AEI Consultants

January 24, 2022

PHASE I ENVIRONMENTAL SITE ASSESSMENT

DRAFT

Property Information:
439 and 451 South 4th Street
San Jose, Santa Clara County, California 95112

Project Information:
AEI Project No. 453900
Client Reference No. Job No. 15-083

Prepared For:
David J. Powers & Associates
1871 The Alameda Suite 200
San Jose, California 95126

Prepared By:
AEI Consultants
2500 Camino Diablo, Suite 100
Walnut Creek, CA 94597-3940

Environmental Due Diligence

Building Assessments

Site Investigation & Remediation

Energy Performance & Benchmarking

Industrial Hygiene

Construction Risk Management

Zoning Analysis Reports & ALTA Surveys

AEI Consultants

January 24, 2022

Shannon George
David J. Powers & Associates
1871 The Alameda Suite 200
San Jose, California 95126

Subject: **Phase I Environmental Site Assessment**
439 and 451 South 4th Street
San Jose, California 95112
AEI Project No. 453900
Client Reference No. Job No. 15-083

Dear Shannon George:

AEI Consultants is pleased to provide the *Phase I Environmental Site Assessment* of the above referenced property. This assessment was authorized and performed in accordance with the scope of services engaged.

We appreciate the opportunity to provide services to you. If you have any questions concerning this report, or if we can assist you in any other matter, please contact me at (408) 829-8679 or TGolino@aeiconsultants.com.

Sincerely,
DRAFT
Tory Golino
Senior Vice President
AEI Consultants

DRAFT

PROJECT SUMMARY

439 and 451 South 4th Street, San Jose, Santa Clara County, California 95112
AEI Project No. 453900

Report Section		REC	CREC	HREC	OEC	Recommended Action
1.0	Introduction					None
2.0	Site and Vicinity Description					None
3.0	Historical Review of Site and Vicinity					None
4.0	Regulatory Agency Records Review					None
5.0	Regulatory Database Records Review					None
6.0	Interviews and User Provided Information					None
7.0	Site Reconnaissance				✔	None
8.1	Asbestos-Containing Building Materials				✔	Pre-Demolition Survey
8.2	Lead-Based Paint				✔	Consultation with Certified Lead Risk Assessor
8.3	Radon					None
8.4	Mold				✔	None

DRAFT

TABLE OF CONTENTS

EXECUTIVE SUMMARY 4
Findings 5
Conclusions, Opinions, and Recommendations 7
1.0 INTRODUCTION 8
1.1 Scope of Work 8
1.2 Additional Services 8
1.3 Significant Assumptions 8
1.4 Limitations 9
1.5 Limiting Conditions/Deviations 10
1.6 Data Failure and Data Gaps 11
1.7 Reliance 12
2.0 SITE AND VICINITY DESCRIPTION 13
2.1 Site Location and Description 13
2.2 On-Site Utilities 13
2.3 Site and Vicinity Characteristics 14
2.4 Physical Setting 14
3.0 HISTORICAL REVIEW OF SITE AND VICINITY 15
3.1 Aerial Photographs 16
3.2 Sanborn Fire Insurance Maps 17
3.3 City Directories 18
3.4 Historical Topographic Maps 20
3.5 Chain of Title 20
4.0 REGULATORY AGENCY RECORDS REVIEW 21
4.1 Local Environmental Health Department and/or State Environmental Agency 21
4.2 Fire Department 21
4.3 Building Department 21
4.4 Planning Department 22
4.5 Assessor's Office 22
4.6 Other Agencies Searched 22
4.7 Oil and Gas Wells 23
4.8 Oil and Gas Pipelines 23
4.9 State Environmental Superliens 23
4.10 State Property Transfer Laws 23
5.0 REGULATORY DATABASE RECORDS REVIEW 24
5.1 Records Summary 24
5.2 Vapor Migration 27
6.0 INTERVIEWS AND USER PROVIDED INFORMATION 28
6.1 Interviews 28
6.2 User Provided Information 29
6.3 Previous Reports and Other Provided Documentation 30
6.4 Environmental Lien Search 31
7.0 SITE RECONNAISSANCE 32
7.1 Subject Property Reconnaissance Findings 32
7.2 Adjoining Property Reconnaissance Findings 34
8.0 NON-ASTM SERVICES 35
8.1 Asbestos-Containing Building Materials 35
8.2 Lead-Based Paint 36
8.3 Radon 37
8.4 Mold 37
9.0 SIGNATURE OF ENVIRONMENTAL PROFESSIONALS 39
10.0 REFERENCES 40

DRAFT

TABLE OF APPENDICES

APPENDIX A: FIGURES
APPENDIX B: PROPERTY PHOTOGRAPHS
APPENDIX C: REGULATORY DATABASE
APPENDIX D: HISTORICAL SOURCES
APPENDIX E: REGULATORY AGENCY RECORDS
APPENDIX F: PREVIOUS REPORTS
APPENDIX G: OTHER SUPPORTING DOCUMENTATION
APPENDIX H: QUALIFICATIONS
APPENDIX I: LIST OF COMMONLY USED ABBREVIATIONS

DRAFT

EXECUTIVE SUMMARY

AEI Consultants (AEI) was retained by David J. Powers & Associates to conduct a Phase I ESA in conformance with AEI's contract and the scope and limitations of ASTM Standard Practice E1527-13 and the EPA Standards and Practices for All Appropriate Inquiries (40 CFR Part 312) for the property located at 439 and 451 South 4th Street, San Jose, Santa Clara County, California (the "subject property"). Any exceptions to, or deletions from, this practice are described in Sections 1.4, 1.5, and 1.6 of this report.

Pertinent subject property information is noted below:

PROPERTY INFORMATION	
Site Address(es)	439 and 451 South 4th Street, San Jose, Santa Clara County, California 95112
Property ID (APN or Block/Lot)	467-47-058 & 467-47-096
Location	Southwestern side of South 4th Street, bound by East El Salvador to the northwest and East William Street to the southeast
Property Type	Multifamily
SITE AND BUILDING INFORMATION	
Approximate Site Acreage/Source	0.5/Assessor
Number of Buildings	Three
Building Construction Date(s)/Source	1965 (439 South 4th Street)/Assessor's Office 1984 (451 South 4th Street)/Assessor's Office
Building Square Footage (SF)/Source	18,200/Ownership
Number of Floors/Stories	Three (439 South 4th Street) Two (451 South 4th Street)
Basement or Subgrade Area(s)	None identified
Number of Units	30 (439 South 4th Street) One (451 South 4th Street)
Additional Improvements	Asphalt/concrete-paved parking areas and associated landscaping
On-site Occupant(s)	Residential tenants
Current On-site Operations/Use	Residential and leasing office uses
Current Use of Hazardous Substances	None identified
REGULATORY INFORMATION	
Regulatory Database Listing(s)	None identified

A chronological summary of historical subject property information is as follows:

Date Range	Subject Property Description and Occupancy (Historical Addresses)	Source(s)
Prior to 1884	Unknown use/Data failure; refer to Section 1.6.1	N/A
1884	Mostly undeveloped land, residential on southern portion (assigned addresses of 5-8 and 451 South 4th Street)	Sanborn Map

DRAFT

Date Range	Subject Property Description and Occupancy (Historical Addresses)	Source(s)
1891-1982	Former residential buildings are present (assigned addresses of 425, 429, 439, 445, 451 South 4th Street) / auto upholstery shop noted at 425 S 4th Street in 1963	Aerial photographs, Sanborn maps, city directories, previous report
1965-Present	Existing apartment buildings at 439 S 4th Street are constructed; occupied by residential tenants (439 South 4th Street)	Aerial photographs, city directories, Sanborn maps, building records, site observation, previous report
1984-Present	Existing single-family residence at 451 S 4th Street is constructed; occupied by residential tenants with exception of "Discount Photo Supply" between 1985 to 1999 and "Online Termite Co." in 2004 (451 South 4th Street)	Aerial photographs, city directories, Sanborn maps, building records, site observation, previous report

The immediately surrounding properties consist of the following:

Direction	Tenant/Use (Address)	Regulatory Database Listing(s)
Northeast	South 4th Street followed by: Multi-family residences (414, 430, 452, 460 South 4th Street and a parking lot (442, 448 South 4th Street)	None identified
Southeast	Single-family residence (459 South 4th Street)	None identified
Southwest	Multi-family residences (420, 452 South 3rd Street)	None identified
Northwest	Multi-family residence (405 South 4th Street)	None identified

If the surrounding properties are listed in the regulatory database, please refer to Section 5.1 for discussion.

FINDINGS

Recognized Environmental Condition (REC) is defined by the ASTM Standard Practice E1527-13 as the presence or likely presence of any hazardous substances or petroleum products in, on, or at a property: (1) due to release to the environment; (2) under conditions indicative of a release to the environment; or (3) under conditions that pose a material threat of a future release to the environment.

- AEI did not identify evidence of RECs during the course of this assessment.

Controlled Recognized Environmental Condition (CREC) is defined by the ASTM Standard Practice E1527-13 as a past release of hazardous substances or petroleum products that has been addressed to the satisfaction of the applicable regulatory authority, with hazardous substances or petroleum products allowed to remain in place subject to the implementation of required controls.

DRAFT

- AEI did not identify evidence of CRECs during the course of this assessment.

Historical Recognized Environmental Condition (HREC) is defined by the ASTM Standard Practice E1527-13 as a past release of any hazardous substances or petroleum products that has occurred in connection with the property and has been addressed to the satisfaction of the applicable regulatory authority or meeting unrestricted use criteria established by a regulatory authority, without subjecting the property to any required controls.

- AEI did not identify evidence of HRECs during the course of this assessment.

Other Environmental Considerations (OEC) warrant discussion, but do not qualify as RECs as defined by the ASTM Standard Practice E1527-13. These include, but are not limited to, de minimis conditions and/or environmental considerations such as the presence of ACMs, LBP, radon, mold, and lead in drinking water, which can affect the liabilities and financial obligations of the client, the health and safety of site occupants, and the value and marketability of the subject property. A de minimis condition is defined by the ASTM Standard as a condition that generally does not present a threat to human health or the environment and that generally would not be the subject of an enforcement action if brought to the attention of appropriate governmental agencies.

- Due to the age of the subject property buildings, there is a potential that ACMs are present. According to the Client, demolition of the subject property buildings is planned for the near future. Regardless of building construction date, the EPA's NESHAP requires that a thorough asbestos survey be performed prior to demolition or renovation activities that may disturb ACMs. This requirement may be enforced by federal, state and local regulatory agencies, and specifies that all suspect ACMs be sampled to determine the presence or absence of asbestos prior to any renovation or demolition activities which may disturb them to prevent potential exposure to workers, building occupants, and the environment. Similarly, OSHA regulations require that specific work practices be implemented when handling construction materials and debris that contain asbestos and/or lead-containing materials.
- Due to the age of the subject property buildings, there is a potential that LBP is present. AEI understands that demolition activities of the subject property buildings are planned. AEI recommends that the property owner consult with a certified Lead Risk Assessor to determine options for control of possible LBP hazards. Stringent local and State regulations may apply to LBP in association with building demolition and worker/ occupant protection. It should be noted that construction activities that disturb materials or paints containing any amount of lead may be subject to certain requirements of the OSHA lead standard contained in 29 CFR 1910.1025 and 1926.62.
- AEI observed interior areas of the subject property buildings in order to identify the presence of mold. During the on-site reconnaissance, suspect mold growth was observed in the bathroom and kitchen of 451 South 4th Street. The mold growth appeared limited to the shower area and appeared to be a result of poor housekeeping. Based upon our observations, including the localized nature of the suspect mold, AEI recommends cleaning the affected materials. In addition, improved housekeeping would be prudent.
- The northern apartment building is equipped with a hydraulic elevator. The hydraulic fluid contained within elevator systems can potentially contain toxic PCBs. Based on the construction date of the building (pre-1978), the potential exists that hydraulic fluid

DRAFT

within the equipment may have contained PCBs. The equipment for the elevator is located in sealed wooden closet on the first floor of the eastern portion of the northern subject property building. Access was not provided during the site reconnaissance. According the property manager, the elevator has not been in use since her tenure and when it was sealed there were no observed or reported signs of leaks or staining. Based on the lack of a reported release and relative small quantity of hydraulic oil associated with the power unit, the elevator is not expected to represent a significant environmental concern. However, the elevator unit and surrounding area should be inspected for signs of a release upon its removal.

CONCLUSIONS, OPINIONS, AND RECOMMENDATIONS

We have performed a Phase I Environmental Site Assessment in conformance with the scope and limitations of ASTM Standard Practice E1527-13 and the EPA Standards and Practices for All Appropriate Inquiries (40 CFR Part 312) of 439 and 451 South 4th Street, San Jose, Santa Clara County, California, the *subject property*. Any exceptions to, or deletions from, this practice are described in Sections 1.4, 1.5, and 1.6 of this report.

AEI did not identify evidence of RECs or CRECs in connection with the subject property during the course of this assessment. AEI recommends no further investigation for the subject property at this time.

DRAFT

1.0 INTRODUCTION

This report documents the methods and findings of the Phase I Environmental Site Assessment performed in conformance with AEI's contract and scope and limitations of ASTM Standard Practice E1527-13 and the EPA Standards and Practices for All Appropriate Inquiries (40 CFR Part 312) for the property located at 439 and 451 South 4th Street, San Jose, Santa Clara County, California (Appendix A: Figures and Appendix B: Property Photographs).

1.1 SCOPE OF WORK

The purpose of the Phase I ESA is to assist the client in identifying potential RECs, in accordance with ASTM E1527-13, associated with the presence of any hazardous substances or petroleum products, their use, storage, and disposal at and in the vicinity of the subject property. Property assessment activities focused on: 1) a review of federal, state, tribal, and local databases that identify and describe underground fuel tank sites, leaking underground fuel tank sites, hazardous waste generation sites, and hazardous waste storage and disposal facility sites within the ASTM approximate minimum search distance; 2) a property and surrounding site reconnaissance, and interviews with the past and present owners and current occupants and operators to identify potential environmental contamination; and 3) a review of historical sources to help ascertain previous land use at the site and in the surrounding area.

1.2 ADDITIONAL SERVICES

Other Environmental Considerations such as ACMs, LBP, lead in drinking water, radon, mold, and wetlands can result in business environmental risks for property owners which may disrupt current or planned operations or cash flow and are generally beyond the scope of a Phase I assessment as defined by ASTM E1527-13. Based upon the agreed-on scope of services this ESA did not include subsurface or other invasive assessments, business environmental risks, or other services not specifically identified and discussed herein.

1.3 SIGNIFICANT ASSUMPTIONS

The following assumptions are made by AEI in this report. AEI relied on information derived from secondary sources including governmental agencies, the client, designated representatives of the client, property contact, property owner, property owner representatives, computer databases, and personal interviews. AEI has reviewed and evaluated the thoroughness and reliability of the information derived from secondary sources including government agencies, the client, designated representatives of the client, property contact, property owner, property owner representatives, computer databases, or personal interviews. It appears that all information obtained from outside sources and reviewed for this assessment is thorough and reliable. However, AEI cannot guarantee the thoroughness or reliability of this information.

Groundwater flow, unless otherwise specified by on-site well data or well data from the subject property or nearby sites, is inferred from contour information depicted on the USGS topographic maps. AEI assumes the property has been correctly and accurately identified by the client, designated representative of the client, property contact, property owner, and property owner's representatives.

DRAFT

1.4 LIMITATIONS

Property conditions, as well as local, state, tribal, and federal regulations can change significantly over time. Therefore, the recommendations and conclusions presented as a result of this assessment apply strictly to the environmental regulations and property conditions existing at the time the assessment was performed. Available information has been analyzed using currently accepted assessment techniques and it is believed that the inferences made are reasonably representative of the property. AEI makes no warranty, expressed or implied, except that the services have been performed in accordance with generally accepted environmental property assessment practices applicable at the time and location of the assessment.

Considerations identified by ASTM as beyond the scope of a Phase I ESA that may affect business environmental risk at a given property include the following: ACMs, radon, LBP, lead in drinking water, wetlands, regulatory compliance, cultural and historical resources, industrial hygiene, health and safety, ecological resources, endangered species, indoor air quality, mold, and high voltage lines. These environmental issues or conditions may warrant assessment based on the type of the property transaction; however, they are considered non-scope issues under ASTM Standard Practice E1527-13.

If requested by the client, these non-scope issues are discussed herein. Otherwise, the purpose of this assessment is solely to satisfy one of the requirements for qualification of the innocent landowner defense, contiguous property owner or bona fide prospective purchaser under CERCLA. ASTM Standard Practice E1527-13 and the United States EPA Standards and Practices for All Appropriate Inquiries (40 CFR Part 312) constitute the "all appropriate inquiry into the previous ownership and uses of the property consistent with good commercial or customary practice" as defined in:

1. 42 U.S.C. § 9601(35)(B), referenced in the ASTM Standard Practice E1527-13.
2. Sections 101(35)(B) (ii) and (iii) of CERCLA and referenced in the EPA Standards and Practices for All Appropriate Inquiries (40 CFR Part 312).
3. 42 U.S.C. § 9601(40) and 42 U.S.C. § 9607(q).

The Phase I Environmental Site Assessment is not, and should not be construed as, a warranty or guarantee about the presence or absence of environmental contaminants that may affect the property. Neither is the assessment intended to assure clear title to the property in question. The sole purpose of assessment into property title records is to ascertain a historical basis of prior land use. All findings, conclusions, and recommendations stated in this report are based upon facts, circumstances, and industry-accepted procedures for such services as they existed at the time this report was prepared (i.e., federal, state, and local laws, rules, regulations, market conditions, economic conditions, political climate, and other applicable matters). All findings, conclusions, and recommendations stated in this report are based on the data and information provided, current subject property use, and observations and conditions that existed on the date and time of the property reconnaissance.

DRAFT

Responses received from local, state, or federal agencies or other secondary sources of information after the issuance of this report may change certain facts, findings, conclusions, or circumstances to the report. A change in any fact, circumstance, or industry-accepted procedure upon which this report was based may adversely affect the findings, conclusions, and recommendations expressed in this report.

AEI's limited radon screening, if included, is intended to provide a preliminary screening to evaluate the potential presence of elevated radon concentrations at the site. The proposed scope is not intended to define the full extent of the presence of radon at the subject property. As such, the results should be used for lending purposes only. The recommendations and conclusions presented as a result of the limited preliminary radon screening apply strictly to the property conditions existing at the time the sampling was performed. The sample analytical results are only valid for the time, place, and condition of the site at the time of collection and AEI does not warrant that the results will be repeatable or are representative of past or future conditions.

1.5 Limiting Conditions/Deviations

The performance of this assessment was limited by the following:

- While additional assessments may have been conducted on the subject property, these documents must be provided for AEI's review in order for the information to be summarized/included in this report. Please refer to Section 6.3 for a summary of previous reports and other documentation provided to AEI during this assessment.
- The User did not complete the ASTM User Questionnaire or provide the User information to AEI. AEI assumes that qualification for the LLPs is being established by the User in documentation outside of this assessment.
- On December 27, 2021, San Jose Fire Department (SJFD) was contacted for information on the subject property in order to identify historical tenants/use, property development, and/or hazardous substance/petroleum product handling. Due to the time frame of this assessment, records at the SJFD were not available for review. However, based on the quality of information obtained from other sources including SJBD, this limitation is not expected to significantly alter the findings of this assessment.
- Due to the size of the property, AEI observed a representative sample of interior spaces. AEI observed the following units: 1, 5, 7, 9, 13, 16, 21, 23, 26, 27, 28 and 29 in the 439 South 4th Street building, and all areas of the 451 South 4th Street residence. Due to the residential nature of occupancy, this limited inspection method is expected to be adequate for the purposes of this assessment.
- The northern apartment building is equipped with a hydraulic elevator. The hydraulic fluid contained within elevator systems can potentially contain toxic PCBs. Based on the construction date of the building (pre-1978), the potential exists that hydraulic fluid within the equipment may have contained PCBs. The equipment for the elevator is located in sealed wooden closet on the first floor of the eastern portion of the northern subject property building. Access was not provided during the site reconnaissance. According the property manager, the elevator has not been in use since her tenure and when it was sealed there were no observed or reported signs of leaks or

DRAFT

staining. Based on the lack of a reported release and relative small quantity of hydraulic oil associated with the power unit, the lack of access to this area is not expected to alter the overall findings of this assessment.

- Due to the large volume of materials within portions of the buildings and vehicles parked within exterior areas, direct visual observation of many of the floor and wall areas of the buildings and exterior ground surfaces was not possible. Features may be present that were not observed during AEI's field reconnaissance. Based on the quality of information obtained from other sources, this limitation is not expected to alter the overall findings of this assessment.

1.6 Data Failure and Data Gaps

According to ASTM E1527-13, data gaps occur when the Environmental Professional is unable to obtain information required by the Standard, despite good faith efforts to gather such information. Pursuant to ASTM E1527-13, only significant data gaps, defined as those that affect the ability of the Environmental Professional to identify RECs, need to be documented.

Data failure is one type of data gap. According to ASTM E1527-13, data failure occurs when all of the standard historical sources that are reasonably ascertainable and likely to be useful have been reviewed and yet the objectives have not been met. Pursuant to ASTM E1527-13, historical sources are required to document property use back to the property's first developed use or back to 1940, whichever is earlier, or periods of five years or greater.

1.6.1 Data Failure

The following data failure was identified during the course of this assessment:

Data Failure	The earliest historical resource obtained during this assessment was a Sanborn fire insurance map from 1884 indicating that the subject property was developed for residential purposes. The lack of historical sources for the subject property dating back to first developed use represents historical data source failure. However, as it is assumed that the subject property would have been previously used for residential purposes, if not undeveloped, this data failure is not expected to significantly alter the findings of this assessment. Historical sources were not obtained at five-year intervals dating back to 1940 or first developed use, (whichever is earlier). However, based on consistent or presumed property uses, this data failure is not expected to significantly alter the findings of this assessment.
Information/Sources Consulted	Aerial photographs, city directories, Sanborn fire insurance maps, agency records, previous report, interview

1.6.2 Significant Data Gaps

AEI did not identify significant data gaps which affected our ability to identify RECs.

DRAFT

1.7 RELIANCE

All reports, both verbal and written, are for the benefit of David J. Powers & Associates. This report has no other purpose and may not be relied upon by any other person or entity without the written consent of AEI. Either verbally or in writing, third parties may come into possession of this report or all or part of the information generated as a result of this work. In the absence of a written agreement with AEI granting such rights, no third parties shall have rights of recourse or recovery whatsoever under any course of action against AEI, its officers, employees, vendors, successors or assigns. Reliance is provided in accordance with AEI's contract and Terms and Conditions executed by David J. Powers & Associates on December 22, 2021. The limitation of liability defined in the Terms and Conditions is the aggregate limit of AEI's liability to the client and all relying parties.

DRAFT

2.0 SITE AND VICINITY DESCRIPTION

2.1 Site Location and Description

PROPERTY INFORMATION	
Site Address(es)	439 and 451 South 4th Street, San Jose, Santa Clara County, California 95112
Property ID (APN or Block/Lot)	467-47-058 & 467-47-096
Location	Southwestern side of South 4th Street, bound by East El Salvador to the northwest and East William Street to the southeast
Property Type	Multifamily
SITE AND BUILDING INFORMATION	
Approximate Site Acreage/Source	0.5/Assessor
Number of Buildings	Three
Building Construction Date(s)/Source	1965 (439 South 4th Street)/Assessor's Office 1984 (451 South 4th Street)/Assessor's Office
Building Square Footage (SF)/Source	18,200/Ownership
Number of Floors/Stories	Three (439 South 4th Street) Two (451 South 4th Street)
Basement or Subgrade Area(s)	None identified
Number of Units	30 (439 South 4th Street) One (451 South 4th Street)
Additional Improvements	Asphalt/concrete-paved parking areas and associated landscaping
On-site Occupant(s)	Residential tenants
Current On-site Operations/Use	Residential and leasing office uses
Current Use of Hazardous Substances	None identified
REGULATORY INFORMATION	
Regulatory Database Listing(s)	None identified

2.2 On-Site Utilities

Utility	Source/System Information
Heating System	Natural gas
Cooling System	N/A
Potable Water	City of San Jose
Sewage Disposal/Treatment	City of San Jose

Utility source/system information listed in the table above is provided by Nelly Amas, Owner, unless otherwise noted above.

DRAFT

2.3 SITE AND VICINITY CHARACTERISTICS

The subject property is located in a mixed residential and commercial area of San Jose, California. The immediately surrounding properties consist of the following:

Direction	Tenant/Use (Address)	Regulatory Database Listing(s)
Northeast	South 4th Street followed by: Multi-family residences (414, 430, 452, 460 South 4th Street and a parking lot (442, 448 South 4th Street)	None identified
Southeast	Single-family residence (459 South 4th Street)	None identified
Southwest	Multi-family residences (420, 452 South 3rd Street)	None identified
Northwest	Multi-family residence (405 South 4th Street)	None identified

If the surrounding properties are listed in the regulatory database, please refer to Section 5.1 for discussion.

2.4 PHYSICAL SETTING

Geologic Unit: Description/Source	Qa (surficial sediments): Dissected gravel, sand, silt, and clay, deposited in an alluvial environment represents undifferentiated stream alluvium in drainages and younger alluvial fan deposits at base of slopes and on fan areas, undeformed, age Holocene/USGS and United States Department of the Interior
Soil Series: Description/Source	Urban Land-Elpaloalto Complex: the Urban Land designation indicates that more than 85 percent of the original soils have been disturbed or covered by paved surfaces, buildings or other structures; due to the variability of the soil material, on-site investigation would be required to determine the specific soil composition at the subject property/USDA Soil Survey/USDA Soil Survey
Groundwater Flow Direction/Source	Predominantly north-northeast/Cumulative groundwater monitoring for nearby site (498 South 4th Street, located approximately 210-feet east-southeast of subject property), via GeoTracker
Estimated Depth to Groundwater/ Source	11.5 to 36 feet bgs/Cumulative groundwater monitoring for nearby site (498 South 4th Street, located approximately 210 feet east-southeast of subject property), via GeoTracker
Surface waters on the subject property or adjoining sites	None

Note: Groundwater flow direction can be influenced locally and regionally by the presence of local wetland features, surface topography, recharge and discharge areas, horizontal and vertical inconsistencies in the types and location of subsurface soils, and proximity to water pumping wells. Depth and gradient of the water table can change seasonally in response to variation in precipitation and recharge, and over time, in response to urban development such as storm water controls, impervious surfaces, pumping wells, cleanup activities, dewatering, seawater intrusion barrier projects near the coast, and other factors.

DRAFT

3.0 HISTORICAL REVIEW OF SITE AND VICINITY

Reasonably ascertainable standard historical sources as outlined in ASTM Standard E1527-13 were used to determine previous uses and occupancies of the subject property that are likely to have led to RECs in connection with the subject property. A chronological summary of historical data found, including but not limited to aerial photographs, historical city directories, Sanborn fire insurance maps, and agency records, is as follows:

Date Range	Subject Property Description and Occupancy (Historical Addresses)	Source(s)
Prior to 1884	Unknown use/Data failure; refer to Section 1.6.1	N/A
1884	Mostly undeveloped land, residential on southern portion (assigned addresses of 5-8 and 451 South 4th Street)	Sanborn Map
1891-1982	Former residential buildings are present (assigned addresses of 425, 429, 439, 445, 451 South 4th Street) / auto upholstery shop noted at 425 S 4th Street in 1963	Aerial photographs, Sanborn maps, city directories, previous report
1965-Present	Existing apartment buildings at 439 S 4th Street are constructed; occupied by residential tenants (439 South 4th Street)	Aerial photographs, city directories, Sanborn maps, building records, site observation, previous report
1984-Present	Existing single-family residence at 451 S 4th Street is constructed; occupied by residential tenants with exception of "Discount Photo Supply" between 1985 to 1999 and "Online Termite Co." in 2004 (451 South 4th Street)	Aerial photographs, city directories, Sanborn maps, building records, site observation, previous report

DRAFT

According to available historical sources, the subject property was identified to consist of predominantly residential land spanning back to 1884. A former generation of residential buildings occupied portions of the subject property from 1884 to approximately 1982. A former tenant of one of those buildings was listed as an auto upholstery shop at the 425 South 4th Street address in 1963. The existing apartment complex and single-family residential building were constructed in 1965 and 1984, respectively. These buildings have been occupied by residential tenants with the exception of 451 South 4th Street, which was occupied by "Discount Photo Supply" between 1985 to 1999 and "Online Termite Co." in 2004. No evidence of use or storage of hazardous materials was identified as part of these reported former commercial operations, nor were any releases reported. Based on this notion, these former commercial operations are not expected to represent a significant environmental concern.

The known address range of 425-451 South 4th Street (odds) was identified to be associated with the subject property. This range was searched during the course of this assessment.

If available, copies of historical sources are provided in Appendix D.

3.1 AERIAL PHOTOGRAPHS

AEI reviewed aerial photographs of the subject property and surrounding area. A search was made of the EDR collection of aerial photographs. Aerial photographs were reviewed for the following years:

Year(s)	Subject Property Description	Adjoining Site Descriptions
1939	Five former buildings appearing residential in nature and associated outbuildings are visible	NORTHEAST: Road is visible, followed by several former buildings appearing residential in nature SOUTHEAST: What appears to be existing residence is visible SOUTHWEST: Several former buildings appearing residential in nature are visible NORTHWEST: Former buildings appearing residential in nature and undeveloped/vacant land are visible
1948, 1950*	No significant changes	NORTHEAST: No significant changes visible SOUTHEAST: No significant changes visible SOUTHWEST: Several former buildings appearing residential in nature and vacant land are visible NORTHWEST: No significant changes visible
1956	No significant changes	NORTHEAST: Road is visible, followed by a mixture of existing and former buildings appearing residential in nature SOUTHEAST: No significant changes visible SOUTHWEST: No significant changes visible NORTHWEST: Existing apartment building is visible
1963	No significant changes	NORTHEAST: Road is visible, followed by a mixture of existing and former buildings appearing residential in nature and vacant land SOUTHEAST: No significant changes visible SOUTHWEST: Existing apartment buildings are visible NORTHWEST: No significant changes visible
1968	Existing apartment buildings are visible on northern and central portions, a former building appearing residential in nature and associated outbuildings are visible on southern portion	NORTHEAST: Road is visible, followed by a mixture of existing and former buildings appearing residential in nature and vacant land SOUTHEAST: No significant changes visible SOUTHWEST: No significant changes visible NORTHWEST: No significant changes visible

DRAFT

Year(s)	Subject Property Description	Adjoining Site Descriptions
1974, 1982	No significant changes visible	NORTHEAST: Road is visible, followed by existing buildings and parking lot SOUTHEAST: No significant changes visible SOUTHWEST: No significant changes visible NORTHWEST: No significant changes visible
1993*, 1998, 2006, 2009, 2012, 2016	Existing apartment buildings are visible on northern and central portions, existing building is visible on southern portion	NORTHEAST: No significant changes visible SOUTHEAST: No significant changes visible SOUTHWEST: No significant changes visible NORTHWEST: No significant changes visible

AEI did not identify potential environmental concerns in association with the historical use of the subject property during the aerial photograph review.

*Due to poor image quality and/or scale, detailed observation of site features was not possible in various images.

3.2 Sanborn Fire Insurance Maps

Sanborn Fire Insurance maps were developed in the late 1800s and early 1900s for use as an assessment tool for fire insurance rates in urbanized areas. A search was made of the EDR collection of Sanborn Fire Insurance maps.

The following maps were reviewed:

Year(s)	Subject Property Description (Listed Address)	Adjoining Site Descriptions
1884	What appears to be a former residential building with associated outbuilding depicted on the southeastern portion, a portion of a shed is depicted on southern corner, remainder is depicted with undeveloped land (assigned addresses of 5-8 and 451 South 4th Street)	NORTHEAST: South 4th Street and Southern Pacific Railroad right of way are depicted, followed by residences, a cattle corral, a glass conservatory, and associated outbuildings SOUTHEAST: Residence with associated outbuildings are depicted SOUTHWEST: Residences and associated outbuildings are depicted NORTHWEST: Residences and associated outbuildings are depicted
1891	Five former separate residences with associated outbuildings are depicted (assigned addresses of 425, 429, 439, 445, 451 South 4th Street)	NORTHEAST: South 4th Street and Southern Pacific Railroad are depicted, followed by residences with associated outbuildings SOUTHEAST: Existing residence with associated outbuilding is depicted SOUTHWEST: Increase in residential density is depicted NORTHWEST: No significant changes depicted

DRAFT

Year(s)	Subject Property Description (Listed Address)	Adjoining Site Descriptions
1915	No significant changes depicted	NORTHEAST: No significant changes depicted SOUTHEAST: No significant changes depicted SOUTHWEST: No significant changes depicted NORTHWEST: Residences, a building used for housekeeping, and a vacant lot are depicted
1950	A former two-apartment building, four other former separate residences, and former associated outbuildings are depicted (assigned addresses of 425, 429, 439, 445, 451 South 4th Street)	NORTHEAST: South 4th Street and Southern Pacific Railroad are depicted, followed by residences with associated outbuildings and a vacant lot SOUTHEAST: No significant changes depicted SOUTHWEST: A vacant lot, an existing apartment building, a residence, and associated outbuildings are depicted NORTHWEST: Vacant land is depicted
1969	Existing apartment buildings on the northern and central portions are depicted, each listed with 15 apartments, vacant land is depicted on southern portion (assigned addresses of 439, 451 South 4th Street)	NORTHEAST: South 4th Street and Southern Pacific Railroad are depicted, followed by two existing residences, vacant lots, an existing residence used as a "V.F.W. Hall", and associated outbuildings SOUTHEAST: No significant changes depicted SOUTHWEST: Existing apartment building are depicted NORTHWEST: Existing apartment building is depicted
1984	Existing apartment structures on northern and central portions are depicted, each listed with 15 apartments, the existing southern building on southern portion is depicted as occupied by an unspecified commercial tenant (assigned addresses of 439, 451 South 4th Street)	NORTHEAST: South 4th Street is depicted, followed by no coverage SOUTHEAST: No significant changes depicted SOUTHWEST: No significant changes depicted NORTHWEST: No significant changes depicted

DRAFT

AEI did not identify potential environmental concerns in association with the historical use of the subject property during the Sanborn map review.

3.3 CITY DIRECTORIES

A search of historical city directories was conducted for the subject property utilizing EDR. Directories were reviewed in approximate five-year increments from 1922 to 2017. The first listing for the subject property appeared in 1922. The following table summarizes the results of the city directory search.

Year(s)	Address - Occupant Listed
1922, 1925	425 South 4th Street - Residential tenant(s) 429 South 4th Street - Residential tenant(s) 439 South 4th Street - Residential tenant(s) 445 South 4th Street - Residential tenant(s) 451 South 4th Street - Residential tenant(s)

Year(s)	Address - Occupant Listed
1930	425 South 4th Street - Residential tenant(s) 429 South 4th Street - Residential tenant(s) 445 South 4th Street - Vacant 451 South 4th Street - Residential tenant(s)
1940, 1945, 1950	425 South 4th Street - Residential tenant(s) 429 South 4th Street - Residential tenant(s) 439 South 4th Street - Residential tenant(s) 445 South 4th Street - Residential tenant(s) 451 South 4th Street - Residential tenant(s)
1955	425 South 4th Street - Residential tenant(s) 429 South 4th Street - Residential tenant(s) 439 South 4th Street - Residential tenant(s) 445 South 4th Street - Residential tenant(s)
1957	425 South 4th Street - Bill Smith 439 South 4th Street - Residential tenant(s) 445 South 4th Street - Residential tenant(s) 451 South 4th Street - Residential tenant(s)
1960	425 South 4th Street - Residential tenant(s) 429 South 4th Street - Residential tenant(s) 445 South 4th Street - Residential tenant(s) 451 South 4th Street - Residential tenant(s)
1963, 1966, 1970, 1975	425 South 4th Street - Bill Smith Auto Upholstery Shop (only listed in 1963) 439 South 4th Street - Residential tenant(s) 445 South 4th Street - Residential tenant(s) 451 South 4th Street - Residential tenant(s)
1980	439 South 4th Street - Residential tenant(s)
1985	439 South 4th Street - Residential tenant(s) 441 South 4th Street - Residential tenant(s) 451 South 4th Street - Discount Photo Supply
1986	439 South 4th Street - Residential tenant(s), St Marks Episcopal Church 451 South 4th Street - Discount Photo Supply
1991, 1994, 1996, 1999	439 South 4th Street - Residential tenant(s) 441 South 4th Street - Residential tenant(s) 451 South 4th Street - Discount Photo Supply
2000	429 South 4th Street - No current listing 439 South 4th Street - Residential tenant(s) 451 South 4th Street - Discount Photo Supply
2004	439 South 4th Street - Residential tenant(s) 451 South 4th Street - Online Termite Co., residential tenant
2006, 2009, 2014, 2019	439 South 4th Street - Residential tenant(s)

If listed above, XXXX indicates that the address is valid but there is no occupancy information available.

Discount Photo Supply and Online Termite Co. were associated with the address of 451 South Fourth Street from 1985 to 2000 and in 2004, respectively, and an auto upholstery shop business was listed at 425 South Fourth Street in 1963; refer to Section 3.0 for further discussion.

DRAFT

3.4 HISTORICAL TOPOGRAPHIC MAPS

Based on the quality of information obtained from other sources, historical topographic maps were not reviewed as a part of this assessment.

3.5 CHAIN OF TITLE

Based on the quality of information obtained from other sources, a chain of title search was not performed as part of this assessment.

DRAFT

4.0 REGULATORY AGENCY RECORDS REVIEW

Local and state agencies, such as environmental health departments, fire prevention bureaus, and building and planning departments are contacted to identify any current or previous reports of hazardous substance use, storage, and/or unauthorized releases that may have impacted the subject property. In addition, information pertaining to AULs, defined as legal or physical restrictions, or limitations on the use of, or access to, a site or facility, is requested.

4.1 LOCAL ENVIRONMENTAL HEALTH DEPARTMENT AND/OR STATE ENVIRONMENTAL AGENCY

Agency	Date Contacted	Method of Contact	Name & Title of Contact	Agency Response
Santa Clara County Environmental Health Department (SCCEHD)	December 27, 2021	Website/ Email	Ms. Melissa Belloso	No hazardous substances records on file

4.2 FIRE DEPARTMENT

Agency	Date Contacted	Method of Contact	Name & Title of Contact	Agency Response
San Jose Fire Department (SJFD)	December 27, 2021	Email	Ms. Loretta Worthy	Response pending, refer to Section 1.5

4.3 BUILDING DEPARTMENT

Agency	Date Contacted	Method of Contact	Name & Title of Contact	Agency Response
San Jose Building Department (SJBD)	December 27, 2021	Website	N/A	Records discussed below

Records Summary

Year(s)	Owner/Applicant	Description of Permit and Building Use
1960	Charles Lane/Charles Lane Construction Co.	Building permit application for the construction of a 3-story 60-room hotel building; this permit was listed as canceled out
1965	Charles Lane/Charles Lane Construction Co.	Building permit application for the construction of a 3-story 30-unit apartment building with attached carport
1983	Discount Camera	Electrical permit for retail sales; changed from SFR to commercial (451 S 4th)
2004	Not specified/JNSJ Roofing Inc.	Apartment re-roof permit
2005	Not specified/SJ Construction	Electrical sub-panel alterations
2007	Not specified/Mills Mechanical	Water heater-related plumbing alterations
2007	Not specified/CNBA Residential Home Care	Application for Alternate Materials or Methods of Construction relating to the conversation of existing 30 unit apartment building to a residential

DRAFT

Year(s)	Owner/Applicant	Description of Permit and Building Use
		care home for CMBA Residential Care Home, fire sprinklers were proposed to be installed as part of this application
2012	Not specified/Alex Lopez	Apartment re-roof permit
2019	Not specified/Nelly Amas	Water heater-related plumbing alterations
2020	Not specified	Structural retrofit/repair for garage
2020	Not specified	Environmental Impact Report (under review)
2021	Not specified	Land Use Verification

Evidence indicating current or prior use or storage of hazardous substances was not on file for the subject property with the SJBD.

Additionally, various permits/planning entries for redevelopment (residential high rise with commercial) were on file from the late 2010s.

4.4 Planning Department

Agency	Date Contacted	Method of Contact	Name & Title of Contact	Agency Response
San Jose Planning Department (SJPD)	December 27, 2021	Website and Telephone	Staff	No evidence indicating the existence of AULs on file for the subject property

4.5 Assessor's Office

Agency	Date Contacted	Method of Contact	Name & Title of Contact	Agency Response
Santa Clara County Assessor's Office	December 27, 2021	Website and Telephone	Staff	Information obtained is discussed below

Records Summary

APN	467-47-058 & 467-47-096
Acreage	0.5 acres
Construction Date	467-47-058: 1984 467-47-096: 1965
Building Square Footage	Not provided
Current Owner	Nelly Amas

4.6 Other Agencies Searched

Agency	Date Contacted	Method of Contact	Name & Title of Contact	Agency Response
CA State Water Resources Control Board (SWRCB) GeoTracker	December 27, 2021	Website	N/A	No records on file
SWRCB GeoTraker Historical Hazardous Substance Storage Information	December 27, 2021	Website	N/A	No records on file

DRAFT

Agency	Date Contacted	Method of Contact	Name & Title of Contact	Agency Response
CA Department of Toxic Substances Control (DTSC) Hazardous Waste Tracking System (HWTS)	December 27, 2021	Website	N/A	No records on file
CA DTSC EnviroStor	December 27, 2021	Website	N/A	No records on file
Bay Area Air Quality Management District (BAAQMD)	December 27, 2021	Website and Telephone	Rochele Henderson	No records on file
Valley Water (VW)	December 27, 2021	Website	N/A	No well records or historical release records on file

4.7 Oil and Gas Wells

Agency	Date Referenced	Resource	Oil or gas wells located within 500 feet of the subject property
California Geologic Energy Management Division (CalGEM)	December 27, 2021	CalGEM Map	No

4.8 Oil and Gas Pipelines

Agency	Date Referenced	Resource	Pipelines located within 500 feet of the subject property
National Pipeline Mapping System (NPMS)	December 27, 2021	NPMS Public Map Viewer	No

4.9 State Environmental Superliens

In accordance with our approved scope of services, AEI did not assess whether the subject property is subject to any state environmental superliens.

4.10 State Property Transfer Laws

In accordance with our approved scope of services, AEI did not assess whether the subject property is subject to any state property transfer laws.

DRAFT

5.0 REGULATORY DATABASE RECORDS REVIEW

AEI contracted EDR to conduct a search of publicly available information from federal, state, tribal, and local databases containing known and suspected sites of environmental contamination and sites of potential environmental significance. Data gathered during the current regulatory database search is compiled by EDR into one regulatory database report. Location information for listed sites is designated using geocoded information provided by federal, state, or local agencies and commonly used mapping databases with the exception of "Orphan" sites. Due to poor or inadequate address information, Orphan sites are identified but not geocoded/mapped by EDR, rather, information is provided based upon vicinity zip codes, city name, and state. The number of listed sites identified within the approximate minimum search distance from the federal and state environmental records database listings specified in ASTM Standard E1527-13 is summarized in Section 5.1, along with the total number of Orphan sites. A copy of the regulatory database report, which includes detailed descriptions of the databases noted below, is included in Appendix C of this report.

In determining if a listed site is a potential environmental concern to the subject property, AEI generally applies the following criteria to classify the site as lower potential environmental concern: 1) the site only holds an operating permit (which does not imply a release), 2) the site's distance from, and/or topographic position relative to, the subject property, and/or 3) the site has recently been granted "No Further Action" by the appropriate regulatory agency.

Regulatory database listings associated with the subject property, adjoining site(s) and/or nearby sites of concern that were determined to warrant additional discussion are identified and further discussed in Section 5.1.

5.1 RECORDS SUMMARY

Database	Search Distance (Miles)	Listings Within Search Distance	Subject Property	Adjoining Site(s)	Other Nearby Sites of Concern
NPL	1.0	1			
DELISTED NPL	0.5	0			
SEMS/CERCLIS	0.5	0			
SEMS-ARCHIVE/CERCLIS NFRAP	0.5	2			
RCRA CORRACTS	1.0	0			
RCRA-TSDF	0.5	0			
RCRA LQG, SQG, CESQGs, NLR	SP/ADJ	0			
US ENG CONTROLS	SP	0			
US INST CONTROLS	SP	0			
ERNS	SP	0			
STATE/TRIBAL HWS	1.0	26			✔
STATE/TRIBAL SWLF	0.5	1			
STATE/TRIBAL REGISTERED STORAGE TANKS	SP/ADJ	0			

DRAFT

Database	Search Distance (Miles)	Listings Within Search Distance	Subject Property	Adjoining Site(s)	Other Nearby Sites of Concern
STATE/TRIBAL LUST	0.5	66			✔
STATE/TRIBAL EC and IC	SP	0			
STATE/TRIBAL VCP	0.5	1			
STATE/TRIBAL BROWNFIELD	0.5	1			
ORPHAN	N/A	1			
ADDITIONAL ENVIRONMENTAL RECORD SOURCES	SP/ADJ	0			

Facility Name	Super Gas & Mart
Address	498 South 4th Street, San Jose
Distance & Direction	Approximately 210 feet east-southeast of subject property
Hydrologic Position	Cross- to down-gradient
Databases Listed	LUST, HIST LUST, CERS HAZ WASTE, SWEEPS UST, HIST UST, CERS, CERS TANKS, CUPA LISTINGS, CORTESE, HIST CORTESE, EMI, HAZMAT, CERS, HWTS, EDR HIST AUTO, UST, RCRA NONGEN/NLR
Comments	The site is the location of an active retail fueling station and a petroleum hydrocarbon LUST case which was granted closure in December 2016. According to information available on the SWRCB GeoTracker online database, four gasoline and one diesel USTs were removed from the site in June 1998. An unauthorized release of petroleum hydrocarbons was reported in April 1989. As part of investigative activities, a total of 21 on/off-site groundwater monitoring and four on-site extraction wells were installed and monitored. Cumulative groundwater monitoring reported predominantly northerly and northeasterly groundwater flow directions. As part of remedial efforts, approximately 500 cubic yards of impacted soil was removed from the site between 1998 and 1999. Between the period of the UST removal and 2002, more than 50 gallons of free product was removed. Soil vapor extraction conducted between 2003 and 2007 removed 679 pounds of Total Petroleum Hydrocarbons (TPH) as gasoline (TPHg). Groundwater extraction was performed between 2002 and 2007 and removed 13,000,000 gallons of impacted groundwater. At the time of the final groundwater monitoring event performed in the First Quarter 2015, TPHg and benzene were reported in shallow groundwater at maximum concentrations of 4,700 micrograms per liter (ug/L) and 710 ug/L, respectively. TPHg and benzene were not reported in the deeper-zone groundwater monitoring wells screened from 26 to 35 feet bgs. Review of First Quarter 2015 TPHg and benzene iso-concentrations maps indicate that the dissolved hydrocarbon plume is not encroaching onto the subject property but trending off-site in the easterly-northeasterly direction.

DRAFT

	Based on the regulatory status of the LUST case coupled with the reported groundwater flow in the opposite direction of the subject property, the LUST-related listings are not expected to represent a significant environmental concern to the subject property. Another release appears to have been reported in December 1988; however, this release predates the 2016 closure and it is expected that this release would have been included as part of investigative and remedial efforts. This facility was also listed on other database(s) as noted above; however, as these listings are not associated with a release, the radii prescribed by the ASTM E5127-13 standard does not require that these listings be specifically discussed. Notwithstanding, based on our review of available information, none of these listings appears to pose a significant environmental concern in connection with the subject property at this time.

Facility Name	The Firestone Mixed-Use Development
Address	477 South Market Street, San Jose
Distance & Direction	Approximately 1,210 feet west-southwest of subject property
Hydrologic Position	Up- to cross-gradient
Databases Listed	CPS-SLIC, LUST, HIST LUST, SWEEPS UST, CORTESE, CUPA LISTINGS, NPDES, HAZMAT, CIWQS, CERS, HWTS, HIST CORTESE, RCRA-SQG, FINDS, ECHO, RCRA NONGEN/NLR
Comments	The site is the location of an open SLIC described as "Open - Site Assessment as of 7/22/19." According to information available on the SWRCB GeoTracker online database, this site is undergoing redevelopment into a mid-rise residential building with one deep basement level with parking pits. To evaluate groundwater and soil vapor entering into and existing the construction area, twelve dewatering wells and two permanent soil vapor wells were installed along the perimeter in 2020. Sampling of the dewatering wells reported benzene and 1,2-dichloroethane were detected in one groundwater sample at a concentration of 1.3 ug/L and 4.1 ug/L, respectively. No other VOCs were detected. Based on the distance from the subject property and the minor concentrations of VOCs reported in groundwater, the SLIC-related listings are not expected to represent a significant environmental concern to the subject property. This facility was also listed on other database(s) as noted above; however, as these listings are not associated with a release, the radii prescribed by the ASTM E5127-13 standard does not require that these listings be specifically discussed. Notwithstanding, based on our review of available information, none of these listings appears to pose a significant environmental concern in connection with the subject property at this time.

DRAFT

5.2 VAPOR MIGRATION

AEI reviewed reasonably ascertainable information for the subject and nearby properties, including a regulatory database, files for nearby release sites, and/or historical documentation, to determine if potential vapor-phase migration concerns may be present which could impact the subject property.

AEI did not identify significant on-site concerns and/or regulated listings from nearby sites which suggest that a vapor-phase migration concern currently exists at the subject property.

DRAFT

6.0 INTERVIEWS AND USER PROVIDED INFORMATION

6.1 INTERVIEWS

Pursuant to ASTM E1527-13, the following interviews were performed during this assessment in order to obtain information indicating RECs in connection with the subject property.

6.1.1 OWNER AND KEY SITE MANAGER

Relation to Property	Name	Date Interviewed	Method of Contact	Year First Associated w/ Property	Notes
Owner, Key Site Manager and Property Manager	Ms. Nelly Amas	January 20, 2022	In Person	2005	Interviewed; see Interview Summary table below

Interview Summary

Question	Owner (Representative) Response/Comment	Key Site Manager Response/ Comment
Do you have any knowledge of USTs, clarifiers or oil/water separators, sumps, or other subsurface features?	No	No
Do you have any knowledge of previous environmental investigations conducted on site?	No	No
Do you have any knowledge of current or past industrial operations and/or other operations which would involve the use of hazardous substances and/or petroleum products?	No	No
Are you aware of any known plans for site redevelopment or change in site use?	Yes; "New 24 stories multifamily residential building with 210 units"	Yes; "New 24 stories multifamily residential building with 210 units"
Are you aware of any pending, threatened, or past litigation relevant to hazardous substances or petroleum products in, on, or from the property?	No	No
Are you aware of any pending, threatened or past administrative proceedings relevant to hazardous substances or petroleum products in, on, or from the property?	No	No

DRAFT

Question	Owner (Representative) Response/Comment	Key Site Manager Response/ Comment
Are you aware of any notices from any governmental entity regarding any possible violation of environmental laws or possible liability relating to hazardous substances or petroleum products?	No	No
Are you aware of any incidents of flooding, leaks, or other water intrusion, and/or complaints related to indoor air quality?	No	No
Additional information provided:	Ms. Amas stated that there were only nine (9) occupied units at the subject property on the date of the site reconnaissance. Ms. Amas was unaware of any prior hazardous substance spill/release incidents, water intrusion issues or mold at the subject property.	N/A

6.1.2 Past Owners, Operators, and Occupants

AEI did not attempt to interview past owners, operators, and occupants of the subject property because information from these sources would likely be duplicative of information already obtained from other sources.

6.1.3 Interview with Others

Information obtained during interviews with local government officials is incorporated into the appropriate segments of this report.

6.2 User Provided Information

User provided information is intended to help identify the possibility of RECs in connection with the subject property. According to ASTM E1527-13 and the EPA Standards and Practices for All Appropriate Inquiries (40 CFR Part 312), certain items should be researched by the prospective landowner or grantee, and the results of such inquiries may be provided to the Environmental Professional. The responsibility for qualifying for LLPs by conducting the inquiries ultimately rests with the User, and providing the information to the Environmental Professional would be prudent if such information is available.

The User did not complete the ASTM User Questionnaire or provide the User information to AEI. AEI assumes that qualification for the LLPs is being established by the User in documentation outside of this assessment.

Question	Response/ Comment
1. Environmental liens that are filed or recorded against the property (40 CFR 312.25)	Information not provided

DRAFT

Question	Response/ Comment
Did a search of recorded land title records (or judicial records where appropriate) identify any environmental liens filed or recorded against the property under federal, tribal, state or local law?	
2. Activity and use limitations that are in place on the property or that have been filed or recorded against the property (40 CFR 312.26(a)(1)(v) and vi)). Did a search of recorded land title records (or judicial records where appropriate) identify any AULs, such as engineering controls, land use restrictions or institutional controls that are in place at the property and/or have been filed or recorded against the property under federal, tribal, state or local law?	Information not provided
3. Specialized knowledge or experience of the person seeking to qualify for the LLP (40 CFR 312.28). Do you have any specialized knowledge or experience related to the property or nearby properties? For example, are you involved in the same line of business as the current or former occupants of the property or an adjoining property so that you would have specialized knowledge of the chemicals and processes used by this type of business?	Information not provided
4. Relationship of the purchase price to the fair market value of the property if it were not contaminated (40 CFR 312.29). Does the purchase price being paid for this property reasonably reflect the fair market value of the property? If you conclude that there is a difference, have you considered whether the lower purchase price is because contamination is known or believed to be present at the property?	Information not provided
5. Commonly known or reasonably ascertainable information about the property (40 CFR 312.30). Are you aware of commonly known or reasonably ascertainable information about the property that would help the environmental professional to identify conditions indicative of releases or threatened releases? For example: (a) Do you know the past uses of the property? (b) Do you know of specific chemicals that are present or once were present at the property? (c) Do you know of spills or other chemical releases that have taken place at the property? (d) Do you know of any environmental cleanups that have taken place at the property?	Information not provided
6. The degree of obviousness of the presence or likely presence of contamination at the property, and the ability to detect the contamination by appropriate investigation (40 CFR 312.31). Based on your knowledge and experience related to the property, are there any obvious indicators that point to the presence or likely presence of contamination at the property?	Information not provided

6.3 Previous Reports and Other Provided Documentation

Documentation was provided to AEI by the client during this assessment. A summary of this information follows:

Draft Phase I Environmental Site Assessment (439 and 451 South Fourth Street, San Jose, Santa Clara County, California 95112), prepared by AEI Consultants (September 30, 2015)

DRAFT

AEI prepared this report on behalf of David J. Powers & Associates. Pertinent information contained in this report is summarized below:

- At the time of the 2015 assessment, the subject property was occupied by residential tenants.
- According to the AEI report, the subject property was identified to consist of prior residential structures. Circa 1965, the current residential apartments structures were developed at 439 South 4th Street; a small residential structure was also present in the southeastern portion. By 1969, the residential structure was removed from the southeastern portion of the subject property. Circa 1990, the current residential structure was developed at 451 South 4th Street. Occupants at the subject property have included multiple residential tenants, as well as a commercial photography supply operation at 451 South 4th Street from approximately 1990-2010.
- No current or former ASTs or USTs were identified on the subject property.
- AEI did not identify the use and/or storage of significant quantities of hazardous materials nor evidence of a release or violations threatening a release.
- AEI identified OECs regarding ACM and LBP based on the age of the buildings and recommended a pre-demolition asbestos survey and consultation with a certified lead risk assessor.

AEI identified no RECs, CRECs, or HRECs and recommended no further investigation at the time.

A copy of the report is included in the appendices.

6.4 Environmental Lien Search

In accordance with our approved scope of services, an environmental lien search was not performed as part of this assessment.

DRAFT

7.0 SITE RECONNAISSANCE

Site Reconnaissance Date	January 20, 2022
AEI Site Assessor(s)	Christopher Olsen
Property Escort(s)/ Relationship(s) to Property	Ms. Nelly Amas, Owner and Property Manager
Units/Areas Observed	Interior areas: Representative residential units, leasing office, maintenance shop, laundry room and mechanical equipment rooms. Exterior areas: All exterior areas were accessed.
Area(s) not accessed and reason(s)	Interior areas: Elevator equipment room Exterior areas: None Refer to Section 1.5 for discussion of limiting condition(s).
Other Physical Constraints	None

Reconnaissance Findings Summary

Feature	Observed on Subject Property (see Section 7.1)	Observed on Adjoining Property (see Section 7.2)
Regulated Hazardous Substances/Wastes and/or Petroleum Products in Connection with Property Use		
Aboveground/Underground Hazardous Substance or Petroleum Product Storage Tanks (ASTs/USTs)		
Hazardous Substance and Petroleum Product Containers Not in Connection with Property Use		
Unidentified Substance Containers		
Electrical or Mechanical Equipment Likely to Contain Fluids	✔	✔
Interior Stains or Corrosion	✔	
Strong, Pungent, or Noxious Odors		
Pools of Liquid		
Drains, Sumps, and Clarifiers	✔	✔
Pits, Ponds, and Lagoons		
Stained Soil or Pavement	✔	
Stressed Vegetation		
Solid Waste Disposal or Evidence of Fill Materials		
Waste Water Discharges		
Wells		
Septic Systems		
Biomedical Wastes		
Other	✔	

7.1 SUBJECT PROPERTY RECONNAISSANCE FINDINGS

During the site reconnaissance, AEI observed the items listed in the above Reconnaissance Findings Summary table, which are further discussed below.

DRAFT

7.1.1 Electrical or Mechanical Equipment Likely to Contain Fluids

Toxic PCBs were commonly used historically in electrical equipment such as transformers, fluorescent lamp ballasts, and capacitors. According to United States EPA regulation 40 CFR Part 761, there are three categories for classifying such equipment: <50 ppm of PCBs is considered "Non-PCB"; between 50 and 500 ppm is considered "PCB-Contaminated"; and >500 ppm is considered "PCB-Containing." Pursuant to 15 U.S.C. 2605(e)(2)(A), the manufacture, process, or distribution in commerce or use of any polychlorinated biphenyl in any manner other than in a totally enclosed manner was prohibited after January 1, 1977.

Elevator

The northern apartment building is equipped with a hydraulic elevator. The hydraulic fluid contained within elevator systems can potentially contain toxic PCBs. Based on the construction date of the building (pre-1978), the potential exists that hydraulic fluid within the equipment may have contained PCBs. The equipment for the elevator is located in sealed wooden closet on the first floor of the eastern portion of the northern subject property building. Access was not provided during the site reconnaissance. According the property manager, the elevator has not been in use since her tenure and when it was sealed there were no observed or reported signs of leaks or staining. Based on the lack of a reported release and relative small quantity of hydraulic oil associated with the power unit, the elevator is not expected to represent a significant environmental concern. However, should the subject property undergoing redevelopment, the feature and surrounding should be inspected for signs of a release upon its removal.

7.1.2 Interior Stains or Corrosion

Minor paint staining was observed in the 439 South 4th Street apartment complex maintenance room. The staining was located on concrete and no drains were observed in the vicinity. Based on the small size and surficial nature of the staining, it is not expected to represent a significant environmental concern.

7.1.3 Drains, Sumps, and Clarifiers

Multiple storm drains were observed in the parking area of the subject property. AEI did not observe evidence of hazardous substances or petroleum products in the vicinity of the drains. Based on the use of the drains solely for storm water runoff, the presence of the drains is not expected to represent a significant environmental concern.

7.1.4 Stained Soil and Pavement

Minor amounts of oily surface staining were observed in the parking area. The staining appears to be from leaking vehicles and is surficial in nature. Based on the small size and the surficial nature of the staining, it is not expected to represent a significant environmental concern.

DRAFT

7.1.5 OTHER

The subject property is currently occupied by residential tenants. Small amounts of cleaning supplies, maintenance supplies, as well as several 1-gallon containers of paints were observed on site. No signs of inappropriate material handling were observed. Based on the nature of these materials, the presence or use of these materials at the subject property is not expected to represent a significant environmental concern.

AEI noted several boring locations on the southwestern and southeastern sides of the subject property, which were associated with a geotechnical investigation that was previously conducted at the property. Three 55-gallon drums of soil cuttings were observed on the southwestern side of the 439 South 4th Street building. No apparent environmental concerns were identified in connection with the borings and drums of soil cuttings.

7.2 ADJOINING PROPERTY RECONNAISSANCE FINDINGS

During the site reconnaissance, AEI observed the items listed in the above Reconnaissance Findings Summary table, which are further discussed below.

7.2.1 ELECTRICAL OR MECHANICAL EQUIPMENT LIKELY TO CONTAIN FLUIDS

Toxic PCBs were commonly used historically in electrical equipment such as transformers, fluorescent lamp ballasts, and capacitors. According to United States EPA regulation 40 CFR, Part 761, there are three categories for classifying such equipment: <50 ppm of PCBs is considered "Non-PCB"; between 50 and 500 ppm is considered "PCB-Contaminated"; and >500 ppm is considered "PCB-Containing." Pursuant to 15 U.S.C. 2605(e)(2)(A), the manufacture, process, or distribution in commerce or use of any polychlorinated biphenyl in any manner other than in a totally enclosed manner was prohibited after January 1, 1977.

Transformers

The management of potential PCB-containing transformers is the responsibility of the local utility or the transformer owner. Actual material samples need to be collected to determine if transformers are PCB-containing. Multiple pole-mounted transformers were observed on the adjoining sites during the site reconnaissance. No spills, staining, or leaks were observed on or around the transformers. Based on the good condition of the equipment, the transformers are not expected to represent a significant environmental concern.

7.2.2 DRAINS, SUMPS, AND CLARIFIERS

Several storm drains were observed in the parking areas of the adjoining properties and adjoining roadways. AEI did not observe evidence of hazardous substances or petroleum products in the vicinity of the drains. Based on the use of the drains solely for storm water runoff, the presence of the drains is not expected to represent a significant environmental concern.

DRAFT

8.0 NON-ASTM SERVICES

8.1 ASBESTOS-CONTAINING BUILDING MATERIALS

Asbestos is the name for a group of naturally occurring silicate minerals that can be separated into fibers. The fibers are strong, durable, and resistant to heat and fire. They are also long, thin and flexible, so they can even be woven into cloth. Because of these qualities, asbestos has been used in thousands of consumer, industrial, maritime, automotive, scientific and building products. During the 20th century, some 30 million tons of asbestos have been used in industrial sites, homes, schools, shipyards and commercial buildings in the United States. Commercial use of ACM began in the early 1900s and peaked in the period between 1940 and into the 1970s. Common ACMs include pipe-covering, insulating cement, insulating block, refractory and boiler insulation materials, transite board, fireproofing spray, joint compound, vinyl floor tile, ceiling tile, mastics, roofing products, and duct insulation for HVAC applications. Inhalation of asbestos fibers can result in deleterious health effects.

The potential for ACM was evaluated based the United States EPA Guidance Document: Managing Asbestos in Place - A Building Owner's Guide to Operations and Maintenance Programs for Asbestos-Containing Materials (the Green Book). In 1973 the NESHAPS banned the use of most spray-applied surfacing ACM, specifically asbestos containing spray-on fireproofing and insulation. Subsequent revisions to this regulation in 1975 and 1978 effectively eliminated the use of friable pre-molded pipe, boiler, turbine, and duct insulation; and the spray application of friable asbestos-containing materials for all uses in buildings. In 1989 the EPA issued regulations to ban some asbestos-containing products and phase out most others over a multi-year period. The "Ban and Phase-Down" rule was challenged in court and the regulation remanded to the agency. As a result, any asbestos-containing products then "in commerce" would not be banned. Those not in commerce would be banned. Those materials "banned" could not be sold. It did not affect such materials already installed, or in use. Most US firms voluntarily ceased production of asbestos containing building materials not covered by the aforementioned Federal bans by the mid-1980s. In 1994, the OSHA determined that employers and building owners are required to treat installed thermal system installation and sprayed on and troweled-on surfacing materials, as well as vinyl or asphalt flooring material, as ACM in buildings constructed no later than 1980 until tested by laboratory analysis to prove otherwise.

The information below is for general informational purposes only and does not constitute an asbestos survey. In addition, the information is not intended to comply with federal, state or local regulations in regards to ACM.

Due to the age of the subject property buildings, there is a potential that ACMs are present. A limited list of typical suspect ACMs is included in the following table:

DRAFT

Material Type	Location
Plaster (acoustical and smooth)	Walls and ceilings
Ceiling tile	Ceiling systems
Thermal systems insulations, packings, and gaskets	Heating systems, cooling systems, domestic and heating and cooling piping, ductwork, and other equipment
Floor tile and associate mastics, flooring felts, and papers (under hardwood/other)	Floors
Vinyl sheet flooring and adhesives	Floors
Cove base and associated mastics	Walls
Ceramic tile adhesives and grouts	Walls, floors, and ceilings
All adhesives	Mirrors, wall coverings, construction, etc.
Grout and caulking	Windows and doors
Gypsum board, tape, and joint compound	Wall and ceiling systems
Insulation materials	Walls, ceilings, and attic spaces
Roofing materials (felts, rolled, shingle, flashings, adhesives, tar, and insulations)	Roof and parapet wall systems
Brick and block, mortars	Walls

According to the client, demolition of the subject property buildings is planned for the near future. Regardless of building construction date, the EPA's NESHAP requires that a thorough asbestos survey be performed prior to demolition or renovation activities that may disturb ACMs. This requirement may be enforced by federal, state and local regulatory agencies, and specifies that all suspect ACMs be sampled to determine the presence or absence of asbestos prior to any renovation or demolition activities which may disturb them to prevent potential exposure to workers, building occupants, and the environment.

8.2 Lead-Based Paint

Lead-based paint (LBP) is defined as any paint, varnish, stain, or other applied coating that has ≥1 mg/cm² (5,000 µg/g or 5,000 ppm) or more of lead by federal guidelines; state and local definitions may differ from the federal definitions in amounts ranging from 0.5 mg/cm² to 2.0 mg/cm². Section 1017 of the Housing and Urban Development (HUD) Guidelines, Residential Lead-Based Paint Hazard Reduction Act of 1992, otherwise known as "Title X," defines a LBP hazard as "any condition that causes exposure to lead that would result in adverse human health effects" resulting from lead-contaminated dust, bare, lead-contaminated soil, and/or lead-contaminated paint that is deteriorated or present on accessible, friction, or impact surfaces. Therefore, under Title X, intact LBP on most walls and ceilings would not be considered a "hazard," although the paint should be maintained and its condition monitored to ensure that it does not deteriorate and become a hazard. Additionally, Section 1018 of this law directed HUD and EPA to require the disclosure of known information on LBP and LBP hazards before the sale or lease of most housing built before 1978. Most private housing, public housing, or federally owned or subsidized housing is affected by this rule.

Under OSHA, lead-containing paint (LCP) is defined as any paint with any detectable amount of lead present in it. Therefore, all LBP is considered LCP. Conversely, LCP may not meet the criteria to be considered LBP in accordance with HUD guidelines or some states' definition of LBP.

DRAFT

It is important to note that LCP may create a lead hazard when being removed. The condition of these materials must be monitored when they are being disturbed. In the event LCP is subject to abrading, sanding, torching, and/or cutting during demolition or renovation activities, there may be regulatory issues that must be addressed.

The information below is for general informational purposes only and does not constitute a lead hazard evaluation. In addition, the information is not intended to comply with federal, state, or local regulations in regards to LBP.

In buildings constructed after 1978, it is unlikely that LBP is present; however, some paints utilized after 1978 will be LCP under OSHA. Structures built prior to 1978 and especially prior to the 1960s should be expected to contain LBP.

Due to the age of the subject property buildings, there is a potential that LBP is present. AEI understands that demolition activities of the subject property buildings are planned. AEI recommends that the property owner consult with a certified Lead Risk Assessor to determine options for control of possible LBP hazards. Stringent local and State regulations may apply to LBP in association with building demolition/renovations and worker/occupant protection. It should be noted that construction activities that disturb materials or paints containing any amount of lead may be subject to certain requirements of the OSHA lead standard contained in 29 CFR 1910.1025 and 1926.62.

8.3 RADON

Radon is a naturally-occurring, odorless, and invisible gas. Natural radon levels vary and are closely related to geologic formations. Radon may enter buildings through basement sumps or other openings.

The United States EPA has prepared a map to assist National, State, and local organizations to target their resources and to implement radon-resistant building codes. The map divides the country into three radon zones, with Zone 1 being those areas with the average predicted indoor radon concentration in residential dwellings exceeding the EPA Action Limit of 4.0 pCi/L. It is important to note that the EPA has found homes with elevated levels of radon in all three zones, and the EPA recommends site specific testing in order to determine radon levels at a specific location. However, the map does give a valuable indication of the propensity of radon gas accumulation in structures.

Radon sampling was not requested as part of this assessment. According to the US EPA, the radon zone level for the area is Zone 2, which has a predicted average indoor screening level between 2 pCi/L and 4 pCi/L, equal to or below the action level of 4 pCi/L set forth by the US EPA.

8.4 MOLD

Molds are simple microscopic organisms which can often be seen in the form of discoloration, frequently green, gray, white, brown, or black. When excessive moisture or water accumulates indoors, mold growth may occur, particularly if the moisture problem remains undiscovered or unaddressed. As such, interior areas of buildings characterized by poor ventilation and high humidity are the most common locations of mold growth. Building materials, including drywall,

DRAFT

wallpaper, baseboards, wood framing, insulation, and carpeting, often play host to such growth. Mold spores primarily cause health problems through the inhalation of spores or the toxins they emit when they are present in large numbers. This can occur when there is active mold growth within places where people live or work.

Mold, if present, may or may not visually manifest itself. Neither the individual completing this inspection, nor AEI has any liability for the identification of mold-related concerns except as defined in applicable industry standards. In short, this Phase I ESA should not be construed as a mold survey or inspection.

This activity was not designed to discover all areas which may be affected by mold growth on the subject property. Rather, it is intended to give the client an indication if significant (based on observed areas) mold growth is present at the subject property. Potential areas of mold growth, such as in pipe chases, HVAC systems, and behind enclosed walls and ceilings, were not observed as part of this limited assessment.

AEI observed interior areas of the subject property buildings in order to identify the presence of mold. During the on-site reconnaissance, suspect mold growth was observed in the bathroom and kitchen of 451 South 4th Street. The mold growth appeared limited to the shower area and appeared to be a result of poor housekeeping. Based upon our observations, including the localized nature of the suspect mold, AEI recommends cleaning the affected materials. In addition, improved housekeeping would be prudent.

DRAFT

9.0 SIGNATURE OF ENVIRONMENTAL PROFESSIONALS

We declare that, to the best of our professional knowledge and belief, we meet the definition of Environmental Professional as defined in § 312.10 of 40 CFR Part 312.

We have the specific qualifications based on education, training, and experience to assess a property of the nature, history and setting of the subject property. We have developed and performed the all appropriate inquiries in conformance with the standards and practices set forth in 40 CFR Part 312.

Prepared By:
DRAFT
Christopher Olsen
Associate Consultant

Reviewed By:
DRAFT
Megan Salcido
Senior Author

DRAFT

10.0 REFERENCES


Item	Date(s)	Source
Soils Information	Accessed January 2022	USDA Web Soil Survey http://websoilsurvey.nrcs.usda.gov/app/WebSoilSurvey.aspx
Topographic Map	2012	USGS, San Jose West
Depth to Groundwater Information	April 9, 2015	First Quarter 2015 Semi-Annual Groundwater Monitoring Report, 498 South 4th Street, San Jose, California, prepared by AllTerra Environmental Inc. (via GeoTracker)
Aerial Photographs	1939-2016 (non-inclusive)	EDR
Sanborn Map Report/Search	1884-1994 (non-inclusive)	EDR
City Directories	1922-2017 (non-inclusive)	EDR
Environmental Health Department	December 27, 2021	Santa Clara County Environmental Health Department
State Environmental Agency	December 27, 2021	State Water Resources Control Board
Fire Department	December 27, 2021	San Jose Fire Department
Building Department	December 27, 2021	San Jose Building Department
Planning Department	December 27, 2021	San Jose Planning Department
Assessor's Information and Parcel Map	December 27, 2021	Santa Clara County Assessor's Office
Other Agencies Searched	December 27, 2021	SWRCB GeoTracker, DTSC HWTS, and DTSC EnviroStor, BAAQMD, SCVWD
Oil and Gas Wells	December 27, 2021	California Geologic Energy Management Division
Oil and Gas Pipelines	December 27, 2021	NPMS Public Map Viewer https://www.npms.phmsa.dot.gov/PublicViewer/composite.jsf
Regulatory Database Report	December 27, 2021	EDR
Interview with Owner	January 20, 2022	Ms. Nelly Amas
Interview with Key Site Manager	January 20, 2022	Ms. Nelly Amas
Previous Report(s)	September 30, 2015	*Draft Phase I Environmental Site Assessment (439 & 451 South 4th Street, San Jose, California), prepared by AEI Consultants*
Radon Zone Information	1993	US EPA Map of Radon Zones https://www.epa.gov/radon

DRAFT

APPENDIX A

FIGURES

DRAFT

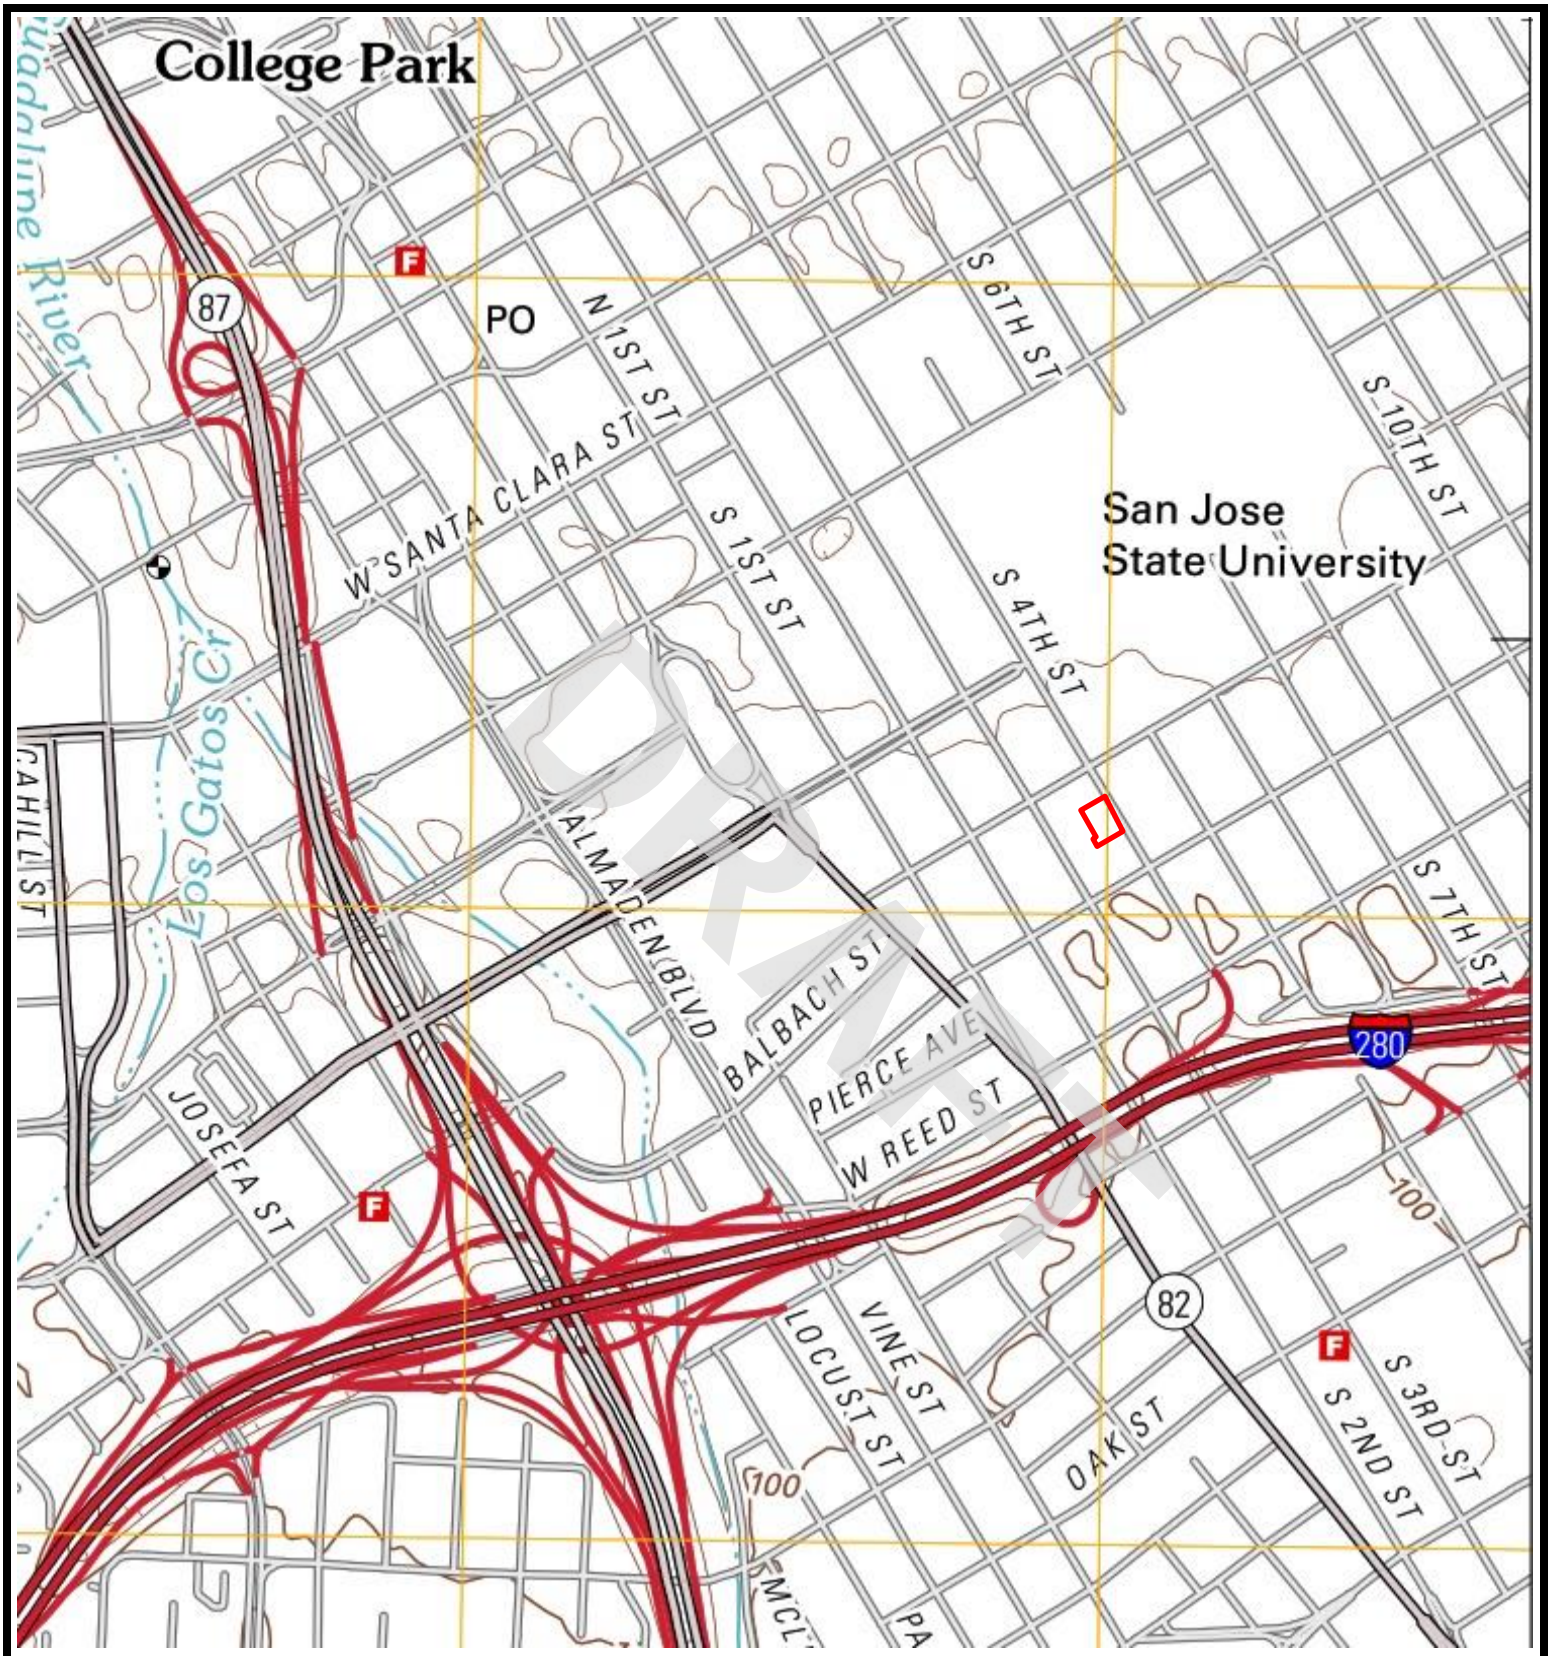

Legend
Approximate Property Boundary
Source: USGS Topographic Map *San Jose West, California* (2012)

N

Figure 1: TOPOGRAPHIC MAP

439 and 451 South 4th Street, San Jose, California 95112
Project Number: 453900

AEI Consultants



Legend
Estimated Groundwater Flow Direction
Approximate Property Boundary
Listed in Environmental Database Report *

⊕ – Geotechnical boring locations
1 – Manager's office; 2 – Maintenance shop and storage
3 – 55-gallon drums of soil cuttings
E – Out of service hydraulic elevator

N

Figure 2: SITE MAP

439 and 451 South 4th Street, San Jose, California 95112
Project Number: 453900

APPENDIX B

PROPERTY PHOTOGRAPHS

DRAFT



1. Northeastern side of the 439 South 4th Street building



2. Northeastern side of the 439 South 4th Street building

DRAFT



3. Northeastern side of the 439 South 4th Street building



4. Central paved driveway at the 439 South 4th Street property

DRAFT



5. 439 South 4th Street apartment building



6. Paved central courtyard

DRAFT



7. Southeastern side of the 439 South 4th Street apartment building



8. Southeastern side of the 439 South 4th Street apartment building

DRAFT



9. Southwestern side of the 439 South 4th Street apartment building



10. Southwestern side of the 439 South 4th Street apartment building

DRAFT



11. Northeastern side of the 451 South 4th Street building



12. Southwestern side of the 451 South 4th Street residence

DRAFT



13. Northwestern side of the 451 South 4th Street residence



14. Southeastern side of the 451 South 4th Street residence

DRAFT



15. Paved parking lot at the 451 South 4th Street property



16. Boring location at the 451 South 4th Street property

DRAFT



17. Paved driveway on the southwestern side of the 439 South 4th Street property



18. 55-gallon drums of soil cuttings at the 439 South 4th Street property

DRAFT



19. Dumpster



20. Ground floor hallway in the 451 South 4th Street residence

DRAFT




21. Kitchen in the 451 South 4th Street residence



22. Laundry room in the 451 South 4th Street residence

DRAFT

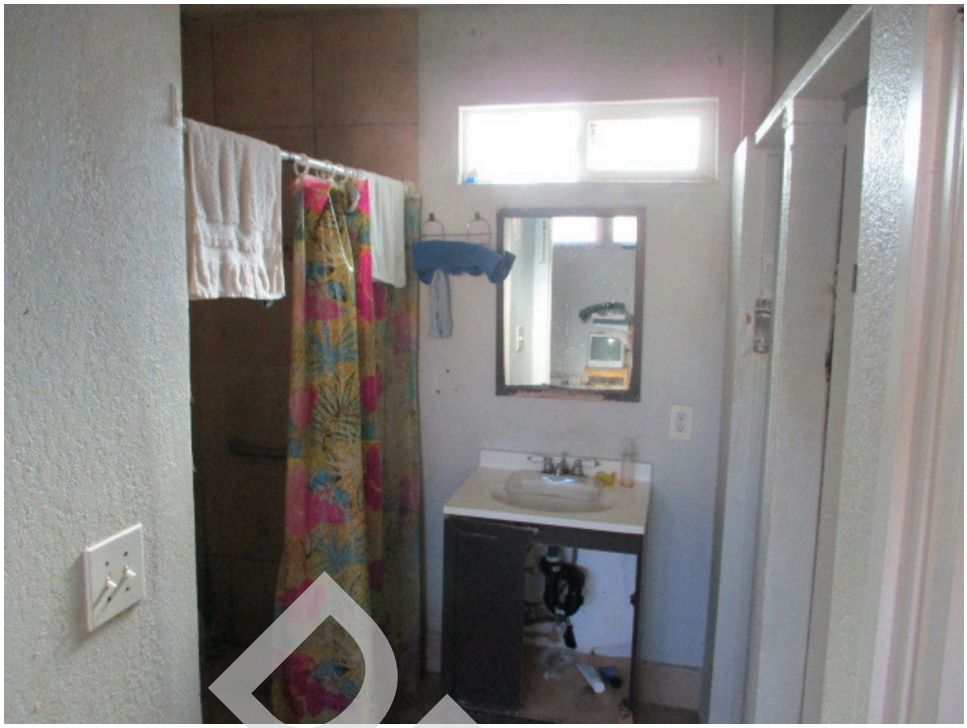


23. Bathroom in the 451 South 4th Street residence



24. Bedroom in the 451 South 4th Street residence

DRAFT

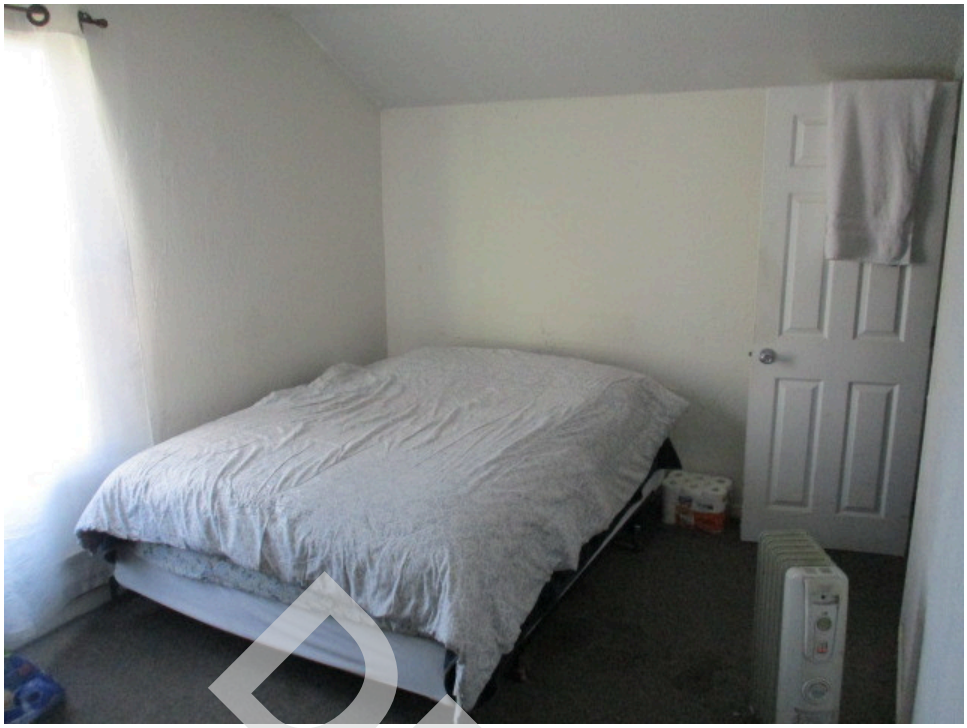

25. Bedroom in the 451 South 4th Street residence



26. Mold in the 451 South 4th Street residence

DRAFT




27. Living room, dining area and kitchen in a residential unit



28. Kitchen in a residential unit

DRAFT

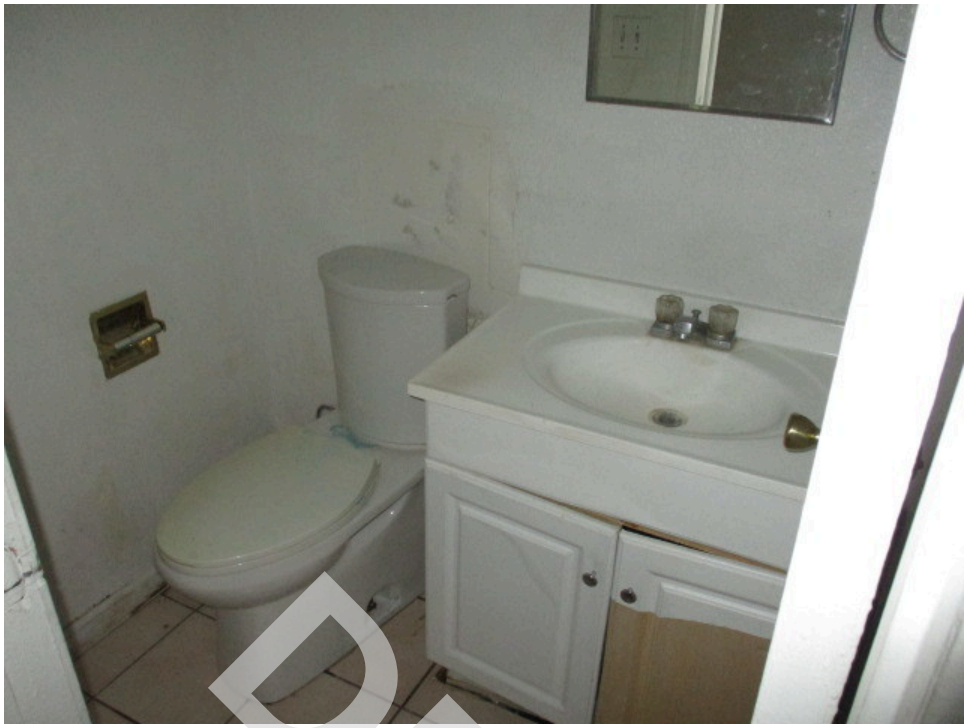

29. Bathroom in a residential unit



30. Bedroom in a residential unit

DRAFT



31. Location of the out of service elevator



32. Location of the out of service elevator

DRAFT



33. Office



34. Maintenance supply storage room

DRAFT



35. Maintenance shop



36. Maintenance shop

DRAFT



37. Paint storage in the maintenance shop



38. Maintenance shop

DRAFT



39. Laundry room



40. Notice of Development Proposal sign

DRAFT



41. Multi-family apartment building adjoining to the northwest



42. Multi-family residential development adjoining to the northeast

DRAFT



43. Multi-family residential development adjoining to the northeast



44. Multi-family residential development adjoining to the northeast

DRAFT



45. Vacant residence adjoining to the southeast



46. Multi-family residential building adjoining to the southwest

DRAFT



47. Multi-family residential building adjoining to the southwest

DRAFT

APPENDIX C

REGULATORY DATABASE

DRAFT

453900
439 and 451 South 4th Street
San Jose, CA 95112

Inquiry Number: 6801062.2s
December 27, 2021

DRAFT

The EDR Radius Map™ Report with GeoCheck®

6 Armstrong Road, 4th floor
Shelton, CT 06484
Toll Free: 800.352.0050
www.edrnet.com

TABLE OF CONTENTS

SECTION	PAGE
Executive Summary	ES1
Overview Map	2
Detail Map	3
Map Findings Summary	4
Map Findings	9
Orphan Summary	836
Government Records Searched/Data Currency Tracking	GR-1

GEOCHECK ADDENDUM

Physical Setting Source Addendum	A-1
Physical Setting Source Summary	A-2
Physical Setting Source Map	A-15
Physical Setting Source Map Findings	A-16
Physical Setting Source Records Searched	PSGR-1

DRAFT

Thank you for your business.
Please contact EDR at 1-800-352-0050
with any questions or comments.

Disclaimer - Copyright and Trademark Notice

This Report contains certain information obtained from a variety of public and other sources reasonably available to Environmental Data Resources, Inc. It cannot be concluded from this Report that coverage information for the target and surrounding properties does not exist from other sources. **NO WARRANTY EXPRESSED OR IMPLIED, IS MADE WHATSOEVER IN CONNECTION WITH THIS REPORT. ENVIRONMENTAL DATA RESOURCES, INC. SPECIFICALLY DISCLAIMS THE MAKING OF ANY SUCH WARRANTIES, INCLUDING WITHOUT LIMITATION, MERCHANTABILITY OR FITNESS FOR A PARTICULAR USE OR PURPOSE. ALL RISK IS ASSUMED BY THE USER. IN NO EVENT SHALL ENVIRONMENTAL DATA RESOURCES, INC. BE LIABLE TO ANYONE, WHETHER ARISING OUT OF ERRORS OR OMISSIONS, NEGLIGENCE, ACCIDENT OR ANY OTHER CAUSE, FOR ANY LOSS OF DAMAGE, INCLUDING, WITHOUT LIMITATION, SPECIAL, INCIDENTAL, CONSEQUENTIAL, OR EXEMPLARY DAMAGES. ANY LIABILITY ON THE PART OF ENVIRONMENTAL DATA RESOURCES, INC. IS STRICTLY LIMITED TO A REFUND OF THE AMOUNT PAID FOR THIS REPORT.** Purchaser accepts this Report "AS IS". Any analyses, estimates, ratings, environmental risk levels or risk codes provided in this Report are provided for illustrative purposes only, and are not intended to provide, nor should they be interpreted as providing any facts regarding, or prediction or forecast of, any environmental risk for any property. Only a Phase I Environmental Site Assessment performed by an environmental professional can provide information regarding the environmental risk for any property. Additionally, the information provided in this Report is not to be construed as legal advice.

Copyright 2020 by Environmental Data Resources, Inc. All rights reserved. Reproduction in any media or format, in whole or in part, of any report or map of Environmental Data Resources, Inc., or its affiliates, is prohibited without prior written permission.

EDR and its logos (including Sanborn and Sanborn Map) are trademarks of Environmental Data Resources, Inc. or its affiliates. All other trademarks used herein are the property of their respective owners.

EXECUTIVE SUMMARY

A search of available environmental records was conducted by Environmental Data Resources, Inc (EDR). The report was designed to assist parties seeking to meet the search requirements of EPA's Standards and Practices for All Appropriate Inquiries (40 CFR Part 312), the ASTM Standard Practice for Environmental Site Assessments (E1527-21), the ASTM Standard Practice for Environmental Site Assessments for Forestland or Rural Property (E 2247-16), the ASTM Standard Practice for Limited Environmental Due Diligence: Transaction Screen Process (E 1528-14) or custom requirements developed for the evaluation of environmental risk associated with a parcel of real estate.

TARGET PROPERTY INFORMATION

ADDRESS

439 AND 451 SOUTH 4TH STREET
SAN JOSE, CA 95112

COORDINATES

Latitude (North):	37.3308270 - 37ˆ 19' 50.97''
Longitude (West):	121.8827220 - 121ˆ 52' 57.79''
Universal Tranverse Mercator:	Zone 10
UTM X (Meters):	598982.8
UTM Y (Meters):	4131954.2
Elevation:	97 ft. above sea level

USGS TOPOGRAPHIC MAP ASSOCIATED WITH TARGET PROPERTY

Target Property Map:	5640416 SAN JOSE WEST, CA
Version Date:	2012
East Map:	5640414 SAN JOSE EAST, CA
Version Date:	2012

AERIAL PHOTOGRAPHY IN THIS REPORT

Portions of Photo from:	20140606
Source:	USDA

DRAFT

MAPPED SITES SUMMARY

Target Property Address:
439 AND 451 SOUTH 4TH STREET
SAN JOSE, CA 95112

Click on Map ID to see full detail.

MAP ID	SITE NAME	ADDRESS	DATABASE ACRONYMS	RELATIVE ELEVATION	DIST (ft. & mi.) DIRECTION
Reg	LORENTZ BARREL & DRU	1515 S 10TH ST	NPL, SEMS, US ENG CONTROLS, US INST CONTROLS, CA...	Same	4582, 0.868, ESE
A1	R AND G ENVIRONMENTA	E SAN SALVADOR ST &	CA SWF/LF	Lower	161, 0.030, North
B2	CAMPUS LAUNDERETTE	402 S 3RD ST	EDR Hist Cleaner	Lower	164, 0.031, WNW
C3	SUPER GAS & MART	498 S 4TH ST	RCRA NonGen / NLR	Higher	208, 0.039, ESE
C4	SUPER GAS & MART	498 S 4TH ST	CA LUST, CA HIST LUST, CA CERS HAZ WASTE, CA...	Higher	208, 0.039, ESE
C5	SUPER GAS & MART	498 S 4TH ST	CA UST	Higher	208, 0.039, ESE
C6	SPARTAN GAS STATION	498 S 4TH ST	CA UST	Higher	208, 0.039, ESE
C7	PURITAN OIL CO	498 S 4TH ST	EDR Hist Auto	Higher	208, 0.039, ESE
C8	SPARTAN GAS STATION	498 4TH	CA LUST, CA Cortese, CA HIST CORTESE, CA CERS	Higher	211, 0.040, ESE
B9	CAMPUS LAUNDERETTE	402 S 3D	EDR Hist Cleaner	Lower	236, 0.045, West
C10	BOB & TED S SERVICE	152 E WILLIAM ST	EDR Hist Auto	Higher	314, 0.059, SE
B11	CITY FOREIGN CAR CEN	96 E SAN SALVADOR ST	EDR Hist Auto	Higher	321, 0.061, West
B12	URZI J P	98 E SAN SALVADOR ST	EDR Hist Auto	Higher	321, 0.061, West
A13	ALVA J B	368 S 4TH ST	EDR Hist Cleaner	Lower	364, 0.069, NNW
B14	VILLA NUEVA OWNER S	375 S 3RD ST	CA CUPA Listings, CA HAZMAT, CA CERS	Lower	431, 0.082, WNW
15	SPARTAN CLEANERS	398 S 5TH ST	EDR Hist Cleaner	Lower	458, 0.087, NE
D16	SAN JOSE LAUNDERETTE	463 S 2D	EDR Hist Cleaner	Higher	527, 0.100, SW
D17	EDNA S CLEANING & ME	432 S 2D	EDR Hist Cleaner	Higher	538, 0.102, WSW
E18	CASTRO JACK E	411 S 2D	EDR Hist Auto	Higher	553, 0.105, WSW
F19	WE HARDING COMPANY I	502 S 2ND ST	RCRA NonGen / NLR	Higher	572, 0.108, SSW
F20	W.E. HARDING CO	502 S 2ND ST	CA CERS HAZ WASTE, CA SWEEPS UST, CA CUPA...	Higher	572, 0.108, SSW
F21	AUTO SERVICE CENTER	502 S 2ND ST	EDR Hist Auto	Higher	572, 0.108, SSW
E22	BILL S ELECTRIC SERV	396 S 2D	EDR Hist Auto	Higher	572, 0.108, West
G23	MISSION PAINTING	330 S 3RD STREET	RCRA-SQG, FINDS, ECHO	Lower	576, 0.109, NW
D24	GISH E J	502 S 2D	EDR Hist Auto	Higher	596, 0.113, SSW
E25	SOWELL FRANK	85 E SAN SALVADOR ST	EDR Hist Auto	Higher	612, 0.116, West
D26	SAN JOSE LAUNDERETTE	499 S 2ND ST	EDR Hist Cleaner	Higher	617, 0.117, SSW
H27	SUSANNE B. WILSON RE	350 S. 2ND STREET	CA HAZNET, CA HAZMAT, CA HWTS	Lower	619, 0.117, West
G28	RASO TAILOR & CLEANE	330 S 3D	EDR Hist Cleaner	Lower	623, 0.118, NW
H29	TECHSHOP SAN JOSE	300 S 2ND ST	CA CUPA Listings	Lower	790, 0.150, WNW
H30	SAN CARLOS PLAZA / R	300 SOUTH SECOND ST.	RCRA NonGen / NLR	Lower	790, 0.150, WNW
H31	GENUITY	300 S 2ND ST	CA AST	Lower	790, 0.150, WNW
H32	GENUITY-SAN JOSE POP	300 S 2ND ST	CA CUPA Listings	Lower	790, 0.150, WNW
H33	TECH SHOP SAN JOSE L	300 S 2ND ST	CA HAZMAT	Lower	790, 0.150, WNW
I34	NOTRE DAME HIGH SCHO	596 S 2ND ST	RCRA NonGen / NLR	Higher	797, 0.151, South
I35	NOTRE DAME HIGH SCHO	596 S 2ND ST	RCRA-LQG, CA CERS HAZ WASTE, CA CUPA Listings, CA...	Higher	797, 0.151, South
I36	O/B (P BELL WIRELESS	596 S 2ND ST SUITE B	CA HAZMAT	Higher	797, 0.151, South
I37	T-MOBILE SF04923	596 S 2ND ST ROOF	CA HAZMAT	Higher	797, 0.151, South
I38	OUT OF BUSINESS	596 S 2ND ST BASEM	CA HAZMAT	Higher	797, 0.151, South

DRAFT

MAPPED SITES SUMMARY

Target Property Address:
439 AND 451 SOUTH 4TH STREET
SAN JOSE, CA 95112

Click on Map ID to see full detail.

MAP ID	SITE NAME	ADDRESS	DATABASE ACRONYMS	RELATIVE ELEVATION	DIST (ft. & mi.) DIRECTION
39	7-ELEVEN INC. STORE	404 SOUTH SIXTH ST	CA CUPA Listings, CA CERS	Lower	844, 0.160, NE
J40	JONES/SCHAEZLEIN PRO	520 S. 1ST STREET	CA LUST, CA HIST LUST, CA Cortese, CA CERS	Higher	913, 0.173, SSW
K41	CG-AQ 477 SOUTH MARK	477 SOUTH 1ST STREET	RCRA NonGen / NLR	Higher	944, 0.179, SW
K42	EARL SCHEIB PAINT &	439 S 1ST ST	CA CUPA Listings	Higher	958, 0.181, WSW
K43	MARKET PLACE	439 1ST	CA HIST CORTESE	Higher	958, 0.181, WSW
L44	COLONNADE APARTMENTS	201 S 4TH ST	CA CUPA Listings, CA CERS	Lower	964, 0.183, NNW
L45	THE COLONNADE	201 S 4TH ST HIRISE	CA HAZMAT	Lower	964, 0.183, NNW
L46	AT&T MOBILITY CENTRA	201 S 4TH ST CELL	CA HAZMAT	Lower	964, 0.183, NNW
K47	CORE DEVELOPMENT	470 S MARKET ST	RCRA-SQG, FINDS, ECHO, CA HAZNET, CA HWTS	Higher	985, 0.187, SW
K48	ECONOMY IMPORTS	493 S FIRST ST	CA CUPA Listings	Higher	986, 0.187, SW
J49	ALL AUTO BODY AND FR	560 SOUTH FIRST STRE	RCRA-SQG	Higher	1011, 0.191, SSW
K50	OUT OF BUSINESS (MAR	428 S MARKET ST 1	CA HAZMAT	Higher	1013, 0.192, WSW
K51	MARKET AUTO	428 S MARKET ST	CA CUPA Listings	Higher	1013, 0.192, WSW
K52	THE MARKET AUTO REPA	428 S MARKET ST	RCRA NonGen / NLR	Higher	1013, 0.192, WSW
M53	VALLEY TITLE CO.	300 S. FIRST STREET	CA LUST, CA Cortese, CA CERS	Lower	1020, 0.193, West
M54	SJ SILICON VALLEY CH	310 S FIRST ST	CA CUPA Listings	Lower	1020, 0.193, West
55	XIAOPING WU	499 SOUTH 7TH STREET	RCRA NonGen / NLR	Higher	1083, 0.205, ENE
N56	MARKET AUTO ELECTRIC	402 S MARKET ST	CA CUPA Listings	Higher	1094, 0.207, WSW
K57	LIQUID AGENCY	448 S MARKET ST	RCRA NonGen / NLR	Higher	1099, 0.208, SW
M58	FOX CALIFORNIA THEAT	345 S 1ST ST	CA LUST, CA HIST LUST, CA Cortese, CA CERS	Higher	1105, 0.209, West
M59	CALIFORNIA THEATER	345 S FIRST ST	RCRA-SQG, FINDS, ECHO	Higher	1105, 0.209, West
O60	FORMER TEXACO STATIO	598 S 1ST ST	CA LUST, CA HIST LUST	Higher	1121, 0.212, SSW
O61	598 S. 1ST. ST. (SS#	598 S FIRST ST.	CA LUST, CA Cortese, CA WDS, CA CERS	Higher	1121, 0.212, SSW
O62	TEXACO DOWNSTREAM #2	598 S 1ST ST	RCRA NonGen / NLR	Higher	1121, 0.212, SSW
J63	60 PIERCE-SAN JOSE,	545 S MARKET ST	CA HAZNET, CA HAZMAT, CA HWTS	Higher	1160, 0.220, SSW
J64	SERVICE RENT-A-CAR	545 S MARKET ST	CA CUPA Listings	Higher	1160, 0.220, SSW
J65	O/B (SERVICE RENT-A-	545 S MARKET ST	CA HAZMAT	Higher	1160, 0.220, SSW
J66	MERRY OLDSMOBILE	525 S MARKET ST	CA LUST, CA HIST LUST, CA HIST UST, CA Cortese, CA...	Higher	1167, 0.221, SSW
J67	MERRY OLDSMOBILE	525 MARKET	CA HIST CORTESE	Higher	1167, 0.221, SSW
M68	VOP MANAGEMENT COMPA	325 SOUTH FIRST STRE	RCRA NonGen / NLR	Higher	1185, 0.224, West
M69	DOHRMANN ASSOCIATES	325 1ST	CA HIST CORTESE	Higher	1185, 0.224, West
M70	DOHRMAN BUILDING	325 S 1ST ST	CA LUST, CA HIST LUST, CA Cortese, CA CERS	Higher	1185, 0.224, West
N71	SJRA-CONVENTION CENT	S MARKET ST @ VIOLA	CA LUST	Higher	1185, 0.224, WSW
N72	SJRA-CONVENTION CENT	S MARKET ST @ VIOLA	CA LUST, CA HIST LUST, CA Cortese, CA CERS	Higher	1185, 0.224, WSW
K73	ROSE-MURTY TIRE SERV	477 S MARKET ST	CA CUPA Listings	Higher	1206, 0.228, SW
K74	CG-AQ 477 SOUTH MARK	477 S MARKET ST	RCRA NonGen / NLR	Higher	1206, 0.228, SW
K75	SEPPHORI INC DBA TAT	477 S MARKET ST	RCRA NonGen / NLR	Higher	1206, 0.228, SW
K76	TATE FAMILY COMPLETE	477 S MARKET ST	RCRA-SQG, FINDS, ECHO	Higher	1206, 0.228, SW
K77	THE FIRESTONE MIXED-	477 S MARKET ST.	CA CPS-SLIC, CA CERS	Higher	1206, 0.228, SW

DRAFT

MAPPED SITES SUMMARY

Target Property Address:
439 AND 451 SOUTH 4TH STREET
SAN JOSE, CA 95112

Click on Map ID to see full detail.

MAP ID	SITE NAME	ADDRESS	DATABASE ACRONYMS	RELATIVE ELEVATION	DIST (ft. & mi.) DIRECTION
K78	ROSE-MURTY TIRE CO.	477 S MARKET ST	CA LUST, CA HIST LUST, CA SWEEPS UST, CA Cortese,...	Higher	1206, 0.228, SW
K79	ROSE MURTY TIRE COMP	477 MARKET	CA HIST CORTESE	Higher	1206, 0.228, SW
K80	CG-AQ 477 SOUTH MARK	477 SOUTH MARKET ST.	RCRA NonGen / NLR	Higher	1206, 0.228, SW
P81	SAN JOSE STATE UNIVE	1 WASHINGTON SQ	RCRA NonGen / NLR	Lower	1206, 0.228, NNW
P82	SAN JOSE STATE UNIVE	ONE WASHINGTON SQUAR	RCRA-LQG, CA SWEEPS UST, CA HIST UST, CA HIST...	Lower	1206, 0.228, NNW
P83	SPRINT SF59XC001	1 WASHINGTON SQ CELL	CA HAZMAT	Lower	1206, 0.228, NNW
N84	360 RESIDENCES	360 S MARKET ST	CA CUPA Listings, CA EMI, CA HAZMAT, CA CERS	Higher	1209, 0.229, WSW
O85	GARDEN GATE TOWER	600 S 1ST STREET	CA CPS-SLIC	Higher	1260, 0.239, South
O86	TEXACO	598 1ST	CA HIST CORTESE	Higher	1262, 0.239, SSW
O87	FIRESTONE BUILDING	599 1ST	CA HIST CORTESE	Higher	1262, 0.239, SSW
Q88	US GENERAL SERVICES	280 S FIRST ST	RCRA NonGen / NLR	Lower	1265, 0.240, WNW
Q89	ROBERT F PECKHAM FED	280 S 1ST ST	CA CERS HAZ WASTE, CA CERS TANKS, CA CUPA...	Lower	1265, 0.240, WNW
Q90	ROBERT F PECKHAM FED	280 S 1ST ST	CA UST	Lower	1265, 0.240, WNW
Q91	GSA	280 S 1ST ST	CA HAZNET, CA HAZMAT, CA HWTS	Lower	1265, 0.240, WNW
Q92	ROBERT F. PECKHAM FE	280 S. 1ST ST.	CA UST	Lower	1265, 0.240, WNW
93	PIERCE DEVELOPMENT	561-599 S. MARKET ST	CA CPS-SLIC, CA DEED, CA CERS	Higher	1278, 0.242, SSW
R94	SAN JOSE STATE UNIVE	1 WASHINGTON SQ.	CA AST	Lower	1296, 0.245, NNE
R95	VERIZON WIRELESS: SA	1 WASHINGTON SQ BLDG	CA CUPA Listings	Lower	1296, 0.245, NNE
R96	SAN JOSE STATE UNIVE	1 WASHINGTON SQUARE	CA CUPA Listings, CA HAZNET, CA CERS, CA HWTS	Lower	1296, 0.245, NNE
R97	SJSU-ART (31)	1 WASHINGTON SQ	CA AST, CA CERS HAZ WASTE, CA CUPA Listings, CA...	Lower	1296, 0.245, NNE
R98	SJSU-CENTRAL PLANT (	1 WASHINGTON SQ	CA LUST, CA AST, CA CERS HAZ WASTE, CA CUPA...	Lower	1324, 0.251, NNE
O99	FIRESTONE BUILDING	599 S 1ST ST	CA LUST, CA HIST LUST, CA HIST UST, CA Cortese, CA...	Higher	1328, 0.252, SSW
R100	SJSU	SAN CARLOS & 7TH	CA LUST, CA HIST LUST, CA Cortese	Lower	1375, 0.260, NNE
101	CET DEVELOPMENT	630 S 1ST ST	CA LUST, CA HIST LUST, CA Cortese, CA HIST...	Higher	1394, 0.264, South
S102	SAN JOSE CONVENTION	SOUTH MARKET STREET	CA CPS-SLIC, CA CERS	Higher	1527, 0.289, West
S103	SAN JOSE MARRIOTT	301 S MARKET ST	CA LUST, CA CERS HAZ WASTE, CA CERS TANKS, CA CUPA...	Higher	1568, 0.297, West
S104	SJRA HOTEL EAST	301 MARKET	CA LUST, CA HIST CORTESE	Higher	1568, 0.297, West
S105	SJRA-HOTEL EAST	301 S MARKET ST	CA LUST, CA HIST LUST, CA Cortese, CA CERS	Higher	1568, 0.297, West
T106	D'AMICO PROPERTY	130 E MARGARET ST	CA LUST, CA HIST LUST, CA Cortese, CA HIST CORTESE	Higher	1753, 0.332, South
U107	PASEO VILLAS	130 E SAN FERNANDO	CA LUST, CA HIST LUST, CA Cortese, CA CERS	Lower	1862, 0.353, NNW
T108	ELECTRIC BATTERY AND	718 AND 724 SOUTH FI	CA CPS-SLIC, CA CERS	Higher	1879, 0.356, South
T109	GRIFFIN PROPERTY	724 S FIRST ST	CA LUST, CA HIST LUST, CA Cortese, CA CERS	Higher	1879, 0.356, South
T110	ELECTRIC BATTERY AND	718 1ST ST S	CA CPS-SLIC	Higher	1879, 0.356, South
U111	SAN JOSE GAS WORKS	E. SAN FERNANDO AND	EDR MGP	Lower	1910, 0.362, NNW
U112	REDEVELOPMENT BLOCK	UNKNOWN PARCELS 2 &	CA CPS-SLIC, CA CERS	Lower	1914, 0.363, NW
V113	HEART OF THE CITY -	100 SOUTH SECOND STR	CA CPS-SLIC, CA CERS	Lower	1915, 0.363, NW
114	SAN ANTONIO PLAZA	UNKNOWN SAN FERNANDO	CA LUST, CA Cortese, CA CERS	Lower	1922, 0.364, NNW
115	SAN JOSE CONVENTION	150 SAN CARLOS	CA HIST CORTESE	Lower	1978, 0.375, West
U116	SAN ANTONIO PLAZA BL	WEST SAN FERNANDO ST	CA ENVIROSTOR, CA VCP	Lower	1979, 0.375, NNW

DRAFT

MAPPED SITES SUMMARY

Target Property Address:
439 AND 451 SOUTH 4TH STREET
SAN JOSE, CA 95112

Click on Map ID to see full detail.

MAP ID	SITE NAME	ADDRESS	DATABASE ACRONYMS	RELATIVE ELEVATION	DIST (ft. & mi.) DIRECTION
U117	SAN ANTONIO PLAZA RE	SAN FERNANDO & 4TH S	CA LUST, CA HIST LUST, CA Cortese	Lower	1979, 0.375, NNW
U118	SAN ANTONIO PLAZA RE	SAN FERNANDO & 4TH S	CA LUST, CA CERS	Lower	1979, 0.375, NNW
U119	SAN ANTONIO PLAZA BL	W. SAN FERNANDO ST &	CA HIST CORTESE	Lower	1979, 0.375, NNW
120	SOBRATO PROPERTY	488 ALMADEN AVE	CA LUST, CA HIST LUST, CA Cortese, CA CUPA...	Lower	1989, 0.377, SW
U121	FOREST CITY DEVELOPM	101 SAN FERNANDO AVE	CA LUST, CA HIST LUST, CA Cortese, CA CERS	Lower	2006, 0.380, NW
W122	BLOCK 2 CITY OF SAN	8 EAST SAN FERNANADO	CA CPS-SLIC, CA BROWNFIELDS, CA CERS	Lower	2044, 0.387, NW
X123	CALDERON TIRES & WHE	735 S 1ST ST	CA LUST, CA HIST LUST, CA Cortese, CA CERS	Higher	2078, 0.394, South
X124	CALDERON TIRES & WHE	735 SOUTH 1ST ST	CA LUST	Higher	2078, 0.394, South
125	SJSU	SAN CARLOS & 7TH	CA LUST, CA CERS	Lower	2082, 0.394, North
Y126	PETE'S STOP INC.	447 EAST WILLIAM STR	CA LUST, CA Cortese	Higher	2091, 0.396, ENE
Y127	PETE'S STOP INC	447 WILLIAM	CA LUST, CA HIST UST, CA HIST CORTESE	Higher	2091, 0.396, ENE
Y128	PETE'S STOP INC.	447 E WILLIAM ST	CA LUST, CA HIST LUST	Higher	2091, 0.396, ENE
W129	SAN JOSE STATE UNIVE	125 SOUTH 7TH ST	CA ENVIROSTOR	Lower	2111, 0.400, WNW
W130	SAN JOSE STATE UNIV	125 S 7TH	SEMS-ARCHIVE	Lower	2111, 0.400, WNW
V131	PF CHANGS CHINA BIST	98 S. 2ND STREET	CA LUST, CA HIST LUST, CA Cortese, CA CERS	Lower	2132, 0.404, NW
132	PORTOLA CLEANERS	130 VIRGINIA ST W	CA CPS-SLIC, CA NON-CASE INFO	Higher	2224, 0.421, SSE
133	WELLS FARGO BANK-MOR	802 S 2ND ST	CA LUST, CA HIST LUST, CA Cortese, CA CERS	Higher	2253, 0.427, SSE
Z134	CHEVRON	222 SAN CARLOS	CA HIST CORTESE	Lower	2257, 0.427, West
Z135	CHEVRON #9-2218	222 W SAN CARLOS ST	CA LUST, CA HIST LUST, CA HIST UST, CA Cortese, CA...	Lower	2257, 0.427, West
AA136	SILVA SERVICE-TEXACO	78 S 4TH ST	CA LUST, CA HIST UST	Lower	2277, 0.431, NNW
AA137	TEXACO	78 S 4TH ST	CA LUST, CA HIST LUST, CA Cortese, CA CERS	Lower	2277, 0.431, NNW
138	ARYA AFFORDABLE HOUS	500 S ALMADEN BLVD	CA CPS-SLIC	Lower	2288, 0.433, SW
AB139	CENTURY CENTER	53 S 3RD ST	CA LUST, CA HIST LUST, CA Cortese, CA CERS	Lower	2299, 0.435, NW
AB140	CENTURY CENTER	62 S 2ND ST.	CA LUST	Lower	2309, 0.437, NW
AC141	VIRGINIA STUDIOS	295 E VIRGINIA ST	CA CPS-SLIC, CA CUPA Listings	Higher	2313, 0.438, SE
AB142	PRIVATE RESIDENCE	PRIVATE RESIDENCE	CA LUST	Lower	2356, 0.446, NW
AD143	WHEEL WORKS #117005	802 S 1ST ST	CA CPS-SLIC, CA HAZNET, CA HWTS	Higher	2410, 0.456, South
144	BARRON-GREY PACKING	825 S 5TH ST	SEMS-ARCHIVE	Higher	2451, 0.464, SE
AC145	SHELL SERVICE STATIO	288 E VIRGINIA	CA LUST, CA CERS HAZ WASTE, RCRA NonGen / NLR,...	Higher	2462, 0.466, SE
AC146	A & L AUTO CONNECTIO	288 E VIRGINIA ST	CA LUST, CA HIST LUST, CA Cortese, CA CUPA...	Higher	2462, 0.466, SE
147	MOORE INVESTMENTS	148 E VIRGINIA ST	CA LUST, CA HIST LUST, CA Cortese, CA HIST...	Higher	2483, 0.470, SSE
AD148	EXXON REGAL	827 1ST	CA HIST CORTESE	Higher	2512, 0.476, South
Z149	SAN JOSE, CITY OF	W SAN CARLOS ST & AL	CA LUST, CA HIST LUST, CA Cortese, CA CERS	Lower	2513, 0.476, WSW
150	DIOCESE OF SAN JOSE	80 S MARKET ST	CA LUST, CA HIST LUST, CA Cortese, CA HIST...	Lower	2526, 0.478, WNW
151	CITY OF SAN JOSE	200 E SANTA CLARA ST	CA CPS-SLIC, CA EMI, CA HAZNET, CA CERS, CA HWTS	Lower	2579, 0.488, NNW
AD152	REGAL #423	827 SOUTH FIRST STRE	CA LUST, CA HIST UST, CA Cortese, CA WDS, CA CERS	Higher	2586, 0.490, South
AD153	REGAL #423	827 S 1ST ST	CA LUST, CA HIST LUST	Higher	2586, 0.490, South
AE154	SAN JOSE, CITY OF	W SAN CARLOS ST & AL	CA LUST	Lower	2586, 0.490, West
AE155	SHELL	270 W SAN CARLOS ST	CA LUST, CA HIST LUST, CA Cortese, CA CERS	Lower	2594, 0.491, WSW

DRAFT

MAPPED SITES SUMMARY

Target Property Address:
439 AND 451 SOUTH 4TH STREET
SAN JOSE, CA 95112

Click on Map ID to see full detail.

MAP ID	SITE NAME	ADDRESS	DATABASE ACRONYMS	RELATIVE ELEVATION	DIST (ft. & mi.) DIRECTION
AE156	SHELL	270 SAN CARLOS	CA HIST CORTESE	Lower	2594, 0.491, WSW
157	CENTURY CITY PARKING	15 SOUTH THIRD STREE	CA CPS-SLIC, CA CERS	Lower	2623, 0.497, NW
AF158	SJSU-INDUSTRIAL STUD	404 E SAN FERNANDO S	CA LUST, CA HIST LUST, CA Cortese, CA CERS	Lower	2635, 0.499, North
AF159	SJSU CORPORATE YARD	404 SAN FERNANDO	CA HIST CORTESE	Lower	2635, 0.499, North
160	HORACE MANN ELEMENTA	55 NORTH SEVENTH STR	CA ENVIROSTOR, CA SCH	Lower	3300, 0.625, North
161	RIVER PARK DEVEL LIN	333 SAN CARLOS ST W	CA ENVIROSTOR, CA CPS-SLIC, CA CHMIRS, CA CERS	Lower	3342, 0.633, WSW
162	3RD STREET RESIDENTI	1010 SOUTH 3RD STREE	CA ENVIROSTOR, CA VCP, CA NPDES, CA CIWQS	Higher	3443, 0.652, SSE
163	SEVEN ELEVEN #17496E	452 E SANTA CLARA ST	CA CERS HAZ WASTE, CA SWEEPS UST, CA HIST UST, CA..	Lower	3496, 0.662, North
164	UNKNOWN	35 NORTH RIVER STREE	CA Notify 65	Lower	4342, 0.822, WNW
165	STATE RADIATOR	331 GIFFORD AVE.	CA ENVIROSTOR, CA LUST, CA Cortese, CA HIST...	Higher	4359, 0.826, WSW
AG166	MISSION VILLAS	44 EAST JULIAN STREE	CA ENVIROSTOR	Lower	4635, 0.878, NW
AG167	FAMILY HEALTH FOUND.	55 E. JULIAN STREET	CA ENVIROSTOR	Lower	4667, 0.884, NW
168	BRANDENBERG, STAEDLE	153 WEST JULIEN ST.	CA ENVIROSTOR	Lower	5027, 0.952, NW

DRAFT

EXECUTIVE SUMMARY

TARGET PROPERTY SEARCH RESULTS

The target property was not listed in any of the databases searched by EDR.

DATABASES WITH NO MAPPED SITES

No mapped sites were found in EDR's search of available ("reasonably ascertainable ") government records either on the target property or within the search radius around the target property for the following databases:

STANDARD ENVIRONMENTAL RECORDS

Lists of Federal NPL (Superfund) sites

Proposed NPL ---------- Proposed National Priority List Sites
NPL LIENS ---------- Federal Superfund Liens

Lists of Federal Delisted NPL sites

Delisted NPL ---------- National Priority List Deletions

Lists of Federal sites subject to CERCLA removals and CERCLA orders

FEDERAL FACILITY ---------- Federal Facility Site Information listing

Lists of Federal RCRA facilities undergoing Corrective Action

CORRACTS ---------- Corrective Action Report

Lists of Federal RCRA TSD facilities

RCRA-TSDF ---------- RCRA - Treatment, Storage and Disposal

Lists of Federal RCRA generators

RCRA-VSQG ---------- RCRA - Very Small Quantity Generators (Formerly Conditionally Exempt Small Quantity Generators)

Federal institutional controls / engineering controls registries

LUCIS ---------- Land Use Control Information System

Federal ERNS list

ERNS ---------- Emergency Response Notification System

Lists of state- and tribal (Superfund) equivalent sites

CA RESPONSE ---------- State Response Sites

DRAFT

Lists of state and tribal leaking storage tanks

INDIAN LUST Leaking Underground Storage Tanks on Indian Land

Lists of state and tribal registered storage tanks

FEMA UST Underground Storage Tank Listing
INDIAN UST Underground Storage Tanks on Indian Land

Lists of state and tribal voluntary cleanup sites

INDIAN VCP Voluntary Cleanup Priority Listing

ADDITIONAL ENVIRONMENTAL RECORDS

Local Brownfield lists

US BROWNFIELDS A Listing of Brownfields Sites

Local Lists of Landfill / Solid Waste Disposal Sites

CA WMUDS/SWAT Waste Management Unit Database
CA SWRCY Recycler Database
CA HAULERS Registered Waste Tire Haulers Listing
INDIAN ODI Report on the Status of Open Dumps on Indian Lands
ODI Open Dump Inventory
DEBRIS REGION 9 Torres Martinez Reservation Illegal Dump Site Locations
IHS OPEN DUMPS Open Dumps on Indian Land

Local Lists of Hazardous waste / Contaminated Sites

US HIST CDL Delisted National Clandestine Laboratory Register
CA CDL Clandestine Drug Labs
CA Toxic Pits Toxic Pits Cleanup Act Sites
US CDL National Clandestine Laboratory Register
CA PFAS PFAS Contamination Site Location Listing
CA AQUEOUS FOAM Former Fire Training Facility Assessments Listing

Local Lists of Registered Storage Tanks

CA FID UST Facility Inventory Database

Local Land Records

CA LIENS Environmental Liens Listing

Records of Emergency Release Reports

HMIRS Hazardous Materials Information Reporting System
CA LDS Land Disposal Sites Listing
CA MCS Military Cleanup Sites Listing
CA SPILLS 90 SPILLS 90 data from FirstSearch

Other Ascertainable Records

FUDS Formerly Used Defense Sites

DRAFT

DOD ---- Department of Defense Sites
SCRD DRYCLEANERS ---- State Coalition for Remediation of Drycleaners Listing
US FIN ASSUR ---- Financial Assurance Information
EPA WATCH LIST ---- EPA WATCH LIST
2020 COR ACTION ---- 2020 Corrective Action Program List
TSCA ---- Toxic Substances Control Act
TRIS ---- Toxic Chemical Release Inventory System
SSTS ---- Section 7 Tracking Systems
RMP ---- Risk Management Plans
RAATS ---- RCRA Administrative Action Tracking System
PADS ---- PCB Activity Database System
FTTS ---- FIFRA/ TSCA Tracking System - FIFRA (Federal Insecticide, Fungicide, & Rodenticide Act)/TSCA (Toxic Substances Control Act)
MLTS ---- Material Licensing Tracking System
COAL ASH DOE ---- Steam-Electric Plant Operation Data
COAL ASH EPA ---- Coal Combustion Residues Surface Impoundments List
PCB TRANSFORMER ---- PCB Transformer Registration Database
RADINFO ---- Radiation Information Database
HIST FTTS ---- FIFRA/TSCA Tracking System Administrative Case Listing
DOT OPS ---- Incident and Accident Data
INDIAN RESERV ---- Indian Reservations
FUSRAP ---- Formerly Utilized Sites Remedial Action Program
UMTRA ---- Uranium Mill Tailings Sites
LEAD SMELTERS ---- Lead Smelter Sites
US AIRS ---- Aerometric Information Retrieval System Facility Subsystem
US MINES ---- Mines Master Index File
ABANDONED MINES ---- Abandoned Mines
UXO ---- Unexploded Ordnance Sites
DOCKET HWC ---- Hazardous Waste Compliance Docket Listing
FUELS PROGRAM ---- EPA Fuels Program Registered Listing
CA BOND EXP. PLAN ---- Bond Expenditure Plan
CA DRYCLEANERS ---- Cleaner Facilities
CA Financial Assurance ---- Financial Assurance Information Listing
CA ICE ---- ICE
CA HWP ---- EnviroStor Permitted Facilities Listing
CA HWT ---- Registered Hazardous Waste Transporter Database
CA MINES ---- Mines Site Location Listing
CA MWMP ---- Medical Waste Management Program Listing
CA PEST LIC ---- Pesticide Regulation Licenses Listing
CA PROC ---- Certified Processors Database
CA UIC ---- UIC Listing
CA UIC GEO ---- UIC GEO (GEOTRACKER)
CA WASTEWATER PITS ---- Oil Wastewater Pits Listing
CA WIP ---- Well Investigation Program Case List
CA MILITARY PRIV SITES ---- MILITARY PRIV SITES (GEOTRACKER)
CA PROJECT ---- PROJECT (GEOTRACKER)
CA WDR ---- Waste Discharge Requirements Listing
CA OTHER OIL GAS ---- OTHER OIL & GAS (GEOTRACKER)
CA PROD WATER PONDS ---- PROD WATER PONDS (GEOTRACKER)
CA SAMPLING POINT ---- SAMPLING POINT (GEOTRACKER)
CA WELL STIM PROJ ---- Well Stimulation Project (GEOTRACKER)
MINES MRDS ---- Mineral Resources Data System

EDR RECOVERED GOVERNMENT ARCHIVES

Exclusive Recovered Govt. Archives

CA RGA LF ---- Recovered Government Archive Solid Waste Facilities List

DRAFT

EXECUTIVE SUMMARY

CA RGA LUST---------- Recovered Government Archive Leaking Underground Storage Tank

SURROUNDING SITES: SEARCH RESULTS

Surrounding sites were identified in the following databases.

Elevations have been determined from the USGS Digital Elevation Model and should be evaluated on a relative (not an absolute) basis. Relative elevation information between sites of close proximity should be field verified. Sites with an elevation equal to or higher than the target property have been differentiated below from sites with an elevation lower than the target property.
Page numbers and map identification numbers refer to the EDR Radius Map report where detailed data on individual sites can be reviewed.

Sites listed in ***bold italics*** are in multiple databases.

Unmappable (orphan) sites are not considered in the foregoing analysis.

STANDARD ENVIRONMENTAL RECORDS

Lists of Federal NPL (Superfund) sites

NPL: Also known as Superfund, the National Priority List database is a subset of CERCLIS and identifies over 1,200 sites for priority cleanup under the Superfund program. The source of this database is the U.S. EPA.

A review of the NPL list, as provided by EDR, and dated 10/20/2021 has revealed that there is 1 NPL site within approximately 1 mile of the target property.

Equal/Higher Elevation	Address	Direction / Distance	Map ID	Page
LORENTZ BARREL & DRU Cerclis ID:: 901287 EPA Id: CAD029295706	***1515 S 10TH ST***	***ESE 1/2 - 1 (0.868 mi.)***	***0***	***9***

Lists of Federal CERCLA sites with NFRAP

SEMS-ARCHIVE: SEMS-ARCHIVE (Superfund Enterprise Management System Archive) tracks sites that have no further interest under the Federal Superfund Program based on available information. The list was formerly known as the CERCLIS-NFRAP, renamed to SEMS ARCHIVE by the EPA in 2015. EPA may perform a minimal level of assessment work at a site while it is archived if site conditions change and/or new information becomes available. Archived sites have been removed and archived from the inventory of SEMS sites. Archived status indicates that, to the best of EPA's knowledge, assessment at a site has been completed and that EPA has determined no further steps will be taken to list the site on the National Priorities List (NPL), unless information indicates this decision was not appropriate or other considerations require a recommendation for listing at a later time. The decision does not necessarily mean that there is no hazard associated with a given site; it only means that. based upon available information, the location is not judged to be potential NPL site.

A review of the SEMS-ARCHIVE list, as provided by EDR, and dated 10/20/2021 has revealed that there are 2 SEMS-ARCHIVE sites within approximately 0.5 miles of the target property.

Equal/Higher Elevation	Address	Direction / Distance	Map ID	Page
BARRON-GREY PACKING	825 S 5TH ST	SE 1/4 - 1/2 (0.464 mi.)	144	723

DRAFT

Site ID: 0903166
EPA Id: CAD982357964

Lower Elevation	Address	Direction / Distance	Map ID	Page
SAN JOSE STATE UNIV Site ID: 0901409 EPA Id: CAD050520840	125 S 7TH	WNW 1/4 - 1/2 (0.400 mi.)	W130	678

Lists of Federal RCRA generators

RCRA-LQG: RCRAInfo is EPA's comprehensive information system, providing access to data supporting the Resource Conservation and Recovery Act (RCRA) of 1976 and the Hazardous and Solid Waste Amendments (HSWA) of 1984. The database includes selective information on sites which generate, transport, store, treat and/or dispose of hazardous waste as defined by the Resource Conservation and Recovery Act (RCRA). Large quantity generators (LQGs) generate over 1,000 kilograms (kg) of hazardous waste, or over 1 kg of acutely hazardous waste per month.

A review of the RCRA-LQG list, as provided by EDR, and dated 09/13/2021 has revealed that there are 2 RCRA-LQG sites within approximately 0.25 miles of the target property.

Equal/Higher Elevation	Address	Direction / Distance	Map ID	Page
NOTRE DAME HIGH SCHO EPA ID:: CAR000117705	***596 S 2ND ST***	***S 1/8 - 1/4 (0.151 mi.)***	***I35***	***154***

Lower Elevation	Address	Direction / Distance	Map ID	Page
SAN JOSE STATE UNIVE EPA ID:: CAT080031206	***ONE WASHINGTON SQUAR***	***NNW 1/8 - 1/4 (0.228 mi.)***	***P82***	***292***

RCRA-SQG: RCRAInfo is EPA's comprehensive information system, providing access to data supporting the Resource Conservation and Recovery Act (RCRA) of 1976 and the Hazardous and Solid Waste Amendments (HSWA) of 1984. The database includes selective information on sites which generate, transport, store, treat and/or dispose of hazardous waste as defined by the Resource Conservation and Recovery Act (RCRA). Small quantity generators (SQGs) generate between 100 kg and 1,000 kg of hazardous waste per month.

A review of the RCRA-SQG list, as provided by EDR, and dated 09/13/2021 has revealed that there are 5 RCRA-SQG sites within approximately 0.25 miles of the target property.

Equal/Higher Elevation	Address	Direction / Distance	Map ID	Page
CORE DEVELOPMENT EPA ID:: CAR000086975	***470 S MARKET ST***	***SW 1/8 - 1/4 (0.187 mi.)***	***K47***	***205***
ALL AUTO BODY AND FR EPA ID:: CAD081446296	560 SOUTH FIRST STRE	SSW 1/8 - 1/4 (0.191 mi.)	J49	210
CALIFORNIA THEATER EPA ID:: CAR000267492	***345 S FIRST ST***	***W 1/8 - 1/4 (0.209 mi.)***	***M59***	***229***
TATE FAMILY COMPLETE EPA ID:: CAR000031799	***477 S MARKET ST***	***SW 1/8 - 1/4 (0.228 mi.)***	***K76***	***274***

Lower Elevation	Address	Direction / Distance	Map ID	Page
MISSION PAINTING	***330 S 3RD STREET***	***NW 0 - 1/8 (0.109 mi.)***	***G23***	***140***

DRAFT

EXECUTIVE SUMMARY

EPA ID:: CAD982481996

Lists of state- and tribal hazardous waste facilities

CA ENVIROSTOR: The Department of Toxic Substances Control's (DTSC's) Site Mitigation and Brownfields Reuse Program's (SMBRP's) EnviroStor database identifes sites that have known contamination or sites for which there may be reasons to investigate further. The database includes the following site types: Federal Superfund sites (National Priorities List (NPL)); State Response, including Military Facilities and State Superfund; Voluntary Cleanup; and School sites. EnviroStor provides similar information to the information that was available in CalSites, and provides additional site information, including, but not limited to, identification of formerly-contaminated properties that have been released for reuse, properties where environmental deed restrictions have been recorded to prevent inappropriate land uses, and risk characterization information that is used to assess potential impacts to public health and the environment at contaminated sites.

A review of the CA ENVIROSTOR list, as provided by EDR, and dated 07/22/2021 has revealed that there are 10 CA ENVIROSTOR sites within approximately 1 mile of the target property.

Equal/Higher Elevation	Address	Direction / Distance	Map ID	Page
LORENTZ BARREL & DRU Facility Id: 43300026 Status: Active	***1515 S 10TH ST***	***ESE 1/2 - 1 (0.868 mi.)***	***0***	***9***
3RD STREET RESIDENTI Facility Id: 60001210 Status: Certified	***1010 SOUTH 3RD STREE***	***SSE 1/2 - 1 (0.652 mi.)***	***162***	***799***
STATE RADIATOR Facility Id: 43750007 Status: Refer: RWQCB	***331 GIFFORD AVE.***	***WSW 1/2 - 1 (0.826 mi.)***	***165***	***827***

Lower Elevation	Address	Direction / Distance	Map ID	Page
SAN ANTONIO PLAZA BL Facility Id: 43490065 Status: Certified	***WEST SAN FERNANDO ST***	***NNW 1/4 - 1/2 (0.375 mi.)***	***U116***	***635***
SAN JOSE STATE UNIVE Facility Id: 43820001 Status: No Further Action	125 SOUTH 7TH ST	WNW 1/4 - 1/2 (0.400 mi.)	W129	676
HORACE MANN ELEMENTA Facility Id: 43820007 Status: No Action Required	***55 NORTH SEVENTH STR***	***N 1/2 - 1 (0.625 mi.)***	***160***	***793***
RIVER PARK DEVEL LIN Facility Id: 43150003 Status: Refer: RWQCB	***333 SAN CARLOS ST W***	***WSW 1/2 - 1 (0.633 mi.)***	***161***	***796***
MISSION VILLAS Facility Id: 60001042 Status: Refer: 1248 Local Agency	44 EAST JULIAN STREE	NW 1/2 - 1 (0.878 mi.)	AG166	832
FAMILY HEALTH FOUND. Facility Id: 43800004 Status: No Action Required	55 E. JULIAN STREET	NW 1/2 - 1 (0.884 mi.)	AG167	833
BRANDENBERG, STAEDLE	153 WEST JULIEN ST.	NW 1/2 - 1 (0.952 mi.)	168	834

DRAFT

Facility Id: 60003153
Status: Inactive - Needs Evaluation

Lists of state and tribal landfills and solid waste disposal facilities

CA SWF/LF: The Solid Waste Facilities/Landfill Sites records typically contain an inventory of solid waste disposal facilities or landfills in a particular state. The data come from the Integrated Waste Management Board's Solid Waste Information System (SWIS) database.

A review of the CA SWF/LF list, as provided by EDR, has revealed that there is 1 CA SWF/LF site within approximately 0.5 miles of the target property.

Lower Elevation	Address	Direction / Distance	Map ID	Page
R AND G ENVIRONMENTA	E SAN SALVADOR ST &	N 0 - 1/8 (0.030 mi.)	A1	71
Database: SWF/LF (SWIS), Date of Government Version: 08/09/2021 Facility ID: 43-AA-0010 Operational Status: Active Regulation Status: Unpermitted				

Lists of state and tribal leaking storage tanks

CA LUST: Leaking Underground Storage Tank (LUST) Sites included in GeoTracker. GeoTracker is the Water Boards data management system for sites that impact, or have the potential to impact, water quality in California, with emphasis on groundwater.

A review of the CA LUST list, as provided by EDR, has revealed that there are 51 CA LUST sites within approximately 0.5 miles of the target property.

Equal/Higher Elevation	Address	Direction / Distance	Map ID	Page
SUPER GAS & MART	***498 S 4TH ST***	***ESE 0 - 1/8 (0.039 mi.)***	***C4***	***75***
Database: LUST REG 2, Date of Government Version: 09/30/2004 Database: LUST SANTA CLARA, Date of Government Version: 03/03/2014 Facility Status: Pollution Characterization SCVWD ID: 07S1E17B03F				
SPARTAN GAS STATION	***498 4TH***	***ESE 0 - 1/8 (0.040 mi.)***	***C8***	***105***
Database: LUST, Date of Government Version: 09/07/2021 Status: Completed - Case Closed Global Id: T0608501344				
JONES/SCHAEZLEIN PRO	***520 S. 1ST STREET***	***SSW 1/8 - 1/4 (0.173 mi.)***	***J40***	***193***
Database: LUST REG 2, Date of Government Version: 09/30/2004 Database: LUST SANTA CLARA, Date of Government Version: 03/03/2014 Database: LUST, Date of Government Version: 09/07/2021 Status: Completed - Case Closed Facility Status: Remedial action (cleanup) Underway Date Closed: 08/18/2005 Global Id: T0608560815 SCVWD ID: 07S1E17B04F				
FOX CALIFORNIA THEAT	***345 S 1ST ST***	***W 1/8 - 1/4 (0.209 mi.)***	***M58***	***225***
Database: LUST REG 2, Date of Government Version: 09/30/2004 Database: LUST SANTA CLARA, Date of Government Version: 03/03/2014 Database: LUST, Date of Government Version: 09/07/2021				

DRAFT

Status: Completed - Case Closed
Facility Status: Case Closed
Date Closed: 02/07/2002
Global Id: T0608504232
SCVWD ID: 07S1E08P01F
date9: 2/7/2002

FORMER TEXACO STATIO ***598 S 1ST ST*** ***SSW 1/8 - 1/4 (0.212 mi.)*** ***O60*** ***233***
Database: LUST REG 2, Date of Government Version: 09/30/2004
Database: LUST SANTA CLARA, Date of Government Version: 03/03/2014
Facility Status: Remedial action (cleanup) Underway
SCVWD ID: 07S1E17G02F

598 S. 1ST. ST. (SS# ***598 S FIRST ST.*** ***SSW 1/8 - 1/4 (0.212 mi.)*** ***O61*** ***233***
Database: LUST, Date of Government Version: 09/07/2021
Status: Open - Site Assessment
Global Id: T0608501801

MERRY OLDSMOBILE ***525 S MARKET ST*** ***SSW 1/8 - 1/4 (0.221 mi.)*** ***J66*** ***255***
Database: LUST REG 2, Date of Government Version: 09/30/2004
Database: LUST SANTA CLARA, Date of Government Version: 03/03/2014
Database: LUST, Date of Government Version: 09/07/2021
Status: Completed - Case Closed
Facility Status: Case Closed
Date Closed: 06/02/1997
Global Id: T0608500894
SCVWD ID: 07S1E17B01F
date9: 6/2/1997

DOHRMAN BUILDING ***325 S 1ST ST*** ***W 1/8 - 1/4 (0.224 mi.)*** ***M70*** ***262***
Database: LUST REG 2, Date of Government Version: 09/30/2004
Database: LUST SANTA CLARA, Date of Government Version: 03/03/2014
Database: LUST, Date of Government Version: 09/07/2021
Status: Completed - Case Closed
Facility Status: Case Closed
Date Closed: 02/02/1995
Global Id: T0608502304
SCVWD ID: 07S1E17C04F
date9: 2/2/1995

SJRA-CONVENTION CENT S MARKET ST @ VIOLA WSW 1/8 - 1/4 (0.224 mi.) N71 265
Database: LUST SANTA CLARA, Date of Government Version: 03/03/2014
Database: LUST, Date of Government Version: 09/07/2021
Status: Completed - Case Closed
Date Closed: 09/16/1997
Global Id: T0608502011
SCVWD ID: 07S1E17C03F

SJRA-CONVENTION CENT ***S MARKET ST @ VIOLA*** ***WSW 1/8 - 1/4 (0.224 mi.)*** ***N72*** ***267***
Database: LUST REG 2, Date of Government Version: 09/30/2004
Facility Status: Case Closed
date9: 9/16/1997

ROSE-MURTY TIRE CO. ***477 S MARKET ST*** ***SW 1/8 - 1/4 (0.228 mi.)*** ***K78*** ***278***
Database: LUST REG 2, Date of Government Version: 09/30/2004
Database: LUST SANTA CLARA, Date of Government Version: 03/03/2014
Database: LUST, Date of Government Version: 09/07/2021
Status: Completed - Case Closed
Facility Status: Case Closed
Date Closed: 04/25/2002

DRAFT

Global Id: T0608501121
SCVWD ID: 07S1E17C02F
date9: 4/25/2002

FIRESTONE BUILDING ***599 S 1ST ST*** ***SSW 1/4 - 1/2 (0.252 mi.)*** ***O99*** ***561***
Database: LUST REG 2, Date of Government Version: 09/30/2004
Database: LUST SANTA CLARA, Date of Government Version: 03/03/2014
Database: LUST, Date of Government Version: 09/07/2021
Status: Completed - Case Closed
Facility Status: Case Closed
Date Closed: 09/26/1996
Global Id: T0608500619
SCVWD ID: 07S1E17G01F
date9: 9/26/1996

CET DEVELOPMENT ***630 S 1ST ST*** ***S 1/4 - 1/2 (0.264 mi.)*** ***101*** ***566***
Database: LUST REG 2, Date of Government Version: 09/30/2004
Database: LUST SANTA CLARA, Date of Government Version: 03/03/2014
Database: LUST, Date of Government Version: 09/07/2021
Status: Completed - Case Closed
Facility Status: Case Closed
Date Closed: 10/15/1999
Global Id: T0608560823
SCVWD ID: 07S1E17G04F
date9: 10/15/1999

SAN JOSE MARRIOTT ***301 S MARKET ST*** ***W 1/4 - 1/2 (0.297 mi.)*** ***S103*** ***570***
Database: LUST, Date of Government Version: 09/07/2021
Status: Completed - Case Closed
Global Id: T0608501186

SJRA HOTEL EAST ***301 MARKET*** ***W 1/4 - 1/2 (0.297 mi.)*** ***S104*** ***613***
Database: LUST SANTA CLARA, Date of Government Version: 03/03/2014
Date Closed: 10/18/2001
SCVWD ID: 07S1E17C05F

SJRA-HOTEL EAST ***301 S MARKET ST*** ***W 1/4 - 1/2 (0.297 mi.)*** ***S105*** ***613***
Database: LUST REG 2, Date of Government Version: 09/30/2004
Facility Status: Case Closed
date9: 10/18/2001

D'AMICO PROPERTY ***130 E MARGARET ST*** ***S 1/4 - 1/2 (0.332 mi.)*** ***T106*** ***615***
Database: LUST REG 2, Date of Government Version: 09/30/2004
Database: LUST SANTA CLARA, Date of Government Version: 03/03/2014
Database: LUST, Date of Government Version: 09/07/2021
Status: Completed - Case Closed
Facility Status: Case Closed
Date Closed: 02/16/2001
Global Id: T0608501792
SCVWD ID: 07S1E17H03F
date9: 2/16/2001

GRIFFIN PROPERTY ***724 S FIRST ST*** ***S 1/4 - 1/2 (0.356 mi.)*** ***T109*** ***624***
Database: LUST REG 2, Date of Government Version: 09/30/2004
Database: LUST SANTA CLARA, Date of Government Version: 03/03/2014
Database: LUST, Date of Government Version: 09/07/2021
Status: Completed - Case Closed
Facility Status: Case Closed
Date Closed: 01/07/2002
Global Id: T0608502083

DRAFT

SCVWD ID: 07S1E17G03F
date9: 1/7/2002

CALDERON TIRES & WHE ***735 S 1ST ST*** ***S 1/4 - 1/2 (0.394 mi.)*** ***X123*** ***656***
Database: LUST REG 2, Date of Government Version: 09/30/2004
Database: LUST, Date of Government Version: 09/07/2021
Status: Completed - Case Closed
Facility Status: Case Closed
Global Id: T0608562975
date9: 9/18/2001

CALDERON TIRES & WHE 735 SOUTH 1ST ST S 1/4 - 1/2 (0.394 mi.) X124 660
Database: LUST SANTA CLARA, Date of Government Version: 03/03/2014
Date Closed: 09/18/2001
SCVWD ID: 07S1E17G05F

PETE'S STOP INC. ***447 EAST WILLIAM STR*** ***ENE 1/4 - 1/2 (0.396 mi.)*** ***Y126*** ***662***
Database: LUST, Date of Government Version: 09/07/2021
Status: Open - Verification Monitoring
Global Id: T0608501689

PETE'S STOP INC ***447 WILLIAM*** ***ENE 1/4 - 1/2 (0.396 mi.)*** ***Y127*** ***674***
Database: LUST SANTA CLARA, Date of Government Version: 03/03/2014
SCVWD ID: 07S1E09N01F

PETE'S STOP INC. ***447 E WILLIAM ST*** ***ENE 1/4 - 1/2 (0.396 mi.)*** ***Y128*** ***676***
Database: LUST REG 2, Date of Government Version: 09/30/2004
Facility Status: Pollution Characterization

WELLS FARGO BANK-MOR ***802 S 2ND ST*** ***SSE 1/4 - 1/2 (0.427 mi.)*** ***133*** ***684***
Database: LUST REG 2, Date of Government Version: 09/30/2004
Database: LUST SANTA CLARA, Date of Government Version: 03/03/2014
Database: LUST, Date of Government Version: 09/07/2021
Status: Completed - Case Closed
Facility Status: Case Closed
Date Closed: 12/01/2003
Global Id: T0608509251
SCVWD ID: 07S1E17H04F
date9: 12/1/2003

SHELL SERVICE STATIO ***288 E VIRGINIA*** ***SE 1/4 - 1/2 (0.466 mi.)*** ***AC145*** ***724***
Database: LUST SANTA CLARA, Date of Government Version: 03/03/2014
Database: LUST, Date of Government Version: 09/07/2021
Status: Completed - Case Closed
Date Closed: 08/10/2004
Global Id: T0608501287
SCVWD ID: 07S1E16E02F

A & L AUTO CONNECTIO ***288 E VIRGINIA ST*** ***SE 1/4 - 1/2 (0.466 mi.)*** ***AC146*** ***743***
Database: LUST REG 2, Date of Government Version: 09/30/2004
Facility Status: Case Closed
date9: 8/10/2004

MOORE INVESTMENTS ***148 E VIRGINIA ST*** ***SSE 1/4 - 1/2 (0.470 mi.)*** ***147*** ***746***
Database: LUST REG 2, Date of Government Version: 09/30/2004
Database: LUST SANTA CLARA, Date of Government Version: 03/03/2014
Database: LUST, Date of Government Version: 09/07/2021
Status: Completed - Case Closed
Facility Status: Case Closed
Date Closed: 02/29/1996
Global Id: T0608500956

DRAFT

SCVWD ID: 07S1E17H01F
date9: 2/29/1996

REGAL #423 ***827 SOUTH FIRST STRE*** ***S 1/4 - 1/2 (0.490 mi.)*** ***AD152*** ***765***
Database: LUST, Date of Government Version: 09/07/2021
Status: Open - Assessment & Interim Remedial Action
Global Id: T0608500589

REGAL #423 ***827 S 1ST ST*** ***S 1/4 - 1/2 (0.490 mi.)*** ***AD153*** ***778***
Database: LUST REG 2, Date of Government Version: 09/30/2004
Facility Status: Pollution Characterization

Lower Elevation	Address	Direction / Distance	Map ID	Page

VALLEY TITLE CO. ***300 S. FIRST STREET*** ***W 1/8 - 1/4 (0.193 mi.)*** ***M53*** ***216***
Database: LUST SANTA CLARA, Date of Government Version: 03/03/2014
Database: LUST, Date of Government Version: 09/07/2021
Status: Completed - Case Closed
Date Closed: 06/03/2011
Global Id: T10000002005
SCVWD ID: 07S1E08P02F

SJSU-CENTRAL PLANT (***1 WASHINGTON SQ*** ***NNE 1/4 - 1/2 (0.251 mi.)*** ***R98*** ***472***
Database: LUST SANTA CLARA, Date of Government Version: 03/03/2014
Database: LUST, Date of Government Version: 09/07/2021
Status: Completed - Case Closed
Date Closed: 03/30/2000
Date Closed: 04/18/1996
Global Id: T0608501816
Global Id: T0608502088
SCVWD ID: 07S1E08J02F
SCVWD ID: 07S1E08K04F

SJSU ***SAN CARLOS & 7TH*** ***NNE 1/4 - 1/2 (0.260 mi.)*** ***R100*** ***565***
Database: LUST REG 2, Date of Government Version: 09/30/2004
Facility Status: Case Closed
date9: 8/27/1998

PASEO VILLAS ***130 E SAN FERNANDO*** ***NNW 1/4 - 1/2 (0.353 mi.)*** ***U107*** ***619***
Database: LUST REG 2, Date of Government Version: 09/30/2004
Database: LUST SANTA CLARA, Date of Government Version: 03/03/2014
Database: LUST, Date of Government Version: 09/07/2021
Status: Completed - Case Closed
Facility Status: Case Closed
Date Closed: 04/19/2002
Global Id: T0608502417
SCVWD ID: 07S1E08K05F
date9: 4/19/2002

SAN ANTONIO PLAZA ***UNKNOWN SAN FERNANDO*** ***NNW 1/4 - 1/2 (0.364 mi.)*** ***114*** ***632***
Database: LUST REG 2, Date of Government Version: 09/30/2004
Database: LUST, Date of Government Version: 09/07/2021
Status: Completed - Case Closed
Facility Id: 43-1706
Facility Status: Case Closed
Global Id: T0608501647
date9: 8/17/1992

SAN ANTONIO PLAZA RE ***SAN FERNANDO & 4TH S*** ***NNW 1/4 - 1/2 (0.375 mi.)*** ***U117*** ***638***
Database: LUST REG 2, Date of Government Version: 09/30/2004
Database: LUST SANTA CLARA, Date of Government Version: 03/03/2014

DRAFT

Facility Status: Case Closed
Date Closed: 08/17/1992
SCVWD ID: 07S1E08K01F
date9: 8/17/1992

SAN ANTONIO PLAZA RE ***SAN FERNANDO & 4TH S*** ***NNW 1/4 - 1/2 (0.375 mi.)*** ***U118*** ***639***
Database: LUST, Date of Government Version: 09/07/2021
Status: Completed - Case Closed
Global Id: T0608502303

SOBRATO PROPERTY ***488 ALMADEN AVE*** ***SW 1/4 - 1/2 (0.377 mi.)*** ***120*** ***641***
Database: LUST REG 2, Date of Government Version: 09/30/2004
Database: LUST SANTA CLARA, Date of Government Version: 03/03/2014
Database: LUST, Date of Government Version: 09/07/2021
Status: Completed - Case Closed
Facility Status: Case Closed
Date Closed: 02/13/2001
Global Id: T0608518342
SCVWD ID: 07S1E17C06F
date9: 2/13/2001

FOREST CITY DEVELOPM ***101 SAN FERNANDO AVE*** ***NW 1/4 - 1/2 (0.380 mi.)*** ***U121*** ***650***
Database: LUST REG 2, Date of Government Version: 09/30/2004
Database: LUST SANTA CLARA, Date of Government Version: 03/03/2014
Database: LUST, Date of Government Version: 09/07/2021
Status: Completed - Case Closed
Facility Status: Preliminary site assessment underway
Global Id: T0608502387
SCVWD ID: 07S1E08L06F

SJSU ***SAN CARLOS & 7TH*** ***N 1/4 - 1/2 (0.394 mi.)*** ***125*** ***660***
Database: LUST SANTA CLARA, Date of Government Version: 03/03/2014
Database: LUST, Date of Government Version: 09/07/2021
Status: Completed - Case Closed
Date Closed: 08/27/1998
Global Id: T0608502106
SCVWD ID: 07S1E08J03F

PF CHANGS CHINA BIST ***98 S. 2ND STREET*** ***NW 1/4 - 1/2 (0.404 mi.)*** ***V131*** ***679***
Database: LUST REG 2, Date of Government Version: 09/30/2004
Database: LUST SANTA CLARA, Date of Government Version: 03/03/2014
Database: LUST, Date of Government Version: 09/07/2021
Status: Completed - Case Closed
Date Closed: 08/09/2006
Global Id: T0608503601
SCVWD ID: 07S1E08L08F

CHEVRON #9-2218 ***222 W SAN CARLOS ST*** ***W 1/4 - 1/2 (0.427 mi.)*** ***Z135*** ***687***
Database: LUST REG 2, Date of Government Version: 09/30/2004
Database: LUST SANTA CLARA, Date of Government Version: 03/03/2014
Database: LUST, Date of Government Version: 09/07/2021
Status: Completed - Case Closed
Facility Status: Case Closed
Date Closed: 01/18/2000
Global Id: T0608500362
SCVWD ID: 07S1E17D01F
date9: 1/18/2000

SILVA SERVICE-TEXACO ***78 S 4TH ST*** ***NNW 1/4 - 1/2 (0.431 mi.)*** ***AA136*** ***695***
Database: LUST SANTA CLARA, Date of Government Version: 03/03/2014

DRAFT

Date Closed: 10/21/1999
SCVWD ID: 07S1E08L03F

TEXACO ***78 S 4TH ST*** ***NNW 1/4 - 1/2 (0.431 mi.)*** ***AA137*** ***696***
Database: LUST REG 2, Date of Government Version: 09/30/2004
Database: LUST, Date of Government Version: 09/07/2021
Status: Completed - Case Closed
Facility Status: Case Closed
Global Id: T0608501328
date9: 10/21/1999

CENTURY CENTER ***53 S 3RD ST*** ***NW 1/4 - 1/2 (0.435 mi.)*** ***AB139*** ***700***
Database: LUST REG 2, Date of Government Version: 09/30/2004
Database: LUST SANTA CLARA, Date of Government Version: 03/03/2014
Database: LUST, Date of Government Version: 09/07/2021
Status: Completed - Case Closed
Facility Status: Case Closed
Date Closed: 11/01/2002
Global Id: T0608561183
SCVWD ID: 07S1E08L07F
date9: 11/1/2002

CENTURY CENTER 62 S 2ND ST. NW 1/4 - 1/2 (0.437 mi.) AB140 703
Database: LUST SANTA CLARA, Date of Government Version: 03/03/2014
Date Closed: 07/13/2005
SCVWD ID: 07S1E08L10F

PRIVATE RESIDENCE PRIVATE RESIDENCE NW 1/4 - 1/2 (0.446 mi.) AB142 704
Database: LUST, Date of Government Version: 09/07/2021
Status: Completed - Case Closed
Global Id: T0608516469

SAN JOSE, CITY OF ***W SAN CARLOS ST & AL*** ***WSW 1/4 - 1/2 (0.476 mi.)*** ***Z149*** ***749***
Database: LUST REG 2, Date of Government Version: 09/30/2004
Facility Status: Case Closed
date9: 10/21/1998

DIOCESE OF SAN JOSE ***80 S MARKET ST*** ***WNW 1/4 - 1/2 (0.478 mi.)*** ***150*** ***751***
Database: LUST REG 2, Date of Government Version: 09/30/2004
Database: LUST SANTA CLARA, Date of Government Version: 03/03/2014
Database: LUST, Date of Government Version: 09/07/2021
Status: Completed - Case Closed
Facility Status: Case Closed
Date Closed: 05/22/2001
Global Id: T0608500516
SCVWD ID: 07S1E08N01F
date9: 5/22/2001

SAN JOSE, CITY OF W SAN CARLOS ST & AL W 1/4 - 1/2 (0.490 mi.) AE154 779
Database: LUST SANTA CLARA, Date of Government Version: 03/03/2014
Database: LUST, Date of Government Version: 09/07/2021
Status: Completed - Case Closed
Date Closed: 10/21/1998
Global Id: T0608502087
SCVWD ID: 07S1E17D03F

SHELL ***270 W SAN CARLOS ST*** ***WSW 1/4 - 1/2 (0.491 mi.)*** ***AE155*** ***781***
Database: LUST REG 2, Date of Government Version: 09/30/2004
Database: LUST SANTA CLARA, Date of Government Version: 03/03/2014
Database: LUST, Date of Government Version: 09/07/2021

DRAFT

Status: Completed - Case Closed
Facility Status: Case Closed
Date Closed: 06/11/1996
Global Id: T0608501284
SCVWD ID: 07S1E17D05F
date9: 6/11/1996

SJSU-INDUSTRIAL STUD ***404 E SAN FERNANDO S*** ***N 1/4 - 1/2 (0.499 mi.)*** ***AF158*** ***786***
Database: LUST REG 2, Date of Government Version: 09/30/2004
Database: LUST SANTA CLARA, Date of Government Version: 03/03/2014
Database: LUST, Date of Government Version: 09/07/2021
Status: Completed - Case Closed
Facility Status: Case Closed
Date Closed: 03/30/2000
Date Closed: 04/10/2000
Global Id: T0608501837
Global Id: T0608502071
SCVWD ID: 07S1E08K02F
SCVWD ID: 07S1E08K03F
date9: 3/30/2000
date9: 4/10/2000

DRAFT

CA CPS-SLIC: Cleanup Program Sites (CPS; also known as Site Cleanups [SC] and formerly known as Spills, Leaks, Investigations, and Cleanups [SLIC] sites) included in GeoTracker. GeoTracker is the Water Boards data management system for sites that impact, or have the potential to impact, water quality in California, with emphasis on groundwater.

A review of the CA CPS-SLIC list, as provided by EDR, has revealed that there are 15 CA CPS-SLIC sites within approximately 0.5 miles of the target property.

Equal/Higher Elevation	Address	Direction / Distance	Map ID	Page
THE FIRESTONE MIXED-	***477 S MARKET ST.***	***SW 1/8 - 1/4 (0.228 mi.)***	***K77***	***277***
Database: CPS-SLIC, Date of Government Version: 09/07/2021 Global Id: T10000013196 Facility Status: Open - Site Assessment				
GARDEN GATE TOWER	600 S 1ST STREET	S 1/8 - 1/4 (0.239 mi.)	O85	314
Database: CPS-SLIC, Date of Government Version: 09/07/2021 Global Id: T10000017339 Facility Status: Open - Site Assessment				
PIERCE DEVELOPMENT	***561-599 S. MARKET ST***	***SSW 1/8 - 1/4 (0.242 mi.)***	***93***	***342***
Database: CPS-SLIC, Date of Government Version: 09/07/2021 Global Id: T10000005812 Facility Status: Completed - Case Closed				
SAN JOSE CONVENTION	***SOUTH MARKET STREET***	***W 1/4 - 1/2 (0.289 mi.)***	***S102***	***569***
Database: CPS-SLIC, Date of Government Version: 09/07/2021 Global Id: SL0608531982 Facility Status: Open - Inactive				
ELECTRIC BATTERY AND	***718 AND 724 SOUTH FI***	***S 1/4 - 1/2 (0.356 mi.)***	***T108***	***623***
Database: CPS-SLIC, Date of Government Version: 09/07/2021 Global Id: T0608591632 Facility Status: Completed - Case Closed				
ELECTRIC BATTERY AND	718 1ST ST S	S 1/4 - 1/2 (0.356 mi.)	T110	629
Database: SLIC REG 2, Date of Government Version: 09/30/2004				

Facility Id: 43S0322

PORTOLA CLEANERS	***130 VIRGINIA ST W***	***SSE 1/4 - 1/2 (0.421 mi.)***	***132***	***683***

Database: SLIC REG 2, Date of Government Version: 09/30/2004
Facility Id: 43S0848

VIRGINIA STUDIOS	***295 E VIRGINIA ST***	***SE 1/4 - 1/2 (0.438 mi.)***	***AC141***	***704***

Database: CPS-SLIC, Date of Government Version: 09/07/2021
Global Id: T10000013015
Facility Status: Open - Site Assessment

WHEEL WORKS #117005	***802 S 1ST ST***	***S 1/4 - 1/2 (0.456 mi.)***	***AD143***	***706***

Database: CPS-SLIC, Date of Government Version: 09/07/2021
Global Id: T10000014481
Facility Status: Open - Site Assessment

Lower Elevation	Address	Direction / Distance	Map ID	Page
REDEVELOPMENT BLOCK	***UNKNOWN PARCELS 2 &***	***NW 1/4 - 1/2 (0.363 mi.)***	***U112***	***630***

Database: SLIC REG 2, Date of Government Version: 09/30/2004
Database: CPS-SLIC, Date of Government Version: 09/07/2021
Global Id: T0608591637
Facility Id: 43S0381
Facility Status: Completed - Case Closed

HEART OF THE CITY -	***100 SOUTH SECOND STR***	***NW 1/4 - 1/2 (0.363 mi.)***	***V113***	***631***

Database: CPS-SLIC, Date of Government Version: 09/07/2021
Global Id: SL0608548367
Facility Status: Open - Inactive

BLOCK 2 CITY OF SAN	***8 EAST SAN FERNANADO***	***NW 1/4 - 1/2 (0.387 mi.)***	***W122***	***654***

Database: CPS-SLIC, Date of Government Version: 09/07/2021
Global Id: SL0608508545
Facility Status: Completed - Case Closed

ARYA AFFORDABLE HOUS	500 S ALMADEN BLVD	SW 1/4 - 1/2 (0.433 mi.)	138	699

Database: CPS-SLIC, Date of Government Version: 09/07/2021
Global Id: T10000016351
Facility Status: Open - Assessment & Interim Remedial Action

CITY OF SAN JOSE	***200 E SANTA CLARA ST***	***NNW 1/4 - 1/2 (0.488 mi.)***	***151***	***756***

Database: CPS-SLIC, Date of Government Version: 09/07/2021
Global Id: SL0608520959
Facility Status: Open - Inactive

CENTURY CITY PARKING	***15 SOUTH THIRD STREE***	***NW 1/4 - 1/2 (0.497 mi.)***	***157***	***784***

Database: SLIC REG 2, Date of Government Version: 09/30/2004
Database: CPS-SLIC, Date of Government Version: 09/07/2021
Global Id: SL20295912
Facility Id: SL20295912
Facility Status: Completed - Case Closed

CA HIST LUST: A listing of open and closed leaking underground storage tanks. This listing is no longer updated by the county. Leaking underground storage tanks are now handled by the Department of Environmental Health.

A review of the CA HIST LUST list, as provided by EDR, and dated 03/29/2005 has revealed that there are 32 CA HIST LUST sites within approximately 0.5 miles of the target property.

DRAFT

EXECUTIVE SUMMARY

Equal/Higher Elevation	Address	Direction / Distance	Map ID	Page
SUPER GAS & MART SCVWD ID: 07S1E17B03	***498 S 4TH ST***	***ESE 0 - 1/8 (0.039 mi.)***	***C4***	***75***
JONES/SCHAEZLEIN PRO SCVWD ID: 07S1E17B04	***520 S. 1ST STREET***	***SSW 1/8 - 1/4 (0.173 mi.)***	***J40***	***193***
FOX CALIFORNIA THEAT SCVWD ID: 07S1E08P01	***345 S 1ST ST***	***W 1/8 - 1/4 (0.209 mi.)***	***M58***	***225***
FORMER TEXACO STATIO SCVWD ID: 07S1E17G02	***598 S 1ST ST***	***SSW 1/8 - 1/4 (0.212 mi.)***	***O60***	***233***
MERRY OLDSMOBILE SCVWD ID: 07S1E17B01	***525 S MARKET ST***	***SSW 1/8 - 1/4 (0.221 mi.)***	***J66***	***255***
DOHRMAN BUILDING SCVWD ID: 07S1E17C04	***325 S 1ST ST***	***W 1/8 - 1/4 (0.224 mi.)***	***M70***	***262***
SJRA-CONVENTION CENT SCVWD ID: 07S1E17C03	***S MARKET ST @ VIOLA***	***WSW 1/8 - 1/4 (0.224 mi.)***	***N72***	***267***
ROSE-MURTY TIRE CO. SCVWD ID: 07S1E17C02	***477 S MARKET ST***	***SW 1/8 - 1/4 (0.228 mi.)***	***K78***	***278***
FIRESTONE BUILDING SCVWD ID: 07S1E17G01	***599 S 1ST ST***	***SSW 1/4 - 1/2 (0.252 mi.)***	***O99***	***561***
CET DEVELOPMENT SCVWD ID: 07S1E17G04	***630 S 1ST ST***	***S 1/4 - 1/2 (0.264 mi.)***	***101***	***566***
SJRA-HOTEL EAST SCVWD ID: 07S1E17C05	***301 S MARKET ST***	***W 1/4 - 1/2 (0.297 mi.)***	***S105***	***613***
D'AMICO PROPERTY SCVWD ID: 07S1E17H03	***130 E MARGARET ST***	***S 1/4 - 1/2 (0.332 mi.)***	***T106***	***615***
GRIFFIN PROPERTY SCVWD ID: 07S1E17G03	***724 S FIRST ST***	***S 1/4 - 1/2 (0.356 mi.)***	***T109***	***624***
CALDERON TIRES & WHE SCVWD ID: 07S1E17G05	***735 S 1ST ST***	***S 1/4 - 1/2 (0.394 mi.)***	***X123***	***656***
PETE'S STOP INC. SCVWD ID: 07S1E09N01	***447 E WILLIAM ST***	***ENE 1/4 - 1/2 (0.396 mi.)***	***Y128***	***676***
WELLS FARGO BANK-MOR SCVWD ID: 07S1E17H04	***802 S 2ND ST***	***SSE 1/4 - 1/2 (0.427 mi.)***	***133***	***684***
A & L AUTO CONNECTIO SCVWD ID: 07S1E16E02	***288 E VIRGINIA ST***	***SE 1/4 - 1/2 (0.466 mi.)***	***AC146***	***743***
MOORE INVESTMENTS SCVWD ID: 07S1E17H01	***148 E VIRGINIA ST***	***SSE 1/4 - 1/2 (0.470 mi.)***	***147***	***746***
REGAL #423 SCVWD ID: 07S1E17K01	***827 S 1ST ST***	***S 1/4 - 1/2 (0.490 mi.)***	***AD153***	***778***

Lower Elevation	Address	Direction / Distance	Map ID	Page
SJSU SCVWD ID: 07S1E08J03	***SAN CARLOS & 7TH***	***NNE 1/4 - 1/2 (0.260 mi.)***	***R100***	***565***
PASEO VILLAS SCVWD ID: 07S1E08K05	***130 E SAN FERNANDO***	***NNW 1/4 - 1/2 (0.353 mi.)***	***U107***	***619***
SAN ANTONIO PLAZA RE	***SAN FERNANDO & 4TH S***	***NNW 1/4 - 1/2 (0.375 mi.)***	***U117***	***638***

DRAFT

SCVWD ID: 07S1E08K01				
SOBRATO PROPERTY	***488 ALMADEN AVE***	***SW 1/4 - 1/2 (0.377 mi.)***	***120***	***641***
SCVWD ID: 07S1E17C06				
FOREST CITY DEVELOPM	***101 SAN FERNANDO AVE***	***NW 1/4 - 1/2 (0.380 mi.)***	***U121***	***650***
SCVWD ID: 07S1E08L06				
PF CHANGS CHINA BIST	***98 S. 2ND STREET***	***NW 1/4 - 1/2 (0.404 mi.)***	***V131***	***679***
SCVWD ID: 07S1E08L08				
CHEVRON #9-2218	***222 W SAN CARLOS ST***	***W 1/4 - 1/2 (0.427 mi.)***	***Z135***	***687***
SCVWD ID: 07S1E17D01				
TEXACO	***78 S 4TH ST***	***NNW 1/4 - 1/2 (0.431 mi.)***	***AA137***	***696***
SCVWD ID: 07S1E08L03				
CENTURY CENTER	***53 S 3RD ST***	***NW 1/4 - 1/2 (0.435 mi.)***	***AB139***	***700***
SCVWD ID: 07S1E08L07				
SAN JOSE, CITY OF	***W SAN CARLOS ST & AL***	***WSW 1/4 - 1/2 (0.476 mi.)***	***Z149***	***749***
SCVWD ID: 07S1E17D03				
DIOCESE OF SAN JOSE	***80 S MARKET ST***	***WNW 1/4 - 1/2 (0.478 mi.)***	***150***	***751***
SCVWD ID: 07S1E08N01				
SHELL	***270 W SAN CARLOS ST***	***WSW 1/4 - 1/2 (0.491 mi.)***	***AE155***	***781***
SCVWD ID: 07S1E17D05				
SJSU-INDUSTRIAL STUD	***404 E SAN FERNANDO S***	***N 1/4 - 1/2 (0.499 mi.)***	***AF158***	***786***
SCVWD ID: 07S1E08K02				
SCVWD ID: 07S1E08K03				

DRAFT

Lists of state and tribal registered storage tanks

CA UST: The Underground Storage Tank database contains registered USTs. USTs are regulated under Subtitle I of the Resource Conservation and Recovery Act (RCRA). The data come from the State Water Resources Control Board's Hazardous Substance Storage Container Database.

A review of the CA UST list, as provided by EDR, has revealed that there are 4 CA UST sites within approximately 0.25 miles of the target property.

Equal/Higher Elevation	Address	Direction / Distance	Map ID	Page
SUPER GAS & MART	498 S 4TH ST	ESE 0 - 1/8 (0.039 mi.)	C5	103
Database: UST, Date of Government Version: 09/07/2021				
Facility Id: FA0700200				
SPARTAN GAS STATION	498 S 4TH ST	ESE 0 - 1/8 (0.039 mi.)	C6	104
Database: UST, Date of Government Version: 09/07/2021				
Facility Id: FA0700200				

Lower Elevation	Address	Direction / Distance	Map ID	Page
ROBERT F PECKHAM FED	280 S 1ST ST	WNW 1/8 - 1/4 (0.240 mi.)	Q90	340
Database: UST, Date of Government Version: 09/07/2021				
Facility Id: FA0257394				
ROBERT F. PECKHAM FE	280 S. 1ST ST.	WNW 1/8 - 1/4 (0.240 mi.)	Q92	342
Database: UST, Date of Government Version: 09/07/2021				

Facility Id: 43-000-257394

CA AST: A listing of aboveground storage tank petroleum storage tank locations.

A review of the CA AST list, as provided by EDR, has revealed that there are 3 CA AST sites within approximately 0.25 miles of the target property.

Lower Elevation	Address	Direction / Distance	Map ID	Page
GENUITY Database: AST, Date of Government Version: 07/06/2016	300 S 2ND ST	WNW 1/8 - 1/4 (0.150 mi.)	H31	150
SAN JOSE STATE UNIVE Database: AST, Date of Government Version: 07/06/2016	1 WASHINGTON SQ.	NNE 1/8 - 1/4 (0.245 mi.)	R94	344
SJSU-ART (31) Database: AST, Date of Government Version: 07/06/2016	***1 WASHINGTON SQ***	***NNE 1/8 - 1/4 (0.245 mi.)***	***R97***	***350***

Lists of state and tribal voluntary cleanup sites

CA VCP: Contains low threat level properties with either confirmed or unconfirmed releases and the project proponents have request that DTSC oversee investigation and/or cleanup activities and have agreed to provide coverage for DTSC's costs.

A review of the CA VCP list, as provided by EDR, and dated 07/22/2021 has revealed that there is 1 CA VCP site within approximately 0.5 miles of the target property.

Lower Elevation	Address	Direction / Distance	Map ID	Page
SAN ANTONIO PLAZA BL Status: Certified Facility Id: 43490065	***WEST SAN FERNANDO ST***	***NNW 1/4 - 1/2 (0.375 mi.)***	***U116***	***635***

Lists of state and tribal brownfield sites

CA BROWNFIELDS: A listing of sites the SWRCB considers to be Brownfields since these are sites have come to them through the MOA Process.

A review of the CA BROWNFIELDS list, as provided by EDR, and dated 09/20/2021 has revealed that there is 1 CA BROWNFIELDS site within approximately 0.5 miles of the target property.

Lower Elevation	Address	Direction / Distance	Map ID	Page
BLOCK 2 CITY OF SAN	***8 EAST SAN FERNANADO***	***NW 1/4 - 1/2 (0.387 mi.)***	***W122***	***654***

DRAFT

EXECUTIVE SUMMARY

ADDITIONAL ENVIRONMENTAL RECORDS

Local Lists of Hazardous waste / Contaminated Sites

CA HIST Cal-Sites: Formerly known as ASPIS, this database contains both known and potential hazardous substance sites. The source is the California Department of Toxic Substance Control. No longer updated by the state agency. It has been replaced by ENVIROSTOR.

A review of the CA HIST Cal-Sites list, as provided by EDR, and dated 08/08/2005 has revealed that there is 1 CA HIST Cal-Sites site within approximately 1 mile of the target property.

Equal/Higher Elevation	Address	Direction / Distance	Map ID	Page
LORENTZ BARREL & DRU	*1515 S 10TH ST*	*ESE 1/2 - 1 (0.868 mi.)*	*0*	*9*

CA CERS HAZ WASTE: List of sites in the California Environmental Protection Agency (CalEPA) Regulated Site Portal which fall under the Hazardous Chemical Management, Hazardous Waste Onsite Treatment, Household Hazardous Waste Collection, Hazardous Waste Generator, and RCRA LQ HW Generator programs.

A review of the CA CERS HAZ WASTE list, as provided by EDR, and dated 07/15/2021 has revealed that there are 5 CA CERS HAZ WASTE sites within approximately 0.25 miles of the target property.

Equal/Higher Elevation	Address	Direction / Distance	Map ID	Page
SUPER GAS & MART	*498 S 4TH ST*	*ESE 0 - 1/8 (0.039 mi.)*	*C4*	*75*
W.E. HARDING CO	*502 S 2ND ST*	*SSW 0 - 1/8 (0.108 mi.)*	*F20*	*132*
NOTRE DAME HIGH SCHO	*596 S 2ND ST*	*S 1/8 - 1/4 (0.151 mi.)*	*I35*	*154*
Lower Elevation	**Address**	**Direction / Distance**	**Map ID**	**Page**
ROBERT F PECKHAM FED	*280 S 1ST ST*	*WNW 1/8 - 1/4 (0.240 mi.)*	*Q89*	*322*
SJSU-ART (31)	*1 WASHINGTON SQ*	*NNE 1/8 - 1/4 (0.245 mi.)*	*R97*	*350*

Local Lists of Registered Storage Tanks

CA SWEEPS UST: Statewide Environmental Evaluation and Planning System. This underground storage tank listing was updated and maintained by a company contacted by the SWRCB in the early 1990's. The listing is no longer updated or maintained. The local agency is the contact for more information on a site on the SWEEPS list.

A review of the CA SWEEPS UST list, as provided by EDR, and dated 06/01/1994 has revealed that there are 4 CA SWEEPS UST sites within approximately 0.25 miles of the target property.

Equal/Higher Elevation	Address	Direction / Distance	Map ID	Page
SUPER GAS & MART Status: A Tank Status: A Comp Number: 400569	*498 S 4TH ST*	*ESE 0 - 1/8 (0.039 mi.)*	*C4*	*75*
W.E. HARDING CO Comp Number: 401845	*502 S 2ND ST*	*SSW 0 - 1/8 (0.108 mi.)*	*F20*	*132*
ROSE-MURTY TIRE CO.	*477 S MARKET ST*	*SW 1/8 - 1/4 (0.228 mi.)*	*K78*	*278*

DRAFT

Comp Number: 400124

Lower Elevation	Address	Direction / Distance	Map ID	Page
SAN JOSE STATE UNIVE	***ONE WASHINGTON SQUAR***	***NNW 1/8 - 1/4 (0.228 mi.)***	***P82***	***292***
Status: A Tank Status: A Comp Number: 403591				

CA HIST UST: Historical UST Registered Database.

A review of the CA HIST UST list, as provided by EDR, and dated 10/15/1990 has revealed that there are 3 CA HIST UST sites within approximately 0.25 miles of the target property.

Equal/Higher Elevation	Address	Direction / Distance	Map ID	Page
SUPER GAS & MART	***498 S 4TH ST***	***ESE 0 - 1/8 (0.039 mi.)***	***C4***	***75***
Facility Id: 00000005700				
MERRY OLDSMOBILE	***525 S MARKET ST***	***SSW 1/8 - 1/4 (0.221 mi.)***	***J66***	***255***
Facility Id: 00000008655				

Lower Elevation	Address	Direction / Distance	Map ID	Page
SAN JOSE STATE UNIVE	***ONE WASHINGTON SQUAR***	***NNW 1/8 - 1/4 (0.228 mi.)***	***P82***	***292***
Facility Id: 00000038758				

CA CERS TANKS: List of sites in the California Environmental Protection Agency (CalEPA) Regulated Site Portal which fall under the Aboveground Petroleum Storage and Underground Storage Tank regulatory programs.

A review of the CA CERS TANKS list, as provided by EDR, and dated 07/15/2021 has revealed that there are 2 CA CERS TANKS sites within approximately 0.25 miles of the target property.

Equal/Higher Elevation	Address	Direction / Distance	Map ID	Page
SUPER GAS & MART	***498 S 4TH ST***	***ESE 0 - 1/8 (0.039 mi.)***	***C4***	***75***

Lower Elevation	Address	Direction / Distance	Map ID	Page
ROBERT F PECKHAM FED	***280 S 1ST ST***	***WNW 1/8 - 1/4 (0.240 mi.)***	***Q89***	***322***

Local Land Records

CA DEED: The use of recorded land use restrictions is one of the methods the DTSC uses to protect the public from unsafe exposures to hazardous substances and wastes .

A review of the CA DEED list, as provided by EDR, and dated 08/30/2021 has revealed that there is 1 CA DEED site within approximately 0.5 miles of the target property.

Equal/Higher Elevation	Address	Direction / Distance	Map ID	Page
PIERCE DEVELOPMENT	***561-599 S. MARKET ST***	***SSW 1/8 - 1/4 (0.242 mi.)***	***93***	***342***

DRAFT

Status: COMPLETED - CASE CLOSED
Envirostor ID: T10000005812

Other Ascertainable Records

RCRA NonGen / NLR: RCRAInfo is EPA's comprehensive information system, providing access to data supporting the Resource Conservation and Recovery Act (RCRA) of 1976 and the Hazardous and Solid Waste Amendments (HSWA) of 1984. The database includes selective information on sites which generate, transport, store, treat and/or dispose of hazardous waste as defined by the Resource Conservation and Recovery Act (RCRA). Non-Generators do not presently generate hazardous waste.

A review of the RCRA NonGen / NLR list, as provided by EDR, and dated 09/13/2021 has revealed that there are 15 RCRA NonGen / NLR sites within approximately 0.25 miles of the target property.

Equal/Higher Elevation	Address	Direction / Distance	Map ID	Page
SUPER GAS & MART EPA ID:: CAL000437804	498 S 4TH ST	ESE 0 - 1/8 (0.039 mi.)	C3	72
WE HARDING COMPANY I EPA ID:: CAL000032401	502 S 2ND ST	SSW 0 - 1/8 (0.108 mi.)	F19	129
NOTRE DAME HIGH SCHO EPA ID:: CAC003034868	596 S 2ND ST	S 1/8 - 1/4 (0.151 mi.)	I34	151
CG-AQ 477 SOUTH MARK	477 SOUTH 1ST STREET	SW 1/8 - 1/4 (0.179 mi.)	K41	198
THE MARKET AUTO REPA EPA ID:: CAL000153710	428 S MARKET ST	WSW 1/8 - 1/4 (0.192 mi.)	K52	213
XIAOPING WU	499 SOUTH 7TH STREET	ENE 1/8 - 1/4 (0.205 mi.)	55	220
LIQUID AGENCY EPA ID:: CAL000444831	448 S MARKET ST	SW 1/8 - 1/4 (0.208 mi.)	K57	223
TEXACO DOWNSTREAM #2	598 S 1ST ST	SSW 1/8 - 1/4 (0.212 mi.)	O62	249
VOP MANAGEMENT COMPA EPA ID:: CAC003054834	325 SOUTH FIRST STRE	W 1/8 - 1/4 (0.224 mi.)	M68	259
CG-AQ 477 SOUTH MARK EPA ID:: CAC003026810	477 S MARKET ST	SW 1/8 - 1/4 (0.228 mi.)	K74	269
SEPPHORI INC DBA TAT EPA ID:: CAL000316032	477 S MARKET ST	SW 1/8 - 1/4 (0.228 mi.)	K75	271
CG-AQ 477 SOUTH MARK EPA ID:: CAC003036223	477 SOUTH MARKET ST.	SW 1/8 - 1/4 (0.228 mi.)	K80	287

Lower Elevation	Address	Direction / Distance	Map ID	Page
SAN CARLOS PLAZA / R EPA ID:: CAC002589042	300 SOUTH SECOND ST.	WNW 1/8 - 1/4 (0.150 mi.)	H30	147
SAN JOSE STATE UNIVE EPA ID:: CAC003047084	1 WASHINGTON SQ	NNW 1/8 - 1/4 (0.228 mi.)	P81	289
US GENERAL SERVICES EPA ID:: CAC002981040	280 S FIRST ST	WNW 1/8 - 1/4 (0.240 mi.)	Q88	315

DRAFT

EXECUTIVE SUMMARY

ROD: Record of Decision. ROD documents mandate a permanent remedy at an NPL (Superfund) site containing technical and health information to aid the cleanup.

A review of the ROD list, as provided by EDR, and dated 10/20/2021 has revealed that there is 1 ROD site within approximately 1 mile of the target property.

Equal/Higher Elevation	Address	Direction / Distance	Map ID	Page
LORENTZ BARREL & DRU	***1515 S 10TH ST***	***ESE 1/2 - 1 (0.868 mi.)***	***0***	***9***
EPA ID:: CAD029295706				

CONSENT: Major Legal settlements that establish responsibility and standards for cleanup at NPL (superfund) sites. Released periodically by U.S. District Courts after settlement by parties to litigation matters.

A review of the CONSENT list, as provided by EDR, and dated 06/30/2021 has revealed that there is 1 CONSENT site within approximately 1 mile of the target property.

Equal/Higher Elevation	Address	Direction / Distance	Map ID	Page
LORENTZ BARREL & DRU	***1515 S 10TH ST***	***ESE 1/2 - 1 (0.868 mi.)***	***0***	***9***

CA Cortese: The sites for the list are designated by the State Water Resource Control Board (LUST), the Integrated Waste Board (SWF/LS), and the Department of Toxic Substances Control (Cal-Sites).

A review of the CA Cortese list, as provided by EDR, and dated 09/20/2021 has revealed that there are 34 CA Cortese sites within approximately 0.5 miles of the target property.

Equal/Higher Elevation	Address	Direction / Distance	Map ID	Page
SPARTAN GAS STATION	***498 4TH***	***ESE 0 - 1/8 (0.040 mi.)***	***C8***	***105***
Cleanup Status: COMPLETED - CASE CLOSED				
JONES/SCHAEZLEIN PRO	***520 S. 1ST STREET***	***SSW 1/8 - 1/4 (0.173 mi.)***	***J40***	***193***
Cleanup Status: COMPLETED - CASE CLOSED				
FOX CALIFORNIA THEAT	***345 S 1ST ST***	***W 1/8 - 1/4 (0.209 mi.)***	***M58***	***225***
Cleanup Status: COMPLETED - CASE CLOSED				
598 S. 1ST. ST. (SS#	***598 S FIRST ST.***	***SSW 1/8 - 1/4 (0.212 mi.)***	***O61***	***233***
Cleanup Status: OPEN - SITE ASSESSMENT				
MERRY OLDSMOBILE	***525 S MARKET ST***	***SSW 1/8 - 1/4 (0.221 mi.)***	***J66***	***255***
Cleanup Status: COMPLETED - CASE CLOSED				
DOHRMAN BUILDING	***325 S 1ST ST***	***W 1/8 - 1/4 (0.224 mi.)***	***M70***	***262***
Cleanup Status: COMPLETED - CASE CLOSED				
SJRA-CONVENTION CENT	***S MARKET ST @ VIOLA***	***WSW 1/8 - 1/4 (0.224 mi.)***	***N72***	***267***
Cleanup Status: COMPLETED - CASE CLOSED				
ROSE-MURTY TIRE CO.	***477 S MARKET ST***	***SW 1/8 - 1/4 (0.228 mi.)***	***K78***	***278***
Cleanup Status: COMPLETED - CASE CLOSED				
FIRESTONE BUILDING	***599 S 1ST ST***	***SSW 1/4 - 1/2 (0.252 mi.)***	***O99***	***561***
Cleanup Status: COMPLETED - CASE CLOSED				
CET DEVELOPMENT	***630 S 1ST ST***	***S 1/4 - 1/2 (0.264 mi.)***	***101***	***566***
Cleanup Status: COMPLETED - CASE CLOSED				
SJRA-HOTEL EAST	***301 S MARKET ST***	***W 1/4 - 1/2 (0.297 mi.)***	***S105***	***613***

DRAFT

Cleanup Status: COMPLETED - CASE CLOSED

D'AMICO PROPERTY	***130 E MARGARET ST***	***S 1/4 - 1/2 (0.332 mi.)***	***T106***	***615***
Cleanup Status: COMPLETED - CASE CLOSED				
GRIFFIN PROPERTY	***724 S FIRST ST***	***S 1/4 - 1/2 (0.356 mi.)***	***T109***	***624***
Cleanup Status: COMPLETED - CASE CLOSED				
CALDERON TIRES & WHE	***735 S 1ST ST***	***S 1/4 - 1/2 (0.394 mi.)***	***X123***	***656***
Cleanup Status: COMPLETED - CASE CLOSED				
PETE'S STOP INC.	***447 EAST WILLIAM STR***	***ENE 1/4 - 1/2 (0.396 mi.)***	***Y126***	***662***
Cleanup Status: OPEN - VERIFICATION MONITORING				
WELLS FARGO BANK-MOR	***802 S 2ND ST***	***SSE 1/4 - 1/2 (0.427 mi.)***	***133***	***684***
Cleanup Status: COMPLETED - CASE CLOSED				
A & L AUTO CONNECTIO	***288 E VIRGINIA ST***	***SE 1/4 - 1/2 (0.466 mi.)***	***AC146***	***743***
Cleanup Status: COMPLETED - CASE CLOSED				
MOORE INVESTMENTS	***148 E VIRGINIA ST***	***SSE 1/4 - 1/2 (0.470 mi.)***	***147***	***746***
Cleanup Status: COMPLETED - CASE CLOSED				
REGAL #423	***827 SOUTH FIRST STRE***	***S 1/4 - 1/2 (0.490 mi.)***	***AD152***	***765***
Cleanup Status: OPEN - ASSESSMENT & INTERIM REMEDIAL ACTION				

Lower Elevation	Address	Direction / Distance	Map ID	Page
VALLEY TITLE CO.	***300 S. FIRST STREET***	***W 1/8 - 1/4 (0.193 mi.)***	***M53***	***216***
Cleanup Status: COMPLETED - CASE CLOSED				
SJSU	***SAN CARLOS & 7TH***	***NNE 1/4 - 1/2 (0.260 mi.)***	***R100***	***565***
Cleanup Status: COMPLETED - CASE CLOSED				
PASEO VILLAS	***130 E SAN FERNANDO***	***NNW 1/4 - 1/2 (0.353 mi.)***	***U107***	***619***
Cleanup Status: COMPLETED - CASE CLOSED				
SAN ANTONIO PLAZA	***UNKNOWN SAN FERNANDO***	***NNW 1/4 - 1/2 (0.364 mi.)***	***114***	***632***
Cleanup Status: COMPLETED - CASE CLOSED				
SAN ANTONIO PLAZA RE	***SAN FERNANDO & 4TH S***	***NNW 1/4 - 1/2 (0.375 mi.)***	***U117***	***638***
Cleanup Status: COMPLETED - CASE CLOSED				
SOBRATO PROPERTY	***488 ALMADEN AVE***	***SW 1/4 - 1/2 (0.377 mi.)***	***120***	***641***
Cleanup Status: COMPLETED - CASE CLOSED				
FOREST CITY DEVELOPM	***101 SAN FERNANDO AVE***	***NW 1/4 - 1/2 (0.380 mi.)***	***U121***	***650***
Cleanup Status: COMPLETED - CASE CLOSED				
PF CHANGS CHINA BIST	***98 S. 2ND STREET***	***NW 1/4 - 1/2 (0.404 mi.)***	***V131***	***679***
Cleanup Status: COMPLETED - CASE CLOSED				
CHEVRON #9-2218	***222 W SAN CARLOS ST***	***W 1/4 - 1/2 (0.427 mi.)***	***Z135***	***687***
Cleanup Status: COMPLETED - CASE CLOSED				
TEXACO	***78 S 4TH ST***	***NNW 1/4 - 1/2 (0.431 mi.)***	***AA137***	***696***
Cleanup Status: COMPLETED - CASE CLOSED				
CENTURY CENTER	***53 S 3RD ST***	***NW 1/4 - 1/2 (0.435 mi.)***	***AB139***	***700***
Cleanup Status: COMPLETED - CASE CLOSED				
SAN JOSE, CITY OF	***W SAN CARLOS ST & AL***	***WSW 1/4 - 1/2 (0.476 mi.)***	***Z149***	***749***
Cleanup Status: COMPLETED - CASE CLOSED				
DIOCESE OF SAN JOSE	***80 S MARKET ST***	***WNW 1/4 - 1/2 (0.478 mi.)***	***150***	***751***
Cleanup Status: COMPLETED - CASE CLOSED				
SHELL	***270 W SAN CARLOS ST***	***WSW 1/4 - 1/2 (0.491 mi.)***	***AE155***	***781***

DRAFT

Cleanup Status: COMPLETED - CASE CLOSED

SJSU-INDUSTRIAL STUD ***404 E SAN FERNANDO S*** ***N 1/4 - 1/2 (0.499 mi.)*** ***AF158*** ***786***
Cleanup Status: COMPLETED - CASE CLOSED

CA CUPA Listings: A listing of sites included in the county's Certified Unified Program Agency database. California's Secretary for Environmental Protection established the unified hazardous materials and hazardous waste regulatory program as required by chapter 6.11 of the California Health and Safety Code. The Unified Program consolidates the administration, permits, inspections, and enforcement activities.

A review of the CA CUPA Listings list, as provided by EDR, has revealed that there are 21 CA CUPA Listings sites within approximately 0.25 miles of the target property.

Equal/Higher Elevation	Address	Direction / Distance	Map ID	Page
SUPER GAS & MART	***498 S 4TH ST***	***ESE 0 - 1/8 (0.039 mi.)***	***C4***	***75***
Database: CUPA SANTA CLARA, Date of Government Version: 08/04/2021				
W.E. HARDING CO	***502 S 2ND ST***	***SSW 0 - 1/8 (0.108 mi.)***	***F20***	***132***
Database: CUPA SANTA CLARA, Date of Government Version: 08/04/2021				
NOTRE DAME HIGH SCHO	***596 S 2ND ST***	***S 1/8 - 1/4 (0.151 mi.)***	***I35***	***154***
Database: CUPA SANTA CLARA, Date of Government Version: 08/04/2021				
EARL SCHEIB PAINT &	439 S 1ST ST	WSW 1/8 - 1/4 (0.181 mi.)	K42	201
Database: CUPA SANTA CLARA, Date of Government Version: 08/04/2021				
ECONOMY IMPORTS	493 S FIRST ST	SW 1/8 - 1/4 (0.187 mi.)	K48	210
Database: CUPA SANTA CLARA, Date of Government Version: 08/04/2021				
MARKET AUTO	428 S MARKET ST	WSW 1/8 - 1/4 (0.192 mi.)	K51	213
Database: CUPA SANTA CLARA, Date of Government Version: 08/04/2021				
MARKET AUTO ELECTRIC	402 S MARKET ST	WSW 1/8 - 1/4 (0.207 mi.)	N56	222
Database: CUPA SANTA CLARA, Date of Government Version: 08/04/2021				
SERVICE RENT-A-CAR	545 S MARKET ST	SSW 1/8 - 1/4 (0.220 mi.)	J64	255
Database: CUPA SANTA CLARA, Date of Government Version: 08/04/2021				
ROSE-MURTY TIRE SERV	477 S MARKET ST	SW 1/8 - 1/4 (0.228 mi.)	K73	269
Database: CUPA SANTA CLARA, Date of Government Version: 08/04/2021				
ROSE-MURTY TIRE CO.	***477 S MARKET ST***	***SW 1/8 - 1/4 (0.228 mi.)***	***K78***	***278***
Database: CUPA SANTA CLARA, Date of Government Version: 08/04/2021				
360 RESIDENCES	***360 S MARKET ST***	***WSW 1/8 - 1/4 (0.229 mi.)***	***N84***	***310***
Database: CUPA SANTA CLARA, Date of Government Version: 08/04/2021				

Lower Elevation	Address	Direction / Distance	Map ID	Page
VILLA NUEVA OWNER S	***375 S 3RD ST***	***WNW 0 - 1/8 (0.082 mi.)***	***B14***	***125***
Database: CUPA SANTA CLARA, Date of Government Version: 08/04/2021				
TECHSHOP SAN JOSE	300 S 2ND ST	WNW 1/8 - 1/4 (0.150 mi.)	H29	146
Database: CUPA SANTA CLARA, Date of Government Version: 08/04/2021				
GENUITY-SAN JOSE POP	300 S 2ND ST	WNW 1/8 - 1/4 (0.150 mi.)	H32	150
Database: CUPA SANTA CLARA, Date of Government Version: 08/04/2021				
7-ELEVEN INC. STORE	***404 SOUTH SIXTH ST***	***NE 1/8 - 1/4 (0.160 mi.)***	***39***	***191***
Database: CUPA SANTA CLARA, Date of Government Version: 08/04/2021				
COLONNADE APARTMENTS	***201 S 4TH ST***	***NNW 1/8 - 1/4 (0.183 mi.)***	***L44***	***201***
Database: CUPA SANTA CLARA, Date of Government Version: 08/04/2021				
SJ SILICON VALLEY CH	310 S FIRST ST	W 1/8 - 1/4 (0.193 mi.)	M54	220
Database: CUPA SANTA CLARA, Date of Government Version: 08/04/2021				

DRAFT

Lower Elevation	Address	Direction / Distance	Map ID	Page
ROBERT F PECKHAM FED	***280 S 1ST ST***	***WNW 1/8 - 1/4 (0.240 mi.)***	***Q89***	***322***
Database: CUPA SANTA CLARA, Date of Government Version: 08/04/2021				
VERIZON WIRELESS: SA	1 WASHINGTON SQ BLDG	NNE 1/8 - 1/4 (0.245 mi.)	R95	344
Database: CUPA SANTA CLARA, Date of Government Version: 08/04/2021				
SAN JOSE STATE UNIVE	***1 WASHINGTON SQUARE***	***NNE 1/8 - 1/4 (0.245 mi.)***	***R96***	***345***
Database: CUPA SANTA CLARA, Date of Government Version: 08/04/2021				
SJSU-ART (31)	***1 WASHINGTON SQ***	***NNE 1/8 - 1/4 (0.245 mi.)***	***R97***	***350***
Database: CUPA SANTA CLARA, Date of Government Version: 08/04/2021				

CA HIST CORTESE: The sites for the list are designated by the State Water Resource Control Board [LUST], the Integrated Waste Board [SWF/LS], and the Department of Toxic Substances Control [CALSITES]. This listing is no longer updated by the state agency.

A review of the CA HIST CORTESE list, as provided by EDR, and dated 04/01/2001 has revealed that there are 21 CA HIST CORTESE sites within approximately 0.5 miles of the target property.

Equal/Higher Elevation	Address	Direction / Distance	Map ID	Page
SPARTAN GAS STATION	***498 4TH***	***ESE 0 - 1/8 (0.040 mi.)***	***C8***	***105***
Reg Id: 43-1368				
MARKET PLACE	439 1ST	WSW 1/8 - 1/4 (0.181 mi.)	K43	201
Reg Id: 2930				
MERRY OLDSMOBILE	525 MARKET	SSW 1/8 - 1/4 (0.221 mi.)	J67	259
Reg Id: 43-0885				
DOHRMANN ASSOCIATES	325 1ST	W 1/8 - 1/4 (0.224 mi.)	M69	262
Reg Id: 43-0476				
ROSE MURTY TIRE COMP	477 MARKET	SW 1/8 - 1/4 (0.228 mi.)	K79	286
Reg Id: 43-1130				
TEXACO	598 1ST	SSW 1/8 - 1/4 (0.239 mi.)	O86	315
Reg Id: 43-1881				
FIRESTONE BUILDING	599 1ST	SSW 1/8 - 1/4 (0.239 mi.)	O87	315
Reg Id: 43-0582				
CET DEVELOPMENT	***630 S 1ST ST***	***S 1/4 - 1/2 (0.264 mi.)***	***101***	***566***
Reg Id: 43-2342				
SJRA HOTEL EAST	***301 MARKET***	***W 1/4 - 1/2 (0.297 mi.)***	***S104***	***613***
Reg Id: 43-1199				
D'AMICO PROPERTY	***130 E MARGARET ST***	***S 1/4 - 1/2 (0.332 mi.)***	***T106***	***615***
Reg Id: 43-1870				
PETE'S STOP INC	***447 WILLIAM***	***ENE 1/4 - 1/2 (0.396 mi.)***	***Y127***	***674***
Reg Id: 43-1755				
MOORE INVESTMENTS	***148 E VIRGINIA ST***	***SSE 1/4 - 1/2 (0.470 mi.)***	***147***	***746***
Reg Id: 43-0951				
EXXON REGAL	827 1ST	S 1/4 - 1/2 (0.476 mi.)	AD148	749
Reg Id: 43-0547				

Lower Elevation	Address	Direction / Distance	Map ID	Page
SAN JOSE STATE UNIVE	***ONE WASHINGTON SQUAR***	***NNW 1/8 - 1/4 (0.228 mi.)***	***P82***	***292***

DRAFT

Reg Id: 43-2111				
SJSU-CENTRAL PLANT (Reg Id: 43-1898	***1 WASHINGTON SQ***	***NNE 1/4 - 1/2 (0.251 mi.)***	***R98***	***472***
SAN JOSE CONVENTION Reg Id: 43-1177	150 SAN CARLOS	W 1/4 - 1/2 (0.375 mi.)	115	635
SAN ANTONIO PLAZA BL Reg Id: 43490065	W. SAN FERNANDO ST &	NNW 1/4 - 1/2 (0.375 mi.)	U119	641
CHEVRON Reg Id: 43-0305	222 SAN CARLOS	W 1/4 - 1/2 (0.427 mi.)	Z134	687
DIOCESE OF SAN JOSE Reg Id: 43-0470	***80 S MARKET ST***	***WNW 1/4 - 1/2 (0.478 mi.)***	***150***	***751***
SHELL Reg Id: 43-1306	270 SAN CARLOS	WSW 1/4 - 1/2 (0.491 mi.)	AE156	784
SJSU CORPORATE YARD Reg Id: 43-2256 Reg Id: 43-1994	404 SAN FERNANDO	N 1/4 - 1/2 (0.499 mi.)	AF159	793

NY MANIFEST: Manifest is a document that lists and tracks hazardous waste from the generator through transporters to a TSD facility.

A review of the NY MANIFEST list, as provided by EDR, and dated 01/01/2019 has revealed that there is 1 NY MANIFEST site within approximately 0.25 miles of the target property.

Lower Elevation	Address	Direction / Distance	Map ID	Page
SAN JOSE STATE UNIVE EPA ID: CAT080031206	***ONE WASHINGTON SQUAR***	***NNW 1/8 - 1/4 (0.228 mi.)***	***P82***	***292***

CA Notify 65: Listings of all Proposition 65 incidents reported to counties by the State Water Resources Control Board and the Regional Water Quality Control Board. This database is no longer updated by the reporting agency.

A review of the CA Notify 65 list, as provided by EDR, and dated 03/12/2021 has revealed that there are 2 CA Notify 65 sites within approximately 1 mile of the target property.

Lower Elevation	Address	Direction / Distance	Map ID	Page
SEVEN ELEVEN #17496E	***452 E SANTA CLARA ST***	***N 1/2 - 1 (0.662 mi.)***	***163***	***810***
UNKNOWN	35 NORTH RIVER STREE	WNW 1/2 - 1 (0.822 mi.)	164	827

CA HAZMAT: San Jose Hazmat Facilities.

A review of the CA HAZMAT list, as provided by EDR, has revealed that there are 18 CA HAZMAT sites within approximately 0.25 miles of the target property.

Equal/Higher Elevation	Address	Direction / Distance	Map ID	Page
SUPER GAS & MART	***498 S 4TH ST***	***ESE 0 - 1/8 (0.039 mi.)***	***C4***	***75***

Database: SAN JOSE HAZMAT, Date of Government Version: 11/03/2020

DRAFT

File Num: 400569

W.E. HARDING CO ***502 S 2ND ST*** ***SSW 0 - 1/8 (0.108 mi.)*** ***F20*** ***132***
Database: SAN JOSE HAZMAT, Date of Government Version: 11/03/2020
File Num: 401845

NOTRE DAME HIGH SCHO ***596 S 2ND ST*** ***S 1/8 - 1/4 (0.151 mi.)*** ***I35*** ***154***
Database: SAN JOSE HAZMAT, Date of Government Version: 11/03/2020
File Num: 403043

O/B (P BELL WIRELESS 596 S 2ND ST SUITE B S 1/8 - 1/4 (0.151 mi.) I36 190
Database: SAN JOSE HAZMAT, Date of Government Version: 11/03/2020
File Num: 408810

T-MOBILE SF04923 596 S 2ND ST ROOF S 1/8 - 1/4 (0.151 mi.) I37 190
Database: SAN JOSE HAZMAT, Date of Government Version: 11/03/2020
File Num: 409203

OUT OF BUSINESS 596 S 2ND ST BASEM S 1/8 - 1/4 (0.151 mi.) I38 191
Database: SAN JOSE HAZMAT, Date of Government Version: 11/03/2020
File Num: 408810

OUT OF BUSINESS (MAR 428 S MARKET ST 1 WSW 1/8 - 1/4 (0.192 mi.) K50 212
Database: SAN JOSE HAZMAT, Date of Government Version: 11/03/2020
File Num: 400086

60 PIERCE-SAN JOSE, ***545 S MARKET ST*** ***SSW 1/8 - 1/4 (0.220 mi.)*** ***J63*** ***251***
Database: SAN JOSE HAZMAT, Date of Government Version: 11/03/2020
File Num: 409361

O/B (SERVICE RENT-A- 545 S MARKET ST SSW 1/8 - 1/4 (0.220 mi.) J65 255
Database: SAN JOSE HAZMAT, Date of Government Version: 11/03/2020
File Num: 409361

ROSE-MURTY TIRE CO. ***477 S MARKET ST*** ***SW 1/8 - 1/4 (0.228 mi.)*** ***K78*** ***278***
Database: SAN JOSE HAZMAT, Date of Government Version: 11/03/2020
File Num: 400124

360 RESIDENCES ***360 S MARKET ST*** ***WSW 1/8 - 1/4 (0.229 mi.)*** ***N84*** ***310***
Database: SAN JOSE HAZMAT, Date of Government Version: 11/03/2020
File Num: 600416

Lower Elevation	Address	Direction / Distance	Map ID	Page

VILLA NUEVA OWNER S ***375 S 3RD ST*** ***WNW 0 - 1/8 (0.082 mi.)*** ***B14*** ***125***
Database: SAN JOSE HAZMAT, Date of Government Version: 11/03/2020
File Num: 602893

SUSANNE B. WILSON RE ***350 S. 2ND STREET*** ***W 0 - 1/8 (0.117 mi.)*** ***H27*** ***144***
Database: SAN JOSE HAZMAT, Date of Government Version: 11/03/2020
File Num: 401152

TECH SHOP SAN JOSE L 300 S 2ND ST WNW 1/8 - 1/4 (0.150 mi.) H33 151
Database: SAN JOSE HAZMAT, Date of Government Version: 11/03/2020
File Num: 601094

THE COLONNADE 201 S 4TH ST HIRISE NNW 1/8 - 1/4 (0.183 mi.) L45 204
Database: SAN JOSE HAZMAT, Date of Government Version: 11/03/2020
File Num: 403611

AT&T MOBILITY CENTRA 201 S 4TH ST CELL NNW 1/8 - 1/4 (0.183 mi.) L46 205
Database: SAN JOSE HAZMAT, Date of Government Version: 11/03/2020
File Num: 601889

SPRINT SF59XC001 1 WASHINGTON SQ CELL NNW 1/8 - 1/4 (0.228 mi.) P83 309
Database: SAN JOSE HAZMAT, Date of Government Version: 11/03/2020

DRAFT

File Num: 411892

GSA ***280 S 1ST ST*** ***WNW 1/8 - 1/4 (0.240 mi.)*** ***Q91*** ***341***

Database: SAN JOSE HAZMAT, Date of Government Version: 11/03/2020
File Num: 600124

EDR HIGH RISK HISTORICAL RECORDS

EDR Exclusive Records

EDR MGP: The EDR Proprietary Manufactured Gas Plant Database includes records of coal gas plants (manufactured gas plants) compiled by EDR's researchers. Manufactured gas sites were used in the United States from the 1800's to 1950's to produce a gas that could be distributed and used as fuel. These plants used whale oil, rosin, coal, or a mixture of coal, oil, and water that also produced a significant amount of waste. Many of the byproducts of the gas production, such as coal tar (oily waste containing volatile and non-volatile chemicals), sludges, oils and other compounds are potentially hazardous to human health and the environment. The byproduct from this process was frequently disposed of directly at the plant site and can remain or spread slowly, serving as a continuous source of soil and groundwater contamination.

A review of the EDR MGP list, as provided by EDR, has revealed that there is 1 EDR MGP site within approximately 1 mile of the target property.

Lower Elevation	Address	Direction / Distance	Map ID	Page
SAN JOSE GAS WORKS	E. SAN FERNANDO AND	NNW 1/4 - 1/2 (0.362 mi.)	U111	630

EDR Hist Auto: EDR has searched selected national collections of business directories and has collected listings of potential gas station/filling station/service station sites that were available to EDR researchers. EDR's review was limited to those categories of sources that might, in EDR's opinion, include gas station/filling station/service station establishments. The categories reviewed included, but were not limited to gas, gas station, gasoline station, filling station, auto, automobile repair, auto service station, service station, etc. This database falls within a category of information EDR classifies as "High Risk Historical Records", or HRHR. EDR's HRHR effort presents unique and sometimes proprietary data about past sites and operations that typically create environmental concerns, but may not show up in current government records searches.

A review of the EDR Hist Auto list, as provided by EDR, has revealed that there are 9 EDR Hist Auto sites within approximately 0.125 miles of the target property.

Equal/Higher Elevation	Address	Direction / Distance	Map ID	Page
PURITAN OIL CO	498 S 4TH ST	ESE 0 - 1/8 (0.039 mi.)	C7	104
BOB & TED S SERVICE	152 E WILLIAM ST	SE 0 - 1/8 (0.059 mi.)	C10	124
CITY FOREIGN CAR CEN	96 E SAN SALVADOR ST	W 0 - 1/8 (0.061 mi.)	B11	124
URZI J P	98 E SAN SALVADOR ST	W 0 - 1/8 (0.061 mi.)	B12	124
CASTRO JACK E	411 S 2D	WSW 0 - 1/8 (0.105 mi.)	E18	129
AUTO SERVICE CENTER	502 S 2ND ST	SSW 0 - 1/8 (0.108 mi.)	F21	139
BILL S ELECTRIC SERV	396 S 2D	W 0 - 1/8 (0.108 mi.)	E22	140
GISH E J	502 S 2D	SSW 0 - 1/8 (0.113 mi.)	D24	143
SOWELL FRANK	85 E SAN SALVADOR ST	W 0 - 1/8 (0.116 mi.)	E25	143

DRAFT

EXECUTIVE SUMMARY

EDR Hist Cleaner: EDR has searched selected national collections of business directories and has collected listings of potential dry cleaner sites that were available to EDR researchers. EDR's review was limited to those categories of sources that might, in EDR's opinion, include dry cleaning establishments. The categories reviewed included, but were not limited to dry cleaners, cleaners, laundry, laundromat, cleaning/laundry, wash & dry etc. This database falls within a category of information EDR classifies as "High Risk Historical Records", or HRHR. EDR's HRHR effort presents unique and sometimes proprietary data about past sites and operations that typically create environmental concerns, but may not show up in current government records searches.

A review of the EDR Hist Cleaner list, as provided by EDR, has revealed that there are 8 EDR Hist Cleaner sites within approximately 0.125 miles of the target property.

Equal/Higher Elevation	Address	Direction / Distance	Map ID	Page
SAN JOSE LAUNDERETTE	463 S 2D	SW 0 - 1/8 (0.100 mi.)	D16	129
EDNA S CLEANING & ME	432 S 2D	WSW 0 - 1/8 (0.102 mi.)	D17	129
SAN JOSE LAUNDERETTE	499 S 2ND ST	SSW 0 - 1/8 (0.117 mi.)	D26	143

Lower Elevation	Address	Direction / Distance	Map ID	Page
CAMPUS LAUNDERETTE	402 S 3RD ST	WNW 0 - 1/8 (0.031 mi.)	B2	72
CAMPUS LAUNDERETTE	402 S 3D	W 0 - 1/8 (0.045 mi.)	B9	124
ALVA J B	368 S 4TH ST	NNW 0 - 1/8 (0.069 mi.)	A13	125
SPARTAN CLEANERS	398 S 5TH ST	NE 0 - 1/8 (0.087 mi.)	15	128
RASO TAILOR & CLEANE	330 S 3D	NW 0 - 1/8 (0.118 mi.)	G28	146

DRAFT


EXECUTIVE SUMMARY

Due to poor or inadequate address information, the following sites were not mapped. Count: 1 records.

Site Name	Database(s)
UNION PACIFIC RAILROAD	CA CPS-SLIC

DRAFT

OVERVIEW MAP - 6801062.2S

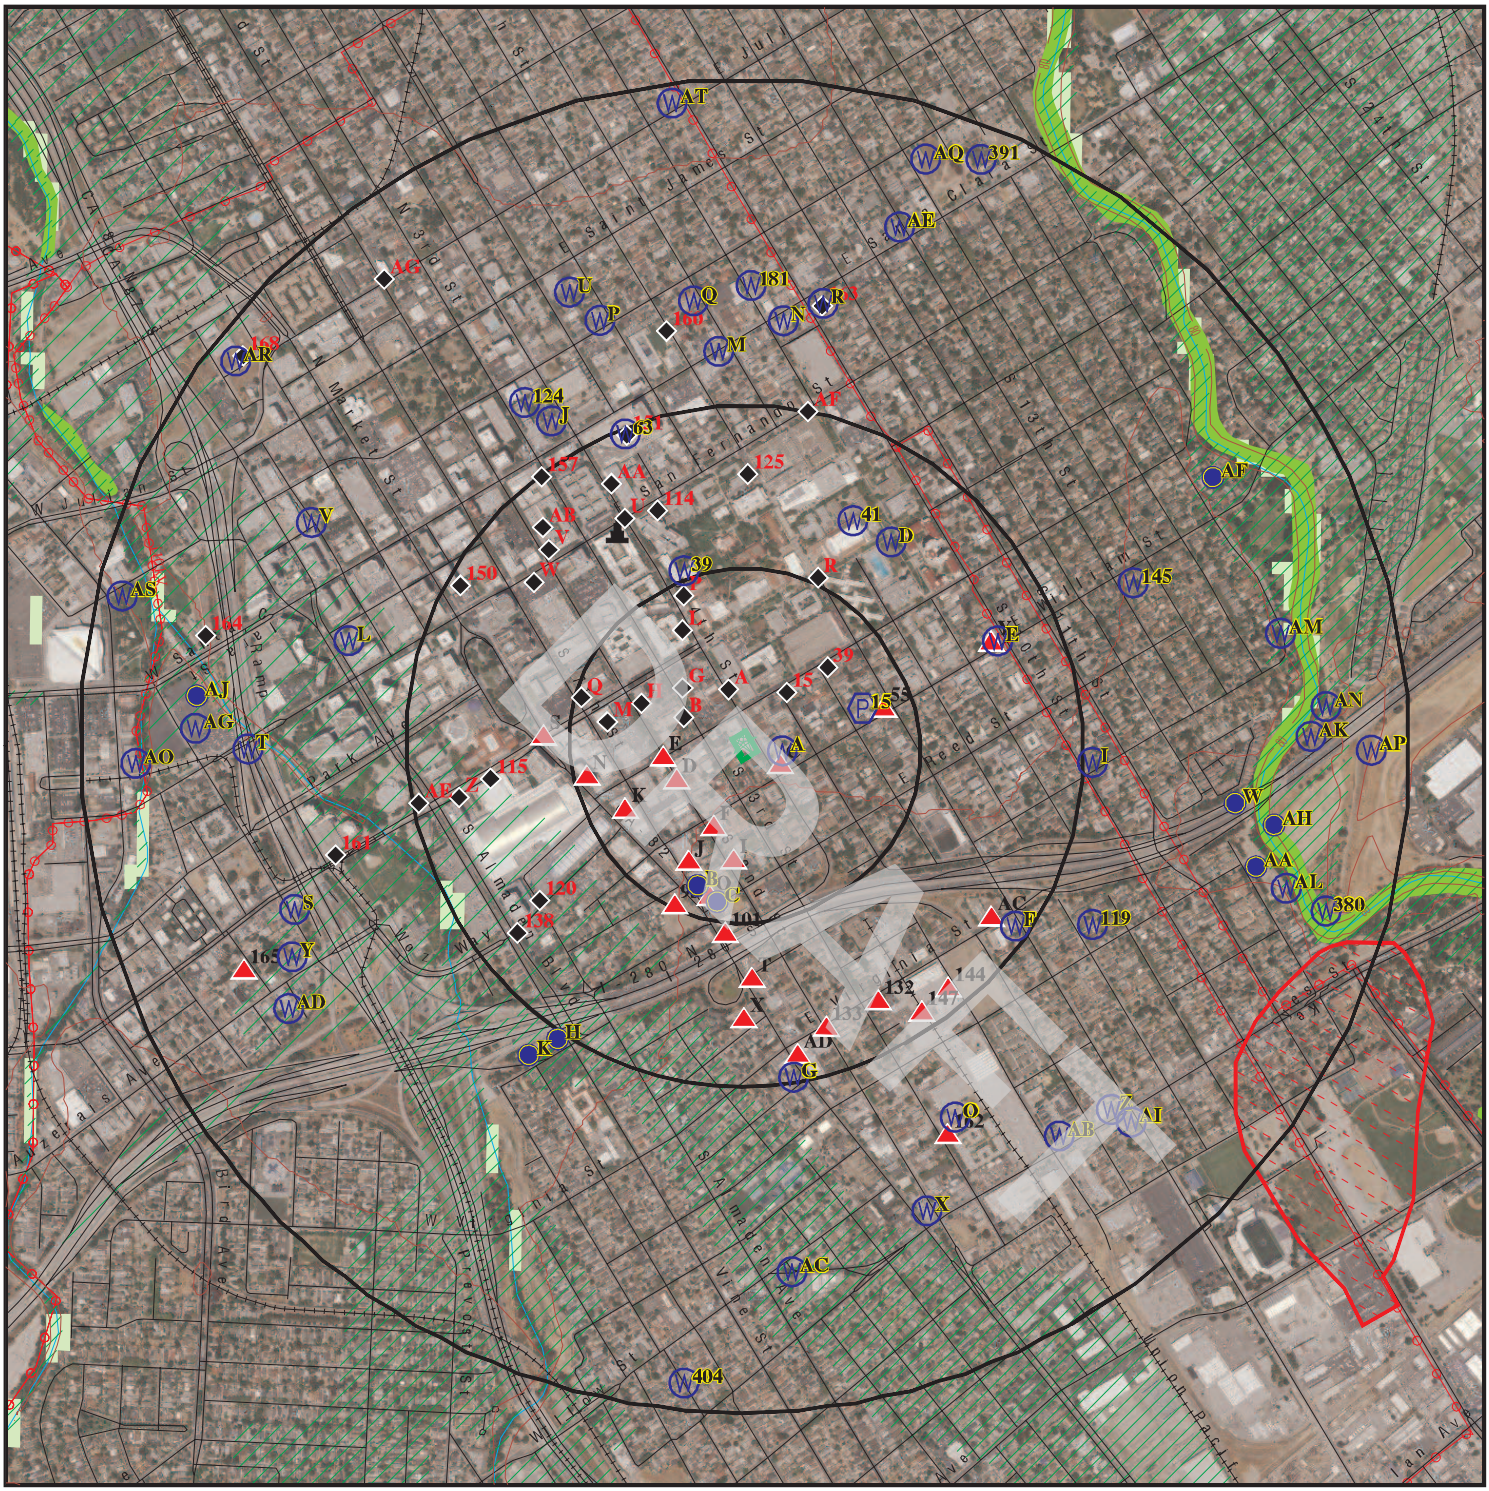

This report includes Interactive Map Layers to display and/or hide map information. The legend includes only those icons for the default map view.

SITE NAME: 453900	CLIENT: AEI Consultants
ADDRESS: 439 and 451 South 4th Street San Jose CA 95112	CONTACT: Kasie
LAT/LONG: 37.330827 / 121.882722	INQUIRY #: 6801062.2s DATE: December 27, 2021 5:04 pm

Copyright © 2021 EDR, Inc. © 2015 TomTom Rel. 2015.

DETAIL MAP - 6801062.2S



Target Property

Sites at elevations higher than or equal to the target property

Sites at elevations lower than the target property

Manufactured Gas Plants

Sensitive Receptors

National Priority List Sites

Dept. Defense Sites

0 1/16 1/8 1/4 Miles

Indian Reservations BIA

100-year flood zone

500-year flood zone

Areas of Concern

N

This report includes Interactive Map Layers to display and/or hide map information. The legend includes only those icons for the default map view.

SITE NAME: 453900	CLIENT: AEI Consultants
ADDRESS: 439 and 451 South 4th Street San Jose CA 95112	CONTACT: Kasie
LAT/LONG: 37.330827 / 121.882722	INQUIRY #: 6801062.2s DATE: December 27, 2021 5:07 pm

Copyright © 2021 EDR, Inc. © 2015 TomTom Rel. 2015.

MAP FINDINGS SUMMARY

Database	Search Distance (Miles)	Target Property	< 1/8	1/8 - 1/4	1/4 - 1/2	1/2 - 1	> 1	Total Plotted
STANDARD ENVIRONMENTAL RECORDS								
Lists of Federal NPL (Superfund) sites								
NPL	1.000		0	0	0	1	NR	1
Proposed NPL	1.000		0	0	0	0	NR	0
NPL LIENS	1.000		0	0	0	0	NR	0
Lists of Federal Delisted NPL sites								
Delisted NPL	1.000		0	0	0	0	NR	0
Lists of Federal sites subject to CERCLA removals and CERCLA orders								
FEDERAL FACILITY	0.500		0	0	0	NR	NR	0
SEMS	0.500		0	0	0	NR	NR	0
Lists of Federal CERCLA sites with NFRAP								
SEMS-ARCHIVE	0.500		0	0	2	NR	NR	2
Lists of Federal RCRA facilities undergoing Corrective Action								
CORRACTS	1.000		0	0	0	0	NR	0
Lists of Federal RCRA TSD facilities								
RCRA-TSDF	0.500		0	0	0	NR	NR	0
Lists of Federal RCRA generators								
RCRA-LQG	0.250		0	2	NR	NR	NR	2
RCRA-SQG	0.250		1	4	NR	NR	NR	5
RCRA-VSQG	0.250		0	0	NR	NR	NR	0
Federal institutional controls / engineering controls registries								
LUCIS	0.500		0	0	0	NR	NR	0
US ENG CONTROLS	0.500		0	0	0	NR	NR	0
US INST CONTROLS	0.500		0	0	0	NR	NR	0
Federal ERNS list								
ERNS	TP		NR	NR	NR	NR	NR	0
Lists of state- and tribal (Superfund) equivalent sites								
CA RESPONSE	1.000		0	0	0	0	NR	0
Lists of state- and tribal hazardous waste facilities								
CA ENVIROSTOR	1.000		0	0	2	8	NR	10
Lists of state and tribal landfills and solid waste disposal facilities								
CA SWF/LF	0.500		1	0	0	NR	NR	1

DRAFT

MAP FINDINGS SUMMARY

Database	Search Distance (Miles)	Target Property	< 1/8	1/8 - 1/4	1/4 - 1/2	1/2 - 1	> 1	Total Plotted
Lists of state and tribal leaking storage tanks								
CA LUST	0.500		2	10	39	NR	NR	51
INDIAN LUST	0.500		0	0	0	NR	NR	0
CA CPS-SLIC	0.500		0	3	12	NR	NR	15
CA HIST LUST	0.500		1	7	24	NR	NR	32
Lists of state and tribal registered storage tanks								
FEMA UST	0.250		0	0	NR	NR	NR	0
CA UST	0.250		2	2	NR	NR	NR	4
CA AST	0.250		0	3	NR	NR	NR	3
INDIAN UST	0.250		0	0	NR	NR	NR	0
Lists of state and tribal voluntary cleanup sites								
CA VCP	0.500		0	0	1	NR	NR	1
INDIAN VCP	0.500		0	0	0	NR	NR	0
Lists of state and tribal brownfield sites								
CA BROWNFIELDS	0.500		0	0	1	NR	NR	1
ADDITIONAL ENVIRONMENTAL RECORDS								
Local Brownfield lists								
US BROWNFIELDS	0.500		0	0	0	NR	NR	0
Local Lists of Landfill / Solid Waste Disposal Sites								
CA WMUDS/SWAT	0.500		0	0	0	NR	NR	0
CA SWRCY	0.500		0	0	0	NR	NR	0
CA HAULERS	TP		NR	NR	NR	NR	NR	0
INDIAN ODI	0.500		0	0	0	NR	NR	0
ODI	0.500		0	0	0	NR	NR	0
DEBRIS REGION 9	0.500		0	0	0	NR	NR	0
IHS OPEN DUMPS	0.500		0	0	0	NR	NR	0
Local Lists of Hazardous waste / Contaminated Sites								
US HIST CDL	TP		NR	NR	NR	NR	NR	0
CA HIST Cal-Sites	1.000		0	0	0	1	NR	1
CA SCH	0.250		0	0	NR	NR	NR	0
CA CDL	TP		NR	NR	NR	NR	NR	0
CA CERS HAZ WASTE	0.250		2	3	NR	NR	NR	5
CA Toxic Pits	1.000		0	0	0	0	NR	0
US CDL	TP		NR	NR	NR	NR	NR	0
CA PFAS	0.500		0	0	0	NR	NR	0
CA AQUEOUS FOAM	TP		NR	NR	NR	NR	NR	0
Local Lists of Registered Storage Tanks								
CA SWEEPS UST	0.250		2	2	NR	NR	NR	4
CA HIST UST	0.250		1	2	NR	NR	NR	3

DRAFT

MAP FINDINGS SUMMARY

Database	Search Distance (Miles)	Target Property	< 1/8	1/8 - 1/4	1/4 - 1/2	1/2 - 1	> 1	Total Plotted
CA FID UST	0.250		0	0	NR	NR	NR	0
CA CERS TANKS	0.250		1	1	NR	NR	NR	2
Local Land Records								
CA LIENS	TP		NR	NR	NR	NR	NR	0
LIENS 2	TP		NR	NR	NR	NR	NR	0
CA DEED	0.500		0	1	0	NR	NR	1
Records of Emergency Release Reports								
HMIRS	TP		NR	NR	NR	NR	NR	0
CA CHMIRS	TP		NR	NR	NR	NR	NR	0
CA LDS	TP		NR	NR	NR	NR	NR	0
CA MCS	TP		NR	NR	NR	NR	NR	0
CA SPILLS 90	TP		NR	NR	NR	NR	NR	0
Other Ascertainable Records								
RCRA NonGen / NLR	0.250		2	13	NR	NR	NR	15
FUDS	1.000		0	0	0	0	NR	0
DOD	1.000		0	0	0	0	NR	0
SCRD DRYCLEANERS	0.500		0	0	0	NR	NR	0
US FIN ASSUR	TP		NR	NR	NR	NR	NR	0
EPA WATCH LIST	TP		NR	NR	NR	NR	NR	0
2020 COR ACTION	0.250		0	0	NR	NR	NR	0
TSCA	TP		NR	NR	NR	NR	NR	0
TRIS	TP		NR	NR	NR	NR	NR	0
SSTS	TP		NR	NR	NR	NR	NR	0
ROD	1.000		0	0	0	1	NR	1
RMP	TP		NR	NR	NR	NR	NR	0
RAATS	TP		NR	NR	NR	NR	NR	0
PRP	TP		NR	NR	NR	NR	NR	0
PADS	TP		NR	NR	NR	NR	NR	0
ICIS	TP		NR	NR	NR	NR	NR	0
FTTS	TP		NR	NR	NR	NR	NR	0
MLTS	TP		NR	NR	NR	NR	NR	0
COAL ASH DOE	TP		NR	NR	NR	NR	NR	0
COAL ASH EPA	0.500		0	0	0	NR	NR	0
PCB TRANSFORMER	TP		NR	NR	NR	NR	NR	0
RADINFO	TP		NR	NR	NR	NR	NR	0
HIST FTTS	TP		NR	NR	NR	NR	NR	0
DOT OPS	TP		NR	NR	NR	NR	NR	0
CONSENT	1.000		0	0	0	1	NR	1
INDIAN RESERV	1.000		0	0	0	0	NR	0
FUSRAP	1.000		0	0	0	0	NR	0
UMTRA	0.500		0	0	0	NR	NR	0
LEAD SMELTERS	TP		NR	NR	NR	NR	NR	0
US AIRS	TP		NR	NR	NR	NR	NR	0
US MINES	0.250		0	0	NR	NR	NR	0
ABANDONED MINES	0.250		0	0	NR	NR	NR	0
FINDS	TP		NR	NR	NR	NR	NR	0
ECHO	TP		NR	NR	NR	NR	NR	0
UXO	1.000		0	0	0	0	NR	0

DRAFT

MAP FINDINGS SUMMARY

Database	Search Distance (Miles)	Target Property	< 1/8	1/8 - 1/4	1/4 - 1/2	1/2 - 1	> 1	Total Plotted
DOCKET HWC	TP		NR	NR	NR	NR	NR	0
FUELS PROGRAM	0.250		0	0	NR	NR	NR	0
CA BOND EXP. PLAN	1.000		0	0	0	0	NR	0
CA Cortese	0.500		1	8	25	NR	NR	34
CA CUPA Listings	0.250		3	18	NR	NR	NR	21
CA DRYCLEANERS	0.250		0	0	NR	NR	NR	0
CA EMI	TP		NR	NR	NR	NR	NR	0
CA ENF	TP		NR	NR	NR	NR	NR	0
CA Financial Assurance	TP		NR	NR	NR	NR	NR	0
CA HAZNET	TP		NR	NR	NR	NR	NR	0
CA ICE	TP		NR	NR	NR	NR	NR	0
CA HIST CORTESE	0.500		1	7	13	NR	NR	21
CA HWP	1.000		0	0	0	0	NR	0
CA HWT	0.250		0	0	NR	NR	NR	0
NY MANIFEST	0.250		0	1	NR	NR	NR	1
CA MINES	0.250		0	0	NR	NR	NR	0
CA MWMP	0.250		0	0	NR	NR	NR	0
CA NPDES	TP		NR	NR	NR	NR	NR	0
CA PEST LIC	TP		NR	NR	NR	NR	NR	0
CA PROC	0.500		0	0	0	NR	NR	0
CA Notify 65	1.000		0	0	0	2	NR	2
CA HAZMAT	0.250		4	14	NR	NR	NR	18
CA UIC	TP		NR	NR	NR	NR	NR	0
CA UIC GEO	TP		NR	NR	NR	NR	NR	0
CA WASTEWATER PITS	0.500		0	0	0	NR	NR	0
CA WDS	TP		NR	NR	NR	NR	NR	0
CA WIP	0.250		0	0	NR	NR	NR	0
CA MILITARY PRIV SITES	TP		NR	NR	NR	NR	NR	0
CA PROJECT	TP		NR	NR	NR	NR	NR	0
CA WDR	TP		NR	NR	NR	NR	NR	0
CA CIWQS	TP		NR	NR	NR	NR	NR	0
CA CERS	TP		NR	NR	NR	NR	NR	0
CA NON-CASE INFO	TP		NR	NR	NR	NR	NR	0
CA OTHER OIL GAS	TP		NR	NR	NR	NR	NR	0
CA PROD WATER PONDS	TP		NR	NR	NR	NR	NR	0
CA SAMPLING POINT	TP		NR	NR	NR	NR	NR	0
CA WELL STIM PROJ	TP		NR	NR	NR	NR	NR	0
CA HWTS	TP		NR	NR	NR	NR	NR	0
MINES MRDS	TP		NR	NR	NR	NR	NR	0
EDR HIGH RISK HISTORICAL RECORDS								
EDR Exclusive Records								
EDR MGP	1.000		0	0	1	0	NR	1
EDR Hist Auto	0.125		9	NR	NR	NR	NR	9
EDR Hist Cleaner	0.125		8	NR	NR	NR	NR	8
EDR RECOVERED GOVERNMENT ARCHIVES								
Exclusive Recovered Govt. Archives								
CA RGA LF	TP		NR	NR	NR	NR	NR	0

DRAFT

MAP FINDINGS SUMMARY

Database	Search Distance (Miles)	Target Property	< 1/8	1/8 - 1/4	1/4 - 1/2	1/2 - 1	> 1	Total Plotted
CA RGA LUST	TP		NR	NR	NR	NR	NR	0
- Totals --		0	41	101	120	14	0	276

NOTES:

TP = Target Property

NR = Not Requested at this Search Distance

Sites may be listed in more than one database

DRAFT

NPL **LORENTZ BARREL & DRUM CO INC** **NPL 1000208886**
Region **1515 S 10TH ST** **SEMS CAD029295706**
ESE **SAN JOSE, CA 95112** **US ENG CONTROLS**
1/2-1 **US INST CONTROLS**
4582 ft. **CA ENVIROSTOR**
CA HIST Cal-Sites
CA HIST UST
LIENS 2
CA DEED
RCRA NonGen / NLR
ROD
PRP
ICIS
CONSENT
FINDS
ECHO
CA Cortese

DRAFT

NPL:

EPA Region:	9
EPA ID:	CAD029295706
Site ID:	901287
Name:	LORENTZ BARREL & DRUM CO.
Address:	1515 S 10TH ST
City,State,Zip:	SAN JOSE, CA 95112
Federal:	N
Final Date:	1989-10-04 00:00:00
Latitude:	37.318611
Longitude:	-121.8644
Site Score:	33.939999999999998
NAI:	Not reported
Native American Entity:	Not reported

NPL:

NPL Status:	Currently on the Final NPL
Substance ID:	Not reported
CAS Number:	Not reported
Substance:	Not reported
Pathway:	Not reported
Scoring:	Not reported

NPL Status:	Currently on the Final NPL
Substance ID:	U078
CAS Number:	75-35-4
Substance:	DICHLOROETHENE, 1,1-
Pathway:	GROUND WATER PATHWAY
Scoring:	4

NPL Status:	Currently on the Final NPL
Substance ID:	U210
CAS Number:	127-18-4
Substance:	TETRACHLOROETHENE
Pathway:	GROUND WATER PATHWAY
Scoring:	2

NPL Status:	Currently on the Final NPL
Substance ID:	U226
CAS Number:	71-55-6
Substance:	TRICHLOROETHANE, 1,1,1-
Pathway:	GROUND WATER PATHWAY

LORENTZ BARREL & DRUM CO INC (Continued) **1000208886**

Scoring: 2

NPL Status: Currently on the Final NPL
Substance ID: U228
CAS Number: 79-01-6
Substance: TRICHLOROETHYLENE (TCE)
Pathway: GROUND WATER PATHWAY
Scoring: 2

Summary Details:

Conditions at proposal October 15, 1984): Lorent Barrel Drum Co. recycles drums at a plant in San Jose, Santa Clara County, California. The 5-acre site is surrounded by residential, industrial, and business areas. On-site monitoring wells are contaminated with trichloroethane, trichloroethylene, 1,1-dichloroethylene, and tetrachloroethylene, according to analyses conducted by a consultant to Lorent . Contamination is believed to have resulted from overflowing sumps and spills. About 250,000 people obtain drinking water from wells within 3 miles of the site. Lorent is working with the California Regional Water Quality Control Board CRWQCB) to determine the extent of ground water contamination. The board issued a Cleanup and Abatement Order to the company in August 1983. The plant received Interim Status under Subtitle C of the Resource Conservation and Recovery Act RCRA) when the company filed Part A of a permit application. On March 25,1981, EPA removed the facility as a treatment, storage, or disposal facility because it was not engaged in ha ardous waste activities. This is one of 19 sites in the South Bay Area of San Francisco. Facilities at these sites have used a variety of toxic chemicals, primarily chlorinated organic solvents, which contaminate a common ground water basin. Although these sites are listed separately, EPA intends to apply an area-wide approach to the problem as well as take specific action as necessary. Status February 1986): In March 1985, EPA and the California Department of Health Services CDHS) discovered over 300 drums containing phenols, methylene chloride, and PCBs stored on the Lorent property. In responseto action by the Santa Clara District Attorney, the company removed the drums. CRWQCB is overseeing the Lorent investigation to determine the extent of ground water contamination. CDHS will oversee the investigation of soil contamination.On February 7, 1986, the Santa Clara County District Attorney filed a complaint against the company for violation of State ha ardous waste laws. The facility has been shut down until procedures for compliance are developed. Status June24, 1988): EPA is proposing to place this previously proposed RCRA site on the final NPL. The company is classified as a non-filer. Hence, it satisfies a component of EPA s NPL/RCRA policy. In July 1987, the owner of the Lorent site was ordered to shut it down permanently, sentenced to 2 years in jail, and fined 2.04 million. Recent sampling by CDHS consultants has shown extensive contamination in soil and ground water, both on- and off-site. In addition to the chlorinated organics identified earlier, pesticides, metals, and PCBs are present. On December 1, 1987, EPA took over as lead agency for a remedial investigation/feasibility study RI/FS) at the site. In February 1988, CDHS completed an expedited response action consisting of excavating soil with high concentrations of PCBs. In March 1988, EPA and CDHS completed removal of 1,000 drums of ha ardous materials. All materials were transported to regulated disposal facilities. The site was then graded and the surface sealed to control drainage. In May 1988, EPA completed an engineering evaluation cost analysis for systems to pump and treat shallow contaminated ground water. Status October 4, 1989): EPA has placed this site on the NPL. EPA completed the RI/FS. Following a period of public

LORENTZ BARREL & DRUM CO INC (Continued) **1000208886**

comment, a Record of Decision was signed in September 1988 finali ing the remedy as treatment of ground water with an o one ultraviolet light oxidation system. EPA is currently designing an off-site extraction system and an on-site treatment facility. EPA is also investigating the extent of the contamination in soils and on structures and expects to complete an RI/FS for the overall site in early 1990.

NPL:
NPL Status: Currently on the Final NPL
Category Description: Depth To Aquifer-> 25 And <= 50 Feet
Category Value: 50

NPL Status: Currently on the Final NPL
Category Description: Distance To Nearest Population-0 Miles (On Site)
Category Value: 0

NPL:
NPL Name: LORENTZ BARREL & DRUM CO.

NPL:
EPA Region: 09
Site ID: 0901287
Site Status: F
Federal Site: N
Date Deleted: Not reported
Date Finalized: 10/04/89
Date Proposed: 06/24/88

NPL:
Proposed Date: 10/15/1984
Final Date: 10/04/1989
Deleted Date: Not reported
NPL Status: Final

SEMS:
Site ID: 0901287
EPA ID: CAD029295706
Name: LORENTZ BARREL & DRUM CO.
Address: 1515 S 10TH ST
Address 2: Not reported
City,State,Zip: SAN JOSE, CA 95112
Cong District: 16,19
FIPS Code: 06085
Latitude: 37.318611
Longitude: -121.864400
FF: N
NPL: Currently on the Final NPL
Non NPL Status: Not reported

SEMS Detail:
Region: 09
Site ID: 0901287
EPA ID: CAD029295706
Site Name: LORENTZ BARREL & DRUM CO.

DRAFT

LORENTZ BARREL & DRUM CO INC (Continued) **1000208886**

NPL:	F
FF:	N
OU:	00
Action Code:	RV
Action Name:	RMVL
SEQ:	1
Start Date:	1987-08-31 04:00:00
Finish Date:	3/31/1988 5:00:00 AM
Qual:	S
Current Action Lead:	EPA Perf
Region:	09
Site ID:	0901287
EPA ID:	CAD029295706
Site Name:	LORENTZ BARREL & DRUM CO.
NPL:	F
FF:	N
OU:	01
Action Code:	FS
Action Name:	FS
SEQ:	1
Start Date:	2011-09-28 04:00:00
Finish Date:	Not reported
Qual:	Not reported
Current Action Lead:	EPA Perf
Region:	09
Site ID:	0901287
EPA ID:	CAD029295706
Site Name:	LORENTZ BARREL & DRUM CO.
NPL:	F
FF:	N
OU:	01
Action Code:	RD
Action Name:	RD
SEQ:	2
Start Date:	1995-03-25 05:00:00
Finish Date:	5/12/1998 4:00:00 AM
Qual:	Not reported
Current Action Lead:	EPA Perf
Region:	09
Site ID:	0901287
EPA ID:	CAD029295706
Site Name:	LORENTZ BARREL & DRUM CO.
NPL:	F
FF:	N
OU:	00
Action Code:	FE
Action Name:	5 YEAR
SEQ:	2
Start Date:	2005-09-28 04:00:00
Finish Date:	9/28/2005 4:00:00 AM
Qual:	Not reported
Current Action Lead:	EPA Perf
Region:	09

DRAFT

LORENTZ BARREL & DRUM CO INC (Continued) **1000208886**

Site ID:	0901287
EPA ID:	CAD029295706
Site Name:	LORENTZ BARREL & DRUM CO.
NPL:	F
FF:	N
OU:	00
Action Code:	FE
Action Name:	5 YEAR
SEQ:	4
Start Date:	2014-11-12 05:00:00
Finish Date:	9/30/2015 5:00:00 AM
Qual:	Not reported
Current Action Lead:	EPA Perf

Region:	09
Site ID:	0901287
EPA ID:	CAD029295706
Site Name:	LORENTZ BARREL & DRUM CO.
NPL:	F
FF:	N
OU:	00
Action Code:	NP
Action Name:	PROPOSED
SEQ:	2
Start Date:	1988-06-24 04:00:00
Finish Date:	6/24/1988 4:00:00 AM
Qual:	Not reported
Current Action Lead:	EPA Perf

Region:	09
Site ID:	0901287
EPA ID:	CAD029295706
Site Name:	LORENTZ BARREL & DRUM CO.
NPL:	F
FF:	N
OU:	00
Action Code:	AR
Action Name:	ADMIN REC
SEQ:	3
Start Date:	2000-08-10 04:00:00
Finish Date:	Not reported
Qual:	Not reported
Current Action Lead:	EPA Perf

Region:	09
Site ID:	0901287
EPA ID:	CAD029295706
Site Name:	LORENTZ BARREL & DRUM CO.
NPL:	F
FF:	N
OU:	00
Action Code:	AR
Action Name:	ADMIN REC
SEQ:	1
Start Date:	1988-12-08 05:00:00
Finish Date:	Not reported
Qual:	E

DRAFT

LORENTZ BARREL & DRUM CO INC (Continued) **1000208886**

Current Action Lead: EPA Perf

Region: 09
Site ID: 0901287
EPA ID: CAD029295706
Site Name: LORENTZ BARREL & DRUM CO.
NPL: F
FF: N
OU: 00
Action Code: FE
Action Name: 5 YEAR
SEQ: 1
Start Date: 2000-09-27 04:00:00
Finish Date: 9/27/2000 4:00:00 AM
Qual: Not reported
Current Action Lead: EPA Perf

Region: 09
Site ID: 0901287
EPA ID: CAD029295706
Site Name: LORENTZ BARREL & DRUM CO.
NPL: F
FF: N
OU: 00
Action Code: MA
Action Name: ST COOP
SEQ: 1
Start Date: 1989-09-15 04:00:00
Finish Date: Not reported
Qual: Not reported
Current Action Lead: EPA Perf

Region: 09
Site ID: 0901287
EPA ID: CAD029295706
Site Name: LORENTZ BARREL & DRUM CO.
NPL: F
FF: N
OU: 00
Action Code: FE
Action Name: 5 YEAR
SEQ: 5
Start Date: 2019-10-30 05:00:00
Finish Date: 9/24/2020 5:00:00 AM
Qual: Not reported
Current Action Lead: EPA Perf

Region: 09
Site ID: 0901287
EPA ID: CAD029295706
Site Name: LORENTZ BARREL & DRUM CO.
NPL: F
FF: N
OU: 00
Action Code: HR
Action Name: HAZRANK
SEQ: 1

DRAFT

LORENTZ BARREL & DRUM CO INC (Continued) **1000208886**

Start Date:	1984-08-01 05:00:00
Finish Date:	8/1/1984 5:00:00 AM
Qual:	Not reported
Current Action Lead:	EPA Perf
Region:	09
Site ID:	0901287
EPA ID:	CAD029295706
Site Name:	LORENTZ BARREL & DRUM CO.
NPL:	F
FF:	N
OU:	00
Action Code:	CM
Action Name:	PCOR
SEQ:	1
Start Date:	1998-09-28 04:00:00
Finish Date:	9/28/1998 4:00:00 AM
Qual:	Not reported
Current Action Lead:	EPA Perf
Region:	09
Site ID:	0901287
EPA ID:	CAD029295706
Site Name:	LORENTZ BARREL & DRUM CO.
NPL:	F
FF:	N
OU:	00
Action Code:	CR
Action Name:	CI
SEQ:	2
Start Date:	1988-05-01 04:00:00
Finish Date:	6/1/1988 4:00:00 AM
Qual:	Not reported
Current Action Lead:	EPA Perf
Region:	09
Site ID:	0901287
EPA ID:	CAD029295706
Site Name:	LORENTZ BARREL & DRUM CO.
NPL:	F
FF:	N
OU:	02
Action Code:	CO
Action Name:	RI/FS
SEQ:	1
Start Date:	1987-12-14 05:00:00
Finish Date:	9/25/1988 4:00:00 AM
Qual:	Not reported
Current Action Lead:	EPA Perf
Region:	09
Site ID:	0901287
EPA ID:	CAD029295706
Site Name:	LORENTZ BARREL & DRUM CO.
NPL:	F
FF:	N
OU:	00

DRAFT

LORENTZ BARREL & DRUM CO INC (Continued) **1000208886**

Action Code:	AR
Action Name:	ADMIN REC
SEQ:	2
Start Date:	1991-06-26 04:00:00
Finish Date:	6/26/1991 4:00:00 AM
Qual:	V
Current Action Lead:	EPA Perf
Region:	09
Site ID:	0901287
EPA ID:	CAD029295706
Site Name:	LORENTZ BARREL & DRUM CO.
NPL:	F
FF:	N
OU:	00
Action Code:	RS
Action Name:	RV ASSESS
SEQ:	1
Start Date:	1992-12-30 05:00:00
Finish Date:	12/30/1992 5:00:00 AM
Qual:	Not reported
Current Action Lead:	EPA Perf
Region:	09
Site ID:	0901287
EPA ID:	CAD029295706
Site Name:	LORENTZ BARREL & DRUM CO.
NPL:	F
FF:	N
OU:	00
Action Code:	RV
Action Name:	RMVL
SEQ:	2
Start Date:	1987-08-31 04:00:00
Finish Date:	3/29/1988 5:00:00 AM
Qual:	S
Current Action Lead:	EPA Perf
Region:	09
Site ID:	0901287
EPA ID:	CAD029295706
Site Name:	LORENTZ BARREL & DRUM CO.
NPL:	F
FF:	N
OU:	02
Action Code:	RD
Action Name:	RD
SEQ:	1
Start Date:	1988-12-19 05:00:00
Finish Date:	2/20/1990 5:00:00 AM
Qual:	Not reported
Current Action Lead:	EPA Perf
Region:	09
Site ID:	0901287
EPA ID:	CAD029295706
Site Name:	LORENTZ BARREL & DRUM CO.

DRAFT

LORENTZ BARREL & DRUM CO INC (Continued) **1000208886**

NPL: F
FF: N
OU: 00
Action Code: EE
Action Name: EE/CA
SEQ: 1
Start Date: 1993-07-16 04:00:00
Finish Date: 7/16/1993 4:00:00 AM
Qual: Not reported
Current Action Lead: EPA Perf

Region: 09
Site ID: 0901287
EPA ID: CAD029295706
Site Name: LORENTZ BARREL & DRUM CO.
NPL: F
FF: N
OU: 00
Action Code: NP
Action Name: PROPOSED
SEQ: 1
Start Date: 1984-10-15 05:00:00
Finish Date: 10/15/1984 5:00:00 AM
Qual: Not reported
Current Action Lead: EPA Perf

Region: 09
Site ID: 0901287
EPA ID: CAD029295706
Site Name: LORENTZ BARREL & DRUM CO.
NPL: F
FF: N
OU: 00
Action Code: RS
Action Name: RV ASSESS
SEQ: 2
Start Date: 1990-09-06 04:00:00
Finish Date: 9/6/1990 4:00:00 AM
Qual: Not reported
Current Action Lead: EPA Perf

Region: 09
Site ID: 0901287
EPA ID: CAD029295706
Site Name: LORENTZ BARREL & DRUM CO.
NPL: F
FF: N
OU: 00
Action Code: RS
Action Name: RV ASSESS
SEQ: 3
Start Date: 1991-12-12 05:00:00
Finish Date: 12/12/1991 5:00:00 AM
Qual: Not reported
Current Action Lead: EPA Perf

Region: 09

DRAFT

LORENTZ BARREL & DRUM CO INC (Continued) **1000208886**

Site ID:	0901287
EPA ID:	CAD029295706
Site Name:	LORENTZ BARREL & DRUM CO.
NPL:	F
FF:	N
OU:	00
Action Code:	CR
Action Name:	CI
SEQ:	1
Start Date:	2005-05-11 04:00:00
Finish Date:	Not reported
Qual:	Not reported
Current Action Lead:	EPA Perf

Region:	09
Site ID:	0901287
EPA ID:	CAD029295706
Site Name:	LORENTZ BARREL & DRUM CO.
NPL:	F
FF:	N
OU:	00
Action Code:	SI
Action Name:	SI
SEQ:	1
Start Date:	1984-08-01 05:00:00
Finish Date:	8/1/1984 5:00:00 AM
Qual:	H
Current Action Lead:	EPA Perf

Region:	09
Site ID:	0901287
EPA ID:	CAD029295706
Site Name:	LORENTZ BARREL & DRUM CO.
NPL:	F
FF:	N
OU:	00
Action Code:	PA
Action Name:	PA
SEQ:	1
Start Date:	1984-07-01 05:00:00
Finish Date:	7/1/1984 5:00:00 AM
Qual:	H
Current Action Lead:	EPA Perf

Region:	09
Site ID:	0901287
EPA ID:	CAD029295706
Site Name:	LORENTZ BARREL & DRUM CO.
NPL:	F
FF:	N
OU:	01
Action Code:	CO
Action Name:	RI/FS
SEQ:	2
Start Date:	1988-02-17 05:00:00
Finish Date:	8/26/1993 4:00:00 AM
Qual:	Not reported

DRAFT

LORENTZ BARREL & DRUM CO INC (Continued) **1000208886**

Current Action Lead: EPA Perf

Region: 09
Site ID: 0901287
EPA ID: CAD029295706
Site Name: LORENTZ BARREL & DRUM CO.
NPL: F
FF: N
OU: 00
Action Code: NF
Action Name: NPL FINL
SEQ: 1
Start Date: 1989-10-04 04:00:00
Finish Date: 10/4/1989 4:00:00 AM
Qual: Not reported
Current Action Lead: EPA Perf

Region: 09
Site ID: 0901287
EPA ID: CAD029295706
Site Name: LORENTZ BARREL & DRUM CO.
NPL: F
FF: N
OU: 01
Action Code: RO
Action Name: ROD
SEQ: 2
Start Date: 1993-08-26 04:00:00
Finish Date: 8/26/1993 4:00:00 AM
Qual: R
Current Action Lead: EPA Perf

Region: 09
Site ID: 0901287
EPA ID: CAD029295706
Site Name: LORENTZ BARREL & DRUM CO.
NPL: F
FF: N
OU: 00
Action Code: FE
Action Name: 5 YEAR
SEQ: 3
Start Date: 2010-01-04 05:00:00
Finish Date: 9/29/2010 4:00:00 AM
Qual: Not reported
Current Action Lead: EPA Perf

Region: 09
Site ID: 0901287
EPA ID: CAD029295706
Site Name: LORENTZ BARREL & DRUM CO.
NPL: F
FF: N
OU: 00
Action Code: DS
Action Name: DISCVRY
SEQ: 1

DRAFT

LORENTZ BARREL & DRUM CO INC (Continued) **1000208886**

Start Date:	1980-08-01 04:00:00
Finish Date:	8/1/1980 4:00:00 AM
Qual:	Not reported
Current Action Lead:	EPA Perf
Region:	09
Site ID:	0901287
EPA ID:	CAD029295706
Site Name:	LORENTZ BARREL & DRUM CO.
NPL:	F
FF:	N
OU:	02
Action Code:	RO
Action Name:	ROD
SEQ:	1
Start Date:	1988-09-25 04:00:00
Finish Date:	9/25/1988 4:00:00 AM
Qual:	Not reported
Current Action Lead:	EPA Perf
Region:	09
Site ID:	0901287
EPA ID:	CAD029295706
Site Name:	LORENTZ BARREL & DRUM CO.
NPL:	F
FF:	N
OU:	00
Action Code:	BB
Action Name:	PRP RV
SEQ:	1
Start Date:	1992-12-09 05:00:00
Finish Date:	9/29/1994 4:00:00 AM
Qual:	P
Current Action Lead:	EPA Ovrsght
Region:	09
Site ID:	0901287
EPA ID:	CAD029295706
Site Name:	LORENTZ BARREL & DRUM CO.
NPL:	F
FF:	N
OU:	02
Action Code:	NK
Action Name:	PRP FS
SEQ:	1
Start Date:	2011-09-28 04:00:00
Finish Date:	Not reported
Qual:	Not reported
Current Action Lead:	EPA Ovrsght
Region:	09
Site ID:	0901287
EPA ID:	CAD029295706
Site Name:	LORENTZ BARREL & DRUM CO.
NPL:	F
FF:	N
OU:	00

DRAFT

LORENTZ BARREL & DRUM CO INC (Continued) **1000208886**

Action Code:	BB
Action Name:	PRP RV
SEQ:	2
Start Date:	1994-02-14 05:00:00
Finish Date:	9/29/1994 4:00:00 AM
Qual:	P
Current Action Lead:	EPA Ovrsght
Region:	09
Site ID:	0901287
EPA ID:	CAD029295706
Site Name:	LORENTZ BARREL & DRUM CO.
NPL:	F
FF:	N
OU:	02
Action Code:	BF
Action Name:	PRP RA
SEQ:	1
Start Date:	1991-07-10 04:00:00
Finish Date:	11/25/1992 5:00:00 AM
Qual:	Not reported
Current Action Lead:	EPA Ovrsght
Region:	09
Site ID:	0901287
EPA ID:	CAD029295706
Site Name:	LORENTZ BARREL & DRUM CO.
NPL:	F
FF:	N
OU:	02
Action Code:	ME
Action Name:	PRP LR
SEQ:	1
Start Date:	1992-11-25 05:00:00
Finish Date:	Not reported
Qual:	Not reported
Current Action Lead:	EPA Ovrsght
Region:	09
Site ID:	0901287
EPA ID:	CAD029295706
Site Name:	LORENTZ BARREL & DRUM CO.
NPL:	F
FF:	N
OU:	02
Action Code:	BE
Action Name:	PRP RD
SEQ:	1
Start Date:	1990-02-20 05:00:00
Finish Date:	7/10/1991 4:00:00 AM
Qual:	Not reported
Current Action Lead:	EPA Ovrsght

SIte:

Name:	LORENTZ BARREL & DRUM CO.
Address:	1515 S 10TH ST

DRAFT

LORENTZ BARREL & DRUM CO INC (Continued) **1000208886**

Address 2:	Not reported
City,State,Zip:	SAN JOSE, CA 95112
Event Code:	Not reported
Action Taken Date:	09/26/2013
EPA ID:	CAD029295706
Action Name:	Explanation of Significant Differences
Action ID:	3
Operable Unit:	01
Contaminated Media:	Soil
Contact Name:	Not reported
Contact Telephone:	Not reported
Event:	Not reported
Federal Facility:	N
Fiscal Year:	2013
NPL Status:	Currently on the Final NPL
Superfund Alternative Agreement:	N
Latitude:	37.318611
Longitude:	-121.864400

Media:

EPA ID:	CAD029295706
Contaminated Media:	Debris
Action ID:	1
Operable Unit:	01
Action Name:	Explanation of Significant Differences
Action Taken Date:	05/29/1998
Event Code:	Not reported
Contact Name:	Not reported
Contact Telephone:	Not reported
Event:	Not reported
Federal Facility:	N
Fiscal Year:	1998
NPL Status:	Currently on the Final NPL
Superfund Alternative Agreement:	N
Latitude:	37.318611
Longitude:	-121.864400

EPA ID:	CAD029295706
Contaminated Media:	Soil
Action ID:	1
Operable Unit:	01
Action Name:	Explanation of Significant Differences
Action Taken Date:	05/29/1998
Event Code:	Not reported
Contact Name:	Not reported
Contact Telephone:	Not reported
Event:	Not reported
Federal Facility:	N
Fiscal Year:	1998
NPL Status:	Currently on the Final NPL
Superfund Alternative Agreement:	N
Latitude:	37.318611
Longitude:	-121.864400

EPA ID:	CAD029295706
Contaminated Media:	Groundwater
Action ID:	1
Operable Unit:	01

DRAFT

LORENTZ BARREL & DRUM CO INC (Continued) **1000208886**

Action Name:	Explanation of Significant Differences
Action Taken Date:	05/29/1998
Event Code:	Not reported
Contact Name:	Not reported
Contact Telephone:	Not reported
Event:	Not reported
Federal Facility:	N
Fiscal Year:	1998
NPL Status:	Currently on the Final NPL
Superfund Alternative Agreement:	N
Latitude:	37.318611
Longitude:	-121.864400

EPA ID:	CAD029295706
Contaminated Media:	Debris
Action ID:	1
Operable Unit:	01
Action Name:	Explanation of Significant Differences
Action Taken Date:	05/29/1998
Event Code:	Not reported
Contact Name:	Not reported
Contact Telephone:	Not reported
Event:	Not reported
Federal Facility:	N
Fiscal Year:	1998
NPL Status:	Currently on the Final NPL
Superfund Alternative Agreement:	N
Latitude:	37.318611
Longitude:	-121.864400

EPA ID:	CAD029295706
Contaminated Media:	Soil
Action ID:	1
Operable Unit:	01
Action Name:	Explanation of Significant Differences
Action Taken Date:	05/29/1998
Event Code:	Not reported
Contact Name:	Not reported
Contact Telephone:	Not reported
Event:	Not reported
Federal Facility:	N
Fiscal Year:	1998
NPL Status:	Currently on the Final NPL
Superfund Alternative Agreement:	N
Latitude:	37.318611
Longitude:	-121.864400

EPA ID:	CAD029295706
Contaminated Media:	Soil
Action ID:	1
Operable Unit:	01
Action Name:	Explanation of Significant Differences
Action Taken Date:	05/29/1998
Event Code:	Not reported
Contact Name:	Not reported
Contact Telephone:	Not reported
Event:	Not reported

DRAFT

LORENTZ BARREL & DRUM CO INC (Continued) **1000208886**

Federal Facility:	N
Fiscal Year:	1998
NPL Status:	Currently on the Final NPL
Superfund Alternative Agreement:	N
Latitude:	37.318611
Longitude:	-121.864400

EPA ID:	CAD029295706
Contaminated Media:	Groundwater
Action ID:	1
Operable Unit:	01
Action Name:	Explanation of Significant Differences
Action Taken Date:	05/29/1998
Event Code:	Not reported
Contact Name:	Not reported
Contact Telephone:	Not reported
Event:	Not reported
Federal Facility:	N
Fiscal Year:	1998
NPL Status:	Currently on the Final NPL
Superfund Alternative Agreement:	N
Latitude:	37.318611
Longitude:	-121.864400

EPA ID:	CAD029295706
Contaminated Media:	Groundwater
Action ID:	1
Operable Unit:	01
Action Name:	Explanation of Significant Differences
Action Taken Date:	05/29/1998
Event Code:	Not reported
Contact Name:	Not reported
Contact Telephone:	Not reported
Event:	Not reported
Federal Facility:	N
Fiscal Year:	1998
NPL Status:	Currently on the Final NPL
Superfund Alternative Agreement:	N
Latitude:	37.318611
Longitude:	-121.864400

EPA ID:	CAD029295706
Contaminated Media:	Groundwater
Action ID:	1
Operable Unit:	01
Action Name:	Explanation of Significant Differences
Action Taken Date:	05/29/1998
Event Code:	Not reported
Contact Name:	Not reported
Contact Telephone:	Not reported
Event:	Not reported
Federal Facility:	N
Fiscal Year:	1998
NPL Status:	Currently on the Final NPL
Superfund Alternative Agreement:	N
Latitude:	37.318611
Longitude:	-121.864400

DRAFT

LORENTZ BARREL & DRUM CO INC (Continued) **1000208886**

EPA ID:	CAD029295706
Contaminated Media:	Soil
Action ID:	1
Operable Unit:	01
Action Name:	Explanation of Significant Differences
Action Taken Date:	05/29/1998
Event Code:	Not reported
Contact Name:	Not reported
Contact Telephone:	Not reported
Event:	Not reported
Federal Facility:	N
Fiscal Year:	1998
NPL Status:	Currently on the Final NPL
Superfund Alternative Agreement:	N
Latitude:	37.318611
Longitude:	-121.864400

EPA ID:	CAD029295706
Contaminated Media:	Groundwater
Action ID:	2
Operable Unit:	02
Action Name:	Explanation of Significant Differences
Action Taken Date:	04/24/1998
Event Code:	Not reported
Contact Name:	Not reported
Contact Telephone:	Not reported
Event:	Not reported
Federal Facility:	N
Fiscal Year:	1998
NPL Status:	Currently on the Final NPL
Superfund Alternative Agreement:	N
Latitude:	37.318611
Longitude:	-121.864400

EPA ID:	CAD029295706
Contaminated Media:	Soil
Action ID:	3
Operable Unit:	01
Action Name:	Explanation of Significant Differences
Action Taken Date:	09/26/2013
Event Code:	Not reported
Contact Name:	Not reported
Contact Telephone:	Not reported
Event:	Not reported
Federal Facility:	N
Fiscal Year:	2013
NPL Status:	Currently on the Final NPL
Superfund Alternative Agreement:	N
Latitude:	37.318611
Longitude:	-121.864400

EPA ID:	CAD029295706
Contaminated Media:	Soil
Action ID:	3
Operable Unit:	01
Action Name:	Explanation of Significant Differences
Action Taken Date:	09/26/2013

DRAFT

LORENTZ BARREL & DRUM CO INC (Continued) **1000208886**

Event Code:	Not reported
Contact Name:	Not reported
Contact Telephone:	Not reported
Event:	Not reported
Federal Facility:	N
Fiscal Year:	2013
NPL Status:	Currently on the Final NPL
Superfund Alternative Agreement:	N
Latitude:	37.318611
Longitude:	-121.864400

EPA ID:	CAD029295706
Contaminated Media:	Groundwater
Action ID:	1
Operable Unit:	02
Action Name:	Record of Decision
Action Taken Date:	09/25/1988
Event Code:	Not reported
Contact Name:	Not reported
Contact Telephone:	Not reported
Event:	Not reported
Federal Facility:	N
Fiscal Year:	1988
DRAFT

LORENTZ BARREL & DRUM CO INC (Continued) **1000208886**

NPL Status: Currently on the Final NPL
Superfund Alternative Agreement: N
Latitude: 37.318611
Longitude: -121.864400

EPA ID: CAD029295706
Contaminated Media: Groundwater
Action ID: 1
Operable Unit: 02
Action Name: Record of Decision
Action Taken Date: 09/25/1988
Event Code: Not reported
Contact Name: Not reported
Contact Telephone: Not reported
Event: Not reported
Federal Facility: N
Fiscal Year: 1988
NPL Status: Currently on the Final NPL
Superfund Alternative Agreement: N
Latitude: 37.318611
Longitude: -121.864400

EPA ID: CAD029295706
Contaminated Media: Soil
Action ID: 2
Operable Unit: 01
Action Name: Record of Decision
Action Taken Date: 08/26/1993
Event Code: Not reported
Contact Name: Not reported
Contact Telephone: Not reported
Event: Not reported
Federal Facility: N
Fiscal Year: 1993
NPL Status: Currently on the Final NPL
Superfund Alternative Agreement: N
Latitude: 37.318611
Longitude: -121.864400

EPA ID: CAD029295706
Contaminated Media: Soil
Action ID: 2
Operable Unit: 01
Action Name: Record of Decision
Action Taken Date: 08/26/1993
Event Code: Not reported
Contact Name: Not reported
Contact Telephone: Not reported
Event: Not reported
Federal Facility: N
Fiscal Year: 1993
NPL Status: Currently on the Final NPL
Superfund Alternative Agreement: N
Latitude: 37.318611
Longitude: -121.864400

EPA ID: CAD029295706

DRAFT

LORENTZ BARREL & DRUM CO INC (Continued) **1000208886**

Contaminated Media:	Buildings/Structures
Action ID:	2
Operable Unit:	01
Action Name:	Record of Decision
Action Taken Date:	08/26/1993
Event Code:	Not reported
Contact Name:	Not reported
Contact Telephone:	Not reported
Event:	Not reported
Federal Facility:	N
Fiscal Year:	1993
NPL Status:	Currently on the Final NPL
Superfund Alternative Agreement:	N
Latitude:	37.318611
Longitude:	-121.864400

EPA ID:	CAD029295706
Contaminated Media:	Buildings/Structures
Action ID:	2
Operable Unit:	01
Action Name:	Record of Decision
Action Taken Date:	08/26/1993
Event Code:	Not reported
Contact Name:	Not reported
Contact Telephone:	Not reported
Event:	Not reported
Federal Facility:	N
Fiscal Year:	1993
NPL Status:	Currently on the Final NPL
Superfund Alternative Agreement:	N
Latitude:	37.318611
Longitude:	-121.864400

EPA ID:	CAD029295706
Contaminated Media:	Other
Action ID:	2
Operable Unit:	01
Action Name:	Record of Decision
Action Taken Date:	08/26/1993
Event Code:	Not reported
Contact Name:	Not reported
Contact Telephone:	Not reported
Event:	Not reported
Federal Facility:	N
Fiscal Year:	1993
NPL Status:	Currently on the Final NPL
Superfund Alternative Agreement:	N
Latitude:	37.318611
Longitude:	-121.864400

EPA ID:	CAD029295706
Contaminated Media:	Other
Action ID:	2
Operable Unit:	01
Action Name:	Record of Decision
Action Taken Date:	08/26/1993
Event Code:	Not reported

DRAFT

LORENTZ BARREL & DRUM CO INC (Continued) **1000208886**

Contact Name:	Not reported
Contact Telephone:	Not reported
Event:	Not reported
Federal Facility:	N
Fiscal Year:	1993
NPL Status:	Currently on the Final NPL
Superfund Alternative Agreement:	N
Latitude:	37.318611
Longitude:	-121.864400

EPA ID:	CAD029295706
Contaminated Media:	Groundwater
Action ID:	2
Operable Unit:	01
Action Name:	Record of Decision
Action Taken Date:	08/26/1993
Event Code:	Not reported
Contact Name:	Not reported
Contact Telephone:	Not reported
Event:	Not reported
Federal Facility:	N
Fiscal Year:	1993
NPL Status:	Currently on the Final NPL
Superfund Alternative Agreement:	N
Latitude:	37.318611
Longitude:	-121.864400

EPA ID:	CAD029295706
Contaminated Media:	Soil Gas
Action ID:	2
Operable Unit:	01
Action Name:	Record of Decision
Action Taken Date:	08/26/1993
Event Code:	Not reported
Contact Name:	Not reported
Contact Telephone:	Not reported
Event:	Not reported
Federal Facility:	N
Fiscal Year:	1993
NPL Status:	Currently on the Final NPL
Superfund Alternative Agreement:	N
Latitude:	37.318611
Longitude:	-121.864400

EPA ID:	CAD029295706
Contaminated Media:	Soil
Action ID:	2
Operable Unit:	01
Action Name:	Record of Decision
Action Taken Date:	08/26/1993
Event Code:	Not reported
Contact Name:	Not reported
Contact Telephone:	Not reported
Event:	Not reported
Federal Facility:	N
Fiscal Year:	1993
NPL Status:	Currently on the Final NPL

DRAFT

LORENTZ BARREL & DRUM CO INC (Continued) **1000208886**

Superfund Alternative Agreement: N
Latitude: 37.318611
Longitude: -121.864400

EPA ID: CAD029295706
Contaminated Media: Residuals
Action ID: 2
Operable Unit: 01
Action Name: Record of Decision
Action Taken Date: 08/26/1993
Event Code: Not reported
Contact Name: Not reported
Contact Telephone: Not reported
Event: Not reported
Federal Facility: N
Fiscal Year: 1993
NPL Status: Currently on the Final NPL
Superfund Alternative Agreement: N
Latitude: 37.318611
Longitude: -121.864400

EPA ID: CAD029295706
Contaminated Media: Soil
Action ID: 2
Operable Unit: 01
Action Name: Record of Decision
Action Taken Date: 08/26/1993
Event Code: Not reported
Contact Name: Not reported
Contact Telephone: Not reported
Event: Not reported
Federal Facility: N
Fiscal Year: 1993
NPL Status: Currently on the Final NPL
Superfund Alternative Agreement: N
Latitude: 37.318611
Longitude: -121.864400

US INST CONTROLS:
Name: LORENTZ BARREL & DRUM CO.
Address: 1515 S 10TH ST
Address 2: Not reported
City,State,Zip: SAN JOSE, CA 95112
EPA ID: CAD029295706
Action Name: Record of Decision
Action ID: 2
Operable Unit: 01
Actual Date: 08/26/1993
Contaminated Media: Soil
Event Code: Not reported
Contact Name: Not reported
Contact Telephone: Not reported
Event: Not reported
Federal Facility: N
Fiscal Year: 1993
NPL Status: Currently on the Final NPL

DRAFT

LORENTZ BARREL & DRUM CO INC (Continued) **1000208886**

Superfund Alternative Agreement: N
Latitude: 37.318611
Longitude: -121.864400

Name: LORENTZ BARREL & DRUM CO.
Address: 1515 S 10TH ST
Address 2: Not reported
City,State,Zip: SAN JOSE, CA 95112
EPA ID: CAD029295706
Action Name: Explanation of Significant Differences
Action ID: 1
Operable Unit: 01
Actual Date: 05/29/1998
Contaminated Media: Groundwater
Event Code: Not reported
Contact Name: Not reported
Contact Telephone: Not reported
Event: Not reported
Federal Facility: N
Fiscal Year: 1998
NPL Status: Currently on the Final NPL
Superfund Alternative Agreement: N
Latitude: 37.318611
Longitude: -121.864400

Name: LORENTZ BARREL & DRUM CO.
Address: 1515 S 10TH ST
Address 2: Not reported
City,State,Zip: SAN JOSE, CA 95112
EPA ID: CAD029295706
Action Name: Record of Decision
Action ID: 2
Operable Unit: 01
Actual Date: 08/26/1993
Contaminated Media: Groundwater
Event Code: Not reported
Contact Name: Not reported
Contact Telephone: Not reported
Event: Not reported
Federal Facility: N
Fiscal Year: 1993
NPL Status: Currently on the Final NPL
Superfund Alternative Agreement: N
Latitude: 37.318611
Longitude: -121.864400

ENVIROSTOR:
Name: LORENTZ BARREL & DRUM COMPANY
Address: 1507 SOUTH 10TH STREET
City,State,Zip: SAN JOSE, CA 95112
Facility ID: 43300026
Status: Active
Status Date: 01/01/1985
Site Code: 200061
Site Type: Federal Superfund
Site Type Detailed: State Response or NPL
Acres: 5.26

DRAFT

LORENTZ BARREL & DRUM CO INC (Continued) **1000208886**

NPL:	YES
Regulatory Agencies:	SMBRP, US EPA
Lead Agency:	US EPA
Program Manager:	Eric Chodoroff
Supervisor:	Julie Pettijohn
Division Branch:	Cleanup Berkeley
Assembly:	27
Senate:	15
Special Program:	Not reported
Restricted Use:	YES
Site Mgmt Req:	REM, ASP, DAY, HOS, LUC, MON, EX, NOWN, NDAM, EXT, SCH, FOOD, COV, RES, REM, ASP, DAY, HOS, LUC, MON, EX, NOWN, NDAM, EXT, SCH, FOOD, COV, RES
Funding:	Responsible Party
Latitude:	37.31864
Longitude:	-121.8655
APN:	477-09-034, 477-09-034, 477-09-036, 477-09-036, 477-09-037
Past Use:	RECYCLING - DRUM
Potential COC:	Arsenic Benzene Chlordane Total Chromium (1:6 ratio Cr VI:Cr III DDD DDE DDT Dioxin (as 2,3,7,8-TCDD TEQ Lead Polychlorinated biphenyls (PCBs Tetrachloroethylene (PCE Toxaphene Trichloroethylene (TCE Vinyl chloride Aldrin Bis(2-ethylhexyl)phthalate (DEHP) Butyl benzyl phthalate Chloroform Dibutyl phthalate 1,1-Dichloroethane 1,2-Dichloroethane (EDC 1,1-Dichloroethylene 1,2-Dichloroethylene (cis 1,2-Dichloropropane Dieldrin Endosulfan Nickel Pentachlorophenol Phenol 1,1,2,2-Tetrachloroethane Toluene 1,1,2-Trichloroethane
Confirmed COC:	1,1,2,2-Tetrachloroethane Toluene 1,1,2-Trichloroethane Polychlorinated biphenyls (PCBs Tetrachloroethylene (PCE Toxaphene Trichloroethylene (TCE Vinyl chloride Aldrin Bis(2-ethylhexyl)phthalate (DEHP) Butyl benzyl phthalate Chloroform Dibutyl phthalate 1,1-Dichloroethane 1,2-Dichloroethane (EDC 1,1-Dichloroethylene 1,2-Dichloroethylene (cis 1,2-Dichloropropane Dieldrin Endosulfan Nickel Pentachlorophenol Phenol Arsenic Benzene Chlordane Total Chromium (1:6 ratio Cr VI:Cr III DDD DDE DDT Dioxin (as 2,3,7,8-TCDD TEQ Lead
Potential Description:	OTH, SOIL
Alias Name:	10TH STREET LAND MANAGEMENT CORPORATION
Alias Type:	Alternate Name
Alias Name:	LORENTZ BARREL AND DRUM COMPANY
Alias Type:	Alternate Name
Alias Name:	477-09-034
Alias Type:	APN
Alias Name:	477-09-034
Alias Type:	APN
Alias Name:	477-09-036
Alias Type:	APN
Alias Name:	477-09-036
Alias Type:	APN
Alias Name:	477-09-037
Alias Type:	APN
Alias Name:	CAD029295706
Alias Type:	EPA Identification Number
Alias Name:	110002641954
Alias Type:	EPA (FRS #)
Alias Name:	110033608077
Alias Type:	EPA (FRS #)
Alias Name:	SL0608546934

DRAFT

LORENTZ BARREL & DRUM CO INC (Continued) **1000208886**

Alias Type: GeoTracker Global ID
Alias Name: P21039
Alias Type: PCode
Alias Name: 200061
Alias Type: Project Code (Site Code)
Alias Name: 43300026
Alias Type: Envirostor ID Number

Completed Info:
Completed Area Name: PROJECT WIDE
Completed Sub Area Name: Not reported
Completed Document Type: Record of Decision - Amendment
Completed Date: 03/10/1998
Comments: US EPA approved a ROD amendment for groundwater treatment process.

Completed Area Name: PROJECT WIDE
Completed Sub Area Name: Not reported
Completed Document Type: Record of Decision w/ESD
Completed Date: 05/21/1998
Comments: US-EPA approved an ESD for soil remediation.

Completed Area Name: PROJECT WIDE
Completed Sub Area Name: Not reported
Completed Document Type: Remedial Action Completion Report
Completed Date: 09/28/1998
Comments: Preliminary close-out report finalized. Report documents completion of construction activities for OU1 and OU2. Remaining response consists of operation and maintenance of groundwater treatment system, soil vapor extraction system, and cap.

Completed Area Name: PROJECT WIDE
Completed Sub Area Name: Not reported
Completed Document Type: Design/Implementation Workplan
Completed Date: 05/15/1998
Comments: Cap design completed. Design calls for 229,000 square feet of 3" asphalt concrete pavement with 6" layer of aggregate base.

Completed Area Name: PROJECT WIDE
Completed Sub Area Name: Not reported
Completed Document Type: Design/Implementation Workplan
Completed Date: 05/15/1998
Comments: Remedial design report approved. Report outlines plans for design, installation, and O&M of SVE system and asphalt cap.

Completed Area Name: PROJECT WIDE
Completed Sub Area Name: Not reported
Completed Document Type: Removal Action Completion Report
Completed Date: 09/30/1994
Comments: EPA completed 3 separate removal actions: (1) Removal of 5 buildings and the process equipment and scrap within including 17 sumps, 7 tanks and several debris stockpiled. At the end of this RA, 1033 tons of industrial wastes, 15 tons of liquid hazardous was and 73 tons of solid hazardous waste was shipped off-site for disposal. (2) Removal of 1200 drums, 150 drums containing solvents, 350 drums containing debris, and 23 drums containing ash and liquids. Removal of tanks, vats, sumps, and process equipment. Removal of 1.18 tons of asbestos containing building materials. (3) Paving of previously and newly exposed surface soil resulting from the above removal actions. Paving

DRAFT

LORENTZ BARREL & DRUM CO INC (Continued) **1000208886**

used a chip seal material. Approximately 4-1/4 acres were sealed.

Completed Area Name: PROJECT WIDE
Completed Sub Area Name: Not reported
Completed Document Type: Removal Action Workplan
Completed Date: 10/15/1993
Comments: Not reported

Completed Area Name: PROJECT WIDE
Completed Sub Area Name: Not reported
Completed Document Type: Record of Decision
Completed Date: 08/26/1993
Comments: EPA issued ROD for soil operable unit. The ROD addresses soil/source remediation.

Completed Area Name: PROJECT WIDE
Completed Sub Area Name: Not reported
Completed Document Type: Remedial Investigation / Feasibility Study
Completed Date: 04/22/1993
Comments: Not reported

Completed Area Name: PROJECT WIDE
Completed Sub Area Name: Not reported
Completed Document Type: Removal Action Completion Report
Completed Date: 03/30/1992
Comments: Shallow groundwater treatment system completed.

Completed Area Name: PROJECT WIDE
Completed Sub Area Name: Not reported
Completed Document Type: Design/Implementation Workplan
Completed Date: 06/28/1991
Comments: Remedial design for groundwater completed.

Completed Area Name: PROJECT WIDE
Completed Sub Area Name: Not reported
Completed Document Type: Record of Decision
Completed Date: 09/30/1988
Comments: EPA issued a ROD for the shallow groundwater operable unit. The remedy includes extraction/treatment of shallow groundwater and discharge of treated water to the storm sewer.

Completed Area Name: PROJECT WIDE
Completed Sub Area Name: Not reported
Completed Document Type: Removal Action Workplan
Completed Date: 08/30/1988
Comments: Completed EE/CA for shallow groundwater expedited response action. Groundwater pump-and-treat system was determined to be an effective method for remediating the shallow groundwater.

Completed Area Name: PROJECT WIDE
Completed Sub Area Name: Not reported
Completed Document Type: Removal Action Completion Report
Completed Date: 03/30/1988
Comments: Implemented an Expedited Response Action (ERA). The ERA consisted of the following activities: drum inventory; construction of decontamination facilities; removal of polychlorinated biphenyl (PCB) contaminated pits, which were later backfilled with clean soil and

DRAFT

LORENTZ BARREL & DRUM CO INC (Continued) **1000208886**

capped; removal, recycling, or treatment of thousands of gallons of processed plant liquids; removal of 15 tons of contaminated scrap; and design of a surface water control plan, which was submitted to EPA for implementation. EPA installed a chip seal over approximately two thirds of the five-acre site. Demobilization occurred at the end of March 1988. A total of 21,286 drums, 1,330 tons of scrap metal, and 2,982 cubic yards of contaminated soil were removed from the site.
Not reported

Completed Area Name: PROJECT WIDE
Completed Sub Area Name: Not reported
Completed Document Type: Public Participation Plan / Community Relations Plan
Completed Date: 05/30/1987
Comments: Completed Public Participation Plan.

Completed Area Name: PROJECT WIDE
Completed Sub Area Name: Not reported
Completed Document Type: Public Notice
Completed Date: 02/13/2004
Comments: Public notice announced lodging of proposed consent decree.

Completed Area Name: PROJECT WIDE
Completed Sub Area Name: Not reported
Completed Document Type: Public Notice
Completed Date: 01/27/2004
Comments: Public notice announced lodging of proposed consent decree.

Completed Area Name: PROJECT WIDE
Completed Sub Area Name: Not reported
Completed Document Type: Design/Implementation Workplan
Completed Date: 05/15/1998
Comments: SVE system design completed. Design includes submersible pumps, equalization tank, air-water separator, centrifugal transfer pump, positive displacement blower, air-to-air heat exchanger, liquid phase GAC, and vapor phase GAC.

Completed Area Name: PROJECT WIDE
Completed Sub Area Name: Not reported
Completed Document Type: Remedial Investigation Report
Completed Date: 07/27/1990
Comments: Remedial Investigation Report approved. Nature and extent of contamination in surface soils, subsurface soils, groundwater, surface water, air, and structures evaluated. Fate and transport of PCBs, pesticides, VOCs, base/neutral and acid extractable compounds, metals, and dioxins/furans discussed. Current and future exposure pathways included in baseline risk assessment.

Completed Area Name: PROJECT WIDE
Completed Sub Area Name: Not reported
Completed Document Type: Preliminary Endangerment Assessment Report
Completed Date: 02/01/1987
Comments: Preliminary Site Assessment completed. Report summarizes site characteristics, site history, known soil and groundwater conditions, hydrogeology, surface hydrology, and risks to nearby receptors.

Completed Area Name: PROJECT WIDE
Completed Sub Area Name: Not reported

DRAFT

LORENTZ BARREL & DRUM CO INC (Continued) **1000208886**

Completed Document Type:	Remedial Investigation Report
Completed Date:	06/19/1992
Comments:	Six addenda to the Remedial Investigation include: report of monitoring well installations in Zone B, C, and D aquifers; results of shallow soil investigation on Recycled Fibers, Inc. property; update to the risk assessment for soils; results of the investigation of four conduits near the leading edge of the plume; results of soil sampling; results of installation and sampling of a monitoring well in the Zone C aquifer.
Completed Area Name:	Newark Group property
Completed Sub Area Name:	Not reported
Completed Document Type:	Operations and Maintenance Plan Amendment
Completed Date:	08/01/2006
Comments:	Soil investigation concluded that pesticides, PCE, TCE, and metals including arsenic were present in soil, however, all contaminants were present at concentrations below human health screening levels (or established background). The proposed design for the repairs includes removal of 1,424 square feet of concrete and asphalt, replacement of the cap in these areas with slab and AC over 12" of aggregate, and sealing of 4,000 linear feet of less severe cracks with joint sealant.
Completed Area Name:	Shallow Groundwater
Completed Sub Area Name:	Not reported
Completed Document Type:	Monitoring Report
Completed Date:	12/27/2007
Comments:	2007 GW monitoring report reviewed by DTSC and found to be adequate.
Completed Area Name:	PROJECT WIDE
Completed Sub Area Name:	Not reported
Completed Document Type:	5 Year Review Reports
Completed Date:	09/21/2010
Comments:	DTSC reviewed the 5-year report and did not have any comments and concurs with the USEPA recommendations in the report and the finding that the selected remedy continues to be protective in the short-term. Not reported
Completed Area Name:	PROJECT WIDE
Completed Sub Area Name:	Not reported
Completed Document Type:	Monitoring Report
Completed Date:	07/30/2010
Comments:	DTSC have reviewed the shallow groundwater treatment monitoring report and has no comments. This is a USEPA and WaterBoard lead site.
Completed Area Name:	PROJECT WIDE
Completed Sub Area Name:	Not reported
Completed Document Type:	Feasibility Study Workplan
Completed Date:	12/19/2011
Comments:	The USEPA has approved the feasibility study workplan for Lorentz Barrel and Drum. The draft Sampling and Analysis Plan and the draft Quality Assurance Project Plan is due January 4th, 2012.
Completed Area Name:	PROJECT WIDE
Completed Sub Area Name:	Not reported
Completed Document Type:	Monitoring Report
Completed Date:	12/20/2011

DRAFT

LORENTZ BARREL & DRUM CO INC (Continued) **1000208886**

Comments: Lorentz Barrel and Drum submitted the 2011 Annual Groundwater Monitoring Report No. 43.

Completed Area Name: PROJECT WIDE
Completed Sub Area Name: Not reported
Completed Document Type: Monitoring Report
Completed Date: 01/31/2012
Comments: Groundwater treatment report for September 2011 - December 2011.

Completed Area Name: PROJECT WIDE
Completed Sub Area Name: Not reported
Completed Document Type: Monitoring Report
Completed Date: 12/16/2011
Comments: Annual groundwater monitoring report from December 1, 2010 through November 30, 2011.

Completed Area Name: PROJECT WIDE
Completed Sub Area Name: Not reported
Completed Document Type: Record of Decision w/ESD
Completed Date: 11/22/2013
Comments: Not reported

Completed Area Name: PROJECT WIDE
Completed Sub Area Name: Not reported
Completed Document Type: 5 Year Review Reports
Completed Date: 09/01/2015
Comments: The Fourth Five-Year Review Report identified as a remedy performance issue that the migration of 1,4-dioxane may not be controlled and there is continued diffusion of contamination from the A/B aquitard to Zone A soil vapor and Zone B groundwater. The remedies for OU-1 and OU-2 were determined to be protective of human health and the environment; however, in order for the remedies to be protective in the long-term, the Focused Feasibility Study needs to be completed in order to evaluate the current remedies for both OU-1 and OU-2 and make recommendations to modify the existing remedies or select new remedies for both OUs. .

Completed Area Name: Newark Group property
Completed Sub Area Name: Not reported
Completed Document Type: Soils Management Plan
Completed Date: 08/12/2019
Comments: Not reported

Completed Area Name: PROJECT WIDE
Completed Sub Area Name: Not reported
Completed Document Type: Consent Order
Completed Date: 01/27/2004
Comments: Consent decree signed to recover DTSC response costs from the primary large quantity generators.

Completed Area Name: PROJECT WIDE
Completed Sub Area Name: Not reported
Completed Document Type: Consent Decree
Completed Date: 05/23/1995
Comments: Administrative order on consent signed for de minimis settlement. The settlement pertains to 89 parties, each contributing less than 1% of the drums recycled at the facility.

DRAFT

LORENTZ BARREL & DRUM CO INC (Continued) **1000208886**

Completed Area Name: PROJECT WIDE
Completed Sub Area Name: Not reported
Completed Document Type: Consent Decree
Completed Date: 09/23/1996
Comments: Administrative consent order signed for the 2nd round of cost recovery de minimus settlement. Settling parties contributed less than 1% of total drums recycled at the site.

Completed Area Name: PROJECT WIDE
Completed Sub Area Name: Not reported
Completed Document Type: Consent Decree
Completed Date: 09/16/1997
Comments: Administrative consent order signed for the 3rd round of the cost recovery de minimus settlement. Settling parties contributed less than 1% of total drums recycled at the site.

Completed Area Name: 10th Street Land Management property
Completed Sub Area Name: Not reported
Completed Document Type: Consent Order
Completed Date: 01/23/2002
Comments: DTSC signed Prospective Purchaser Agreement with 10th Street Land Management. Property will be used as a long-term storage yard for commercial and construction vehicles. Settling respondent to maintain site cap and enter into a land use covenant.

Completed Area Name: PROJECT WIDE
Completed Sub Area Name: Not reported
Completed Document Type: Land Use Restriction - Site Inspection/Visit
Completed Date: 01/16/2008
Comments: Not reported

Completed Area Name: 10th Street Land Management property
Completed Sub Area Name: Not reported
Completed Document Type: Land Use Restriction - Site Inspection/Visit
Completed Date: 11/16/2006
Comments: Site inspection found compliance with land use covenant on 10th Street Land Management property.

Completed Area Name: 10th Street Land Management property
Completed Sub Area Name: Not reported
Completed Document Type: Land Use Restriction
Completed Date: 03/06/2002
Comments: Deed restriction recorded for property owned by 10th Street Land Management. Residences, hospitals, day care facilities, food cultivation, and groundwater extraction are prohibited at the site. Interference with site cap and remediation system are also prohibited. Not reported

Completed Area Name: PROJECT WIDE
Completed Sub Area Name: Not reported
Completed Document Type: Consent Decree
Completed Date: 10/07/1992
Comments: Seven respondents signed agreement to conduct a limited removal action at the site.

Completed Area Name: PROJECT WIDE
Completed Sub Area Name: Not reported

DRAFT

LORENTZ BARREL & DRUM CO INC (Continued) **1000208886**

Completed Document Type: Consent Decree
Completed Date: 09/30/1989
Comments: EPA issued a Consent Decree with 11 PRPs to implement the groundwater remediation recommended by the ROD. In May 1989, EPA conducted an investigation, identifying approximately 200 companies who had delivered drums and barrels to the former drum recycling facility.

Completed Area Name: PROJECT WIDE
Completed Sub Area Name: Not reported
Completed Document Type: Unilateral Order (I/SE, RAO, CAO, EPA AO)
Completed Date: 06/30/1987
Comments: Determined noncompliance with the RAO issued in February 1987.

Completed Area Name: Newark Group property
Completed Sub Area Name: Not reported
Completed Document Type: Land Use Restriction - Site Inspection/Visit
Completed Date: 11/16/2006
Comments: Site inspection found compliance with land use covenant on Newark Group property.

Completed Area Name: PROJECT WIDE
Completed Sub Area Name: Not reported
Completed Document Type: Unilateral Order (I/SE, RAO, CAO, EPA AO)
Completed Date: 02/23/1987
Comments: DTSC issued RAO for soil and groundwater contamination resulting from drum reconditioning business.

Completed Area Name: Newark Group property
Completed Sub Area Name: Not reported
Completed Document Type: Land Use Restriction
Completed Date: 06/10/2005
Comments: Deed restriction recorded for property currently owned by the Newark Group. Residences, hospitals, day care facilities, food cultivation, and groundwater extraction are prohibited at the site. Cap interference is also prohibited.

Completed Area Name: Newark Group property
Completed Sub Area Name: Not reported
Completed Document Type: Consent Settlement - Administrative
Completed Date: 04/22/2005
Comments: Consent Order signed. The Newark Group argeed to pay response costs incurred by DTSC and to abide by the terms of the site deed restriction.

Future Area Name: Not reported
Future Sub Area Name: Not reported
Future Document Type: Not reported
Future Due Date: Not reported
Schedule Area Name: PROJECT WIDE
Schedule Sub Area Name: Not reported
Schedule Document Type: 5 Year Review Reports
Schedule Due Date: 07/20/2021
Schedule Revised Date: Not reported

Calsite:
Name: LORENTZ BARREL & DRUM COMPANY
Address: 1515 SOUTH 10TH STREET

DRAFT

LORENTZ BARREL & DRUM CO INC (Continued) **1000208886**

City:	SAN JOSE
Region:	BERKELEY
Facility ID:	43300026
Facility Type:	NPRP
Type:	NPL SITE, RP-FUNDED
Branch:	NC
Branch Name:	NORTH COAST
File Name:	Not reported
State Senate District:	01011985
Status:	ANNUAL WORKPLAN (AWP) - ACTIVE SITE
Status Name:	ANNUAL WORKPLAN - ACTIVE SITE
Lead Agency:	ENVIRONMENTAL PROTECTION AGENCY
NPL:	Listed
SIC Code:	30
SIC Name:	MANU - RUBBER & MISC PLASTICS PRODUCTS
Access:	Controlled
Cortese:	Not reported
Hazardous Ranking Score:	Not reported
Date Site Hazard Ranked:	Not reported
Groundwater Contamination:	Confirmed
Staff Member Responsible for Site:	TPARK
Supervisor Responsible for Site:	Not reported
Region Water Control Board:	SF
Region Water Control Board Name:	SAN FRANCISCO BAY
Lat/Long Direction:	Not reported
Lat/Long (dms):	0 0 0 / 0 0 0
Lat/long Method:	Not reported
Lat/Long Description:	Not reported
State Assembly District Code:	23
State Senate District Code:	13
Facility ID:	43300026
Activity:	PPP
Activity Name:	PUBLIC PARTICIPATION PLAN
AWP Code:	Not reported
Proposed Budget:	0
AWP Completion Date:	Not reported
Revised Due Date:	Not reported
Comments Date:	05301987
Est Person-Yrs to complete:	0
Estimated Size:	Not reported
Request to Delete Activity:	Not reported
Activity Status:	AWP
Definition of Status:	ANNUAL WORKPLAN - ACTIVE SITE
Liquids Removed (Gals):	0
Liquids Treated (Gals):	0
Action Included Capping:	Not reported
Well Decommissioned:	Not reported
Action Included Fencing:	Not reported
Removal Action Certification:	Not reported
Activity Comments:	Not reported
For Commercial Reuse:	0
For Industrial Reuse:	0
For Residential Reuse:	0
Unknown Type:	0
Facility ID:	43300026
Activity:	ORDER
Activity Name:	I/SE, IORSE, FFA, FFSRA, VCA, EA

DRAFT

LORENTZ BARREL & DRUM CO INC (Continued) **1000208886**

AWP Code:	ISE
Proposed Budget:	0
AWP Completion Date:	Not reported
Revised Due Date:	Not reported
Comments Date:	06301987
Est Person-Yrs to complete:	0
Estimated Size:	Not reported
Request to Delete Activity:	Not reported
Activity Status:	AWP
Definition of Status:	ANNUAL WORKPLAN - ACTIVE SITE
Liquids Removed (Gals):	0
Liquids Treated (Gals):	0
Action Included Capping:	Not reported
Well Decommissioned:	Not reported
Action Included Fencing:	Not reported
Removal Action Certification:	Not reported
Activity Comments:	Not reported
For Commercial Reuse:	0
For Industrial Reuse:	0
For Residential Reuse:	0
Unknown Type:	0
Facility ID:	43300026
Activity:	ERA
Activity Name:	EXPEDITED RESPONSE ACTION
AWP Code:	Not reported
Proposed Budget:	0
AWP Completion Date:	Not reported
Revised Due Date:	Not reported
Comments Date:	03301988
Est Person-Yrs to complete:	0
Estimated Size:	Not reported
Request to Delete Activity:	Not reported
Activity Status:	AWP
Definition of Status:	ANNUAL WORKPLAN - ACTIVE SITE
Liquids Removed (Gals):	0
Liquids Treated (Gals):	0
Action Included Capping:	Not reported
Well Decommissioned:	Not reported
Action Included Fencing:	Not reported
Removal Action Certification:	Not reported
Activity Comments:	Not reported
For Commercial Reuse:	0
For Industrial Reuse:	0
For Residential Reuse:	0
Unknown Type:	0
Facility ID:	43300026
Activity:	FRIFS
Activity Name:	FOCUSED REMEDIAL INVESTIGATION/FEASIBILITY STUDY
AWP Code:	GW
Proposed Budget:	0
AWP Completion Date:	Not reported
Revised Due Date:	Not reported
Comments Date:	08301988
Est Person-Yrs to complete:	0
Estimated Size:	Not reported
Request to Delete Activity:	Not reported
Activity Status:	AWP

DRAFT

LORENTZ BARREL & DRUM CO INC (Continued) **1000208886**

Definition of Status:	ANNUAL WORKPLAN - ACTIVE SITE
Liquids Removed (Gals):	0
Liquids Treated (Gals):	0
Action Included Capping:	Not reported
Well Decommissioned:	Not reported
Action Included Fencing:	Not reported
Removal Action Certification:	Not reported
Activity Comments:	Not reported
For Commercial Reuse:	0
For Industrial Reuse:	0
For Residential Reuse:	0
Unknown Type:	0
Facility ID:	43300026
Activity:	RAP
Activity Name:	REMEDIAL ACTION PLAN / RECORD OF DECISION
AWP Code:	B
Proposed Budget:	0
AWP Completion Date:	Not reported
Revised Due Date:	Not reported
Comments Date:	09301988
Est Person-Yrs to complete:	0
Estimated Size:	Not reported
Request to Delete Activity:	Not reported
Activity Status:	AWP
Definition of Status:	ANNUAL WORKPLAN - ACTIVE SITE
Liquids Removed (Gals):	0
Liquids Treated (Gals):	0
Action Included Capping:	Not reported
Well Decommissioned:	Not reported
Action Included Fencing:	Not reported
Removal Action Certification:	Not reported
Activity Comments:	Not reported
For Commercial Reuse:	0
For Industrial Reuse:	0
For Residential Reuse:	0
Unknown Type:	0
Facility ID:	43300026
Activity:	ORDER
Activity Name:	I/SE, IORSE, FFA, FFSRA, VCA, EA
AWP Code:	Not reported
Proposed Budget:	0
AWP Completion Date:	Not reported
Revised Due Date:	Not reported
Comments Date:	09301989
Est Person-Yrs to complete:	0
Estimated Size:	Not reported
Request to Delete Activity:	Not reported
Activity Status:	AWP
Definition of Status:	ANNUAL WORKPLAN - ACTIVE SITE
Liquids Removed (Gals):	0
Liquids Treated (Gals):	0
Action Included Capping:	Not reported
Well Decommissioned:	Not reported
Action Included Fencing:	Not reported
Removal Action Certification:	Not reported
Activity Comments:	Not reported
For Commercial Reuse:	0

DRAFT

LORENTZ BARREL & DRUM CO INC (Continued) **1000208886**

For Industrial Reuse:	0
For Residential Reuse:	0
Unknown Type:	0
Facility ID:	43300026
Activity:	DES
Activity Name:	DESIGN
AWP Code:	GW
Proposed Budget:	0
AWP Completion Date:	Not reported
Revised Due Date:	Not reported
Comments Date:	06281991
Est Person-Yrs to complete:	0
Estimated Size:	Not reported
Request to Delete Activity:	Not reported
Activity Status:	AWP
Definition of Status:	ANNUAL WORKPLAN - ACTIVE SITE
Liquids Removed (Gals):	0
Liquids Treated (Gals):	0
Action Included Capping:	Not reported
Well Decommissioned:	Not reported
Action Included Fencing:	Not reported
Removal Action Certification:	Not reported
Activity Comments:	Not reported
For Commercial Reuse:	0
For Industrial Reuse:	0
For Residential Reuse:	0
Unknown Type:	0
Facility ID:	43300026
Activity:	RA
Activity Name:	REMOVAL ACTION
AWP Code:	GW- B
Proposed Budget:	0
AWP Completion Date:	Not reported
Revised Due Date:	Not reported
Comments Date:	03301992
Est Person-Yrs to complete:	0
Estimated Size:	Not reported
Request to Delete Activity:	Not reported
Activity Status:	AWP
Definition of Status:	ANNUAL WORKPLAN - ACTIVE SITE
Liquids Removed (Gals):	0
Liquids Treated (Gals):	0
Action Included Capping:	Not reported
Well Decommissioned:	Not reported
Action Included Fencing:	Not reported
Removal Action Certification:	N
Activity Comments:	DESIGN AND CONSTRUCTION OF A SHALLOW GROUNDWATER SYSTEM, COMPOSING OFA TREATMENT BUILDING.
For Commercial Reuse:	0
For Industrial Reuse:	0
For Residential Reuse:	0
Unknown Type:	0
Facility ID:	43300026
Activity:	ORDER
Activity Name:	I/SE, IORSE, FFA, FFSRA, VCA, EA
AWP Code:	SOIL
Proposed Budget:	0

DRAFT

LORENTZ BARREL & DRUM CO INC (Continued) **1000208886**

AWP Completion Date:	Not reported
Revised Due Date:	Not reported
Comments Date:	10071992
Est Person-Yrs to complete:	0
Estimated Size:	Not reported
Request to Delete Activity:	Not reported
Activity Status:	AWP
Definition of Status:	ANNUAL WORKPLAN - ACTIVE SITE
Liquids Removed (Gals):	0
Liquids Treated (Gals):	0
Action Included Capping:	Not reported
Well Decommissioned:	Not reported
Action Included Fencing:	Not reported
Removal Action Certification:	Not reported
Activity Comments:	Not reported
For Commercial Reuse:	0
For Industrial Reuse:	0
For Residential Reuse:	0
Unknown Type:	0
Facility ID:	43300026
Activity:	RIFS
Activity Name:	REMEDIAL INVESTIGATION / FEASIBILITY STUDY
AWP Code:	SOIL
Proposed Budget:	0
AWP Completion Date:	Not reported
Revised Due Date:	Not reported
Comments Date:	04221993
Est Person-Yrs to complete:	0
Estimated Size:	Not reported
Request to Delete Activity:	Not reported
Activity Status:	AWP
Definition of Status:	ANNUAL WORKPLAN - ACTIVE SITE
Liquids Removed (Gals):	0
Liquids Treated (Gals):	0
Action Included Capping:	Not reported
Well Decommissioned:	Not reported
Action Included Fencing:	Not reported
Removal Action Certification:	Not reported
Activity Comments:	Not reported
For Commercial Reuse:	0
For Industrial Reuse:	0
For Residential Reuse:	0
Unknown Type:	0
Facility ID:	43300026
Activity:	RAP
Activity Name:	REMEDIAL ACTION PLAN / RECORD OF DECISION
AWP Code:	SOIL
Proposed Budget:	0
AWP Completion Date:	Not reported
Revised Due Date:	Not reported
Comments Date:	08261993
Est Person-Yrs to complete:	0
Estimated Size:	Not reported
Request to Delete Activity:	Not reported
Activity Status:	AWP
Definition of Status:	ANNUAL WORKPLAN - ACTIVE SITE
Liquids Removed (Gals):	0

DRAFT

LORENTZ BARREL & DRUM CO INC (Continued) **1000208886**

Liquids Treated (Gals):	0
Action Included Capping:	Not reported
Well Decommissioned:	Not reported
Action Included Fencing:	Not reported
Removal Action Certification:	Not reported
Activity Comments:	Not reported
For Commercial Reuse:	0
For Industrial Reuse:	0
For Residential Reuse:	0
Unknown Type:	0
Facility ID:	43300026
Activity:	FRIFS
Activity Name:	FOCUSED REMEDIAL INVESTIGATION/FEASIBILITY STUDY
AWP Code:	DRUM
Proposed Budget:	0
AWP Completion Date:	Not reported
Revised Due Date:	Not reported
Comments Date:	10151993
Est Person-Yrs to complete:	0
Estimated Size:	Not reported
Request to Delete Activity:	Not reported
Activity Status:	AWP
Definition of Status:	ANNUAL WORKPLAN - ACTIVE SITE
Liquids Removed (Gals):	0
Liquids Treated (Gals):	0
Action Included Capping:	Not reported
Well Decommissioned:	Not reported
Action Included Fencing:	Not reported
Removal Action Certification:	Not reported
Activity Comments:	Not reported
For Commercial Reuse:	0
For Industrial Reuse:	0
For Residential Reuse:	0
Unknown Type:	0
Facility ID:	43300026
Activity:	RA
Activity Name:	REMOVAL ACTION
AWP Code:	BLDGS
Proposed Budget:	0
AWP Completion Date:	Not reported
Revised Due Date:	Not reported
Comments Date:	09301994
Est Person-Yrs to complete:	0
Estimated Size:	Not reported
Request to Delete Activity:	Not reported
Activity Status:	AWP
Definition of Status:	ANNUAL WORKPLAN - ACTIVE SITE
Liquids Removed (Gals):	1121
Liquids Treated (Gals):	0
Action Included Capping:	Not reported
Well Decommissioned:	Not reported
Action Included Fencing:	Not reported
Removal Action Certification:	N
Activity Comments:	REMOVAL OF FIVE (5) BUILDINGS AND THE PROCESS EQUIPMENTS AND SCRAPWITHIN INCLUDING 17 SUMPS, 7 TANKS AND SEVERAL DEBRIS STOCKPILED.
For Commercial Reuse:	0
For Industrial Reuse:	0

DRAFT

LORENTZ BARREL & DRUM CO INC (Continued) **1000208886**

For Residential Reuse:	0
Unknown Type:	0
Facility ID:	43300026
Activity:	RA
Activity Name:	REMOVAL ACTION
AWP Code:	CAP
Proposed Budget:	0
AWP Completion Date:	Not reported
Revised Due Date:	Not reported
Comments Date:	09301994
Est Person-Yrs to complete:	0
Estimated Size:	Not reported
Request to Delete Activity:	Not reported
Activity Status:	AWP
Definition of Status:	ANNUAL WORKPLAN - ACTIVE SITE
Liquids Removed (Gals):	0
Liquids Treated (Gals):	0
Action Included Capping:	X
Well Decommissioned:	Not reported
Action Included Fencing:	Not reported
Removal Action Certification:	N
Activity Comments:	APPROXIMATELY 184,000 SQUARE FEET OF EXPOSED SOIL AND SUMP SURFACESWERE SEALED WITH OIL AND CHIP SEAL MATERIAL.
For Commercial Reuse:	0
For Industrial Reuse:	0
For Residential Reuse:	0
Unknown Type:	0
Facility ID:	43300026
Activity:	RA
Activity Name:	REMOVAL ACTION
AWP Code:	DRUM
Proposed Budget:	0
AWP Completion Date:	Not reported
Revised Due Date:	Not reported
Comments Date:	09301994
Est Person-Yrs to complete:	0
Estimated Size:	Not reported
Request to Delete Activity:	Not reported
Activity Status:	AWP
Definition of Status:	ANNUAL WORKPLAN - ACTIVE SITE
Liquids Removed (Gals):	36
Liquids Treated (Gals):	0
Action Included Capping:	Not reported
Well Decommissioned:	Not reported
Action Included Fencing:	Not reported
Removal Action Certification:	N
Activity Comments:	REMOVAL AND TREATMENT OF 1200 DRUMS. REMOVAL OF LIQUID AND SOLIDHAZARDOUS WASTES.
For Commercial Reuse:	0
For Industrial Reuse:	0
For Residential Reuse:	0
Unknown Type:	0
Facility ID:	43300026
Activity:	COST
Activity Name:	COST RECOVERY
AWP Code:	SETTL
Proposed Budget:	0

DRAFT

LORENTZ BARREL & DRUM CO INC (Continued) **1000208886**

AWP Completion Date:	Not reported
Revised Due Date:	Not reported
Comments Date:	05231995
Est Person-Yrs to complete:	0
Estimated Size:	Not reported
Request to Delete Activity:	Not reported
Activity Status:	AWP
Definition of Status:	ANNUAL WORKPLAN - ACTIVE SITE
Liquids Removed (Gals):	0
Liquids Treated (Gals):	0
Action Included Capping:	Not reported
Well Decommissioned:	Not reported
Action Included Fencing:	Not reported
Removal Action Certification:	Not reported
Activity Comments:	Not reported
For Commercial Reuse:	0
For Industrial Reuse:	0
For Residential Reuse:	0
Unknown Type:	0
Facility ID:	43300026
Activity:	RMDL
Activity Name:	REMEDIAL ACTION (RAP REQUIRED)
AWP Code:	SVE
Proposed Budget:	0
AWP Completion Date:	Not reported
Revised Due Date:	Not reported
Comments Date:	09281998
Est Person-Yrs to complete:	0
Estimated Size:	Not reported
Request to Delete Activity:	Not reported
Activity Status:	AWP
Definition of Status:	ANNUAL WORKPLAN - ACTIVE SITE
Liquids Removed (Gals):	0
Liquids Treated (Gals):	0
Action Included Capping:	Not reported
Well Decommissioned:	Not reported
Action Included Fencing:	Not reported
Removal Action Certification:	N
Activity Comments:	USEPA INSTALLED THE SVE SYSTEM AND WILL BE NEGOTIATING WITH RPSTO TAKE OVER OPERATION OF THE SYSTEM.
For Commercial Reuse:	0
For Industrial Reuse:	0
For Residential Reuse:	0
Unknown Type:	0
Facility ID:	43300026
Activity:	COST
Activity Name:	COST RECOVERY
AWP Code:	SETTL
Proposed Budget:	0
AWP Completion Date:	Not reported
Revised Due Date:	Not reported
Comments Date:	09231996
Est Person-Yrs to complete:	0
Estimated Size:	Not reported
Request to Delete Activity:	Not reported
Activity Status:	AWP
Definition of Status:	ANNUAL WORKPLAN - ACTIVE SITE

DRAFT

LORENTZ BARREL & DRUM CO INC (Continued) **1000208886**

Liquids Removed (Gals):	0
Liquids Treated (Gals):	0
Action Included Capping:	Not reported
Well Decommissioned:	Not reported
Action Included Fencing:	Not reported
Removal Action Certification:	Not reported
Activity Comments:	Not reported
For Commercial Reuse:	0
For Industrial Reuse:	0
For Residential Reuse:	0
Unknown Type:	0
Facility ID:	43300026
Activity:	DES
Activity Name:	DESIGN
AWP Code:	SVE
Proposed Budget:	0
AWP Completion Date:	Not reported
Revised Due Date:	Not reported
Comments Date:	05151998
Est Person-Yrs to complete:	0
Estimated Size:	Not reported
Request to Delete Activity:	Not reported
Activity Status:	AWP
Definition of Status:	ANNUAL WORKPLAN - ACTIVE SITE
Liquids Removed (Gals):	0
Liquids Treated (Gals):	0
Action Included Capping:	Not reported
Well Decommissioned:	Not reported
Action Included Fencing:	Not reported
Removal Action Certification:	Not reported
Activity Comments:	Not reported
For Commercial Reuse:	0
For Industrial Reuse:	0
For Residential Reuse:	0
Unknown Type:	0
Facility ID:	43300026
Activity:	DES
Activity Name:	DESIGN
AWP Code:	CAP
Proposed Budget:	0
AWP Completion Date:	Not reported
Revised Due Date:	Not reported
Comments Date:	05151998
Est Person-Yrs to complete:	0
Estimated Size:	Not reported
Request to Delete Activity:	Not reported
Activity Status:	AWP
Definition of Status:	ANNUAL WORKPLAN - ACTIVE SITE
Liquids Removed (Gals):	0
Liquids Treated (Gals):	0
Action Included Capping:	Not reported
Well Decommissioned:	Not reported
Action Included Fencing:	Not reported
Removal Action Certification:	Not reported
Activity Comments:	Not reported
For Commercial Reuse:	0
For Industrial Reuse:	0

DRAFT

LORENTZ BARREL & DRUM CO INC (Continued) **1000208886**

For Residential Reuse:	0
Unknown Type:	0
Facility ID:	43300026
Activity:	RMDL
Activity Name:	REMEDIAL ACTION (RAP REQUIRED)
AWP Code:	CAP
Proposed Budget:	0
AWP Completion Date:	Not reported
Revised Due Date:	Not reported
Comments Date:	09281998
Est Person-Yrs to complete:	0
Estimated Size:	Not reported
Request to Delete Activity:	Not reported
Activity Status:	AWP
Definition of Status:	ANNUAL WORKPLAN - ACTIVE SITE
Liquids Removed (Gals):	900
Liquids Treated (Gals):	0
Action Included Capping:	X
Well Decommissioned:	Not reported
Action Included Fencing:	Not reported
Removal Action Certification:	N
Activity Comments:	A ONE ACRE ASPHALT CAP WAS INSTALLED ON THE SITE.
For Commercial Reuse:	0
For Industrial Reuse:	0
For Residential Reuse:	0
Unknown Type:	0
Facility ID:	43300026
Activity:	COST
Activity Name:	COST RECOVERY
AWP Code:	SETTL
Proposed Budget:	0
AWP Completion Date:	Not reported
Revised Due Date:	Not reported
Comments Date:	09161997
Est Person-Yrs to complete:	0
Estimated Size:	Not reported
Request to Delete Activity:	Not reported
Activity Status:	AWP
Definition of Status:	ANNUAL WORKPLAN - ACTIVE SITE
Liquids Removed (Gals):	0
Liquids Treated (Gals):	0
Action Included Capping:	Not reported
Well Decommissioned:	Not reported
Action Included Fencing:	Not reported
Removal Action Certification:	Not reported
Activity Comments:	Not reported
For Commercial Reuse:	0
For Industrial Reuse:	0
For Residential Reuse:	0
Unknown Type:	0
Facility ID:	43300026
Activity:	RAP
Activity Name:	REMEDIAL ACTION PLAN / RECORD OF DECISION
AWP Code:	ESD
Proposed Budget:	0
AWP Completion Date:	Not reported
Revised Due Date:	Not reported

DRAFT

LORENTZ BARREL & DRUM CO INC (Continued) **1000208886**

Comments Date:	05211998
Est Person-Yrs to complete:	0
Estimated Size:	Not reported
Request to Delete Activity:	Not reported
Activity Status:	AWP
Definition of Status:	ANNUAL WORKPLAN - ACTIVE SITE
Liquids Removed (Gals):	0
Liquids Treated (Gals):	0
Action Included Capping:	Not reported
Well Decommissioned:	Not reported
Action Included Fencing:	Not reported
Removal Action Certification:	Not reported
Activity Comments:	Not reported
For Commercial Reuse:	0
For Industrial Reuse:	0
For Residential Reuse:	0
Unknown Type:	0
Facility ID:	43300026
Activity:	RAP
Activity Name:	REMEDIAL ACTION PLAN / RECORD OF DECISION
AWP Code:	AMEND
Proposed Budget:	0
AWP Completion Date:	Not reported
Revised Due Date:	Not reported
Comments Date:	03101998
Est Person-Yrs to complete:	0
Estimated Size:	Not reported
Request to Delete Activity:	Not reported
Activity Status:	AWP
Definition of Status:	ANNUAL WORKPLAN - ACTIVE SITE
Liquids Removed (Gals):	0
Liquids Treated (Gals):	0
Action Included Capping:	Not reported
Well Decommissioned:	Not reported
Action Included Fencing:	Not reported
Removal Action Certification:	Not reported
Activity Comments:	Not reported
For Commercial Reuse:	0
For Industrial Reuse:	0
For Residential Reuse:	0
Unknown Type:	0
Facility ID:	43300026
Activity:	DEED
Activity Name:	DEED RESTRICTIONS
AWP Code:	Not reported
Proposed Budget:	0
AWP Completion Date:	Not reported
Revised Due Date:	Not reported
Comments Date:	03062002
Est Person-Yrs to complete:	0
Estimated Size:	Not reported
Request to Delete Activity:	Not reported
Activity Status:	AWP
Definition of Status:	ANNUAL WORKPLAN - ACTIVE SITE
Liquids Removed (Gals):	0
Liquids Treated (Gals):	0
Action Included Capping:	Not reported

DRAFT

LORENTZ BARREL & DRUM CO INC (Continued) **1000208886**

Well Decommissioned:	Not reported
Action Included Fencing:	Not reported
Removal Action Certification:	Not reported
Activity Comments:	Not reported
For Commercial Reuse:	0
For Industrial Reuse:	0
For Residential Reuse:	0
Unknown Type:	0
Facility ID:	43300026
Activity:	PPA
Activity Name:	PROSPECTIVE PURCHASER AGREEMENT
AWP Code:	APPRO
Proposed Budget:	0
AWP Completion Date:	Not reported
Revised Due Date:	Not reported
Comments Date:	01232002
Est Person-Yrs to complete:	0
Estimated Size:	Not reported
Request to Delete Activity:	Not reported
Activity Status:	AWP
Definition of Status:	ANNUAL WORKPLAN - ACTIVE SITE
Liquids Removed (Gals):	0
Liquids Treated (Gals):	0
Action Included Capping:	Not reported
Well Decommissioned:	Not reported
Action Included Fencing:	Not reported
Removal Action Certification:	Not reported
Activity Comments:	Not reported
For Commercial Reuse:	0
For Industrial Reuse:	0
For Residential Reuse:	0
Unknown Type:	0
Facility ID:	43300026
Activity:	COST
Activity Name:	COST RECOVERY
AWP Code:	SOF
Proposed Budget:	0
AWP Completion Date:	Not reported
Revised Due Date:	Not reported
Comments Date:	03012002
Est Person-Yrs to complete:	0
Estimated Size:	Not reported
Request to Delete Activity:	Not reported
Activity Status:	AWP
Definition of Status:	ANNUAL WORKPLAN - ACTIVE SITE
Liquids Removed (Gals):	0
Liquids Treated (Gals):	0
Action Included Capping:	Not reported
Well Decommissioned:	Not reported
Action Included Fencing:	Not reported
Removal Action Certification:	Not reported
Activity Comments:	Not reported
For Commercial Reuse:	0
For Industrial Reuse:	0
For Residential Reuse:	0
Unknown Type:	0
Alternate Address:	1515 SOUTH 10TH STREET

DRAFT

LORENTZ BARREL & DRUM CO INC (Continued) **1000208886**

Alternate City,St,Zip:	SAN JOSE, CA 95112
Background Info:	This facility operated as a drum reconditioning facility from 1946 to 1987. Drums containing solvents, pesticides, and other materials from numerous sources were cleaned, recoated and sold for reuse.
Comments Date:	01232002
Comments:	Approved the Prospective Purchaser Agreement.
Comments Date:	01272004
Comments:	Cost Recovery Settlement wiht the Primary Large Quantity
Comments Date:	01272004
Comments:	Generators. Court approved the settlement this date.
Comments Date:	03101998
Comments:	US EPA approved a ROD amendment for groundwater treatment
Comments Date:	03101998
Comments:	process.
Comments Date:	03301988
Comments:	Implemented an Expedited Response Action (ERA). The ERA
Comments Date:	03301988
Comments:	consisted of the following activities: drum inventory;
Comments Date:	03301988
Comments:	construction of decontamination facilities; removal of
Comments Date:	03301988
Comments:	polychlorinated biphenyl (PCB) contaminated pits, which were
Comments Date:	03301988
Comments:	later backfilled with clean soil and capped; removal, recycling,
Comments Date:	03301988
Comments:	or treatment of thousands of gallons of processed plant liquids;
Comments Date:	03301988
Comments:	removal of 15 tons of contaminated scrap; and designed a surface
Comments Date:	03301988
Comments:	water control plan, which were submitted to EPA for
Comments Date:	03301988
Comments:	implementation. EPA installed a chip seal over approximately
Comments Date:	03301988
Comments:	two thirds of a five-acre site. Demobilization occurred at the
Comments Date:	03301988
Comments:	end of March 1988. A total of 21,286 drums, 1,330 tons of scrap
Comments Date:	03301988
Comments:	metal, and 2,982 cubic yards of contaminated soil were removed
Comments Date:	03301988
Comments:	from the site.
Comments Date:	03311992
Comments:	RA: Shallow groundwater pump and treatment system.
Comments Date:	04222005
Comments:	Cost Recovery Settlement with the Newark Group signed today.
Comments Date:	05211998
Comments:	US EPA approved an ESD for soil remediation process.
Comments Date:	05231995
Comments:	Effective date of the administrative order consent for de
Comments Date:	05231995
Comments:	minimis settlement on this site. The settlement pertains to 89
Comments Date:	05231995
Comments:	parties. Per the settlement, the parties are required to submit
Comments Date:	05231995
Comments:	payment into an escrow account within 120 days.
Comments Date:	06301987
Comments:	Determined Noncompliance with the RAO issued in February 1987.

DRAFT

LORENTZ BARREL & DRUM CO INC (Continued) **1000208886**

Comments Date:	08261993
Comments:	EPA issued ROD for soil operable unit. The ROD covered the
Comments Date:	08261993
Comments:	soils/source remediation.
Comments Date:	08301988
Comments:	Completed FRIFS. Groundwater pump-and-treat system was an
Comments Date:	08301988
Comments:	effective method for remediating the shallow groundwater.
Comments Date:	09161997
Comments:	Effective date of the administrative consent order for the
Comments Date:	09161997
Comments:	3rd round of the cost recovery de minimus settlement.
Comments Date:	09161997
Comments:	Checks are to be submitted within the next 120 days.
Comments Date:	09231996
Comments:	Effective date of the administrative consent order for the
Comments Date:	09231996
Comments:	2nd round of cost recovery de minimus settlement. Checks
Comments Date:	09231996
Comments:	are to be submitted within the next 120 days.
Comments Date:	09281996
Comments:	EPA completed construction of asphalt cap and soil vapor
Comments Date:	09281996
Comments:	extraction system.
Comments Date:	09301988
Comments:	EPA issued ROD for GW operable unit.
Comments Date:	09301989
Comments:	EPA issued a Consent Decree with 11 PRP's to implement
Comments Date:	09301989
Comments:	groundwater remediation recommended by the ROD. In May 1989,
Comments Date:	09301989
Comments:	EPA conducted an investigation, identifying approximately 200
Comments Date:	09301989
Comments:	companies who had delivered drums and barrels to the former Drum
Comments Date:	09301989
Comments:	Recycling Facility.
Comments Date:	09301994
Comments:	EPA completed 3 separate removal actions. RA #1. Removal of 5
Comments Date:	09301994
Comments:	buildings and the process equipment and scrap within including
Comments Date:	09301994
Comments:	17 sumps, 7 tanks and several debris stockpiled. At the end of
Comments Date:	09301994
Comments:	this RA, 1033 tons of industrial wastes, 15 tons of liquid
Comments Date:	09301994
Comments:	hazardous was and 73 tons of solid hazardous waste was shipped
Comments Date:	09301994
Comments:	off-site for disposal. RA #2. Removal of 1200 drums, 150
Comments Date:	09301994
Comments:	drums containing solvents, 350 drums containing debris and 23
Comments Date:	09301994
Comments:	drums contain- ing ash and liquids. Removal of tanks, vats,
Comments Date:	09301994
Comments:	sumps, and process equipment. Removal of 1.18 tons of asbestos
Comments Date:	09301994
Comments:	containing building materials. RA #3. Paving of previously and
Comments Date:	09301994

DRAFT

LORENTZ BARREL & DRUM CO INC (Continued) **1000208886**

Comments: newly exposed surface soil resulting from the above removal
Comments Date: 09301994
Comments: actions. Paving used a chip seal material. Approximately 4 and
Comments Date: 09301994
Comments: 1/4 acres were sealed.
Comments Date: 11292001
Comments: Signed Prospective Purchaser Agreement (PPA) with a prospective
Comments Date: 11292001
Comments: buyer.
ID Name: CALSTARS CODE
ID Value: 200061
ID Name: EPA IDENTIFICATION NUMBER
ID Value: CAD029295706
ID Name: BEP DATABASE PCODE
ID Value: P21039
Alternate Name: LORENTZ BARREL AND DRUM COMPANY
Alternate Name: LORENTZ BARREL & DRUM COMPANY
Alternate Name: 10TH STREET LAND MANAGEMENT CORPORATION
Alternate Name: Not reported
Special Programs Code: MSCA
Special Programs Name: MULTI-SITE COOPERATIVE AGREEMENT

HIST UST:
Name: LORENTZ BARREL & DRUM CO., INC
Address: 1515 S 10TH ST
City,State,Zip: SAN JOSE, CA 95112
File Number: Not reported
URL: Not reported
Region: STATE
Facility ID: 00000049289
Facility Type: Other
Other Type: STEEL DRUM RECONDITI
Contact Name: E. LORENTZ, OWNER
Telephone: 4082927037
Owner Name: LORENTZ BARREL & DRUM CO., INC
Owner Address: 1515 SOUTH 10TH ST.
Owner City,St,Zip: SAN JOSE, CA 95112
Total Tanks: 0001

Tank Num: 001
Container Num: 1
Year Installed: Not reported
Tank Capacity: 00001000
Tank Used for: WASTE
Type of Fuel: Not reported
Container Construction Thickness: Not reported
Leak Detection: None

LIENS 2:
Facility Name: LORENTZ BARREL & DRUM CO.
Facility Address: 1515 S 10TH ST
Facility City: SAN JOSE
EPA ID: CAD029295706
Effective Date: Not reported
Facility State: CA
Lien: LP-1

DRAFT

LORENTZ BARREL & DRUM CO INC (Continued) **1000208886**

Facility Zip:	95112
Party Name:	Not reported
Reg:	9
Release Date:	Not reported
Start Date:	08/30/1989
Complete Date:	Not reported
Party Name:	Not reported
Party Name:	Not reported
Address:	Not reported

DEED:

Name:	LORENTZ BARREL & DRUM COMPANY
Address:	1507 SOUTH 10TH STREET
City,State,Zip:	SAN JOSE, CA 95112
Envirostor ID:	43300026
Area:	10TH STREET LAND MANAGEMENT PROPERTY
Sub Area:	Not reported
Site Type:	FEDERAL SUPERFUND
Status:	ACTIVE
Agency:	Not reported
Covenant Uploaded:	Not reported
Deed Date(s):	03/06/2002
File Name:	Envirostor Land Use Restrictions

Name:	LORENTZ BARREL & DRUM COMPANY
Address:	1507 SOUTH 10TH STREET
City,State,Zip:	SAN JOSE, CA 95112
Envirostor ID:	43300026
Area:	NEWARK GROUP PROPERTY
Sub Area:	Not reported
Site Type:	FEDERAL SUPERFUND
Status:	ACTIVE
Agency:	Not reported
Covenant Uploaded:	Not reported
Deed Date(s):	06/10/2005
File Name:	Envirostor Land Use Restrictions

RCRA NonGen / NLR:

Date Form Received by Agency:	19950117
Handler Name:	LORENTZ BARREL & DRUM CO INC
Handler Address:	1515 S 10TH ST
Handler City,State,Zip:	SAN JOSE, CA 95112
EPA ID:	CAD029295706
Contact Name:	BRUCE KLAFTER
Contact Address:	400 SANSOME ST
Contact City,State,Zip:	SAN FRANCISCO, CA 94111-3143
Contact Telephone:	415-773-5576

DRAFT

LORENTZ BARREL & DRUM CO INC (Continued) **1000208886**

Contact Fax:	Not reported
Contact Email:	Not reported
Contact Title:	Not reported
EPA Region:	09
Land Type:	Not reported
Federal Waste Generator Description:	Not a generator, verified
Non-Notifier:	Not reported
Biennial Report Cycle:	Not reported
Accessibility:	Not reported
Active Site Indicator:	Not reported
State District Owner:	CA
State District:	2
Mailing Address:	SANSOME ST
Mailing City,State,Zip:	SAN FRANCISCO, CA 94111-3143
Owner Name:	LORENTZ ERNEST
Owner Type:	Private
Operator Name:	NOT REQUIRED
Operator Type:	Private
Short-Term Generator Activity:	No
Importer Activity:	No
Mixed Waste Generator:	No
Transporter Activity:	No
Transfer Facility Activity:	No
Recycler Activity with Storage:	No
Small Quantity On-Site Burner Exemption:	No
Smelting Melting and Refining Furnace Exemption:	No
Underground Injection Control:	No
Off-Site Waste Receipt:	No
Universal Waste Indicator:	No
Universal Waste Destination Facility:	No
Federal Universal Waste:	No
Active Site Fed-Reg Treatment Storage and Disposal Facility:	Not reported
Active Site Converter Treatment storage and Disposal Facility:	Not reported
Active Site State-Reg Treatment Storage and Disposal Facility:	Not reported
Active Site State-Reg Handler:	---
Federal Facility Indicator:	Not reported
Hazardous Secondary Material Indicator:	NN
Sub-Part K Indicator:	Not reported
Commercial TSD Indicator:	No
Treatment Storage and Disposal Type:	Not reported
2018 GPRA Permit Baseline:	Not on the Baseline
2018 GPRA Renewals Baseline:	Not on the Baseline
Permit Renewals Workload Universe:	Not reported
Permit Workload Universe:	Not reported
Permit Progress Universe:	Not reported
Post-Closure Workload Universe:	Not reported
Closure Workload Universe:	Not reported
202 GPRA Corrective Action Baseline:	No
Corrective Action Workload Universe:	No
Subject to Corrective Action Universe:	No
Non-TSDFs Where RCRA CA has Been Imposed Universe:	No
TSDFs Potentially Subject to CA Under 3004 (u)/(v) Universe:	No
TSDFs Only Subject to CA under Discretionary Auth Universe:	No
Corrective Action Priority Ranking:	No NCAPS ranking
Environmental Control Indicator:	No
Institutional Control Indicator:	No
Human Exposure Controls Indicator:	N/A

DRAFT

LORENTZ BARREL & DRUM CO INC (Continued) **1000208886**

Groundwater Controls Indicator:	N/A
Operating TSDF Universe:	Not reported
Full Enforcement Universe:	Not reported
Significant Non-Complier Universe:	No
Unaddressed Significant Non-Complier Universe:	No
Addressed Significant Non-Complier Universe:	No
Significant Non-Complier With a Compliance Schedule Universe:	No
Financial Assurance Required:	Not reported
Handler Date of Last Change:	20000915
Recognized Trader-Importer:	No
Recognized Trader-Exporter:	No
Importer of Spent Lead Acid Batteries:	No
Exporter of Spent Lead Acid Batteries:	No
Recycler Activity Without Storage:	Not reported
Manifest Broker:	Not reported
Sub-Part P Indicator:	No

Handler - Owner Operator:

Owner/Operator Indicator:	Operator
Owner/Operator Name:	NOT REQUIRED
Legal Status:	Private
Date Became Current:	Not reported
Date Ended Current:	Not reported
Owner/Operator Address:	NOT REQUIRED
Owner/Operator City,State,Zip:	NOT REQUIRED, ME 99999
Owner/Operator Telephone:	415-555-1212
Owner/Operator Telephone Ext:	Not reported
Owner/Operator Fax:	Not reported
Owner/Operator Email:	Not reported

Owner/Operator Indicator:	Owner
Owner/Operator Name:	LORENTZ ERNEST
Legal Status:	Private
Date Became Current:	Not reported
Date Ended Current:	Not reported
Owner/Operator Address:	NOT REQUIRED
Owner/Operator City,State,Zip:	NOT REQUIRED, ME 99999
Owner/Operator Telephone:	415-555-1212
Owner/Operator Telephone Ext:	Not reported
Owner/Operator Fax:	Not reported
Owner/Operator Email:	Not reported

Historic Generators:

Receive Date:	19950117
Handler Name:	LORENTZ BARREL & DRUM CO INC
Federal Waste Generator Description:	Not a generator, verified
State District Owner:	CA
Large Quantity Handler of Universal Waste:	No
Recognized Trader Importer:	No
Recognized Trader Exporter:	No
Spent Lead Acid Battery Importer:	No
Spent Lead Acid Battery Exporter:	No
Current Record:	Yes
Non Storage Recycler Activity:	Not reported
Electronic Manifest Broker:	Not reported

DRAFT

LORENTZ BARREL & DRUM CO INC (Continued) **1000208886**

List of NAICS Codes and Descriptions:
NAICS Code: 42184
NAICS Description: INDUSTRIAL SUPPLIES WHOLESALERS

Facility Has Received Notices of Violation:

Found Violation:	No
Agency Which Determined Violation:	Not reported
Violation Short Description:	Not reported
Date Violation was Determined:	Not reported
Actual Return to Compliance Date:	Not reported
Return to Compliance Qualifier:	Not reported
Violation Responsible Agency:	Not reported
Scheduled Compliance Date:	Not reported
Enforcement Identifier:	Not reported
Date of Enforcement Action:	Not reported
Enforcement Responsible Agency:	Not reported
Enforcement Docket Number:	Not reported
Enforcement Attorney:	Not reported
Corrective Action Component:	Not reported
Appeal Initiated Date:	Not reported
Appeal Resolution Date:	Not reported
Disposition Status Date:	Not reported
Disposition Status:	Not reported
Disposition Status Description:	Not reported
Consent/Final Order Sequence Number:	Not reported
Consent/Final Order Respondent Name:	Not reported
Consent/Final Order Lead Agency:	Not reported
Enforcement Type:	Not reported
Enforcement Responsible Person:	Not reported
Enforcement Responsible Sub-Organization:	Not reported
SEP Sequence Number:	Not reported
SEP Expenditure Amount:	Not reported
SEP Scheduled Completion Date:	Not reported
SEP Actual Date:	Not reported
SEP Defaulted Date:	Not reported
SEP Type:	Not reported
SEP Type Description:	Not reported
Proposed Amount:	Not reported
Final Monetary Amount:	Not reported
Paid Amount:	Not reported
Final Count:	Not reported
Final Amount:	Not reported

Found Violation:	No
Agency Which Determined Violation:	Not reported
Violation Short Description:	Not reported
Date Violation was Determined:	Not reported
Actual Return to Compliance Date:	Not reported
Return to Compliance Qualifier:	Not reported
Violation Responsible Agency:	Not reported
Scheduled Compliance Date:	Not reported
Enforcement Identifier:	Not reported
Date of Enforcement Action:	Not reported
Enforcement Responsible Agency:	Not reported
Enforcement Docket Number:	Not reported
Enforcement Attorney:	Not reported

DRAFT

LORENTZ BARREL & DRUM CO INC (Continued) **1000208886**

Corrective Action Component: Not reported
Appeal Initiated Date: Not reported
Appeal Resolution Date: Not reported
Disposition Status Date: Not reported
Disposition Status: Not reported
Disposition Status Description: Not reported
Consent/Final Order Sequence Number: Not reported
Consent/Final Order Respondent Name: Not reported
Consent/Final Order Lead Agency: Not reported
Enforcement Type: Not reported
Enforcement Responsible Person: Not reported
Enforcement Responsible Sub-Organization: Not reported
SEP Sequence Number: Not reported
SEP Expenditure Amount: Not reported
SEP Scheduled Completion Date: Not reported
SEP Actual Date: Not reported
SEP Defaulted Date: Not reported
SEP Type: Not reported
SEP Type Description: Not reported
Proposed Amount: Not reported
Final Monetary Amount: Not reported
Paid Amount: Not reported
Final Count: Not reported
Final Amount: Not reported

Found Violation: No
Agency Which Determined Violation: Not reported
Violation Short Description: Not reported
Date Violation was Determined: Not reported
Actual Return to Compliance Date: Not reported
Return to Compliance Qualifier: Not reported
Violation Responsible Agency: Not reported
Scheduled Compliance Date: Not reported
Enforcement Identifier: Not reported
Date of Enforcement Action: Not reported
Enforcement Responsible Agency: Not reported
Enforcement Docket Number: Not reported
Enforcement Attorney: Not reported
Corrective Action Component: Not reported
Appeal Initiated Date: Not reported
Appeal Resolution Date: Not reported
Disposition Status Date: Not reported
Disposition Status: Not reported
Disposition Status Description: Not reported
Consent/Final Order Sequence Number: Not reported
Consent/Final Order Respondent Name: Not reported
Consent/Final Order Lead Agency: Not reported
Enforcement Type: Not reported
Enforcement Responsible Person: Not reported
Enforcement Responsible Sub-Organization: Not reported
SEP Sequence Number: Not reported
SEP Expenditure Amount: Not reported
SEP Scheduled Completion Date: Not reported
SEP Actual Date: Not reported
SEP Defaulted Date: Not reported
SEP Type: Not reported
SEP Type Description: Not reported

DRAFT

LORENTZ BARREL & DRUM CO INC (Continued) **1000208886**

Proposed Amount:	Not reported
Final Monetary Amount:	Not reported
Paid Amount:	Not reported
Final Count:	Not reported
Final Amount:	Not reported
Found Violation:	Yes
Agency Which Determined Violation:	State
Violation Short Description:	Generators - General
Date Violation was Determined:	19850301
Actual Return to Compliance Date:	19880308
Return to Compliance Qualifier:	Observed
Violation Responsible Agency:	State
Scheduled Compliance Date:	Not reported
Enforcement Identifier:	Not reported
Date of Enforcement Action:	Not reported
Enforcement Responsible Agency:	Not reported
Enforcement Docket Number:	Not reported
Enforcement Attorney:	Not reported
Corrective Action Component:	Not reported
Appeal Initiated Date:	Not reported
Appeal Resolution Date:	Not reported
Disposition Status Date:	Not reported
Disposition Status:	Not reported
Disposition Status Description:	Not reported
Consent/Final Order Sequence Number:	Not reported
Consent/Final Order Respondent Name:	Not reported
Consent/Final Order Lead Agency:	Not reported
Enforcement Type:	Not reported
Enforcement Responsible Person:	Not reported
Enforcement Responsible Sub-Organization:	Not reported
SEP Sequence Number:	Not reported
SEP Expenditure Amount:	Not reported
SEP Scheduled Completion Date:	Not reported
SEP Actual Date:	Not reported
SEP Defaulted Date:	Not reported
SEP Type:	Not reported
SEP Type Description:	Not reported
Proposed Amount:	Not reported
Final Monetary Amount:	Not reported
Paid Amount:	Not reported
Final Count:	Not reported
Final Amount:	Not reported
Found Violation:	No
Agency Which Determined Violation:	Not reported
Violation Short Description:	Not reported
Date Violation was Determined:	Not reported
Actual Return to Compliance Date:	Not reported
Return to Compliance Qualifier:	Not reported
Violation Responsible Agency:	Not reported
Scheduled Compliance Date:	Not reported
Enforcement Identifier:	Not reported
Date of Enforcement Action:	Not reported
Enforcement Responsible Agency:	Not reported
Enforcement Docket Number:	Not reported
Enforcement Attorney:	Not reported

DRAFT

LORENTZ BARREL & DRUM CO INC (Continued) **1000208886**

Corrective Action Component: Not reported
Appeal Initiated Date: Not reported
Appeal Resolution Date: Not reported
Disposition Status Date: Not reported
Disposition Status: Not reported
Disposition Status Description: Not reported
Consent/Final Order Sequence Number: Not reported
Consent/Final Order Respondent Name: Not reported
Consent/Final Order Lead Agency: Not reported
Enforcement Type: Not reported
Enforcement Responsible Person: Not reported
Enforcement Responsible Sub-Organization: Not reported
SEP Sequence Number: Not reported
SEP Expenditure Amount: Not reported
SEP Scheduled Completion Date: Not reported
SEP Actual Date: Not reported
SEP Defaulted Date: Not reported
SEP Type: Not reported
SEP Type Description: Not reported
Proposed Amount: Not reported
Final Monetary Amount: Not reported
Paid Amount: Not reported
Final Count: Not reported
Final Amount: Not reported

Found Violation: Yes
Agency Which Determined Violation: State
Violation Short Description: Generators - General
Date Violation was Determined: 19850301
Actual Return to Compliance Date: 19880308
Return to Compliance Qualifier: Observed
Violation Responsible Agency: State
Scheduled Compliance Date: Not reported
Enforcement Identifier: 001
Date of Enforcement Action: 19870601
Enforcement Responsible Agency: State
Enforcement Docket Number: Not reported
Enforcement Attorney: R9
Corrective Action Component: No
Appeal Initiated Date: Not reported
Appeal Resolution Date: Not reported
Disposition Status Date: Not reported
Disposition Status: Not reported
Disposition Status Description: Not reported
Consent/Final Order Sequence Number: Not reported
Consent/Final Order Respondent Name: Not reported
Consent/Final Order Lead Agency: Not reported
Enforcement Type: FINAL CIVIL JUDICIAL ACTION FOR IMMINENT AND SUBSTANTIAL ENDANGERMENT
Enforcement Responsible Person: R9
Enforcement Responsible Sub-Organization: Not reported
SEP Sequence Number: Not reported
SEP Expenditure Amount: Not reported
SEP Scheduled Completion Date: Not reported
SEP Actual Date: Not reported
SEP Defaulted Date: Not reported
SEP Type: Not reported
SEP Type Description: Not reported

DRAFT

LORENTZ BARREL & DRUM CO INC (Continued) **1000208886**

Proposed Amount:	Not reported
Final Monetary Amount:	Not reported
Paid Amount:	Not reported
Final Count:	Not reported
Final Amount:	Not reported

Evaluation Action Summary:

Evaluation Date:	19850827
Evaluation Responsible Agency:	State
Found Violation:	No
Evaluation Type Description:	NON-FINANCIAL RECORD REVIEW
Evaluation Responsible Person Identifier:	R9
Evaluation Responsible Sub-Organization:	Not reported
Actual Return to Compliance Date:	Not reported
Scheduled Compliance Date:	Not reported
Date of Request:	Not reported
Date Response Received:	Not reported
Request Agency:	Not reported
Former Citation:	Not reported

Evaluation Date:	19850311
Evaluation Responsible Agency:	State
Found Violation:	No
Evaluation Type Description:	FOCUSED COMPLIANCE INSPECTION
Evaluation Responsible Person Identifier:	R9
Evaluation Responsible Sub-Organization:	Not reported
Actual Return to Compliance Date:	Not reported
Scheduled Compliance Date:	Not reported
Date of Request:	Not reported
Date Response Received:	Not reported
Request Agency:	Not reported
Former Citation:	Not reported

Evaluation Date:	19850318
Evaluation Responsible Agency:	State
Found Violation:	No
Evaluation Type Description:	NON-FINANCIAL RECORD REVIEW
Evaluation Responsible Person Identifier:	R9
Evaluation Responsible Sub-Organization:	Not reported
Actual Return to Compliance Date:	Not reported
Scheduled Compliance Date:	Not reported
Date of Request:	Not reported
Date Response Received:	Not reported
Request Agency:	Not reported
Former Citation:	Not reported

Evaluation Date:	19850301
Evaluation Responsible Agency:	State
Found Violation:	Yes
Evaluation Type Description:	NON-FINANCIAL RECORD REVIEW
Evaluation Responsible Person Identifier:	R9
Evaluation Responsible Sub-Organization:	Not reported
Actual Return to Compliance Date:	19880308
Scheduled Compliance Date:	Not reported
Date of Request:	Not reported
Date Response Received:	Not reported
Request Agency:	Not reported

DRAFT

LORENTZ BARREL & DRUM CO INC (Continued) **1000208886**

Former Citation:	Not reported
Evaluation Date:	19850712
Evaluation Responsible Agency:	State
Found Violation:	No
Evaluation Type Description:	COMPLIANCE SCHEDULE EVALUATION
Evaluation Responsible Person Identifier:	R9
Evaluation Responsible Sub-Organization:	Not reported
Actual Return to Compliance Date:	Not reported
Scheduled Compliance Date:	Not reported
Date of Request:	Not reported
Date Response Received:	Not reported
Request Agency:	Not reported
Former Citation:	Not reported
Evaluation Date:	19850301
Evaluation Responsible Agency:	State
Found Violation:	Yes
Evaluation Type Description:	NON-FINANCIAL RECORD REVIEW
Evaluation Responsible Person Identifier:	R9
Evaluation Responsible Sub-Organization:	Not reported
Actual Return to Compliance Date:	19880308
Scheduled Compliance Date:	Not reported
Date of Request:	Not reported
Date Response Received:	Not reported
Request Agency:	Not reported
Former Citation:	Not reported

ROD:

Name:	LORENTZ BARREL & DRUM CO.
Address:	1515 S 10TH ST
City,State,Zip:	SAN JOSE, CA 95112
EPA ID:	CAD029295706
RG:	9
Site ID:	901287
Action:	GOVT Decision Document (ROD)
Operable Unit Number:	SHALLOW GW
SEQ ID:	1
Action Completion:	1988-09-25 00:00:00
NPL Status:	Final
Non NPL Status:	Not reported
Name:	LORENTZ BARREL & DRUM CO.
Address:	1515 S 10TH ST
City,State,Zip:	SAN JOSE, CA 95112
EPA ID:	CAD029295706
RG:	9
Site ID:	901287
Action:	GOVT Decision Document (ROD)
Operable Unit Number:	OVERALL SITE/SVE
SEQ ID:	2
Action Completion:	1993-08-26 00:00:00
NPL Status:	Final
Non NPL Status:	Not reported
Name:	LORENTZ BARREL & DRUM CO.

DRAFT

LORENTZ BARREL & DRUM CO INC (Continued) **1000208886**

Address: 1515 S 10TH ST
City,State,Zip: SAN JOSE, CA 95112
EPA ID: CAD029295706
RG: 9
Site ID: 901287
Action: GOVT ESD
Operable Unit Number: OVERALL SITE/SVE
SEQ ID: 1
Action Completion: 1998-05-29 00:00:00
NPL Status: Final
Non NPL Status: Not reported

Name: LORENTZ BARREL & DRUM CO.
Address: 1515 S 10TH ST
City,State,Zip: SAN JOSE, CA 95112
EPA ID: CAD029295706
RG: 9
Site ID: 901287
Action: GOVT ESD
Operable Unit Number: SHALLOW GW
SEQ ID: 2
Action Completion: 1998-04-24 00:00:00
NPL Status: Final
Non NPL Status: Not reported

Name: LORENTZ BARREL & DRUM CO.
Address: 1515 S 10TH ST
City,State,Zip: SAN JOSE, CA 95112
EPA ID: CAD029295706
RG: 9
Site ID: 901287
Action: GOVT ESD
Operable Unit Number: OVERALL SITE/SVE
SEQ ID: 3
Action Completion: 2013-09-26 00:00:00
NPL Status: Final
Non NPL Status: Not reported

PRP:
PRP Name:
A & B PAINTING, INC.
ADHESIVE CONSULTANTS
ADHESIVE CONSULTANTS CORP.
AERVOE PACIFIC
AERVOE PACIFIC
AJ DAW PRINTING INK CO
AJ RAISCH PAVING CO
ALAMEDA DEFENSE LOGISTICS FAC.
ALBUQUERQUE ENTERPRISES
ALCAL ROOFING
ALLGOOD INDUSTRIES
ALMADEN VINEYARDS, INC.
AMCHEM PRODUCTS, INC.
AMERICAN CAN CO
AMERICAN CONTRACTING
AMERICAN HOME FOODS
AMOCO
AMPEX CORP

DRAFT

LORENTZ BARREL & DRUM CO INC (Continued) **1000208886**

AMSCO
ANACOMP

Click this hyperlink while viewing on your computer to access
349 additional PRP: record(s) in the EDR Site Report.

ICIS:

Enforcement Action ID:	09-2005-0079
FRS ID:	110002641954
Action Name:	Lorentz Barrel and Drum
Facility Name:	LORENTZ BARREL & DRUM CO INC
Facility Address:	1515 S 10TH ST SAN JOSE, CA 95112
Enforcement Action Type:	Civil Judicial Action
Facility County:	SANTA CLARA
Program System Acronym:	ICIS
Enforcement Action Forum Desc:	Judicial
EA Type Code:	CIV
Facility SIC Code:	Not reported
Federal Facility ID:	Not reported
Latitude in Decimal Degrees:	37.31861
Longitude in Decimal Degrees:	-121.8644
Permit Type Desc:	Not reported
Program System Acronym:	7150
Facility NAICS Code:	Not reported
Tribal Land Code:	Not reported

Enforcement Action ID:	09-2003-0005
FRS ID:	110002641954
Action Name:	California Resin and Chemical (Bankruptcy)
Facility Name:	LORENTZ BARREL & DRUM CO INC
Facility Address:	1515 S 10TH ST SAN JOSE, CA 95112
Enforcement Action Type:	Bankruptcy
Facility County:	SANTA CLARA
Program System Acronym:	ICIS
Enforcement Action Forum Desc:	Judicial
EA Type Code:	BNK
Facility SIC Code:	Not reported
Federal Facility ID:	Not reported
Latitude in Decimal Degrees:	37.31861
Longitude in Decimal Degrees:	-121.8644
Permit Type Desc:	Not reported
Program System Acronym:	7150
Facility NAICS Code:	Not reported
Tribal Land Code:	Not reported

Enforcement Action ID:	09-2002-0184
FRS ID:	110002641954
Action Name:	Lorentz Barrel and Drum
Facility Name:	LORENTZ BARREL & DRUM CO INC
Facility Address:	1515 S 10TH ST SAN JOSE, CA 95112
Enforcement Action Type:	Civil Judicial Action
Facility County:	SANTA CLARA
Program System Acronym:	ICIS
Enforcement Action Forum Desc:	Judicial
EA Type Code:	CIV

DRAFT

LORENTZ BARREL & DRUM CO INC (Continued) **1000208886**

Facility SIC Code: Not reported
Federal Facility ID: Not reported
Latitude in Decimal Degrees: 37.31861
Longitude in Decimal Degrees: -121.8644
Permit Type Desc: Not reported
Program System Acronym: 7150
Facility NAICS Code: Not reported
Tribal Land Code: Not reported

Enforcement Action ID: 09-2002-0034
FRS ID: 110002641954
Action Name: LORENTZ BARREL AND DRUM - PPA
Facility Name: LORENTZ BARREL & DRUM CO INC
Facility Address: 1515 S 10TH ST
SAN JOSE, CA 95112
Enforcement Action Type: Prospective Purchaser Agreement
Facility County: SANTA CLARA
Program System Acronym: ICIS
Enforcement Action Forum Desc: Administrative - Formal
EA Type Code: PPA
Facility SIC Code: Not reported
Federal Facility ID: Not reported
Latitude in Decimal Degrees: 37.31861
Longitude in Decimal Degrees: -121.8644
Permit Type Desc: Not reported
Program System Acronym: 7150
Facility NAICS Code: Not reported
Tribal Land Code: Not reported

Enforcement Action ID: 09-1996-0028
FRS ID: 110002641954
Action Name: LORENTZ BARREL AND DRUM
Facility Name: LORENTZ BARREL & DRUM CO INC
Facility Address: 1515 S 10TH ST
SAN JOSE, CA 95112
Enforcement Action Type: CERCLA 122G Admin. Deminimis Cost Recov Settlement (Old)
Facility County: SANTA CLARA
Program System Acronym: ICIS
Enforcement Action Forum Desc: Administrative - Formal
EA Type Code: 122G
Facility SIC Code: Not reported
Federal Facility ID: Not reported
Latitude in Decimal Degrees: 37.31861
Longitude in Decimal Degrees: -121.8644
Permit Type Desc: Not reported
Program System Acronym: 7150
Facility NAICS Code: Not reported
Tribal Land Code: Not reported

Facility Name: LORENTZ BARREL & DRUM CO INC
Address: 1515 S 10TH ST
Tribal Indicator: N
Fed Facility: No
NAIC Code: Not reported
SIC Code: Not reported

DRAFT

LORENTZ BARREL & DRUM CO INC (Continued) **1000208886**

Facility Name: LORENTZ BARREL & DRUM CO INC
Address: 1515 S 10TH ST
Tribal Indicator: N
Fed Facility: No
NAIC Code: Not reported
SIC Code: Not reported

Facility Name: LORENTZ BARREL & DRUM CO INC
Address: 1515 S 10TH ST
Tribal Indicator: N
Fed Facility: No
NAIC Code: Not reported
SIC Code: Not reported

Facility Name: LORENTZ BARREL & DRUM CO INC
Address: 1515 S 10TH ST
Tribal Indicator: N
Fed Facility: No
NAIC Code: Not reported
SIC Code: Not reported

Facility Name: LORENTZ BARREL & DRUM CO INC
Address: 1515 S 10TH ST
Tribal Indicator: N
Fed Facility: No
NAIC Code: Not reported
SIC Code: Not reported

Facility Name: LORENTZ BARREL & DRUM CO INC
Address: 1515 S 10TH ST
Tribal Indicator: N
Fed Facility: No
NAIC Code: Not reported
SIC Code: Not reported

Facility Name: LORENTZ BARREL & DRUM CO INC
Address: 1515 S 10TH ST
Tribal Indicator: N
Fed Facility: No
NAIC Code: Not reported
SIC Code: Not reported

Facility Name: LORENTZ BARREL & DRUM CO INC
Address: 1515 S 10TH ST
Tribal Indicator: N
Fed Facility: No
NAIC Code: Not reported
SIC Code: Not reported

Facility Name: LORENTZ BARREL & DRUM CO INC
Address: 1515 S 10TH ST
Tribal Indicator: N
Fed Facility: No
NAIC Code: Not reported
SIC Code: Not reported

Facility Name: LORENTZ BARREL & DRUM CO INC

DRAFT

LORENTZ BARREL & DRUM CO INC (Continued) **1000208886**

Address: 1515 S 10TH ST
Tribal Indicator: N
Fed Facility: No
NAIC Code: Not reported
SIC Code: Not reported

Facility Name: LORENTZ BARREL & DRUM CO INC
Address: 1515 S 10TH ST
Tribal Indicator: N
Fed Facility: No
NAIC Code: Not reported
SIC Code: Not reported

Facility Name: LORENTZ BARREL & DRUM CO INC
Address: 1515 S 10TH ST
Tribal Indicator: N
Fed Facility: No
NAIC Code: Not reported
SIC Code: Not reported

Facility Name: LORENTZ BARREL & DRUM CO INC
Address: 1515 S 10TH ST
Tribal Indicator: N
Fed Facility: No
NAIC Code: Not reported
SIC Code: Not reported

Facility Name: LORENTZ BARREL & DRUM CO INC
Address: 1515 S 10TH ST
Tribal Indicator: N
Fed Facility: No
NAIC Code: Not reported
SIC Code: Not reported

Facility Name: LORENTZ BARREL & DRUM CO INC
Address: 1515 S 10TH ST
Tribal Indicator: N
Fed Facility: No
NAIC Code: Not reported
SIC Code: Not reported

Facility Name: LORENTZ BARREL & DRUM CO INC
Address: 1515 S 10TH ST
Tribal Indicator: N
Fed Facility: No
NAIC Code: Not reported
SIC Code: Not reported

Facility Name: LORENTZ BARREL & DRUM CO INC
Address: 1515 S 10TH ST

DRAFT

LORENTZ BARREL & DRUM CO INC (Continued) **1000208886**

Tribal Indicator: N
Fed Facility: No
NAIC Code: Not reported
SIC Code: Not reported

Facility Name: LORENTZ BARREL & DRUM CO INC
Address: 1515 S 10TH ST
Tribal Indicator: N
Fed Facility: No
NAIC Code: Not reported
SIC Code: Not reported

Facility Name: LORENTZ BARREL & DRUM CO INC
Address: 1515 S 10TH ST
Tribal Indicator: N
Fed Facility: No
NAIC Code: Not reported
SIC Code: Not reported

Facility Name: LORENTZ BARREL & DRUM CO INC
Address: 1515 S 10TH ST
Tribal Indicator: N
Fed Facility: No
NAIC Code: Not reported
SIC Code: Not reported

Facility Name: LORENTZ BARREL & DRUM CO INC
Address: 1515 S 10TH ST
Tribal Indicator: N
Fed Facility: No
NAIC Code: Not reported
SIC Code: Not reported

Facility Name: LORENTZ BARREL & DRUM CO INC
Address: 1515 S 10TH ST
Tribal Indicator: N
Fed Facility: No
NAIC Code: Not reported
SIC Code: Not reported

Facility Name: LORENTZ BARREL & DRUM CO INC
Address: 1515 S 10TH ST
Tribal Indicator: N
Fed Facility: No
NAIC Code: Not reported
SIC Code: Not reported

Facility Name: LORENTZ BARREL & DRUM CO INC
Address: 1515 S 10TH ST
Tribal Indicator: N
Fed Facility: No
NAIC Code: Not reported
SIC Code: Not reported

CONSENT:
EPA ID: CAD029295706
Site ID: Not reported

DRAFT

LORENTZ BARREL & DRUM CO INC (Continued) **1000208886**

Case Title:	Not reported
Court Num:	Not reported
District:	Not reported
Entered Date:	Not reported
Name:	US V. E.I. DU PONT DE NEMOURS & CO.
Name:	LORENTZ BARREL & DRUM CO INC
Address:	1515 S 10TH ST
City,State,Zip:	SAN JOSE, CA 95112
County:	Not reported

FINDS:
Registry ID: 110002641954

Click Here:

Environmental Interest/Information System:
SUPERFUND NPL
California Hazardous Waste Tracking System - Datamart (HWTS-DATAMART) provides California with information on hazardous waste shipments for generators, transporters, and treatment, storage, and disposal facilities.
RCRAInfo is a national information system that supports the Resource Conservation and Recovery Act (RCRA) program through the tracking of events and activities related to facilities that generate, transport, and treat, store, or dispose of hazardous waste. RCRAInfo allows RCRA program staff to track the notification, permit, compliance, and corrective action activities required under RCRA.
STATE MASTER
ICIS (Integrated Compliance Information System) is the Integrated Compliance Information System and provides a database that, when complete, will contain integrated Enforcement and Compliance information across most of EPA's programs. The vision for ICIS is to replace EPA's independent databases that contain Enforcement data with a single repository for that information. Currently, ICIS contains all Federal Administrative and Judicial enforcement actions. This information is maintained in ICIS by EPA in the Regional offices and it Headquarters. A future release of ICIS will replace the Permit Compliance System (PCS) which supports the NPDES and will integrate that information with Federal actions already in the system. ICIS also has the capability to track other activities occurring in the Region that support Compliance and Enforcement programs. These include; Incident Tracking, Compliance Assistance, and Compliance Monitoring.

Click this hyperlink while viewing on your computer to access additional FINDS: detail in the EDR Site Report.

ECHO:

Envid:	1000208886
Registry ID:	110002641954
DFR URL:	http://echo.epa.gov/detailed-facility-report?fid=110002641954
Name:	LORENTZ BARREL & DRUM CO.
Address:	1515 S 10TH ST
City,State,Zip:	SAN JOSE, CA 95112

CORTESE:

Name:	LORENTZ BARREL & DRUM COMPANY
Address:	1507 SOUTH 10TH STREET

DRAFT

LORENTZ BARREL & DRUM CO INC (Continued) **1000208886**

City,State,Zip:	SAN JOSE, CA 95112
Region:	CORTESE
Envirostor Id:	43300026
Global ID:	Not reported
Site/Facility Type:	FEDERAL SUPERFUND - LISTED
Cleanup Status:	ACTIVE - LAND USE RESTRICTIONS
Status Date:	01/01/1985
Site Code:	200061
Latitude:	37.318644
Longitude:	-121.86554
Owner:	Not reported
Enf Type:	Not reported
Swat R:	Not reported
Flag:	envirostor
Order No:	Not reported
Waste Discharge System No:	Not reported
Effective Date:	Not reported
Region 2:	Not reported
WID Id:	Not reported
Solid Waste Id No:	Not reported
Waste Management Uit Name:	Not reported
File Name:	Haz Waste & Substances Sites

A1 **R AND G ENVIRONMENTAL SERVICES** **CA SWF/LF** **S126984414**
North **E SAN SALVADOR ST & S 4TH ST** **N/A**
< 1/8 **SAN JOSE, CA 99999**
0.030 mi.
161 ft. **Site 1 of 2 in cluster A**

Relative: **Lower**

Actual: **96 ft.**

SWF/LF (SWIS):

Name:	R AND G ENVIRONMENTAL SERVICES
Address:	E SAN SALVADOR ST & S 4TH ST
City,State,Zip:	SAN JOSE, CA 99999
Region:	STATE
Facility ID:	43-AA-0010
SWIS Number:	43-AA-0010
Point of Contact:	Eric Kiruja
Is Archived:	Yes
Is Closed Illegal Abandoned:	No
Is Site Inert Debris Engineered Fill:	No
Is Financial Assurances Responsible:	No
Absorbed On:	Not reported
Operational Status:	Active
Absorbed By:	Not reported
Closed Illegal Abandoned Category:	Not reported
EPA Federal Registry ID:	Not reported
ARB District:	Bay Area
SWRCB Region:	San Francisco Bay
Local Government:	San Jose
Reporting Agency Legal Name:	City of San Jose
Reporting Agency Department:	Department of Planning, Building, and Code Enforcement
Enforcing Agency Legal Name:	City of San Jose
Enforcing Agency Department:	Department of Planning, Building, and Code Enforcement
Regulation Status:	Unpermitted

Operator:

SWIS Number:	43-AA-0010
Site Name:	R and G Environmental Services

DRAFT

R AND G ENVIRONMENTAL SERVICES (Continued) **S126984414**

Site Operational Status:	Active
Site Type:	Non-Disposal Only
Site Regulatory Status:	Unpermitted
Latitude:	37.33333
Longitude:	-121.88333
Is Archived:	Yes
Operator:	R & G Environmental Services
Started On:	4/18/1996
Contact Name:	Not reported
Contact Title:	Not reported
Contact Email:	Not reported
Contact Phone:	(408) 288-4192
Street Address:	PO Box 5940
Operator City:	San Jose
Operator State:	CA
Operator Zip:	95150

B2 **CAMPUS LAUNDERETTE** **EDR Hist Cleaner** **1009133482**
WNW **402 S 3RD ST** **N/A**
< 1/8 **SAN JOSE, CA**
0.031 mi.
164 ft. **Site 1 of 5 in cluster B**

Relative: EDR Hist Cleaner
Lower

Actual: **96 ft.**

Year:	Name:	Type:
1966	CAMPUS LAUNDERETTE	LAUNDRIES SELF SERVE
1970	CAMPUS LAUNDERETTE	LAUNDRIES-SELF SERVE

C3 **SUPER GAS & MART** **RCRA NonGen / NLR** **1024869192**
ESE **498 S 4TH ST** **CAL000437804**
< 1/8 **SAN JOSE, CA 95112**
0.039 mi.
208 ft. **Site 1 of 7 in cluster C**

Relative: RCRA NonGen / NLR:
Higher

Actual: **99 ft.**

Date Form Received by Agency:		20180724
Handler Name:	SUPER GAS & MART	
Handler Address:		498 S 4TH ST
Handler City,State,Zip:		SAN JOSE, CA 95112
EPA ID:		CAL000437804
Contact Name:		ERIC AHUJA
Contact Address:		2125 HARTE CIR
Contact City,State,Zip:		SAN LEANDRO, CA 95112
Contact Telephone:		510-828-6018
Contact Fax:		510-614-1480
Contact Email:		AHUJA2924@GMAIL.COM
Contact Title:		Not reported
EPA Region:		09
Land Type:		Not reported
Federal Waste Generator Description:		Not a generator, verified
Non-Notifier:		Not reported
Biennial Report Cycle:		Not reported
Accessibility:		Not reported
Active Site Indicator:		Handler Activities

DRAFT

SUPER GAS & MART (Continued) **1024869192**

State District Owner:	Not reported
State District:	Not reported
Mailing Address:	498 S 4TH ST
Mailing City,State,Zip:	SAN JOSE, CA 95112
Owner Name:	ERIC AHUJA
Owner Type:	Other
Operator Name:	ERIC AHUJA
Operator Type:	Other
Short-Term Generator Activity:	No
Importer Activity:	No
Mixed Waste Generator:	No
Transporter Activity:	No
Transfer Facility Activity:	No
Recycler Activity with Storage:	No
Small Quantity On-Site Burner Exemption:	No
Smelting Melting and Refining Furnace Exemption:	No
Underground Injection Control:	No
Off-Site Waste Receipt:	No
Universal Waste Indicator:	Yes
Universal Waste Destination Facility:	Yes
Federal Universal Waste:	No
Active Site Fed-Reg Treatment Storage and Disposal Facility:	Not reported
Active Site Converter Treatment storage and Disposal Facility:	Not reported
Active Site State-Reg Treatment Storage and Disposal Facility:	Not reported
Active Site State-Reg Handler:	---
Federal Facility Indicator:	Not reported
Hazardous Secondary Material Indicator:	N
Sub-Part K Indicator:	Not reported
Commercial TSD Indicator:	No
Treatment Storage and Disposal Type:	Not reported
2018 GPRA Permit Baseline:	Not on the Baseline
2018 GPRA Renewals Baseline:	Not on the Baseline
Permit Renewals Workload Universe:	Not reported
Permit Workload Universe:	Not reported
Permit Progress Universe:	Not reported
Post-Closure Workload Universe:	Not reported
Closure Workload Universe:	Not reported
202 GPRA Corrective Action Baseline:	No
Corrective Action Workload Universe:	No
Subject to Corrective Action Universe:	No
Non-TSDFs Where RCRA CA has Been Imposed Universe:	No
TSDFs Potentially Subject to CA Under 3004 (u)/(v) Universe:	No
TSDFs Only Subject to CA under Discretionary Auth Universe:	No
Corrective Action Priority Ranking:	No NCAPS ranking
Environmental Control Indicator:	No
Institutional Control Indicator:	No
Human Exposure Controls Indicator:	N/A
Groundwater Controls Indicator:	N/A
Operating TSDF Universe:	Not reported
Full Enforcement Universe:	Not reported
Significant Non-Complier Universe:	No
Unaddressed Significant Non-Complier Universe:	No
Addressed Significant Non-Complier Universe:	No
Significant Non-Complier With a Compliance Schedule Universe:	No
Financial Assurance Required:	Not reported
Handler Date of Last Change:	20180907
Recognized Trader-Importer:	No

DRAFT

SUPER GAS & MART (Continued) **1024869192**

Recognized Trader-Exporter:	No
Importer of Spent Lead Acid Batteries:	No
Exporter of Spent Lead Acid Batteries:	No
Recycler Activity Without Storage:	No
Manifest Broker:	No
Sub-Part P Indicator:	No

Handler - Owner Operator:

Owner/Operator Indicator:	Owner
Owner/Operator Name:	ERIC AHUJA
Legal Status:	Other
Date Became Current:	Not reported
Date Ended Current:	Not reported
Owner/Operator Address:	2125 HARTE CIR
Owner/Operator City,State,Zip:	SAN LEANDRO, CA 94577
Owner/Operator Telephone:	510-828-6018
Owner/Operator Telephone Ext:	Not reported
Owner/Operator Fax:	Not reported
Owner/Operator Email:	Not reported

Owner/Operator Indicator:	Operator
Owner/Operator Name:	ERIC AHUJA
Legal Status:	Other
Date Became Current:	Not reported
Date Ended Current:	Not reported
Owner/Operator Address:	2125 HARTE CIR
Owner/Operator City,State,Zip:	SAN LEANDRO, CA 95112
Owner/Operator Telephone:	510-828-6018
Owner/Operator Telephone Ext:	Not reported
Owner/Operator Fax:	Not reported
Owner/Operator Email:	Not reported

Historic Generators:

Receive Date:	20180724
Handler Name: SUPER GAS & MART	
Federal Waste Generator Description:	Not a generator, verified
State District Owner:	Not reported
Large Quantity Handler of Universal Waste:	No
Recognized Trader Importer:	No
Recognized Trader Exporter:	No
Spent Lead Acid Battery Importer:	No
Spent Lead Acid Battery Exporter:	No
Current Record:	Yes
Non Storage Recycler Activity:	Not reported
Electronic Manifest Broker:	Not reported

List of NAICS Codes and Descriptions:

NAICS Code:	447190
NAICS Description:	OTHER GASOLINE STATIONS

Facility Has Received Notices of Violations:

Violations:	No Violations Found

DRAFT

SUPER GAS & MART (Continued) **1024869192**

Evaluation Action Summary:
Evaluations: No Evaluations Found

C4
ESE
< 1/8
0.039 mi.
208 ft.

Relative:
Higher

Actual:
99 ft.

SUPER GAS & MART
498 S 4TH ST
SAN JOSE, CA 95112

Site 2 of 7 in cluster C

Database(s): CA LUST, CA HIST LUST, CA CERS HAZ WASTE, CA SWEEPS UST, CA HIST UST, CA CERS TANKS, CA CUPA Listings, CA EMI, CA HAZMAT, CA CERS, CA HWTS

EDR ID Number: U001602644
EPA ID Number: N/A

LUST REG 2:
Region: 2
Facility Id: Not reported
Facility Status: Pollution Characterization
Case Number: 07S1E17B03f
How Discovered: Not reported
Leak Cause: Not reported
Leak Source: Not reported
Date Leak Confirmed: Not reported
Oversight Program: LUST
Prelim. Site Assesment Wokplan Submitted: Not reported
Preliminary Site Assesment Began: 12/2/1988
Pollution Characterization Began: 12/27/1988
Pollution Remediation Plan Submitted: Not reported
Date Remediation Action Underway: Not reported
Date Post Remedial Action Monitoring Began: Not reported

LUST SANTA CLARA:
Name: SPARTAN GAS STATION
Address: 498 S 4TH ST
City,State,Zip: SAN JOSE, CA
Region: SANTA CLARA
SCVWD ID: 07S1E17B03F
Date Closed: Not reported
EDR Link ID: 07S1E17B03F

HIST LUST SANTA CLARA:
Name: Spartan Gas Station
Address: 498 S 4th St
City: San Jose
Region: SANTA CLARA
Region Code: 2
SCVWD ID: 07S1E17B03
Oversite Agency: SCVWD
Date Listed: 1995-07-17 00:00:00
Closed Date: Not reported

CERS HAZ WASTE:
Name: SUPER GAS & MART
Address: 498 S 4TH ST

DRAFT

SUPER GAS & MART (Continued) **U001602644**

City,State,Zip: SAN JOSE, CA 95112-5789
Site ID: 155671
CERS ID: 10353391
CERS Description: Hazardous Waste Generator

SWEEPS UST:
Name: SPARTAN STATIONS INC
Address: 498 S 4TH ST
City: SAN JOSE
Status: Active
Comp Number: 400569
Number: 9
Board Of Equalization: Not reported
Referral Date: 09-30-92
Action Date: 09-08-92
Created Date: 02-29-88
Owner Tank Id: Not reported
SWRCB Tank Id: 43-060-400569-000001
Tank Status: A
Capacity: 8000
Active Date: Not reported
Tank Use: M.V. FUEL
STG: P
Content: DIESEL
Number Of Tanks: 5

Name: SPARTAN STATIONS INC
Address: 498 S 4TH ST
City: SAN JOSE
Status: Active
Comp Number: 400569
Number: 9
Board Of Equalization: Not reported
Referral Date: 09-30-92
Action Date: 09-08-92
Created Date: 02-29-88
Owner Tank Id: Not reported
SWRCB Tank Id: 43-060-400569-000002
Tank Status: A
Capacity: 10000
Active Date: Not reported
Tank Use: M.V. FUEL
STG: P
Content: REG UNLEADED
Number Of Tanks: Not reported

Name: SPARTAN STATIONS INC
Address: 498 S 4TH ST
City: SAN JOSE
Status: Active
Comp Number: 400569
Number: 9
Board Of Equalization: Not reported
Referral Date: 09-30-92
Action Date: 09-08-92
Created Date: 02-29-88
Owner Tank Id: Not reported

DRAFT

SUPER GAS & MART (Continued) **U001602644**

SWRCB Tank Id: 43-060-400569-000003
Tank Status: A
Capacity: 12000
Active Date: Not reported
Tank Use: M.V. FUEL
STG: P
Content: REG UNLEADED
Number Of Tanks: Not reported

Name: SPARTAN STATIONS INC
Address: 498 S 4TH ST
City: SAN JOSE
Status: Active
Comp Number: 400569
Number: 9
Board Of Equalization: Not reported
Referral Date: 09-30-92
Action Date: 09-08-92
Created Date: 02-29-88
Owner Tank Id: Not reported
SWRCB Tank Id: 43-060-400569-000004
Tank Status: A
Capacity: 6000
Active Date: Not reported
Tank Use: M.V. FUEL
STG: P
Content: LEADED
Number Of Tanks: Not reported

Name: SPARTAN STATIONS INC
Address: 498 S 4TH ST
City: SAN JOSE
Status: Active
Comp Number: 400569
Number: 9
Board Of Equalization: Not reported
Referral Date: 09-30-92
Action Date: 09-08-92
Created Date: 02-29-88
Owner Tank Id: Not reported
SWRCB Tank Id: 43-060-400569-000005
Tank Status: A
Capacity: 6000
Active Date: Not reported
Tank Use: M.V. FUEL
STG: P
Content: LEADED
Number Of Tanks: Not reported

HIST UST:
Name: SPARTAN 4
Address: 498 SO 4TH ST
City,State,Zip: SAN JOSE, CA 95112
File Number: 00020921
URL: http://geotracker.waterboards.ca.gov/ustpdfs/pdf/00020921.pdf
Region: STATE
Facility ID: 00000005700

DRAFT

SUPER GAS & MART (Continued) **U001602644**

Facility Type:	Gas Station
Other Type:	Not reported
Contact Name:	JOE HALEY
Telephone:	4082921041
Owner Name:	SPARTAN STATIONS INC
Owner Address:	1790 SO TENTH ST
Owner City,St,Zip:	SAN JOSE, CA 95112
Total Tanks:	0005
Tank Num:	001
Container Num:	15
Year Installed:	1978
Tank Capacity:	00006000
Tank Used for:	PRODUCT
Type of Fuel:	UNLEADED
Container Construction Thickness:	1/4
Leak Detection:	Stock Inventor
Tank Num:	002
Container Num:	16
Year Installed:	1978
Tank Capacity:	00006000
Tank Used for:	PRODUCT
Type of Fuel:	UNLEADED
Container Construction Thickness:	1/4
Leak Detection:	Stock Inventor
Tank Num:	003
Container Num:	17
Year Installed:	1978
Tank Capacity:	00012000
Tank Used for:	PRODUCT
Type of Fuel:	PREMIUM
Container Construction Thickness:	1/4
Leak Detection:	Stock Inventor
Tank Num:	004
Container Num:	18
Year Installed:	1978
Tank Capacity:	00010000
Tank Used for:	PRODUCT
Type of Fuel:	REGULAR
Container Construction Thickness:	1/4
Leak Detection:	Stock Inventor
Tank Num:	005
Container Num:	19
Year Installed:	1978
Tank Capacity:	00008000
Tank Used for:	PRODUCT
Type of Fuel:	DIESEL
Container Construction Thickness:	1/4
Leak Detection:	Stock Inventor

Click here for Geo Tracker PDF:

DRAFT

SUPER GAS & MART (Continued) **U001602644**

CERS TANKS:
Name: SUPER GAS & MART
Address: 498 S 4TH ST
City,State,Zip: SAN JOSE, CA 95112-5789
Site ID: 155671
CERS ID: 10353391
CERS Description: Underground Storage Tank

CUPA SANTA CLARA:
Name: SUPER GAS & MART
Address: 498 S 4TH ST
City,State,Zip: SAN JOSE, CA 951125789
Region: SANTA CLARA
PE#: 2202
Program Description: GENERATES < 100 KG/YR
Program Identifier: DEH PERMIT-HAZ WASTE GENERATOR PROGRAM
Latitude: 37.323809
Longitude: -121.896583
Record ID: PR0396326
Facility ID: FA0700200

Name: SUPER GAS & MART
Address: 498 S 4TH ST
City,State,Zip: SAN JOSE, CA 951125789
Region: SANTA CLARA
PE#: 2399
Program Description: UNDERGROUND STORAGE TANK PROGRAM RECORD
Program Identifier: Not reported
Latitude: 37.323809
Longitude: -121.896583
Record ID: PR0396327
Facility ID: FA0700200

Name: SUPER GAS & MART
Address: 498 S 4TH ST
City,State,Zip: SAN JOSE, CA 951125789
Region: SANTA CLARA
PE#: BP01
Program Description: HMBP FACILITY, 1-3 CHEMICALS
Program Identifier: DEH PERMIT-HAZ MAT BUSINESS PLAN PROGRAM
Latitude: 37.323809
Longitude: -121.896583
Record ID: PR0396328
Facility ID: FA0700200

EMI:
Name: SUPER GAS & MART
Address: 498 S 4TH ST
City,State,Zip: SAN JOSE, CA 95112
Year: 2017
County Code: 43
Air Basin: SF
Facility ID: 111979
Air District Name: BA
SIC Code: 5411
Air District Name: BAY AREA AQMD

DRAFT

SUPER GAS & MART (Continued) **U001602644**

Community Health Air Pollution Info System: Not reported
Consolidated Emission Reporting Rule: Not reported
Total Organic Hydrocarbon Gases Tons/Yr: 0.05003454
Reactive Organic Gases Tons/Yr: 0.05003454
Carbon Monoxide Emissions Tons/Yr: Not reported
NOX - Oxides of Nitrogen Tons/Yr: Not reported
SOX - Oxides of Sulphur Tons/Yr: Not reported
Particulate Matter Tons/Yr: Not reported
Part. Matter 10 Micrometers and Smllr Tons/Yr: Not reported

Name: SUPER GAS & MART
Address: 498 S 4TH ST
City,State,Zip: SAN JOSE, CA 95112
Year: 2018
County Code: 43
Air Basin: SF
Facility ID: 111979
Air District Name: BA
SIC Code: 5411
Air District Name: BAY AREA AQMD
Community Health Air Pollution Info System: Not reported
Consolidated Emission Reporting Rule: Not reported
Total Organic Hydrocarbon Gases Tons/Yr: 0.05003454
Reactive Organic Gases Tons/Yr: 0.05003454
Carbon Monoxide Emissions Tons/Yr: Not reported
NOX - Oxides of Nitrogen Tons/Yr: Not reported
SOX - Oxides of Sulphur Tons/Yr: Not reported
Particulate Matter Tons/Yr: Not reported
Part. Matter 10 Micrometers and Smllr Tons/Yr: Not reported

SAN JOSE HAZMAT:
Name: SUPER GAS & MART
Address: 498 S 4TH ST
City,State,Zip: SAN JOSE, CA 95112
Region: SAN JOSE
File Num: 400569
Class: Gasoline Station

CERS:
Name: SUPER GAS & MART
Address: 498 S 4TH ST
City,State,Zip: SAN JOSE, CA 95112-5789
Site ID: 155671
CERS ID: 10353391
CERS Description: Chemical Storage Facilities

Violations:
Site ID: 155671
Site Name: Super Gas & Mart
Violation Date: 10-26-2015
Citation: HSC 6.95 25508.2 - California Health and Safety Code, Chapter 6.95, Section(s) 25508.2
Violation Description: Failure to annually review and electronically certify that the business plan is complete, accurate, and up-to-date.
Violation Notes: No HMBP submittal has been made since 10/28/2013.
Violation Division: Santa Clara County Environmental Health
Violation Program: HMRRP

DRAFT

SUPER GAS & MART (Continued) **U001602644**

Violation Source:	CERS
Site ID:	155671
Site Name:	Super Gas & Mart
Violation Date:	10-28-2013
Citation:	22 CCR 12 66262.40(c) - California Code of Regulations, Title 22, Chapter 12, Section(s) 66262.40(c)
Violation Description:	Failure to determine if the waste generated is a hazardous waste and to maintain analysis results for three years.
Violation Notes:	The waste absorbent material from spills is being disposed of to the trash.
Violation Division:	Santa Clara County Environmental Health
Violation Program:	HW
Violation Source:	CERS
Site ID:	155671
Site Name:	Super Gas & Mart
Violation Date:	10-26-2015
Citation:	22 CCR 12 66262.12 - California Code of Regulations, Title 22, Chapter 12, Section(s) 66262.12
Violation Description:	Failure to obtain and/or maintain an Active EPA ID.
Violation Notes:	No EPA ID # has been activated. This is a repeated violation, elevated to a class II Violation
Violation Division:	Santa Clara County Environmental Health
Violation Program:	HW
Violation Source:	CERS
Site ID:	155671
Site Name:	Super Gas & Mart
Violation Date:	10-28-2013
Citation:	23 CCR 16 2636(f)(5) - California Code of Regulations, Title 23, Chapter 16, Section(s) 2636(f)(5)
Violation Description:	Failure to maintain all product piping outside the dispenser to be fail-safe and shut down the pump when a leak is detected and the monitoring system shuts down the pump or flow restriction occurs when a leak is detected in the under dispenser containment.
Violation Notes:	It was noted the system set-up did not include proper relay programming for Sensor Short Alarm. Note: The programming was corrected while onsite today, no further action is required.
Violation Division:	Santa Clara County Environmental Health
Violation Program:	UST
Violation Source:	CERS
Site ID:	155671
Site Name:	Super Gas & Mart
Violation Date:	10-28-2013
Citation:	22 CCR 12 66262.12 - California Code of Regulations, Title 22, Chapter 12, Section(s) 66262.12
Violation Description:	Failure to obtain and/or maintain an Active EPA ID.
Violation Notes:	Facility generates hazardous waste from spills and clean-up activities, but does not have an EPA ID Number. Please utilize the provided form to apply for a NEW EPA ID number for your facility.
Violation Division:	Santa Clara County Environmental Health
Violation Program:	HW
Violation Source:	CERS
Site ID:	155671

DRAFT

SUPER GAS & MART (Continued) **U001602644**

Site Name:	Super Gas & Mart
Violation Date:	10-15-2018
Citation:	23 CCR 16 2712(b)(1)(G) - California Code of Regulations, Title 23, Chapter 16, Section(s) 2712(b)(1)(G)
Violation Description:	Failure to comply with one or more of the following overfill prevention equipment requirements: Alert the transfer operator when the tank is 90 percent full by restricting the flow into the tank or triggering an audible and visual alarm; or Restrict delivery of flow to the tank at least 30 minutes before the tank overfills, provided the restriction occurs when the tank is filled to no more than 95 percent of capacity; and activate an audible alarm at least five minutes before the tank overfills; or Provide positive shut-off of flow to the tank when the tank is filled to no more than 95 percent of capacity; or Provide positive shut-off of flow to the tank so that none of the fittings located on the top of the tank are exposed to product due to overfilling. Install/retrofit overfill prevention equipment that does not use flow restrictors on vent piping to meet overfill prevention equipment requirements when the overfill prevention equipment is installed, repaired, or replaced on and after October 1,- 2018. For USTs installed before October 1, 2018, perform an inspection by October 13, 2018 and every 36 months thereafter. For USTs installed on and after October- 1,- 2018, perform an inspection at installation and every 36 months thereafter. Inspected within 30 days after a repair to the overfill prevention equipment. Inspected using an applicable manufacturer guidelines, industry codes, engineering standards, or a method approved by a professional engineer. Inspected by a certified UST service technician. Maintain records of overfill prevention equipment inspection for 36 months.
Violation Notes:	Returned to compliance on 09/10/2019. Overfill prevention inspection was not conducted by 10/13/2018.
Violation Division:	Santa Clara County Environmental Health
Violation Program:	UST
Violation Source:	CERS
Site ID:	155671
Site Name:	Super Gas & Mart
Violation Date:	10-15-2018
Citation:	23 CCR 16 2641(h) - California Code of Regulations, Title 23, Chapter 16, Section(s) 2641(h)
Violation Description:	Failure to have an approved UST Monitoring Plan.
Violation Notes:	Returned to compliance on 10/31/2018. Facility must make the following corrections to monitoring plan uploaded in CERS for it to be approved: Tank 1 and Tank 2 Tank information pages lists G yesG to audible and visual overfill protection. This box must be checked G noG for each tank. Tank 2 must check G yesG for Fill Tube Shut-off Valve, G yesG to Spill Buckets and Striker Plate/ Bottom Protector, and G noneG to Vent Piping Transition Sumps. Tank 1 Monitoring plan lists G yesG to Monthly Statistical Inventory Reconciliation, Weekly Manual Tank Gauge, and Tank Integrity Testing. Pipe monitoring section lists G yesG to Electronic line leak detector section. These items must be marked as G NoG . Tank 2 Monitoring plan incorrectly lists sump leak sensor as G Veeder Root 794390420G . Sensor must be listed as G 794380208G . A marked-up copy of CERS printout was provided.
Violation Division:	Santa Clara County Environmental Health
Violation Program:	UST
Violation Source:	CERS

DRAFT

SUPER GAS & MART (Continued) **U001602644**

Site ID:	155671
Site Name:	Super Gas & Mart
Violation Date:	10-25-2016
Citation:	23 CCR 6.7 25284, 25286 - California Code of Regulations, Title 23, Chapter 6.7, Section(s) 25284, 25286
Violation Description:	Failure to submit a complete and accurate application for a permit to operate a UST, or for renewal of the permit.
Violation Notes:	Returned to compliance on 10/15/2018. . See CERS for status and comments. .
Violation Division:	Santa Clara County Environmental Health
Violation Program:	UST
Violation Source:	CERS

Site ID:	155671
Site Name:	Super Gas & Mart
Violation Date:	10-15-2018
Citation:	Un-Specified
Violation Description:	Hazardous Waste Generator Program - Administration/Documentation - General Local Ordinance
Violation Notes:	Returned to compliance on 10/31/2018. Facility must check G yesG to the question, G Does your facility generate hazardous waste?G and include the EPA ID number on the business activities page listed in CERS. Make these corrections and resubmit.
Violation Division:	Santa Clara County Environmental Health
Violation Program:	HW
Violation Source:	CERS

Site ID:	155671
Site Name:	Super Gas & Mart
Violation Date:	10-15-2018
Citation:	40 CFR 1 265.33 - U.S. Code of Federal Regulations, Title 40, Chapter 1, Section(s) 265.33
Violation Description:	Failure to test and maintain as necessary all facility communications or alarm systems, fire protection equipment, spill control equipment, and decontamination equipment to assure its proper operation in time of emergency.
Violation Notes:	Returned to compliance on 10/31/2018. Fire extinguishers were last serviced on May 11, 2016. Fire extinguishers must be annually serviced. Schedule this service and provide a copy of the invoice once it is complete. No spill control material was observed at the time of inspection. Facility must maintain a stock of spill control equipment and replace materials when they are used.
Violation Division:	Santa Clara County Environmental Health
Violation Program:	HW
Violation Source:	CERS

Site ID:	155671
Site Name:	Super Gas & Mart
Violation Date:	10-26-2015
Citation:	HSC 6.7 25299 - California Health and Safety Code, Chapter 6.7, Section(s) 25299
Violation Description:	Failure to comply with one or more of the operating permit conditions.
Violation Notes:	Not reported
Violation Division:	Santa Clara County Environmental Health
Violation Program:	UST
Violation Source:	CERS

DRAFT

SUPER GAS & MART (Continued) **U001602644**

Site ID:	155671
Site Name:	Super Gas & Mart
Violation Date:	10-12-2017
Citation:	HSC 6.75 25299.30-25299.34 - California Health and Safety Code, Chapter 6.75, Section(s) 25299.30-25299.34
Violation Description:	Failure to submit and maintain complete and current Certification of Financial Responsibility or other mechanism of financial assurance.
Violation Notes:	Returned to compliance on 10/31/2018. A copy of the CFO letter for this year was not available at the facility for review as it is stated on CERS. Provide a current copy of the CFO letter either by uploading it to CERS or by having it available at the facility.
Violation Division:	Santa Clara County Environmental Health
Violation Program:	UST
Violation Source:	CERS

Site ID:	155671
Site Name:	Super Gas & Mart
Violation Date:	10-26-2020
Citation:	23 CCR 16 2712(b)(6) - California Code of Regulations, Title 23, Chapter 16, Section(s) 2712(b)(6)
Violation Description:	Failure to maintain records of repairs and upgrades on site, or off site if approved by the UPA, for the life of the UST.
Violation Notes:	Returned to compliance on 10/26/2020. Records of exactly where repairs were made to the sumps prior to retesting is unclear. Test results note only that sump was "resealed" at piping and electrical penetrations.
Violation Division:	Santa Clara County Environmental Health
Violation Program:	UST
Violation Source:	CERS

Site ID:	155671
Site Name:	Super Gas & Mart
Violation Date:	10-28-2013
Citation:	23 CCR 16 2637 - California Code of Regulations, Title 23, Chapter 16, Section(s) 2637
Violation Description:	Failure to comply with one or more of the following: conduct secondary containment testing, within six months of installation and every 36 months thereafter, conducted in accordance with proper practices, protocols, or test methods.
Violation Notes:	Secondary Containment testing of your UST system was due in Sept. 2012. Have testing for secondary testing scheduled in the next 30 days and perform testing. Submit copies of Secondary Containment testing to this agency within 30 days of the testing date.
Violation Division:	Santa Clara County Environmental Health
Violation Program:	UST
Violation Source:	CERS

Site ID:	155671
Site Name:	Super Gas & Mart
Violation Date:	10-26-2020
Citation:	HSC 6.75 25299.30-25299.34 - California Health and Safety Code, Chapter 6.75, Section(s) 25299.30-25299.34
Violation Description:	Failure to submit and maintain complete and current Certification of Financial Responsibility or other mechanism of financial assurance.
Violation Notes:	Returned to compliance on 10/26/2020. The 2020 CFO letter was not available for review at the time of inspection. Discussed with owner difference between CFR and CFO letter and which needs to be annually

DRAFT

SUPER GAS & MART (Continued) **U001602644**

completed and by when. CFO letter provided prior to issue of report. NO CORRECTIVE ACTIONS REQUIRED.
Violation Division: Santa Clara County Environmental Health
Violation Program: UST
Violation Source: CERS

Site ID: 155671
Site Name: Super Gas & Mart
Violation Date: 10-26-2015
Citation: HSC 6.75 25299.30-25299.34 - California Health and Safety Code, Chapter 6.75, Section(s) 25299.30-25299.34
Violation Description: Failure to submit and maintain complete and current Certification of Financial Responsibility or other mechanism of financial assurance.
Violation Notes: No Letter from the CFO for the current time period has been made available.
Violation Division: Santa Clara County Environmental Health
Violation Program: UST
Violation Source: CERS

Site ID: 155671
Site Name: Super Gas & Mart
Violation Date: 10-15-2018
Citation: HSC 6.7 25284 - California Health and Safety Code, Chapter 6.7, Section(s) 25284
Violation Description: Failure to obtain a valid permit to operate from the UPA including but not limited to unpaid permit fees.
Violation Notes: Returned to compliance on 09/26/2019. Facility owner has not been issued a permit to operate. Permit application listed in CERS lists the operator as Eric Ahuja while financial responsibility documents list the operator as Super Gas & Mart. Correct this discrepancy in CERS and resubmit. Then provide documentation of corrective actions for all violations listed in this report. In order for a permit to operate to be issued, all violations must be addressed and all required information on CERS must be complete.
Violation Division: Santa Clara County Environmental Health
Violation Program: UST
Violation Source: CERS

Site ID: 155671
Site Name: Super Gas & Mart
Violation Date: 10-12-2017
Citation: HSC 6.7 25290.1(c), 25290.2(c), 25291(a)(2), 25292(e) - California Health and Safety Code, Chapter 6.7, Section(s) 25290.1(c), 25290.2(c), 25291(a)(2), 25292(e)
Violation Description: Failure to maintain secondary containment (e.g. failure of secondary containment testing).
Violation Notes: Returned to compliance on 12/03/2018. The last SB989 (secondary containment testing) was conducted on 11/07/2016. On the Secondary Containment Testing Report it was noted that secondary product line for the 87 tank failed when tested at the Hex nut O ring at UDC 3/4. Technician recommended that this be repair and or replace. Additionally, a violation was also issued for this same problem on the inspection report issued on 11/07/2016 by an inspector from our Department. At this time there are no records to show that this issue has been resolved. Provide to our office in writing an explanation how this issue will be resolved. Repair permits will be required by our Department to make the necessary repairs.

DRAFT

SUPER GAS & MART (Continued) **U001602644**

Violation Division: Santa Clara County Environmental Health
Violation Program: UST
Violation Source: CERS

Site ID: 155671
Site Name: Super Gas & Mart
Violation Date: 10-15-2018
Citation: 23 CCR 16 2715(a)(1)(B) - California Code of Regulations, Title 23, Chapter 16, Section(s) 2715(a)(1)(B)
Violation Description: Failure to submit the G Designated Underground Storage Tank Operator Identification FormG within 30 days of installing a UST system or within 30 days of a change in DO.
Violation Notes: Returned to compliance on 10/31/2018. Facility uploaded a different document in place of the DUSTO notification on CERS. Form was complete and available for review on-site. Upload hard copy form into CERS and resubmit.
Violation Division: Santa Clara County Environmental Health
Violation Program: UST
Violation Source: CERS

Site ID: 155671
Site Name: Super Gas & Mart
Violation Date: 10-28-2013
Citation: 23 CCR 16 2636(f)(2) - California Code of Regulations, Title 23, Chapter 16, Section(s) 2636(f)(2)
Violation Description: Failure of the pressurized piping to meet one or more of the following requirements: monitored at least hourly with the capability of detecting a release of 3.0 gallons per hour, and will restrict the flow of product through the piping or trigger an alarm when a release occurs.
Violation Notes: The 87 Vaporless line leak detector failed initial testing. The leak detector was adjusted and re-tested today, then passed. No further action is required.
Violation Division: Santa Clara County Environmental Health
Violation Program: UST
Violation Source: CERS

Site ID: 155671
Site Name: Super Gas & Mart
Violation Date: 11-07-2016
Citation: HSC 6.7 25290.1(c), 25290.2(c), 25291(a)(2), 25292(e) - California Health and Safety Code, Chapter 6.7, Section(s) 25290.1(c), 25290.2(c), 25291(a)(2), 25292(e)
Violation Description: Failure to maintain secondary containment (e.g. failure of secondary containment testing).
Violation Notes: Returned to compliance on 10/15/2018. . Failure of the 87 product line secondary containment was observed today. This shall be serviced, repaired, or replaced as appropriate. .
Violation Division: Santa Clara County Environmental Health
Violation Program: UST
Violation Source: CERS

Site ID: 155671
Site Name: Super Gas & Mart
Violation Date: 10-26-2015
Citation: Un-Specified
Violation Description: UST Program - Administration/Documentation - For use of Local

DRAFT

SUPER GAS & MART (Continued) **U001602644**

	Ordinance only
Violation Notes:	No responses to the outstanding Notice of Violations, dated 10/28/2013 and 10/27/2014 have been received by this office.
Violation Division:	Santa Clara County Environmental Health
Violation Program:	UST
Violation Source:	CERS
Site ID:	155671
Site Name:	Super Gas & Mart
Violation Date:	10-15-2018
Citation:	23 CCR 16 2641(h) - California Code of Regulations, Title 23, Chapter 16, Section(s) 2641(h)
Violation Description:	Failure to have an approved UST Response Plan.
Violation Notes:	Returned to compliance on 10/31/2018. Facility uploaded a contingency plan document instead of the required Response Plan in CERS. Complete the correct emergency response plan and delete the old contingency plan.
Violation Division:	Santa Clara County Environmental Health
Violation Program:	UST
Violation Source:	CERS
Site ID:	155671
Site Name:	Super Gas & Mart
Violation Date:	10-15-2019
Citation:	HSC 6.7 25293 - California Health and Safety Code, Chapter 6.7, Section(s) 25293
Violation Description:	Failure to maintain UST records in sufficient detail to enable the UPA to determine whether the UST systems are in compliance.
Violation Notes:	Returned to compliance on 10/31/2019. During records review observed DO monthly records that had action items that needed to be addressed by the UST operator but the reports were not signed by him as well as some reports were missing the Veeder Root tape attached to each monthly record. Ensure that all DO monthly records are completely filled out and that they are signed by the UST operator.
Violation Division:	Santa Clara County Environmental Health
Violation Program:	UST
Violation Source:	CERS
Site ID:	155671
Site Name:	Super Gas & Mart
Violation Date:	10-15-2019
Citation:	23 CCR 16 2636(f)(2) - California Code of Regulations, Title 23, Chapter 16, Section(s) 2636(f)(2)
Violation Description:	Failure of the functional line leak detector (LLD) monitoring pressurized piping to meet one or more of the following requirements: Monitored at least hourly with the capability of detecting a release of 3.0 gallons per hour leak at 10 pounds per square inch and restrict or shut off the flow of product through the piping when a leak is detected.
Violation Notes:	Returned to compliance on 10/15/2019. The mechanical line leak detector (MLLD) for the 87 tank had to be adjusted at the turbine by having the technician turn it 1/4 turn as the first time it was tested it failed. The MLLD was retested by the technician after it was adjusted and passed. No further action is required at this time.
Violation Division:	Santa Clara County Environmental Health
Violation Program:	UST
Violation Source:	CERS

DRAFT

SUPER GAS & MART (Continued) **U001602644**

Site ID:	155671
Site Name:	Super Gas & Mart
Violation Date:	10-15-2018
Citation:	HSC 6.7 25290.1(c),25290.2(c),25291(a)(2),2529.1(e) - California Health and Safety Code, Chapter 6.7, Section(s) 25290.1(c),25290.2(c),25291(a)(2),2529.1(e)
Violation Description:	Failure to maintain secondary containment (e.g., failure of secondary containment testing).
Violation Notes:	Returned to compliance on 12/03/2018. Secondary containment testing conducted on 11/07/16 demonstrated that secondary product line for the 87 tank failed when tested at the Hex nut O ring at UDC 3/4. This violation was also issued on Notices of Inspection issued on 11/07/2016 and 10/12/2017. Mr. Ahuja was first notified of this violation on 10/12/17. There are currently no records on-site showing a repair or replacement of this equipment. Provide to our office in writing an explanation of how this issue will be resolved. Repair permits will be required by our Department to make the necessary repairs.
Violation Division:	Santa Clara County Environmental Health
Violation Program:	UST
Violation Source:	CERS
Site ID:	155671
Site Name:	Super Gas & Mart
Violation Date:	10-12-2017
Citation:	HSC 6.7 25284 - California Health and Safety Code, Chapter 6.7, Section(s) 25284
Violation Description:	Failure to obtain a valid permit to operate from the CUPA.
Violation Notes:	Returned to compliance on 09/26/2019. A UST permit to operate has not been issued and needs to be updated on CERS to reflect the change in operations. As of May 2017 there is a new owner at this location and the information is as follows; Eric Ahuja (Individual own) Business Name; Super Gas & Mart e-mail; ahuja2924@gmail.com Update the information above on CERS to reflect the current information.
Violation Division:	Santa Clara County Environmental Health
Violation Program:	UST
Violation Source:	CERS
Site ID:	155671
Site Name:	Super Gas & Mart
Violation Date:	10-15-2018
Citation:	HSC 6.95 25505(a)(4) - California Health and Safety Code, Chapter 6.95, Section(s) 25505(a)(4)
Violation Description:	Failure to provide initial and annual training to all employees in safety procedures in the event of a release or threatened release of a hazardous material or failure to document and maintain training records for a minimum of three years.
Violation Notes:	Returned to compliance on 10/31/2018. Facility has not submitted a complete Hazardous Materials Business Plan via CERS since the change of ownership in 2017.
Violation Division:	Santa Clara County Environmental Health
Violation Program:	HMRRP
Violation Source:	CERS
Site ID:	155671
Site Name:	Super Gas & Mart
Violation Date:	10-25-2016

DRAFT

SUPER GAS & MART (Continued) **U001602644**

Citation:	HSC 6.75 25299.30-25299.34 - California Health and Safety Code, Chapter 6.75, Section(s) 25299.30-25299.34
Violation Description:	Failure to submit and maintain complete and current Certification of Financial Responsibility or other mechanism of financial assurance.
Violation Notes:	Returned to compliance on 10/15/2018. . No evidence provided by the Chief Financial Officer is available for this year, in CERS or on-site. .
Violation Division:	Santa Clara County Environmental Health
Violation Program:	UST
Violation Source:	CERS
Site ID:	155671
Site Name:	Super Gas & Mart
Violation Date:	10-27-2014
Citation:	22 CCR 12 66262.12 - California Code of Regulations, Title 22, Chapter 12, Section(s) 66262.12
Violation Description:	Failure to obtain and/or maintain an Active EPA ID.
Violation Notes:	Violation remains uncorrected from 10/28/2013.
Violation Division:	Santa Clara County Environmental Health
Violation Program:	HW
Violation Source:	CERS
Site ID:	155671
Site Name:	Super Gas & Mart
Violation Date:	10-26-2015
Citation:	HSC 6.5 Multiple - California Health and Safety Code, Chapter 6.5, Section(s) Multiple
Violation Description:	Haz Waste Generator Program - Administration/Documentation - General
Violation Notes:	No response to the Hazardous Waste Violations as identified on the Notice of Inspections dated 10/28/2013 and 10/27/2014 have been received by this office.
Violation Division:	Santa Clara County Environmental Health
Violation Program:	HW
Violation Source:	CERS
Site ID:	155671
Site Name:	Super Gas & Mart
Violation Date:	10-26-2020
Citation:	23 CCR 16 2716(e) - California Code of Regulations, Title 23, Chapter 16, Section(s) 2716(e)
Violation Description:	For designated operator (DO) monthly inspections conducted before October 1, 2018, failure to comply with one or more of the following requirements: Be performed by an ICC certified DO. Inspect monthly alarm history report, check that alarms are documented and responded to appropriately, and attach a copy. Inspect for the presence of liquid/debris in spill containers. Inspect for the presence of liquid/debris in under dispenser containment (UDC) and ensure that the monitoring equipment is positioned correctly. Inspect for liquid or debris in containment sumps where an alarm occurred with no service visit. Check that all testing and maintenance has been completed and documented. Verify that all facility employees have been trained in accordance with 23 CCR 2715(c). For designated operator (DO) 30 day inspections conducted on and after October 1, 2018, failure to conduct the designated UST operator visual inspection at least once every 30 days.
Violation Notes:	Returned to compliance on 10/26/2020. Inspections by DUSTO did not occur at least every 30 days as required. In April 2020 DUSTO noted

DRAFT

SUPER GAS & MART (Continued) **U001602644**

late due to COVID. In Sept. 2020 DUSTO noted late due to wildfires. Please ensure that all inspections are conducted within 30 days of prior.
Violation Division: Santa Clara County Environmental Health
Violation Program: UST
Violation Source: CERS

Site ID: 155671
Site Name: Super Gas & Mart
Violation Date: 10-28-2013
Citation: HSC 6.7 25284 - California Health and Safety Code, Chapter 6.7, Section(s) 25284
Violation Description: Failure to obtain and maintain a valid operation permit from the CUPA.
Violation Notes: Returned to compliance on 10/28/2013. Your facility did not apply for a UST Permit upon obtaining ownership within 30 days. Note: This violation has been corrected and the required UST paperwork has been received. A new 5 year Permit to Operate will be issued upon completion of Secondary Containment testing and payment of permit fees.
Violation Division: Santa Clara County Environmental Health
Violation Program: UST
Violation Source: CERS

Site ID: 155671
Site Name: Super Gas & Mart
Violation Date: 10-28-2013
Citation: 23 CCR 16 2715(f) - California Code of Regulations, Title 23, Chapter 16, Section(s) 2715(f)
Violation Description: Failure to comply with one or more of the following: provide training to facility employee(s) responsible for proper operation and maintenance every 12 months and/or train new employee(s) who are responsible for proper operation and maintenance within 30-days of hire and/or to have at least one employee present during operating hours that has been trained in the proper operation and maintenance of the UST system.
Violation Notes: Training was not properly documented for Ming Zhang, date of training for Ming Zhang was not noted. No other facility employees have been trained or documented for the facility employees. Note: Owner Ming Zhang indicated he was trained by the DUSTO on 2-15-13.
Violation Division: Santa Clara County Environmental Health
Violation Program: UST
Violation Source: CERS

Site ID: 155671
Site Name: Super Gas & Mart
Violation Date: 11-04-2019
Citation: HSC 6.7 25290.1(c),25290.2(c),25291(a)(2),2529.1(e) - California Health and Safety Code, Chapter 6.7, Section(s) 25290.1(c),25290.2(c),25291(a)(2),2529.1(e)
Violation Description: Failure to maintain secondary containment (e.g., failure of secondary containment testing).
Violation Notes: Returned to compliance on 01/27/2020. The following components failed hydrostatic testing as confirmed by Caldwell testing apparatus: - 87 grade STP sump - 91 grade STP sump Within 30 days, have a qualified contractor troubleshoot the cause of failure and retest. Please note, repairs to penetration fittings or sump wall may require plan check approval from this department.

DRAFT

SUPER GAS & MART (Continued) **U001602644**

Violation Division: Santa Clara County Environmental Health
Violation Program: UST
Violation Source: CERS

Site ID: 155671
Site Name: Super Gas & Mart
Violation Date: 10-15-2018
Citation: 23 CCR 16 2711(a)(8) - California Code of Regulations, Title 23, Chapter 16, Section(s) 2711(a)(8)
Violation Description: Failure to submit or maintain a current facility plot plan.
Violation Notes: Returned to compliance on 10/31/2018. Site plot plan submitted via CERS do not have piping routes and do not specify locations of all monitoring equipment.
Violation Division: Santa Clara County Environmental Health
Violation Program: UST
Violation Source: CERS

Site ID: 155671
Site Name: Super Gas & Mart
Violation Date: 10-27-2014
Citation: HSC 6.75 25299.30-25299.34 - California Health and Safety Code, Chapter 6.75, Section(s) 25299.30-25299.34
Violation Description: Failure to submit and maintain complete and current Certification of Financial Responsibility or other mechanism of financial assurance.
Violation Notes: Letter from Chief Financial Officer (CFO) has not been updated for current year. Letter must be updated within 150 days of end of previous calendar year (around the end of May). Upload an updated CFO letter via the California Environmental Reporting System (CERS) website within 30 days.
Violation Division: Santa Clara County Environmental Health
Violation Program: UST
Violation Source: CERS

Site ID: 155671
Site Name: Super Gas & Mart
Violation Date: 10-15-2018
Citation: 23 CCR 16 2712(b)(2) - California Code of Regulations, Title 23, Chapter 16, Section(s) 2712(b)(2)
Violation Description: Failure to maintain monitoring records for release detection and/or maintain records of appropriate follow-up actions.
Violation Notes: Returned to compliance on 10/31/2018. Previous secondary containment testing results and prior monitoring certifications were not available on-site for review.
Violation Division: Santa Clara County Environmental Health
Violation Program: UST
Violation Source: CERS

Site ID: 155671
Site Name: Super Gas & Mart
Violation Date: 10-15-2018
Citation: HSC 6.95 25508(a)(1) - California Health and Safety Code, Chapter 6.95, Section(s) 25508(a)(1)
Violation Description: Failure to complete and electronically submit a business plan when storing/handling a hazardous material at or above reportable quantities.
Violation Notes: Returned to compliance on 10/31/2018. Facility has not submitted a complete Hazardous Materials Business Plan via CERS since the change

DRAFT

SUPER GAS & MART (Continued) **U001602644**

of ownership in 2017.
Violation Division: Santa Clara County Environmental Health
Violation Program: HMRRP
Violation Source: CERS

Site ID: 155671
Site Name: Super Gas & Mart
Violation Date: 10-12-2017
Citation: HSC 6.7 25284(a)(3)(A) & (B); - California Health and Safety Code, Chapter 6.7, Section(s) 25284(a)(3)(A) & (B);
Violation Description: Failure to implement or maintain a written agreement between the UST permit holder and the operator (owner/operator agreement).
Violation Notes: Returned to compliance on 10/31/2018. A UST owner/operator agreement has not been uploaded on CERS to reflect the change is business owner. The business owner is no longer the same as the tank owner. Provide a copy of this agreement. A sample template copy of this agreement was provided via e-mail to the business owner.
Violation Division: Santa Clara County Environmental Health
Violation Program: UST
Violation Source: CERS

Site ID: 155671
Site Name: Super Gas & Mart
Violation Date: 10-26-2020
Citation: 23 CCR 16 2712(f) - California Code of Regulations, Title 23, Chapter 16, Section(s) 2712(f)
Violation Description: Failure to implement the corrections specified in the inspection report within 30 days of receiving an inspection report from either the UPA or special inspector.
Violation Notes: Returned to compliance on 10/26/2020. return to compliance document for 2019 NOI was not mailed/emailed to HMCD. Copy provided prior to report issue. NO RESPONSE REQUIRED.
Violation Division: Santa Clara County Environmental Health
Violation Program: UST
Violation Source: CERS

Site ID: 155671
Site Name: Super Gas & Mart
Violation Date: 10-26-2020
Citation: 23 CCR 16 2637(f) - California Code of Regulations, Title 23, Chapter 16, Section(s) 2637(f)
Violation Description: Failure to submit a copy of the secondary containment test results on the G Secondary Containment Testing report FormG to the UPA within 30 days after the test.
Violation Notes: Returned to compliance on 10/26/2020. The follow up (retest) results for previously failed containment parts was not provided to HMCD. Copy of the report was provided prior to report issue. NO RESPONSE REQUIRED.
Violation Division: Santa Clara County Environmental Health
Violation Program: UST
Violation Source: CERS

Site ID: 155671
Site Name: Super Gas & Mart
Violation Date: 10-27-2014
Citation: HSC 6.5 Multiple - California Health and Safety Code, Chapter 6.5, Section(s) Multiple

DRAFT

SUPER GAS & MART (Continued) **U001602644**

Violation Description: Haz Waste Generator Program - Administration/Documentation - General
Violation Notes: No response to violations noted in 10/28/2013 Official Notice of Inspection (NOI) has been submitted. Complete the "Corrective Actions Taken" column and "Certification of Compliance" signature section and return that NOI within 30 days along with this NOI also completed that way.
Violation Division: Santa Clara County Environmental Health
Violation Program: HW
Violation Source: CERS

Site ID: 155671
Site Name: Super Gas & Mart
Violation Date: 10-15-2019
Citation: 23 CCR 16 2715(c)(2) - California Code of Regulations, Title 23, Chapter 16, Section(s) 2715(c)(2)
Violation Description: Failure to have at least one facility employee present during operating hours that has been trained in the proper operation and maintenance of the UST system by a designated operator (DO).
Violation Notes: Returned to compliance on 10/31/2019. Employee training has expired for the two employees at this facility as of 08/2019; 1) Eric Ahuja 2) Pooja Ahuja Provide training to the employees above immediately by a trained DO.
Violation Division: Santa Clara County Environmental Health
Violation Program: UST
Violation Source: CERS

Evaluation:
Eval General Type: Other/Unknown
Eval Date: 07-09-2018
Violations Found: No
Eval Type: Other, not routine, done by local agency
Eval Notes: Red Card / Assisted new owner with CERS.
Eval Division: Santa Clara County Environmental Health
Eval Program: UST
Eval Source: CERS

Eval General Type: Compliance Evaluation Inspection
Eval Date: 10-24-2016
Violations Found: Yes
Eval Type: Routine done by local agency
Eval Notes: On site, 498 S 4th Street, for the 2016 UST Monitoring system Certification and Operating Permit Inspection. Qian Wu Christine, Manager, on site to allow facility access and records review. Ming Zhang, Owner, mizhang118@gmail.com CERS review, Called and spoke to Ming Zhang, Owner, today regarding the submittal status of UST Permit Application information in CERS. The update required in 2015 remains outstanding. See CERS for details. Note the business name/entity change to Blossom Business Inc. Business name and tax ID were changed in2015. David Winkler, Afford-a-Test, on site to conduct UST Monitoring System functional test and certification. ICC # 5263373 Serv Tech Expires 2/28/2018 VR - Expires 2/3/2018 VMI LDT-890 Exp 11/14/2017 On site: 1 split compartment UST, 2 tanks. L-4, audio and visual alarm, print, OK 2. sum ps, L-1, L-2, STP Shutdown, audio and visual alarm, print, OK 2 dispensers. Bravo Float and Chain. All 4 tested, functioned [Truncated]
Eval Division: Santa Clara County Environmental Health
Eval Program: UST

DRAFT

SUPER GAS & MART (Continued) **U001602644**

Eval Source: CERS

Eval General Type: Compliance Evaluation Inspection
Eval Date: 10-28-2013
Violations Found: Yes
Eval Type: Routine done by local agency
Eval Notes: Not reported
Eval Division: Santa Clara County Environmental Health
Eval Program: HW
Eval Source: CERS

Eval General Type: Compliance Evaluation Inspection
Eval Date: 10-26-2015
Violations Found: Yes
Eval Type: Routine done by local agency
Eval Notes: I am on site, at 498 S 4th St, San Jose, for the 2015 Hazardous Waste Permit Inspection. Christine Wu, Manager/Owner, is on site to provide records review and site access. No Response. No EPA ID #.
Eval Division: Santa Clara County Environmental Health
Eval Program: HW
Eval Source: CERS

Eval General Type: Compliance Evaluation Inspection
Eval Date: 10-26-2015
Violations Found: Yes
Eval Type: Routine done by local agency
Eval Notes: I am on site, at 498 S 4th St, San Jose, for the 2015 UST Permit Inspection and to witness the Monitoring System Testing. Christine Wu, Manager/Owner, is on site to provide records review and site access. On site at 10:30, DUSTO Monthly Records Review, Clent Gagnier, LG Environmental, ICC #5243792, exp. 9/9/2016 Training, 7/24/2015, Christine, OK CERS Review, Last update was on 10/28/2013. Financial Responsibility, The last UST Letter from the Chief Financial Officer was posted on 10/28/2013. The current UST Letter from the Chief Financial Officer is not available. Previous NOI Review for Compliance. 2014, record on site, All 3 items, Outstanding, Pastr Due 2013, EPA ID#, Waste Determination ?, All others OK 2012, record on site, Previous Owners, No longer valid. OK Ming Zhang Owner (408) 686-9061 (408) 710-9557 (24-hour) mizhang118@gmail.com email sent 9:30 to inform mr Ming Zhang I will be on site. David WWinkler, UST Service Tech, [Truncated]
Eval Division: Santa Clara County Environmental Health
Eval Program: UST
Eval Source: CERS

Eval General Type: Compliance Evaluation Inspection
Eval Date: 10-27-2014
Violations Found: Yes
Eval Type: Routine done by local agency
Eval Notes: All UST system leak detection equipment was tested today by by UST Service Technician David Winkler of Afforda-Test and functioned properly. Mr. Winkler has a current California Tank Tester license (exp. 3/31/2017), and current ICC UST Service Technician certification (exp. 3/3/2016), Veeder-Root Level 4 certification (exp. 2/10/2016), and Vaporless Manufacturing (VMI) LDT-890 line leak detector testing certification (exp. 11/10/2015). The 1 Model 794390-420 tank annular sensor (twin-compartment tank), and 2 Model 794380-208 submersible

DRAFT

SUPER GAS & MART (Continued) **U001602644**

turbine pump (STP) sump sensors were tested using water to obtain audible and visual fuel alarms on the TLS-350 console. Fail safe turbine shutdown was confirmed for the STP sump sensors. TLS-350 system setup programming is okay. The Model B-2000 mechanical leak detection units in the under dispenser containment (UDC) pans were tested using water and tripped the dispenser shear valves. The 2 Model 99 LD-2000 mechanical line leak [Truncated]

Eval Division: Santa Clara County Environmental Health
Eval Program: UST
Eval Source: CERS

Eval General Type: Compliance Evaluation Inspection
Eval Date: 10-28-2013
Violations Found: No
Eval Type: Routine done by local agency
Eval Notes: The Hazardous Materials Business Plan is up to date in CERS with the most recent submittal on 10/27/13. All facility, inventory, training, emergency response and site plan are complete at this time.
Eval Division: Santa Clara County Environmental Health
Eval Program: HMRRP
Eval Source: CERS

Eval General Type: Other/Unknown
Eval Date: 11-07-2016
Violations Found: No
Eval Type: Other, not routine, done by local agency
Eval Notes: On site, 498 S 4th Street, for the 2016 UST Secontary Containment Testing (SB-989) Inspection. Qian Wu Christine, Manager, on site to allow facility access and records review. Ming Zhang, Owner, mizhang118@gmail.com Received Christine's signature for the October 24, 2016 UST Inspection. See updated copy with electronic signature. Today on site is Benjamin Duncan, R&D Compliance Testing, to conduct UST Secondary Containment testing. ICC #5246802, exp. 4/6/2017 CA WRCB Licence # 90-1120, exp. 12/31/2016 Caldwell, exp 3 years from July 2014 The single containment on a two compartment UST is a fiberglass outer tank on a steel primary tank. The test was done with a vacuum of 15in Hg for 1 hour. no drop observed. Vacuum released for confirmation, OK Two STP sumps, water tested to the original testing depth as marked on the side wall, above all piping penetrations. Caldwell testing showed no drop in level after > 30 minutes, OK Two UDCs, Bravo Boxes, [Truncated]
Eval Division: Santa Clara County Environmental Health
Eval Program: UST
Eval Source: CERS

Eval General Type: Compliance Evaluation Inspection
Eval Date: 10-15-2018
Violations Found: Yes
Eval Type: Routine done by local agency
Eval Notes: CERS ID 10353391. Ownership of the tanks was changed in 2017 and previous owner submitted the last completed copy of the Hazardous Materials Business Plan on 11/15/16. Facility has the following reportable hazardous materials: 15,000 gallons of gasoline
Eval Division: Santa Clara County Environmental Health
Eval Program: HMRRP
Eval Source: CERS

DRAFT

SUPER GAS & MART (Continued) **U001602644**

Eval General Type: Compliance Evaluation Inspection
Eval Date: 10-15-2018
Violations Found: Yes
Eval Type: Routine done by local agency
Eval Notes: On-site for a hazardous waste inspection. Facility is a gas station that generates waste fuel and water for gas tank spill buckets. EPA ID CAL000437804 is currently active but no waste has been shipped yet. Observed 1x30 gallon drum of hazardous waste that is less than half full. The following violations were corrected at the time of inspection by the Mr. Ahuja: G211 Emergency Information Posting: Facility did not have emergency information posted at the time of inspection. Mr. Ahuja was given a template posting to fill out and post at the time of inspection. G020 Marking of Hazardous Waste: Observed 1x30 gallon drum of waste sump liquid with no markings at the time of inspection. Mr. Ahuja was given a completed label to place on the drum.
Eval Division: Santa Clara County Environmental Health
Eval Program: HW
Eval Source: CERS

Eval General Type: Compliance Evaluation Inspection
Eval Date: 10-15-2019
Violations Found: Yes
Eval Type: Routine done by local agency
Eval Notes: On-site to oversee an annual monitoring system certification. Testing was conducted by; Felix Ramirez with Afforda Test. Mr. Ramirez has the following certifications; ICC exp., 11/09/2020; VR#B34976 exp., 07/07/2020; and VMI #2517 exp., 11/07/2019. Prior to and after testing there were no active alarms at the veeder root panel. The following components were tested and passed during today's inspection; - 2 STP sump sensors provided a positive shut-down condition at the turbine. - 1 annular sensor provided an audible/visual alarm at the panel. - 2 UDC float and chain mechanism were tested and functioned as required. - Failsafe and sensor out were verified during this inspection. - 2 x 5 gallon spill buckets were hydrostatically tested for 60 minutes and passed. - 91 MLLD was tested and provided a slow flow condition at the dispenser. The following records were reviewed during this inspection; - 12 months of DO records. - Overfill Prevention Test Employee [Truncated]
Eval Division: Santa Clara County Environmental Health
Eval Program: UST
Eval Source: CERS

Eval General Type: Compliance Evaluation Inspection
Eval Date: 10-26-2020
Violations Found: Yes
Eval Type: Routine done by local agency
Eval Notes: Onsite for annual UST monitoring system certification by AffordaTest. Technician Ed Stearns had valid ICC, VR and VMI certifications. Site has a single tank with two compartments. Annular sensor provided audible and visual alarms at panel. 87 and 91 STP sump liquid sensors provided audible and visual alarms at panel and shutdown of turbines. UDC float and chain assemblies activated shear valves upon addition of water. Power out and sensor out/fail safe testing provided alarms and shutdown of turbines. Line leak detectors were able to detect and provide slow flow for simulated 10psi, 3gph leak. Spill buckets held water for one hour without loss. Reviewed CERS submittal 10353391,

DRAFT

SUPER GAS & MART (Continued) **U001602644**

10/31/2018. Monitoring plan, monitoring map, response plan, CFR, and DUSTO designation all OK. Containment testing conducted 11/4/19, with re-test 1/27/20 after repair. (see above) Overfill equipment testing 8/26/19 with noted repair/replace. Permit valid through 1/31/24 Response to [Truncated]

Eval Division: Santa Clara County Environmental Health
Eval Program: UST
Eval Source: CERS

Eval General Type: Other/Unknown
Eval Date: 10-31-2016
Violations Found: No
Eval Type: Other, not routine, done by local agency
Eval Notes: write-up
Eval Division: Santa Clara County Environmental Health
Eval Program: UST
Eval Source: CERS

Eval General Type: Other/Unknown
Eval Date: 11-04-2019
Violations Found: Yes
Eval Type: Other, not routine, done by local agency
Eval Notes: On site to witness secondary containment testing performed by Benjamin Duncan of R&D Compliance Testing. Mr Duncan has current ICC UST Service Technician (exp 03/21/21) and Caldwell (exp 07/06/2020) certifications. Secondary containment testing was witnessed for the following components and passed except as noted above: Annular space for 87/91 compartmented tank was tested by pulling 10mmHg of vacuum for 60 minutes. 87 and 91 secondary piping was tested by pressurizing lines at 3 psi for 60 minutes. Dispensers are equipped with shallow pans and tested in accordance with manufacturer's procedures. Under dispenser containment (UDC) sumps were tested with water using Caldwell testing apparatus for 30 minutes and passed. Ensure test results are submitted to this department within 30 days. Email: ahuja2924@gmail.com
Eval Division: Santa Clara County Environmental Health
Eval Program: UST
Eval Source: CERS

Eval General Type: Compliance Evaluation Inspection
Eval Date: 10-12-2017
Violations Found: Yes
Eval Type: Routine done by local agency
Eval Notes: On-ste to oversee an annual monitoring system certification. Testing was conducted by Edward Sterns with Afforda-Test. Mr. Sterns has the following certifications; ICC#8184188 exp., 11/09/18; VR#A31048 exp., 8/09/19; VMI#1829 exp., 09/20/19. Prior to and after completion of testing there were no active alarms at the VR panel. The following components were tested and passed during this inspection; - 2 STP sump sensors provided a positive shut-down at the turbine. - 1 annular space sensor provided an audible/visual at the panel. - Fail safe and sensor out were verified. - 2 spill buckets were tested hydrostatically for 60 minutes and passed. - Flapper valves was verified to be installed in both tanks for overfill prevention. - 2 UDC float and chain mechanisms passed when tested with water. - 2 MLLD provided a slow-flow condition at the dispenser and passed. The following documents were reviewed during this inspection; 1) Monthly

DRAFT

SUPER GAS & MART (Continued) **U001602644**

	designated operator reports [Truncated]
Eval Division:	Santa Clara County Environmental Health
Eval Program:	UST
Eval Source:	CERS
Eval General Type:	Compliance Evaluation Inspection
Eval Date:	10-15-2018
Violations Found:	Yes
Eval Type:	Routine done by local agency
Eval Notes:	On-site for annual monitoring certification and spill bucket testing. Technician Felix Ramirez, with Afford-a-Test conducted all required testing and has the following certifications: CSLB valid till 5/3/2020 Veeder Root level IV acquired 7/8/18 VMI LD tester acquired 11/7/17 ICC Cert expires 11/22/2018 The following components were tested and found to be operational: 87 STP leak sensor (confirmed turbine shutdown) 91 STP leak sensor (confirmed turbine shutdown) Vaporless MLLD detected a simulated 3 GPH leak at 10 PSI and entered slow-flow for 30 seconds as required for 87 and 91 product lines. Annual tank sensor (shared annual space for compartmented tank) Bravo float-and-chain assemblies stop flow at the dispenser and trigger as required. Presence of flapper valves as overfill were visually confirmed. Confirmed that both turbines shut down as required for power outages or sensor outages. Veeder Root panel required a cold restart after power out testing. [Truncated]
Eval Division:	Santa Clara County Environmental Health
Eval Program:	UST
Eval Source:	CERS
Eval General Type:	Compliance Evaluation Inspection
Eval Date:	10-26-2015
Violations Found:	Yes
Eval Type:	Routine done by local agency
Eval Notes:	I am on site, at 498 S 4th St, San Jose, for the 2015 Hazardous Materials Business Plan Permit Inspection. Christine Wu, Manager/Owner, is on site to provide records review and site access. CERS review, Last submittal and certification was done on 10/28/2013. Recertification (re-submittal) is required once per year minimum.
Eval Division:	Santa Clara County Environmental Health
Eval Program:	HMRRP
Eval Source:	CERS
Eval General Type:	Other/Unknown
Eval Date:	10-27-2014
Violations Found:	Yes
Eval Type:	Other, not routine, done by local agency
Eval Notes:	Follow-up to 10/28/2013 inspection. Copy of "Management of Wastes Generated at Motor Vehicle Fuel Dispensing Facilities" guidance document (UN-072) was provided during this inspection.
Eval Division:	Santa Clara County Environmental Health
Eval Program:	HW
Eval Source:	CERS
Eval General Type:	Compliance Evaluation Inspection
Eval Date:	10-28-2013
Violations Found:	Yes
Eval Type:	Routine done by local agency
Eval Notes:	Onsite today for UST Monitoring System Certification with Dave Winkler

DRAFT

SUPER GAS & MART (Continued) **U001602644**

of Afforda-A-Test. Dave has a current ICC Service Technician certification #5263373, exp. 3/5/14; VMI/Vaporless #2528, exp. 11/10/13; Veeder-Root Level 4 B349975, exp. 2/13/14; LDT-890 leak detector tester is calibrated and valid. The following components were tested today: -UST annular sensor for the 15k split tank was operational with audible/visual alarm. -2 UST STP sump sensors for the 87 and 91 were operational with audible/visual alarm and positive shutdown. -The sensor out and power out simulated was demonstrated for Fail Safe feature. -The 87 and 91 spill buckets were tested hydrostatically today for 1 hour and passed. -The 87 and 91 Vaporless Leak detectors were tested for 3.0gph at 10psi leak and passed. Note: The 87 leak detector initially failed and was adjusted today, then passed. -The monthly DUSTO inspection records are in good order and up to date -The Emergency Shutoff was [Truncated]

Eval Division: Santa Clara County Environmental Health
Eval Program: UST
Eval Source: CERS

Eval General Type: Other/Unknown
Eval Date: 11-07-2016
Violations Found: Yes
Eval Type: Other, not routine, done by local agency
Eval Notes: On site, 498 S 4th Street, for the 2016 UST Secontary Containment Testing (SB-989) Inspection. Qian Wu Christine, Manager, on site to allow facility access and records review. Ming Zhang, Owner, mizhang118@gmail.com

Eval Division: Santa Clara County Environmental Health
Eval Program: UST
Eval Source: CERS

Enforcement Action:
Site ID: 155671
Site Name: Super Gas & Mart
Site Address: 498 S 4TH ST
Site City: SAN JOSE
Site Zip: 95112-5789
Enf Action Date: 10-26-2015
Enf Action Type: Notice of Violation (Unified Program)
Enf Action Description: Notice of Violation Issued by the Inspector at the Time of Inspection
Enf Action Notes: Not reported
Enf Action Division: Santa Clara County Environmental Health
Enf Action Program: HMRRP
Enf Action Source: CERS

Site ID: 155671
Site Name: Super Gas & Mart
Site Address: 498 S 4TH ST
Site City: SAN JOSE
Site Zip: 95112-5789
Enf Action Date: 10-26-2015
Enf Action Type: Notice of Violation (Unified Program)
Enf Action Description: Notice of Violation Issued by the Inspector at the Time of Inspection
Enf Action Notes: Not reported
Enf Action Division: Santa Clara County Environmental Health
Enf Action Program: HW
Enf Action Source: CERS

DRAFT

SUPER GAS & MART (Continued) **U001602644**

Site ID: 155671
Site Name: Super Gas & Mart
Site Address: 498 S 4TH ST
Site City: SAN JOSE
Site Zip: 95112-5789
Enf Action Date: 10-27-2014
Enf Action Type: Notice of Violation (Unified Program)
Enf Action Description: Notice of Violation Issued by the Inspector at the Time of Inspection
Enf Action Notes: Not reported
Enf Action Division: Santa Clara County Environmental Health
Enf Action Program: HW
Enf Action Source: CERS

Site ID: 155671
Site Name: Super Gas & Mart
Site Address: 498 S 4TH ST
Site City: SAN JOSE
Site Zip: 95112-5789
Enf Action Date: 10-27-2014
Enf Action Type: Notice of Violation (Unified Program)
Enf Action Description: Notice of Violation Issued by the Inspector at the Time of Inspection
Enf Action Notes: Not reported
Enf Action Division: Santa Clara County Environmental Health
Enf Action Program: UST
Enf Action Source: CERS

Site ID: 155671
Site Name: Super Gas & Mart
Site Address: 498 S 4TH ST
Site City: SAN JOSE
Site Zip: 95112-5789
Enf Action Date: 10-28-2013
Enf Action Type: Notice of Violation (Unified Program)
Enf Action Description: Notice of Violation Issued by the Inspector at the Time of Inspection
Enf Action Notes: Not reported
Enf Action Division: Santa Clara County Environmental Health
Enf Action Program: HW
Enf Action Source: CERS

Site ID: 155671
Site Name: Super Gas & Mart
Site Address: 498 S 4TH ST
Site City: SAN JOSE
Site Zip: 95112-5789
Enf Action Date: 10-28-2013
Enf Action Type: Notice of Violation (Unified Program)
Enf Action Description: Notice of Violation Issued by the Inspector at the Time of Inspection
Enf Action Notes: Not reported
Enf Action Division: Santa Clara County Environmental Health
Enf Action Program: UST
Enf Action Source: CERS

Affiliation:
Affiliation Type Desc: Operator
Entity Name: Eric Ahuja
Entity Title: Not reported
Affiliation Address: Not reported

DRAFT

SUPER GAS & MART (Continued) **U001602644**

Affiliation City:	Not reported
Affiliation State:	Not reported
Affiliation Country:	Not reported
Affiliation Zip:	Not reported
Affiliation Phone:	(408) 295-4606
Affiliation Type Desc:	Document Preparer
Entity Name:	Eric Ahuja
Entity Title:	Not reported
Affiliation Address:	Not reported
Affiliation City:	Not reported
Affiliation State:	Not reported
Affiliation Country:	Not reported
Affiliation Zip:	Not reported
Affiliation Phone:	Not reported
Affiliation Type Desc:	Facility Mailing Address
Entity Name:	Mailing Address
Entity Title:	Not reported
Affiliation Address:	498 S 4TH ST
Affiliation City:	SAN JOSE
Affiliation State:	CA
Affiliation Country:	Not reported
Affiliation Zip:	95112
Affiliation Phone:	Not reported
Affiliation Type Desc:	UST Property Owner Name
Entity Name:	Ming Zhang/ Blossom Business Inc
Entity Title:	Not reported
Affiliation Address:	498 S 4th Street
Affiliation City:	San Jose
Affiliation State:	CA
Affiliation Country:	United States
Affiliation Zip:	95112
Affiliation Phone:	(408) 710-9557
Affiliation Type Desc:	UST Tank Owner
Entity Name:	Ming Zhang / Blossom Business Inc
Entity Title:	Not reported
Affiliation Address:	498 4th Street
Affiliation City:	San Jose
Affiliation State:	CA
Affiliation Country:	United States
Affiliation Zip:	95112
Affiliation Phone:	(408) 710-9557
Affiliation Type Desc:	CUPA District
Entity Name:	Santa Clara County Environmental Health
Entity Title:	Not reported
Affiliation Address:	1555 Berger Drive, Suite 300
Affiliation City:	San Jose
Affiliation State:	CA
Affiliation Country:	Not reported
Affiliation Zip:	95112-2716
Affiliation Phone:	(408) 918-3400
Affiliation Type Desc:	Identification Signer

DRAFT

SUPER GAS & MART (Continued) **U001602644**

Entity Name:	Eric Ahuja
Entity Title:	Business Owner
Affiliation Address:	Not reported
Affiliation City:	Not reported
Affiliation State:	Not reported
Affiliation Country:	Not reported
Affiliation Zip:	Not reported
Affiliation Phone:	Not reported
Affiliation Type Desc:	Legal Owner
Entity Name:	Eric Ahuja
Entity Title:	Not reported
Affiliation Address:	2125 Harte Cir
Affiliation City:	San Leandro
Affiliation State:	CA
Affiliation Country:	United States
Affiliation Zip:	94577
Affiliation Phone:	(408) 295-4606
Affiliation Type Desc:	Parent Corporation
Entity Name:	Super Gas & Mart
Entity Title:	Not reported
Affiliation Address:	Not reported
Affiliation City:	Not reported
Affiliation State:	Not reported
Affiliation Country:	Not reported
Affiliation Zip:	Not reported
Affiliation Phone:	Not reported
Affiliation Type Desc:	Property Owner
Entity Name:	Ming Zhang/ Blossom Business Inc
Entity Title:	Not reported
Affiliation Address:	498 S 4TH ST
Affiliation City:	SAN JOSE
Affiliation State:	CA
Affiliation Country:	United States
Affiliation Zip:	95112-5789
Affiliation Phone:	(408) 710-9557
Affiliation Type Desc:	UST Tank Operator
Entity Name:	Eric Ahuja
Entity Title:	Not reported
Affiliation Address:	498 S 4TH ST
Affiliation City:	SAN JOSE
Affiliation State:	CA
Affiliation Country:	United States
Affiliation Zip:	95112
Affiliation Phone:	(408) 295-4606
Affiliation Type Desc:	Environmental Contact
Entity Name:	Eric Ahuja
Entity Title:	Not reported
Affiliation Address:	498 S 4TH ST
Affiliation City:	SAN JOSE
Affiliation State:	CA
Affiliation Country:	Not reported
Affiliation Zip:	95112

DRAFT

SUPER GAS & MART (Continued) **U001602644**

Affiliation Phone: Not reported

HWTS:

Name:	SUPER GAS & MART
Address:	498 S 4TH ST
Address 2:	Not reported
City,State,Zip:	SAN JOSE, CA 95112
EPA ID:	CAL000437804
Inactive Date:	Not reported
Create Date:	07/24/2018
Last Act Date:	07/20/2020
Mailing Name:	Not reported
Mailing Address:	498 S 4TH ST
Mailing Address 2:	Not reported
Mailing City,State,Zip:	SAN JOSE, CA 95112
Owner Name:	ERIC AHUJA
Owner Address:	2125 HARTE CIR
Owner Address 2:	Not reported
Owner City,State,Zip:	SAN LEANDRO, CA 94577
Contact Name:	ERIC AHUJA
Contact Address:	2125 HARTE CIR
Contact Address 2:	Not reported
City,State,Zip:	SAN LEANDRO, CA 95112

NAICS:

EPA ID:	CAL000437804
Create Date:	2018-07-24 14:22:31.920
NAICS Code:	447190
NAICS Description:	Other Gasoline Stations
Issued EPA ID Date:	2018-07-24 14:22:31.90700
Inactive Date:	Not reported
Facility Name:	SUPER GAS & MART
Facility Address:	498 S 4TH ST
Facility Address 2:	Not reported
Facility City:	SAN JOSE
Facility County:	Not reported
Facility State:	CA
Facility Zip:	95112

C5 **SUPER GAS & MART** **CA UST** **U004355300**
ESE **498 S 4TH ST** **N/A**
< 1/8 **SAN JOSE, CA 95112**
0.039 mi.
208 ft. **Site 3 of 7 in cluster C**

Relative:
Higher

Actual:
99 ft.

UST:

Name:	SUPER GAS & MART
Address:	498 S 4TH ST
City,State,Zip:	SAN JOSE, CA 95112-5789
Facility ID:	FA0700200
Permitting Agency:	Santa Clara County Environmental Health
CERSID:	10353391
Latitude:	37.33036
Longitude:	-121.88171

DRAFT

C6 **SPARTAN GAS STATION** **CA UST** **U004355299**
ESE **498 S 4TH ST** **N/A**
< 1/8 **SAN JOSE, CA 95112**
0.039 mi.
208 ft. **Site 4 of 7 in cluster C**

Relative: UST:
Higher

Name:	SPARTAN GAS STATION
Address:	498 S 4TH ST
City,State,Zip:	SAN JOSE, CA 95112-5789
Facility ID:	FA0700200
Permitting Agency:	Santa Clara County Environmental Health
CERSID:	Not reported
Latitude:	37.33036
Longitude:	-121.88171

Actual:
99 ft.

C7 **PURITAN OIL CO** **EDR Hist Auto** **1009000845**
ESE **498 S 4TH ST** **N/A**
< 1/8 **SAN JOSE, CA**
0.039 mi.
208 ft. **Site 5 of 7 in cluster C**

Relative: EDR Hist Auto
Higher

Actual:
99 ft.

Year:	Name:	Type:
1950	SAAVON SERVICE STATION	GASOLINE STATIONS
1966	PURITAN OIL CO	GASOLINE STATIONS
1969	PURITAN OIL CO	Gasoline Service Stations
1969	PURITAN OIL CO	Gasoline Service Stations
1970	PURITAN OIL CO	GASOLINE STATIONS
1970	PURITAN OIL CO	Gasoline Service Stations
1971	PURITAN OIL CO	Gasoline Service Stations
1971	HALSTEAD STAN	Gasoline Service Stations
1972	PURITAN OIL CO	Gasoline Service Stations
1972	HALSTEAD STAN	Gasoline Service Stations
1973	HALSTEAD STAN	Gasoline Service Stations
1974	HALSTEAD STAN	Gasoline Service Stations
1975	SPARTON OIL CO	GASOLINE STATIONS
1975	HALSTEAD STAN	Gasoline Service Stations
1991	SPARTAN STATION	Gasoline Service Stations, NEC
1992	SPARTAN STATION	Gasoline Service Stations, NEC
1993	SPARTAN STATION	Gasoline Service Stations, NEC
1994	SPARTAN STATION	Gasoline Service Stations, NEC
1995	SPARTAN STATION	Gasoline Service Stations, NEC
1996	SPARTAN STATION	Gasoline Service Stations, NEC
1997	SPARTAN STATION	Gasoline Service Stations, NEC
2008	SPARTAN STATION	Gasoline Service Stations, NEC
2009	SPARTAN STATION	Gasoline Service Stations, NEC
2010	SPARTAN STATION	Gasoline Service Stations, NEC
2011	LEE SERVICE STATION	Gasoline Service Stations
2011	SPARTAN STATION	Gasoline Service Stations, NEC
2012	LEE SERVICE STATION	Gasoline Service Stations
2012	SPARTAN STATION	Gasoline Service Stations, NEC
2013	LEE SERVICE STATION	Gasoline Service Stations
2014	LEE SERVICE STATION	Gasoline Service Stations

DRAFT

C8 **SPARTAN GAS STATION** **CA LUST** **S104162848**
ESE **498 4TH** **CA Cortese** **N/A**
< 1/8 **SAN JOSE, CA 95112** **CA HIST CORTESE**
0.040 mi. **CA CERS**
211 ft. **Site 6 of 7 in cluster C**

Relative: **Higher**
Actual: **99 ft.**

LUST:

Name:	SPARTAN GAS STATION
Address:	498 4TH
City,State,Zip:	SAN JOSE, CA 95112
Lead Agency:	SANTA CLARA COUNTY LOP
Case Type:	LUST Cleanup Site
Geo Track:	http://geotracker.waterboards.ca.gov/profile_report.asp?global_id=T0608501344
Global Id:	T0608501344
Latitude:	37.3303788756706
Longitude:	-121.881680488586
Status:	Completed - Case Closed
Status Date:	12/23/2016
Case Worker:	GOR
RB Case Number:	14-049
Local Agency:	SANTA CLARA COUNTY LOP
File Location:	All Files are on GeoTracker or in the Local Agency Database
Local Case Number:	07S1E17B03f
Potential Media Affect:	Other Groundwater (uses other than drinking water), Soil, Soil Vapor
Potential Contaminants of Concern:	Benzene, Toluene, Xylene, Diesel, MTBE / TBA / Other Fuel Oxygenates, Gasoline
Site History:	The Site is located at the north corner of the South Fourth Street and East William Street intersection within the City of San Jose . A small convenience store occupies the north portion of the Site and a remediation treatment plant occupies the east portion of the Site. Total petroleum hydrocarbons as gasoline (TPHg) and diesel fuel (TPHd) were initially detected in soil and groundwater beneath the Site during investigation activities in 1989. Since 1989, corrective action work including soil and groundwater investigations and remediation work has been performed under the direction of the local oversight agency (currently Santa Clara County Department of Environmental Health) and the Site has been assigned Fuel Leak Case No. 14-049. Investigation and remediation work completed to date include drilling of more than 40 soil borings, installation of 24 groundwater monitoring/extraction wells, and construction and operation of a remediation system. Investigative results indicate that the fuel leak originating from the Site contained a mixture of fuel-related compounds, including TPHg and methyl tertiary butyl ether (MTBE). While this mixture of dissolved TPHg and MTBE has advected down-gradient to the north-northeast, a TPHg plume without MTBE has been detected up- and cross-gradient to the southeast and east. The up- and cross-gradient TPHg contamination was attributed to Fuel Leak Case No. 14-049 and the local oversight agency required several stages of investigation work to characterize its lateral extent. At least six borings and nested wells MW-7A and MW-7B were installed southeast and east of the Site in order to characterize up- and cross-gradient contamination, and groundwater extraction well EW-4 was installed in order to control further migration of these cross-gradient contaminants. Possible Up-Gradient Source of Petroleum Hydrocarbon Contamination In 2004, Allterra hypothesized that the up- and cross-gradient hydrocarbon contamination did not originate from the Site, but from an unidentified leaking UST located somewhere east to southeast of the Site. To evaluate the hypothesis, Allterra performed a historical survey of the area immediately southeast of

DRAFT

SPARTAN GAS STATION (Continued) **S104162848**

the Site, as documented in Allterras March 31, 2005 Corrective Action Plan. A brief description of the rationale for this hypothesis is as follows: Up- and Cross-Gradient Groundwater Data: The fuel oxygenate MTBE is listed as a chemical of concern for Fuel Leak Case No. 14-049. As expected, MTBE has been detected in borings and wells down-gradient of the Site (north to northeast). However, while the TPHg-MTBE plume has migrated down-gradient, analytical data for up- and crossgradient samples indicate high levels of TPHg and non-detect levels of MTBE. A Gas Station Formerly Operated at 502 South Fourth Street: Interviews with residents in the surrounding neighborhood indicated that the apartment complex located at the east corner of the South Fourth Street and East William Street intersection (502 South Fourth Street) had been the former location of gasoline service station up until about 1960. The operation of a gas station at 502 South Fourth Street was verified after a review of (1) Polk Directories from 1940 and 1942 (Bob and Teds Station), (2) an 1954 aerial photograph, and (3) a 1950 Sanborn Map. Comparing the location of the former gas station at 502 South Fourth Street with the available groundwater data suggests that the TPHg contamination east and southeast of the Site originated from the former gas station. However, before proceeding with possible enforcement action, an additional stage of investigation was appropriate. Up-Gradient Source Investigation Activities The following is a discussion of investigation activities up-gradient of the Site, that included a series of five Geoprobe soil borings advanced through the sidewalk area along East William Street. The purpose of the investigation was to further characterize up- and cross-gradient hydrocarbon contamination that is suspected to be migrating from the former gas station located at 502 South Fourth Street. Rationale for Boring Locations Five Geoprobe borings, designated UB-1 through UB-5, were advanced through the sidewalk along the southeastern side of East William Street. The borings were aligned in a transect that began at the east corner of South Fourth and East William Streets and extended northeast toward South Fifth Street. Exact boring locations were determined in the field based on three considerations: 1) locations suspected to be directly down-gradient of the former gas station; 2) locations that would fill-in gaps in historical data; and 3) locations where drilling equipment was not constrained by physical barriers. An encroachment permit (Permit No. 3-16984) was obtained from the City of San Jose for installing borings in the public right-of-way. Soil and groundwater samples were submitted, under chain-of-custody protocol, for chemical analysis to McCampbell Analytical, Inc., of Pacheco, California, a state of California certified laboratory (ELAP #1644).

LUST:

Global Id:	T0608501344
Contact Type:	Regional Board Caseworker
Contact Name:	Regional Water Board
Organization Name:	SAN FRANCISCO BAY RWQCB (REGION 2)
Address:	1515 CLAY ST SUITE 1400
City:	OAKLAND
Email:	Not reported
Phone Number:	Not reported

Global Id:	T0608501344
Contact Type:	Local Agency Caseworker
Contact Name:	Gerald O'Regan

SPARTAN GAS STATION (Continued) **S104162848**

Organization Name: SANTA CLARA COUNTY LOP
Address: 1555 BERGER DRIVE STE 300
City: SAN JOSE
Email: gerald.o'regan@deh.sccgov.org
Phone Number: Not reported

LUST:

Global Id: T0608501344
Action Type: ENFORCEMENT
Date: 12/15/2005
Action: Staff Letter - #51215

Global Id: T0608501344
Action Type: ENFORCEMENT
Date: 05/25/2011
Action: Staff Letter

Global Id: T0608501344
Action Type: ENFORCEMENT
Date: 12/23/2016
Action: Closure/No Further Action Letter - #12/23/2016

Global Id: T0608501344
Action Type: ENFORCEMENT
Date: 11/16/2015
Action: State Water Board Closure Order

Global Id: T0608501344
Action Type: RESPONSE
Date: 03/15/1999
Action: Corrective Action Plan / Remedial Action Plan

Global Id: T0608501344
Action Type: RESPONSE
Date: 12/15/1999
Action: Remedial Progress Report

Global Id: T0608501344
Action Type: RESPONSE
Date: 07/15/2000
Action: Other Report / Document

Global Id: T0608501344
Action Type: RESPONSE
Date: 08/15/2000
Action: Other Report / Document

Global Id: T0608501344
Action Type: RESPONSE
Date: 09/15/2000
Action: Other Report / Document

Global Id: T0608501344
Action Type: RESPONSE
Date: 11/15/2000
Action: Other Report / Document

DRAFT

SPARTAN GAS STATION (Continued) **S104162848**

Global Id: T0608501344
Action Type: RESPONSE
Date: 01/15/2001
Action: Other Report / Document

Global Id: T0608501344
Action Type: RESPONSE
Date: 07/31/2005
Action: Monitoring Report - Quarterly

Global Id: T0608501344
Action Type: RESPONSE
Date: 06/27/2003
Action: Corrective Action Plan / Remedial Action Plan

Global Id: T0608501344
Action Type: RESPONSE
Date: 10/24/2006
Action: Monitoring Report - Quarterly

Global Id: T0608501344
Action Type: RESPONSE
Date: 04/13/2001
Action: Other Report / Document

Global Id: T0608501344
Action Type: RESPONSE
Date: 10/04/2004
Action: Other Report / Document

Global Id: T0608501344
Action Type: RESPONSE
Date: 11/30/2007
Action: Remedial Progress Report

Global Id: T0608501344
Action Type: RESPONSE
Date: 12/23/2011
Action: Request for Closure

Global Id: T0608501344
Action Type: RESPONSE
Date: 03/12/2001
Action: Well Installation Report

Global Id: T0608501344
Action Type: RESPONSE
Date: 06/03/2005
Action: Other Report / Document

Global Id: T0608501344
Action Type: RESPONSE
Date: 12/13/1995
Action: Other Workplan

Global Id: T0608501344
Action Type: RESPONSE

DRAFT

SPARTAN GAS STATION (Continued) **S104162848**

Date: 01/06/1989
Action: Preliminary Site Assessment Report

Global Id: T0608501344
Action Type: RESPONSE
Date: 03/30/2004
Action: Other Report / Document

Global Id: T0608501344
Action Type: RESPONSE
Date: 08/09/2001
Action: Other Report / Document

Global Id: T0608501344
Action Type: RESPONSE
Date: 11/09/1998
Action: Other Report / Document

Global Id: T0608501344
Action Type: RESPONSE
Date: 03/13/2002
Action: Risk Assessment Report

Global Id: T0608501344
Action Type: RESPONSE
Date: 01/01/1992
Action: Correspondence

Global Id: T0608501344
Action Type: RESPONSE
Date: 04/28/1989
Action: Unauthorized Release Form

Global Id: T0608501344
Action Type: ENFORCEMENT
Date: 07/13/1995
Action: Staff Letter - #25811

Global Id: T0608501344
Action Type: ENFORCEMENT
Date: 07/21/1995
Action: Staff Letter - #25818

Global Id: T0608501344
Action Type: ENFORCEMENT
Date: 12/13/1995
Action: Staff Letter - #25814

Global Id: T0608501344
Action Type: ENFORCEMENT
Date: 03/01/1996
Action: Staff Letter - #25816

Global Id: T0608501344
Action Type: ENFORCEMENT
Date: 07/23/1998
Action: Staff Letter - #25822

DRAFT

SPARTAN GAS STATION (Continued) **S104162848**

Global Id: T0608501344
Action Type: ENFORCEMENT
Date: 08/31/1998
Action: Staff Letter - #25824

Global Id: T0608501344
Action Type: ENFORCEMENT
Date: 09/16/1998
Action: Staff Letter - #25826

Global Id: T0608501344
Action Type: ENFORCEMENT
Date: 01/19/1999
Action: Staff Letter - #25832

Global Id: T0608501344
Action Type: ENFORCEMENT
Date: 01/29/1999
Action: Staff Letter - #25830

Global Id: T0608501344
Action Type: ENFORCEMENT
Date: 09/01/1999
Action: Staff Letter - #25838

Global Id: T0608501344
Action Type: ENFORCEMENT
Date: 10/31/1999
Action: Staff Letter - #25840

Global Id: T0608501344
Action Type: ENFORCEMENT
Date: 11/15/1999
Action: Staff Letter - #25842

Global Id: T0608501344
Action Type: ENFORCEMENT
Date: 05/01/2000
Action: Staff Letter - #25858

Global Id: T0608501344
Action Type: ENFORCEMENT
Date: 05/31/2000
Action: Staff Letter - #25860

Global Id: T0608501344
Action Type: ENFORCEMENT
Date: 07/01/2000
Action: Staff Letter - #25862

Global Id: T0608501344
Action Type: ENFORCEMENT
Date: 08/01/2000
Action: Staff Letter - #25864

Global Id: T0608501344
Action Type: ENFORCEMENT

DRAFT

SPARTAN GAS STATION (Continued) **S104162848**

Date: 08/31/2000
Action: Staff Letter - #25866

Global Id: T0608501344
Action Type: ENFORCEMENT
Date: 10/01/2000
Action: Staff Letter - #25868

Global Id: T0608501344
Action Type: ENFORCEMENT
Date: 10/31/2000
Action: Staff Letter - #25870

Global Id: T0608501344
Action Type: ENFORCEMENT
Date: 12/01/2000
Action: Staff Letter - #25872

Global Id: T0608501344
Action Type: ENFORCEMENT
Date: 12/26/2000
Action: Staff Letter - #25876

Global Id: T0608501344
Action Type: ENFORCEMENT
Date: 01/10/2001
Action: Staff Letter - #25852

Global Id: T0608501344
Action Type: ENFORCEMENT
Date: 01/15/2001
Action: Staff Letter - #25874

Global Id: T0608501344
Action Type: ENFORCEMENT
Date: 02/06/2001
Action: Staff Letter - #25856

Global Id: T0608501344
Action Type: ENFORCEMENT
Date: 02/08/2001
Action: Staff Letter - #25854

Global Id: T0608501344
Action Type: ENFORCEMENT
Date: 05/01/2001
Action: Staff Letter - #25880

Global Id: T0608501344
Action Type: ENFORCEMENT
Date: 05/18/2001
Action: Staff Letter - #25888

Global Id: T0608501344
Action Type: ENFORCEMENT
Date: 06/08/2001
Action: * Historical Enforcement - #39824

DRAFT

SPARTAN GAS STATION (Continued) **S104162848**

Global Id: T0608501344
Action Type: ENFORCEMENT
Date: 06/22/2001
Action: Staff Letter - #25892

Global Id: T0608501344
Action Type: ENFORCEMENT
Date: 06/03/2005
Action: Other Report

Global Id: T0608501344
Action Type: ENFORCEMENT
Date: 11/16/2015
Action: Notification - Public Notice of Case Closure

Global Id: T0608501344
Action Type: RESPONSE
Date: 10/31/2010
Action: Monitoring Report - Semi-Annually

Global Id: T0608501344
Action Type: RESPONSE
Date: 07/15/2000
Action: Monitoring Report - Quarterly

Global Id: T0608501344
Action Type: RESPONSE
Date: 06/15/2000
Action: Other Report / Document

Global Id: T0608501344
Action Type: RESPONSE
Date: 10/15/2000
Action: Other Report / Document

Global Id: T0608501344
Action Type: RESPONSE
Date: 01/31/2005
Action: Remedial Progress Report

Global Id: T0608501344
Action Type: RESPONSE
Date: 10/31/2003
Action: Monitoring Report - Quarterly

Global Id: T0608501344
Action Type: RESPONSE
Date: 09/15/2001
Action: Remedial Progress Report

Global Id: T0608501344
Action Type: RESPONSE
Date: 03/20/2015
Action: Site Assessment Report

Global Id: T0608501344
Action Type: RESPONSE

DRAFT

SPARTAN GAS STATION (Continued) **S104162848**

Date: 05/27/2016
Action: Email Correspondence

Global Id: T0608501344
Action Type: RESPONSE
Date: 12/29/2004
Action: Monitoring Report - Quarterly

Global Id: T0608501344
Action Type: RESPONSE
Date: 01/14/2002
Action: Other Report / Document

Global Id: T0608501344
Action Type: RESPONSE
Date: 04/26/1996
Action: Other Report / Document

Global Id: T0608501344
Action Type: RESPONSE
Date: 06/03/2005
Action: Other Report / Document

Global Id: T0608501344
Action Type: RESPONSE
Date: 06/17/1998
Action: Tank Removal Report / UST Sampling Report

Global Id: T0608501344
Action Type: RESPONSE
Date: 02/22/2010
Action: Correspondence

Global Id: T0608501344
Action Type: RESPONSE
Date: 03/31/2005
Action: CAP/RAP - Other Report

Global Id: T0608501344
Action Type: RESPONSE
Date: 12/11/2002
Action: Other Report / Document

Global Id: T0608501344
Action Type: RESPONSE
Date: 06/17/1998
Action: Soil and Water Investigation Report

Global Id: T0608501344
Action Type: RESPONSE
Date: 03/31/2010
Action: Correspondence

Global Id: T0608501344
Action Type: RESPONSE
Date: 10/14/1998
Action: Monitoring Report - Quarterly

DRAFT

SPARTAN GAS STATION (Continued) **S104162848**

Global Id: T0608501344
Action Type: RESPONSE
Date: 01/08/2010
Action: Monitoring Report - Quarterly

Global Id: T0608501344
Action Type: RESPONSE
Date: 08/12/2003
Action: Interim Remedial Action Report

Global Id: T0608501344
Action Type: RESPONSE
Date: 10/30/2002
Action: NPDES / WDR Reports

Global Id: T0608501344
Action Type: RESPONSE
Date: 06/03/2005
Action: Other Report / Document

Global Id: T0608501344
Action Type: RESPONSE
Date: 01/29/2003
Action: Remedial Progress Report

Global Id: T0608501344
Action Type: ENFORCEMENT
Date: 04/06/2011
Action: Staff Letter

Global Id: T0608501344
Action Type: ENFORCEMENT
Date: 06/26/2015
Action: State Water Board Closure Order

Global Id: T0608501344
Action Type: ENFORCEMENT
Date: 12/10/2014
Action: Staff Letter

Global Id: T0608501344
Action Type: ENFORCEMENT
Date: 07/06/2015
Action: Notification - Public Notice of Case Closure

Global Id: T0608501344
Action Type: ENFORCEMENT
Date: 06/26/2015
Action: State Water Board Closure Order

Global Id: T0608501344
Action Type: ENFORCEMENT
Date: 03/24/2016
Action: Staff Letter

Global Id: T0608501344
Action Type: RESPONSE

DRAFT

SPARTAN GAS STATION (Continued) **S104162848**

Date: 04/30/2010
Action: Monitoring Report - Semi-Annually

Global Id: T0608501344
Action Type: RESPONSE
Date: 03/31/2005
Action: Corrective Action Plan / Remedial Action Plan

Global Id: T0608501344
Action Type: RESPONSE
Date: 12/15/2000
Action: Other Report / Document

Global Id: T0608501344
Action Type: RESPONSE
Date: 04/30/2005
Action: Monitoring Report - Quarterly

Global Id: T0608501344
Action Type: RESPONSE
Date: 10/30/2002
Action: Monitoring Report - Quarterly

Global Id: T0608501344
Action Type: RESPONSE
Date: 12/30/1999
Action: Other Report / Document

Global Id: T0608501344
Action Type: RESPONSE
Date: 11/10/2002
Action: Other Report / Document

Global Id: T0608501344
Action Type: RESPONSE
Date: 02/08/2001
Action: Soil and Water Investigation Workplan

Global Id: T0608501344
Action Type: RESPONSE
Date: 02/08/2001
Action: Remedial Progress Report

Global Id: T0608501344
Action Type: RESPONSE
Date: 01/31/2001
Action: Monitoring Report - Quarterly

Global Id: T0608501344
Action Type: RESPONSE
Date: 10/30/2000
Action: Monitoring Report - Quarterly

Global Id: T0608501344
Action Type: RESPONSE
Date: 07/13/1995
Action: Preliminary Site Assessment Report

DRAFT

SPARTAN GAS STATION (Continued) **S104162848**

Global Id: T0608501344
Action Type: RESPONSE
Date: 10/15/1999
Action: Monitoring Report - Quarterly

Global Id: T0608501344
Action Type: RESPONSE
Date: 10/10/2001
Action: Other Report / Document

Global Id: T0608501344
Action Type: RESPONSE
Date: 10/10/2002
Action: Other Report / Document

Global Id: T0608501344
Action Type: RESPONSE
Date: 03/22/2002
Action: Soil and Water Investigation Workplan

Global Id: T0608501344
Action Type: RESPONSE
Date: 04/30/2002
Action: Monitoring Report - Quarterly

Global Id: T0608501344
Action Type: RESPONSE
Date: 03/15/2002
Action: Other Report / Document

Global Id: T0608501344
Action Type: RESPONSE
Date: 01/30/2003
Action: Monitoring Report - Quarterly

Global Id: T0608501344
Action Type: RESPONSE
Date: 01/15/2001
Action: Other Report / Document

Global Id: T0608501344
Action Type: RESPONSE
Date: 02/26/2002
Action: Soil and Water Investigation Workplan

Global Id: T0608501344
Action Type: RESPONSE
Date: 10/31/2004
Action: Remedial Progress Report

Global Id: T0608501344
Action Type: RESPONSE
Date: 10/15/2014
Action: Correspondence

Global Id: T0608501344
Action Type: ENFORCEMENT

DRAFT

SPARTAN GAS STATION (Continued) **S104162848**

Date: 08/24/2001
Action: Staff Letter - #25904

Global Id: T0608501344
Action Type: ENFORCEMENT
Date: 12/14/2001
Action: Staff Letter - #25916

Global Id: T0608501344
Action Type: ENFORCEMENT
Date: 10/01/2002
Action: Staff Letter - #40760

Global Id: T0608501344
Action Type: ENFORCEMENT
Date: 11/15/2004
Action: Staff Letter - #45913

Global Id: T0608501344
Action Type: Other
Date: 12/02/1988
Action: Leak Discovery

Global Id: T0608501344
Action Type: RESPONSE
Date: 03/01/2001
Action: Soil and Water Investigation Workplan

Global Id: T0608501344
Action Type: RESPONSE
Date: 04/30/2003
Action: Monitoring Report - Quarterly

Global Id: T0608501344
Action Type: RESPONSE
Date: 07/31/2003
Action: Monitoring Report - Quarterly

Global Id: T0608501344
Action Type: RESPONSE
Date: 09/10/2001
Action: Other Report / Document

Global Id: T0608501344
Action Type: RESPONSE
Date: 08/10/2002
Action: Other Report / Document

Global Id: T0608501344
Action Type: RESPONSE
Date: 04/15/2000
Action: Monitoring Report - Quarterly

Global Id: T0608501344
Action Type: RESPONSE
Date: 09/10/2002
Action: Other Report / Document

DRAFT

SPARTAN GAS STATION (Continued) **S104162848**

Global Id: T0608501344
Action Type: RESPONSE
Date: 07/31/2004
Action: Remedial Progress Report

Global Id: T0608501344
Action Type: RESPONSE
Date: 12/15/1998
Action: Soil and Water Investigation Report

Global Id: T0608501344
Action Type: RESPONSE
Date: 04/15/1996
Action: Remedial Progress Report

Global Id: T0608501344
Action Type: RESPONSE
Date: 07/15/1999
Action: Monitoring Report - Quarterly

Global Id: T0608501344
Action Type: RESPONSE
Date: 04/15/1999
Action: Monitoring Report - Quarterly

Global Id: T0608501344
Action Type: RESPONSE
Date: 07/31/2004
Action: Monitoring Report - Quarterly

Global Id: T0608501344
Action Type: RESPONSE
Date: 07/10/2002
Action: Other Report / Document

Global Id: T0608501344
Action Type: RESPONSE
Date: 10/31/2004
Action: Monitoring Report - Quarterly

Global Id: T0608501344
Action Type: RESPONSE
Date: 07/30/2002
Action: Monitoring Report - Quarterly

Global Id: T0608501344
Action Type: RESPONSE
Date: 10/31/2003
Action: Remedial Progress Report

Global Id: T0608501344
Action Type: RESPONSE
Date: 01/15/1999
Action: Monitoring Report - Quarterly

Global Id: T0608501344
Action Type: RESPONSE

DRAFT

SPARTAN GAS STATION (Continued) **S104162848**

Date: 06/10/2002
Action: Other Report / Document

Global Id: T0608501344
Action Type: RESPONSE
Date: 12/10/2002
Action: Other Report / Document

Global Id: T0608501344
Action Type: RESPONSE
Date: 09/17/1998
Action: Soil and Water Investigation Workplan

Global Id: T0608501344
Action Type: RESPONSE
Date: 10/15/1998
Action: Monitoring Report - Quarterly

Global Id: T0608501344
Action Type: RESPONSE
Date: 01/30/2002
Action: Monitoring Report - Quarterly

Global Id: T0608501344
Action Type: RESPONSE
Date: 04/30/2003
Action: Remedial Progress Report

Global Id: T0608501344
Action Type: RESPONSE
Date: 10/19/1995
Action: Soil and Water Investigation Report

Global Id: T0608501344
Action Type: RESPONSE
Date: 10/30/2001
Action: Monitoring Report - Quarterly

Global Id: T0608501344
Action Type: RESPONSE
Date: 11/13/2001
Action: Soil and Water Investigation Workplan

Global Id: T0608501344
Action Type: RESPONSE
Date: 12/20/1995
Action: Soil and Water Investigation Workplan

Global Id: T0608501344
Action Type: RESPONSE
Date: 01/31/2004
Action: Monitoring Report - Quarterly

Global Id: T0608501344
Action Type: RESPONSE
Date: 04/30/2004
Action: Monitoring Report - Quarterly

DRAFT

SPARTAN GAS STATION (Continued) **S104162848**

Global Id: T0608501344
Action Type: RESPONSE
Date: 01/15/2000
Action: Monitoring Report - Quarterly

Global Id: T0608501344
Action Type: RESPONSE
Date: 01/30/2003
Action: Remedial Progress Report

Global Id: T0608501344
Action Type: ENFORCEMENT
Date: 06/26/2001
Action: Staff Letter - #25894

Global Id: T0608501344
Action Type: ENFORCEMENT
Date: 09/11/2001
Action: Staff Letter - #25900

Global Id: T0608501344
Action Type: ENFORCEMENT
Date: 01/18/2002
Action: Staff Letter - #25918

Global Id: T0608501344
Action Type: ENFORCEMENT
Date: 01/29/2002
Action: Staff Letter - #25920

Global Id: T0608501344
Action Type: ENFORCEMENT
Date: 04/07/2003
Action: Staff Letter - #41072

Global Id: T0608501344
Action Type: ENFORCEMENT
Date: 05/01/2004
Action: Staff Letter - #44505

Global Id: T0608501344
Action Type: ENFORCEMENT
Date: 09/17/2009
Action: Staff Letter - #9002719

Global Id: T0608501344
Action Type: ENFORCEMENT
Date: 11/13/2009
Action: Staff Letter

Global Id: T0608501344
Action Type: ENFORCEMENT
Date: 06/26/2015
Action: Clean Up Fund - Case Closure Review Summary Report (RSR)

Global Id: T0608501344
Action Type: ENFORCEMENT

DRAFT

SPARTAN GAS STATION (Continued) **S104162848**

Date: 06/20/2014
Action: Staff Letter

Global Id: T0608501344
Action Type: ENFORCEMENT
Date: 06/29/2016
Action: Email Correspondence

Global Id: T0608501344
Action Type: Other
Date: 04/28/1989
Action: Leak Reported

Global Id: T0608501344
Action Type: RESPONSE
Date: 01/31/2005
Action: Monitoring Report - Quarterly

Global Id: T0608501344
Action Type: RESPONSE
Date: 08/10/2001
Action: Other Report / Document

Global Id: T0608501344
Action Type: RESPONSE
Date: 08/10/2001
Action: Soil and Water Investigation Workplan

Global Id: T0608501344
Action Type: RESPONSE
Date: 11/30/1999
Action: Soil and Water Investigation Report

Global Id: T0608501344
Action Type: RESPONSE
Date: 03/26/2001
Action: Soil and Water Investigation Report

Global Id: T0608501344
Action Type: RESPONSE
Date: 06/15/2001
Action: Soil and Water Investigation Workplan

Global Id: T0608501344
Action Type: RESPONSE
Date: 10/25/2014
Action: Request for Closure - Regulator Responded

Global Id: T0608501344
Action Type: RESPONSE
Date: 06/30/2016
Action: Well Destruction Report - Regulator Responded

Global Id: T0608501344
Action Type: REMEDIATION
Date: 09/08/2003
Action: Soil Vapor Extraction (SVE)

DRAFT

SPARTAN GAS STATION (Continued) **S104162848**

Global Id: T0608501344
Action Type: REMEDIATION
Date: 07/01/1998
Action: Free Product Removal

Global Id: T0608501344
Action Type: REMEDIATION
Date: 07/01/1998
Action: Pump & Treat (P&T) Groundwater

Global Id: T0608501344
Action Type: REMEDIATION
Date: 07/01/1998
Action: Excavation

Global Id: T0608501344
Action Type: REMEDIATION
Date: 10/01/2002
Action: Pump & Treat (P&T) Groundwater

LUST:
Global Id: T0608501344
Status: Open - Case Begin Date
Status Date: 12/02/1988

Global Id: T0608501344
Status: Open - Site Assessment
Status Date: 12/02/1988

Global Id: T0608501344
Status: Open - Site Assessment
Status Date: 12/27/1988

Global Id: T0608501344
Status: Open - Verification Monitoring
Status Date: 09/28/2016

Global Id: T0608501344
Status: Completed - Case Closed
Status Date: 12/23/2016

CORTESE:
Name: SPARTAN GAS STATION
Address: 498 4TH
City,State,Zip: SAN JOSE, CA 95112
Region: CORTESE
Envirostor Id: Not reported
Global ID: T0608501344
Site/Facility Type: LUST CLEANUP SITE
Cleanup Status: COMPLETED - CASE CLOSED
Status Date: Not reported
Site Code: Not reported
Latitude: Not reported
Longitude: Not reported
Owner: Not reported

DRAFT

SPARTAN GAS STATION (Continued) **S104162848**

Enf Type:	Not reported
Swat R:	Not reported
Flag:	active
Order No:	Not reported
Waste Discharge System No:	Not reported
Effective Date:	Not reported
Region 2:	Not reported
WID Id:	Not reported
Solid Waste Id No:	Not reported
Waste Management Uit Name:	Not reported
File Name:	Active Open

HIST CORTESE:

edr_fname:	SPARTAN GAS STATION
edr_fadd1:	498 4TH
City,State,Zip:	SAN JOSE, CA 95106
Region:	CORTESE
Facility County Code:	43
Reg By:	LTNKA
Reg Id:	43-1368

CERS:

Name:	SPARTAN GAS STATION
Address:	498 4TH
City,State,Zip:	SAN JOSE, CA 95112
Site ID:	217627
CERS ID:	T0608501344
CERS Description:	Leaking Underground Storage Tank Cleanup Site

Affiliation:

Affiliation Type Desc:	Regional Board Caseworker
Entity Name:	Regional Water Board - SAN FRANCISCO BAY RWQCB (REGION 2)
Entity Title:	Not reported
Affiliation Address:	1515 CLAY ST SUITE 1400
Affiliation City:	OAKLAND
Affiliation State:	CA
Affiliation Country:	Not reported
Affiliation Zip:	Not reported
Affiliation Phone:	Not reported

Affiliation Type Desc:	Local Agency Caseworker
Entity Name:	Gerald O'Regan - SANTA CLARA COUNTY LOP
Entity Title:	Not reported
Affiliation Address:	1555 BERGER DRIVE STE 300
Affiliation City:	SAN JOSE
Affiliation State:	CA
Affiliation Country:	Not reported
Affiliation Zip:	Not reported
Affiliation Phone:	Not reported

DRAFT

B9 **CAMPUS LAUNDERETTE** **EDR Hist Cleaner** **1009134375**
West **402 S 3D** **N/A**
< 1/8 **SAN JOSE, CA**
0.045 mi.
236 ft. **Site 2 of 5 in cluster B**

Relative: EDR Hist Cleaner
Lower

Actual: **96 ft.**

Year:	Name:	Type:
1960	CAMPUS LAUNDERETTE	LAUNDRIES-SELF SERVE

C10 **BOB & TED S SERVICE STATION** **EDR Hist Auto** **1009001845**
SE **152 E WILLIAM ST** **N/A**
< 1/8 **SAN JOSE, CA**
0.059 mi.
314 ft. **Site 7 of 7 in cluster C**

Relative: EDR Hist Auto
Higher

Actual: **100 ft.**

Year:	Name:	Type:
1930	ODONNELL CORNELIUS	GASOLINE AND OIL SERVICE STATIONS
1935	LEE O W	GASOLINE AND OIL SERVICE STATIONS
1940	BOB & TED S STATION	GASOLINE AND OIL SERVICE STATIONS
1950	BOB & TED S	GASOLINE STATIONS
1955	BOB & TED S SERVICE STATION	GASOLINE STATIONS

B11 **CITY FOREIGN CAR CENTER** **EDR Hist Auto** **1009000438**
West **96 E SAN SALVADOR ST** **N/A**
< 1/8 **SAN JOSE, CA**
0.061 mi.
321 ft. **Site 3 of 5 in cluster B**

Relative: EDR Hist Auto
Higher

Actual: **97 ft.**

Year:	Name:	Type:
1955	V & V AUTO SERVICE	AUTOMOBILE REPAIRING
1966	DUN RITE AUTO SHOP	AUTOMOBILE REPAIRING
1970	CITY FOREIGN CAR CENTER	AUTOMOBILE REPAIRING
1975	CITY FOREIGN CAR CENTER	AUTOMOBILE REPAIRING

B12 **URZI J P** **EDR Hist Auto** **1009001035**
West **98 E SAN SALVADOR ST** **N/A**
< 1/8 **SAN JOSE, CA**
0.061 mi.
321 ft. **Site 4 of 5 in cluster B**

Relative: EDR Hist Auto
Higher

Actual: **97 ft.**

Year:	Name:	Type:
1940	URZI J P	GASOLINE AND OIL SERVICE STATIONS
1974	CITY FOREIGN CAR CENTER	General Automotive Repair Shops
1975	CITY FOREIGN CAR CENTER	General Automotive Repair Shops
1976	CITY FOREIGN CAR CENTER	General Automotive Repair Shops
1977	CITY FOREIGN CAR CENTER	General Automotive Repair Shops
1978	CITY FOREIGN CAR CENTER	General Automotive Repair Shops
1979	CITY FOREIGN CAR CENTER	General Automotive Repair Shops
1980	CITY FOREIGN CAR CENTER	General Automotive Repair Shops

DRAFT

URZI J P (Continued) **1009001035**

1982	CITY FOREIGN CAR CENTER	General Automotive Repair Shops
1983	CITY FOREIGN CAR CENTER	General Automotive Repair Shops

A13 **ALVA J B** **EDR Hist Cleaner** **1009133861**
NNW **368 S 4TH ST** **N/A**
< 1/8 **SAN JOSE, CA**
0.069 mi.
364 ft. **Site 2 of 2 in cluster A**

Relative: EDR Hist Cleaner
Lower

Actual: **94 ft.**

Year:	Name:	Type:
1922	ALVA J B	CLEANERS AND DYERS

B14 **VILLA NUEVA OWNER S ASSOCIATION** **CA CUPA Listings** **S120629442**
WNW **375 S 3RD ST** **CA HAZMAT** **N/A**
< 1/8 **SAN JOSE, CA 95112** **CA CERS**
0.082 mi.
431 ft. **Site 5 of 5 in cluster B**

Relative: CUPA SANTA CLARA:
Lower

Actual: **95 ft.**

Name:	VILLA NUEVA OWNER S ASSOCIATION
Address:	375 S 3RD ST
City,State,Zip:	SAN JOSE, CA 95112
Region:	SANTA CLARA
PE#:	BP01
Program Description:	HMBP FACILITY, 1-3 CHEMICALS
Program Identifier:	DEH PERMIT-HAZ MAT BUSINESS PLAN PROGRAM
Latitude:	37.331465
Longitude:	-121.884427
Record ID:	PR0402272
Facility ID:	FA0270240

SAN JOSE HAZMAT:

Name:	YWCA OF SILICON VALLEY - DAVIDSON
Address:	375 S 3RD ST
City,State,Zip:	SAN JOSE, CA 95112
Region:	SAN JOSE
File Num:	602893
Class:	Auto Wrecking/Misc Simple Facility

CERS:

Name:	VILLA NUEVA OWNERG S ASSOCIATION
Address:	375 S 3RD ST
City,State,Zip:	SAN JOSE, CA 95112
Site ID:	87050
CERS ID:	10352332
CERS Description:	Chemical Storage Facilities

Violations:

Site ID:	87050
Site Name:	Villa Nueva OwnerG s Association
Violation Date:	10-05-2016
Citation:	HSC 6.95 25508(a)(1) - California Health and Safety Code, Chapter 6.95, Section(s) 25508(a)(1)
Violation Description:	Failure to complete and electronically submit a site map with all

DRAFT

VILLA NUEVA OWNER S ASSOCIATION (Continued) **S120629442**

	required content.
Violation Notes:	Returned to compliance on 11/04/2016. Site map provided with HMBP (hardcopy) is illegible.
Violation Division:	Santa Clara County Environmental Health
Violation Program:	HMRRP
Violation Source:	CERS
Site ID:	87050
Site Name:	Villa Nueva OwnerG s Association
Violation Date:	10-05-2016
Citation:	HSC 6.95 25505(a)(4) - California Health and Safety Code, Chapter 6.95, Section(s) 25505(a)(4)
Violation Description:	Failure to provide initial and annual training to all employees in safety procedures in the event of a release or threatened release of a hazardous material or failure to document and maintain training records for a minimum of three years.
Violation Notes:	Returned to compliance on 11/04/2016. No annual training in safety procedures has been documented. Ensure that annual training for employees covers all the content in the Hazardous Materials Business Plan and is documented.
Violation Division:	Santa Clara County Environmental Health
Violation Program:	HMRRP
Violation Source:	CERS
Site ID:	87050
Site Name:	Villa Nueva OwnerG s Association
Violation Date:	10-05-2016
Citation:	HSC 6.95 25508(a)(1) - California Health and Safety Code, Chapter 6.95, Section(s) 25508(a)(1)
Violation Description:	Failure to annually review and electronically certify that the business plan is complete and accurate on or before the annual due date.
Violation Notes:	Returned to compliance on 11/04/2016. Facility's last HMBP submittal was 7/30/08 via hardcopy. You may submit a HMBP electronically at https:// frontcounter.sccgov.org/scc/frontcounter.html by completing the following sections: - Regulated Activities - Owner Operator ID - Chemical Inventory - Emergency Response and Training Plan - Facility Maps (template available by request) If you would like assistance with submitting you HMBP, you may contact either of our Hazardous Materials Technicians, Michelle Santos at (408) 918-1981, michelle.santos@cep.sccgov.org or Myra Reichardt at (408) 918-1984, myra.reichardt@cep.sccgov.org.
Violation Division:	Santa Clara County Environmental Health
Violation Program:	HMRRP
Violation Source:	CERS

Evaluation:

Eval General Type:	Compliance Evaluation Inspection
Eval Date:	10-05-2016
Violations Found:	Yes
Eval Type:	Routine done by local agency
Eval Notes:	On site to conduct a routine hazardous materials business plan inspection. CERS ID: 10352332 Facility has 1 reportable chemical on site: 100 gallons diesel fuel Facility is correctly permitted at BP01
Eval Division:	Santa Clara County Environmental Health
Eval Program:	HMRRP
Eval Source:	CERS

DRAFT

VILLA NUEVA OWNER S ASSOCIATION (Continued) **S120629442**

Coordinates:

Site ID:	87050
Facility Name:	Villa Nueva OwnerG s Association
Env Int Type Code:	HMBP
Program ID:	10352332
Coord Name:	Not reported
Ref Point Type Desc:	Center of a facility or station.
Latitude:	37.331420
Longitude:	-121.884230

Affiliation:

Affiliation Type Desc:	CUPA District
Entity Name:	Santa Clara County Environmental Health
Entity Title:	Not reported
Affiliation Address:	1555 Berger Drive, Suite 300
Affiliation City:	San Jose
Affiliation State:	CA
Affiliation Country:	Not reported
Affiliation Zip:	95112-2716
Affiliation Phone:	(408) 918-3400

Affiliation Type Desc:	Environmental Contact
Entity Name:	Lily Fausto
Entity Title:	Not reported
Affiliation Address:	1625 The Almeda Suite 625
Affiliation City:	SAN JOSE
Affiliation State:	CA
Affiliation Country:	Not reported
Affiliation Zip:	95126
Affiliation Phone:	Not reported

Affiliation Type Desc:	Legal Owner
Entity Name:	Villa Nueva OwnerG s Association
Entity Title:	Not reported
Affiliation Address:	375 S 3RD ST
Affiliation City:	SAN JOSE
Affiliation State:	CA
Affiliation Country:	United States
Affiliation Zip:	95112
Affiliation Phone:	(408) 295-4011

Affiliation Type Desc:	Property Owner
Entity Name:	SUSAN B WILSON
Entity Title:	Not reported
Affiliation Address:	Not reported
Affiliation City:	Not reported
Affiliation State:	CA
Affiliation Country:	United States
Affiliation Zip:	Not reported
Affiliation Phone:	(408) 295-4011

Affiliation Type Desc:	Facility Mailing Address
Entity Name:	Mailing Address
Entity Title:	Not reported
Affiliation Address:	375 S 3RD ST
Affiliation City:	SAN JOSE

DRAFT

VILLA NUEVA OWNER S ASSOCIATION (Continued) **S120629442**

Affiliation State:	CA
Affiliation Country:	Not reported
Affiliation Zip:	95112
Affiliation Phone:	Not reported
Affiliation Type Desc:	Operator
Entity Name:	JENNIFER LOPES
Entity Title:	Not reported
Affiliation Address:	Not reported
Affiliation City:	Not reported
Affiliation State:	Not reported
Affiliation Country:	Not reported
Affiliation Zip:	Not reported
Affiliation Phone:	(408) 295-4011
Affiliation Type Desc:	Document Preparer
Entity Name:	Lily Fausto
Entity Title:	Not reported
Affiliation Address:	Not reported
Affiliation City:	Not reported
Affiliation State:	Not reported
Affiliation Country:	Not reported
Affiliation Zip:	Not reported
Affiliation Phone:	Not reported
Affiliation Type Desc:	Parent Corporation
Entity Name:	YWCA of Silicon Valley
Entity Title:	Not reported
Affiliation Address:	Not reported
Affiliation City:	Not reported
Affiliation State:	Not reported
Affiliation Country:	Not reported
Affiliation Zip:	Not reported
Affiliation Phone:	Not reported
Affiliation Type Desc:	Identification Signer
Entity Name:	Lily Fausto
Entity Title:	Community Manager
Affiliation Address:	Not reported
Affiliation City:	Not reported
Affiliation State:	Not reported
Affiliation Country:	Not reported
Affiliation Zip:	Not reported
Affiliation Phone:	Not reported

---

15 **SPARTAN CLEANERS** **EDR Hist Cleaner** **1009132753**
NE **398 S 5TH ST** **N/A**
< 1/8 **SAN JOSE, CA**
0.087 mi.
458 ft.

Relative: EDR Hist Cleaner
Lower

Actual: Year: Name: Type:
95 ft. 1960 SPARTAN CLEANERS CLEANERS AND DYERS

DRAFT

D16 **SAN JOSE LAUNDERETTE** **EDR Hist Cleaner** **1009134383**
SW **463 S 2D** **N/A**
< 1/8 **SAN JOSE, CA**
0.100 mi.
527 ft. **Site 1 of 4 in cluster D**

Relative: EDR Hist Cleaner
Higher

Actual: Year: Name: Type:
99 ft. 1960 SAN JOSE LAUNDERETTE LAUNDRIES-SELF SERVE

D17 **EDNA S CLEANING & MENDING SHOP** **EDR Hist Cleaner** **1009132813**
WSW **432 S 2D** **N/A**
< 1/8 **SAN JOSE, CA**
0.102 mi.
538 ft. **Site 2 of 4 in cluster D**

Relative: EDR Hist Cleaner
Higher

Actual: Year: Name: Type:
98 ft. 1960 EDNA S CLEANING & MENDING SHOP CLEANERS AND DYERS

E18 **CASTRO JACK E** **EDR Hist Auto** **1009002784**
WSW **411 S 2D** **N/A**
< 1/8 **SAN JOSE, CA**
0.105 mi.
553 ft. **Site 1 of 3 in cluster E**

Relative: EDR Hist Auto
Higher

Actual: Year: Name: Type:
97 ft. 1955 CASTRO JACK E AUTOMOBILE REPAIRING

F19 **WE HARDING COMPANY INC** **RCRA NonGen / NLR** **1024787429**
SSW **502 S 2ND ST** **CAL000032401**
< 1/8 **SAN JOSE, CA 95112**
0.108 mi.
572 ft. **Site 1 of 3 in cluster F**

Relative: RCRA NonGen / NLR:
Higher

Actual:
101 ft.

Date Form Received by Agency:	19900510
Handler Name:	WE HARDING COMPANY INC
Handler Address:	502 S 2ND ST
Handler City,State,Zip:	SAN JOSE, CA 95112-5707
EPA ID:	CAL000032401
Contact Name:	WALTER HARDING
Contact Address:	502 S 2ND ST
Contact City,State,Zip:	SAN JOSE, CA 95112
Contact Telephone:	408-286-8989
Contact Fax:	000-000-0000
Contact Email:	DTSC@PACIFICMGT.COM
Contact Title:	Not reported
EPA Region:	09
Land Type:	Not reported
Federal Waste Generator Description:	Not a generator, verified
Non-Notifier:	Not reported
Biennial Report Cycle:	Not reported

DRAFT

WE HARDING COMPANY INC (Continued) **1024787429**

Accessibility:	Not reported
Active Site Indicator:	Handler Activities
State District Owner:	Not reported
State District:	Not reported
Mailing Address:	502 S 2ND ST
Mailing City,State,Zip:	SAN JOSE, CA 95112-5707
Owner Name:	W E HARDING CO INC
Owner Type:	Other
Operator Name:	WALTER HARDING
Operator Type:	Other
Short-Term Generator Activity:	No
Importer Activity:	No
Mixed Waste Generator:	No
Transporter Activity:	No
Transfer Facility Activity:	No
Recycler Activity with Storage:	No
Small Quantity On-Site Burner Exemption:	No
Smelting Melting and Refining Furnace Exemption:	No
Underground Injection Control:	No
Off-Site Waste Receipt:	No
Universal Waste Indicator:	Yes
Universal Waste Destination Facility:	Yes
Federal Universal Waste:	No
Active Site Fed-Reg Treatment Storage and Disposal Facility:	Not reported
Active Site Converter Treatment storage and Disposal Facility:	Not reported
Active Site State-Reg Treatment Storage and Disposal Facility:	Not reported
Active Site State-Reg Handler:	---
Federal Facility Indicator:	Not reported
Hazardous Secondary Material Indicator:	N
Sub-Part K Indicator:	Not reported
Commercial TSD Indicator:	No
Treatment Storage and Disposal Type:	Not reported
2018 GPRA Permit Baseline:	Not on the Baseline
2018 GPRA Renewals Baseline:	Not on the Baseline
Permit Renewals Workload Universe:	Not reported
Permit Workload Universe:	Not reported
Permit Progress Universe:	Not reported
Post-Closure Workload Universe:	Not reported
Closure Workload Universe:	Not reported
202 GPRA Corrective Action Baseline:	No
Corrective Action Workload Universe:	No
Subject to Corrective Action Universe:	No
Non-TSDFs Where RCRA CA has Been Imposed Universe:	No
TSDFs Potentially Subject to CA Under 3004 (u)/(v) Universe:	No
TSDFs Only Subject to CA under Discretionary Auth Universe:	No
Corrective Action Priority Ranking:	No NCAPS ranking
Environmental Control Indicator:	No
Institutional Control Indicator:	No
Human Exposure Controls Indicator:	N/A
Groundwater Controls Indicator:	N/A
Operating TSDF Universe:	Not reported
Full Enforcement Universe:	Not reported
Significant Non-Complier Universe:	No
Unaddressed Significant Non-Complier Universe:	No
Addressed Significant Non-Complier Universe:	No
Significant Non-Complier With a Compliance Schedule Universe:	No
Financial Assurance Required:	Not reported

DRAFT

WE HARDING COMPANY INC (Continued) **1024787429**

Handler Date of Last Change:	20180905
Recognized Trader-Importer:	No
Recognized Trader-Exporter:	No
Importer of Spent Lead Acid Batteries:	No
Exporter of Spent Lead Acid Batteries:	No
Recycler Activity Without Storage:	No
Manifest Broker:	No
Sub-Part P Indicator:	No

Handler - Owner Operator:

Owner/Operator Indicator:	Owner
Owner/Operator Name:	W E HARDING CO INC
Legal Status:	Other
Date Became Current:	Not reported
Date Ended Current:	Not reported
Owner/Operator Address:	502 S 2ND ST
Owner/Operator City,State,Zip:	SAN JOSE, CA 95112-5707
Owner/Operator Telephone:	408-286-8989
Owner/Operator Telephone Ext:	Not reported
Owner/Operator Fax:	Not reported
Owner/Operator Email:	Not reported

Owner/Operator Indicator:	Operator
Owner/Operator Name:	WALTER HARDING
Legal Status:	Other
Date Became Current:	Not reported
Date Ended Current:	Not reported
Owner/Operator Address:	502 S 2ND ST
Owner/Operator City,State,Zip:	SAN JOSE, CA 95112
Owner/Operator Telephone:	408-286-8989
Owner/Operator Telephone Ext:	Not reported
Owner/Operator Fax:	Not reported
Owner/Operator Email:	Not reported

Historic Generators:

Receive Date:	19900510
Handler Name:	WE HARDING COMPANY INC
Federal Waste Generator Description:	Not a generator, verified
State District Owner:	Not reported
Large Quantity Handler of Universal Waste:	No
Recognized Trader Importer:	No
Recognized Trader Exporter:	No
Spent Lead Acid Battery Importer:	No
Spent Lead Acid Battery Exporter:	No
Current Record:	Yes
Non Storage Recycler Activity:	Not reported
Electronic Manifest Broker:	Not reported

List of NAICS Codes and Descriptions:

NAICS Code:	811111
NAICS Description:	GENERAL AUTOMOTIVE REPAIR

Facility Has Received Notices of Violations:

Violations:	No Violations Found

DRAFT

WE HARDING COMPANY INC (Continued) **1024787429**

Evaluation Action Summary:
Evaluations: No Evaluations Found

F20 **W.E. HARDING CO** **CA CERS HAZ WASTE** **S103662571**
SSW **502 S 2ND ST** **CA SWEEPS UST** **N/A**
< 1/8 **SAN JOSE, CA 95112** **CA CUPA Listings**
0.108 mi. **CA HAZMAT**
572 ft. **Site 2 of 3 in cluster F** **CA CERS**

Relative:
Higher

Actual:
101 ft.

CERS HAZ WASTE:
Name: W.E. HARDING CO
Address: 502 S 2ND ST
City,State,Zip: SAN JOSE, CA 95112
Site ID: 169711
CERS ID: 10092802
CERS Description: Hazardous Waste Generator

SWEEPS UST:
Name: HARDING, W E CO INC
Address: 502 S 2ND ST
City: SAN JOSE
Status: Not reported
Comp Number: 401845
Number: Not reported
Board Of Equalization: Not reported
Referral Date: Not reported
Action Date: Not reported
Created Date: Not reported
Owner Tank Id: Not reported
SWRCB Tank Id: 43-060-401845-000001
Tank Status: Not reported
Capacity: 300
Active Date: Not reported
Tank Use: OIL
STG: WASTE
Content: Not reported
Number Of Tanks: 1

CUPA SANTA CLARA:
Name: W.E. HARDING CO
Address: 502 S 2ND ST
City,State,Zip: SAN JOSE, CA 95112
Region: SANTA CLARA
PE#: 2205
Program Description: GENERATES 100 KG YR TO <5 TONS/YR
Program Identifier: DEH PERMIT-HAZ WASTE GENERATOR PROGRAM
Latitude: 37.328956
Longitude: -121.883585
Record ID: PR0315374
Facility ID: FA0209761

Name: W.E. HARDING CO
Address: 502 S 2ND ST
City,State,Zip: SAN JOSE, CA 95112
Region: SANTA CLARA

DRAFT

W.E. HARDING CO (Continued) **S103662571**

PE#: BP02
Program Description: HMBP FACILITY, 4-6 CHEMICALS
Program Identifier: DEH PERMIT-HAZ MAT BUSINESS PLAN PROGRAM
Latitude: 37.328956
Longitude: -121.883585
Record ID: PR0396565
Facility ID: FA0209761

SAN JOSE HAZMAT:
Name: HARDING, W E CO INC
Address: 502 S 2ND ST
City,State,Zip: SAN JOSE, CA 95112
Region: SAN JOSE
File Num: 401845
Class: Auto Repair

CERS:
Name: W.E. HARDING CO
Address: 502 S 2ND ST
City,State,Zip: SAN JOSE, CA 95112
Site ID: 169711
CERS ID: 10092802
CERS Description: Chemical Storage Facilities

Violations:
Site ID: 169711
Site Name: W.E. Harding Co
Violation Date: 10-24-2016
Citation: HSC 6.5 Multiple - California Health and Safety Code, Chapter 6.5, Section(s) Multiple
Violation Description: Hazardous Waste Generator Program - Operations/Maintenance - General
Violation Notes: Observed 4 empty 5W40 containers that did not have the empty date.
Violation Division: Santa Clara County Environmental Health
Violation Program: HW
Violation Source: CERS

Site ID: 169711
Site Name: W.E. Harding Co
Violation Date: 10-24-2016
Citation: 40 CFR 1 265.31 - U.S. Code of Federal Regulations, Title 40, Chapter 1, Section(s) 265.31
Violation Description: Failure to maintain and operate the facility to minimize the possibility of a fire, explosion, or any unplanned sudden or non-sudden release of hazardous waste or hazardous waste constituents to air, soil, or surface water which could threaten human health or the environment.
Violation Notes: Observed saturated rags and absorbent on the floor and on top of drums in the hazardous waste storage area. Observed free flowing amounts of used oil on top of used oil drums. Ensure that these areas are kept lean of any free flowing liquids and debris to prevent an unplanned release into the environment.
Violation Division: Santa Clara County Environmental Health
Violation Program: HW
Violation Source: CERS

Site ID: 169711
Site Name: W.E. Harding Co

DRAFT

W.E. HARDING CO (Continued) **S103662571**

Violation Date:	10-24-2016
Citation:	40 CFR 1 265.174 - U.S. Code of Federal Regulations, Title 40, Chapter 1, Section(s) 265.174
Violation Description:	Failure to inspect hazardous waste storage areas at least weekly and look for leaking and deteriorating containers.
Violation Notes:	Per facility, container areas are inspected twice a year. Begin conducting weekly inspections at least weekly.
Violation Division:	Santa Clara County Environmental Health
Violation Program:	HW
Violation Source:	CERS
Site ID:	169711
Site Name:	W.E. Harding Co
Violation Date:	10-24-2016
Citation:	22 CCR 12 66262.34(f) - California Code of Regulations, Title 22, Chapter 12, Section(s) 66262.34(f)
Violation Description:	Failure to properly label hazardous waste accumulation containers and portable tanks with the following requirements: "Hazardous Waste", name and address of the generator, physical and chemical characteristics of the Hazardous Waste, and starting accumulation date.
Violation Notes:	The following containers were missing hazardous waste markings: 4 x 55 gallons of used oil (labels were faded and affixed to the adjacent door) 1 x 90 gallon container of waste coolant 1 x 55 gallon container of waste coolant 3 x 15 gallon used oil rollers 1 x 15 gallon waste coolant roller 1 x 1 gallon container of waste coolant
Violation Division:	Santa Clara County Environmental Health
Violation Program:	HW
Violation Source:	CERS
Site ID:	169711
Site Name:	W.E. Harding Co
Violation Date:	10-24-2016
Citation:	40 CFR 1 265.173 - U.S. Code of Federal Regulations, Title 40, Chapter 1, Section(s) 265.173
Violation Description:	Failure to meet the following container management requirements: (a) A container holding hazardous waste must always be closed during storage, except when it is necessary to add or remove waste. (b) A container holding hazardous waste must not be opened, handled, or stored in a manner which may rupture the container or cause it to leak.
Violation Notes:	The following containers were open during inspection: 3 x 55 gallon drums os used oil 1 x 90 gallon container of waste coolant 1 x 55 gallon drum of waste coolant
Violation Division:	Santa Clara County Environmental Health
Violation Program:	HW
Violation Source:	CERS
Site ID:	169711
Site Name:	W.E. Harding Co
Violation Date:	10-24-2016
Citation:	HSC 6.5 25250.22 - California Health and Safety Code, Chapter 6.5, Section(s) 25250.22
Violation Description:	Failure to properly manage used oil and/or fuel filters in accordance with the requirements.
Violation Notes:	1 x55 gallon drum of used oil filters and 1 x 15 gallon drum of used oil filters were open and missing lids during inspection.

DRAFT

W.E. HARDING CO (Continued) **S103662571**

Violation Division: Santa Clara County Environmental Health
Violation Program: HW
Violation Source: CERS

Site ID: 169711
Site Name: W.E. Harding Co
Violation Date: 10-24-2016
Citation: HSC 6.95 25505(a)(4) - California Health and Safety Code, Chapter 6.95, Section(s) 25505(a)(4)
Violation Description: Failure to provide initial and annual training to all employees in safety procedures in the event of a release or threatened release of a hazardous material or failure to document and maintain training records for a minimum of three years.
Violation Notes: No annual training in safety procedures has taken place. Ensure that annual training for employees covers all the content in the Hazardous Materials Business Plan and is documented.
Violation Division: Santa Clara County Environmental Health
Violation Program: HMRRP
Violation Source: CERS

Site ID: 169711
Site Name: W.E. Harding Co
Violation Date: 10-24-2016
Citation: 22 CCR 12 66262.12 - California Code of Regulations, Title 22, Chapter 12, Section(s) 66262.12
Violation Description: Failure to obtain an Identification Number prior to treating, storing, disposing of, transporting or offering for transportation any hazardous waste.
Violation Notes: Per the Hazardous Waste Tracking System, EPA ID# CAL000032401 is inactive. Provided facility with DTSC form 1358 to reactivate EPA ID#.
Violation Division: Santa Clara County Environmental Health
Violation Program: HW
Violation Source: CERS

Site ID: 169711
Site Name: W.E. Harding Co
Violation Date: 10-24-2016
Citation: 22 CCR 12 66262.11 - California Code of Regulations, Title 22, Chapter 12, Section(s) 66262.11
Violation Description: Failure to determine if wastes generated are hazardous waste by using generator knowledge or applying testing method.
Violation Notes: Observed 1 x55 gallon over pack drum in the back storage area with free flowing amounts of dark oil like liquid on top of the lid.
Various auto parts were on top on and around the container. Per facility, they did not know what the contents of this container were.
Make a hazardous waste determination for this container and its contents and if determined to be hazardous, manage accordingly.
Violation Division: Santa Clara County Environmental Health
Violation Program: HW
Violation Source: CERS

Site ID: 169711
Site Name: W.E. Harding Co
Violation Date: 10-24-2016
Citation: HSC 6.5 Multiple - California Health and Safety Code, Chapter 6.5, Section(s) Multiple
Violation Description: Hazardous Waste Generator Program - Administration/Documentation -

DRAFT

W.E. HARDING CO (Continued) **S103662571**

	General
Violation Notes:	Disposal records for used oil, waste coolant, used oil filters and spent parts washing solution were unavailable for review.
Violation Division:	Santa Clara County Environmental Health
Violation Program:	HW
Violation Source:	CERS
Site ID:	169711
Site Name:	W.E. Harding Co
Violation Date:	10-24-2016
Citation:	40 CFR 1 262.34(d)(5)(iii) - U.S. Code of Federal Regulations, Title 40, Chapter 1, Section(s) 262.34(d)(5)(iii)
Violation Description:	Failure to ensure that all employees are thoroughly familiar with proper waste handling and emergency procedures, relevant to their responsibilities during normal facility operations and emergencies.
Violation Notes:	As evidenced by the nature and the number of violations, employee training has not been effective and employees are not thoroughly familiar with hazardous waste management. Provided facility with the County's free Hazardous Waste Management Class flyer.
Violation Division:	Santa Clara County Environmental Health
Violation Program:	HW
Violation Source:	CERS
Site ID:	169711
Site Name:	W.E. Harding Co
Violation Date:	10-24-2016
Citation:	HSC 6.5 25250.22 - California Health and Safety Code, Chapter 6.5, Section(s) 25250.22
Violation Description:	Failure to properly manage used oil and/or fuel filters in accordance with the requirements.
Violation Notes:	Observed used paper filters commingled with used metal filters. Paper filters cannot be recycled for their metal content and must be managed as hazardous waste. Note: used paper filters can be managed with saturated absorbent and rags as oily debris.
Violation Division:	Santa Clara County Environmental Health
Violation Program:	HW
Violation Source:	CERS
Site ID:	169711
Site Name:	W.E. Harding Co
Violation Date:	10-24-2016
Citation:	HSC 6.5 25250.22 - California Health and Safety Code, Chapter 6.5, Section(s) 25250.22
Violation Description:	Failure to properly manage used oil and/or fuel filters in accordance with the requirements.
Violation Notes:	The following containers were missing the words "Drained used oil filters" and the accumulation start date: 1 x 55 gallon drum of used oil filters 1 x 15 gallon drum of used oil filters
Violation Division:	Santa Clara County Environmental Health
Violation Program:	HW
Violation Source:	CERS

Evaluation:

Eval General Type:	Compliance Evaluation Inspection
Eval Date:	10-24-2016
Violations Found:	Yes
Eval Type:	Routine done by local agency

DRAFT

W.E. HARDING CO (Continued) **S103662571**

Eval Notes: On site to conduct a routine hazardous materials business plan inspection. CERS ID: 10092802 Facility's last HMBP submittal was 3/11/16 via CERS Facility has 6 reportable chemicals on site: 265 gallons used oil 145 gallons waste coolant 60 gallons 5W40 oil 55 gallons parts washing solution 60 gallons brake fluid 75 gallons coolant Facility is correctly permitted at BP02
Eval Division: Santa Clara County Environmental Health
Eval Program: HMRRP
Eval Source: CERS

Eval General Type: Compliance Evaluation Inspection
Eval Date: 10-24-2016
Violations Found: Yes
Eval Type: Routine done by local agency
Eval Notes: On site to conduct a routine hazardous waste inspection. Inspection began on 10/18/24 and concluded today. Observed the following wastes on site: 4 x 55 gallons of used oil 1 x 90 gallon container of waste coolant 1 x 55 gallon container of waste coolant 3 x 15 gallon used oil rollers 1 x 15 gallon waste coolant roller 1 x 1 gallon container of waste coolant 1 x 55 gallon drum of used oil filters 1 x 15 gallon drum of used oil filters Fire extinguishers have had annual maintenance Spill control is available on site Battery cores are managed by Interstate Emergency information is posted on site Parts washer on site uses hot water and soap. Spent solution gets pumped out directly from the unit when service is needed.
Eval Division: Santa Clara County Environmental Health
Eval Program: HW
Eval Source: CERS

Coordinates:
Site ID: 169711
Facility Name: W.E. Harding Co
Env Int Type Code: HWG
Program ID: 10092802
Coord Name: Not reported
Ref Point Type Desc: Unknown
Latitude: 37.329063
Longitude: -121.883415

Affiliation:
Affiliation Type Desc: Legal Owner
Entity Name: W.E. Harding Co., Inc.
Entity Title: Not reported
Affiliation Address: 502 S 2nd St
Affiliation City: San Jose
Affiliation State: CA
Affiliation Country: United States
Affiliation Zip: 95112
Affiliation Phone: (408) 286-8989

Affiliation Type Desc: Property Owner
Entity Name: Walter E. Harding
Entity Title: Not reported
Affiliation Address: 502 S 2nd St
Affiliation City: San Jose
Affiliation State: CA

DRAFT

W.E. HARDING CO (Continued) **S103662571**

Affiliation Country:	United States
Affiliation Zip:	95112
Affiliation Phone:	(408) 286-8989
Affiliation Type Desc:	Document Preparer
Entity Name:	Pacific Engineering & Consulting
Entity Title:	Not reported
Affiliation Address:	Not reported
Affiliation City:	Not reported
Affiliation State:	Not reported
Affiliation Country:	Not reported
Affiliation Zip:	Not reported
Affiliation Phone:	Not reported
Affiliation Type Desc:	Environmental Contact
Entity Name:	WALTER E. HARDING
Entity Title:	Not reported
Affiliation Address:	502 S 2nd St
Affiliation City:	San Jose
Affiliation State:	CA
Affiliation Country:	Not reported
Affiliation Zip:	95112
Affiliation Phone:	Not reported
Affiliation Type Desc:	Facility Mailing Address
Entity Name:	Mailing Address
Entity Title:	Not reported
Affiliation Address:	502 S 2nd St
Affiliation City:	San Jose
Affiliation State:	CA
Affiliation Country:	Not reported
Affiliation Zip:	95112
Affiliation Phone:	Not reported
Affiliation Type Desc:	Operator
Entity Name:	W.E. Harding Co., Inc.
Entity Title:	Not reported
Affiliation Address:	Not reported
Affiliation City:	Not reported
Affiliation State:	Not reported
Affiliation Country:	Not reported
Affiliation Zip:	Not reported
Affiliation Phone:	(408) 286-8989
Affiliation Type Desc:	CUPA District
Entity Name:	Santa Clara County Environmental Health
Entity Title:	Not reported
Affiliation Address:	1555 Berger Drive, Suite 300
Affiliation City:	San Jose
Affiliation State:	CA
Affiliation Country:	Not reported
Affiliation Zip:	95112-2716
Affiliation Phone:	(408) 918-3400
Affiliation Type Desc:	Identification Signer
Entity Name:	WALTER E. HARDING
Entity Title:	PRESIDENT

DRAFT

W.E. HARDING CO (Continued) **S103662571**

Affiliation Address:	Not reported
Affiliation City:	Not reported
Affiliation State:	Not reported
Affiliation Country:	Not reported
Affiliation Zip:	Not reported
Affiliation Phone:	Not reported
Affiliation Type Desc:	Parent Corporation
Entity Name:	HARDING, W E CO INC
Entity Title:	Not reported
Affiliation Address:	Not reported
Affiliation City:	Not reported
Affiliation State:	Not reported
Affiliation Country:	Not reported
Affiliation Zip:	Not reported
Affiliation Phone:	Not reported

F21 **AUTO SERVICE CENTER** **EDR Hist Auto** **1009002165**
SSW **502 S 2ND ST** **N/A**
< 1/8 **SAN JOSE, CA**
0.108 mi.
572 ft. **Site 3 of 3 in cluster F**

Relative: EDR Hist Auto
Higher

Actual:
101 ft.

Year:	Name:	Type:
1975	AUTO SERVICE CENTER	AUTOMOBILE REPAIRING
1976	HARDING WALTER E CO	General Automotive Repair Shops
1977	HARDING WALTER E CO	General Automotive Repair Shops
1978	HARDING WALTER E CO	General Automotive Repair Shops
1979	HARDING WALTER E CO	General Automotive Repair Shops
1980	W E HARDING INC	General Automotive Repair Shops
1982	W E HARDING INC	General Automotive Repair Shops
1983	W E HARDING INC	General Automotive Repair Shops
1985	HARDING W E INC	General Automotive Repair Shops
1986	HARDING W E INC	General Automotive Repair Shops
1987	HARDING W E INC	General Automotive Repair Shops
1988	HARDING W E INC	General Automotive Repair Shops
1989	HARDING W E INC	General Automotive Repair Shops
1990	HARDING W E CO INC	General Automotive Repair Shops
1991	HARDING W E CO INC	General Automotive Repair Shops
1992	HARDING W E CO INC	General Automotive Repair Shops
1993	HARDING W E CO INC	General Automotive Repair Shops
1994	HARDING W E CO INC	General Automotive Repair Shops
1995	HARDING W E CO INC	General Automotive Repair Shops
1996	HARDING WALTER E CO INC	General Automotive Repair Shops
1997	HARDING WALTER E CO INC	General Automotive Repair Shops
1998	HARDING WALTER E CO INC	General Automotive Repair Shops
1999	HARDING WALTER E CO INC	General Automotive Repair Shops
2000	HARDING WALTER E CO INC	General Automotive Repair Shops
2001	HARDING WALTER E CO INC	General Automotive Repair Shops
2001	B M W HARDING CO SPECIALISTS	General Automotive Repair Shops
2002	HARDING WALTER E CO INC	General Automotive Repair Shops
2002	B M W HARDING CO SPECIALISTS	General Automotive Repair Shops
2003	HARDING WALTER E CO INC	General Automotive Repair Shops
2003	B M W HARDING CO SPECIALISTS	General Automotive Repair Shops
2004	HARDING WALTER E COMPANY INC	General Automotive Repair Shops

DRAFT

AUTO SERVICE CENTER (Continued) **1009002165**

2005	HARDING WALTER E COMPANY INC	General Automotive Repair Shops
2006	HARDING WALTER E COMPANY INC	General Automotive Repair Shops
2007	HARDING WALTER E COMPANY INC	General Automotive Repair Shops
2008	HARDING WALTER E COMPANY INC	General Automotive Repair Shops
2009	HARDING WALTER E COMPANY INC	General Automotive Repair Shops
2010	HARDING WALTER E COMPANY INC	General Automotive Repair Shops
2011	HARDING WALTER E COMPANY INC	General Automotive Repair Shops
2012	HARDING WALTER E COMPANY INC	General Automotive Repair Shops
2013	HARDING WALTER E COMPANY INC	General Automotive Repair Shops
2014	HARDING WALTER E COMPANY INC	General Automotive Repair Shops

---

E22 **BILL S ELECTRIC SERVICE** **EDR Hist Auto** **1009001331**
West **396 S 2D** **N/A**
< 1/8 **SAN JOSE, CA**
0.108 mi.
572 ft. **Site 2 of 3 in cluster E**

Relative: EDR Hist Auto
Higher

Actual: **97 ft.**

Year:	Name:	Type:
1945	BILL S ELECTRIC SERVICE	AUTOMOBILE REPAIRING

G23 **MISSION PAINTING** **RCRA-SQG** **1000382488**
NW **330 S 3RD STREET** **FINDS** **CAD982481996**
< 1/8 **SAN JOSE, CA 95112** **ECHO**
0.109 mi.
576 ft. **Site 1 of 2 in cluster G**

Relative: RCRA-SQG:
Lower

Actual: **93 ft.**

Date Form Received by Agency:		19880802
Handler Name:	MISSION PAINTING	
Handler Address:		330 S 3RD STREET
Handler City,State,Zip:		SAN JOSE, CA 95112
EPA ID:		CAD982481996
Contact Name:		ENVIRONMENTAL MANAGER
Contact Address:		330 S THIRD STREET
Contact City,State,Zip:		SAN JOSE, CA 95112
Contact Telephone:		408-295-5990
Contact Fax:		Not reported
Contact Email:		Not reported
Contact Title:		Not reported
EPA Region:		09
Land Type:		Not reported
Federal Waste Generator Description:		Small Quantity Generator
Non-Notifier:		Not reported
Biennial Report Cycle:		Not reported
Accessibility:		Not reported
Active Site Indicator:		Handler Activities
State District Owner:		CA
State District:		2
Mailing Address:		S THIRD STREET
Mailing City,State,Zip:		SAN JOSE, CA 95112
Owner Name:		PATRICK WEHNER
Owner Type:		Private
Operator Name:		NOT REQUIRED
Operator Type:		Private

DRAFT

MISSION PAINTING (Continued) **1000382488**

Short-Term Generator Activity:	No
Importer Activity:	No
Mixed Waste Generator:	No
Transporter Activity:	No
Transfer Facility Activity:	No
Recycler Activity with Storage:	No
Small Quantity On-Site Burner Exemption:	No
Smelting Melting and Refining Furnace Exemption:	No
Underground Injection Control:	No
Off-Site Waste Receipt:	No
Universal Waste Indicator:	No
Universal Waste Destination Facility:	No
Federal Universal Waste:	No
Active Site Fed-Reg Treatment Storage and Disposal Facility:	Not reported
Active Site Converter Treatment storage and Disposal Facility:	Not reported
Active Site State-Reg Treatment Storage and Disposal Facility:	Not reported
Active Site State-Reg Handler:	---
Federal Facility Indicator:	Not reported
Hazardous Secondary Material Indicator:	NN
Sub-Part K Indicator:	Not reported
Commercial TSD Indicator:	No
Treatment Storage and Disposal Type:	Not reported
2018 GPRA Permit Baseline:	Not on the Baseline
2018 GPRA Renewals Baseline:	Not on the Baseline
Permit Renewals Workload Universe:	Not reported
Permit Workload Universe:	Not reported
Permit Progress Universe:	Not reported
Post-Closure Workload Universe:	Not reported
Closure Workload Universe:	Not reported
202 GPRA Corrective Action Baseline:	No
Corrective Action Workload Universe:	No
Subject to Corrective Action Universe:	No
Non-TSDFs Where RCRA CA has Been Imposed Universe:	No
TSDFs Potentially Subject to CA Under 3004 (u)/(v) Universe:	No
TSDFs Only Subject to CA under Discretionary Auth Universe:	No
Corrective Action Priority Ranking:	No NCAPS ranking
Environmental Control Indicator:	No
Institutional Control Indicator:	No
Human Exposure Controls Indicator:	N/A
Groundwater Controls Indicator:	N/A
Operating TSDF Universe:	Not reported
Full Enforcement Universe:	Not reported
Significant Non-Complier Universe:	No
Unaddressed Significant Non-Complier Universe:	No
Addressed Significant Non-Complier Universe:	No
Significant Non-Complier With a Compliance Schedule Universe:	No
Financial Assurance Required:	Not reported
Handler Date of Last Change:	20000915
Recognized Trader-Importer:	No
Recognized Trader-Exporter:	No
Importer of Spent Lead Acid Batteries:	No
Exporter of Spent Lead Acid Batteries:	No
Recycler Activity Without Storage:	Not reported
Manifest Broker:	Not reported
Sub-Part P Indicator:	No

DRAFT

MISSION PAINTING (Continued) **1000382488**

Handler - Owner Operator:
Owner/Operator Indicator: Operator
Owner/Operator Name: NOT REQUIRED
Legal Status: Private
Date Became Current: Not reported
Date Ended Current: Not reported
Owner/Operator Address: NOT REQUIRED
Owner/Operator City,State,Zip: NOT REQUIRED, ME 99999
Owner/Operator Telephone: 415-555-1212
Owner/Operator Telephone Ext: Not reported
Owner/Operator Fax: Not reported
Owner/Operator Email: Not reported

Owner/Operator Indicator: Owner
Owner/Operator Name: PATRICK WEHNER
Legal Status: Private
Date Became Current: Not reported
Date Ended Current: Not reported
Owner/Operator Address: NOT REQUIRED
Owner/Operator City,State,Zip: NOT REQUIRED, ME 99999
Owner/Operator Telephone: 415-555-1212
Owner/Operator Telephone Ext: Not reported
Owner/Operator Fax: Not reported
Owner/Operator Email: Not reported

Historic Generators:
Receive Date: 19880802
Handler Name: MISSION PAINTING
Federal Waste Generator Description: Small Quantity Generator
State District Owner: CA
Large Quantity Handler of Universal Waste: No
Recognized Trader Importer: No
Recognized Trader Exporter: No
Spent Lead Acid Battery Importer: No
Spent Lead Acid Battery Exporter: No
Current Record: Yes
Non Storage Recycler Activity: Not reported
Electronic Manifest Broker: Not reported

List of NAICS Codes and Descriptions:
NAICS Codes: No NAICS Codes Found

Facility Has Received Notices of Violations:
Violations: No Violations Found

Evaluation Action Summary:
Evaluations: No Evaluations Found

FINDS:
Registry ID: 110002825738

Click Here:

DRAFT

MISSION PAINTING (Continued) **1000382488**

Environmental Interest/Information System:
RCRAInfo is a national information system that supports the Resource Conservation and Recovery Act (RCRA) program through the tracking of events and activities related to facilities that generate, transport, and treat, store, or dispose of hazardous waste. RCRAInfo allows RCRA program staff to track the notification, permit, compliance, and corrective action activities required under RCRA.

Click this hyperlink while viewing on your computer to access additional FINDS: detail in the EDR Site Report.

ECHO:

Envid:	1000382488
Registry ID:	110002825738
DFR URL:	http://echo.epa.gov/detailed-facility-report?fid=110002825738
Name:	MISSION PAINTING
Address:	330 S 3RD STREET
City,State,Zip:	SAN JOSE, CA 95112

D24 **GISH E J** **EDR Hist Auto** **1009001160**
SSW **502 S 2D** **N/A**
< 1/8 **SAN JOSE, CA**
0.113 mi.
596 ft. **Site 3 of 4 in cluster D**

Relative: **Higher**
EDR Hist Auto

Actual: **100 ft.**

Year:	Name:	Type:
1930	ALLEN H L	GASOLINE AND OIL SERVICE STATIONS
1950	GISH E J	GASOLINE STATIONS

E25 **SOWELL FRANK** **EDR Hist Auto** **1009001285**
West **85 E SAN SALVADOR ST** **N/A**
< 1/8 **SAN JOSE, CA**
0.116 mi.
612 ft. **Site 3 of 3 in cluster E**

Relative: **Higher**
EDR Hist Auto

Actual: **97 ft.**

Year:	Name:	Type:
1940	SOWELL FRANK	AUTOMOBILE REPAIRING

D26 **SAN JOSE LAUNDERETTE** **EDR Hist Cleaner** **1009133503**
SSW **499 S 2ND ST** **N/A**
< 1/8 **SAN JOSE, CA**
0.117 mi.
617 ft. **Site 4 of 4 in cluster D**

Relative: **Higher**
EDR Hist Cleaner

Actual: **99 ft.**

Year:	Name:	Type:
1966	SAN JOSE LAUNDERETTE	LAUNDRIES SELF SERVE
1975	LAUNDERETTE	LAUNDRIES-SELF SERVE

DRAFT

H27 **SUSANNE B. WILSON RESIDENCE** **CA HAZNET** **S105990148**
West **350 S. 2ND STREET** **CA HAZMAT** **N/A**
< 1/8 **SAN JOSE, CA 95112** **CA HWTS**
0.117 mi.
619 ft. **Site 1 of 6 in cluster H**

Relative:
Lower

Actual:
96 ft.

HAZNET:

Name:	SUSANNE B. WILSON RESIDENCE
Address:	350 S. 2ND STREET
Address 2:	Not reported
City,State,Zip:	SAN JOSE, CA 95112
Contact:	ANN MARIE PATE
Telephone:	4082954011
Mailing Name:	Not reported
Mailing Address:	350 S. 2ND STREET
Year:	2017
Gepaid:	CAC002941282
TSD EPA ID:	CAD028409019
CA Waste Code:	223 - Unspecified oil-containing waste
Disposal Method:	H141 - Storage, Bulking, And/Or Transfer Off Site--No Treatment/Reovery (H010-H129) Or (H131-H135)
Tons:	0.125
Year:	2017
Gepaid:	CAC002941282
TSD EPA ID:	CAD028409019
CA Waste Code:	221 - Waste oil and mixed oil
Disposal Method:	H141 - Storage, Bulking, And/Or Transfer Off Site--No Treatment/Reovery (H010-H129) Or (H131-H135)
Tons:	4.75

Additional Info:

Year:	2017
Gen EPA ID:	CAC002941282
Shipment Date:	20171226
Creation Date:	8/7/2018 18:30:18
Receipt Date:	20171229
Manifest ID:	017166199JJK
Trans EPA ID:	CAL000298854
Trans Name:	BAYVIEW ENVIRONMENTAL SERVICES INC
Trans 2 EPA ID:	CAD028409019
Trans 2 Name:	CROSBY & OVERTON
TSDF EPA ID:	CAD028409019
Trans Name:	CROSBY & OVERTON
TSDF Alt EPA ID:	Not reported
TSDF Alt Name:	Not reported
Waste Code Description:	221 - Waste oil and mixed oil
RCRA Code:	Not reported
Meth Code:	H141 - Storage, Bulking, And/Or Transfer Off Site--No Treatment/Reovery (H010-H129) Or (H131-H135)
Quantity Tons:	4.75
Waste Quantity:	1250
Quantity Unit:	G
Additional Code 1:	Not reported
Additional Code 2:	Not reported
Additional Code 3:	Not reported

DRAFT

SUSANNE B. WILSON RESIDENCE (Continued) **S105990148**

Additional Code 4:	Not reported
Additional Code 5:	Not reported
Shipment Date:	20171226
Creation Date:	8/7/2018 18:30:18
Receipt Date:	20171229
Manifest ID:	017166199JJK
Trans EPA ID:	CAL000298854
Trans Name:	BAYVIEW ENVIRONMENTAL SERVICES INC
Trans 2 EPA ID:	CAD028409019
Trans 2 Name:	CROSBY & OVERTON
TSDF EPA ID:	CAD028409019
Trans Name:	CROSBY & OVERTON
TSDF Alt EPA ID:	Not reported
TSDF Alt Name:	Not reported
Waste Code Description:	223 - Unspecified oil-containing waste
RCRA Code:	Not reported
Meth Code:	H141 - Storage, Bulking, And/Or Transfer Off Site--No Treatment/Reovery (H010-H129) Or (H131-H135)
Quantity Tons:	0.125
Waste Quantity:	250
Quantity Unit:	P
Additional Code 1:	Not reported
Additional Code 2:	Not reported
Additional Code 3:	Not reported
Additional Code 4:	Not reported
Additional Code 5:	Not reported
Shipment Date:	20171222
Creation Date:	10/26/2018 18:30:27
Receipt Date:	20180102
Manifest ID:	008726929FLE
Trans EPA ID:	CAR000049064
Trans Name:	ECTI
Trans 2 EPA ID:	CAR000045963
Trans 2 Name:	ARO TRUCKING
TSDF EPA ID:	NVT330010000
Trans Name:	US ECOLOGY
TSDF Alt EPA ID:	Not reported
TSDF Alt Name:	Not reported
Waste Code Description:	331 - Off-specification, aged, or surplus organics
RCRA Code:	Not reported
Meth Code:	H039 - Other Recovery Of Reclamation For Reuse Including Acid Regeneration, Organics Recovery Ect
Quantity Tons:	1.914
Waste Quantity:	580
Quantity Unit:	G
Additional Code 1:	Not reported
Additional Code 2:	Not reported
Additional Code 3:	Not reported
Additional Code 4:	Not reported
Additional Code 5:	Not reported

SAN JOSE HAZMAT:

Name:	YWCA OF SILICON VALLEY
Address:	350 S 2ND ST
City,State,Zip:	SAN JOSE, CA 95112

DRAFT

SUSANNE B. WILSON RESIDENCE (Continued) **S105990148**

Region: SAN JOSE
File Num: 401152
Class: Auto Wrecking/Misc Simple Facility

HWTS:

Name:	SUSANNE B. WILSON RESIDENCE
Address:	350 S. 2ND STREET
Address 2:	Not reported
City,State,Zip:	SAN JOSE, CA 95112
EPA ID:	CAC002941282
Inactive Date:	03/23/2018
Create Date:	12/21/2017
Last Act Date:	10/24/2018
Mailing Name:	Not reported
Mailing Address:	350 S. 2ND STREET
Mailing Address 2:	Not reported
Mailing City,State,Zip:	SAN JOSE, CA 95112
Owner Name:	BRIDGE HOUSING
Owner Address:	600 CALIFORNIA STREET
Owner Address 2:	SUITE 900
Owner City,State,Zip:	SAN FRANCISCO, CA 94108
Contact Name:	ANN MARIE PATE
Contact Address:	350 S. 2ND STREET
Contact Address 2:	Not reported
City,State,Zip:	SAN JOSE, CA 95112

G28 **RASO TAILOR & CLEANER** **EDR Hist Cleaner** **1009132737**
NW **330 S 3D** **N/A**
< 1/8 **SAN JOSE, CA**
0.118 mi.
623 ft. **Site 2 of 2 in cluster G**

Relative: EDR Hist Cleaner
Lower

Actual: **93 ft.**

Year:	Name:	Type:
1960	RASO TAILOR & CLEANER	CLEANERS AND DYERS

H29 **TECHSHOP SAN JOSE** **CA CUPA Listings** **S121474593**
WNW **300 S 2ND ST** **N/A**
1/8-1/4 **SAN JOSE, CA 95113**
0.150 mi.
790 ft. **Site 2 of 6 in cluster H**

Relative: CUPA SANTA CLARA:
Lower

Actual: **94 ft.**

Name:	TECHSHOP SAN JOSE
Address:	300 S 2ND ST
City,State,Zip:	SAN JOSE, CA 95113
Region:	SANTA CLARA
PE#:	BP01
Program Description:	HMBP FACILITY, 1-3 CHEMICALS
Program Identifier:	DEH PERMIT-HAZ MAT BUSINESS PLAN PROGRAM
Latitude:	37.33182
Longitude:	-121.885566
Record ID:	PR0402203
Facility ID:	FA0270212

DRAFT

TECHSHOP SAN JOSE (Continued) **S121474593**

Name:	TECHSHOP SAN JOSE
Address:	300 S 2ND ST
City,State,Zip:	SAN JOSE, CA 95113
Region:	SANTA CLARA
PE#:	2202
Program Description:	GENERATES < 100 KG/YR
Program Identifier:	DEH PERMIT-HAZ WASTE GENERATOR PROGRAM
Latitude:	37.33182
Longitude:	-121.885566
Record ID:	PR0402204
Facility ID:	FA0270212

H30 **SAN CARLOS PLAZA / REN RENZEL** **RCRA NonGen / NLR** **1010312901**
WNW **300 SOUTH SECOND ST.** **CAC002589042**
1/8-1/4 **SAN JOSE, CA 95112**
0.150 mi.
790 ft. **Site 3 of 6 in cluster H**

Relative: **Lower**

Actual: **94 ft.**

RCRA NonGen / NLR:

Date Form Received by Agency:	20060215
Handler Name:	SAN CARLOS PLAZA / REN RENZEL
Handler Address:	300 SOUTH SECOND ST.
Handler City,State,Zip:	SAN JOSE, CA 95112
EPA ID:	CAC002589042
Contact Name:	REN H RENZEL
Contact Address:	Not reported
Contact City,State,Zip:	Not reported
Contact Telephone:	408-251-6887
Contact Fax:	Not reported
Contact Email:	RENZEL3@EARTHLINK.NET
Contact Title:	Not reported
EPA Region:	09
Land Type:	Private
Federal Waste Generator Description:	Not a generator, verified
Non-Notifier:	Not reported
Biennial Report Cycle:	2005
Accessibility:	Not reported
Active Site Indicator:	Not reported
State District Owner:	Not reported
State District:	Not reported
Mailing Address:	PO BOX 366
Mailing City,State,Zip:	SAN JOSE, CA 95103
Owner Name:	REN RENZEL - TENANT IN COMMON
Owner Type:	Private
Operator Name:	REN RENZEL
Operator Type:	Private
Short-Term Generator Activity:	No
Importer Activity:	No
Mixed Waste Generator:	No
Transporter Activity:	No
Transfer Facility Activity:	No
Recycler Activity with Storage:	No
Small Quantity On-Site Burner Exemption:	No
Smelting Melting and Refining Furnace Exemption:	No
Underground Injection Control:	No
Off-Site Waste Receipt:	No
Universal Waste Indicator:	No
Universal Waste Destination Facility:	No

DRAFT

SAN CARLOS PLAZA / REN RENZEL (Continued) **1010312901**

Federal Universal Waste:	No
Active Site Fed-Reg Treatment Storage and Disposal Facility:	Not reported
Active Site Converter Treatment storage and Disposal Facility:	Not reported
Active Site State-Reg Treatment Storage and Disposal Facility:	Not reported
Active Site State-Reg Handler:	---
Federal Facility Indicator:	Not reported
Hazardous Secondary Material Indicator:	NN
Sub-Part K Indicator:	Not reported
Commercial TSD Indicator:	No
Treatment Storage and Disposal Type:	Not reported
2018 GPRA Permit Baseline:	Not on the Baseline
2018 GPRA Renewals Baseline:	Not on the Baseline
Permit Renewals Workload Universe:	Not reported
Permit Workload Universe:	Not reported
Permit Progress Universe:	Not reported
Post-Closure Workload Universe:	Not reported
Closure Workload Universe:	Not reported
202 GPRA Corrective Action Baseline:	No
Corrective Action Workload Universe:	No
Subject to Corrective Action Universe:	No
Non-TSDFs Where RCRA CA has Been Imposed Universe:	No
TSDFs Potentially Subject to CA Under 3004 (u)/(v) Universe:	No
TSDFs Only Subject to CA under Discretionary Auth Universe:	No
Corrective Action Priority Ranking:	No NCAPS ranking
Environmental Control Indicator:	No
Institutional Control Indicator:	No
Human Exposure Controls Indicator:	N/A
Groundwater Controls Indicator:	N/A
Operating TSDF Universe:	Not reported
Full Enforcement Universe:	Not reported
Significant Non-Complier Universe:	No
Unaddressed Significant Non-Complier Universe:	No
Addressed Significant Non-Complier Universe:	No
Significant Non-Complier With a Compliance Schedule Universe:	No
Financial Assurance Required:	Not reported
Handler Date of Last Change:	20061115
Recognized Trader-Importer:	No
Recognized Trader-Exporter:	No
Importer of Spent Lead Acid Batteries:	No
Exporter of Spent Lead Acid Batteries:	No
Recycler Activity Without Storage:	Not reported
Manifest Broker:	Not reported
Sub-Part P Indicator:	No

Biennial: List of Years
Year: 2005

Click Here for Biennial Reporting System Data:

Hazardous Waste Summary:
Waste Code: D008
Waste Description: LEAD

Handler - Owner Operator:
Owner/Operator Indicator: Owner
Owner/Operator Name: REN RENZEL - TENANT IN COMMON

DRAFT

SAN CARLOS PLAZA / REN RENZEL (Continued) **1010312901**

Legal Status:	Private
Date Became Current:	20030101
Date Ended Current:	Not reported
Owner/Operator Address:	PO BOX 366
Owner/Operator City,State,Zip:	SAN JOSE, CA 95103
Owner/Operator Telephone:	Not reported
Owner/Operator Telephone Ext:	Not reported
Owner/Operator Fax:	Not reported
Owner/Operator Email:	Not reported

Owner/Operator Indicator:	Operator
Owner/Operator Name:	REN RENZEL
Legal Status:	Private
Date Became Current:	20040601
Date Ended Current:	Not reported
Owner/Operator Address:	Not reported
Owner/Operator City,State,Zip:	Not reported
Owner/Operator Telephone:	Not reported
Owner/Operator Telephone Ext:	Not reported
Owner/Operator Fax:	Not reported
Owner/Operator Email:	Not reported

Historic Generators:

Receive Date:	20060215
Handler Name:	SAN CARLOS PLAZA / REN RENZEL
Federal Waste Generator Description:	Not a generator, verified
State District Owner:	Not reported
Large Quantity Handler of Universal Waste:	No
Recognized Trader Importer:	No
Recognized Trader Exporter:	No
Spent Lead Acid Battery Importer:	No
Spent Lead Acid Battery Exporter:	No
Current Record:	Yes
Non Storage Recycler Activity:	Not reported
Electronic Manifest Broker:	Not reported

List of NAICS Codes and Descriptions:

NAICS Code:	53119
NAICS Description:	LESSORS OF OTHER REAL ESTATE PROPERTY

Facility Has Received Notices of Violations:

Violations:	No Violations Found

Evaluation Action Summary:

Evaluations:	No Evaluations Found

DRAFT

H31 **GENUITY** **CA AST** **A100338883**
WNW **300 S 2ND ST** **N/A**
1/8-1/4 **SAN JOSE, CA**
0.150 mi.
790 ft. **Site 4 of 6 in cluster H**

Relative: AST:
Lower

Actual: Name: GENUITY
94 ft. Address: 300 S 2ND ST
City/Zip: SAN JOSE,
Certified Unified Program Agencies: Santa Clara County
Owner: GENUITY
Total Gallons: 10,000
CERSID: Not reported
Facility ID: Not reported
Business Name: Not reported
Phone: Not reported
Fax: Not reported
Mailing Address: Not reported
Mailing Address City: Not reported
Mailing Address State: Not reported
Mailing Address Zip Code: Not reported
Operator Name: Not reported
Operator Phone: Not reported
Owner Phone: Not reported
Owner Mail Address: Not reported
Owner State: Not reported
Owner Zip Code: Not reported
Owner Country: Not reported
Property Owner Name: Not reported
Property Owner Phone: Not reported
Property Owner Mailing Address: Not reported
Property Owner City: Not reported
Property Owner Stat : Not reported
Property Owner Zip Code: Not reported
Property Owner Country: Not reported
EPAID: Not reported

H32 **GENUITY-SAN JOSE POP** **CA CUPA Listings** **S121472292**
WNW **300 S 2ND ST** **N/A**
1/8-1/4 **SAN JOSE, CA 95113**
0.150 mi.
790 ft. **Site 5 of 6 in cluster H**

Relative: CUPA SANTA CLARA:
Lower

Actual: Name: GENUITY-SAN JOSE POP
94 ft. Address: 300 S 2ND ST
City,State,Zip: SAN JOSE, CA 95113
Region: SANTA CLARA
PE#: 2501
Program Description: HAZARDOUS MATERIALS BUSINESS PLAN
Program Identifier: DEH PERMIT-HAZ MAT BUSINESS PLAN PROGRAM
Latitude: 37.331872
Longitude: -121.885722
Record ID: PR0399555
Facility ID: FA0253070

Name: GENUITY-SAN JOSE POP
Address: 300 S 2ND ST
City,State,Zip: SAN JOSE, CA 95113

DRAFT

GENUITY-SAN JOSE POP (Continued) **S121472292**

Region: SANTA CLARA
PE#: 2012
Program Description: APSA FACILITY-10,000 TO <50,000 GAL CAPACITY
Program Identifier: DEH PERMIT-ABOVEGROUND PETROLEUM STORAGE ACT PROGRAM
Latitude: 37.331872
Longitude: -121.885722
Record ID: PR0399717
Facility ID: FA0253070

H33 **TECH SHOP SAN JOSE LLC** **CA HAZMAT** **S104581346**
WNW **300 S 2ND ST** **N/A**
1/8-1/4 **SAN JOSE, CA 95113**
0.150 mi.
790 ft. **Site 6 of 6 in cluster H**

Relative: **Lower**
Actual: **94 ft.**

SAN JOSE HAZMAT:
Name: TECH SHOP SAN JOSE LLC
Address: 300 S 2ND ST
City,State,Zip: SAN JOSE, CA 95113
Region: SAN JOSE
File Num: 601094
Class: Auto Wrecking/Misc Simple Facility

I34 **NOTRE DAME HIGH SCHOOL** **RCRA NonGen / NLR** **1025854626**
South **596 S 2ND ST** **CAC003034868**
1/8-1/4 **SAN JOSE, CA 95112**
0.151 mi.
797 ft. **Site 1 of 5 in cluster I**

Relative: **Higher**
Actual: **102 ft.**

RCRA NonGen / NLR:
Date Form Received by Agency: 20190920
Handler Name: NOTRE DAME HIGH SCHOOL
Handler Address: 596 S 2ND ST
Handler City,State,Zip: SAN JOSE, CA 95112-5707
EPA ID: CAC003034868
Contact Name: BOB MASON
Contact Address: 596 S 2ND ST
Contact City,State,Zip: SAN JOSE, CA 95112-5707
Contact Telephone: 408-294-1113
Contact Fax: Not reported
Contact Email: KBORGARO@REPUBLICSERVICES.COM
Contact Title: Not reported
EPA Region: 09
Land Type: Not reported
Federal Waste Generator Description: Not a generator, verified
Non-Notifier: Not reported
Biennial Report Cycle: Not reported
Accessibility: Not reported
Active Site Indicator: Not reported
State District Owner: Not reported
State District: Not reported
Mailing Address: 596 S 2ND ST
Mailing City,State,Zip: SAN JOSE, CA 95112-5707
Owner Name: BOB MASON
Owner Type: Other
Operator Name: BOB MASON

DRAFT

NOTRE DAME HIGH SCHOOL (Continued) **1025854626**

Operator Type:	Other
Short-Term Generator Activity:	No
Importer Activity:	No
Mixed Waste Generator:	No
Transporter Activity:	No
Transfer Facility Activity:	No
Recycler Activity with Storage:	No
Small Quantity On-Site Burner Exemption:	No
Smelting Melting and Refining Furnace Exemption:	No
Underground Injection Control:	No
Off-Site Waste Receipt:	No
Universal Waste Indicator:	No
Universal Waste Destination Facility:	No
Federal Universal Waste:	No
Active Site Fed-Reg Treatment Storage and Disposal Facility:	Not reported
Active Site Converter Treatment storage and Disposal Facility:	Not reported
Active Site State-Reg Treatment Storage and Disposal Facility:	Not reported
Active Site State-Reg Handler:	---
Federal Facility Indicator:	Not reported
Hazardous Secondary Material Indicator:	N
Sub-Part K Indicator:	Not reported
Commercial TSD Indicator:	No
Treatment Storage and Disposal Type:	Not reported
2018 GPRA Permit Baseline:	Not on the Baseline
2018 GPRA Renewals Baseline:	Not on the Baseline
Permit Renewals Workload Universe:	Not reported
Permit Workload Universe:	Not reported
Permit Progress Universe:	Not reported
Post-Closure Workload Universe:	Not reported
Closure Workload Universe:	Not reported
202 GPRA Corrective Action Baseline:	No
Corrective Action Workload Universe:	No
Subject to Corrective Action Universe:	No
Non-TSDFs Where RCRA CA has Been Imposed Universe:	No
TSDFs Potentially Subject to CA Under 3004 (u)/(v) Universe:	No
TSDFs Only Subject to CA under Discretionary Auth Universe:	No
Corrective Action Priority Ranking:	No NCAPS ranking
Environmental Control Indicator:	No
Institutional Control Indicator:	No
Human Exposure Controls Indicator:	N/A
Groundwater Controls Indicator:	N/A
Operating TSDF Universe:	Not reported
Full Enforcement Universe:	Not reported
Significant Non-Complier Universe:	No
Unaddressed Significant Non-Complier Universe:	No
Addressed Significant Non-Complier Universe:	No
Significant Non-Complier With a Compliance Schedule Universe:	No
Financial Assurance Required:	Not reported
Handler Date of Last Change:	20190927
Recognized Trader-Importer:	No
Recognized Trader-Exporter:	No
Importer of Spent Lead Acid Batteries:	No
Exporter of Spent Lead Acid Batteries:	No
Recycler Activity Without Storage:	No
Manifest Broker:	No
Sub-Part P Indicator:	No

DRAFT

NOTRE DAME HIGH SCHOOL (Continued) **1025854626**

Handler - Owner Operator:

Owner/Operator Indicator:	Owner
Owner/Operator Name:	BOB MASON
Legal Status:	Other
Date Became Current:	Not reported
Date Ended Current:	Not reported
Owner/Operator Address:	596 S 2ND ST
Owner/Operator City,State,Zip:	SAN JOSE, CA 95112-5707
Owner/Operator Telephone:	408-294-1113
Owner/Operator Telephone Ext:	Not reported
Owner/Operator Fax:	Not reported
Owner/Operator Email:	Not reported

Owner/Operator Indicator:	Operator
Owner/Operator Name:	BOB MASON
Legal Status:	Other
Date Became Current:	Not reported
Date Ended Current:	Not reported
Owner/Operator Address:	596 S 2ND ST
Owner/Operator City,State,Zip:	SAN JOSE, CA 95112-5707
Owner/Operator Telephone:	408-294-1113
Owner/Operator Telephone Ext:	Not reported
Owner/Operator Fax:	Not reported
Owner/Operator Email:	Not reported

Historic Generators:

Receive Date:	20190920
Handler Name: NOTRE DAME HIGH SCHOOL	
Federal Waste Generator Description:	Not a generator, verified
State District Owner:	Not reported
Large Quantity Handler of Universal Waste:	No
Recognized Trader Importer:	No
Recognized Trader Exporter:	No
Spent Lead Acid Battery Importer:	No
Spent Lead Acid Battery Exporter:	No
Current Record:	Yes
Non Storage Recycler Activity:	Not reported
Electronic Manifest Broker:	Not reported

List of NAICS Codes and Descriptions:

NAICS Code:	236220
NAICS Description:	COMMERCIAL AND INSTITUTIONAL BUILDING CONSTRUCTION

Facility Has Received Notices of Violations:

Violations:	No Violations Found

Evaluation Action Summary:

Evaluations:	No Evaluations Found

DRAFT

I35 **NOTRE DAME HIGH SCHOOL** **RCRA-LQG** **1005441306**
South **596 S 2ND ST** **CA CERS HAZ WASTE** **CAR000117705**
1/8-1/4 **SAN JOSE, CA 95112** **CA CUPA Listings**
0.151 mi. **CA HAZNET**
797 ft. **Site 2 of 5 in cluster I** **CA HAZMAT**
CA HWTS

Relative:
Higher

Actual:
102 ft.

RCRA-LQG:

Date Form Received by Agency:	20020524
Handler Name:	NOTRE DAME HIGH SCHOOL
Handler Address:	596 S 2ND ST
Handler City,State,Zip:	SAN JOSE, CA 95112
EPA ID:	CAR000117705
Contact Name:	MICHAEL BOOTH
Contact Address:	596 S 2ND ST
Contact City,State,Zip:	SAN JOSE, CA 95112
Contact Telephone:	408-294-1113
Contact Fax:	Not reported
Contact Email:	Not reported
Contact Title:	Not reported
EPA Region:	09
Land Type:	Private
Federal Waste Generator Description:	Large Quantity Generator
Non-Notifier:	Not reported
Biennial Report Cycle:	Not reported
Accessibility:	Not reported
Active Site Indicator:	Handler Activities
State District Owner:	Not reported
State District:	Not reported
Mailing Address:	596 S 2ND ST
Mailing City,State,Zip:	SAN JOSE, CA 95112
Owner Name:	SISTERS OF NOTRE DAME
Owner Type:	Private
Operator Name:	Not reported
Operator Type:	Not reported
Short-Term Generator Activity:	No
Importer Activity:	No
Mixed Waste Generator:	No
Transporter Activity:	No
Transfer Facility Activity:	No
Recycler Activity with Storage:	No
Small Quantity On-Site Burner Exemption:	No
Smelting Melting and Refining Furnace Exemption:	No
Underground Injection Control:	No
Off-Site Waste Receipt:	No
Universal Waste Indicator:	No
Universal Waste Destination Facility:	No
Federal Universal Waste:	No
Active Site Fed-Reg Treatment Storage and Disposal Facility:	Not reported
Active Site Converter Treatment storage and Disposal Facility:	Not reported
Active Site State-Reg Treatment Storage and Disposal Facility:	Not reported
Active Site State-Reg Handler:	---
Federal Facility Indicator:	Not reported
Hazardous Secondary Material Indicator:	N
Sub-Part K Indicator:	Not reported
Commercial TSD Indicator:	No
Treatment Storage and Disposal Type:	Not reported
2018 GPRA Permit Baseline:	Not on the Baseline
2018 GPRA Renewals Baseline:	Not on the Baseline

DRAFT

NOTRE DAME HIGH SCHOOL (Continued) **1005441306**

Permit Renewals Workload Universe:	Not reported
Permit Workload Universe:	Not reported
Permit Progress Universe:	Not reported
Post-Closure Workload Universe:	Not reported
Closure Workload Universe:	Not reported
202 GPRA Corrective Action Baseline:	No
Corrective Action Workload Universe:	No
Subject to Corrective Action Universe:	No
Non-TSDFs Where RCRA CA has Been Imposed Universe:	No
TSDFs Potentially Subject to CA Under 3004 (u)/(v) Universe:	No
TSDFs Only Subject to CA under Discretionary Auth Universe:	No
Corrective Action Priority Ranking:	No NCAPS ranking
Environmental Control Indicator:	No
Institutional Control Indicator:	No
Human Exposure Controls Indicator:	N/A
Groundwater Controls Indicator:	N/A
Operating TSDF Universe:	Not reported
Full Enforcement Universe:	Not reported
Significant Non-Complier Universe:	No
Unaddressed Significant Non-Complier Universe:	No
Addressed Significant Non-Complier Universe:	No
Significant Non-Complier With a Compliance Schedule Universe:	No
Financial Assurance Required:	Not reported
Handler Date of Last Change:	20021007
Recognized Trader-Importer:	No
Recognized Trader-Exporter:	No
Importer of Spent Lead Acid Batteries:	No
Exporter of Spent Lead Acid Batteries:	No
Recycler Activity Without Storage:	No
Manifest Broker:	No
Sub-Part P Indicator:	No

Hazardous Waste Summary:

Waste Code:	D008
Waste Description:	LEAD

Handler - Owner Operator:

Owner/Operator Indicator:	Owner
Owner/Operator Name:	SISTERS OF NOTRE DAME
Legal Status:	Private
Date Became Current:	Not reported
Date Ended Current:	Not reported
Owner/Operator Address:	596 S 2ND ST
Owner/Operator City,State,Zip:	SAN JOSE, CA 95112
Owner/Operator Telephone:	408-294-1113
Owner/Operator Telephone Ext:	Not reported
Owner/Operator Fax:	Not reported
Owner/Operator Email:	Not reported

Historic Generators:

Receive Date:	20020524
Handler Name:	NOTRE DAME HIGH SCHOOL
Federal Waste Generator Description:	Large Quantity Generator
State District Owner:	Not reported
Large Quantity Handler of Universal Waste:	No

DRAFT

NOTRE DAME HIGH SCHOOL (Continued) **1005441306**

Recognized Trader Importer:	No
Recognized Trader Exporter:	No
Spent Lead Acid Battery Importer:	No
Spent Lead Acid Battery Exporter:	No
Current Record:	Yes
Non Storage Recycler Activity:	Not reported
Electronic Manifest Broker:	Not reported

List of NAICS Codes and Descriptions:
NAICS Codes: No NAICS Codes Found

Facility Has Received Notices of Violations:
Violations: No Violations Found

Evaluation Action Summary:
Evaluations: No Evaluations Found

CERS HAZ WASTE:

Name:	NOTRE DAME HIGH SCHOOL
Address:	596 S 2ND ST
City,State,Zip:	SAN JOSE, CA 95112
Site ID:	138958
CERS ID:	10354351
CERS Description:	Hazardous Waste Generator

Violations:

Site ID:	138958
Site Name:	NOTRE DAME HIGH SCHOOL
Violation Date:	11-22-2016
Citation:	22 CCR 12 66262.34(e) - California Code of Regulations, Title 22, Chapter 12, Section(s) 66262.34(e)
Violation Description:	Failed to meet the conditions of satellite accumulation regulations, including but not limited to the following: G accumulate up to 55 gallons of hazardous waste or one quart of acute hazardous waste at or near the initial point of accumulation which was under the control of the operator G the container must be clearly marked with the initial date that hazardous waste is first placed in the container and labelled with the words G Hazardous WasteG including specified information G container must be labelled with the date the satellite accumulation limit is reached and moved within three days after reaching the 55 gallon (or one quart) limit to a G 90 dayG accumulation area G 55 gallons (or one quart of acute hazardous waste) of waste per process may be accumulated G Total time hazardous waste can be accumulated onsite in any generator accumulation area is one year, i.e., the combined accumulation time at a satellite accumulation point and at a 90/180/270 accumulation area (depending on size of generator and distance transported), whichever comes first.
Violation Notes:	Returned to compliance on 12/01/2016. The last disposal of photo-processing chemicals was 6/30/14. Per facility, photo-processing chemicals are disposed of every 2 years. Using point of generation rules, ensure that wastes are picked up at least once per year.
Violation Division:	Santa Clara County Environmental Health
Violation Program:	HW
Violation Source:	CERS

DRAFT

NOTRE DAME HIGH SCHOOL (Continued) **1005441306**

Site ID: 138958
Site Name: NOTRE DAME HIGH SCHOOL
Violation Date: 11-22-2016
Citation: 22 CCR 12 66262.11 - California Code of Regulations, Title 22, Chapter 12, Section(s) 66262.11
Violation Description: Failure to determine if wastes generated are hazardous waste by using generator knowledge or applying testing method.
Violation Notes: Returned to compliance on 12/01/2016. Per the biology teacher, BioCorporation specimens are packed in preservative liquid are rinsed off used specimens and discarded in the sink. The used specimens are shipped back to Biocorporation. Safety data sheets from BioCorporation's website show their "embalming fluid" to have 1.8% formalin and their "pail packing fluid" to contain 3% formalin. Facility is unsure which is used for their samples as safety data sheets for their specimens on site were not available for review. Make a hazardous waste determination for the waste fluids off specimens and if determined to be hazardous manage accordingly.
Violation Division: Santa Clara County Environmental Health
Violation Program: HW
Violation Source: CERS

Site ID: 138958
Site Name: NOTRE DAME HIGH SCHOOL
Violation Date: 11-22-2016
Citation: 22 CCR 12 66262.34(f) - California Code of Regulations, Title 22, Chapter 12, Section(s) 66262.34(f)
Violation Description: Failure to properly label hazardous waste accumulation containers and portable tanks with the following requirements: "Hazardous Waste", name and address of the generator, physical and chemical characteristics of the Hazardous Waste, and starting accumulation date.
Violation Notes: Returned to compliance on 12/01/2016. 2 x 10 gallon containers of spent photo-processing chemicals was missing the accumulation start date and the generator information
Violation Division: Santa Clara County Environmental Health
Violation Program: HW
Violation Source: CERS

Evaluation:
Eval General Type: Compliance Evaluation Inspection
Eval Date: 11-22-2016
Violations Found: Yes
Eval Type: Routine done by local agency
Eval Notes: On site to conduct a routine hazardous waste inspection. Areas inspected include the chemistry labs, biology labs, photo-processing lab, and the custodial storage area. Observed the following wastes on site: 2 x 5 gallon containers of zinc chloride containing wastes (point of generation) 2 x 10 gallon containers of spent photo-processing chemicals (point of generation) Fire extinguishers have had annual maintenance Spill kit is available on site Eye wash stations are located in the storage rooms for chemistry and biology labs Disposal records were reviewed and in good order EPA ID# CAR000117705 is active The following violations were corrected on site: 2 x 5 gallon containers of zinc chloride containing wastes were missing hazardous waste markings. Markings were added during inspection.
Eval Division: Santa Clara County Environmental Health

DRAFT

NOTRE DAME HIGH SCHOOL (Continued) **1005441306**

Eval Program: HW
Eval Source: CERS

Coordinates:
Site ID: 138958
Facility Name: NOTRE DAME HIGH SCHOOL
Env Int Type Code: HWG
Program ID: 10354351
Coord Name: Not reported
Ref Point Type Desc: Center of a facility or station.
Latitude: 37.328530
Longitude: -121.882710

Affiliation:
Affiliation Type Desc: CUPA District
Entity Name: Santa Clara County Environmental Health
Entity Title: Not reported
Affiliation Address: 1555 Berger Drive, Suite 300
Affiliation City: San Jose
Affiliation State: CA
Affiliation Country: Not reported
Affiliation Zip: 95112-2716
Affiliation Phone: (408) 918-3400

Affiliation Type Desc: Facility Mailing Address
Entity Name: Mailing Address
Entity Title: Not reported
Affiliation Address: 596 S 2ND ST
Affiliation City: SAN JOSE
Affiliation State: CA
Affiliation Country: Not reported
Affiliation Zip: 95112
Affiliation Phone: Not reported

Affiliation Type Desc: Parent Corporation
Entity Name: NOTRE DAME HIGH SCHOOL
Entity Title: Not reported
Affiliation Address: Not reported
Affiliation City: Not reported
Affiliation State: Not reported
Affiliation Country: Not reported
Affiliation Zip: Not reported
Affiliation Phone: Not reported

Affiliation Type Desc: Legal Owner
Entity Name: SISTERS OF NOTRE DAME DE NAMUR
Entity Title: Not reported
Affiliation Address: 596 S 2ND ST
Affiliation City: SAN JOSE
Affiliation State: CA
Affiliation Country: United States
Affiliation Zip: 95112
Affiliation Phone: (408) 506-1985

DRAFT

NOTRE DAME HIGH SCHOOL (Continued) **1005441306**

CUPA SANTA CLARA:

Name:	NOTRE DAME HIGH SCHOOL
Address:	596 S 2ND ST
City,State,Zip:	SAN JOSE, CA 95112
Region:	SANTA CLARA
PE#:	2202
Program Description:	GENERATES < 100 KG/YR
Program Identifier:	DEH PERMIT-HAZ WASTE GENERATOR PROGRAM
Latitude:	37.327782
Longitude:	-121.88288
Record ID:	PR0410759
Facility ID:	FA0271741

HAZNET:

Name:	NOTRE DAME HIGH SCHOOL
Address:	596 S 2ND ST
Address 2:	Not reported
City,State,Zip:	SAN JOSE, CA 95112
Contact:	HELEN MCKENNA/FACILITIES MGR
Telephone:	4082941113
Mailing Name:	Not reported
Mailing Address:	596 SOUTH 2ND STREET
Year:	2019
Gepaid:	CAR000117705
TSD EPA ID:	NVD980895338
CA Waste Code:	551 - Laboratory waste chemicals
Disposal Method:	H141 - Storage, Bulking, And/Or Transfer Off Site--No Treatment/Reovery (H010-H129) Or (H131-H135)
Tons:	0.05150
Year:	2017
Gepaid:	CAR000117705
TSD EPA ID:	CAD059494310
CA Waste Code:	352 - Other organic solids
Disposal Method:	H141 - Storage, Bulking, And/Or Transfer Off Site--No Treatment/Reovery (H010-H129) Or (H131-H135)
Tons:	0.009
Year:	2017
Gepaid:	CAR000117705
TSD EPA ID:	CAD059494310
CA Waste Code:	792 - Liquids with pH <= 2 with metals
Disposal Method:	H141 - Storage, Bulking, And/Or Transfer Off Site--No Treatment/Reovery (H010-H129) Or (H131-H135)
Tons:	0.0225
Year:	2016
Gepaid:	CAR000117705
TSD EPA ID:	CAD059494310
CA Waste Code:	792 - Liquids with pH <= 2 with metals
Disposal Method:	H141 - Storage, Bulking, And/Or Transfer Off Site--No Treatment/Reovery (H010-H129) Or (H131-H135)
Tons:	0.02085
Year:	2015

DRAFT

NOTRE DAME HIGH SCHOOL (Continued) **1005441306**

Gepaid: CAR000117705
TSD EPA ID: CAD059494310
CA Waste Code: 133 - Aqueous solution with total organic residues 10 percent or more
Disposal Method: -
Tons: 0.01668

Year: 2015
Gepaid: CAR000117705
TSD EPA ID: CAD059494310
CA Waste Code: 792 - Liquids with pH <= 2 with metals
Disposal Method: -
Tons: 0.00834

Year: 2014
Gepaid: CAR000117705
TSD EPA ID: CAD059494310
CA Waste Code: 792 - Liquids with pH <= 2 with metals
Disposal Method: H141 - Storage, Bulking, And/Or Transfer Off Site--No Treatment/Reovery (H010-H129) Or (H131-H135)
Tons: 0.03336

Year: 2014
Gepaid: CAR000117705
TSD EPA ID: CAD059494310
CA Waste Code: 551 - Laboratory waste chemicals
Disposal Method: H141 - Storage, Bulking, And/Or Transfer Off Site--No Treatment/Reovery (H010-H129) Or (H131-H135)
Tons: 0.011

Year: 2014
Gepaid: CAR000117705
TSD EPA ID: CAD059494310
CA Waste Code: 551 - Laboratory waste chemicals
Disposal Method: H135 - Discharge To Sewer/Potw Or Npdes(With Prior Storage--With Or Without Treatment)
Tons: 0.014

Year: 2014
Gepaid: CAR000117705
TSD EPA ID: CAD059494310
CA Waste Code: -
Disposal Method: H141 - Storage, Bulking, And/Or Transfer Off Site--No Treatment/Reovery (H010-H129) Or (H131-H135)
Tons: 0.0025

Click this hyperlink while viewing on your computer to access
34 additional CA HAZNET: record(s) in the EDR Site Report.

Additional Info:
Year: 2010
Gen EPA ID: CAR000117705

Shipment Date: 20100608
Creation Date: 9/10/2010 18:30:40
Receipt Date: 20100616
Manifest ID: 003174187FLE

DRAFT

NOTRE DAME HIGH SCHOOL (Continued) **1005441306**

Trans EPA ID:	CAD982492399
Trans Name:	ALL CHEMICAL DISPOSAL INC
Trans 2 EPA ID:	CAR000172478
Trans 2 Name:	ENVIRONMENTAL LOGISTICS INC
TSDF EPA ID:	CAD982444481
Trans Name:	FILTER RECYCLING SERVICES INC
TSDF Alt EPA ID:	Not reported
TSDF Alt Name:	Not reported
Waste Code Description:	331 - Off-specification, aged, or surplus organics
RCRA Code:	Not reported
Meth Code:	H129 - Other Treatment
Quantity Tons:	0.4
Waste Quantity:	800
Quantity Unit:	P
Additional Code 1:	Not reported
Additional Code 2:	Not reported
Additional Code 3:	Not reported
Additional Code 4:	Not reported
Additional Code 5:	Not reported
Shipment Date:	20100607
Creation Date:	8/30/2010 18:30:29
Receipt Date:	20100617
Manifest ID:	003175983FLE
Trans EPA ID:	CAD982492399
Trans Name:	ALL CHEMICAL DISPOSAL INC
Trans 2 EPA ID:	MAD039322250
Trans 2 Name:	CLEAN HARBORS ENVIRONMENTAL SERVICES INC
TSDF EPA ID:	CAD059494310
Trans Name:	CLEAN HARBORS SAN JOSE LLC
TSDF Alt EPA ID:	Not reported
TSDF Alt Name:	Not reported
Waste Code Description:	551 - Laboratory waste chemicals 561 Detergent and soap
RCRA Code:	Not reported
Meth Code:	H141 - Storage, Bulking, And/Or Transfer Off Site--No Treatment/Reovery (H010-H129) Or (H131-H135)
Quantity Tons:	0.032
Waste Quantity:	64
Quantity Unit:	P
Additional Code 1:	Not reported
Additional Code 2:	Not reported
Additional Code 3:	Not reported
Additional Code 4:	Not reported
Additional Code 5:	Not reported
Shipment Date:	20100607
Creation Date:	Not reported
Receipt Date:	Not reported
Manifest ID:	003175983FLE
Trans EPA ID:	CAD982492399
Trans Name:	ALL CHEMICAL DISPOSAL INC
Trans 2 EPA ID:	MAD039322250
Trans 2 Name:	CLEAN HARBORS ENVIRONMENTAL SERVICES INC
TSDF EPA ID:	CAD059494310
Trans Name:	CLEAN HARBORS SAN JOSE LLC
TSDF Alt EPA ID:	Not reported
TSDF Alt Name:	Not reported

DRAFT

NOTRE DAME HIGH SCHOOL (Continued) **1005441306**

Waste Code Description:	551 - Laboratory waste chemicals 561 Detergent and soap
RCRA Code:	Not reported
Meth Code:	H141 - Storage, Bulking, And/Or Transfer Off Site--No Treatment/Reovery (H010-H129) Or (H131-H135)
Quantity Tons:	0.005
Waste Quantity:	10
Quantity Unit:	P
Additional Code 1:	Not reported
Additional Code 2:	Not reported
Additional Code 3:	Not reported
Additional Code 4:	Not reported
Additional Code 5:	Not reported
Shipment Date:	20100607
Creation Date:	Not reported
Receipt Date:	Not reported
Manifest ID:	003175983FLE
Trans EPA ID:	CAD982492399
Trans Name:	ALL CHEMICAL DISPOSAL INC
Trans 2 EPA ID:	MAD039322250
Trans 2 Name:	CLEAN HARBORS ENVIRONMENTAL SERVICES INC
TSDF EPA ID:	CAD059494310
Trans Name:	CLEAN HARBORS SAN JOSE LLC
TSDF Alt EPA ID:	Not reported
TSDF Alt Name:	Not reported
Waste Code Description:	551 - Laboratory waste chemicals 561 Detergent and soap
RCRA Code:	D002
Meth Code:	H141 - Storage, Bulking, And/Or Transfer Off Site--No Treatment/Reovery (H010-H129) Or (H131-H135)
Quantity Tons:	0.005
Waste Quantity:	10
Quantity Unit:	P
Additional Code 1:	D001
Additional Code 2:	Not reported
Additional Code 3:	Not reported
Additional Code 4:	Not reported
Additional Code 5:	Not reported
Shipment Date:	20100607
Creation Date:	8/30/2010 18:30:29
Receipt Date:	20100617
Manifest ID:	003175983FLE
Trans EPA ID:	CAD982492399
Trans Name:	ALL CHEMICAL DISPOSAL INC
Trans 2 EPA ID:	MAD039322250
Trans 2 Name:	CLEAN HARBORS ENVIRONMENTAL SERVICES INC
TSDF EPA ID:	CAD059494310
Trans Name:	CLEAN HARBORS SAN JOSE LLC
TSDF Alt EPA ID:	Not reported
TSDF Alt Name:	Not reported
Waste Code Description:	792 - Not reported
RCRA Code:	D011
Meth Code:	H135 - Discharge To Sewer/Potw Or Npdes(With Prior Storage--With Or Without Treatment)
Quantity Tons:	0.005
Waste Quantity:	10
Quantity Unit:	P

DRAFT

NOTRE DAME HIGH SCHOOL (Continued) **1005441306**

Additional Code 1:	D005
Additional Code 2:	D002
Additional Code 3:	Not reported
Additional Code 4:	Not reported
Additional Code 5:	Not reported
Shipment Date:	20100607
Creation Date:	8/30/2010 18:30:29
Receipt Date:	20100617
Manifest ID:	003175983FLE
Trans EPA ID:	CAD982492399
Trans Name:	ALL CHEMICAL DISPOSAL INC
Trans 2 EPA ID:	MAD039322250
Trans 2 Name:	CLEAN HARBORS ENVIRONMENTAL SERVICES INC
TSDF EPA ID:	CAD059494310
Trans Name:	CLEAN HARBORS SAN JOSE LLC
TSDF Alt EPA ID:	Not reported
TSDF Alt Name:	Not reported
Waste Code Description:	352 - Other organic solids
RCRA Code:	D011
Meth Code:	H141 - Storage, Bulking, And/Or Transfer Off Site--No Treatment/Reovery (H010-H129) Or (H131-H135)
Quantity Tons:	0.015
Waste Quantity:	30
Quantity Unit:	P
Additional Code 1:	D008
Additional Code 2:	D005
Additional Code 3:	Not reported
Additional Code 4:	Not reported
Additional Code 5:	Not reported
Shipment Date:	20100607
Creation Date:	8/30/2010 18:30:29
Receipt Date:	20100617
Manifest ID:	003175983FLE
Trans EPA ID:	CAD982492399
Trans Name:	ALL CHEMICAL DISPOSAL INC
Trans 2 EPA ID:	MAD039322250
Trans 2 Name:	CLEAN HARBORS ENVIRONMENTAL SERVICES INC
TSDF EPA ID:	CAD059494310
Trans Name:	CLEAN HARBORS SAN JOSE LLC
TSDF Alt EPA ID:	Not reported
TSDF Alt Name:	Not reported
Waste Code Description:	133 - Aqueous solution with 10% or more total organic residues
RCRA Code:	Not reported
Meth Code:	H141 - Storage, Bulking, And/Or Transfer Off Site--No Treatment/Reovery (H010-H129) Or (H131-H135)
Quantity Tons:	0.03336
Waste Quantity:	8
Quantity Unit:	G
Additional Code 1:	Not reported
Additional Code 2:	Not reported
Additional Code 3:	Not reported
Additional Code 4:	Not reported
Additional Code 5:	Not reported
Shipment Date:	20100607

DRAFT

NOTRE DAME HIGH SCHOOL (Continued) **1005441306**

Creation Date:	Not reported
Receipt Date:	Not reported
Manifest ID:	003175983FLE
Trans EPA ID:	CAD982492399
Trans Name:	ALL CHEMICAL DISPOSAL INC
Trans 2 EPA ID:	MAD039322250
Trans 2 Name:	CLEAN HARBORS ENVIRONMENTAL SERVICES INC
TSDF EPA ID:	CAD059494310
Trans Name:	CLEAN HARBORS SAN JOSE LLC
TSDF Alt EPA ID:	Not reported
TSDF Alt Name:	Not reported
Waste Code Description:	343 - Unspecified organic liquid mixture
RCRA Code:	D001
Meth Code:	H141 - Storage, Bulking, And/Or Transfer Off Site--No Treatment/Reovery (H010-H129) Or (H131-H135)
Quantity Tons:	0.15
Waste Quantity:	300
Quantity Unit:	P
Additional Code 1:	Not reported
Additional Code 2:	Not reported
Additional Code 3:	Not reported
Additional Code 4:	Not reported
Additional Code 5:	Not reported
Shipment Date:	20100607
Creation Date:	Not reported
Receipt Date:	Not reported
Manifest ID:	003175983FLE
Trans EPA ID:	CAD982492399
Trans Name:	ALL CHEMICAL DISPOSAL INC
Trans 2 EPA ID:	MAD039322250
Trans 2 Name:	CLEAN HARBORS ENVIRONMENTAL SERVICES INC
TSDF EPA ID:	CAD059494310
Trans Name:	CLEAN HARBORS SAN JOSE LLC
TSDF Alt EPA ID:	Not reported
TSDF Alt Name:	Not reported
Waste Code Description:	551 - Laboratory waste chemicals 561 Detergent and soap
RCRA Code:	Not reported
Meth Code:	H141 - Storage, Bulking, And/Or Transfer Off Site--No Treatment/Reovery (H010-H129) Or (H131-H135)
Quantity Tons:	0.0045
Waste Quantity:	9
Quantity Unit:	P
Additional Code 1:	Not reported
Additional Code 2:	Not reported
Additional Code 3:	Not reported
Additional Code 4:	Not reported
Additional Code 5:	Not reported
Shipment Date:	20100607
Creation Date:	Not reported
Receipt Date:	Not reported
Manifest ID:	003175983FLE
Trans EPA ID:	CAD982492399
Trans Name:	ALL CHEMICAL DISPOSAL INC
Trans 2 EPA ID:	MAD039322250
Trans 2 Name:	CLEAN HARBORS ENVIRONMENTAL SERVICES INC

DRAFT

NOTRE DAME HIGH SCHOOL (Continued) **1005441306**

TSDF EPA ID:	CAD059494310
Trans Name:	CLEAN HARBORS SAN JOSE LLC
TSDF Alt EPA ID:	Not reported
TSDF Alt Name:	Not reported
Waste Code Description:	551 - Laboratory waste chemicals 561 Detergent and soap
RCRA Code:	D002
Meth Code:	H135 - Discharge To Sewer/Potw Or Npdes(With Prior Storage--With Or Without Treatment)
Quantity Tons:	0.0075
Waste Quantity:	15
Quantity Unit:	P
Additional Code 1:	Not reported
Additional Code 2:	Not reported
Additional Code 3:	Not reported
Additional Code 4:	Not reported
Additional Code 5:	Not reported

Additional Info:

Year:	2017
Gen EPA ID:	CAR000117705
Shipment Date:	20170628
Creation Date:	6/13/2018 18:31:39
Receipt Date:	20170717
Manifest ID:	000171979DAT
Trans EPA ID:	MNS000110924
Trans Name:	STERICYCLE SPECIALTY WASTE SOLUTIONS INC
Trans 2 EPA ID:	MAD039322250
Trans 2 Name:	CLEAN HARBORS ENVIRONMENTAL SERVICES INC
TSDF EPA ID:	CAD059494310
Trans Name:	CLEAN HARBORS SAN JOSE LLC
TSDF Alt EPA ID:	Not reported
TSDF Alt Name:	Not reported
Waste Code Description:	792 - Not reported
RCRA Code:	D011
Meth Code:	H141 - Storage, Bulking, And/Or Transfer Off Site--No Treatment/Reovery (H010-H129) Or (H131-H135)
Quantity Tons:	0.0225
Waste Quantity:	45
Quantity Unit:	P
Additional Code 1:	D005
Additional Code 2:	D002
Additional Code 3:	Not reported
Additional Code 4:	Not reported
Additional Code 5:	Not reported
Shipment Date:	20170628
Creation Date:	6/13/2018 18:31:39
Receipt Date:	20170717
Manifest ID:	000171979DAT
Trans EPA ID:	MNS000110924
Trans Name:	STERICYCLE SPECIALTY WASTE SOLUTIONS INC
Trans 2 EPA ID:	MAD039322250
Trans 2 Name:	CLEAN HARBORS ENVIRONMENTAL SERVICES INC
TSDF EPA ID:	CAD059494310
Trans Name:	CLEAN HARBORS SAN JOSE LLC
TSDF Alt EPA ID:	Not reported

DRAFT

NOTRE DAME HIGH SCHOOL (Continued) **1005441306**

TSDF Alt Name:	Not reported
Waste Code Description:	352 - Other organic solids
RCRA Code:	D011
Meth Code:	H141 - Storage, Bulking, And/Or Transfer Off Site--No Treatment/Reovery (H010-H129) Or (H131-H135)
Quantity Tons:	0.009
Waste Quantity:	18
Quantity Unit:	P
Additional Code 1:	D008
Additional Code 2:	D005
Additional Code 3:	Not reported
Additional Code 4:	Not reported
Additional Code 5:	Not reported
Shipment Date:	20170616
Creation Date:	10/8/2018 18:30:25
Receipt Date:	20170621
Manifest ID:	000171701DAT
Trans EPA ID:	MNS000110924
Trans Name:	STERICYCLE SPECIALTY WASTE SOLUTIONS INC
Trans 2 EPA ID:	NED986382133
Trans 2 Name:	SMITH SYSTEMS TRANS
TSDF EPA ID:	NVD980895338
Trans Name:	21ST CENTURY ENVIRONMENTAL MAN MANAGEMENT OF NEVADA LLC
TSDF Alt EPA ID:	Not reported
TSDF Alt Name:	Not reported
Waste Code Description:	551 - Laboratory waste chemicals 561 Detergent and soap
RCRA Code:	D009
Meth Code:	H141 - Storage, Bulking, And/Or Transfer Off Site--No Treatment/Reovery (H010-H129) Or (H131-H135)
Quantity Tons:	0.004
Waste Quantity:	8
Quantity Unit:	P
Additional Code 1:	D002
Additional Code 2:	Not reported
Additional Code 3:	Not reported
Additional Code 4:	Not reported
Additional Code 5:	Not reported

Additional Info:

Year:	2015
Gen EPA ID:	CAR000117705
Shipment Date:	20150617
Creation Date:	5/24/2016 16:37:46
Receipt Date:	Not reported
Manifest ID:	008963863FLE
Trans EPA ID:	MNS000110924
Trans Name:	STERICYCLE SPECIALTY WASTE SOLUTIONS, INC. (LA)
Trans 2 EPA ID:	MAD039322250
Trans 2 Name:	CLEAN HARBORS ENVIRONMENTAL SERVICES, INC
TSDF EPA ID:	CAD059494310
Trans Name:	CLEAN HARBORS SAN JOSE, LLC
TSDF Alt EPA ID:	Not reported
TSDF Alt Name:	Not reported
Waste Code Description:	792 - Not reported
RCRA Code:	D011

DRAFT

NOTRE DAME HIGH SCHOOL (Continued) **1005441306**

Meth Code:	- Not reported
Quantity Tons:	0.00834
Waste Quantity:	2
Quantity Unit:	G
Additional Code 1:	D005
Additional Code 2:	D002
Additional Code 3:	Not reported
Additional Code 4:	Not reported
Additional Code 5:	Not reported
Shipment Date:	20150617
Creation Date:	5/24/2016 16:37:46
Receipt Date:	Not reported
Manifest ID:	008963863FLE
Trans EPA ID:	MNS000110924
Trans Name:	STERICYCLE SPECIALTY WASTE SOLUTIONS, INC. (LA)
Trans 2 EPA ID:	MAD039322250
Trans 2 Name:	CLEAN HARBORS ENVIRONMENTAL SERVICES, INC
TSDF EPA ID:	CAD059494310
Trans Name:	CLEAN HARBORS SAN JOSE, LLC
TSDF Alt EPA ID:	Not reported
TSDF Alt Name:	Not reported
Waste Code Description:	133 - Aqueous solution with 10% or more total organic residues
RCRA Code:	Not reported
Meth Code:	- Not reported
Quantity Tons:	0.01668
Waste Quantity:	4
Quantity Unit:	G
Additional Code 1:	Not reported
Additional Code 2:	Not reported
Additional Code 3:	Not reported
Additional Code 4:	Not reported
Additional Code 5:	Not reported

Additional Info:

Year:	2011
Gen EPA ID:	CAR000117705
Shipment Date:	20110609
Creation Date:	6/24/2012 20:30:07
Receipt Date:	20110617
Manifest ID:	004549916FLE
Trans EPA ID:	CAD982492399
Trans Name:	ALL CHEMICAL DISPOSAL INC
Trans 2 EPA ID:	MAD039322250
Trans 2 Name:	CLEAN HARBORS ENVIRONMENTAL SERVICES INC
TSDF EPA ID:	CAD059494310
Trans Name:	CLEAN HARBORS SAN JOSE LLC
TSDF Alt EPA ID:	Not reported
TSDF Alt Name:	Not reported
Waste Code Description:	352 - Other organic solids
RCRA Code:	D011
Meth Code:	H141 - Storage, Bulking, And/Or Transfer Off Site--No Treatment/Reovery (H010-H129) Or (H131-H135)
Quantity Tons:	0.005
Waste Quantity:	10
Quantity Unit:	P

DRAFT

NOTRE DAME HIGH SCHOOL (Continued) **1005441306**

Additional Code 1:	D008
Additional Code 2:	D005
Additional Code 3:	Not reported
Additional Code 4:	Not reported
Additional Code 5:	Not reported
Shipment Date:	20110609
Creation Date:	6/24/2012 20:30:07
Receipt Date:	20110617
Manifest ID:	004549916FLE
Trans EPA ID:	CAD982492399
Trans Name:	ALL CHEMICAL DISPOSAL INC
Trans 2 EPA ID:	MAD039322250
Trans 2 Name:	CLEAN HARBORS ENVIRONMENTAL SERVICES INC
TSDF EPA ID:	CAD059494310
Trans Name:	CLEAN HARBORS SAN JOSE LLC
TSDF Alt EPA ID:	Not reported
TSDF Alt Name:	Not reported
Waste Code Description:	133 - Aqueous solution with 10% or more total organic residues
RCRA Code:	Not reported
Meth Code:	H141 - Storage, Bulking, And/Or Transfer Off Site--No Treatment/Reovery (H010-H129) Or (H131-H135)
Quantity Tons:	0.02502
Waste Quantity:	6
Quantity Unit:	G
Additional Code 1:	Not reported
Additional Code 2:	Not reported
Additional Code 3:	Not reported
Additional Code 4:	Not reported
Additional Code 5:	Not reported
Shipment Date:	20110609
Creation Date:	6/24/2012 20:30:07
Receipt Date:	20110617
Manifest ID:	004549963FLE
Trans EPA ID:	CAD982492399
Trans Name:	ALL CHEMICAL DISPOSAL INC
Trans 2 EPA ID:	MAD039322250
Trans 2 Name:	CLEAN HARBORS ENVIRONMENTAL SERVICES INC
TSDF EPA ID:	CAD059494310
Trans Name:	CLEAN HARBORS SAN JOSE LLC
TSDF Alt EPA ID:	Not reported
TSDF Alt Name:	Not reported
Waste Code Description:	551 - Laboratory waste chemicals 561 Detergent and soap
RCRA Code:	D007
Meth Code:	H141 - Storage, Bulking, And/Or Transfer Off Site--No Treatment/Reovery (H010-H129) Or (H131-H135)
Quantity Tons:	0.005
Waste Quantity:	10
Quantity Unit:	P
Additional Code 1:	D001
Additional Code 2:	Not reported
Additional Code 3:	Not reported
Additional Code 4:	Not reported
Additional Code 5:	Not reported
Shipment Date:	20110609

DRAFT

NOTRE DAME HIGH SCHOOL (Continued) **1005441306**

Creation Date:	Not reported
Receipt Date:	Not reported
Manifest ID:	004549963FLE
Trans EPA ID:	CAD982492399
Trans Name:	ALL CHEMICAL DISPOSAL INC
Trans 2 EPA ID:	MAD039322250
Trans 2 Name:	CLEAN HARBORS ENVIRONMENTAL SERVICES INC
TSDF EPA ID:	CAD059494310
Trans Name:	CLEAN HARBORS SAN JOSE LLC
TSDF Alt EPA ID:	Not reported
TSDF Alt Name:	Not reported
Waste Code Description:	551 - Laboratory waste chemicals 561 Detergent and soap
RCRA Code:	Not reported
Meth Code:	H141 - Storage, Bulking, And/Or Transfer Off Site--No Treatment/Reovery (H010-H129) Or (H131-H135)
Quantity Tons:	0.015
Waste Quantity:	30
Quantity Unit:	P
Additional Code 1:	Not reported
Additional Code 2:	Not reported
Additional Code 3:	Not reported
Additional Code 4:	Not reported
Additional Code 5:	Not reported
Shipment Date:	20110609
Creation Date:	6/24/2012 20:30:07
Receipt Date:	20110617
Manifest ID:	004549963FLE
Trans EPA ID:	CAD982492399
Trans Name:	ALL CHEMICAL DISPOSAL INC
Trans 2 EPA ID:	MAD039322250
Trans 2 Name:	CLEAN HARBORS ENVIRONMENTAL SERVICES INC
TSDF EPA ID:	CAD059494310
Trans Name:	CLEAN HARBORS SAN JOSE LLC
TSDF Alt EPA ID:	Not reported
TSDF Alt Name:	Not reported
Waste Code Description:	551 - Laboratory waste chemicals 561 Detergent and soap
RCRA Code:	U201
Meth Code:	H141 - Storage, Bulking, And/Or Transfer Off Site--No Treatment/Reovery (H010-H129) Or (H131-H135)
Quantity Tons:	0.0015
Waste Quantity:	3
Quantity Unit:	P
Additional Code 1:	U188
Additional Code 2:	U170
Additional Code 3:	Not reported
Additional Code 4:	Not reported
Additional Code 5:	Not reported
Shipment Date:	20110609
Creation Date:	6/24/2012 20:30:07
Receipt Date:	20110617
Manifest ID:	004549963FLE
Trans EPA ID:	CAD982492399
Trans Name:	ALL CHEMICAL DISPOSAL INC
Trans 2 EPA ID:	MAD039322250
Trans 2 Name:	CLEAN HARBORS ENVIRONMENTAL SERVICES INC

DRAFT

NOTRE DAME HIGH SCHOOL (Continued) **1005441306**

TSDF EPA ID:	CAD059494310
Trans Name:	CLEAN HARBORS SAN JOSE LLC
TSDF Alt EPA ID:	Not reported
TSDF Alt Name:	Not reported
Waste Code Description:	551 - Laboratory waste chemicals 561 Detergent and soap
RCRA Code:	D008
Meth Code:	H141 - Storage, Bulking, And/Or Transfer Off Site--No Treatment/Reovery (H010-H129) Or (H131-H135)
Quantity Tons:	0.0025
Waste Quantity:	5
Quantity Unit:	P
Additional Code 1:	Not reported
Additional Code 2:	Not reported
Additional Code 3:	Not reported
Additional Code 4:	Not reported
Additional Code 5:	Not reported
Shipment Date:	20110609
Creation Date:	Not reported
Receipt Date:	Not reported
Manifest ID:	004549963FLE
Trans EPA ID:	CAD982492399
Trans Name:	ALL CHEMICAL DISPOSAL INC
Trans 2 EPA ID:	MAD039322250
Trans 2 Name:	CLEAN HARBORS ENVIRONMENTAL SERVICES INC
TSDF EPA ID:	CAD059494310
Trans Name:	CLEAN HARBORS SAN JOSE LLC
TSDF Alt EPA ID:	Not reported
TSDF Alt Name:	Not reported
Waste Code Description:	551 - Laboratory waste chemicals 561 Detergent and soap
RCRA Code:	D001
Meth Code:	H141 - Storage, Bulking, And/Or Transfer Off Site--No Treatment/Reovery (H010-H129) Or (H131-H135)
Quantity Tons:	0.001
Waste Quantity:	2
Quantity Unit:	P
Additional Code 1:	Not reported
Additional Code 2:	Not reported
Additional Code 3:	Not reported
Additional Code 4:	Not reported
Additional Code 5:	Not reported
Shipment Date:	20110609
Creation Date:	6/24/2012 20:30:07
Receipt Date:	20110617
Manifest ID:	004549963FLE
Trans EPA ID:	CAD982492399
Trans Name:	ALL CHEMICAL DISPOSAL INC
Trans 2 EPA ID:	MAD039322250
Trans 2 Name:	CLEAN HARBORS ENVIRONMENTAL SERVICES INC
TSDF EPA ID:	CAD059494310
Trans Name:	CLEAN HARBORS SAN JOSE LLC
TSDF Alt EPA ID:	Not reported
TSDF Alt Name:	Not reported
Waste Code Description:	551 - Laboratory waste chemicals 561 Detergent and soap
RCRA Code:	Not reported
Meth Code:	H135 - Discharge To Sewer/Potw Or Npdes(With Prior Storage--With Or

DRAFT

NOTRE DAME HIGH SCHOOL (Continued) **1005441306**

	Without Treatment)
Quantity Tons:	0.002
Waste Quantity:	4
Quantity Unit:	P
Additional Code 1:	Not reported
Additional Code 2:	Not reported
Additional Code 3:	Not reported
Additional Code 4:	Not reported
Additional Code 5:	Not reported

Additional Info:

Year:	2006
Gen EPA ID:	CAR000117705
Shipment Date:	20060719
Creation Date:	11/21/2006 18:30:04
Receipt Date:	20060810
Manifest ID:	25200681
Trans EPA ID:	CAR000070540
Trans Name:	ADVANCED CHEMICAL TRANSPORT IN
Trans 2 EPA ID:	ARD069748192
Trans 2 Name:	TERIS LLC
TSDF EPA ID:	ARD069748192
Trans Name:	TERIS ENS
TSDF Alt EPA ID:	Not reported
TSDF Alt Name:	Not reported
Waste Code Description:	851 - Not reported
RCRA Code:	D003
Meth Code:	- Not reported
Quantity Tons:	0.0075
Waste Quantity:	15
Quantity Unit:	P
Additional Code 1:	Not reported
Additional Code 2:	Not reported
Additional Code 3:	Not reported
Additional Code 4:	Not reported
Additional Code 5:	Not reported
Shipment Date:	20060719
Creation Date:	11/21/2006 18:30:04
Receipt Date:	20060810
Manifest ID:	25200681
Trans EPA ID:	CAR000070540
Trans Name:	ADVANCED CHEMICAL TRANSPORT IN
Trans 2 EPA ID:	ARD069748192
Trans 2 Name:	TERIS LLC
TSDF EPA ID:	ARD069748192
Trans Name:	TERIS ENS
TSDF Alt EPA ID:	Not reported
TSDF Alt Name:	Not reported
Waste Code Description:	551 - Laboratory waste chemicals 561 Detergent and soap
RCRA Code:	D001
Meth Code:	- Not reported
Quantity Tons:	0.0075
Waste Quantity:	15
Quantity Unit:	P
Additional Code 1:	Not reported

DRAFT

NOTRE DAME HIGH SCHOOL (Continued) **1005441306**

Additional Code 2:	Not reported
Additional Code 3:	Not reported
Additional Code 4:	Not reported
Additional Code 5:	Not reported
Shipment Date:	20060719
Creation Date:	11/21/2006 18:30:04
Receipt Date:	20060810
Manifest ID:	25200681
Trans EPA ID:	CAR000070540
Trans Name:	ADVANCED CHEMICAL TRANSPORT IN
Trans 2 EPA ID:	ARD069748192
Trans 2 Name:	TERIS LLC
TSDF EPA ID:	ARD069748192
Trans Name:	TERIS ENS
TSDF Alt EPA ID:	Not reported
TSDF Alt Name:	Not reported
Waste Code Description:	551 - Laboratory waste chemicals 561 Detergent and soap
RCRA Code:	D002
Meth Code:	- Not reported
Quantity Tons:	0.01
Waste Quantity:	20
Quantity Unit:	P
Additional Code 1:	Not reported
Additional Code 2:	Not reported
Additional Code 3:	Not reported
Additional Code 4:	Not reported
Additional Code 5:	Not reported
Shipment Date:	20060719
Creation Date:	11/21/2006 18:30:04
Receipt Date:	20060810
Manifest ID:	25200681
Trans EPA ID:	CAR000070540
Trans Name:	ADVANCED CHEMICAL TRANSPORT IN
Trans 2 EPA ID:	ARD069748192
Trans 2 Name:	TERIS LLC
TSDF EPA ID:	ARD069748192
Trans Name:	TERIS ENS
TSDF Alt EPA ID:	Not reported
TSDF Alt Name:	Not reported
Waste Code Description:	551 - Laboratory waste chemicals 561 Detergent and soap
RCRA Code:	D001
Meth Code:	- Not reported
Quantity Tons:	0.01
Waste Quantity:	20
Quantity Unit:	P
Additional Code 1:	Not reported
Additional Code 2:	Not reported
Additional Code 3:	Not reported
Additional Code 4:	Not reported
Additional Code 5:	Not reported

Additional Info:

Year:	2002
Gen EPA ID:	CAR000117705

DRAFT

NOTRE DAME HIGH SCHOOL (Continued) **1005441306**

Shipment Date:	20020716
Creation Date:	1/21/2003 18:30:55
Receipt Date:	20020717
Manifest ID:	96756573
Trans EPA ID:	CAD063547996
Trans Name:	Not reported
Trans 2 EPA ID:	Not reported
Trans 2 Name:	Not reported
TSDF EPA ID:	CAD028409019
Trans Name:	Not reported
TSDF Alt EPA ID:	Not reported
TSDF Alt Name:	Not reported
Waste Code Description:	214 - Unspecified solvent mixture
RCRA Code:	D001
Meth Code:	H01 - Transfer Station
Quantity Tons:	0.1
Waste Quantity:	200
Quantity Unit:	P
Additional Code 1:	Not reported
Additional Code 2:	Not reported
Additional Code 3:	Not reported
Additional Code 4:	Not reported
Additional Code 5:	Not reported

Shipment Date:	20020716
Creation Date:	1/31/2003 15:02:08
Receipt Date:	20020808
Manifest ID:	21229935
Trans EPA ID:	CAD982368516
Trans Name:	Not reported
Trans 2 EPA ID:	CAR000017657
Trans 2 Name:	Not reported
TSDF EPA ID:	CAD028409019
Trans Name:	Not reported
TSDF Alt EPA ID:	Not reported
TSDF Alt Name:	Not reported
Waste Code Description:	352 - Other organic solids
RCRA Code:	Not reported
Meth Code:	H01 - Transfer Station
Quantity Tons:	0.4214
Waste Quantity:	0.5
Quantity Unit:	Y
Additional Code 1:	Not reported
Additional Code 2:	Not reported
Additional Code 3:	Not reported
Additional Code 4:	Not reported
Additional Code 5:	Not reported

Shipment Date:	20020624
Creation Date:	8/5/2002 18:30:49
Receipt Date:	Not reported
Manifest ID:	96756570
Trans EPA ID:	CAD063547996
Trans Name:	Not reported
Trans 2 EPA ID:	Not reported
Trans 2 Name:	Not reported
TSDF EPA ID:	CAD028409019

DRAFT

NOTRE DAME HIGH SCHOOL (Continued) **1005441306**

Trans Name:	Not reported
TSDF Alt EPA ID:	Not reported
TSDF Alt Name:	Not reported
Waste Code Description:	214 - Unspecified solvent mixture
RCRA Code:	D001
Meth Code:	- Not reported
Quantity Tons:	0.1
Waste Quantity:	200
Quantity Unit:	P
Additional Code 1:	Not reported
Additional Code 2:	Not reported
Additional Code 3:	Not reported
Additional Code 4:	Not reported
Additional Code 5:	Not reported

Shipment Date:	20020624
Creation Date:	8/29/2002 18:31:58
Receipt Date:	20020627
Manifest ID:	96756571
Trans EPA ID:	CAD063547996
Trans Name:	Not reported
Trans 2 EPA ID:	Not reported
Trans 2 Name:	Not reported
TSDF EPA ID:	CAT000646117
Trans Name:	Not reported
TSDF Alt EPA ID:	Not reported
TSDF Alt Name:	Not reported
Waste Code Description:	261 - Not reported
RCRA Code:	Not reported
Meth Code:	D80 - Disposal, Land Fill
Quantity Tons:	0.2204
Waste Quantity:	200
Quantity Unit:	K
Additional Code 1:	Not reported
Additional Code 2:	Not reported
Additional Code 3:	Not reported
Additional Code 4:	Not reported
Additional Code 5:	Not reported

Shipment Date:	20020624
Creation Date:	1/21/2003 18:31:48
Receipt Date:	20020703
Manifest ID:	96756569
Trans EPA ID:	CAD063547996
Trans Name:	Not reported
Trans 2 EPA ID:	Not reported
Trans 2 Name:	Not reported
TSDF EPA ID:	CAD982444481
Trans Name:	Not reported
TSDF Alt EPA ID:	Not reported
TSDF Alt Name:	Not reported
Waste Code Description:	291 - Latex waste
RCRA Code:	Not reported
Meth Code:	H01 - Transfer Station
Quantity Tons:	1.0425
Waste Quantity:	250
Quantity Unit:	G

DRAFT

NOTRE DAME HIGH SCHOOL (Continued) **1005441306**

Additional Code 1:	Not reported
Additional Code 2:	Not reported
Additional Code 3:	Not reported
Additional Code 4:	Not reported
Additional Code 5:	Not reported
Shipment Date:	20020610
Creation Date:	8/5/2002 18:31:21
Receipt Date:	20020610
Manifest ID:	98837933
Trans EPA ID:	CAD982513632
Trans Name:	Not reported
Trans 2 EPA ID:	Not reported
Trans 2 Name:	Not reported
TSDF EPA ID:	CAD981382732
Trans Name:	Not reported
TSDF Alt EPA ID:	Not reported
TSDF Alt Name:	Not reported
Waste Code Description:	151 - Asbestos-containing waste
RCRA Code:	Not reported
Meth Code:	D80 - Disposal, Land Fill
Quantity Tons:	16.856
Waste Quantity:	20
Quantity Unit:	Y
Additional Code 1:	Not reported
Additional Code 2:	Not reported
Additional Code 3:	Not reported
Additional Code 4:	Not reported
Additional Code 5:	Not reported
Shipment Date:	20020604
Creation Date:	2/4/2003 14:36:32
Receipt Date:	20020607
Manifest ID:	96756562
Trans EPA ID:	CAD982524480
Trans Name:	Not reported
Trans 2 EPA ID:	CAD983668583
Trans 2 Name:	Not reported
TSDF EPA ID:	CAD028409019
Trans Name:	Not reported
TSDF Alt EPA ID:	Not reported
TSDF Alt Name:	Not reported
Waste Code Description:	551 - Laboratory waste chemicals 561 Detergent and soap
RCRA Code:	Not reported
Meth Code:	T01 - Treatment, Tank
Quantity Tons:	0.0075
Waste Quantity:	15
Quantity Unit:	P
Additional Code 1:	Not reported
Additional Code 2:	Not reported
Additional Code 3:	Not reported
Additional Code 4:	Not reported
Additional Code 5:	Not reported
Shipment Date:	20020604
Creation Date:	2/4/2003 14:36:32
Receipt Date:	20020607

DRAFT

NOTRE DAME HIGH SCHOOL (Continued) **1005441306**

Manifest ID:	96756562
Trans EPA ID:	CAD982524480
Trans Name:	Not reported
Trans 2 EPA ID:	CAD983668583
Trans 2 Name:	Not reported
TSDF EPA ID:	CAD028409019
Trans Name:	Not reported
TSDF Alt EPA ID:	Not reported
TSDF Alt Name:	Not reported
Waste Code Description:	551 - Laboratory waste chemicals 561 Detergent and soap
RCRA Code:	D001
Meth Code:	H01 - Transfer Station
Quantity Tons:	0.01
Waste Quantity:	20
Quantity Unit:	P
Additional Code 1:	Not reported
Additional Code 2:	Not reported
Additional Code 3:	Not reported
Additional Code 4:	Not reported
Additional Code 5:	Not reported

Shipment Date:	20020604
Creation Date:	2/4/2003 14:36:32
Receipt Date:	20020607
Manifest ID:	96756562
Trans EPA ID:	CAD982524480
Trans Name:	Not reported
Trans 2 EPA ID:	CAD983668583
Trans 2 Name:	Not reported
TSDF EPA ID:	CAD028409019
Trans Name:	Not reported
TSDF Alt EPA ID:	Not reported
TSDF Alt Name:	Not reported
Waste Code Description:	551 - Laboratory waste chemicals 561 Detergent and soap
RCRA Code:	D001
Meth Code:	H01 - Transfer Station
Quantity Tons:	0.04
Waste Quantity:	80
Quantity Unit:	P
Additional Code 1:	Not reported
Additional Code 2:	Not reported
Additional Code 3:	Not reported
Additional Code 4:	Not reported
Additional Code 5:	Not reported

Shipment Date:	20020604
Creation Date:	2/4/2003 14:36:32
Receipt Date:	20020607
Manifest ID:	96756517
Trans EPA ID:	CAD982524480
Trans Name:	Not reported
Trans 2 EPA ID:	CAD983668583
Trans 2 Name:	Not reported
TSDF EPA ID:	CAD028409019
Trans Name:	Not reported
TSDF Alt EPA ID:	Not reported
TSDF Alt Name:	Not reported

DRAFT

NOTRE DAME HIGH SCHOOL (Continued) **1005441306**

Waste Code Description:	551 - Laboratory waste chemicals 561 Detergent and soap
RCRA Code:	Not reported
Meth Code:	H01 - Transfer Station
Quantity Tons:	0.005
Waste Quantity:	10
Quantity Unit:	P
Additional Code 1:	Not reported
Additional Code 2:	Not reported
Additional Code 3:	Not reported
Additional Code 4:	Not reported
Additional Code 5:	Not reported

Additional Info:

Year:	2012
Gen EPA ID:	CAR000117705
Shipment Date:	20120627
Creation Date:	10/3/2012 22:15:14
Receipt Date:	20120704
Manifest ID:	005167203FLE
Trans EPA ID:	MNS000110924
Trans Name:	STERICYCLE SPECIALTY WASTE SOLUTIONS INC
Trans 2 EPA ID:	CAR000217513
Trans 2 Name:	ENVIRONMENTAL LOGISTICS INC
TSDF EPA ID:	CAD982444481
Trans Name:	FILTER RECYCLING SERVICES INC
TSDF Alt EPA ID:	Not reported
TSDF Alt Name:	Not reported
Waste Code Description:	331 - Off-specification, aged, or surplus organics
RCRA Code:	Not reported
Meth Code:	H141 - Storage, Bulking, And/Or Transfer Off Site--No Treatment/Reovery (H010-H129) Or (H131-H135)
Quantity Tons:	0.4
Waste Quantity:	800
Quantity Unit:	P
Additional Code 1:	Not reported
Additional Code 2:	Not reported
Additional Code 3:	Not reported
Additional Code 4:	Not reported
Additional Code 5:	Not reported
Shipment Date:	20120627
Creation Date:	10/10/2012 22:15:09
Receipt Date:	20120703
Manifest ID:	005167205FLE
Trans EPA ID:	MNS000110924
Trans Name:	STERICYCLE SPECIALTY WASTE SOLUTIONS INC
Trans 2 EPA ID:	MAD039322250
Trans 2 Name:	CLEAN HARBORS ENVIRONMENTAL SERVICES INC
TSDF EPA ID:	CAD059494310
Trans Name:	CLEAN HARBORS SAN JOSE LLC
TSDF Alt EPA ID:	Not reported
TSDF Alt Name:	Not reported
Waste Code Description:	214 - Unspecified solvent mixture
RCRA Code:	D001
Meth Code:	H141 - Storage, Bulking, And/Or Transfer Off Site--No Treatment/Reovery (H010-H129) Or (H131-H135)

DRAFT

NOTRE DAME HIGH SCHOOL (Continued) **1005441306**

Quantity Tons:	0.04
Waste Quantity:	80
Quantity Unit:	P
Additional Code 1:	Not reported
Additional Code 2:	Not reported
Additional Code 3:	Not reported
Additional Code 4:	Not reported
Additional Code 5:	Not reported
Shipment Date:	20120627
Creation Date:	10/10/2012 22:15:09
Receipt Date:	20120703
Manifest ID:	005167205FLE
Trans EPA ID:	MNS000110924
Trans Name:	STERICYCLE SPECIALTY WASTE SOLUTIONS INC
Trans 2 EPA ID:	MAD039322250
Trans 2 Name:	CLEAN HARBORS ENVIRONMENTAL SERVICES INC
TSDF EPA ID:	CAD059494310
Trans Name:	CLEAN HARBORS SAN JOSE LLC
TSDF Alt EPA ID:	Not reported
TSDF Alt Name:	Not reported
Waste Code Description:	343 - Unspecified organic liquid mixture
RCRA Code:	D001
Meth Code:	H141 - Storage, Bulking, And/Or Transfer Off Site--No Treatment/Reovery (H010-H129) Or (H131-H135)
Quantity Tons:	0.06
Waste Quantity:	120
Quantity Unit:	P
Additional Code 1:	Not reported
Additional Code 2:	Not reported
Additional Code 3:	Not reported
Additional Code 4:	Not reported
Additional Code 5:	Not reported
Shipment Date:	20120606
Creation Date:	11/16/2012 22:15:09
Receipt Date:	20120612
Manifest ID:	005166991FLE
Trans EPA ID:	MNS000110924
Trans Name:	STERICYCLE SPECIALTY WASTE SOLUTIONS INC
Trans 2 EPA ID:	MAD039322250
Trans 2 Name:	CLEAN HARBORS ENVIRONMENTAL SERVICES INC
TSDF EPA ID:	CAD059494310
Trans Name:	CLEAN HARBORS SAN JOSE LLC
TSDF Alt EPA ID:	Not reported
TSDF Alt Name:	Not reported
Waste Code Description:	221 - Waste oil and mixed oil
RCRA Code:	Not reported
Meth Code:	H141 - Storage, Bulking, And/Or Transfer Off Site--No Treatment/Reovery (H010-H129) Or (H131-H135)
Quantity Tons:	0.01
Waste Quantity:	20
Quantity Unit:	P
Additional Code 1:	Not reported
Additional Code 2:	Not reported
Additional Code 3:	Not reported
Additional Code 4:	Not reported

DRAFT

NOTRE DAME HIGH SCHOOL (Continued) **1005441306**

Additional Code 5:	Not reported
Shipment Date:	20120606
Creation Date:	11/16/2012 22:15:09
Receipt Date:	20120612
Manifest ID:	005166991FLE
Trans EPA ID:	MNS000110924
Trans Name:	STERICYCLE SPECIALTY WASTE SOLUTIONS INC
Trans 2 EPA ID:	MAD039322250
Trans 2 Name:	CLEAN HARBORS ENVIRONMENTAL SERVICES INC
TSDF EPA ID:	CAD059494310
Trans Name:	CLEAN HARBORS SAN JOSE LLC
TSDF Alt EPA ID:	Not reported
TSDF Alt Name:	Not reported
Waste Code Description:	792 - Not reported
RCRA Code:	D011
Meth Code:	H141 - Storage, Bulking, And/Or Transfer Off Site--No Treatment/Reovery (H010-H129) Or (H131-H135)
Quantity Tons:	0.03336
Waste Quantity:	8
Quantity Unit:	G
Additional Code 1:	D005
Additional Code 2:	D002
Additional Code 3:	Not reported
Additional Code 4:	Not reported
Additional Code 5:	Not reported

Additional Info:

Year:	2016
Gen EPA ID:	CAR000117705
Shipment Date:	20150617
Creation Date:	5/24/2016 16:37:46
Receipt Date:	Not reported
Manifest ID:	008963863FLE
Trans EPA ID:	MNS000110924
Trans Name:	STERICYCLE SPECIALTY WASTE SOLUTIONS, INC. (LA)
Trans 2 EPA ID:	MAD039322250
Trans 2 Name:	CLEAN HARBORS ENVIRONMENTAL SERVICES, INC
TSDF EPA ID:	CAD059494310
Trans Name:	CLEAN HARBORS SAN JOSE, LLC
TSDF Alt EPA ID:	Not reported
TSDF Alt Name:	Not reported
Waste Code Description:	792 - Not reported
RCRA Code:	D011
Meth Code:	- Not reported
Quantity Tons:	0.00834
Waste Quantity:	2
Quantity Unit:	G
Additional Code 1:	D005
Additional Code 2:	D002
Additional Code 3:	Not reported
Additional Code 4:	Not reported
Additional Code 5:	Not reported
Shipment Date:	20150617
Creation Date:	5/24/2016 16:37:46

DRAFT

NOTRE DAME HIGH SCHOOL (Continued) **1005441306**

Receipt Date:	Not reported
Manifest ID:	008963863FLE
Trans EPA ID:	MNS000110924
Trans Name:	STERICYCLE SPECIALTY WASTE SOLUTIONS, INC. (LA)
Trans 2 EPA ID:	MAD039322250
Trans 2 Name:	CLEAN HARBORS ENVIRONMENTAL SERVICES, INC
TSDF EPA ID:	CAD059494310
Trans Name:	CLEAN HARBORS SAN JOSE, LLC
TSDF Alt EPA ID:	Not reported
TSDF Alt Name:	Not reported
Waste Code Description:	133 - Aqueous solution with 10% or more total organic residues
RCRA Code:	Not reported
Meth Code:	- Not reported
Quantity Tons:	0.01668
Waste Quantity:	4
Quantity Unit:	G
Additional Code 1:	Not reported
Additional Code 2:	Not reported
Additional Code 3:	Not reported
Additional Code 4:	Not reported
Additional Code 5:	Not reported

Additional Info:

Year:	2008
Gen EPA ID:	CAR000117705
Shipment Date:	20080606
Creation Date:	8/11/2008 18:30:08
Receipt Date:	20080616
Manifest ID:	001426522FLE
Trans EPA ID:	CAD982492399
Trans Name:	ALL CHEMICAL DISPOSAL INC
Trans 2 EPA ID:	Not reported
Trans 2 Name:	Not reported
TSDF EPA ID:	CAD059494310
Trans Name:	CLEAN HARBORS SAN JOSE LLC
TSDF Alt EPA ID:	Not reported
TSDF Alt Name:	Not reported
Waste Code Description:	132 - Aqueous solution w/metals (< restricted levels and see waste code 121 for a list of metals
RCRA Code:	D005
Meth Code:	H141 - Storage, Bulking, And/Or Transfer Off Site--No Treatment/Reovery (H010-H129) Or (H131-H135)
Quantity Tons:	0.02502
Waste Quantity:	6
Quantity Unit:	G
Additional Code 1:	Not reported
Additional Code 2:	Not reported
Additional Code 3:	Not reported
Additional Code 4:	Not reported
Additional Code 5:	Not reported
Shipment Date:	20080606
Creation Date:	8/11/2008 18:30:08
Receipt Date:	20080616
Manifest ID:	001426522FLE
Trans EPA ID:	CAD982492399

DRAFT

NOTRE DAME HIGH SCHOOL (Continued) **1005441306**

Trans Name:	ALL CHEMICAL DISPOSAL INC
Trans 2 EPA ID:	Not reported
Trans 2 Name:	Not reported
TSDF EPA ID:	CAD059494310
Trans Name:	CLEAN HARBORS SAN JOSE LLC
TSDF Alt EPA ID:	Not reported
TSDF Alt Name:	Not reported
Waste Code Description:	352 - Other organic solids
RCRA Code:	D011
Meth Code:	H141 - Storage, Bulking, And/Or Transfer Off Site--No Treatment/Reovery (H010-H129) Or (H131-H135)
Quantity Tons:	0.005
Waste Quantity:	10
Quantity Unit:	P
Additional Code 1:	D008
Additional Code 2:	D005
Additional Code 3:	Not reported
Additional Code 4:	Not reported
Additional Code 5:	Not reported
Shipment Date:	20080111
Creation Date:	3/12/2008 18:30:18
Receipt Date:	20080115
Manifest ID:	001427265FLE
Trans EPA ID:	CAD982492399
Trans Name:	ALL CHEMICAL DISPOSAL INC
Trans 2 EPA ID:	Not reported
Trans 2 Name:	Not reported
TSDF EPA ID:	CAD059494310
Trans Name:	CLEAN HARBORS SAN JOSE LLC
TSDF Alt EPA ID:	Not reported
TSDF Alt Name:	Not reported
Waste Code Description:	352 - Other organic solids
RCRA Code:	D011
Meth Code:	H141 - Storage, Bulking, And/Or Transfer Off Site--No Treatment/Reovery (H010-H129) Or (H131-H135)
Quantity Tons:	0.0125
Waste Quantity:	25
Quantity Unit:	P
Additional Code 1:	D008
Additional Code 2:	D005
Additional Code 3:	Not reported
Additional Code 4:	Not reported
Additional Code 5:	Not reported
Shipment Date:	20080111
Creation Date:	3/12/2008 18:30:18
Receipt Date:	20080115
Manifest ID:	001427265FLE
Trans EPA ID:	CAD982492399
Trans Name:	ALL CHEMICAL DISPOSAL INC
Trans 2 EPA ID:	Not reported
Trans 2 Name:	Not reported
TSDF EPA ID:	CAD059494310
Trans Name:	CLEAN HARBORS SAN JOSE LLC
TSDF Alt EPA ID:	Not reported
TSDF Alt Name:	Not reported

DRAFT

NOTRE DAME HIGH SCHOOL (Continued) **1005441306**

Waste Code Description: 132 - Aqueous solution w/metals (< restricted levels and see waste code 121 for a list of metals
RCRA Code: D005
Meth Code: H141 - Storage, Bulking, And/Or Transfer Off Site--No Treatment/Reovery (H010-H129) Or (H131-H135)
Quantity Tons: 0.02085
Waste Quantity: 5
Quantity Unit: G
Additional Code 1: Not reported
Additional Code 2: Not reported
Additional Code 3: Not reported
Additional Code 4: Not reported
Additional Code 5: Not reported

Additional Info:
Year: 2014
Gen EPA ID: CAR000117705

Shipment Date: 20140707
Creation Date: 9/30/2014 22:15:02
Receipt Date: 20140718
Manifest ID: 007687197FLE
Trans EPA ID: MNS000110924
Trans Name: STERICYCLE SPECIALTY WASTE SOLUTIONS INC
Trans 2 EPA ID: MAD039322250
Trans 2 Name: CLEAN HARBORS ENVIRONMENTAL SERVICES INC
TSDF EPA ID: CAD059494310
Trans Name: CLEAN HARBORS SAN JOSE LLC
TSDF Alt EPA ID: Not reported
TSDF Alt Name: Not reported
Waste Code Description: - Not reported
RCRA Code: Not reported
Meth Code: H141 - Storage, Bulking, And/Or Transfer Off Site--No Treatment/Reovery (H010-H129) Or (H131-H135)
Quantity Tons: 0.0025
Waste Quantity: 5
Quantity Unit: P
Additional Code 1: Not reported
Additional Code 2: Not reported
Additional Code 3: Not reported
Additional Code 4: Not reported
Additional Code 5: Not reported

Shipment Date: 20140630
Creation Date: 10/22/2014 22:15:04
Receipt Date: 20140714
Manifest ID: 007687117FLE
Trans EPA ID: MNS000110924
Trans Name: STERICYCLE SPECIALTY WASTE SOLUTIONS INC
Trans 2 EPA ID: MAD039322250
Trans 2 Name: CLEAN HARBORS ENVIRONMENTAL SERVICES INC
TSDF EPA ID: CAD059494310
Trans Name: CLEAN HARBORS SAN JOSE LLC
TSDF Alt EPA ID: Not reported
TSDF Alt Name: Not reported
Waste Code Description: 352 - Other organic solids
RCRA Code: D011

DRAFT

NOTRE DAME HIGH SCHOOL (Continued) **1005441306**

Meth Code:	H141 - Storage, Bulking, And/Or Transfer Off Site--No Treatment/Reovery (H010-H129) Or (H131-H135)
Quantity Tons:	0.01
Waste Quantity:	20
Quantity Unit:	P
Additional Code 1:	D008
Additional Code 2:	D005
Additional Code 3:	Not reported
Additional Code 4:	Not reported
Additional Code 5:	Not reported
Shipment Date:	20140630
Creation Date:	10/22/2014 22:15:04
Receipt Date:	20140714
Manifest ID:	007687117FLE
Trans EPA ID:	MNS000110924
Trans Name:	STERICYCLE SPECIALTY WASTE SOLUTIONS INC
Trans 2 EPA ID:	MAD039322250
Trans 2 Name:	CLEAN HARBORS ENVIRONMENTAL SERVICES INC
TSDF EPA ID:	CAD059494310
Trans Name:	CLEAN HARBORS SAN JOSE LLC
TSDF Alt EPA ID:	Not reported
TSDF Alt Name:	Not reported
Waste Code Description:	551 - Laboratory waste chemicals 561 Detergent and soap
RCRA Code:	P001
Meth Code:	H141 - Storage, Bulking, And/Or Transfer Off Site--No Treatment/Reovery (H010-H129) Or (H131-H135)
Quantity Tons:	0.011
Waste Quantity:	22
Quantity Unit:	P
Additional Code 1:	Not reported
Additional Code 2:	Not reported
Additional Code 3:	Not reported
Additional Code 4:	Not reported
Additional Code 5:	Not reported
Shipment Date:	20140630
Creation Date:	10/22/2014 22:15:04
Receipt Date:	20140714
Manifest ID:	007687117FLE
Trans EPA ID:	MNS000110924
Trans Name:	STERICYCLE SPECIALTY WASTE SOLUTIONS INC
Trans 2 EPA ID:	MAD039322250
Trans 2 Name:	CLEAN HARBORS ENVIRONMENTAL SERVICES INC
TSDF EPA ID:	CAD059494310
Trans Name:	CLEAN HARBORS SAN JOSE LLC
TSDF Alt EPA ID:	Not reported
TSDF Alt Name:	Not reported
Waste Code Description:	551 - Laboratory waste chemicals 561 Detergent and soap
RCRA Code:	D002
Meth Code:	H135 - Discharge To Sewer/Potw Or Npdes(With Prior Storage--With Or Without Treatment)
Quantity Tons:	0.014
Waste Quantity:	28
Quantity Unit:	P
Additional Code 1:	Not reported
Additional Code 2:	Not reported

DRAFT

NOTRE DAME HIGH SCHOOL (Continued) **1005441306**

Additional Code 3:	Not reported
Additional Code 4:	Not reported
Additional Code 5:	Not reported
Shipment Date:	20140630
Creation Date:	Not reported
Receipt Date:	Not reported
Manifest ID:	007687117FLE
Trans EPA ID:	MNS000110924
Trans Name:	STERICYCLE SPECIALTY WASTE SOLUTIONS INC
Trans 2 EPA ID:	MAD039322250
Trans 2 Name:	CLEAN HARBORS ENVIRONMENTAL SERVICES INC
TSDF EPA ID:	CAD059494310
Trans Name:	CLEAN HARBORS SAN JOSE LLC
TSDF Alt EPA ID:	Not reported
TSDF Alt Name:	Not reported
Waste Code Description:	551 - Laboratory waste chemicals 561 Detergent and soap
RCRA Code:	Not reported
Meth Code:	H141 - Storage, Bulking, And/Or Transfer Off Site--No Treatment/Reovery (H010-H129) Or (H131-H135)
Quantity Tons:	0.004
Waste Quantity:	8
Quantity Unit:	P
Additional Code 1:	Not reported
Additional Code 2:	Not reported
Additional Code 3:	Not reported
Additional Code 4:	Not reported
Additional Code 5:	Not reported
Shipment Date:	20140630
Creation Date:	Not reported
Receipt Date:	Not reported
Manifest ID:	007687117FLE
Trans EPA ID:	MNS000110924
Trans Name:	STERICYCLE SPECIALTY WASTE SOLUTIONS INC
Trans 2 EPA ID:	MAD039322250
Trans 2 Name:	CLEAN HARBORS ENVIRONMENTAL SERVICES INC
TSDF EPA ID:	CAD059494310
Trans Name:	CLEAN HARBORS SAN JOSE LLC
TSDF Alt EPA ID:	Not reported
TSDF Alt Name:	Not reported
Waste Code Description:	551 - Laboratory waste chemicals 561 Detergent and soap
RCRA Code:	D001
Meth Code:	H141 - Storage, Bulking, And/Or Transfer Off Site--No Treatment/Reovery (H010-H129) Or (H131-H135)
Quantity Tons:	0.004
Waste Quantity:	8
Quantity Unit:	P
Additional Code 1:	Not reported
Additional Code 2:	Not reported
Additional Code 3:	Not reported
Additional Code 4:	Not reported
Additional Code 5:	Not reported
Shipment Date:	20140630
Creation Date:	Not reported
Receipt Date:	Not reported

DRAFT

NOTRE DAME HIGH SCHOOL (Continued) **1005441306**

Manifest ID:	007687117FLE
Trans EPA ID:	MNS000110924
Trans Name:	STERICYCLE SPECIALTY WASTE SOLUTIONS INC
Trans 2 EPA ID:	MAD039322250
Trans 2 Name:	CLEAN HARBORS ENVIRONMENTAL SERVICES INC
TSDF EPA ID:	CAD059494310
Trans Name:	CLEAN HARBORS SAN JOSE LLC
TSDF Alt EPA ID:	Not reported
TSDF Alt Name:	Not reported
Waste Code Description:	551 - Laboratory waste chemicals 561 Detergent and soap
RCRA Code:	D002
Meth Code:	H135 - Discharge To Sewer/Potw Or Npdes(With Prior Storage--With Or Without Treatment)
Quantity Tons:	0.004
Waste Quantity:	8
Quantity Unit:	P
Additional Code 1:	Not reported
Additional Code 2:	Not reported
Additional Code 3:	Not reported
Additional Code 4:	Not reported
Additional Code 5:	Not reported
Shipment Date:	20140630
Creation Date:	Not reported
Receipt Date:	Not reported
Manifest ID:	007687117FLE
Trans EPA ID:	MNS000110924
Trans Name:	STERICYCLE SPECIALTY WASTE SOLUTIONS INC
Trans 2 EPA ID:	MAD039322250
Trans 2 Name:	CLEAN HARBORS ENVIRONMENTAL SERVICES INC
TSDF EPA ID:	CAD059494310
Trans Name:	CLEAN HARBORS SAN JOSE LLC
TSDF Alt EPA ID:	Not reported
TSDF Alt Name:	Not reported
Waste Code Description:	551 - Laboratory waste chemicals 561 Detergent and soap
RCRA Code:	Not reported
Meth Code:	H141 - Storage, Bulking, And/Or Transfer Off Site--No Treatment/Reovery (H010-H129) Or (H131-H135)
Quantity Tons:	0.0025
Waste Quantity:	5
Quantity Unit:	P
Additional Code 1:	Not reported
Additional Code 2:	Not reported
Additional Code 3:	Not reported
Additional Code 4:	Not reported
Additional Code 5:	Not reported
Shipment Date:	20140630
Creation Date:	Not reported
Receipt Date:	Not reported
Manifest ID:	007687117FLE
Trans EPA ID:	MNS000110924
Trans Name:	STERICYCLE SPECIALTY WASTE SOLUTIONS INC
Trans 2 EPA ID:	MAD039322250
Trans 2 Name:	CLEAN HARBORS ENVIRONMENTAL SERVICES INC
TSDF EPA ID:	CAD059494310
Trans Name:	CLEAN HARBORS SAN JOSE LLC

DRAFT

NOTRE DAME HIGH SCHOOL (Continued) **1005441306**

TSDF Alt EPA ID: Not reported
TSDF Alt Name: Not reported
Waste Code Description: 551 - Laboratory waste chemicals 561 Detergent and soap
RCRA Code: D002
Meth Code: H141 - Storage, Bulking, And/Or Transfer Off Site--No Treatment/Reovery (H010-H129) Or (H131-H135)
Quantity Tons: 0.0025
Waste Quantity: 5
Quantity Unit: P
Additional Code 1: D001
Additional Code 2: Not reported
Additional Code 3: Not reported
Additional Code 4: Not reported
Additional Code 5: Not reported

Shipment Date: 20140630
Creation Date: Not reported
Receipt Date: Not reported
Manifest ID: 007687117FLE
Trans EPA ID: MNS000110924
Trans Name: STERICYCLE SPECIALTY WASTE SOLUTIONS INC
Trans 2 EPA ID: MAD039322250
Trans 2 Name: CLEAN HARBORS ENVIRONMENTAL SERVICES INC
TSDF EPA ID: CAD059494310
Trans Name: CLEAN HARBORS SAN JOSE LLC
TSDF Alt EPA ID: Not reported
TSDF Alt Name: Not reported
Waste Code Description: 551 - Laboratory waste chemicals 561 Detergent and soap
RCRA Code: D008
Meth Code: H141 - Storage, Bulking, And/Or Transfer Off Site--No Treatment/Reovery (H010-H129) Or (H131-H135)
Quantity Tons: 0.014
Waste Quantity: 28
Quantity Unit: P
Additional Code 1: D005
Additional Code 2: Not reported
Additional Code 3: Not reported
Additional Code 4: Not reported
Additional Code 5: Not reported

Additional Info:
Year: 2009
Gen EPA ID: CAR000117705

Shipment Date: 20090423
Creation Date: 6/27/2009 18:30:08
Receipt Date: 20090505
Manifest ID: 002488770FLE
Trans EPA ID: CAD982492399
Trans Name: ALL CHEMICAL DISPOSAL INC
Trans 2 EPA ID: MAD039322250
Trans 2 Name: CLEAN HARBORS ENVIRONMENTAL SERVICES INC
TSDF EPA ID: CAD059494310
Trans Name: CLEAN HARBORS SAN JOSE LLC
TSDF Alt EPA ID: Not reported
TSDF Alt Name: Not reported
Waste Code Description: 352 - Other organic solids

DRAFT

NOTRE DAME HIGH SCHOOL (Continued) **1005441306**

RCRA Code:	D011
Meth Code:	H141 - Storage, Bulking, And/Or Transfer Off Site--No Treatment/Reovery (H010-H129) Or (H131-H135)
Quantity Tons:	0.025
Waste Quantity:	50
Quantity Unit:	P
Additional Code 1:	D008
Additional Code 2:	D005
Additional Code 3:	Not reported
Additional Code 4:	Not reported
Additional Code 5:	Not reported
Shipment Date:	20090423
Creation Date:	6/27/2009 18:30:08
Receipt Date:	20090505
Manifest ID:	002488770FLE
Trans EPA ID:	CAD982492399
Trans Name:	ALL CHEMICAL DISPOSAL INC
Trans 2 EPA ID:	MAD039322250
Trans 2 Name:	CLEAN HARBORS ENVIRONMENTAL SERVICES INC
TSDF EPA ID:	CAD059494310
Trans Name:	CLEAN HARBORS SAN JOSE LLC
TSDF Alt EPA ID:	Not reported
TSDF Alt Name:	Not reported
Waste Code Description:	132 - Aqueous solution w/metals (< restricted levels and see waste code 121 for a list of metals
RCRA Code:	D005
Meth Code:	H141 - Storage, Bulking, And/Or Transfer Off Site--No Treatment/Reovery (H010-H129) Or (H131-H135)
Quantity Tons:	0.0417
Waste Quantity:	10
Quantity Unit:	G
Additional Code 1:	Not reported
Additional Code 2:	Not reported
Additional Code 3:	Not reported
Additional Code 4:	Not reported
Additional Code 5:	Not reported
Shipment Date:	20090423
Creation Date:	6/27/2009 18:30:08
Receipt Date:	20090505
Manifest ID:	002488770FLE
Trans EPA ID:	CAD982492399
Trans Name:	ALL CHEMICAL DISPOSAL INC
Trans 2 EPA ID:	MAD039322250
Trans 2 Name:	CLEAN HARBORS ENVIRONMENTAL SERVICES INC
TSDF EPA ID:	CAD059494310
Trans Name:	CLEAN HARBORS SAN JOSE LLC
TSDF Alt EPA ID:	Not reported
TSDF Alt Name:	Not reported
Waste Code Description:	133 - Aqueous solution with 10% or more total organic residues
RCRA Code:	Not reported
Meth Code:	H141 - Storage, Bulking, And/Or Transfer Off Site--No Treatment/Reovery (H010-H129) Or (H131-H135)
Quantity Tons:	0.01251
Waste Quantity:	3
Quantity Unit:	G

DRAFT

NOTRE DAME HIGH SCHOOL (Continued) **1005441306**

Additional Code 1:	Not reported
Additional Code 2:	Not reported
Additional Code 3:	Not reported
Additional Code 4:	Not reported
Additional Code 5:	Not reported

Additional Info:

Year:	2013
Gen EPA ID:	CAR000117705
Shipment Date:	20130604
Creation Date:	8/15/2013 22:15:24
Receipt Date:	20130617
Manifest ID:	006694955FLE
Trans EPA ID:	MNS000110924
Trans Name:	STERICYCLE SPECIALTY WASTE SOLUTIONS INC
Trans 2 EPA ID:	MAD039322250
Trans 2 Name:	CLEAN HARBORS ENVIRONMENTAL SERVICES INC
TSDF EPA ID:	CAD059494310
Trans Name:	CLEAN HARBORS SAN JOSE LLC
TSDF Alt EPA ID:	Not reported
TSDF Alt Name:	Not reported
Waste Code Description:	792 - Not reported
RCRA Code:	D011
Meth Code:	H141 - Storage, Bulking, And/Or Transfer Off Site--No Treatment/Reovery (H010-H129) Or (H131-H135)
Quantity Tons:	0.03753
Waste Quantity:	9
Quantity Unit:	G
Additional Code 1:	D005
Additional Code 2:	D002
Additional Code 3:	Not reported
Additional Code 4:	Not reported
Additional Code 5:	Not reported
Shipment Date:	20130604
Creation Date:	8/15/2013 22:15:24
Receipt Date:	20130617
Manifest ID:	006694955FLE
Trans EPA ID:	MNS000110924
Trans Name:	STERICYCLE SPECIALTY WASTE SOLUTIONS INC
Trans 2 EPA ID:	MAD039322250
Trans 2 Name:	CLEAN HARBORS ENVIRONMENTAL SERVICES INC
TSDF EPA ID:	CAD059494310
Trans Name:	CLEAN HARBORS SAN JOSE LLC
TSDF Alt EPA ID:	Not reported
TSDF Alt Name:	Not reported
Waste Code Description:	551 - Laboratory waste chemicals 561 Detergent and soap
RCRA Code:	Not reported
Meth Code:	H141 - Storage, Bulking, And/Or Transfer Off Site--No Treatment/Reovery (H010-H129) Or (H131-H135)
Quantity Tons:	0.016
Waste Quantity:	32
Quantity Unit:	P
Additional Code 1:	Not reported
Additional Code 2:	Not reported
Additional Code 3:	Not reported

DRAFT

NOTRE DAME HIGH SCHOOL (Continued) **1005441306**

Additional Code 4:	Not reported
Additional Code 5:	Not reported
Shipment Date:	20130604
Creation Date:	8/15/2013 22:15:24
Receipt Date:	20130617
Manifest ID:	006694955FLE
Trans EPA ID:	MNS000110924
Trans Name:	STERICYCLE SPECIALTY WASTE SOLUTIONS INC
Trans 2 EPA ID:	MAD039322250
Trans 2 Name:	CLEAN HARBORS ENVIRONMENTAL SERVICES INC
TSDF EPA ID:	CAD059494310
Trans Name:	CLEAN HARBORS SAN JOSE LLC
TSDF Alt EPA ID:	Not reported
TSDF Alt Name:	Not reported
Waste Code Description:	352 - Other organic solids
RCRA Code:	D011
Meth Code:	H141 - Storage, Bulking, And/Or Transfer Off Site--No Treatment/Reovery (H010-H129) Or (H131-H135)
Quantity Tons:	0.015
Waste Quantity:	30
Quantity Unit:	P
Additional Code 1:	D008
Additional Code 2:	D005
Additional Code 3:	Not reported
Additional Code 4:	Not reported
Additional Code 5:	Not reported

SAN JOSE HAZMAT:

Name:	NOTRE DAME HIGH SCHOOL
Address:	596 S 2ND ST
City,State,Zip:	SAN JOSE, CA 95112
Region:	SAN JOSE
File Num:	403043
Class:	Auto Wrecking/Misc Simple Facility

HWTS:

Name:	NOTRE DAME HIGH SCHOOL
Address:	596 S 2ND ST
Address 2:	Not reported
City,State,Zip:	SAN JOSE, CA 95112
EPA ID:	CAR000117705
Inactive Date:	Not reported
Create Date:	03/04/2003
Last Act Date:	10/20/2020
Mailing Name:	HELEN MCKENNA
Mailing Address:	596 SOUTH 2ND STREET
Mailing Address 2:	Not reported
Mailing City,State,Zip:	SAN JOSE, CA 95112
Owner Name:	SISTERS OF NOTRE DAME DE NAMUR
Owner Address:	596 S 2ND ST
Owner Address 2:	Not reported
Owner City,State,Zip:	SAN JOSE, CA 951120000
Contact Name:	HELEN MCKENNA/FACILITIES MGR
Contact Address:	596 SOUTH 2ND STREET
Contact Address 2:	Not reported

DRAFT

NOTRE DAME HIGH SCHOOL (Continued) **1005441306**

City,State,Zip: SAN JOSE, CA 95112

NAICS:

EPA ID: CAR000117705
Create Date: 2008-03-20 15:51:28.017
NAICS Code: 61111
NAICS Description: Elementary and Secondary Schools
Issued EPA ID Date: 2003-03-04 14:25:35.18700
Inactive Date: Not reported
Facility Name: NOTRE DAME HIGH SCHOOL
Facility Address: 596 S 2ND ST
Facility Address 2: Not reported
Facility City: SAN JOSE
Facility County: Not reported
Facility State: CA
Facility Zip: 95112

I36 **O/B (P BELL WIRELESS NOTRE DAME)** **CA HAZMAT** **S115780535**
South **596 S 2ND ST SUITE BASEM** **N/A**
1/8-1/4 **SAN JOSE, CA 95112**
0.151 mi.
797 ft. **Site 3 of 5 in cluster I**

Relative: **Higher**

Actual: **102 ft.**

SAN JOSE HAZMAT:

Name: O/B (P BELL WIRELESS NOTRE DAME)
Address: 596 S 2ND ST SUITE BASEM
City,State,Zip: SAN JOSE, CA 95112
Date of Data: AS OF 02/07/2014
Region: SAN JOSE
File Num: 408810
Class: Misc. Complex firms and labs

I37 **T-MOBILE SF04923** **CA HAZMAT** **S107592205**
South **596 S 2ND ST ROOF** **N/A**
1/8-1/4 **SAN JOSE, CA 95112**
0.151 mi.
797 ft. **Site 4 of 5 in cluster I**

Relative: **Higher**

Actual: **102 ft.**

SAN JOSE HAZMAT:

Name: T-MOBILE SF04923
Address: 596 S 2ND ST ROOF
City,State,Zip: SAN JOSE, CA 95112
Region: SAN JOSE
File Num: 409203
Class: Auto Wrecking/Misc Simple Facility

DRAFT

I38 **OUT OF BUSINESS** **CA HAZMAT** **S122499550**
South **596 S 2ND ST BASEM** **N/A**
1/8-1/4 **SAN JOSE, CA 95112**
0.151 mi.
797 ft. **Site 5 of 5 in cluster I**

Relative: **Higher**
Actual: **102 ft.**

SAN JOSE HAZMAT:
Name: OUT OF BUSINESS
Address: 596 S 2ND ST BASEM
City,State,Zip: SAN JOSE, CA 95112
Region: SAN JOSE
File Num: 408810
Class: Misc. Complex firms and labs

---

39 **7-ELEVEN INC. STORE #14288** **CA CUPA Listings** **S121785193**
NE **404 SOUTH SIXTH ST** **CA CERS** **N/A**
1/8-1/4 **SAN JOSE, CA 95112**
0.160 mi.
844 ft.

Relative: **Lower**
Actual: **95 ft.**

CUPA SANTA CLARA:
Name: 7-ELEVEN INC STORE #14288
Address: 404 S SIXTH ST
City,State,Zip: SAN JOSE, CA 95112
Region: SANTA CLARA
PE#: BP01
Program Description: HMBP FACILITY, 1-3 CHEMICALS
Program Identifier: DEH PERMIT-HAZ MAT BUSINESS PLAN PROGRAM
Latitude: 37.3326264
Longitude: -121.88012
Record ID: PR0430941
Facility ID: FA0287297

CERS:
Name: 7-ELEVEN INC. STORE #14288
Address: 404 SOUTH SIXTH ST
City,State,Zip: SAN JOSE, CA 95112
Site ID: 435935
CERS ID: 10467058
CERS Description: Chemical Storage Facilities

Evaluation:
Eval General Type: Compliance Evaluation Inspection
Eval Date: 02-06-2019
Violations Found: No
Eval Type: Routine done by local agency
Eval Notes: On-site to perform a routine Hazardous Materials Business Plan (HMBP) inspection. Facility handles liquid carbon dioxide above HMBP State-reportable thresholds for their soda machines. Observed the following: - 1 liquid carbon dioxide dewar (approx. 50 gal) Business last submitted a complete HMBP on 7/24/2018 via the California Environmental Reporting System (CERS), CERS ID: 10467058. This was ACCEPTED. Facility information and inventory obtained during inspection accurately reflect what was electronically submitted. On the next annual HMBP certification, ensure that the liquid carbon dioxide is reported in gallons vs. cubic ft. Notes: - Per Store Manager, Farhan Malik, employees have been trained in HMBP emergency response procedures. - Mr. Malik also stated that 7-Eleven has taken care of providing the HMBP Property Owner notification. - Upon re-inspection, Mr. Malik was informed to have these documents

DRAFT

7-ELEVEN INC. STORE #14288 (Continued) **S121785193**

available for review.
Eval Division: Santa Clara County Environmental Health
Eval Program: HMRRP
Eval Source: CERS

Affiliation:
Affiliation Type Desc: Facility Mailing Address
Entity Name: Mailing Address
Entity Title: Not reported
Affiliation Address: 404 SOUTH SIXTH ST
Affiliation City: San Jose
Affiliation State: CA
Affiliation Country: Not reported
Affiliation Zip: 95112
Affiliation Phone: Not reported

Affiliation Type Desc: Document Preparer
Entity Name: Stantec Consulting Services Inc.
Entity Title: Not reported
Affiliation Address: Not reported
Affiliation City: Not reported
Affiliation State: Not reported
Affiliation Country: Not reported
Affiliation Zip: Not reported
Affiliation Phone: Not reported

Affiliation Type Desc: Identification Signer
Entity Name: BRENT SMERCZYNSKI
Entity Title: CORPORATE ASSET PROTECTION MANAGER
Affiliation Address: Not reported
Affiliation City: Not reported
Affiliation State: Not reported
Affiliation Country: Not reported
Affiliation Zip: Not reported
Affiliation Phone: Not reported

Affiliation Type Desc: Legal Owner
Entity Name: JOSEMITE INC
Entity Title: Not reported
Affiliation Address: 404 SOUTH SIXTH ST
Affiliation City: San Jose
Affiliation State: CA
Affiliation Country: United States
Affiliation Zip: 95112
Affiliation Phone: (408) 899-4089

Affiliation Type Desc: Operator
Entity Name: JOSEMITE INC
Entity Title: Not reported
Affiliation Address: Not reported
Affiliation City: Not reported
Affiliation State: Not reported
Affiliation Country: Not reported
Affiliation Zip: Not reported
Affiliation Phone: (408) 899-4089

Affiliation Type Desc: Property Owner

DRAFT

7-ELEVEN INC. STORE #14288 (Continued) **S121785193**

Entity Name:	7-ELEVEN INC.
Entity Title:	Not reported
Affiliation Address:	LISCENSE RENEWAL DEPT.: 3200 HACKBERRY ROAD
Affiliation City:	IRVING
Affiliation State:	TX
Affiliation Country:	United States
Affiliation Zip:	75063
Affiliation Phone:	(972) 828-6586
Affiliation Type Desc:	Environmental Contact
Entity Name:	BRENT SMERCZYNSKI
Entity Title:	Not reported
Affiliation Address:	3200 HACKBERRY ROAD
Affiliation City:	IRVING
Affiliation State:	TX
Affiliation Country:	Not reported
Affiliation Zip:	75063
Affiliation Phone:	Not reported
Affiliation Type Desc:	CUPA District
Entity Name:	Santa Clara County Environmental Health
Entity Title:	Not reported
Affiliation Address:	1555 Berger Drive, Suite 300
Affiliation City:	San Jose
Affiliation State:	CA
Affiliation Country:	Not reported
Affiliation Zip:	95112-2716
Affiliation Phone:	(408) 918-3400
Affiliation Type Desc:	Parent Corporation
Entity Name:	7-ELEVEN CONVENIENCE STORES
Entity Title:	Not reported
Affiliation Address:	Not reported
Affiliation City:	Not reported
Affiliation State:	Not reported
Affiliation Country:	Not reported
Affiliation Zip:	Not reported
Affiliation Phone:	Not reported

J40 **JONES/SCHAEZLEIN PROPERTY** **CA LUST** **S105481889**
SSW **520 S. 1ST STREET** **CA HIST LUST** **N/A**
1/8-1/4 **SAN JOSE, CA 95113** **CA Cortese**
0.173 mi. **CA CERS**
913 ft. **Site 1 of 7 in cluster J**

Relative:
Higher

Actual:
100 ft.

LUST:

Name:	JONES/SCHAEZLEIN PROPERTY
Address:	520 S. 1ST STREET
City,State,Zip:	SAN JOSE, CA 95113
Lead Agency:	SANTA CLARA COUNTY LOP
Case Type:	LUST Cleanup Site
Geo Track:	http://geotracker.waterboards.ca.gov/profile_report.asp?global_id=T0608560815
Global Id:	T0608560815
Latitude:	37.328304
Longitude:	-121.88468
Status:	Completed - Case Closed
Status Date:	08/18/2005

DRAFT

JONES/SCHAEZLEIN PROPERTY (Continued) **S105481889**

Case Worker: Not reported
RB Case Number: Not reported
Local Agency: Not reported
File Location: All Files are on GeoTracker or in the Local Agency Database
Local Case Number: 07S1E17B04f
Potential Media Affect: Other Groundwater (uses other than drinking water)
Potential Contaminants of Concern: Not reported
Site History: Not reported

LUST:
Global Id: T0608560815
Contact Type: Regional Board Caseworker
Contact Name: Regional Water Board
Organization Name: SAN FRANCISCO BAY RWQCB (REGION 2)
Address: 1515 CLAY ST SUITE 1400
City: OAKLAND
Email: Not reported
Phone Number: Not reported

LUST:
Global Id: T0608560815
Action Type: ENFORCEMENT
Date: 08/18/2005
Action: Closure/No Further Action Letter

Global Id: T0608560815
Action Type: RESPONSE
Date: 03/25/2002
Action: Preliminary Site Assessment Report

Global Id: T0608560815
Action Type: RESPONSE
Date: 11/15/2002
Action: Other Report / Document

Global Id: T0608560815
Action Type: RESPONSE
Date: 03/15/2002
Action: Preliminary Site Assessment Report

Global Id: T0608560815
Action Type: RESPONSE
Date: 08/18/2005
Action: Well Destruction Report

Global Id: T0608560815
Action Type: RESPONSE
Date: 04/19/2002
Action: Soil and Water Investigation Workplan

Global Id: T0608560815
Action Type: RESPONSE
Date: 06/19/2003
Action: CAP/RAP - Other Report

Global Id: T0608560815
Action Type: RESPONSE

DRAFT

JONES/SCHAEZLEIN PROPERTY (Continued) **S105481889**

Date: 09/15/2003
Action: Monitoring Report - Quarterly

Global Id: T0608560815
Action Type: RESPONSE
Date: 12/24/2003
Action: Monitoring Report - Quarterly

Global Id: T0608560815
Action Type: RESPONSE
Date: 01/11/2006
Action: Well Destruction Report

Global Id: T0608560815
Action Type: RESPONSE
Date: 12/24/2003
Action: Monitoring Report - Quarterly

Global Id: T0608560815
Action Type: RESPONSE
Date: 06/20/2003
Action: Monitoring Report - Quarterly

Global Id: T0608560815
Action Type: RESPONSE
Date: 12/24/2003
Action: Monitoring Report - Quarterly

Global Id: T0608560815
Action Type: RESPONSE
Date: 01/07/2004
Action: Monitoring Report - Quarterly

Global Id: T0608560815
Action Type: RESPONSE
Date: 04/23/2004
Action: Monitoring Report - Quarterly

Global Id: T0608560815
Action Type: RESPONSE
Date: 03/15/2002
Action: Other Report / Document

Global Id: T0608560815
Action Type: RESPONSE
Date: 09/15/2003
Action: Monitoring Report - Quarterly

Global Id: T0608560815
Action Type: RESPONSE
Date: 09/15/2003
Action: Monitoring Report - Quarterly

Global Id: T0608560815
Action Type: RESPONSE
Date: 03/05/2003
Action: Monitoring Report - Quarterly

DRAFT

JONES/SCHAEZLEIN PROPERTY (Continued) **S105481889**

Global Id: T0608560815
Action Type: RESPONSE
Date: 05/17/2002
Action: Correspondence

Global Id: T0608560815
Action Type: RESPONSE
Date: 04/01/1999
Action: Other Report / Document

Global Id: T0608560815
Action Type: RESPONSE
Date: 01/07/2004
Action: Monitoring Report - Quarterly

Global Id: T0608560815
Action Type: RESPONSE
Date: 10/15/2002
Action: Monitoring Report - Quarterly

Global Id: T0608560815
Action Type: RESPONSE
Date: 12/02/2002
Action: Other Report / Document

Global Id: T0608560815
Action Type: RESPONSE
Date: 07/30/2002
Action: Soil and Water Investigation Report

Global Id: T0608560815
Action Type: Other
Date: 03/25/2002
Action: Leak Reported

Global Id: T0608560815
Action Type: REMEDIATION
Date: 12/17/2002
Action: Excavation

LUST:
Global Id: T0608560815
Status: Open - Case Begin Date
Status Date: 03/25/2002

Global Id: T0608560815
Status: Completed - Case Closed
Status Date: 08/18/2005

LUST REG 2:
Region: 2
Facility Id: Not reported
Facility Status: Remedial action (cleanup) Underway
Case Number: 07S1E17B04f
How Discovered: SA

DRAFT

JONES/SCHAEZLEIN PROPERTY (Continued) **S105481889**

Leak Cause: Unknown
Leak Source: Not reported
Date Leak Confirmed: Not reported
Oversight Program: LUST
Prelim. Site Assesment Wokplan Submitted: Not reported
Preliminary Site Assesment Began: 3/25/2002
Pollution Characterization Began: 8/8/2002
Pollution Remediation Plan Submitted: Not reported
Date Remediation Action Underway: 12/2/2002
Date Post Remedial Action Monitoring Began: Not reported

LUST SANTA CLARA:
Name: JONES/SCHAEZLEIN PROPERTY
Address: 520 S 1ST ST
City,State,Zip: SAN JOSE, CA
Region: SANTA CLARA
SCVWD ID: 07S1E17B04F
Date Closed: 08/18/2005
EDR Link ID: 07S1E17B04F

HIST LUST SANTA CLARA:
Name: Jones/Schaezlein Property
Address: 520 S 1st St
City: San Jose
Region: SANTA CLARA
Region Code: 2
SCVWD ID: 07S1E17B04
Oversite Agency: SCVWD
Date Listed: 2002-04-26 00:00:00
Closed Date: Not reported

CORTESE:
Name: JONES/SCHAEZLEIN PROPERTY
Address: 520 S. 1ST STREET
City,State,Zip: SAN JOSE, CA 95113
Region: CORTESE
Envirostor Id: Not reported
Global ID: T0608560815
Site/Facility Type: LUST CLEANUP SITE
Cleanup Status: COMPLETED - CASE CLOSED
Status Date: Not reported
Site Code: Not reported
Latitude: Not reported
Longitude: Not reported
Owner: Not reported
Enf Type: Not reported
Swat R: Not reported
Flag: active
Order No: Not reported
Waste Discharge System No: Not reported
Effective Date: Not reported
Region 2: Not reported
WID Id: Not reported
Solid Waste Id No: Not reported
Waste Management Uit Name: Not reported
File Name: Active Open

DRAFT

JONES/SCHAEZLEIN PROPERTY (Continued) **S105481889**

CERS:
Name: JONES/SCHAEZLEIN PROPERTY
Address: 520 S. 1ST STREET
City,State,Zip: SAN JOSE, CA 95113
Site ID: 206920
CERS ID: T0608560815
CERS Description: Leaking Underground Storage Tank Cleanup Site

Affiliation:
Affiliation Type Desc: Regional Board Caseworker
Entity Name: Regional Water Board - SAN FRANCISCO BAY RWQCB (REGION 2)
Entity Title: Not reported
Affiliation Address: 1515 CLAY ST SUITE 1400
Affiliation City: OAKLAND
Affiliation State: CA
Affiliation Country: Not reported
Affiliation Zip: Not reported
Affiliation Phone: Not reported

K41 **CG-AQ 477 SOUTH MARKET STREET LLC** **RCRA NonGen / NLR** **1026162625**
SW **477 SOUTH 1ST STREET** **CAC003062611**
1/8-1/4 **SAN JOSE, CA 95113**
0.179 mi.
944 ft. **Site 1 of 17 in cluster K**

Relative:
Higher

Actual:
99 ft.

RCRA NonGen / NLR:
Date Form Received by Agency: 20200407
Handler Name: CG-AQ 477 SOUTH MARKET STREET LLC
Handler Address: 477 SOUTH 1ST STREET
Handler City,State,Zip: SAN JOSE, CA 95113
EPA ID: CAC003062611
Contact Name: JOHN PRINGLE
Contact Address: 333 WEST SANTA CLARA STREET
Contact City,State,Zip: SAN JOSE, CA 95113
Contact Telephone: 408-359-4454
Contact Fax: Not reported
Contact Email: JOHN.PRINGLE@ACQUITYREALTY.COM
Contact Title: Not reported
EPA Region: 09
Land Type: Not reported
Federal Waste Generator Description: Not a generator, verified
Non-Notifier: Not reported
Biennial Report Cycle: Not reported
Accessibility: Not reported
Active Site Indicator: Not reported
State District Owner: Not reported
State District: Not reported
Mailing Address: 333 WEST SANTA CLARA STREET
Mailing City,State,Zip: SAN JOSE, CA 95113
Owner Name: CG-AQ 477 SOUTH MARKET STREET LLC
Owner Type: Other
Operator Name: JOHN PRINGLE
Operator Type: Other
Short-Term Generator Activity: No
Importer Activity: No
Mixed Waste Generator: No
Transporter Activity: No

DRAFT

CG-AQ 477 SOUTH MARKET STREET LLC (Continued) **1026162625**

Transfer Facility Activity:	No
Recycler Activity with Storage:	No
Small Quantity On-Site Burner Exemption:	No
Smelting Melting and Refining Furnace Exemption:	No
Underground Injection Control:	No
Off-Site Waste Receipt:	No
Universal Waste Indicator:	No
Universal Waste Destination Facility:	No
Federal Universal Waste:	No
Active Site Fed-Reg Treatment Storage and Disposal Facility:	Not reported
Active Site Converter Treatment storage and Disposal Facility:	Not reported
Active Site State-Reg Treatment Storage and Disposal Facility:	Not reported
Active Site State-Reg Handler:	---
Federal Facility Indicator:	Not reported
Hazardous Secondary Material Indicator:	N
Sub-Part K Indicator:	Not reported
Commercial TSD Indicator:	No
Treatment Storage and Disposal Type:	Not reported
2018 GPRA Permit Baseline:	Not on the Baseline
2018 GPRA Renewals Baseline:	Not on the Baseline
Permit Renewals Workload Universe:	Not reported
Permit Workload Universe:	Not reported
Permit Progress Universe:	Not reported
Post-Closure Workload Universe:	Not reported
Closure Workload Universe:	Not reported
202 GPRA Corrective Action Baseline:	No
Corrective Action Workload Universe:	No
Subject to Corrective Action Universe:	No
Non-TSDFs Where RCRA CA has Been Imposed Universe:	No
TSDFs Potentially Subject to CA Under 3004 (u)/(v) Universe:	No
TSDFs Only Subject to CA under Discretionary Auth Universe:	No
Corrective Action Priority Ranking:	No NCAPS ranking
Environmental Control Indicator:	No
Institutional Control Indicator:	No
Human Exposure Controls Indicator:	N/A
Groundwater Controls Indicator:	N/A
Operating TSDF Universe:	Not reported
Full Enforcement Universe:	Not reported
Significant Non-Complier Universe:	No
Unaddressed Significant Non-Complier Universe:	No
Addressed Significant Non-Complier Universe:	No
Significant Non-Complier With a Compliance Schedule Universe:	No
Financial Assurance Required:	Not reported
Handler Date of Last Change:	20200408
Recognized Trader-Importer:	No
Recognized Trader-Exporter:	No
Importer of Spent Lead Acid Batteries:	No
Exporter of Spent Lead Acid Batteries:	No
Recycler Activity Without Storage:	No
Manifest Broker:	No
Sub-Part P Indicator:	No

Handler - Owner Operator:

Owner/Operator Indicator:	Owner
Owner/Operator Name:	CG-AQ 477 SOUTH MARKET STREET LLC
Legal Status:	Other

DRAFT

CG-AQ 477 SOUTH MARKET STREET LLC (Continued) **1026162625**

Date Became Current:	Not reported
Date Ended Current:	Not reported
Owner/Operator Address:	333 WEST SANTA CLARA STREET
Owner/Operator City,State,Zip:	SAN JOSE, CA 95113
Owner/Operator Telephone:	408-359-4454
Owner/Operator Telephone Ext:	Not reported
Owner/Operator Fax:	Not reported
Owner/Operator Email:	Not reported
Owner/Operator Indicator:	Operator
Owner/Operator Name:	JOHN PRINGLE
Legal Status:	Other
Date Became Current:	Not reported
Date Ended Current:	Not reported
Owner/Operator Address:	333 WEST SANTA CLARA STREET
Owner/Operator City,State,Zip:	SAN JOSE, CA 95113
Owner/Operator Telephone:	408-359-4454
Owner/Operator Telephone Ext:	Not reported
Owner/Operator Fax:	Not reported
Owner/Operator Email:	Not reported

Historic Generators:

Receive Date:	20200407
Handler Name:	CG-AQ 477 SOUTH MARKET STREET LLC
Federal Waste Generator Description:	Not a generator, verified
State District Owner:	Not reported
Large Quantity Handler of Universal Waste:	No
Recognized Trader Importer:	No
Recognized Trader Exporter:	No
Spent Lead Acid Battery Importer:	No
Spent Lead Acid Battery Exporter:	No
Current Record:	Yes
Non Storage Recycler Activity:	Not reported
Electronic Manifest Broker:	Not reported

List of NAICS Codes and Descriptions:

NAICS Code:	56291
NAICS Description:	REMEDIATION SERVICES

Facility Has Received Notices of Violations:

Violations:	No Violations Found

Evaluation Action Summary:

Evaluations:	No Evaluations Found

DRAFT

K42 **EARL SCHEIB PAINT & BODY #170** **CA CUPA Listings** **S121472022**
WSW **439 S 1ST ST** **N/A**
1/8-1/4 **SAN JOSE, CA 95113**
0.181 mi.
958 ft. **Site 2 of 17 in cluster K**

Relative: **Higher**
Actual: **99 ft.**

CUPA SANTA CLARA:

Name:	EARL SCHEIB PAINT & BODY #170
Address:	439 S 1ST ST
City,State,Zip:	SAN JOSE, CA 95113
Region:	SANTA CLARA
PE#:	2205
Program Description:	GENERATES 100 KG YR TO <5 TONS/YR
Program Identifier:	DEH PERMIT-HAZ WASTE GENERATOR PROGRAM
Latitude:	37.329365
Longitude:	-121.885694
Record ID:	PR0366224
Facility ID:	FA0251930

K43 **MARKET PLACE** **CA HIST CORTESE** **S105026312**
WSW **439 1ST** **N/A**
1/8-1/4 **SAN JOSE, CA 95113**
0.181 mi.
958 ft. **Site 3 of 17 in cluster K**

Relative: **Higher**
Actual: **99 ft.**

HIST CORTESE:

edr_fname:	MARKET PLACE
edr_fadd1:	439 1ST
City,State,Zip:	SAN JOSE, CA 95113
Region:	CORTESE
Facility County Code:	43
Reg By:	LTNKA
Reg Id:	2930

L44 **COLONNADE APARTMENTS, THE** **CA CUPA Listings** **S111076582**
NNW **201 S 4TH ST** **CA CERS** **N/A**
1/8-1/4 **SAN JOSE, CA 95123**
0.183 mi.
964 ft. **Site 1 of 3 in cluster L**

Relative: **Lower**
Actual: **91 ft.**

CUPA SANTA CLARA:

Name:	COLONNADE APARTMENTS, THE
Address:	201 S 4TH ST
City,State,Zip:	SAN JOSE, CA 95123
Region:	SANTA CLARA
PE#:	BP01
Program Description:	HMBP FACILITY, 1-3 CHEMICALS
Program Identifier:	DEH PERMIT-HAZ MAT BUSINESS PLAN PROGRAM
Latitude:	37.333284
Longitude:	-121.884499
Record ID:	PR0402209
Facility ID:	FA0270214

CERS:

Name:	COLONNADE APARTMENTS, THE
Address:	201 S 4TH ST
City,State,Zip:	SAN JOSE, CA 95123
Site ID:	20919

DRAFT

COLONNADE APARTMENTS, THE (Continued) **S111076582**

CERS ID: 10348738
CERS Description: Chemical Storage Facilities

Violations:
Site ID: 20919
Site Name: COLONNADE APARTMENTS, THE
Violation Date: 10-05-2016
Citation: HSC 6.95 25508(a)(1) - California Health and Safety Code, Chapter 6.95, Section(s) 25508(a)(1)
Violation Description: Failure to annually review and electronically certify that the business plan is complete and accurate on or before the annual due date.
Violation Notes: Facility's last HMBP submittal was via hardcopy 5/17/12. You may submit a HMBP electronically at https://frontcounter.sccgov.org/scc/frontcounter.html by completing the following sections: - Regulated Activities - Owner Operator ID - Chemical Inventory - Emergency Response and Training Plan - Facility Maps (template available by request) If you would like assistance with submitting you HMBP, you may contact either of our Hazardous Materials Technicians, Michelle Santos at (408) 918-1981, michelle.santos@cep.sccgov.org or Myra Reichardt at (408) 918-1984, myra.reichardt@cep.sccgov.org.
Violation Division: Santa Clara County Environmental Health
Violation Program: HMRRP
Violation Source: CERS

Site ID: 20919
Site Name: COLONNADE APARTMENTS, THE
Violation Date: 10-05-2016
Citation: HSC 6.95 25505(a)(4) - California Health and Safety Code, Chapter 6.95, Section(s) 25505(a)(4)
Violation Description: Failure to provide initial and annual training to all employees in safety procedures in the event of a release or threatened release of a hazardous material or failure to document and maintain training records for a minimum of three years.
Violation Notes: No annual training in safety procedures has been documented. Ensure that annual training for employees covers all the content in the Hazardous Materials Business Plan and is documented.
Violation Division: Santa Clara County Environmental Health
Violation Program: HMRRP
Violation Source: CERS

Site ID: 20919
Site Name: COLONNADE APARTMENTS, THE
Violation Date: 10-05-2016
Citation: HSC 6.95 25508(a)(1) - California Health and Safety Code, Chapter 6.95, Section(s) 25508(a)(1)
Violation Description: Failure to complete and electronically submit a site map with all required content.
Violation Notes: Site map is missing the following elements: - hazardous materials storage areas - emergency evacuation assembly areas - storm drain locations - utility shut off locations (electric, gas, water)
Violation Division: Santa Clara County Environmental Health
Violation Program: HMRRP
Violation Source: CERS

Evaluation:

DRAFT

COLONNADE APARTMENTS, THE (Continued) **S111076582**

Eval General Type: Compliance Evaluation Inspection
Eval Date: 10-05-2016
Violations Found: Yes
Eval Type: Routine done by local agency
Eval Notes: On site to conduct a routine hazardous materials business plan inspection. CERS ID: 10348738 Facility has 1 reportable chemical on site: 300 gallons diesel fuel Facility is correctly permitted at BP01
Eval Division: Santa Clara County Environmental Health
Eval Program: HMRRP
Eval Source: CERS

Affiliation:
Affiliation Type Desc: Legal Owner
Entity Name: G & K MANAGEMENT CO INC
Entity Title: Not reported
Affiliation Address: 5150 OVERLAND AVE
Affiliation City: CULVER CITY
Affiliation State: CA
Affiliation Country: United States
Affiliation Zip: 90231
Affiliation Phone: (310) 204-2050

Affiliation Type Desc: Property Owner
Entity Name: GK Management Co., Inc.
Entity Title: Not reported
Affiliation Address: 5150 Overland Avenue
Affiliation City: Culver City
Affiliation State: CA
Affiliation Country: United States
Affiliation Zip: 90230
Affiliation Phone: (310) 204-2050

Affiliation Type Desc: Environmental Contact
Entity Name: MAHAN PARVIZI
Entity Title: Not reported
Affiliation Address: 201 S 4TH ST #100
Affiliation City: SAN JOSE
Affiliation State: CA
Affiliation Country: Not reported
Affiliation Zip: 95112
Affiliation Phone: Not reported

Affiliation Type Desc: Parent Corporation
Entity Name: COLONNADE APARTMENTS, THE
Entity Title: Not reported
Affiliation Address: Not reported
Affiliation City: Not reported
Affiliation State: Not reported
Affiliation Country: Not reported
Affiliation Zip: Not reported
Affiliation Phone: Not reported

Affiliation Type Desc: Document Preparer
Entity Name: Mahan Parvizi
Entity Title: Not reported
Affiliation Address: Not reported
Affiliation City: Not reported

DRAFT

COLONNADE APARTMENTS, THE (Continued) **S111076582**

Affiliation State:	Not reported
Affiliation Country:	Not reported
Affiliation Zip:	Not reported
Affiliation Phone:	Not reported
Affiliation Type Desc:	Identification Signer
Entity Name:	Mahan Parvizi
Entity Title:	Maintenance Manager
Affiliation Address:	Not reported
Affiliation City:	Not reported
Affiliation State:	Not reported
Affiliation Country:	Not reported
Affiliation Zip:	Not reported
Affiliation Phone:	Not reported
Affiliation Type Desc:	CUPA District
Entity Name:	Santa Clara County Environmental Health
Entity Title:	Not reported
Affiliation Address:	1555 Berger Drive, Suite 300
Affiliation City:	San Jose
Affiliation State:	CA
Affiliation Country:	Not reported
Affiliation Zip:	95112-2716
Affiliation Phone:	(408) 918-3400
Affiliation Type Desc:	Facility Mailing Address
Entity Name:	Mailing Address
Entity Title:	Not reported
Affiliation Address:	201 S 4TH ST #100
Affiliation City:	SAN JOSE
Affiliation State:	CA
Affiliation Country:	Not reported
Affiliation Zip:	95112
Affiliation Phone:	Not reported
Affiliation Type Desc:	Operator
Entity Name:	MAHAN PARVIZI
Entity Title:	Not reported
Affiliation Address:	Not reported
Affiliation City:	Not reported
Affiliation State:	Not reported
Affiliation Country:	Not reported
Affiliation Zip:	Not reported
Affiliation Phone:	(408) 609-2040

L45 **THE COLONNADE** **CA HAZMAT** **S105109161**
NNW **201 S 4TH ST HIRISE** **N/A**
1/8-1/4 **SAN JOSE, CA 95112**
0.183 mi.
964 ft. **Site 2 of 3 in cluster L**

Relative: **Lower**

Actual: **91 ft.**

SAN JOSE HAZMAT:

Name:	THE COLONNADE
Address:	201 S 4TH ST HIRISE
City,State,Zip:	SAN JOSE, CA 95112
Region:	SAN JOSE
File Num:	403611

DRAFT

THE COLONNADE (Continued) **S105109161**

Class: Auto Wrecking/Misc Simple Facility

L46 **AT&T MOBILITY CENTRAL SJ #116606** **CA HAZMAT** **S115780698**
NNW **201 S 4TH ST CELL** **N/A**
1/8-1/4 **SAN JOSE, CA 95112**
0.183 mi.
964 ft. **Site 3 of 3 in cluster L**

Relative: **Lower**
Actual: **91 ft.**

SAN JOSE HAZMAT:
Name: AT&T MOBILITY CENTRAL SJ #116606
Address: 201 S 4TH ST CELL
City,State,Zip: SAN JOSE, CA 95112
Region: SAN JOSE
File Num: 601889
Class: Not reported

K47 **CORE DEVELOPMENT** **RCRA-SQG** **1004676571**
SW **470 S MARKET ST** **FINDS** **CAR000086975**
1/8-1/4 **SAN JOSE, CA 95113** **ECHO**
0.187 mi. **CA HAZNET**
985 ft. **Site 4 of 17 in cluster K** **CA HWTS**

Relative: **Higher**
Actual: **99 ft.**

RCRA-SQG:

Date Form Received by Agency:		20001120
Handler Name:	CORE DEVELOPMENT	
Handler Address:		470 S MARKET ST
Handler City,State,Zip:		SAN JOSE, CA 95113
EPA ID:		CAR000086975
Contact Name:		CHRIS NEALE
Contact Address:		99 N 1ST ST STE 100
Contact City,State,Zip:		SAN JOSE, CA 95113
Contact Telephone:		408-292-7841
Contact Fax:		Not reported
Contact Email:		Not reported
Contact Title:		Not reported
EPA Region:		09
Land Type:		Private
Federal Waste Generator Description:		Small Quantity Generator
Non-Notifier:		Not reported
Biennial Report Cycle:		Not reported
Accessibility:		Not reported
Active Site Indicator:		Handler Activities
State District Owner:		Not reported
State District:		Not reported
Mailing Address:		99 N 1ST ST STE 100
Mailing City,State,Zip:		SAN JOSE, CA 95113
Owner Name:		CORE DEVELOPMENT INC
Owner Type:		Private
Operator Name:		Not reported
Operator Type:		Not reported
Short-Term Generator Activity:		No
Importer Activity:		No
Mixed Waste Generator:		No
Transporter Activity:		No
Transfer Facility Activity:		No
Recycler Activity with Storage:		No

DRAFT

CORE DEVELOPMENT (Continued) **1004676571**

Small Quantity On-Site Burner Exemption:	No
Smelting Melting and Refining Furnace Exemption:	No
Underground Injection Control:	No
Off-Site Waste Receipt:	No
Universal Waste Indicator:	No
Universal Waste Destination Facility:	No
Federal Universal Waste:	No
Active Site Fed-Reg Treatment Storage and Disposal Facility:	Not reported
Active Site Converter Treatment storage and Disposal Facility:	Not reported
Active Site State-Reg Treatment Storage and Disposal Facility:	Not reported
Active Site State-Reg Handler:	---
Federal Facility Indicator:	Not reported
Hazardous Secondary Material Indicator:	NN
Sub-Part K Indicator:	Not reported
Commercial TSD Indicator:	No
Treatment Storage and Disposal Type:	Not reported
2018 GPRA Permit Baseline:	Not on the Baseline
2018 GPRA Renewals Baseline:	Not on the Baseline
Permit Renewals Workload Universe:	Not reported
Permit Workload Universe:	Not reported
Permit Progress Universe:	Not reported
Post-Closure Workload Universe:	Not reported
Closure Workload Universe:	Not reported
202 GPRA Corrective Action Baseline:	No
Corrective Action Workload Universe:	No
Subject to Corrective Action Universe:	No
Non-TSDFs Where RCRA CA has Been Imposed Universe:	No
TSDFs Potentially Subject to CA Under 3004 (u)/(v) Universe:	No
TSDFs Only Subject to CA under Discretionary Auth Universe:	No
Corrective Action Priority Ranking:	No NCAPS ranking
Environmental Control Indicator:	No
Institutional Control Indicator:	No
Human Exposure Controls Indicator:	N/A
Groundwater Controls Indicator:	N/A
Operating TSDF Universe:	Not reported
Full Enforcement Universe:	Not reported
Significant Non-Complier Universe:	No
Unaddressed Significant Non-Complier Universe:	No
Addressed Significant Non-Complier Universe:	No
Significant Non-Complier With a Compliance Schedule Universe:	No
Financial Assurance Required:	Not reported
Handler Date of Last Change:	20021007
Recognized Trader-Importer:	No
Recognized Trader-Exporter:	No
Importer of Spent Lead Acid Batteries:	No
Exporter of Spent Lead Acid Batteries:	No
Recycler Activity Without Storage:	Not reported
Manifest Broker:	Not reported
Sub-Part P Indicator:	No

Hazardous Waste Summary:

Waste Code:	D000
Waste Description:	Not Defined
Waste Code:	D008
Waste Description:	LEAD

DRAFT

CORE DEVELOPMENT (Continued) **1004676571**

Handler - Owner Operator:
- Owner/Operator Indicator: Owner
- Owner/Operator Name: CORE DEVELOPMENT INC
- Legal Status: Private
- Date Became Current: Not reported
- Date Ended Current: Not reported
- Owner/Operator Address: 99 N 1ST ST STE 100
- Owner/Operator City,State,Zip: SAN JOSE, CA 95113
- Owner/Operator Telephone: 408-292-7841
- Owner/Operator Telephone Ext: Not reported
- Owner/Operator Fax: Not reported
- Owner/Operator Email: Not reported

Historic Generators:
- Receive Date: 20001120
- Handler Name: CORE DEVELOPMENT
- Federal Waste Generator Description: Small Quantity Generator
- State District Owner: Not reported
- Large Quantity Handler of Universal Waste: No
- Recognized Trader Importer: No
- Recognized Trader Exporter: No
- Spent Lead Acid Battery Importer: No
- Spent Lead Acid Battery Exporter: No
- Current Record: Yes
- Non Storage Recycler Activity: Not reported
- Electronic Manifest Broker: Not reported

List of NAICS Codes and Descriptions:
- NAICS Codes: No NAICS Codes Found

Facility Has Received Notices of Violations:
- Violations: No Violations Found

Evaluation Action Summary:
- Evaluations: No Evaluations Found

FINDS:
- Registry ID: 110012207398

Click Here:

Environmental Interest/Information System:
RCRAInfo is a national information system that supports the Resource Conservation and Recovery Act (RCRA) program through the tracking of events and activities related to facilities that generate, transport, and treat, store, or dispose of hazardous waste. RCRAInfo allows RCRA program staff to track the notification, permit, compliance, and corrective action activities required under RCRA.

Click this hyperlink while viewing on your computer to access additional FINDS: detail in the EDR Site Report.

ECHO:
- Envid: 1004676571

DRAFT

CORE DEVELOPMENT (Continued) **1004676571**

Registry ID: 110012207398
DFR URL: http://echo.epa.gov/detailed-facility-report?fid=110012207398
Name: CORE DEVELOPMENT
Address: 470 S MARKET ST
City,State,Zip: SAN JOSE, CA 95113

HAZNET:
Name: CORE DEVELOPMENT
Address: 470 S MARKET ST
Address 2: Not reported
City,State,Zip: SAN JOSE, CA 951130000
Contact: --
Telephone: 4082927841
Mailing Name: Not reported
Mailing Address: 470 S MARKET ST

Year: 2001
Gepaid: CAR000086975
TSD EPA ID: CAD028409019
CA Waste Code: 181 - Other inorganic solid waste
Disposal Method: H01 - Transfer Station
Tons: 1.6856

Year: 2000
Gepaid: CAR000086975
TSD EPA ID: CAD028409019
CA Waste Code: 181 - Other inorganic solid waste
Disposal Method: H01 - Transfer Station
Tons: 1.2642

Additional Info:
Year: 2000
Gen EPA ID: CAR000086975

Shipment Date: 20001214
Creation Date: 3/22/2001 0:00:00
Receipt Date: 20001220
Manifest ID: 20463794
Trans EPA ID: CAR000017657
Trans Name: Not reported
Trans 2 EPA ID: CAD982524480
Trans 2 Name: Not reported
TSDF EPA ID: CAD028409019
Trans Name: Not reported
TSDF Alt EPA ID: CAD028409019
TSDF Alt Name: Not reported
Waste Code Description: 181 - Other inorganic solid waste Organics
RCRA Code: D008
Meth Code: H01 - Transfer Station
Quantity Tons: 1.2642
Waste Quantity: 1.5
Quantity Unit: Y
Additional Code 1: Not reported
Additional Code 2: Not reported
Additional Code 3: Not reported

DRAFT

CORE DEVELOPMENT (Continued) **1004676571**

Additional Code 4: Not reported
Additional Code 5: Not reported

Additional Info:
Year: 2001
Gen EPA ID: CAR000086975

Shipment Date: 20010419
Creation Date: 7/10/2001 0:00:00
Receipt Date: 20010425
Manifest ID: 20841391
Trans EPA ID: CAR000017657
Trans Name: Not reported
Trans 2 EPA ID: CAD982524480
Trans 2 Name: Not reported
TSDF EPA ID: CAD028409019
Trans Name: Not reported
TSDF Alt EPA ID: CAD028409019
TSDF Alt Name: Not reported
Waste Code Description: 181 - Other inorganic solid waste Organics
RCRA Code: D008
Meth Code: H01 - Transfer Station
Quantity Tons: 1.6856
Waste Quantity: 2
Quantity Unit: Y
Additional Code 1: Not reported
Additional Code 2: Not reported
Additional Code 3: Not reported
Additional Code 4: Not reported
Additional Code 5: Not reported

HWTS:
Name: CORE DEVELOPMENT
Address: 470 S MARKET ST
Address 2: Not reported
City,State,Zip: SAN JOSE, CA 951130000
EPA ID: CAR000086975
Inactive Date: 06/30/2002
Create Date: 04/03/2001
Last Act Date: 07/06/2010
Mailing Name: CHRIS NEALE
Mailing Address: 470 S MARKET ST
Mailing Address 2: Not reported
Mailing City,State,Zip: SAN JOSE, CA 951130000
Owner Name: --
Owner Address: --
Owner Address 2: Not reported
Owner City,State,Zip: --, 99 --
Contact Name: --
Contact Address: INACT PER NONDEL 01VQ - CR
Contact Address 2: Not reported
City,State,Zip: --, 99 --

DRAFT

K48 **ECONOMY IMPORTS** **CA CUPA Listings** **S121472145**
SW **493 S FIRST ST** **N/A**
1/8-1/4 **SAN JOSE, CA 95113**
0.187 mi.
986 ft. **Site 5 of 17 in cluster K**

Relative: CUPA SANTA CLARA:
Higher

Name:	ECONOMY IMPORTS
Address:	493 S FIRST ST
City,State,Zip:	SAN JOSE, CA 95113
Region:	SANTA CLARA
PE#:	2205
Program Description:	GENERATES 100 KG YR TO <5 TONS/YR
Program Identifier:	DEH PERMIT-HAZ WASTE GENERATOR PROGRAM
Latitude:	37.328738
Longitude:	-121.885232
Record ID:	PR0367448
Facility ID:	FA0252443

Actual:
100 ft.

J49 **ALL AUTO BODY AND FRAME** **RCRA-SQG** **1000103326**
SSW **560 SOUTH FIRST STREET** **CAD081446296**
1/8-1/4 **SAN JOSE, CA 95113**
0.191 mi.
1011 ft. **Site 2 of 7 in cluster J**

Relative: RCRA-SQG:
Higher

Date Form Received by Agency:	19960901
Handler Name:	ALL AUTO BODY AND FRAME
Handler Address:	560 SOUTH FIRST STREET
Handler City,State,Zip:	SAN JOSE, CA 95113
EPA ID:	CAD081446296
Contact Name:	Not reported
Contact Address:	Not reported
Contact City,State,Zip:	Not reported
Contact Telephone:	Not reported
Contact Fax:	Not reported
Contact Email:	Not reported
Contact Title:	Not reported
EPA Region:	09
Land Type:	Not reported
Federal Waste Generator Description:	Small Quantity Generator
Non-Notifier:	Not reported
Biennial Report Cycle:	Not reported
Accessibility:	Not reported
Active Site Indicator:	Handler Activities
State District Owner:	CA
State District:	2
Mailing Address:	SOUTH FIRST STREET
Mailing City,State,Zip:	SAN JOSE, CA 95113
Owner Name:	TOM THOMPSON
Owner Type:	Private
Operator Name:	NOT REQUIRED
Operator Type:	Private
Short-Term Generator Activity:	No
Importer Activity:	No
Mixed Waste Generator:	No
Transporter Activity:	No
Transfer Facility Activity:	No
Recycler Activity with Storage:	No
Small Quantity On-Site Burner Exemption:	No

Actual:
101 ft.

DRAFT

ALL AUTO BODY AND FRAME (Continued) **1000103326**

Smelting Melting and Refining Furnace Exemption:	No
Underground Injection Control:	No
Off-Site Waste Receipt:	No
Universal Waste Indicator:	No
Universal Waste Destination Facility:	No
Federal Universal Waste:	No
Active Site Fed-Reg Treatment Storage and Disposal Facility:	Not reported
Active Site Converter Treatment storage and Disposal Facility:	Not reported
Active Site State-Reg Treatment Storage and Disposal Facility:	Not reported
Active Site State-Reg Handler:	---
Federal Facility Indicator:	Not reported
Hazardous Secondary Material Indicator:	NN
Sub-Part K Indicator:	Not reported
Commercial TSD Indicator:	No
Treatment Storage and Disposal Type:	Not reported
2018 GPRA Permit Baseline:	Not on the Baseline
2018 GPRA Renewals Baseline:	Not on the Baseline
Permit Renewals Workload Universe:	Not reported
Permit Workload Universe:	Not reported
Permit Progress Universe:	Not reported
Post-Closure Workload Universe:	Not reported
Closure Workload Universe:	Not reported
202 GPRA Corrective Action Baseline:	No
Corrective Action Workload Universe:	No
Subject to Corrective Action Universe:	No
Non-TSDFs Where RCRA CA has Been Imposed Universe:	No
TSDFs Potentially Subject to CA Under 3004 (u)/(v) Universe:	No
TSDFs Only Subject to CA under Discretionary Auth Universe:	No
Corrective Action Priority Ranking:	No NCAPS ranking
Environmental Control Indicator:	No
Institutional Control Indicator:	No
Human Exposure Controls Indicator:	N/A
Groundwater Controls Indicator:	N/A
Operating TSDF Universe:	Not reported
Full Enforcement Universe:	Not reported
Significant Non-Complier Universe:	No
Unaddressed Significant Non-Complier Universe:	No
Addressed Significant Non-Complier Universe:	No
Significant Non-Complier With a Compliance Schedule Universe:	No
Financial Assurance Required:	Not reported
Handler Date of Last Change:	20000915
Recognized Trader-Importer:	No
Recognized Trader-Exporter:	No
Importer of Spent Lead Acid Batteries:	No
Exporter of Spent Lead Acid Batteries:	No
Recycler Activity Without Storage:	Not reported
Manifest Broker:	Not reported
Sub-Part P Indicator:	No

Handler - Owner Operator:

Owner/Operator Indicator:	Owner
Owner/Operator Name:	TOM THOMPSON
Legal Status:	Private
Date Became Current:	Not reported
Date Ended Current:	Not reported
Owner/Operator Address:	NOT REQUIRED

DRAFT

ALL AUTO BODY AND FRAME (Continued) **1000103326**

Owner/Operator City,State,Zip:	NOT REQUIRED, ME 99999
Owner/Operator Telephone:	415-555-1212
Owner/Operator Telephone Ext:	Not reported
Owner/Operator Fax:	Not reported
Owner/Operator Email:	Not reported
Owner/Operator Indicator:	Operator
Owner/Operator Name:	NOT REQUIRED
Legal Status:	Private
Date Became Current:	Not reported
Date Ended Current:	Not reported
Owner/Operator Address:	NOT REQUIRED
Owner/Operator City,State,Zip:	NOT REQUIRED, ME 99999
Owner/Operator Telephone:	415-555-1212
Owner/Operator Telephone Ext:	Not reported
Owner/Operator Fax:	Not reported
Owner/Operator Email:	Not reported

Historic Generators:

Receive Date:	19960901
Handler Name:	ALL AUTO BODY AND FRAME
Federal Waste Generator Description:	Small Quantity Generator
State District Owner:	CA
Large Quantity Handler of Universal Waste:	No
Recognized Trader Importer:	No
Recognized Trader Exporter:	No
Spent Lead Acid Battery Importer:	No
Spent Lead Acid Battery Exporter:	No
Current Record:	Yes
Non Storage Recycler Activity:	Not reported
Electronic Manifest Broker:	Not reported

List of NAICS Codes and Descriptions:

NAICS Codes:	No NAICS Codes Found

Facility Has Received Notices of Violations:

Violations:	No Violations Found

Evaluation Action Summary:

Evaluations:	No Evaluations Found

K50 **OUT OF BUSINESS (MARKET AUTO REPAIR & B)** **CA HAZMAT** **S113098821**
WSW **428 S MARKET ST 1** **N/A**
1/8-1/4 **SAN JOSE, CA 95113**
0.192 mi.
1013 ft. **Site 6 of 17 in cluster K**

Relative:
Higher

Actual:
99 ft.

SAN JOSE HAZMAT:

Name:	OUT OF BUSINESS (MARKET AUTO REPAIR & B)
Address:	428 S MARKET ST 1
City,State,Zip:	SAN JOSE, CA 95113
Region:	SAN JOSE
File Num:	400086
Class:	Auto Repair

DRAFT

K51 **MARKET AUTO** **CA CUPA Listings** **S103976431**
WSW **428 S MARKET ST** **N/A**
1/8-1/4 **SAN JOSE, CA 95113**
0.192 mi.
1013 ft. **Site 7 of 17 in cluster K**

Relative: **Higher**

Actual: **99 ft.**

CUPA SANTA CLARA:

Name:	MARKET AUTO
Address:	428 S MARKET ST
City,State,Zip:	SAN JOSE, CA 95113
Region:	SANTA CLARA
PE#:	2202
Program Description:	GENERATES < 100 KG/YR
Program Identifier:	DEH PERMIT-HAZ WASTE GENERATOR PROGRAM
Latitude:	37.329387
Longitude:	-121.886054
Record ID:	PR0365244
Facility ID:	FA0251349

Name:	MARKET AUTO
Address:	428 S MARKET ST
City,State,Zip:	SAN JOSE, CA 95113
Region:	SANTA CLARA
PE#:	BP01
Program Description:	HMBP FACILITY, 1-3 CHEMICALS
Program Identifier:	DEH PERMIT-HAZ MAT BUSINESS PLAN PROGRAM
Latitude:	37.329387
Longitude:	-121.886054
Record ID:	PR0396722
Facility ID:	FA0251349

K52 **THE MARKET AUTO REPAIR BODY INC** **RCRA NonGen / NLR** **1024794806**
WSW **428 S MARKET ST** **CAL000153710**
1/8-1/4 **SAN JOSE, CA 95113**
0.192 mi.
1013 ft. **Site 8 of 17 in cluster K**

Relative: **Higher**

Actual: **99 ft.**

RCRA NonGen / NLR:

Date Form Received by Agency:	20000120
Handler Name:	THE MARKET AUTO REPAIR BODY INC
Handler Address:	428 S MARKET ST
Handler City,State,Zip:	SAN JOSE, CA 95113-0000
EPA ID:	CAL000153710
Contact Name:	DON A. HOANG
Contact Address:	428 SOUTH MARKET ST
Contact City,State,Zip:	SAN JOSE, CA 95113
Contact Telephone:	408-292-9888
Contact Fax:	000-000-0000
Contact Email:	MARKET778@SBCGLOBAL.NET
Contact Title:	Not reported
EPA Region:	09
Land Type:	Not reported
Federal Waste Generator Description:	Not a generator, verified
Non-Notifier:	Not reported
Biennial Report Cycle:	Not reported
Accessibility:	Not reported
Active Site Indicator:	Handler Activities
State District Owner:	Not reported
State District:	Not reported
Mailing Address:	428 S MARKET ST

DRAFT

THE MARKET AUTO REPAIR BODY INC (Continued) **1024794806**

Mailing City,State,Zip:	SAN JOSE, CA 95113-0000
Owner Name:	DON A. HOANG
Owner Type:	Other
Operator Name:	DON A. HOANG
Operator Type:	Other
Short-Term Generator Activity:	No
Importer Activity:	No
Mixed Waste Generator:	No
Transporter Activity:	No
Transfer Facility Activity:	No
Recycler Activity with Storage:	No
Small Quantity On-Site Burner Exemption:	No
Smelting Melting and Refining Furnace Exemption:	No
Underground Injection Control:	No
Off-Site Waste Receipt:	No
Universal Waste Indicator:	Yes
Universal Waste Destination Facility:	Yes
Federal Universal Waste:	No
Active Site Fed-Reg Treatment Storage and Disposal Facility:	Not reported
Active Site Converter Treatment storage and Disposal Facility:	Not reported
Active Site State-Reg Treatment Storage and Disposal Facility:	Not reported
Active Site State-Reg Handler:	---
Federal Facility Indicator:	Not reported
Hazardous Secondary Material Indicator:	N
Sub-Part K Indicator:	Not reported
Commercial TSD Indicator:	No
Treatment Storage and Disposal Type:	Not reported
2018 GPRA Permit Baseline:	Not on the Baseline
2018 GPRA Renewals Baseline:	Not on the Baseline
Permit Renewals Workload Universe:	Not reported
Permit Workload Universe:	Not reported
Permit Progress Universe:	Not reported
Post-Closure Workload Universe:	Not reported
Closure Workload Universe:	Not reported
202 GPRA Corrective Action Baseline:	No
Corrective Action Workload Universe:	No
Subject to Corrective Action Universe:	No
Non-TSDFs Where RCRA CA has Been Imposed Universe:	No
TSDFs Potentially Subject to CA Under 3004 (u)/(v) Universe:	No
TSDFs Only Subject to CA under Discretionary Auth Universe:	No
Corrective Action Priority Ranking:	No NCAPS ranking
Environmental Control Indicator:	No
Institutional Control Indicator:	No
Human Exposure Controls Indicator:	N/A
Groundwater Controls Indicator:	N/A
Operating TSDF Universe:	Not reported
Full Enforcement Universe:	Not reported
Significant Non-Complier Universe:	No
Unaddressed Significant Non-Complier Universe:	No
Addressed Significant Non-Complier Universe:	No
Significant Non-Complier With a Compliance Schedule Universe:	No
Financial Assurance Required:	Not reported
Handler Date of Last Change:	20180905
Recognized Trader-Importer:	No
Recognized Trader-Exporter:	No
Importer of Spent Lead Acid Batteries:	No
Exporter of Spent Lead Acid Batteries:	No

DRAFT

THE MARKET AUTO REPAIR BODY INC (Continued) **1024794806**

Recycler Activity Without Storage: No
Manifest Broker: No
Sub-Part P Indicator: No

Handler - Owner Operator:
Owner/Operator Indicator: Operator
Owner/Operator Name: DON A. HOANG
Legal Status: Other
Date Became Current: Not reported
Date Ended Current: Not reported
Owner/Operator Address: 428 SOUTH MARKET ST
Owner/Operator City,State,Zip: SAN JOSE, CA 95113
Owner/Operator Telephone: 408-292-9888
Owner/Operator Telephone Ext: Not reported
Owner/Operator Fax: Not reported
Owner/Operator Email: Not reported

Owner/Operator Indicator: Owner
Owner/Operator Name: DON A. HOANG
Legal Status: Other
Date Became Current: Not reported
Date Ended Current: Not reported
Owner/Operator Address: 428 S MARKET ST
Owner/Operator City,State,Zip: SAN JOSE, CA 95113-0000
Owner/Operator Telephone: 408-292-9888
Owner/Operator Telephone Ext: Not reported
Owner/Operator Fax: Not reported
Owner/Operator Email: Not reported

Historic Generators:
Receive Date: 20000120
Handler Name: THE MARKET AUTO REPAIR BODY INC
Federal Waste Generator Description: Not a generator, verified
State District Owner: Not reported
Large Quantity Handler of Universal Waste: No
Recognized Trader Importer: No
Recognized Trader Exporter: No
Spent Lead Acid Battery Importer: No
Spent Lead Acid Battery Exporter: No
Current Record: Yes
Non Storage Recycler Activity: Not reported
Electronic Manifest Broker: Not reported

List of NAICS Codes and Descriptions:
NAICS Code: 811121
NAICS Description: AUTOMOTIVE BODY, PAINT, AND INTERIOR REPAIR AND MAINTENANCE

Facility Has Received Notices of Violations:
Violations: No Violations Found

Evaluation Action Summary:
Evaluations: No Evaluations Found

DRAFT

M53 **VALLEY TITLE CO.** **CA LUST** **S110326493**
West **300 S. FIRST STREET** **CA Cortese** **N/A**
1/8-1/4 **SAN JOSE, CA 95113** **CA CERS**
0.193 mi.
1020 ft. **Site 1 of 7 in cluster M**

Relative:
Lower

Actual:
96 ft.

LUST:

Name:	VALLEY TITLE CO.
Address:	300 S. FIRST STREET
City,State,Zip:	SAN JOSE, CA 95113-2828
Lead Agency:	SANTA CLARA COUNTY LOP
Case Type:	LUST Cleanup Site
Geo Track:	http://geotracker.waterboards.ca.gov/profile_report.asp?global_id=T10000002005
Global Id:	T10000002005
Latitude:	37.3315902758801
Longitude:	-121.886556744576
Status:	Completed - Case Closed
Status Date:	06/03/2011
Case Worker:	Not reported
RB Case Number:	14-806
Local Agency:	Not reported
File Location:	All Files are on GeoTracker or in the Local Agency Database
Local Case Number:	07S1E08P02f
Potential Media Affect:	Other Groundwater (uses other than drinking water)
Potential Contaminants of Concern:	Heating Oil / Fuel Oil
Site History:	Underground heating oil tank located within the basement of the building. In 1992, a water main/line ruptured near this building and flooded the basement. The flooding caused the product to come out of the tank. The tank was taken out of service and the tank was left in place. Subsurface investigation conducted in 2010 found soil and groundwater contamination. The UST will be properly closed in place.

LUST:

Global Id:	T10000002005
Contact Type:	Regional Board Caseworker
Contact Name:	Regional Water Board
Organization Name:	SAN FRANCISCO BAY RWQCB (REGION 2)
Address:	1515 CLAY ST SUITE 1400
City:	OAKLAND
Email:	Not reported
Phone Number:	Not reported

LUST:

Global Id:	T10000002005
Action Type:	ENFORCEMENT
Date:	06/03/2011
Action:	Closure/No Further Action Letter
Global Id:	T10000002005
Action Type:	Other
Date:	10/01/1992
Action:	Leak Began
Global Id:	T10000002005
Action Type:	RESPONSE
Date:	12/31/2010
Action:	Preliminary Site Assessment Report
Global Id:	T10000002005

DRAFT

VALLEY TITLE CO. (Continued) **S110326493**

Action Type: ENFORCEMENT
Date: 03/02/2011
Action: Staff Letter

Global Id: T10000002005
Action Type: RESPONSE
Date: 04/15/2011
Action: Correspondence

Global Id: T10000002005
Action Type: RESPONSE
Date: 04/15/2011
Action: Other Report / Document

Global Id: T10000002005
Action Type: RESPONSE
Date: 05/14/2010
Action: Soil and Water Investigation Report

Global Id: T10000002005
Action Type: RESPONSE
Date: 05/14/2010
Action: Correspondence

Global Id: T10000002005
Action Type: RESPONSE
Date: 07/28/2010
Action: Other Workplan

Global Id: T10000002005
Action Type: RESPONSE
Date: 08/18/2010
Action: Tank Removal Report / UST Sampling Report

Global Id: T10000002005
Action Type: RESPONSE
Date: 10/18/2010
Action: Other Report / Document

Global Id: T10000002005
Action Type: RESPONSE
Date: 08/16/2010
Action: Tank Removal Report / UST Sampling Report

Global Id: T10000002005
Action Type: RESPONSE
Date: 07/02/2007
Action: Preliminary Site Assessment Report

Global Id: T10000002005
Action Type: ENFORCEMENT
Date: 07/29/2010
Action: Staff Letter

Global Id: T10000002005
Action Type: Other
Date: 03/15/2010

DRAFT

VALLEY TITLE CO. (Continued) **S110326493**

Action: Leak Discovery

Global Id: T10000002005
Action Type: ENFORCEMENT
Date: 05/06/2010
Action: Notice of Responsibility

Global Id: T10000002005
Action Type: Other
Date: 04/28/2010
Action: Leak Reported

Global Id: T10000002005
Action Type: RESPONSE
Date: 04/29/2011
Action: Electronic Reporting Submittal Due

Global Id: T10000002005
Action Type: RESPONSE
Date: 07/02/2007
Action: Preliminary Site Assessment Report

Global Id: T10000002005
Action Type: RESPONSE
Date: 03/25/2011
Action: Correspondence

Global Id: T10000002005
Action Type: RESPONSE
Date: 04/04/2011
Action: Soil and Water Investigation Report

LUST:
Global Id: T10000002005
Status: Open - Case Begin Date
Status Date: 10/01/1992

Global Id: T10000002005
Status: Completed - Case Closed
Status Date: 05/06/2010

Global Id: T10000002005
Status: Open - Site Assessment
Status Date: 05/06/2010

Global Id: T10000002005
Status: Completed - Case Closed
Status Date: 06/03/2011

LUST SANTA CLARA:
Name: VALLEY TITLE CO.
Address: 300 S. FIRST ST.
City,State,Zip: SAN JOSE, CA
Region: SANTA CLARA
SCVWD ID: 07S1E08P02F

DRAFT

VALLEY TITLE CO. (Continued) **S110326493**

Date Closed: 06/03/2011
EDR Link ID: 07S1E08P02F

CORTESE:

Name:	VALLEY TITLE CO.
Address:	300 S. FIRST STREET
City,State,Zip:	SAN JOSE, CA
Region:	CORTESE
Envirostor Id:	Not reported
Global ID:	T10000002005
Site/Facility Type:	LUST CLEANUP SITE
Cleanup Status:	COMPLETED - CASE CLOSED
Status Date:	Not reported
Site Code:	Not reported
Latitude:	Not reported
Longitude:	Not reported
Owner:	Not reported
Enf Type:	Not reported
Swat R:	Not reported
Flag:	active
Order No:	Not reported
Waste Discharge System No:	Not reported
Effective Date:	Not reported
Region 2:	Not reported
WID Id:	Not reported
Solid Waste Id No:	Not reported
Waste Management Uit Name:	Not reported
File Name:	Active Open

CERS:

Name:	VALLEY TITLE CO.
Address:	300 S. FIRST STREET
City,State,Zip:	SAN JOSE, CA 95113-2828
Site ID:	187230
CERS ID:	T10000002005
CERS Description:	Leaking Underground Storage Tank Cleanup Site

Affiliation:

Affiliation Type Desc:	Regional Board Caseworker
Entity Name:	Regional Water Board - SAN FRANCISCO BAY RWQCB (REGION 2)
Entity Title:	Not reported
Affiliation Address:	1515 CLAY ST SUITE 1400
Affiliation City:	OAKLAND
Affiliation State:	CA
Affiliation Country:	Not reported
Affiliation Zip:	Not reported
Affiliation Phone:	Not reported

DRAFT

M54 **SJ SILICON VALLEY CHAMB OF COM** **CA CUPA Listings** **S121471816**
West **310 S FIRST ST** **N/A**
1/8-1/4 **SAN JOSE, CA 95113**
0.193 mi.
1020 ft. **Site 2 of 7 in cluster M**

Relative: CUPA SANTA CLARA:
Lower

Name:	SJ SILICON VALLEY CHAMB OF COM
Address:	310 S FIRST ST
City,State,Zip:	SAN JOSE, CA 95113
Region:	SANTA CLARA
PE#:	2202
Program Description:	GENERATES < 100 KG/YR
Program Identifier:	DEH PERMIT-HAZ WASTE GENERATOR PROGRAM
Latitude:	37.331252
Longitude:	-121.886704
Record ID:	PR0364659
Facility ID:	FA0251239

Actual:
96 ft.

---

55 **XIAOPING WU** **RCRA NonGen / NLR** **1026168705**
ENE **499 SOUTH 7TH STREET** **CAC003068750**
1/8-1/4 **SAN JOSE, CA 95112**
0.205 mi.
1083 ft.

Relative: RCRA NonGen / NLR:
Higher

Date Form Received by Agency:		20200529
Handler Name:	XIAOPING WU	
Handler Address:		499 SOUTH 7TH STREET
Handler City,State,Zip:		SAN JOSE, CA 95112
EPA ID:		CAC003068750
Contact Name:		XIAOPING WU
Contact Address:		499 SOUTH 7TH STREET
Contact City,State,Zip:		SAN JOSE, CA 95112
Contact Telephone:		408-483-3451
Contact Fax:		Not reported
Contact Email:		ROSAMARTINEZ@ALLIANCE-ENVIRO.COM
Contact Title:		Not reported
EPA Region:		09
Land Type:		Not reported
Federal Waste Generator Description:		Not a generator, verified
Non-Notifier:		Not reported
Biennial Report Cycle:		Not reported
Accessibility:		Not reported
Active Site Indicator:		Not reported
State District Owner:		Not reported
State District:		Not reported
Mailing Address:		499 SOUTH 7TH STREET
Mailing City,State,Zip:		SAN JOSE, CA 95112
Owner Name:		XIAOPING WU
Owner Type:		Other
Operator Name:		XIAOPING WU
Operator Type:		Other
Short-Term Generator Activity:		No
Importer Activity:		No
Mixed Waste Generator:		No
Transporter Activity:		No
Transfer Facility Activity:		No
Recycler Activity with Storage:		No
Small Quantity On-Site Burner Exemption:		No

Actual:
97 ft.

DRAFT

XIAOPING WU (Continued) **1026168705**

Smelting Melting and Refining Furnace Exemption:	No
Underground Injection Control:	No
Off-Site Waste Receipt:	No
Universal Waste Indicator:	No
Universal Waste Destination Facility:	No
Federal Universal Waste:	No
Active Site Fed-Reg Treatment Storage and Disposal Facility:	Not reported
Active Site Converter Treatment storage and Disposal Facility:	Not reported
Active Site State-Reg Treatment Storage and Disposal Facility:	Not reported
Active Site State-Reg Handler:	---
Federal Facility Indicator:	Not reported
Hazardous Secondary Material Indicator:	N
Sub-Part K Indicator:	Not reported
Commercial TSD Indicator:	No
Treatment Storage and Disposal Type:	Not reported
2018 GPRA Permit Baseline:	Not on the Baseline
2018 GPRA Renewals Baseline:	Not on the Baseline
Permit Renewals Workload Universe:	Not reported
Permit Workload Universe:	Not reported
Permit Progress Universe:	Not reported
Post-Closure Workload Universe:	Not reported
Closure Workload Universe:	Not reported
202 GPRA Corrective Action Baseline:	No
Corrective Action Workload Universe:	No
Subject to Corrective Action Universe:	No
Non-TSDFs Where RCRA CA has Been Imposed Universe:	No
TSDFs Potentially Subject to CA Under 3004 (u)/(v) Universe:	No
TSDFs Only Subject to CA under Discretionary Auth Universe:	No
Corrective Action Priority Ranking:	No NCAPS ranking
Environmental Control Indicator:	No
Institutional Control Indicator:	No
Human Exposure Controls Indicator:	N/A
Groundwater Controls Indicator:	N/A
Operating TSDF Universe:	Not reported
Full Enforcement Universe:	Not reported
Significant Non-Complier Universe:	No
Unaddressed Significant Non-Complier Universe:	No
Addressed Significant Non-Complier Universe:	No
Significant Non-Complier With a Compliance Schedule Universe:	No
Financial Assurance Required:	Not reported
Handler Date of Last Change:	20200608
Recognized Trader-Importer:	No
Recognized Trader-Exporter:	No
Importer of Spent Lead Acid Batteries:	No
Exporter of Spent Lead Acid Batteries:	No
Recycler Activity Without Storage:	No
Manifest Broker:	No
Sub-Part P Indicator:	No

Handler - Owner Operator:

Owner/Operator Indicator:	Owner
Owner/Operator Name:	XIAOPING WU
Legal Status:	Other
Date Became Current:	Not reported
Date Ended Current:	Not reported
Owner/Operator Address:	499 SOUTH 7TH STREET

DRAFT

XIAOPING WU (Continued) **1026168705**

Owner/Operator City,State,Zip: SAN JOSE, CA 95112
Owner/Operator Telephone: 408-483-3451
Owner/Operator Telephone Ext: Not reported
Owner/Operator Fax: Not reported
Owner/Operator Email: Not reported

Owner/Operator Indicator: Operator
Owner/Operator Name: XIAOPING WU
Legal Status: Other
Date Became Current: Not reported
Date Ended Current: Not reported
Owner/Operator Address: 499 SOUTH 7TH STREET
Owner/Operator City,State,Zip: SAN JOSE, CA 95112
Owner/Operator Telephone: 408-483-3451
Owner/Operator Telephone Ext: Not reported
Owner/Operator Fax: Not reported
Owner/Operator Email: Not reported

Historic Generators:
Receive Date: 20200529
Handler Name: XIAOPING WU
Federal Waste Generator Description: Not a generator, verified
State District Owner: Not reported
Large Quantity Handler of Universal Waste: No
Recognized Trader Importer: No
Recognized Trader Exporter: No
Spent Lead Acid Battery Importer: No
Spent Lead Acid Battery Exporter: No
Current Record: Yes
Non Storage Recycler Activity: Not reported
Electronic Manifest Broker: Not reported

List of NAICS Codes and Descriptions:
NAICS Code: 56299
NAICS Description: ALL OTHER WASTE MANAGEMENT SERVICES

Facility Has Received Notices of Violations:
Violations: No Violations Found

Evaluation Action Summary:
Evaluations: No Evaluations Found

N56 **MARKET AUTO ELECTRIC** **CA CUPA Listings** **S121472144**
WSW **402 S MARKET ST** **N/A**
1/8-1/4 **SAN JOSE, CA 95113**
0.207 mi.
1094 ft. **Site 1 of 4 in cluster N**

Relative: **Higher**
Actual: **99 ft.**

CUPA SANTA CLARA:
Name: MARKET AUTO ELECTRIC
Address: 402 S MARKET ST
City,State,Zip: SAN JOSE, CA 95113
Region: SANTA CLARA
PE#: 2202
Program Description: GENERATES < 100 KG/YR

DRAFT

MARKET AUTO ELECTRIC (Continued) **S121472144**

Program Identifier:	DEH PERMIT-HAZ WASTE GENERATOR PROGRAM
Latitude:	37.329585
Longitude:	-121.886803
Record ID:	PR0367447
Facility ID:	FA0252441

K57 **LIQUID AGENCY** **RCRA NonGen / NLR** **1025871714**
SW **448 S MARKET ST** **CAL000444831**
1/8-1/4 **SAN JOSE, CA 95113**
0.208 mi.
1099 ft. **Site 9 of 17 in cluster K**

Relative: **Higher**
Actual: **99 ft.**

RCRA NonGen / NLR:

Date Form Received by Agency:	20190326
Handler Name:	LIQUID AGENCY
Handler Address:	448 S MARKET ST
Handler City,State,Zip:	SAN JOSE, CA 95113
EPA ID:	CAL000444831
Contact Name:	PRISCILLA PHANVONGKHAM
Contact Address:	448 S MARKET ST
Contact City,State,Zip:	SAN JOSE, CA 95113
Contact Telephone:	408-850-8870
Contact Fax:	Not reported
Contact Email:	PRISCILLA.PHANVONGKHAM@LIQUIDAGENCY.COM
Contact Title:	Not reported
EPA Region:	09
Land Type:	Not reported
Federal Waste Generator Description:	Not a generator, verified
Non-Notifier:	Not reported
Biennial Report Cycle:	Not reported
Accessibility:	Not reported
Active Site Indicator:	Handler Activities
State District Owner:	Not reported
State District:	Not reported
Mailing Address:	448 S MARKET ST
Mailing City,State,Zip:	SAN JOSE, CA 95113
Owner Name:	SCOTT GARDNER
Owner Type:	Other
Operator Name:	PRISCILLA PHANVONGKHAM
Operator Type:	Other
Short-Term Generator Activity:	No
Importer Activity:	No
Mixed Waste Generator:	No
Transporter Activity:	No
Transfer Facility Activity:	No
Recycler Activity with Storage:	Yes
Small Quantity On-Site Burner Exemption:	No
Smelting Melting and Refining Furnace Exemption:	No
Underground Injection Control:	No
Off-Site Waste Receipt:	No
Universal Waste Indicator:	Yes
Universal Waste Destination Facility:	Yes
Federal Universal Waste:	No
Active Site Fed-Reg Treatment Storage and Disposal Facility:	Not reported
Active Site Converter Treatment storage and Disposal Facility:	Not reported
Active Site State-Reg Treatment Storage and Disposal Facility:	Not reported
Active Site State-Reg Handler:	---
Federal Facility Indicator:	Not reported

DRAFT

LIQUID AGENCY (Continued) **1025871714**

Hazardous Secondary Material Indicator:	N
Sub-Part K Indicator:	Not reported
Commercial TSD Indicator:	No
Treatment Storage and Disposal Type:	Not reported
2018 GPRA Permit Baseline:	Not on the Baseline
2018 GPRA Renewals Baseline:	Not on the Baseline
Permit Renewals Workload Universe:	Not reported
Permit Workload Universe:	Not reported
Permit Progress Universe:	Not reported
Post-Closure Workload Universe:	Not reported
Closure Workload Universe:	Not reported
202 GPRA Corrective Action Baseline:	No
Corrective Action Workload Universe:	No
Subject to Corrective Action Universe:	No
Non-TSDFs Where RCRA CA has Been Imposed Universe:	No
TSDFs Potentially Subject to CA Under 3004 (u)/(v) Universe:	No
TSDFs Only Subject to CA under Discretionary Auth Universe:	No
Corrective Action Priority Ranking:	No NCAPS ranking
Environmental Control Indicator:	No
Institutional Control Indicator:	No
Human Exposure Controls Indicator:	N/A
Groundwater Controls Indicator:	N/A
Operating TSDF Universe:	Not reported
Full Enforcement Universe:	Not reported
Significant Non-Complier Universe:	No
Unaddressed Significant Non-Complier Universe:	No
Addressed Significant Non-Complier Universe:	No
Significant Non-Complier With a Compliance Schedule Universe:	No
Financial Assurance Required:	Not reported
Handler Date of Last Change:	20190628
Recognized Trader-Importer:	No
Recognized Trader-Exporter:	No
Importer of Spent Lead Acid Batteries:	No
Exporter of Spent Lead Acid Batteries:	No
Recycler Activity Without Storage:	No
Manifest Broker:	No
Sub-Part P Indicator:	No

Handler - Owner Operator:

Owner/Operator Indicator:	Owner
Owner/Operator Name:	SCOTT GARDNER
Legal Status:	Other
Date Became Current:	Not reported
Date Ended Current:	Not reported
Owner/Operator Address:	448 S MARKET ST
Owner/Operator City,State,Zip:	SAN JOSE, CA 95113
Owner/Operator Telephone:	408-850-8800
Owner/Operator Telephone Ext:	Not reported
Owner/Operator Fax:	Not reported
Owner/Operator Email:	Not reported

Owner/Operator Indicator:	Operator
Owner/Operator Name:	PRISCILLA PHANVONGKHAM
Legal Status:	Other
Date Became Current:	Not reported
Date Ended Current:	Not reported

DRAFT

LIQUID AGENCY (Continued) **1025871714**

Owner/Operator Address: 448 S MARKET ST
Owner/Operator City,State,Zip: SAN JOSE, CA 95113
Owner/Operator Telephone: 408-850-8870
Owner/Operator Telephone Ext: Not reported
Owner/Operator Fax: Not reported
Owner/Operator Email: Not reported

Historic Generators:
Receive Date: 20190326
Handler Name: LIQUID AGENCY
Federal Waste Generator Description: Not a generator, verified
State District Owner: Not reported
Large Quantity Handler of Universal Waste: No
Recognized Trader Importer: No
Recognized Trader Exporter: No
Spent Lead Acid Battery Importer: No
Spent Lead Acid Battery Exporter: No
Current Record: Yes
Non Storage Recycler Activity: Not reported
Electronic Manifest Broker: Not reported

List of NAICS Codes and Descriptions:
NAICS Code: 561312
NAICS Description: EXECUTIVE SEARCH SERVICES

Facility Has Received Notices of Violations:
Violations: No Violations Found

Evaluation Action Summary:
Evaluations: No Evaluations Found

M58 **FOX CALIFORNIA THEATER** **CA LUST S105193425**
West **345 S 1ST ST** **CA HIST LUST N/A**
1/8-1/4 **SAN JOSE, CA 95113** **CA Cortese**
0.209 mi. **CA CERS**
1105 ft. **Site 3 of 7 in cluster M**

Relative: Higher
Actual: 98 ft.

LUST:
Name: FOX CALIFORNIA THEATER
Address: 345 S 1ST ST
City,State,Zip: SAN JOSE, CA 95113
Lead Agency: SANTA CLARA COUNTY LOP
Case Type: LUST Cleanup Site
Geo Track: http://geotracker.waterboards.ca.gov/profile_report.asp?global_id=T0608504232
Global Id: T0608504232
Latitude: 37.330557
Longitude: -121.88735
Status: Completed - Case Closed
Status Date: 02/07/2002
Case Worker: UST
RB Case Number: Not reported
Local Agency: SANTA CLARA COUNTY LOP
File Location: All Files are on GeoTracker or in the Local Agency Database
Local Case Number: Not reported
Potential Media Affect: Soil

DRAFT

FOX CALIFORNIA THEATER (Continued) **S105193425**

Potential Contaminants of Concern: Heating Oil / Fuel Oil
Site History: Not reported

LUST:
Global Id: T0608504232
Contact Type: Regional Board Caseworker
Contact Name: Regional Water Board
Organization Name: SAN FRANCISCO BAY RWQCB (REGION 2)
Address: 1515 CLAY ST SUITE 1400
City: OAKLAND
Email: Not reported
Phone Number: Not reported

Global Id: T0608504232
Contact Type: Local Agency Caseworker
Contact Name: UST CASE WORKER
Organization Name: SANTA CLARA COUNTY LOP
Address: 1555 Berger Drive, Suite 300
City: SAN JOSE
Email: Not reported
Phone Number: 4089183400

LUST:
Global Id: T0608504232
Action Type: ENFORCEMENT
Date: 02/15/2002
Action: Closure/No Further Action Letter

Global Id: T0608504232
Action Type: RESPONSE
Date: 11/09/2001
Action: Verbal Communication

Global Id: T0608504232
Action Type: RESPONSE
Date: 10/08/2007
Action: Well Destruction Report

Global Id: T0608504232
Action Type: RESPONSE
Date: 11/09/2001
Action: Request for Closure

Global Id: T0608504232
Action Type: RESPONSE
Date: 09/04/2001
Action: Unauthorized Release Form

Global Id: T0608504232
Action Type: RESPONSE
Date: 09/26/2001
Action: Tank Removal Report / UST Sampling Report

Global Id: T0608504232
Action Type: RESPONSE
Date: 04/19/1994
Action: Other Report / Document

DRAFT

FOX CALIFORNIA THEATER (Continued) **S105193425**

Global Id: T0608504232
Action Type: RESPONSE
Date: 12/12/2002
Action: Monitoring Report - Quarterly

Global Id: T0608504232
Action Type: Other
Date: 09/04/2001
Action: Leak Reported

Global Id: T0608504232
Action Type: REMEDIATION
Date: 08/23/2001
Action: Excavation

LUST:
Global Id: T0608504232
Status: Open - Case Begin Date
Status Date: 08/23/2001

Global Id: T0608504232
Status: Open - Site Assessment
Status Date: 08/23/2001

Global Id: T0608504232
Status: Completed - Case Closed
Status Date: 02/07/2002

LUST REG 2:
Region: 2
Facility Id: Not reported
Facility Status: Case Closed
Case Number: 07S1E08P01f
How Discovered: Not reported
Leak Cause: Not reported
Leak Source: Not reported
Date Leak Confirmed: Not reported
Oversight Program: LUST
Prelim. Site Assesment Wokplan Submitted: Not reported
Preliminary Site Assesment Began: 8/23/2001
Pollution Characterization Began: 8/23/2001
Pollution Remediation Plan Submitted: Not reported
Date Remediation Action Underway: Not reported
Date Post Remedial Action Monitoring Began: Not reported

LUST SANTA CLARA:
Name: FOX CALIFORNIA THEATER
Address: 345 S 1ST ST
City,State,Zip: SAN JOSE, CA
Region: SANTA CLARA
SCVWD ID: 07S1E08P01F
Date Closed: 02/07/2002
EDR Link ID: 07S1E08P01F

DRAFT

FOX CALIFORNIA THEATER (Continued) **S105193425**

HIST LUST SANTA CLARA:
- Name: Fox California Theater
- Address: 345 S 1st St
- City: San Jose
- Region: SANTA CLARA
- Region Code: 2
- SCVWD ID: 07S1E08P01
- Oversite Agency: SCVWD
- Date Listed: 2001-12-19 00:00:00
- Closed Date: 2002-02-07 00:00:00

CORTESE:
- Name: FOX CALIFORNIA THEATER
- Address: 345 S 1ST ST
- City,State,Zip: SAN JOSE, CA 95113
- Region: CORTESE
- Envirostor Id: Not reported
- Global ID: T0608504232
- Site/Facility Type: LUST CLEANUP SITE
- Cleanup Status: COMPLETED - CASE CLOSED
- Status Date: Not reported
- Site Code: Not reported
- Latitude: Not reported
- Longitude: Not reported
- Owner: Not reported
- Enf Type: Not reported
- Swat R: Not reported
- Flag: active
- Order No: Not reported
- Waste Discharge System No: Not reported
- Effective Date: Not reported
- Region 2: Not reported
- WID Id: Not reported
- Solid Waste Id No: Not reported
- Waste Management Uit Name: Not reported
- File Name: Active Open

CERS:
- Name: FOX CALIFORNIA THEATER
- Address: 345 S 1ST ST
- City,State,Zip: SAN JOSE, CA 95113
- Site ID: 254314
- CERS ID: T0608504232
- CERS Description: Leaking Underground Storage Tank Cleanup Site

Affiliation:
- Affiliation Type Desc: Local Agency Caseworker
- Entity Name: UST CASE WORKER - SANTA CLARA COUNTY LOP
- Entity Title: Not reported
- Affiliation Address: 1555 Berger Drive, Suite 300
- Affiliation City: SAN JOSE
- Affiliation State: CA
- Affiliation Country: Not reported
- Affiliation Zip: Not reported
- Affiliation Phone: 4089183400

DRAFT

FOX CALIFORNIA THEATER (Continued) **S105193425**

Affiliation Type Desc:	Regional Board Caseworker
Entity Name:	Regional Water Board - SAN FRANCISCO BAY RWQCB (REGION 2)
Entity Title:	Not reported
Affiliation Address:	1515 CLAY ST SUITE 1400
Affiliation City:	OAKLAND
Affiliation State:	CA
Affiliation Country:	Not reported
Affiliation Zip:	Not reported
Affiliation Phone:	Not reported

M59 **CALIFORNIA THEATER** **RCRA-SQG 1019899640**
West **345 S FIRST ST** **FINDS CAR000267492**
1/8-1/4 **SAN JOSE, CA 95113** **ECHO**
0.209 mi.
1105 ft. **Site 4 of 7 in cluster M**

Relative: **Higher**
Actual: **98 ft.**

RCRA-SQG:

Date Form Received by Agency:	20180228
Handler Name:	CALIFORNIA THEATER
Handler Address:	345 S FIRST ST
Handler City,State,Zip:	SAN JOSE, CA 95113
EPA ID:	CAR000267492
Contact Name:	THOMAS A GALLAGHER
Contact Address:	ALMADEN BLVD
Contact City,State,Zip:	SAN JOSE, CA 95110
Contact Telephone:	408-792-4123
Contact Fax:	408-277-3535
Contact Email:	TGALLAGHER@SANJOSE.ORG
Contact Title:	PROJECT MANAGER
EPA Region:	09
Land Type:	Municipal
Federal Waste Generator Description:	Small Quantity Generator
Non-Notifier:	Not reported
Biennial Report Cycle:	Not reported
Accessibility:	Not reported
Active Site Indicator:	Handler Activities
State District Owner:	Not reported
State District:	Not reported
Mailing Address:	ALMADEN BLVD
Mailing City,State,Zip:	SAN JOSE, CA 95110
Owner Name:	SUCCESSOR AGCY TO REDEVELOPMENT AGCY SJ
Owner Type:	Municipal
Operator Name:	TEAM SAN JOSE
Operator Type:	Private
Short-Term Generator Activity:	No
Importer Activity:	No
Mixed Waste Generator:	No
Transporter Activity:	No
Transfer Facility Activity:	No
Recycler Activity with Storage:	No
Small Quantity On-Site Burner Exemption:	No
Smelting Melting and Refining Furnace Exemption:	No
Underground Injection Control:	No
Off-Site Waste Receipt:	No
Universal Waste Indicator:	No
Universal Waste Destination Facility:	No
Federal Universal Waste:	No

DRAFT

CALIFORNIA THEATER (Continued) **1019899640**

Active Site Fed-Reg Treatment Storage and Disposal Facility:	Not reported
Active Site Converter Treatment storage and Disposal Facility:	Not reported
Active Site State-Reg Treatment Storage and Disposal Facility:	Not reported
Active Site State-Reg Handler:	---
Federal Facility Indicator:	Not reported
Hazardous Secondary Material Indicator:	NN
Sub-Part K Indicator:	Not reported
Commercial TSD Indicator:	No
Treatment Storage and Disposal Type:	Not reported
2018 GPRA Permit Baseline:	Not on the Baseline
2018 GPRA Renewals Baseline:	Not on the Baseline
Permit Renewals Workload Universe:	Not reported
Permit Workload Universe:	Not reported
Permit Progress Universe:	Not reported
Post-Closure Workload Universe:	Not reported
Closure Workload Universe:	Not reported
202 GPRA Corrective Action Baseline:	No
Corrective Action Workload Universe:	No
Subject to Corrective Action Universe:	No
Non-TSDFs Where RCRA CA has Been Imposed Universe:	No
TSDFs Potentially Subject to CA Under 3004 (u)/(v) Universe:	No
TSDFs Only Subject to CA under Discretionary Auth Universe:	No
Corrective Action Priority Ranking:	No NCAPS ranking
Environmental Control Indicator:	No
Institutional Control Indicator:	No
Human Exposure Controls Indicator:	N/A
Groundwater Controls Indicator:	N/A
Operating TSDF Universe:	Not reported
Full Enforcement Universe:	Not reported
Significant Non-Complier Universe:	No
Unaddressed Significant Non-Complier Universe:	No
Addressed Significant Non-Complier Universe:	No
Significant Non-Complier With a Compliance Schedule Universe:	No
Financial Assurance Required:	Not reported
Handler Date of Last Change:	20180305
Recognized Trader-Importer:	No
Recognized Trader-Exporter:	No
Importer of Spent Lead Acid Batteries:	No
Exporter of Spent Lead Acid Batteries:	No
Recycler Activity Without Storage:	No
Manifest Broker:	No
Sub-Part P Indicator:	No

Hazardous Waste Summary:

Waste Code:	D008
Waste Description:	LEAD

Handler - Owner Operator:

Owner/Operator Indicator:	Owner
Owner/Operator Name:	SUCCESSOR AGCY TO REDEVELOPMENT AGCY SJ
Legal Status:	Municipal
Date Became Current:	20000101
Date Ended Current:	Not reported
Owner/Operator Address:	200 EAST SANTA CLARA ST, 13TH FLR
Owner/Operator City,State,Zip:	SAN JOSE, CA 95113

DRAFT

CALIFORNIA THEATER (Continued) **1019899640**

Owner/Operator Telephone: 408-535-3500
Owner/Operator Telephone Ext: Not reported
Owner/Operator Fax: Not reported
Owner/Operator Email: Not reported

Owner/Operator Indicator: Operator
Owner/Operator Name: TEAM SAN JOSE
Legal Status: Private
Date Became Current: 20040701
Date Ended Current: Not reported
Owner/Operator Address: Not reported
Owner/Operator City,State,Zip: Not reported
Owner/Operator Telephone: Not reported
Owner/Operator Telephone Ext: Not reported
Owner/Operator Fax: Not reported
Owner/Operator Email: Not reported

Owner/Operator Indicator: Owner
Owner/Operator Name: SUCCESSOR AGCY TO REDEVELOPMENT AGCY SJ
Legal Status: Municipal
Date Became Current: 20000101
Date Ended Current: Not reported
Owner/Operator Address: 200 EAST SANTA CLARA ST, 13TH FLR
Owner/Operator City,State,Zip: SAN JOSE, CA 95113
Owner/Operator Telephone: 408-535-3500
Owner/Operator Telephone Ext: Not reported
Owner/Operator Fax: Not reported
Owner/Operator Email: Not reported

Owner/Operator Indicator: Operator
Owner/Operator Name: TEAM SAN JOSE
Legal Status: Private
Date Became Current: 20040701
Date Ended Current: Not reported
Owner/Operator Address: 408 ALMADEN BLVD
Owner/Operator City,State,Zip: SAN JOSE, CA 95110
Owner/Operator Telephone: Not reported
Owner/Operator Telephone Ext: Not reported
Owner/Operator Fax: Not reported
Owner/Operator Email: Not reported

Historic Generators:
Receive Date: 20160927
Handler Name: CALIFORNIA THEATER
Federal Waste Generator Description: Small Quantity Generator
State District Owner: Not reported
Large Quantity Handler of Universal Waste: No
Recognized Trader Importer: No
Recognized Trader Exporter: No
Spent Lead Acid Battery Importer: No
Spent Lead Acid Battery Exporter: No
Current Record: No
Non Storage Recycler Activity: Not reported
Electronic Manifest Broker: Not reported

Receive Date: 20180228
Handler Name: CALIFORNIA THEATER

DRAFT

CALIFORNIA THEATER (Continued) **1019899640**

Federal Waste Generator Description:	Small Quantity Generator
State District Owner:	Not reported
Large Quantity Handler of Universal Waste:	No
Recognized Trader Importer:	No
Recognized Trader Exporter:	No
Spent Lead Acid Battery Importer:	No
Spent Lead Acid Battery Exporter:	No
Current Record:	Yes
Non Storage Recycler Activity:	No
Electronic Manifest Broker:	No

List of NAICS Codes and Descriptions:
NAICS Code: 711110
NAICS Description: THEATER COMPANIES AND DINNER THEATERS

NAICS Code: 711190
NAICS Description: OTHER PERFORMING ARTS COMPANIES

Facility Has Received Notices of Violations:
Violations: No Violations Found

Evaluation Action Summary:
Evaluations: No Evaluations Found

FINDS:
Registry ID: 110070124618

Click Here:

Environmental Interest/Information System:
RCRAInfo is a national information system that supports the Resource Conservation and Recovery Act (RCRA) program through the tracking of events and activities related to facilities that generate, transport, and treat, store, or dispose of hazardous waste. RCRAInfo allows RCRA program staff to track the notification, permit, compliance, and corrective action activities required under RCRA.

Click this hyperlink while viewing on your computer to access additional FINDS: detail in the EDR Site Report.

ECHO:

Envid:	1019899640
Registry ID:	110070124618
DFR URL:	http://echo.epa.gov/detailed-facility-report?fid=110070124618
Name:	CALIFORNIA THEATER
Address:	345 S FIRST ST
City,State,Zip:	SAN JOSE, CA 95113

DRAFT

O60 **FORMER TEXACO STATION** **CA LUST** **S103881051**
SSW **598 S 1ST ST** **CA HIST LUST** **N/A**
1/8-1/4 **SAN JOSE, CA 95112**
0.212 mi.
1121 ft. **Site 1 of 7 in cluster O**

Relative:
Higher

Actual:
101 ft.

LUST REG 2:

Region:	2
Facility Id:	Not reported
Facility Status:	Remedial action (cleanup) Underway
Case Number:	07S1E17G02f
How Discovered:	Not reported
Leak Cause:	Not reported
Leak Source:	Not reported
Date Leak Confirmed:	Not reported
Oversight Program:	LUST
Prelim. Site Assesment Wokplan Submitted:	Not reported
Preliminary Site Assesment Began:	5/11/1993
Pollution Characterization Began:	5/11/1993
Pollution Remediation Plan Submitted:	Not reported
Date Remediation Action Underway:	3/27/2002
Date Post Remedial Action Monitoring Began:	Not reported

LUST SANTA CLARA:

Name:	FORMER TEXACO STATION
Address:	598 S 1ST ST
City,State,Zip:	SAN JOSE, CA
Region:	SANTA CLARA
SCVWD ID:	07S1E17G02F
Date Closed:	Not reported
EDR Link ID:	07S1E17G02F

HIST LUST SANTA CLARA:

Name:	Former Texaco Station
Address:	598 S 1st St
City:	San Jose
Region:	SANTA CLARA
Region Code:	2
SCVWD ID:	07S1E17G02
Oversite Agency:	SCCDEH
Date Listed:	1994-03-04 00:00:00
Closed Date:	Not reported

O61 **598 S. 1ST. ST. (SS#21-1286)** **CA LUST** **S106203321**
SSW **598 S FIRST ST.** **CA Cortese** **N/A**
1/8-1/4 **SAN JOSE, CA 95113** **CA WDS**
0.212 mi. **CA CERS**
1121 ft. **Site 2 of 7 in cluster O**

Relative:
Higher

Actual:
101 ft.

LUST:

Name:	FORMER TEXACO STATION
Address:	598 S. FIRST STREET
City,State,Zip:	SAN JOSE, CA 95112
Lead Agency:	SANTA CLARA COUNTY LOP
Case Type:	LUST Cleanup Site
Geo Track:	http://geotracker.waterboards.ca.gov/profile_report.asp?global_id=T0608501801
Global Id:	T0608501801
Latitude:	37.3273333333333
Longitude:	-121.8837

DRAFT

598 S. 1ST. ST. (SS#21-1286) (Continued) **S106203321**

Status:	Open - Site Assessment
Status Date:	02/21/2011
Case Worker:	GOR
RB Case Number:	14-225
Local Agency:	SANTA CLARA COUNTY LOP
File Location:	All Files are on GeoTracker or in the Local Agency Database
Local Case Number:	07S1E17G02f
Potential Media Affect:	Other Groundwater (uses other than drinking water)
Potential Contaminants of Concern:	MTBE / TBA / Other Fuel Oxygenates, Gasoline
Site History:	The first soil borings were drilled onsite in may 1993. 5 soil borings (B1 through B5) were drilled near the former dispenser islands, gasoline USTs and the "unknown featur" at the reas of the building. Petroleum hydrocarbons were detected in both soil and groundwter samples from the soil borings. In August 1994, 7 additional soil borings (SB1 through SB7) were advanced onsite. 4 were completed as groundwater monitoring wells (MW1 through MW4). TPHg was reported in groundwater from well MW1 at 50,000 ppb. In July 1999, 9 geoprobe borings (GP1 through GP9) were advanced for the collection of soil and groundwater samples. In December 2000, 4 wells (MW5 through MW8) were installed on and offsite. In October 2004, a two-phase extraction system (TPET) was installed at the site. In the fourth quarter 2008, the TPET system was replaced with a new dual-phase extraction and treatment (DPET) system. Remediation and monitoring are ongoing.

LUST:

Global Id:	T0608501801
Contact Type:	Local Agency Caseworker
Contact Name:	Gerald O'Regan
Organization Name:	SANTA CLARA COUNTY LOP
Address:	1555 BERGER DRIVE STE 300
City:	SAN JOSE
Email:	gerald.o'regan@deh.sccgov.org
Phone Number:	Not reported

LUST:

Global Id:	T0608501801
Action Type:	ENFORCEMENT
Date:	03/02/2006
Action:	Staff Letter - #602030
Global Id:	T0608501801
Action Type:	ENFORCEMENT
Date:	06/25/1996
Action:	Notice of Responsibility - #39834
Global Id:	T0608501801
Action Type:	ENFORCEMENT
Date:	11/18/1997
Action:	Staff Letter - #25624
Global Id:	T0608501801
Action Type:	ENFORCEMENT
Date:	05/18/2000
Action:	Staff Letter - #25632
Global Id:	T0608501801

DRAFT

598 S. 1ST. ST. (SS#21-1286) (Continued) **S106203321**

Action Type: ENFORCEMENT
Date: 03/27/2002
Action: Staff Letter - #20723

Global Id: T0608501801
Action Type: ENFORCEMENT
Date: 12/16/2010
Action: Staff Letter

Global Id: T0608501801
Action Type: ENFORCEMENT
Date: 02/03/2014
Action: Staff Letter

Global Id: T0608501801
Action Type: ENFORCEMENT
Date: 01/29/2014
Action: Staff Letter

Global Id: T0608501801
Action Type: ENFORCEMENT
Date: 02/19/2015
Action: Staff Letter

Global Id: T0608501801
Action Type: ENFORCEMENT
Date: 06/07/2016
Action: Staff Letter

Global Id: T0608501801
Action Type: ENFORCEMENT
Date: 12/23/2020
Action: Staff Letter

Global Id: T0608501801
Action Type: RESPONSE
Date: 05/30/2013
Action: Site Assessment Report

Global Id: T0608501801
Action Type: RESPONSE
Date: 01/30/2013
Action: Monitoring Report - Quarterly

Global Id: T0608501801
Action Type: RESPONSE
Date: 10/30/2020
Action: Monitoring Report - Semi-Annually

Global Id: T0608501801
Action Type: RESPONSE
Date: 07/30/2021
Action: Soil and Water Investigation Report

Global Id: T0608501801
Action Type: RESPONSE
Date: 07/10/2018

DRAFT

598 S. 1ST. ST. (SS#21-1286) (Continued) **S106203321**

Action: Other Report / Document

Global Id: T0608501801
Action Type: RESPONSE
Date: 07/30/2009
Action: Remedial Progress Report

Global Id: T0608501801
Action Type: RESPONSE
Date: 09/08/2004
Action: Other Report / Document

Global Id: T0608501801
Action Type: RESPONSE
Date: 05/15/1997
Action: Soil and Water Investigation Report

Global Id: T0608501801
Action Type: RESPONSE
Date: 09/14/2000
Action: Other Report / Document

Global Id: T0608501801
Action Type: RESPONSE
Date: 05/15/2000
Action: CAP/RAP - Other Report

Global Id: T0608501801
Action Type: RESPONSE
Date: 01/01/1994
Action: Correspondence

Global Id: T0608501801
Action Type: RESPONSE
Date: 07/22/1996
Action: Monitoring Report - Quarterly

Global Id: T0608501801
Action Type: RESPONSE
Date: 06/03/2005
Action: Other Report / Document

Global Id: T0608501801
Action Type: RESPONSE
Date: 01/01/1998
Action: Other Report / Document

Global Id: T0608501801
Action Type: RESPONSE
Date: 11/13/2007
Action: Other Report / Document

Global Id: T0608501801
Action Type: RESPONSE
Date: 03/04/2005
Action: NPDES / WDR Reports

DRAFT

598 S. 1ST. ST. (SS#21-1286) (Continued) **S106203321**

Global Id: T0608501801
Action Type: RESPONSE
Date: 04/30/2020
Action: Monitoring Report - Semi-Annually

Global Id: T0608501801
Action Type: RESPONSE
Date: 06/04/2012
Action: Other Report / Document

Global Id: T0608501801
Action Type: RESPONSE
Date: 01/30/2018
Action: Monitoring Report - Quarterly

Global Id: T0608501801
Action Type: RESPONSE
Date: 11/22/2002
Action: Other Report / Document

Global Id: T0608501801
Action Type: RESPONSE
Date: 05/25/1993
Action: Preliminary Site Assessment Report

Global Id: T0608501801
Action Type: RESPONSE
Date: 08/08/2005
Action: Remedial Progress Report

Global Id: T0608501801
Action Type: RESPONSE
Date: 07/30/2017
Action: Monitoring Report - Quarterly

Global Id: T0608501801
Action Type: RESPONSE
Date: 07/10/2017
Action: Other Report / Document

Global Id: T0608501801
Action Type: RESPONSE
Date: 04/30/2021
Action: Monitoring Report - Semi-Annually

Global Id: T0608501801
Action Type: ENFORCEMENT
Date: 06/17/2009
Action: Staff Letter

Global Id: T0608501801
Action Type: ENFORCEMENT
Date: 05/07/2009
Action: Staff Letter

Global Id: T0608501801
Action Type: ENFORCEMENT

DRAFT

598 S. 1ST. ST. (SS#21-1286) (Continued) **S106203321**

Date: 07/07/2011
Action: Staff Letter

Global Id: T0608501801
Action Type: ENFORCEMENT
Date: 02/11/2011
Action: Staff Letter

Global Id: T0608501801
Action Type: ENFORCEMENT
Date: 08/13/2013
Action: Staff Letter

Global Id: T0608501801
Action Type: ENFORCEMENT
Date: 09/24/2013
Action: Staff Letter

Global Id: T0608501801
Action Type: ENFORCEMENT
Date: 01/28/2013
Action: Staff Letter

Global Id: T0608501801
Action Type: ENFORCEMENT
Date: 06/03/2005
Action: Other Report

Global Id: T0608501801
Action Type: ENFORCEMENT
Date: 12/28/2016
Action: Staff Letter

Global Id: T0608501801
Action Type: ENFORCEMENT
Date: 04/07/2017
Action: Staff Letter

Global Id: T0608501801
Action Type: ENFORCEMENT
Date: 07/24/2017
Action: Staff Letter

Global Id: T0608501801
Action Type: ENFORCEMENT
Date: 07/25/2017
Action: Staff Letter

Global Id: T0608501801
Action Type: ENFORCEMENT
Date: 03/11/2021
Action: Staff Letter

Global Id: T0608501801
Action Type: RESPONSE
Date: 10/30/2010
Action: Monitoring Report - Semi-Annually

DRAFT

598 S. 1ST. ST. (SS#21-1286) (Continued) **S106203321**

Global Id: T0608501801
Action Type: RESPONSE
Date: 07/30/2009
Action: Remedial Progress Report

Global Id: T0608501801
Action Type: RESPONSE
Date: 10/30/2009
Action: Monitoring Report - Semi-Annually

Global Id: T0608501801
Action Type: RESPONSE
Date: 04/30/2010
Action: Monitoring Report - Semi-Annually

Global Id: T0608501801
Action Type: RESPONSE
Date: 12/07/2012
Action: Soil Vapor Intrusion Investigation Report

Global Id: T0608501801
Action Type: RESPONSE
Date: 01/30/2013
Action: Monitoring Report - Quarterly

Global Id: T0608501801
Action Type: RESPONSE
Date: 04/30/2013
Action: Monitoring Report - Quarterly

Global Id: T0608501801
Action Type: RESPONSE
Date: 11/02/2012
Action: Other Report / Document

Global Id: T0608501801
Action Type: RESPONSE
Date: 10/30/2014
Action: Monitoring Report - Semi-Annually

Global Id: T0608501801
Action Type: RESPONSE
Date: 07/11/2014
Action: Correspondence

Global Id: T0608501801
Action Type: RESPONSE
Date: 11/30/2015
Action: Pilot Study/ Treatability Report

Global Id: T0608501801
Action Type: RESPONSE
Date: 10/30/2016
Action: Monitoring Report - Semi-Annually

Global Id: T0608501801
Action Type: RESPONSE

DRAFT

598 S. 1ST. ST. (SS#21-1286) (Continued) **S106203321**

Date: 04/30/2017
Action: Monitoring Report - Semi-Annually

Global Id: T0608501801
Action Type: RESPONSE
Date: 07/23/2015
Action: Email Correspondence

Global Id: T0608501801
Action Type: RESPONSE
Date: 07/15/2015
Action: Correspondence

Global Id: T0608501801
Action Type: RESPONSE
Date: 12/31/2018
Action: Other Report / Document

Global Id: T0608501801
Action Type: RESPONSE
Date: 11/30/2017
Action: Well Destruction Report

Global Id: T0608501801
Action Type: RESPONSE
Date: 08/09/2019
Action: Other Workplan

Global Id: T0608501801
Action Type: RESPONSE
Date: 10/11/2019
Action: Well Installation Report

Global Id: T0608501801
Action Type: RESPONSE
Date: 04/30/2009
Action: Monitoring Report - Quarterly

Global Id: T0608501801
Action Type: RESPONSE
Date: 12/04/2012
Action: Soil Vapor Intrusion Investigation Report

Global Id: T0608501801
Action Type: RESPONSE
Date: 05/20/1994
Action: Other Workplan

Global Id: T0608501801
Action Type: RESPONSE
Date: 11/30/2016
Action: Remedial Progress Report

Global Id: T0608501801
Action Type: RESPONSE
Date: 10/30/2016
Action: Other Report / Document

DRAFT

598 S. 1ST. ST. (SS#21-1286) (Continued) **S106203321**

Global Id: T0608501801
Action Type: RESPONSE
Date: 10/30/2017
Action: Monitoring Report - Quarterly

Global Id: T0608501801
Action Type: RESPONSE
Date: 06/09/2017
Action: Other Report / Document

Global Id: T0608501801
Action Type: ENFORCEMENT
Date: 11/08/2010
Action: Staff Letter

Global Id: T0608501801
Action Type: ENFORCEMENT
Date: 04/14/2008
Action: Staff Letter - #804140

Global Id: T0608501801
Action Type: ENFORCEMENT
Date: 03/25/2021
Action: Clean Up Fund - Case Closure Review Summary Report (RSR)

Global Id: T0608501801
Action Type: ENFORCEMENT
Date: 12/05/2012
Action: Staff Letter

Global Id: T0608501801
Action Type: ENFORCEMENT
Date: 10/01/2013
Action: Staff Letter

Global Id: T0608501801
Action Type: ENFORCEMENT
Date: 05/01/2013
Action: Staff Letter

Global Id: T0608501801
Action Type: ENFORCEMENT
Date: 08/03/2012
Action: Staff Letter

Global Id: T0608501801
Action Type: ENFORCEMENT
Date: 05/14/2012
Action: Staff Letter

Global Id: T0608501801
Action Type: ENFORCEMENT
Date: 07/07/2017
Action: Staff Letter

Global Id: T0608501801
Action Type: ENFORCEMENT

DRAFT

598 S. 1ST. ST. (SS#21-1286) (Continued) **S106203321**

Date: 07/09/2018
Action: Clean Up Fund - Case Closure Review Summary Report (RSR)

Global Id: T0608501801
Action Type: RESPONSE
Date: 04/30/2009
Action: Monitoring Report - Quarterly

Global Id: T0608501801
Action Type: RESPONSE
Date: 10/30/2009
Action: Remedial Progress Report

Global Id: T0608501801
Action Type: RESPONSE
Date: 04/30/2010
Action: Remedial Progress Report

Global Id: T0608501801
Action Type: RESPONSE
Date: 01/30/2010
Action: Remedial Progress Report

Global Id: T0608501801
Action Type: RESPONSE
Date: 07/30/2010
Action: Remedial Progress Report

Global Id: T0608501801
Action Type: RESPONSE
Date: 04/30/2012
Action: Monitoring Report - Semi-Annually

Global Id: T0608501801
Action Type: RESPONSE
Date: 10/30/2012
Action: Monitoring Report - Semi-Annually

Global Id: T0608501801
Action Type: RESPONSE
Date: 05/18/2012
Action: Soil and Water Investigation Report

Global Id: T0608501801
Action Type: RESPONSE
Date: 04/30/2015
Action: Monitoring Report - Semi-Annually

Global Id: T0608501801
Action Type: RESPONSE
Date: 03/09/2015
Action: Email Correspondence

Global Id: T0608501801
Action Type: RESPONSE
Date: 10/30/2015
Action: Monitoring Report - Semi-Annually

DRAFT

598 S. 1ST. ST. (SS#21-1286) (Continued) **S106203321**

Global Id: T0608501801
Action Type: RESPONSE
Date: 06/30/2015
Action: Email Correspondence

Global Id: T0608501801
Action Type: ENFORCEMENT
Date: 06/08/2012
Action: Staff Letter

Global Id: T0608501801
Action Type: ENFORCEMENT
Date: 05/31/2012
Action: Staff Letter

Global Id: T0608501801
Action Type: ENFORCEMENT
Date: 07/28/2015
Action: Staff Letter

Global Id: T0608501801
Action Type: ENFORCEMENT
Date: 05/09/2014
Action: Staff Letter

Global Id: T0608501801
Action Type: ENFORCEMENT
Date: 11/12/2014
Action: Staff Letter

Global Id: T0608501801
Action Type: ENFORCEMENT
Date: 06/06/2019
Action: Staff Letter

Global Id: T0608501801
Action Type: ENFORCEMENT
Date: 08/25/2020
Action: Staff Letter

Global Id: T0608501801
Action Type: ENFORCEMENT
Date: 08/26/2020
Action: Email Correspondence

Global Id: T0608501801
Action Type: Other
Date: 05/11/1993
Action: Leak Discovery

Global Id: T0608501801
Action Type: RESPONSE
Date: 10/30/2008
Action: Monitoring Report - Quarterly

Global Id: T0608501801
Action Type: RESPONSE

DRAFT

598 S. 1ST. ST. (SS#21-1286) (Continued) **S106203321**

Date: 07/30/2008
Action: Monitoring Report - Quarterly

Global Id: T0608501801
Action Type: RESPONSE
Date: 01/30/2009
Action: Monitoring Report - Quarterly

Global Id: T0608501801
Action Type: RESPONSE
Date: 05/22/2000
Action: Monitoring Report - Quarterly

Global Id: T0608501801
Action Type: RESPONSE
Date: 11/21/1997
Action: Monitoring Report - Quarterly

Global Id: T0608501801
Action Type: RESPONSE
Date: 11/30/2011
Action: Soil and Water Investigation Report

Global Id: T0608501801
Action Type: RESPONSE
Date: 03/31/2014
Action: Correspondence

Global Id: T0608501801
Action Type: ENFORCEMENT
Date: 12/30/2011
Action: Staff Letter

Global Id: T0608501801
Action Type: ENFORCEMENT
Date: 06/19/2013
Action: Staff Letter

Global Id: T0608501801
Action Type: ENFORCEMENT
Date: 06/04/2015
Action: Staff Letter

Global Id: T0608501801
Action Type: ENFORCEMENT
Date: 03/24/2015
Action: Notice of Responsibility

Global Id: T0608501801
Action Type: ENFORCEMENT
Date: 10/04/2016
Action: Staff Letter

Global Id: T0608501801
Action Type: ENFORCEMENT
Date: 03/29/2016
Action: Staff Letter

DRAFT

598 S. 1ST. ST. (SS#21-1286) (Continued) **S106203321**

Global Id: T0608501801
Action Type: ENFORCEMENT
Date: 03/30/2016
Action: Staff Letter

Global Id: T0608501801
Action Type: ENFORCEMENT
Date: 06/10/2020
Action: Staff Letter

Global Id: T0608501801
Action Type: Other
Date: 05/25/1993
Action: Leak Reported

Global Id: T0608501801
Action Type: RESPONSE
Date: 04/30/2011
Action: Monitoring Report - Semi-Annually

Global Id: T0608501801
Action Type: RESPONSE
Date: 11/30/2011
Action: Monitoring Report - Semi-Annually

Global Id: T0608501801
Action Type: RESPONSE
Date: 01/30/2011
Action: Remedial Progress Report

Global Id: T0608501801
Action Type: RESPONSE
Date: 04/30/2011
Action: Remedial Progress Report

Global Id: T0608501801
Action Type: RESPONSE
Date: 07/30/2011
Action: Remedial Progress Report

Global Id: T0608501801
Action Type: RESPONSE
Date: 10/30/2011
Action: Remedial Progress Report

Global Id: T0608501801
Action Type: RESPONSE
Date: 10/30/2019
Action: Monitoring Report - Semi-Annually

Global Id: T0608501801
Action Type: RESPONSE
Date: 04/30/2014
Action: Monitoring Report - Semi-Annually

Global Id: T0608501801
Action Type: RESPONSE

DRAFT

598 S. 1ST. ST. (SS#21-1286) (Continued) **S106203321**

Date: 06/03/2013
Action: Other Report / Document

Global Id: T0608501801
Action Type: RESPONSE
Date: 07/25/2014
Action: Site Assessment Report

Global Id: T0608501801
Action Type: RESPONSE
Date: 10/30/2013
Action: Monitoring Report - Semi-Annually

Global Id: T0608501801
Action Type: RESPONSE
Date: 06/01/2015
Action: Remedial Progress Report

Global Id: T0608501801
Action Type: RESPONSE
Date: 12/09/2016
Action: Soil and Water Investigation Workplan

Global Id: T0608501801
Action Type: RESPONSE
Date: 02/17/2017
Action: Soil Vapor Intrusion Investigation Report

Global Id: T0608501801
Action Type: RESPONSE
Date: 02/26/2021
Action: Well Installation Report

Global Id: T0608501801
Action Type: RESPONSE
Date: 01/31/2011
Action: Soil and Water Investigation Workplan - Regulator Responded

Global Id: T0608501801
Action Type: RESPONSE
Date: 01/25/2013
Action: Other Workplan - Regulator Responded

Global Id: T0608501801
Action Type: RESPONSE
Date: 08/05/2013
Action: Soil and Water Investigation Workplan - Regulator Responded

Global Id: T0608501801
Action Type: RESPONSE
Date: 04/30/2013
Action: Remedial Investigation Workplan - Regulator Responded

Global Id: T0608501801
Action Type: RESPONSE
Date: 01/30/2015
Action: CAP/RAP - Other Report - Regulator Responded

DRAFT

598 S. 1ST. ST. (SS#21-1286) (Continued) **S106203321**

Global Id: T0608501801
Action Type: RESPONSE
Date: 06/03/2016
Action: CAP/RAP - Final Remediation / Design Plan - Regulator Responded

Global Id: T0608501801
Action Type: RESPONSE
Date: 08/31/2016
Action: Risk Assessment Report - Regulator Responded

Global Id: T0608501801
Action Type: RESPONSE
Date: 07/30/2017
Action: Other Report / Document - Regulator Responded

Global Id: T0608501801
Action Type: RESPONSE
Date: 01/29/2021
Action: Soil and Water Investigation Workplan - Regulator Responded

Global Id: T0608501801
Action Type: REMEDIATION
Date: 01/14/2005
Action: In Situ Physical/Chemical Treatment (other than SVE)

Global Id: T0608501801
Action Type: REMEDIATION
Date: 03/12/2010
Action: Pump & Treat (P&T) Groundwater

LUST:
Global Id: T0608501801
Status: Open - Case Begin Date
Status Date: 05/11/1993

Global Id: T0608501801
Status: Open - Site Assessment
Status Date: 05/11/1993

Global Id: T0608501801
Status: Open - Remediation
Status Date: 01/14/2005

Global Id: T0608501801
Status: Open - Site Assessment
Status Date: 02/21/2011

CORTESE:
Name: FORMER TEXACO STATION
Address: 598 S. FIRST STREET
City,State,Zip: SAN JOSE, CA 95112
Region: CORTESE
Envirostor Id: Not reported
Global ID: T0608501801
Site/Facility Type: LUST CLEANUP SITE

DRAFT

598 S. 1ST. ST. (SS#21-1286) (Continued) **S106203321**

Cleanup Status:	OPEN - SITE ASSESSMENT
Status Date:	Not reported
Site Code:	Not reported
Latitude:	Not reported
Longitude:	Not reported
Owner:	Not reported
Enf Type:	Not reported
Swat R:	Not reported
Flag:	active
Order No:	Not reported
Waste Discharge System No:	Not reported
Effective Date:	Not reported
Region 2:	Not reported
WID Id:	Not reported
Solid Waste Id No:	Not reported
Waste Management Uit Name:	Not reported
File Name:	Active Open

WDS:

Name:	598 S. 1ST. ST. (SS#21-1286)
Address:	598 S First St.
City:	SAN JOSE
Facility ID:	San Francisco Bay 438620001
Facility Type:	Other - Does not fall into the category of Municipal/Domestic, Industrial, Agricultural or Solid Waste (Class I, II or III)
Facility Status:	Active - Any facility with a continuous or seasonal discharge that is under Waste Discharge Requirements.
NPDES Number:	CAG912002 The 1st 2 characters designate the state. The remaining 7 are assigned by the Regional Board
Subregion:	2
Facility Telephone:	9169793862
Facility Contact:	Garrett Turner (SAIC)
Agency Name:	CHEVRONTEXACO
Agency Address:	P.O. Box 6012
Agency City,St,Zip:	San Ramon 94583
Agency Contact:	Mark Lafferty Project Manager
Agency Telephone:	9258428953
Agency Type:	Private
SIC Code:	5541
SIC Code 2:	Not reported
Primary Waste Type:	Designated/Influent or Solid Wastes that pose a significant threat to water quality because of their high concentrations (E.G., BOD, Hardness, TRF, Chloride). 'Manageable' hazardous wastes (E.G., inorganic salts and heavy metals) are included in this category.
Primary Waste:	CNWTRS
Waste Type2:	Not reported
Waste2:	Contaminated Ground Water
Primary Waste Type:	Designated/Influent or Solid Wastes that pose a significant threat to water quality because of their high concentrations (E.G., BOD, Hardness, TRF, Chloride). 'Manageable' hazardous wastes (E.G., inorganic salts and heavy metals) are included in this category.
Secondary Waste:	Not reported
Secondary Waste Type:	Not reported
Design Flow:	0
Baseline Flow:	0
Reclamation:	No reclamation requirements associated with this facility.
POTW:	The facility is not a POTW.

DRAFT

598 S. 1ST. ST. (SS#21-1286) (Continued) **S106203321**

Treat To Water: Moderate Threat to Water Quality. A violation could have a major adverse impact on receiving biota, can cause aesthetic impairment to a significant human population, or render unusable a potential domestic or municipal water supply. Awsthetic impairment would include nuisance from a waste treatment facility.

Complexity: Category B - Any facility having a physical, chemical, or biological waste treatment system (except for septic systems with subsurface disposal), or any Class II or III disposal site, or facilities without treatment systems that are complex, such as marinas with petroleum products, solid wastes, and sewage pump out facilities.

CERS:
- Name: FORMER TEXACO STATION
- Address: 598 S. FIRST STREET
- City,State,Zip: SAN JOSE, CA 95112
- Site ID: 239952
- CERS ID: T0608501801
- CERS Description: Leaking Underground Storage Tank Cleanup Site

Affiliation:
- Affiliation Type Desc: Local Agency Caseworker
- Entity Name: Gerald O'Regan - SANTA CLARA COUNTY LOP
- Entity Title: Not reported
- Affiliation Address: 1555 BERGER DRIVE STE 300
- Affiliation City: SAN JOSE
- Affiliation State: CA
- Affiliation Country: Not reported
- Affiliation Zip: Not reported
- Affiliation Phone: Not reported

O62 **TEXACO DOWNSTREAM #211286** **RCRA NonGen / NLR** **1026489548**
SSW **598 S 1ST ST** **CAL000254296**
1/8-1/4 **SAN JOSE, CA 95113**
0.212 mi.
1121 ft. **Site 3 of 7 in cluster O**

Relative:
Higher

Actual:
101 ft.

RCRA NonGen / NLR:

Date Form Received by Agency:	20200908
Handler Name:	TEXACO DOWNSTREAM #211286
Handler Address:	598 S 1ST ST
Handler City,State,Zip:	SAN JOSE, CA 95113-2845
EPA ID:	CAL000254296
Contact Name:	MICHELLE FRENGS
Contact Address:	PO BOX 6004
Contact City,State,Zip:	SAN RAMON, CA 94583
Contact Telephone:	877-386-6044
Contact Fax:	866-849-4435
Contact Email:	NAWTDESK@CHEVRON.COM
Contact Title:	Not reported
EPA Region:	09
Land Type:	Private
Federal Waste Generator Description:	Not a generator, verified
Non-Notifier:	Not reported
Biennial Report Cycle:	Not reported
Accessibility:	Not reported
Active Site Indicator:	Not reported
State District Owner:	Not reported

DRAFT

TEXACO DOWNSTREAM #211286 (Continued) **1026489548**

State District:	Not reported
Mailing Address:	PO BOX 6004
Mailing City,State,Zip:	SAN RAMON, CA 94583
Owner Name:	Not reported
Owner Type:	Not reported
Operator Name:	CHEVRON
Operator Type:	Private
Short-Term Generator Activity:	No
Importer Activity:	No
Mixed Waste Generator:	No
Transporter Activity:	No
Transfer Facility Activity:	No
Recycler Activity with Storage:	No
Small Quantity On-Site Burner Exemption:	No
Smelting Melting and Refining Furnace Exemption:	No
Underground Injection Control:	No
Off-Site Waste Receipt:	No
Universal Waste Indicator:	No
Universal Waste Destination Facility:	No
Federal Universal Waste:	No
Active Site Fed-Reg Treatment Storage and Disposal Facility:	Not reported
Active Site Converter Treatment storage and Disposal Facility:	Not reported
Active Site State-Reg Treatment Storage and Disposal Facility:	Not reported
Active Site State-Reg Handler:	---
Federal Facility Indicator:	Not reported
Hazardous Secondary Material Indicator:	N
Sub-Part K Indicator:	Not reported
Commercial TSD Indicator:	No
Treatment Storage and Disposal Type:	Not reported
2018 GPRA Permit Baseline:	Not on the Baseline
2018 GPRA Renewals Baseline:	Not on the Baseline
Permit Renewals Workload Universe:	Not reported
Permit Workload Universe:	Not reported
Permit Progress Universe:	Not reported
Post-Closure Workload Universe:	Not reported
Closure Workload Universe:	Not reported
202 GPRA Corrective Action Baseline:	No
Corrective Action Workload Universe:	No
Subject to Corrective Action Universe:	No
Non-TSDFs Where RCRA CA has Been Imposed Universe:	No
TSDFs Potentially Subject to CA Under 3004 (u)/(v) Universe:	No
TSDFs Only Subject to CA under Discretionary Auth Universe:	No
Corrective Action Priority Ranking:	No NCAPS ranking
Environmental Control Indicator:	No
Institutional Control Indicator:	No
Human Exposure Controls Indicator:	N/A
Groundwater Controls Indicator:	N/A
Operating TSDF Universe:	Not reported
Full Enforcement Universe:	Not reported
Significant Non-Complier Universe:	No
Unaddressed Significant Non-Complier Universe:	No
Addressed Significant Non-Complier Universe:	No
Significant Non-Complier With a Compliance Schedule Universe:	No
Financial Assurance Required:	Not reported
Handler Date of Last Change:	20200909
Recognized Trader-Importer:	No
Recognized Trader-Exporter:	No

DRAFT

TEXACO DOWNSTREAM #211286 (Continued) **1026489548**

Importer of Spent Lead Acid Batteries:	No
Exporter of Spent Lead Acid Batteries:	No
Recycler Activity Without Storage:	No
Manifest Broker:	No
Sub-Part P Indicator:	No

Handler - Owner Operator:

Owner/Operator Indicator:	Operator
Owner/Operator Name:	CHEVRON
Legal Status:	Private
Date Became Current:	Not reported
Date Ended Current:	Not reported
Owner/Operator Address:	PO BOX 6004
Owner/Operator City,State,Zip:	SAN RAMON, CA 94583
Owner/Operator Telephone:	877-386-6044
Owner/Operator Telephone Ext:	Not reported
Owner/Operator Fax:	866-849-4435
Owner/Operator Email:	Not reported

Historic Generators:

Receive Date:	20200908
Handler Name:	TEXACO DOWNSTREAM #211286
Federal Waste Generator Description:	Not a generator, verified
State District Owner:	Not reported
Large Quantity Handler of Universal Waste:	No
Recognized Trader Importer:	No
Recognized Trader Exporter:	No
Spent Lead Acid Battery Importer:	No
Spent Lead Acid Battery Exporter:	No
Current Record:	Yes
Non Storage Recycler Activity:	No
Electronic Manifest Broker:	No

List of NAICS Codes and Descriptions:

NAICS Code:	447190
NAICS Description:	OTHER GASOLINE STATIONS

Facility Has Received Notices of Violations:

Violations:	No Violations Found

Evaluation Action Summary:

Evaluations:	No Evaluations Found

J63 **60 PIERCE-SAN JOSE, LLC** **CA HAZNET** **S118209243**
SSW **545 S MARKET ST** **CA HAZMAT** **N/A**
1/8-1/4 **SAN JOSE, CA 95113** **CA HWTS**
0.220 mi.
1160 ft. **Site 3 of 7 in cluster J**

Relative: Higher

Actual: 100 ft.

HAZNET:

Name:	60 PIERCE-SAN JOSE, LLC
Address:	545 S MARKET ST
Address 2:	Not reported

DRAFT

60 PIERCE-SAN JOSE, LLC (Continued) **S118209243**

City,State,Zip:	SAN JOSE, CA 951132827
Contact:	TODD REGONINI
Telephone:	6503782800
Mailing Name:	Not reported
Mailing Address:	901 MARINERS ISLAND BLVD STE 700
Year:	2014
Gepaid:	CAC002769758
TSD EPA ID:	CAD980675276
CA Waste Code:	611 - Contaminated soil from site clean-up
Disposal Method:	H132 - Landfill Or Surface Impoundment That Will Be Closed As Landfill(To Include On-Site Treatment And/Or Stabilization)
Tons:	35.4
Year:	2014
Gepaid:	CAC002769758
TSD EPA ID:	CAL000190816
CA Waste Code:	223 - Unspecified oil-containing waste
Disposal Method:	H141 - Storage, Bulking, And/Or Transfer Off Site--No Treatment/Reovery (H010-H129) Or (H131-H135)
Tons:	0.39615
Year:	2014
Gepaid:	CAC002769758
TSD EPA ID:	CAL000190816
CA Waste Code:	221 - Waste oil and mixed oil
Disposal Method:	H141 - Storage, Bulking, And/Or Transfer Off Site--No Treatment/Reovery (H010-H129) Or (H131-H135)
Tons:	0.703

Additional Info:

Year:	2014
Gen EPA ID:	CAC002769758
Shipment Date:	20140717
Creation Date:	9/23/2014 22:15:15
Receipt Date:	20140717
Manifest ID:	008879391JJK
Trans EPA ID:	CAR000227568
Trans Name:	BRADLEY TANKS INC
Trans 2 EPA ID:	Not reported
Trans 2 Name:	Not reported
TSDF EPA ID:	CAD980675276
Trans Name:	CLEAN HARBORS BUTTONWILLOW
TSDF Alt EPA ID:	Not reported
TSDF Alt Name:	Not reported
Waste Code Description:	611 - Contaminated soil from site clean-ups
RCRA Code:	Not reported
Meth Code:	H132 - Landfill Or Surface Impoundment That Will Be Closed As Landfill(To Include On-Site Treatment And/Or Stabilization)
Quantity Tons:	17.7
Waste Quantity:	15
Quantity Unit:	Y
Additional Code 1:	Not reported
Additional Code 2:	Not reported
Additional Code 3:	Not reported

DRAFT

60 PIERCE-SAN JOSE, LLC (Continued) **S118209243**

Additional Code 4:	Not reported
Additional Code 5:	Not reported
Shipment Date:	20140716
Creation Date:	9/23/2014 22:15:15
Receipt Date:	20140716
Manifest ID:	008879390JJK
Trans EPA ID:	CAR000224568
Trans Name:	BRADLEY TANKS INC
Trans 2 EPA ID:	Not reported
Trans 2 Name:	Not reported
TSDF EPA ID:	CAD980675276
Trans Name:	CLEAN HARBORS BUTTONWILLOW
TSDF Alt EPA ID:	Not reported
TSDF Alt Name:	Not reported
Waste Code Description:	611 - Contaminated soil from site clean-ups
RCRA Code:	Not reported
Meth Code:	H132 - Landfill Or Surface Impoundment That Will Be Closed As Landfill(To Include On-Site Treatment And/Or Stabilization)
Quantity Tons:	17.7
Waste Quantity:	15
Quantity Unit:	Y
Additional Code 1:	Not reported
Additional Code 2:	Not reported
Additional Code 3:	Not reported
Additional Code 4:	Not reported
Additional Code 5:	Not reported
Shipment Date:	20140610
Creation Date:	9/30/2014 22:15:08
Receipt Date:	20140611
Manifest ID:	007437076FLE
Trans EPA ID:	CAL000209350
Trans Name:	EXCEL ENVIRONMENTAL SERVICES
Trans 2 EPA ID:	Not reported
Trans 2 Name:	Not reported
TSDF EPA ID:	CAL000190816
Trans Name:	RIVERBANK OIL TRANSFER
TSDF Alt EPA ID:	Not reported
TSDF Alt Name:	Not reported
Waste Code Description:	221 - Waste oil and mixed oil
RCRA Code:	Not reported
Meth Code:	H141 - Storage, Bulking, And/Or Transfer Off Site--No Treatment/Reovery (H010-H129) Or (H131-H135)
Quantity Tons:	0.703
Waste Quantity:	185
Quantity Unit:	G
Additional Code 1:	Not reported
Additional Code 2:	Not reported
Additional Code 3:	Not reported
Additional Code 4:	Not reported
Additional Code 5:	Not reported
Shipment Date:	20140529
Creation Date:	4/16/2015 22:14:42
Receipt Date:	20140530
Manifest ID:	007437078FLE

DRAFT

60 PIERCE-SAN JOSE, LLC (Continued) **S118209243**

Trans EPA ID:	CAL000209350
Trans Name:	EXCEL ENVIRONMENTAL SERVICES
Trans 2 EPA ID:	Not reported
Trans 2 Name:	Not reported
TSDF EPA ID:	CAL000190816
Trans Name:	RIVERBANK OIL TRANSFER
TSDF Alt EPA ID:	Not reported
TSDF Alt Name:	Not reported
Waste Code Description:	223 - Unspecified oil-containing waste
RCRA Code:	Not reported
Meth Code:	H141 - Storage, Bulking, And/Or Transfer Off Site--No Treatment/Reovery (H010-H129) Or (H131-H135)
Quantity Tons:	0.39615
Waste Quantity:	95
Quantity Unit:	G
Additional Code 1:	Not reported
Additional Code 2:	Not reported
Additional Code 3:	Not reported
Additional Code 4:	Not reported
Additional Code 5:	Not reported

SAN JOSE HAZMAT:

Name:	OUT OF BUSINESS
Address:	545 S MARKET ST
City,State,Zip:	SAN JOSE, CA 95113
Region:	SAN JOSE
File Num:	409361
Class:	Auto Wrecking/Misc Simple Facility

HWTS:

Name:	60 PIERCE-SAN JOSE, LLC
Address:	545 S MARKET ST
Address 2:	Not reported
City,State,Zip:	SAN JOSE, CA 951132827
EPA ID:	CAC002769758
Inactive Date:	08/01/2014
Create Date:	05/02/2014
Last Act Date:	08/02/2014
Mailing Name:	Not reported
Mailing Address:	901 MARINERS ISLAND BLVD STE 700
Mailing Address 2:	Not reported
Mailing City,State,Zip:	SAN MATEO, CA 944045035
Owner Name:	60 PIERCE-SAN JOSE, LLC
Owner Address:	901 MARINERS ISLAND BLVD STE 700
Owner Address 2:	Not reported
Owner City,State,Zip:	SAN MATEO, CA 944045035
Contact Name:	TODD REGONINI
Contact Address:	901 MARINERS ISLAND BLVD STE 700
Contact Address 2:	Not reported
City,State,Zip:	SAN MATEO, CA 944045035

DRAFT

J64 **SERVICE RENT-A-CAR** **CA CUPA Listings** **S121469997**
SSW **545 S MARKET ST** **N/A**
1/8-1/4 **SAN JOSE, CA 95113**
0.220 mi.
1160 ft. **Site 4 of 7 in cluster J**

Relative: **Higher**
Actual: **100 ft.**

CUPA SANTA CLARA:

Name:	SERVICE RENT-A-CAR
Address:	545 S MARKET ST
City,State,Zip:	SAN JOSE, CA 95113
Region:	SANTA CLARA
PE#:	2201
Program Description:	GENERATES WASTE OIL ONLY
Program Identifier:	DEH PERMIT-HAZ WASTE GENERATOR PROGRAM
Latitude:	37.327546
Longitude:	-121.884467
Record ID:	PR0317168
Facility ID:	FA0209982

J65 **O/B (SERVICE RENT-A-CAR INC)** **CA HAZMAT** **S115780565**
SSW **545 S MARKET ST** **N/A**
1/8-1/4 **SAN JOSE, CA 95113**
0.220 mi.
1160 ft. **Site 5 of 7 in cluster J**

Relative: **Higher**
Actual: **100 ft.**

SAN JOSE HAZMAT:

Name:	O/B (SERVICE RENT-A-CAR INC)
Address:	545 S MARKET ST
City,State,Zip:	SAN JOSE, CA 95113-2827
Date of Data:	AS OF 02/07/2014
Region:	SAN JOSE
File Num:	409361
Class:	Auto Wrecking/Misc Simple Facility

J66 **MERRY OLDSMOBILE** **CA LUST** **U001602684**
SSW **525 S MARKET ST** **CA HIST LUST** **N/A**
1/8-1/4 **SAN JOSE, CA 95113** **CA HIST UST**
0.221 mi. **CA Cortese**
1167 ft. **Site 6 of 7 in cluster J** **CA CERS**

Relative: **Higher**
Actual: **100 ft.**

LUST:

Name:	MERRY OLDSMOBILE
Address:	525 S MARKET ST
City,State,Zip:	SAN JOSE, CA 95113
Lead Agency:	SANTA CLARA COUNTY LOP
Case Type:	LUST Cleanup Site
Geo Track:	http://geotracker.waterboards.ca.gov/profile_report.asp?global_id=T0608500894
Global Id:	T0608500894
Latitude:	37.3276318253637
Longitude:	-121.885049343109
Status:	Completed - Case Closed
Status Date:	06/02/1997
Case Worker:	UST
RB Case Number:	Not reported
Local Agency:	SANTA CLARA COUNTY LOP
File Location:	All Files are on GeoTracker or in the Local Agency Database
Local Case Number:	Not reported
Potential Media Affect:	Other Groundwater (uses other than drinking water)

DRAFT

MERRY OLDSMOBILE (Continued) **U001602684**

Potential Contaminants of Concern: Gasoline
Site History: Not reported

LUST:
Global Id: T0608500894
Contact Type: Regional Board Caseworker
Contact Name: Regional Water Board
Organization Name: SAN FRANCISCO BAY RWQCB (REGION 2)
Address: 1515 CLAY ST SUITE 1400
City: OAKLAND
Email: Not reported
Phone Number: Not reported

Global Id: T0608500894
Contact Type: Local Agency Caseworker
Contact Name: UST CASE WORKER
Organization Name: SANTA CLARA COUNTY LOP
Address: 1555 Berger Drive, Suite 300
City: SAN JOSE
Email: Not reported
Phone Number: 4089183400

LUST:
Global Id: T0608500894
Action Type: RESPONSE
Date: 06/02/1997
Action: Other Report / Document

Global Id: T0608500894
Action Type: ENFORCEMENT
Date: 10/02/1996
Action: Notice of Responsibility - #39823

Global Id: T0608500894
Action Type: ENFORCEMENT
Date: 06/02/1997
Action: Closure/No Further Action Letter

Global Id: T0608500894
Action Type: Other
Date: 09/12/1990
Action: Leak Reported

LUST:
Global Id: T0608500894
Status: Open - Case Begin Date
Status Date: 01/03/1989

Global Id: T0608500894
Status: Open - Site Assessment
Status Date: 01/03/1989

Global Id: T0608500894
Status: Open - Site Assessment
Status Date: 10/15/1990

Global Id: T0608500894

DRAFT

MERRY OLDSMOBILE (Continued) **U001602684**

Status: Completed - Case Closed
Status Date: 06/02/1997

LUST REG 2:
Region: 2
Facility Id: Not reported
Facility Status: Case Closed
Case Number: 07S1E17B01f
How Discovered: Not reported
Leak Cause: Not reported
Leak Source: Not reported
Date Leak Confirmed: Not reported
Oversight Program: LUST
Prelim. Site Assesment Wokplan Submitted: Not reported
Preliminary Site Assesment Began: 1/3/1989
Pollution Characterization Began: 10/15/1990
Pollution Remediation Plan Submitted: Not reported
Date Remediation Action Underway: Not reported
Date Post Remedial Action Monitoring Began: Not reported

LUST SANTA CLARA:
Name: MERRY OLDSMOBILE
Address: 525 S MARKET ST
City,State,Zip: SAN JOSE, CA
Region: SANTA CLARA
SCVWD ID: 07S1E17B01F
Date Closed: 06/02/1997
EDR Link ID: 07S1E17B01F

HIST LUST SANTA CLARA:
Name: Merry Oldsmobile
Address: 525 S Market St
City: San Jose
Region: SANTA CLARA
Region Code: 2
SCVWD ID: 07S1E17B01
Oversite Agency: SCVWD
Date Listed: 1991-01-01 00:00:00
Closed Date: 1997-06-02 00:00:00

HIST UST:
Name: MERRY OLDSMOBILE
Address: 525 S MARKET ST
City,State,Zip: SAN JOSE, CA 95113
File Number: Not reported
URL: Not reported
Region: STATE
Facility ID: 00000008655
Facility Type: Other
Other Type: AUTO DEALER
Contact Name: DEALER
Telephone: 4082983969
Owner Name: MERRY OLDSMOBILE
Owner Address: 525 S. MARKET ST

DRAFT

MERRY OLDSMOBILE (Continued) **U001602684**

Owner City,St,Zip: SAN JOSE, CA 95113
Total Tanks: 0000

Tank Num: 001
Container Num: 1
Year Installed: Not reported
Tank Capacity: 00001000
Tank Used for: PRODUCT
Type of Fuel: UNLEADED
Container Construction Thickness: Not reported
Leak Detection: Stock Inventor

Tank Num: 002
Container Num: 1
Year Installed: Not reported
Tank Capacity: 00001000
Tank Used for: PRODUCT
Type of Fuel: UNLEADED
Container Construction Thickness: Not reported
Leak Detection: Stock Inventor

CORTESE:
Name: MERRY OLDSMOBILE
Address: 525 S MARKET ST
City,State,Zip: SAN JOSE, CA 95113
Region: CORTESE
Envirostor Id: Not reported
Global ID: T0608500894
Site/Facility Type: LUST CLEANUP SITE
Cleanup Status: COMPLETED - CASE CLOSED
Status Date: Not reported
Site Code: Not reported
Latitude: Not reported
Longitude: Not reported
Owner: Not reported
Enf Type: Not reported
Swat R: Not reported
Flag: active
Order No: Not reported
Waste Discharge System No: Not reported
Effective Date: Not reported
Region 2: Not reported
WID Id: Not reported
Solid Waste Id No: Not reported
Waste Management Uit Name: Not reported
File Name: Active Open

CERS:
Name: MERRY OLDSMOBILE
Address: 525 S MARKET ST
City,State,Zip: SAN JOSE, CA 95113
Site ID: 240551
CERS ID: T0608500894
CERS Description: Leaking Underground Storage Tank Cleanup Site

Affiliation:
Affiliation Type Desc: Local Agency Caseworker

DRAFT

MERRY OLDSMOBILE (Continued) **U001602684**

Entity Name:	UST CASE WORKER - SANTA CLARA COUNTY LOP
Entity Title:	Not reported
Affiliation Address:	1555 Berger Drive, Suite 300
Affiliation City:	SAN JOSE
Affiliation State:	CA
Affiliation Country:	Not reported
Affiliation Zip:	Not reported
Affiliation Phone:	4089183400
Affiliation Type Desc:	Regional Board Caseworker
Entity Name:	Regional Water Board - SAN FRANCISCO BAY RWQCB (REGION 2)
Entity Title:	Not reported
Affiliation Address:	1515 CLAY ST SUITE 1400
Affiliation City:	OAKLAND
Affiliation State:	CA
Affiliation Country:	Not reported
Affiliation Zip:	Not reported
Affiliation Phone:	Not reported

J67 **MERRY OLDSMOBILE** **CA HIST CORTESE** **S103957331**
SSW **525 MARKET** **N/A**
1/8-1/4 **SAN JOSE, CA**
0.221 mi.
1167 ft. **Site 7 of 7 in cluster J**

Relative: **Higher**
Actual: **100 ft.**

HIST CORTESE:

edr_fname:	MERRY OLDSMOBILE
edr_fadd1:	525 MARKET
City,State,Zip:	SAN JOSE, CA
Region:	CORTESE
Facility County Code:	43
Reg By:	LTNKA
Reg Id:	43-0885

M68 **VOP MANAGEMENT COMPANY** **RCRA NonGen / NLR** **1026048225**
West **325 SOUTH FIRST STREET** **CAC003054834**
1/8-1/4 **SAN JOSE, CA 95113**
0.224 mi.
1185 ft. **Site 5 of 7 in cluster M**

Relative: **Higher**
Actual: **98 ft.**

RCRA NonGen / NLR:

Date Form Received by Agency:	20200207
Handler Name:	VOP MANAGEMENT COMPANY
Handler Address:	325 SOUTH FIRST STREET
Handler City,State,Zip:	SAN JOSE, CA 95113
EPA ID:	CAC003054834
Contact Name:	CHRIS KEITH
Contact Address:	734 THE ALAMEDA
Contact City,State,Zip:	SAN JOSE, CA 95126
Contact Telephone:	408-282-9700
Contact Fax:	Not reported
Contact Email:	LAURA@VALLEYOAKPARTNERS.COM
Contact Title:	Not reported
EPA Region:	09
Land Type:	Not reported

DRAFT

VOP MANAGEMENT COMPANY (Continued) **1026048225**

Federal Waste Generator Description:	Not a generator, verified
Non-Notifier:	Not reported
Biennial Report Cycle:	Not reported
Accessibility:	Not reported
Active Site Indicator:	Not reported
State District Owner:	Not reported
State District:	Not reported
Mailing Address:	734 THE ALAMEDA
Mailing City,State,Zip:	SAN JOSE, CA 95126
Owner Name:	VALLEY OAK PARTNERS
Owner Type:	Other
Operator Name:	CHRIS KEITH
Operator Type:	Other
Short-Term Generator Activity:	No
Importer Activity:	No
Mixed Waste Generator:	No
Transporter Activity:	No
Transfer Facility Activity:	No
Recycler Activity with Storage:	No
Small Quantity On-Site Burner Exemption:	No
Smelting Melting and Refining Furnace Exemption:	No
Underground Injection Control:	No
Off-Site Waste Receipt:	No
Universal Waste Indicator:	No
Universal Waste Destination Facility:	No
Federal Universal Waste:	No
Active Site Fed-Reg Treatment Storage and Disposal Facility:	Not reported
Active Site Converter Treatment storage and Disposal Facility:	Not reported
Active Site State-Reg Treatment Storage and Disposal Facility:	Not reported
Active Site State-Reg Handler:	---
Federal Facility Indicator:	Not reported
Hazardous Secondary Material Indicator:	N
Sub-Part K Indicator:	Not reported
Commercial TSD Indicator:	No
Treatment Storage and Disposal Type:	Not reported
2018 GPRA Permit Baseline:	Not on the Baseline
2018 GPRA Renewals Baseline:	Not on the Baseline
Permit Renewals Workload Universe:	Not reported
Permit Workload Universe:	Not reported
Permit Progress Universe:	Not reported
Post-Closure Workload Universe:	Not reported
Closure Workload Universe:	Not reported
202 GPRA Corrective Action Baseline:	No
Corrective Action Workload Universe:	No
Subject to Corrective Action Universe:	No
Non-TSDFs Where RCRA CA has Been Imposed Universe:	No
TSDFs Potentially Subject to CA Under 3004 (u)/(v) Universe:	No
TSDFs Only Subject to CA under Discretionary Auth Universe:	No
Corrective Action Priority Ranking:	No NCAPS ranking
Environmental Control Indicator:	No
Institutional Control Indicator:	No
Human Exposure Controls Indicator:	N/A
Groundwater Controls Indicator:	N/A
Operating TSDF Universe:	Not reported
Full Enforcement Universe:	Not reported
Significant Non-Complier Universe:	No
Unaddressed Significant Non-Complier Universe:	No

DRAFT

VOP MANAGEMENT COMPANY (Continued) **1026048225**

Addressed Significant Non-Complier Universe:	No
Significant Non-Complier With a Compliance Schedule Universe:	No
Financial Assurance Required:	Not reported
Handler Date of Last Change:	20200210
Recognized Trader-Importer:	No
Recognized Trader-Exporter:	No
Importer of Spent Lead Acid Batteries:	No
Exporter of Spent Lead Acid Batteries:	No
Recycler Activity Without Storage:	No
Manifest Broker:	No
Sub-Part P Indicator:	No

Handler - Owner Operator:

Owner/Operator Indicator:	Owner
Owner/Operator Name:	VALLEY OAK PARTNERS
Legal Status:	Other
Date Became Current:	Not reported
Date Ended Current:	Not reported
Owner/Operator Address:	734 THE ALAMEDA
Owner/Operator City,State,Zip:	SAN JOSE, CA 95126
Owner/Operator Telephone:	408-282-9700
Owner/Operator Telephone Ext:	Not reported
Owner/Operator Fax:	Not reported
Owner/Operator Email:	Not reported

Owner/Operator Indicator:	Operator
Owner/Operator Name:	CHRIS KEITH
Legal Status:	Other
Date Became Current:	Not reported
Date Ended Current:	Not reported
Owner/Operator Address:	734 THE ALAMEDA
Owner/Operator City,State,Zip:	SAN JOSE, CA 95126
Owner/Operator Telephone:	408-282-9700
Owner/Operator Telephone Ext:	Not reported
Owner/Operator Fax:	Not reported
Owner/Operator Email:	Not reported

Historic Generators:

Receive Date:	20200207
Handler Name: VOP MANAGEMENT COMPANY	
Federal Waste Generator Description:	Not a generator, verified
State District Owner:	Not reported
Large Quantity Handler of Universal Waste:	No
Recognized Trader Importer:	No
Recognized Trader Exporter:	No
Spent Lead Acid Battery Importer:	No
Spent Lead Acid Battery Exporter:	No
Current Record:	Yes
Non Storage Recycler Activity:	Not reported
Electronic Manifest Broker:	Not reported

List of NAICS Codes and Descriptions:

NAICS Code:	531110
NAICS Description:	LESSORS OF RESIDENTIAL BUILDINGS AND DWELLINGS

DRAFT

VOP MANAGEMENT COMPANY (Continued) **1026048225**

Facility Has Received Notices of Violations:
Violations: No Violations Found

Evaluation Action Summary:
Evaluations: No Evaluations Found

M69 **DOHRMANN ASSOCIATES** **CA HIST CORTESE** **S103960913**
West **325 1ST** **N/A**
1/8-1/4 **SAN JOSE, CA 95113**
0.224 mi.
1185 ft. **Site 6 of 7 in cluster M**

Relative: **Higher**
Actual: **98 ft.**

HIST CORTESE:
edr_fname: DOHRMANN ASSOCIATES
edr_fadd1: 325 1ST
City,State,Zip: SAN JOSE, CA 95113
Region: CORTESE
Facility County Code: 43
Reg By: LTNKA
Reg Id: 43-0476

M70 **DOHRMAN BUILDING** **CA LUST** **S103881044**
West **325 S 1ST ST** **CA HIST LUST** **N/A**
1/8-1/4 **SAN JOSE, CA 95113** **CA Cortese**
0.224 mi. **CA CERS**
1185 ft. **Site 7 of 7 in cluster M**

Relative: **Higher**
Actual: **98 ft.**

LUST:
Name: DOHRMAN BUILDING
Address: 325 S 1ST ST
City,State,Zip: SAN JOSE, CA 95113
Lead Agency: SANTA CLARA COUNTY LOP
Case Type: LUST Cleanup Site
Geo Track: http://geotracker.waterboards.ca.gov/profile_report.asp?global_id=T0608502304
Global Id: T0608502304
Latitude: 37.330987
Longitude: -121.886857
Status: Completed - Case Closed
Status Date: 02/02/1995
Case Worker: UST
RB Case Number: Not reported
Local Agency: SANTA CLARA COUNTY LOP
File Location: All Files are on GeoTracker or in the Local Agency Database
Local Case Number: Not reported
Potential Media Affect: Soil
Potential Contaminants of Concern: Not reported
Site History: Not reported

LUST:
Global Id: T0608502304
Contact Type: Regional Board Caseworker
Contact Name: Regional Water Board
Organization Name: SAN FRANCISCO BAY RWQCB (REGION 2)
Address: 1515 CLAY ST SUITE 1400
City: OAKLAND

DRAFT

DOHRMAN BUILDING (Continued) **S103881044**

Email: Not reported
Phone Number: Not reported

Global Id: T0608502304
Contact Type: Local Agency Caseworker
Contact Name: UST CASE WORKER
Organization Name: SANTA CLARA COUNTY LOP
Address: 1555 Berger Drive, Suite 300
City: SAN JOSE
Email: Not reported
Phone Number: 4089183400

LUST:
Global Id: T0608502304
Action Type: RESPONSE
Date: 01/01/1989
Action: Other Report / Document

Global Id: T0608502304
Action Type: RESPONSE
Date: 01/01/1989
Action: Other Report / Document

Global Id: T0608502304
Action Type: RESPONSE
Date: 01/01/1989
Action: Other Report / Document

Global Id: T0608502304
Action Type: ENFORCEMENT
Date: 02/02/1995
Action: Closure/No Further Action Letter

Global Id: T0608502304
Action Type: Other
Date: 01/01/1989
Action: Leak Reported

LUST:
Global Id: T0608502304
Status: Open - Case Begin Date
Status Date: 01/01/1989

Global Id: T0608502304
Status: Completed - Case Closed
Status Date: 02/02/1995

LUST REG 2:
Region: 2
Facility Id: Not reported
Facility Status: Case Closed
Case Number: 07S1E17C04f
How Discovered: Not reported
Leak Cause: Not reported
Leak Source: Not reported

DRAFT

DOHRMAN BUILDING (Continued) **S103881044**

Date Leak Confirmed: Not reported
Oversight Program: LUST
Prelim. Site Assesment Wokplan Submitted: Not reported
Preliminary Site Assesment Began: Not reported
Pollution Characterization Began: Not reported
Pollution Remediation Plan Submitted: Not reported
Date Remediation Action Underway: Not reported
Date Post Remedial Action Monitoring Began: Not reported

LUST SANTA CLARA:
Name: DOHRMAN BUILDING
Address: 325 S 1ST ST
City,State,Zip: SAN JOSE, CA
Region: SANTA CLARA
SCVWD ID: 07S1E17C04F
Date Closed: 02/02/1995
EDR Link ID: 07S1E17C04F

HIST LUST SANTA CLARA:
Name: Dohrman Building
Address: 325 S 1st St
City: San Jose
Region: SANTA CLARA
Region Code: 2
SCVWD ID: 07S1E17C04
Oversite Agency: SCVWD
Date Listed: 1990-11-26 00:00:00
Closed Date: 1995-02-02 00:00:00

CORTESE:
Name: DOHRMAN BUILDING
Address: 325 S 1ST ST
City,State,Zip: SAN JOSE, CA 95113
Region: CORTESE
Envirostor Id: Not reported
Global ID: T0608502304
Site/Facility Type: LUST CLEANUP SITE
Cleanup Status: COMPLETED - CASE CLOSED
Status Date: Not reported
Site Code: Not reported
Latitude: Not reported
Longitude: Not reported
Owner: Not reported
Enf Type: Not reported
Swat R: Not reported
Flag: active
Order No: Not reported
Waste Discharge System No: Not reported
Effective Date: Not reported
Region 2: Not reported
WID Id: Not reported
Solid Waste Id No: Not reported
Waste Management Uit Name: Not reported
File Name: Active Open

DRAFT

DOHRMAN BUILDING (Continued) **S103881044**

CERS:
- Name: DOHRMAN BUILDING
- Address: 325 S 1ST ST
- City,State,Zip: SAN JOSE, CA 95113
- Site ID: 230258
- CERS ID: T0608502304
- CERS Description: Leaking Underground Storage Tank Cleanup Site

Affiliation:
- Affiliation Type Desc: Local Agency Caseworker
- Entity Name: UST CASE WORKER - SANTA CLARA COUNTY LOP
- Entity Title: Not reported
- Affiliation Address: 1555 Berger Drive, Suite 300
- Affiliation City: SAN JOSE
- Affiliation State: CA
- Affiliation Country: Not reported
- Affiliation Zip: Not reported
- Affiliation Phone: 4089183400

- Affiliation Type Desc: Regional Board Caseworker
- Entity Name: Regional Water Board - SAN FRANCISCO BAY RWQCB (REGION 2)
- Entity Title: Not reported
- Affiliation Address: 1515 CLAY ST SUITE 1400
- Affiliation City: OAKLAND
- Affiliation State: CA
- Affiliation Country: Not reported
- Affiliation Zip: Not reported
- Affiliation Phone: Not reported

N71 **SJRA-CONVENTION CENTER** **CA LUST** **S110655401**
WSW **S MARKET ST @ VIOLA AVE** **N/A**
1/8-1/4 **SAN JOSE, CA 95110**
0.224 mi.
1185 ft. **Site 2 of 4 in cluster N**

Relative: Higher
Actual: 98 ft.

LUST:
- Name: SJRA-CONVENTION CENTER
- Address: S MARKET ST @ VIOLA AVE
- City,State,Zip: SAN JOSE, CA 95110
- Lead Agency: SANTA CLARA COUNTY LOP
- Case Type: LUST Cleanup Site
- Geo Track: http://geotracker.waterboards.ca.gov/profile_report.asp?global_id=T0608502011
- Global Id: T0608502011
- Latitude: 37.3293383857639
- Longitude: -121.887752498198
- Status: Completed - Case Closed
- Status Date: 09/16/1997
- Case Worker: UST
- RB Case Number: Not reported
- Local Agency: SANTA CLARA COUNTY LOP
- File Location: All Files are on GeoTracker or in the Local Agency Database
- Local Case Number: Not reported
- Potential Media Affect: Soil
- Potential Contaminants of Concern: Gasoline
- Site History: Not reported

LUST:

DRAFT

SJRA-CONVENTION CENTER (Continued) **S110655401**

Global Id: T0608502011
Contact Type: Regional Board Caseworker
Contact Name: Regional Water Board
Organization Name: SAN FRANCISCO BAY RWQCB (REGION 2)
Address: 1515 CLAY ST SUITE 1400
City: OAKLAND
Email: Not reported
Phone Number: Not reported

Global Id: T0608502011
Contact Type: Local Agency Caseworker
Contact Name: UST CASE WORKER
Organization Name: SANTA CLARA COUNTY LOP
Address: 1555 Berger Drive, Suite 300
City: SAN JOSE
Email: Not reported
Phone Number: 4089183400

LUST:
Global Id: T0608502011
Action Type: RESPONSE
Date: 09/16/1997
Action: Other Report / Document

Global Id: T0608502011
Action Type: RESPONSE
Date: 02/03/2003
Action: Other Report / Document

Global Id: T0608502011
Action Type: ENFORCEMENT
Date: 10/01/1988
Action: Notice of Responsibility - #39826

Global Id: T0608502011
Action Type: ENFORCEMENT
Date: 04/03/1997
Action: Staff Letter - #25935

Global Id: T0608502011
Action Type: ENFORCEMENT
Date: 09/16/1997
Action: Closure/No Further Action Letter

Global Id: T0608502011
Action Type: RESPONSE
Date: 05/16/1997
Action: Soil and Water Investigation Workplan

Global Id: T0608502011
Action Type: Other
Date: 03/27/1985
Action: Leak Reported

Global Id: T0608502011
Action Type: REMEDIATION
Date: 03/27/1985

DRAFT

SJRA-CONVENTION CENTER (Continued) **S110655401**

Action: Excavation

LUST:
Global Id: T0608502011
Status: Open - Case Begin Date
Status Date: 03/08/1985

Global Id: T0608502011
Status: Open - Site Assessment
Status Date: 03/08/1985

Global Id: T0608502011
Status: Completed - Case Closed
Status Date: 09/16/1997

LUST SANTA CLARA:
Name: SJRA-CONVENTION CENTER
Address: S MARKET ST @ VIOLA AVE
City,State,Zip: SAN JOSE, CA
Region: SANTA CLARA
SCVWD ID: 07S1E17C03F
Date Closed: 09/16/1997
EDR Link ID: 07S1E17C03F

N72 **SJRA-CONVENTION CENTER** **CA LUST** **S103881043**
WSW **S MARKET ST @ VIOLA AVE** **CA HIST LUST** **N/A**
1/8-1/4 **SAN JOSE, CA 95110** **CA Cortese**
0.224 mi. **CA CERS**
1185 ft. **Site 3 of 4 in cluster N**

Relative: Higher
Actual: 98 ft.

LUST REG 2:
Region: 2
Facility Id: Not reported
Facility Status: Case Closed
Case Number: 07S1E17C03f
How Discovered: Not reported
Leak Cause: Not reported
Leak Source: Not reported
Date Leak Confirmed: Not reported
Oversight Program: LUST
Prelim. Site Assesment Wokplan Submitted: Not reported
Preliminary Site Assesment Began: 3/8/1985
Pollution Characterization Began: 3/8/1985
Pollution Remediation Plan Submitted: Not reported
Date Remediation Action Underway: Not reported
Date Post Remedial Action Monitoring Began: Not reported

HIST LUST SANTA CLARA:
Name: SJRA-Convention Center
Address: S Market St @ Viola Ave
City: San Jose
Region: SANTA CLARA
Region Code: 2
SCVWD ID: 07S1E17C03
Oversite Agency: SCVWD

DRAFT

SJRA-CONVENTION CENTER (Continued) **S103881043**

Date Listed: 1986-01-01 00:00:00
Closed Date: 1997-09-16 00:00:00

CORTESE:

Name:	SJRA-CONVENTION CENTER
Address:	S MARKET ST @ VIOLA AVE
City,State,Zip:	SAN JOSE, CA 95110
Region:	CORTESE
Envirostor Id:	Not reported
Global ID:	T0608502011
Site/Facility Type:	LUST CLEANUP SITE
Cleanup Status:	COMPLETED - CASE CLOSED
Status Date:	Not reported
Site Code:	Not reported
Latitude:	Not reported
Longitude:	Not reported
Owner:	Not reported
Enf Type:	Not reported
Swat R:	Not reported
Flag:	active
Order No:	Not reported
Waste Discharge System No:	Not reported
Effective Date:	Not reported
Region 2:	Not reported
WID Id:	Not reported
Solid Waste Id No:	Not reported
Waste Management Uit Name:	Not reported
File Name:	Active Open

CERS:

Name:	SJRA-CONVENTION CENTER
Address:	S MARKET ST @ VIOLA AVE
City,State,Zip:	SAN JOSE, CA 95110
Site ID:	216125
CERS ID:	T0608502011
CERS Description:	Leaking Underground Storage Tank Cleanup Site

Affiliation:

Affiliation Type Desc:	Regional Board Caseworker
Entity Name:	Regional Water Board - SAN FRANCISCO BAY RWQCB (REGION 2)
Entity Title:	Not reported
Affiliation Address:	1515 CLAY ST SUITE 1400
Affiliation City:	OAKLAND
Affiliation State:	CA
Affiliation Country:	Not reported
Affiliation Zip:	Not reported
Affiliation Phone:	Not reported

Affiliation Type Desc:	Local Agency Caseworker
Entity Name:	UST CASE WORKER - SANTA CLARA COUNTY LOP
Entity Title:	Not reported
Affiliation Address:	1555 Berger Drive, Suite 300
Affiliation City:	SAN JOSE
Affiliation State:	CA
Affiliation Country:	Not reported
Affiliation Zip:	Not reported
Affiliation Phone:	4089183400

DRAFT

K73 **ROSE-MURTY TIRE SERVICE** **CA CUPA Listings** **S121469956**
SW **477 S MARKET ST** **N/A**
1/8-1/4 **SAN JOSE, CA 95113**
0.228 mi.
1206 ft. **Site 10 of 17 in cluster K**

Relative: CUPA SANTA CLARA:
Higher

Name:	ROSE-MURTY TIRE SERVICE
Address:	477 S MARKET ST
City,State,Zip:	SAN JOSE, CA 95113
Region:	SANTA CLARA
PE#:	2201
Program Description:	GENERATES WASTE OIL ONLY
Program Identifier:	DEH PERMIT-HAZ WASTE GENERATOR PROGRAM
Latitude:	37.328791
Longitude:	-121.886039
Record ID:	PR0313304
Facility ID:	FA0209660

Actual:
99 ft.

K74 **CG-AQ 477 SOUTH MARKET LLC** **RCRA NonGen / NLR** **1025846845**
SW **477 S MARKET ST** **CAC003026810**
1/8-1/4 **SAN JOSE, CA 95113**
0.228 mi.
1206 ft. **Site 11 of 17 in cluster K**

Relative: RCRA NonGen / NLR:
Higher

Date Form Received by Agency:	20190730
Handler Name:	CG-AQ 477 SOUTH MARKET LLC
Handler Address:	477 S MARKET ST
Handler City,State,Zip:	SAN JOSE, CA 95113-2821
EPA ID:	CAC003026810
Contact Name:	JOHN PRINGLE
Contact Address:	333 WEST SANTA CLARA STREET SUITE 8
Contact City,State,Zip:	SAN JOSE, CA 95113
Contact Telephone:	408-359-4454
Contact Fax:	Not reported
Contact Email:	JOHN.PRINGLE@ACQUITYREALTY.COM
Contact Title:	Not reported
EPA Region:	09
Land Type:	Not reported
Federal Waste Generator Description:	Not a generator, verified
Non-Notifier:	Not reported
Biennial Report Cycle:	Not reported
Accessibility:	Not reported
Active Site Indicator:	Not reported
State District Owner:	Not reported
State District:	Not reported
Mailing Address:	333 WEST SANTA CLARA STREET SUITE 8
Mailing City,State,Zip:	SAN JOSE, CA 95113
Owner Name:	CG-AQ 477 SOUTH MARKET LLC
Owner Type:	Other
Operator Name:	JOHN PRINGLE
Operator Type:	Other
Short-Term Generator Activity:	No
Importer Activity:	No
Mixed Waste Generator:	No
Transporter Activity:	No
Transfer Facility Activity:	No
Recycler Activity with Storage:	No
Small Quantity On-Site Burner Exemption:	No

Actual:
99 ft.

DRAFT

CG-AQ 477 SOUTH MARKET LLC (Continued) **1025846845**

Smelting Melting and Refining Furnace Exemption:	No
Underground Injection Control:	No
Off-Site Waste Receipt:	No
Universal Waste Indicator:	No
Universal Waste Destination Facility:	No
Federal Universal Waste:	No
Active Site Fed-Reg Treatment Storage and Disposal Facility:	Not reported
Active Site Converter Treatment storage and Disposal Facility:	Not reported
Active Site State-Reg Treatment Storage and Disposal Facility:	Not reported
Active Site State-Reg Handler:	---
Federal Facility Indicator:	Not reported
Hazardous Secondary Material Indicator:	N
Sub-Part K Indicator:	Not reported
Commercial TSD Indicator:	No
Treatment Storage and Disposal Type:	Not reported
2018 GPRA Permit Baseline:	Not on the Baseline
2018 GPRA Renewals Baseline:	Not on the Baseline
Permit Renewals Workload Universe:	Not reported
Permit Workload Universe:	Not reported
Permit Progress Universe:	Not reported
Post-Closure Workload Universe:	Not reported
Closure Workload Universe:	Not reported
202 GPRA Corrective Action Baseline:	No
Corrective Action Workload Universe:	No
Subject to Corrective Action Universe:	No
Non-TSDFs Where RCRA CA has Been Imposed Universe:	No
TSDFs Potentially Subject to CA Under 3004 (u)/(v) Universe:	No
TSDFs Only Subject to CA under Discretionary Auth Universe:	No
Corrective Action Priority Ranking:	No NCAPS ranking
Environmental Control Indicator:	No
Institutional Control Indicator:	No
Human Exposure Controls Indicator:	N/A
Groundwater Controls Indicator:	N/A
Operating TSDF Universe:	Not reported
Full Enforcement Universe:	Not reported
Significant Non-Complier Universe:	No
Unaddressed Significant Non-Complier Universe:	No
Addressed Significant Non-Complier Universe:	No
Significant Non-Complier With a Compliance Schedule Universe:	No
Financial Assurance Required:	Not reported
Handler Date of Last Change:	20190910
Recognized Trader-Importer:	No
Recognized Trader-Exporter:	No
Importer of Spent Lead Acid Batteries:	No
Exporter of Spent Lead Acid Batteries:	No
Recycler Activity Without Storage:	No
Manifest Broker:	No
Sub-Part P Indicator:	No

Handler - Owner Operator:

Owner/Operator Indicator:	Operator
Owner/Operator Name:	JOHN PRINGLE
Legal Status:	Other
Date Became Current:	Not reported
Date Ended Current:	Not reported
Owner/Operator Address:	333 WEST SANTA CLARA STREET SUITE 8

DRAFT

CG-AQ 477 SOUTH MARKET LLC (Continued) **1025846845**

Owner/Operator City,State,Zip: SAN JOSE, CA 95113
Owner/Operator Telephone: 408-359-4454
Owner/Operator Telephone Ext: Not reported
Owner/Operator Fax: Not reported
Owner/Operator Email: Not reported

Owner/Operator Indicator: Owner
Owner/Operator Name: CG-AQ 477 SOUTH MARKET LLC
Legal Status: Other
Date Became Current: Not reported
Date Ended Current: Not reported
Owner/Operator Address: 333 WEST SANTA CLARA STREET SUITE 8
Owner/Operator City,State,Zip: SAN JOSE, CA 95113
Owner/Operator Telephone: 408-359-4454
Owner/Operator Telephone Ext: Not reported
Owner/Operator Fax: Not reported
Owner/Operator Email: Not reported

Historic Generators:
Receive Date: 20190730
Handler Name: CG-AQ 477 SOUTH MARKET LLC
Federal Waste Generator Description: Not a generator, verified
State District Owner: Not reported
Large Quantity Handler of Universal Waste: No
Recognized Trader Importer: No
Recognized Trader Exporter: No
Spent Lead Acid Battery Importer: No
Spent Lead Acid Battery Exporter: No
Current Record: Yes
Non Storage Recycler Activity: Not reported
Electronic Manifest Broker: Not reported

List of NAICS Codes and Descriptions:
NAICS Code: 236118
NAICS Description: RESIDENTIAL REMODELERS

Facility Has Received Notices of Violations:
Violations: No Violations Found

Evaluation Action Summary:
Evaluations: No Evaluations Found

K75 **SEPPHORI INC DBA TATE FAMILY COMPLETE AUTO CARE** **RCRA NonGen / NLR** **1024816022**
SW **477 S MARKET ST** **CAL000316032**
1/8-1/4 **SAN JOSE, CA 95113**
0.228 mi.
1206 ft. **Site 12 of 17 in cluster K**

Relative: **Higher**
Actual: **99 ft.**

RCRA NonGen / NLR:
Date Form Received by Agency: 20070201
Handler Name: SEPPHORI INC DBA TATE FAMILY COMPLETE AUTO CARE
Handler Address: 477 S MARKET ST
Handler City,State,Zip: SAN JOSE, CA 95113
EPA ID: CAL000316032
Contact Name: EDDIE MA

DRAFT

SEPPHORI INC DBA TATE FAMILY COMPLETE AUTO CARE (Continued) **1024816022**

Contact Address:	477 S MARKET ST
Contact City,State,Zip:	SAN JOSE, CA 95113
Contact Telephone:	408-293-8915
Contact Fax:	408-294-5316
Contact Email:	OFFICE@TATEFAMILYAUTO.COM
Contact Title:	Not reported
EPA Region:	09
Land Type:	Not reported
Federal Waste Generator Description:	Not a generator, verified
Non-Notifier:	Not reported
Biennial Report Cycle:	Not reported
Accessibility:	Not reported
Active Site Indicator:	Handler Activities
State District Owner:	Not reported
State District:	Not reported
Mailing Address:	477 S MARKET ST
Mailing City,State,Zip:	SAN JOSE, CA 95113-0000
Owner Name:	EDDIE MA
Owner Type:	Other
Operator Name:	EDDIE MA
Operator Type:	Other
Short-Term Generator Activity:	No
Importer Activity:	No
Mixed Waste Generator:	No
Transporter Activity:	No
Transfer Facility Activity:	No
Recycler Activity with Storage:	No
Small Quantity On-Site Burner Exemption:	No
Smelting Melting and Refining Furnace Exemption:	No
Underground Injection Control:	No
Off-Site Waste Receipt:	No
Universal Waste Indicator:	Yes
Universal Waste Destination Facility:	Yes
Federal Universal Waste:	No
Active Site Fed-Reg Treatment Storage and Disposal Facility:	Not reported
Active Site Converter Treatment storage and Disposal Facility:	Not reported
Active Site State-Reg Treatment Storage and Disposal Facility:	Not reported
Active Site State-Reg Handler:	---
Federal Facility Indicator:	Not reported
Hazardous Secondary Material Indicator:	N
Sub-Part K Indicator:	Not reported
Commercial TSD Indicator:	No
Treatment Storage and Disposal Type:	Not reported
2018 GPRA Permit Baseline:	Not on the Baseline
2018 GPRA Renewals Baseline:	Not on the Baseline
Permit Renewals Workload Universe:	Not reported
Permit Workload Universe:	Not reported
Permit Progress Universe:	Not reported
Post-Closure Workload Universe:	Not reported
Closure Workload Universe:	Not reported
202 GPRA Corrective Action Baseline:	No
Corrective Action Workload Universe:	No
Subject to Corrective Action Universe:	No
Non-TSDFs Where RCRA CA has Been Imposed Universe:	No
TSDFs Potentially Subject to CA Under 3004 (u)/(v) Universe:	No
TSDFs Only Subject to CA under Discretionary Auth Universe:	No
Corrective Action Priority Ranking:	No NCAPS ranking

DRAFT

SEPPHORI INC DBA TATE FAMILY COMPLETE AUTO CARE (Continued) **1024816022**

Environmental Control Indicator:	No
Institutional Control Indicator:	No
Human Exposure Controls Indicator:	N/A
Groundwater Controls Indicator:	N/A
Operating TSDF Universe:	Not reported
Full Enforcement Universe:	Not reported
Significant Non-Complier Universe:	No
Unaddressed Significant Non-Complier Universe:	No
Addressed Significant Non-Complier Universe:	No
Significant Non-Complier With a Compliance Schedule Universe:	No
Financial Assurance Required:	Not reported
Handler Date of Last Change:	20180905
Recognized Trader-Importer:	No
Recognized Trader-Exporter:	No
Importer of Spent Lead Acid Batteries:	No
Exporter of Spent Lead Acid Batteries:	No
Recycler Activity Without Storage:	No
Manifest Broker:	No
Sub-Part P Indicator:	No

Handler - Owner Operator:

Owner/Operator Indicator:	Owner
Owner/Operator Name:	EDDIE MA
Legal Status:	Other
Date Became Current:	Not reported
Date Ended Current:	Not reported
Owner/Operator Address:	477 S MARKET ST
Owner/Operator City,State,Zip:	SAN JOSE, CA 95113-0000
Owner/Operator Telephone:	408-293-8915
Owner/Operator Telephone Ext:	Not reported
Owner/Operator Fax:	Not reported
Owner/Operator Email:	Not reported

Owner/Operator Indicator:	Operator
Owner/Operator Name:	EDDIE MA
Legal Status:	Other
Date Became Current:	Not reported
Date Ended Current:	Not reported
Owner/Operator Address:	477 S MARKET ST
Owner/Operator City,State,Zip:	SAN JOSE, CA 95113
Owner/Operator Telephone:	408-293-8915
Owner/Operator Telephone Ext:	Not reported
Owner/Operator Fax:	Not reported
Owner/Operator Email:	Not reported

Historic Generators:

Receive Date:	20070201
Handler Name:	SEPPHORI INC DBA TATE FAMILY COMPLETE AUTO CARE
Federal Waste Generator Description:	Not a generator, verified
State District Owner:	Not reported
Large Quantity Handler of Universal Waste:	No
Recognized Trader Importer:	No
Recognized Trader Exporter:	No
Spent Lead Acid Battery Importer:	No
Spent Lead Acid Battery Exporter:	No

DRAFT

SEPPHORI INC DBA TATE FAMILY COMPLETE AUTO CARE (Continued) **1024816022**

Current Record: Yes
Non Storage Recycler Activity: Not reported
Electronic Manifest Broker: Not reported

List of NAICS Codes and Descriptions:
NAICS Code: 811111
NAICS Description: GENERAL AUTOMOTIVE REPAIR

Facility Has Received Notices of Violations:
Violations: No Violations Found

Evaluation Action Summary:
Evaluations: No Evaluations Found

K76 **TATE FAMILY COMPLETE AUTO CARE** **RCRA-SQG** **1001217304**
SW **477 S MARKET ST** **FINDS** **CAR000031799**
1/8-1/4 **SAN JOSE, CA 95113** **ECHO**
0.228 mi.
1206 ft. **Site 13 of 17 in cluster K**

Relative:
Higher

Actual:
99 ft.

RCRA-SQG:

Date Form Received by Agency:	19970925
Handler Name:	TATE FAMILY COMPLETE AUTO CARE
Handler Address:	477 S MARKET ST
Handler City,State,Zip:	SAN JOSE, CA 95113
EPA ID:	CAR000031799
Contact Name:	LARRY TATE
Contact Address:	477 S MARKET ST
Contact City,State,Zip:	SAN JOSE, CA 95113
Contact Telephone:	408-293-8915
Contact Fax:	Not reported
Contact Email:	Not reported
Contact Title:	Not reported
EPA Region:	09
Land Type:	Private
Federal Waste Generator Description:	Small Quantity Generator
Non-Notifier:	Not reported
Biennial Report Cycle:	Not reported
Accessibility:	Not reported
Active Site Indicator:	Handler Activities
State District Owner:	Not reported
State District:	Not reported
Mailing Address:	477 S MARKET ST
Mailing City,State,Zip:	SAN JOSE, CA 95113
Owner Name:	LARRY TATE
Owner Type:	Private
Operator Name:	Not reported
Operator Type:	Not reported
Short-Term Generator Activity:	No
Importer Activity:	No
Mixed Waste Generator:	No
Transporter Activity:	No
Transfer Facility Activity:	No
Recycler Activity with Storage:	No
Small Quantity On-Site Burner Exemption:	No

DRAFT

TATE FAMILY COMPLETE AUTO CARE (Continued) **1001217304**

Smelting Melting and Refining Furnace Exemption:	No
Underground Injection Control:	No
Off-Site Waste Receipt:	No
Universal Waste Indicator:	No
Universal Waste Destination Facility:	No
Federal Universal Waste:	No
Active Site Fed-Reg Treatment Storage and Disposal Facility:	Not reported
Active Site Converter Treatment storage and Disposal Facility:	Not reported
Active Site State-Reg Treatment Storage and Disposal Facility:	Not reported
Active Site State-Reg Handler:	---
Federal Facility Indicator:	Not reported
Hazardous Secondary Material Indicator:	NN
Sub-Part K Indicator:	Not reported
Commercial TSD Indicator:	No
Treatment Storage and Disposal Type:	Not reported
2018 GPRA Permit Baseline:	Not on the Baseline
2018 GPRA Renewals Baseline:	Not on the Baseline
Permit Renewals Workload Universe:	Not reported
Permit Workload Universe:	Not reported
Permit Progress Universe:	Not reported
Post-Closure Workload Universe:	Not reported
Closure Workload Universe:	Not reported
202 GPRA Corrective Action Baseline:	No
Corrective Action Workload Universe:	No
Subject to Corrective Action Universe:	No
Non-TSDFs Where RCRA CA has Been Imposed Universe:	No
TSDFs Potentially Subject to CA Under 3004 (u)/(v) Universe:	No
TSDFs Only Subject to CA under Discretionary Auth Universe:	No
Corrective Action Priority Ranking:	No NCAPS ranking
Environmental Control Indicator:	No
Institutional Control Indicator:	No
Human Exposure Controls Indicator:	N/A
Groundwater Controls Indicator:	N/A
Operating TSDF Universe:	Not reported
Full Enforcement Universe:	Not reported
Significant Non-Complier Universe:	No
Unaddressed Significant Non-Complier Universe:	No
Addressed Significant Non-Complier Universe:	No
Significant Non-Complier With a Compliance Schedule Universe:	No
Financial Assurance Required:	Not reported
Handler Date of Last Change:	20021007
Recognized Trader-Importer:	No
Recognized Trader-Exporter:	No
Importer of Spent Lead Acid Batteries:	No
Exporter of Spent Lead Acid Batteries:	No
Recycler Activity Without Storage:	Not reported
Manifest Broker:	Not reported
Sub-Part P Indicator:	No

Hazardous Waste Summary:

Waste Code:	D001
Waste Description:	IGNITABLE WASTE
Waste Code:	D039
Waste Description:	TETRACHLOROETHYLENE

DRAFT

TATE FAMILY COMPLETE AUTO CARE (Continued) **1001217304**

Handler - Owner Operator:
Owner/Operator Indicator: Owner
Owner/Operator Name: LARRY TATE
Legal Status: Private
Date Became Current: Not reported
Date Ended Current: Not reported
Owner/Operator Address: 477 S MARKET ST
Owner/Operator City,State,Zip: SAN JOSE, CA 95113
Owner/Operator Telephone: 408-293-8915
Owner/Operator Telephone Ext: Not reported
Owner/Operator Fax: Not reported
Owner/Operator Email: Not reported

Historic Generators:
Receive Date: 19970925
Handler Name: TATE FAMILY COMPLETE AUTO CARE
Federal Waste Generator Description: Small Quantity Generator
State District Owner: Not reported
Large Quantity Handler of Universal Waste: No
Recognized Trader Importer: No
Recognized Trader Exporter: No
Spent Lead Acid Battery Importer: No
Spent Lead Acid Battery Exporter: No
Current Record: Yes
Non Storage Recycler Activity: Not reported
Electronic Manifest Broker: Not reported

List of NAICS Codes and Descriptions:
NAICS Codes: No NAICS Codes Found

Facility Has Received Notices of Violations:
Violations: No Violations Found

Evaluation Action Summary:
Evaluations: No Evaluations Found

FINDS:
Registry ID: 110002919227

Click Here:

Environmental Interest/Information System:
RCRAInfo is a national information system that supports the Resource Conservation and Recovery Act (RCRA) program through the tracking of events and activities related to facilities that generate, transport, and treat, store, or dispose of hazardous waste. RCRAInfo allows RCRA program staff to track the notification, permit, compliance, and corrective action activities required under RCRA.
STATE MASTER

Click this hyperlink while viewing on your computer to access additional FINDS: detail in the EDR Site Report.

ECHO:

DRAFT

TATE FAMILY COMPLETE AUTO CARE (Continued) **1001217304**

Envid:	1001217304
Registry ID:	110002919227
DFR URL:	http://echo.epa.gov/detailed-facility-report?fid=110002919227
Name:	TATE FAMILY COMPLETE AUTO CARE
Address:	477 S MARKET ST
City,State,Zip:	SAN JOSE, CA 95113

K77 **THE FIRESTONE MIXED-USE DEVELOPMENT** **CA CPS-SLIC S124442545**
SW **477 S MARKET ST.** **CA CERS N/A**
1/8-1/4 **SAN JOSE, CA 95113**
0.228 mi.
1206 ft. **Site 14 of 17 in cluster K**

Relative:
Higher

Actual:
99 ft.

CPS-SLIC:

Name:	THE FIRESTONE MIXED-USE DEVELOPMENT
Address:	477 S MARKET ST.
City,State,Zip:	SAN JOSE, CA 95113
Region:	STATE
Facility Status:	**Open - Site Assessment**
Status Date:	07/22/2019
Global Id:	T10000013196
Lead Agency:	SANTA CLARA COUNTY LOP
Lead Agency Case Number:	2019-11s
Latitude:	37.32854
Longitude:	-121.88592
Case Type:	Cleanup Program Site
Case Worker:	TLF
Local Agency:	SANTA CLARA COUNTY LOP
RB Case Number:	Not reported
File Location:	All Files are on GeoTracker or in the Local Agency Database
Potential Media Affected:	Not reported
Potential Contaminants of Concern:	Not reported
Site History:	Not reported

Click here to access the California GeoTracker records for this facility:

CERS:

Name:	THE FIRESTONE MIXED-USE DEVELOPMENT
Address:	477 S MARKET ST.
City,State,Zip:	SAN JOSE, CA 95113
Site ID:	550778
CERS ID:	T10000013196
CERS Description:	Cleanup Program Site

Affiliation:

Affiliation Type Desc:	Local Agency Caseworker
Entity Name:	TRAVIS L. FLORA - SANTA CLARA COUNTY LOP
Entity Title:	Not reported
Affiliation Address:	1555 Berger Dr.
Affiliation City:	SAN JOSE
Affiliation State:	CA
Affiliation Country:	Not reported
Affiliation Zip:	Not reported
Affiliation Phone:	4089183486

DRAFT

K78 **ROSE-MURTY TIRE CO.** **CA LUST** **S103881042**
SW **477 S MARKET ST** **CA HIST LUST** **N/A**
1/8-1/4 **SAN JOSE, CA 95113** **CA SWEEPS UST**
0.228 mi. **CA Cortese**
1206 ft. **Site 15 of 17 in cluster K** **CA CUPA Listings**
CA NPDES
Relative: **CA HAZMAT**
Higher **CA CIWQS**
Actual: **CA CERS**
99 ft. **CA HWTS**

LUST:

Name:	ROSE-MURTY TIRE CO.
Address:	477 S MARKET ST
City,State,Zip:	SAN JOSE, CA 95113
Lead Agency:	SANTA CLARA COUNTY LOP
Case Type:	LUST Cleanup Site
Geo Track:	http://geotracker.waterboards.ca.gov/profile_report.asp?global_id=T0608501121
Global Id:	T0608501121
Latitude:	37.3286214575452
Longitude:	-121.886100769043
Status:	Completed - Case Closed
Status Date:	04/25/2002
Case Worker:	UST
RB Case Number:	Not reported
Local Agency:	SANTA CLARA COUNTY LOP
File Location:	All Files are on GeoTracker or in the Local Agency Database
Local Case Number:	Not reported
Potential Media Affect:	Other Groundwater (uses other than drinking water)
Potential Contaminants of Concern:	Gasoline
Site History:	Not reported

LUST:

Global Id:	T0608501121
Contact Type:	Regional Board Caseworker
Contact Name:	Regional Water Board
Organization Name:	SAN FRANCISCO BAY RWQCB (REGION 2)
Address:	1515 CLAY ST SUITE 1400
City:	OAKLAND
Email:	Not reported
Phone Number:	Not reported

Global Id:	T0608501121
Contact Type:	Local Agency Caseworker
Contact Name:	UST CASE WORKER
Organization Name:	SANTA CLARA COUNTY LOP
Address:	1555 Berger Drive, Suite 300
City:	SAN JOSE
Email:	Not reported
Phone Number:	4089183400

LUST:

Global Id:	T0608501121
Action Type:	RESPONSE
Date:	03/20/2002
Action:	Verbal Communication

Global Id:	T0608501121
Action Type:	RESPONSE

DRAFT

ROSE-MURTY TIRE CO. (Continued) **S103881042**

Date: 03/20/2002
Action: Other Report / Document

Global Id: T0608501121
Action Type: RESPONSE
Date: 10/02/1997
Action: Tank Removal Report / UST Sampling Report

Global Id: T0608501121
Action Type: RESPONSE
Date: 01/21/1999
Action: Correspondence

Global Id: T0608501121
Action Type: RESPONSE
Date: 11/30/2001
Action: Preliminary Site Assessment Report

Global Id: T0608501121
Action Type: RESPONSE
Date: 12/07/1990
Action: Other Report / Document

Global Id: T0608501121
Action Type: RESPONSE
Date: 10/10/1991
Action: Other Report / Document

Global Id: T0608501121
Action Type: RESPONSE
Date: 03/14/1997
Action: Tank Removal Report / UST Sampling Report

Global Id: T0608501121
Action Type: RESPONSE
Date: 03/07/2002
Action: Correspondence

Global Id: T0608501121
Action Type: RESPONSE
Date: 08/07/1984
Action: Unauthorized Release Form

Global Id: T0608501121
Action Type: ENFORCEMENT
Date: 02/13/1997
Action: Notice of Responsibility - #39825

Global Id: T0608501121
Action Type: ENFORCEMENT
Date: 11/27/1989
Action: Staff Letter - #25925

Global Id: T0608501121
Action Type: ENFORCEMENT
Date: 03/05/1999
Action: Staff Letter - #25929

DRAFT

ROSE-MURTY TIRE CO. (Continued) **S103881042**

Global Id: T0608501121
Action Type: ENFORCEMENT
Date: 05/21/2000
Action: Staff Letter - #25932

Global Id: T0608501121
Action Type: ENFORCEMENT
Date: 05/12/2000
Action: Warning Letter - #25931

Global Id: T0608501121
Action Type: RESPONSE
Date: 01/26/1990
Action: Soil and Water Investigation Workplan

Global Id: T0608501121
Action Type: RESPONSE
Date: 08/19/2000
Action: Soil and Water Investigation Report

Global Id: T0608501121
Action Type: RESPONSE
Date: 04/19/1999
Action: Soil and Water Investigation Workplan

Global Id: T0608501121
Action Type: ENFORCEMENT
Date: 04/25/2002
Action: Closure/No Further Action Letter

Global Id: T0608501121
Action Type: Other
Date: 08/07/1984
Action: Leak Reported

LUST:
Global Id: T0608501121
Status: Open - Case Begin Date
Status Date: 08/07/1984

Global Id: T0608501121
Status: Open - Site Assessment
Status Date: 07/26/1990

Global Id: T0608501121
Status: Open - Site Assessment
Status Date: 12/06/2001

Global Id: T0608501121
Status: Completed - Case Closed
Status Date: 04/25/2002

LUST REG 2:
Region: 2
Facility Id: Not reported

DRAFT

ROSE-MURTY TIRE CO. (Continued) **S103881042**

Facility Status: Case Closed
Case Number: 07S1E17C02f
How Discovered: Not reported
Leak Cause: Not reported
Leak Source: Not reported
Date Leak Confirmed: Not reported
Oversight Program: LUST
Prelim. Site Assesment Wokplan Submitted: Not reported
Preliminary Site Assesment Began: 7/26/1990
Pollution Characterization Began: 12/6/2001
Pollution Remediation Plan Submitted: Not reported
Date Remediation Action Underway: Not reported
Date Post Remedial Action Monitoring Began: Not reported

LUST SANTA CLARA:
Name: ROSE-MURTY TIRE CO.
Address: 477 S MARKET ST
City,State,Zip: SAN JOSE, CA
Region: SANTA CLARA
SCVWD ID: 07S1E17C02F
Date Closed: 04/25/2002
EDR Link ID: 07S1E17C02F

HIST LUST SANTA CLARA:
Name: Rose-Murty Tire Co.
Address: 477 S Market St
City: San Jose
Region: SANTA CLARA
Region Code: 2
SCVWD ID: 07S1E17C02
Oversite Agency: SCVWD
Date Listed: 1988-06-01 00:00:00
Closed Date: 2002-04-25 00:00:00

SWEEPS UST:
Name: ROSE MURTY TIRE SERVICE
Address: 477 S MARKET ST
City: SAN JOSE
Status: Not reported
Comp Number: 400124
Number: Not reported
Board Of Equalization: Not reported
Referral Date: Not reported
Action Date: Not reported
Created Date: Not reported
Owner Tank Id: Not reported
SWRCB Tank Id: 43-060-400124-000001
Tank Status: Not reported
Capacity: 500
Active Date: Not reported
Tank Use: OIL
STG: WASTE
Content: Not reported
Number Of Tanks: 2

Name: ROSE MURTY TIRE SERVICE

DRAFT

ROSE-MURTY TIRE CO. (Continued) **S103881042**

Address:	477 S MARKET ST
City:	SAN JOSE
Status:	Not reported
Comp Number:	400124
Number:	Not reported
Board Of Equalization:	Not reported
Referral Date:	Not reported
Action Date:	Not reported
Created Date:	Not reported
Owner Tank Id:	Not reported
SWRCB Tank Id:	43-060-400124-000002
Tank Status:	Not reported
Capacity:	1000
Active Date:	Not reported
Tank Use:	M.V. FUEL
STG:	PRODUCT
Content:	LEADED
Number Of Tanks:	Not reported

CORTESE:

Name:	ROSE-MURTY TIRE CO.
Address:	477 S MARKET ST
City,State,Zip:	SAN JOSE, CA 95113
Region:	CORTESE
Envirostor Id:	Not reported
Global ID:	T0608501121
Site/Facility Type:	LUST CLEANUP SITE
Cleanup Status:	COMPLETED - CASE CLOSED
Status Date:	Not reported
Site Code:	Not reported
Latitude:	Not reported
Longitude:	Not reported
Owner:	Not reported
Enf Type:	Not reported
Swat R:	Not reported
Flag:	active
Order No:	Not reported
Waste Discharge System No:	Not reported
Effective Date:	Not reported
Region 2:	Not reported
WID Id:	Not reported
Solid Waste Id No:	Not reported
Waste Management Uit Name:	Not reported
File Name:	Active Open

CUPA SANTA CLARA:

Name:	TATE FAMILY COMPLETE AUTO CARE
Address:	477 S MARKET ST
City,State,Zip:	SAN JOSE, CA 95113
Region:	SANTA CLARA
PE#:	2201
Program Description:	GENERATES WASTE OIL ONLY
Program Identifier:	DEH PERMIT-HAZ WASTE GENERATOR PROGRAM
Latitude:	37.328791
Longitude:	-121.886039
Record ID:	PR0313305

DRAFT

ROSE-MURTY TIRE CO. (Continued) **S103881042**

Facility ID: FA0209661

Name: TATE FAMILY COMPLETE AUTO CARE
Address: 477 S MARKET ST
City,State,Zip: SAN JOSE, CA 95113
Region: SANTA CLARA
PE#: 2205
Program Description: GENERATES 100 KG YR TO <5 TONS/YR
Program Identifier: DEH PERMIT-HAZ WASTE GENERATOR PROGRAM
Latitude: 37.328553
Longitude: -121.886047
Record ID: PR0402397
Facility ID: FA0270307

Name: TATE FAMILY COMPLETE AUTO CARE
Address: 477 S MARKET ST
City,State,Zip: SAN JOSE, CA 95113
Region: SANTA CLARA
PE#: BP02
Program Description: HMBP FACILITY, 4-6 CHEMICALS
Program Identifier: DEH PERMIT-HAZ MAT BUSINESS PLAN PROGRAM
Latitude: 37.328553
Longitude: -121.886047
Record ID: PR0402399
Facility ID: FA0270307

NPDES:
Name: 477 S. MARKET ST.
Address: 477 SOUTH MARKET STREET
City,State,Zip: SAN JOSE, CA 95133
Facility Status: Historical
NPDES Number: Not reported
Region: 2
Agency Number: 598009
Regulatory Measure ID: 430684
Place ID: 858307
Order Number: R2-2017-0048
WDID: 2 43NPG430684
Regulatory Measure Type: Enrollee - NPDES
Program Type: NPDNONMUNIPRCS
Adoption Date Of Regulatory Measure: Not reported
Effective Date Of Regulatory Measure: 05/20/2019
Termination Date Of Regulatory Measure: 05/07/2021
Expiration Date Of Regulatory Measure: 12/31/2023
Discharge Address: 333 West Santa Clara Street 810
Discharge Name: 477 Market, LLC
Discharge City: San Jose
Discharge State: CA
Discharge Zip: 95133
Status: Not reported
Status Date: Not reported
Operator Name: Not reported
Operator Address: Not reported
Operator City: Not reported
Operator State: Not reported
Operator Zip: Not reported

DRAFT

ROSE-MURTY TIRE CO. (Continued) **S103881042**

SAN JOSE HAZMAT:
Name: OUT OF BUSINESS (TATE FAMILY COMPLETE AU
Address: 477 S MARKET ST
City,State,Zip: SAN JOSE, CA 95113
Region: SAN JOSE
File Num: 400124
Class: Auto Repair

CIWQS:
Name: 477 S. MARKET ST.
Address: 477 SOUTH MARKET STREET
City,State,Zip: SAN JOSE, CA 95133
Agency: 477 Market, LLC
Agency Address: 333 West Santa Clara Street 810, San Jose, CA 95133
Place/Project Type: Domestic Site NEC
SIC/NAICS: Not reported
Region: 2
Program: NPDNONMUNIPRCS
Regulatory Measure Status: Historical
Regulatory Measure Type: Enrollee - NPDES
Order Number: R2-2017-0048
WDID: 2 43NPG430684
NPDES Number: Not reported
Adoption Date: Not reported
Effective Date: 05/20/2019
Termination Date: 05/07/2021
Expiration/Review Date: 12/31/2023
Design Flow: Not reported
Major/Minor: Minor
Complexity: Not reported
TTWQ: Not reported
Enforcement Actions within 5 years: 1
Violations within 5 years: 11
Latitude: Not reported
Longitude: Not reported

CERS:
Name: ROSE-MURTY TIRE CO.
Address: 477 S MARKET ST
City,State,Zip: SAN JOSE, CA 95113
Site ID: 256351
CERS ID: T0608501121
CERS Description: Leaking Underground Storage Tank Cleanup Site

Affiliation:
Affiliation Type Desc: Regional Board Caseworker
Entity Name: Regional Water Board - SAN FRANCISCO BAY RWQCB (REGION 2)
Entity Title: Not reported
Affiliation Address: 1515 CLAY ST SUITE 1400
Affiliation City: OAKLAND
Affiliation State: CA
Affiliation Country: Not reported
Affiliation Zip: Not reported
Affiliation Phone: Not reported

Affiliation Type Desc: Local Agency Caseworker

DRAFT

ROSE-MURTY TIRE CO. (Continued) **S103881042**

Entity Name: UST CASE WORKER - SANTA CLARA COUNTY LOP
Entity Title: Not reported
Affiliation Address: 1555 Berger Drive, Suite 300
Affiliation City: SAN JOSE
Affiliation State: CA
Affiliation Country: Not reported
Affiliation Zip: Not reported
Affiliation Phone: 4089183400

HWTS:
Name: TATE FAMILY COMPLETE AUTO CARE
Address: 477 S MARKET ST
Address 2: Not reported
City,State,Zip: SAN JOSE, CA 951130000
EPA ID: CAR000031799
Inactive Date: 06/30/2000
Create Date: 05/13/1998
Last Act Date: 04/02/2003
Mailing Name: Not reported
Mailing Address: 477 S MARKET ST
Mailing Address 2: Not reported
Mailing City,State,Zip: SAN JOSE, CA 951130000
Owner Name: LARRY TATE
Owner Address: 477 S MARKET ST
Owner Address 2: Not reported
Owner City,State,Zip: SAN JOSE, CA 951130000
Contact Name: MR LARRY TATE, OWNER
Contact Address: INACT 00VQ FINAL NOTICE - BATCH
Contact Address 2: 4/10/01
City,State,Zip: SAN JOSE, CA 951130000

Name: ROSE MURTY TIRE SERVICE
Address: 477 S MARKET ST
Address 2: Not reported
City,State,Zip: SAN JOSE, CA 900000000
EPA ID: CAL000042255
Inactive Date: 01/01/1900
Create Date: 08/10/1993
Last Act Date: 07/05/1994
Mailing Name: Not reported
Mailing Address: 477 S MARKET ST
Mailing Address 2: Not reported
Mailing City,State,Zip: SAN JOSE, CA 900000000
Owner Name: --
Owner Address: --
Owner Address 2: Not reported
Owner City,State,Zip: --, 99 --
Contact Name: DEACT PER LTR. OF 3/20/92 DUP#
Contact Address: REFERENCE # CAL000029405 - P.H
Contact Address 2: Not reported
City,State,Zip: --, 99 --

Name: TATE FAMILY COMPLETE AUTO CARE
Address: 477 S MARKET ST
Address 2: Not reported
City,State,Zip: SAN JOSE, CA 951130000

DRAFT

ROSE-MURTY TIRE CO. (Continued) **S103881042**

EPA ID:	CAL000029405
Inactive Date:	06/30/2004
Create Date:	05/09/1990
Last Act Date:	03/28/2005
Mailing Name:	Not reported
Mailing Address:	477 S MARKET ST
Mailing Address 2:	Not reported
Mailing City,State,Zip:	SAN JOSE, CA 951132821
Owner Name:	TATE FAMILY COMPLETE AUTO CARE
Owner Address:	477 SO MARKET ST
Owner Address 2:	Not reported
Owner City,State,Zip:	SAN JOSE, CA 951130000
Contact Name:	LARRY TATE/CEO
Contact Address:	477 SOUTH MARKET STREET
Contact Address 2:	Not reported
City,State,Zip:	SAN JOSE, CA 951130000

NAICS:

EPA ID:	CAL000029405
Create Date:	2002-03-14 16:36:27.000
NAICS Code:	811111
NAICS Description:	General Automotive Repair
Issued EPA ID Date:	1990-05-09 00:00:00
Inactive Date:	2004-06-30 15:01:00
Facility Name:	TATE FAMILY COMPLETE AUTO CARE
Facility Address:	477 S MARKET ST
Facility Address 2:	Not reported
Facility City:	SAN JOSE
Facility County:	Not reported
Facility State:	CA
Facility Zip:	951130000

K79 **ROSE MURTY TIRE COMPANY** **CA HIST CORTESE** **S102416054**
SW **477 MARKET** **N/A**
1/8-1/4 **SAN JOSE, CA**
0.228 mi.
1206 ft. **Site 16 of 17 in cluster K**

Relative:
Higher

Actual:
99 ft.

HIST CORTESE:

edr_fname:	ROSE MURTY TIRE COMPANY
edr_fadd1:	477 MARKET
City,State,Zip:	SAN JOSE, CA
Region:	CORTESE
Facility County Code:	43
Reg By:	LTNKA
Reg Id:	43-1130

DRAFT

K80 **CG-AQ 477 SOUTH MARKET STREET LLC** **RCRA NonGen / NLR** **1025855931**
SW **477 SOUTH MARKET ST.** **CAC003036223**
1/8-1/4 **SAN JOSE, CA 95113**
0.228 mi.
1206 ft. **Site 17 of 17 in cluster K**

Relative: **Higher**

Actual: **99 ft.**

RCRA NonGen / NLR:

Date Form Received by Agency:	20190930
Handler Name:	CG-AQ 477 SOUTH MARKET STREET LLC
Handler Address:	477 SOUTH MARKET ST.
Handler City,State,Zip:	SAN JOSE, CA 95113
EPA ID:	CAC003036223
Contact Name:	JOHN PRINGLE
Contact Address:	333 WEST SANTA CLARA ST., SUITE 810
Contact City,State,Zip:	SAN JOSE, CA 95113
Contact Telephone:	408-359-4454
Contact Fax:	Not reported
Contact Email:	JOHN.PRINGLE@ACQUITYREALTY.COM
Contact Title:	Not reported
EPA Region:	09
Land Type:	Not reported
Federal Waste Generator Description:	Not a generator, verified
Non-Notifier:	Not reported
Biennial Report Cycle:	Not reported
Accessibility:	Not reported
Active Site Indicator:	Not reported
State District Owner:	Not reported
State District:	Not reported
Mailing Address:	333 WEST SANTA CLARA ST., SUITE 810
Mailing City,State,Zip:	SAN JOSE, CA 95113
Owner Name:	JOHN PRINGLE
Owner Type:	Other
Operator Name:	JOHN PRINGLE
Operator Type:	Other
Short-Term Generator Activity:	No
Importer Activity:	No
Mixed Waste Generator:	No
Transporter Activity:	No
Transfer Facility Activity:	No
Recycler Activity with Storage:	No
Small Quantity On-Site Burner Exemption:	No
Smelting Melting and Refining Furnace Exemption:	No
Underground Injection Control:	No
Off-Site Waste Receipt:	No
Universal Waste Indicator:	No
Universal Waste Destination Facility:	No
Federal Universal Waste:	No
Active Site Fed-Reg Treatment Storage and Disposal Facility:	Not reported
Active Site Converter Treatment storage and Disposal Facility:	Not reported
Active Site State-Reg Treatment Storage and Disposal Facility:	Not reported
Active Site State-Reg Handler:	---
Federal Facility Indicator:	Not reported
Hazardous Secondary Material Indicator:	N
Sub-Part K Indicator:	Not reported
Commercial TSD Indicator:	No
Treatment Storage and Disposal Type:	Not reported
2018 GPRA Permit Baseline:	Not on the Baseline
2018 GPRA Renewals Baseline:	Not on the Baseline
Permit Renewals Workload Universe:	Not reported

DRAFT

CG-AQ 477 SOUTH MARKET STREET LLC (Continued) **1025855931**

Permit Workload Universe:	Not reported
Permit Progress Universe:	Not reported
Post-Closure Workload Universe:	Not reported
Closure Workload Universe:	Not reported
202 GPRA Corrective Action Baseline:	No
Corrective Action Workload Universe:	No
Subject to Corrective Action Universe:	No
Non-TSDFs Where RCRA CA has Been Imposed Universe:	No
TSDFs Potentially Subject to CA Under 3004 (u)/(v) Universe:	No
TSDFs Only Subject to CA under Discretionary Auth Universe:	No
Corrective Action Priority Ranking:	No NCAPS ranking
Environmental Control Indicator:	No
Institutional Control Indicator:	No
Human Exposure Controls Indicator:	N/A
Groundwater Controls Indicator:	N/A
Operating TSDF Universe:	Not reported
Full Enforcement Universe:	Not reported
Significant Non-Complier Universe:	No
Unaddressed Significant Non-Complier Universe:	No
Addressed Significant Non-Complier Universe:	No
Significant Non-Complier With a Compliance Schedule Universe:	No
Financial Assurance Required:	Not reported
Handler Date of Last Change:	20191004
Recognized Trader-Importer:	No
Recognized Trader-Exporter:	No
Importer of Spent Lead Acid Batteries:	No
Exporter of Spent Lead Acid Batteries:	No
Recycler Activity Without Storage:	No
Manifest Broker:	No
Sub-Part P Indicator:	No

Handler - Owner Operator:

Owner/Operator Indicator:	Operator
Owner/Operator Name:	JOHN PRINGLE
Legal Status:	Other
Date Became Current:	Not reported
Date Ended Current:	Not reported
Owner/Operator Address:	333 WEST SANTA CLARA ST., SUITE 810
Owner/Operator City,State,Zip:	SAN JOSE, CA 95113
Owner/Operator Telephone:	408-359-4454
Owner/Operator Telephone Ext:	Not reported
Owner/Operator Fax:	Not reported
Owner/Operator Email:	Not reported

Owner/Operator Indicator:	Owner
Owner/Operator Name:	JOHN PRINGLE
Legal Status:	Other
Date Became Current:	Not reported
Date Ended Current:	Not reported
Owner/Operator Address:	333 WEST SANTA CLARA ST., SUITE 810
Owner/Operator City,State,Zip:	SAN JOSE, CA 95113
Owner/Operator Telephone:	408-359-4454
Owner/Operator Telephone Ext:	Not reported
Owner/Operator Fax:	Not reported
Owner/Operator Email:	Not reported

DRAFT

CG-AQ 477 SOUTH MARKET STREET LLC (Continued) **1025855931**

Historic Generators:
Receive Date: 20190930
Handler Name: CG-AQ 477 SOUTH MARKET STREET LLC
Federal Waste Generator Description: Not a generator, verified
State District Owner: Not reported
Large Quantity Handler of Universal Waste: No
Recognized Trader Importer: No
Recognized Trader Exporter: No
Spent Lead Acid Battery Importer: No
Spent Lead Acid Battery Exporter: No
Current Record: Yes
Non Storage Recycler Activity: Not reported
Electronic Manifest Broker: Not reported

List of NAICS Codes and Descriptions:
NAICS Code: 238910
NAICS Description: SITE PREPARATION CONTRACTORS

Facility Has Received Notices of Violations:
Violations: No Violations Found

Evaluation Action Summary:
Evaluations: No Evaluations Found

P81 **SAN JOSE STATE UNIVERSITY** **RCRA NonGen / NLR** **1026040964**
NNW **1 WASHINGTON SQ** **CAC003047084**
1/8-1/4 **SAN JOSE, CA 95192**
0.228 mi.
1206 ft. **Site 1 of 3 in cluster P**

Relative: **Lower**
Actual: **90 ft.**

RCRA NonGen / NLR:
Date Form Received by Agency: 20191213
Handler Name: SAN JOSE STATE UNIVERSITY
Handler Address: 1 WASHINGTON SQ
Handler City,State,Zip: SAN JOSE, CA 95192-1000
EPA ID: CAC003047084
Contact Name: SAN JOSE STATE UNIVERSITY
Contact Address: 1 WASHINGTON SQ
Contact City,State,Zip: SAN JOSE, CA 95192-1000
Contact Telephone: 408-490-4390
Contact Fax: Not reported
Contact Email: LISAR@SYNERGYCOMPANIES.ORG
Contact Title: Not reported
EPA Region: 09
Land Type: Not reported
Federal Waste Generator Description: Not a generator, verified
Non-Notifier: Not reported
Biennial Report Cycle: Not reported
Accessibility: Not reported
Active Site Indicator: Not reported
State District Owner: Not reported
State District: Not reported
Mailing Address: 1 WASHINGTON SQ
Mailing City,State,Zip: SAN JOSE, CA 95192-1000
Owner Name: SAN JOSE STATE UNIVERSITY

DRAFT

SAN JOSE STATE UNIVERSITY (Continued) **1026040964**

Owner Type:	Other
Operator Name:	SAN JOSE STATE UNIVERSITY
Operator Type:	Other
Short-Term Generator Activity:	No
Importer Activity:	No
Mixed Waste Generator:	No
Transporter Activity:	No
Transfer Facility Activity:	No
Recycler Activity with Storage:	No
Small Quantity On-Site Burner Exemption:	No
Smelting Melting and Refining Furnace Exemption:	No
Underground Injection Control:	No
Off-Site Waste Receipt:	No
Universal Waste Indicator:	No
Universal Waste Destination Facility:	No
Federal Universal Waste:	No
Active Site Fed-Reg Treatment Storage and Disposal Facility:	Not reported
Active Site Converter Treatment storage and Disposal Facility:	Not reported
Active Site State-Reg Treatment Storage and Disposal Facility:	Not reported
Active Site State-Reg Handler:	---
Federal Facility Indicator:	Not reported
Hazardous Secondary Material Indicator:	N
Sub-Part K Indicator:	Not reported
Commercial TSD Indicator:	No
Treatment Storage and Disposal Type:	Not reported
2018 GPRA Permit Baseline:	Not on the Baseline
2018 GPRA Renewals Baseline:	Not on the Baseline
Permit Renewals Workload Universe:	Not reported
Permit Workload Universe:	Not reported
Permit Progress Universe:	Not reported
Post-Closure Workload Universe:	Not reported
Closure Workload Universe:	Not reported
202 GPRA Corrective Action Baseline:	No
Corrective Action Workload Universe:	No
Subject to Corrective Action Universe:	No
Non-TSDFs Where RCRA CA has Been Imposed Universe:	No
TSDFs Potentially Subject to CA Under 3004 (u)/(v) Universe:	No
TSDFs Only Subject to CA under Discretionary Auth Universe:	No
Corrective Action Priority Ranking:	No NCAPS ranking
Environmental Control Indicator:	No
Institutional Control Indicator:	No
Human Exposure Controls Indicator:	N/A
Groundwater Controls Indicator:	N/A
Operating TSDF Universe:	Not reported
Full Enforcement Universe:	Not reported
Significant Non-Complier Universe:	No
Unaddressed Significant Non-Complier Universe:	No
Addressed Significant Non-Complier Universe:	No
Significant Non-Complier With a Compliance Schedule Universe:	No
Financial Assurance Required:	Not reported
Handler Date of Last Change:	20200210
Recognized Trader-Importer:	No
Recognized Trader-Exporter:	No
Importer of Spent Lead Acid Batteries:	No
Exporter of Spent Lead Acid Batteries:	No
Recycler Activity Without Storage:	No
Manifest Broker:	No

DRAFT

SAN JOSE STATE UNIVERSITY (Continued) **1026040964**

Sub-Part P Indicator: No

Handler - Owner Operator:
Owner/Operator Indicator: Operator
Owner/Operator Name: SAN JOSE STATE UNIVERSITY
Legal Status: Other
Date Became Current: Not reported
Date Ended Current: Not reported
Owner/Operator Address: 1 WASHINGTON SQ
Owner/Operator City,State,Zip: SAN JOSE, CA 95192-1000
Owner/Operator Telephone: 408-490-4390
Owner/Operator Telephone Ext: Not reported
Owner/Operator Fax: Not reported
Owner/Operator Email: Not reported

Owner/Operator Indicator: Owner
Owner/Operator Name: SAN JOSE STATE UNIVERSITY
Legal Status: Other
Date Became Current: Not reported
Date Ended Current: Not reported
Owner/Operator Address: 1 WASHINGTON SQ
Owner/Operator City,State,Zip: SAN JOSE, CA 95192-1000
Owner/Operator Telephone: 408-490-4390
Owner/Operator Telephone Ext: Not reported
Owner/Operator Fax: Not reported
Owner/Operator Email: Not reported

Historic Generators:
Receive Date: 20191213
Handler Name: SAN JOSE STATE UNIVERSITY
Federal Waste Generator Description: Not a generator, verified
State District Owner: Not reported
Large Quantity Handler of Universal Waste: No
Recognized Trader Importer: No
Recognized Trader Exporter: No
Spent Lead Acid Battery Importer: No
Spent Lead Acid Battery Exporter: No
Current Record: Yes
Non Storage Recycler Activity: Not reported
Electronic Manifest Broker: Not reported

List of NAICS Codes and Descriptions:
NAICS Code: 56299
NAICS Description: ALL OTHER WASTE MANAGEMENT SERVICES

Facility Has Received Notices of Violations:
Violations: No Violations Found

Evaluation Action Summary:
Evaluations: No Evaluations Found

DRAFT

P82 **SAN JOSE STATE UNIVERSITY** **RCRA-LQG** **1000121110**
NNW **ONE WASHINGTON SQUARE** **CA SWEEPS UST** **CAT080031206**
1/8-1/4 **SAN JOSE, CA 95192** **CA HIST UST**
0.228 mi. **CA HIST CORTESE**
1206 ft. **Site 2 of 3 in cluster P** **NY MANIFEST**

Relative: **Lower**
Actual: **90 ft.**

RCRA-LQG:

Date Form Received by Agency:	20210222
Handler Name:	SAN JOSE STATE UNIVERSITY
Handler Address:	ONE WASHINGTON SQUARE
Handler City,State,Zip:	SAN JOSE, CA 95192-0010
EPA ID:	CAT080031206
Contact Name:	DAVID GRIFFITH
Contact Address:	WASHINGTON SQUARE
Contact City,State,Zip:	SAN JOSE, CA 95192-0010
Contact Telephone:	408-924-2152
Contact Fax:	Not reported
Contact Email:	DAVID.GRIFFITH@SJSU.EDU
Contact Title:	ENVIRONMENTAL COMPLIANCE SPECIALIST
EPA Region:	09
Land Type:	State
Federal Waste Generator Description:	Large Quantity Generator
Non-Notifier:	Not reported
Biennial Report Cycle:	Not reported
Accessibility:	Not reported
Active Site Indicator:	Handler Activities
State District Owner:	Not reported
State District:	Not reported
Mailing Address:	SAN JOSE STATE UNIVERSITY
Mailing City,State,Zip:	SAN JOSE, CA 95192
Owner Name:	CALIFORNIA STATE UNIVERSITY
Owner Type:	State
Operator Name:	SAN JOSE STATE UNIVERSITY
Operator Type:	State
Short-Term Generator Activity:	No
Importer Activity:	No
Mixed Waste Generator:	No
Transporter Activity:	No
Transfer Facility Activity:	No
Recycler Activity with Storage:	Yes
Small Quantity On-Site Burner Exemption:	No
Smelting Melting and Refining Furnace Exemption:	No
Underground Injection Control:	No
Off-Site Waste Receipt:	No
Universal Waste Indicator:	No
Universal Waste Destination Facility:	No
Federal Universal Waste:	No
Active Site Fed-Reg Treatment Storage and Disposal Facility:	Not reported
Active Site Converter Treatment storage and Disposal Facility:	Not reported
Active Site State-Reg Treatment Storage and Disposal Facility:	Not reported
Active Site State-Reg Handler:	---
Federal Facility Indicator:	Not reported
Hazardous Secondary Material Indicator:	N
Sub-Part K Indicator:	Subpart K - College
Commercial TSD Indicator:	No
Treatment Storage and Disposal Type:	Not reported
2018 GPRA Permit Baseline:	Not on the Baseline
2018 GPRA Renewals Baseline:	Not on the Baseline
Permit Renewals Workload Universe:	Not reported

DRAFT

SAN JOSE STATE UNIVERSITY (Continued) **1000121110**

Permit Workload Universe:	Not reported
Permit Progress Universe:	Not reported
Post-Closure Workload Universe:	Not reported
Closure Workload Universe:	Not reported
202 GPRA Corrective Action Baseline:	No
Corrective Action Workload Universe:	No
Subject to Corrective Action Universe:	No
Non-TSDFs Where RCRA CA has Been Imposed Universe:	No
TSDFs Potentially Subject to CA Under 3004 (u)/(v) Universe:	No
TSDFs Only Subject to CA under Discretionary Auth Universe:	No
Corrective Action Priority Ranking:	No NCAPS ranking
Environmental Control Indicator:	No
Institutional Control Indicator:	No
Human Exposure Controls Indicator:	N/A
Groundwater Controls Indicator:	N/A
Operating TSDF Universe:	Not reported
Full Enforcement Universe:	Not reported
Significant Non-Complier Universe:	No
Unaddressed Significant Non-Complier Universe:	No
Addressed Significant Non-Complier Universe:	No
Significant Non-Complier With a Compliance Schedule Universe:	No
Financial Assurance Required:	Not reported
Handler Date of Last Change:	20210302
Recognized Trader-Importer:	No
Recognized Trader-Exporter:	No
Importer of Spent Lead Acid Batteries:	No
Exporter of Spent Lead Acid Batteries:	No
Recycler Activity Without Storage:	No
Manifest Broker:	No
Sub-Part P Indicator:	No

Biennial: List of Years
Year: 2007

Click Here for Biennial Reporting System Data:
Year: 2005

Click Here for Biennial Reporting System Data:
Year: 2003

Click Here for Biennial Reporting System Data:
Year: 2001

Click Here for Biennial Reporting System Data:

Hazardous Waste Summary:
Waste Code: D001
Waste Description: IGNITABLE WASTE

Waste Code: D002
Waste Description: CORROSIVE WASTE

Waste Code: D003
Waste Description: REACTIVE WASTE

Waste Code: D004

DRAFT

SAN JOSE STATE UNIVERSITY (Continued) **1000121110**

Waste Description: ARSENIC

Waste Code: D005
Waste Description: BARIUM

Waste Code: D006
Waste Description: CADMIUM

Waste Code: D007
Waste Description: CHROMIUM

Waste Code: D008
Waste Description: LEAD

Waste Code: D009
Waste Description: MERCURY

Waste Code: D011
Waste Description: SILVER

Waste Code: D022
Waste Description: CHLOROFORM

Waste Code: D035
Waste Description: METHYL ETHYL KETONE

Waste Code: F001
Waste Description: THE FOLLOWING SPENT HALOGENATED SOLVENTS USED IN DEGREASING: TETRACHLOROETHYLENE, TRICHLOROETHYLENE, METHYLENE CHLORIDE, 1,1,1-TRICHLOROETHANE, CARBON TETRACHLORIDE AND CHLORINATED FLUOROCARBONS; ALL SPENT SOLVENT MIXTURES/BLENDS USED IN DEGREASING CONTAINING, BEFORE USE, A TOTAL OF TEN PERCENT OR MORE (BY VOLUME) OF ONE OR MORE OF THE ABOVE HALOGENATED SOLVENTS OR THOSE SOLVENTS LISTED IN F002, F004, AND F005; AND STILL BOTTOMS FROM THE RECOVERY OF THESE SPENT SOLVENTS AND SPENT SOLVENT MIXTURES.

Waste Code: F002
Waste Description: THE FOLLOWING SPENT HALOGENATED SOLVENTS: TETRACHLOROETHYLENE, METHYLENE CHLORIDE, TRICHLOROETHYLENE, 1,1,1-TRICHLOROETHANE, CHLOROBENZENE, 1,1,2-TRICHLORO-1,2,2-TRIFLUOROETHANE, ORTHO-DICHLOROBENZENE, TRICHLOROFLUOROMETHANE, AND 1,1,2, TRICHLOROETHANE; ALL SPENT SOLVENT MIXTURES/BLENDS CONTAINING, BEFORE USE, A TOTAL OF TEN PERCENT OR MORE (BY VOLUME) OF ONE OR MORE OF THE ABOVE HALOGENATED SOLVENTS OR THOSE SOLVENTS LISTED IN F001, F004, AND F005; AND STILL BOTTOMS FROM THE RECOVERY OF THESE SPENT SOLVENTS AND SPENT SOLVENT MIXTURES.

Waste Code: F003
Waste Description: THE FOLLOWING SPENT NONHALOGENATED SOLVENTS: XYLENE, ACETONE, ETHYL ACETATE, ETHYL BENZENE, ETHYL ETHER, METHYL ISOBUTYL KETONE, N-BUTYL ALCOHOL, CYCLOHEXANONE, AND METHANOL; ALL SPENT SOLVENT MIXTURES/BLENDS CONTAINING, BEFORE USE, ONLY THE ABOVE SPENT NONHALOGENATED SOLVENTS; AND ALL SPENT SOLVENT MIXTURES/BLENDS CONTAINING, BEFORE USE, ONE OR MORE OF THE ABOVE NONHALOGENATED SOLVENTS, AND A TOTAL OF TEN PERCENT OR MORE (BY VOLUME) OF ONE OR MORE OF THOSE SOLVENTS LISTED IN F001, F002, F004, AND F005; AND STILL BOTTOMS FROM THE RECOVERY OF THESE SPENT SOLVENTS AND SPENT SOLVENT

DRAFT

SAN JOSE STATE UNIVERSITY (Continued) **1000121110**

MIXTURES.

Waste Code: F005
Waste Description: THE FOLLOWING SPENT NONHALOGENATED SOLVENTS: TOLUENE, METHYL ETHYL KETONE, CARBON DISULFIDE, ISOBUTANOL, PYRIDINE, BENZENE, 2-ETHOXYETHANOL, AND 2-NITROPROPANE; ALL SPENT SOLVENT MIXTURES/BLENDS CONTAINING, BEFORE USE, A TOTAL OF TEN PERCENT OR MORE (BY VOLUME) OF ONE OR MORE OF THE ABOVE NONHALOGENATED SOLVENTS OR THOSE SOLVENTS LISTED IN F001, F002, OR F004; AND STILL BOTTOMS FROM THE RECOVERY OF THESE SPENT SOLVENTS AND SPENT SOLVENT MIXTURES.

Waste Code: P075
Waste Description: NICOTINE, & SALTS (OR) PYRIDINE, 3-(1-METHYL-2-PYRROLIDINYL)-,(S)-, & SALTS

Waste Code: P105
Waste Description: SODIUM AZIDE

Waste Code: P106
Waste Description: SODIUM CYANIDE (OR) SODIUM CYANIDE NA(CN)

Waste Code: U029
Waste Description: METHANE, BROMO- (OR) METHYL BROMIDE

Waste Code: U031
Waste Description: 1-BUTANOL (I) (OR) N-BUTYL ALCOHOL (I)

Waste Code: U046
Waste Description: CHLOROMETHYL METHYL ETHER (OR) METHANE, CHLOROMETHOXY-

Waste Code: U125
Waste Description: 2-FURANCARBOXALDEHYDE (I) (OR) FURFURAL (I)

Waste Code: U134
Waste Description: HYDROFLUORIC ACID (C,T) (OR) HYDROGEN FLUORIDE (C,T)

Waste Code: U188
Waste Description: PHENOL

Waste Code: U246
Waste Description: CYANOGEN BROMIDE (CN)BR

Handler - Owner Operator:

Owner/Operator Indicator:	Owner
Owner/Operator Name:	CALIFORNIA STATE UNIVERSITY
Legal Status:	State
Date Became Current:	18570101
Date Ended Current:	Not reported
Owner/Operator Address:	ONE WASHINGTON SQUARE
Owner/Operator City,State,Zip:	SAN JOSE, CA 95192
Owner/Operator Telephone:	Not reported
Owner/Operator Telephone Ext:	Not reported
Owner/Operator Fax:	Not reported
Owner/Operator Email:	Not reported

Owner/Operator Indicator:	Operator
Owner/Operator Name:	SAN JOSE STATE UNIVERSITY

DRAFT

SAN JOSE STATE UNIVERSITY (Continued) **1000121110**

Legal Status:	State
Date Became Current:	18570101
Date Ended Current:	Not reported
Owner/Operator Address:	Not reported
Owner/Operator City,State,Zip:	Not reported
Owner/Operator Telephone:	Not reported
Owner/Operator Telephone Ext:	Not reported
Owner/Operator Fax:	Not reported
Owner/Operator Email:	Not reported

Owner/Operator Indicator:	Owner
Owner/Operator Name:	STATE OF CALIFORNIA
Legal Status:	Private
Date Became Current:	Not reported
Date Ended Current:	Not reported
Owner/Operator Address:	NOT REQUIRED
Owner/Operator City,State,Zip:	NOT REQUIRED, ME 99999
Owner/Operator Telephone:	415-555-1212
Owner/Operator Telephone Ext:	Not reported
Owner/Operator Fax:	Not reported
Owner/Operator Email:	Not reported

Owner/Operator Indicator:	Operator
Owner/Operator Name:	SAN JOSE STATE UNIVERSITY
Legal Status:	State
Date Became Current:	18570101
Date Ended Current:	Not reported
Owner/Operator Address:	Not reported
Owner/Operator City,State,Zip:	Not reported
Owner/Operator Telephone:	Not reported
Owner/Operator Telephone Ext:	Not reported
Owner/Operator Fax:	Not reported
Owner/Operator Email:	Not reported

Owner/Operator Indicator:	Owner
Owner/Operator Name:	CALIFORNIA STATE UNIVERSITY
Legal Status:	State
Date Became Current:	18570101
Date Ended Current:	Not reported
Owner/Operator Address:	ONE WASHINGTON SQUARE
Owner/Operator City,State,Zip:	SAN JOSE, CA 95192-0046
Owner/Operator Telephone:	Not reported
Owner/Operator Telephone Ext:	Not reported
Owner/Operator Fax:	Not reported
Owner/Operator Email:	Not reported

Owner/Operator Indicator:	Operator
Owner/Operator Name:	SAN JOSE STATE UNIVERSITY
Legal Status:	State
Date Became Current:	18570101
Date Ended Current:	Not reported
Owner/Operator Address:	Not reported
Owner/Operator City,State,Zip:	Not reported
Owner/Operator Telephone:	Not reported
Owner/Operator Telephone Ext:	Not reported
Owner/Operator Fax:	Not reported
Owner/Operator Email:	Not reported

DRAFT

SAN JOSE STATE UNIVERSITY (Continued) **1000121110**

Owner/Operator Indicator: Owner
Owner/Operator Name: CALIFORNIA STATE UNIVERSITY
Legal Status: State
Date Became Current: 18570101
Date Ended Current: Not reported
Owner/Operator Address: ONE WASHINGTON SQUARE
Owner/Operator City,State,Zip: SAN JOSE, CA 95192
Owner/Operator Telephone: Not reported
Owner/Operator Telephone Ext: Not reported
Owner/Operator Fax: Not reported
Owner/Operator Email: Not reported

Owner/Operator Indicator: Owner
Owner/Operator Name: CALIFORNIA STATE UNIVERSITY
Legal Status: State
Date Became Current: 18570101
Date Ended Current: Not reported
Owner/Operator Address: ONE WASHINGTON SQUARE
Owner/Operator City,State,Zip: SAN JOSE, CA 95192
Owner/Operator Telephone: Not reported
Owner/Operator Telephone Ext: Not reported
Owner/Operator Fax: Not reported
Owner/Operator Email: Not reported

Owner/Operator Indicator: Operator
Owner/Operator Name: SAN JOSE STATE UNIVERSITY
Legal Status: State
Date Became Current: 18570101
Date Ended Current: Not reported
Owner/Operator Address: Not reported
Owner/Operator City,State,Zip: Not reported
Owner/Operator Telephone: Not reported
Owner/Operator Telephone Ext: Not reported
Owner/Operator Fax: Not reported
Owner/Operator Email: Not reported

Historic Generators:
Receive Date: 19810309
Handler Name: SAN JOSE STATE UNIVERSITY
Federal Waste Generator Description: Large Quantity Generator
State District Owner: CA
Large Quantity Handler of Universal Waste: No
Recognized Trader Importer: No
Recognized Trader Exporter: No
Spent Lead Acid Battery Importer: No
Spent Lead Acid Battery Exporter: No
Current Record: No
Non Storage Recycler Activity: Not reported
Electronic Manifest Broker: Not reported

Receive Date: 20210222
Handler Name: SAN JOSE STATE UNIVERSITY
Federal Waste Generator Description: Large Quantity Generator
State District Owner: Not reported
Large Quantity Handler of Universal Waste: No
Recognized Trader Importer: No
Recognized Trader Exporter: No

DRAFT

SAN JOSE STATE UNIVERSITY (Continued) **1000121110**

Spent Lead Acid Battery Importer: No
Spent Lead Acid Battery Exporter: No
Current Record: Yes
Non Storage Recycler Activity: No
Electronic Manifest Broker: No

Receive Date: 19920218
Handler Name: SAN JOSE STATE UNIVERSITY
Federal Waste Generator Description: Large Quantity Generator
State District Owner: Not reported
Large Quantity Handler of Universal Waste: No
Recognized Trader Importer: No
Recognized Trader Exporter: No
Spent Lead Acid Battery Importer: No
Spent Lead Acid Battery Exporter: No
Current Record: No
Non Storage Recycler Activity: Not reported
Electronic Manifest Broker: Not reported

Receive Date: 19940329
Handler Name: SAN JOSE STATE UNIVERSITY
Federal Waste Generator Description: Large Quantity Generator
State District Owner: Not reported
Large Quantity Handler of Universal Waste: No
Recognized Trader Importer: No
Recognized Trader Exporter: No
Spent Lead Acid Battery Importer: No
Spent Lead Acid Battery Exporter: No
Current Record: No
Non Storage Recycler Activity: Not reported
Electronic Manifest Broker: Not reported

Receive Date: 19960215
Handler Name: SAN JOSE STATE UNIVERSITY
Federal Waste Generator Description: Large Quantity Generator
State District Owner: Not reported
Large Quantity Handler of Universal Waste: No
Recognized Trader Importer: No
Recognized Trader Exporter: No
Spent Lead Acid Battery Importer: No
Spent Lead Acid Battery Exporter: No
Current Record: No
Non Storage Recycler Activity: Not reported
Electronic Manifest Broker: Not reported

Receive Date: 19990316
Handler Name: SAN JOSE STATE UNIVERSITY
Federal Waste Generator Description: Large Quantity Generator
State District Owner: Not reported
Large Quantity Handler of Universal Waste: No
Recognized Trader Importer: No
Recognized Trader Exporter: No
Spent Lead Acid Battery Importer: No
Spent Lead Acid Battery Exporter: No
Current Record: No
Non Storage Recycler Activity: Not reported
Electronic Manifest Broker: Not reported

DRAFT

SAN JOSE STATE UNIVERSITY (Continued) **1000121110**

Receive Date: 20001012
Handler Name: SAN JOSE STATE UNIVERSITY
Federal Waste Generator Description: Large Quantity Generator
State District Owner: Not reported
Large Quantity Handler of Universal Waste: No
Recognized Trader Importer: No
Recognized Trader Exporter: No
Spent Lead Acid Battery Importer: No
Spent Lead Acid Battery Exporter: No
Current Record: No
Non Storage Recycler Activity: Not reported
Electronic Manifest Broker: Not reported

Receive Date: 20020220
Handler Name: SAN JOSE STATE UNIVERSITY
Federal Waste Generator Description: Large Quantity Generator
State District Owner: Not reported
Large Quantity Handler of Universal Waste: No
Recognized Trader Importer: No
Recognized Trader Exporter: No
Spent Lead Acid Battery Importer: No
Spent Lead Acid Battery Exporter: No
Current Record: No
Non Storage Recycler Activity: Not reported
Electronic Manifest Broker: Not reported

Receive Date: 20040316
Handler Name: SAN JOSE STATE UNIVERSITY
Federal Waste Generator Description: Large Quantity Generator
State District Owner: Not reported
Large Quantity Handler of Universal Waste: No
Recognized Trader Importer: No
Recognized Trader Exporter: No
Spent Lead Acid Battery Importer: No
Spent Lead Acid Battery Exporter: No
Current Record: No
Non Storage Recycler Activity: Not reported
Electronic Manifest Broker: Not reported

Receive Date: 20060215
Handler Name: SAN JOSE STATE UNIVERSITY
Federal Waste Generator Description: Large Quantity Generator
State District Owner: Not reported
Large Quantity Handler of Universal Waste: No
Recognized Trader Importer: No
Recognized Trader Exporter: No
Spent Lead Acid Battery Importer: No
Spent Lead Acid Battery Exporter: No
Current Record: No
Non Storage Recycler Activity: Not reported
Electronic Manifest Broker: Not reported

Receive Date: 20080221
Handler Name: SAN JOSE STATE UNIVERSITY
Federal Waste Generator Description: Large Quantity Generator
State District Owner: Not reported
Large Quantity Handler of Universal Waste: No

DRAFT

SAN JOSE STATE UNIVERSITY (Continued) **1000121110**

Recognized Trader Importer: No
Recognized Trader Exporter: No
Spent Lead Acid Battery Importer: No
Spent Lead Acid Battery Exporter: No
Current Record: No
Non Storage Recycler Activity: Not reported
Electronic Manifest Broker: Not reported

List of NAICS Codes and Descriptions:
NAICS Code: 61131
NAICS Description: COLLEGES, UNIVERSITIES, AND PROFESSIONAL SCHOOLS

Facility Has Received Notices of Violation:
Found Violation: Yes
Agency Which Determined Violation: State
Violation Short Description: Generators - General
Date Violation was Determined: 19931120
Actual Return to Compliance Date: 19941230
Return to Compliance Qualifier: Observed
Violation Responsible Agency: State
Scheduled Compliance Date: Not reported
Enforcement Identifier: Not reported
Date of Enforcement Action: Not reported
Enforcement Responsible Agency: Not reported
Enforcement Docket Number: Not reported
Enforcement Attorney: Not reported
Corrective Action Component: Not reported
Appeal Initiated Date: Not reported
Appeal Resolution Date: Not reported
Disposition Status Date: Not reported
Disposition Status: Not reported
Disposition Status Description: Not reported
Consent/Final Order Sequence Number: Not reported
Consent/Final Order Respondent Name: Not reported
Consent/Final Order Lead Agency: Not reported
Enforcement Type: Not reported
Enforcement Responsible Person: Not reported
Enforcement Responsible Sub-Organization: Not reported
SEP Sequence Number: Not reported
SEP Expenditure Amount: Not reported
SEP Scheduled Completion Date: Not reported
SEP Actual Date: Not reported
SEP Defaulted Date: Not reported
SEP Type: Not reported
SEP Type Description: Not reported
Proposed Amount: Not reported
Final Monetary Amount: Not reported
Paid Amount: Not reported
Final Count: Not reported
Final Amount: Not reported

Found Violation: Yes
Agency Which Determined Violation: State
Violation Short Description: Generators - General
Date Violation was Determined: 19931112
Actual Return to Compliance Date: 19941102

DRAFT

SAN JOSE STATE UNIVERSITY (Continued) **1000121110**

Return to Compliance Qualifier:	Observed
Violation Responsible Agency:	State
Scheduled Compliance Date:	Not reported
Enforcement Identifier:	Not reported
Date of Enforcement Action:	Not reported
Enforcement Responsible Agency:	Not reported
Enforcement Docket Number:	Not reported
Enforcement Attorney:	Not reported
Corrective Action Component:	Not reported
Appeal Initiated Date:	Not reported
Appeal Resolution Date:	Not reported
Disposition Status Date:	Not reported
Disposition Status:	Not reported
Disposition Status Description:	Not reported
Consent/Final Order Sequence Number:	Not reported
Consent/Final Order Respondent Name:	Not reported
Consent/Final Order Lead Agency:	Not reported
Enforcement Type:	Not reported
Enforcement Responsible Person:	Not reported
Enforcement Responsible Sub-Organization:	Not reported
SEP Sequence Number:	Not reported
SEP Expenditure Amount:	Not reported
SEP Scheduled Completion Date:	Not reported
SEP Actual Date:	Not reported
SEP Defaulted Date:	Not reported
SEP Type:	Not reported
SEP Type Description:	Not reported
Proposed Amount:	Not reported
Final Monetary Amount:	Not reported
Paid Amount:	Not reported
Final Count:	Not reported
Final Amount:	Not reported

Found Violation:	Yes
Agency Which Determined Violation:	State
Violation Short Description:	Generators - General
Date Violation was Determined:	19860827
Actual Return to Compliance Date:	19870804
Return to Compliance Qualifier:	Observed
Violation Responsible Agency:	State
Scheduled Compliance Date:	19870501
Enforcement Identifier:	001
Date of Enforcement Action:	19870227
Enforcement Responsible Agency:	State
Enforcement Docket Number:	Not reported
Enforcement Attorney:	Not reported
Corrective Action Component:	No
Appeal Initiated Date:	Not reported
Appeal Resolution Date:	Not reported
Disposition Status Date:	Not reported
Disposition Status:	Not reported
Disposition Status Description:	Not reported
Consent/Final Order Sequence Number:	Not reported
Consent/Final Order Respondent Name:	Not reported
Consent/Final Order Lead Agency:	Not reported
Enforcement Type:	WRITTEN INFORMAL
Enforcement Responsible Person:	R9STA

DRAFT

SAN JOSE STATE UNIVERSITY (Continued) **1000121110**

Enforcement Responsible Sub-Organization: Not reported
SEP Sequence Number: Not reported
SEP Expenditure Amount: Not reported
SEP Scheduled Completion Date: Not reported
SEP Actual Date: Not reported
SEP Defaulted Date: Not reported
SEP Type: Not reported
SEP Type Description: Not reported
Proposed Amount: Not reported
Final Monetary Amount: Not reported
Paid Amount: Not reported
Final Count: Not reported
Final Amount: Not reported

Found Violation: Yes
Agency Which Determined Violation: State
Violation Short Description: Generators - General
Date Violation was Determined: 19930414
Actual Return to Compliance Date: 19931112
Return to Compliance Qualifier: Unverifiable
Violation Responsible Agency: State
Scheduled Compliance Date: Not reported
Enforcement Identifier: Not reported
Date of Enforcement Action: Not reported
Enforcement Responsible Agency: Not reported
Enforcement Docket Number: Not reported
Enforcement Attorney: Not reported
Corrective Action Component: Not reported
Appeal Initiated Date: Not reported
Appeal Resolution Date: Not reported
Disposition Status Date: Not reported
Disposition Status: Not reported
Disposition Status Description: Not reported
Consent/Final Order Sequence Number: Not reported
Consent/Final Order Respondent Name: Not reported
Consent/Final Order Lead Agency: Not reported
Enforcement Type: Not reported
Enforcement Responsible Person: Not reported
Enforcement Responsible Sub-Organization: Not reported
SEP Sequence Number: Not reported
SEP Expenditure Amount: Not reported
SEP Scheduled Completion Date: Not reported
SEP Actual Date: Not reported
SEP Defaulted Date: Not reported
SEP Type: Not reported
SEP Type Description: Not reported
Proposed Amount: Not reported
Final Monetary Amount: Not reported
Paid Amount: Not reported
Final Count: Not reported
Final Amount: Not reported

Found Violation: Yes
Agency Which Determined Violation: State
Violation Short Description: Generators - General
Date Violation was Determined: 19950411
Actual Return to Compliance Date: 19950530

DRAFT

SAN JOSE STATE UNIVERSITY (Continued) **1000121110**

Return to Compliance Qualifier:	Observed
Violation Responsible Agency:	State
Scheduled Compliance Date:	Not reported
Enforcement Identifier:	Not reported
Date of Enforcement Action:	Not reported
Enforcement Responsible Agency:	Not reported
Enforcement Docket Number:	Not reported
Enforcement Attorney:	Not reported
Corrective Action Component:	Not reported
Appeal Initiated Date:	Not reported
Appeal Resolution Date:	Not reported
Disposition Status Date:	Not reported
Disposition Status:	Not reported
Disposition Status Description:	Not reported
Consent/Final Order Sequence Number:	Not reported
Consent/Final Order Respondent Name:	Not reported
Consent/Final Order Lead Agency:	Not reported
Enforcement Type:	Not reported
Enforcement Responsible Person:	Not reported
Enforcement Responsible Sub-Organization:	Not reported
SEP Sequence Number:	Not reported
SEP Expenditure Amount:	Not reported
SEP Scheduled Completion Date:	Not reported
SEP Actual Date:	Not reported
SEP Defaulted Date:	Not reported
SEP Type:	Not reported
SEP Type Description:	Not reported
Proposed Amount:	Not reported
Final Monetary Amount:	Not reported
Paid Amount:	Not reported
Final Count:	Not reported
Final Amount:	Not reported

Evaluation Action Summary:

Evaluation Date:	19931120
Evaluation Responsible Agency:	State Contractor/Grantee
Found Violation:	Yes
Evaluation Type Description:	COMPLIANCE EVALUATION INSPECTION ON-SITE
Evaluation Responsible Person Identifier:	R9STA
Evaluation Responsible Sub-Organization:	Not reported
Actual Return to Compliance Date:	19941230
Scheduled Compliance Date:	Not reported
Date of Request:	Not reported
Date Response Received:	Not reported
Request Agency:	Not reported
Former Citation:	Not reported

Evaluation Date:	19931112
Evaluation Responsible Agency:	State Contractor/Grantee
Found Violation:	Yes
Evaluation Type Description:	COMPLIANCE EVALUATION INSPECTION ON-SITE
Evaluation Responsible Person Identifier:	R9STA
Evaluation Responsible Sub-Organization:	Not reported
Actual Return to Compliance Date:	19941102
Scheduled Compliance Date:	Not reported
Date of Request:	Not reported
Date Response Received:	Not reported

DRAFT

SAN JOSE STATE UNIVERSITY (Continued) **1000121110**

Request Agency: Not reported
Former Citation: Not reported

Evaluation Date: 19860827
Evaluation Responsible Agency: State
Found Violation: Yes
Evaluation Type Description: COMPLIANCE EVALUATION INSPECTION ON-SITE
Evaluation Responsible Person Identifier: R9STA
Evaluation Responsible Sub-Organization: Not reported
Actual Return to Compliance Date: 19870804
Scheduled Compliance Date: 19870501
Date of Request: Not reported
Date Response Received: Not reported
Request Agency: Not reported
Former Citation: Not reported

Evaluation Date: 19930414
Evaluation Responsible Agency: State Contractor/Grantee
Found Violation: Yes
Evaluation Type Description: COMPLIANCE EVALUATION INSPECTION ON-SITE
Evaluation Responsible Person Identifier: R9STA
Evaluation Responsible Sub-Organization: Not reported
Actual Return to Compliance Date: 19931112
Scheduled Compliance Date: Not reported
Date of Request: Not reported
Date Response Received: Not reported
Request Agency: Not reported
Former Citation: Not reported

Evaluation Date: 19950411
Evaluation Responsible Agency: State Contractor/Grantee
Found Violation: Yes
Evaluation Type Description: COMPLIANCE EVALUATION INSPECTION ON-SITE
Evaluation Responsible Person Identifier: R9STA
Evaluation Responsible Sub-Organization: Not reported
Actual Return to Compliance Date: 19950530
Scheduled Compliance Date: Not reported
Date of Request: Not reported
Date Response Received: Not reported
Request Agency: Not reported
Former Citation: Not reported

SWEEPS UST:
Name: SJSU AVIATION CAMPUS
Address: 1120 COLEMAN AVE
City: SAN JOSE
Status: Active
Comp Number: 403591
Number: 9
Board Of Equalization: Not reported
Referral Date: 09-30-92
Action Date: 09-08-92
Created Date: 02-29-88
Owner Tank Id: Not reported
SWRCB Tank Id: 43-060-403591-000001
Tank Status: A

DRAFT

SAN JOSE STATE UNIVERSITY (Continued) **1000121110**

Capacity: 10000
Active Date: Not reported
Tank Use: PETROLEUM
STG: P
Content: Not reported
Number Of Tanks: 3

Name: SJSU AVIATION CAMPUS
Address: 1120 COLEMAN AVE
City: SAN JOSE
Status: Active
Comp Number: 403591
Number: 9
Board Of Equalization: Not reported
Referral Date: 09-30-92
Action Date: 09-08-92
Created Date: 02-29-88
Owner Tank Id: Not reported
SWRCB Tank Id: 43-060-403591-000002
Tank Status: A
Capacity: 100
Active Date: Not reported
Tank Use: M.V. FUEL
STG: P
Content: LEADED
Number Of Tanks: Not reported

Name: SJSU AVIATION CAMPUS
Address: 1120 COLEMAN AVE
City: SAN JOSE
Status: Active
Comp Number: 403591
Number: 9
Board Of Equalization: Not reported
Referral Date: 09-30-92
Action Date: 09-08-92
Created Date: 02-29-88
Owner Tank Id: Not reported
SWRCB Tank Id: 43-060-403591-000003
Tank Status: A
Capacity: 100
Active Date: Not reported
Tank Use: OIL
STG: W
Content: Not reported
Number Of Tanks: Not reported

HIST UST:
Name: SAN JOSE STATE UNIVERSITY
Address: WASHINGTON SQUARE
City,State,Zip: SAN JOSE, CA 95192
File Number: Not reported
URL: Not reported
Region: STATE
Facility ID: 00000038758
Facility Type: Other
Other Type: UNIVERSITY

DRAFT

SAN JOSE STATE UNIVERSITY (Continued) **1000121110**

Contact Name:	GEORGE CONNELL
Telephone:	4082772122
Owner Name:	SAN JOSE STATE UNIVERSITY
Owner Address:	WASHINGTON SQUARE
Owner City,St,Zip:	SAN JOSE, CA 95192
Total Tanks:	0014
Tank Num:	001
Container Num:	1
Year Installed:	1971
Tank Capacity:	00001200
Tank Used for:	PRODUCT
Type of Fuel:	DIESEL
Container Construction Thickness:	Not reported
Leak Detection:	None
Tank Num:	002
Container Num:	13
Year Installed:	1964
Tank Capacity:	00000100
Tank Used for:	PRODUCT
Type of Fuel:	06
Container Construction Thickness:	Not reported
Leak Detection:	None
Tank Num:	003
Container Num:	14
Year Installed:	1978
Tank Capacity:	00002000
Tank Used for:	PRODUCT
Type of Fuel:	REGULAR
Container Construction Thickness:	Not reported
Leak Detection:	None
Tank Num:	004
Container Num:	12
Year Installed:	1963
Tank Capacity:	00001000
Tank Used for:	PRODUCT
Type of Fuel:	06
Container Construction Thickness:	Not reported
Leak Detection:	None
Tank Num:	005
Container Num:	11
Year Installed:	1964
Tank Capacity:	00010000
Tank Used for:	PRODUCT
Type of Fuel:	06
Container Construction Thickness:	Not reported
Leak Detection:	None
Tank Num:	006
Container Num:	10
Year Installed:	1979
Tank Capacity:	00001000
Tank Used for:	PRODUCT

DRAFT

SAN JOSE STATE UNIVERSITY (Continued) **1000121110**

Type of Fuel: DIESEL
Container Construction Thickness: Not reported
Leak Detection: None

Tank Num: 007
Container Num: 9
Year Installed: 1979
Tank Capacity: 00002000
Tank Used for: PRODUCT
Type of Fuel: DIESEL
Container Construction Thickness: Not reported
Leak Detection: None

Tank Num: 008
Container Num: 8
Year Installed: 1979
Tank Capacity: 00008000
Tank Used for: PRODUCT
Type of Fuel: UNLEADED
Container Construction Thickness: Not reported
Leak Detection: None

Tank Num: 009
Container Num: 7
Year Installed: 1979
Tank Capacity: 00008000
Tank Used for: PRODUCT
Type of Fuel: REGULAR
Container Construction Thickness: Not reported
Leak Detection: None

Tank Num: 010
Container Num: 6
Year Installed: 1970
Tank Capacity: 00001200
Tank Used for: PRODUCT
Type of Fuel: DIESEL
Container Construction Thickness: Not reported
Leak Detection: None

Tank Num: 011
Container Num: 5
Year Installed: 1970
Tank Capacity: 00001200
Tank Used for: PRODUCT
Type of Fuel: DIESEL
Container Construction Thickness: Not reported
Leak Detection: None

Tank Num: 012
Container Num: 4
Year Installed: 1970
Tank Capacity: 00001200
Tank Used for: PRODUCT
Type of Fuel: DIESEL
Container Construction Thickness: Not reported
Leak Detection: None

DRAFT

SAN JOSE STATE UNIVERSITY (Continued) **1000121110**

Tank Num: 013
Container Num: 3
Year Installed: 1970
Tank Capacity: 00001200
Tank Used for: PRODUCT
Type of Fuel: DIESEL
Container Construction Thickness: Not reported
Leak Detection: None

Tank Num: 014
Container Num: 2
Year Installed: 1970
Tank Capacity: 00001200
Tank Used for: PRODUCT
Type of Fuel: DIESEL
Container Construction Thickness: Not reported
Leak Detection: None

HIST CORTESE:
edr_fname: SAN JOSE STATE UNIVERSITY
edr_fadd1: UNKNOWN 7TH & SAN CARLOS
City,State,Zip: SAN JOSE, CA 95192
Region: CORTESE
Facility County Code: 43
Reg By: LTNKA
Reg Id: 43-2111

NY MANIFEST:
Name: SAN JOSE STATE UNIVERSITY
Address: ONE WASHINGTON SQ
City,State,Zip: SAN JOSE, CA 95192-0222
Country: USA
EPA ID: CAT080031206
Facility Status: Not reported
Location Address 1: 1 WASHINGTON SQ
Code: BP
Location Address 2: Not reported
Total Tanks: Not reported
Location City: SAN JOSE
Location State: CA
Location Zip: 95192
Location Zip 4: 0001

NY MANIFEST:
EPAID: CAT080031206
Mailing Name: SAN JOSE STATE UNIVERSITY
Mailing Contact: CHANDRA N GOWDA
Mailing Address 1: 1 WASHINGTON SQ
Mailing Address 2: Not reported
Mailing City: SAN JOSE
Mailing State: CA
Mailing Zip: 95192
Mailing Zip 4: 0001
Mailing Country: USA
Mailing Phone: 4089242150

DRAFT

SAN JOSE STATE UNIVERSITY (Continued) **1000121110**

NY MANIFEST:

Document ID:	NYB4967361
Manifest Status:	K
seq:	Not reported
Year:	1995
Trans1 State ID:	11278PNY
Trans2 State ID:	Not reported
Generator Ship Date:	01/26/1995
Trans1 Recv Date:	01/26/1995
Trans2 Recv Date:	/ /
TSD Site Recv Date:	02/13/1995
Part A Recv Date:	02/06/1995
Part B Recv Date:	02/27/1995
Generator EPA ID:	CAT080031206
Trans1 EPA ID:	NYD980769947
Trans2 EPA ID:	Not reported
TSDF ID 1:	NYD000632372
TSDF ID 2:	Not reported
Manifest Tracking Number:	Not reported
Import Indicator:	Not reported
Export Indicator:	Not reported
Discr Quantity Indicator:	Not reported
Discr Type Indicator:	Not reported
Discr Residue Indicator:	Not reported
Discr Partial Reject Indicator:	Not reported
Discr Full Reject Indicator:	Not reported
Manifest Ref Number:	Not reported
Alt Facility RCRA ID:	Not reported
Alt Facility Sign Date:	Not reported
MGMT Method Type Code:	Not reported
Waste Code:	D001 - NON-LISTED IGNITABLE WASTES
Waste Code:	Not reported
Waste Code:	Not reported
Waste Code:	Not reported
Waste Code:	Not reported
Waste Code:	Not reported
Quantity:	00001
Units:	P - Pounds
Number of Containers:	001
Container Type:	DM - Metal drums, barrels
Handling Method:	B Incineration, heat recovery, burning.
Specific Gravity:	100

P83 **SPRINT SF59XC001** **CA HAZMAT** **S109349086**
NNW **1 WASHINGTON SQ CELL** **N/A**
1/8-1/4 **SAN JOSE, CA 95112**
0.228 mi.
1206 ft. **Site 3 of 3 in cluster P**

Relative:
Lower

Actual:
90 ft.

SAN JOSE HAZMAT:

Name:	SPRINT SF59XC001
Address:	1 WASHINGTON SQ CELL
City,State,Zip:	SAN JOSE, CA 95112
Region:	SAN JOSE
File Num:	411892
Class:	Misc. Complex firms and labs

DRAFT

N84 **360 RESIDENCES** **CA CUPA Listings** **S112142795**
WSW **360 S MARKET ST** **CA EMI** **N/A**
1/8-1/4 **SAN JOSE, CA 95113** **CA HAZMAT**
0.229 mi. **CA CERS**
1209 ft. **Site 4 of 4 in cluster N**

Relative:
Higher

Actual:
98 ft.

CUPA SANTA CLARA:

Name:	360 RESIDENCES
Address:	360 S MARKET ST
City,State,Zip:	SAN JOSE, CA 95113
Region:	SANTA CLARA
PE#:	BP01
Program Description:	HMBP FACILITY, 1-3 CHEMICALS
Program Identifier:	DEH PERMIT-HAZ MAT BUSINESS PLAN PROGRAM
Latitude:	37.330023
Longitude:	-121.886903
Record ID:	PR0402577
Facility ID:	FA0270429

EMI:

Name:	360 RESIDENCES C/O GATEWAY NAT
Address:	360 SO MARKET STREET
City,State,Zip:	SAN JOSE, CA 95113
Year:	2013
County Code:	43
Air Basin:	SF
Facility ID:	22400
Air District Name:	BA
SIC Code:	6512
Air District Name:	BAY AREA AQMD
Community Health Air Pollution Info System:	Not reported
Consolidated Emission Reporting Rule:	Not reported
Total Organic Hydrocarbon Gases Tons/Yr:	0.02
Reactive Organic Gases Tons/Yr:	0.016734
Carbon Monoxide Emissions Tons/Yr:	0.043
NOX - Oxides of Nitrogen Tons/Yr:	0.361
SOX - Oxides of Sulphur Tons/Yr:	0
Particulate Matter Tons/Yr:	0.007
Part. Matter 10 Micrometers and Smllr Tons/Yr:	0.007

Name:	360 RESIDENCES C/O GATEWAY NATHANIEL, INC
Address:	360 SO MARKET STREET
City,State,Zip:	SAN JOSE, CA 95113
Year:	2014
County Code:	43
Air Basin:	SF
Facility ID:	22400
Air District Name:	BA
SIC Code:	6512
Air District Name:	BAY AREA AQMD
Community Health Air Pollution Info System:	Not reported
Consolidated Emission Reporting Rule:	Not reported
Total Organic Hydrocarbon Gases Tons/Yr:	0.000717782
Reactive Organic Gases Tons/Yr:	0
Carbon Monoxide Emissions Tons/Yr:	0.001520082
NOX - Oxides of Nitrogen Tons/Yr:	0.012799322
SOX - Oxides of Sulphur Tons/Yr:	1.0875e-005
Particulate Matter Tons/Yr:	0.000250515
Part. Matter 10 Micrometers and Smllr Tons/Yr:	0.000240494

DRAFT

360 RESIDENCES (Continued) **S112142795**

Name:	360 RESIDENCES C/O GATEWAY NATHANIEL, INC
Address:	360 SO MARKET STREET
City,State,Zip:	SAN JOSE, CA 95113
Year:	2015
County Code:	43
Air Basin:	SF
Facility ID:	22400
Air District Name:	BA
SIC Code:	6512
Air District Name:	BAY AREA AQMD
Community Health Air Pollution Info System:	Not reported
Consolidated Emission Reporting Rule:	Not reported
Total Organic Hydrocarbon Gases Tons/Yr:	7.18e-007
Reactive Organic Gases Tons/Yr:	6.73e-007
Carbon Monoxide Emissions Tons/Yr:	1.52e-006
NOX - Oxides of Nitrogen Tons/Yr:	1.2799e-005
SOX - Oxides of Sulphur Tons/Yr:	1.1e-008
Particulate Matter Tons/Yr:	2.51e-007
Part. Matter 10 Micrometers and Smllr Tons/Yr:	2.4e-007

Name:	360 RESIDENCES C/O GATEWAY NATHANIEL, INC
Address:	360 SO MARKET STREET
City,State,Zip:	SAN JOSE, CA 95113
Year:	2016
County Code:	43
Air Basin:	SF
Facility ID:	22400
Air District Name:	BA
SIC Code:	6512
Air District Name:	BAY AREA AQMD
Community Health Air Pollution Info System:	Not reported
Consolidated Emission Reporting Rule:	Not reported
Total Organic Hydrocarbon Gases Tons/Yr:	7.18e-007
Reactive Organic Gases Tons/Yr:	6.30763e-007
Carbon Monoxide Emissions Tons/Yr:	1.52e-006
NOX - Oxides of Nitrogen Tons/Yr:	1.2799e-005
SOX - Oxides of Sulphur Tons/Yr:	1.1e-008
Particulate Matter Tons/Yr:	2.51e-007
Part. Matter 10 Micrometers and Smllr Tons/Yr:	2.4e-007

SAN JOSE HAZMAT:

Name:	360 RESIDENCES
Address:	360 S MARKET ST HIRISE
City,State,Zip:	SAN JOSE, CA 95110
Region:	SAN JOSE
File Num:	600416
Class:	Auto Wrecking/Misc Simple Facility

CERS:

Name:	360 RESIDENCES
Address:	360 S MARKET ST
City,State,Zip:	SAN JOSE, CA 95113
Site ID:	584
CERS ID:	10352224
CERS Description:	Chemical Storage Facilities

DRAFT

360 RESIDENCES (Continued) **S112142795**

Violations:
- Site ID: 584
- Site Name: 360 RESIDENCES
- Violation Date: 10-05-2016
- Citation: HSC 6.95 25508(a)(1) - California Health and Safety Code, Chapter 6.95, Section(s) 25508(a)(1)
- Violation Description: Failure to complete and electronically submit a site map with all required content.
- Violation Notes: Returned to compliance on 08/23/2018. Site map is missing the following elements: - utility shut off locations
- Violation Division: Santa Clara County Environmental Health
- Violation Program: HMRRP
- Violation Source: CERS

Evaluation:
- Eval General Type: Compliance Evaluation Inspection
- Eval Date: 10-05-2016
- Violations Found: Yes
- Eval Type: Routine done by local agency
- Eval Notes: On site to conduct a routine hazardous material business plan inspection. CERS ID: 10352224 Facility's last HMBP submittal was accepted via Frontcounter on 9/23/16. Facility has 1 reportable chemical: 300 gallons of diesel fuel Facility is correctly permitted at BP01 Documented annual employee training was reviewed on site
- Eval Division: Santa Clara County Environmental Health
- Eval Program: HMRRP
- Eval Source: CERS

Coordinates:
- Site ID: 584
- Facility Name: 360 RESIDENCES
- Env Int Type Code: HMBP
- Program ID: 10352224
- Coord Name: Not reported
- Ref Point Type Desc: Center of a facility or station.
- Latitude: 37.330130
- Longitude: -121.887070

Affiliation:
- Affiliation Type Desc: Document Preparer
- Entity Name: Darwin Zeledon
- Entity Title: Not reported
- Affiliation Address: Not reported
- Affiliation City: Not reported
- Affiliation State: Not reported
- Affiliation Country: Not reported
- Affiliation Zip: Not reported
- Affiliation Phone: Not reported

- Affiliation Type Desc: Identification Signer
- Entity Name: Darwin Zeledon
- Entity Title: Maint Supervisor
- Affiliation Address: Not reported
- Affiliation City: Not reported
- Affiliation State: Not reported

DRAFT

360 RESIDENCES (Continued) **S112142795**

Affiliation Country: Not reported
Affiliation Zip: Not reported
Affiliation Phone: Not reported

Affiliation Type Desc: Parent Corporation
Entity Name: 360 RESIDENCES
Entity Title: Not reported
Affiliation Address: Not reported
Affiliation City: Not reported
Affiliation State: Not reported
Affiliation Country: Not reported
Affiliation Zip: Not reported
Affiliation Phone: Not reported

Affiliation Type Desc: Facility Mailing Address
Entity Name: Mailing Address
Entity Title: Not reported
Affiliation Address: 360 S MARKET ST
Affiliation City: SAN JOSE
Affiliation State: CA
Affiliation Country: Not reported
Affiliation Zip: 95113
Affiliation Phone: Not reported

Affiliation Type Desc: Property Owner
Entity Name: Essex
Entity Title: Not reported
Affiliation Address: Not reported
Affiliation City: Not reported
Affiliation State: Not reported
Affiliation Country: United States
Affiliation Zip: Not reported
Affiliation Phone: (408) 295-1360

Affiliation Type Desc: CUPA District
Entity Name: Santa Clara County Environmental Health
Entity Title: Not reported
Affiliation Address: 1555 Berger Drive, Suite 300
Affiliation City: San Jose
Affiliation State: CA
Affiliation Country: Not reported
Affiliation Zip: 95112-2716
Affiliation Phone: (408) 918-3400

Affiliation Type Desc: Environmental Contact
Entity Name: Darwin Zeledon
Entity Title: Not reported
Affiliation Address: 360 S MARKET ST
Affiliation City: San Jose
Affiliation State: CA
Affiliation Country: Not reported
Affiliation Zip: 95113
Affiliation Phone: Not reported

Affiliation Type Desc: Legal Owner
Entity Name: ESSEX PROPERTY TRUST, INC
Entity Title: Not reported

DRAFT

360 RESIDENCES (Continued) **S112142795**

Affiliation Address:	1100 PARK PL #200
Affiliation City:	SAN MATEO
Affiliation State:	CA
Affiliation Country:	United States
Affiliation Zip:	94303
Affiliation Phone:	(408) 247-2095
Affiliation Type Desc:	Operator
Entity Name:	LEASING OFFICE
Entity Title:	Not reported
Affiliation Address:	Not reported
Affiliation City:	Not reported
Affiliation State:	Not reported
Affiliation Country:	Not reported
Affiliation Zip:	Not reported
Affiliation Phone:	(408) 295-1360

O85 **GARDEN GATE TOWER** **CA CPS-SLIC** **S127815585**
South **600 S 1ST STREET** **N/A**
1/8-1/4 **SAN JOSE, CA 95113**
0.239 mi.
1260 ft. **Site 4 of 7 in cluster O**

Relative:
Higher

Actual:
101 ft.

CPS-SLIC:

Name:	GARDEN GATE TOWER
Address:	600 S 1ST STREET
City,State,Zip:	SAN JOSE, CA 95113
Region:	STATE
Facility Status:	**Open - Site Assessment**
Status Date:	09/02/2021
Global Id:	T10000017339
Lead Agency:	SANTA CLARA COUNTY LOP
Lead Agency Case Number:	2021-25s
Latitude:	37.32701
Longitude:	-121.88333
Case Type:	Cleanup Program Site
Case Worker:	GOR
Local Agency:	SANTA CLARA COUNTY LOP
RB Case Number:	Not reported
File Location:	All Files are on GeoTracker or in the Local Agency Database
Potential Media Affected:	Other Groundwater (uses other than drinking water), Soil, Soil Vapor
Potential Contaminants of Concern:	Benzene, Other Petroleum, Total Petroleum Hydrocarbons (TPH)
Site History:	Not reported

Click here to access the California GeoTracker records for this facility:

DRAFT

O86 **TEXACO** **CA HIST CORTESE** **S102438608**
SSW **598 1ST** **N/A**
1/8-1/4 **SAN JOSE, CA**
0.239 mi.
1262 ft. **Site 5 of 7 in cluster O**

Relative: **Higher**
Actual: **101 ft.**

HIST CORTESE:

edr_fname:	TEXACO
edr_fadd1:	598 1ST
City,State,Zip:	SAN JOSE, CA
Region:	CORTESE
Facility County Code:	43
Reg By:	LTNKA
Reg Id:	43-1881

O87 **FIRESTONE BUILDING** **CA HIST CORTESE** **S101309369**
SSW **599 1ST** **N/A**
1/8-1/4 **SAN JOSE, CA**
0.239 mi.
1262 ft. **Site 6 of 7 in cluster O**

Relative: **Higher**
Actual: **101 ft.**

HIST CORTESE:

edr_fname:	FIRESTONE BUILDING
edr_fadd1:	599 1ST
City,State,Zip:	SAN JOSE, CA
Region:	CORTESE
Facility County Code:	43
Reg By:	LTNKA
Reg Id:	43-0582

Q88 **US GENERAL SERVICES ADMINISTRATION** **RCRA NonGen / NLR** **1024761180**
WNW **280 S FIRST ST** **CAC003077971**
1/8-1/4 **SAN JOSE, CA 95113**
0.240 mi.
1265 ft. **Site 1 of 5 in cluster Q**

Relative: **Lower**
Actual: **95 ft.**

RCRA NonGen / NLR:

Date Form Received by Agency:	20210510
Handler Name:	US GENERAL SERVICES ADMINISTRATION
Handler Address:	280 S FIRST ST
Handler City,State,Zip:	SAN JOSE, CA 95113
EPA ID:	CAC003118850
Contact Name:	ROBERT MOCTEZUMA
Contact Address:	280 S FIRST ST
Contact City,State,Zip:	SAN JOSE, CA 95113
Contact Telephone:	408-343-4684
Contact Fax:	Not reported
Contact Email:	ROBERT.MOCTEZUMA@GSA.GOV
Contact Title:	Not reported
EPA Region:	09
Land Type:	Not reported
Federal Waste Generator Description:	Not a generator, verified
Non-Notifier:	Not reported
Biennial Report Cycle:	Not reported
Accessibility:	Not reported
Active Site Indicator:	Not reported
State District Owner:	Not reported
State District:	Not reported

DRAFT

US GENERAL SERVICES ADMINISTRATION (Continued) **1024761180**

Mailing Address:	280 S FIRST ST
Mailing City,State,Zip:	SAN JOSE, CA 95113
Owner Name:	US GENERAL SERVICES ADMINISTRATIONS
Owner Type:	Other
Operator Name:	ROBERT MOCTEZUMA
Operator Type:	Other
Short-Term Generator Activity:	No
Importer Activity:	No
Mixed Waste Generator:	No
Transporter Activity:	No
Transfer Facility Activity:	No
Recycler Activity with Storage:	No
Small Quantity On-Site Burner Exemption:	No
Smelting Melting and Refining Furnace Exemption:	No
Underground Injection Control:	No
Off-Site Waste Receipt:	No
Universal Waste Indicator:	No
Universal Waste Destination Facility:	No
Federal Universal Waste:	No
Active Site Fed-Reg Treatment Storage and Disposal Facility:	Not reported
Active Site Converter Treatment storage and Disposal Facility:	Not reported
Active Site State-Reg Treatment Storage and Disposal Facility:	Not reported
Active Site State-Reg Handler:	---
Federal Facility Indicator:	Not reported
Hazardous Secondary Material Indicator:	N
Sub-Part K Indicator:	Not reported
Commercial TSD Indicator:	No
Treatment Storage and Disposal Type:	Not reported
2018 GPRA Permit Baseline:	Not on the Baseline
2018 GPRA Renewals Baseline:	Not on the Baseline
Permit Renewals Workload Universe:	Not reported
Permit Workload Universe:	Not reported
Permit Progress Universe:	Not reported
Post-Closure Workload Universe:	Not reported
Closure Workload Universe:	Not reported
202 GPRA Corrective Action Baseline:	No
Corrective Action Workload Universe:	No
Subject to Corrective Action Universe:	No
Non-TSDFs Where RCRA CA has Been Imposed Universe:	No
TSDFs Potentially Subject to CA Under 3004 (u)/(v) Universe:	No
TSDFs Only Subject to CA under Discretionary Auth Universe:	No
Corrective Action Priority Ranking:	No NCAPS ranking
Environmental Control Indicator:	No
Institutional Control Indicator:	No
Human Exposure Controls Indicator:	N/A
Groundwater Controls Indicator:	N/A
Operating TSDF Universe:	Not reported
Full Enforcement Universe:	Not reported
Significant Non-Complier Universe:	No
Unaddressed Significant Non-Complier Universe:	No
Addressed Significant Non-Complier Universe:	No
Significant Non-Complier With a Compliance Schedule Universe:	No
Financial Assurance Required:	Not reported
Handler Date of Last Change:	20210514
Recognized Trader-Importer:	No
Recognized Trader-Exporter:	No
Importer of Spent Lead Acid Batteries:	No

DRAFT

US GENERAL SERVICES ADMINISTRATION (Continued) **1024761180**

Exporter of Spent Lead Acid Batteries: No
Recycler Activity Without Storage: No
Manifest Broker: No
Sub-Part P Indicator: No

Handler - Owner Operator:
Owner/Operator Indicator: Operator
Owner/Operator Name: ROBERT MOCTEZUMA
Legal Status: Other
Date Became Current: Not reported
Date Ended Current: Not reported
Owner/Operator Address: 280 S FIRST ST
Owner/Operator City,State,Zip: SAN JOSE, CA 95113
Owner/Operator Telephone: 408-343-4684
Owner/Operator Telephone Ext: Not reported
Owner/Operator Fax: Not reported
Owner/Operator Email: Not reported

Owner/Operator Indicator: Owner
Owner/Operator Name: US GENERAL SERVICES ADMINISTRATIONS
Legal Status: Other
Date Became Current: Not reported
Date Ended Current: Not reported
Owner/Operator Address: 280 S FIRST ST
Owner/Operator City,State,Zip: SAN JOSE, CA 95113
Owner/Operator Telephone: 408-343-4684
Owner/Operator Telephone Ext: Not reported
Owner/Operator Fax: Not reported
Owner/Operator Email: Not reported

Historic Generators:
Receive Date: 20210510
Handler Name: US GENERAL SERVICES ADMINISTRATION
Federal Waste Generator Description: Not a generator, verified
State District Owner: Not reported
Large Quantity Handler of Universal Waste: No
Recognized Trader Importer: No
Recognized Trader Exporter: No
Spent Lead Acid Battery Importer: No
Spent Lead Acid Battery Exporter: No
Current Record: Yes
Non Storage Recycler Activity: No
Electronic Manifest Broker: No

List of NAICS Codes and Descriptions:
NAICS Code: 921190
NAICS Description: OTHER GENERAL GOVERNMENT SUPPORT

Facility Has Received Notices of Violations:
Violations: No Violations Found

Evaluation Action Summary:
Evaluations: No Evaluations Found

DRAFT

US GENERAL SERVICES ADMINISTRATION (Continued) **1024761180**

Date Form Received by Agency:	20200805
Handler Name:	US GENERAL SERVICES ADMINISTRATION
Handler Address:	280 S FIRST ST
Handler City,State,Zip:	SAN JOSE, CA 95113
EPA ID:	CAC003077971
Contact Name:	ROBERT MOCTEZUMA
Contact Address:	280 S FIRST ST
Contact City,State,Zip:	SAN JOSE, CA 95113
Contact Telephone:	408-343-4684
Contact Fax:	Not reported
Contact Email:	ROBERT.MOCTEZUMA@GSA.GOV
Contact Title:	Not reported
EPA Region:	09
Land Type:	Not reported
Federal Waste Generator Description:	Not a generator, verified
Non-Notifier:	Not reported
Biennial Report Cycle:	Not reported
Accessibility:	Not reported
Active Site Indicator:	Not reported
State District Owner:	Not reported
State District:	Not reported
Mailing Address:	280 S FIRST ST
Mailing City,State,Zip:	SAN JOSE, CA 95113
Owner Name:	US GENERAL SERVICES ADMINISTRATION
Owner Type:	Other
Operator Name:	ROBERT MOCTEZUMA
Operator Type:	Other
Short-Term Generator Activity:	No
Importer Activity:	No
Mixed Waste Generator:	No
Transporter Activity:	No
Transfer Facility Activity:	No
Recycler Activity with Storage:	No
Small Quantity On-Site Burner Exemption:	No
Smelting Melting and Refining Furnace Exemption:	No
Underground Injection Control:	No
Off-Site Waste Receipt:	No
Universal Waste Indicator:	No
Universal Waste Destination Facility:	No
Federal Universal Waste:	No
Active Site Fed-Reg Treatment Storage and Disposal Facility:	Not reported
Active Site Converter Treatment storage and Disposal Facility:	Not reported
Active Site State-Reg Treatment Storage and Disposal Facility:	Not reported
Active Site State-Reg Handler:	---
Federal Facility Indicator:	Not reported
Hazardous Secondary Material Indicator:	N
Sub-Part K Indicator:	Not reported
Commercial TSD Indicator:	No
Treatment Storage and Disposal Type:	Not reported
2018 GPRA Permit Baseline:	Not on the Baseline
2018 GPRA Renewals Baseline:	Not on the Baseline
Permit Renewals Workload Universe:	Not reported
Permit Workload Universe:	Not reported
Permit Progress Universe:	Not reported
Post-Closure Workload Universe:	Not reported
Closure Workload Universe:	Not reported
202 GPRA Corrective Action Baseline:	No

DRAFT

US GENERAL SERVICES ADMINISTRATION (Continued) **1024761180**

Corrective Action Workload Universe:	No
Subject to Corrective Action Universe:	No
Non-TSDFs Where RCRA CA has Been Imposed Universe:	No
TSDFs Potentially Subject to CA Under 3004 (u)/(v) Universe:	No
TSDFs Only Subject to CA under Discretionary Auth Universe:	No
Corrective Action Priority Ranking:	No NCAPS ranking
Environmental Control Indicator:	No
Institutional Control Indicator:	No
Human Exposure Controls Indicator:	N/A
Groundwater Controls Indicator:	N/A
Operating TSDF Universe:	Not reported
Full Enforcement Universe:	Not reported
Significant Non-Complier Universe:	No
Unaddressed Significant Non-Complier Universe:	No
Addressed Significant Non-Complier Universe:	No
Significant Non-Complier With a Compliance Schedule Universe:	No
Financial Assurance Required:	Not reported
Handler Date of Last Change:	20200814
Recognized Trader-Importer:	No
Recognized Trader-Exporter:	No
Importer of Spent Lead Acid Batteries:	No
Exporter of Spent Lead Acid Batteries:	No
Recycler Activity Without Storage:	No
Manifest Broker:	No
Sub-Part P Indicator:	No

Handler - Owner Operator:

Owner/Operator Indicator:	Operator
Owner/Operator Name:	ROBERT MOCTEZUMA
Legal Status:	Other
Date Became Current:	Not reported
Date Ended Current:	Not reported
Owner/Operator Address:	280 S FIRST ST
Owner/Operator City,State,Zip:	SAN JOSE, CA 95113
Owner/Operator Telephone:	408-343-4684
Owner/Operator Telephone Ext:	Not reported
Owner/Operator Fax:	Not reported
Owner/Operator Email:	Not reported

Owner/Operator Indicator:	Owner
Owner/Operator Name:	US GENERAL SERVICES ADMINISTRATION
Legal Status:	Other
Date Became Current:	Not reported
Date Ended Current:	Not reported
Owner/Operator Address:	280 S FIRST ST
Owner/Operator City,State,Zip:	SAN JOSE, CA 95113
Owner/Operator Telephone:	408-343-4684
Owner/Operator Telephone Ext:	Not reported
Owner/Operator Fax:	Not reported
Owner/Operator Email:	Not reported

Historic Generators:

Receive Date:	20200805
Handler Name:	US GENERAL SERVICES ADMINISTRATION
Federal Waste Generator Description:	Not a generator, verified

DRAFT

US GENERAL SERVICES ADMINISTRATION (Continued) **1024761180**

State District Owner: Not reported
Large Quantity Handler of Universal Waste: No
Recognized Trader Importer: No
Recognized Trader Exporter: No
Spent Lead Acid Battery Importer: No
Spent Lead Acid Battery Exporter: No
Current Record: Yes
Non Storage Recycler Activity: Not reported
Electronic Manifest Broker: Not reported

List of NAICS Codes and Descriptions:
NAICS Code: 92119
NAICS Description: OTHER GENERAL GOVERNMENT SUPPORT

Facility Has Received Notices of Violations:
Violations: No Violations Found

Evaluation Action Summary:
Evaluations: No Evaluations Found

Date Form Received by Agency: 20180919
Handler Name: US GENERAL SERVICES ADMINISTRATION
Handler Address: 280 S FIRST ST
Handler City,State,Zip: SAN JOSE, CA 95113
EPA ID: CAC002981040
Contact Name: ROBERT MOCTEZUMA
Contact Address: 280 S FIRST ST STE 378
Contact City,State,Zip: SAN JOSE, CA 95113
Contact Telephone: 408-343-4684
Contact Fax: 408-532-5315
Contact Email: ROBERT.MOCTEZUMA@GSA.GOV
Contact Title: Not reported
EPA Region: 09
Land Type: Not reported
Federal Waste Generator Description: Not a generator, verified
Non-Notifier: Not reported
Biennial Report Cycle: Not reported
Accessibility: Not reported
Active Site Indicator: Handler Activities
State District Owner: Not reported
State District: Not reported
Mailing Address: 280 S FIRST ST STE 378
Mailing City,State,Zip: SAN JOSE, CA 95113
Owner Name: US GENERAL SERVICES ADMINISTRATION
Owner Type: Other
Operator Name: ROBERT MOCTEZUMA
Operator Type: Other
Short-Term Generator Activity: No
Importer Activity: No
Mixed Waste Generator: No
Transporter Activity: No
Transfer Facility Activity: No
Recycler Activity with Storage: No
Small Quantity On-Site Burner Exemption: No
Smelting Melting and Refining Furnace Exemption: No

DRAFT

US GENERAL SERVICES ADMINISTRATION (Continued) **1024761180**

Underground Injection Control:	No
Off-Site Waste Receipt:	No
Universal Waste Indicator:	Yes
Universal Waste Destination Facility:	Yes
Federal Universal Waste:	No
Active Site Fed-Reg Treatment Storage and Disposal Facility:	Not reported
Active Site Converter Treatment storage and Disposal Facility:	Not reported
Active Site State-Reg Treatment Storage and Disposal Facility:	Not reported
Active Site State-Reg Handler:	---
Federal Facility Indicator:	Not reported
Hazardous Secondary Material Indicator:	N
Sub-Part K Indicator:	Not reported
Commercial TSD Indicator:	No
Treatment Storage and Disposal Type:	Not reported
2018 GPRA Permit Baseline:	Not on the Baseline
2018 GPRA Renewals Baseline:	Not on the Baseline
Permit Renewals Workload Universe:	Not reported
Permit Workload Universe:	Not reported
Permit Progress Universe:	Not reported
Post-Closure Workload Universe:	Not reported
Closure Workload Universe:	Not reported
202 GPRA Corrective Action Baseline:	No
Corrective Action Workload Universe:	No
Subject to Corrective Action Universe:	No
Non-TSDFs Where RCRA CA has Been Imposed Universe:	No
TSDFs Potentially Subject to CA Under 3004 (u)/(v) Universe:	No
TSDFs Only Subject to CA under Discretionary Auth Universe:	No
Corrective Action Priority Ranking:	No NCAPS ranking
Environmental Control Indicator:	No
Institutional Control Indicator:	No
Human Exposure Controls Indicator:	N/A
Groundwater Controls Indicator:	N/A
Operating TSDF Universe:	Not reported
Full Enforcement Universe:	Not reported
Significant Non-Complier Universe:	No
Unaddressed Significant Non-Complier Universe:	No
Addressed Significant Non-Complier Universe:	No
Significant Non-Complier With a Compliance Schedule Universe:	No
Financial Assurance Required:	Not reported
Handler Date of Last Change:	20181001
Recognized Trader-Importer:	No
Recognized Trader-Exporter:	No
Importer of Spent Lead Acid Batteries:	No
Exporter of Spent Lead Acid Batteries:	No
Recycler Activity Without Storage:	No
Manifest Broker:	No
Sub-Part P Indicator:	No

Handler - Owner Operator:

Owner/Operator Indicator:	Operator
Owner/Operator Name:	ROBERT MOCTEZUMA
Legal Status:	Other
Date Became Current:	Not reported
Date Ended Current:	Not reported
Owner/Operator Address:	280 S FIRST ST STE 378
Owner/Operator City,State,Zip:	SAN JOSE, CA 95113

DRAFT

US GENERAL SERVICES ADMINISTRATION (Continued) **1024761180**

Owner/Operator Telephone: 408-343-4684
Owner/Operator Telephone Ext: Not reported
Owner/Operator Fax: Not reported
Owner/Operator Email: Not reported

Owner/Operator Indicator: Owner
Owner/Operator Name: US GENERAL SERVICES ADMINISTRATION
Legal Status: Other
Date Became Current: Not reported
Date Ended Current: Not reported
Owner/Operator Address: 280 S FIRST ST STE 378
Owner/Operator City,State,Zip: SAN JOSE, CA 95113
Owner/Operator Telephone: 408-343-4684
Owner/Operator Telephone Ext: Not reported
Owner/Operator Fax: Not reported
Owner/Operator Email: Not reported

Historic Generators:
Receive Date: 20180919
Handler Name: US GENERAL SERVICES ADMINISTRATION
Federal Waste Generator Description: Not a generator, verified
State District Owner: Not reported
Large Quantity Handler of Universal Waste: No
Recognized Trader Importer: No
Recognized Trader Exporter: No
Spent Lead Acid Battery Importer: No
Spent Lead Acid Battery Exporter: No
Current Record: Yes
Non Storage Recycler Activity: Not reported
Electronic Manifest Broker: Not reported

List of NAICS Codes and Descriptions:
NAICS Code: 921190
NAICS Description: OTHER GENERAL GOVERNMENT SUPPORT

Facility Has Received Notices of Violations:
Violations: No Violations Found

Evaluation Action Summary:
Evaluations: No Evaluations Found

Q89 **ROBERT F PECKHAM FEDERAL BLDG** **CA CERS HAZ WASTE** **S111217077**
WNW **280 S 1ST ST** **CA CERS TANKS** **N/A**
1/8-1/4 **SAN JOSE, CA 95113** **CA CUPA Listings**
0.240 mi. **CA CERS**
1265 ft. **Site 2 of 5 in cluster Q**

Relative: **Lower**
Actual: **95 ft.**

CERS HAZ WASTE:
Name: ROBERT F PECKHAM FEDERAL BLDG
Address: 280 S 1ST ST
City,State,Zip: SAN JOSE, CA 95113
Site ID: 148508
CERS ID: 10351084
CERS Description: Hazardous Waste Generator

DRAFT

ROBERT F PECKHAM FEDERAL BLDG (Continued) **S111217077**

CERS TANKS:
Name: ROBERT F PECKHAM FEDERAL BLDG
Address: 280 S 1ST ST
City,State,Zip: SAN JOSE, CA 95113
Site ID: 148508
CERS ID: 10351084
CERS Description: Underground Storage Tank

CUPA SANTA CLARA:
Name: ROBERT F PECKHAM FEDERAL BLDG
Address: 280 S 1ST ST
City,State,Zip: SAN JOSE, CA 95113
Region: SANTA CLARA
PE#: 2399
Program Description: UNDERGROUND STORAGE TANK PROGRAM RECORD
Program Identifier: Not reported
Latitude: 37.331964
Longitude: -121.887258
Record ID: PR0376328
Facility ID: FA0257394

Name: ROBERT F PECKHAM FEDERAL BLDG
Address: 280 S 1ST ST
City,State,Zip: SAN JOSE, CA 95113
Region: SANTA CLARA
PE#: BP11
Program Description: HAZMAT STORAGE & HMBP FACILITY, 1-3 CHEMICALS
Program Identifier: DEH PERMIT-HAZ MAT STORAGE & HAZ MAT BUSINESS PLAN PROGRAMS
Latitude: 37.331964
Longitude: -121.887258
Record ID: PR0376329
Facility ID: FA0257394

Name: ROBERT F PECKHAM FEDERAL BLDG
Address: 280 S 1ST ST
City,State,Zip: SAN JOSE, CA 95113
Region: SANTA CLARA
PE#: 2240
Program Description: GENERATES < 10 GAL/YR
Program Identifier: DEH PERMIT-HAZ WASTE GENERATOR PROGRAM
Latitude: 37.331964
Longitude: -121.887258
Record ID: PR0378681
Facility ID: FA0257394

CERS:
Name: ROBERT F PECKHAM FEDERAL BLDG
Address: 280 S 1ST ST
City,State,Zip: SAN JOSE, CA 95113
Site ID: 148508
CERS ID: 10351084
CERS Description: Chemical Storage Facilities

Violations:
Site ID: 148508
Site Name: ROBERT F PECKHAM FEDERAL BLDG

DRAFT

ROBERT F PECKHAM FEDERAL BLDG (Continued) **S111217077**

Violation Date:	09-23-2014
Citation:	HSC 6.95 25508.1(f) - California Health and Safety Code, Chapter 6.95, Section(s) 25508.1(f)
Violation Description:	Failure to electronically update the business plan within 30 days of a substantial change.
Violation Notes:	Returned to compliance on 09/22/2015. Facility operator changed from Brooks Range Contract Services to Zero Waste Solutions on June 1, 2014. Update Operator Name (CERS "Identification") and Environmental Contact and Emergency Contact information.
Violation Division:	Santa Clara County Environmental Health
Violation Program:	HMRRP
Violation Source:	CERS
Site ID:	148508
Site Name:	ROBERT F PECKHAM FEDERAL BLDG
Violation Date:	05-11-2015
Citation:	23 CCR 16 2715(a) - California Code of Regulations, Title 23, Chapter 16, Section(s) 2715(a)
Violation Description:	The owner/operator has failed to designate an UST operator or to inform the CUPA or any change in the designated UST operator(s) within 30 days after a change.
Violation Notes:	Returned to compliance on 09/22/2015. Violation cited on 9/23/2014 remains uncorrected and is being upgraded to Class 2 violation. Information submitted via CERS website on 4/20/2015 did not include the required copy of the notification identifying the facility's Designated UST Operator(s). Upload a PDF copy and resubmit within 30 days.
Violation Division:	Santa Clara County Environmental Health
Violation Program:	UST
Violation Source:	CERS
Site ID:	148508
Site Name:	ROBERT F PECKHAM FEDERAL BLDG
Violation Date:	05-11-2015
Citation:	23 CCR 16 2712(i) - California Code of Regulations, Title 23, Chapter 16, Section(s) 2712(i)
Violation Description:	Failure to submit, obtain approval, or maintain a complete/accurate response plan.
Violation Notes:	Returned to compliance on 09/22/2015. Violation cited on 9/23/2014 remains uncorrected and is being upgraded to Class 2 violation. Information submitted via CERS website on 4/20/2015 did not include the required UST Response Plan. Upload a PDF copy of UST Response Plan and resubmit within 30 days.
Violation Division:	Santa Clara County Environmental Health
Violation Program:	UST
Violation Source:	CERS
Site ID:	148508
Site Name:	ROBERT F PECKHAM FEDERAL BLDG
Violation Date:	07-31-2019
Citation:	23 CCR 16 2712(b)(1)(G) - California Code of Regulations, Title 23, Chapter 16, Section(s) 2712(b)(1)(G)
Violation Description:	Failure to comply with one or more of the following overfill prevention equipment requirements: Alert the transfer operator when the tank is 90 percent full by restricting the flow into the tank or triggering an audible and visual alarm; or Restrict delivery of flow to the tank at least 30 minutes before the tank overfills, provided

DRAFT

ROBERT F PECKHAM FEDERAL BLDG (Continued) **S111217077**

the restriction occurs when the tank is filled to no more than 95 percent of capacity; and activate an audible alarm at least five minutes before the tank overfills; or Provide positive shut-off of flow to the tank when the tank is filled to no more than 95 percent of capacity; or Provide positive shut-off of flow to the tank so that none of the fittings located on the top of the tank are exposed to product due to overfilling. Install/retrofit overfill prevention equipment that does not use flow restrictors on vent piping to meet overfill prevention equipment requirements when the overfill prevention equipment is installed, repaired, or replaced on and after October 1,- 2018. For USTs installed before October 1, 2018, perform an inspection by October 13, 2018 and every 36 months thereafter. For USTs installed on and after October- 1,- 2018, perform an inspection at installation and every 36 months thereafter. Inspected within 30 days after a repair to the overfill prevention equipment. Inspected using an applicable manufacturer guidelines, industry codes, engineering standards, or a method approved by a professional engineer. Inspected by a certified UST service technician. Maintain records of overfill prevention equipment inspection for 36 months.

Violation Notes: Returned to compliance on 08/28/2019. Mechanical overfill prevention valve failed inspection on 1/17/2019. Apply for a UST Minor Repair Permit and replace the valve as soon as possible.
Violation Division: Santa Clara County Environmental Health
Violation Program: UST
Violation Source: CERS

Site ID: 148508
Site Name: ROBERT F PECKHAM FEDERAL BLDG
Violation Date: 05-11-2015
Citation: HSC 6.95 25508(a)(1) - California Health and Safety Code, Chapter 6.95, Section(s) 25508(a)(1)
Violation Description: Failure to complete and electronically submit hazardous material inventory information for all reportable hazardous materials on site at or above reportable quantities.
Violation Notes: Returned to compliance on 09/22/2015. 4/20/2015 CERS submittal is incomplete. Refer to comments in CERS.
Violation Division: Santa Clara County Environmental Health
Violation Program: HMRRP
Violation Source: CERS

Site ID: 148508
Site Name: ROBERT F PECKHAM FEDERAL BLDG
Violation Date: 05-11-2015
Citation: HSC 6.7 25286(a) - California Health and Safety Code, Chapter 6.7, Section(s) 25286(a)
Violation Description: Failure to submit an complete and accurate application for a permit to operate an underground storage tank, or for renewal of the permit.
Violation Notes: Returned to compliance on 09/22/2015. Violation cited on 9/23/2014 remains uncorrected and is being upgraded to Class 2 violation. Information submitted via California Environmental Reporting System (CERS) website on 4/20/2015 is incomplete and contains numerous errors. Refer to marked up printout that will be provided by email later today. Violation remains uncorrected from 9/23/2014. Make changes and resubmit within 30 days.
Violation Division: Santa Clara County Environmental Health
Violation Program: UST
Violation Source: CERS

DRAFT

ROBERT F PECKHAM FEDERAL BLDG (Continued) **S111217077**

Site ID: 148508
Site Name: ROBERT F PECKHAM FEDERAL BLDG
Violation Date: 05-11-2015
Citation: 23 CCR 16 2712(i) - California Code of Regulations, Title 23, Chapter 16, Section(s) 2712(i)
Violation Description: Failure to maintain on site an approved monitoring plan.
Violation Notes: Returned to compliance on 09/22/2015. Violation cited on 9/23/2014 remains uncorrected and is being upgraded to Class 2 violation. Plan submitted via CERS website on 4/20/2015 is substantially incomplete. Refer to marked up printout that will be provided by email later today. Make changes and resubmit within 30 days.
Violation Division: Santa Clara County Environmental Health
Violation Program: UST
Violation Source: CERS

Site ID: 148508
Site Name: ROBERT F PECKHAM FEDERAL BLDG
Violation Date: 07-29-2020
Citation: 23 CCR 16 2715(a)(1)(B) - California Code of Regulations, Title 23, Chapter 16, Section(s) 2715(a)(1)(B)
Violation Description: Failure to submit the G Designated Underground Storage Tank Operator Identification FormG within 30 days of installing a UST system or within 30 days of a change in DO.
Violation Notes: Beginning January 23, 2020, Erik Rogers (ICC #9367164) has served as a Designated UST Operator conducting inspections of this facility but has not been identified in the California Environmental Reporting System (CERS) as one of the facility's DUSTOs.
Violation Division: Santa Clara County Environmental Health
Violation Program: UST
Violation Source: CERS

Site ID: 148508
Site Name: ROBERT F PECKHAM FEDERAL BLDG
Violation Date: 09-23-2014
Citation: 23 CCR 16 2637 - California Code of Regulations, Title 23, Chapter 16, Section(s) 2637
Violation Description: Failure to comply with one or more of the following: conduct secondary containment testing, within six months of installation and every 36 months thereafter, conducted in accordance with proper practices, protocols, or test methods.
Violation Notes: Returned to compliance on 05/11/2015. Last round of triennial UST secondary containment testing was done 2 months late. Ensure that next round of testing is scheduled to occur in May of 2015 to reestablish required every 36 month test frequency.
Violation Division: Santa Clara County Environmental Health
Violation Program: UST
Violation Source: CERS

Site ID: 148508
Site Name: ROBERT F PECKHAM FEDERAL BLDG
Violation Date: 09-23-2014
Citation: HSC 6.7 25284(a)(3) - California Health and Safety Code, Chapter 6.7, Section(s) 25284(a)(3)
Violation Description: Failure to submit, maintain, or implement an owner/operator written agreement.
Violation Notes: Returned to compliance on 09/22/2015. UST operator changed on 6/1/2014. Submit via the CERS website within 30 days a copy of a

DRAFT

ROBERT F PECKHAM FEDERAL BLDG (Continued) **S111217077**

written agreement between GSA and Zero waste Solutions similar to that formerly between GSA and Brooks Range Contract Services.
Violation Division: Santa Clara County Environmental Health
Violation Program: UST
Violation Source: CERS

Site ID: 148508
Site Name: ROBERT F PECKHAM FEDERAL BLDG
Violation Date: 09-23-2014
Citation: HSC 6.95 25508(a)(1) - California Health and Safety Code, Chapter 6.95, Section(s) 25508(a)(1)
Violation Description: Failure to complete and electronically submit a site map with all required content.
Violation Notes: Returned to compliance on 09/22/2015. CERS HMBP submittal on 4/16/2013 did not include required Site Map. Upload and submit Site Map within 30 days.
Violation Division: Santa Clara County Environmental Health
Violation Program: HMRRP
Violation Source: CERS

Site ID: 148508
Site Name: ROBERT F PECKHAM FEDERAL BLDG
Violation Date: 09-23-2014
Citation: HSC 6.95 25508.2 - California Health and Safety Code, Chapter 6.95, Section(s) 25508.2
Violation Description: Failure to annually review and electronically certify that the business plan is complete, accurate, and up-to-date.
Violation Notes: Returned to compliance on 09/22/2015. No HMBP hazardous materials inventory submittals have been made since 5/18/2012.
Violation Division: Santa Clara County Environmental Health
Violation Program: HMRRP
Violation Source: CERS

Site ID: 148508
Site Name: ROBERT F PECKHAM FEDERAL BLDG
Violation Date: 07-31-2019
Citation: 23 CCR 16 2638(d) - California Code of Regulations, Title 23, Chapter 16, Section(s) 2638(d)
Violation Description: Failure to submit the G Monitoring System Certification FormG to the UPA within 30 days of completion of the test.
Violation Notes: Returned to compliance on 07/31/2019. Monitoring System Certification Form documenting testing done on 7/25/2017 was not submitted. Copy was received during this inspection. No further corrective action is required.
Violation Division: Santa Clara County Environmental Health
Violation Program: UST
Violation Source: CERS

Site ID: 148508
Site Name: ROBERT F PECKHAM FEDERAL BLDG
Violation Date: 05-11-2015
Citation: Un-Specified
Violation Description: UST Program - Administration/Documentation - For use of Local Ordinance only
Violation Notes: Returned to compliance on 09/22/2015. No written response to violations noted in the 9/23/2014 Official Notice of Inspection has been submitted. Correct all outstanding violations and submit written

DRAFT

ROBERT F PECKHAM FEDERAL BLDG (Continued) **S111217077**

notice of corrective actions taken and the signed Certification of Compliance within 3 days.
Violation Division: Santa Clara County Environmental Health
Violation Program: UST
Violation Source: CERS

Site ID: 148508
Site Name: ROBERT F PECKHAM FEDERAL BLDG
Violation Date: 05-11-2015
Citation: HSC 6.95 25508(a)(1) - California Health and Safety Code, Chapter 6.95, Section(s) 25508(a)(1)
Violation Description: Failure to complete and electronically submit a site map with all required content.
Violation Notes: Returned to compliance on 09/22/2015. Violation cited on 9/23/2014 remains uncorrected and is being upgraded to Class 2 violation since 4/20/2015 HMBP submittal is incomplete. Refer to comments in CERS.
Violation Division: Santa Clara County Environmental Health
Violation Program: HMRRP
Violation Source: CERS

Site ID: 148508
Site Name: ROBERT F PECKHAM FEDERAL BLDG
Violation Date: 07-31-2019
Citation: 23 CCR 16 2712(b)(1)(G) - California Code of Regulations, Title 23, Chapter 16, Section(s) 2712(b)(1)(G)
Violation Description: Failure to comply with one or more of the following overfill prevention equipment requirements: Alert the transfer operator when the tank is 90 percent full by restricting the flow into the tank or triggering an audible and visual alarm; or Restrict delivery of flow to the tank at least 30 minutes before the tank overfills, provided the restriction occurs when the tank is filled to no more than 95 percent of capacity; and activate an audible alarm at least five minutes before the tank overfills; or Provide positive shut-off of flow to the tank when the tank is filled to no more than 95 percent of capacity; or Provide positive shut-off of flow to the tank so that none of the fittings located on the top of the tank are exposed to product due to overfilling. Install/retrofit overfill prevention equipment that does not use flow restrictors on vent piping to meet overfill prevention equipment requirements when the overfill prevention equipment is installed, repaired, or replaced on and after October 1,- 2018. For USTs installed before October 1, 2018, perform an inspection by October 13, 2018 and every 36 months thereafter. For USTs installed on and after October- 1,- 2018, perform an inspection at installation and every 36 months thereafter. Inspected within 30 days after a repair to the overfill prevention equipment. Inspected using an applicable manufacturer guidelines, industry codes, engineering standards, or a method approved by a professional engineer. Inspected by a certified UST service technician. Maintain records of overfill prevention equipment inspection for 36 months.
Violation Notes: Returned to compliance on 07/31/2019. Inspection of overfill prevention valves was due by 10/13/2018 and was not done until 1/17/2019. Schedule the next periodic inspection to occur no later than October of 2021 to reestablish the required inspection frequency.
Violation Division: Santa Clara County Environmental Health
Violation Program: UST
Violation Source: CERS

DRAFT

ROBERT F PECKHAM FEDERAL BLDG (Continued) **S111217077**

Site ID: 148508
Site Name: ROBERT F PECKHAM FEDERAL BLDG
Violation Date: 05-11-2015
Citation: HSC 6.95 25508.2 - California Health and Safety Code, Chapter 6.95, Section(s) 25508.2
Violation Description: Failure to annually review and electronically certify that the business plan is complete, accurate, and up-to-date.
Violation Notes: Returned to compliance on 09/22/2015. No HMBP information was submitted between 5/18/2012 and 4/20/2015. Violation cited on 9/23/2014 remains uncorrected and is being upgraded to Class 2 violation since 4/20/2015 HMBP submittal is incomplete.
Violation Division: Santa Clara County Environmental Health
Violation Program: HMRRP
Violation Source: CERS

Site ID: 148508
Site Name: ROBERT F PECKHAM FEDERAL BLDG
Violation Date: 09-23-2014
Citation: 23 CCR 16 2712(i) - California Code of Regulations, Title 23, Chapter 16, Section(s) 2712(i)
Violation Description: Failure to maintain on site an approved monitoring plan.
Violation Notes: Returned to compliance on 09/22/2015. Responsible persons changed with change in UST operator on 6/1/2014. Revise and submit the UST Monitoring Plan. Be sure to include with your submittal a PDF upload of your UST Monitoring Site Plan (map).
Violation Division: Santa Clara County Environmental Health
Violation Program: UST
Violation Source: CERS

Site ID: 148508
Site Name: ROBERT F PECKHAM FEDERAL BLDG
Violation Date: 09-23-2014
Citation: 23 CCR 16 2712(i) - California Code of Regulations, Title 23, Chapter 16, Section(s) 2712(i)
Violation Description: Failure to submit, obtain approval, or maintain a complete/accurate response plan.
Violation Notes: Returned to compliance on 09/22/2015. Responsible persons changed with change in UST operator on 6/1/2014. Revise and submit the UST Response Plan.
Violation Division: Santa Clara County Environmental Health
Violation Program: UST
Violation Source: CERS

Site ID: 148508
Site Name: ROBERT F PECKHAM FEDERAL BLDG
Violation Date: 09-23-2014
Citation: HSC 6.7 25299 - California Health and Safety Code, Chapter 6.7, Section(s) 25299
Violation Description: Failure to comply with one or more of the operating permit conditions.
Violation Notes: Returned to compliance on 09/22/2015. GSA violated condition #4 of the 5-year UST Permit to Operate by failing to notify HMCD within 30 days of the change in UST Operator from Brooks Range Contract Services to Zero Waste Solutions on 6/1/2014.
Violation Division: Santa Clara County Environmental Health
Violation Program: UST
Violation Source: CERS

DRAFT

ROBERT F PECKHAM FEDERAL BLDG (Continued) **S111217077**

Site ID:	148508
Site Name:	ROBERT F PECKHAM FEDERAL BLDG
Violation Date:	09-23-2014
Citation:	23 CCR 16 2715(f) - California Code of Regulations, Title 23, Chapter 16, Section(s) 2715(f)
Violation Description:	Failure to comply with one or more of the following: provide training to facility employee(s) responsible for proper operation and maintenance every 12 months and/or train new employee(s) who are responsible for proper operation and maintenance within 30-days of hire and/or to have at least one employee present during operating hours that has been trained in the proper operation and maintenance of the UST system.
Violation Notes:	Returned to compliance on 09/23/2014. UST operator changed on 6/1/2014. Blair Pine (Chief Engineer) and Bill Smyrniotis (Assistant Chief Engineer) were not given training within 30 days of being hired. Training was provided by the DUSTO today. No further corrective action is required.
Violation Division:	Santa Clara County Environmental Health
Violation Program:	UST
Violation Source:	CERS

Site ID:	148508
Site Name:	ROBERT F PECKHAM FEDERAL BLDG
Violation Date:	09-23-2014
Citation:	HSC 6.7 25286(a) - California Health and Safety Code, Chapter 6.7, Section(s) 25286(a)
Violation Description:	Failure to submit an complete and accurate application for a permit to operate an underground storage tank, or for renewal of the permit.
Violation Notes:	Returned to compliance on 09/22/2015. UST operator changed from Brooks Range Contract Services to Zero Waste Solutions on 6/1/2014. Electronically submit updated UST Operating Permit Application information via the CERS website within 30 days.
Violation Division:	Santa Clara County Environmental Health
Violation Program:	UST
Violation Source:	CERS

Site ID:	148508
Site Name:	ROBERT F PECKHAM FEDERAL BLDG
Violation Date:	09-23-2014
Citation:	HSC 6.95 25508(a)(1) - California Health and Safety Code, Chapter 6.95, Section(s) 25508(a)(1)
Violation Description:	Failure to establish and electronically submit an adequate emergency response plan and procedures for a release or threatened release of a hazardous material.
Violation Notes:	Returned to compliance on 09/22/2015. Contingency Plan submitted via CERS on 4/16/2014 had blank Sections F & H. Upload revised plan to CERS.
Violation Division:	Santa Clara County Environmental Health
Violation Program:	HMRRP
Violation Source:	CERS

Site ID:	148508
Site Name:	ROBERT F PECKHAM FEDERAL BLDG
Violation Date:	05-11-2015
Citation:	23 CCR 16 2711(a)(8) - California Code of Regulations, Title 23, Chapter 16, Section(s) 2711(a)(8)
Violation Description:	Failure to submit, obtain approval, or maintain a complete/accurate

DRAFT

ROBERT F PECKHAM FEDERAL BLDG (Continued) **S111217077**

plot plan.
Violation Notes: Returned to compliance on 09/22/2015. Information submitted via CERS website on 4/20/2015 did not include the required UST Monitoring Site Plan. Upload a PDF copy of a map containing the required information and resubmit within 30 days.
Violation Division: Santa Clara County Environmental Health
Violation Program: UST
Violation Source: CERS

Site ID: 148508
Site Name: ROBERT F PECKHAM FEDERAL BLDG
Violation Date: 05-11-2015
Citation: HSC 6.7 25284(a)(3) - California Health and Safety Code, Chapter 6.7, Section(s) 25284(a)(3)
Violation Description: Failure to submit, maintain, or implement an owner/operator written agreement.
Violation Notes: Returned to compliance on 09/22/2015. Violation cited on 9/23/2014 remains uncorrected and is being upgraded to Class 2 violation. Information submitted via CERS website on 4/20/2015 did not include the required copy of the written agreement between GSA and Zero waste Solutions. Upload a PDF copy of such an agreement and resubmit within 30 days.
Violation Division: Santa Clara County Environmental Health
Violation Program: UST
Violation Source: CERS

Site ID: 148508
Site Name: ROBERT F PECKHAM FEDERAL BLDG
Violation Date: 05-11-2015
Citation: HSC 6.95 25508(a)(1) - California Health and Safety Code, Chapter 6.95, Section(s) 25508(a)(1)
Violation Description: Failure to establish and electronically submit an adequate emergency response plan and procedures for a release or threatened release of a hazardous material.
Violation Notes: Returned to compliance on 09/22/2015. Violation cited on 9/23/2014 remains uncorrected and is being upgraded to Class 2 violation since 4/20/2015 HMBP submittal is incomplete. Refer to comments in CERS.
Violation Division: Santa Clara County Environmental Health
Violation Program: HMRRP
Violation Source: CERS

Evaluation:
Eval General Type: Compliance Evaluation Inspection
Eval Date: 07-25-2017
Violations Found: No
Eval Type: Routine done by local agency
Eval Notes: On-site to conduct a hazardous materials business plan & hazardous materials storage inspection. Observed the following hazardous material at HMBP reporting thresholds: -Diesel fuel: Approximately 3000 gallons in 1 x UST and 1 x day tank NOTES: -CERS ID: 10351084 -HMBP was reviewed as complete on 7/25/17 -Inspection logs were observed -Secondary containment was available for all hazardous material storage areas
Eval Division: Santa Clara County Environmental Health
Eval Program: HMRRP
Eval Source: CERS

DRAFT

ROBERT F PECKHAM FEDERAL BLDG (Continued) **S111217077**

Eval General Type:	Compliance Evaluation Inspection
Eval Date:	09-22-2015
Violations Found:	No
Eval Type:	Routine done by local agency
Eval Notes:	On-site to witness the annual monitoring system certification and spill bucket test performed by Mr. Eddie Martinez (certifications current) of Advanced Fuel Services. Sump and day tank (piping) sensors tested and provided audible and visible alarms. Automatic Tank Gauge (ATG) used for tank monitoring was removed and functioned properly alarming for overfill, high, and low product. Overfill protection is provided in all tanks by a flapper valve in the fill riser. The spill bucket is direct buried was hydrostatically tested for one hour with no loss. Reviewed DUSTO Monthly Reports, DUSTO Training records, testing reports, aboveground piping inspection records, tank tightness testing records and maintenance documentation. Annual DUSTO training performed today. Tank and monitoring system information submitted to the California Environmental Reporting System (CERS) on 9/22/2015 is accurate as observed. Received return to compliance (RTC) paperwork for the [Truncated]
Eval Division:	Santa Clara County Environmental Health
Eval Program:	UST
Eval Source:	CERS

Eval General Type:	Compliance Evaluation Inspection
Eval Date:	09-23-2014
Violations Found:	Yes
Eval Type:	Routine done by local agency
Eval Notes:	All UST monitoring equipment was tested today by UST Service Technician James Ruble of Advanced Fuel Services, Inc. and functioned properly. Mr. Ruble has current ICC California UST Service Technician certification (exp. 3/29/2015) and Franklin Fueling Systems (Incon) Level 1 & 2 certification (exp. 12/27/2014). All sensors were tested using water and triggered audible and visual alarms. ATG probe was visually inspected. The UST fill spill bucket was hydrostatically tested for 1 hour and passed. Presence of mechanical overfill prevention valve in drop tube was visually confirmed. Submit a copy of the completed Monitoring System Certification form and spill bucket test report within 30 days. Notes: 1. Designated UST operator monthly inspection records are in order. Records of visual inspections of unburied fuel piping monthly and each time the system is operated are in order. 2. Federal facilities are not required to demonstrate UST Financial Responsibility. Check [Truncated]
Eval Division:	Santa Clara County Environmental Health
Eval Program:	UST
Eval Source:	CERS

Eval General Type:	Other/Unknown
Eval Date:	05-11-2015
Violations Found:	No
Eval Type:	Other, not routine, done by local agency
Eval Notes:	UST secondary containment systems were tested by UST Service Technician Eddie Martinez of Advanced Fuel Services, Inc. and functioned properly. Mr. Martinez has current ICC California UST Service Technician certification (exp. 3/17/2016) and Franklin Fueling Systems (Incon Level 4) Sump test System (TS-STS) certification (exp. 2/25/2017). UST is a single-wall tank, so no annular space to test. Fuel supply and return line secondary containment piping were both

DRAFT

ROBERT F PECKHAM FEDERAL BLDG (Continued) **S111217077**

pressure tested using nitrogen at 5.2 p.s.i.g. for 1 hour. Both lines passed. Gauges returned to zero when pressure was released at end of test. Tank top piping sump was tested using the Incon TS-STS accelerated hydrostatic testing apparatus and passed. Submit a copy of the UST secondary containment system test report within 30 days. Note: Next round of triennial secondary containment testing is due in May of 2018.

Eval Division: Santa Clara County Environmental Health
Eval Program: UST
Eval Source: CERS

Eval General Type: Other/Unknown
Eval Date: 05-11-2015
Violations Found: Yes
Eval Type: Other, not routine, done by local agency
Eval Notes: Follow-up to 9/23/2014 Hazardous Materials Business Plan (HMBP) compliance inspection.

Eval Division: Santa Clara County Environmental Health
Eval Program: HMRRP
Eval Source: CERS

Eval General Type: Compliance Evaluation Inspection
Eval Date: 07-25-2016
Violations Found: No
Eval Type: Routine done by local agency
Eval Notes: All UST monitoring equipment was tested today by UST Service Technician Steven Parmenter of Service Station Systems, Inc. and functioned properly. Mr. Parmenter has current ICC California UST Service Technician certification (exp. 3/19/2017) and Franklin Fueling Systems (Incon) Level 1 & 2 certification (Level 1 exp. 9/23/2016, Level 2 exp. 10/13/2016). Both sensors were tested using water and triggered audible and visual alarms on Incon TS-1001 automatic tank gauging (ATG) console. ATG probe was visually inspected. The UST fill spill bucket was hydrostatically tested for 1 hour by the tank operator and passed. Presence of mechanical overfill prevention valve in drop tube was visually confirmed. Notes: 1. Designated UST Operator monthly inspection and facility employee training records are in order. 2. Records of visual inspections of emergency generator tank system (EGTS) unburied piping monthly and each time the system is operated are in order. 3. Since [Truncated]

Eval Division: Santa Clara County Environmental Health
Eval Program: UST
Eval Source: CERS

Eval General Type: Compliance Evaluation Inspection
Eval Date: 07-25-2017
Violations Found: No
Eval Type: Routine done by local agency
Eval Notes: On-site to conduct a hazardous waste inspection. Facility does not generate hazardous waste but maintains a permit in the event that a fuel spill occurs (last shipment occurred in 2011). NOTES: -No EPA ID number -Fire extinguishers are maintained -Spill control kit is available near UST -Training and Inspections are conducted as needed by Mr. Blair -Observed 3 x storage cabinets containing very small quantities of maintenance chemicals (oils, chlorine for fountain, descaler, paints, soaps) however is used until containers are empty -Janitorial services are handled by a contractor with no cleaning

DRAFT

ROBERT F PECKHAM FEDERAL BLDG (Continued) **S111217077**

chemicals stored on-site
Eval Division: Santa Clara County Environmental Health
Eval Program: HW
Eval Source: CERS

Eval General Type: Compliance Evaluation Inspection
Eval Date: 07-29-2020
Violations Found: Yes
Eval Type: Routine done by local agency
Eval Notes: All underground storage tank (UST) monitoring equipment was tested today by UST Service Technician Michael Stromecki of Confidence UST Services, Inc. and functioned properly. Mr. Stromecki has current ICC California UST Service Technician certification (exp. 3/13/2022) and Franklin Fueling Systems (Incon) Level 1 & 2 certification (exp. 1/21/2021). Both sensors were tested using water and triggered audible and visual alarms on Incon TS-1001 automatic tank gauging (ATG) console. ATG probe was visually inspected. TS-1001 is programmed to perform 0.2 g.p.h. ATG tests each day at midnight. Passed tests are documented for each of the previous 12 months. The UST fill spill bucket was hydrostatically tested for 1 hour in accordance with PEI/RP1200-17 and passed. Bucket was previously confirmed to have 5 gallon capacity. Presence of mechanical overfill prevention valve in drop tube was visually confirmed. The most recent electronic submittal of UST information was made [Truncated]
Eval Division: Santa Clara County Environmental Health
Eval Program: UST
Eval Source: CERS

Eval General Type: Compliance Evaluation Inspection
Eval Date: 09-23-2013
Violations Found: No
Eval Type: Routine done by local agency
Eval Notes: ON SITE FOR 2013 UST MONITORING CERTIFICATION JAMES RUBLE, PETROTECH, ON SITE AS UST SERVICE TECH, ICC #00015272 , EXP DATE:3/29/2015 FRANKLINFUELING CERT.#1486423702, EXP.12/27/2014. 1 - 4000 GALLON, SINGLE WALL, FIBERGLASS TANK, SUPPLY FOR GENERATOR IN BUILDING. INCON INCON TS-1000 SYSTEM SET-UP AND ALARM HISTORY PROVIDED, ALARMS ON 1/14/2013 WERE FROM INSPECTION TESTING. SPILL BUCKET (1) TESTED WITH > 5 GALLON WATER, START 9:45, END 60 MINUTES, OK DAY TANK SENSOR, A AND V ALARM, OK SUMP SENSOR, A AND V ALARM, OK TSP-LL2-101 INTERNAL TANK PROBE VISUALLY INSPECTED, OK. DUSTO REPORTS NOT AVAILABLE FOR REVIEW IN CONTRACTED FACILITIES MAINTENENACE OFFICE. REVIEWED ELECTRONICALLY PROVIDED BY JIM RUBLE E-MAIL. NOTE: THE MONITORING SYSTEM CERTIFICATION REPORT IS DUE TO THIS OFFICE C/O GREG BRESHEARS WITHIN 30 DAYS.
Eval Division: Santa Clara County Environmental Health
Eval Program: UST
Eval Source: CERS

Eval General Type: Other/Unknown
Eval Date: 05-08-2018
Violations Found: No
Eval Type: Other, not routine, done by local agency
Eval Notes: On-site to oversee the SB989 testing. Testing was conducted by Michael Strocmecki with Advance Fuel Systems. Mr. Stromecki has the following certifications; ICC#8339168 exp., 02/03/19; VR#B45732 exp., 8/28/19 and INCON Level #2-1006623708 exp., 12/29/18. The following secondary

DRAFT

ROBERT F PECKHAM FEDERAL BLDG (Continued) **S111217077**

components were tested during this inspection; - 1 Diesel STP sump was hydrostatically tested using the accelerated INCON tester and passed. - 1 Supply and 1 Return line were tested at 5.0 p.s.i for 60 minutes without any loss of pressure. Observed the gauge returned back down to zero. Notes; 1) Within 30 days provide a copy of today's testing report to my office.

Eval Division: Santa Clara County Environmental Health
Eval Program: UST
Eval Source: CERS

Eval General Type: Other/Unknown
Eval Date: 05-11-2015
Violations Found: Yes
Eval Type: Other, not routine, done by local agency
Eval Notes: Follow-up to 9/23/2014 underground storage tank (UST) compliance inspection. Please make all corrections to CERS UST information and make one submittal (i.e., do not correct and resubmit various deficient items piecemeal). Your UST submittal must contain the following: - UST Facility Operating Permit Application - UST Tank Information/Monitoring Plan - UST Monitoring Site Plan: Upload Document(s) - UST Certification of Financial Responsibility: Document Option = Exempt - UST Response Plan - UST Owner/Operator: Written Agreement - UST Letter from Chief Financial Officer: Document Option = Exempt - Owner Statement of Designated UST Operator Compliance
Eval Division: Santa Clara County Environmental Health
Eval Program: UST
Eval Source: CERS

Eval General Type: Other/Unknown
Eval Date: 07-25-2016
Violations Found: No
Eval Type: Other, not routine, done by local agency
Eval Notes: Underground storage tank (UST) retrofit inspection associated with replacement of Incon UST leak detection monitoring console. All UST monitoring equipment was tested today by UST Service Technician Steven Parmenter of Service Station Systems, Inc. and functioned properly. Mr. Parmenter has current ICC California UST Service Technician certification (exp. 3/19/2017) and Franklin Fueling Systems (Incon) Level 1 & 2 certification (Level 1 exp. 9/23/2016, Level 2 exp. 10/13/2016). Both sensors were tested using water and triggered audible and visual alarms on Incon TS-1001 automatic tank gauging (ATG) console. ATG probe was visually inspected. TS-1001 is programmed to perform 0.2 g.p.h. ATG tests each day at midnight. Retrofit is complete. Final HMCD project sign-off is granted. Submit a copy of the completed Monitoring System Certification form within 30 days.
Eval Division: Santa Clara County Environmental Health
Eval Program: UST
Eval Source: CERS

Eval General Type: Other/Unknown
Eval Date: 09-23-2014
Violations Found: Yes
Eval Type: Other, not routine, done by local agency
Eval Notes: Inspection was limited to review of CERS data.
Eval Division: Santa Clara County Environmental Health
Eval Program: HMRRP
Eval Source: CERS

DRAFT

ROBERT F PECKHAM FEDERAL BLDG (Continued) **S111217077**

Eval General Type:	Compliance Evaluation Inspection
Eval Date:	07-25-2017
Violations Found:	No
Eval Type:	Routine done by local agency
Eval Notes:	On-site to conduct a UST compliance inspection of 1 x 3000 gallon single-walled emergency generator tank system. Annual monitoring system certification and spill bucket test performed by Mr. Michael Stromecki (certifications current) of Advanced Fuel Services. Mr. Stromecki had all of the required certifications. During testing the following was observed: -Sump and day tank (piping) sensors tested and provided audible and visible alarms. -Overfill protection is provided in all tanks by a flapper valve in the fill riser. -The spill bucket is direct buried and was hydrostatically tested for one hour with no loss. The following documents were reviewed on-site: -Incon alarm panel set-up and alarm history, monthly Designated UST Operator inspections, DUSTO training log (DUSTO training 9/19/16) and maintenance & monitoring records (including tank test records). The following CERS submittal elements dated 7/25/17 were reviewed: -Owner/Operator Identification, UST [Truncated]
Eval Division:	Santa Clara County Environmental Health
Eval Program:	UST
Eval Source:	CERS

Eval General Type:	Compliance Evaluation Inspection
Eval Date:	07-25-2018
Violations Found:	No
Eval Type:	Routine done by local agency
Eval Notes:	On site to witness annual monitoring system certification performed by Michael Stromecki of Advanced Fueling Services. Verified Mr. Stromecki's ICC (expires 3/19/20), and Incon (expires 12/28/18) certifications. Tank is single walled and part of an emergency generator system. The following components were tested and functioned as required: Piping sump sensor Day tank sensor Mechanical overfill valve located in fill riser Spill bucket is direct buried and was tested hydrostatically for 60 minutes with 5 gallons of water Verified that all equipment tested today matched equipment listed on the CERS submittal dated 12/12/17. Reviewed the site set-up and alarm history tape. DUSTO monthly reports, annual employee training, copies of testing reports and maintenance documentation were reviewed and current. Note: Observed approximately 1/4 gallon, .25" of diesel in the day tank secondary containment. Ensure that this area is kept clean of fuel at all [Truncated]
Eval Division:	Santa Clara County Environmental Health
Eval Program:	UST
Eval Source:	CERS

Eval General Type:	Compliance Evaluation Inspection
Eval Date:	07-31-2019
Violations Found:	Yes
Eval Type:	Routine done by local agency
Eval Notes:	All underground storage tank (UST) monitoring equipment was tested today by UST Service Technician Michael Stromecki of Confidence UST Services, Inc. and functioned properly. Mr. Stromecki has current ICC California UST Service Technician certification (exp. 3/19/2020) and Franklin Fueling Systems (Incon) Level 1 & 2 certification (exp. 1/21/2021). Both sensors were tested using water and triggered audible and visual alarms on Incon TS-1001 automatic tank gauging (ATG)

DRAFT

ROBERT F PECKHAM FEDERAL BLDG (Continued) **S111217077**

console. ATG probe was visually inspected. TS-1001 is programmed to perform 0.2 g.p.h. ATG tests each day at midnight. Passed tests are documented for each of the previous 12 months. The UST fill spill bucket was hydrostatically tested for 1 hour in accordance with PEI/RP1200-17 and passed. Bucket was confirmed to have 5 gallon capacity. Presence of mechanical overfill prevention valve in drop tube was visually confirmed. ACTION ITEMS: 1. Correct all violations noted above and submit [Truncated]

Eval Division: Santa Clara County Environmental Health
Eval Program: UST
Eval Source: CERS

Enforcement Action:
Site ID: 148508
Site Name: ROBERT F PECKHAM FEDERAL BLDG
Site Address: 280 S 1ST ST
Site City: SAN JOSE
Site Zip: 95113
Enf Action Date: 05-11-2015
Enf Action Type: Notice of Violation (Unified Program)
Enf Action Description: Notice of Violation Issued by the Inspector at the Time of Inspection
Enf Action Notes: Not reported
Enf Action Division: Santa Clara County Environmental Health
Enf Action Program: HMRRP
Enf Action Source: CERS

Site ID: 148508
Site Name: ROBERT F PECKHAM FEDERAL BLDG
Site Address: 280 S 1ST ST
Site City: SAN JOSE
Site Zip: 95113
Enf Action Date: 05-11-2015
Enf Action Type: Notice of Violation (Unified Program)
Enf Action Description: Notice of Violation Issued by the Inspector at the Time of Inspection
Enf Action Notes: Not reported
Enf Action Division: Santa Clara County Environmental Health
Enf Action Program: UST
Enf Action Source: CERS

Site ID: 148508
Site Name: ROBERT F PECKHAM FEDERAL BLDG
Site Address: 280 S 1ST ST
Site City: SAN JOSE
Site Zip: 95113
Enf Action Date: 09-23-2014
Enf Action Type: Notice of Violation (Unified Program)
Enf Action Description: Notice of Violation Issued by the Inspector at the Time of Inspection
Enf Action Notes: Not reported
Enf Action Division: Santa Clara County Environmental Health
Enf Action Program: HMRRP
Enf Action Source: CERS

Site ID: 148508
Site Name: ROBERT F PECKHAM FEDERAL BLDG
Site Address: 280 S 1ST ST
Site City: SAN JOSE
Site Zip: 95113

DRAFT

ROBERT F PECKHAM FEDERAL BLDG (Continued) **S111217077**

Enf Action Date: 09-23-2014
Enf Action Type: Notice of Violation (Unified Program)
Enf Action Description: Notice of Violation Issued by the Inspector at the Time of Inspection
Enf Action Notes: Not reported
Enf Action Division: Santa Clara County Environmental Health
Enf Action Program: UST
Enf Action Source: CERS

Coordinates:
Site ID: 148508
Facility Name: ROBERT F PECKHAM FEDERAL BLDG
Env Int Type Code: HWG
Program ID: 10351084
Coord Name: Not reported
Ref Point Type Desc: Center of a facility or station.
Latitude: 37.332530
Longitude: -121.887870

Affiliation:
Affiliation Type Desc: Facility Mailing Address
Entity Name: Mailing Address
Entity Title: Not reported
Affiliation Address: 280 S 1st Street, Suite 378
Affiliation City: SAN JOSE
Affiliation State: CA
Affiliation Country: Not reported
Affiliation Zip: 95113
Affiliation Phone: Not reported

Affiliation Type Desc: Operator
Entity Name: Amalgamated Services Incorporated
Entity Title: Not reported
Affiliation Address: Not reported
Affiliation City: Not reported
Affiliation State: Not reported
Affiliation Country: Not reported
Affiliation Zip: Not reported
Affiliation Phone: (408) 535-5300

Affiliation Type Desc: Parent Corporation
Entity Name: ROBERT F PECKHAM FEDERAL BLDG
Entity Title: Not reported
Affiliation Address: Not reported
Affiliation City: Not reported
Affiliation State: Not reported
Affiliation Country: Not reported
Affiliation Zip: Not reported
Affiliation Phone: Not reported

Affiliation Type Desc: Property Owner
Entity Name: US General Services Administration
Entity Title: Not reported
Affiliation Address: 280 S 1ST ST
Affiliation City: SAN JOSE
Affiliation State: CA
Affiliation Country: United States

DRAFT

ROBERT F PECKHAM FEDERAL BLDG (Continued) **S111217077**

Affiliation Zip:	95113
Affiliation Phone:	(408) 343-4684
Affiliation Type Desc:	UST Permit Applicant
Entity Name:	William Blair Pine
Entity Title:	Chief Engineer
Affiliation Address:	Not reported
Affiliation City:	Not reported
Affiliation State:	Not reported
Affiliation Country:	Not reported
Affiliation Zip:	Not reported
Affiliation Phone:	(408) 650-4810
Affiliation Type Desc:	UST Property Owner Name
Entity Name:	General Services Administration
Entity Title:	Not reported
Affiliation Address:	280 S FIRST ST STE 378
Affiliation City:	San Jose
Affiliation State:	Ca
Affiliation Country:	United States
Affiliation Zip:	95113
Affiliation Phone:	(510) 637-5004
Affiliation Type Desc:	UST Tank Operator
Entity Name:	Amalgamated Services Incorporated
Entity Title:	Not reported
Affiliation Address:	280 South First Street
Affiliation City:	San Jose
Affiliation State:	CA
Affiliation Country:	United States
Affiliation Zip:	95113
Affiliation Phone:	(408) 535-5300
Affiliation Type Desc:	Identification Signer
Entity Name:	William Blair Pine
Entity Title:	Chief Engineer
Affiliation Address:	Not reported
Affiliation City:	Not reported
Affiliation State:	Not reported
Affiliation Country:	Not reported
Affiliation Zip:	Not reported
Affiliation Phone:	Not reported
Affiliation Type Desc:	CUPA District
Entity Name:	Santa Clara County Environmental Health
Entity Title:	Not reported
Affiliation Address:	1555 Berger Drive, Suite 300
Affiliation City:	San Jose
Affiliation State:	CA
Affiliation Country:	Not reported
Affiliation Zip:	95112-2716
Affiliation Phone:	(408) 918-3400
Affiliation Type Desc:	Document Preparer
Entity Name:	William Blair Pine
Entity Title:	Not reported
Affiliation Address:	Not reported

DRAFT

ROBERT F PECKHAM FEDERAL BLDG (Continued) **S111217077**

Affiliation City:	Not reported
Affiliation State:	Not reported
Affiliation Country:	Not reported
Affiliation Zip:	Not reported
Affiliation Phone:	Not reported
Affiliation Type Desc:	Environmental Contact
Entity Name:	Robert Moctezuma
Entity Title:	Not reported
Affiliation Address:	280 S FIRST ST STE 378
Affiliation City:	SAN JOSE
Affiliation State:	CA
Affiliation Country:	Not reported
Affiliation Zip:	95113
Affiliation Phone:	Not reported
Affiliation Type Desc:	Legal Owner
Entity Name:	US GENERAL SERVICES ADMINISTRATION
Entity Title:	Not reported
Affiliation Address:	280 S FIRST ST STE 378
Affiliation City:	SAN JOSE
Affiliation State:	CA
Affiliation Country:	United States
Affiliation Zip:	95113
Affiliation Phone:	(408) 535-5327
Affiliation Type Desc:	UST Tank Owner
Entity Name:	General Services Administration
Entity Title:	Not reported
Affiliation Address:	280 S FIRST ST STE 378
Affiliation City:	San Jose
Affiliation State:	Ca
Affiliation Country:	United States
Affiliation Zip:	95113
Affiliation Phone:	(602) 296-9532

Q90 **ROBERT F PECKHAM FEDERAL BLDG** **CA UST** **U004355087**
WNW **280 S 1ST ST** **N/A**
1/8-1/4 **SAN JOSE, CA 95113**
0.240 mi.
1265 ft. **Site 3 of 5 in cluster Q**

Relative: UST:
Lower

Actual: Name:	ROBERT F PECKHAM FEDERAL BLDG
95 ft. Address:	280 S 1ST ST
City,State,Zip:	SAN JOSE, CA 95113
Facility ID:	FA0257394
Permitting Agency:	Santa Clara County Environmental Health
CERSID:	10351084
Latitude:	37.33253
Longitude:	-121.88787

DRAFT

Q91 **GSA** **CA HAZNET** **S112989521**
WNW **280 S 1ST ST** **CA HAZMAT** **N/A**
1/8-1/4 **SAN JOSE, CA 95113** **CA HWTS**
0.240 mi.
1265 ft. **Site 4 of 5 in cluster Q**

Relative:
Lower

Actual:
95 ft.

HAZNET:

Name:	GSA
Address:	280 S 1ST ST
Address 2:	Not reported
City,State,Zip:	SAN JOSE, CA 95113
Contact:	JASON HUNT
Telephone:	4085355311
Mailing Name:	Not reported
Mailing Address:	280 S 1ST ST RM 2052
Year:	2011
Gepaid:	CAC002670912
TSD EPA ID:	CAD982444481
CA Waste Code:	331 - Off-specification, aged or surplus organics
Disposal Method:	H141 - Storage, Bulking, And/Or Transfer Off Site--No Treatment/Reovery (H010-H129) Or (H131-H135)
Tons:	0.231

Additional Info:

Year:	2011
Gen EPA ID:	CAC002670912
Shipment Date:	20110711
Creation Date:	9/1/2011 18:31:36
Receipt Date:	20110718
Manifest ID:	005385682JJK
Trans EPA ID:	CAR000217513
Trans Name:	ENVIRONMENTAL LOGISTICS INC
Trans 2 EPA ID:	Not reported
Trans 2 Name:	Not reported
TSDF EPA ID:	CAD982444481
Trans Name:	FILTER RECYCLING SERVICES INC
TSDF Alt EPA ID:	Not reported
TSDF Alt Name:	Not reported
Waste Code Description:	331 - Off-specification, aged, or surplus organics
RCRA Code:	Not reported
Meth Code:	H141 - Storage, Bulking, And/Or Transfer Off Site--No Treatment/Reovery (H010-H129) Or (H131-H135)
Quantity Tons:	0.231
Waste Quantity:	70
Quantity Unit:	G
Additional Code 1:	Not reported
Additional Code 2:	Not reported
Additional Code 3:	Not reported
Additional Code 4:	Not reported
Additional Code 5:	Not reported

SAN JOSE HAZMAT:

Name:	ROBERT F PECKHAM FEDERAL BLDG
Address:	280 S 1ST ST 2052
City,State,Zip:	SAN JOSE, CA 95113

DRAFT

GSA (Continued) **S112989521**

Region: SAN JOSE
File Num: 600124
Class: Misc. Complex firms and labs

HWTS:
Name: GSA
Address: 280 S 1ST ST
Address 2: Not reported
City,State,Zip: SAN JOSE, CA 95113
EPA ID: CAC002670912
Inactive Date: 01/04/2012
Create Date: 07/07/2011
Last Act Date: 07/07/2011
Mailing Name: Not reported
Mailing Address: 280 S 1ST ST RM 2052
Mailing Address 2: Not reported
Mailing City,State,Zip: SAN JOSE, CA 951133008
Owner Name: GSA
Owner Address: 280 S 1ST ST RM 2052
Owner Address 2: Not reported
Owner City,State,Zip: SAN JOSE, CA 951133008
Contact Name: JASON HUNT
Contact Address: 280 S 1ST ST RM 2052
Contact Address 2: Not reported
City,State,Zip: SAN JOSE, CA 951133008

Q92 **ROBERT F. PECKHAM FEDERAL BUILDING** **CA UST** **U004348177**
WNW **280 S. 1ST ST.** **N/A**
1/8-1/4 **SAN JOSE, CA 95113**
0.240 mi.
1265 ft. **Site 5 of 5 in cluster Q**

Relative: **Lower**
Actual: **95 ft.**

UST:
Name: ROBERT F. PECKHAM FEDERAL BUILDING
Address: 280 S. 1ST ST.
City,State,Zip: SAN JOSE, CA 95113
Facility ID: 43-000-257394
Permitting Agency: SANTA CLARA COUNTY
CERSID: Not reported
Latitude: 37.3326246426407
Longitude: -121.887010037899

---

93 **PIERCE DEVELOPMENT** **CA CPS-SLIC** **S116381371**
SSW **561-599 S. MARKET STREET AND 60 REED STREET** **CA DEED** **N/A**
1/8-1/4 **SAN JOSE, CA 95113** **CA CERS**
0.242 mi.
1278 ft.

Relative: **Higher**
Actual: **100 ft.**

CPS-SLIC:
Name: PIERCE DEVELOPMENT
Address: 561-599 S. MARKET STREET AND 60 REED STREET
City,State,Zip: SAN JOSE, CA 95113
Region: STATE
Facility Status: **Completed - Case Closed**
Status Date: 07/24/2015
Global Id: T10000005812

DRAFT

PIERCE DEVELOPMENT (Continued) **S116381371**

Lead Agency:	SANTA CLARA COUNTY LOP
Lead Agency Case Number:	07S1E17G06s
Latitude:	37.326903162851
Longitude:	-121.884518639051
Case Type:	Cleanup Program Site
Case Worker:	AC
Local Agency:	SANTA CLARA COUNTY LOP
RB Case Number:	Not reported
File Location:	All Files are on GeoTracker or in the Local Agency Database
Potential Media Affected:	Soil
Potential Contaminants of Concern:	Lead, Polynuclear aromatic hydrocarbons (PAHs), Total Petroleum Hydrocarbons (TPH)
Site History:	4 parcels located at 561, 577 and 599 S. Market Street and 60 Reed Street Closed LUFT case at 599 S. Market and USTs closed in place at 561 S. Market St. The Market Street parcels are developed commercially and the 60 Reed Street parcel is residential. All parcels are to be re-developed with commercial below with apartments above. Sampling reported the presence of elevated PAHs and Lead in soil.

Click here to access the California GeoTracker records for this facility:

DEED:

Name:	PIERCE DEVELOPMENT
Address:	561-599 S. MARKET STREET AND 60 REED STREET
City,State,Zip:	SAN JOSE, CA 95113
Envirostor ID:	T10000005812
Area:	Not reported
Sub Area:	Not reported
Site Type:	SLIC
Status:	COMPLETED - CASE CLOSED
Agency:	SWRCB
Covenant Uploaded:	Y
Deed Date(s):	05/27/2015
File Name:	Geotracker Land Use/Deed Restrictions

CERS:

Name:	PIERCE DEVELOPMENT
Address:	561-599 S. MARKET STREET AND 60 REED STREET
City,State,Zip:	SAN JOSE, CA 95113
Site ID:	205706
CERS ID:	T10000005812
CERS Description:	Cleanup Program Site

Affiliation:

Affiliation Type Desc:	Local Agency Caseworker
Entity Name:	AARON COSTA - SANTA CLARA COUNTY LOP
Entity Title:	Not reported
Affiliation Address:	1555 Berger Drive, Suite 300
Affiliation City:	SAN JOSE
Affiliation State:	CA
Affiliation Country:	Not reported
Affiliation Zip:	Not reported
Affiliation Phone:	4089181954

DRAFT

R94 **SAN JOSE STATE UNIVERSITY** **CA AST** **A100337547**
NNE **1 WASHINGTON SQ.** **N/A**
1/8-1/4 **SAN JOSE, CA**
0.245 mi.
1296 ft. **Site 1 of 6 in cluster R**

Relative: AST:
Lower

Actual: Name: SAN JOSE STATE UNIVERSITY
92 ft. Address: 1 WASHINGTON SQ.
City/Zip: SAN JOSE,
Certified Unified Program Agencies: Santa Clara County
Owner: CALIFORNIA STATE UNIVERSITY SYSTEM
Total Gallons: 6,910
CERSID: Not reported
Facility ID: Not reported
Business Name: Not reported
Phone: Not reported
Fax: Not reported
Mailing Address: Not reported
Mailing Address City: Not reported
Mailing Address State: Not reported
Mailing Address Zip Code: Not reported
Operator Name: Not reported
Operator Phone: Not reported
Owner Phone: Not reported
Owner Mail Address: Not reported
Owner State: Not reported
Owner Zip Code: Not reported
Owner Country: Not reported
Property Owner Name: Not reported
Property Owner Phone: Not reported
Property Owner Mailing Address: Not reported
Property Owner City: Not reported
Property Owner Stat : Not reported
Property Owner Zip Code: Not reported
Property Owner Country: Not reported
EPAID: Not reported

R95 **VERIZON WIRELESS: SAN JOSE STATE UNIVERSITY** **CA CUPA Listings** **S112347111**
NNE **1 WASHINGTON SQ BLDG 27** **N/A**
1/8-1/4 **SAN JOSE, CA 95112**
0.245 mi.
1296 ft. **Site 2 of 6 in cluster R**

Relative: CUPA SANTA CLARA:
Lower

Actual: Name: VERIZON WIRELESS: SAN JOSE STATE UNIVERSITY
92 ft. Address: 1 WASHINGTON SQ BLDG 27
City,State,Zip: SAN JOSE, CA 95112
Region: SANTA CLARA
PE#: BP01
Program Description: HMBP FACILITY, 1-3 CHEMICALS
Program Identifier: DEH PERMIT-HAZ MAT BUSINESS PLAN PROGRAM
Latitude: 37.334331
Longitude: -121.880542
Record ID: PR0370801
Facility ID: FA0254276

DRAFT

R96 **SAN JOSE STATE UNIVERSITY** **CA CUPA Listings** **S112955211**
NNE **1 WASHINGTON SQUARE** **CA HAZNET** **N/A**
1/8-1/4 **SAN JOSE, CA 95192** **CA CERS**
0.245 mi. **CA HWTS**
1296 ft. **Site 3 of 6 in cluster R**

Relative: **Lower**
Actual: **92 ft.**

CUPA SANTA CLARA:

Name:	T-MOBILE USA SF04999A
Address:	1 WASHINGTON SQ
City,State,Zip:	SAN JOSE, CA 95112
Region:	SANTA CLARA
PE#:	2502
Program Description:	HAZMAT STORAGE FACILITY-MINIMAL STORAGE SITE
Program Identifier:	DEH PERMIT-HAZ MAT STORAGE PROGRAM
Latitude:	37.334331
Longitude:	-121.880542
Record ID:	PR0374205
Facility ID:	FA0256250

Name:	SJSU - HEALTH CTR (38)
Address:	1 WASHINGTON SQUARE
City,State,Zip:	SAN JOSE, CA 951920046
Region:	SANTA CLARA
PE#:	BP11
Program Description:	HAZMAT STORAGE & HMBP FACILITY, 1-3 CHEMICALS
Program Identifier:	DEH PERMIT-HAZ MAT STORAGE & HAZ MAT BUSINESS PLAN PROGRAMS
Latitude:	37.334339
Longitude:	-121.88073
Record ID:	PR0370547
Facility ID:	FA0250793

Name:	SJSU - ART (31)
Address:	1 WASHINGTON SQ
City,State,Zip:	SAN JOSE, CA 95192
Region:	SANTA CLARA
PE#:	BP11
Program Description:	HAZMAT STORAGE & HMBP FACILITY, 1-3 CHEMICALS
Program Identifier:	DEH PERMIT-HAZ MAT STORAGE & HAZ MAT BUSINESS PLAN PROGRAMS
Latitude:	37.334339
Longitude:	-121.88073
Record ID:	PR0370536
Facility ID:	FA0253626

Name:	SJSU - ART (31)
Address:	1 WASHINGTON SQ
City,State,Zip:	SAN JOSE, CA 95192
Region:	SANTA CLARA
PE#:	2299
Program Description:	HW GENERATOR-ADDITIONAL CONTIGUOUS FACILITY
Program Identifier:	DEH PERMIT-HAZ WASTE GENERATOR PROGRAM
Latitude:	37.334339
Longitude:	-121.88073
Record ID:	PR0401864
Facility ID:	FA0253626

Name:	SJSU - CAMPUS VILLAGE (151,152,153)
Address:	1 WASHINGTON SQ
City,State,Zip:	SAN JOSE, CA 95192
Region:	SANTA CLARA

DRAFT

SAN JOSE STATE UNIVERSITY (Continued) **S112955211**

PE#: BP11
Program Description: HAZMAT STORAGE & HMBP FACILITY, 1-3 CHEMICALS
Program Identifier: DEH PERMIT-HAZ MAT STORAGE & HAZ MAT BUSINESS PLAN PROGRAMS
Latitude: 37.334331
Longitude: -121.880542
Record ID: PR0378232
Facility ID: FA0258321

Name: SJSU - BOCCARDO BUSINESS CLASSROOM
Address: 1 WASHINGTON SQ
City,State,Zip: SAN JOSE, CA 95192
Region: SANTA CLARA
PE#: BP11
Program Description: HAZMAT STORAGE & HMBP FACILITY, 1-3 CHEMICALS
Program Identifier: DEH PERMIT-HAZ MAT STORAGE & HAZ MAT BUSINESS PLAN PROGRAMS
Latitude: 37.3351874
Longitude: -121.8810715
Record ID: PR0424221
Facility ID: FA0277207

Name: SJSU-SRAC/STUDENT REC & AQUATIC CENTER (BLDG #115)
Address: 1 WASHINGTON SQ
City,State,Zip: SAN JOSE, CA 95192
Region: SANTA CLARA
PE#: BP12
Program Description: HAZMAT STORAGE & HMBP FACILITY, 4-6 CHEMICALS
Program Identifier: DEH PERMIT-HAZ MAT STORAGE & HAZ MAT BUSINESS PLAN PROGRAM
Latitude: 37.3351874
Longitude: -121.8810715
Record ID: PR0436807
Facility ID: FA0291572

HAZNET:
Name: PARKER WEST INTERNATIONAL LLC
Address: 1 WASHINGTON SQ
Address 2: Not reported
City,State,Zip: SAN JOSE, CA 951123613
Contact: GARY FRITZ
Telephone: 7075791257
Mailing Name: Not reported
Mailing Address: 4520 MONTECITO AVE

Year: 2006
Gepaid: CAC002606421
TSD EPA ID: CAT000646117
CA Waste Code: 352 - Other organic solids
Disposal Method: D80 - Disposal, Land Fill
Tons: 8.428

Additional Info:
Year: 2006
Gen EPA ID: CAC002606421

Shipment Date: 20060823
Creation Date: 9/27/2006 18:35:31

DRAFT

SAN JOSE STATE UNIVERSITY (Continued) **S112955211**

Receipt Date:	20060823
Manifest ID:	25292048
Trans EPA ID:	CAD982513632
Trans Name:	DENBESTE TRANS
Trans 2 EPA ID:	Not reported
Trans 2 Name:	Not reported
TSDF EPA ID:	CAT000646117
Trans Name:	CHEMICAL WASTE MANAGEM
TSDF Alt EPA ID:	CAT000646117
TSDF Alt Name:	Not reported
Waste Code Description:	352 - Other organic solids
RCRA Code:	Not reported
Meth Code:	D80 - Disposal, Land Fill
Quantity Tons:	8.428
Waste Quantity:	10
Quantity Unit:	Y
Additional Code 1:	Not reported
Additional Code 2:	Not reported
Additional Code 3:	Not reported
Additional Code 4:	Not reported
Additional Code 5:	Not reported

CERS:

Name:	SJSU-SRAC/STUDENT REC & AQUATIC CENTER (BLDG #115)
Address:	1 WASHINGTON SQ
City,State,Zip:	SAN JOSE, CA 95192
Site ID:	518311
CERS ID:	10783813
CERS Description:	Chemical Storage Facilities

Affiliation:

Affiliation Type Desc:	CUPA District
Entity Name:	Santa Clara County Environmental Health
Entity Title:	Not reported
Affiliation Address:	1555 Berger Drive, Suite 300
Affiliation City:	San Jose
Affiliation State:	CA
Affiliation Country:	Not reported
Affiliation Zip:	95112-2716
Affiliation Phone:	(408) 918-3400

Affiliation Type Desc:	Legal Owner
Entity Name:	SAN JOSE STATE UNIVERSITY
Entity Title:	Not reported
Affiliation Address:	1 Washington Square
Affiliation City:	SAN JOSE
Affiliation State:	CA
Affiliation Country:	United States
Affiliation Zip:	95192-0010
Affiliation Phone:	(408) 924-1969

Affiliation Type Desc:	Property Owner
Entity Name:	California State University
Entity Title:	Not reported
Affiliation Address:	1 Washington Square
Affiliation City:	San Jose
Affiliation State:	CA

DRAFT

SAN JOSE STATE UNIVERSITY (Continued) **S112955211**

Affiliation Country:	United States
Affiliation Zip:	95192-0010
Affiliation Phone:	(408) 924-1969
Affiliation Type Desc:	Document Preparer
Entity Name:	David Griffith
Entity Title:	Not reported
Affiliation Address:	Not reported
Affiliation City:	Not reported
Affiliation State:	Not reported
Affiliation Country:	Not reported
Affiliation Zip:	Not reported
Affiliation Phone:	Not reported
Affiliation Type Desc:	Facility Mailing Address
Entity Name:	Mailing Address
Entity Title:	Not reported
Affiliation Address:	1 Washington Square
Affiliation City:	SAN JOSE
Affiliation State:	CA
Affiliation Country:	Not reported
Affiliation Zip:	95192-0010
Affiliation Phone:	Not reported
Affiliation Type Desc:	Identification Signer
Entity Name:	David Griffith
Entity Title:	Environmental Compliance Specialist
Affiliation Address:	Not reported
Affiliation City:	Not reported
Affiliation State:	Not reported
Affiliation Country:	Not reported
Affiliation Zip:	Not reported
Affiliation Phone:	Not reported
Affiliation Type Desc:	Operator
Entity Name:	Matt Nymeyer
Entity Title:	Not reported
Affiliation Address:	Not reported
Affiliation City:	Not reported
Affiliation State:	Not reported
Affiliation Country:	Not reported
Affiliation Zip:	Not reported
Affiliation Phone:	(928) 701-2766
Affiliation Type Desc:	Parent Corporation
Entity Name:	SAN JOSE STATE UNIVERSITY
Entity Title:	Not reported
Affiliation Address:	Not reported
Affiliation City:	Not reported
Affiliation State:	Not reported
Affiliation Country:	Not reported
Affiliation Zip:	Not reported
Affiliation Phone:	Not reported
Affiliation Type Desc:	Environmental Contact
Entity Name:	Matt Nymeyer
Entity Title:	Not reported

DRAFT

SAN JOSE STATE UNIVERSITY (Continued) **S112955211**

Affiliation Address: 1 Washington Square
Affiliation City: SAN JOSE
Affiliation State: CA
Affiliation Country: Not reported
Affiliation Zip: 95192-0010
Affiliation Phone: Not reported

Name: SAN JOSE STATE UNIVERSITY
Address: 1 WASHINGTON SQUARE
City,State,Zip: SAN JOSE, CA 95192-0001
Site ID: 492086
CERS ID: 110000786249
CERS Description: US EPA Air Emission Inventory System (EIS)

Affiliation:
Affiliation Type Desc: Property Owner
Entity Name: CA STAT UNIV
Entity Title: Not reported
Affiliation Address: 1 WA SQ
Affiliation City: SANJOSE
Affiliation State: Not reported
Affiliation Country: Not reported
Affiliation Zip: Not reported
Affiliation Phone: Not reported

Affiliation Type Desc: Environmental Contact
Entity Name: DAVID KRACK
Entity Title: Not reported
Affiliation Address: ONE WA SQUARE
Affiliation City: SANJOSE
Affiliation State: Not reported
Affiliation Country: Not reported
Affiliation Zip: Not reported
Affiliation Phone: Not reported

Affiliation Type Desc: Environmental Contact
Entity Name: CHANDRA N GOWDA
Entity Title: Not reported
Affiliation Address: Not reported
Affiliation City: Not reported
Affiliation State: Not reported
Affiliation Country: Not reported
Affiliation Zip: Not reported
Affiliation Phone: Not reported

HWTS:
Name: PARKER WEST INTERNATIONAL LLC
Address: 1 WASHINGTON SQ
Address 2: Not reported
City,State,Zip: SAN JOSE, CA 951123613
EPA ID: CAC002606421
Inactive Date: 01/21/2007
Create Date: 07/24/2006
Last Act Date: 04/05/2007
Mailing Name: Not reported

DRAFT

SAN JOSE STATE UNIVERSITY (Continued) **S112955211**

Mailing Address:	4520 MONTECITO AVE
Mailing Address 2:	Not reported
Mailing City,State,Zip:	SANTA ROSA, CA 954041961
Owner Name:	PARKER WEST INTERNATIONAL LLC
Owner Address:	4520 MONTECITO AVE
Owner Address 2:	Not reported
Owner City,State,Zip:	SANTA ROSA, CA 954041961
Contact Name:	GARY FRITZ
Contact Address:	4520 MONTECITO AVE
Contact Address 2:	Not reported
City,State,Zip:	SANTA ROSA, CA 954041961

R97 **SJSU-ART (31)** **CA AST** **S113180201**
NNE **1 WASHINGTON SQ** **CA CERS HAZ WASTE** **N/A**
1/8-1/4 **SAN JOSE, CA 95192** **CA CUPA Listings**
0.245 mi. **CA HAZNET**
1296 ft. **Site 4 of 6 in cluster R** **CA CERS**
CA HWTS

Relative:
Lower

Actual:
92 ft.

AST:

Name:	SJSU-CAMPUS VILLAGE (151,152,153)
Address:	1 WASHINGTON SQ
City/Zip:	SAN JOSE,95192
Certified Unified Program Agencies:	Not reported
Owner:	SAN JOSE STATE UNIVERSITY
Total Gallons:	Not reported
CERSID:	10158057
Facility ID:	FA0258321
Business Name:	San Jose State University
Phone:	(408)924-1978
Fax:	(408)924-1983
Mailing Address:	One Washington Square
Mailing Address City:	SAN JOSE
Mailing Address State:	CA
Mailing Address Zip Code:	Not reported
Operator Name:	David Krack
Operator Phone:	(408)924-1978
Owner Phone:	4089242152
Owner Mail Address:	One Washington Square
Owner State:	CA
Owner Zip Code:	Not reported
Owner Country:	United States
Property Owner Name:	California State University
Property Owner Phone:	(408)924-1978
Property Owner Mailing Address:	One Washington Square
Property Owner City:	SAN JOSE
Property Owner Stat :	CA
Property Owner Zip Code:	Not reported
Property Owner Country:	United States
EPAID:	Not reported

CERS HAZ WASTE:

Name:	SJSU-ART (31)
Address:	1 WASHINGTON SQ
City,State,Zip:	SAN JOSE, CA 95192
Site ID:	153949
CERS ID:	10158049

DRAFT

SJSU-ART (31) (Continued) **S113180201**

CERS Description: Hazardous Waste Generator

CUPA SANTA CLARA:
Name: SJSU- PARKING GARAGE 7TH ST. (54)
Address: 1 WASHINGTON SQ
City,State,Zip: SAN JOSE, CA 95112
Region: SANTA CLARA
PE#: 2299
Program Description: HW GENERATOR-ADDITIONAL CONTIGUOUS FACILITY
Program Identifier: DEH PERMIT-HAZ WASTE GENERATOR PROGRAM
Latitude: 37.334331
Longitude: -121.880542
Record ID: PR0401863
Facility ID: FA0250792

Name: SJSU- PARKING GARAGE 7TH ST. (54)
Address: 1 WASHINGTON SQ
City,State,Zip: SAN JOSE, CA 95112
Region: SANTA CLARA
PE#: BP11
Program Description: HAZMAT STORAGE & HMBP FACILITY, 1-3 CHEMICALS
Program Identifier: DEH PERMIT-HAZ MAT STORAGE & HAZ MAT BUSINESS PLAN PROGRAMS
Latitude: 37.334331
Longitude: -121.880542
Record ID: PR0370548
Facility ID: FA0250792

HAZNET:
Name: SAN JOSE STATE UNIVERSITY
Address: 1 WASHINGTON SQ
Address 2: Not reported
City,State,Zip: SAN JOSE, CA 951920010
Contact: DAVID GRIFFITH
Telephone: 4089242152
Mailing Name: Not reported
Mailing Address: 1 WASHINGTON SQUARE

Year: 2019
Gepaid: CAT080031206
TSD EPA ID: NVD980895338
CA Waste Code: 141 - Off-specification, aged or surplus inorganics
Disposal Method: H141 - Storage, Bulking, And/Or Transfer Off Site--No Treatment/Reovery (H010-H129) Or (H131-H135)
Tons: 0.01000

Year: 2019
Gepaid: CAT080031206
TSD EPA ID: TXD982290140
CA Waste Code: 551 - Laboratory waste chemicals
Disposal Method: H129 - Other Treatment
Tons: 0.00950

Year: 2019
Gepaid: CAT080031206
TSD EPA ID: CAD980675276
CA Waste Code: 291 - Latex waste

DRAFT

SJSU-ART (31) (Continued) **S113180201**

Disposal Method:	H132 - Landfill Or Surface Impoundment That Will Be Closed As Landfill(To Include On-Site Treatment And/Or Stabilization)
Tons:	0.99240
Year:	2019
Gepaid:	CAT080031206
TSD EPA ID:	CAL000190080
CA Waste Code:	151 - Asbestos containing waste
Disposal Method:	H132 - Landfill Or Surface Impoundment That Will Be Closed As Landfill(To Include On-Site Treatment And/Or Stabilization)
Tons:	2.07000
Year:	2019
Gepaid:	CAT080031206
TSD EPA ID:	FLD980711071
CA Waste Code:	551 - Laboratory waste chemicals
Disposal Method:	H110 -
Tons:	0.01250
Year:	2019
Gepaid:	CAT080031206
TSD EPA ID:	NVD980895338
CA Waste Code:	331 - Off-specification, aged or surplus organics
Disposal Method:	H141 - Storage, Bulking, And/Or Transfer Off Site--No Treatment/Reovery (H010-H129) Or (H131-H135)
Tons:	0.87500
Year:	2019
Gepaid:	CAT080031206
TSD EPA ID:	TXD982560294
CA Waste Code:	551 - Laboratory waste chemicals
Disposal Method:	H141 - Storage, Bulking, And/Or Transfer Off Site--No Treatment/Reovery (H010-H129) Or (H131-H135)
Tons:	0.00750
Year:	2019
Gepaid:	CAT080031206
TSD EPA ID:	UTD981552177
CA Waste Code:	261 - Polychlorinated biphenyls and material containing PCBs
Disposal Method:	H040 - Incineration--Thermal Destruction Other Than Use As A Fuel
Tons:	0.01984
Year:	2019
Gepaid:	CAT080031206
TSD EPA ID:	CAD059494310
CA Waste Code:	513 - Empty containers less than 30 gallons
Disposal Method:	H141 - Storage, Bulking, And/Or Transfer Off Site--No Treatment/Reovery (H010-H129) Or (H131-H135)
Tons:	0.11250
Year:	2019
Gepaid:	CAT080031206
TSD EPA ID:	CAD059494310
CA Waste Code:	181 - Other inorganic solid waste
Disposal Method:	H141 - Storage, Bulking, And/Or Transfer Off Site--No Treatment/Reovery (H010-H129) Or (H131-H135)
Tons:	0.01700

DRAFT

SJSU-ART (31) (Continued) **S113180201**

Click this hyperlink while viewing on your computer to access
678 additional CA HAZNET: record(s) in the EDR Site Report.

Additional Info:

Year:	1999
Gen EPA ID:	CAT080031206
Shipment Date:	19991221
Creation Date:	4/4/2000 0:00:00
Receipt Date:	20000104
Manifest ID:	99168952
Trans EPA ID:	CAR000017657
Trans Name:	Not reported
Trans 2 EPA ID:	CAD982524480
Trans 2 Name:	Not reported
TSDF EPA ID:	CAD028409019
Trans Name:	Not reported
TSDF Alt EPA ID:	CAD028409019
TSDF Alt Name:	Not reported
Waste Code Description:	352 - Other organic solids
RCRA Code:	Not reported
Meth Code:	H01 - Transfer Station
Quantity Tons:	0.4214
Waste Quantity:	0.5
Quantity Unit:	Y
Additional Code 1:	Not reported
Additional Code 2:	Not reported
Additional Code 3:	Not reported
Additional Code 4:	Not reported
Additional Code 5:	Not reported
Shipment Date:	19991221
Creation Date:	3/22/2000 0:00:00
Receipt Date:	19991223
Manifest ID:	99167730
Trans EPA ID:	CAR000017657
Trans Name:	Not reported
Trans 2 EPA ID:	Not reported
Trans 2 Name:	Not reported
TSDF EPA ID:	CAD981382732
Trans Name:	Not reported
TSDF Alt EPA ID:	CAD981382732
TSDF Alt Name:	Not reported
Waste Code Description:	151 - Asbestos-containing waste
RCRA Code:	Not reported
Meth Code:	D80 - Disposal, Land Fill
Quantity Tons:	0.8428
Waste Quantity:	1
Quantity Unit:	Y
Additional Code 1:	Not reported
Additional Code 2:	Not reported
Additional Code 3:	Not reported
Additional Code 4:	Not reported
Additional Code 5:	Not reported
Shipment Date:	19991210

DRAFT

SJSU-ART (31) (Continued) **S113180201**

Creation Date:	2/15/2000 0:00:00
Receipt Date:	19991222
Manifest ID:	99185206
Trans EPA ID:	CAL000160780
Trans Name:	Not reported
Trans 2 EPA ID:	CAD982524480
Trans 2 Name:	Not reported
TSDF EPA ID:	CAD028409019
Trans Name:	Not reported
TSDF Alt EPA ID:	CAD028409019
TSDF Alt Name:	Not reported
Waste Code Description:	181 - Other inorganic solid waste Organics
RCRA Code:	D008
Meth Code:	H01 - Transfer Station
Quantity Tons:	0.1
Waste Quantity:	200
Quantity Unit:	P
Additional Code 1:	Not reported
Additional Code 2:	Not reported
Additional Code 3:	Not reported
Additional Code 4:	Not reported
Additional Code 5:	Not reported

Shipment Date:	19991128
Creation Date:	2/1/2000 0:00:00
Receipt Date:	19991203
Manifest ID:	98519728
Trans EPA ID:	CAR000017657
Trans Name:	Not reported
Trans 2 EPA ID:	CAD982524480
Trans 2 Name:	Not reported
TSDF EPA ID:	CAD028409019
Trans Name:	Not reported
TSDF Alt EPA ID:	CAD028409019
TSDF Alt Name:	Not reported
Waste Code Description:	181 - Other inorganic solid waste Organics
RCRA Code:	D008
Meth Code:	H01 - Transfer Station
Quantity Tons:	0.05
Waste Quantity:	100
Quantity Unit:	P
Additional Code 1:	Not reported
Additional Code 2:	Not reported
Additional Code 3:	Not reported
Additional Code 4:	Not reported
Additional Code 5:	Not reported

Shipment Date:	19991117
Creation Date:	1/19/2000 0:00:00
Receipt Date:	19991201
Manifest ID:	99427438
Trans EPA ID:	CAD063547996
Trans Name:	Not reported
Trans 2 EPA ID:	Not reported
Trans 2 Name:	Not reported
TSDF EPA ID:	WAD991281767
Trans Name:	Not reported

DRAFT

SJSU-ART (31) (Continued) **S113180201**

TSDF Alt EPA ID:	Not reported
TSDF Alt Name:	Not reported
Waste Code Description:	352 - Other organic solids
RCRA Code:	F003
Meth Code:	T03 - Treatment, Incineration
Quantity Tons:	0.5
Waste Quantity:	1000
Quantity Unit:	P
Additional Code 1:	Not reported
Additional Code 2:	Not reported
Additional Code 3:	Not reported
Additional Code 4:	Not reported
Additional Code 5:	Not reported
Shipment Date:	19991116
Creation Date:	2/1/2000 0:00:00
Receipt Date:	19991208
Manifest ID:	99427443
Trans EPA ID:	CAD063547996
Trans Name:	Not reported
Trans 2 EPA ID:	CAR000052803
Trans 2 Name:	Not reported
TSDF EPA ID:	WAD991281767
Trans Name:	Not reported
TSDF Alt EPA ID:	Not reported
TSDF Alt Name:	Not reported
Waste Code Description:	551 - Laboratory waste chemicals 561 Detergent and soap
RCRA Code:	D001
Meth Code:	- Not reported
Quantity Tons:	0.0035
Waste Quantity:	7
Quantity Unit:	P
Additional Code 1:	Not reported
Additional Code 2:	Not reported
Additional Code 3:	Not reported
Additional Code 4:	Not reported
Additional Code 5:	Not reported
Shipment Date:	19991116
Creation Date:	2/1/2000 0:00:00
Receipt Date:	19991201
Manifest ID:	99427445
Trans EPA ID:	CAD063547996
Trans Name:	Not reported
Trans 2 EPA ID:	Not reported
Trans 2 Name:	Not reported
TSDF EPA ID:	WAD991281767
Trans Name:	Not reported
TSDF Alt EPA ID:	Not reported
TSDF Alt Name:	Not reported
Waste Code Description:	551 - Laboratory waste chemicals 561 Detergent and soap
RCRA Code:	D002
Meth Code:	R01 - Recycler
Quantity Tons:	0.005
Waste Quantity:	10
Quantity Unit:	P
Additional Code 1:	Not reported

DRAFT

SJSU-ART (31) (Continued) **S113180201**

Additional Code 2:	Not reported
Additional Code 3:	Not reported
Additional Code 4:	Not reported
Additional Code 5:	Not reported
Shipment Date:	19991116
Creation Date:	2/1/2000 0:00:00
Receipt Date:	19991201
Manifest ID:	99427445
Trans EPA ID:	CAD063547996
Trans Name:	Not reported
Trans 2 EPA ID:	Not reported
Trans 2 Name:	Not reported
TSDF EPA ID:	WAD991281767
Trans Name:	Not reported
TSDF Alt EPA ID:	Not reported
TSDF Alt Name:	Not reported
Waste Code Description:	291 - Latex waste
RCRA Code:	Not reported
Meth Code:	D80 - Disposal, Land Fill
Quantity Tons:	0.125
Waste Quantity:	250
Quantity Unit:	P
Additional Code 1:	Not reported
Additional Code 2:	Not reported
Additional Code 3:	Not reported
Additional Code 4:	Not reported
Additional Code 5:	Not reported
Shipment Date:	19991116
Creation Date:	2/1/2000 0:00:00
Receipt Date:	19991201
Manifest ID:	99427445
Trans EPA ID:	CAD063547996
Trans Name:	Not reported
Trans 2 EPA ID:	Not reported
Trans 2 Name:	Not reported
TSDF EPA ID:	WAD991281767
Trans Name:	Not reported
TSDF Alt EPA ID:	Not reported
TSDF Alt Name:	Not reported
Waste Code Description:	181 - Other inorganic solid waste Organics
RCRA Code:	D009
Meth Code:	R01 - Recycler
Quantity Tons:	0.01
Waste Quantity:	20
Quantity Unit:	P
Additional Code 1:	Not reported
Additional Code 2:	Not reported
Additional Code 3:	Not reported
Additional Code 4:	Not reported
Additional Code 5:	Not reported
Shipment Date:	19991116
Creation Date:	2/1/2000 0:00:00
Receipt Date:	19991201
Manifest ID:	99427445

DRAFT

SJSU-ART (31) (Continued) **S113180201**

Trans EPA ID:	CAD063547996
Trans Name:	Not reported
Trans 2 EPA ID:	Not reported
Trans 2 Name:	Not reported
TSDF EPA ID:	WAD991281767
Trans Name:	Not reported
TSDF Alt EPA ID:	Not reported
TSDF Alt Name:	Not reported
Waste Code Description:	551 - Laboratory waste chemicals 561 Detergent and soap
RCRA Code:	D022
Meth Code:	T03 - Treatment, Incineration
Quantity Tons:	0.3
Waste Quantity:	600
Quantity Unit:	P
Additional Code 1:	Not reported
Additional Code 2:	Not reported
Additional Code 3:	Not reported
Additional Code 4:	Not reported
Additional Code 5:	Not reported

Additional Info:

Year:	1996
Gen EPA ID:	CAT080031206
Shipment Date:	19961126
Creation Date:	5/20/1997 0:00:00
Receipt Date:	19961126
Manifest ID:	95749112
Trans EPA ID:	CAD003963592
Trans Name:	Not reported
Trans 2 EPA ID:	Not reported
Trans 2 Name:	Not reported
TSDF EPA ID:	CAD003963592
Trans Name:	Not reported
TSDF Alt EPA ID:	Not reported
TSDF Alt Name:	Not reported
Waste Code Description:	181 - Other inorganic solid waste Organics
RCRA Code:	D011
Meth Code:	R01 - Recycler
Quantity Tons:	0.005
Waste Quantity:	10
Quantity Unit:	P
Additional Code 1:	Not reported
Additional Code 2:	Not reported
Additional Code 3:	Not reported
Additional Code 4:	Not reported
Additional Code 5:	Not reported
Shipment Date:	19961126
Creation Date:	5/20/1997 0:00:00
Receipt Date:	19961126
Manifest ID:	95749112
Trans EPA ID:	CAD003963592
Trans Name:	Not reported
Trans 2 EPA ID:	Not reported
Trans 2 Name:	Not reported
TSDF EPA ID:	CAD003963592

DRAFT

SJSU-ART (31) (Continued) **S113180201**

Trans Name:	Not reported
TSDF Alt EPA ID:	Not reported
TSDF Alt Name:	Not reported
Waste Code Description:	541 - Photochemicals / photo processing waste
RCRA Code:	D011
Meth Code:	R01 - Recycler
Quantity Tons:	0.271
Waste Quantity:	65
Quantity Unit:	G
Additional Code 1:	Not reported
Additional Code 2:	Not reported
Additional Code 3:	Not reported
Additional Code 4:	Not reported
Additional Code 5:	Not reported

Shipment Date:	19961122
Creation Date:	5/20/1997 0:00:00
Receipt Date:	19961122
Manifest ID:	95749069
Trans EPA ID:	CAD003963592
Trans Name:	Not reported
Trans 2 EPA ID:	Not reported
Trans 2 Name:	Not reported
TSDF EPA ID:	CAD003963592
Trans Name:	Not reported
TSDF Alt EPA ID:	Not reported
TSDF Alt Name:	Not reported
Waste Code Description:	- Not reported
RCRA Code:	Not reported
Meth Code:	R01 - Recycler
Quantity Tons:	0
Waste Quantity:	0
Quantity Unit:	Not reported
Additional Code 1:	Not reported
Additional Code 2:	Not reported
Additional Code 3:	Not reported
Additional Code 4:	Not reported
Additional Code 5:	Not reported

Shipment Date:	19961122
Creation Date:	5/20/1997 0:00:00
Receipt Date:	19961122
Manifest ID:	95749069
Trans EPA ID:	CAD003963592
Trans Name:	Not reported
Trans 2 EPA ID:	Not reported
Trans 2 Name:	Not reported
TSDF EPA ID:	CAD003963592
Trans Name:	Not reported
TSDF Alt EPA ID:	Not reported
TSDF Alt Name:	Not reported
Waste Code Description:	171 - Metal sludge (see 121
RCRA Code:	Not reported
Meth Code:	R01 - Recycler
Quantity Tons:	0.035
Waste Quantity:	70
Quantity Unit:	P

DRAFT

SJSU-ART (31) (Continued) **S113180201**

Additional Code 1:	Not reported
Additional Code 2:	Not reported
Additional Code 3:	Not reported
Additional Code 4:	Not reported
Additional Code 5:	Not reported
Shipment Date:	19961118
Creation Date:	5/21/1997 0:00:00
Receipt Date:	19961118
Manifest ID:	96570233
Trans EPA ID:	CAD983641101
Trans Name:	Not reported
Trans 2 EPA ID:	Not reported
Trans 2 Name:	Not reported
TSDF EPA ID:	CAD059494310
Trans Name:	Not reported
TSDF Alt EPA ID:	Not reported
TSDF Alt Name:	Not reported
Waste Code Description:	352 - Other organic solids
RCRA Code:	Not reported
Meth Code:	D99 - Disposal, Other
Quantity Tons:	1.6856
Waste Quantity:	2
Quantity Unit:	Y
Additional Code 1:	Not reported
Additional Code 2:	Not reported
Additional Code 3:	Not reported
Additional Code 4:	Not reported
Additional Code 5:	Not reported
Shipment Date:	19961113
Creation Date:	5/20/1997 0:00:00
Receipt Date:	19961118
Manifest ID:	95134458
Trans EPA ID:	CAD982061228
Trans Name:	Not reported
Trans 2 EPA ID:	CAD076548635
Trans 2 Name:	Not reported
TSDF EPA ID:	NVT330010000
Trans Name:	Not reported
TSDF Alt EPA ID:	Not reported
TSDF Alt Name:	Not reported
Waste Code Description:	- Not reported
RCRA Code:	D008
Meth Code:	- Not reported
Quantity Tons:	0.225
Waste Quantity:	450
Quantity Unit:	P
Additional Code 1:	Not reported
Additional Code 2:	Not reported
Additional Code 3:	Not reported
Additional Code 4:	Not reported
Additional Code 5:	Not reported
Shipment Date:	19961108
Creation Date:	9/12/1997 0:00:00
Receipt Date:	19961114

DRAFT

SJSU-ART (31) (Continued) **S113180201**

Manifest ID: 96570219
Trans EPA ID: CAD983641101
Trans Name: Not reported
Trans 2 EPA ID: CAD063547996
Trans 2 Name: Not reported
TSDF EPA ID: CAD059494310
Trans Name: Not reported
TSDF Alt EPA ID: CAD059494310
TSDF Alt Name: Not reported
Waste Code Description: 343 - Unspecified organic liquid mixture
RCRA Code: D001
Meth Code: D99 - Disposal, Other
Quantity Tons: 0.17
Waste Quantity: 50
Quantity Unit: G
Additional Code 1: Not reported
Additional Code 2: Not reported
Additional Code 3: Not reported
Additional Code 4: Not reported
Additional Code 5: Not reported

Shipment Date: 19961108
Creation Date: 9/12/1997 0:00:00
Receipt Date: 19961114
Manifest ID: 96570201
Trans EPA ID: CAD983641101
Trans Name: Not reported
Trans 2 EPA ID: CAD063547996
Trans 2 Name: Not reported
TSDF EPA ID: CAD059494310
Trans Name: Not reported
TSDF Alt EPA ID: CAD059494310
TSDF Alt Name: Not reported
Waste Code Description: 343 - Unspecified organic liquid mixture
RCRA Code: D001
Meth Code: D99 - Disposal, Other
Quantity Tons: 0.005
Waste Quantity: 10
Quantity Unit: P
Additional Code 1: Not reported
Additional Code 2: Not reported
Additional Code 3: Not reported
Additional Code 4: Not reported
Additional Code 5: Not reported

Shipment Date: 19961108
Creation Date: 9/12/1997 0:00:00
Receipt Date: 19961114
Manifest ID: 96570201
Trans EPA ID: CAD983641101
Trans Name: Not reported
Trans 2 EPA ID: CAD063547996
Trans 2 Name: Not reported
TSDF EPA ID: CAD059494310
Trans Name: Not reported
TSDF Alt EPA ID: CAD059494310
TSDF Alt Name: Not reported

DRAFT

SJSU-ART (31) (Continued) **S113180201**

Waste Code Description:	343 - Unspecified organic liquid mixture
RCRA Code:	D001
Meth Code:	D99 - Disposal, Other
Quantity Tons:	0.065
Waste Quantity:	130
Quantity Unit:	P
Additional Code 1:	Not reported
Additional Code 2:	Not reported
Additional Code 3:	Not reported
Additional Code 4:	Not reported
Additional Code 5:	Not reported
Shipment Date:	19961108
Creation Date:	9/12/1997 0:00:00
Receipt Date:	19961114
Manifest ID:	96570201
Trans EPA ID:	CAD983641101
Trans Name:	Not reported
Trans 2 EPA ID:	CAD063547996
Trans 2 Name:	Not reported
TSDF EPA ID:	CAD059494310
Trans Name:	Not reported
TSDF Alt EPA ID:	CAD059494310
TSDF Alt Name:	Not reported
Waste Code Description:	551 - Laboratory waste chemicals 561 Detergent and soap
RCRA Code:	D001
Meth Code:	D99 - Disposal, Other
Quantity Tons:	0.008
Waste Quantity:	16
Quantity Unit:	P
Additional Code 1:	Not reported
Additional Code 2:	Not reported
Additional Code 3:	Not reported
Additional Code 4:	Not reported
Additional Code 5:	Not reported

Additional Info:

Year:	2001
Gen EPA ID:	CAT080031206
Shipment Date:	20011109
Creation Date:	2/19/2002 0:00:00
Receipt Date:	20011115
Manifest ID:	21223257
Trans EPA ID:	WID988566543
Trans Name:	Not reported
Trans 2 EPA ID:	Not reported
Trans 2 Name:	Not reported
TSDF EPA ID:	AZ0000337360
Trans Name:	Not reported
TSDF Alt EPA ID:	AZ0000337360
TSDF Alt Name:	Not reported
Waste Code Description:	261 - Not reported
RCRA Code:	Not reported
Meth Code:	R01 - Recycler
Quantity Tons:	0.6061
Waste Quantity:	550

DRAFT

SJSU-ART (31) (Continued) **S113180201**

Quantity Unit:	K
Additional Code 1:	Not reported
Additional Code 2:	Not reported
Additional Code 3:	Not reported
Additional Code 4:	Not reported
Additional Code 5:	Not reported
Shipment Date:	20011109
Creation Date:	2/19/2002 0:00:00
Receipt Date:	20011115
Manifest ID:	21223257
Trans EPA ID:	WID988566543
Trans Name:	Not reported
Trans 2 EPA ID:	Not reported
Trans 2 Name:	Not reported
TSDF EPA ID:	AZ0000337360
Trans Name:	Not reported
TSDF Alt EPA ID:	AZ0000337360
TSDF Alt Name:	Not reported
Waste Code Description:	261 - Not reported
RCRA Code:	Not reported
Meth Code:	R01 - Recycler
Quantity Tons:	0.3857
Waste Quantity:	350
Quantity Unit:	K
Additional Code 1:	Not reported
Additional Code 2:	Not reported
Additional Code 3:	Not reported
Additional Code 4:	Not reported
Additional Code 5:	Not reported
Shipment Date:	20011011
Creation Date:	12/17/2001 0:00:00
Receipt Date:	20011011
Manifest ID:	20668102
Trans EPA ID:	CAD003963592
Trans Name:	Not reported
Trans 2 EPA ID:	Not reported
Trans 2 Name:	Not reported
TSDF EPA ID:	CAD003963592
Trans Name:	Not reported
TSDF Alt EPA ID:	Not reported
TSDF Alt Name:	Not reported
Waste Code Description:	541 - Photochemicals / photo processing waste
RCRA Code:	D011
Meth Code:	R01 - Recycler
Quantity Tons:	0.2085
Waste Quantity:	50
Quantity Unit:	G
Additional Code 1:	Not reported
Additional Code 2:	Not reported
Additional Code 3:	Not reported
Additional Code 4:	Not reported
Additional Code 5:	Not reported
Shipment Date:	20011011
Creation Date:	12/17/2001 0:00:00

DRAFT

SJSU-ART (31) (Continued) **S113180201**

Receipt Date:	20011018
Manifest ID:	21263407
Trans EPA ID:	CAR000017657
Trans Name:	Not reported
Trans 2 EPA ID:	Not reported
Trans 2 Name:	Not reported
TSDF EPA ID:	CAD981382732
Trans Name:	Not reported
TSDF Alt EPA ID:	CAD981382732
TSDF Alt Name:	Not reported
Waste Code Description:	151 - Asbestos-containing waste
RCRA Code:	Not reported
Meth Code:	D80 - Disposal, Land Fill
Quantity Tons:	4.214
Waste Quantity:	5
Quantity Unit:	Y
Additional Code 1:	Not reported
Additional Code 2:	Not reported
Additional Code 3:	Not reported
Additional Code 4:	Not reported
Additional Code 5:	Not reported

Shipment Date:	20010920
Creation Date:	Not reported
Receipt Date:	Not reported
Manifest ID:	21063144
Trans EPA ID:	CAR000052803
Trans Name:	Not reported
Trans 2 EPA ID:	Not reported
Trans 2 Name:	Not reported
TSDF EPA ID:	WAD991281767
Trans Name:	Not reported
TSDF Alt EPA ID:	Not reported
TSDF Alt Name:	Not reported
Waste Code Description:	551 - Laboratory waste chemicals 561 Detergent and soap
RCRA Code:	D002
Meth Code:	T03 - Treatment, Incineration
Quantity Tons:	0.2919
Waste Quantity:	70
Quantity Unit:	G
Additional Code 1:	Not reported
Additional Code 2:	Not reported
Additional Code 3:	Not reported
Additional Code 4:	Not reported
Additional Code 5:	Not reported

Shipment Date:	20010920
Creation Date:	Not reported
Receipt Date:	Not reported
Manifest ID:	21063144
Trans EPA ID:	CAR000052803
Trans Name:	Not reported
Trans 2 EPA ID:	Not reported
Trans 2 Name:	Not reported
TSDF EPA ID:	WAD991281767
Trans Name:	Not reported
TSDF Alt EPA ID:	Not reported

DRAFT

SJSU-ART (31) (Continued) **S113180201**

TSDF Alt Name:	Not reported
Waste Code Description:	511 - Empty pesticide containers 30 gallons or more
RCRA Code:	U122
Meth Code:	T03 - Treatment, Incineration
Quantity Tons:	0.2919
Waste Quantity:	70
Quantity Unit:	G
Additional Code 1:	Not reported
Additional Code 2:	Not reported
Additional Code 3:	Not reported
Additional Code 4:	Not reported
Additional Code 5:	Not reported
Shipment Date:	20010920
Creation Date:	Not reported
Receipt Date:	Not reported
Manifest ID:	21063144
Trans EPA ID:	CAR000052803
Trans Name:	Not reported
Trans 2 EPA ID:	Not reported
Trans 2 Name:	Not reported
TSDF EPA ID:	WAD991281767
Trans Name:	Not reported
TSDF Alt EPA ID:	Not reported
TSDF Alt Name:	Not reported
Waste Code Description:	331 - Off-specification, aged, or surplus organics
RCRA Code:	D001
Meth Code:	T03 - Treatment, Incineration
Quantity Tons:	0.05
Waste Quantity:	100
Quantity Unit:	P
Additional Code 1:	Not reported
Additional Code 2:	Not reported
Additional Code 3:	Not reported
Additional Code 4:	Not reported
Additional Code 5:	Not reported
Shipment Date:	20010920
Creation Date:	Not reported
Receipt Date:	Not reported
Manifest ID:	21063144
Trans EPA ID:	CAR000052803
Trans Name:	Not reported
Trans 2 EPA ID:	Not reported
Trans 2 Name:	Not reported
TSDF EPA ID:	WAD991281767
Trans Name:	Not reported
TSDF Alt EPA ID:	Not reported
TSDF Alt Name:	Not reported
Waste Code Description:	551 - Laboratory waste chemicals 561 Detergent and soap
RCRA Code:	D002
Meth Code:	T01 - Treatment, Tank
Quantity Tons:	0.0208
Waste Quantity:	5
Quantity Unit:	G
Additional Code 1:	Not reported
Additional Code 2:	Not reported

DRAFT

SJSU-ART (31) (Continued) **S113180201**

Additional Code 3:	Not reported
Additional Code 4:	Not reported
Additional Code 5:	Not reported
Shipment Date:	20010920
Creation Date:	Not reported
Receipt Date:	Not reported
Manifest ID:	21063144
Trans EPA ID:	CAR000052803
Trans Name:	Not reported
Trans 2 EPA ID:	Not reported
Trans 2 Name:	Not reported
TSDF EPA ID:	WAD991281767
Trans Name:	Not reported
TSDF Alt EPA ID:	Not reported
TSDF Alt Name:	Not reported
Waste Code Description:	551 - Laboratory waste chemicals 561 Detergent and soap
RCRA Code:	D002
Meth Code:	T01 - Treatment, Tank
Quantity Tons:	0.2502
Waste Quantity:	60
Quantity Unit:	G
Additional Code 1:	Not reported
Additional Code 2:	Not reported
Additional Code 3:	Not reported
Additional Code 4:	Not reported
Additional Code 5:	Not reported
Shipment Date:	20010920
Creation Date:	Not reported
Receipt Date:	Not reported
Manifest ID:	21063144
Trans EPA ID:	CAR000052803
Trans Name:	Not reported
Trans 2 EPA ID:	Not reported
Trans 2 Name:	Not reported
TSDF EPA ID:	WAD991281767
Trans Name:	Not reported
TSDF Alt EPA ID:	Not reported
TSDF Alt Name:	Not reported
Waste Code Description:	352 - Other organic solids
RCRA Code:	F003
Meth Code:	T03 - Treatment, Incineration
Quantity Tons:	0.4
Waste Quantity:	800
Quantity Unit:	P
Additional Code 1:	Not reported
Additional Code 2:	Not reported
Additional Code 3:	Not reported
Additional Code 4:	Not reported
Additional Code 5:	Not reported

Additional Info:

Year:	2016
Gen EPA ID:	CAT080031206
Shipment Date:	20151104

DRAFT

SJSU-ART (31) (Continued) **S113180201**

Creation Date:	3/22/2016 22:15:44
Receipt Date:	20151204
Manifest ID:	005033268SKS
Trans EPA ID:	TXR000081205
Trans Name:	SAFETY-KLEEN SYSTEMS INC
Trans 2 EPA ID:	MAD039322250
Trans 2 Name:	CLEAN HARBORS
TSDF EPA ID:	CAD044429835
Trans Name:	CLEAN HARBORS WILMINGTON LLC
TSDF Alt EPA ID:	Not reported
TSDF Alt Name:	Not reported
Waste Code Description:	223 - Unspecified oil-containing waste
RCRA Code:	Not reported
Meth Code:	H141 - Storage, Bulking, And/Or Transfer Off Site--No Treatment/Reovery (H010-H129) Or (H131-H135)
Quantity Tons:	0.5
Waste Quantity:	1000
Quantity Unit:	P
Additional Code 1:	Not reported
Additional Code 2:	Not reported
Additional Code 3:	Not reported
Additional Code 4:	Not reported
Additional Code 5:	Not reported
Shipment Date:	20151016
Creation Date:	1/5/2016 22:35:46
Receipt Date:	20151022
Manifest ID:	014857219JJK
Trans EPA ID:	CAL000298854
Trans Name:	BAYVIEW ENVIRONMENTAL SERVICES INC
Trans 2 EPA ID:	CAR000037283
Trans 2 Name:	WORLD ENVIRONMENTAL & ENERGY
TSDF EPA ID:	CAD981382732
Trans Name:	ALTAMONT LANDFILL
TSDF Alt EPA ID:	Not reported
TSDF Alt Name:	Not reported
Waste Code Description:	151 - Asbestos-containing waste
RCRA Code:	Not reported
Meth Code:	H132 - Landfill Or Surface Impoundment That Will Be Closed As Landfill(To Include On-Site Treatment And/Or Stabilization)
Quantity Tons:	0.46
Waste Quantity:	2
Quantity Unit:	Y
Additional Code 1:	Not reported
Additional Code 2:	Not reported
Additional Code 3:	Not reported
Additional Code 4:	Not reported
Additional Code 5:	Not reported
Shipment Date:	20150806
Creation Date:	10/1/2015 22:15:28
Receipt Date:	20150813
Manifest ID:	014857016JJK
Trans EPA ID:	CAL000298854
Trans Name:	BAYVIEW ENVIRONMENTAL SERVICES INC
Trans 2 EPA ID:	CAR000037283
Trans 2 Name:	WORLD ENVIRONMENTAL & ENERGY

DRAFT

SJSU-ART (31) (Continued) **S113180201**

TSDF EPA ID:	CAD981382732
Trans Name:	ALTAMONT LANDFILL
TSDF Alt EPA ID:	Not reported
TSDF Alt Name:	Not reported
Waste Code Description:	151 - Asbestos-containing waste
RCRA Code:	Not reported
Meth Code:	H132 - Landfill Or Surface Impoundment That Will Be Closed As Landfill(To Include On-Site Treatment And/Or Stabilization)
Quantity Tons:	0.46
Waste Quantity:	2
Quantity Unit:	Y
Additional Code 1:	Not reported
Additional Code 2:	Not reported
Additional Code 3:	Not reported
Additional Code 4:	Not reported
Additional Code 5:	Not reported
Shipment Date:	20150720
Creation Date:	Not reported
Receipt Date:	Not reported
Manifest ID:	000109899DAT
Trans EPA ID:	MNS000110924
Trans Name:	STERICYCLE SPECIALTY WASTE SOLUTIONS INC
Trans 2 EPA ID:	Not reported
Trans 2 Name:	Not reported
TSDF EPA ID:	NVD980895338
Trans Name:	21ST CENTURY ENVIRONMENTAL MANAGEMENT OF NEVADA
TSDF Alt EPA ID:	Not reported
TSDF Alt Name:	Not reported
Waste Code Description:	551 - Laboratory waste chemicals 561 Detergent and soap
RCRA Code:	U144
Meth Code:	H141 - Storage, Bulking, And/Or Transfer Off Site--No Treatment/Reovery (H010-H129) Or (H131-H135)
Quantity Tons:	0.1275
Waste Quantity:	255
Quantity Unit:	P
Additional Code 1:	D008
Additional Code 2:	D006
Additional Code 3:	D005
Additional Code 4:	Not reported
Additional Code 5:	Not reported
Shipment Date:	20150720
Creation Date:	Not reported
Receipt Date:	Not reported
Manifest ID:	000109899DAT
Trans EPA ID:	MNS000110924
Trans Name:	STERICYCLE SPECIALTY WASTE SOLUTIONS INC
Trans 2 EPA ID:	Not reported
Trans 2 Name:	Not reported
TSDF EPA ID:	NVD980895338
Trans Name:	21ST CENTURY ENVIRONMENTAL MANAGEMENT OF NEVADA
TSDF Alt EPA ID:	Not reported
TSDF Alt Name:	Not reported
Waste Code Description:	551 - Laboratory waste chemicals 561 Detergent and soap
RCRA Code:	P120
Meth Code:	H141 - Storage, Bulking, And/Or Transfer Off Site--No

DRAFT

SJSU-ART (31) (Continued) **S113180201**

	Treatment/Reovery (H010-H129) Or (H131-H135)
Quantity Tons:	0.1315
Waste Quantity:	263
Quantity Unit:	P
Additional Code 1:	D011
Additional Code 2:	D007
Additional Code 3:	D005
Additional Code 4:	Not reported
Additional Code 5:	Not reported
Shipment Date:	20150720
Creation Date:	Not reported
Receipt Date:	Not reported
Manifest ID:	000109899DAT
Trans EPA ID:	MNS000110924
Trans Name:	STERICYCLE SPECIALTY WASTE SOLUTIONS INC
Trans 2 EPA ID:	Not reported
Trans 2 Name:	Not reported
TSDF EPA ID:	NVD980895338
Trans Name:	21ST CENTURY ENVIRONMENTAL MANAGEMENT OF NEVADA
TSDF Alt EPA ID:	Not reported
TSDF Alt Name:	Not reported
Waste Code Description:	551 - Laboratory waste chemicals 561 Detergent and soap
RCRA Code:	U188
Meth Code:	H141 - Storage, Bulking, And/Or Transfer Off Site--No Treatment/Reovery (H010-H129) Or (H131-H135)
Quantity Tons:	0.068
Waste Quantity:	136
Quantity Unit:	P
Additional Code 1:	Not reported
Additional Code 2:	Not reported
Additional Code 3:	Not reported
Additional Code 4:	Not reported
Additional Code 5:	Not reported
Shipment Date:	20150720
Creation Date:	Not reported
Receipt Date:	Not reported
Manifest ID:	000109899DAT
Trans EPA ID:	MNS000110924
Trans Name:	STERICYCLE SPECIALTY WASTE SOLUTIONS INC
Trans 2 EPA ID:	Not reported
Trans 2 Name:	Not reported
TSDF EPA ID:	NVD980895338
Trans Name:	21ST CENTURY ENVIRONMENTAL MANAGEMENT OF NEVADA
TSDF Alt EPA ID:	Not reported
TSDF Alt Name:	Not reported
Waste Code Description:	551 - Laboratory waste chemicals 561 Detergent and soap
RCRA Code:	Not reported
Meth Code:	H141 - Storage, Bulking, And/Or Transfer Off Site--No Treatment/Reovery (H010-H129) Or (H131-H135)
Quantity Tons:	0.009
Waste Quantity:	18
Quantity Unit:	P
Additional Code 1:	Not reported
Additional Code 2:	Not reported
Additional Code 3:	Not reported

DRAFT

SJSU-ART (31) (Continued) **S113180201**

Additional Code 4:	Not reported
Additional Code 5:	Not reported
Shipment Date:	20150720
Creation Date:	Not reported
Receipt Date:	Not reported
Manifest ID:	000109899DAT
Trans EPA ID:	MNS000110924
Trans Name:	STERICYCLE SPECIALTY WASTE SOLUTIONS INC
Trans 2 EPA ID:	Not reported
Trans 2 Name:	Not reported
TSDF EPA ID:	NVD980895338
Trans Name:	21ST CENTURY ENVIRONMENTAL MANAGEMENT OF NEVADA
TSDF Alt EPA ID:	Not reported
TSDF Alt Name:	Not reported
Waste Code Description:	551 - Laboratory waste chemicals 561 Detergent and soap
RCRA Code:	F002
Meth Code:	H141 - Storage, Bulking, And/Or Transfer Off Site--No Treatment/Reovery (H010-H129) Or (H131-H135)
Quantity Tons:	0.0715
Waste Quantity:	143
Quantity Unit:	P
Additional Code 1:	F001
Additional Code 2:	D039
Additional Code 3:	D001
Additional Code 4:	Not reported
Additional Code 5:	Not reported
Shipment Date:	20150720
Creation Date:	Not reported
Receipt Date:	Not reported
Manifest ID:	000109899DAT
Trans EPA ID:	MNS000110924
Trans Name:	STERICYCLE SPECIALTY WASTE SOLUTIONS INC
Trans 2 EPA ID:	Not reported
Trans 2 Name:	Not reported
TSDF EPA ID:	NVD980895338
Trans Name:	21ST CENTURY ENVIRONMENTAL MANAGEMENT OF NEVADA
TSDF Alt EPA ID:	Not reported
TSDF Alt Name:	Not reported
Waste Code Description:	551 - Laboratory waste chemicals 561 Detergent and soap
RCRA Code:	D003
Meth Code:	H141 - Storage, Bulking, And/Or Transfer Off Site--No Treatment/Reovery (H010-H129) Or (H131-H135)
Quantity Tons:	0.003
Waste Quantity:	6
Quantity Unit:	P
Additional Code 1:	D001
Additional Code 2:	Not reported
Additional Code 3:	Not reported
Additional Code 4:	Not reported
Additional Code 5:	Not reported
Shipment Date:	20150720
Creation Date:	Not reported
Receipt Date:	Not reported
Manifest ID:	000109899DAT

DRAFT

SJSU-ART (31) (Continued) **S113180201**

Trans EPA ID: MNS000110924
Trans Name: STERICYCLE SPECIALTY WASTE SOLUTIONS INC
Trans 2 EPA ID: Not reported
Trans 2 Name: Not reported
TSDF EPA ID: NVD980895338
Trans Name: 21ST CENTURY ENVIRONMENTAL MANAGEMENT OF NEVADA
TSDF Alt EPA ID: Not reported
TSDF Alt Name: Not reported
Waste Code Description: 352 - Other organic solids
RCRA Code: Not reported
Meth Code: H141 - Storage, Bulking, And/Or Transfer Off Site--No Treatment/Reovery (H010-H129) Or (H131-H135)
Quantity Tons: 0.041
Waste Quantity: 82
Quantity Unit: P
Additional Code 1: Not reported
Additional Code 2: Not reported
Additional Code 3: Not reported
Additional Code 4: Not reported
Additional Code 5: Not reported

Additional Info:
Year: 1993
Gen EPA ID: CAT080031206

Shipment Date: 19931208
Creation Date: 9/14/1995 0:00:00
Receipt Date: 19931208
Manifest ID: 93319684
Trans EPA ID: CAD981161367
Trans Name: Not reported
Trans 2 EPA ID: Not reported
Trans 2 Name: Not reported
TSDF EPA ID: CAD981161367
Trans Name: Not reported
TSDF Alt EPA ID: CAD981161367
TSDF Alt Name: Not reported
Waste Code Description: 541 - Photochemicals / photo processing waste
RCRA Code: D011
Meth Code: R01 - Recycler
Quantity Tons: 0.3544
Waste Quantity: 85
Quantity Unit: G
Additional Code 1: Not reported
Additional Code 2: Not reported
Additional Code 3: Not reported
Additional Code 4: Not reported
Additional Code 5: Not reported

Shipment Date: 19931107
Creation Date: 9/14/1995 0:00:00
Receipt Date: 19931110
Manifest ID: 93097505
Trans EPA ID: CAD150838509
Trans Name: Not reported
Trans 2 EPA ID: CAD981455520
Trans 2 Name: Not reported

DRAFT

SJSU-ART (31) (Continued) **S113180201**

TSDF EPA ID: CAD982042475
Trans Name: Not reported
TSDF Alt EPA ID: CAD982042475
TSDF Alt Name: Not reported
Waste Code Description: 151 - Asbestos-containing waste
RCRA Code: Not reported
Meth Code: D80 - Disposal, Land Fill
Quantity Tons: 3.3712
Waste Quantity: 4
Quantity Unit: Y
Additional Code 1: Not reported
Additional Code 2: Not reported
Additional Code 3: Not reported
Additional Code 4: Not reported
Additional Code 5: Not reported

Shipment Date: 19931102
Creation Date: 9/13/1995 0:00:00
Receipt Date: 19931103
Manifest ID: 93050357
Trans EPA ID: CAD982060436
Trans Name: Not reported
Trans 2 EPA ID: Not reported
Trans 2 Name: Not reported
TSDF EPA ID: CAL000027741
Trans Name: Not reported
TSDF Alt EPA ID: CAL000027741
TSDF Alt Name: Not reported
Waste Code Description: 151 - Asbestos-containing waste
RCRA Code: Not reported
Meth Code: D80 - Disposal, Land Fill
Quantity Tons: 1.6856
Waste Quantity: 2
Quantity Unit: Y
Additional Code 1: Not reported
Additional Code 2: Not reported
Additional Code 3: Not reported
Additional Code 4: Not reported
Additional Code 5: Not reported

Shipment Date: 19931102
Creation Date: 9/13/1995 0:00:00
Receipt Date: 19931103
Manifest ID: 93050356
Trans EPA ID: CAD982060436
Trans Name: Not reported
Trans 2 EPA ID: Not reported
Trans 2 Name: Not reported
TSDF EPA ID: CAL000027741
Trans Name: Not reported
TSDF Alt EPA ID: CAL000027741
TSDF Alt Name: Not reported
Waste Code Description: 151 - Asbestos-containing waste
RCRA Code: Not reported
Meth Code: D80 - Disposal, Land Fill
Quantity Tons: 30.3408
Waste Quantity: 36

DRAFT

SJSU-ART (31) (Continued) **S113180201**

Quantity Unit:	Y
Additional Code 1:	Not reported
Additional Code 2:	Not reported
Additional Code 3:	Not reported
Additional Code 4:	Not reported
Additional Code 5:	Not reported
Shipment Date:	19931026
Creation Date:	9/13/1995 0:00:00
Receipt Date:	19931026
Manifest ID:	93050354
Trans EPA ID:	CAD982060436
Trans Name:	Not reported
Trans 2 EPA ID:	Not reported
Trans 2 Name:	Not reported
TSDF EPA ID:	CAL000027741
Trans Name:	Not reported
TSDF Alt EPA ID:	CAL000027741
TSDF Alt Name:	Not reported
Waste Code Description:	151 - Asbestos-containing waste
RCRA Code:	Not reported
Meth Code:	D80 - Disposal, Land Fill
Quantity Tons:	32.0264
Waste Quantity:	38
Quantity Unit:	Y
Additional Code 1:	Not reported
Additional Code 2:	Not reported
Additional Code 3:	Not reported
Additional Code 4:	Not reported
Additional Code 5:	Not reported
Shipment Date:	19931012
Creation Date:	9/12/1995 0:00:00
Receipt Date:	19931013
Manifest ID:	90488886
Trans EPA ID:	CAD982060436
Trans Name:	Not reported
Trans 2 EPA ID:	Not reported
Trans 2 Name:	Not reported
TSDF EPA ID:	CAL000027741
Trans Name:	Not reported
TSDF Alt EPA ID:	Not reported
TSDF Alt Name:	Not reported
Waste Code Description:	151 - Asbestos-containing waste
RCRA Code:	Not reported
Meth Code:	D80 - Disposal, Land Fill
Quantity Tons:	21.07
Waste Quantity:	25
Quantity Unit:	Y
Additional Code 1:	Not reported
Additional Code 2:	Not reported
Additional Code 3:	Not reported
Additional Code 4:	Not reported
Additional Code 5:	Not reported
Shipment Date:	19930929
Creation Date:	9/12/1995 0:00:00

DRAFT

SJSU-ART (31) (Continued) **S113180201**

Receipt Date:	Not reported
Manifest ID:	90488884
Trans EPA ID:	CAD980881106
Trans Name:	Not reported
Trans 2 EPA ID:	Not reported
Trans 2 Name:	Not reported
TSDF EPA ID:	CAL000027741
Trans Name:	Not reported
TSDF Alt EPA ID:	Not reported
TSDF Alt Name:	Not reported
Waste Code Description:	151 - Asbestos-containing waste
RCRA Code:	Not reported
Meth Code:	- Not reported
Quantity Tons:	17.2774
Waste Quantity:	20.5
Quantity Unit:	Y
Additional Code 1:	Not reported
Additional Code 2:	Not reported
Additional Code 3:	Not reported
Additional Code 4:	Not reported
Additional Code 5:	Not reported
Shipment Date:	19930929
Creation Date:	9/12/1995 0:00:00
Receipt Date:	Not reported
Manifest ID:	90488882
Trans EPA ID:	CAD980881106
Trans Name:	Not reported
Trans 2 EPA ID:	Not reported
Trans 2 Name:	Not reported
TSDF EPA ID:	CAL000027741
Trans Name:	Not reported
TSDF Alt EPA ID:	Not reported
TSDF Alt Name:	Not reported
Waste Code Description:	151 - Asbestos-containing waste
RCRA Code:	Not reported
Meth Code:	- Not reported
Quantity Tons:	17.2774
Waste Quantity:	20.5
Quantity Unit:	Y
Additional Code 1:	Not reported
Additional Code 2:	Not reported
Additional Code 3:	Not reported
Additional Code 4:	Not reported
Additional Code 5:	Not reported
Shipment Date:	19930922
Creation Date:	9/12/1995 0:00:00
Receipt Date:	Not reported
Manifest ID:	93069264
Trans EPA ID:	CAD981161367
Trans Name:	Not reported
Trans 2 EPA ID:	Not reported
Trans 2 Name:	Not reported
TSDF EPA ID:	CAD981161367
Trans Name:	Not reported
TSDF Alt EPA ID:	Not reported

DRAFT

SJSU-ART (31) (Continued) **S113180201**

TSDF Alt Name:	Not reported
Waste Code Description:	541 - Photochemicals / photo processing waste
RCRA Code:	D011
Meth Code:	- Not reported
Quantity Tons:	0.5462
Waste Quantity:	131
Quantity Unit:	G
Additional Code 1:	Not reported
Additional Code 2:	Not reported
Additional Code 3:	Not reported
Additional Code 4:	Not reported
Additional Code 5:	Not reported
Shipment Date:	19930922
Creation Date:	9/12/1995 0:00:00
Receipt Date:	Not reported
Manifest ID:	93069264
Trans EPA ID:	CAD981161367
Trans Name:	Not reported
Trans 2 EPA ID:	Not reported
Trans 2 Name:	Not reported
TSDF EPA ID:	CAD981161367
Trans Name:	Not reported
TSDF Alt EPA ID:	Not reported
TSDF Alt Name:	Not reported
Waste Code Description:	171 - Metal sludge (see 121
RCRA Code:	D011
Meth Code:	- Not reported
Quantity Tons:	0.025
Waste Quantity:	50
Quantity Unit:	P
Additional Code 1:	Not reported
Additional Code 2:	Not reported
Additional Code 3:	Not reported
Additional Code 4:	Not reported
Additional Code 5:	Not reported

Additional Info:

Year:	2006
Gen EPA ID:	CAT080031206
Shipment Date:	20061122
Creation Date:	3/30/2007 13:32:48
Receipt Date:	20061122
Manifest ID:	001819735JJK
Trans EPA ID:	CAD982413262
Trans Name:	EVERGREEN ENVIRONMENTAL SERVICES
Trans 2 EPA ID:	Not reported
Trans 2 Name:	Not reported
TSDF EPA ID:	CAD980887418
Trans Name:	EVERGREEN OIL INC
TSDF Alt EPA ID:	Not reported
TSDF Alt Name:	Not reported
Waste Code Description:	223 - Unspecified oil-containing waste
RCRA Code:	Not reported
Meth Code:	H141 - Storage, Bulking, And/Or Transfer Off Site--No Treatment/Reovery (H010-H129) Or (H131-H135)

DRAFT

SJSU-ART (31) (Continued) **S113180201**

Quantity Tons:	2.085
Waste Quantity:	500
Quantity Unit:	G
Additional Code 1:	Not reported
Additional Code 2:	Not reported
Additional Code 3:	Not reported
Additional Code 4:	Not reported
Additional Code 5:	Not reported
Shipment Date:	20061018
Creation Date:	7/13/2007 18:30:33
Receipt Date:	20061026
Manifest ID:	000057558VES
Trans EPA ID:	NJD080631369
Trans Name:	VEOLIA ES TECHNICAL SOLUTIONS
Trans 2 EPA ID:	CAD004778742
Trans 2 Name:	STURGEON AND SON INC
TSDF EPA ID:	CAT080014079
Trans Name:	VEOLIA ES TECHNICAL SOLUTIONS LLC
TSDF Alt EPA ID:	Not reported
TSDF Alt Name:	Not reported
Waste Code Description:	181 - Other inorganic solid waste Organics
RCRA Code:	D009
Meth Code:	H141 - Storage, Bulking, And/Or Transfer Off Site--No Treatment/Reovery (H010-H129) Or (H131-H135)
Quantity Tons:	0.005
Waste Quantity:	10
Quantity Unit:	P
Additional Code 1:	Not reported
Additional Code 2:	Not reported
Additional Code 3:	Not reported
Additional Code 4:	Not reported
Additional Code 5:	Not reported
Shipment Date:	20061018
Creation Date:	7/13/2007 18:30:33
Receipt Date:	20061026
Manifest ID:	000057558VES
Trans EPA ID:	NJD080631369
Trans Name:	VEOLIA ES TECHNICAL SOLUTIONS
Trans 2 EPA ID:	CAD004778742
Trans 2 Name:	STURGEON AND SON INC
TSDF EPA ID:	CAT080014079
Trans Name:	VEOLIA ES TECHNICAL SOLUTIONS LLC
TSDF Alt EPA ID:	Not reported
TSDF Alt Name:	Not reported
Waste Code Description:	551 - Laboratory waste chemicals 561 Detergent and soap
RCRA Code:	D009
Meth Code:	H141 - Storage, Bulking, And/Or Transfer Off Site--No Treatment/Reovery (H010-H129) Or (H131-H135)
Quantity Tons:	0.005
Waste Quantity:	10
Quantity Unit:	P
Additional Code 1:	Not reported
Additional Code 2:	Not reported
Additional Code 3:	Not reported
Additional Code 4:	Not reported

DRAFT

SJSU-ART (31) (Continued) **S113180201**

Additional Code 5:	Not reported
Shipment Date:	20061018
Creation Date:	Not reported
Receipt Date:	Not reported
Manifest ID:	000057557VES
Trans EPA ID:	NJD080631369
Trans Name:	VEOLIA ES TECHNICAL SOLUTIONS
Trans 2 EPA ID:	CAD004778742
Trans 2 Name:	STURGEON AND SON INC
TSDF EPA ID:	CAD008302903
Trans Name:	VEOLIA ES TECHNICAL SOLUTIONS LLC
TSDF Alt EPA ID:	Not reported
TSDF Alt Name:	Not reported
Waste Code Description:	331 - Off-specification, aged, or surplus organics
RCRA Code:	F001
Meth Code:	H141 - Storage, Bulking, And/Or Transfer Off Site--No Treatment/Reovery (H010-H129) Or (H131-H135)
Quantity Tons:	0.2
Waste Quantity:	400
Quantity Unit:	P
Additional Code 1:	Not reported
Additional Code 2:	Not reported
Additional Code 3:	Not reported
Additional Code 4:	Not reported
Additional Code 5:	Not reported
Shipment Date:	20061018
Creation Date:	Not reported
Receipt Date:	Not reported
Manifest ID:	000057557VES
Trans EPA ID:	NJD080631369
Trans Name:	VEOLIA ES TECHNICAL SOLUTIONS
Trans 2 EPA ID:	CAD004778742
Trans 2 Name:	STURGEON AND SON INC
TSDF EPA ID:	CAD008302903
Trans Name:	VEOLIA ES TECHNICAL SOLUTIONS LLC
TSDF Alt EPA ID:	Not reported
TSDF Alt Name:	Not reported
Waste Code Description:	513 - Empty containers less than 30 gallons
RCRA Code:	Not reported
Meth Code:	H061 - Fuel Blending Prior To Energy Recovery At Another Site
Quantity Tons:	0.0075
Waste Quantity:	15
Quantity Unit:	P
Additional Code 1:	Not reported
Additional Code 2:	Not reported
Additional Code 3:	Not reported
Additional Code 4:	Not reported
Additional Code 5:	Not reported
Shipment Date:	20061018
Creation Date:	Not reported
Receipt Date:	Not reported
Manifest ID:	000057558VES
Trans EPA ID:	NJD080631369
Trans Name:	VEOLIA ES TECHNICAL SOLUTIONS

DRAFT

SJSU-ART (31) (Continued) **S113180201**

Trans 2 EPA ID:	CAD004778742
Trans 2 Name:	STURGEON AND SON INC
TSDF EPA ID:	CAT080014079
Trans Name:	VEOLIA ES TECHNICAL SOLUTIONS LLC
TSDF Alt EPA ID:	Not reported
TSDF Alt Name:	Not reported
Waste Code Description:	331 - Off-specification, aged, or surplus organics
RCRA Code:	Not reported
Meth Code:	H141 - Storage, Bulking, And/Or Transfer Off Site--No Treatment/Reovery (H010-H129) Or (H131-H135)
Quantity Tons:	0.4
Waste Quantity:	800
Quantity Unit:	P
Additional Code 1:	Not reported
Additional Code 2:	Not reported
Additional Code 3:	Not reported
Additional Code 4:	Not reported
Additional Code 5:	Not reported
Shipment Date:	20061018
Creation Date:	7/13/2007 18:30:33
Receipt Date:	20061103
Manifest ID:	000057557VES
Trans EPA ID:	NJD080631369
Trans Name:	VEOLIA ES TECHNICAL SOLUTIONS
Trans 2 EPA ID:	CAD004778742
Trans 2 Name:	STURGEON AND SON INC
TSDF EPA ID:	CAD008302903
Trans Name:	VEOLIA ES TECHNICAL SOLUTIONS LLC
TSDF Alt EPA ID:	Not reported
TSDF Alt Name:	Not reported
Waste Code Description:	551 - Laboratory waste chemicals 561 Detergent and soap
RCRA Code:	D002
Meth Code:	H141 - Storage, Bulking, And/Or Transfer Off Site--No Treatment/Reovery (H010-H129) Or (H131-H135)
Quantity Tons:	0.2
Waste Quantity:	400
Quantity Unit:	P
Additional Code 1:	D001
Additional Code 2:	Not reported
Additional Code 3:	Not reported
Additional Code 4:	Not reported
Additional Code 5:	Not reported
Shipment Date:	20061018
Creation Date:	7/13/2007 18:30:33
Receipt Date:	20061026
Manifest ID:	000057558VES
Trans EPA ID:	NJD080631369
Trans Name:	VEOLIA ES TECHNICAL SOLUTIONS
Trans 2 EPA ID:	CAD004778742
Trans 2 Name:	STURGEON AND SON INC
TSDF EPA ID:	CAT080014079
Trans Name:	VEOLIA ES TECHNICAL SOLUTIONS LLC
TSDF Alt EPA ID:	Not reported
TSDF Alt Name:	Not reported
Waste Code Description:	791 - Liquids with pH < 2 792 Liquids with pH < 2 with metals

DRAFT

SJSU-ART (31) (Continued) **S113180201**

RCRA Code: D002
Meth Code: H141 - Storage, Bulking, And/Or Transfer Off Site--No Treatment/Reovery (H010-H129) Or (H131-H135)
Quantity Tons: 0.2
Waste Quantity: 400
Quantity Unit: P
Additional Code 1: Not reported
Additional Code 2: Not reported
Additional Code 3: Not reported
Additional Code 4: Not reported
Additional Code 5: Not reported

Shipment Date: 20061018
Creation Date: 6/25/2008 18:30:07
Receipt Date: 20061118
Manifest ID: 000057556VES
Trans EPA ID: NJD080631369
Trans Name: VEOLIA ES TECHNICAL SOLUTIONS
Trans 2 EPA ID: CAD004778742
Trans 2 Name: STURGEON AND SON INC
TSDF EPA ID: AZ0000337360
Trans Name: VEOLIA ES TECHNICAL SOLUTIONS
TSDF Alt EPA ID: Not reported
TSDF Alt Name: Not reported
Waste Code Description: 261 - Not reported
RCRA Code: PCB1
Meth Code: H141 - Storage, Bulking, And/Or Transfer Off Site--No Treatment/Reovery (H010-H129) Or (H131-H135)
Quantity Tons: 0.03
Waste Quantity: 60
Quantity Unit: P
Additional Code 1: Not reported
Additional Code 2: Not reported
Additional Code 3: Not reported
Additional Code 4: Not reported
Additional Code 5: Not reported

Shipment Date: 20061018
Creation Date: 7/13/2007 18:30:33
Receipt Date: 20061103
Manifest ID: 000057557VES
Trans EPA ID: NJD080631369
Trans Name: VEOLIA ES TECHNICAL SOLUTIONS
Trans 2 EPA ID: CAD004778742
Trans 2 Name: STURGEON AND SON INC
TSDF EPA ID: CAD008302903
Trans Name: VEOLIA ES TECHNICAL SOLUTIONS LLC
TSDF Alt EPA ID: Not reported
TSDF Alt Name: Not reported
Waste Code Description: 331 - Off-specification, aged, or surplus organics
RCRA Code: F003
Meth Code: H061 - Fuel Blending Prior To Energy Recovery At Another Site
Quantity Tons: 0.12
Waste Quantity: 240
Quantity Unit: P
Additional Code 1: D001
Additional Code 2: Not reported

DRAFT

SJSU-ART (31) (Continued) **S113180201**

Additional Code 3:	Not reported
Additional Code 4:	Not reported
Additional Code 5:	Not reported

Additional Info:

Year:	1995
Gen EPA ID:	CAT080031206
Shipment Date:	19951220
Creation Date:	9/18/1996 0:00:00
Receipt Date:	19951220
Manifest ID:	95648420
Trans EPA ID:	CAD980695761
Trans Name:	Not reported
Trans 2 EPA ID:	Not reported
Trans 2 Name:	Not reported
TSDF EPA ID:	CAD980887418
Trans Name:	Not reported
TSDF Alt EPA ID:	Not reported
TSDF Alt Name:	Not reported
Waste Code Description:	134 - Aqueous solution with <10% total organic residues
RCRA Code:	Not reported
Meth Code:	H01 - Transfer Station
Quantity Tons:	0.336
Waste Quantity:	80
Quantity Unit:	G
Additional Code 1:	Not reported
Additional Code 2:	Not reported
Additional Code 3:	Not reported
Additional Code 4:	Not reported
Additional Code 5:	Not reported
Shipment Date:	19951208
Creation Date:	9/18/1996 0:00:00
Receipt Date:	19951211
Manifest ID:	95813829
Trans EPA ID:	ILD984908202
Trans Name:	Not reported
Trans 2 EPA ID:	ILD984908202
Trans 2 Name:	Not reported
TSDF EPA ID:	CAD053044053
Trans Name:	Not reported
TSDF Alt EPA ID:	CAD053044053
TSDF Alt Name:	Not reported
Waste Code Description:	741 - Liquids with halogenated organic compounds > 1000 mg/l
RCRA Code:	D001
Meth Code:	H01 - Transfer Station
Quantity Tons:	0.0667
Waste Quantity:	16
Quantity Unit:	G
Additional Code 1:	Not reported
Additional Code 2:	Not reported
Additional Code 3:	Not reported
Additional Code 4:	Not reported
Additional Code 5:	Not reported
Shipment Date:	19951207

DRAFT

SJSU-ART (31) (Continued) **S113180201**

Creation Date:	7/26/1996 0:00:00
Receipt Date:	19951208
Manifest ID:	93561466
Trans EPA ID:	CAD983668583
Trans Name:	Not reported
Trans 2 EPA ID:	Not reported
Trans 2 Name:	Not reported
TSDF EPA ID:	CAL000027741
Trans Name:	Not reported
TSDF Alt EPA ID:	Not reported
TSDF Alt Name:	Not reported
Waste Code Description:	151 - Asbestos-containing waste
RCRA Code:	Not reported
Meth Code:	D80 - Disposal, Land Fill
Quantity Tons:	2.2755
Waste Quantity:	2.7
Quantity Unit:	Y
Additional Code 1:	Not reported
Additional Code 2:	Not reported
Additional Code 3:	Not reported
Additional Code 4:	Not reported
Additional Code 5:	Not reported

Shipment Date:	19951116
Creation Date:	7/26/1996 0:00:00
Receipt Date:	19951120
Manifest ID:	93711962
Trans EPA ID:	CAD982519209
Trans Name:	Not reported
Trans 2 EPA ID:	Not reported
Trans 2 Name:	Not reported
TSDF EPA ID:	NVT330010000
Trans Name:	Not reported
TSDF Alt EPA ID:	Not reported
TSDF Alt Name:	Not reported
Waste Code Description:	181 - Other inorganic solid waste Organics
RCRA Code:	D008
Meth Code:	- Not reported
Quantity Tons:	1
Waste Quantity:	2000
Quantity Unit:	P
Additional Code 1:	Not reported
Additional Code 2:	Not reported
Additional Code 3:	Not reported
Additional Code 4:	Not reported
Additional Code 5:	Not reported

Shipment Date:	19951110
Creation Date:	7/26/1996 0:00:00
Receipt Date:	19951115
Manifest ID:	95618596
Trans EPA ID:	CAD150823508
Trans Name:	Not reported
Trans 2 EPA ID:	CAD981455520
Trans 2 Name:	Not reported
TSDF EPA ID:	CAD982042475
Trans Name:	Not reported

DRAFT

SJSU-ART (31) (Continued) **S113180201**

TSDF Alt EPA ID:	Not reported
TSDF Alt Name:	Not reported
Waste Code Description:	151 - Asbestos-containing waste
RCRA Code:	Not reported
Meth Code:	D80 - Disposal, Land Fill
Quantity Tons:	1.2642
Waste Quantity:	1.5
Quantity Unit:	Y
Additional Code 1:	Not reported
Additional Code 2:	Not reported
Additional Code 3:	Not reported
Additional Code 4:	Not reported
Additional Code 5:	Not reported
Shipment Date:	19951109
Creation Date:	7/26/1996 0:00:00
Receipt Date:	19951115
Manifest ID:	95382718
Trans EPA ID:	CAD000083121
Trans Name:	Not reported
Trans 2 EPA ID:	CAD063547996
Trans 2 Name:	Not reported
TSDF EPA ID:	CAD059494310
Trans Name:	Not reported
TSDF Alt EPA ID:	Not reported
TSDF Alt Name:	Not reported
Waste Code Description:	551 - Laboratory waste chemicals 561 Detergent and soap
RCRA Code:	D002
Meth Code:	H01 - Transfer Station
Quantity Tons:	0.088
Waste Quantity:	176
Quantity Unit:	P
Additional Code 1:	Not reported
Additional Code 2:	Not reported
Additional Code 3:	Not reported
Additional Code 4:	Not reported
Additional Code 5:	Not reported
Shipment Date:	19951109
Creation Date:	7/26/1996 0:00:00
Receipt Date:	19951114
Manifest ID:	95767892
Trans EPA ID:	ILD984908202
Trans Name:	Not reported
Trans 2 EPA ID:	ILD984908202
Trans 2 Name:	Not reported
TSDF EPA ID:	CAD093459485
Trans Name:	Not reported
TSDF Alt EPA ID:	Not reported
TSDF Alt Name:	Not reported
Waste Code Description:	214 - Unspecified solvent mixture
RCRA Code:	D039
Meth Code:	H01 - Transfer Station
Quantity Tons:	0.0144
Waste Quantity:	4
Quantity Unit:	G
Additional Code 1:	Not reported

DRAFT

SJSU-ART (31) (Continued) **S113180201**

Additional Code 2:	Not reported
Additional Code 3:	Not reported
Additional Code 4:	Not reported
Additional Code 5:	Not reported
Shipment Date:	19951109
Creation Date:	7/26/1996 0:00:00
Receipt Date:	19951115
Manifest ID:	95382718
Trans EPA ID:	CAD000083121
Trans Name:	Not reported
Trans 2 EPA ID:	CAD063547996
Trans 2 Name:	Not reported
TSDF EPA ID:	CAD059494310
Trans Name:	Not reported
TSDF Alt EPA ID:	Not reported
TSDF Alt Name:	Not reported
Waste Code Description:	551 - Laboratory waste chemicals 561 Detergent and soap
RCRA Code:	D002
Meth Code:	D99 - Disposal, Other
Quantity Tons:	0.081
Waste Quantity:	162
Quantity Unit:	P
Additional Code 1:	Not reported
Additional Code 2:	Not reported
Additional Code 3:	Not reported
Additional Code 4:	Not reported
Additional Code 5:	Not reported
Shipment Date:	19951109
Creation Date:	7/26/1996 0:00:00
Receipt Date:	19951115
Manifest ID:	95382731
Trans EPA ID:	CAD000083121
Trans Name:	Not reported
Trans 2 EPA ID:	CAD063547996
Trans 2 Name:	Not reported
TSDF EPA ID:	CAD059494310
Trans Name:	Not reported
TSDF Alt EPA ID:	Not reported
TSDF Alt Name:	Not reported
Waste Code Description:	343 - Unspecified organic liquid mixture
RCRA Code:	D001
Meth Code:	H01 - Transfer Station
Quantity Tons:	0.0476
Waste Quantity:	14
Quantity Unit:	G
Additional Code 1:	Not reported
Additional Code 2:	Not reported
Additional Code 3:	Not reported
Additional Code 4:	Not reported
Additional Code 5:	Not reported
Shipment Date:	19951109
Creation Date:	7/26/1996 0:00:00
Receipt Date:	19951115
Manifest ID:	95382718

DRAFT

SJSU-ART (31) (Continued) **S113180201**

Trans EPA ID:	CAD000083121
Trans Name:	Not reported
Trans 2 EPA ID:	CAD063547996
Trans 2 Name:	Not reported
TSDF EPA ID:	CAD059494310
Trans Name:	Not reported
TSDF Alt EPA ID:	Not reported
TSDF Alt Name:	Not reported
Waste Code Description:	551 - Laboratory waste chemicals 561 Detergent and soap
RCRA Code:	D001
Meth Code:	H01 - Transfer Station
Quantity Tons:	0.0615
Waste Quantity:	123
Quantity Unit:	P
Additional Code 1:	Not reported
Additional Code 2:	Not reported
Additional Code 3:	Not reported
Additional Code 4:	Not reported
Additional Code 5:	Not reported

Additional Info:

Year:	2009
Gen EPA ID:	CAT080031206
Shipment Date:	20091222
Creation Date:	7/20/2010 18:30:24
Receipt Date:	20091228
Manifest ID:	000777288GBF
Trans EPA ID:	CAD066151648
Trans Name:	THOMAS GRAY & ASSOCIATES INC
Trans 2 EPA ID:	Not reported
Trans 2 Name:	Not reported
TSDF EPA ID:	TXD982560294
Trans Name:	NSSI RECOVERY SERVICES INC
TSDF Alt EPA ID:	Not reported
TSDF Alt Name:	Not reported
Waste Code Description:	- Not reported
RCRA Code:	Not reported
Meth Code:	H129 - Other Treatment
Quantity Tons:	0.15
Waste Quantity:	300
Quantity Unit:	P
Additional Code 1:	Not reported
Additional Code 2:	Not reported
Additional Code 3:	Not reported
Additional Code 4:	Not reported
Additional Code 5:	Not reported
Shipment Date:	20091210
Creation Date:	2/3/2010 18:31:03
Receipt Date:	20091228
Manifest ID:	005703770JJK
Trans EPA ID:	CAR000143032
Trans Name:	KJB MANAGEMENT SERVICES
Trans 2 EPA ID:	Not reported
Trans 2 Name:	Not reported
TSDF EPA ID:	CAD982042475

DRAFT

SJSU-ART (31) (Continued) **S113180201**

Trans Name:	NWS HAY RD LANDFILL
TSDF Alt EPA ID:	Not reported
TSDF Alt Name:	Not reported
Waste Code Description:	151 - Asbestos-containing waste
RCRA Code:	Not reported
Meth Code:	H132 - Landfill Or Surface Impoundment That Will Be Closed As Landfill(To Include On-Site Treatment And/Or Stabilization)
Quantity Tons:	2.4
Waste Quantity:	6
Quantity Unit:	Y
Additional Code 1:	Not reported
Additional Code 2:	Not reported
Additional Code 3:	Not reported
Additional Code 4:	Not reported
Additional Code 5:	Not reported
Shipment Date:	20091201
Creation Date:	2/3/2010 18:30:22
Receipt Date:	20091207
Manifest ID:	005703767JJK
Trans EPA ID:	CAR000143032
Trans Name:	KJB MANAGEMENT SERVICES
Trans 2 EPA ID:	Not reported
Trans 2 Name:	Not reported
TSDF EPA ID:	CAD982042475
Trans Name:	NWS HAY RD LANDFILL
TSDF Alt EPA ID:	Not reported
TSDF Alt Name:	Not reported
Waste Code Description:	151 - Asbestos-containing waste
RCRA Code:	Not reported
Meth Code:	H132 - Landfill Or Surface Impoundment That Will Be Closed As Landfill(To Include On-Site Treatment And/Or Stabilization)
Quantity Tons:	14
Waste Quantity:	35
Quantity Unit:	Y
Additional Code 1:	Not reported
Additional Code 2:	Not reported
Additional Code 3:	Not reported
Additional Code 4:	Not reported
Additional Code 5:	Not reported
Shipment Date:	20091125
Creation Date:	2/3/2010 18:30:22
Receipt Date:	20091204
Manifest ID:	005703766JJK
Trans EPA ID:	CAR000143032
Trans Name:	KJB MANAGEMENT SERVICES
Trans 2 EPA ID:	Not reported
Trans 2 Name:	Not reported
TSDF EPA ID:	CAD982042475
Trans Name:	NWS HAY RD LANDFILL
TSDF Alt EPA ID:	Not reported
TSDF Alt Name:	Not reported
Waste Code Description:	151 - Asbestos-containing waste
RCRA Code:	Not reported
Meth Code:	H132 - Landfill Or Surface Impoundment That Will Be Closed As Landfill(To Include On-Site Treatment And/Or Stabilization)

DRAFT

SJSU-ART (31) (Continued) **S113180201**

Quantity Tons:	12
Waste Quantity:	30
Quantity Unit:	Y
Additional Code 1:	Not reported
Additional Code 2:	Not reported
Additional Code 3:	Not reported
Additional Code 4:	Not reported
Additional Code 5:	Not reported
Shipment Date:	20091123
Creation Date:	2/3/2010 18:30:22
Receipt Date:	20091204
Manifest ID:	005703764JJK
Trans EPA ID:	CAR000143032
Trans Name:	KJB MANAGEMENT SERVICES
Trans 2 EPA ID:	Not reported
Trans 2 Name:	Not reported
TSDF EPA ID:	CAD982042475
Trans Name:	NWS HAY RD LANDFILL
TSDF Alt EPA ID:	Not reported
TSDF Alt Name:	Not reported
Waste Code Description:	151 - Asbestos-containing waste
RCRA Code:	Not reported
Meth Code:	H132 - Landfill Or Surface Impoundment That Will Be Closed As Landfill(To Include On-Site Treatment And/Or Stabilization)
Quantity Tons:	12
Waste Quantity:	30
Quantity Unit:	Y
Additional Code 1:	Not reported
Additional Code 2:	Not reported
Additional Code 3:	Not reported
Additional Code 4:	Not reported
Additional Code 5:	Not reported
Shipment Date:	20091120
Creation Date:	1/11/2010 18:30:22
Receipt Date:	20091123
Manifest ID:	005703762JJK
Trans EPA ID:	CAR000143032
Trans Name:	KJB MANAGEMENT SERVICES
Trans 2 EPA ID:	Not reported
Trans 2 Name:	Not reported
TSDF EPA ID:	CAD982042475
Trans Name:	NWS HAY ROAD LANDFILL
TSDF Alt EPA ID:	Not reported
TSDF Alt Name:	Not reported
Waste Code Description:	151 - Asbestos-containing waste
RCRA Code:	Not reported
Meth Code:	H132 - Landfill Or Surface Impoundment That Will Be Closed As Landfill(To Include On-Site Treatment And/Or Stabilization)
Quantity Tons:	12
Waste Quantity:	30
Quantity Unit:	Y
Additional Code 1:	Not reported
Additional Code 2:	Not reported
Additional Code 3:	Not reported
Additional Code 4:	Not reported

DRAFT

SJSU-ART (31) (Continued) **S113180201**

Additional Code 5:	Not reported
Shipment Date:	20091118
Creation Date:	1/11/2010 18:30:22
Receipt Date:	20091124
Manifest ID:	005703763JJK
Trans EPA ID:	CAR000143032
Trans Name:	KJB MANAGEMENT SERVICES
Trans 2 EPA ID:	Not reported
Trans 2 Name:	Not reported
TSDF EPA ID:	CAD982042475
Trans Name:	NWS HAY ROAD LANDFILL
TSDF Alt EPA ID:	Not reported
TSDF Alt Name:	Not reported
Waste Code Description:	151 - Asbestos-containing waste
RCRA Code:	Not reported
Meth Code:	H132 - Landfill Or Surface Impoundment That Will Be Closed As Landfill(To Include On-Site Treatment And/Or Stabilization)
Quantity Tons:	14
Waste Quantity:	35
Quantity Unit:	Y
Additional Code 1:	Not reported
Additional Code 2:	Not reported
Additional Code 3:	Not reported
Additional Code 4:	Not reported
Additional Code 5:	Not reported
Shipment Date:	20091118
Creation Date:	1/11/2010 18:30:22
Receipt Date:	20091123
Manifest ID:	005703761JJK
Trans EPA ID:	CAR000143032
Trans Name:	KJB MANAGEMENT SERVICES
Trans 2 EPA ID:	Not reported
Trans 2 Name:	Not reported
TSDF EPA ID:	CAD982042475
Trans Name:	NWS HAY ROAD LANDFILL
TSDF Alt EPA ID:	Not reported
TSDF Alt Name:	Not reported
Waste Code Description:	151 - Asbestos-containing waste
RCRA Code:	Not reported
Meth Code:	H132 - Landfill Or Surface Impoundment That Will Be Closed As Landfill(To Include On-Site Treatment And/Or Stabilization)
Quantity Tons:	14
Waste Quantity:	35
Quantity Unit:	Y
Additional Code 1:	Not reported
Additional Code 2:	Not reported
Additional Code 3:	Not reported
Additional Code 4:	Not reported
Additional Code 5:	Not reported
Shipment Date:	20090922
Creation Date:	Not reported
Receipt Date:	Not reported
Manifest ID:	000306491VES
Trans EPA ID:	NJD080631369

DRAFT

SJSU-ART (31) (Continued) **S113180201**

Trans Name:	VEOLIA ES TECHNICAL SOLUTIONS
Trans 2 EPA ID:	CAD004778742
Trans 2 Name:	STURGEON AND SON INC
TSDF EPA ID:	CAD008302903
Trans Name:	VEOLIA ES TECHNICAL SOLUTIONS LLC
TSDF Alt EPA ID:	Not reported
TSDF Alt Name:	Not reported
Waste Code Description:	551 - Laboratory waste chemicals 561 Detergent and soap
RCRA Code:	U080
Meth Code:	H141 - Storage, Bulking, And/Or Transfer Off Site--No Treatment/Reovery (H010-H129) Or (H131-H135)
Quantity Tons:	0.1125
Waste Quantity:	225
Quantity Unit:	P
Additional Code 1:	Not reported
Additional Code 2:	Not reported
Additional Code 3:	Not reported
Additional Code 4:	Not reported
Additional Code 5:	Not reported
Shipment Date:	20090922
Creation Date:	Not reported
Receipt Date:	Not reported
Manifest ID:	000306491VES
Trans EPA ID:	NJD080631369
Trans Name:	VEOLIA ES TECHNICAL SOLUTIONS
Trans 2 EPA ID:	CAD004778742
Trans 2 Name:	STURGEON AND SON INC
TSDF EPA ID:	CAD008302903
Trans Name:	VEOLIA ES TECHNICAL SOLUTIONS LLC
TSDF Alt EPA ID:	Not reported
TSDF Alt Name:	Not reported
Waste Code Description:	791 - Liquids with pH < 2 792 Liquids with pH < 2 with metals
RCRA Code:	D002
Meth Code:	H141 - Storage, Bulking, And/Or Transfer Off Site--No Treatment/Reovery (H010-H129) Or (H131-H135)
Quantity Tons:	0.125
Waste Quantity:	250
Quantity Unit:	P
Additional Code 1:	Not reported
Additional Code 2:	Not reported
Additional Code 3:	Not reported
Additional Code 4:	Not reported
Additional Code 5:	Not reported

Additional Info:

Year:	2017
Gen EPA ID:	CAT080031206
Shipment Date:	20171127
Creation Date:	8/1/2018 18:30:18
Receipt Date:	20171129
Manifest ID:	006319040SKS
Trans EPA ID:	TXR000081205
Trans Name:	SAFETY-KLEEN SYSTEMS INC
Trans 2 EPA ID:	MAD039322250
Trans 2 Name:	CLEAN HARBORS

DRAFT

SJSU-ART (31) (Continued) **S113180201**

TSDF EPA ID:	ORQ000025197
Trans Name:	THERMO FLUIDS INC
TSDF Alt EPA ID:	Not reported
TSDF Alt Name:	Not reported
Waste Code Description:	223 - Unspecified oil-containing waste
RCRA Code:	Not reported
Meth Code:	- Not reported
Quantity Tons:	0.125
Waste Quantity:	250
Quantity Unit:	P
Additional Code 1:	Not reported
Additional Code 2:	Not reported
Additional Code 3:	Not reported
Additional Code 4:	Not reported
Additional Code 5:	Not reported
Shipment Date:	20171009
Creation Date:	5/30/2018 18:32:48
Receipt Date:	20171012
Manifest ID:	010312365FLE
Trans EPA ID:	CAR000263707
Trans Name:	PARC ENVIRONMENTAL
Trans 2 EPA ID:	Not reported
Trans 2 Name:	Not reported
TSDF EPA ID:	CAL000190080
Trans Name:	FORWARD INC
TSDF Alt EPA ID:	Not reported
TSDF Alt Name:	Not reported
Waste Code Description:	151 - Asbestos-containing waste
RCRA Code:	Not reported
Meth Code:	H132 - Landfill Or Surface Impoundment That Will Be Closed As Landfill(To Include On-Site Treatment And/Or Stabilization)
Quantity Tons:	0.92
Waste Quantity:	4
Quantity Unit:	Y
Additional Code 1:	Not reported
Additional Code 2:	Not reported
Additional Code 3:	Not reported
Additional Code 4:	Not reported
Additional Code 5:	Not reported
Shipment Date:	20170809
Creation Date:	8/2/2018 18:30:23
Receipt Date:	20170816
Manifest ID:	008361444FLE
Trans EPA ID:	CAR000263707
Trans Name:	PARC ENVIRONMENTAL
Trans 2 EPA ID:	Not reported
Trans 2 Name:	Not reported
TSDF EPA ID:	CAL000190080
Trans Name:	FORWARD INC
TSDF Alt EPA ID:	Not reported
TSDF Alt Name:	Not reported
Waste Code Description:	151 - Asbestos-containing waste
RCRA Code:	Not reported
Meth Code:	H132 - Landfill Or Surface Impoundment That Will Be Closed As Landfill(To Include On-Site Treatment And/Or Stabilization)

DRAFT

SJSU-ART (31) (Continued) **S113180201**

Quantity Tons:	1.84
Waste Quantity:	8
Quantity Unit:	Y
Additional Code 1:	Not reported
Additional Code 2:	Not reported
Additional Code 3:	Not reported
Additional Code 4:	Not reported
Additional Code 5:	Not reported
Shipment Date:	20170727
Creation Date:	Not reported
Receipt Date:	Not reported
Manifest ID:	000158779DAT
Trans EPA ID:	MSN000110924
Trans Name:	STERICYCLE SPECIALTY WASTE SOLUTIONS INC
Trans 2 EPA ID:	NED986382133
Trans 2 Name:	SMITH SYSTEMS
TSDF EPA ID:	NVD980895338
Trans Name:	21ST CENTURY ENVIRONMENTAL MANAGEMENT OF NEVADA
TSDF Alt EPA ID:	Not reported
TSDF Alt Name:	Not reported
Waste Code Description:	551 - Laboratory waste chemicals 561 Detergent and soap
RCRA Code:	P003
Meth Code:	H141 - Storage, Bulking, And/Or Transfer Off Site--No Treatment/Reovery (H010-H129) Or (H131-H135)
Quantity Tons:	0.0015
Waste Quantity:	3
Quantity Unit:	P
Additional Code 1:	Not reported
Additional Code 2:	Not reported
Additional Code 3:	Not reported
Additional Code 4:	Not reported
Additional Code 5:	Not reported
Shipment Date:	20170727
Creation Date:	Not reported
Receipt Date:	Not reported
Manifest ID:	000158779DAT
Trans EPA ID:	MSN000110924
Trans Name:	STERICYCLE SPECIALTY WASTE SOLUTIONS INC
Trans 2 EPA ID:	NED986382133
Trans 2 Name:	SMITH SYSTEMS
TSDF EPA ID:	NVD980895338
Trans Name:	21ST CENTURY ENVIRONMENTAL MANAGEMENT OF NEVADA
TSDF Alt EPA ID:	Not reported
TSDF Alt Name:	Not reported
Waste Code Description:	551 - Laboratory waste chemicals 561 Detergent and soap
RCRA Code:	D003
Meth Code:	H141 - Storage, Bulking, And/Or Transfer Off Site--No Treatment/Reovery (H010-H129) Or (H131-H135)
Quantity Tons:	0.0025
Waste Quantity:	5
Quantity Unit:	P
Additional Code 1:	D001
Additional Code 2:	Not reported
Additional Code 3:	Not reported
Additional Code 4:	Not reported

DRAFT

SJSU-ART (31) (Continued) **S113180201**

Additional Code 5:	Not reported
Shipment Date:	20170727
Creation Date:	Not reported
Receipt Date:	Not reported
Manifest ID:	000158779DAT
Trans EPA ID:	MSN000110924
Trans Name:	STERICYCLE SPECIALTY WASTE SOLUTIONS INC
Trans 2 EPA ID:	NED986382133
Trans 2 Name:	SMITH SYSTEMS
TSDF EPA ID:	NVD980895338
Trans Name:	21ST CENTURY ENVIRONMENTAL MANAGEMENT OF NEVADA
TSDF Alt EPA ID:	Not reported
TSDF Alt Name:	Not reported
Waste Code Description:	551 - Laboratory waste chemicals 561 Detergent and soap
RCRA Code:	D002
Meth Code:	H141 - Storage, Bulking, And/Or Transfer Off Site--No Treatment/Reovery (H010-H129) Or (H131-H135)
Quantity Tons:	0.0225
Waste Quantity:	45
Quantity Unit:	P
Additional Code 1:	Not reported
Additional Code 2:	Not reported
Additional Code 3:	Not reported
Additional Code 4:	Not reported
Additional Code 5:	Not reported
Shipment Date:	20170727
Creation Date:	Not reported
Receipt Date:	Not reported
Manifest ID:	000158779DAT
Trans EPA ID:	MSN000110924
Trans Name:	STERICYCLE SPECIALTY WASTE SOLUTIONS INC
Trans 2 EPA ID:	NED986382133
Trans 2 Name:	SMITH SYSTEMS
TSDF EPA ID:	NVD980895338
Trans Name:	21ST CENTURY ENVIRONMENTAL MANAGEMENT OF NEVADA
TSDF Alt EPA ID:	Not reported
TSDF Alt Name:	Not reported
Waste Code Description:	551 - Laboratory waste chemicals 561 Detergent and soap
RCRA Code:	U484
Meth Code:	H121 - Neutralization Only
Quantity Tons:	0.006
Waste Quantity:	12
Quantity Unit:	P
Additional Code 1:	D002
Additional Code 2:	D001
Additional Code 3:	Not reported
Additional Code 4:	Not reported
Additional Code 5:	Not reported
Shipment Date:	20170727
Creation Date:	Not reported
Receipt Date:	Not reported
Manifest ID:	000158779DAT
Trans EPA ID:	MSN000110924
Trans Name:	STERICYCLE SPECIALTY WASTE SOLUTIONS INC

DRAFT

SJSU-ART (31) (Continued) **S113180201**

Trans 2 EPA ID:	NED986382133
Trans 2 Name:	SMITH SYSTEMS
TSDF EPA ID:	NVD980895338
Trans Name:	21ST CENTURY ENVIRONMENTAL MANAGEMENT OF NEVADA
TSDF Alt EPA ID:	Not reported
TSDF Alt Name:	Not reported
Waste Code Description:	551 - Laboratory waste chemicals 561 Detergent and soap
RCRA Code:	D002
Meth Code:	H121 - Neutralization Only
Quantity Tons:	0.004
Waste Quantity:	8
Quantity Unit:	P
Additional Code 1:	Not reported
Additional Code 2:	Not reported
Additional Code 3:	Not reported
Additional Code 4:	Not reported
Additional Code 5:	Not reported

Shipment Date:	20170727
Creation Date:	Not reported
Receipt Date:	Not reported
Manifest ID:	000158779DAT
Trans EPA ID:	MSN000110924
Trans Name:	STERICYCLE SPECIALTY WASTE SOLUTIONS INC
Trans 2 EPA ID:	NED986382133
Trans 2 Name:	SMITH SYSTEMS
TSDF EPA ID:	NVD980895338
Trans Name:	21ST CENTURY ENVIRONMENTAL MANAGEMENT OF NEVADA
TSDF Alt EPA ID:	Not reported
TSDF Alt Name:	Not reported
Waste Code Description:	551 - Laboratory waste chemicals 561 Detergent and soap
RCRA Code:	D002
Meth Code:	H121 - Neutralization Only
Quantity Tons:	0.004
Waste Quantity:	8
Quantity Unit:	P
Additional Code 1:	Not reported
Additional Code 2:	Not reported
Additional Code 3:	Not reported
Additional Code 4:	Not reported
Additional Code 5:	Not reported

Shipment Date:	20170727
Creation Date:	Not reported
Receipt Date:	Not reported
Manifest ID:	000158779DAT
Trans EPA ID:	MSN000110924
Trans Name:	STERICYCLE SPECIALTY WASTE SOLUTIONS INC
Trans 2 EPA ID:	NED986382133
Trans 2 Name:	SMITH SYSTEMS
TSDF EPA ID:	NVD980895338
Trans Name:	21ST CENTURY ENVIRONMENTAL MANAGEMENT OF NEVADA
TSDF Alt EPA ID:	Not reported
TSDF Alt Name:	Not reported
Waste Code Description:	551 - Laboratory waste chemicals 561 Detergent and soap
RCRA Code:	U133
Meth Code:	H141 - Storage, Bulking, And/Or Transfer Off Site--No

DRAFT

SJSU-ART (31) (Continued) **S113180201**

	Treatment/Reovery (H010-H129) Or (H131-H135)
Quantity Tons:	0.002
Waste Quantity:	4
Quantity Unit:	P
Additional Code 1:	Not reported
Additional Code 2:	Not reported
Additional Code 3:	Not reported
Additional Code 4:	Not reported
Additional Code 5:	Not reported

Additional Info:

Year:	1997
Gen EPA ID:	CAT080031206
Shipment Date:	19971124
Creation Date:	3/18/1998 0:00:00
Receipt Date:	19971204
Manifest ID:	96450040
Trans EPA ID:	ILD984908202
Trans Name:	Not reported
Trans 2 EPA ID:	Not reported
Trans 2 Name:	Not reported
TSDF EPA ID:	CAD050806850
Trans Name:	Not reported
TSDF Alt EPA ID:	Not reported
TSDF Alt Name:	Not reported
Waste Code Description:	281 - Adhesives
RCRA Code:	Not reported
Meth Code:	H01 - Transfer Station
Quantity Tons:	0.2293
Waste Quantity:	55
Quantity Unit:	G
Additional Code 1:	Not reported
Additional Code 2:	Not reported
Additional Code 3:	Not reported
Additional Code 4:	Not reported
Additional Code 5:	Not reported
Shipment Date:	19971124
Creation Date:	3/18/1998 0:00:00
Receipt Date:	19971204
Manifest ID:	96450037
Trans EPA ID:	ILD984908202
Trans Name:	Not reported
Trans 2 EPA ID:	Not reported
Trans 2 Name:	Not reported
TSDF EPA ID:	CAD008252405
Trans Name:	Not reported
TSDF Alt EPA ID:	Not reported
TSDF Alt Name:	Not reported
Waste Code Description:	741 - Liquids with halogenated organic compounds > 1000 mg/l
RCRA Code:	D001
Meth Code:	R01 - Recycler
Quantity Tons:	0.4587
Waste Quantity:	110
Quantity Unit:	G
Additional Code 1:	Not reported

DRAFT

SJSU-ART (31) (Continued) **S113180201**

Additional Code 2:	Not reported
Additional Code 3:	Not reported
Additional Code 4:	Not reported
Additional Code 5:	Not reported
Shipment Date:	19971124
Creation Date:	4/23/1998 0:00:00
Receipt Date:	19971204
Manifest ID:	96450038
Trans EPA ID:	ILD984908202
Trans Name:	Not reported
Trans 2 EPA ID:	Not reported
Trans 2 Name:	Not reported
TSDF EPA ID:	CAD044429835
Trans Name:	Not reported
TSDF Alt EPA ID:	Not reported
TSDF Alt Name:	Not reported
Waste Code Description:	551 - Laboratory waste chemicals 561 Detergent and soap
RCRA Code:	D002
Meth Code:	D99 - Disposal, Other
Quantity Tons:	0.005
Waste Quantity:	10
Quantity Unit:	P
Additional Code 1:	Not reported
Additional Code 2:	Not reported
Additional Code 3:	Not reported
Additional Code 4:	Not reported
Additional Code 5:	Not reported
Shipment Date:	19971124
Creation Date:	Not reported
Receipt Date:	Not reported
Manifest ID:	96450038
Trans EPA ID:	ILD984908202
Trans Name:	Not reported
Trans 2 EPA ID:	Not reported
Trans 2 Name:	Not reported
TSDF EPA ID:	CAD044429835
Trans Name:	Not reported
TSDF Alt EPA ID:	Not reported
TSDF Alt Name:	Not reported
Waste Code Description:	551 - Laboratory waste chemicals 561 Detergent and soap
RCRA Code:	D009
Meth Code:	D99 - Disposal, Other
Quantity Tons:	0.015
Waste Quantity:	30
Quantity Unit:	P
Additional Code 1:	Not reported
Additional Code 2:	Not reported
Additional Code 3:	Not reported
Additional Code 4:	Not reported
Additional Code 5:	Not reported
Shipment Date:	19971124
Creation Date:	Not reported
Receipt Date:	Not reported
Manifest ID:	96450038

DRAFT

SJSU-ART (31) (Continued) **S113180201**

Trans EPA ID:	ILD984908202
Trans Name:	Not reported
Trans 2 EPA ID:	Not reported
Trans 2 Name:	Not reported
TSDF EPA ID:	CAD044429835
Trans Name:	Not reported
TSDF Alt EPA ID:	Not reported
TSDF Alt Name:	Not reported
Waste Code Description:	551 - Laboratory waste chemicals 561 Detergent and soap
RCRA Code:	D002
Meth Code:	D99 - Disposal, Other
Quantity Tons:	0.0125
Waste Quantity:	25
Quantity Unit:	P
Additional Code 1:	Not reported
Additional Code 2:	Not reported
Additional Code 3:	Not reported
Additional Code 4:	Not reported
Additional Code 5:	Not reported
Shipment Date:	19971124
Creation Date:	Not reported
Receipt Date:	Not reported
Manifest ID:	96450038
Trans EPA ID:	ILD984908202
Trans Name:	Not reported
Trans 2 EPA ID:	Not reported
Trans 2 Name:	Not reported
TSDF EPA ID:	CAD044429835
Trans Name:	Not reported
TSDF Alt EPA ID:	Not reported
TSDF Alt Name:	Not reported
Waste Code Description:	551 - Laboratory waste chemicals 561 Detergent and soap
RCRA Code:	D001
Meth Code:	D99 - Disposal, Other
Quantity Tons:	0.03
Waste Quantity:	60
Quantity Unit:	P
Additional Code 1:	Not reported
Additional Code 2:	Not reported
Additional Code 3:	Not reported
Additional Code 4:	Not reported
Additional Code 5:	Not reported
Shipment Date:	19971124
Creation Date:	Not reported
Receipt Date:	Not reported
Manifest ID:	96450038
Trans EPA ID:	ILD984908202
Trans Name:	Not reported
Trans 2 EPA ID:	Not reported
Trans 2 Name:	Not reported
TSDF EPA ID:	CAD044429835
Trans Name:	Not reported
TSDF Alt EPA ID:	Not reported
TSDF Alt Name:	Not reported
Waste Code Description:	352 - Other organic solids

DRAFT

SJSU-ART (31) (Continued) **S113180201**

RCRA Code:	F003
Meth Code:	D99 - Disposal, Other
Quantity Tons:	0.16
Waste Quantity:	320
Quantity Unit:	P
Additional Code 1:	Not reported
Additional Code 2:	Not reported
Additional Code 3:	Not reported
Additional Code 4:	Not reported
Additional Code 5:	Not reported
Shipment Date:	19971124
Creation Date:	Not reported
Receipt Date:	Not reported
Manifest ID:	96450038
Trans EPA ID:	ILD984908202
Trans Name:	Not reported
Trans 2 EPA ID:	Not reported
Trans 2 Name:	Not reported
TSDF EPA ID:	CAD044429835
Trans Name:	Not reported
TSDF Alt EPA ID:	Not reported
TSDF Alt Name:	Not reported
Waste Code Description:	551 - Laboratory waste chemicals 561 Detergent and soap
RCRA Code:	D001
Meth Code:	D99 - Disposal, Other
Quantity Tons:	0.045
Waste Quantity:	90
Quantity Unit:	P
Additional Code 1:	Not reported
Additional Code 2:	Not reported
Additional Code 3:	Not reported
Additional Code 4:	Not reported
Additional Code 5:	Not reported
Shipment Date:	19971124
Creation Date:	Not reported
Receipt Date:	Not reported
Manifest ID:	96450038
Trans EPA ID:	ILD984908202
Trans Name:	Not reported
Trans 2 EPA ID:	Not reported
Trans 2 Name:	Not reported
TSDF EPA ID:	CAD044429835
Trans Name:	Not reported
TSDF Alt EPA ID:	Not reported
TSDF Alt Name:	Not reported
Waste Code Description:	551 - Laboratory waste chemicals 561 Detergent and soap
RCRA Code:	D002
Meth Code:	D99 - Disposal, Other
Quantity Tons:	0.07
Waste Quantity:	140
Quantity Unit:	P
Additional Code 1:	Not reported
Additional Code 2:	Not reported
Additional Code 3:	Not reported
Additional Code 4:	Not reported

DRAFT

SJSU-ART (31) (Continued) **S113180201**

Additional Code 5:	Not reported
Shipment Date:	19971124
Creation Date:	Not reported
Receipt Date:	Not reported
Manifest ID:	96450038
Trans EPA ID:	ILD984908202
Trans Name:	Not reported
Trans 2 EPA ID:	Not reported
Trans 2 Name:	Not reported
TSDF EPA ID:	CAD044429835
Trans Name:	Not reported
TSDF Alt EPA ID:	Not reported
TSDF Alt Name:	Not reported
Waste Code Description:	513 - Empty containers less than 30 gallons
RCRA Code:	Not reported
Meth Code:	D99 - Disposal, Other
Quantity Tons:	0.5
Waste Quantity:	1000
Quantity Unit:	P
Additional Code 1:	Not reported
Additional Code 2:	Not reported
Additional Code 3:	Not reported
Additional Code 4:	Not reported
Additional Code 5:	Not reported

Additional Info:

Year:	2003
Gen EPA ID:	CAT080031206
Shipment Date:	20031031
Creation Date:	8/9/2004 8:46:09
Receipt Date:	20031106
Manifest ID:	23310104
Trans EPA ID:	NJD080631369
Trans Name:	ONYX ENVIRONMENTAL SVCS LLC
Trans 2 EPA ID:	CAD004778742
Trans 2 Name:	STURGEON AND SON INC
TSDF EPA ID:	CAT080014079
Trans Name:	ONYX ENVIRONMENTAL SERVICES LLC
TSDF Alt EPA ID:	CAT080014079
TSDF Alt Name:	Not reported
Waste Code Description:	331 - Off-specification, aged, or surplus organics
RCRA Code:	D001
Meth Code:	H01 - Transfer Station
Quantity Tons:	1
Waste Quantity:	2000
Quantity Unit:	P
Additional Code 1:	Not reported
Additional Code 2:	Not reported
Additional Code 3:	Not reported
Additional Code 4:	Not reported
Additional Code 5:	Not reported
Shipment Date:	20031031
Creation Date:	8/9/2004 8:46:09
Receipt Date:	20031106

DRAFT

SJSU-ART (31) (Continued) **S113180201**

Manifest ID:	23310104
Trans EPA ID:	NJD080631369
Trans Name:	ONYX ENVIRONMENTAL SVCS LLC
Trans 2 EPA ID:	CAD004778742
Trans 2 Name:	STURGEON AND SON INC
TSDF EPA ID:	CAT080014079
Trans Name:	ONYX ENVIRONMENTAL SERVICES LLC
TSDF Alt EPA ID:	CAT080014079
TSDF Alt Name:	Not reported
Waste Code Description:	331 - Off-specification, aged, or surplus organics
RCRA Code:	D001
Meth Code:	H01 - Transfer Station
Quantity Tons:	0.005
Waste Quantity:	10
Quantity Unit:	P
Additional Code 1:	Not reported
Additional Code 2:	Not reported
Additional Code 3:	Not reported
Additional Code 4:	Not reported
Additional Code 5:	Not reported
Shipment Date:	20031031
Creation Date:	8/9/2004 8:46:09
Receipt Date:	20031106
Manifest ID:	23310104
Trans EPA ID:	NJD080631369
Trans Name:	ONYX ENVIRONMENTAL SVCS LLC
Trans 2 EPA ID:	CAD004778742
Trans 2 Name:	STURGEON AND SON INC
TSDF EPA ID:	CAT080014079
Trans Name:	ONYX ENVIRONMENTAL SERVICES LLC
TSDF Alt EPA ID:	CAT080014079
TSDF Alt Name:	Not reported
Waste Code Description:	331 - Off-specification, aged, or surplus organics
RCRA Code:	D001
Meth Code:	H01 - Transfer Station
Quantity Tons:	0.0175
Waste Quantity:	35
Quantity Unit:	P
Additional Code 1:	Not reported
Additional Code 2:	Not reported
Additional Code 3:	Not reported
Additional Code 4:	Not reported
Additional Code 5:	Not reported
Shipment Date:	20031031
Creation Date:	8/9/2004 8:46:09
Receipt Date:	20031106
Manifest ID:	23310104
Trans EPA ID:	NJD080631369
Trans Name:	ONYX ENVIRONMENTAL SVCS LLC
Trans 2 EPA ID:	CAD004778742
Trans 2 Name:	STURGEON AND SON INC
TSDF EPA ID:	CAT080014079
Trans Name:	ONYX ENVIRONMENTAL SERVICES LLC
TSDF Alt EPA ID:	CAT080014079
TSDF Alt Name:	Not reported

DRAFT

SJSU-ART (31) (Continued) **S113180201**

Waste Code Description:	331 - Off-specification, aged, or surplus organics
RCRA Code:	D001
Meth Code:	H01 - Transfer Station
Quantity Tons:	0.15
Waste Quantity:	300
Quantity Unit:	P
Additional Code 1:	Not reported
Additional Code 2:	Not reported
Additional Code 3:	Not reported
Additional Code 4:	Not reported
Additional Code 5:	Not reported
Shipment Date:	20030903
Creation Date:	7/29/2004 7:46:19
Receipt Date:	20030903
Manifest ID:	22674353
Trans EPA ID:	CAD982413262
Trans Name:	Not reported
Trans 2 EPA ID:	Not reported
Trans 2 Name:	Not reported
TSDF EPA ID:	CAD980887418
Trans Name:	Not reported
TSDF Alt EPA ID:	CAD980887418
TSDF Alt Name:	Not reported
Waste Code Description:	221 - Waste oil and mixed oil
RCRA Code:	Not reported
Meth Code:	R01 - Recycler
Quantity Tons:	0.665
Waste Quantity:	175
Quantity Unit:	G
Additional Code 1:	Not reported
Additional Code 2:	Not reported
Additional Code 3:	Not reported
Additional Code 4:	Not reported
Additional Code 5:	Not reported
Shipment Date:	20030814
Creation Date:	7/28/2004 10:48:03
Receipt Date:	20030814
Manifest ID:	22703196
Trans EPA ID:	CAD004778742
Trans Name:	Not reported
Trans 2 EPA ID:	Not reported
Trans 2 Name:	Not reported
TSDF EPA ID:	CAD981382732
Trans Name:	Not reported
TSDF Alt EPA ID:	Not reported
TSDF Alt Name:	Not reported
Waste Code Description:	151 - Asbestos-containing waste
RCRA Code:	Not reported
Meth Code:	- Not reported
Quantity Tons:	8.428
Waste Quantity:	10
Quantity Unit:	Y
Additional Code 1:	Not reported
Additional Code 2:	Not reported
Additional Code 3:	Not reported

DRAFT

SJSU-ART (31) (Continued) **S113180201**

Additional Code 4: Not reported
Additional Code 5: Not reported

Shipment Date: 20030701
Creation Date: 7/22/2004 9:56:39
Receipt Date: 20030707
Manifest ID: 22470482
Trans EPA ID: WID988566543
Trans Name: Not reported
Trans 2 EPA ID: Not reported
Trans 2 Name: Not reported
TSDF EPA ID: AZ0000337360
Trans Name: Not reported
TSDF Alt EPA ID: AZ0000337360
TSDF Alt Name: Not reported
Waste Code Description: 223 - Unspecified oil-containing waste
RCRA Code: Not reported
Meth Code: R01 - Recycler
Quantity Tons: 0.26
Waste Quantity: 520
Quantity Unit: P
Additional Code 1: Not reported
Additional Code 2: Not reported
Additional Code 3: Not reported
Additional Code 4: Not reported
Additional Code 5: Not reported

Shipment Date: 20030424
Creation Date: 7/13/2003 18:31:11
Receipt Date: 20030501
Manifest ID: 22710411
Trans EPA ID: NJD080631369
Trans Name: Not reported
Trans 2 EPA ID: CAD004778742
Trans 2 Name: Not reported
TSDF EPA ID: CAT080014079
Trans Name: Not reported
TSDF Alt EPA ID: Not reported
TSDF Alt Name: Not reported
Waste Code Description: 141 - Off-specification, aged, or surplus inorganics
RCRA Code: Not reported
Meth Code: H01 - Transfer Station
Quantity Tons: 0.22935
Waste Quantity: 55
Quantity Unit: G
Additional Code 1: Not reported
Additional Code 2: Not reported
Additional Code 3: Not reported
Additional Code 4: Not reported
Additional Code 5: Not reported

Shipment Date: 20030409
Creation Date: 7/12/2003 18:31:23
Receipt Date: 20030416
Manifest ID: 21822760
Trans EPA ID: WID988566543
Trans Name: Not reported

DRAFT

SJSU-ART (31) (Continued) **S113180201**

Trans 2 EPA ID:	Not reported
Trans 2 Name:	Not reported
TSDF EPA ID:	AZ0000337360
Trans Name:	Not reported
TSDF Alt EPA ID:	Not reported
TSDF Alt Name:	Not reported
Waste Code Description:	- Not reported
RCRA Code:	Not reported
Meth Code:	- Not reported
Quantity Tons:	0.32509
Waste Quantity:	295
Quantity Unit:	K
Additional Code 1:	Not reported
Additional Code 2:	Not reported
Additional Code 3:	Not reported
Additional Code 4:	Not reported
Additional Code 5:	Not reported

Shipment Date:	20030409
Creation Date:	7/12/2003 18:31:23
Receipt Date:	20030416
Manifest ID:	21822760
Trans EPA ID:	WID988566543
Trans Name:	Not reported
Trans 2 EPA ID:	Not reported
Trans 2 Name:	Not reported
TSDF EPA ID:	AZ0000337360
Trans Name:	Not reported
TSDF Alt EPA ID:	Not reported
TSDF Alt Name:	Not reported
Waste Code Description:	- Not reported
RCRA Code:	Not reported
Meth Code:	- Not reported
Quantity Tons:	0.325
Waste Quantity:	650
Quantity Unit:	P
Additional Code 1:	Not reported
Additional Code 2:	Not reported
Additional Code 3:	Not reported
Additional Code 4:	Not reported
Additional Code 5:	Not reported

Additional Info:

Year:	2012
Gen EPA ID:	CAT080031206

Shipment Date:	20121019
Creation Date:	12/24/2012 22:15:22
Receipt Date:	20121025
Manifest ID:	001568489JJK
Trans EPA ID:	CAR000164749
Trans Name:	PARC SERVICES INC
Trans 2 EPA ID:	CAR000037283
Trans 2 Name:	WORLD ENVIRONMENTAL & ENERGY
TSDF EPA ID:	CAD981382732
Trans Name:	ALTAMONT LANDFILL
TSDF Alt EPA ID:	Not reported

DRAFT

SJSU-ART (31) (Continued) **S113180201**

TSDF Alt Name:	Not reported
Waste Code Description:	151 - Asbestos-containing waste
RCRA Code:	Not reported
Meth Code:	H132 - Landfill Or Surface Impoundment That Will Be Closed As Landfill(To Include On-Site Treatment And/Or Stabilization)
Quantity Tons:	3.2
Waste Quantity:	8
Quantity Unit:	Y
Additional Code 1:	Not reported
Additional Code 2:	Not reported
Additional Code 3:	Not reported
Additional Code 4:	Not reported
Additional Code 5:	Not reported
Shipment Date:	20121005
Creation Date:	Not reported
Receipt Date:	Not reported
Manifest ID:	000062057DAT
Trans EPA ID:	CAR000210617
Trans Name:	21ST CENTURY ENVIRONMENTAL MANAGEMENT OF CALIFORNIA LP
Trans 2 EPA ID:	CAD982523433
Trans 2 Name:	DILLARD ENVIRON SERV
TSDF EPA ID:	CAD008364432
Trans Name:	RHO CHEM LLC
TSDF Alt EPA ID:	NVD980895338
TSDF Alt Name:	21ST CENTURY ENVIRONMENTAL MANAGEMENT OF NEVADA LLC
Waste Code Description:	551 - Laboratory waste chemicals 561 Detergent and soap
RCRA Code:	Not reported
Meth Code:	H141 - Storage, Bulking, And/Or Transfer Off Site--No Treatment/Reovery (H010-H129) Or (H131-H135)
Quantity Tons:	0.061
Waste Quantity:	122
Quantity Unit:	P
Additional Code 1:	Not reported
Additional Code 2:	Not reported
Additional Code 3:	Not reported
Additional Code 4:	Not reported
Additional Code 5:	Not reported
Shipment Date:	20121005
Creation Date:	Not reported
Receipt Date:	Not reported
Manifest ID:	000062057DAT
Trans EPA ID:	CAR000210617
Trans Name:	21ST CENTURY ENVIRONMENTAL MANAGEMENT OF CALIFORNIA LP
Trans 2 EPA ID:	CAD982523433
Trans 2 Name:	DILLARD ENVIRON SERV
TSDF EPA ID:	CAD008364432
Trans Name:	RHO CHEM LLC
TSDF Alt EPA ID:	NVD980895338
TSDF Alt Name:	21ST CENTURY ENVIRONMENTAL MANAGEMENT OF NEVADA LLC
Waste Code Description:	551 - Laboratory waste chemicals 561 Detergent and soap
RCRA Code:	D010
Meth Code:	H141 - Storage, Bulking, And/Or Transfer Off Site--No Treatment/Reovery (H010-H129) Or (H131-H135)
Quantity Tons:	0.0235
Waste Quantity:	47

DRAFT

SJSU-ART (31) (Continued) **S113180201**

Quantity Unit:	P
Additional Code 1:	D009
Additional Code 2:	D008
Additional Code 3:	D007
Additional Code 4:	Not reported
Additional Code 5:	Not reported
Shipment Date:	20121005
Creation Date:	Not reported
Receipt Date:	Not reported
Manifest ID:	000062057DAT
Trans EPA ID:	CAR000210617
Trans Name:	21ST CENTURY ENVIRONMENTAL MANAGEMENT OF CALIFORNIA LP
Trans 2 EPA ID:	CAD982523433
Trans 2 Name:	DILLARD ENVIRON SERV
TSDF EPA ID:	CAD008364432
Trans Name:	RHO CHEM LLC
TSDF Alt EPA ID:	NVD980895338
TSDF Alt Name:	21ST CENTURY ENVIRONMENTAL MANAGEMENT OF NEVADA LLC
Waste Code Description:	551 - Laboratory waste chemicals 561 Detergent and soap
RCRA Code:	D001
Meth Code:	H141 - Storage, Bulking, And/Or Transfer Off Site--No Treatment/Reovery (H010-H129) Or (H131-H135)
Quantity Tons:	0.0385
Waste Quantity:	77
Quantity Unit:	P
Additional Code 1:	Not reported
Additional Code 2:	Not reported
Additional Code 3:	Not reported
Additional Code 4:	Not reported
Additional Code 5:	Not reported
Shipment Date:	20121005
Creation Date:	Not reported
Receipt Date:	Not reported
Manifest ID:	000062057DAT
Trans EPA ID:	CAR000210617
Trans Name:	21ST CENTURY ENVIRONMENTAL MANAGEMENT OF CALIFORNIA LP
Trans 2 EPA ID:	CAD982523433
Trans 2 Name:	DILLARD ENVIRON SERV
TSDF EPA ID:	CAD008364432
Trans Name:	RHO CHEM LLC
TSDF Alt EPA ID:	NVD980895338
TSDF Alt Name:	21ST CENTURY ENVIRONMENTAL MANAGEMENT OF NEVADA LLC
Waste Code Description:	551 - Laboratory waste chemicals 561 Detergent and soap
RCRA Code:	Not reported
Meth Code:	H141 - Storage, Bulking, And/Or Transfer Off Site--No Treatment/Reovery (H010-H129) Or (H131-H135)
Quantity Tons:	0.0345
Waste Quantity:	69
Quantity Unit:	P
Additional Code 1:	Not reported
Additional Code 2:	Not reported
Additional Code 3:	Not reported
Additional Code 4:	Not reported
Additional Code 5:	Not reported

DRAFT

SJSU-ART (31) (Continued) **S113180201**

Shipment Date:	20121005
Creation Date:	Not reported
Receipt Date:	Not reported
Manifest ID:	000062057DAT
Trans EPA ID:	CAR000210617
Trans Name:	21ST CENTURY ENVIRONMENTAL MANAGEMENT OF CALIFORNIA LP
Trans 2 EPA ID:	CAD982523433
Trans 2 Name:	DILLARD ENVIRON SERV
TSDF EPA ID:	CAD008364432
Trans Name:	RHO CHEM LLC
TSDF Alt EPA ID:	NVD980895338
TSDF Alt Name:	21ST CENTURY ENVIRONMENTAL MANAGEMENT OF NEVADA LLC
Waste Code Description:	791 - Liquids with pH < 2 792 Liquids with pH < 2 with metals
RCRA Code:	D002
Meth Code:	H071 - Chemical Reduction With Or Without Precipitation
Quantity Tons:	0.2125
Waste Quantity:	425
Quantity Unit:	P
Additional Code 1:	D001
Additional Code 2:	Not reported
Additional Code 3:	Not reported
Additional Code 4:	Not reported
Additional Code 5:	Not reported

Shipment Date:	20121005
Creation Date:	Not reported
Receipt Date:	Not reported
Manifest ID:	000062059DAT
Trans EPA ID:	CAR000210617
Trans Name:	21ST CENTURY ENVIRONMENTAL MANAGEMENT OF CALIFORNIA LP
Trans 2 EPA ID:	CAD982523433
Trans 2 Name:	DILLARD ENVIRON SERV
TSDF EPA ID:	CAD008364432
Trans Name:	RHO CHEM LLC
TSDF Alt EPA ID:	NVD980895338
TSDF Alt Name:	21ST CENTURY ENVIRONMENTAL MANAGEMENT OF NEVADA LLC
Waste Code Description:	551 - Laboratory waste chemicals 561 Detergent and soap
RCRA Code:	F005
Meth Code:	H141 - Storage, Bulking, And/Or Transfer Off Site--No Treatment/Reovery (H010-H129) Or (H131-H135)
Quantity Tons:	0.2155
Waste Quantity:	431
Quantity Unit:	P
Additional Code 1:	F003
Additional Code 2:	F002
Additional Code 3:	D001
Additional Code 4:	Not reported
Additional Code 5:	Not reported

Shipment Date:	20121005
Creation Date:	Not reported
Receipt Date:	Not reported
Manifest ID:	000062059DAT
Trans EPA ID:	CAR000210617
Trans Name:	21ST CENTURY ENVIRONMENTAL MANAGEMENT OF CALIFORNIA LP
Trans 2 EPA ID:	CAD982523433
Trans 2 Name:	DILLARD ENVIRON SERV

DRAFT

SJSU-ART (31) (Continued) **S113180201**

TSDF EPA ID:	CAD008364432
Trans Name:	RHO CHEM LLC
TSDF Alt EPA ID:	NVD980895338
TSDF Alt Name:	21ST CENTURY ENVIRONMENTAL MANAGEMENT OF NEVADA LLC
Waste Code Description:	551 - Laboratory waste chemicals 561 Detergent and soap
RCRA Code:	F003
Meth Code:	H141 - Storage, Bulking, And/Or Transfer Off Site--No Treatment/Reovery (H010-H129) Or (H131-H135)
Quantity Tons:	0.128
Waste Quantity:	256
Quantity Unit:	P
Additional Code 1:	D002
Additional Code 2:	D001
Additional Code 3:	Not reported
Additional Code 4:	Not reported
Additional Code 5:	Not reported
Shipment Date:	20121005
Creation Date:	Not reported
Receipt Date:	Not reported
Manifest ID:	000062059DAT
Trans EPA ID:	CAR000210617
Trans Name:	21ST CENTURY ENVIRONMENTAL MANAGEMENT OF CALIFORNIA LP
Trans 2 EPA ID:	CAD982523433
Trans 2 Name:	DILLARD ENVIRON SERV
TSDF EPA ID:	CAD008364432
Trans Name:	RHO CHEM LLC
TSDF Alt EPA ID:	NVD980895338
TSDF Alt Name:	21ST CENTURY ENVIRONMENTAL MANAGEMENT OF NEVADA LLC
Waste Code Description:	551 - Laboratory waste chemicals 561 Detergent and soap
RCRA Code:	Not reported
Meth Code:	H141 - Storage, Bulking, And/Or Transfer Off Site--No Treatment/Reovery (H010-H129) Or (H131-H135)
Quantity Tons:	0.1145
Waste Quantity:	229
Quantity Unit:	P
Additional Code 1:	Not reported
Additional Code 2:	Not reported
Additional Code 3:	Not reported
Additional Code 4:	Not reported
Additional Code 5:	Not reported
Shipment Date:	20121005
Creation Date:	Not reported
Receipt Date:	Not reported
Manifest ID:	000062059DAT
Trans EPA ID:	CAR000210617
Trans Name:	21ST CENTURY ENVIRONMENTAL MANAGEMENT OF CALIFORNIA LP
Trans 2 EPA ID:	CAD982523433
Trans 2 Name:	DILLARD ENVIRON SERV
TSDF EPA ID:	CAD008364432
Trans Name:	RHO CHEM LLC
TSDF Alt EPA ID:	NVD980895338
TSDF Alt Name:	21ST CENTURY ENVIRONMENTAL MANAGEMENT OF NEVADA LLC
Waste Code Description:	551 - Laboratory waste chemicals 561 Detergent and soap
RCRA Code:	F003
Meth Code:	H141 - Storage, Bulking, And/Or Transfer Off Site--No

DRAFT

SJSU-ART (31) (Continued) **S113180201**

	Treatment/Reovery (H010-H129) Or (H131-H135)
Quantity Tons:	0.019
Waste Quantity:	38
Quantity Unit:	P
Additional Code 1:	D002
Additional Code 2:	D001
Additional Code 3:	Not reported
Additional Code 4:	Not reported
Additional Code 5:	Not reported

Additional Info:

Year:	1998
Gen EPA ID:	CAT080031206
Shipment Date:	19981217
Creation Date:	2/2/1999 0:00:00
Receipt Date:	19981221
Manifest ID:	98045897
Trans EPA ID:	CAR000017657
Trans Name:	Not reported
Trans 2 EPA ID:	Not reported
Trans 2 Name:	Not reported
TSDF EPA ID:	CAD981382732
Trans Name:	Not reported
TSDF Alt EPA ID:	CAD981382732
TSDF Alt Name:	Not reported
Waste Code Description:	151 - Asbestos-containing waste
RCRA Code:	Not reported
Meth Code:	D80 - Disposal, Land Fill
Quantity Tons:	5.0568
Waste Quantity:	6
Quantity Unit:	Y
Additional Code 1:	Not reported
Additional Code 2:	Not reported
Additional Code 3:	Not reported
Additional Code 4:	Not reported
Additional Code 5:	Not reported
Shipment Date:	19981112
Creation Date:	1/13/1999 0:00:00
Receipt Date:	19981112
Manifest ID:	98493231
Trans EPA ID:	CAD003963592
Trans Name:	Not reported
Trans 2 EPA ID:	Not reported
Trans 2 Name:	Not reported
TSDF EPA ID:	CAD003963592
Trans Name:	Not reported
TSDF Alt EPA ID:	CAD003963592
TSDF Alt Name:	Not reported
Waste Code Description:	171 - Metal sludge (see 121
RCRA Code:	Not reported
Meth Code:	R01 - Recycler
Quantity Tons:	0.075
Waste Quantity:	150
Quantity Unit:	P
Additional Code 1:	Not reported

DRAFT

SJSU-ART (31) (Continued) **S113180201**

Additional Code 2:	Not reported
Additional Code 3:	Not reported
Additional Code 4:	Not reported
Additional Code 5:	Not reported
Shipment Date:	19981031
Creation Date:	12/10/1998 0:00:00
Receipt Date:	19981103
Manifest ID:	96051519
Trans EPA ID:	CAD983652272
Trans Name:	Not reported
Trans 2 EPA ID:	Not reported
Trans 2 Name:	Not reported
TSDF EPA ID:	AZD982465866
Trans Name:	Not reported
TSDF Alt EPA ID:	Not reported
TSDF Alt Name:	Not reported
Waste Code Description:	261 - Not reported
RCRA Code:	Not reported
Meth Code:	D80 - Disposal, Land Fill
Quantity Tons:	0.1983
Waste Quantity:	180
Quantity Unit:	K
Additional Code 1:	Not reported
Additional Code 2:	Not reported
Additional Code 3:	Not reported
Additional Code 4:	Not reported
Additional Code 5:	Not reported
Shipment Date:	19981031
Creation Date:	12/10/1998 0:00:00
Receipt Date:	19981103
Manifest ID:	96051519
Trans EPA ID:	CAD983652272
Trans Name:	Not reported
Trans 2 EPA ID:	Not reported
Trans 2 Name:	Not reported
TSDF EPA ID:	AZD982465866
Trans Name:	Not reported
TSDF Alt EPA ID:	Not reported
TSDF Alt Name:	Not reported
Waste Code Description:	261 - Not reported
RCRA Code:	Not reported
Meth Code:	R01 - Recycler
Quantity Tons:	7.3128
Waste Quantity:	6636
Quantity Unit:	K
Additional Code 1:	Not reported
Additional Code 2:	Not reported
Additional Code 3:	Not reported
Additional Code 4:	Not reported
Additional Code 5:	Not reported
Shipment Date:	19981031
Creation Date:	12/10/1998 0:00:00
Receipt Date:	19981103
Manifest ID:	96051519

DRAFT

SJSU-ART (31) (Continued) **S113180201**

Trans EPA ID:	CAD983652272
Trans Name:	Not reported
Trans 2 EPA ID:	Not reported
Trans 2 Name:	Not reported
TSDF EPA ID:	AZD982465866
Trans Name:	Not reported
TSDF Alt EPA ID:	Not reported
TSDF Alt Name:	Not reported
Waste Code Description:	731 - Liquids with polychlorinated biphenyls > 50 mg/l
RCRA Code:	Not reported
Meth Code:	T03 - Treatment, Incineration
Quantity Tons:	2.3803
Waste Quantity:	2160
Quantity Unit:	K
Additional Code 1:	Not reported
Additional Code 2:	Not reported
Additional Code 3:	Not reported
Additional Code 4:	Not reported
Additional Code 5:	Not reported
Shipment Date:	19981031
Creation Date:	12/10/1998 0:00:00
Receipt Date:	19981103
Manifest ID:	96051519
Trans EPA ID:	CAD983652272
Trans Name:	Not reported
Trans 2 EPA ID:	Not reported
Trans 2 Name:	Not reported
TSDF EPA ID:	AZD982465866
Trans Name:	Not reported
TSDF Alt EPA ID:	Not reported
TSDF Alt Name:	Not reported
Waste Code Description:	261 - Not reported
RCRA Code:	Not reported
Meth Code:	T03 - Treatment, Incineration
Quantity Tons:	0.0551
Waste Quantity:	50
Quantity Unit:	K
Additional Code 1:	Not reported
Additional Code 2:	Not reported
Additional Code 3:	Not reported
Additional Code 4:	Not reported
Additional Code 5:	Not reported
Shipment Date:	19981016
Creation Date:	Not reported
Receipt Date:	Not reported
Manifest ID:	98022364
Trans EPA ID:	CAD063547996
Trans Name:	Not reported
Trans 2 EPA ID:	Not reported
Trans 2 Name:	Not reported
TSDF EPA ID:	WAD991281767
Trans Name:	Not reported
TSDF Alt EPA ID:	Not reported
TSDF Alt Name:	Not reported
Waste Code Description:	551 - Laboratory waste chemicals 561 Detergent and soap

DRAFT

SJSU-ART (31) (Continued) **S113180201**

RCRA Code:	F003
Meth Code:	T03 - Treatment, Incineration
Quantity Tons:	0.075
Waste Quantity:	150
Quantity Unit:	P
Additional Code 1:	Not reported
Additional Code 2:	Not reported
Additional Code 3:	Not reported
Additional Code 4:	Not reported
Additional Code 5:	Not reported
Shipment Date:	19981016
Creation Date:	1/13/1999 0:00:00
Receipt Date:	19981106
Manifest ID:	98022364
Trans EPA ID:	CAD063547996
Trans Name:	Not reported
Trans 2 EPA ID:	Not reported
Trans 2 Name:	Not reported
TSDF EPA ID:	WAD991281767
Trans Name:	Not reported
TSDF Alt EPA ID:	Not reported
TSDF Alt Name:	Not reported
Waste Code Description:	551 - Laboratory waste chemicals 561 Detergent and soap
RCRA Code:	D001
Meth Code:	T03 - Treatment, Incineration
Quantity Tons:	0.075
Waste Quantity:	150
Quantity Unit:	P
Additional Code 1:	Not reported
Additional Code 2:	Not reported
Additional Code 3:	Not reported
Additional Code 4:	Not reported
Additional Code 5:	Not reported
Shipment Date:	19981016
Creation Date:	1/13/1999 0:00:00
Receipt Date:	19981106
Manifest ID:	98022364
Trans EPA ID:	CAD063547996
Trans Name:	Not reported
Trans 2 EPA ID:	Not reported
Trans 2 Name:	Not reported
TSDF EPA ID:	WAD991281767
Trans Name:	Not reported
TSDF Alt EPA ID:	Not reported
TSDF Alt Name:	Not reported
Waste Code Description:	214 - Unspecified solvent mixture
RCRA Code:	D001
Meth Code:	T03 - Treatment, Incineration
Quantity Tons:	0.198
Waste Quantity:	55
Quantity Unit:	G
Additional Code 1:	Not reported
Additional Code 2:	Not reported
Additional Code 3:	Not reported
Additional Code 4:	Not reported

DRAFT

SJSU-ART (31) (Continued) **S113180201**

Additional Code 5:	Not reported
Shipment Date:	19981016
Creation Date:	1/13/1999 0:00:00
Receipt Date:	19981106
Manifest ID:	98022364
Trans EPA ID:	CAD063547996
Trans Name:	Not reported
Trans 2 EPA ID:	Not reported
Trans 2 Name:	Not reported
TSDF EPA ID:	WAD991281767
Trans Name:	Not reported
TSDF Alt EPA ID:	Not reported
TSDF Alt Name:	Not reported
Waste Code Description:	551 - Laboratory waste chemicals 561 Detergent and soap
RCRA Code:	D001
Meth Code:	T03 - Treatment, Incineration
Quantity Tons:	0.3
Waste Quantity:	600
Quantity Unit:	P
Additional Code 1:	Not reported
Additional Code 2:	Not reported
Additional Code 3:	Not reported
Additional Code 4:	Not reported
Additional Code 5:	Not reported

Additional Info:

Year:	2013
Gen EPA ID:	CAT080031206
Shipment Date:	20131113
Creation Date:	1/8/2014 22:15:18
Receipt Date:	20131113
Manifest ID:	001932193GBF
Trans EPA ID:	CAR000153395
Trans Name:	C&H VETERAN ENT INC
Trans 2 EPA ID:	Not reported
Trans 2 Name:	Not reported
TSDF EPA ID:	CAD981382732
Trans Name:	ALTAMONT LANDFILL
TSDF Alt EPA ID:	Not reported
TSDF Alt Name:	Not reported
Waste Code Description:	151 - Asbestos-containing waste
RCRA Code:	Not reported
Meth Code:	H132 - Landfill Or Surface Impoundment That Will Be Closed As Landfill(To Include On-Site Treatment And/Or Stabilization)
Quantity Tons:	8
Waste Quantity:	20
Quantity Unit:	Y
Additional Code 1:	Not reported
Additional Code 2:	Not reported
Additional Code 3:	Not reported
Additional Code 4:	Not reported
Additional Code 5:	Not reported
Shipment Date:	20131113
Creation Date:	1/13/2014 22:15:06

DRAFT

SJSU-ART (31) (Continued) **S113180201**

Receipt Date:	20131122
Manifest ID:	001932519GBF
Trans EPA ID:	CAD982500019
Trans Name:	STERLING ENVIRONMENTAL CORPORATION
Trans 2 EPA ID:	CAR000075622
Trans 2 Name:	KM INDUSTRIAL INC
TSDF EPA ID:	CAD028409019
Trans Name:	CROSBY & OVERTON INC
TSDF Alt EPA ID:	Not reported
TSDF Alt Name:	Not reported
Waste Code Description:	181 - Other inorganic solid waste Organics
RCRA Code:	D008
Meth Code:	H141 - Storage, Bulking, And/Or Transfer Off Site--No Treatment/Reovery (H010-H129) Or (H131-H135)
Quantity Tons:	0.335
Waste Quantity:	670
Quantity Unit:	P
Additional Code 1:	Not reported
Additional Code 2:	Not reported
Additional Code 3:	Not reported
Additional Code 4:	Not reported
Additional Code 5:	Not reported
Shipment Date:	20130813
Creation Date:	10/16/2013 22:15:14
Receipt Date:	20130815
Manifest ID:	010417126JJK
Trans EPA ID:	CAR000164749
Trans Name:	PARC SERVICES INC
Trans 2 EPA ID:	CAR000037283
Trans 2 Name:	WORLD ENVIRONMENTAL & ENERGY
TSDF EPA ID:	CAD982042475
Trans Name:	RECOLOGY HAY ROAD
TSDF Alt EPA ID:	Not reported
TSDF Alt Name:	Not reported
Waste Code Description:	151 - Asbestos-containing waste
RCRA Code:	Not reported
Meth Code:	H132 - Landfill Or Surface Impoundment That Will Be Closed As Landfill(To Include On-Site Treatment And/Or Stabilization)
Quantity Tons:	4.8
Waste Quantity:	12
Quantity Unit:	Y
Additional Code 1:	Not reported
Additional Code 2:	Not reported
Additional Code 3:	Not reported
Additional Code 4:	Not reported
Additional Code 5:	Not reported
Shipment Date:	20130730
Creation Date:	Not reported
Receipt Date:	Not reported
Manifest ID:	000077861DAT
Trans EPA ID:	CAR000210617
Trans Name:	21ST CENTURY ENVIRONMENTAL MANAGEMENT OF CALIFORNIA LP
Trans 2 EPA ID:	NVR000087361
Trans 2 Name:	SJC LIMTED
TSDF EPA ID:	NVD980895338

DRAFT

SJSU-ART (31) (Continued) **S113180201**

Trans Name: 21ST CENTURY ENVIRONMENTAL MANAGEMENT OF NEVADA LLC
TSDF Alt EPA ID: Not reported
TSDF Alt Name: Not reported
Waste Code Description: 352 - Other organic solids
RCRA Code: Not reported
Meth Code: H141 - Storage, Bulking, And/Or Transfer Off Site--No Treatment/Reovery (H010-H129) Or (H131-H135)
Quantity Tons: 0.0325
Waste Quantity: 65
Quantity Unit: P
Additional Code 1: Not reported
Additional Code 2: Not reported
Additional Code 3: Not reported
Additional Code 4: Not reported
Additional Code 5: Not reported

Shipment Date: 20130730
Creation Date: Not reported
Receipt Date: Not reported
Manifest ID: 000077861DAT
Trans EPA ID: CAR000210617
Trans Name: 21ST CENTURY ENVIRONMENTAL MANAGEMENT OF CALIFORNIA LP
Trans 2 EPA ID: NVR000087361
Trans 2 Name: SJC LIMTED
TSDF EPA ID: NVD980895338
Trans Name: 21ST CENTURY ENVIRONMENTAL MANAGEMENT OF NEVADA LLC
TSDF Alt EPA ID: Not reported
TSDF Alt Name: Not reported
Waste Code Description: 512 - Other empty containers 30 gallons or more
RCRA Code: Not reported
Meth Code: H141 - Storage, Bulking, And/Or Transfer Off Site--No Treatment/Reovery (H010-H129) Or (H131-H135)
Quantity Tons: 0.021
Waste Quantity: 42
Quantity Unit: P
Additional Code 1: Not reported
Additional Code 2: Not reported
Additional Code 3: Not reported
Additional Code 4: Not reported
Additional Code 5: Not reported

Shipment Date: 20130730
Creation Date: Not reported
Receipt Date: Not reported
Manifest ID: 000077861DAT
Trans EPA ID: CAR000210617
Trans Name: 21ST CENTURY ENVIRONMENTAL MANAGEMENT OF CALIFORNIA LP
Trans 2 EPA ID: NVR000087361
Trans 2 Name: SJC LIMTED
TSDF EPA ID: NVD980895338
Trans Name: 21ST CENTURY ENVIRONMENTAL MANAGEMENT OF NEVADA LLC
TSDF Alt EPA ID: Not reported
TSDF Alt Name: Not reported
Waste Code Description: 612 - Household waste
RCRA Code: Not reported
Meth Code: H141 - Storage, Bulking, And/Or Transfer Off Site--No Treatment/Reovery (H010-H129) Or (H131-H135)

DRAFT

SJSU-ART (31) (Continued) **S113180201**

Quantity Tons:	0.0525
Waste Quantity:	105
Quantity Unit:	P
Additional Code 1:	Not reported
Additional Code 2:	Not reported
Additional Code 3:	Not reported
Additional Code 4:	Not reported
Additional Code 5:	Not reported
Shipment Date:	20130730
Creation Date:	Not reported
Receipt Date:	Not reported
Manifest ID:	000077861DAT
Trans EPA ID:	CAR000210617
Trans Name:	21ST CENTURY ENVIRONMENTAL MANAGEMENT OF CALIFORNIA LP
Trans 2 EPA ID:	NVR000087361
Trans 2 Name:	SJC LIMTED
TSDF EPA ID:	NVD980895338
Trans Name:	21ST CENTURY ENVIRONMENTAL MANAGEMENT OF NEVADA LLC
TSDF Alt EPA ID:	Not reported
TSDF Alt Name:	Not reported
Waste Code Description:	331 - Off-specification, aged, or surplus organics
RCRA Code:	D001
Meth Code:	H141 - Storage, Bulking, And/Or Transfer Off Site--No Treatment/Reovery (H010-H129) Or (H131-H135)
Quantity Tons:	0.097
Waste Quantity:	194
Quantity Unit:	P
Additional Code 1:	Not reported
Additional Code 2:	Not reported
Additional Code 3:	Not reported
Additional Code 4:	Not reported
Additional Code 5:	Not reported
Shipment Date:	20130730
Creation Date:	Not reported
Receipt Date:	Not reported
Manifest ID:	000077861DAT
Trans EPA ID:	CAR000210617
Trans Name:	21ST CENTURY ENVIRONMENTAL MANAGEMENT OF CALIFORNIA LP
Trans 2 EPA ID:	NVR000087361
Trans 2 Name:	SJC LIMTED
TSDF EPA ID:	NVD980895338
Trans Name:	21ST CENTURY ENVIRONMENTAL MANAGEMENT OF NEVADA LLC
TSDF Alt EPA ID:	Not reported
TSDF Alt Name:	Not reported
Waste Code Description:	551 - Laboratory waste chemicals 561 Detergent and soap
RCRA Code:	D001
Meth Code:	H141 - Storage, Bulking, And/Or Transfer Off Site--No Treatment/Reovery (H010-H129) Or (H131-H135)
Quantity Tons:	0.1025
Waste Quantity:	205
Quantity Unit:	P
Additional Code 1:	Not reported
Additional Code 2:	Not reported
Additional Code 3:	Not reported
Additional Code 4:	Not reported

DRAFT

SJSU-ART (31) (Continued) **S113180201**

Additional Code 5:	Not reported
Shipment Date:	20130730
Creation Date:	Not reported
Receipt Date:	Not reported
Manifest ID:	000077861DAT
Trans EPA ID:	CAR000210617
Trans Name:	21ST CENTURY ENVIRONMENTAL MANAGEMENT OF CALIFORNIA LP
Trans 2 EPA ID:	NVR000087361
Trans 2 Name:	SJC LIMTED
TSDF EPA ID:	NVD980895338
Trans Name:	21ST CENTURY ENVIRONMENTAL MANAGEMENT OF NEVADA LLC
TSDF Alt EPA ID:	Not reported
TSDF Alt Name:	Not reported
Waste Code Description:	181 - Other inorganic solid waste Organics
RCRA Code:	Not reported
Meth Code:	H141 - Storage, Bulking, And/Or Transfer Off Site--No Treatment/Reovery (H010-H129) Or (H131-H135)
Quantity Tons:	0.0475
Waste Quantity:	95
Quantity Unit:	P
Additional Code 1:	Not reported
Additional Code 2:	Not reported
Additional Code 3:	Not reported
Additional Code 4:	Not reported
Additional Code 5:	Not reported
Shipment Date:	20130730
Creation Date:	Not reported
Receipt Date:	Not reported
Manifest ID:	000077861DAT
Trans EPA ID:	CAR000210617
Trans Name:	21ST CENTURY ENVIRONMENTAL MANAGEMENT OF CALIFORNIA LP
Trans 2 EPA ID:	NVR000087361
Trans 2 Name:	SJC LIMTED
TSDF EPA ID:	NVD980895338
Trans Name:	21ST CENTURY ENVIRONMENTAL MANAGEMENT OF NEVADA LLC
TSDF Alt EPA ID:	Not reported
TSDF Alt Name:	Not reported
Waste Code Description:	551 - Laboratory waste chemicals 561 Detergent and soap
RCRA Code:	Not reported
Meth Code:	H141 - Storage, Bulking, And/Or Transfer Off Site--No Treatment/Reovery (H010-H129) Or (H131-H135)
Quantity Tons:	0.185
Waste Quantity:	370
Quantity Unit:	P
Additional Code 1:	Not reported
Additional Code 2:	Not reported
Additional Code 3:	Not reported
Additional Code 4:	Not reported
Additional Code 5:	Not reported

Additional Info:

Year:	2002
Gen EPA ID:	CAT080031206
Shipment Date:	Not reported

DRAFT

SJSU-ART (31) (Continued) **S113180201**

Creation Date:	Not reported
Receipt Date:	Not reported
Manifest ID:	21347253
Trans EPA ID:	CAR000052803
Trans Name:	Not reported
Trans 2 EPA ID:	UTD981552425
Trans 2 Name:	Not reported
TSDF EPA ID:	WAD991281767
Trans Name:	Not reported
TSDF Alt EPA ID:	Not reported
TSDF Alt Name:	Not reported
Waste Code Description:	551 - Laboratory waste chemicals 561 Detergent and soap
RCRA Code:	D002
Meth Code:	- Not reported
Quantity Tons:	0.0925
Waste Quantity:	185
Quantity Unit:	P
Additional Code 1:	Not reported
Additional Code 2:	Not reported
Additional Code 3:	Not reported
Additional Code 4:	Not reported
Additional Code 5:	Not reported

Shipment Date:	Not reported
Creation Date:	Not reported
Receipt Date:	Not reported
Manifest ID:	21347253
Trans EPA ID:	CAR000052803
Trans Name:	Not reported
Trans 2 EPA ID:	UTD981552425
Trans 2 Name:	Not reported
TSDF EPA ID:	WAD991281767
Trans Name:	Not reported
TSDF Alt EPA ID:	Not reported
TSDF Alt Name:	Not reported
Waste Code Description:	511 - Empty pesticide containers 30 gallons or more
RCRA Code:	D007
Meth Code:	- Not reported
Quantity Tons:	0.375
Waste Quantity:	750
Quantity Unit:	P
Additional Code 1:	Not reported
Additional Code 2:	Not reported
Additional Code 3:	Not reported
Additional Code 4:	Not reported
Additional Code 5:	Not reported

Shipment Date:	Not reported
Creation Date:	Not reported
Receipt Date:	Not reported
Manifest ID:	21347253
Trans EPA ID:	CAR000052803
Trans Name:	Not reported
Trans 2 EPA ID:	UTD981552425
Trans 2 Name:	Not reported
TSDF EPA ID:	WAD991281767
Trans Name:	Not reported

DRAFT

SJSU-ART (31) (Continued) **S113180201**

TSDF Alt EPA ID:	Not reported
TSDF Alt Name:	Not reported
Waste Code Description:	551 - Laboratory waste chemicals 561 Detergent and soap
RCRA Code:	D008
Meth Code:	- Not reported
Quantity Tons:	0.0875
Waste Quantity:	175
Quantity Unit:	P
Additional Code 1:	Not reported
Additional Code 2:	Not reported
Additional Code 3:	Not reported
Additional Code 4:	Not reported
Additional Code 5:	Not reported
Shipment Date:	Not reported
Creation Date:	Not reported
Receipt Date:	Not reported
Manifest ID:	21347253
Trans EPA ID:	CAR000052803
Trans Name:	Not reported
Trans 2 EPA ID:	UTD981552425
Trans 2 Name:	Not reported
TSDF EPA ID:	WAD991281767
Trans Name:	Not reported
TSDF Alt EPA ID:	Not reported
TSDF Alt Name:	Not reported
Waste Code Description:	551 - Laboratory waste chemicals 561 Detergent and soap
RCRA Code:	D002
Meth Code:	- Not reported
Quantity Tons:	0.1875
Waste Quantity:	375
Quantity Unit:	P
Additional Code 1:	Not reported
Additional Code 2:	Not reported
Additional Code 3:	Not reported
Additional Code 4:	Not reported
Additional Code 5:	Not reported
Shipment Date:	Not reported
Creation Date:	Not reported
Receipt Date:	Not reported
Manifest ID:	21347253
Trans EPA ID:	CAR000052803
Trans Name:	Not reported
Trans 2 EPA ID:	UTD981552425
Trans 2 Name:	Not reported
TSDF EPA ID:	WAD991281767
Trans Name:	Not reported
TSDF Alt EPA ID:	Not reported
TSDF Alt Name:	Not reported
Waste Code Description:	- Not reported
RCRA Code:	D001
Meth Code:	- Not reported
Quantity Tons:	0.01
Waste Quantity:	20
Quantity Unit:	P
Additional Code 1:	Not reported

DRAFT

SJSU-ART (31) (Continued) **S113180201**

Additional Code 2:	Not reported
Additional Code 3:	Not reported
Additional Code 4:	Not reported
Additional Code 5:	Not reported
Shipment Date:	Not reported
Creation Date:	Not reported
Receipt Date:	Not reported
Manifest ID:	21347253
Trans EPA ID:	CAR000052803
Trans Name:	Not reported
Trans 2 EPA ID:	UTD981552425
Trans 2 Name:	Not reported
TSDF EPA ID:	WAD991281767
Trans Name:	Not reported
TSDF Alt EPA ID:	Not reported
TSDF Alt Name:	Not reported
Waste Code Description:	551 - Laboratory waste chemicals 561 Detergent and soap
RCRA Code:	D003
Meth Code:	- Not reported
Quantity Tons:	0.0025
Waste Quantity:	5
Quantity Unit:	P
Additional Code 1:	Not reported
Additional Code 2:	Not reported
Additional Code 3:	Not reported
Additional Code 4:	Not reported
Additional Code 5:	Not reported
Shipment Date:	Not reported
Creation Date:	Not reported
Receipt Date:	Not reported
Manifest ID:	21347253
Trans EPA ID:	CAR000052803
Trans Name:	Not reported
Trans 2 EPA ID:	UTD981552425
Trans 2 Name:	Not reported
TSDF EPA ID:	WAD991281767
Trans Name:	Not reported
TSDF Alt EPA ID:	Not reported
TSDF Alt Name:	Not reported
Waste Code Description:	551 - Laboratory waste chemicals 561 Detergent and soap
RCRA Code:	D003
Meth Code:	- Not reported
Quantity Tons:	0.0005
Waste Quantity:	1
Quantity Unit:	P
Additional Code 1:	Not reported
Additional Code 2:	Not reported
Additional Code 3:	Not reported
Additional Code 4:	Not reported
Additional Code 5:	Not reported
Shipment Date:	Not reported
Creation Date:	Not reported
Receipt Date:	Not reported
Manifest ID:	21347253

DRAFT

SJSU-ART (31) (Continued) **S113180201**

Trans EPA ID:	CAR000052803
Trans Name:	Not reported
Trans 2 EPA ID:	UTD981552425
Trans 2 Name:	Not reported
TSDF EPA ID:	WAD991281767
Trans Name:	Not reported
TSDF Alt EPA ID:	Not reported
TSDF Alt Name:	Not reported
Waste Code Description:	- Not reported
RCRA Code:	D001
Meth Code:	- Not reported
Quantity Tons:	0.01
Waste Quantity:	20
Quantity Unit:	P
Additional Code 1:	Not reported
Additional Code 2:	Not reported
Additional Code 3:	Not reported
Additional Code 4:	Not reported
Additional Code 5:	Not reported
Shipment Date:	Not reported
Creation Date:	Not reported
Receipt Date:	Not reported
Manifest ID:	21347253
Trans EPA ID:	CAR000052803
Trans Name:	Not reported
Trans 2 EPA ID:	UTD981552425
Trans 2 Name:	Not reported
TSDF EPA ID:	WAD991281767
Trans Name:	Not reported
TSDF Alt EPA ID:	Not reported
TSDF Alt Name:	Not reported
Waste Code Description:	- Not reported
RCRA Code:	D001
Meth Code:	- Not reported
Quantity Tons:	0.02
Waste Quantity:	40
Quantity Unit:	P
Additional Code 1:	Not reported
Additional Code 2:	Not reported
Additional Code 3:	Not reported
Additional Code 4:	Not reported
Additional Code 5:	Not reported
Shipment Date:	Not reported
Creation Date:	Not reported
Receipt Date:	Not reported
Manifest ID:	21347253
Trans EPA ID:	CAR000052803
Trans Name:	Not reported
Trans 2 EPA ID:	UTD981552425
Trans 2 Name:	Not reported
TSDF EPA ID:	WAD991281767
Trans Name:	Not reported
TSDF Alt EPA ID:	Not reported
TSDF Alt Name:	Not reported
Waste Code Description:	- Not reported

DRAFT

SJSU-ART (31) (Continued) **S113180201**

RCRA Code: D001
Meth Code: - Not reported
Quantity Tons: 0.45
Waste Quantity: 900
Quantity Unit: P
Additional Code 1: Not reported
Additional Code 2: Not reported
Additional Code 3: Not reported
Additional Code 4: Not reported
Additional Code 5: Not reported

Additional Info:
Year: 2004
Gen EPA ID: CAT080031206

Shipment Date: Not reported
Creation Date: Not reported
Receipt Date: Not reported
Manifest ID: 23751540
Trans EPA ID: NJD080631369
Trans Name: ONYX ENVIRONMENTAL SVCS LLC
Trans 2 EPA ID: CAD004778742
Trans 2 Name: STURGEON AND SON INC
TSDF EPA ID: CAT080014079
Trans Name: ONYX ENVIRONMENTAL SERVICES LLC
TSDF Alt EPA ID: CAT080014079
TSDF Alt Name: Not reported
Waste Code Description: 551 - Laboratory waste chemicals 561 Detergent and soap
RCRA Code: D009
Meth Code: H01 - Transfer Station
Quantity Tons: 0.0025
Waste Quantity: 5
Quantity Unit: P
Additional Code 1: Not reported
Additional Code 2: Not reported
Additional Code 3: Not reported
Additional Code 4: Not reported
Additional Code 5: Not reported

Shipment Date: Not reported
Creation Date: Not reported
Receipt Date: Not reported
Manifest ID: 23751540
Trans EPA ID: NJD080631369
Trans Name: ONYX ENVIRONMENTAL SVCS LLC
Trans 2 EPA ID: CAD004778742
Trans 2 Name: STURGEON AND SON INC
TSDF EPA ID: CAT080014079
Trans Name: ONYX ENVIRONMENTAL SERVICES LLC
TSDF Alt EPA ID: CAT080014079
TSDF Alt Name: Not reported
Waste Code Description: 352 - Other organic solids
RCRA Code: D008
Meth Code: H01 - Transfer Station
Quantity Tons: 0.075
Waste Quantity: 150
Quantity Unit: P

DRAFT

SJSU-ART (31) (Continued) **S113180201**

Additional Code 1:	Not reported
Additional Code 2:	Not reported
Additional Code 3:	Not reported
Additional Code 4:	Not reported
Additional Code 5:	Not reported
Shipment Date:	Not reported
Creation Date:	Not reported
Receipt Date:	Not reported
Manifest ID:	23751540
Trans EPA ID:	NJD080631369
Trans Name:	ONYX ENVIRONMENTAL SVCS LLC
Trans 2 EPA ID:	CAD004778742
Trans 2 Name:	STURGEON AND SON INC
TSDF EPA ID:	CAT080014079
Trans Name:	ONYX ENVIRONMENTAL SERVICES LLC
TSDF Alt EPA ID:	CAT080014079
TSDF Alt Name:	Not reported
Waste Code Description:	181 - Other inorganic solid waste Organics
RCRA Code:	F003
Meth Code:	H01 - Transfer Station
Quantity Tons:	0.0025
Waste Quantity:	5
Quantity Unit:	P
Additional Code 1:	Not reported
Additional Code 2:	Not reported
Additional Code 3:	Not reported
Additional Code 4:	Not reported
Additional Code 5:	Not reported
Shipment Date:	Not reported
Creation Date:	Not reported
Receipt Date:	Not reported
Manifest ID:	23751540
Trans EPA ID:	NJD080631369
Trans Name:	ONYX ENVIRONMENTAL SVCS LLC
Trans 2 EPA ID:	CAD004778742
Trans 2 Name:	STURGEON AND SON INC
TSDF EPA ID:	CAT080014079
Trans Name:	ONYX ENVIRONMENTAL SERVICES LLC
TSDF Alt EPA ID:	CAT080014079
TSDF Alt Name:	Not reported
Waste Code Description:	352 - Other organic solids
RCRA Code:	F002
Meth Code:	H01 - Transfer Station
Quantity Tons:	0.1
Waste Quantity:	200
Quantity Unit:	P
Additional Code 1:	Not reported
Additional Code 2:	Not reported
Additional Code 3:	Not reported
Additional Code 4:	Not reported
Additional Code 5:	Not reported
Shipment Date:	Not reported
Creation Date:	Not reported
Receipt Date:	Not reported

DRAFT

SJSU-ART (31) (Continued) **S113180201**

Manifest ID:	23751540
Trans EPA ID:	NJD080631369
Trans Name:	ONYX ENVIRONMENTAL SVCS LLC
Trans 2 EPA ID:	CAD004778742
Trans 2 Name:	STURGEON AND SON INC
TSDF EPA ID:	CAT080014079
Trans Name:	ONYX ENVIRONMENTAL SERVICES LLC
TSDF Alt EPA ID:	CAT080014079
TSDF Alt Name:	Not reported
Waste Code Description:	331 - Off-specification, aged, or surplus organics
RCRA Code:	NONE
Meth Code:	H01 - Transfer Station
Quantity Tons:	0.2225
Waste Quantity:	445
Quantity Unit:	P
Additional Code 1:	Not reported
Additional Code 2:	Not reported
Additional Code 3:	Not reported
Additional Code 4:	Not reported
Additional Code 5:	Not reported
Shipment Date:	Not reported
Creation Date:	Not reported
Receipt Date:	Not reported
Manifest ID:	23751540
Trans EPA ID:	NJD080631369
Trans Name:	ONYX ENVIRONMENTAL SVCS LLC
Trans 2 EPA ID:	CAD004778742
Trans 2 Name:	STURGEON AND SON INC
TSDF EPA ID:	CAT080014079
Trans Name:	ONYX ENVIRONMENTAL SERVICES LLC
TSDF Alt EPA ID:	CAT080014079
TSDF Alt Name:	Not reported
Waste Code Description:	331 - Off-specification, aged, or surplus organics
RCRA Code:	NONE
Meth Code:	H01 - Transfer Station
Quantity Tons:	0.4
Waste Quantity:	800
Quantity Unit:	P
Additional Code 1:	Not reported
Additional Code 2:	Not reported
Additional Code 3:	Not reported
Additional Code 4:	Not reported
Additional Code 5:	Not reported
Shipment Date:	Not reported
Creation Date:	Not reported
Receipt Date:	Not reported
Manifest ID:	23311452
Trans EPA ID:	NJD080631369
Trans Name:	ONYX ENVIRONMENTAL SVCS LLC
Trans 2 EPA ID:	CAD004778742
Trans 2 Name:	STURGEON AND SON INC
TSDF EPA ID:	CAT080014079
Trans Name:	ONYX ENVIRONMENTAL SERVICES LLC
TSDF Alt EPA ID:	CAT080014079
TSDF Alt Name:	Not reported

DRAFT

SJSU-ART (31) (Continued) **S113180201**

Waste Code Description:	551 - Laboratory waste chemicals 561 Detergent and soap
RCRA Code:	D001
Meth Code:	H01 - Transfer Station
Quantity Tons:	0.0025
Waste Quantity:	5
Quantity Unit:	P
Additional Code 1:	Not reported
Additional Code 2:	Not reported
Additional Code 3:	Not reported
Additional Code 4:	Not reported
Additional Code 5:	Not reported
Shipment Date:	Not reported
Creation Date:	Not reported
Receipt Date:	Not reported
Manifest ID:	23311452
Trans EPA ID:	NJD080631369
Trans Name:	ONYX ENVIRONMENTAL SVCS LLC
Trans 2 EPA ID:	CAD004778742
Trans 2 Name:	STURGEON AND SON INC
TSDF EPA ID:	CAT080014079
Trans Name:	ONYX ENVIRONMENTAL SERVICES LLC
TSDF Alt EPA ID:	CAT080014079
TSDF Alt Name:	Not reported
Waste Code Description:	791 - Liquids with pH < 2 792 Liquids with pH < 2 with metals
RCRA Code:	D001
Meth Code:	H01 - Transfer Station
Quantity Tons:	0.0175
Waste Quantity:	35
Quantity Unit:	P
Additional Code 1:	Not reported
Additional Code 2:	Not reported
Additional Code 3:	Not reported
Additional Code 4:	Not reported
Additional Code 5:	Not reported
Shipment Date:	Not reported
Creation Date:	Not reported
Receipt Date:	Not reported
Manifest ID:	23311452
Trans EPA ID:	NJD080631369
Trans Name:	ONYX ENVIRONMENTAL SVCS LLC
Trans 2 EPA ID:	CAD004778742
Trans 2 Name:	STURGEON AND SON INC
TSDF EPA ID:	CAT080014079
Trans Name:	ONYX ENVIRONMENTAL SERVICES LLC
TSDF Alt EPA ID:	CAT080014079
TSDF Alt Name:	Not reported
Waste Code Description:	551 - Laboratory waste chemicals 561 Detergent and soap
RCRA Code:	D001
Meth Code:	H01 - Transfer Station
Quantity Tons:	0.1
Waste Quantity:	200
Quantity Unit:	P
Additional Code 1:	Not reported
Additional Code 2:	Not reported
Additional Code 3:	Not reported

DRAFT

SJSU-ART (31) (Continued) **S113180201**

Additional Code 4:	Not reported
Additional Code 5:	Not reported
Shipment Date:	Not reported
Creation Date:	Not reported
Receipt Date:	Not reported
Manifest ID:	23311452
Trans EPA ID:	NJD080631369
Trans Name:	ONYX ENVIRONMENTAL SVCS LLC
Trans 2 EPA ID:	CAD004778742
Trans 2 Name:	STURGEON AND SON INC
TSDF EPA ID:	CAT080014079
Trans Name:	ONYX ENVIRONMENTAL SERVICES LLC
TSDF Alt EPA ID:	CAT080014079
TSDF Alt Name:	Not reported
Waste Code Description:	551 - Laboratory waste chemicals 561 Detergent and soap
RCRA Code:	D001
Meth Code:	H01 - Transfer Station
Quantity Tons:	0.0025
Waste Quantity:	5
Quantity Unit:	P
Additional Code 1:	Not reported
Additional Code 2:	Not reported
Additional Code 3:	Not reported
Additional Code 4:	Not reported
Additional Code 5:	Not reported

Additional Info:

Year:	2007
Gen EPA ID:	CAT080031206
Shipment Date:	20071109
Creation Date:	2/29/2008 18:30:19
Receipt Date:	20071109
Manifest ID:	003307757JJK
Trans EPA ID:	CAD982413262
Trans Name:	EVERGREEN ENVIRONMENTAL SERVICES
Trans 2 EPA ID:	Not reported
Trans 2 Name:	Not reported
TSDF EPA ID:	CAD980887418
Trans Name:	EVERGREEN OIL INC
TSDF Alt EPA ID:	Not reported
TSDF Alt Name:	Not reported
Waste Code Description:	223 - Unspecified oil-containing waste
RCRA Code:	Not reported
Meth Code:	- Not reported
Quantity Tons:	5.004
Waste Quantity:	1200
Quantity Unit:	G
Additional Code 1:	Not reported
Additional Code 2:	Not reported
Additional Code 3:	Not reported
Additional Code 4:	Not reported
Additional Code 5:	Not reported
Shipment Date:	20071018
Creation Date:	Not reported

DRAFT

SJSU-ART (31) (Continued) **S113180201**

Receipt Date:	Not reported
Manifest ID:	000128097VES
Trans EPA ID:	NJD080631369
Trans Name:	VEOLIA ES TECHNICAL SOLUTIONS
Trans 2 EPA ID:	CAD004778742
Trans 2 Name:	STURGEON AND SON INC
TSDF EPA ID:	CAD008302903
Trans Name:	VEOLIA ES TECHNICAL SOLUTIONS LLC
TSDF Alt EPA ID:	Not reported
TSDF Alt Name:	Not reported
Waste Code Description:	343 - Unspecified organic liquid mixture
RCRA Code:	D001
Meth Code:	H061 - Fuel Blending Prior To Energy Recovery At Another Site
Quantity Tons:	0.16
Waste Quantity:	320
Quantity Unit:	P
Additional Code 1:	Not reported
Additional Code 2:	Not reported
Additional Code 3:	Not reported
Additional Code 4:	Not reported
Additional Code 5:	Not reported

Shipment Date:	20071018
Creation Date:	Not reported
Receipt Date:	Not reported
Manifest ID:	000128097VES
Trans EPA ID:	NJD080631369
Trans Name:	VEOLIA ES TECHNICAL SOLUTIONS
Trans 2 EPA ID:	CAD004778742
Trans 2 Name:	STURGEON AND SON INC
TSDF EPA ID:	CAD008302903
Trans Name:	VEOLIA ES TECHNICAL SOLUTIONS LLC
TSDF Alt EPA ID:	Not reported
TSDF Alt Name:	Not reported
Waste Code Description:	331 - Off-specification, aged, or surplus organics
RCRA Code:	D035
Meth Code:	H061 - Fuel Blending Prior To Energy Recovery At Another Site
Quantity Tons:	0.075
Waste Quantity:	150
Quantity Unit:	P
Additional Code 1:	D001
Additional Code 2:	Not reported
Additional Code 3:	Not reported
Additional Code 4:	Not reported
Additional Code 5:	Not reported

Shipment Date:	20071018
Creation Date:	Not reported
Receipt Date:	Not reported
Manifest ID:	000128097VES
Trans EPA ID:	NJD080631369
Trans Name:	VEOLIA ES TECHNICAL SOLUTIONS
Trans 2 EPA ID:	CAD004778742
Trans 2 Name:	STURGEON AND SON INC
TSDF EPA ID:	CAD008302903
Trans Name:	VEOLIA ES TECHNICAL SOLUTIONS LLC
TSDF Alt EPA ID:	Not reported

DRAFT

SJSU-ART (31) (Continued) **S113180201**

TSDF Alt Name:	Not reported
Waste Code Description:	551 - Laboratory waste chemicals 561 Detergent and soap
RCRA Code:	D002
Meth Code:	H141 - Storage, Bulking, And/Or Transfer Off Site--No Treatment/Reovery (H010-H129) Or (H131-H135)
Quantity Tons:	0.0225
Waste Quantity:	45
Quantity Unit:	P
Additional Code 1:	D001
Additional Code 2:	Not reported
Additional Code 3:	Not reported
Additional Code 4:	Not reported
Additional Code 5:	Not reported
Shipment Date:	20071018
Creation Date:	Not reported
Receipt Date:	Not reported
Manifest ID:	000128097VES
Trans EPA ID:	NJD080631369
Trans Name:	VEOLIA ES TECHNICAL SOLUTIONS
Trans 2 EPA ID:	CAD004778742
Trans 2 Name:	STURGEON AND SON INC
TSDF EPA ID:	CAD008302903
Trans Name:	VEOLIA ES TECHNICAL SOLUTIONS LLC
TSDF Alt EPA ID:	Not reported
TSDF Alt Name:	Not reported
Waste Code Description:	551 - Laboratory waste chemicals 561 Detergent and soap
RCRA Code:	D003
Meth Code:	H141 - Storage, Bulking, And/Or Transfer Off Site--No Treatment/Reovery (H010-H129) Or (H131-H135)
Quantity Tons:	0.005
Waste Quantity:	10
Quantity Unit:	P
Additional Code 1:	D002
Additional Code 2:	D001
Additional Code 3:	Not reported
Additional Code 4:	Not reported
Additional Code 5:	Not reported
Shipment Date:	20071018
Creation Date:	Not reported
Receipt Date:	Not reported
Manifest ID:	000128097VES
Trans EPA ID:	NJD080631369
Trans Name:	VEOLIA ES TECHNICAL SOLUTIONS
Trans 2 EPA ID:	CAD004778742
Trans 2 Name:	STURGEON AND SON INC
TSDF EPA ID:	CAD008302903
Trans Name:	VEOLIA ES TECHNICAL SOLUTIONS LLC
TSDF Alt EPA ID:	Not reported
TSDF Alt Name:	Not reported
Waste Code Description:	- Not reported
RCRA Code:	D003
Meth Code:	H141 - Storage, Bulking, And/Or Transfer Off Site--No Treatment/Reovery (H010-H129) Or (H131-H135)
Quantity Tons:	0.0025
Waste Quantity:	5

DRAFT

SJSU-ART (31) (Continued) **S113180201**

Quantity Unit:	P
Additional Code 1:	D001
Additional Code 2:	Not reported
Additional Code 3:	Not reported
Additional Code 4:	Not reported
Additional Code 5:	Not reported
Shipment Date:	20071018
Creation Date:	Not reported
Receipt Date:	Not reported
Manifest ID:	000128097VES
Trans EPA ID:	NJD080631369
Trans Name:	VEOLIA ES TECHNICAL SOLUTIONS
Trans 2 EPA ID:	CAD004778742
Trans 2 Name:	STURGEON AND SON INC
TSDF EPA ID:	CAD008302903
Trans Name:	VEOLIA ES TECHNICAL SOLUTIONS LLC
TSDF Alt EPA ID:	Not reported
TSDF Alt Name:	Not reported
Waste Code Description:	551 - Laboratory waste chemicals 561 Detergent and soap
RCRA Code:	D001
Meth Code:	H141 - Storage, Bulking, And/Or Transfer Off Site--No Treatment/Reovery (H010-H129) Or (H131-H135)
Quantity Tons:	0.0175
Waste Quantity:	35
Quantity Unit:	P
Additional Code 1:	Not reported
Additional Code 2:	Not reported
Additional Code 3:	Not reported
Additional Code 4:	Not reported
Additional Code 5:	Not reported
Shipment Date:	20071018
Creation Date:	Not reported
Receipt Date:	Not reported
Manifest ID:	000128097VES
Trans EPA ID:	NJD080631369
Trans Name:	VEOLIA ES TECHNICAL SOLUTIONS
Trans 2 EPA ID:	CAD004778742
Trans 2 Name:	STURGEON AND SON INC
TSDF EPA ID:	CAD008302903
Trans Name:	VEOLIA ES TECHNICAL SOLUTIONS LLC
TSDF Alt EPA ID:	Not reported
TSDF Alt Name:	Not reported
Waste Code Description:	551 - Laboratory waste chemicals 561 Detergent and soap
RCRA Code:	F005
Meth Code:	H141 - Storage, Bulking, And/Or Transfer Off Site--No Treatment/Reovery (H010-H129) Or (H131-H135)
Quantity Tons:	0.125
Waste Quantity:	250
Quantity Unit:	P
Additional Code 1:	F003
Additional Code 2:	F002
Additional Code 3:	D002
Additional Code 4:	D001
Additional Code 5:	Not reported

DRAFT

SJSU-ART (31) (Continued) **S113180201**

Shipment Date:	20071018
Creation Date:	Not reported
Receipt Date:	Not reported
Manifest ID:	000128097VES
Trans EPA ID:	NJD080631369
Trans Name:	VEOLIA ES TECHNICAL SOLUTIONS
Trans 2 EPA ID:	CAD004778742
Trans 2 Name:	STURGEON AND SON INC
TSDF EPA ID:	CAD008302903
Trans Name:	VEOLIA ES TECHNICAL SOLUTIONS LLC
TSDF Alt EPA ID:	Not reported
TSDF Alt Name:	Not reported
Waste Code Description:	551 - Laboratory waste chemicals 561 Detergent and soap
RCRA Code:	D002
Meth Code:	H141 - Storage, Bulking, And/Or Transfer Off Site--No Treatment/Reovery (H010-H129) Or (H131-H135)
Quantity Tons:	0.0125
Waste Quantity:	25
Quantity Unit:	P
Additional Code 1:	D001
Additional Code 2:	Not reported
Additional Code 3:	Not reported
Additional Code 4:	Not reported
Additional Code 5:	Not reported

Shipment Date:	20071018
Creation Date:	Not reported
Receipt Date:	Not reported
Manifest ID:	000128097VES
Trans EPA ID:	NJD080631369
Trans Name:	VEOLIA ES TECHNICAL SOLUTIONS
Trans 2 EPA ID:	CAD004778742
Trans 2 Name:	STURGEON AND SON INC
TSDF EPA ID:	CAD008302903
Trans Name:	VEOLIA ES TECHNICAL SOLUTIONS LLC
TSDF Alt EPA ID:	Not reported
TSDF Alt Name:	Not reported
Waste Code Description:	551 - Laboratory waste chemicals 561 Detergent and soap
RCRA Code:	D001
Meth Code:	H141 - Storage, Bulking, And/Or Transfer Off Site--No Treatment/Reovery (H010-H129) Or (H131-H135)
Quantity Tons:	0.0125
Waste Quantity:	25
Quantity Unit:	P
Additional Code 1:	Not reported
Additional Code 2:	Not reported
Additional Code 3:	Not reported
Additional Code 4:	Not reported
Additional Code 5:	Not reported

Additional Info:

Year:	2010
Gen EPA ID:	CAT080031206

Shipment Date:	20101124
Creation Date:	2/18/2011 18:30:08
Receipt Date:	20101209

DRAFT

SJSU-ART (31) (Continued) **S113180201**

Manifest ID:	007300757JJK
Trans EPA ID:	CAL000298854
Trans Name:	BAYVIEW ENVIRONMENTAL SERVICES
Trans 2 EPA ID:	CAD983608258
Trans 2 Name:	OCEAN BLUE ENVIRONMENTAL
TSDF EPA ID:	CAD028409019
Trans Name:	CROSBY & OVERTON INC
TSDF Alt EPA ID:	Not reported
TSDF Alt Name:	Not reported
Waste Code Description:	181 - Other inorganic solid waste Organics
RCRA Code:	D008
Meth Code:	H141 - Storage, Bulking, And/Or Transfer Off Site--No Treatment/Reovery (H010-H129) Or (H131-H135)
Quantity Tons:	0.0075
Waste Quantity:	15
Quantity Unit:	P
Additional Code 1:	Not reported
Additional Code 2:	Not reported
Additional Code 3:	Not reported
Additional Code 4:	Not reported
Additional Code 5:	Not reported
Shipment Date:	20101101
Creation Date:	1/3/2011 18:31:10
Receipt Date:	20101116
Manifest ID:	007918095JJK
Trans EPA ID:	CAR000037283
Trans Name:	WORLD ENVIRONMENTAL & ENERGY INC
Trans 2 EPA ID:	CAR000153395
Trans 2 Name:	C&H VETERAN ENTERPRISES
TSDF EPA ID:	CAT000646117
Trans Name:	CHEMICAL WASTE MANAGEMENT INC
TSDF Alt EPA ID:	Not reported
TSDF Alt Name:	Not reported
Waste Code Description:	181 - Other inorganic solid waste Organics
RCRA Code:	D008
Meth Code:	H132 - Landfill Or Surface Impoundment That Will Be Closed As Landfill(To Include On-Site Treatment And/Or Stabilization)
Quantity Tons:	0.075
Waste Quantity:	150
Quantity Unit:	P
Additional Code 1:	Not reported
Additional Code 2:	Not reported
Additional Code 3:	Not reported
Additional Code 4:	Not reported
Additional Code 5:	Not reported
Shipment Date:	20101018
Creation Date:	Not reported
Receipt Date:	Not reported
Manifest ID:	000438899VES
Trans EPA ID:	NJD080631369
Trans Name:	VEOLIA ES TECHNICAL SOLUTIONS
Trans 2 EPA ID:	MOD095038998
Trans 2 Name:	TRI-STATE MOTOR TRANSIT CO
TSDF EPA ID:	CAD008302903
Trans Name:	VEOLIA ES TECHNICAL SOLUTIONS LLC

DRAFT

SJSU-ART (31) (Continued) **S113180201**

TSDF Alt EPA ID:	Not reported
TSDF Alt Name:	Not reported
Waste Code Description:	551 - Laboratory waste chemicals 561 Detergent and soap
RCRA Code:	U080
Meth Code:	H141 - Storage, Bulking, And/Or Transfer Off Site--No Treatment/Reovery (H010-H129) Or (H131-H135)
Quantity Tons:	0.125
Waste Quantity:	250
Quantity Unit:	P
Additional Code 1:	F005
Additional Code 2:	F003
Additional Code 3:	F002
Additional Code 4:	F001
Additional Code 5:	Not reported
Shipment Date:	20101018
Creation Date:	Not reported
Receipt Date:	Not reported
Manifest ID:	000438899VES
Trans EPA ID:	NJD080631369
Trans Name:	VEOLIA ES TECHNICAL SOLUTIONS
Trans 2 EPA ID:	MOD095038998
Trans 2 Name:	TRI-STATE MOTOR TRANSIT CO
TSDF EPA ID:	CAD008302903
Trans Name:	VEOLIA ES TECHNICAL SOLUTIONS LLC
TSDF Alt EPA ID:	Not reported
TSDF Alt Name:	Not reported
Waste Code Description:	551 - Laboratory waste chemicals 561 Detergent and soap
RCRA Code:	F003
Meth Code:	H141 - Storage, Bulking, And/Or Transfer Off Site--No Treatment/Reovery (H010-H129) Or (H131-H135)
Quantity Tons:	0.1125
Waste Quantity:	225
Quantity Unit:	P
Additional Code 1:	D001
Additional Code 2:	Not reported
Additional Code 3:	Not reported
Additional Code 4:	Not reported
Additional Code 5:	Not reported
Shipment Date:	20101018
Creation Date:	Not reported
Receipt Date:	Not reported
Manifest ID:	000438899VES
Trans EPA ID:	NJD080631369
Trans Name:	VEOLIA ES TECHNICAL SOLUTIONS
Trans 2 EPA ID:	MOD095038998
Trans 2 Name:	TRI-STATE MOTOR TRANSIT CO
TSDF EPA ID:	CAD008302903
Trans Name:	VEOLIA ES TECHNICAL SOLUTIONS LLC
TSDF Alt EPA ID:	Not reported
TSDF Alt Name:	Not reported
Waste Code Description:	551 - Laboratory waste chemicals 561 Detergent and soap
RCRA Code:	U220
Meth Code:	H141 - Storage, Bulking, And/Or Transfer Off Site--No Treatment/Reovery (H010-H129) Or (H131-H135)
Quantity Tons:	0.1

DRAFT

SJSU-ART (31) (Continued) **S113180201**

Waste Quantity:	200
Quantity Unit:	P
Additional Code 1:	F005
Additional Code 2:	F003
Additional Code 3:	F002
Additional Code 4:	F001
Additional Code 5:	Not reported
Shipment Date:	20101018
Creation Date:	Not reported
Receipt Date:	Not reported
Manifest ID:	000438899VES
Trans EPA ID:	NJD080631369
Trans Name:	VEOLIA ES TECHNICAL SOLUTIONS
Trans 2 EPA ID:	MOD095038998
Trans 2 Name:	TRI-STATE MOTOR TRANSIT CO
TSDF EPA ID:	CAD008302903
Trans Name:	VEOLIA ES TECHNICAL SOLUTIONS LLC
TSDF Alt EPA ID:	Not reported
TSDF Alt Name:	Not reported
Waste Code Description:	214 - Unspecified solvent mixture
RCRA Code:	F005
Meth Code:	H061 - Fuel Blending Prior To Energy Recovery At Another Site
Quantity Tons:	0.24
Waste Quantity:	480
Quantity Unit:	P
Additional Code 1:	F003
Additional Code 2:	F002
Additional Code 3:	F001
Additional Code 4:	D001
Additional Code 5:	Not reported
Shipment Date:	20101018
Creation Date:	Not reported
Receipt Date:	Not reported
Manifest ID:	000438899VES
Trans EPA ID:	NJD080631369
Trans Name:	VEOLIA ES TECHNICAL SOLUTIONS
Trans 2 EPA ID:	MOD095038998
Trans 2 Name:	TRI-STATE MOTOR TRANSIT CO
TSDF EPA ID:	CAD008302903
Trans Name:	VEOLIA ES TECHNICAL SOLUTIONS LLC
TSDF Alt EPA ID:	Not reported
TSDF Alt Name:	Not reported
Waste Code Description:	343 - Unspecified organic liquid mixture
RCRA Code:	D001
Meth Code:	H061 - Fuel Blending Prior To Energy Recovery At Another Site
Quantity Tons:	0.12
Waste Quantity:	240
Quantity Unit:	P
Additional Code 1:	Not reported
Additional Code 2:	Not reported
Additional Code 3:	Not reported
Additional Code 4:	Not reported
Additional Code 5:	Not reported
Shipment Date:	20101018

DRAFT

SJSU-ART (31) (Continued) **S113180201**

Creation Date:	Not reported
Receipt Date:	Not reported
Manifest ID:	000438899VES
Trans EPA ID:	NJD080631369
Trans Name:	VEOLIA ES TECHNICAL SOLUTIONS
Trans 2 EPA ID:	MOD095038998
Trans 2 Name:	TRI-STATE MOTOR TRANSIT CO
TSDF EPA ID:	CAD008302903
Trans Name:	VEOLIA ES TECHNICAL SOLUTIONS LLC
TSDF Alt EPA ID:	Not reported
TSDF Alt Name:	Not reported
Waste Code Description:	551 - Laboratory waste chemicals 561 Detergent and soap
RCRA Code:	D001
Meth Code:	H141 - Storage, Bulking, And/Or Transfer Off Site--No Treatment/Reovery (H010-H129) Or (H131-H135)
Quantity Tons:	0.125
Waste Quantity:	250
Quantity Unit:	P
Additional Code 1:	Not reported
Additional Code 2:	Not reported
Additional Code 3:	Not reported
Additional Code 4:	Not reported
Additional Code 5:	Not reported
Shipment Date:	20101018
Creation Date:	Not reported
Receipt Date:	Not reported
Manifest ID:	000438899VES
Trans EPA ID:	NJD080631369
Trans Name:	VEOLIA ES TECHNICAL SOLUTIONS
Trans 2 EPA ID:	MOD095038998
Trans 2 Name:	TRI-STATE MOTOR TRANSIT CO
TSDF EPA ID:	CAD008302903
Trans Name:	VEOLIA ES TECHNICAL SOLUTIONS LLC
TSDF Alt EPA ID:	Not reported
TSDF Alt Name:	Not reported
Waste Code Description:	551 - Laboratory waste chemicals 561 Detergent and soap
RCRA Code:	D001
Meth Code:	H141 - Storage, Bulking, And/Or Transfer Off Site--No Treatment/Reovery (H010-H129) Or (H131-H135)
Quantity Tons:	0.06
Waste Quantity:	120
Quantity Unit:	P
Additional Code 1:	Not reported
Additional Code 2:	Not reported
Additional Code 3:	Not reported
Additional Code 4:	Not reported
Additional Code 5:	Not reported
Shipment Date:	20101018
Creation Date:	Not reported
Receipt Date:	Not reported
Manifest ID:	000438899VES
Trans EPA ID:	NJD080631369
Trans Name:	VEOLIA ES TECHNICAL SOLUTIONS
Trans 2 EPA ID:	MOD095038998
Trans 2 Name:	TRI-STATE MOTOR TRANSIT CO

DRAFT

SJSU-ART (31) (Continued) **S113180201**

TSDF EPA ID: CAD008302903
Trans Name: VEOLIA ES TECHNICAL SOLUTIONS LLC
TSDF Alt EPA ID: Not reported
TSDF Alt Name: Not reported
Waste Code Description: 551 - Laboratory waste chemicals 561 Detergent and soap
RCRA Code: U095
Meth Code: H141 - Storage, Bulking, And/Or Transfer Off Site--No Treatment/Reovery (H010-H129) Or (H131-H135)
Quantity Tons: 0.0875
Waste Quantity: 175
Quantity Unit: P
Additional Code 1: F002
Additional Code 2: F001
Additional Code 3: D022
Additional Code 4: Not reported
Additional Code 5: Not reported

Additional Info:
Year: 2011
Gen EPA ID: CAT080031206

Shipment Date: 20111027
Creation Date: 12/27/2011 18:30:38
Receipt Date: 20111104
Manifest ID: 007624299JJK
Trans EPA ID: CAL000190758
Trans Name: JANUS CORPORATION
Trans 2 EPA ID: CAR000037283
Trans 2 Name: WORLD ENVIRONMENTAL
TSDF EPA ID: CAT000646117
Trans Name: KETTLEMAN HILLS
TSDF Alt EPA ID: Not reported
TSDF Alt Name: Not reported
Waste Code Description: 352 - Other organic solids
RCRA Code: Not reported
Meth Code: H132 - Landfill Or Surface Impoundment That Will Be Closed As Landfill(To Include On-Site Treatment And/Or Stabilization)
Quantity Tons: 0.1
Waste Quantity: 200
Quantity Unit: P
Additional Code 1: Not reported
Additional Code 2: Not reported
Additional Code 3: Not reported
Additional Code 4: Not reported
Additional Code 5: Not reported

Shipment Date: 20111011
Creation Date: Not reported
Receipt Date: Not reported
Manifest ID: 000542797VES
Trans EPA ID: NJD080631369
Trans Name: VEOLIA ES TECHNICAL SOLUTIONS
Trans 2 EPA ID: CAD982523433
Trans 2 Name: DILLARD TRUCKING INC
TSDF EPA ID: CAD008302903
Trans Name: VEOLIA ES TECHNICAL SOLUTIONS LLC
TSDF Alt EPA ID: Not reported

DRAFT

SJSU-ART (31) (Continued) **S113180201**

TSDF Alt Name:	Not reported
Waste Code Description:	352 - Other organic solids
RCRA Code:	F005
Meth Code:	H061 - Fuel Blending Prior To Energy Recovery At Another Site
Quantity Tons:	0.6
Waste Quantity:	1200
Quantity Unit:	P
Additional Code 1:	F003
Additional Code 2:	F002
Additional Code 3:	D022
Additional Code 4:	Not reported
Additional Code 5:	Not reported
Shipment Date:	20111011
Creation Date:	7/19/2012 22:00:18
Receipt Date:	20111017
Manifest ID:	000542797VES
Trans EPA ID:	NJD080631369
Trans Name:	VEOLIA ES TECHNICAL SOLUTIONS
Trans 2 EPA ID:	CAD982523433
Trans 2 Name:	DILLARD TRUCKING INC
TSDF EPA ID:	CAD008302903
Trans Name:	VEOLIA ES TECHNICAL SOLUTIONS LLC
TSDF Alt EPA ID:	Not reported
TSDF Alt Name:	Not reported
Waste Code Description:	551 - Laboratory waste chemicals 561 Detergent and soap
RCRA Code:	F005
Meth Code:	H141 - Storage, Bulking, And/Or Transfer Off Site--No Treatment/Reovery (H010-H129) Or (H131-H135)
Quantity Tons:	0.0025
Waste Quantity:	5
Quantity Unit:	P
Additional Code 1:	D003
Additional Code 2:	D002
Additional Code 3:	D001
Additional Code 4:	Not reported
Additional Code 5:	Not reported
Shipment Date:	20111011
Creation Date:	7/19/2012 22:00:18
Receipt Date:	20111017
Manifest ID:	000542797VES
Trans EPA ID:	NJD080631369
Trans Name:	VEOLIA ES TECHNICAL SOLUTIONS
Trans 2 EPA ID:	CAD982523433
Trans 2 Name:	DILLARD TRUCKING INC
TSDF EPA ID:	CAD008302903
Trans Name:	VEOLIA ES TECHNICAL SOLUTIONS LLC
TSDF Alt EPA ID:	Not reported
TSDF Alt Name:	Not reported
Waste Code Description:	551 - Laboratory waste chemicals 561 Detergent and soap
RCRA Code:	F003
Meth Code:	H141 - Storage, Bulking, And/Or Transfer Off Site--No Treatment/Reovery (H010-H129) Or (H131-H135)
Quantity Tons:	0.0825
Waste Quantity:	165
Quantity Unit:	P

DRAFT

SJSU-ART (31) (Continued) **S113180201**

Additional Code 1:	D002
Additional Code 2:	D001
Additional Code 3:	Not reported
Additional Code 4:	Not reported
Additional Code 5:	Not reported
Shipment Date:	20111011
Creation Date:	7/19/2012 22:00:18
Receipt Date:	20111017
Manifest ID:	000542797VES
Trans EPA ID:	NJD080631369
Trans Name:	VEOLIA ES TECHNICAL SOLUTIONS
Trans 2 EPA ID:	CAD982523433
Trans 2 Name:	DILLARD TRUCKING INC
TSDF EPA ID:	CAD008302903
Trans Name:	VEOLIA ES TECHNICAL SOLUTIONS LLC
TSDF Alt EPA ID:	Not reported
TSDF Alt Name:	Not reported
Waste Code Description:	214 - Unspecified solvent mixture
RCRA Code:	F005
Meth Code:	H061 - Fuel Blending Prior To Energy Recovery At Another Site
Quantity Tons:	0.4
Waste Quantity:	800
Quantity Unit:	P
Additional Code 1:	F003
Additional Code 2:	F002
Additional Code 3:	F001
Additional Code 4:	D001
Additional Code 5:	Not reported
Shipment Date:	20111011
Creation Date:	7/19/2012 22:00:18
Receipt Date:	20111017
Manifest ID:	000542797VES
Trans EPA ID:	NJD080631369
Trans Name:	VEOLIA ES TECHNICAL SOLUTIONS
Trans 2 EPA ID:	CAD982523433
Trans 2 Name:	DILLARD TRUCKING INC
TSDF EPA ID:	CAD008302903
Trans Name:	VEOLIA ES TECHNICAL SOLUTIONS LLC
TSDF Alt EPA ID:	Not reported
TSDF Alt Name:	Not reported
Waste Code Description:	551 - Laboratory waste chemicals 561 Detergent and soap
RCRA Code:	F005
Meth Code:	H141 - Storage, Bulking, And/Or Transfer Off Site--No Treatment/Reovery (H010-H129) Or (H131-H135)
Quantity Tons:	0.0425
Waste Quantity:	85
Quantity Unit:	P
Additional Code 1:	F003
Additional Code 2:	F002
Additional Code 3:	F001
Additional Code 4:	D001
Additional Code 5:	Not reported
Shipment Date:	20111011
Creation Date:	7/25/2012 18:30:17

DRAFT

SJSU-ART (31) (Continued) **S113180201**

Receipt Date:	20111019
Manifest ID:	000542798VES
Trans EPA ID:	NJD080631369
Trans Name:	VEOLIA ES TECHNICAL SOLUTIONS
Trans 2 EPA ID:	Not reported
Trans 2 Name:	Not reported
TSDF EPA ID:	CAT080014079
Trans Name:	VEOLIA ES TECHNICAL SOLUTIONS LLC
TSDF Alt EPA ID:	Not reported
TSDF Alt Name:	Not reported
Waste Code Description:	331 - Off-specification, aged, or surplus organics
RCRA Code:	D001
Meth Code:	H141 - Storage, Bulking, And/Or Transfer Off Site--No Treatment/Reovery (H010-H129) Or (H131-H135)
Quantity Tons:	0.0375
Waste Quantity:	75
Quantity Unit:	P
Additional Code 1:	Not reported
Additional Code 2:	Not reported
Additional Code 3:	Not reported
Additional Code 4:	Not reported
Additional Code 5:	Not reported
Shipment Date:	20111011
Creation Date:	7/25/2012 18:30:17
Receipt Date:	20111019
Manifest ID:	000542798VES
Trans EPA ID:	NJD080631369
Trans Name:	VEOLIA ES TECHNICAL SOLUTIONS
Trans 2 EPA ID:	Not reported
Trans 2 Name:	Not reported
TSDF EPA ID:	CAT080014079
Trans Name:	VEOLIA ES TECHNICAL SOLUTIONS LLC
TSDF Alt EPA ID:	Not reported
TSDF Alt Name:	Not reported
Waste Code Description:	551 - Laboratory waste chemicals 561 Detergent and soap
RCRA Code:	D003
Meth Code:	H141 - Storage, Bulking, And/Or Transfer Off Site--No Treatment/Reovery (H010-H129) Or (H131-H135)
Quantity Tons:	0.0025
Waste Quantity:	5
Quantity Unit:	P
Additional Code 1:	D001
Additional Code 2:	Not reported
Additional Code 3:	Not reported
Additional Code 4:	Not reported
Additional Code 5:	Not reported
Shipment Date:	20111011
Creation Date:	7/25/2012 18:30:17
Receipt Date:	20111019
Manifest ID:	000542798VES
Trans EPA ID:	NJD080631369
Trans Name:	VEOLIA ES TECHNICAL SOLUTIONS
Trans 2 EPA ID:	Not reported
Trans 2 Name:	Not reported
TSDF EPA ID:	CAT080014079

DRAFT

SJSU-ART (31) (Continued) **S113180201**

Trans Name:	VEOLIA ES TECHNICAL SOLUTIONS LLC
TSDF Alt EPA ID:	Not reported
TSDF Alt Name:	Not reported
Waste Code Description:	551 - Laboratory waste chemicals 561 Detergent and soap
RCRA Code:	D011
Meth Code:	H141 - Storage, Bulking, And/Or Transfer Off Site--No Treatment/Reovery (H010-H129) Or (H131-H135)
Quantity Tons:	0.0125
Waste Quantity:	25
Quantity Unit:	P
Additional Code 1:	D008
Additional Code 2:	D007
Additional Code 3:	D001
Additional Code 4:	Not reported
Additional Code 5:	Not reported
Shipment Date:	20111011
Creation Date:	7/25/2012 18:30:17
Receipt Date:	20111019
Manifest ID:	000542798VES
Trans EPA ID:	NJD080631369
Trans Name:	VEOLIA ES TECHNICAL SOLUTIONS
Trans 2 EPA ID:	Not reported
Trans 2 Name:	Not reported
TSDF EPA ID:	CAT080014079
Trans Name:	VEOLIA ES TECHNICAL SOLUTIONS LLC
TSDF Alt EPA ID:	Not reported
TSDF Alt Name:	Not reported
Waste Code Description:	551 - Laboratory waste chemicals 561 Detergent and soap
RCRA Code:	D005
Meth Code:	H141 - Storage, Bulking, And/Or Transfer Off Site--No Treatment/Reovery (H010-H129) Or (H131-H135)
Quantity Tons:	0.0125
Waste Quantity:	25
Quantity Unit:	P
Additional Code 1:	Not reported
Additional Code 2:	Not reported
Additional Code 3:	Not reported
Additional Code 4:	Not reported
Additional Code 5:	Not reported

Additional Info:

Year:	2005
Gen EPA ID:	CAT080031206
Shipment Date:	20050914
Creation Date:	1/17/2006 18:31:26
Receipt Date:	20050916
Manifest ID:	23810104
Trans EPA ID:	NJD080631369
Trans Name:	ONYX ENVIRONMENTAL SERVICES LLC
Trans 2 EPA ID:	Not reported
Trans 2 Name:	Not reported
TSDF EPA ID:	AZ0000337360
Trans Name:	ONYX ENVIRONMENTAL SERVICES LLC
TSDF Alt EPA ID:	AZ0000337360
TSDF Alt Name:	Not reported

DRAFT

SJSU-ART (31) (Continued) **S113180201**

Waste Code Description:	261 - Not reported
RCRA Code:	Not reported
Meth Code:	R01 - Recycler
Quantity Tons:	0.31407
Waste Quantity:	285
Quantity Unit:	K
Additional Code 1:	Not reported
Additional Code 2:	Not reported
Additional Code 3:	Not reported
Additional Code 4:	Not reported
Additional Code 5:	Not reported
Shipment Date:	20050913
Creation Date:	3/10/2006 10:48:31
Receipt Date:	Not reported
Manifest ID:	24399146
Trans EPA ID:	NJD080631369
Trans Name:	ONYX ENVIRONMENTAL SVCS LLC
Trans 2 EPA ID:	CAD004778742
Trans 2 Name:	STURGEON AND SON INC
TSDF EPA ID:	CAT080014079
Trans Name:	ONYX ENVIRONMENTAL SERVICES LLC
TSDF Alt EPA ID:	Not reported
TSDF Alt Name:	Not reported
Waste Code Description:	551 - Laboratory waste chemicals 561 Detergent and soap
RCRA Code:	D022
Meth Code:	- Not reported
Quantity Tons:	0.1
Waste Quantity:	200
Quantity Unit:	P
Additional Code 1:	Not reported
Additional Code 2:	Not reported
Additional Code 3:	Not reported
Additional Code 4:	Not reported
Additional Code 5:	Not reported
Shipment Date:	20050913
Creation Date:	3/10/2006 10:48:31
Receipt Date:	Not reported
Manifest ID:	24399146
Trans EPA ID:	NJD080631369
Trans Name:	ONYX ENVIRONMENTAL SVCS LLC
Trans 2 EPA ID:	CAD004778742
Trans 2 Name:	STURGEON AND SON INC
TSDF EPA ID:	CAT080014079
Trans Name:	ONYX ENVIRONMENTAL SERVICES LLC
TSDF Alt EPA ID:	Not reported
TSDF Alt Name:	Not reported
Waste Code Description:	551 - Laboratory waste chemicals 561 Detergent and soap
RCRA Code:	F002
Meth Code:	- Not reported
Quantity Tons:	0.1
Waste Quantity:	200
Quantity Unit:	P
Additional Code 1:	Not reported
Additional Code 2:	Not reported
Additional Code 3:	Not reported

DRAFT

SJSU-ART (31) (Continued) **S113180201**

Additional Code 4:	Not reported
Additional Code 5:	Not reported
Shipment Date:	20050913
Creation Date:	3/10/2006 10:48:31
Receipt Date:	Not reported
Manifest ID:	24399146
Trans EPA ID:	NJD080631369
Trans Name:	ONYX ENVIRONMENTAL SVCS LLC
Trans 2 EPA ID:	CAD004778742
Trans 2 Name:	STURGEON AND SON INC
TSDF EPA ID:	CAT080014079
Trans Name:	ONYX ENVIRONMENTAL SERVICES LLC
TSDF Alt EPA ID:	Not reported
TSDF Alt Name:	Not reported
Waste Code Description:	551 - Laboratory waste chemicals 561 Detergent and soap
RCRA Code:	D005
Meth Code:	- Not reported
Quantity Tons:	0.0125
Waste Quantity:	25
Quantity Unit:	P
Additional Code 1:	Not reported
Additional Code 2:	Not reported
Additional Code 3:	Not reported
Additional Code 4:	Not reported
Additional Code 5:	Not reported
Shipment Date:	20050913
Creation Date:	3/10/2006 10:48:31
Receipt Date:	Not reported
Manifest ID:	23778437
Trans EPA ID:	NJD080631369
Trans Name:	ONYX ENVIRONMENTAL SVCS LLC
Trans 2 EPA ID:	CAD004778742
Trans 2 Name:	STURGEON AND SON INC
TSDF EPA ID:	CAD008302903
Trans Name:	ONYX ENVIRONMENTAL SERVICES LLC
TSDF Alt EPA ID:	Not reported
TSDF Alt Name:	Not reported
Waste Code Description:	551 - Laboratory waste chemicals 561 Detergent and soap
RCRA Code:	F003
Meth Code:	- Not reported
Quantity Tons:	0.125
Waste Quantity:	250
Quantity Unit:	P
Additional Code 1:	Not reported
Additional Code 2:	Not reported
Additional Code 3:	Not reported
Additional Code 4:	Not reported
Additional Code 5:	Not reported
Shipment Date:	20050913
Creation Date:	3/10/2006 10:48:31
Receipt Date:	Not reported
Manifest ID:	24399146
Trans EPA ID:	NJD080631369
Trans Name:	ONYX ENVIRONMENTAL SVCS LLC

DRAFT

SJSU-ART (31) (Continued) **S113180201**

Trans 2 EPA ID:	CAD004778742
Trans 2 Name:	STURGEON AND SON INC
TSDF EPA ID:	CAT080014079
Trans Name:	ONYX ENVIRONMENTAL SERVICES LLC
TSDF Alt EPA ID:	Not reported
TSDF Alt Name:	Not reported
Waste Code Description:	551 - Laboratory waste chemicals 561 Detergent and soap
RCRA Code:	D002
Meth Code:	- Not reported
Quantity Tons:	0.01
Waste Quantity:	20
Quantity Unit:	P
Additional Code 1:	Not reported
Additional Code 2:	Not reported
Additional Code 3:	Not reported
Additional Code 4:	Not reported
Additional Code 5:	Not reported
Shipment Date:	20050913
Creation Date:	3/10/2006 10:48:31
Receipt Date:	Not reported
Manifest ID:	23778437
Trans EPA ID:	NJD080631369
Trans Name:	ONYX ENVIRONMENTAL SVCS LLC
Trans 2 EPA ID:	CAD004778742
Trans 2 Name:	STURGEON AND SON INC
TSDF EPA ID:	CAD008302903
Trans Name:	ONYX ENVIRONMENTAL SERVICES LLC
TSDF Alt EPA ID:	Not reported
TSDF Alt Name:	Not reported
Waste Code Description:	551 - Laboratory waste chemicals 561 Detergent and soap
RCRA Code:	F002
Meth Code:	- Not reported
Quantity Tons:	0.11
Waste Quantity:	220
Quantity Unit:	P
Additional Code 1:	Not reported
Additional Code 2:	Not reported
Additional Code 3:	Not reported
Additional Code 4:	Not reported
Additional Code 5:	Not reported
Shipment Date:	20050913
Creation Date:	1/4/2006 18:30:25
Receipt Date:	20050920
Manifest ID:	24399145
Trans EPA ID:	NJD080631369
Trans Name:	ONYX ENVIRONMENTAL SVCS LLC
Trans 2 EPA ID:	CAD004778742
Trans 2 Name:	STURGEON AND SON INC
TSDF EPA ID:	CAD008302903
Trans Name:	ONYX ENVIRONMENTAL SERVICES LLC
TSDF Alt EPA ID:	CAD008302903
TSDF Alt Name:	Not reported
Waste Code Description:	213 - Hydrocarbon solvents (benzene, hexane, Stoddard, etc.
RCRA Code:	D001
Meth Code:	R01 - Recycler

DRAFT

SJSU-ART (31) (Continued) **S113180201**

Quantity Tons:	0.2
Waste Quantity:	400
Quantity Unit:	P
Additional Code 1:	Not reported
Additional Code 2:	Not reported
Additional Code 3:	Not reported
Additional Code 4:	Not reported
Additional Code 5:	Not reported
Shipment Date:	20050913
Creation Date:	3/10/2006 10:48:31
Receipt Date:	Not reported
Manifest ID:	23778437
Trans EPA ID:	NJD080631369
Trans Name:	ONYX ENVIRONMENTAL SVCS LLC
Trans 2 EPA ID:	CAD004778742
Trans 2 Name:	STURGEON AND SON INC
TSDF EPA ID:	CAD008302903
Trans Name:	ONYX ENVIRONMENTAL SERVICES LLC
TSDF Alt EPA ID:	Not reported
TSDF Alt Name:	Not reported
Waste Code Description:	331 - Off-specification, aged, or surplus organics
RCRA Code:	F003
Meth Code:	- Not reported
Quantity Tons:	0.2
Waste Quantity:	400
Quantity Unit:	P
Additional Code 1:	Not reported
Additional Code 2:	Not reported
Additional Code 3:	Not reported
Additional Code 4:	Not reported
Additional Code 5:	Not reported
Shipment Date:	20050913
Creation Date:	3/10/2006 10:48:31
Receipt Date:	Not reported
Manifest ID:	23778437
Trans EPA ID:	NJD080631369
Trans Name:	ONYX ENVIRONMENTAL SVCS LLC
Trans 2 EPA ID:	CAD004778742
Trans 2 Name:	STURGEON AND SON INC
TSDF EPA ID:	CAD008302903
Trans Name:	ONYX ENVIRONMENTAL SERVICES LLC
TSDF Alt EPA ID:	Not reported
TSDF Alt Name:	Not reported
Waste Code Description:	551 - Laboratory waste chemicals 561 Detergent and soap
RCRA Code:	D001
Meth Code:	- Not reported
Quantity Tons:	0.002
Waste Quantity:	4
Quantity Unit:	P
Additional Code 1:	Not reported
Additional Code 2:	Not reported
Additional Code 3:	Not reported
Additional Code 4:	Not reported
Additional Code 5:	Not reported

DRAFT

SJSU-ART (31) (Continued) **S113180201**

Additional Info:

Year:	2000
Gen EPA ID:	CAT080031206
Shipment Date:	20001130
Creation Date:	1/24/2001 0:00:00
Receipt Date:	20001201
Manifest ID:	99473381
Trans EPA ID:	CAD982413262
Trans Name:	Not reported
Trans 2 EPA ID:	Not reported
Trans 2 Name:	Not reported
TSDF EPA ID:	CAD980887418
Trans Name:	Not reported
TSDF Alt EPA ID:	Not reported
TSDF Alt Name:	Not reported
Waste Code Description:	221 - Waste oil and mixed oil
RCRA Code:	Not reported
Meth Code:	R01 - Recycler
Quantity Tons:	0.57
Waste Quantity:	150
Quantity Unit:	G
Additional Code 1:	Not reported
Additional Code 2:	Not reported
Additional Code 3:	Not reported
Additional Code 4:	Not reported
Additional Code 5:	Not reported
Shipment Date:	20001017
Creation Date:	Not reported
Receipt Date:	Not reported
Manifest ID:	99629508
Trans EPA ID:	CAR000052803
Trans Name:	Not reported
Trans 2 EPA ID:	Not reported
Trans 2 Name:	Not reported
TSDF EPA ID:	WAD991281767
Trans Name:	Not reported
TSDF Alt EPA ID:	Not reported
TSDF Alt Name:	Not reported
Waste Code Description:	551 - Laboratory waste chemicals 561 Detergent and soap
RCRA Code:	D001
Meth Code:	- Not reported
Quantity Tons:	0.0005
Waste Quantity:	1
Quantity Unit:	P
Additional Code 1:	Not reported
Additional Code 2:	Not reported
Additional Code 3:	Not reported
Additional Code 4:	Not reported
Additional Code 5:	Not reported
Shipment Date:	20001017
Creation Date:	Not reported
Receipt Date:	Not reported
Manifest ID:	99629508
Trans EPA ID:	CAR000052803

DRAFT

SJSU-ART (31) (Continued) **S113180201**

Trans Name:	Not reported
Trans 2 EPA ID:	Not reported
Trans 2 Name:	Not reported
TSDF EPA ID:	WAD991281767
Trans Name:	Not reported
TSDF Alt EPA ID:	Not reported
TSDF Alt Name:	Not reported
Waste Code Description:	551 - Laboratory waste chemicals 561 Detergent and soap
RCRA Code:	D001
Meth Code:	- Not reported
Quantity Tons:	0.059
Waste Quantity:	118
Quantity Unit:	P
Additional Code 1:	Not reported
Additional Code 2:	Not reported
Additional Code 3:	Not reported
Additional Code 4:	Not reported
Additional Code 5:	Not reported
Shipment Date:	20001017
Creation Date:	Not reported
Receipt Date:	Not reported
Manifest ID:	99629508
Trans EPA ID:	CAR000052803
Trans Name:	Not reported
Trans 2 EPA ID:	Not reported
Trans 2 Name:	Not reported
TSDF EPA ID:	WAD991281767
Trans Name:	Not reported
TSDF Alt EPA ID:	Not reported
TSDF Alt Name:	Not reported
Waste Code Description:	551 - Laboratory waste chemicals 561 Detergent and soap
RCRA Code:	U188
Meth Code:	- Not reported
Quantity Tons:	0.0775
Waste Quantity:	155
Quantity Unit:	P
Additional Code 1:	Not reported
Additional Code 2:	Not reported
Additional Code 3:	Not reported
Additional Code 4:	Not reported
Additional Code 5:	Not reported
Shipment Date:	20001017
Creation Date:	Not reported
Receipt Date:	Not reported
Manifest ID:	99629508
Trans EPA ID:	CAR000052803
Trans Name:	Not reported
Trans 2 EPA ID:	Not reported
Trans 2 Name:	Not reported
TSDF EPA ID:	WAD991281767
Trans Name:	Not reported
TSDF Alt EPA ID:	Not reported
TSDF Alt Name:	Not reported
Waste Code Description:	551 - Laboratory waste chemicals 561 Detergent and soap
RCRA Code:	D001

DRAFT

SJSU-ART (31) (Continued) **S113180201**

Meth Code:	- Not reported
Quantity Tons:	0.075
Waste Quantity:	150
Quantity Unit:	P
Additional Code 1:	Not reported
Additional Code 2:	Not reported
Additional Code 3:	Not reported
Additional Code 4:	Not reported
Additional Code 5:	Not reported
Shipment Date:	20001017
Creation Date:	Not reported
Receipt Date:	Not reported
Manifest ID:	99629508
Trans EPA ID:	CAR000052803
Trans Name:	Not reported
Trans 2 EPA ID:	Not reported
Trans 2 Name:	Not reported
TSDF EPA ID:	WAD991281767
Trans Name:	Not reported
TSDF Alt EPA ID:	Not reported
TSDF Alt Name:	Not reported
Waste Code Description:	551 - Laboratory waste chemicals 561 Detergent and soap
RCRA Code:	D002
Meth Code:	- Not reported
Quantity Tons:	0.04
Waste Quantity:	80
Quantity Unit:	P
Additional Code 1:	Not reported
Additional Code 2:	Not reported
Additional Code 3:	Not reported
Additional Code 4:	Not reported
Additional Code 5:	Not reported
Shipment Date:	20001017
Creation Date:	Not reported
Receipt Date:	Not reported
Manifest ID:	99629508
Trans EPA ID:	CAR000052803
Trans Name:	Not reported
Trans 2 EPA ID:	Not reported
Trans 2 Name:	Not reported
TSDF EPA ID:	WAD991281767
Trans Name:	Not reported
TSDF Alt EPA ID:	Not reported
TSDF Alt Name:	Not reported
Waste Code Description:	551 - Laboratory waste chemicals 561 Detergent and soap
RCRA Code:	D003
Meth Code:	- Not reported
Quantity Tons:	0.0005
Waste Quantity:	1
Quantity Unit:	P
Additional Code 1:	Not reported
Additional Code 2:	Not reported
Additional Code 3:	Not reported
Additional Code 4:	Not reported
Additional Code 5:	Not reported

DRAFT

SJSU-ART (31) (Continued) **S113180201**

Shipment Date:	20001017
Creation Date:	Not reported
Receipt Date:	Not reported
Manifest ID:	99629508
Trans EPA ID:	CAR000052803
Trans Name:	Not reported
Trans 2 EPA ID:	Not reported
Trans 2 Name:	Not reported
TSDF EPA ID:	WAD991281767
Trans Name:	Not reported
TSDF Alt EPA ID:	Not reported
TSDF Alt Name:	Not reported
Waste Code Description:	551 - Laboratory waste chemicals 561 Detergent and soap
RCRA Code:	D005
Meth Code:	- Not reported
Quantity Tons:	0.0265
Waste Quantity:	53
Quantity Unit:	P
Additional Code 1:	Not reported
Additional Code 2:	Not reported
Additional Code 3:	Not reported
Additional Code 4:	Not reported
Additional Code 5:	Not reported

Shipment Date:	20001017
Creation Date:	Not reported
Receipt Date:	Not reported
Manifest ID:	99629508
Trans EPA ID:	CAR000052803
Trans Name:	Not reported
Trans 2 EPA ID:	Not reported
Trans 2 Name:	Not reported
TSDF EPA ID:	WAD991281767
Trans Name:	Not reported
TSDF Alt EPA ID:	Not reported
TSDF Alt Name:	Not reported
Waste Code Description:	551 - Laboratory waste chemicals 561 Detergent and soap
RCRA Code:	D001
Meth Code:	- Not reported
Quantity Tons:	0.0015
Waste Quantity:	3
Quantity Unit:	P
Additional Code 1:	Not reported
Additional Code 2:	Not reported
Additional Code 3:	Not reported
Additional Code 4:	Not reported
Additional Code 5:	Not reported

Shipment Date:	20001017
Creation Date:	1/9/2001 0:00:00
Receipt Date:	20001026
Manifest ID:	99629508
Trans EPA ID:	CAR000052803
Trans Name:	Not reported
Trans 2 EPA ID:	Not reported
Trans 2 Name:	Not reported
TSDF EPA ID:	WAD991281767

DRAFT

SJSU-ART (31) (Continued) **S113180201**

Trans Name:	Not reported
TSDF Alt EPA ID:	Not reported
TSDF Alt Name:	Not reported
Waste Code Description:	551 - Laboratory waste chemicals 561 Detergent and soap
RCRA Code:	D002
Meth Code:	- Not reported
Quantity Tons:	0.17
Waste Quantity:	340
Quantity Unit:	P
Additional Code 1:	Not reported
Additional Code 2:	Not reported
Additional Code 3:	Not reported
Additional Code 4:	Not reported
Additional Code 5:	Not reported

Additional Info:

Year:	2008
Gen EPA ID:	CAT080031206
Shipment Date:	20081006
Creation Date:	Not reported
Receipt Date:	Not reported
Manifest ID:	000254767VES
Trans EPA ID:	NJD080631369
Trans Name:	VEOLIA ES TECHNICAL SOLUTIONS
Trans 2 EPA ID:	CAD004778742
Trans 2 Name:	STURGEON AND SON INC
TSDF EPA ID:	CAT080014079
Trans Name:	VEOLIA ES TECHNICAL SOLUTIONS LLC
TSDF Alt EPA ID:	Not reported
TSDF Alt Name:	Not reported
Waste Code Description:	551 - Laboratory waste chemicals 561 Detergent and soap
RCRA Code:	D003
Meth Code:	H141 - Storage, Bulking, And/Or Transfer Off Site--No Treatment/Reovery (H010-H129) Or (H131-H135)
Quantity Tons:	0.0025
Waste Quantity:	5
Quantity Unit:	P
Additional Code 1:	D001
Additional Code 2:	Not reported
Additional Code 3:	Not reported
Additional Code 4:	Not reported
Additional Code 5:	Not reported
Shipment Date:	20081006
Creation Date:	Not reported
Receipt Date:	Not reported
Manifest ID:	000254767VES
Trans EPA ID:	NJD080631369
Trans Name:	VEOLIA ES TECHNICAL SOLUTIONS
Trans 2 EPA ID:	CAD004778742
Trans 2 Name:	STURGEON AND SON INC
TSDF EPA ID:	CAT080014079
Trans Name:	VEOLIA ES TECHNICAL SOLUTIONS LLC
TSDF Alt EPA ID:	Not reported
TSDF Alt Name:	Not reported
Waste Code Description:	551 - Laboratory waste chemicals 561 Detergent and soap

DRAFT

SJSU-ART (31) (Continued) **S113180201**

RCRA Code:	D003
Meth Code:	H141 - Storage, Bulking, And/Or Transfer Off Site--No Treatment/Reovery (H010-H129) Or (H131-H135)
Quantity Tons:	0.0035
Waste Quantity:	7
Quantity Unit:	P
Additional Code 1:	D001
Additional Code 2:	Not reported
Additional Code 3:	Not reported
Additional Code 4:	Not reported
Additional Code 5:	Not reported
Shipment Date:	20081006
Creation Date:	Not reported
Receipt Date:	Not reported
Manifest ID:	000254767VES
Trans EPA ID:	NJD080631369
Trans Name:	VEOLIA ES TECHNICAL SOLUTIONS
Trans 2 EPA ID:	CAD004778742
Trans 2 Name:	STURGEON AND SON INC
TSDF EPA ID:	CAT080014079
Trans Name:	VEOLIA ES TECHNICAL SOLUTIONS LLC
TSDF Alt EPA ID:	Not reported
TSDF Alt Name:	Not reported
Waste Code Description:	551 - Laboratory waste chemicals 561 Detergent and soap
RCRA Code:	D003
Meth Code:	H141 - Storage, Bulking, And/Or Transfer Off Site--No Treatment/Reovery (H010-H129) Or (H131-H135)
Quantity Tons:	0.006
Waste Quantity:	12
Quantity Unit:	P
Additional Code 1:	D001
Additional Code 2:	Not reported
Additional Code 3:	Not reported
Additional Code 4:	Not reported
Additional Code 5:	Not reported
Shipment Date:	20081006
Creation Date:	Not reported
Receipt Date:	Not reported
Manifest ID:	000254767VES
Trans EPA ID:	NJD080631369
Trans Name:	VEOLIA ES TECHNICAL SOLUTIONS
Trans 2 EPA ID:	CAD004778742
Trans 2 Name:	STURGEON AND SON INC
TSDF EPA ID:	CAT080014079
Trans Name:	VEOLIA ES TECHNICAL SOLUTIONS LLC
TSDF Alt EPA ID:	Not reported
TSDF Alt Name:	Not reported
Waste Code Description:	551 - Laboratory waste chemicals 561 Detergent and soap
RCRA Code:	D003
Meth Code:	H141 - Storage, Bulking, And/Or Transfer Off Site--No Treatment/Reovery (H010-H129) Or (H131-H135)
Quantity Tons:	0.0025
Waste Quantity:	5
Quantity Unit:	P
Additional Code 1:	D002

DRAFT

SJSU-ART (31) (Continued) **S113180201**

Additional Code 2:	D001
Additional Code 3:	Not reported
Additional Code 4:	Not reported
Additional Code 5:	Not reported
Shipment Date:	20081006
Creation Date:	Not reported
Receipt Date:	Not reported
Manifest ID:	000254767VES
Trans EPA ID:	NJD080631369
Trans Name:	VEOLIA ES TECHNICAL SOLUTIONS
Trans 2 EPA ID:	CAD004778742
Trans 2 Name:	STURGEON AND SON INC
TSDF EPA ID:	CAT080014079
Trans Name:	VEOLIA ES TECHNICAL SOLUTIONS LLC
TSDF Alt EPA ID:	Not reported
TSDF Alt Name:	Not reported
Waste Code Description:	551 - Laboratory waste chemicals 561 Detergent and soap
RCRA Code:	D007
Meth Code:	H141 - Storage, Bulking, And/Or Transfer Off Site--No Treatment/Reovery (H010-H129) Or (H131-H135)
Quantity Tons:	0.125
Waste Quantity:	250
Quantity Unit:	P
Additional Code 1:	D003
Additional Code 2:	D002
Additional Code 3:	D001
Additional Code 4:	Not reported
Additional Code 5:	Not reported
Shipment Date:	20081006
Creation Date:	Not reported
Receipt Date:	Not reported
Manifest ID:	000254767VES
Trans EPA ID:	NJD080631369
Trans Name:	VEOLIA ES TECHNICAL SOLUTIONS
Trans 2 EPA ID:	CAD004778742
Trans 2 Name:	STURGEON AND SON INC
TSDF EPA ID:	CAT080014079
Trans Name:	VEOLIA ES TECHNICAL SOLUTIONS LLC
TSDF Alt EPA ID:	Not reported
TSDF Alt Name:	Not reported
Waste Code Description:	551 - Laboratory waste chemicals 561 Detergent and soap
RCRA Code:	D002
Meth Code:	H141 - Storage, Bulking, And/Or Transfer Off Site--No Treatment/Reovery (H010-H129) Or (H131-H135)
Quantity Tons:	0.0325
Waste Quantity:	65
Quantity Unit:	P
Additional Code 1:	D001
Additional Code 2:	Not reported
Additional Code 3:	Not reported
Additional Code 4:	Not reported
Additional Code 5:	Not reported
Shipment Date:	20081006
Creation Date:	Not reported

DRAFT

SJSU-ART (31) (Continued) **S113180201**

Receipt Date:	Not reported
Manifest ID:	000254767VES
Trans EPA ID:	NJD080631369
Trans Name:	VEOLIA ES TECHNICAL SOLUTIONS
Trans 2 EPA ID:	CAD004778742
Trans 2 Name:	STURGEON AND SON INC
TSDF EPA ID:	CAT080014079
Trans Name:	VEOLIA ES TECHNICAL SOLUTIONS LLC
TSDF Alt EPA ID:	Not reported
TSDF Alt Name:	Not reported
Waste Code Description:	551 - Laboratory waste chemicals 561 Detergent and soap
RCRA Code:	D003
Meth Code:	H141 - Storage, Bulking, And/Or Transfer Off Site--No Treatment/Reovery (H010-H129) Or (H131-H135)
Quantity Tons:	0.0025
Waste Quantity:	5
Quantity Unit:	P
Additional Code 1:	D001
Additional Code 2:	Not reported
Additional Code 3:	Not reported
Additional Code 4:	Not reported
Additional Code 5:	Not reported
Shipment Date:	20081006
Creation Date:	Not reported
Receipt Date:	Not reported
Manifest ID:	000254767VES
Trans EPA ID:	NJD080631369
Trans Name:	VEOLIA ES TECHNICAL SOLUTIONS
Trans 2 EPA ID:	CAD004778742
Trans 2 Name:	STURGEON AND SON INC
TSDF EPA ID:	CAT080014079
Trans Name:	VEOLIA ES TECHNICAL SOLUTIONS LLC
TSDF Alt EPA ID:	Not reported
TSDF Alt Name:	Not reported
Waste Code Description:	551 - Laboratory waste chemicals 561 Detergent and soap
RCRA Code:	P106
Meth Code:	H141 - Storage, Bulking, And/Or Transfer Off Site--No Treatment/Reovery (H010-H129) Or (H131-H135)
Quantity Tons:	0.0025
Waste Quantity:	5
Quantity Unit:	P
Additional Code 1:	D003
Additional Code 2:	Not reported
Additional Code 3:	Not reported
Additional Code 4:	Not reported
Additional Code 5:	Not reported
Shipment Date:	20081006
Creation Date:	Not reported
Receipt Date:	Not reported
Manifest ID:	000254767VES
Trans EPA ID:	NJD080631369
Trans Name:	VEOLIA ES TECHNICAL SOLUTIONS
Trans 2 EPA ID:	CAD004778742
Trans 2 Name:	STURGEON AND SON INC
TSDF EPA ID:	CAT080014079

DRAFT

SJSU-ART (31) (Continued) **S113180201**

Trans Name:	VEOLIA ES TECHNICAL SOLUTIONS LLC
TSDF Alt EPA ID:	Not reported
TSDF Alt Name:	Not reported
Waste Code Description:	551 - Laboratory waste chemicals 561 Detergent and soap
RCRA Code:	D009
Meth Code:	H141 - Storage, Bulking, And/Or Transfer Off Site--No Treatment/Reovery (H010-H129) Or (H131-H135)
Quantity Tons:	0.0075
Waste Quantity:	15
Quantity Unit:	P
Additional Code 1:	D002
Additional Code 2:	Not reported
Additional Code 3:	Not reported
Additional Code 4:	Not reported
Additional Code 5:	Not reported
Shipment Date:	20081006
Creation Date:	Not reported
Receipt Date:	Not reported
Manifest ID:	000254767VES
Trans EPA ID:	NJD080631369
Trans Name:	VEOLIA ES TECHNICAL SOLUTIONS
Trans 2 EPA ID:	CAD004778742
Trans 2 Name:	STURGEON AND SON INC
TSDF EPA ID:	CAT080014079
Trans Name:	VEOLIA ES TECHNICAL SOLUTIONS LLC
TSDF Alt EPA ID:	Not reported
TSDF Alt Name:	Not reported
Waste Code Description:	551 - Laboratory waste chemicals 561 Detergent and soap
RCRA Code:	U188
Meth Code:	H141 - Storage, Bulking, And/Or Transfer Off Site--No Treatment/Reovery (H010-H129) Or (H131-H135)
Quantity Tons:	0.375
Waste Quantity:	750
Quantity Unit:	P
Additional Code 1:	U044
Additional Code 2:	F002
Additional Code 3:	D022
Additional Code 4:	Not reported
Additional Code 5:	Not reported

Additional Info:

Year:	2015
Gen EPA ID:	CAT080031206
Shipment Date:	20151104
Creation Date:	3/22/2016 22:15:44
Receipt Date:	20151204
Manifest ID:	005033268SKS
Trans EPA ID:	TXR000081205
Trans Name:	SAFETY-KLEEN SYSTEMS INC
Trans 2 EPA ID:	MAD039322250
Trans 2 Name:	CLEAN HARBORS
TSDF EPA ID:	CAD044429835
Trans Name:	CLEAN HARBORS WILMINGTON LLC
TSDF Alt EPA ID:	Not reported
TSDF Alt Name:	Not reported

DRAFT

SJSU-ART (31) (Continued) **S113180201**

Waste Code Description:	223 - Unspecified oil-containing waste
RCRA Code:	Not reported
Meth Code:	H141 - Storage, Bulking, And/Or Transfer Off Site--No Treatment/Reovery (H010-H129) Or (H131-H135)
Quantity Tons:	0.5
Waste Quantity:	1000
Quantity Unit:	P
Additional Code 1:	Not reported
Additional Code 2:	Not reported
Additional Code 3:	Not reported
Additional Code 4:	Not reported
Additional Code 5:	Not reported
Shipment Date:	20151016
Creation Date:	1/5/2016 22:35:46
Receipt Date:	20151022
Manifest ID:	014857219JJK
Trans EPA ID:	CAL000298854
Trans Name:	BAYVIEW ENVIRONMENTAL SERVICES INC
Trans 2 EPA ID:	CAR000037283
Trans 2 Name:	WORLD ENVIRONMENTAL & ENERGY
TSDF EPA ID:	CAD981382732
Trans Name:	ALTAMONT LANDFILL
TSDF Alt EPA ID:	Not reported
TSDF Alt Name:	Not reported
Waste Code Description:	151 - Asbestos-containing waste
RCRA Code:	Not reported
Meth Code:	H132 - Landfill Or Surface Impoundment That Will Be Closed As Landfill(To Include On-Site Treatment And/Or Stabilization)
Quantity Tons:	0.46
Waste Quantity:	2
Quantity Unit:	Y
Additional Code 1:	Not reported
Additional Code 2:	Not reported
Additional Code 3:	Not reported
Additional Code 4:	Not reported
Additional Code 5:	Not reported
Shipment Date:	20150806
Creation Date:	10/1/2015 22:15:28
Receipt Date:	20150813
Manifest ID:	014857016JJK
Trans EPA ID:	CAL000298854
Trans Name:	BAYVIEW ENVIRONMENTAL SERVICES INC
Trans 2 EPA ID:	CAR000037283
Trans 2 Name:	WORLD ENVIRONMENTAL & ENERGY
TSDF EPA ID:	CAD981382732
Trans Name:	ALTAMONT LANDFILL
TSDF Alt EPA ID:	Not reported
TSDF Alt Name:	Not reported
Waste Code Description:	151 - Asbestos-containing waste
RCRA Code:	Not reported
Meth Code:	H132 - Landfill Or Surface Impoundment That Will Be Closed As Landfill(To Include On-Site Treatment And/Or Stabilization)
Quantity Tons:	0.46
Waste Quantity:	2
Quantity Unit:	Y

DRAFT

SJSU-ART (31) (Continued) **S113180201**

Additional Code 1:	Not reported
Additional Code 2:	Not reported
Additional Code 3:	Not reported
Additional Code 4:	Not reported
Additional Code 5:	Not reported
Shipment Date:	20150720
Creation Date:	Not reported
Receipt Date:	Not reported
Manifest ID:	000109899DAT
Trans EPA ID:	MNS000110924
Trans Name:	STERICYCLE SPECIALTY WASTE SOLUTIONS INC
Trans 2 EPA ID:	Not reported
Trans 2 Name:	Not reported
TSDF EPA ID:	NVD980895338
Trans Name:	21ST CENTURY ENVIRONMENTAL MANAGEMENT OF NEVADA
TSDF Alt EPA ID:	Not reported
TSDF Alt Name:	Not reported
Waste Code Description:	551 - Laboratory waste chemicals 561 Detergent and soap
RCRA Code:	D001
Meth Code:	H141 - Storage, Bulking, And/Or Transfer Off Site--No Treatment/Reovery (H010-H129) Or (H131-H135)
Quantity Tons:	0.0005
Waste Quantity:	1
Quantity Unit:	P
Additional Code 1:	Not reported
Additional Code 2:	Not reported
Additional Code 3:	Not reported
Additional Code 4:	Not reported
Additional Code 5:	Not reported
Shipment Date:	20150720
Creation Date:	Not reported
Receipt Date:	Not reported
Manifest ID:	000109899DAT
Trans EPA ID:	MNS000110924
Trans Name:	STERICYCLE SPECIALTY WASTE SOLUTIONS INC
Trans 2 EPA ID:	Not reported
Trans 2 Name:	Not reported
TSDF EPA ID:	NVD980895338
Trans Name:	21ST CENTURY ENVIRONMENTAL MANAGEMENT OF NEVADA
TSDF Alt EPA ID:	Not reported
TSDF Alt Name:	Not reported
Waste Code Description:	551 - Laboratory waste chemicals 561 Detergent and soap
RCRA Code:	D002
Meth Code:	H141 - Storage, Bulking, And/Or Transfer Off Site--No Treatment/Reovery (H010-H129) Or (H131-H135)
Quantity Tons:	0.007
Waste Quantity:	14
Quantity Unit:	P
Additional Code 1:	Not reported
Additional Code 2:	Not reported
Additional Code 3:	Not reported
Additional Code 4:	Not reported
Additional Code 5:	Not reported
Shipment Date:	20150720

DRAFT

SJSU-ART (31) (Continued) **S113180201**

Creation Date:	Not reported
Receipt Date:	Not reported
Manifest ID:	000109899DAT
Trans EPA ID:	MNS000110924
Trans Name:	STERICYCLE SPECIALTY WASTE SOLUTIONS INC
Trans 2 EPA ID:	Not reported
Trans 2 Name:	Not reported
TSDF EPA ID:	NVD980895338
Trans Name:	21ST CENTURY ENVIRONMENTAL MANAGEMENT OF NEVADA
TSDF Alt EPA ID:	Not reported
TSDF Alt Name:	Not reported
Waste Code Description:	551 - Laboratory waste chemicals 561 Detergent and soap
RCRA Code:	D002
Meth Code:	H141 - Storage, Bulking, And/Or Transfer Off Site--No Treatment/Reovery (H010-H129) Or (H131-H135)
Quantity Tons:	0.0055
Waste Quantity:	11
Quantity Unit:	P
Additional Code 1:	D001
Additional Code 2:	Not reported
Additional Code 3:	Not reported
Additional Code 4:	Not reported
Additional Code 5:	Not reported
Shipment Date:	20150720
Creation Date:	Not reported
Receipt Date:	Not reported
Manifest ID:	000109899DAT
Trans EPA ID:	MNS000110924
Trans Name:	STERICYCLE SPECIALTY WASTE SOLUTIONS INC
Trans 2 EPA ID:	Not reported
Trans 2 Name:	Not reported
TSDF EPA ID:	NVD980895338
Trans Name:	21ST CENTURY ENVIRONMENTAL MANAGEMENT OF NEVADA
TSDF Alt EPA ID:	Not reported
TSDF Alt Name:	Not reported
Waste Code Description:	551 - Laboratory waste chemicals 561 Detergent and soap
RCRA Code:	D003
Meth Code:	H141 - Storage, Bulking, And/Or Transfer Off Site--No Treatment/Reovery (H010-H129) Or (H131-H135)
Quantity Tons:	0.001
Waste Quantity:	2
Quantity Unit:	P
Additional Code 1:	D002
Additional Code 2:	D001
Additional Code 3:	Not reported
Additional Code 4:	Not reported
Additional Code 5:	Not reported
Shipment Date:	20150720
Creation Date:	Not reported
Receipt Date:	Not reported
Manifest ID:	000109899DAT
Trans EPA ID:	MNS000110924
Trans Name:	STERICYCLE SPECIALTY WASTE SOLUTIONS INC
Trans 2 EPA ID:	Not reported
Trans 2 Name:	Not reported

DRAFT

SJSU-ART (31) (Continued) **S113180201**

TSDF EPA ID:	NVD980895338
Trans Name:	21ST CENTURY ENVIRONMENTAL MANAGEMENT OF NEVADA
TSDF Alt EPA ID:	Not reported
TSDF Alt Name:	Not reported
Waste Code Description:	551 - Laboratory waste chemicals 561 Detergent and soap
RCRA Code:	Not reported
Meth Code:	H121 - Neutralization Only
Quantity Tons:	0.032
Waste Quantity:	64
Quantity Unit:	P
Additional Code 1:	Not reported
Additional Code 2:	Not reported
Additional Code 3:	Not reported
Additional Code 4:	Not reported
Additional Code 5:	Not reported
Shipment Date:	20150720
Creation Date:	Not reported
Receipt Date:	Not reported
Manifest ID:	000109899DAT
Trans EPA ID:	MNS000110924
Trans Name:	STERICYCLE SPECIALTY WASTE SOLUTIONS INC
Trans 2 EPA ID:	Not reported
Trans 2 Name:	Not reported
TSDF EPA ID:	NVD980895338
Trans Name:	21ST CENTURY ENVIRONMENTAL MANAGEMENT OF NEVADA
TSDF Alt EPA ID:	Not reported
TSDF Alt Name:	Not reported
Waste Code Description:	551 - Laboratory waste chemicals 561 Detergent and soap
RCRA Code:	D002
Meth Code:	H141 - Storage, Bulking, And/Or Transfer Off Site--No Treatment/Reovery (H010-H129) Or (H131-H135)
Quantity Tons:	0.0415
Waste Quantity:	83
Quantity Unit:	P
Additional Code 1:	D001
Additional Code 2:	Not reported
Additional Code 3:	Not reported
Additional Code 4:	Not reported
Additional Code 5:	Not reported
Shipment Date:	20150720
Creation Date:	Not reported
Receipt Date:	Not reported
Manifest ID:	000109899DAT
Trans EPA ID:	MNS000110924
Trans Name:	STERICYCLE SPECIALTY WASTE SOLUTIONS INC
Trans 2 EPA ID:	Not reported
Trans 2 Name:	Not reported
TSDF EPA ID:	NVD980895338
Trans Name:	21ST CENTURY ENVIRONMENTAL MANAGEMENT OF NEVADA
TSDF Alt EPA ID:	Not reported
TSDF Alt Name:	Not reported
Waste Code Description:	551 - Laboratory waste chemicals 561 Detergent and soap
RCRA Code:	D002
Meth Code:	H141 - Storage, Bulking, And/Or Transfer Off Site--No Treatment/Reovery (H010-H129) Or (H131-H135)

DRAFT

SJSU-ART (31) (Continued) **S113180201**

Quantity Tons:	0.0255
Waste Quantity:	51
Quantity Unit:	P
Additional Code 1:	Not reported
Additional Code 2:	Not reported
Additional Code 3:	Not reported
Additional Code 4:	Not reported
Additional Code 5:	Not reported

Additional Info:

Year:	1994
Gen EPA ID:	CAT080031206
Shipment Date:	19941222
Creation Date:	3/28/1996 0:00:00
Receipt Date:	19941223
Manifest ID:	93353370
Trans EPA ID:	CAD982497158
Trans Name:	Not reported
Trans 2 EPA ID:	ARD981908551
Trans 2 Name:	Not reported
TSDF EPA ID:	CAT080014079
Trans Name:	Not reported
TSDF Alt EPA ID:	Not reported
TSDF Alt Name:	Not reported
Waste Code Description:	551 - Laboratory waste chemicals 561 Detergent and soap
RCRA Code:	D001
Meth Code:	H01 - Transfer Station
Quantity Tons:	0.005
Waste Quantity:	10
Quantity Unit:	P
Additional Code 1:	Not reported
Additional Code 2:	Not reported
Additional Code 3:	Not reported
Additional Code 4:	Not reported
Additional Code 5:	Not reported
Shipment Date:	19941214
Creation Date:	3/28/1996 0:00:00
Receipt Date:	19941219
Manifest ID:	95003663
Trans EPA ID:	TXD988052494
Trans Name:	Not reported
Trans 2 EPA ID:	Not reported
Trans 2 Name:	Not reported
TSDF EPA ID:	CAD059494310
Trans Name:	Not reported
TSDF Alt EPA ID:	CAD059494310
TSDF Alt Name:	Not reported
Waste Code Description:	551 - Laboratory waste chemicals 561 Detergent and soap
RCRA Code:	D002
Meth Code:	D99 - Disposal, Other
Quantity Tons:	0.008
Waste Quantity:	16
Quantity Unit:	P
Additional Code 1:	Not reported
Additional Code 2:	Not reported

DRAFT

SJSU-ART (31) (Continued) **S113180201**

Additional Code 3:	Not reported
Additional Code 4:	Not reported
Additional Code 5:	Not reported
Shipment Date:	19941214
Creation Date:	3/28/1996 0:00:00
Receipt Date:	19941219
Manifest ID:	95003789
Trans EPA ID:	TXD988052494
Trans Name:	Not reported
Trans 2 EPA ID:	Not reported
Trans 2 Name:	Not reported
TSDF EPA ID:	CAD059494310
Trans Name:	Not reported
TSDF Alt EPA ID:	CAD059494310
TSDF Alt Name:	Not reported
Waste Code Description:	352 - Other organic solids
RCRA Code:	Not reported
Meth Code:	D99 - Disposal, Other
Quantity Tons:	0.8428
Waste Quantity:	1
Quantity Unit:	Y
Additional Code 1:	Not reported
Additional Code 2:	Not reported
Additional Code 3:	Not reported
Additional Code 4:	Not reported
Additional Code 5:	Not reported
Shipment Date:	19941214
Creation Date:	3/28/1996 0:00:00
Receipt Date:	19941219
Manifest ID:	95003789
Trans EPA ID:	TXD988052494
Trans Name:	Not reported
Trans 2 EPA ID:	Not reported
Trans 2 Name:	Not reported
TSDF EPA ID:	CAD059494310
Trans Name:	Not reported
TSDF Alt EPA ID:	CAD059494310
TSDF Alt Name:	Not reported
Waste Code Description:	- Not reported
RCRA Code:	Not reported
Meth Code:	D99 - Disposal, Other
Quantity Tons:	0.1
Waste Quantity:	200
Quantity Unit:	P
Additional Code 1:	Not reported
Additional Code 2:	Not reported
Additional Code 3:	Not reported
Additional Code 4:	Not reported
Additional Code 5:	Not reported
Shipment Date:	19941214
Creation Date:	3/28/1996 0:00:00
Receipt Date:	19941219
Manifest ID:	95003789
Trans EPA ID:	TXD988052494

DRAFT

SJSU-ART (31) (Continued) **S113180201**

Trans Name:	Not reported
Trans 2 EPA ID:	Not reported
Trans 2 Name:	Not reported
TSDF EPA ID:	CAD059494310
Trans Name:	Not reported
TSDF Alt EPA ID:	CAD059494310
TSDF Alt Name:	Not reported
Waste Code Description:	792 - Not reported
RCRA Code:	D002
Meth Code:	H01 - Transfer Station
Quantity Tons:	0.0291
Waste Quantity:	7
Quantity Unit:	G
Additional Code 1:	Not reported
Additional Code 2:	Not reported
Additional Code 3:	Not reported
Additional Code 4:	Not reported
Additional Code 5:	Not reported
Shipment Date:	19941214
Creation Date:	3/28/1996 0:00:00
Receipt Date:	19941219
Manifest ID:	95003789
Trans EPA ID:	TXD988052494
Trans Name:	Not reported
Trans 2 EPA ID:	Not reported
Trans 2 Name:	Not reported
TSDF EPA ID:	CAD059494310
Trans Name:	Not reported
TSDF Alt EPA ID:	CAD059494310
TSDF Alt Name:	Not reported
Waste Code Description:	343 - Unspecified organic liquid mixture
RCRA Code:	D001
Meth Code:	D99 - Disposal, Other
Quantity Tons:	0.187
Waste Quantity:	55
Quantity Unit:	G
Additional Code 1:	Not reported
Additional Code 2:	Not reported
Additional Code 3:	Not reported
Additional Code 4:	Not reported
Additional Code 5:	Not reported
Shipment Date:	19941214
Creation Date:	3/28/1996 0:00:00
Receipt Date:	19941219
Manifest ID:	95003781
Trans EPA ID:	TXD988052494
Trans Name:	Not reported
Trans 2 EPA ID:	Not reported
Trans 2 Name:	Not reported
TSDF EPA ID:	CAD059494310
Trans Name:	Not reported
TSDF Alt EPA ID:	CAD059494310
TSDF Alt Name:	Not reported
Waste Code Description:	551 - Laboratory waste chemicals 561 Detergent and soap
RCRA Code:	Not reported

DRAFT

SJSU-ART (31) (Continued) **S113180201**

Meth Code:	H01 - Transfer Station
Quantity Tons:	0.0005
Waste Quantity:	1
Quantity Unit:	P
Additional Code 1:	Not reported
Additional Code 2:	Not reported
Additional Code 3:	Not reported
Additional Code 4:	Not reported
Additional Code 5:	Not reported
Shipment Date:	19941214
Creation Date:	3/28/1996 0:00:00
Receipt Date:	19941219
Manifest ID:	95003663
Trans EPA ID:	TXD988052494
Trans Name:	Not reported
Trans 2 EPA ID:	Not reported
Trans 2 Name:	Not reported
TSDF EPA ID:	CAD059494310
Trans Name:	Not reported
TSDF Alt EPA ID:	CAD059494310
TSDF Alt Name:	Not reported
Waste Code Description:	551 - Laboratory waste chemicals 561 Detergent and soap
RCRA Code:	D002
Meth Code:	D99 - Disposal, Other
Quantity Tons:	0.004
Waste Quantity:	8
Quantity Unit:	P
Additional Code 1:	Not reported
Additional Code 2:	Not reported
Additional Code 3:	Not reported
Additional Code 4:	Not reported
Additional Code 5:	Not reported
Shipment Date:	19941214
Creation Date:	3/28/1996 0:00:00
Receipt Date:	19941219
Manifest ID:	95003663
Trans EPA ID:	TXD988052494
Trans Name:	Not reported
Trans 2 EPA ID:	Not reported
Trans 2 Name:	Not reported
TSDF EPA ID:	CAD059494310
Trans Name:	Not reported
TSDF Alt EPA ID:	CAD059494310
TSDF Alt Name:	Not reported
Waste Code Description:	551 - Laboratory waste chemicals 561 Detergent and soap
RCRA Code:	D001
Meth Code:	H01 - Transfer Station
Quantity Tons:	0.051
Waste Quantity:	102
Quantity Unit:	P
Additional Code 1:	Not reported
Additional Code 2:	Not reported
Additional Code 3:	Not reported
Additional Code 4:	Not reported
Additional Code 5:	Not reported

DRAFT

SJSU-ART (31) (Continued) **S113180201**

Shipment Date:	19941214
Creation Date:	3/28/1996 0:00:00
Receipt Date:	19941219
Manifest ID:	95003781
Trans EPA ID:	TXD988052494
Trans Name:	Not reported
Trans 2 EPA ID:	Not reported
Trans 2 Name:	Not reported
TSDF EPA ID:	CAD059494310
Trans Name:	Not reported
TSDF Alt EPA ID:	CAD059494310
TSDF Alt Name:	Not reported
Waste Code Description:	551 - Laboratory waste chemicals 561 Detergent and soap
RCRA Code:	D001
Meth Code:	D99 - Disposal, Other
Quantity Tons:	0.0285
Waste Quantity:	57
Quantity Unit:	P
Additional Code 1:	Not reported
Additional Code 2:	Not reported
Additional Code 3:	Not reported
Additional Code 4:	Not reported
Additional Code 5:	Not reported

Additional Info:

Year:	2014
Gen EPA ID:	CAT080031206

Shipment Date:	20141231
Creation Date:	3/3/2015 22:15:07
Receipt Date:	20150106
Manifest ID:	013791423JJK
Trans EPA ID:	CAR000012690
Trans Name:	PERFORMANCE ABATEMENT SERVICES
Trans 2 EPA ID:	CAR000037283
Trans 2 Name:	WORLD ENVIRONMENTAL & ENERGY
TSDF EPA ID:	CAD981382732
Trans Name:	ALTAMONT LANDFILL
TSDF Alt EPA ID:	Not reported
TSDF Alt Name:	Not reported
Waste Code Description:	151 - Asbestos-containing waste
RCRA Code:	Not reported
Meth Code:	H132 - Landfill Or Surface Impoundment That Will Be Closed As Landfill(To Include On-Site Treatment And/Or Stabilization)
Quantity Tons:	0.23
Waste Quantity:	1
Quantity Unit:	Y
Additional Code 1:	Not reported
Additional Code 2:	Not reported
Additional Code 3:	Not reported
Additional Code 4:	Not reported
Additional Code 5:	Not reported

Shipment Date:	20141030
Creation Date:	12/26/2014 22:14:49
Receipt Date:	20141030
Manifest ID:	001932340GBF

DRAFT

SJSU-ART (31) (Continued) **S113180201**

Trans EPA ID:	CAR000153395
Trans Name:	C&H VETERAN ENT INC
Trans 2 EPA ID:	Not reported
Trans 2 Name:	Not reported
TSDF EPA ID:	CAD981382732
Trans Name:	ALTAMONT LANDFILL
TSDF Alt EPA ID:	Not reported
TSDF Alt Name:	Not reported
Waste Code Description:	151 - Asbestos-containing waste
RCRA Code:	Not reported
Meth Code:	H132 - Landfill Or Surface Impoundment That Will Be Closed As Landfill(To Include On-Site Treatment And/Or Stabilization)
Quantity Tons:	6.44
Waste Quantity:	28
Quantity Unit:	Y
Additional Code 1:	Not reported
Additional Code 2:	Not reported
Additional Code 3:	Not reported
Additional Code 4:	Not reported
Additional Code 5:	Not reported
Shipment Date:	20141007
Creation Date:	12/19/2014 22:15:01
Receipt Date:	20141013
Manifest ID:	010776285JJK
Trans EPA ID:	CAL000298854
Trans Name:	BAYVIEW ENVIRONMENTAL SERVICES INC
Trans 2 EPA ID:	CAR000037283
Trans 2 Name:	WORLD ENVIRONMENTAL & ENERGY
TSDF EPA ID:	CAD982042475
Trans Name:	RECOLOGY HAY ROAD LANDFILL
TSDF Alt EPA ID:	Not reported
TSDF Alt Name:	Not reported
Waste Code Description:	151 - Asbestos-containing waste
RCRA Code:	Not reported
Meth Code:	H132 - Landfill Or Surface Impoundment That Will Be Closed As Landfill(To Include On-Site Treatment And/Or Stabilization)
Quantity Tons:	0.23
Waste Quantity:	1
Quantity Unit:	Y
Additional Code 1:	Not reported
Additional Code 2:	Not reported
Additional Code 3:	Not reported
Additional Code 4:	Not reported
Additional Code 5:	Not reported
Shipment Date:	20141007
Creation Date:	3/31/2015 22:15:05
Receipt Date:	20141031
Manifest ID:	010776346JJK
Trans EPA ID:	CAL000298854
Trans Name:	BAYVIEW ENVIRONMENTAL SERVICES INC
Trans 2 EPA ID:	CAR000175422
Trans 2 Name:	WORLDWIDE RECOVERY SYSTEMS INC
TSDF EPA ID:	AZD983476680
Trans Name:	LIGHTING RESOURCES LLC
TSDF Alt EPA ID:	Not reported

DRAFT

SJSU-ART (31) (Continued) **S113180201**

TSDF Alt Name:	Not reported
Waste Code Description:	261 - Not reported
RCRA Code:	Not reported
Meth Code:	H040 - Incineration--Thermal Destruction Other Than Use As A Fuel
Quantity Tons:	0.4
Waste Quantity:	800
Quantity Unit:	P
Additional Code 1:	Not reported
Additional Code 2:	Not reported
Additional Code 3:	Not reported
Additional Code 4:	Not reported
Additional Code 5:	Not reported
Shipment Date:	20140926
Creation Date:	12/3/2014 22:15:08
Receipt Date:	20141002
Manifest ID:	001932749GBF
Trans EPA ID:	CAD982500019
Trans Name:	STERLING ENVIRONMENTAL CORPORATION
Trans 2 EPA ID:	CAR000217513
Trans 2 Name:	ENVIRONMENTAL LOGISTICS INC
TSDF EPA ID:	CAD028409019
Trans Name:	CROSBY & OVERTON INC
TSDF Alt EPA ID:	Not reported
TSDF Alt Name:	Not reported
Waste Code Description:	151 - Asbestos-containing waste
RCRA Code:	Not reported
Meth Code:	H141 - Storage, Bulking, And/Or Transfer Off Site--No Treatment/Reovery (H010-H129) Or (H131-H135)
Quantity Tons:	0.9
Waste Quantity:	1800
Quantity Unit:	P
Additional Code 1:	Not reported
Additional Code 2:	Not reported
Additional Code 3:	Not reported
Additional Code 4:	Not reported
Additional Code 5:	Not reported
Shipment Date:	20140923
Creation Date:	11/1/2014 22:15:05
Receipt Date:	20140923
Manifest ID:	001932339GBF
Trans EPA ID:	CAR000153395
Trans Name:	C&H VETERAN ENT INC
Trans 2 EPA ID:	Not reported
Trans 2 Name:	Not reported
TSDF EPA ID:	CAD981382732
Trans Name:	ALTAMONT LANDFILL
TSDF Alt EPA ID:	Not reported
TSDF Alt Name:	Not reported
Waste Code Description:	151 - Asbestos-containing waste
RCRA Code:	Not reported
Meth Code:	H132 - Landfill Or Surface Impoundment That Will Be Closed As Landfill(To Include On-Site Treatment And/Or Stabilization)
Quantity Tons:	10
Waste Quantity:	25
Quantity Unit:	Y

DRAFT

SJSU-ART (31) (Continued) **S113180201**

Additional Code 1:	Not reported
Additional Code 2:	Not reported
Additional Code 3:	Not reported
Additional Code 4:	Not reported
Additional Code 5:	Not reported
Shipment Date:	20140912
Creation Date:	10/26/2014 22:15:13
Receipt Date:	20140912
Manifest ID:	001932304GBF
Trans EPA ID:	CAR000153395
Trans Name:	C&H VETERAN ENT INC
Trans 2 EPA ID:	Not reported
Trans 2 Name:	Not reported
TSDF EPA ID:	CAD981382732
Trans Name:	ALTAMONT LANDFILL
TSDF Alt EPA ID:	Not reported
TSDF Alt Name:	Not reported
Waste Code Description:	151 - Asbestos-containing waste
RCRA Code:	Not reported
Meth Code:	H132 - Landfill Or Surface Impoundment That Will Be Closed As Landfill(To Include On-Site Treatment And/Or Stabilization)
Quantity Tons:	7.2
Waste Quantity:	18
Quantity Unit:	Y
Additional Code 1:	Not reported
Additional Code 2:	Not reported
Additional Code 3:	Not reported
Additional Code 4:	Not reported
Additional Code 5:	Not reported
Shipment Date:	20140912
Creation Date:	11/8/2014 22:15:22
Receipt Date:	20140918
Manifest ID:	010776141JJK
Trans EPA ID:	CAR000037283
Trans Name:	WORLD ENVIRONMENTAL & ENERGY
Trans 2 EPA ID:	Not reported
Trans 2 Name:	Not reported
TSDF EPA ID:	CAD982042475
Trans Name:	RECOLOGY HAY ROAD LANDFILL
TSDF Alt EPA ID:	Not reported
TSDF Alt Name:	Not reported
Waste Code Description:	151 - Asbestos-containing waste
RCRA Code:	Not reported
Meth Code:	H132 - Landfill Or Surface Impoundment That Will Be Closed As Landfill(To Include On-Site Treatment And/Or Stabilization)
Quantity Tons:	6
Waste Quantity:	15
Quantity Unit:	Y
Additional Code 1:	Not reported
Additional Code 2:	Not reported
Additional Code 3:	Not reported
Additional Code 4:	Not reported
Additional Code 5:	Not reported
Shipment Date:	20140904

DRAFT

SJSU-ART (31) (Continued) **S113180201**

Creation Date:	11/6/2014 22:15:08
Receipt Date:	20140904
Manifest ID:	001932303GBF
Trans EPA ID:	CAR000153395
Trans Name:	C&H VETERAN ENT INC
Trans 2 EPA ID:	Not reported
Trans 2 Name:	Not reported
TSDF EPA ID:	CAD981382732
Trans Name:	ALTAMONT LANDFILL
TSDF Alt EPA ID:	Not reported
TSDF Alt Name:	Not reported
Waste Code Description:	151 - Asbestos-containing waste
RCRA Code:	Not reported
Meth Code:	H132 - Landfill Or Surface Impoundment That Will Be Closed As Landfill(To Include On-Site Treatment And/Or Stabilization)
Quantity Tons:	8
Waste Quantity:	20
Quantity Unit:	Y
Additional Code 1:	Not reported
Additional Code 2:	Not reported
Additional Code 3:	Not reported
Additional Code 4:	Not reported
Additional Code 5:	Not reported
Shipment Date:	20140828
Creation Date:	3/26/2015 22:15:06
Receipt Date:	20140916
Manifest ID:	010776224JJK
Trans EPA ID:	CAL000298854
Trans Name:	BAYVIEW ENVIRONMENTAL SERVICES INC
Trans 2 EPA ID:	CAD982411993
Trans 2 Name:	AERC COM INC
TSDF EPA ID:	CAD982411993
Trans Name:	AERC
TSDF Alt EPA ID:	AZD983476680
TSDF Alt Name:	LIGHTING RESOURCES INC
Waste Code Description:	261 - Not reported
RCRA Code:	Not reported
Meth Code:	H040 - Incineration--Thermal Destruction Other Than Use As A Fuel
Quantity Tons:	2.18857
Waste Quantity:	1986
Quantity Unit:	K
Additional Code 1:	Not reported
Additional Code 2:	Not reported
Additional Code 3:	Not reported
Additional Code 4:	Not reported
Additional Code 5:	Not reported

CERS:

Name:	SJSU-ART (31)
Address:	1 WASHINGTON SQ
City,State,Zip:	SAN JOSE, CA 95192
Site ID:	153949
CERS ID:	10158049
CERS Description:	Chemical Storage Facilities

Violations:

DRAFT

SJSU-ART (31) (Continued) **S113180201**

Site ID: 153949
Site Name: SJSU-Art (31)
Violation Date: 06-25-2015
Citation: HSC 6.95 25508(a)(1) - California Health and Safety Code, Chapter 6.95, Section(s) 25508(a)(1)
Violation Description: Failure to establish and electronically submit an adequate emergency response plan and procedures for a release or threatened release of a hazardous material.
Violation Notes:
FACILITY DID NOT SUBMIT THEIR EMERGENCY RESPONSE PLAN ON CERS.
Violation Division: Santa Clara County Environmental Health
Violation Program: HMRRP
Violation Source: CERS

Site ID: 153949
Site Name: SJSU-Art (31)
Violation Date: 07-02-2013
Citation: HSC 6.95 Multiple - California Health and Safety Code, Chapter 6.95, Section(s) Multiple
Violation Description: Business Plan Program - Administration/Documentation - General
Violation Notes: YOUR HAZARDOUS MATERIALS INVENTORY NEEDS TO BE UPDATED TO INCLUDE THE HAZARDOUS WASTE STORED IN THIS BUILDING. DISREGARD CORRECTIVE ACTION TEXT BELOW REGARDING SUBMITTAL OF HARD COPY FORMS. SEE www.EHinfo.org/hazmat FOR DETAILS REGARDING ELECTRONIC REPORTING REQUIREMENTS. A FACILITY RECORD FOR THIS SITE HAS ALREADY BEEN CREATED ON THE CALIFORNIA ENVIRONMENTAL REPORTING SYSTEM (CERS) WEBSITE AT http://cers.calepa.ca.gov. REQUEST ACCESS TO THAT CERS RECORD AND SUBMIT A REVISED HMBP WITHIN 30 DAYS.
Violation Division: Santa Clara County Environmental Health
Violation Program: HMRRP
Violation Source: CERS

Site ID: 153949
Site Name: SJSU-Art (31)
Violation Date: 06-25-2015
Citation: HSC 6.95 25508(a)(1) - California Health and Safety Code, Chapter 6.95, Section(s) 25508(a)(1)
Violation Description: Failure to establish and electronically submit an adequate training program in safety procedures in the event of a release or threatened release of a hazardous material.
Violation Notes:
FACILITY DID NOT SUBMIT THEIR TRAINING PLAN ON CERS.
Violation Division: Santa Clara County Environmental Health
Violation Program: HMRRP
Violation Source: CERS

Site ID: 153949
Site Name: SJSU-Art (31)
Violation Date: 06-25-2015
Citation: 22 CCR 15 66265.16 - California Code of Regulations, Title 22, Chapter 15, Section(s) 66265.16
Violation Description: Failure to provide employees within the first six months after the date of their employment, or assignment to the facility, or to work unsupervised, or to a new position at a facility with hazardous waste training to ensure employees are competent in the following areas:

DRAFT

SJSU-ART (31) (Continued) **S113180201**

hazardous waste management procedures (including contingency plan implementation) relevant to the positions in which they are employed, emergency response and emergency equipment, and procedures for using, inspecting, repairing, and replacing facility emergency and monitoring equipment. In addition, the owner/operator shall ensure facility personnel take part in an annual review of the initial training and training records training records on current personnel shall be kept until closure of the facility. Training records on former employees shall be kept for at least three years from the date the employee last worked at the facility. The records shall include the following: the job title for each position at the facility related to hazardous waste management, and the name of the employee filling each job; a written job description for each position, duties of facility personnel assigned to each position, and a written description of the type and amount of both introductory and continuing training that will be given to each person filling a position.

Violation Notes: _____ THE CURRENT HAZARDOUS WASTE TRAINING PROGRAM DOES NOT ADDRESS MANAGEMENT OF SPENT RAGS CONTAINING BOILED LINSEED OIL.
_____
Violation Division: Santa Clara County Environmental Health
Violation Program: HW
Violation Source: CERS

Site ID: 153949
Site Name: SJSU-Art (31)
Violation Date: 06-25-2015
Citation: HSC 6.95 25508(a)(1) - California Health and Safety Code, Chapter 6.95, Section(s) 25508(a)(1)
Violation Description: Failure to complete and electronically submit a site map with all required content.
Violation Notes: _____ ROOM 102: OBSERVED 2x5-GALLON CONTAINERS OF OIL AND 1x5 GALLON CONTAINER MARKED AS WASTE RAGS, WHICH WERE NOT LISTED THE SUBMITTED AREA MAP (ART-1).
_____
Violation Division: Santa Clara County Environmental Health
Violation Program: HMRRP
Violation Source: CERS

Site ID: 153949
Site Name: SJSU-Art (31)
Violation Date: 07-02-2013
Citation: 22 CCR 23 66273.34 - California Code of Regulations, Title 22, Chapter 23, Section(s) 66273.34
Violation Description: Failure to properly label the following categories of universal waste as: 1) Each batteries or the container in which the batteries are contained as "Universal Waste-Battery(ies)". 2) Each mercury-containing equipment or the container in which the mercury-containing equipment is contained as "Universal Waste -Mercury-Containing Equipment". 3) Each Florescent lamp or the container or package in which the lamps are contained as "Universal Waste-Lamp(s)". 4) Each electronic devices or the container or pallet in or on which the electronic devices are contained as "Universal Waste-Electronic Device(s)". 5) Each CRTs or the container or pallet in or on which the CRTs are contained as "Universal Waste-CRT(s)". 6) A container of CRT glass shall be labeled or marked clearly with the

DRAFT

SJSU-ART (31) (Continued) **S113180201**

following phrase: "Universal Waste-CRT glass". 7) In lieu of labeling individual electronic devices, CRTs, and/or containers of CRT glass pursuant to subsections d) through f) of this section, a universal waste handler may combine, package, and accumulate those universal wastes in appropriate containers or within a designated area demarcated by boundaries that are clearly labeled with the applicable portion(s) of the following phrase: "Universal Waste-Electronic Device(s)/Universal Waste - CRT(s)/Universal Waste-CRT Glass".

Violation Notes: Returned to compliance on 07/02/2013. OBSERVED A BLACK BAG STORING USED AEROSOL CANS WITH AN INCOMPLETE UNIVERSAL WASTE LABEL. THIS WAS CORRECTED DURING THIS INSPECTION.
Violation Division: Santa Clara County Environmental Health
Violation Program: HW
Violation Source: CERS

Site ID: 153949
Site Name: SJSU-Art (31)
Violation Date: 06-25-2015
Citation: HSC 6.95 25508.2 - California Health and Safety Code, Chapter 6.95, Section(s) 25508.2
Violation Description: Failure to annually review and electronically certify that the business plan is complete, accurate, and up-to-date.
Violation Notes: _____ FACILITY LAST SUBMITTED THEIR HMBP ON 9/17/2013. _____
Violation Division: Santa Clara County Environmental Health
Violation Program: HMRRP
Violation Source: CERS

Site ID: 153949
Site Name: SJSU-Art (31)
Violation Date: 06-25-2015
Citation: HSC 6.95 25508(a)(1) - California Health and Safety Code, Chapter 6.95, Section(s) 25508(a)(1)
Violation Description: Failure to complete and electronically submit hazardous material inventory information for all reportable hazardous materials on site at or above reportable quantities.
Violation Notes: _____ AREA MAP NAME AND HAZARDOUS MATERIAL LOCATION COORDINATES NOTED ON INVENTORY FORM DO NOT MATCH SUBMITTED MAP (ART-1, ART-2 & ART-3). SUBMITTED AREA MAPS DO NOT IDENTIFY LOCATIONS OF COLLECTION AREAS FOR WASTE CONTAINING BOILED LINSEED OIL RAGS. ROOM 102: OBSERVED 2x5-GALLON CONTAINERS OF OIL AND 1x5 GALLON CONTAINER MARKED AS WASTE RAGS, WHICH WERE NOT LISTED ON THE INVENTORY. _____
Violation Division: Santa Clara County Environmental Health
Violation Program: HMRRP
Violation Source: CERS

Evaluation:
Eval General Type: Compliance Evaluation Inspection
Eval Date: 06-25-2015
Violations Found: Yes
Eval Type: Routine done by local agency
Eval Notes: There was no hazardous waste accumulated at this location during the inspection. Art building activities include the use of boiled linseed oil for staining wood projects. Spent rags containing boiled linseed

DRAFT

SJSU-ART (31) (Continued) **S113180201**

oil are not only a hazardous waste but also a spontaneous combustion hazard. Hazardous waste manifests for the past 3-yrs were inspected and documented under the Natural Science building: FA0205225. Area employees receive annual training in conjunction with the site's Emergency Contingency Plan for emergency procedures, chemical handling & hazardous waste management.

Eval Division: Santa Clara County Environmental Health
Eval Program: HW
Eval Source: CERS

Eval General Type: Compliance Evaluation Inspection
Eval Date: 06-25-2015
Violations Found: Yes
Eval Type: Routine done by local agency
Eval Notes: Conducted an inspection of this area for Hazardous Materials Business Plan. Art building activities include the use of boiled linseed oil for staining wood projects. Rags containing boiled linseed oil are a spontaneous combustion hazard. Facility has created a uniform emergency procedures posting, which will replace current emergency procedures throughout the campus. All eyewash/safety shower inspection tags were current. Observed emergency spill kit & fire extinguisher near chemical storage areas. Areas employees receive annual training in conjunction with the site's Emergency Contingency Plan (emergency procedures, chemical handling & hazardous waste management).
Eval Division: Santa Clara County Environmental Health
Eval Program: HMRRP
Eval Source: CERS

Eval General Type: Compliance Evaluation Inspection
Eval Date: 07-02-2013
Violations Found: Yes
Eval Type: Routine done by local agency
Eval Notes: Not reported
Eval Division: Santa Clara County Environmental Health
Eval Program: HMRRP
Eval Source: CERS

Eval General Type: Compliance Evaluation Inspection
Eval Date: 07-02-2013
Violations Found: Yes
Eval Type: Routine done by local agency
Eval Notes: THIS INSPECTION BEGAN ON 06/25/13 AND CONCLUDED TODAY.
Eval Division: Santa Clara County Environmental Health
Eval Program: HW
Eval Source: CERS

Enforcement Action:
Site ID: 153949
Site Name: SJSU-Art (31)
Site Address: 1 WASHINGTON SQ
Site City: SAN JOSE
Site Zip: 95192
Enf Action Date: 06-25-2015
Enf Action Type: Notice of Violation (Unified Program)
Enf Action Description: Notice of Violation Issued by the Inspector at the Time of Inspection
Enf Action Notes: Not reported
Enf Action Division: Santa Clara County Environmental Health

DRAFT

SJSU-ART (31) (Continued) **S113180201**

Enf Action Program: HMRRP
Enf Action Source: CERS

Site ID: 153949
Site Name: SJSU-Art (31)
Site Address: 1 WASHINGTON SQ
Site City: SAN JOSE
Site Zip: 95192
Enf Action Date: 06-25-2015
Enf Action Type: Notice of Violation (Unified Program)
Enf Action Description: Notice of Violation Issued by the Inspector at the Time of Inspection
Enf Action Notes: Not reported
Enf Action Division: Santa Clara County Environmental Health
Enf Action Program: HW
Enf Action Source: CERS

Site ID: 153949
Site Name: SJSU-Art (31)
Site Address: 1 WASHINGTON SQ
Site City: SAN JOSE
Site Zip: 95192
Enf Action Date: 07-02-2013
Enf Action Type: Notice of Violation (Unified Program)
Enf Action Description: Notice of Violation Issued by the Inspector at the Time of Inspection
Enf Action Notes: Not reported
Enf Action Division: Santa Clara County Environmental Health
Enf Action Program: HMRRP
Enf Action Source: CERS

Site ID: 153949
Site Name: SJSU-Art (31)
Site Address: 1 WASHINGTON SQ
Site City: SAN JOSE
Site Zip: 95192
Enf Action Date: 07-02-2013
Enf Action Type: Notice of Violation (Unified Program)
Enf Action Description: Notice of Violation Issued by the Inspector at the Time of Inspection
Enf Action Notes: Not reported
Enf Action Division: Santa Clara County Environmental Health
Enf Action Program: HW
Enf Action Source: CERS

Affiliation:
Affiliation Type Desc: Parent Corporation
Entity Name: SAN JOSE STATE UNIVERSITY
Entity Title: Not reported
Affiliation Address: Not reported
Affiliation City: Not reported
Affiliation State: Not reported
Affiliation Country: Not reported
Affiliation Zip: Not reported
Affiliation Phone: Not reported

Affiliation Type Desc: Environmental Contact
Entity Name: Matt Nymeyer
Entity Title: Not reported
Affiliation Address: 1 Washington Square

DRAFT

SJSU-ART (31) (Continued) **S113180201**

Affiliation City:	SAN JOSE
Affiliation State:	CA
Affiliation Country:	Not reported
Affiliation Zip:	95192-0010
Affiliation Phone:	Not reported
Affiliation Type Desc:	Identification Signer
Entity Name:	Matt Nymeyer
Entity Title:	Director, EH&S
Affiliation Address:	Not reported
Affiliation City:	Not reported
Affiliation State:	Not reported
Affiliation Country:	Not reported
Affiliation Zip:	Not reported
Affiliation Phone:	Not reported
Affiliation Type Desc:	Legal Owner
Entity Name:	SAN JOSE STATE UNIVERSITY
Entity Title:	Not reported
Affiliation Address:	1 Washington Square
Affiliation City:	SAN JOSE
Affiliation State:	CA
Affiliation Country:	United States
Affiliation Zip:	95192-0010
Affiliation Phone:	(408) 924-1978
Affiliation Type Desc:	Operator
Entity Name:	Matt Nymeyer
Entity Title:	Not reported
Affiliation Address:	Not reported
Affiliation City:	Not reported
Affiliation State:	Not reported
Affiliation Country:	Not reported
Affiliation Zip:	Not reported
Affiliation Phone:	(408) 924-1969
Affiliation Type Desc:	Document Preparer
Entity Name:	Matt Nymeyer
Entity Title:	Not reported
Affiliation Address:	Not reported
Affiliation City:	Not reported
Affiliation State:	Not reported
Affiliation Country:	Not reported
Affiliation Zip:	Not reported
Affiliation Phone:	Not reported
Affiliation Type Desc:	Facility Mailing Address
Entity Name:	Mailing Address
Entity Title:	Not reported
Affiliation Address:	1 Washington Square
Affiliation City:	SAN JOSE
Affiliation State:	CA
Affiliation Country:	Not reported
Affiliation Zip:	95192-0010
Affiliation Phone:	Not reported
Affiliation Type Desc:	CUPA District

DRAFT

SJSU-ART (31) (Continued) **S113180201**

Entity Name: Santa Clara County Environmental Health
Entity Title: Not reported
Affiliation Address: 1555 Berger Drive, Suite 300
Affiliation City: San Jose
Affiliation State: CA
Affiliation Country: Not reported
Affiliation Zip: 95112-2716
Affiliation Phone: (408) 918-3400

Affiliation Type Desc: Property Owner
Entity Name: California State University
Entity Title: Not reported
Affiliation Address: 1 Washington Square
Affiliation City: SAN JOSE
Affiliation State: CA
Affiliation Country: United States
Affiliation Zip: 95192
Affiliation Phone: (408) 942-1969

Name: SJSU-CAMPUS VILLAGE (151,152,153)
Address: 1 WASHINGTON SQ
City,State,Zip: SAN JOSE, CA 95192
Site ID: 68188
CERS ID: 10158057
CERS Description: Chemical Storage Facilities

Violations:
Site ID: 68188
Site Name: SJSU-Campus Village (151,152,153)
Violation Date: 09-12-2013
Citation: 19 CCR 4 2729.5 - California Code of Regulations, Title 19, Chapter 4, Section(s) 2729.5
Violation Description: Failure to submit inventory reports (Activities, Owner/Operator, Hazardous Materials Descriptions and Map pages, if required. Documentation must be resubmitted (for facilities which exceed EPCRA thresholds) or re-certified (for facilities which do not exceed EPCRA thresholds) by March 1.
Violation Notes: THE LAST TIME THE HAZARDOUS MATERIALS INVENTORY WAS CERTIFIED WAS ON 06/06/2012. THE INVENTORY MUST BE CERTIFIED ANNUALLY. CERTIFIED YOUR INVENTORY IMMEDIATELY VIA CERS. DISREGARD CORRECTIVE ACTION TEXT BELOW REGARDING SUBMITTAL OF HARD COPY FORMS. SEE www.EHinfo.org/hazmat FOR DETAILS REGARDING ELECTRONIC REPORTING REQUIREMENTS. A FACILITY RECORD FOR THIS SITE HAS ALREADY BEEN CREATED ON THE CALIFORNIA ENVIRONMENTAL REPORTING SYSTEM (CERS) WEBSITE AT http://cers.calepa.ca.gov. REQUEST ACCESS TO THAT CERS RECORD AND SUBMIT A CURRENT HMBP WITHIN 30 DAYS.
Violation Division: Santa Clara County Environmental Health
Violation Program: HMRRP
Violation Source: CERS

Evaluation:
Eval General Type: Compliance Evaluation Inspection
Eval Date: 01-24-2020
Violations Found: No
Eval Type: Routine done by local agency
Eval Notes: Inspection began on 1/23/20 and concluded today with a document review and issuance of the Notice of Inspection. On-site to conduct a routine

DRAFT

SJSU-ART (31) (Continued) **S113180201**

hazardous materials business plan and storage inspection. Two diesel-powered generators are located in the P2 level of the underground parking structure. WITHIN 30 DAYS: 1. Provide a Safety Data Sheet for the 7 x 55 gallon unmarked drums of liquid "resin". Despite a claim that it is non-hazardous, it is recommended that these drums are labeled and secondarily contained until the safety data sheet can be located. 2. Provide documentation or photos regarding whether the diesel tank in P235 is single or double-walled. 3. Provide documentation that the annunciator attached to the remote fill port was tested for functionality. NOTES: -CERS ID 10158057 - submitted and reviewed on 9/20/19 -Fire extinguishers, spill kits, and emergency postings were observed. -Training records are maintained electronically. -All tanks and [Truncated]

Eval Division: Santa Clara County Environmental Health
Eval Program: HMRRP
Eval Source: CERS

Eval General Type: Compliance Evaluation Inspection
Eval Date: 09-12-2013
Violations Found: Yes
Eval Type: Routine done by local agency
Eval Notes: Not reported
Eval Division: Santa Clara County Environmental Health
Eval Program: HMRRP
Eval Source: CERS

Enforcement Action:
Site ID: 68188
Site Name: SJSU-Campus Village (151,152,153)
Site Address: 1 WASHINGTON SQ
Site City: SAN JOSE
Site Zip: 95192
Enf Action Date: 09-12-2013
Enf Action Type: Notice of Violation (Unified Program)
Enf Action Description: Notice of Violation Issued by the Inspector at the Time of Inspection
Enf Action Notes: Not reported
Enf Action Division: Santa Clara County Environmental Health
Enf Action Program: HMRRP
Enf Action Source: CERS

Affiliation:
Affiliation Type Desc: Environmental Contact
Entity Name: Matt Nymeyer
Entity Title: Not reported
Affiliation Address: 1 Washington Square
Affiliation City: SAN JOSE
Affiliation State: CA
Affiliation Country: Not reported
Affiliation Zip: 95192-0010
Affiliation Phone: Not reported

Affiliation Type Desc: Identification Signer
Entity Name: Matt Nymeyer
Entity Title: Director, EH&S
Affiliation Address: Not reported
Affiliation City: Not reported

DRAFT

SJSU-ART (31) (Continued) **S113180201**

Affiliation State:	Not reported
Affiliation Country:	Not reported
Affiliation Zip:	Not reported
Affiliation Phone:	Not reported
Affiliation Type Desc:	Operator
Entity Name:	Matt Nymeyer
Entity Title:	Not reported
Affiliation Address:	Not reported
Affiliation City:	Not reported
Affiliation State:	Not reported
Affiliation Country:	Not reported
Affiliation Zip:	Not reported
Affiliation Phone:	(408) 924-1969
Affiliation Type Desc:	Parent Corporation
Entity Name:	SAN JOSE STATE UNIVERSITY
Entity Title:	Not reported
Affiliation Address:	Not reported
Affiliation City:	Not reported
Affiliation State:	Not reported
Affiliation Country:	Not reported
Affiliation Zip:	Not reported
Affiliation Phone:	Not reported
Affiliation Type Desc:	CUPA District
Entity Name:	Santa Clara County Environmental Health
Entity Title:	Not reported
Affiliation Address:	1555 Berger Drive, Suite 300
Affiliation City:	San Jose
Affiliation State:	CA
Affiliation Country:	Not reported
Affiliation Zip:	95112-2716
Affiliation Phone:	(408) 918-3400
Affiliation Type Desc:	Facility Mailing Address
Entity Name:	Mailing Address
Entity Title:	Not reported
Affiliation Address:	One Washington Square
Affiliation City:	SAN JOSE
Affiliation State:	CA
Affiliation Country:	Not reported
Affiliation Zip:	95192-0010
Affiliation Phone:	Not reported
Affiliation Type Desc:	Legal Owner
Entity Name:	SAN JOSE STATE UNIVERSITY
Entity Title:	Not reported
Affiliation Address:	1 Washington Square
Affiliation City:	SAN JOSE
Affiliation State:	CA
Affiliation Country:	United States
Affiliation Zip:	95192-0010
Affiliation Phone:	(408) 924-1969
Affiliation Type Desc:	Document Preparer
Entity Name:	Matt Nymeyer

DRAFT

SJSU-ART (31) (Continued) **S113180201**

Entity Title:	Not reported
Affiliation Address:	Not reported
Affiliation City:	Not reported
Affiliation State:	Not reported
Affiliation Country:	Not reported
Affiliation Zip:	Not reported
Affiliation Phone:	Not reported
Affiliation Type Desc:	Property Owner
Entity Name:	California State University
Entity Title:	Not reported
Affiliation Address:	1 Washington Square
Affiliation City:	SAN JOSE
Affiliation State:	CA
Affiliation Country:	United States
Affiliation Zip:	95192
Affiliation Phone:	(408) 924-1969

HWTS:

Name:	SAN JOSE STATE UNIVERSITY
Address:	1 WASHINGTON SQ
Address 2:	Not reported
City,State,Zip:	SAN JOSE, CA 951920222
EPA ID:	CAT080031206
Inactive Date:	Not reported
Create Date:	07/23/1982
Last Act Date:	03/02/2021
Mailing Name:	DAVID GRIFFITH
Mailing Address:	1 WASHINGTON SQUARE
Mailing Address 2:	EHS
Mailing City,State,Zip:	SAN JOSE, CA 951920010
Owner Name:	SAN JOSE STATE UNIVERSITY
Owner Address:	1 WASHINGTON SQUARE
Owner Address 2:	Not reported
Owner City,State,Zip:	SAN JOSE, CA 951920046
Contact Name:	DAVID GRIFFITH
Contact Address:	SAN JOSE STATE UNIVERSITY
Contact Address 2:	1 WASHINGTON SQUARE
City,State,Zip:	SAN JOSE, CA 951920010

NAICS:

EPA ID:	CAT080031206
Create Date:	2002-03-14 16:36:30.000
NAICS Code:	61131
NAICS Description:	Colleges, Universities, and Professional Schools
Issued EPA ID Date:	1982-07-23 00:00:00
Inactive Date:	Not reported
Facility Name:	SAN JOSE STATE UNIVERSITY
Facility Address:	1 WASHINGTON SQ
Facility Address 2:	Not reported
Facility City:	SAN JOSE
Facility County:	Not reported
Facility State:	CA
Facility Zip:	951920222

DRAFT

SJSU-ART (31) (Continued) **S113180201**

Name:	SAN JOSE STATE UNIVERSITY
Address:	1 WASHINGTON SQ
Address 2:	Not reported
City,State,Zip:	SAN JOSE, CA 951921000
EPA ID:	CAC003047084
Inactive Date:	03/13/2020
Create Date:	12/13/2019
Last Act Date:	03/14/2020
Mailing Name:	Not reported
Mailing Address:	1 WASHINGTON SQ
Mailing Address 2:	Not reported
Mailing City,State,Zip:	SAN JOSE, CA 951921000
Owner Name:	SAN JOSE STATE UNIVERSITY
Owner Address:	1 WASHINGTON SQ
Owner Address 2:	Not reported
Owner City,State,Zip:	SAN JOSE, CA 951921000
Contact Name:	SAN JOSE STATE UNIVERSITY
Contact Address:	1 WASHINGTON SQ
Contact Address 2:	Not reported
City,State,Zip:	SAN JOSE, CA 951921000

R98 **SJSU-CENTRAL PLANT (4)** **CA LUST** **S103473126**
NNE **1 WASHINGTON SQ** **CA AST** **N/A**
1/4-1/2 **SAN JOSE, CA 95192** **CA CERS HAZ WASTE**
0.251 mi. **CA CUPA Listings**
1324 ft. **Site 5 of 6 in cluster R** **CA ENF**
CA HIST CORTESE
Relative: Lower **CA HAZMAT**
CA CIWQS
Actual: 92 ft. **CA CERS**

LUST:

Name:	SJSU ENGINEERING BUILDING
Address:	1 WASHINGTON SQUARE
City,State,Zip:	SAN JOSE, CA 95192
Lead Agency:	SANTA CLARA COUNTY LOP
Case Type:	LUST Cleanup Site
Geo Track:	http://geotracker.waterboards.ca.gov/profile_report.asp?global_id=T0608501816
Global Id:	T0608501816
Latitude:	37.3361456482962
Longitude:	-121.878118515015
Status:	Completed - Case Closed
Status Date:	04/18/1996
Case Worker:	UST
RB Case Number:	Not reported
Local Agency:	SANTA CLARA COUNTY LOP
File Location:	All Files are on GeoTracker or in the Local Agency Database
Local Case Number:	Not reported
Potential Media Affect:	Soil
Potential Contaminants of Concern:	Not reported
Site History:	Not reported

LUST:

Global Id:	T0608501816
Contact Type:	Regional Board Caseworker
Contact Name:	Regional Water Board
Organization Name:	SAN FRANCISCO BAY RWQCB (REGION 2)
Address:	1515 CLAY ST SUITE 1400

DRAFT

SJSU-CENTRAL PLANT (4) (Continued) **S103473126**

City: OAKLAND
Email: Not reported
Phone Number: Not reported

Global Id: T0608501816
Contact Type: Local Agency Caseworker
Contact Name: UST CASE WORKER
Organization Name: SANTA CLARA COUNTY LOP
Address: 1555 Berger Drive, Suite 300
City: SAN JOSE
Email: Not reported
Phone Number: 4089183400

LUST:
Global Id: T0608501816
Action Type: RESPONSE
Date: 04/18/1996
Action: Other Report / Document

Global Id: T0608501816
Action Type: ENFORCEMENT
Date: 04/18/1996
Action: Closure/No Further Action Letter

Global Id: T0608501816
Action Type: Other
Date: 01/01/1993
Action: Leak Reported

LUST:
Global Id: T0608501816
Status: Open - Case Begin Date
Status Date: 01/01/1993

Global Id: T0608501816
Status: Completed - Case Closed
Status Date: 04/18/1996

Name: SJSU CENTRAL PLANT
Address: 1 WASHINGTON SQUARE
City,State,Zip: SAN JOSE, CA 95192
Lead Agency: SANTA CLARA COUNTY LOP
Case Type: LUST Cleanup Site
Geo Track: http://geotracker.waterboards.ca.gov/profile_report.asp?global_id=T0608502088
Global Id: T0608502088
Latitude: 37.3346954660772
Longitude: -121.881165504456
Status: Completed - Case Closed
Status Date: 03/30/2000
Case Worker: UST
RB Case Number: Not reported
Local Agency: SANTA CLARA COUNTY LOP
File Location: All Files are on GeoTracker or in the Local Agency Database
Local Case Number: 07S1E08J02f
Potential Media Affect: Other Groundwater (uses other than drinking water)

DRAFT

SJSU-CENTRAL PLANT (4) (Continued) **S103473126**

Potential Contaminants of Concern: Gasoline
Site History: Not reported

LUST:
Global Id: T0608502088
Contact Type: Local Agency Caseworker
Contact Name: UST CASE WORKER
Organization Name: SANTA CLARA COUNTY LOP
Address: 1555 Berger Drive, Suite 300
City: SAN JOSE
Email: Not reported
Phone Number: 4089183400

LUST:
Global Id: T0608502088
Action Type: RESPONSE
Date: 01/18/2020
Action: Tank Removal Report / UST Sampling Report

Global Id: T0608502088
Action Type: ENFORCEMENT
Date: 03/12/1997
Action: Notice of Responsibility - #39877

Global Id: T0608502088
Action Type: ENFORCEMENT
Date: 12/24/1998
Action: Staff Letter - #26952

Global Id: T0608502088
Action Type: ENFORCEMENT
Date: 05/10/1999
Action: Staff Letter - #26955

Global Id: T0608502088
Action Type: ENFORCEMENT
Date: 07/31/1997
Action: Staff Letter - #26949

Global Id: T0608502088
Action Type: RESPONSE
Date: 05/10/1999
Action: Other Report / Document

Global Id: T0608502088
Action Type: ENFORCEMENT
Date: 03/30/2000
Action: Closure/No Further Action Letter

Global Id: T0608502088
Action Type: RESPONSE
Date: 02/16/1999
Action: Other Report / Document

Global Id: T0608502088
Action Type: RESPONSE
Date: 10/30/1997

DRAFT

SJSU-CENTRAL PLANT (4) (Continued) **S103473126**

Action: Soil and Water Investigation Report

Global Id: T0608502088
Action Type: RESPONSE
Date: 06/21/1999
Action: Other Report / Document

Global Id: T0608502088
Action Type: ENFORCEMENT
Date: 01/31/2020
Action: Unauthorized Release Form

Global Id: T0608502088
Action Type: ENFORCEMENT
Date: 01/31/2020
Action: Staff Letter

Global Id: T0608502088
Action Type: Other
Date: 09/27/1991
Action: Leak Reported

Global Id: T0608502088
Action Type: REMEDIATION
Date: 09/27/1991
Action: Excavation

LUST:
Global Id: T0608502088
Status: Open - Case Begin Date
Status Date: 09/27/1991

Global Id: T0608502088
Status: Open - Site Assessment
Status Date: 02/08/1994

Global Id: T0608502088
Status: Completed - Case Closed
Status Date: 03/30/2000

LUST SANTA CLARA:
Name: SJSU CENTRAL PLANT
Address: 1 WASHINGTON SQUARE
City,State,Zip: SAN JOSE, CA
Region: SANTA CLARA
SCVWD ID: 07S1E08J02F
Date Closed: 03/30/2000
EDR Link ID: 07S1E08J02F

Name: SJSU ENGINEERING BUILDING
Address: 1 WASHINGTON SQUARE
City,State,Zip: SAN JOSE, CA
Region: SANTA CLARA
SCVWD ID: 07S1E08K04F
Date Closed: 04/18/1996

DRAFT

SJSU-CENTRAL PLANT (4) (Continued) **S103473126**

EDR Link ID: 07S1E08K04F

AST:

Name:	SJSU-NATURAL SCIENCE (48)
Address:	1 WASHINGTON SQ
City/Zip:	SAN JOSE,95112
Certified Unified Program Agencies:	Not reported
Owner:	SAN JOSE STATE UNIVERSITY
Total Gallons:	Not reported
CERSID:	10158041
Facility ID:	Not reported
Business Name:	San Jose State University
Phone:	(408)924-1978
Fax:	(408)924-1983
Mailing Address:	1 Washington Square
Mailing Address City:	SAN JOSE
Mailing Address State:	CA
Mailing Address Zip Code:	Not reported
Operator Name:	David Krack
Operator Phone:	(408)924-1978
Owner Phone:	(408)924-1978
Owner Mail Address:	1 Washington Square
Owner State:	CA
Owner Zip Code:	Not reported
Owner Country:	United States
Property Owner Name:	CALIFORNIA STATE UNIVERSITY
Property Owner Phone:	(408)924-1978
Property Owner Mailing Address:	One Washington Square
Property Owner City:	SAN JOSE
Property Owner Stat :	CA
Property Owner Zip Code:	Not reported
Property Owner Country:	United States
EPAID:	CAT080031206

CERS HAZ WASTE:

Name:	SJSU-CORPORATION YARD (12A, B)
Address:	1 WASHINGTON SQ
City,State,Zip:	SAN JOSE, CA 95192
Site ID:	390599
CERS ID:	10158045
CERS Description:	Hazardous Waste Generator

Name:	SJSU-INDUSTRIAL STUDIES (39)
Address:	1 WASHINGTON SQ
City,State,Zip:	SAN JOSE, CA 95192
Site ID:	402302
CERS ID:	10158067
CERS Description:	Hazardous Waste Generator

Name:	SJSU-CENTRAL PLANT (4)
Address:	1 WASHINGTON SQ
City,State,Zip:	SAN JOSE, CA 95192
Site ID:	402301
CERS ID:	10158047
CERS Description:	Hazardous Waste Generator

DRAFT

SJSU-CENTRAL PLANT (4) (Continued) **S103473126**

Name: SJSU-ENGINEERING BUILDING (35)
Address: 1 WASHINGTON SQ
City,State,Zip: SAN JOSE, CA 95192
Site ID: 114632
CERS ID: 10158043
CERS Description: Hazardous Waste Generator

Name: SJSU-DUNCAN HALL (52)
Address: 1 WASHINGTON SQ
City,State,Zip: SAN JOSE, CA 95192
Site ID: 68190
CERS ID: 10158039
CERS Description: Hazardous Waste Generator

CUPA SANTA CLARA:
Name: SJSU-DINING COMMONS (91)
Address: 1 WASHINGTON SQ
City,State,Zip: SAN JOSE, CA 95192
Region: SANTA CLARA
PE#: BP11
Program Description: HAZMAT STORAGE & HMBP FACILITY, 1-3 CHEMICALS
Program Identifier: DEH PERMIT-HAZ MAT STORAGE & HAZ MAT BUSINESS PLAN PROGRAMS
Latitude: 37.33434459
Longitude: -121.88062423
Record ID: PR0370543
Facility ID: FA0250916

Name: SJSU-DINING COMMONS (91)
Address: 1 WASHINGTON SQ
City,State,Zip: SAN JOSE, CA 95192
Region: SANTA CLARA
PE#: 2299
Program Description: HW GENERATOR-ADDITIONAL CONTIGUOUS FACILITY
Program Identifier: DEH PERMIT-HAZ WASTE GENERATOR PROGRAM
Latitude: 37.334344592
Longitude: -121.88062423
Record ID: PR0401857
Facility ID: FA0250916

Name: SJSU-UCAT (COMPUTER CTR) (27)
Address: 1 WASHINGTON SQ
City,State,Zip: SAN JOSE, CA 951920046
Region: SANTA CLARA
PE#: BP11
Program Description: HAZMAT STORAGE & HMBP FACILITY, 1-3 CHEMICALS
Program Identifier: DEH PERMIT-HAZ MAT STORAGE & HAZ MAT BUSINESS PLAN PROGRAMS
Latitude: 37.334339
Longitude: -121.88073
Record ID: PR0373462
Facility ID: FA0250788

Name: SJSU-AQUATICS CENTER (110)
Address: 1 WASHINGTON SQ
City,State,Zip: SAN JOSE, CA 95112
Region: SANTA CLARA
PE#: BP11
Program Description: HAZMAT STORAGE & HMBP FACILITY, 1-3 CHEMICALS

DRAFT

SJSU-CENTRAL PLANT (4) (Continued) **S103473126**

Program Identifier: DEH PERMIT-HAZ MAT STORAGE & HAZ MAT BUSINESS PLAN PROGRAMS
Latitude: 37.334331
Longitude: -121.880542
Record ID: PR0379427
Facility ID: FA0250789

Name: SJSU-AQUATICS CENTER (110)
Address: 1 WASHINGTON SQ
City,State,Zip: SAN JOSE, CA 95112
Region: SANTA CLARA
PE#: 2299
Program Description: HW GENERATOR-ADDITIONAL CONTIGUOUS FACILITY
Program Identifier: DEH PERMIT-HAZ WASTE GENERATOR PROGRAM
Latitude: 37.334331
Longitude: -121.880542
Record ID: PR0401854
Facility ID: FA0250789

Name: SJSU-JOE WEST HALL (90)
Address: 1 WASHINGTON SQ
City,State,Zip: SAN JOSE, CA 951920046
Region: SANTA CLARA
PE#: BP11
Program Description: HAZMAT STORAGE & HMBP FACILITY, 1-3 CHEMICALS
Program Identifier: DEH PERMIT-HAZ MAT STORAGE & HAZ MAT BUSINESS PLAN PROGRAMS
Latitude: 37.334339
Longitude: -121.88073
Record ID: PR0373460
Facility ID: FA0250794

Name: SJSU-JOE WEST HALL (90)
Address: 1 WASHINGTON SQ
City,State,Zip: SAN JOSE, CA 951920046
Region: SANTA CLARA
PE#: 2299
Program Description: HW GENERATOR-ADDITIONAL CONTIGUOUS FACILITY
Program Identifier: DEH PERMIT-HAZ WASTE GENERATOR PROGRAM
Latitude: 37.334339
Longitude: -121.88073
Record ID: PR0401853
Facility ID: FA0250794

Name: SJSU-CENTRAL PLANT (4)
Address: 1 WASHINGTON SQ
City,State,Zip: SAN JOSE, CA 95112
Region: SANTA CLARA
PE#: 2299
Program Description: HW GENERATOR-ADDITIONAL CONTIGUOUS FACILITY
Program Identifier: DEH PERMIT-HAZ WASTE GENERATOR PROGRAM
Latitude: 37.334331
Longitude: -121.880542
Record ID: PR0401859
Facility ID: FA0250796

Name: SJSU-CENTRAL PLANT (4)
Address: 1 WASHINGTON SQ
City,State,Zip: SAN JOSE, CA 95112

DRAFT

SJSU-CENTRAL PLANT (4) (Continued) **S103473126**

Region: SANTA CLARA
PE#: BP14
Program Description: HAZMAT STORAGE & HMBP FAC, 10-15 CHEMICALS
Program Identifier: DEH PERMIT-HAZ MAT STORAGE & HAZ MAT BUSINESS PLAN PROGRAMS
Latitude: 37.334331
Longitude: -121.880542
Record ID: PR0370537
Facility ID: FA0250796

Name: SJSU-CENTRAL PLANT (4)
Address: 1 WASHINGTON SQ
City,State,Zip: SAN JOSE, CA 95112
Region: SANTA CLARA
PE#: 2399
Program Description: UNDERGROUND STORAGE TANK PROGRAM RECORD
Program Identifier: Not reported
Latitude: 37.334331
Longitude: -121.880542
Record ID: PR0364028
Facility ID: FA0250796

Name: SJSU-CORPORATION YARD (12A, B)
Address: 1 WASHINGTON SQ
City,State,Zip: SAN JOSE, CA 951920046
Region: SANTA CLARA
PE#: BP13
Program Description: HAZMAT STORAGE & HMBP FACILITY, 7-9 CHEMICALS
Program Identifier: DEH PERMIT-HAZ MAT STORAGE & HAZ MAT BUSINESS PLAN PROGRAMS
Latitude: 37.334339
Longitude: -121.88073
Record ID: PR0370540
Facility ID: FA0250798

Name: SJSU-CORPORATION YARD (12A, B)
Address: 1 WASHINGTON SQ
City,State,Zip: SAN JOSE, CA 951920046
Region: SANTA CLARA
PE#: 2299
Program Description: HW GENERATOR-ADDITIONAL CONTIGUOUS FACILITY
Program Identifier: DEH PERMIT-HAZ WASTE GENERATOR PROGRAM
Latitude: 37.334339
Longitude: -121.88073
Record ID: PR0401858
Facility ID: FA0250798

Name: SJSU-ENGINEERING BUILDING (35)
Address: 1 WASHINGTON SQ
City,State,Zip: SAN JOSE, CA 95112
Region: SANTA CLARA
PE#: 2299
Program Description: HW GENERATOR-ADDITIONAL CONTIGUOUS FACILITY
Program Identifier: DEH PERMIT-HAZ WASTE GENERATOR PROGRAM
Latitude: 37.334331
Longitude: -121.880542
Record ID: PR0401856
Facility ID: FA0250799

DRAFT

SJSU-CENTRAL PLANT (4) (Continued) **S103473126**

Name: SJSU-ENGINEERING BUILDING (35)
Address: 1 WASHINGTON SQ
City,State,Zip: SAN JOSE, CA 95112
Region: SANTA CLARA
PE#: BP13
Program Description: HAZMAT STORAGE & HMBP FACILITY, 7-9 CHEMICALS
Program Identifier: DEH PERMIT-HAZ MAT STORAGE & HAZ MAT BUSINESS PLAN PROGRAMS
Latitude: 37.334331
Longitude: -121.880542
Record ID: PR0370538
Facility ID: FA0250799

Name: SJSU-DUNCAN HALL (52)
Address: 1 WASHINGTON SQ
City,State,Zip: SAN JOSE, CA 95112
Region: SANTA CLARA
PE#: BP15
Program Description: HAZMAT STORAGE & HMBP FAC, 16-21 CHEMICALS
Program Identifier: DEH PERMIT-HAZ MAT STORAGE & HAZ MAT BUSINESS PLAN PROGRAMS
Latitude: 37.334331
Longitude: -121.880542
Record ID: PR0370539
Facility ID: FA0250800

Name: SJSU-DUNCAN HALL (52)
Address: 1 WASHINGTON SQ
City,State,Zip: SAN JOSE, CA 95112
Region: SANTA CLARA
PE#: 2299
Program Description: HW GENERATOR-ADDITIONAL CONTIGUOUS FACILITY
Program Identifier: DEH PERMIT-HAZ WASTE GENERATOR PROGRAM
Latitude: 37.334331
Longitude: -121.880542
Record ID: PR0399148
Facility ID: FA0250800

Name: SJSU-MLK LIBRARY (134)
Address: 1 WASHINGTON SQ
City,State,Zip: SAN JOSE, CA 951920046
Region: SANTA CLARA
PE#: BP11
Program Description: HAZMAT STORAGE & HMBP FACILITY, 1-3 CHEMICALS
Program Identifier: DEH PERMIT-HAZ MAT STORAGE & HAZ MAT BUSINESS PLAN PROGRAMS
Latitude: 37.334339
Longitude: -121.88073
Record ID: PR0379559
Facility ID: FA0256812

Name: SJSU-INDUSTRIAL STUDIES (39)
Address: 1 WASHINGTON SQ
City,State,Zip: SAN JOSE, CA 951920046
Region: SANTA CLARA
PE#: BP12
Program Description: HAZMAT STORAGE & HMBP FACILITY, 4-6 CHEMICALS
Program Identifier: DEH PERMIT-HAZ MAT STORAGE & HAZ MAT BUSINESS PLAN PROGRAMS
Latitude: 37.334339
Longitude: -121.88073

DRAFT

SJSU-CENTRAL PLANT (4) (Continued) **S103473126**

Record ID: PR0373461
Facility ID: FA0253635

Name: SJSU-INDUSTRIAL STUDIES (39)
Address: 1 WASHINGTON SQ
City,State,Zip: SAN JOSE, CA 951920046
Region: SANTA CLARA
PE#: 2299
Program Description: HW GENERATOR-ADDITIONAL CONTIGUOUS FACILITY
Program Identifier: DEH PERMIT-HAZ WASTE GENERATOR PROGRAM
Latitude: 37.334339
Longitude: -121.88073
Record ID: PR0401855
Facility ID: FA0253635

Name: SJSU-CENTRAL CLASSROOM BLD (71)
Address: 1 WASHINGTON SQ
City,State,Zip: SAN JOSE, CA 951920046
Region: SANTA CLARA
PE#: BP11
Program Description: HAZMAT STORAGE & HMBP FACILITY, 1-3 CHEMICALS
Program Identifier: DEH PERMIT-HAZ MAT STORAGE & HAZ MAT BUSINESS PLAN PROGRAMS
Latitude: 37.334339
Longitude: -121.88073
Record ID: PR0370546
Facility ID: FA0253628

Name: SJSU-CENTRAL CLASSROOM BLD (71)
Address: 1 WASHINGTON SQ
City,State,Zip: SAN JOSE, CA 951920046
Region: SANTA CLARA
PE#: 2299
Program Description: HW GENERATOR-ADDITIONAL CONTIGUOUS FACILITY
Program Identifier: DEH PERMIT-HAZ WASTE GENERATOR PROGRAM
Latitude: 37.334339
Longitude: -121.88073
Record ID: PR0401860
Facility ID: FA0253628

Name: SJSU-STUDENT UNION (3)
Address: 1 WASHINGTON SQ
City,State,Zip: SAN JOSE, CA 95112
Region: SANTA CLARA
PE#: BP11
Program Description: HAZMAT STORAGE & HMBP FACILITY, 1-3 CHEMICALS
Program Identifier: DEH PERMIT-HAZ MAT STORAGE & HAZ MAT BUSINESS PLAN PROGRAMS
Latitude: 37.334331
Longitude: -121.880542
Record ID: PR0370549
Facility ID: FA0253631

Name: SJSU-NATURAL SCIENCE (48)
Address: 1 WASHINGTON SQ
City,State,Zip: SAN JOSE, CA 95112
Region: SANTA CLARA
PE#: 2399
Program Description: UNDERGROUND STORAGE TANK PROGRAM RECORD

DRAFT

SJSU-CENTRAL PLANT (4) (Continued) **S103473126**

Program Identifier: Not reported
Latitude: 37.334331
Longitude: -121.880542
Record ID: PR0308538
Facility ID: FA0205225

Name: SJSU-NATURAL SCIENCE (48)
Address: 1 WASHINGTON SQ
City,State,Zip: SAN JOSE, CA 95112
Region: SANTA CLARA
PE#: 2207
Program Description: GENERATES 25 TO <50 TONS/YR
Program Identifier: DEH PERMIT-HAZ WASTE GENERATOR PROGRAM
Latitude: 37.334331
Longitude: -121.880542
Record ID: PR0313007
Facility ID: FA0205225

Name: SJSU-NATURAL SCIENCE (48)
Address: 1 WASHINGTON SQ
City,State,Zip: SAN JOSE, CA 95112
Region: SANTA CLARA
PE#: 2205
Program Description: GENERATES 100 KG YR TO <5 TONS/YR
Program Identifier: DEH PERMIT-HAZ WASTE GENERATOR PROGRAM
Latitude: 37.334331
Longitude: -121.880542
Record ID: PR0315336
Facility ID: FA0205225

Name: SJSU-NATURAL SCIENCE (48)
Address: 1 WASHINGTON SQ
City,State,Zip: SAN JOSE, CA 95112
Region: SANTA CLARA
PE#: BP13
Program Description: HAZMAT STORAGE & HMBP FACILITY, 7-9 CHEMICALS
Program Identifier: DEH PERMIT-HAZ MAT STORAGE & HAZ MAT BUSINESS PLAN PROGRAMS
Latitude: 37.334331
Longitude: -121.880542
Record ID: PR0370541
Facility ID: FA0205225

Name: SJSU-NATURAL SCIENCE (48)
Address: 1 WASHINGTON SQ
City,State,Zip: SAN JOSE, CA 95112
Region: SANTA CLARA
PE#: 2011
Program Description: APSA FACILITY-SPCC TEMPLATE (<10,000 GAL CAP)
Program Identifier: DEH PERMIT-ABOVEGROUND PETROLEUM STORAGE ACT PROGRAM
Latitude: 37.334331
Longitude: -121.880542
Record ID: PR0399648
Facility ID: FA0205225

Name: SJSU-EVENT CENTER (100)
Address: 1 WASHINGTON SQ
City,State,Zip: SAN JOSE, CA 951920010

DRAFT

SJSU-CENTRAL PLANT (4) (Continued) **S103473126**

Region: SANTA CLARA
PE#: 2502
Program Description: HAZMAT STORAGE FACILITY-MINIMAL STORAGE SITE
Program Identifier: DEH PERMIT-HAZ MAT STORAGE & HAZ MAT BUSINESS PLAN PROGRAMS
Latitude: 37.334339
Longitude: -121.88073
Record ID: PR0379702
Facility ID: FA0259161

Name: SJSU-MACQUARRIE HALL (78)
Address: 1 WASHINGTON SQ
City,State,Zip: SAN JOSE, CA 951920046
Region: SANTA CLARA
PE#: BP11
Program Description: HAZMAT STORAGE & HMBP FACILITY, 1-3 CHEMICALS
Program Identifier: DEH PERMIT-HAZ MAT STORAGE & HAZ MAT BUSINESS PLAN PROGRAMS
Latitude: 37.334339
Longitude: -121.88073
Record ID: PR0378234
Facility ID: FA0258322

Name: SJSU-MUSIC BUILDING (44)
Address: 1 WASHINGTON SQ
City,State,Zip: SAN JOSE, CA 95112
Region: SANTA CLARA
PE#: BP11
Program Description: HAZMAT STORAGE & HMBP FACILITY, 1-3 CHEMICALS
Program Identifier: DEH PERMIT-HAZ MAT STORAGE & HAZ MAT BUSINESS PLAN PROGRAMS
Latitude: 37.334331
Longitude: -121.880542
Record ID: PR0378236
Facility ID: FA0258323

Name: SJSU-SPX EAST (46)
Address: 1 WASHINGTON SQ
City,State,Zip: SAN JOSE, CA 95112
Region: SANTA CLARA
PE#: BP11
Program Description: HAZMAT STORAGE & HMBP FACILITY, 1-3 CHEMICALS
Program Identifier: DEH PERMIT-HAZ MAT BUSINESS PLAN PROGRAM
Latitude: 37.3347439
Longitude: -121.8849183
Record ID: PR0413184
Facility ID: FA0273259

Name: SJSU-WASHINGTON SQUARE HALL (20)
Address: 1 WASHINGTON SQ
City,State,Zip: SAN JOSE, CA
Region: SANTA CLARA
PE#: BP11
Program Description: HAZMAT STORAGE & HMBP FACILITY, 1-3 CHEMICALS
Program Identifier: DEH PERMIT-HAZMAT STORAGE & HAZ MAT BUSINESS PLAN PROGRAMS
Latitude: 37.4435719
Longitude: -122.1622157
Record ID: PR0425951
Facility ID: FA0283998

DRAFT

SJSU-CENTRAL PLANT (4) (Continued) **S103473126**

Name:	SJSU-STUDENT WELLNESS CENTER (118)
Address:	1 WASHINGTON SQ
City,State,Zip:	SAN JOSE, CA
Region:	SANTA CLARA
PE#:	BP11
Program Description:	HAZMAT STORAGE & HMBP FACILITY, 1-3 CHEMICALS
Program Identifier:	DEH PERMIT-HAZ MAT STORAGE & HAZ MAT BUSINESS PLAN PROGRAMS
Latitude:	37.4435719
Longitude:	-122.1622157
Record ID:	PR0425952
Facility ID:	FA0283999

Name:	SJSU - CAMPUS VILLAGE PHASE 2 (156)
Address:	1 WASHINGTON SQ
City,State,Zip:	SAN JOSE, CA 95112
Region:	SANTA CLARA
PE#:	BP11
Program Description:	HAZMAT STORAGE & HMBP FACILITY, 1-3 CHEMICALS
Program Identifier:	DEH PERMIT-HAZ MAT STORAGE & HAZ MAT BUSINESS PLAN PROGRAMS
Latitude:	37.3351424
Longitude:	-121.8812758
Record ID:	PR0426758
Facility ID:	FA0284558

ENF:

Name:	SAN JOSE STATE UNIVERSITY CS
Address:	1 WASHINGTON SQUARE
City,State,Zip:	SAN JOSE, CA 95192
Region:	2
Facility Id:	631093
Agency Name:	CSU San Jose
Place Type:	Utility
Place Subtype:	Collection_System
Facility Type:	Municipal/Domestic
Agency Type:	State Agency
# Of Agencies:	1
Place Latitude:	Not reported
Place Longitude:	Not reported
SIC Code 1:	Not reported
SIC Desc 1:	Not reported
SIC Code 2:	Not reported
SIC Desc 2:	Not reported
SIC Code 3:	Not reported
SIC Desc 3:	Not reported
NAICS Code 1:	Not reported
NAICS Desc 1:	Not reported
NAICS Code 2:	Not reported
NAICS Desc 2:	Not reported
NAICS Code 3:	Not reported
NAICS Desc 3:	Not reported
# Of Places:	1
Source Of Facility:	Reg Meas
Design Flow:	Not reported
Threat To Water Quality:	3
Complexity:	C
Pretreatment:	Not reported
Facility Waste Type:	Not reported

DRAFT

SJSU-CENTRAL PLANT (4) (Continued) **S103473126**

Facility Waste Type 2:	Not reported
Facility Waste Type 3:	Not reported
Facility Waste Type 4:	Not reported
Program:	SSOMUNISML
Program Category1:	SSO
Program Category2:	SSO
# Of Programs:	1
WDID:	2SSO11174
Reg Measure Id:	301092
Reg Measure Type:	Enrollee
Region:	2
Order #:	2006-0003-DWQ
Npdes# CA#:	Not reported
Major-Minor:	Minor
Npdes Type:	Not reported
Reclamation:	Not reported
Dredge Fill Fee:	Not reported
301H:	Not reported
Application Fee Amt Received:	872
Status:	Active
Status Date:	11/08/2006
Effective Date:	11/08/2006
Expiration/Review Date:	Not reported
Termination Date:	Not reported
WDR Review - Amend:	Not reported
WDR Review - Revise/Renew:	Not reported
WDR Review - Rescind:	Not reported
WDR Review - No Action Required:	Not reported
WDR Review - Pending:	Not reported
WDR Review - Planned:	Not reported
Status Enrollee:	Y
Individual/General:	I
Fee Code:	58 - Non15 Based on (TTWQ)/CPLX)
Direction/Voice:	Passive
Enforcement Id(EID):	416290
Region:	2
Order / Resolution Number:	Not reported
Enforcement Action Type:	Staff Enforcement Letter
Effective Date:	09/21/2017
Adoption/Issuance Date:	09/21/2017
Achieve Date:	Not reported
Termination Date:	03/23/2018
ACL Issuance Date:	Not reported
EPL Issuance Date:	Not reported
Status:	Withdrawn
Title:	SEL 09/21/2017 for CSU San Jose
Description:	Staff enforcement letter for violation of SSO reporting requirements.
Program:	SSOMUNISML
Latest Milestone Completion Date:	Not reported
# Of Programs1:	1
Total Assessment Amount:	0
Initial Assessed Amount:	0
Liability $ Amount:	0
Project $ Amount:	0
Liability $ Paid:	0
Project $ Completed:	0

DRAFT

SJSU-CENTRAL PLANT (4) (Continued) **S103473126**

Total $ Paid/Completed Amount: 0

Name:	SAN JOSE STATE UNIVERSITY CS
Address:	1 WASHINGTON SQUARE
City,State,Zip:	SAN JOSE, CA 95192
Region:	2
Facility Id:	631093
Agency Name:	CSU San Jose
Place Type:	Utility
Place Subtype:	Collection_System
Facility Type:	Municipal/Domestic
Agency Type:	State Agency
# Of Agencies:	1
Place Latitude:	Not reported
Place Longitude:	Not reported
SIC Code 1:	Not reported
SIC Desc 1:	Not reported
SIC Code 2:	Not reported
SIC Desc 2:	Not reported
SIC Code 3:	Not reported
SIC Desc 3:	Not reported
NAICS Code 1:	Not reported
NAICS Desc 1:	Not reported
NAICS Code 2:	Not reported
NAICS Desc 2:	Not reported
NAICS Code 3:	Not reported
NAICS Desc 3:	Not reported
# Of Places:	1
Source Of Facility:	Reg Meas
Design Flow:	Not reported
Threat To Water Quality:	3
Complexity:	C
Pretreatment:	Not reported
Facility Waste Type:	Not reported
Facility Waste Type 2:	Not reported
Facility Waste Type 3:	Not reported
Facility Waste Type 4:	Not reported
Program:	SSOMUNISML
Program Category1:	SSO
Program Category2:	SSO
# Of Programs:	1
WDID:	2SSO11174
Reg Measure Id:	301092
Reg Measure Type:	Enrollee
Region:	2
Order #:	2006-0003-DWQ
Npdes# CA#:	Not reported
Major-Minor:	Minor
Npdes Type:	Not reported
Reclamation:	Not reported
Dredge Fill Fee:	Not reported
301H:	Not reported
Application Fee Amt Received:	872
Status:	Active
Status Date:	11/08/2006
Effective Date:	11/08/2006
Expiration/Review Date:	Not reported

DRAFT

SJSU-CENTRAL PLANT (4) (Continued) **S103473126**

Termination Date:	Not reported
WDR Review - Amend:	Not reported
WDR Review - Revise/Renew:	Not reported
WDR Review - Rescind:	Not reported
WDR Review - No Action Required:	Not reported
WDR Review - Pending:	Not reported
WDR Review - Planned:	Not reported
Status Enrollee:	Y
Individual/General:	I
Fee Code:	58 - Non15 Based on (TTWQ)/CPLX)
Direction/Voice:	Passive
Enforcement Id(EID):	412546
Region:	2
Order / Resolution Number:	Not reported
Enforcement Action Type:	Notice of Violation
Effective Date:	01/11/2017
Adoption/Issuance Date:	01/11/2017
Achieve Date:	Not reported
Termination Date:	03/08/2017
ACL Issuance Date:	Not reported
EPL Issuance Date:	Not reported
Status:	Historical
Title:	NOV 01/11/2017 for CSU San Jose
Description:	Not reported
Program:	SSOMUNISML
Latest Milestone Completion Date:	Not reported
# Of Programs1:	1
Total Assessment Amount:	0
Initial Assessed Amount:	0
Liability $ Amount:	0
Project $ Amount:	0
Liability $ Paid:	0
Project $ Completed:	0
Total $ Paid/Completed Amount:	0

Name:	SAN JOSE STATE UNIVERSITY CS
Address:	1 WASHINGTON SQUARE
City,State,Zip:	SAN JOSE, CA 95192
Region:	2
Facility Id:	631093
Agency Name:	CSU San Jose
Place Type:	Utility
Place Subtype:	Collection_System
Facility Type:	Municipal/Domestic
Agency Type:	State Agency
# Of Agencies:	1
Place Latitude:	Not reported
Place Longitude:	Not reported
SIC Code 1:	Not reported
SIC Desc 1:	Not reported
SIC Code 2:	Not reported
SIC Desc 2:	Not reported
SIC Code 3:	Not reported
SIC Desc 3:	Not reported
NAICS Code 1:	Not reported
NAICS Desc 1:	Not reported
NAICS Code 2:	Not reported

DRAFT

SJSU-CENTRAL PLANT (4) (Continued) **S103473126**

NAICS Desc 2:	Not reported
NAICS Code 3:	Not reported
NAICS Desc 3:	Not reported
# Of Places:	1
Source Of Facility:	Reg Meas
Design Flow:	Not reported
Threat To Water Quality:	3
Complexity:	C
Pretreatment:	Not reported
Facility Waste Type:	Not reported
Facility Waste Type 2:	Not reported
Facility Waste Type 3:	Not reported
Facility Waste Type 4:	Not reported
Program:	SSOMUNISML
Program Category1:	SSO
Program Category2:	SSO
# Of Programs:	1
WDID:	2SSO11174
Reg Measure Id:	301092
Reg Measure Type:	Enrollee
Region:	2
Order #:	2006-0003-DWQ
Npdes# CA#:	Not reported
Major-Minor:	Minor
Npdes Type:	Not reported
Reclamation:	Not reported
Dredge Fill Fee:	Not reported
301H:	Not reported
Application Fee Amt Received:	872
Status:	Active
Status Date:	11/08/2006
Effective Date:	11/08/2006
Expiration/Review Date:	Not reported
Termination Date:	Not reported
WDR Review - Amend:	Not reported
WDR Review - Revise/Renew:	Not reported
WDR Review - Rescind:	Not reported
WDR Review - No Action Required:	Not reported
WDR Review - Pending:	Not reported
WDR Review - Planned:	Not reported
Status Enrollee:	Y
Individual/General:	I
Fee Code:	58 - Non15 Based on (TTWQ)/CPLX)
Direction/Voice:	Passive
Enforcement Id(EID):	388090
Region:	2
Order / Resolution Number:	Not reported
Enforcement Action Type:	Notice of Violation
Effective Date:	04/10/2012
Adoption/Issuance Date:	04/10/2012
Achieve Date:	Not reported
Termination Date:	05/16/2012
ACL Issuance Date:	Not reported
EPL Issuance Date:	Not reported
Status:	Historical
Title:	NOV 10-APR-12 for CSU SAN JOSE
Description:	Failure to complete, approve, and certify any of the

DRAFT

SJSU-CENTRAL PLANT (4) (Continued) **S103473126**

required Sewer System Management Plan (SSMP) elements in CIWQS on time.
Program: SSOMUNISML
Latest Milestone Completion Date: 5/16/2012
Of Programs1: 1
Total Assessment Amount: 0
Initial Assessed Amount: 0
Liability $ Amount: 0
Project $ Amount: 0
Liability $ Paid: 0
Project $ Completed: 0
Total $ Paid/Completed Amount: 0

HIST CORTESE:
edr_fname: SJSU ENGINEERING BUILDING
edr_fadd1: 1 WASHINGTON SQUARE
City,State,Zip: SAN JOSE, CA
Region: CORTESE
Facility County Code: 43
Reg By: LTNKA
Reg Id: 43-1898

SAN JOSE HAZMAT:
Name: T-MOBILE # SF04999A
Address: 1 WASHINGTON SQ
City,State,Zip: SAN JOSE, CA 95112
Region: SAN JOSE
File Num: 600212
Class: Misc. Complex firms and labs

Name: VERIZON WIRELESS - SJSU 4TH& SAVADO
Address: 1 WASHINGTON SQ
City,State,Zip: SAN JOSE, CA 95112
Region: SAN JOSE
File Num: 601213
Class: Misc. Complex firms and labs

CIWQS:
Name: SAN JOSE STATE UNIVERSITY CS
Address: 1 WASHINGTON SQUARE
City,State,Zip: SAN JOSE, CA 95192
Agency: CSU San Jose
Agency Address: 1 Washington Square, San Jose, CA 95192
Place/Project Type: Collection_System
SIC/NAICS: Not reported
Region: 2
Program: SSOMUNISML
Regulatory Measure Status: Active
Regulatory Measure Type: Enrollee
Order Number: 2006-0003-DWQ
WDID: 2SSO11174
NPDES Number: Not reported
Adoption Date: Not reported
Effective Date: 11/08/2006
Termination Date: Not reported
Expiration/Review Date: Not reported

DRAFT

SJSU-CENTRAL PLANT (4) (Continued) **S103473126**

Design Flow:	Not reported
Major/Minor:	Minor
Complexity:	C
TTWQ:	3
Enforcement Actions within 5 years:	1
Violations within 5 years:	1
Latitude:	Not reported
Longitude:	Not reported

CERS:

Name:	SJSU-SPX EAST (46)
Address:	1 WASHINGTON SQ
City,State,Zip:	SAN JOSE, CA 95192
Site ID:	70788
CERS ID:	10158079
CERS Description:	Chemical Storage Facilities

Violations:

Site ID:	70788
Site Name:	SJSU-SPX East (46)
Violation Date:	10-08-2013
Citation:	19 CCR 4 2729.5 - California Code of Regulations, Title 19, Chapter 4, Section(s) 2729.5
Violation Description:	Failure to submit inventory reports (Activities, Owner/Operator, Hazardous Materials Descriptions and Map pages, if required. Documentation must be resubmitted (for facilities which exceed EPCRA thresholds) or re-certified (for facilities which do not exceed EPCRA thresholds) by March 1.
Violation Notes:	THE LAST TIME THE HAZARDOUS MATERIALS INVENTORY WAS CERTIFIED WAS ON 06/06/2012. THE HAZARDOUS MATERIALS INVENTORY NEEDS TO BE UPDATED ANNUALLY. AS OF 10/8/2013 THERE WERE NO RECENT SUBMITTALS ON CERS. UPDATE YOUR HAZARDOUS MATERIALS INVENTORY IMMEDIATELY VIA CERS.
Violation Division:	Santa Clara County Environmental Health
Violation Program:	HMRRP
Violation Source:	CERS

Site ID:	70788
Site Name:	SJSU-SPX East (46)
Violation Date:	10-18-2018
Citation:	HSC 6.95 25508(a)(1) - California Health and Safety Code, Chapter 6.95, Section(s) 25508(a)(1)
Violation Description:	Failure to complete and electronically submit a site map with all required content.
Violation Notes:	The site map is missing the following: --Identify storage location Room 139-B --Add spill kit to legend of map SPE-1
Violation Division:	Santa Clara County Environmental Health
Violation Program:	HMRRP
Violation Source:	CERS

Evaluation:

Eval General Type:	Compliance Evaluation Inspection
Eval Date:	10-18-2018
Violations Found:	Yes
Eval Type:	Routine done by local agency
Eval Notes:	On-site with Matt Nymeyer, David Griffith to conduct a hazardous materials business plan (HMBP) and hazardous materials storage ordinance (HMSO) inspections. Confirmed that the volumes of threshold

DRAFT

SJSU-CENTRAL PLANT (4) (Continued) **S103473126**

chemicals matched the most recent submittal on CERS. Area inspections are being completed as required. Emergency equipment such as fire extinguishers and emergency eyewash/showers were current and recently inspected. For questions regarding this report, contact Ray Maiden at ray.maiden@cep.sccgov.org or at 408-918-1980 (mon-thurs).

Eval Division: Santa Clara County Environmental Health
Eval Program: HMRRP
Eval Source: CERS

Eval General Type: Compliance Evaluation Inspection
Eval Date: 10-08-2013
Violations Found: Yes
Eval Type: Routine done by local agency
Eval Notes: THE FACILITY WALKTHROUGH TOOK PLACE ON 7/19/13 AND THE INSPECTION REPORT WAS SUBMITTED VIA E-MAIL ON THIS DATE.
Eval Division: Santa Clara County Environmental Health
Eval Program: HMRRP
Eval Source: CERS

Enforcement Action:
Site ID: 70788
Site Name: SJSU-SPX East (46)
Site Address: 1 WASHINGTON SQ
Site City: SAN JOSE
Site Zip: 95192
Enf Action Date: 10-08-2013
Enf Action Type: Notice of Violation (Unified Program)
Enf Action Description: Notice of Violation Issued by the Inspector at the Time of Inspection
Enf Action Notes: Not reported
Enf Action Division: Santa Clara County Environmental Health
Enf Action Program: HMRRP
Enf Action Source: CERS

Affiliation:
Affiliation Type Desc: Document Preparer
Entity Name: Matt Nymeyer
Entity Title: Not reported
Affiliation Address: Not reported
Affiliation City: Not reported
Affiliation State: Not reported
Affiliation Country: Not reported
Affiliation Zip: Not reported
Affiliation Phone: Not reported

Affiliation Type Desc: Facility Mailing Address
Entity Name: Mailing Address
Entity Title: Not reported
Affiliation Address: 1 Washington Square
Affiliation City: SAN JOSE
Affiliation State: CA
Affiliation Country: Not reported
Affiliation Zip: 95192-0010
Affiliation Phone: Not reported

Affiliation Type Desc: Identification Signer
Entity Name: Matt Nymeyer

DRAFT

SJSU-CENTRAL PLANT (4) (Continued) **S103473126**

Entity Title:	Director, EH&S
Affiliation Address:	Not reported
Affiliation City:	Not reported
Affiliation State:	Not reported
Affiliation Country:	Not reported
Affiliation Zip:	Not reported
Affiliation Phone:	Not reported
Affiliation Type Desc:	Operator
Entity Name:	Matt Nymeyer
Entity Title:	Not reported
Affiliation Address:	Not reported
Affiliation City:	Not reported
Affiliation State:	Not reported
Affiliation Country:	Not reported
Affiliation Zip:	Not reported
Affiliation Phone:	(408) 924-1969
Affiliation Type Desc:	CUPA District
Entity Name:	Santa Clara County Environmental Health
Entity Title:	Not reported
Affiliation Address:	1555 Berger Drive, Suite 300
Affiliation City:	San Jose
Affiliation State:	CA
Affiliation Country:	Not reported
Affiliation Zip:	95112-2716
Affiliation Phone:	(408) 918-3400
Affiliation Type Desc:	Environmental Contact
Entity Name:	Matt Nymeyer
Entity Title:	Not reported
Affiliation Address:	One Washington Square
Affiliation City:	SAN JOSE
Affiliation State:	CA
Affiliation Country:	Not reported
Affiliation Zip:	95192-0010
Affiliation Phone:	Not reported
Affiliation Type Desc:	Parent Corporation
Entity Name:	SAN JOSE STATE UNIVERSITY
Entity Title:	Not reported
Affiliation Address:	Not reported
Affiliation City:	Not reported
Affiliation State:	Not reported
Affiliation Country:	Not reported
Affiliation Zip:	Not reported
Affiliation Phone:	Not reported
Affiliation Type Desc:	Legal Owner
Entity Name:	SAN JOSE STATE UNIVERSITY
Entity Title:	Not reported
Affiliation Address:	1 Washington Square
Affiliation City:	SAN JOSE
Affiliation State:	CA
Affiliation Country:	United States
Affiliation Zip:	95192-0010
Affiliation Phone:	(408) 924-1969

DRAFT

SJSU-CENTRAL PLANT (4) (Continued) **S103473126**

Affiliation Type Desc: Property Owner
Entity Name: California State University
Entity Title: Not reported
Affiliation Address: 1 Washington Square
Affiliation City: SAN JOSE
Affiliation State: CA
Affiliation Country: United States
Affiliation Zip: 95192-0010
Affiliation Phone: (408) 924-1969

Name: SJSU-CENTRAL CLASSROOM BUILDING (71)
Address: 1 WASHINGTON SQ
City,State,Zip: SAN JOSE, CA 95192
Site ID: 68189
CERS ID: 10343617
CERS Description: Chemical Storage Facilities

Violations:
Site ID: 68189
Site Name: SJSU-Central Classroom Building (71)
Violation Date: 06-04-2015
Citation: HSC 6.95 25508(a)(1) - California Health and Safety Code, Chapter 6.95, Section(s) 25508(a)(1)
Violation Description: Failure to complete and electronically submit hazardous material inventory information for all reportable hazardous materials on site at or above reportable quantities.
Violation Notes: INVENTORY SHEET DO NOT LIST HAZARDOUS WASTE VOLUMES OR ANNUAL WASTE AMOUNTS FOR ANY AREA.
Violation Division: Santa Clara County Environmental Health
Violation Program: HMRRP
Violation Source: CERS

Site ID: 68189
Site Name: SJSU-Central Classroom Building (71)
Violation Date: 03-06-2020
Citation: 22 CCR 12 66262.11 - California Code of Regulations, Title 22, Chapter 12, Section(s) 66262.11
Violation Description: Failure to determine if wastes generated are hazardous waste by using generator knowledge or applying testing method.
Violation Notes: Returned to compliance on 03/11/2020. Within 30 days make a hazardous waste determination on the following items, if found to be hazardous, ensure that they are managed properly: -Small container (less than 10 ounces) labeled "Sudan III test" in Hood #1 -Small container (less than 10 ounces) labeled "Binnet test" in Hood #1 -Bucket of approximately 5-6 containers between 6-12 ounces in the gas storage room
Violation Division: Santa Clara County Environmental Health
Violation Program: HW
Violation Source: CERS

Site ID: 68189
Site Name: SJSU-Central Classroom Building (71)
Violation Date: 03-06-2020
Citation: HSC 6.95 25508(a)(1) - California Health and Safety Code, Chapter 6.95, Section(s) 25508(a)(1)

DRAFT

SJSU-CENTRAL PLANT (4) (Continued) **S103473126**

Violation Description: Failure to complete and electronically submit hazardous material inventory information for all reportable hazardous materials on site at or above reportable quantities.
Violation Notes: Returned to compliance on 03/11/2020. The inventory submitted to CERS reports 2 x acetylene cylinders although only 1 was observed on-site. Additionally, the volume of the hydrogen cylinder disclosed appears to be lower than what was observed on-site. Lastly, the lab chemicals observed in the laboratories are classified by hazard classification (corrosive acid, corrosive base, poison, flammable, etc.). Ensure all lab chemical hazard classifications are disclosed to CERS.
Violation Division: Santa Clara County Environmental Health
Violation Program: HMRRP
Violation Source: CERS

Site ID: 68189
Site Name: SJSU-Central Classroom Building (71)
Violation Date: 06-04-2015
Citation: HSC 6.95 25508(a)(1) - California Health and Safety Code, Chapter 6.95, Section(s) 25508(a)(1)
Violation Description: Failure to establish and electronically submit an adequate training program in safety procedures in the event of a release or threatened release of a hazardous material.
Violation Notes: Returned to compliance on 07/01/2015.

FACILITY DID NOT SUBMIT THEIR TRAINING PLAN ON CERS. THIS VIOLATION WAS CORRECTED DURING THE INSPECTION ON CERS ON 6/22/15; NO FURTHER ACTION IS REQUIRED.

Violation Division: Santa Clara County Environmental Health
Violation Program: HMRRP
Violation Source: CERS

Site ID: 68189
Site Name: SJSU-Central Classroom Building (71)
Violation Date: 06-04-2015
Citation: HSC 6.95 25508.2 - California Health and Safety Code, Chapter 6.95, Section(s) 25508.2
Violation Description: Failure to annually review and electronically certify that the business plan is complete, accurate, and up-to-date.
Violation Notes: Returned to compliance on 07/01/2015.

FACILITY LAST SUBMITTED THEIR HMBP ON 9/17/2013. THIS VIOLATION WAS CORRECTED DURING THE INSPECTION ON CERS ON 6/22/15; NO FURTHER ACTION IS REQUIRED.

Violation Division: Santa Clara County Environmental Health
Violation Program: HMRRP
Violation Source: CERS

Site ID: 68189
Site Name: SJSU-Central Classroom Building (71)
Violation Date: 06-04-2015
Citation: HSC 6.95 25508(a)(1) - California Health and Safety Code, Chapter 6.95, Section(s) 25508(a)(1)
Violation Description: Failure to establish and electronically submit an adequate emergency response plan and procedures for a release or threatened release of a hazardous material.

DRAFT

SJSU-CENTRAL PLANT (4) (Continued) **S103473126**

Violation Notes: Returned to compliance on 07/01/2015.

FACILITY DID NOT SUBMIT THEIR EMERGENCY RESPONSE PLAN ON CERS. THIS VIOLATION WAS CORRECTED DURING THE INSPECTION ON CERS ON 6/22/15; NO FURTHER ACTION IS REQUIRED.

Violation Division: Santa Clara County Environmental Health
Violation Program: HMRRP
Violation Source: CERS

Evaluation:
Eval General Type: Compliance Evaluation Inspection
Eval Date: 03-06-2020
Violations Found: Yes
Eval Type: Routine done by local agency
Eval Notes: Inspection began on 3/4/20 and concludes today with issuance of the Notice of Inspection. On-site with Yoni Fajardo of Santa Clara County HMCD to conduct a routine hazardous materials business plan (HMBP), hazardous materials storage, and hazardous waste inspection. Facility handles below-HMBP quantities of lab chemicals and HMBP-quantities of hydrogen in the nutrition food science laboratories. NOTES: -A current HMBP (ID: 10343617) was submitted and reviewed by our agency. -Emergency response equipment and posting were observed. -Monitoring plan was submitted to CERS. -Inspection logs were available for review.
Eval Division: Santa Clara County Environmental Health
Eval Program: HMRRP
Eval Source: CERS

Eval General Type: Compliance Evaluation Inspection
Eval Date: 03-06-2020
Violations Found: Yes
Eval Type: Routine done by local agency
Eval Notes: Facility generates very small quantities of lab chemical waste that are consolidated in Room 216 before being picked-up by Mr. Griffith and transported to the campus central hazardous waste storage area.
Eval Division: Santa Clara County Environmental Health
Eval Program: HW
Eval Source: CERS

Eval General Type: Compliance Evaluation Inspection
Eval Date: 07-01-2015
Violations Found: No
Eval Type: Routine done by local agency
Eval Notes: There was no hazardous waste accumulated at this location during the inspection. Hazardous waste manifests for the past 3-yrs were inspected and documented under the Natural Science building: FA0205225. Area employees receive annual training in conjunction with the site's Emergency Contingency Plan for emergency procedures, chemical handling & hazardous waste management.
Eval Division: Santa Clara County Environmental Health
Eval Program: HW
Eval Source: CERS

Eval General Type: Compliance Evaluation Inspection
Eval Date: 07-01-2015
Violations Found: Yes

DRAFT

SJSU-CENTRAL PLANT (4) (Continued) **S103473126**

Eval Type: Routine done by local agency
Eval Notes: Conducted an inspection of this area for Hazardous Materials Business Plan. Facility has created a uniform emergency procedures posting, which will replace current emergency procedures throughout the campus. All eyewash/safety shower inspection tags were current. Observed emergency spill kit & fire extinguisher near chemical storage areas. Areas employees receive annual training in conjunction with the site's Emergency Contingency Plan (emergency procedures, chemical handling & hazardous waste management).
Eval Division: Santa Clara County Environmental Health
Eval Program: HMRRP
Eval Source: CERS

Affiliation:
Affiliation Type Desc: Identification Signer
Entity Name: Matt Nymeyer
Entity Title: Director, EH&S
Affiliation Address: Not reported
Affiliation City: Not reported
Affiliation State: Not reported
Affiliation Country: Not reported
Affiliation Zip: Not reported
Affiliation Phone: Not reported

Affiliation Type Desc: Legal Owner
Entity Name: SAN JOSE STATE UNIVERSITY
Entity Title: Not reported
Affiliation Address: 1 Washington Square
Affiliation City: SAN JOSE
Affiliation State: CA
Affiliation Country: United States
Affiliation Zip: 95192-0010
Affiliation Phone: (408) 924-1969

Affiliation Type Desc: CUPA District
Entity Name: Santa Clara County Environmental Health
Entity Title: Not reported
Affiliation Address: 1555 Berger Drive, Suite 300
Affiliation City: San Jose
Affiliation State: CA
Affiliation Country: Not reported
Affiliation Zip: 95112-2716
Affiliation Phone: (408) 918-3400

Affiliation Type Desc: Environmental Contact
Entity Name: Matt Nymeyer
Entity Title: Not reported
Affiliation Address: 1 Washington Square
Affiliation City: SAN JOSE
Affiliation State: CA
Affiliation Country: Not reported
Affiliation Zip: 95192-0010
Affiliation Phone: Not reported

Affiliation Type Desc: Parent Corporation
Entity Name: SAN JOSE STATE UNIVERSITY
Entity Title: Not reported

DRAFT

SJSU-CENTRAL PLANT (4) (Continued) **S103473126**

Affiliation Address: Not reported
Affiliation City: Not reported
Affiliation State: Not reported
Affiliation Country: Not reported
Affiliation Zip: Not reported
Affiliation Phone: Not reported

Affiliation Type Desc: Document Preparer
Entity Name: Matt Nymeyer
Entity Title: Not reported
Affiliation Address: Not reported
Affiliation City: Not reported
Affiliation State: Not reported
Affiliation Country: Not reported
Affiliation Zip: Not reported
Affiliation Phone: Not reported

Affiliation Type Desc: Facility Mailing Address
Entity Name: Mailing Address
Entity Title: Not reported
Affiliation Address: 1 Washington Square
Affiliation City: SAN JOSE
Affiliation State: CA
Affiliation Country: Not reported
Affiliation Zip: 95192-0010
Affiliation Phone: Not reported

Affiliation Type Desc: Operator
Entity Name: Matt Nymeyer
Entity Title: Not reported
Affiliation Address: Not reported
Affiliation City: Not reported
Affiliation State: Not reported
Affiliation Country: Not reported
Affiliation Zip: Not reported
Affiliation Phone: (408) 924-1969

Affiliation Type Desc: Property Owner
Entity Name: California State University
Entity Title: Not reported
Affiliation Address: 1 Washington Square
Affiliation City: SAN JOSE
Affiliation State: CA
Affiliation Country: United States
Affiliation Zip: 95192
Affiliation Phone: (408) 924-1969

Name: SJSU-DUNCAN HALL (52)
Address: 1 WASHINGTON SQ
City,State,Zip: SAN JOSE, CA 95192
Site ID: 68190
CERS ID: 10158039
CERS Description: Chemical Storage Facilities

Violations:
Site ID: 68190
Site Name: SJSU-DUNCAN HALL (52)

DRAFT

SJSU-CENTRAL PLANT (4) (Continued) **S103473126**

Violation Date: 11-06-2013
Citation: HSC 6.67 Multiple - California Health and Safety Code, Chapter 6.67, Section(s) Multiple
Violation Description: Haz Waste Generator Program - Operations/Maintenance - General
Violation Notes: FIRE EXTINGUISHERS, EYE WASHES AND SHOWERS ARE NOT BEING MAINTAINED ON A MONTHLY BASIS IN THE AREAS WHERE HAZARDOUS WASTES ARE STORED. THIS ALSO APPLIES TO THE CO2 SUPPRESSION SYSTEM IT NEEDS TO BE TESTED AND MAINTAINED TO ASSURE IT'S PROPER OPERATION. BEGIN MAINTAINING THIS EQUIPMENT AS REQUIRED. PROVIDE TO OUR OFFICE IN WRITING AS TO HOW THIS ISSUE WILL BE ADDRESSED.
Violation Division: Santa Clara County Environmental Health
Violation Program: HW
Violation Source: CERS

Site ID: 68190
Site Name: SJSU-DUNCAN HALL (52)
Violation Date: 06-29-2015
Citation: HSC 6.95 25508.2 - California Health and Safety Code, Chapter 6.95, Section(s) 25508.2
Violation Description: Failure to annually review and electronically certify that the business plan is complete, accurate, and up-to-date.
Violation Notes: Returned to compliance on 07/01/2015.

FACILITY LAST SUBMITTED THEIR HMBP ON 12/11/2013. THIS VIOLATION WAS CORRECTED DURING THE INSPECTION ON CERS ON 6/12/15.

Violation Division: Santa Clara County Environmental Health
Violation Program: HMRRP
Violation Source: CERS

Site ID: 68190
Site Name: SJSU-DUNCAN HALL (52)
Violation Date: 11-06-2013
Citation: HSC 6.67 Multiple - California Health and Safety Code, Chapter 6.67, Section(s) Multiple
Violation Description: Haz Waste Generator Program - Operations/Maintenance - General
Violation Notes: ROOM 9C- -OBSERVED INORGANIC/ORGANIC WASTES STORED TOGETHER. HAZARDOUS WASTE MUST BE SEGREGATED AND STORED SEPARETELY FROM OTHER INCOMPATIBLE MATERIALS/OR WASTES. STORE HAZARDOUS WASTES ABOVE SEPERATELY.
Violation Division: Santa Clara County Environmental Health
Violation Program: HW
Violation Source: CERS

Site ID: 68190
Site Name: SJSU-DUNCAN HALL (52)
Violation Date: 11-06-2013
Citation: 22 CCR 12 66262.34(f) - California Code of Regulations, Title 22, Chapter 12, Section(s) 66262.34(f)
Violation Description: Failure to properly label hazardous waste accumulation containers with the following requirements: "Hazardous Waste", name and address of the generator, physical and chemical characteristics of the Hazardous Waste, and starting accumulation date.
Violation Notes: THE FOLLOWING CONTAINERS WERE STORING HAZARDOUS WASTE AND WERE MISSING A LABEL OR INFORMATION ON THE HAZARDOUS WASTE LABEL; ROOM 4A -1 BEAKER LABEL AS "ACID WASTE DANGER" -1 BEAKER STORING ORGANIC WASTE- (CORRECTED DURING INSPECTION) ROOM 9 -1 PLASTIC CONTAINER STORING CONTAMINATED WIPES- (CORRECTED DURING INSPECTION) -1 CONTAINER STOING

DRAFT

SJSU-CENTRAL PLANT (4) (Continued) **S103473126**

HAZARDOUS WASTE MISSING HAZARDOUS PROPERTIES- (CORRECTED DURING INSPECTION) ROOM 9C - 1X1 GAL "NITRIC ACID WASTE" CONTAINER ROOM 14 -3X1 GAL CONTAINERS AND LABEL MISSING HAZARDOUS PROPERTIES- (CORRECTED DURING INSPECTION) ROOM 12A -1X1 GAL CONTAINER AND LABEL MISSING HAZARDOUS PROPERTIES- (CORRECTED DURING INSPECTION) ROOM 236 -1X1 GAL CONTAINER STORING A CLEAR LIQUID WITH A BLANK HAZARDOUS WASTE LABEL. -2X1 GAL ETHIDIUM BROMIDE GELS CONTAINER MISSING THE INFORMATION ON THE HAZARDOUS WASTE LABEL. ROOM 347 (INSIDE THE FUME HOOD WASTE STORAGE AREA) -1 CONTAINER STORING WASTE GLUTERALDEHYDE NOT LABEL -1X1 GAL CONTAINER WITH [Truncated]

Violation Division: Santa Clara County Environmental Health
Violation Program: HW
Violation Source: CERS

Site ID: 68190
Site Name: SJSU-DUNCAN HALL (52)
Violation Date: 11-06-2013
Citation: HSC 6.95 Multiple - California Health and Safety Code, Chapter 6.95, Section(s) Multiple
Violation Description: Business Plan Program - Administration/Documentation - General
Violation Notes: BASED ON MY INSPECTION AND THE LAST SUBMITTAL ON CERS ON 9/17/2013 THE FOLLOWING MATERIALS AND LOCATIONS ARE NOT REPORTED; (GROUND LEVEL) ROOM 185- 3 NITROGEN DEWERS ROOM 9C- ARGON/NITROGEN- 200 FT3 ROOM 11- CO2-200FT3, NITROGEN- 600FT3, NITROGEN DEWAR, ACETYLENE, AC6 AND ACETYLENE AC4 ROOM 13- NITROGEN DEWAR, NITROGEN-200FT3 AND HELIUM-200FT3 ROOM 14- NITROGEN-456FT3 ROOM 12A- NITROGEN DEWAR ROOM 17- HELIUM DEWAR(2) ROOM 242- CO2- 400FT3 ROOM 342- O2- 200FT3 ROOM 343- NITROGEN-456FT3 ROOM 412C- ARGON- 248FT3 AND HELIUM- 190FT3 ROOM 444- CO2- 200FT3 ROOM 441- NITROGEN- 200FT3 ROOM 440- O2- 265FT3 ROOM 437- CO2-200FT3 ROOM 539- CO2-228FT3 AND NITROGEN-228FT3 ROOM 610- NITROGEN- 228FT3 ROOM 609B- ARGON-248FT3 ROOM 607A- ARGON- 336FT3 ROOM 603- ARGON- 248FT3 ROOM 653- NITROGEN DEWAR ROOM 652- CO2- 228FT3+ 50LBS. UPDATE YOUR HMBP VIA CERS TO SHOW ALL OF THE LOCATIONS ABOVE WITH THE CHEMICALS STORED. EVERY LOCATION THAT STORES HAZARDOUS MATERIALS/OR [Truncated]
Violation Division: Santa Clara County Environmental Health
Violation Program: HMRRP
Violation Source: CERS

Site ID: 68190
Site Name: SJSU-DUNCAN HALL (52)
Violation Date: 06-29-2015
Citation: HSC 6.95 25508(a)(1) - California Health and Safety Code, Chapter 6.95, Section(s) 25508(a)(1)
Violation Description: Failure to complete and electronically submit hazardous material inventory information for all reportable hazardous materials on site at or above reportable quantities.
Violation Notes: Returned to compliance on 07/01/2015.
_____ ROOM 12A: 1-LIQUID NITROGEN DEWAR NOT LISTED ON HMBP CHEMICAL INVENTORY. THIS VIOLATION WAS CORRECTED DURING THE INSPECTION ON CERS ON 6/12/15.
_____

Violation Division: Santa Clara County Environmental Health
Violation Program: HMRRP
Violation Source: CERS

Site ID: 68190

DRAFT

SJSU-CENTRAL PLANT (4) (Continued) **S103473126**

Site Name: SJSU-DUNCAN HALL (52)
Violation Date: 11-06-2013
Citation: HSC 6.67 Multiple - California Health and Safety Code, Chapter 6.67, Section(s) Multiple
Violation Description: Haz Waste Generator Program - Operations/Maintenance - General
Violation Notes: THE FOLLOWING WASTE WERE ACCUMULATED AT THE POINT OF GENERATION (I.E., SATELLITE ACCUMULATION AREAS) AND WERE STORED FOR LONGER THAN THE ALLOWED TIME LIMIT OF 1 YEAR; ROOM 542- - 1X1 GAL CONTAINER OF ETHIDIUM BROMIDE WASTE WITH ACCUMULATION DATE OF 4/15/12. - 1 CONTAINER OF WASTE ETHIDIUM BROMIDE PIPETS AND TIPS WITH ACCUMULATION DATE OF 4/15/12. ROOM 543- - 1X1 GAL CONTAINER OF ETHANOL MIX WASTE WITH ACCUMULATION DATE OF 6/11/12. ROOM 603A- - OBSERVED A CONTAINER OF USED OIL WITH ACCUMULATION DATE OF 04/04/12. ROOM 653- - OBSERVED 2 CONTAINERS OF COMASSIE STAIN WASTE WITH ACCUMULATION DATE OF 2/16/11. DISPOSE OF ALL HAZARDOUS WASTE ABOVE IMMEDIATELY. PROVIDE TO OUR OFFICE A COPY OF THE HAZARDOUS WASTE MANIFEST. IN THE FUTURE DO NOT EXCEED THE ACCUMULATION TIME LIMIT OF 1 YEAR.
Violation Division: Santa Clara County Environmental Health
Violation Program: HW
Violation Source: CERS

Site ID: 68190
Site Name: SJSU-DUNCAN HALL (52)
Violation Date: 11-06-2013
Citation: 22 CCR 23 66273.34 - California Code of Regulations, Title 22, Chapter 23, Section(s) 66273.34
Violation Description: Failure to properly label the following categories of universal waste as: 1) Each batteries or the container in which the batteries are contained as "Universal Waste-Battery(ies)". 2) Each mercury-containing equipment or the container in which the mercury-containing equipment is contained as "Universal Waste -Mercury-Containing Equipment". 3) Each Florescent lamp or the container or package in which the lamps are contained as "Universal Waste-Lamp(s)". 4) Each electronic devices or the container or pallet in or on which the electronic devices are contained as "Universal Waste-Electronic Device(s)". 5) Each CRTs or the container or pallet in or on which the CRTs are contained as "Universal Waste-CRT(s)". 6) A container of CRT glass shall be labeled or marked clearly with the following phrase: "Universal Waste-CRT glass". 7) In lieu of labeling individual electronic devices, CRTs, and/or containers of CRT glass pursuant to subsections d) through f) of this section, a universal waste handler may combine, package, and accumulate those universal wastes in appropriate containers or within a designated area demarcated by boundaries that are clearly labeled with the applicable portion(s) of the following phrase: "Universal Waste-Electronic Device(s)/Universal Waste - CRT(s)/Universal Waste-CRT Glass".
Violation Notes: THE FOLLOWING CONTAINERS WERE STORING UNIVERSAL WASTES AND WERE NOT LABELED AS REQUIRED OR WERE MISSING INFORMATION ON THE LABEL; BASEMENT (ROOM 33) - 1 CONTAINER STORING WASTE COMMERCIAL TYPE BATTERIES. ROOM 353 - 1 BUCKET OF WASTE ALKALINE BATTERIES MISSING THE ACCUMULATION TIME. LABEL CONTAINERS ABOVE WITH REQUIRED INFORMATION.
Violation Division: Santa Clara County Environmental Health
Violation Program: HW
Violation Source: CERS

Site ID: 68190
Site Name: SJSU-DUNCAN HALL (52)

DRAFT

SJSU-CENTRAL PLANT (4) (Continued) **S103473126**

Violation Date: 11-06-2013
Citation: HSC 6.67 Multiple - California Health and Safety Code, Chapter 6.67, Section(s) Multiple
Violation Description: Haz Waste Generator Program - Operations/Maintenance - General
Violation Notes: ROOM 6A- OBSERVED A LATEX GLOVE AND GLASSWARE WITH SOME TYPE OF EPOXY SUBSTANCE STUCK INSIDE THE SINK. ROOM 353- OBSERVED SOLDER PIECES ON THE FLOOR OF THE MAINTENANCE DEPT. CLEAN UP THE ABOVE AREAS AND MANAGE THE WASTE AS HAZARDOUS WASTE. ADDITIONALLY, PROVIDE A CONTAINER TO COLLECT SOLDER WASTE IN THE AREAS WHERE SOLDERING IS TAKING PLACE.
Violation Division: Santa Clara County Environmental Health
Violation Program: HW
Violation Source: CERS

Site ID: 68190
Site Name: SJSU-DUNCAN HALL (52)
Violation Date: 11-06-2013
Citation: HSC 6.67 Multiple - California Health and Safety Code, Chapter 6.67, Section(s) Multiple
Violation Description: Haz Waste Generator Program - Operations/Maintenance - General
Violation Notes: THE FOLLOWING CONTAINERS WERE STORING HAZARDOUS WASTE AND WERE OPEN; ROOM 4A- -1 BEAKER STORING ORGANIC WASTE. (CORRECTED DURING INSPECTION) -1 BEAKER STORING ACID WASTE. ROOM 551- -1 BEAKER STORING ETHIDIUM BROMIDE WASTE ALL HAZARDOUS WASTE CONTAINERS MUST BE CLOSED AT ALL TIMES EXCEPT WHEN ADDING OF REMOVING WASTE. A BEAKER IS NOT A RECOMMENDED CONTAINER TO STORE HAZARDOUS WASTE BECAUSE IT CAN'T BE CLOSED. KEEP HAZARDOUS WASTE CONTAINERS CLOSED.
Violation Division: Santa Clara County Environmental Health
Violation Program: HW
Violation Source: CERS

Site ID: 68190
Site Name: SJSU-DUNCAN HALL (52)
Violation Date: 06-29-2015
Citation: HSC 6.95 25508(a)(1) - California Health and Safety Code, Chapter 6.95, Section(s) 25508(a)(1)
Violation Description: Failure to complete and electronically submit a site map with all required content.
Violation Notes: _____ ROOM 205: HAZARDOUS WASTE GENERATED IN THIS AREA NOT LISTED ON THE HMBP SITE MAP. ROOM 409: PHOTOGRAPHIC CHEMICALS ARE NOT LISTED ON THE HMBP SITE MAP.
_____
Violation Division: Santa Clara County Environmental Health
Violation Program: HMRRP
Violation Source: CERS

Evaluation:
Eval General Type: Compliance Evaluation Inspection
Eval Date: 07-01-2015
Violations Found: Yes
Eval Type: Routine done by local agency
Eval Notes: Conducted an inspection of this area for Hazardous Materials Business Plan. Facility has created a uniform emergency procedures posting, which will replace current emergency procedures throughout the campus. All eyewash/safety shower inspection tags were current. Observed emergency spill kit & fire extinguisher near chemical storage areas. Areas employees receive annual training in conjunction with the site's

DRAFT

SJSU-CENTRAL PLANT (4) (Continued) **S103473126**

Emergency Contingency Plan (emergency procedures, chemical handling & hazardous waste management).
Eval Division: Santa Clara County Environmental Health
Eval Program: HMRRP
Eval Source: CERS

Eval General Type: Compliance Evaluation Inspection
Eval Date: 07-01-2015
Violations Found: No
Eval Type: Routine done by local agency
Eval Notes: Reviewed inspection documents for hazardous materials storage areas, including results from the Laboratory Safety Audit checklist from the Spring 2015 semester. The Laboratory Safety Audit program does not include a mechanism to document closure of action items. It is recommended that a tracking system be implemented immediately to demonstrate compliance with applicable State and County requirements for managing hazardous materials. The following violations were corrected during the inspection; no further action is required. 22G020: MARKING OF HAZARDOUS WASTE --Room 9: observed 2-containers missing the accumulation start date was missing; the date was added to the labels. --Room 435: 1x1 gallon container of hazardous waste not labeled; container was labeled. 22G022: CONTAINER COMPATIBILITY --Room 207: a licorice container was being used to collect solvent wipes contaminated with acetone; waste was repackaged in a glass container. 22G023: CONTAINER [Truncated]
Eval Division: Santa Clara County Environmental Health
Eval Program: HW
Eval Source: CERS

Eval General Type: Compliance Evaluation Inspection
Eval Date: 11-06-2013
Violations Found: Yes
Eval Type: Routine done by local agency
Eval Notes: THE FACILITY WALKTHROUGH FOR THIS INSPECTION TOOK PLACE ON 6/12/13,6/13/13, AND 6/25/13. THE INSPECTION REPORT WAS ISSUED TODAY VIA E-MAIL.
Eval Division: Santa Clara County Environmental Health
Eval Program: HMRRP
Eval Source: CERS

Eval General Type: Compliance Evaluation Inspection
Eval Date: 11-06-2013
Violations Found: Yes
Eval Type: Routine done by local agency
Eval Notes: FACILITY WALKTHROUGH TOOK PLACE ON 6/12/13, 6/13/13 AND 6/25/13. THE REPORT WAS ISSUED TODAY VIA E-MAIL.
Eval Division: Santa Clara County Environmental Health
Eval Program: HW
Eval Source: CERS

Enforcement Action:
Site ID: 68190
Site Name: SJSU-DUNCAN HALL (52)
Site Address: 1 WASHINGTON SQ
Site City: SAN JOSE
Site Zip: 95192
Enf Action Date: 11-06-2013

DRAFT

SJSU-CENTRAL PLANT (4) (Continued) **S103473126**

Enf Action Type: Notice of Violation (Unified Program)
Enf Action Description: Notice of Violation Issued by the Inspector at the Time of Inspection
Enf Action Notes: Not reported
Enf Action Division: Santa Clara County Environmental Health
Enf Action Program: HMRRP
Enf Action Source: CERS

Site ID: 68190
Site Name: SJSU-DUNCAN HALL (52)
Site Address: 1 WASHINGTON SQ
Site City: SAN JOSE
Site Zip: 95192
Enf Action Date: 11-06-2013
Enf Action Type: Notice of Violation (Unified Program)
Enf Action Description: Notice of Violation Issued by the Inspector at the Time of Inspection
Enf Action Notes: Not reported
Enf Action Division: Santa Clara County Environmental Health
Enf Action Program: HW
Enf Action Source: CERS

Affiliation:
Affiliation Type Desc: Legal Owner
Entity Name: SAN JOSE STATE UNIVERSITY
Entity Title: Not reported
Affiliation Address: matt.nymeyer@sjsu.edu
Affiliation City: SAN JOSE
Affiliation State: CA
Affiliation Country: United States
Affiliation Zip: 95192-0010
Affiliation Phone: (408) 924-1969

Affiliation Type Desc: Identification Signer
Entity Name: Matt Nymeyer
Entity Title: Director, EH&S
Affiliation Address: Not reported
Affiliation City: Not reported
Affiliation State: Not reported
Affiliation Country: Not reported
Affiliation Zip: Not reported
Affiliation Phone: Not reported

Affiliation Type Desc: CUPA District
Entity Name: Santa Clara County Environmental Health
Entity Title: Not reported
Affiliation Address: 1555 Berger Drive, Suite 300
Affiliation City: San Jose
Affiliation State: CA
Affiliation Country: Not reported
Affiliation Zip: 95112-2716
Affiliation Phone: (408) 918-3400

Affiliation Type Desc: Environmental Contact
Entity Name: Matt Nymeyer
Entity Title: Not reported
Affiliation Address: 1 Washington Square
Affiliation City: San Jose
Affiliation State: CA

DRAFT

SJSU-CENTRAL PLANT (4) (Continued) **S103473126**

Affiliation Country: Not reported
Affiliation Zip: 95192-0010
Affiliation Phone: Not reported

Affiliation Type Desc: Operator
Entity Name: Matt Nymeyer
Entity Title: Not reported
Affiliation Address: Not reported
Affiliation City: Not reported
Affiliation State: Not reported
Affiliation Country: Not reported
Affiliation Zip: Not reported
Affiliation Phone: (928) 701-2766

Affiliation Type Desc: Parent Corporation
Entity Name: SAN JOSE STATE UNIVERSITY
Entity Title: Not reported
Affiliation Address: Not reported
Affiliation City: Not reported
Affiliation State: Not reported
Affiliation Country: Not reported
Affiliation Zip: Not reported
Affiliation Phone: Not reported

Affiliation Type Desc: Document Preparer
Entity Name: Matt Nymeyer
Entity Title: Not reported
Affiliation Address: Not reported
Affiliation City: Not reported
Affiliation State: Not reported
Affiliation Country: Not reported
Affiliation Zip: Not reported
Affiliation Phone: Not reported

Affiliation Type Desc: Facility Mailing Address
Entity Name: Mailing Address
Entity Title: Not reported
Affiliation Address: 1 Washington Square
Affiliation City: SAN JOSE
Affiliation State: CA
Affiliation Country: Not reported
Affiliation Zip: 95192-0010
Affiliation Phone: Not reported

Affiliation Type Desc: Property Owner
Entity Name: California State University
Entity Title: Not reported
Affiliation Address: 1 Washington Square
Affiliation City: San Jose
Affiliation State: CA
Affiliation Country: United States
Affiliation Zip: 95192
Affiliation Phone: (408) 924-1969

Name: SJSU-MLK LIBRARY (134)
Address: 1 WASHINGTON SQ

DRAFT

SJSU-CENTRAL PLANT (4) (Continued) **S103473126**

City,State,Zip: SAN JOSE, CA 95192
Site ID: 68194
CERS ID: 10158075
CERS Description: Chemical Storage Facilities

Violations:
Site ID: 68194
Site Name: SJSU-MLK LIBRARY (134)
Violation Date: 09-13-2013
Citation: 19 CCR 4 2729.5 - California Code of Regulations, Title 19, Chapter 4, Section(s) 2729.5
Violation Description: Failure to submit inventory reports (Activities, Owner/Operator, Hazardous Materials Descriptions and Map pages, if required. Documentation must be resubmitted (for facilities which exceed EPCRA thresholds) or re-certified (for facilities which do not exceed EPCRA thresholds) by March 1.
Violation Notes: THE LAST TIME THE HAZARDOUS MATERIALS INVENTORY WAS CERTIFIED WAS ON 06/06/2012. THE INVENTORY MUST BE CERTIFIED ANNUALLY. CERTIFIED YOUR INVENTORY IMMEDIATELY VIA CERS. DISREGARD CORRECTIVE ACTION TEXT BELOW REGARDING SUBMITTAL OF HARD COPY FORMS. SEE www.EHinfo.org/hazmat FOR DETAILS REGARDING ELECTRONIC REPORTING REQUIREMENTS. A FACILITY RECORD FOR THIS SITE HAS ALREADY BEEN CREATED ON THE CALIFORNIA ENVIRONMENTAL REPORTING SYSTEM (CERS) WEBSITE AT http://cers.calepa.ca.gov. REQUEST ACCESS TO THAT CERS RECORD AND SUBMIT A CURRENT HMBP WITHIN 30 DAYS.
Violation Division: Santa Clara County Environmental Health
Violation Program: HMRRP
Violation Source: CERS

Evaluation:
Eval General Type: Compliance Evaluation Inspection
Eval Date: 09-13-2013
Violations Found: Yes
Eval Type: Routine done by local agency
Eval Notes: Not reported
Eval Division: Santa Clara County Environmental Health
Eval Program: HMRRP
Eval Source: CERS

Eval General Type: Compliance Evaluation Inspection
Eval Date: 12-19-2019
Violations Found: No
Eval Type: Routine done by local agency
Eval Notes: On-site to conduct a routine hazardous materials business plan (HMBP) and hazardous materials storage inspection. Facility consists of 1 x below-grade Diesel day tank (supplied by a remote fill in the loading dock) attached via supply and return piping to a an emergency generator in the adjoining room. A compliance binder is kept at the generator and contains inspection logs. The generator was visually inspected with no spills evident. The following records were reviewed and determined to be complete: -HMBP (ID: 10158075), training records, inspection/monitoring logs, annual test report, monitoring plan, and emergency procedures. RECOMMENDATION: -Equip the water treatment chemicals observed outside of the basement pump room with a spill pallet. WITHIN 30 DAYS PLEASE PROVIDE INFORMATION ON THE FOLLOWING: -When fuel drops are performed at the remote fill, is the monitoring panel box opened to allow for audible and visual alarms to be noticed? -Are the [Truncated]

DRAFT

SJSU-CENTRAL PLANT (4) (Continued) **S103473126**

Eval Division: Santa Clara County Environmental Health
Eval Program: HMRRP
Eval Source: CERS

Enforcement Action:
Site ID: 68194
Site Name: SJSU-MLK LIBRARY (134)
Site Address: 1 WASHINGTON SQ
Site City: SAN JOSE
Site Zip: 95192
Enf Action Date: 09-13-2013
Enf Action Type: Notice of Violation (Unified Program)
Enf Action Description: Notice of Violation Issued by the Inspector at the Time of Inspection
Enf Action Notes: Not reported
Enf Action Division: Santa Clara County Environmental Health
Enf Action Program: HMRRP
Enf Action Source: CERS

Affiliation:
Affiliation Type Desc: Facility Mailing Address
Entity Name: Mailing Address
Entity Title: Not reported
Affiliation Address: 1 Washington Square
Affiliation City: SAN JOSE
Affiliation State: CA
Affiliation Country: Not reported
Affiliation Zip: 95192-0010
Affiliation Phone: Not reported

Affiliation Type Desc: Identification Signer
Entity Name: Matt Nymeyer
Entity Title: Director, EH&S
Affiliation Address: Not reported
Affiliation City: Not reported
Affiliation State: Not reported
Affiliation Country: Not reported
Affiliation Zip: Not reported
Affiliation Phone: Not reported

Affiliation Type Desc: Operator
Entity Name: Matt Nymeyer
Entity Title: Not reported
Affiliation Address: Not reported
Affiliation City: Not reported
Affiliation State: Not reported
Affiliation Country: Not reported
Affiliation Zip: Not reported
Affiliation Phone: (408) 924-1969

Affiliation Type Desc: Legal Owner
Entity Name: SAN JOSE STATE UNIVERSITY
Entity Title: Not reported
Affiliation Address: 1 Washington Square
Affiliation City: SAN JOSE
Affiliation State: CA
Affiliation Country: United States

DRAFT

SJSU-CENTRAL PLANT (4) (Continued) **S103473126**

Affiliation Zip: 95192-0010
Affiliation Phone: (408) 924-1969

Affiliation Type Desc: Property Owner
Entity Name: California State University
Entity Title: Not reported
Affiliation Address: 1 Washington Square
Affiliation City: SAN JOSE
Affiliation State: CA
Affiliation Country: United States
Affiliation Zip: 95192
Affiliation Phone: (408) 924-1969

Affiliation Type Desc: Document Preparer
Entity Name: Matt Nymeyer
Entity Title: Not reported
Affiliation Address: Not reported
Affiliation City: Not reported
Affiliation State: Not reported
Affiliation Country: Not reported
Affiliation Zip: Not reported
Affiliation Phone: Not reported

Affiliation Type Desc: CUPA District
Entity Name: Santa Clara County Environmental Health
Entity Title: Not reported
Affiliation Address: 1555 Berger Drive, Suite 300
Affiliation City: San Jose
Affiliation State: CA
Affiliation Country: Not reported
Affiliation Zip: 95112-2716
Affiliation Phone: (408) 918-3400

Affiliation Type Desc: Environmental Contact
Entity Name: Matt Nymeyer
Entity Title: Not reported
Affiliation Address: 1 Washington Square
Affiliation City: SAN JOSE
Affiliation State: CA
Affiliation Country: Not reported
Affiliation Zip: 95192-0010
Affiliation Phone: Not reported

Affiliation Type Desc: Parent Corporation
Entity Name: SAN JOSE STATE UNIVERSITY
Entity Title: Not reported
Affiliation Address: Not reported
Affiliation City: Not reported
Affiliation State: Not reported
Affiliation Country: Not reported
Affiliation Zip: Not reported
Affiliation Phone: Not reported

Name: SJSU-JOE WEST HALL (90)
Address: 1 WASHINGTON SQ
City,State,Zip: SAN JOSE, CA 95192

DRAFT

SJSU-CENTRAL PLANT (4) (Continued) **S103473126**

Site ID: 68192
CERS ID: 10158061
CERS Description: Chemical Storage Facilities

Violations:
Site ID: 68192
Site Name: SJSU-JOE WEST HALL (90)
Violation Date: 06-04-2015
Citation: HSC 6.95 25508.2 - California Health and Safety Code, Chapter 6.95, Section(s) 25508.2
Violation Description: Failure to annually review and electronically certify that the business plan is complete, accurate, and up-to-date.
Violation Notes: Returned to compliance on 07/01/2015.

FACILITY LAST SUBMITTED THEIR HMBP ON 9/17/2013. VIOLATION CORRECTED ON CERS ON 6/23/15; NO FURTHER ACTION IS REQUIRED.

Violation Division: Santa Clara County Environmental Health
Violation Program: HMRRP
Violation Source: CERS

Site ID: 68192
Site Name: SJSU-JOE WEST HALL (90)
Violation Date: 06-04-2015
Citation: HSC 6.95 25508(a)(1) - California Health and Safety Code, Chapter 6.95, Section(s) 25508(a)(1)
Violation Description: Failure to establish and electronically submit an adequate emergency response plan and procedures for a release or threatened release of a hazardous material.
Violation Notes: Returned to compliance on 07/01/2015.

FACILITY DID NOT SUBMIT THEIR EMERGENCY RESPONSE PLAN ON CERS. VIOLATION CORRECTED ON CERS ON 6/23/15; NO FURTHER ACTION IS REQUIRED.

Violation Division: Santa Clara County Environmental Health
Violation Program: HMRRP
Violation Source: CERS

Site ID: 68192
Site Name: SJSU-JOE WEST HALL (90)
Violation Date: 06-04-2015
Citation: HSC 6.95 25508(a)(1) - California Health and Safety Code, Chapter 6.95, Section(s) 25508(a)(1)
Violation Description: Failure to complete and electronically submit a site map with all required content.
Violation Notes: Returned to compliance on 07/01/2015.

SYMBOL "F" NOTED ON THE MAP IS NOT DEFINED IN THE LEGEND ON SUBMITTED AREA MAP (JWH-1). VIOLATION CORRECTED ON CERS ON 6/23/15; NO FURTHER ACTION IS REQUIRED.

Violation Division: Santa Clara County Environmental Health
Violation Program: HMRRP
Violation Source: CERS

Site ID: 68192
Site Name: SJSU-JOE WEST HALL (90)
Violation Date: 06-04-2015

DRAFT

SJSU-CENTRAL PLANT (4) (Continued) **S103473126**

Citation: HSC 6.95 25508(a)(1) - California Health and Safety Code, Chapter 6.95, Section(s) 25508(a)(1)
Violation Description: Failure to establish and electronically submit an adequate training program in safety procedures in the event of a release or threatened release of a hazardous material.
Violation Notes: Returned to compliance on 07/01/2015.

FACILITY DID NOT SUBMIT THEIR TRAINING PLAN ON CERS. VIOLATION CORRECTED ON CERS ON 6/23/15; NO FURTHER ACTION IS REQUIRED.

Violation Division: Santa Clara County Environmental Health
Violation Program: HMRRP
Violation Source: CERS

Site ID: 68192
Site Name: SJSU-JOE WEST HALL (90)
Violation Date: 09-12-2013
Citation: 19 CCR 4 2729.5 - California Code of Regulations, Title 19, Chapter 4, Section(s) 2729.5
Violation Description: Failure to submit inventory reports (Activities, Owner/Operator, Hazardous Materials Descriptions and Map pages, if required. Documentation must be resubmitted (for facilities which exceed EPCRA thresholds) or re-certified (for facilities which do not exceed EPCRA thresholds) by March 1.
Violation Notes: THE LAST TIME THE HAZARDOUS MATERIALS INVENTORY WAS CERTIFIED WAS ON 06/06/2012. CERTIFIED YOUR INVENTORY IMMEDIATELY VIA CERS. DISREGARD CORRECTIVE ACTION TEXT BELOW REGARDING SUBMITTAL OF HARD COPY FORMS. SEE www.EHinfo.org/hazmat FOR DETAILS REGARDING ELECTRONIC REPORTING REQUIREMENTS. A FACILITY RECORD FOR THIS SITE HAS ALREADY BEEN CREATED ON THE CALIFORNIA ENVIRONMENTAL REPORTING SYSTEM (CERS) WEBSITE AT http://cers.calepa.ca.gov. REQUEST ACCESS TO THAT CERS RECORD AND SUBMIT A CURRENT HMBP WITHIN 30 DAYS.
Violation Division: Santa Clara County Environmental Health
Violation Program: HMRRP
Violation Source: CERS

Evaluation:
Eval General Type: Compliance Evaluation Inspection
Eval Date: 03-06-2020
Violations Found: No
Eval Type: Routine done by local agency
Eval Notes: Inspection began on 3/4/20 and concludes today with issuance of the Notice of Inspection. On-site with Yoni Fajardo of Santa Clara County HMCD to conduct a routine hazardous materials business plan (HMBP) and hazardous materials storage inspection. Facility handles below-HMBP quantities of boiler treatment chemicals along the eastside of the building and HMBP-quantities of Diesel along the northside of the building in an emergency generator. REMINDER: -Mr. Griffith is in the process of performing an audit of the boiler treatment chemicals. As a reminder, ensure that any incompatible boiler treatment chemicals (i.e. acids and bases) are not stored together on the same secondary containment pallet. NOTES: -A HMBP (ID: 10158061) was submitted to CERS and reviewed by our agency. -Emergency response equipment and posting were observed. -Monitoring plan was submitted to CERS. -Inspection logs were available for review. -Annual test report for the generator [Truncated]
Eval Division: Santa Clara County Environmental Health

DRAFT

SJSU-CENTRAL PLANT (4) (Continued) **S103473126**

Eval Program: HMRRP
Eval Source: CERS

Eval General Type: Compliance Evaluation Inspection
Eval Date: 07-01-2015
Violations Found: Yes
Eval Type: Routine done by local agency
Eval Notes: Conducted an inspection of this area for Hazardous Materials Business Plan. Only the ground floor areas were inspected due to ongoing construction on the roof. Facility has created a uniform emergency procedures posting, which will replace current emergency procedures throughout the campus. All eyewash/safety shower inspection tags were current. Observed emergency spill kit & fire extinguisher near chemical storage areas. Areas employees receive annual training in conjunction with the site's Emergency Contingency Plan (emergency procedures, chemical handling & hazardous waste management).
Eval Division: Santa Clara County Environmental Health
Eval Program: HMRRP
Eval Source: CERS

Eval General Type: Compliance Evaluation Inspection
Eval Date: 07-01-2015
Violations Found: No
Eval Type: Routine done by local agency
Eval Notes: This building is undergoing construction on the roof. Only the outside ground floor was available for inspection. There was no hazardous waste accumulated at this location during the inspection. Hazardous waste manifests for the past 3-yrs were inspected and documented under the Natural Science building: FA0205225. Area employees receive annual training in conjunction with the site's Emergency Contingency Plan for emergency procedures, chemical handling & hazardous waste management.
Eval Division: Santa Clara County Environmental Health
Eval Program: HW
Eval Source: CERS

Eval General Type: Compliance Evaluation Inspection
Eval Date: 09-12-2013
Violations Found: Yes
Eval Type: Routine done by local agency
Eval Notes: Not reported
Eval Division: Santa Clara County Environmental Health
Eval Program: HMRRP
Eval Source: CERS

Enforcement Action:
Site ID: 68192
Site Name: SJSU-JOE WEST HALL (90)
Site Address: 1 WASHINGTON SQ
Site City: SAN JOSE
Site Zip: 95192
Enf Action Date: 09-12-2013
Enf Action Type: Notice of Violation (Unified Program)
Enf Action Description: Notice of Violation Issued by the Inspector at the Time of Inspection
Enf Action Notes: Not reported
Enf Action Division: Santa Clara County Environmental Health
Enf Action Program: HMRRP
Enf Action Source: CERS

DRAFT

SJSU-CENTRAL PLANT (4) (Continued) **S103473126**

Affiliation:

Affiliation Type Desc:	Document Preparer
Entity Name:	Matt Nymeyer
Entity Title:	Not reported
Affiliation Address:	Not reported
Affiliation City:	Not reported
Affiliation State:	Not reported
Affiliation Country:	Not reported
Affiliation Zip:	Not reported
Affiliation Phone:	Not reported

Affiliation Type Desc:	Facility Mailing Address
Entity Name:	Mailing Address
Entity Title:	Not reported
Affiliation Address:	1 Washington Square
Affiliation City:	SAN JOSE
Affiliation State:	CA
Affiliation Country:	Not reported
Affiliation Zip:	95192-0010
Affiliation Phone:	Not reported

Affiliation Type Desc:	Identification Signer
Entity Name:	Matt Nymeyer
Entity Title:	Director, EH&S
Affiliation Address:	Not reported
Affiliation City:	Not reported
Affiliation State:	Not reported
Affiliation Country:	Not reported
Affiliation Zip:	Not reported
Affiliation Phone:	Not reported

Affiliation Type Desc:	Legal Owner
Entity Name:	SAN JOSE STATE UNIVERSITY
Entity Title:	Not reported
Affiliation Address:	1 Washington Square
Affiliation City:	SAN JOSE
Affiliation State:	CA
Affiliation Country:	United States
Affiliation Zip:	95192-0010
Affiliation Phone:	(408) 924-1969

Affiliation Type Desc:	Operator
Entity Name:	Matt Nymeyer
Entity Title:	Not reported
Affiliation Address:	Not reported
Affiliation City:	Not reported
Affiliation State:	Not reported
Affiliation Country:	Not reported
Affiliation Zip:	Not reported
Affiliation Phone:	(408) 924-1969

Affiliation Type Desc:	Property Owner
Entity Name:	California State University
Entity Title:	Not reported
Affiliation Address:	One Washington Square
Affiliation City:	SAN JOSE
Affiliation State:	CA

DRAFT

SJSU-CENTRAL PLANT (4) (Continued) **S103473126**

Affiliation Country: United States
Affiliation Zip: 95192-0010
Affiliation Phone: (408) 924-1969

Affiliation Type Desc: CUPA District
Entity Name: Santa Clara County Environmental Health
Entity Title: Not reported
Affiliation Address: 1555 Berger Drive, Suite 300
Affiliation City: San Jose
Affiliation State: CA
Affiliation Country: Not reported
Affiliation Zip: 95112-2716
Affiliation Phone: (408) 918-3400

Affiliation Type Desc: Environmental Contact
Entity Name: Matt Nymeyer
Entity Title: Not reported
Affiliation Address: 1 Washington Square
Affiliation City: SAN JOSE
Affiliation State: CA
Affiliation Country: Not reported
Affiliation Zip: 95192-0010
Affiliation Phone: Not reported

Affiliation Type Desc: Parent Corporation
Entity Name: SAN JOSE STATE UNIVERSITY
Entity Title: Not reported
Affiliation Address: Not reported
Affiliation City: Not reported
Affiliation State: Not reported
Affiliation Country: Not reported
Affiliation Zip: Not reported
Affiliation Phone: Not reported

Name: SJSU-MUSIC BUILDING (44)
Address: 1 WASHINGTON SQ
City,State,Zip: SAN JOSE, CA 95192
Site ID: 153953
CERS ID: 10158073
CERS Description: Chemical Storage Facilities

Affiliation:
Affiliation Type Desc: CUPA District
Entity Name: Santa Clara County Environmental Health
Entity Title: Not reported
Affiliation Address: 1555 Berger Drive, Suite 300
Affiliation City: San Jose
Affiliation State: CA
Affiliation Country: Not reported
Affiliation Zip: 95112-2716
Affiliation Phone: (408) 918-3400

Affiliation Type Desc: Parent Corporation
Entity Name: SAN JOSE STATE UNIVERSITY
Entity Title: Not reported
Affiliation Address: Not reported
Affiliation City: Not reported

DRAFT

SJSU-CENTRAL PLANT (4) (Continued) **S103473126**

Affiliation State: Not reported
Affiliation Country: Not reported
Affiliation Zip: Not reported
Affiliation Phone: Not reported

Affiliation Type Desc: Property Owner
Entity Name: California State University
Entity Title: Not reported
Affiliation Address: One Washington Square
Affiliation City: SAN JOSE
Affiliation State: CA
Affiliation Country: United States
Affiliation Zip: 95192-0010
Affiliation Phone: (408) 924-1969

Affiliation Type Desc: Legal Owner
Entity Name: SAN JOSE STATE UNIVERSITY
Entity Title: Not reported
Affiliation Address: 1 Washington Square
Affiliation City: SAN JOSE
Affiliation State: CA
Affiliation Country: United States
Affiliation Zip: 95192-0010
Affiliation Phone: (408) 924-1969

Affiliation Type Desc: Environmental Contact
Entity Name: Matt Nymeyer
Entity Title: Not reported
Affiliation Address: 1 Washington Square
Affiliation City: SAN JOSE
Affiliation State: CA
Affiliation Country: Not reported
Affiliation Zip: 95192-0010
Affiliation Phone: Not reported

Affiliation Type Desc: Facility Mailing Address
Entity Name: Mailing Address
Entity Title: Not reported
Affiliation Address: 1 Washington Square
Affiliation City: SAN JOSE
Affiliation State: CA
Affiliation Country: Not reported
Affiliation Zip: 95192-0010
Affiliation Phone: Not reported

Affiliation Type Desc: Identification Signer
Entity Name: Matt Nymeyer
Entity Title: Director, EH&S
Affiliation Address: Not reported
Affiliation City: Not reported
Affiliation State: Not reported
Affiliation Country: Not reported
Affiliation Zip: Not reported
Affiliation Phone: Not reported

Affiliation Type Desc: Operator
Entity Name: Matt Nymeyer

DRAFT

SJSU-CENTRAL PLANT (4) (Continued) **S103473126**

Entity Title: Not reported
Affiliation Address: Not reported
Affiliation City: Not reported
Affiliation State: Not reported
Affiliation Country: Not reported
Affiliation Zip: Not reported
Affiliation Phone: (408) 924-1969

Affiliation Type Desc: Document Preparer
Entity Name: Matt Nymeyer
Entity Title: Not reported
Affiliation Address: Not reported
Affiliation City: Not reported
Affiliation State: Not reported
Affiliation Country: Not reported
Affiliation Zip: Not reported
Affiliation Phone: Not reported

Name: SJSU-STUDENT UNION (3)
Address: 1 WASHINGTON SQ
City,State,Zip: SAN JOSE, CA 95192
Site ID: 153955
CERS ID: 10158081
CERS Description: Chemical Storage Facilities

Violations:
Site ID: 153955
Site Name: SJSU-STUDENT UNION (3)
Violation Date: 09-13-2013
Citation: 19 CCR 4 2729.5 - California Code of Regulations, Title 19, Chapter 4, Section(s) 2729.5
Violation Description: Failure to submit inventory reports (Activities, Owner/Operator, Hazardous Materials Descriptions and Map pages, if required. Documentation must be resubmitted (for facilities which exceed EPCRA thresholds) or re-certified (for facilities which do not exceed EPCRA thresholds) by March 1.
Violation Notes: THE LAST TIME THE HAZARDOUS MATERIALS INVENTORY WAS CERTIFIED WAS ON 06/06/2012. THE INVENTORY MUST BE CERTIFIED ANNUALLY. CERTIFIED YOUR INVENTORY IMMEDIATELY VIA CERS. DISREGARD CORRECTIVE ACTION TEXT BELOW REGARDING SUBMITTAL OF HARD COPY FORMS. SEE www.EHinfo.org/hazmat FOR DETAILS REGARDING ELECTRONIC REPORTING REQUIREMENTS. A FACILITY RECORD FOR THIS SITE HAS ALREADY BEEN CREATED ON THE CALIFORNIA ENVIRONMENTAL REPORTING SYSTEM (CERS) WEBSITE AT http://cers.calepa.ca.gov. REQUEST ACCESS TO THAT CERS RECORD AND SUBMIT A CURRENT HMBP WITHIN 30 DAYS.
Violation Division: Santa Clara County Environmental Health
Violation Program: HMRRP
Violation Source: CERS

Evaluation:
Eval General Type: Compliance Evaluation Inspection
Eval Date: 09-13-2013
Violations Found: Yes
Eval Type: Routine done by local agency
Eval Notes: Not reported
Eval Division: Santa Clara County Environmental Health
Eval Program: HMRRP

DRAFT

SJSU-CENTRAL PLANT (4) (Continued) **S103473126**

Eval Source: CERS

Enforcement Action:
Site ID: 153955
Site Name: SJSU-STUDENT UNION (3)
Site Address: 1 WASHINGTON SQ
Site City: SAN JOSE
Site Zip: 95192
Enf Action Date: 09-13-2013
Enf Action Type: Notice of Violation (Unified Program)
Enf Action Description: Notice of Violation Issued by the Inspector at the Time of Inspection
Enf Action Notes: Not reported
Enf Action Division: Santa Clara County Environmental Health
Enf Action Program: HMRRP
Enf Action Source: CERS

Affiliation:
Affiliation Type Desc: CUPA District
Entity Name: Santa Clara County Environmental Health
Entity Title: Not reported
Affiliation Address: 1555 Berger Drive, Suite 300
Affiliation City: San Jose
Affiliation State: CA
Affiliation Country: Not reported
Affiliation Zip: 95112-2716
Affiliation Phone: (408) 918-3400

Affiliation Type Desc: Environmental Contact
Entity Name: Matt Nymeyer
Entity Title: Not reported
Affiliation Address: 1 Washington Square
Affiliation City: SAN JOSE
Affiliation State: CA
Affiliation Country: Not reported
Affiliation Zip: 95192-0010
Affiliation Phone: Not reported

Affiliation Type Desc: Parent Corporation
Entity Name: SAN JOSE STATE UNIVERSITY
Entity Title: Not reported
Affiliation Address: Not reported
Affiliation City: Not reported
Affiliation State: Not reported
Affiliation Country: Not reported
Affiliation Zip: Not reported
Affiliation Phone: Not reported

Affiliation Type Desc: Identification Signer
Entity Name: Matt Nymeyer
Entity Title: Director, EH&S
Affiliation Address: Not reported
Affiliation City: Not reported
Affiliation State: Not reported
Affiliation Country: Not reported
Affiliation Zip: Not reported
Affiliation Phone: Not reported

DRAFT

SJSU-CENTRAL PLANT (4) (Continued) **S103473126**

Affiliation Type Desc:	Legal Owner
Entity Name:	SAN JOSE STATE UNIVERSITY
Entity Title:	Not reported
Affiliation Address:	1 Washington Square
Affiliation City:	SAN JOSE
Affiliation State:	CA
Affiliation Country:	United States
Affiliation Zip:	95192-0010
Affiliation Phone:	(408) 924-1969

Affiliation Type Desc:	Document Preparer
Entity Name:	Matt Nymeyer
Entity Title:	Not reported
Affiliation Address:	Not reported
Affiliation City:	Not reported
Affiliation State:	Not reported
Affiliation Country:	Not reported
Affiliation Zip:	Not reported
Affiliation Phone:	Not reported

Affiliation Type Desc:	Facility Mailing Address
Entity Name:	Mailing Address
Entity Title:	Not reported
Affiliation Address:	1 Washington Square
Affiliation City:	San Jose
Affiliation State:	CA
Affiliation Country:	Not reported
Affiliation Zip:	95192-0010
Affiliation Phone:	Not reported

Affiliation Type Desc:	Operator
Entity Name:	Matt Nymeyer
Entity Title:	Not reported
Affiliation Address:	Not reported
Affiliation City:	Not reported
Affiliation State:	Not reported
Affiliation Country:	Not reported
Affiliation Zip:	Not reported
Affiliation Phone:	(408) 924-1969

Affiliation Type Desc:	Property Owner
Entity Name:	California State University
Entity Title:	Not reported
Affiliation Address:	1 Washington Square
Affiliation City:	SAN JOSE
Affiliation State:	CA
Affiliation Country:	United States
Affiliation Zip:	95192
Affiliation Phone:	(408) 924-1969

Name:	SJSU-ENGINEERING BUILDING (35)
Address:	1 WASHINGTON SQ
City,State,Zip:	SAN JOSE, CA 95192
Site ID:	114632
CERS ID:	10158043
CERS Description:	Chemical Storage Facilities

DRAFT

SJSU-CENTRAL PLANT (4) (Continued) **S103473126**

Violations:

Site ID:	114632
Site Name:	SJSU-Engineering Building (35)
Violation Date:	06-24-2015
Citation:	HSC 6.5 Multiple Sections - California Health and Safety Code, Chapter 6.5, Section(s) Multiple Sections
Violation Description:	Haz Waste Generator Program - Operations/Maintenance - General
Violation Notes:	_____ ROOM 106: OBSERVED SATURATED ABSORBENT UNDER THE HYDRAULIC HIGH-PRESSURE MANIFOLD, LOW-PRESSURE MANIFOLD AND ALONG THE WOODEN CABINET. IN ADDITION, THERE WERE SATURATED SHOP TOWELS TIED ONTO QUICK-CONNECT FITTINGS. ROOM 115: OBSERVED METAL SHAVINGS ON THE FLOOR NEXT TO THE METALWORKING EQUIPMENT. ROOM 127: OBSERVED A HYDRAULIC FLUID SPILL IN THE CRAWL SPACE UNDER THE EARTHQUAKE SIMULATOR. ROOM 127A: OBSERVED ABSORBENT SATURATED WITH HYDRAULIC OIL AT THE FILL AREA. ROOM 127C: OBSERVED APPROXIMATELY 1.5 GALLONS OF USED HYDRAULIC OIL IN A TRAY CONTAINING A PORTABLE HYDRAULIC PUMP. _____
Violation Division:	Santa Clara County Environmental Health
Violation Program:	HW
Violation Source:	CERS

Site ID:	114632
Site Name:	SJSU-Engineering Building (35)
Violation Date:	10-18-2018
Citation:	HSC 6.95 25508.1(a)-(f) - California Health and Safety Code, Chapter 6.95, Section(s) 25508.1(a)-(f)
Violation Description:	Failure to electronically update business plan within 30 days of any one of the following events: A 100 percent or more increase in the quantity of a previously disclosed material. Any handling of a previously undisclosed hazardous materials at or above reportable quantities. A change of business address, business ownership, or business name. A substantial change in the handler's operations that requires modification to any portion of the business plan.
Violation Notes:	The following hazardous materials were observed but not included in the most recent submittal to CERS: --Room 235: 1-cylinder of compressed oxygen (337 cu-ft)
Violation Division:	Santa Clara County Environmental Health
Violation Program:	HMRRP
Violation Source:	CERS

Site ID:	114632
Site Name:	SJSU-Engineering Building (35)
Violation Date:	10-23-2013
Citation:	HSC 6.67 Multiple Sections - California Health and Safety Code, Chapter 6.67, Section(s) Multiple Sections
Violation Description:	Haz Waste Generator Program - Abandonment/Illegal Disposal/Unauthorized Treatment - General
Violation Notes:	ROOM 201- I WAS INFORMED BY PROFESSOR AT THIS LAB THAT COMINGLING OF HAZARDOUS WASTE IS TAKING PLACE. SOLID LAB WASTE DEBRIS ARE BEING COMMINGLED WITH LIQUID HAZADOUS WASTE. SOLID HAZARDOUS WASTE NEEDS TO BE STORED AND DISPOSED SEPERATELY THAN THE LIQUID HAZARDOUS WASTE. CEASE THIS PRACTICE IMMEDIATELY. BEGIN SEGREAGATING THESE WASTES. NOTIFY OUR AGENCY IN WRITING HOW THIS ISSUE WAS ADDRESSED.
Violation Division:	Santa Clara County Environmental Health
Violation Program:	HW
Violation Source:	CERS

DRAFT

SJSU-CENTRAL PLANT (4) (Continued) **S103473126**

Site ID: 114632
Site Name: SJSU-Engineering Building (35)
Violation Date: 10-23-2013
Citation: HSC 6.67 Multiple - California Health and Safety Code, Chapter 6.67, Section(s) Multiple
Violation Description: Haz Waste Generator Program - Operations/Maintenance - General
Violation Notes: ALL FIRE EXTINGUISHERS AND DECONTAMINATION EQUIPMENT IS NOT BEING MONITORED ON A MONTHLY BASIS WHERE HAZARDOUS WASTES ARE STORED. BEGIN CONDUCTING THESE MONTHLY INSPECTIONS ON THE EMERGENCY EQUIPMENT.
Violation Division: Santa Clara County Environmental Health
Violation Program: HW
Violation Source: CERS

Site ID: 114632
Site Name: SJSU-Engineering Building (35)
Violation Date: 06-24-2015
Citation: HSC 6.95 25508.2 - California Health and Safety Code, Chapter 6.95, Section(s) 25508.2
Violation Description: Failure to annually review and electronically certify that the business plan is complete, accurate, and up-to-date.
Violation Notes: _____ FACILITY LAST SUBMITTED THEIR HMBP ON 9/17/2013 _____
Violation Division: Santa Clara County Environmental Health
Violation Program: HMRRP
Violation Source: CERS

Site ID: 114632
Site Name: SJSU-Engineering Building (35)
Violation Date: 06-24-2015
Citation: 22 CCR 12 66262.34(d) - California Code of Regulations, Title 22, Chapter 12, Section(s) 66262.34(d)
Violation Description: Failure to dispose of hazardous waste within 180 days (or 270 if waste is transported over 200 miles) for the generator who generates less than 1000 kilogram per month, but more than 100 kilograms per month.
Violation Notes: _____ ROOM 127: OBSERVED 1x5 GALLON CONTAINER THAT CONTAINED CONTAMINATED SHOP RAGS WITH AN ACCUMULATION DATE FROM 2013. _____
Violation Division: Santa Clara County Environmental Health
Violation Program: HW
Violation Source: CERS

Site ID: 114632
Site Name: SJSU-Engineering Building (35)
Violation Date: 10-18-2018
Citation: HSC 6.95 25508(a)(1) - California Health and Safety Code, Chapter 6.95, Section(s) 25508(a)(1)
Violation Description: Failure to complete and electronically submit a site map with all required content.
Violation Notes: The following areas were observed to be store hazardous materials but were not indicated on the the site map: --Room 130-C Hazardous Waste Storage Area. --Room 294: min-storage soldering operations. --Room 393: min-storage soldering operations. --*Rocket Assembly Tent in the Courtyard: min-storage flammable cabinet. *Noted corrected during the delivery of this report. --*Room 129-B: min-storage asphalt grinding chemicals. *Noted corrected during the delivery of this report.

DRAFT

SJSU-CENTRAL PLANT (4) (Continued) **S103473126**

Violation Division: Santa Clara County Environmental Health
Violation Program: HMRRP
Violation Source: CERS

Site ID: 114632
Site Name: SJSU-Engineering Building (35)
Violation Date: 10-23-2013
Citation: HSC 6.11 25404.1 - California Health and Safety Code, Chapter 6.11, Section(s) 25404.1
Violation Description: Failure to obtain and/or maintain an active hazardous waste generator permit.
Violation Notes: A HAZARDOUS WASTE DETERMINATION NEEDS TO MADE TO THE FOLLOWING; ROOM 115- -OBSERVED SMALL VIALS WITH BLUE LIQUID INSIDE THE TRASH CAN IN THIS ROOM. ADDITIONALLY OBSERVED A BROWN BOX WITH UNKNOWN CHEMICALS. ROOM 209A- - OBSERVED 2 CLEAR BAGS WITH UNKNOWN HAZARDOUS WASTE/ OR BIO-WASTE. ROOM 221- (NEW LAB) -OBSERVED 1 PLASTIC CONTAINER STORING A BLUE LIQUID. CONTAINER WAS OPENED WITHOUT ANY LABELS. OUTSIDE CORRIDOR- - OBSERVED A BUCKET WITH WHAT APPEARS TO BE OILY-USED ABSORBENT. COURTYARD BLOCK HOUSE- -OBSERVED A TRASH BAG W/ A PLASTIC BOTTLE WITH A BLACK LIQUID. ADDITIONALLY, OBSERVED EPOXY WASTE AND BRUSHES CONTAMINATED WITH EPOXY OR OTHER BLACK LIQUID. NOTIFY OUR AGENCY IN WRITING ON THE DISPOSITION OF ALL OF THE POTENTIAL HAZARDOUS WASTE ABOVE.
Violation Division: Santa Clara County Environmental Health
Violation Program: HW
Violation Source: CERS

Site ID: 114632
Site Name: SJSU-Engineering Building (35)
Violation Date: 06-24-2015
Citation: HSC 6.5 Multiple Sections - California Health and Safety Code, Chapter 6.5, Section(s) Multiple Sections
Violation Description: Haz Waste Generator Program - Operations/Maintenance - General
Violation Notes: _____ ROOM 127: OBSERVED 1-55 GALLON DRUM MARKED AS EMPTY BUT WITH NO DATE OF WHEN THE DRUM WAS EMPTY.

_____

Violation Division: Santa Clara County Environmental Health
Violation Program: HW
Violation Source: CERS

Site ID: 114632
Site Name: SJSU-Engineering Building (35)
Violation Date: 06-24-2015
Citation: HSC 6.95 25508(a)(1) - California Health and Safety Code, Chapter 6.95, Section(s) 25508(a)(1)
Violation Description: Failure to complete and electronically submit a site map with all required content.
Violation Notes: _____ ROOM 127C: HYDRAULIC OIL RESERVOIR NOT LISTED ON THE HAZARDOUS MATERIALS BUSINESS PLAN MAP.

_____

Violation Division: Santa Clara County Environmental Health
Violation Program: HMRRP
Violation Source: CERS

Site ID: 114632

DRAFT

SJSU-CENTRAL PLANT (4) (Continued) **S103473126**

Site Name: SJSU-Engineering Building (35)
Violation Date: 10-23-2013
Citation: HSC 6.67 Multiple - California Health and Safety Code, Chapter 6.67, Section(s) Multiple
Violation Description: Haz Waste Generator Program - Operations/Maintenance - General
Violation Notes: ROOM 201- I WAS TOLD BY PROFESSOR AT THIS LAB THAT ACID WASH WASTE FROM WASHING THE GLASSWARE IS CURRENTLY BEING NEUTRALIZED AND POUR DOWN THE DRAIN. HOWEVER TREATMENT IS NOT BEING CONDUCTED PER THE REQUIREMENTS OF BENCHTOP TREATMENT FOUND IN HSC 25200.3.1(c). CEASE THE TREATMENT ACTIVITIES IMMEDIATELY OR CONDUCT TREATMENT IN ACCORDANCE WITH THE REQUIREMENTS LISTED BELOW. NOTIFY OUR AGENCY IN WRITING ON HOW THE ACID WASTE WASH WILL BE HANDLE.
Violation Division: Santa Clara County Environmental Health
Violation Program: HW
Violation Source: CERS

Site ID: 114632
Site Name: SJSU-Engineering Building (35)
Violation Date: 10-23-2013
Citation: 22 CCR 23 66273.34 - California Code of Regulations, Title 22, Chapter 23, Section(s) 66273.34
Violation Description: Failure to properly label the following categories of universal waste as: 1) Each batteries or the container in which the batteries are contained as "Universal Waste-Battery(ies)". 2) Each mercury-containing equipment or the container in which the mercury-containing equipment is contained as "Universal Waste -Mercury-Containing Equipment". 3) Each Florescent lamp or the container or package in which the lamps are contained as "Universal Waste-Lamp(s)". 4) Each electronic devices or the container or pallet in or on which the electronic devices are contained as "Universal Waste-Electronic Device(s)". 5) Each CRTs or the container or pallet in or on which the CRTs are contained as "Universal Waste-CRT(s)". 6) A container of CRT glass shall be labeled or marked clearly with the following phrase: "Universal Waste-CRT glass". 7) In lieu of labeling individual electronic devices, CRTs, and/or containers of CRT glass pursuant to subsections d) through f) of this section, a universal waste handler may combine, package, and accumulate those universal wastes in appropriate containers or within a designated area demarcated by boundaries that are clearly labeled with the applicable portion(s) of the following phrase: "Universal Waste-Electronic Device(s)/Universal Waste - CRT(s)/Universal Waste-CRT Glass".
Violation Notes: THE FOLLOWING CONTAINERS WERE STORING UNIVERSAL WASTE AND WERE NOT LABELED AS REQUIRED; ROOM 186- OBSERVED 1 BOX STORING COMMERCIAL TYPE BATTERIES. ROOM 176- OBSERVED 1 BOX STORING USED FLOURESCENT TUBES LABEL CONTAINERS ABOVE WITH REQUIRED MARKINGS.
Violation Division: Santa Clara County Environmental Health
Violation Program: HW
Violation Source: CERS

Site ID: 114632
Site Name: SJSU-Engineering Building (35)
Violation Date: 06-24-2015
Citation: HSC 6.95 25508(a)(1) - California Health and Safety Code, Chapter 6.95, Section(s) 25508(a)(1)
Violation Description: Failure to complete and electronically submit hazardous material inventory information for all reportable hazardous materials on site at or above reportable quantities.

DRAFT

SJSU-CENTRAL PLANT (4) (Continued) **S103473126**

Violation Notes: CONSOLIDATED CHEMICAL STORAGE LOCATIONS FOR MISC. FLAMMABLE MATERIALS & MISC. CORROSIVE MATERIALS THAT ARE < 55-GALLONS MUST BE DIVIDED INTO MULTIPLE PAGES THAT INDICATE MAXIMUM DAILY VOLUME BELOW 55-GALLONS OR SUBMIT REVISED INVENTORY PAGES WITH SPECIFIC CHEMICAL INFORMATION. WASTE CORROSIVE LIQUID INVENTORY SHEET WAS MISSING THE STATE HAZARDOUS WASTE CODE. ROOM 127: OBSERVED 4x5-GALLON CONTAINERS, 3x1-GALLON POLY BOTTLES AND 2x1-GALLON METAL CANS NOT LISTED ON THE LISTED ON THE HAZARDOUS MATERIALS BUSINESS PLAN INVENTORY. ROOM 127C: HYDRAULIC OIL RESERVOIR NOT LISTED ON THE HAZARDOUS MATERIALS BUSINESS PLAN INVENTORY. ROOM 233 (PHOTORESIST SPINNER): AN INVENTORY SHEET FOR WASTE FLAMMABLE LIQUIDS WAS NOT LISTED ON THE HAZARDOUS MATERIALS BUSINESS PLAN INVENTORY. ROOM 107: THIS AREA WAS NOT LISTED ON THE HAZARDOUS MATERIALS BUSINESS PLAN INVENTORY FOR STORING MISC. FLAMMABLE LIQUIDS. ROOM [Truncated]
Violation Division: Santa Clara County Environmental Health
Violation Program: HMRRP
Violation Source: CERS

Site ID: 114632
Site Name: SJSU-Engineering Building (35)
Violation Date: 10-23-2013
Citation: HSC 6.67 Multiple - California Health and Safety Code, Chapter 6.67, Section(s) Multiple
Violation Description: Haz Waste Generator Program - Operations/Maintenance - General
Violation Notes: A CONTAINER TO COLLECT WASTE SOLDER WAS NOT AVAILABLE IN THE FOLLOWING LOCATIONS; - ROOM 125- WASTE SOLDER IS GENERATED AND FLAKES WERE FOUND ON THE TABLE. - ROOM 135- WASTE SOLDER IS GENERATED AND FLAKES WERE FOUND ON THE TABLE. - ROOM 201- - WASTE SOLDER IS GENERATED AND FLAKES WERE FOUND ON THE TABLE. PROVIDE A HAZARDOUS WASTE CONTAINERS IN THE AREAS ABOVE.
Violation Division: Santa Clara County Environmental Health
Violation Program: HW
Violation Source: CERS

Site ID: 114632
Site Name: SJSU-Engineering Building (35)
Violation Date: 10-23-2013
Citation: 22 CCR 12 66262.34(f) - California Code of Regulations, Title 22, Chapter 12, Section(s) 66262.34(f)
Violation Description: Failure to properly label hazardous waste accumulation containers with the following requirements: "Hazardous Waste", name and address of the generator, physical and chemical characteristics of the Hazardous Waste, and starting accumulation date.
Violation Notes: THE FOLLOWING CONTAINERS WERE STORING HAZARDOUS WASTE AND WERE MISSING A HAZARDOUS WASTE LABEL OR HAD AN INCOMPLETE LABEL; - ROOM 201- OBSERVED 1X5 GAL PLASTIC CONTAINER LABELED; "ACIDIC BATH WASTE CONTAINER OGB" OBSERVED A CONTAINER A CONTAINER INSIDE THE FUME HOOD WITH AN INCOMPLETE LABEL, MISSING HAZARDOUS PROPERTIES- (CORRECTED ONSITE) -ROOM 223- OBSERVED A RED CAN WITH WASTE LAB DEBRIS AND NOT LABELED. -ROOM 209A- OBSERVED 1X5 GAL. WHITE METAL CAN LABEL AS; "DANGER HAZARDOUS WASTE". LABEL ALL CONTAINERS ABOVE WITH REQUIRED INFORMATION.
Violation Division: Santa Clara County Environmental Health
Violation Program: HW
Violation Source: CERS

DRAFT

SJSU-CENTRAL PLANT (4) (Continued) **S103473126**

Site ID: 114632
Site Name: SJSU-Engineering Building (35)
Violation Date: 10-18-2018
Citation: 22 CCR 12 66262.11 - California Code of Regulations, Title 22, Chapter 12, Section(s) 66262.11
Violation Description: Failure to determine if wastes generated are hazardous waste by using generator knowledge or applying testing method.
Violation Notes: Observed the following containers that may contain hazardous waste: --Courtyard: 1-500 ml beaker containing a granular material that was pink in color.
Violation Division: Santa Clara County Environmental Health
Violation Program: HW
Violation Source: CERS

Evaluation:
Eval General Type: Compliance Evaluation Inspection
Eval Date: 10-23-2013
Violations Found: Yes
Eval Type: Routine done by local agency
Eval Notes: THE FACILITY WALKTHROUGH FOR THIS INSPECTION TOOK PLACE ON 7/2/13. THE REPORT WAS ISSUED TODAY VIA E-MAIL.
Eval Division: Santa Clara County Environmental Health
Eval Program: HW
Eval Source: CERS

Eval General Type: Other/Unknown
Eval Date: 10-18-2018
Violations Found: Yes
Eval Type: Other, not routine, done by local agency
Eval Notes: On-site with Matt Nymeyer, David Griffith and Neil Peters to conduct a limited hazardous waste inspection. This inspection began on 10/15/18 and concluded on 10/18/18 with the delivery of this report. The following rooms/areas were inspected within the Engineering Building: 101, 103, 105, 106, 107, 109, 113, 114, 115, 123, 125, 129B, 130, 130-C, 131, Courtyard, Rocket Assembly Tent (courtyard), 186, 188, 190, 201, 203, 207, 221, 223, 225, 227, 228, 228-B, 233-I, 235, 294, 311 and 393. All hazardous waste containers were observed to be closed, marked as required and within the allowable accumulation times. All areas inspected were free of spills and in good order. Room 130-C (accessible via the courtyard) has been designated as a hazardous waste storage location for the Engineering Building. A review of the area inspection log for Room 130-C was current. A review of the SJSU hazardous waste training record for Niel Peters was current. Spill equipment and [Truncated]
Eval Division: Santa Clara County Environmental Health
Eval Program: HW
Eval Source: CERS

Eval General Type: Compliance Evaluation Inspection
Eval Date: 07-01-2015
Violations Found: Yes
Eval Type: Routine done by local agency
Eval Notes: Conducted an inspection of this area for Hazardous Materials Business Plan. Facility has created a uniform emergency procedures posting, which will replace current emergency procedures throughout the campus. All eyewash/safety shower inspection tags were current. Observed emergency spill kit & fire extinguisher near chemical storage areas.

DRAFT

SJSU-CENTRAL PLANT (4) (Continued) **S103473126**

Areas employees receive annual training in conjunction with the site's Emergency Contingency Plan (emergency procedures, chemical handling & hazardous waste management).
Eval Division: Santa Clara County Environmental Health
Eval Program: HMRRP
Eval Source: CERS

Eval General Type: Compliance Evaluation Inspection
Eval Date: 10-23-2013
Violations Found: No
Eval Type: Routine done by local agency
Eval Notes: THE FACILITY WALKTHROUGH FOR THIS INSPECTION TOOK PLACE ON 7/2/13. THE REPORT WAS ISSUED TODAY VIA E-MAIL. THE MOST RECENT SUBMITTAL OF THE HMBP VIA CERS WAS ON 9/17/2013.
Eval Division: Santa Clara County Environmental Health
Eval Program: HMRRP
Eval Source: CERS

Eval General Type: Compliance Evaluation Inspection
Eval Date: 07-01-2015
Violations Found: Yes
Eval Type: Routine done by local agency
Eval Notes: Hazardous waste manifests for the past 3-yrs were inspected and documented under the Natural Science building: FA0205225. Area employees receive annual training in conjunction with the site's Emergency Contingency Plan for emergency procedures, chemical handling & hazardous waste management.
Eval Division: Santa Clara County Environmental Health
Eval Program: HW
Eval Source: CERS

Eval General Type: Compliance Evaluation Inspection
Eval Date: 10-18-2018
Violations Found: Yes
Eval Type: Routine done by local agency
Eval Notes: On-site with Matt Nymeyer, David Griffith and Neill Peters to conduct a hazardous materials business plan (HMBP) and hazardous materials storage ordinance (HMSO) inspections. This inspection began on 10/15/18 and concluded on 10/18/18 with the delivery of this report. The following rooms/areas were inspected within the Engineering Building: 101, 103, 105, 106, 107, 109, 113, 114, 115, 123, 125, 129B, 130, 130C, 131, Courtyard, Rocket Assembly Tent (courtyard), 186, 188, 190, 201, 203, 207, 221, 223, 225, 227, 228, 228-B, 233-I, 235, 294, 311 and 393. The university is currently implementing CSU-wide corrective actions from a recent audit by the Joint Legislative Audit Committee. The final report titled California State University: It Has Not Provided Adequate Oversight of the Safety of Employees and Students Who Work With Hazardous Materials, Report 2017-119, was published on April 24, 2018 and available at https://www.bsa.ca.gov/pdfs/reports/2017-119.pdf. SJSU [Truncated]
Eval Division: Santa Clara County Environmental Health
Eval Program: HMRRP
Eval Source: CERS

Enforcement Action:
Site ID: 114632
Site Name: SJSU-Engineering Building (35)

DRAFT

SJSU-CENTRAL PLANT (4) (Continued) **S103473126**

Site Address: 1 WASHINGTON SQ
Site City: SAN JOSE
Site Zip: 95192
Enf Action Date: 07-01-2015
Enf Action Type: Notice of Violation (Unified Program)
Enf Action Description: Notice of Violation Issued by the Inspector at the Time of Inspection
Enf Action Notes: Not reported
Enf Action Division: Santa Clara County Environmental Health
Enf Action Program: HMRRP
Enf Action Source: CERS

Site ID: 114632
Site Name: SJSU-Engineering Building (35)
Site Address: 1 WASHINGTON SQ
Site City: SAN JOSE
Site Zip: 95192
Enf Action Date: 07-01-2015
Enf Action Type: Notice of Violation (Unified Program)
Enf Action Description: Notice of Violation Issued by the Inspector at the Time of Inspection
Enf Action Notes: Not reported
Enf Action Division: Santa Clara County Environmental Health
Enf Action Program: HW
Enf Action Source: CERS

Site ID: 114632
Site Name: SJSU-Engineering Building (35)
Site Address: 1 WASHINGTON SQ
Site City: SAN JOSE
Site Zip: 95192
Enf Action Date: 10-23-2013
Enf Action Type: Notice of Violation (Unified Program)
Enf Action Description: Notice of Violation Issued by the Inspector at the Time of Inspection
Enf Action Notes: Not reported
Enf Action Division: Santa Clara County Environmental Health
Enf Action Program: HW
Enf Action Source: CERS

Affiliation:
Affiliation Type Desc: CUPA District
Entity Name: Santa Clara County Environmental Health
Entity Title: Not reported
Affiliation Address: 1555 Berger Drive, Suite 300
Affiliation City: San Jose
Affiliation State: CA
Affiliation Country: Not reported
Affiliation Zip: 95112-2716
Affiliation Phone: (408) 918-3400

Affiliation Type Desc: Legal Owner
Entity Name: SAN JOSE STATE UNIVERSITY
Entity Title: Not reported
Affiliation Address: 1 Washington Square
Affiliation City: San Jose
Affiliation State: CA
Affiliation Country: United States
Affiliation Zip: 95192-0010
Affiliation Phone: (408) 924-1969

DRAFT

SJSU-CENTRAL PLANT (4) (Continued) **S103473126**

Affiliation Type Desc:	Environmental Contact
Entity Name:	Matt Nymeyer
Entity Title:	Not reported
Affiliation Address:	1 Washington Square
Affiliation City:	San Jose
Affiliation State:	CA
Affiliation Country:	Not reported
Affiliation Zip:	95192-0010
Affiliation Phone:	Not reported

Affiliation Type Desc:	Parent Corporation
Entity Name:	SAN JOSE STATE UNIVERSITY
Entity Title:	Not reported
Affiliation Address:	Not reported
Affiliation City:	Not reported
Affiliation State:	Not reported
Affiliation Country:	Not reported
Affiliation Zip:	Not reported
Affiliation Phone:	Not reported

Affiliation Type Desc:	Document Preparer
Entity Name:	Matt Nymeyer
Entity Title:	Not reported
Affiliation Address:	Not reported
Affiliation City:	Not reported
Affiliation State:	Not reported
Affiliation Country:	Not reported
Affiliation Zip:	Not reported
Affiliation Phone:	Not reported

Affiliation Type Desc:	Facility Mailing Address
Entity Name:	Mailing Address
Entity Title:	Not reported
Affiliation Address:	1 Washington Square
Affiliation City:	SAN JOSE
Affiliation State:	CA
Affiliation Country:	Not reported
Affiliation Zip:	95192-0010
Affiliation Phone:	Not reported

Affiliation Type Desc:	Property Owner
Entity Name:	California State University
Entity Title:	Not reported
Affiliation Address:	1 Washington Square
Affiliation City:	San Jose
Affiliation State:	CA
Affiliation Country:	United States
Affiliation Zip:	95192
Affiliation Phone:	(408) 942-1969

Affiliation Type Desc:	Identification Signer
Entity Name:	Matt Nymeyer
Entity Title:	Director, EH&S
Affiliation Address:	Not reported
Affiliation City:	Not reported
Affiliation State:	Not reported
Affiliation Country:	Not reported

DRAFT

SJSU-CENTRAL PLANT (4) (Continued) **S103473126**

Affiliation Zip: Not reported
Affiliation Phone: Not reported

Affiliation Type Desc: Operator
Entity Name: Matt Nymeyer
Entity Title: Not reported
Affiliation Address: Not reported
Affiliation City: Not reported
Affiliation State: Not reported
Affiliation Country: Not reported
Affiliation Zip: Not reported
Affiliation Phone: (408) 924-1969

Name: SJSU-DINING COMMONS (91)
Address: 1 WASHINGTON SQ
City,State,Zip: SAN JOSE, CA 95192
Site ID: 153951
CERS ID: 10158059
CERS Description: Chemical Storage Facilities

Violations:
Site ID: 153951
Site Name: SJSU-Dining Commons (91)
Violation Date: 06-04-2015
Citation: HSC 6.95 25508.2 - California Health and Safety Code, Chapter 6.95, Section(s) 25508.2
Violation Description: Failure to annually review and electronically certify that the business plan is complete, accurate, and up-to-date.
Violation Notes: FACILITY LAST SUBMITTED THEIR HMBP ON 9/17/2013. THIS VIOLATION WAS CORRECTED DURING THE INSPECTION ON CERS ON 6/23/15; NO FURTHER ACTION IS REQUIRED.
Violation Division: Santa Clara County Environmental Health
Violation Program: HMRRP
Violation Source: CERS

Site ID: 153951
Site Name: SJSU-Dining Commons (91)
Violation Date: 06-04-2015
Citation: HSC 6.95 25508(a)(1) - California Health and Safety Code, Chapter 6.95, Section(s) 25508(a)(1)
Violation Description: Failure to complete and electronically submit a site map with all required content.
Violation Notes: LOCATION OF SPILL KIT IS NOT ON SUBMITTED MAP (DC-1)
Violation Division: Santa Clara County Environmental Health
Violation Program: HMRRP
Violation Source: CERS

Site ID: 153951
Site Name: SJSU-Dining Commons (91)
Violation Date: 03-06-2020
Citation: HSC 6.95 25508(a)(1) - California Health and Safety Code, Chapter 6.95, Section(s) 25508(a)(1)
Violation Description: Failure to complete and electronically submit hazardous material

DRAFT

SJSU-CENTRAL PLANT (4) (Continued) **S103473126**

inventory information for all reportable hazardous materials on site at or above reportable quantities.

Violation Notes: Returned to compliance on 06/25/2020. Facility failed to disclose 12 x 5 gallon cylinders of propane on the hazardous materials inventory submitted to CERS. Additionally, the facility reported refrigerant which according to dining common personnel is no longer handled on-site. Revise the inventory and resubmit to CERS within 30 days.
Violation Division: Santa Clara County Environmental Health
Violation Program: HMRRP
Violation Source: CERS

Site ID: 153951
Site Name: SJSU-Dining Commons (91)
Violation Date: 06-04-2015
Citation: HSC 6.95 25508(a)(1) - California Health and Safety Code, Chapter 6.95, Section(s) 25508(a)(1)
Violation Description: Failure to establish and electronically submit an adequate training program in safety procedures in the event of a release or threatened release of a hazardous material.
Violation Notes: FACILITY DID NOT SUBMIT THEIR TRAINING PLAN ON CERS. THIS VIOLATION WAS CORRECTED DURING THE INSPECTION ON CERS ON 6/23/15; NO FURTHER ACTION IS REQUIRED.
Violation Division: Santa Clara County Environmental Health
Violation Program: HMRRP
Violation Source: CERS

Evaluation:
Eval General Type: Compliance Evaluation Inspection
Eval Date: 03-06-2020
Violations Found: No
Eval Type: Routine done by local agency
Eval Notes: This facility does not generate hazardous waste and therefore the permit will be inactivated.
Eval Division: Santa Clara County Environmental Health
Eval Program: HW
Eval Source: CERS

Eval General Type: Compliance Evaluation Inspection
Eval Date: 07-01-2015
Violations Found: No
Eval Type: Routine done by local agency
Eval Notes: There was no hazardous waste accumulated at this location during the inspection. Hazardous waste manifests for the past 3-yrs were inspected and documented under the Natural Science building: FA0205225. Area employees receive annual training in conjunction with the site's Emergency Contingency Plan for emergency procedures, chemical handling & hazardous waste management. Notes: Per David Krack, SJSU will not classify any accumulation area as Point of Generation accumulation. All areas where hazardous waste is accumulated will be inspected at least weekly and disposed within 180 days of waste generation.
Eval Division: Santa Clara County Environmental Health
Eval Program: HW
Eval Source: CERS

DRAFT

SJSU-CENTRAL PLANT (4) (Continued) **S103473126**

Eval General Type:	Compliance Evaluation Inspection
Eval Date:	03-06-2020
Violations Found:	Yes
Eval Type:	Routine done by local agency
Eval Notes:	Inspection began on 3/4/20 and concludes today with issuance of the Notice of Inspection. On-site with Yoni Fajardo of Santa Clara County HMCD to conduct a routine hazardous materials business plan (HMBP), hazardous materials storage, and hazardous waste inspection. Facility handles below-HMBP quantities of CO2 for drink dispensing in the dining common and HMBP quantities of propane stored beneath the building. NOTES: -A current HMBP (ID: 10158059) was submitted and reviewed by our agency. -Emergency response equipment and posting were observed. -Monitoring plan was submitted to CERS. -INspection logs were available for review.
Eval Division:	Santa Clara County Environmental Health
Eval Program:	HMRRP
Eval Source:	CERS

Eval General Type:	Compliance Evaluation Inspection
Eval Date:	07-01-2015
Violations Found:	Yes
Eval Type:	Routine done by local agency
Eval Notes:	Conducted an inspection of this area for Hazardous Materials Business Plan. Facility has created a uniform emergency procedures posting, which will replace current emergency procedures throughout the campus. All eyewash/safety shower inspection tags were current. Observed emergency spill kit & fire extinguisher near chemical storage areas. Areas employees receive annual training in conjunction with the site's Emergency Contingency Plan (emergency procedures, chemical handling & hazardous waste management).
Eval Division:	Santa Clara County Environmental Health
Eval Program:	HMRRP
Eval Source:	CERS

Enforcement Action:

Site ID:	153951
Site Name:	SJSU-Dining Commons (91)
Site Address:	1 WASHINGTON SQ
Site City:	SAN JOSE
Site Zip:	95192
Enf Action Date:	07-01-2015
Enf Action Type:	Notice of Violation (Unified Program)
Enf Action Description:	Notice of Violation Issued by the Inspector at the Time of Inspection
Enf Action Notes:	Not reported
Enf Action Division:	Santa Clara County Environmental Health
Enf Action Program:	HMRRP
Enf Action Source:	CERS

Affiliation:

Affiliation Type Desc:	Identification Signer
Entity Name:	Matt Nymeyer
Entity Title:	Director, EH&S
Affiliation Address:	Not reported
Affiliation City:	Not reported
Affiliation State:	Not reported
Affiliation Country:	Not reported

DRAFT

SJSU-CENTRAL PLANT (4) (Continued) **S103473126**

Affiliation Zip:	Not reported
Affiliation Phone:	Not reported
Affiliation Type Desc:	Legal Owner
Entity Name:	SAN JOSE STATE UNIVERSITY
Entity Title:	Not reported
Affiliation Address:	1 Washington Square
Affiliation City:	SAN JOSE
Affiliation State:	CA
Affiliation Country:	United States
Affiliation Zip:	95192-0010
Affiliation Phone:	(408) 924-1969
Affiliation Type Desc:	Document Preparer
Entity Name:	Matt Nymeyer
Entity Title:	Not reported
Affiliation Address:	Not reported
Affiliation City:	Not reported
Affiliation State:	Not reported
Affiliation Country:	Not reported
Affiliation Zip:	Not reported
Affiliation Phone:	Not reported
Affiliation Type Desc:	Facility Mailing Address
Entity Name:	Mailing Address
Entity Title:	Not reported
Affiliation Address:	1 Washington Square
Affiliation City:	SAN JOSE
Affiliation State:	CA
Affiliation Country:	Not reported
Affiliation Zip:	95192-0010
Affiliation Phone:	Not reported
Affiliation Type Desc:	Operator
Entity Name:	Matt Nymeyer
Entity Title:	Not reported
Affiliation Address:	Not reported
Affiliation City:	Not reported
Affiliation State:	Not reported
Affiliation Country:	Not reported
Affiliation Zip:	Not reported
Affiliation Phone:	(408) 924-1969
Affiliation Type Desc:	Property Owner
Entity Name:	California State University
Entity Title:	Not reported
Affiliation Address:	1 Washington Square
Affiliation City:	SAN JOSE
Affiliation State:	CA
Affiliation Country:	United States
Affiliation Zip:	95192
Affiliation Phone:	(408) 924-1969
Affiliation Type Desc:	CUPA District
Entity Name:	Santa Clara County Environmental Health
Entity Title:	Not reported
Affiliation Address:	1555 Berger Drive, Suite 300

DRAFT

SJSU-CENTRAL PLANT (4) (Continued) **S103473126**

Affiliation City: San Jose
Affiliation State: CA
Affiliation Country: Not reported
Affiliation Zip: 95112-2716
Affiliation Phone: (408) 918-3400

Affiliation Type Desc: Environmental Contact
Entity Name: Matt Nymeyer
Entity Title: Not reported
Affiliation Address: 1 Washington Square
Affiliation City: SAN JOSE
Affiliation State: CA
Affiliation Country: Not reported
Affiliation Zip: 95192-0010
Affiliation Phone: Not reported

Affiliation Type Desc: Parent Corporation
Entity Name: SAN JOSE STATE UNIVERSITY
Entity Title: Not reported
Affiliation Address: Not reported
Affiliation City: Not reported
Affiliation State: Not reported
Affiliation Country: Not reported
Affiliation Zip: Not reported
Affiliation Phone: Not reported

Name: SJSU-EVENT CENTER (100)
Address: 1 WASHINGTON SQ
City,State,Zip: SAN JOSE, CA 95192
Site ID: 68191
CERS ID: 10158053
CERS Description: Chemical Storage Facilities

Violations:
Site ID: 68191
Site Name: SJSU-EVENT CENTER (100)
Violation Date: 06-04-2015
Citation: HSC 6.95 25508.2 - California Health and Safety Code, Chapter 6.95, Section(s) 25508.2
Violation Description: Failure to annually review and electronically certify that the business plan is complete, accurate, and up-to-date.
Violation Notes: Returned to compliance on 07/01/2015.

FACILITY LAST SUBMITTED THEIR HMBP ON 9/17/2013. THIS VIOLATION WAS CORRECTED DURING THE INSPECTION ON CERS ON 6/22/15; NO FURTHER ACTION IS REQUIRED.

Violation Division: Santa Clara County Environmental Health
Violation Program: HMRRP
Violation Source: CERS

Site ID: 68191
Site Name: SJSU-EVENT CENTER (100)
Violation Date: 06-04-2015
Citation: HSC 6.95 25508(a)(1) - California Health and Safety Code, Chapter 6.95, Section(s) 25508(a)(1)
Violation Description: Failure to establish and electronically submit an adequate training

DRAFT

SJSU-CENTRAL PLANT (4) (Continued) **S103473126**

program in safety procedures in the event of a release or threatened release of a hazardous material.
Violation Notes: Returned to compliance on 07/01/2015.

FACILITY DID NOT SUBMIT THEIR TRAINING PLAN ON CERS. THIS VIOLATION WAS CORRECTED DURING THE INSPECTION ON CERS ON 6/22/15; NO FURTHER ACTION IS REQUIRED.

Violation Division: Santa Clara County Environmental Health
Violation Program: HMRRP
Violation Source: CERS

Site ID: 68191
Site Name: SJSU-EVENT CENTER (100)
Violation Date: 06-04-2015
Citation: HSC 6.95 25508(a)(1) - California Health and Safety Code, Chapter 6.95, Section(s) 25508(a)(1)
Violation Description: Failure to establish and electronically submit an adequate emergency response plan and procedures for a release or threatened release of a hazardous material.
Violation Notes: Returned to compliance on 07/01/2015.

FACILITY DID NOT SUBMIT THEIR EMERGENCY RESPONSE PLAN ON CERS. THIS VIOLATION WAS CORRECTED DURING THE INSPECTION ON CERS ON 6/22/15; NO FURTHER ACTION IS REQUIRED.

Violation Division: Santa Clara County Environmental Health
Violation Program: HMRRP
Violation Source: CERS

Evaluation:
Eval General Type: Compliance Evaluation Inspection
Eval Date: 03-06-2020
Violations Found: No
Eval Type: Routine done by local agency
Eval Notes: Inspection began on 3/4/20 and concludes today with issuance of the Notice of Inspection. On-site with Yoni Fajardo of Santa Clara County HMCD to conduct a routine hazardous materials storage inspection. Facility handles below-HMBP quantities of spray paints, solvents, and compressed gases. REMINDERS: -Ensure 2-part epoxy products observed in shop are managed as hazardous waste if they become dried-out. -To minimize the risk of a spill, refrain from storing a quantity of hazardous materials in a storage cabinet that exceeds the capacity of the secondary containment (150% of the largest primary container or 10% of the total aggregate). NOTES: -Disclosure was made to CERS (ID: 10158053) and was submitted and reviewed by our agency. -Emergency response equipment and posting were observed. -Monitoring plan was submitted to CERS. -Inspection logs were available for review.
Eval Division: Santa Clara County Environmental Health
Eval Program: HMRRP
Eval Source: CERS

Eval General Type: Compliance Evaluation Inspection
Eval Date: 10-18-2018
Violations Found: No
Eval Type: Routine done by local agency
Eval Notes: On-site with Matt Nymeyer, David Griffith to conduct a hazardous

DRAFT

SJSU-CENTRAL PLANT (4) (Continued) **S103473126**

materials business plan (HMBP) and hazardous materials storage ordinance (HMSO) inspections. This inspection began on 10/15/18 and concluded on 10/18/18 with the delivery of this report. This inspection confirmed the most recent submittal on CERS that all hazardous materials stored are below HMBP threshold levels. The permit will be downgraded from a BP11 ($398.00) to 2502 ($294.00). Area inspections are being completed as required. Spill equipment and emergency equipment such as fire extinguishers and emergency eyewash/showers were current and recently inspected. For questions regarding this report, contact Ray Maiden at ray.maiden@cep.sccgov.org or at 408-918-1980 (mon-thurs).

Eval Division: Santa Clara County Environmental Health
Eval Program: HMRRP
Eval Source: CERS

Eval General Type: Compliance Evaluation Inspection
Eval Date: 07-01-2015
Violations Found: Yes
Eval Type: Routine done by local agency
Eval Notes: Conducted an inspection of this area for Hazardous Materials Business Plan. Facility has created a uniform emergency procedures posting, which will replace current emergency procedures throughout the campus. All eyewash/safety shower inspection tags were current. Observed emergency spill kit & fire extinguisher near chemical storage areas. Areas employees receive annual training in conjunction with the site's Emergency Contingency Plan (emergency procedures, chemical handling & hazardous waste management).

Eval Division: Santa Clara County Environmental Health
Eval Program: HMRRP
Eval Source: CERS

Eval General Type: Compliance Evaluation Inspection
Eval Date: 10-08-2013
Violations Found: No
Eval Type: Routine done by local agency
Eval Notes: THE FACILITY WALKTHROUGH TOOK PLACE ON 7/19/13. THE REPORT WAS ISSUED ON THIS DATE VIA E-MAIL.

Eval Division: Santa Clara County Environmental Health
Eval Program: HMRRP
Eval Source: CERS

Affiliation:

Affiliation Type Desc: Legal Owner
Entity Name: SAN JOSE STATE UNIVERSITY
Entity Title: Not reported
Affiliation Address: 1 Washington Square
Affiliation City: SAN JOSE
Affiliation State: CA
Affiliation Country: United States
Affiliation Zip: 95192-0010
Affiliation Phone: (408) 924-1969

Affiliation Type Desc: CUPA District
Entity Name: Santa Clara County Environmental Health
Entity Title: Not reported
Affiliation Address: 1555 Berger Drive, Suite 300
Affiliation City: San Jose

DRAFT

SJSU-CENTRAL PLANT (4) (Continued) **S103473126**

Affiliation State:	CA
Affiliation Country:	Not reported
Affiliation Zip:	95112-2716
Affiliation Phone:	(408) 918-3400
Affiliation Type Desc:	Environmental Contact
Entity Name:	Matt Nymeyer
Entity Title:	Not reported
Affiliation Address:	1 Washington Square
Affiliation City:	SAN JOSE
Affiliation State:	CA
Affiliation Country:	Not reported
Affiliation Zip:	95192-0010
Affiliation Phone:	Not reported
Affiliation Type Desc:	Parent Corporation
Entity Name:	SAN JOSE STATE UNIVERSITY
Entity Title:	Not reported
Affiliation Address:	Not reported
Affiliation City:	Not reported
Affiliation State:	Not reported
Affiliation Country:	Not reported
Affiliation Zip:	Not reported
Affiliation Phone:	Not reported
Affiliation Type Desc:	Document Preparer
Entity Name:	Matt Nymeyer
Entity Title:	Not reported
Affiliation Address:	Not reported
Affiliation City:	Not reported
Affiliation State:	Not reported
Affiliation Country:	Not reported
Affiliation Zip:	Not reported
Affiliation Phone:	Not reported
Affiliation Type Desc:	Facility Mailing Address
Entity Name:	Mailing Address
Entity Title:	Not reported
Affiliation Address:	1 Washington Square
Affiliation City:	SAN JOSE
Affiliation State:	CA
Affiliation Country:	Not reported
Affiliation Zip:	95192-0010
Affiliation Phone:	Not reported
Affiliation Type Desc:	Identification Signer
Entity Name:	Matt Nymeyer
Entity Title:	Director, EH&S
Affiliation Address:	Not reported
Affiliation City:	Not reported
Affiliation State:	Not reported
Affiliation Country:	Not reported
Affiliation Zip:	Not reported
Affiliation Phone:	Not reported
Affiliation Type Desc:	Operator
Entity Name:	Matt Nymeyer

DRAFT

SJSU-CENTRAL PLANT (4) (Continued) **S103473126**

Entity Title: Not reported
Affiliation Address: Not reported
Affiliation City: Not reported
Affiliation State: Not reported
Affiliation Country: Not reported
Affiliation Zip: Not reported
Affiliation Phone: (408) 924-1969

Affiliation Type Desc: Property Owner
Entity Name: California State University
Entity Title: Not reported
Affiliation Address: 1 Washington Square
Affiliation City: SAN JOSE
Affiliation State: CA
Affiliation Country: United States
Affiliation Zip: 95192-0010
Affiliation Phone: (408) 942-1969

Name: SJSU ENGINEERING BUILDING
Address: 1 WASHINGTON SQUARE
City,State,Zip: SAN JOSE, CA 95192
Site ID: 192929
CERS ID: T0608501816
CERS Description: Leaking Underground Storage Tank Cleanup Site

Affiliation:
Affiliation Type Desc: Local Agency Caseworker
Entity Name: UST CASE WORKER - SANTA CLARA COUNTY LOP
Entity Title: Not reported
Affiliation Address: 1555 Berger Drive, Suite 300
Affiliation City: SAN JOSE
Affiliation State: CA
Affiliation Country: Not reported
Affiliation Zip: Not reported
Affiliation Phone: 4089183400

Affiliation Type Desc: Regional Board Caseworker
Entity Name: Regional Water Board - SAN FRANCISCO BAY RWQCB (REGION 2)
Entity Title: Not reported
Affiliation Address: 1515 CLAY ST SUITE 1400
Affiliation City: OAKLAND
Affiliation State: CA
Affiliation Country: Not reported
Affiliation Zip: Not reported
Affiliation Phone: Not reported

Name: SJSU-CORPORATION YARD (12A, B)
Address: 1 WASHINGTON SQ
City,State,Zip: SAN JOSE, CA 95192
Site ID: 390599
CERS ID: 10158045
CERS Description: Chemical Storage Facilities

Violations:
Site ID: 390599
Site Name: SJSU-Corporation Yard (12A, B)

DRAFT

SJSU-CENTRAL PLANT (4) (Continued) **S103473126**

Violation Date: 06-29-2015
Citation: HSC 6.95 25508(a)(1) - California Health and Safety Code, Chapter 6.95, Section(s) 25508(a)(1)
Violation Description: Failure to complete and electronically submit hazardous material inventory information for all reportable hazardous materials on site at or above reportable quantities.
Violation Notes: PAINT SHOP WASTE INVENTORY SHEET DOES NOT LIST THE STATE HAZARDOUS WASTE CODES FOR WASTE GENERATED IN THIS AREA. BELOW VIOLATIONS WERE CORRECTED DURING THE INSPECTION ON CERS ON 6/24/15; NO FURTHER ACTION IS REQUIRED. --ROOM 100B: NO CHEMICAL INVENTORY FOR THIS LOCATION. --NEAR ROOM 111: OBSERVED 2-POLY TANKS WITH A CAPACITY OF 230 GALLONS EACH CONTAINING MOTOR OIL THAT WERE NOT ON THE HMBP INVENTORY. --NO CHEMICAL INVENTORY FOR THE NEUTRALIZATION TREATMENT UNIT'S CHEMICALS (SULFURIC ACID & SODIUM HYDROXIDE).
Violation Division: Santa Clara County Environmental Health
Violation Program: HMRRP
Violation Source: CERS

Site ID: 390599
Site Name: SJSU-Corporation Yard (12A, B)
Violation Date: 06-29-2015
Citation: HSC 6.95 25508.2 - California Health and Safety Code, Chapter 6.95, Section(s) 25508.2
Violation Description: Failure to annually review and electronically certify that the business plan is complete, accurate, and up-to-date.
Violation Notes: Returned to compliance on 07/01/2015.
FACILITY LAST SUBMITTED THEIR HMBP ON 9/16/2013. THIS VIOLATION WAS CORRECTED DURING THE INSPECTION ON CERS ON 6/24/15; NO FURTHER ACTION IS REQUIRED.
Violation Division: Santa Clara County Environmental Health
Violation Program: HMRRP
Violation Source: CERS

Site ID: 390599
Site Name: SJSU-Corporation Yard (12A, B)
Violation Date: 06-29-2015
Citation: 22 CCR 12 66262.34(f) - California Code of Regulations, Title 22, Chapter 12, Section(s) 66262.34(f)
Violation Description: Failure to properly label hazardous waste accumulation containers with the following requirements: "Hazardous Waste", name and address of the generator, physical and chemical characteristics of the Hazardous Waste, and starting accumulation date.
Violation Notes: OBSERVED 2-55 GALLON DRUMS OF USED OIL NEAR THE GASOLINE TANK WITHOUT LABELS.
Violation Division: Santa Clara County Environmental Health
Violation Program: HW
Violation Source: CERS

Site ID: 390599
Site Name: SJSU-Corporation Yard (12A, B)
Violation Date: 06-29-2015
Citation: HSC 6.95 25508(a)(1) - California Health and Safety Code, Chapter

DRAFT

SJSU-CENTRAL PLANT (4) (Continued) **S103473126**

6.95, Section(s) 25508(a)(1)
Violation Description: Failure to complete and electronically submit a site map with all required content.
Violation Notes: _____ ROOM 110: THE MEZZANINE CHEMICAL STORAGE AREA IS NOT INDICATED ON THE HMBP SITE MAP. NEAR EMERGENCY GENERATOR: SITE MAP DOES NOT IDENTIFY THE LOCATION OF THE COMPRESSED GAS CYLINDER STORAGE. BELOW VIOLATION WAS CORRECTED DURING THE INSPECTION ON CERS ON 6/23/15. --NEAR ROOM 111: SITE MAP DOES NOT IDENTIFY THE LOCATION AND CAPACITY OF 2-POLY TANKS WITH A CAPACITY OF 230 GALLONS EACH CONTAINING MOTOR OIL.
_____
Violation Division: Santa Clara County Environmental Health
Violation Program: HMRRP
Violation Source: CERS

Site ID: 390599
Site Name: SJSU-Corporation Yard (12A, B)
Violation Date: 10-08-2013
Citation: 22 CCR 12 66262.34(f) - California Code of Regulations, Title 22, Chapter 12, Section(s) 66262.34(f)
Violation Description: Failure to properly label hazardous waste accumulation containers with the following requirements: "Hazardous Waste", name and address of the generator, physical and chemical characteristics of the Hazardous Waste, and starting accumulation date.
Violation Notes: PAINTSHOP: OBSERVED 2X55 GALLON DRUMS STORING WASTE LATEX PAINT LABELED AS "NON-HAZARDOUS WASTE". ACCORDING TO FACILITY CONTACT, LATEX PAINT IS BEING SENT OFF FOR RECYCLING. PER SECTION 25217 OF THE HEALTH AND SAFETY CODE, RECYCLABLE LATEX PAINT IS STILL CONSIDERED HAZARDOUS WASTE. LABEL DRUMS AS HAZARDOUS WASTE. A COPY OF THE DTSC- PAINT GUIDANCE FACT SHEET WAS PROVIDED DURING THIS INSPECTION.
Violation Division: Santa Clara County Environmental Health
Violation Program: HW
Violation Source: CERS

Site ID: 390599
Site Name: SJSU-Corporation Yard (12A, B)
Violation Date: 10-08-2013
Citation: 19 CCR 4 2729.5 - California Code of Regulations, Title 19, Chapter 4, Section(s) 2729.5
Violation Description: Failure to submit inventory reports (Activities, Owner/Operator, Hazardous Materials Descriptions and Map pages, if required. Documentation must be resubmitted (for facilities which exceed EPCRA thresholds) or re-certified (for facilities which do not exceed EPCRA thresholds) by March 1.
Violation Notes: THE LAST TIME THE HAZARDOUS MATERIALS INVENTORY WAS CERTIFIED WAS ON 06/06/2012. THIS FACILITY FAILED TO CERTIFIED THE HAZARDOUS MATERIALS INVENTORY ANNUALLY. AS ON 10/18/13 THERE WERE NO CURRENT SUBMITTALS ON CERS FOR THIS FACILITY. CERTIFY YOUR INVENTORY IMMEDIATELY VIA CERS AND INCLUDE THE FOLLOWING HAZARDOUS MATERIALS OR HAZARDOUS WASTE: HAZARDOUS MATERIAL MAX QTY. NEW OIL 314 GAL. USED OIL 200 GAL. WASTE COOLANT 55 GAL. ATF 55 GAL. GASOLINE 2545 GAL. TURF GOLD 2500 LBS. BARENBRUG 150 LBS. INSECTICIDE/HERBICIDE 30 GAL. LIQUID DETERGENT 55 GAL. MISC. FLAMMABLE OILS 60 GAL. CO2 + ARGON [Truncated]
Violation Division: Santa Clara County Environmental Health
Violation Program: HMRRP
Violation Source: CERS

DRAFT

SJSU-CENTRAL PLANT (4) (Continued) **S103473126**

Site ID: 390599
Site Name: SJSU-Corporation Yard (12A, B)
Violation Date: 06-29-2015
Citation: HSC 6.95 25508(a)(1) - California Health and Safety Code, Chapter 6.95, Section(s) 25508(a)(1)
Violation Description: Failure to establish and electronically submit an adequate training program in safety procedures in the event of a release or threatened release of a hazardous material.
Violation Notes: Returned to compliance on 07/01/2015.

FACILITY DID NOT SUBMIT THEIR TRAINING PLAN ON CERS. THIS VIOLATION WAS CORRECTED DURING THE INSPECTION ON CERS ON 6/24/15; NO FURTHER ACTION IS REQUIRED.

Violation Division: Santa Clara County Environmental Health
Violation Program: HMRRP
Violation Source: CERS

Evaluation:
Eval General Type: Compliance Evaluation Inspection
Eval Date: 10-08-2013
Violations Found: Yes
Eval Type: Routine done by local agency
Eval Notes: THE FACILITY WALKTHROUGH TOOK PLACE ON 7/19/2013 AND THE REPORT WAS ISSUED TODAY VIA E-MAIL.
Eval Division: Santa Clara County Environmental Health
Eval Program: HW
Eval Source: CERS

Eval General Type: Compliance Evaluation Inspection
Eval Date: 10-08-2013
Violations Found: Yes
Eval Type: Routine done by local agency
Eval Notes: THE FACILITY WALKTHROUGH TOOK PLACE ON 7/19/2013 AND THE REPORT WAS ISSUED TODAY VIA E-MAIL.
Eval Division: Santa Clara County Environmental Health
Eval Program: HMRRP
Eval Source: CERS

Eval General Type: Compliance Evaluation Inspection
Eval Date: 07-01-2015
Violations Found: Yes
Eval Type: Routine done by local agency
Eval Notes: Conducted an inspection of this area for Hazardous Materials Business Plan. Facility has created a uniform emergency procedures posting, which will replace current emergency procedures throughout the campus. All eyewash/safety shower inspection tags were current. Observed emergency spill kit & fire extinguisher near chemical storage areas. Areas employees receive annual training in conjunction with the site's Emergency Contingency Plan (emergency procedures, chemical handling & hazardous waste management).
Eval Division: Santa Clara County Environmental Health
Eval Program: HMRRP
Eval Source: CERS

Eval General Type: Compliance Evaluation Inspection
Eval Date: 07-01-2015

DRAFT

SJSU-CENTRAL PLANT (4) (Continued) **S103473126**

Violations Found: Yes
Eval Type: Routine done by local agency
Eval Notes: Hazardous waste manifests for the past 3-yrs were inspected and documented under the Natural Science building: FA0205225. Emergency spill equipment and fire extinguishers were available. Area employees receive annual training in conjunction with the site's Emergency Contingency Plan for emergency procedures, chemical handling & hazardous waste management.
Eval Division: Santa Clara County Environmental Health
Eval Program: HW
Eval Source: CERS

Enforcement Action:
Site ID: 390599
Site Name: SJSU-Corporation Yard (12A, B)
Site Address: 1 WASHINGTON SQ
Site City: SAN JOSE
Site Zip: 95192
Enf Action Date: 07-01-2015
Enf Action Type: Notice of Violation (Unified Program)
Enf Action Description: Notice of Violation Issued by the Inspector at the Time of Inspection
Enf Action Notes: Not reported
Enf Action Division: Santa Clara County Environmental Health
Enf Action Program: HW
Enf Action Source: CERS

Site ID: 390599
Site Name: SJSU-Corporation Yard (12A, B)
Site Address: 1 WASHINGTON SQ
Site City: SAN JOSE
Site Zip: 95192
Enf Action Date: 10-08-2013
Enf Action Type: Notice of Violation (Unified Program)
Enf Action Description: Notice of Violation Issued by the Inspector at the Time of Inspection
Enf Action Notes: Not reported
Enf Action Division: Santa Clara County Environmental Health
Enf Action Program: HMRRP
Enf Action Source: CERS

Site ID: 390599
Site Name: SJSU-Corporation Yard (12A, B)
Site Address: 1 WASHINGTON SQ
Site City: SAN JOSE
Site Zip: 95192
Enf Action Date: 10-08-2013
Enf Action Type: Notice of Violation (Unified Program)
Enf Action Description: Notice of Violation Issued by the Inspector at the Time of Inspection
Enf Action Notes: Not reported
Enf Action Division: Santa Clara County Environmental Health
Enf Action Program: HW
Enf Action Source: CERS

Affiliation:
Affiliation Type Desc: CUPA District
Entity Name: Santa Clara County Environmental Health
Entity Title: Not reported

DRAFT

SJSU-CENTRAL PLANT (4) (Continued) **S103473126**

Affiliation Address:	1555 Berger Drive, Suite 300
Affiliation City:	San Jose
Affiliation State:	CA
Affiliation Country:	Not reported
Affiliation Zip:	95112-2716
Affiliation Phone:	(408) 918-3400
Affiliation Type Desc:	Environmental Contact
Entity Name:	Matt Nymeyer
Entity Title:	Not reported
Affiliation Address:	1 Washington Square
Affiliation City:	SAN JOSE
Affiliation State:	CA
Affiliation Country:	Not reported
Affiliation Zip:	95192-0010
Affiliation Phone:	Not reported
Affiliation Type Desc:	Parent Corporation
Entity Name:	SAN JOSE STATE UNIVERSITY
Entity Title:	Not reported
Affiliation Address:	Not reported
Affiliation City:	Not reported
Affiliation State:	Not reported
Affiliation Country:	Not reported
Affiliation Zip:	Not reported
Affiliation Phone:	Not reported
Affiliation Type Desc:	Property Owner
Entity Name:	California State University
Entity Title:	Not reported
Affiliation Address:	1 Washington Square
Affiliation City:	San Jose
Affiliation State:	CA
Affiliation Country:	United States
Affiliation Zip:	95192
Affiliation Phone:	(408) 942-1969
Affiliation Type Desc:	Identification Signer
Entity Name:	Matt Nymeyer
Entity Title:	Director, EH&S
Affiliation Address:	Not reported
Affiliation City:	Not reported
Affiliation State:	Not reported
Affiliation Country:	Not reported
Affiliation Zip:	Not reported
Affiliation Phone:	Not reported
Affiliation Type Desc:	Legal Owner
Entity Name:	SAN JOSE STATE UNIVERSITY
Entity Title:	Not reported
Affiliation Address:	1 Washington Square
Affiliation City:	San Jose
Affiliation State:	CA
Affiliation Country:	United States
Affiliation Zip:	95192-0010
Affiliation Phone:	(408) 924-1969

DRAFT

SJSU-CENTRAL PLANT (4) (Continued) **S103473126**

Affiliation Type Desc:	Document Preparer
Entity Name:	Matt Nymeyer
Entity Title:	Not reported
Affiliation Address:	Not reported
Affiliation City:	Not reported
Affiliation State:	Not reported
Affiliation Country:	Not reported
Affiliation Zip:	Not reported
Affiliation Phone:	Not reported

Affiliation Type Desc:	Facility Mailing Address
Entity Name:	Mailing Address
Entity Title:	Not reported
Affiliation Address:	1 Washington Square
Affiliation City:	SAN JOSE
Affiliation State:	CA
Affiliation Country:	Not reported
Affiliation Zip:	95192-0010
Affiliation Phone:	Not reported

Affiliation Type Desc:	Operator
Entity Name:	Matt Nymeyer
Entity Title:	Not reported
Affiliation Address:	Not reported
Affiliation City:	Not reported
Affiliation State:	Not reported
Affiliation Country:	Not reported
Affiliation Zip:	Not reported
Affiliation Phone:	(408) 924-1969

Name:	SJSU-MACQUARRIE HALL (78)
Address:	1 WASHINGTON SQ
City,State,Zip:	SAN JOSE, CA 95192
Site ID:	68193
CERS ID:	10158071
CERS Description:	Chemical Storage Facilities

Violations:

Site ID:	68193
Site Name:	SJSU-MACQUARRIE HALL (78)
Violation Date:	09-13-2013
Citation:	19 CCR 4 2729.5 - California Code of Regulations, Title 19, Chapter 4, Section(s) 2729.5
Violation Description:	Failure to submit inventory reports (Activities, Owner/Operator, Hazardous Materials Descriptions and Map pages, if required. Documentation must be resubmitted (for facilities which exceed EPCRA thresholds) or re-certified (for facilities which do not exceed EPCRA thresholds) by March 1.
Violation Notes:	THE LAST TIME THE HAZARDOUS MATERIALS INVENTORY WAS CERTIFIED WAS ON 06/06/2012. THE INVENTORY MUST BE CERTIFIED ANNUALLY. CERTIFIED YOUR INVENTORY IMMEDIATELY VIA CERS. DISREGARD CORRECTIVE ACTION TEXT BELOW REGARDING SUBMITTAL OF HARD COPY FORMS. SEE www.EHinfo.org/hazmat FOR DETAILS REGARDING ELECTRONIC REPORTING REQUIREMENTS. A FACILITY RECORD FOR THIS SITE HAS ALREADY BEEN CREATED ON THE CALIFORNIA ENVIRONMENTAL REPORTING SYSTEM (CERS) WEBSITE AT http://cers.calepa.ca.gov. REQUEST ACCESS TO THAT CERS RECORD AND SUBMIT A CURRENT HMBP WITHIN 30 DAYS.
Violation Division:	Santa Clara County Environmental Health

DRAFT

SJSU-CENTRAL PLANT (4) (Continued) **S103473126**

Violation Program: HMRRP
Violation Source: CERS

Evaluation:
Eval General Type: Compliance Evaluation Inspection
Eval Date: 12-19-2019
Violations Found: No
Eval Type: Routine done by local agency
Eval Notes: On-site to conduct a routine hazardous materials business plan (HMBP) and hazardous materials storage inspection. Facility consists of 2 x aboveground diesel-powered emergency generators positioned along the south-facing exterior wall as well as the west-facing exterior wall of the building. Compliance binders are kept at each generator and contains inspection logs. The generators were visually inspected with no spills evident. The following records were reviewed and determined to be complete: -HMBP (ID: 10158071), training records, inspection/monitoring logs, annual test report, monitoring plan, and emergency procedures.
Eval Division: Santa Clara County Environmental Health
Eval Program: HMRRP
Eval Source: CERS

Eval General Type: Compliance Evaluation Inspection
Eval Date: 09-13-2013
Violations Found: Yes
Eval Type: Routine done by local agency
Eval Notes: Not reported
Eval Division: Santa Clara County Environmental Health
Eval Program: HMRRP
Eval Source: CERS

Enforcement Action:
Site ID: 68193
Site Name: SJSU-MACQUARRIE HALL (78)
Site Address: 1 WASHINGTON SQ
Site City: SAN JOSE
Site Zip: 95192
Enf Action Date: 09-13-2013
Enf Action Type: Notice of Violation (Unified Program)
Enf Action Description: Notice of Violation Issued by the Inspector at the Time of Inspection
Enf Action Notes: Not reported
Enf Action Division: Santa Clara County Environmental Health
Enf Action Program: HMRRP
Enf Action Source: CERS

Affiliation:
Affiliation Type Desc: Document Preparer
Entity Name: Matt Nymeyer
Entity Title: Not reported
Affiliation Address: Not reported
Affiliation City: Not reported
Affiliation State: Not reported
Affiliation Country: Not reported
Affiliation Zip: Not reported
Affiliation Phone: Not reported

DRAFT

SJSU-CENTRAL PLANT (4) (Continued) **S103473126**

Affiliation Type Desc:	Facility Mailing Address
Entity Name:	Mailing Address
Entity Title:	Not reported
Affiliation Address:	1 Washington Square
Affiliation City:	SAN JOSE
Affiliation State:	CA
Affiliation Country:	Not reported
Affiliation Zip:	95192-0010
Affiliation Phone:	Not reported

Affiliation Type Desc:	Identification Signer
Entity Name:	Matt Nymeyer
Entity Title:	Director, EH&S
Affiliation Address:	Not reported
Affiliation City:	Not reported
Affiliation State:	Not reported
Affiliation Country:	Not reported
Affiliation Zip:	Not reported
Affiliation Phone:	Not reported

Affiliation Type Desc:	Operator
Entity Name:	Matt Nymeyer
Entity Title:	Not reported
Affiliation Address:	Not reported
Affiliation City:	Not reported
Affiliation State:	Not reported
Affiliation Country:	Not reported
Affiliation Zip:	Not reported
Affiliation Phone:	(408) 924-1969

Affiliation Type Desc:	Property Owner
Entity Name:	California State University
Entity Title:	Not reported
Affiliation Address:	One Washington Square
Affiliation City:	SAN JOSE
Affiliation State:	CA
Affiliation Country:	United States
Affiliation Zip:	95192-0010
Affiliation Phone:	(408) 924-1969

Affiliation Type Desc:	Legal Owner
Entity Name:	SAN JOSE STATE UNIVERSITY
Entity Title:	Not reported
Affiliation Address:	1 Washington Square
Affiliation City:	SAN JOSE
Affiliation State:	CA
Affiliation Country:	United States
Affiliation Zip:	95192-0010
Affiliation Phone:	(408) 924-1969

Affiliation Type Desc:	CUPA District
Entity Name:	Santa Clara County Environmental Health
Entity Title:	Not reported
Affiliation Address:	1555 Berger Drive, Suite 300
Affiliation City:	San Jose
Affiliation State:	CA
Affiliation Country:	Not reported

DRAFT

SJSU-CENTRAL PLANT (4) (Continued) **S103473126**

Affiliation Zip: 95112-2716
Affiliation Phone: (408) 918-3400

Affiliation Type Desc: Environmental Contact
Entity Name: Matt Nymeyer
Entity Title: Not reported
Affiliation Address: 1 Washington Square
Affiliation City: SAN JOSE
Affiliation State: CA
Affiliation Country: Not reported
Affiliation Zip: 95192-0010
Affiliation Phone: Not reported

Affiliation Type Desc: Parent Corporation
Entity Name: SAN JOSE STATE UNIVERSITY
Entity Title: Not reported
Affiliation Address: Not reported
Affiliation City: Not reported
Affiliation State: Not reported
Affiliation Country: Not reported
Affiliation Zip: Not reported
Affiliation Phone: Not reported

Name: SJSU CENTRAL PLANT
Address: 1 WASHINGTON SQUARE
City,State,Zip: SAN JOSE, CA 95192
Site ID: 208669
CERS ID: T0608502088
CERS Description: Leaking Underground Storage Tank Cleanup Site

Affiliation:
Affiliation Type Desc: Local Agency Caseworker
Entity Name: UST CASE WORKER - SANTA CLARA COUNTY LOP
Entity Title: Not reported
Affiliation Address: 1555 Berger Drive, Suite 300
Affiliation City: SAN JOSE
Affiliation State: CA
Affiliation Country: Not reported
Affiliation Zip: Not reported
Affiliation Phone: 4089183400

Affiliation Type Desc: Regional Board Caseworker
Entity Name: Regional Water Board - SAN FRANCISCO BAY RWQCB (REGION 2)
Entity Title: Not reported
Affiliation Address: 1515 CLAY ST SUITE 1400
Affiliation City: OAKLAND
Affiliation State: CA
Affiliation Country: Not reported
Affiliation Zip: Not reported
Affiliation Phone: Not reported

Name: SJSU-INDUSTRIAL STUDIES (39)
Address: 1 WASHINGTON SQ
City,State,Zip: SAN JOSE, CA 95192
Site ID: 402302
CERS ID: 10158067

DRAFT

SJSU-CENTRAL PLANT (4) (Continued) **S103473126**

CERS Description: Chemical Storage Facilities

Violations:

Site ID: 402302
Site Name: SJSU-INDUSTRIAL STUDIES (39)
Violation Date: 06-04-2015
Citation: HSC 6.95 25508(a)(1) - California Health and Safety Code, Chapter 6.95, Section(s) 25508(a)(1)
Violation Description: Failure to establish and electronically submit an adequate training program in safety procedures in the event of a release or threatened release of a hazardous material.
Violation Notes: Returned to compliance on 07/01/2015.

FACILITY DID NOT SUBMIT THEIR TRAINING PLAN ON CERS. THIS VIOLATION WAS CORRECTED DURING THE INSPECTION ON CERS ON 6/24/15; NO FURTHER ACTION IS REQUIRED.

Violation Division: Santa Clara County Environmental Health
Violation Program: HMRRP
Violation Source: CERS

Site ID: 402302
Site Name: SJSU-INDUSTRIAL STUDIES (39)
Violation Date: 06-04-2015
Citation: HSC 6.95 25508.2 - California Health and Safety Code, Chapter 6.95, Section(s) 25508.2
Violation Description: Failure to annually review and electronically certify that the business plan is complete, accurate, and up-to-date.
Violation Notes: Returned to compliance on 07/01/2015.

FACILITY LAST SUBMITTED THEIR HMBP ON 9/17/2013. THIS VIOLATION WAS CORRECTED DURING THE INSPECTION ON CERS ON 6/24/15; NO FURTHER ACTION IS REQUIRED.

Violation Division: Santa Clara County Environmental Health
Violation Program: HMRRP
Violation Source: CERS

Site ID: 402302
Site Name: SJSU-INDUSTRIAL STUDIES (39)
Violation Date: 06-24-2015
Citation: HSC 6.5 Multiple Sections - California Health and Safety Code, Chapter 6.5, Section(s) Multiple Sections
Violation Description: Haz Waste Generator Program - Operations/Maintenance - General
Violation Notes: IN ROOM 122, OBSERVED METAL SHAVINGS FROM MILLING OPERATIONS IN THE GENERAL TRASH CAN. IN ROOM 122, OBSERVED SATURATED SPILL PAD UNDER A LATHE.

Violation Division: Santa Clara County Environmental Health
Violation Program: HW
Violation Source: CERS

Site ID: 402302
Site Name: SJSU-INDUSTRIAL STUDIES (39)
Violation Date: 10-03-2013
Citation: HSC 6.95 Multiple - California Health and Safety Code, Chapter 6.95, Section(s) Multiple
Violation Description: Business Plan Program - Administration/Documentation - General

DRAFT

SJSU-CENTRAL PLANT (4) (Continued) **S103473126**

Violation Notes: BASED ON MY FACILITY WALKTHROUGH CARBON DIOXIDE (CO2) WAS FOUND IN TWO LOCATIONS ROOM 114-C AND ROOM 122 FOR A TOTAL OF 500 CUBIC FEET. AS OF THE MOST RECENT SUBMITAL VIA CERS ON 9/17/13 THE TOTAL NUMBER OF CARBON DIOXIDE REPORTED WAS LOWER THAN WHAT IT WAS OBSERVED. IF THE AMOUNT REPORTED ON CERS IS CORRECT THAN PROVIDE TO OUR OFFICE IN WRITING THE DISPOSITION OF THE OTHER CYLINDERS.
Violation Division: Santa Clara County Environmental Health
Violation Program: HMRRP
Violation Source: CERS

Evaluation:
Eval General Type: Compliance Evaluation Inspection
Eval Date: 07-01-2015
Violations Found: Yes
Eval Type: Routine done by local agency
Eval Notes: Hazardous waste manifests for the past 3-yrs were inspected and documented under the Natural Science building: FA0205225. Area employees receive annual training in conjunction with the site's Emergency Contingency Plan for emergency procedures, chemical handling & hazardous waste management.
Eval Division: Santa Clara County Environmental Health
Eval Program: HW
Eval Source: CERS

Eval General Type: Compliance Evaluation Inspection
Eval Date: 07-01-2015
Violations Found: Yes
Eval Type: Routine done by local agency
Eval Notes: Conducted an inspection of this area for Hazardous Materials Business Plan. Facility has created a uniform emergency procedures posting, which will replace current emergency procedures throughout the campus. All eyewash/safety shower inspection tags were current. Observed emergency spill kit & fire extinguisher near chemical storage areas. Areas employees receive annual training in conjunction with the site's Emergency Contingency Plan (emergency procedures, chemical handling & hazardous waste management).
Eval Division: Santa Clara County Environmental Health
Eval Program: HMRRP
Eval Source: CERS

Eval General Type: Compliance Evaluation Inspection
Eval Date: 10-03-2013
Violations Found: Yes
Eval Type: Routine done by local agency
Eval Notes: Not reported
Eval Division: Santa Clara County Environmental Health
Eval Program: HMRRP
Eval Source: CERS

Enforcement Action:
Site ID: 402302
Site Name: SJSU-INDUSTRIAL STUDIES (39)
Site Address: 1 WASHINGTON SQ
Site City: SAN JOSE
Site Zip: 95192
Enf Action Date: 07-01-2015

DRAFT

SJSU-CENTRAL PLANT (4) (Continued) **S103473126**

Enf Action Type: Notice of Violation (Unified Program)
Enf Action Description: Notice of Violation Issued by the Inspector at the Time of Inspection
Enf Action Notes: Not reported
Enf Action Division: Santa Clara County Environmental Health
Enf Action Program: HW
Enf Action Source: CERS

Site ID: 402302
Site Name: SJSU-INDUSTRIAL STUDIES (39)
Site Address: 1 WASHINGTON SQ
Site City: SAN JOSE
Site Zip: 95192
Enf Action Date: 10-03-2013
Enf Action Type: Notice of Violation (Unified Program)
Enf Action Description: Notice of Violation Issued by the Inspector at the Time of Inspection
Enf Action Notes: Not reported
Enf Action Division: Santa Clara County Environmental Health
Enf Action Program: HMRRP
Enf Action Source: CERS

Affiliation:
Affiliation Type Desc: CUPA District
Entity Name: Santa Clara County Environmental Health
Entity Title: Not reported
Affiliation Address: 1555 Berger Drive, Suite 300
Affiliation City: San Jose
Affiliation State: CA
Affiliation Country: Not reported
Affiliation Zip: 95112-2716
Affiliation Phone: (408) 918-3400

Affiliation Type Desc: Facility Mailing Address
Entity Name: Mailing Address
Entity Title: Not reported
Affiliation Address: One Washington Square
Affiliation City: SAN JOSE
Affiliation State: CA
Affiliation Country: Not reported
Affiliation Zip: 95192-0010
Affiliation Phone: Not reported

Affiliation Type Desc: Parent Corporation
Entity Name: SAN JOSE STATE UNIVERSITY
Entity Title: Not reported
Affiliation Address: Not reported
Affiliation City: Not reported
Affiliation State: Not reported
Affiliation Country: Not reported
Affiliation Zip: Not reported
Affiliation Phone: Not reported

Affiliation Type Desc: Property Owner
Entity Name: California State University
Entity Title: Not reported
Affiliation Address: 1 Washington Square
Affiliation City: SAN JOSE
Affiliation State: CA

DRAFT

SJSU-CENTRAL PLANT (4) (Continued) **S103473126**

Affiliation Country: United States
Affiliation Zip: 95192
Affiliation Phone: (408) 924-1969

Affiliation Type Desc: Legal Owner
Entity Name: SAN JOSE STATE UNIVERSITY
Entity Title: Not reported
Affiliation Address: 1 Washington Square
Affiliation City: SAN JOSE
Affiliation State: CA
Affiliation Country: United States
Affiliation Zip: 95192-0010
Affiliation Phone: (408) 924-1969

Affiliation Type Desc: Document Preparer
Entity Name: Matt Nymeyer
Entity Title: Not reported
Affiliation Address: Not reported
Affiliation City: Not reported
Affiliation State: Not reported
Affiliation Country: Not reported
Affiliation Zip: Not reported
Affiliation Phone: Not reported

Affiliation Type Desc: Environmental Contact
Entity Name: Matt Nymeyer
Entity Title: Not reported
Affiliation Address: 1 Washington Square
Affiliation City: SAN JOSE
Affiliation State: CA
Affiliation Country: Not reported
Affiliation Zip: 95192-0010
Affiliation Phone: Not reported

Affiliation Type Desc: Identification Signer
Entity Name: Matt Nymeyer
Entity Title: Director, EH&S
Affiliation Address: Not reported
Affiliation City: Not reported
Affiliation State: Not reported
Affiliation Country: Not reported
Affiliation Zip: Not reported
Affiliation Phone: Not reported

Affiliation Type Desc: Operator
Entity Name: Matt Nymeyer
Entity Title: Not reported
Affiliation Address: Not reported
Affiliation City: Not reported
Affiliation State: Not reported
Affiliation Country: Not reported
Affiliation Zip: Not reported
Affiliation Phone: (408) 924-1969

Name: SAN JOSE STATE UNIVERSITY CS
Address: 1 WASHINGTON SQUARE

DRAFT

SJSU-CENTRAL PLANT (4) (Continued) **S103473126**

City,State,Zip: SAN JOSE, CA 95192
Site ID: 268538
CERS ID: 631093
CERS Description: Sewager Spills

Violations:
Site ID: 268538
Site Name: San Jose State University CS
Violation Date: 09-12-2017
Citation: California Water Code
Violation Description: Not reported
Violation Notes: Failed to timely certify SSO
Violation Division: Water Boards
Violation Program: SSOMUNISML
Violation Source: CIWQS

Site ID: 268538
Site Name: San Jose State University CS
Violation Date: 12-30-2016
Citation: California Water Code
Violation Description: Not reported
Violation Notes: Failure to provide a publically-available SSMP. The Discharger violated section G.2 of the Statewide General Waste Discharge Requirements for Sanitary Sewer Systems, Water Quality Order No. 2006 0003 DWQ (Sanitary Sewer Order) and section C.8.iv of the 2013 MRP.
Violation Division: Water Boards
Violation Program: SSOMUNISML
Violation Source: CIWQS

Enforcement Action:
Site ID: 268538
Site Name: San Jose State University CS
Site Address: 1 WASHINGTON SQUARE
Site City: SAN JOSE
Site Zip: 95192
Enf Action Date: 01-11-2017
Enf Action Type: Notice of Violation (Water)
Enf Action Description: Notice of Violation Letter (Informal)
Enf Action Notes: Not reported
Enf Action Division: Water Boards
Enf Action Program: SSOMUNISML
Enf Action Source: CIWQS

Site ID: 268538
Site Name: San Jose State University CS
Site Address: 1 WASHINGTON SQUARE
Site City: SAN JOSE
Site Zip: 95192
Enf Action Date: 04-10-2012
Enf Action Type: Notice of Violation (Water)
Enf Action Description: Notice of Violation Letter (Informal)
Enf Action Notes: Not reported
Enf Action Division: Water Boards
Enf Action Program: SSOMUNISML
Enf Action Source: CIWQS

Site ID: 268538

DRAFT

SJSU-CENTRAL PLANT (4) (Continued) **S103473126**

Site Name: San Jose State University CS
Site Address: 1 WASHINGTON SQUARE
Site City: SAN JOSE
Site Zip: 95192
Enf Action Date: 09-21-2017
Enf Action Type: Staff Enforcement Letter (Informal)
Enf Action Description: Staff Enforcement Letter (Informal)
Enf Action Notes: Not reported
Enf Action Division: Water Boards
Enf Action Program: SSOMUNISML
Enf Action Source: CIWQS

Site ID: 268538
Site Name: San Jose State University CS
Site Address: 1 WASHINGTON SQUARE
Site City: SAN JOSE
Site Zip: 95192
Enf Action Date: 12-01-2004
Enf Action Type: Enforcement Letter (Formal)
Enf Action Description: Enforcement Letter Citing Violations and with Required Actions (Formal)
Enf Action Notes: Not reported
Enf Action Division: Water Boards
Enf Action Program: SSOMUNISML
Enf Action Source: CIWQS

Name: SJSU-CENTRAL PLANT (4)
Address: 1 WASHINGTON SQ
City,State,Zip: SAN JOSE, CA 95192
Site ID: 402301
CERS ID: 10158047
CERS Description: Chemical Storage Facilities

Violations:
Site ID: 402301
Site Name: SJSU-CENTRAL PLANT (4)
Violation Date: 06-24-2015
Citation: HSC 6.95 25508(a)(1) - California Health and Safety Code, Chapter 6.95, Section(s) 25508(a)(1)
Violation Description: Failure to establish and electronically submit an adequate training program in safety procedures in the event of a release or threatened release of a hazardous material.
Violation Notes: Returned to compliance on 07/01/2015.

FACILITY DID NOT SUBMIT THEIR TRAINING PLAN ON CERS. THIS VIOLATION WAS CORRECTED DURING THE INSPECTION ON CERS ON 6/23/15; NO FURTHER ACTION IS REQUIRED.

Violation Division: Santa Clara County Environmental Health
Violation Program: HMRRP
Violation Source: CERS

Site ID: 402301
Site Name: SJSU-CENTRAL PLANT (4)
Violation Date: 09-15-2015
Citation: HSC 6.7 25292(e) - California Health and Safety Code, Chapter 6.7, Section(s) 25292(e)

DRAFT

SJSU-CENTRAL PLANT (4) (Continued) **S103473126**

Violation Description:	Failure to maintain secondary containment, as evidenced by failure of secondary containment testing.
Violation Notes:	Returned to compliance on 10/15/2015. THE PRODUCT SUPPLY AND RETURN PIPING FAILED TO HOLD PRESSURE, THE TANK ANNULAR FAILED TO HOLD VACUUM DURING THE SECONDARY CONTAINMENT TEST (SB989).
Violation Division:	Santa Clara County Environmental Health
Violation Program:	UST
Violation Source:	CERS
Site ID:	402301
Site Name:	SJSU-CENTRAL PLANT (4)
Violation Date:	09-19-2019
Citation:	HSC 6.7 25284.2 - California Health and Safety Code, Chapter 6.7, Section(s) 25284.2
Violation Description:	"Failure to meet one or more of the following requirements: Install or maintain a liquid-tight spill container. Have a minimum capacity of five gallons. Have a functional drain valve or other method for the removal of liquid from the spill container. Be resistant to galvanic corrosion. Perform a tightness test at installation, every 12 months thereafter, or within 30 days after a repair to the spill container. Tested using applicable manufacturer guidelines, industry codes, engineering standards, or a method approved by a professional engineer. Tested by a certified UST service technician. Maintain records of spill containment testing for 36 months. "
Violation Notes:	The spill bucket was not tested today due to an uncorrected failure observed during spill bucket testing in 2018. Within 30 days, make arrangements to have the spill bucket repaired and note that a repair permit will be required.
Violation Division:	Santa Clara County Environmental Health
Violation Program:	UST
Violation Source:	CERS
Site ID:	402301
Site Name:	SJSU-CENTRAL PLANT (4)
Violation Date:	09-13-2016
Citation:	23 CCR 16 2636(f)(1) - California Code of Regulations, Title 23, Chapter 16, Section(s) 2636(f)(1)
Violation Description:	Failure of the double-walled pressurized piping to be continuously monitored with a system that activates an audible and visual alarm or stops flow at the dispenser when a leak is detected.
Violation Notes:	Returned to compliance on 09/13/2016. The Ronan LS3 annular failed to activate the audible and visual alarm when tested in water. The LS3 sensor was replaced with another LS3 sensor and tested to confirm functionality as well as create an audible and visual alarm at the monitoring panel. This violation was corrected during today's inspection, no further action is required.
Violation Division:	Santa Clara County Environmental Health
Violation Program:	UST
Violation Source:	CERS
Site ID:	402301
Site Name:	SJSU-CENTRAL PLANT (4)
Violation Date:	06-24-2015
Citation:	HSC 6.95 25508(a)(1) - California Health and Safety Code, Chapter 6.95, Section(s) 25508(a)(1)
Violation Description:	Failure to complete and electronically submit a site map with all required content.

DRAFT

SJSU-CENTRAL PLANT (4) (Continued) **S103473126**

Violation Notes: _____ TANK VOLUMES ARE NOT LISTED ON THE AREA MAP (CP-B) FOR TANKS (12.5% SODIUM HYPOCHLORITE, NALCO 3D TRASAR 3DT289 & SULFURIC ACID, 93%).
_____

Violation Division: Santa Clara County Environmental Health
Violation Program: HMRRP
Violation Source: CERS

Site ID: 402301
Site Name: SJSU-CENTRAL PLANT (4)
Violation Date: 09-15-2014
Citation: 23 CCR 16 2665 - California Code of Regulations, Title 23, Chapter 16, Section(s) 2665
Violation Description: Failure of the overfill prevention system to meet one of the following requirements: 1. Alert the transfer operator when the tank is 90 percent full by restricting the flow into the tank or triggering an audible and visual alarm; or 2. Restrict delivery of flow to the tank at least 30 minutes before the tank overfills, provided the restriction occurs when the tank is filled to no more than 95 percent of capacity; and activate an audible alarm at least five minutes before the tank overfills; or 3. Provide positive shut-off of flow to the tank when the tank is filled to no more than 95 percent of capacity; or 4. Provide positive shut-off of flow to the tank so that none of the fittings located on the top of the tank are exposed to product due to overfilling.
Violation Notes: Returned to compliance on 09/15/2014. Mechanical overfill prevention valve was removed to facilitate testing of spill bucket. Valve was found to be coated with sludge sufficient to impede proper operation of the floats. Valve was cleaned to ensure free movement of the floats and all other mechanical components and reinstalled in the tank fill opening today. No permit or other corrective action is required.
Violation Division: Santa Clara County Environmental Health
Violation Program: UST
Violation Source: CERS

Site ID: 402301
Site Name: SJSU-CENTRAL PLANT (4)
Violation Date: 09-15-2014
Citation: 23 CCR 16 2636(f)(1) - California Code of Regulations, Title 23, Chapter 16, Section(s) 2636(f)(1)
Violation Description: Failure of the double wall pressurized piping in the turbine sump to be continuously monitored with a system that activates an audible and visual alarm or restricts or stops flow at dispenser when a leak is detected.
Violation Notes: Returned to compliance on 09/15/2014. Tank top piping sump sensor broke into pieces while being removed from sump for testing. Sensor was replaced today like-for-like. No repair permit or other corrective action is required.
Violation Division: Santa Clara County Environmental Health
Violation Program: UST
Violation Source: CERS

Site ID: 402301
Site Name: SJSU-CENTRAL PLANT (4)
Violation Date: 09-15-2014
Citation: 23 CCR 16 2711(a)(8) - California Code of Regulations, Title 23, Chapter 16, Section(s) 2711(a)(8)

DRAFT

SJSU-CENTRAL PLANT (4) (Continued) **S103473126**

Violation Description:	Failure to submit, obtain approval, or maintain a complete/accurate plot plan.
Violation Notes:	Obsolete UPCF UST Monitoring Plan form was uploaded to CERS in error in place of the required Site Plan (map). Delete the current uploaded UPCF form and resubmit with the Site Plan containing information noted below.
Violation Division:	Santa Clara County Environmental Health
Violation Program:	UST
Violation Source:	CERS
Site ID:	402301
Site Name:	SJSU-CENTRAL PLANT (4)
Violation Date:	09-13-2018
Citation:	HSC 6.7 25290.1(c),25290.2(c),25291(a)(2),2529.1(e) - California Health and Safety Code, Chapter 6.7, Section(s) 25290.1(c),25290.2(c),25291(a)(2),2529.1(e)
Violation Description:	Failure to maintain secondary containment (e.g., failure of secondary containment testing).
Violation Notes:	Returned to compliance on 09/17/2019. Both the supply and return piping were visually failed by the Service Technician due to a cracked test boots.
Violation Division:	Santa Clara County Environmental Health
Violation Program:	UST
Violation Source:	CERS
Site ID:	402301
Site Name:	SJSU-CENTRAL PLANT (4)
Violation Date:	09-15-2014
Citation:	23 CCR 16 2712(i) - California Code of Regulations, Title 23, Chapter 16, Section(s) 2712(i)
Violation Description:	Failure to maintain on site an approved monitoring plan.
Violation Notes:	UST Monitoring Plan submitted via CERS does not address required visual inspections of the fuel piping between the point where the lines surface outside the building wall and the tank located on the upper catwalk to maintain exemption of the unburied Emergency Generator Tank System (EGTS) piping from UST regulations. Revise plan to indicate that visual pipe monitoring is performed minimum monthly and each time the system (fuel pump) is operated.
Violation Division:	Santa Clara County Environmental Health
Violation Program:	UST
Violation Source:	CERS
Site ID:	402301
Site Name:	SJSU-CENTRAL PLANT (4)
Violation Date:	06-24-2015
Citation:	HSC 6.5 Multiple Sections - California Health and Safety Code, Chapter 6.5, Section(s) Multiple Sections
Violation Description:	Haz Waste Generator Program - Operations/Maintenance - General
Violation Notes:	_____ **THIS VIOLATION HAS BEEN ELEVATED TO A CLASS II VIOLATION DUE TO BEING A REPEAT VIOLATION AND THE INCREASED RISK TO HUMAN HEALTH ASSOCIATED WITH SULFURIC ACID. OBSERVED A CONDITION OF REPEATED SPILLS OF SULFURIC ACID INTO THE SECONDARY CONTAINMENT. _____
Violation Division:	Santa Clara County Environmental Health
Violation Program:	HW
Violation Source:	CERS

DRAFT

SJSU-CENTRAL PLANT (4) (Continued) **S103473126**

Site ID: 402301
Site Name: SJSU-CENTRAL PLANT (4)
Violation Date: 06-24-2015
Citation: HSC 6.95 25508.2 - California Health and Safety Code, Chapter 6.95, Section(s) 25508.2
Violation Description: Failure to annually review and electronically certify that the business plan is complete, accurate, and up-to-date.
Violation Notes: Returned to compliance on 07/01/2015.

FACILITY LAST SUBMITTED THEIR HMBP ON 9/17/2013. THIS VIOLATION WAS CORRECTED DURING THE INSPECTION ON CERS ON 6/23/15; NO FURTHER ACTION IS REQUIRED.

Violation Division: Santa Clara County Environmental Health
Violation Program: HMRRP
Violation Source: CERS

Site ID: 402301
Site Name: SJSU-CENTRAL PLANT (4)
Violation Date: 09-13-2016
Citation: 23 CCR 16 2641(h) - California Code of Regulations, Title 23, Chapter 16, Section(s) 2641(h)
Violation Description: Failure to have an approved UST Response Plan.
Violation Notes: Returned to compliance on 09/13/2016. The UST Response Plan lists personnel (Adam Bayer) who are no longer at this site. The UST Response Plan was corrected during today's inspection and verified on CERS. This violation was corrected during today's inspection, no further action is required.
Violation Division: Santa Clara County Environmental Health
Violation Program: UST
Violation Source: CERS

Site ID: 402301
Site Name: SJSU-CENTRAL PLANT (4)
Violation Date: 09-15-2014
Citation: HSC 6.7 25286(a) - California Health and Safety Code, Chapter 6.7, Section(s) 25286(a)
Violation Description: Failure to submit an complete and accurate application for a permit to operate an underground storage tank, or for renewal of the permit.
Violation Notes: UST data submitted via CERS contains numerous errors/omissions. Please preface Facility Name for all San Jose State CERS facility records with "SJSU-" to facilitate HMCD records management. Do not modify Facility Names or Site Addresses in CERS without HMCD approval. Facility Information: Financial Responsibility Mechanism(s) should = "Exempt" (State and Federal facilities are exempt from UST Financial Responsibility requirements). For addresses, enter as "1 Washington...", not "One Washington..." Tank Information: Tank Use = Emergency Generator Fuel; Tank primary Containment = Steel; Tank secondary Containment = Jacketed; Piping System type = Conventional Suction; Vent Piping Transition Sumps = None. Note: Duplicate copy of Owner statement of Designated UST Operator was uploaded to CERS in error as a UST Owner/Operator Written Agreement. Delete the uploaded duplicate document and resubmit indicating "Exempt" for Owner/Operator Agreement (owner and operator are same [Truncated]
Violation Division: Santa Clara County Environmental Health
Violation Program: UST
Violation Source: CERS

DRAFT

SJSU-CENTRAL PLANT (4) (Continued) **S103473126**

Site ID: 402301
Site Name: SJSU-CENTRAL PLANT (4)
Violation Date: 06-24-2015
Citation: HSC 6.95 25508(a)(1) - California Health and Safety Code, Chapter 6.95, Section(s) 25508(a)(1)
Violation Description: Failure to complete and electronically submit hazardous material inventory information for all reportable hazardous materials on site at or above reportable quantities.
Violation Notes: "HW ACCUMULATION AREA" INVENTORY IS MISSING AVERAGE DAILY QUANTITIES FOR: DRAINED OIL FILTERS, OILY RAGS & USED OIL. "B5-(BASEMENT SOUTH SIDE) DAY TANK" INVENTORY IS MISSING THE AVERAGE DAILY VOLUME. "FLAMMABLE CABINETS-BASEMENT" INVENTORY IS MISSING THE AVERAGE DAILY VOLUME. "HW ACCUMULATION AREA" INVENTORY IS MISSING STATE WASTE CODE FOR: OILY RAGS & USED OIL.
Violation Division: Santa Clara County Environmental Health
Violation Program: HMRRP
Violation Source: CERS

Site ID: 402301
Site Name: SJSU-CENTRAL PLANT (4)
Violation Date: 06-24-2015
Citation: HSC 6.95 25508(a)(1) - California Health and Safety Code, Chapter 6.95, Section(s) 25508(a)(1)
Violation Description: Failure to establish and electronically submit an adequate emergency response plan and procedures for a release or threatened release of a hazardous material.
Violation Notes: Returned to compliance on 07/01/2015.

FACILITY DID NOT SUBMIT THEIR EMERGENCY RESPONSE PLAN ON CERS. THIS VIOLATION WAS CORRECTED DURING THE INSPECTION ON CERS ON 6/23/15; NO FURTHER ACTION IS REQUIRED.
Violation Division: Santa Clara County Environmental Health
Violation Program: HMRRP
Violation Source: CERS

Site ID: 402301
Site Name: SJSU-CENTRAL PLANT (4)
Violation Date: 09-13-2018
Citation: 23 CCR 16 2665 - California Code of Regulations, Title 23, Chapter 16, Section(s) 2665
Violation Description: Failure to comply with one or more of the following: Failure to install or maintain a liquid-tight spill bucket. Have a minimum capacity of five gallons. Have a functional drain valve or other method for the removal of liquid from the spill bucket/spill container. Be resistant to galvanic corrosion.
Violation Notes: The direct bury spill containment failed to retain 5-gallons of water for 60-minutes.
Violation Division: Santa Clara County Environmental Health
Violation Program: UST
Violation Source: CERS

Evaluation:
Eval General Type: Compliance Evaluation Inspection
Eval Date: 09-13-2016

DRAFT

SJSU-CENTRAL PLANT (4) (Continued) **S103473126**

Violations Found: Yes
Eval Type: Routine done by local agency
Eval Notes: On-site to witness the annual monitoring system certification conducted by California UST Services, technician John Courant. Mr. Courant held current ICC, Ronan and Franklin Fueling Systems certifications at the time of inspection. UST system is suction system for emergency generator with aboveground piping. The UST monitoring panel Ronan x76s has no printer. Audible and visual alarms noted when LS3 sensors located in the annular space and piping sump were tested in water. Spill bucket tested using the INCON Sump Test System (STS), passed 15-minute accelerated testing. Tank is fitted with ball float as overfill prevention and mechanical overfill (flapper valve) in the fuel drop tube. Sump dry and free of debris at the time of inspection. Aboveground piping is labeled with contents and flow direction. Observed liquid on the annular sensor when it was removed for testing. The service technician pumped out approximately 200ml of clear liquid with no odor [Truncated]
Eval Division: Santa Clara County Environmental Health
Eval Program: UST
Eval Source: CERS

Eval General Type: Compliance Evaluation Inspection
Eval Date: 09-13-2017
Violations Found: No
Eval Type: Routine done by local agency
Eval Notes: On-site to witness the annual monitoring system certification conducted by California UST Services, technician John Courant. Mr. Courant held current ICC, Ronan and Franklin Fueling Systems certifications at the time of inspection. UST system is suction system for emergency generator with aboveground piping. The UST monitoring panel Ronan x76s has no printer. Audible and visual alarms noted when LS3 sensors located in the annular space and piping sump were tested in water. Spill bucket tested using the INCON Sump Test System (STS), passed 15-minute accelerated testing. Tank is fitted with ball float as overfill prevention and mechanical overfill (flapper valve) in the fuel drop tube. Piping sump was dry and free of debris at the time of inspection. Aboveground piping is labeled with contents and flow direction. During the 2016 inspection the service technician pumped out approximately 200ml of clear liquid with no odor out of the annular space. During the [Truncated]
Eval Division: Santa Clara County Environmental Health
Eval Program: UST
Eval Source: CERS

Eval General Type: Compliance Evaluation Inspection
Eval Date: 09-15-2014
Violations Found: Yes
Eval Type: Routine done by local agency
Eval Notes: All UST system leak detection equipment was tested today by by UST Service Technician John Courant of California UST Services. Mr. Courant has current ICC UST Service Technician certification (exp. 8/9/2016) and Ronan X76 certification (exp. 9/20/2014). The Model LS3 sensors in the tank annular space and the tank top piping sump were tested using water to obtain audible and visual fuel alarms on the Ronan X76 monitoring panel. The UST fill spill bucket was hydrostatically tested using the Incon TS-STS accelerated hydrostatic test system. The bucket itself is liquid-tight, as confirmed by a test

DRAFT

SJSU-CENTRAL PLANT (4) (Continued) **S103473126**

with the tank fill riser plugged, but the bucket drain valve had a slow leak. Valve was cleaned today and now seals liquid tight. Submit copies of the Monitoring System Certification form and spill bucket test report within 30 days. Notes: 1. Designated UST Operator monthly inspection records and list of trained facility employees are in order. 2. Records of visual [Truncated]

Eval Division: Santa Clara County Environmental Health
Eval Program: UST
Eval Source: CERS

Eval General Type: Compliance Evaluation Inspection
Eval Date: 09-20-2013
Violations Found: No
Eval Type: Routine done by local agency
Eval Notes: ON SITE WITH JOHN COURANT AN ICC CERTIFIED TECHNICIAN WITH CALIFORNIA UST SERVICES TO WITNESS THE ANNUAL MONITORING CERTIFICATION. RONAN, ICC, AND ICON (FRANKLIN FUELING) CERTIFICATIONS WERE VERIFIED TO BE CURRENT. CORRECT THE FOLLOWING ON CERS: -THE TANK SYSTEM HAS A FLAPPER FOR OVERFILL NOT BOTH A FLAPPER AND BALL FLOAT -THE OWNER AND OPERATOR ARE THE SAME, NOT REQUIRED TO SUBMIT AN "OWNER OPERATOR AGREEMENT" THE FOLLOWING COMPONENTS WERE TESTED AND FOUND TO BE OPERABLE: LIQUID SENSOR IN ANNULAR SPACE-TRIGGERED AND AUDIBLE/VISUAL ALARM LIQUID SENSOR IN THE PIPING SUMP-TRIGGERED AND AUDIBLE/VISUAL ALARM THE SPILL BUCKET WAS TESTED USING THE 15 MINUTE INCON TEST FACILITY IS KEEPING DAILY RECORDS OF THE RONAN PANEL
Eval Division: Santa Clara County Environmental Health
Eval Program: UST
Eval Source: CERS

Eval General Type: Compliance Evaluation Inspection
Eval Date: 01-30-2020
Violations Found: No
Eval Type: Routine done by local agency
Eval Notes: NOTES: -Weekly inspections are performed as required. -All hazardous waste and empty containers were labeled as required. -Disposal receipts for used oil, oily rags, and oil filters were available for review.
Eval Division: Santa Clara County Environmental Health
Eval Program: HW
Eval Source: CERS

Eval General Type: Compliance Evaluation Inspection
Eval Date: 01-30-2020
Violations Found: No
Eval Type: Routine done by local agency
Eval Notes: On-site to conduct a routine hazardous materials business plan, hazardous materials storage, and hazardous waste inspection. WITHIN 30 DAYS: 1) Remove Diesel UST from hazardous materials inventory submitted to CERS (UST was removed 2 weeks ago). IT IS RECOMMENDED: 1) Inspection log and/or SPCC inspection log is modified to include the inspection elements found on the following template - http://www.unidocs.org/hazmat/aboveground/un-023.pdf 2) Periodic inspections are performed of the flammable cabinets in the basement to ensure cabinets aren't being loaded with a quantity of chemicals surpassing the secondary containment standard. 3) Dedicated item is recorded on the inspection log at least once per year that documents the testing of any leak sensors in the Diesel day tank. NOTES: -A HMBP

DRAFT

SJSU-CENTRAL PLANT (4) (Continued) **S103473126**

was submitted to CERS on 9/18/19 and was reviewed. -HMBP/Storage permit category was site-verified and will be lowered to a BP14 (13 reportable chemicals). -The following [Truncated]

Eval Division: Santa Clara County Environmental Health
Eval Program: HMRRP
Eval Source: CERS

Eval General Type: Compliance Evaluation Inspection
Eval Date: 07-01-2015
Violations Found: Yes
Eval Type: Routine done by local agency
Eval Notes: There was no hazardous waste accumulated at this location during the inspection. Hazardous waste manifests for the past 3-yrs were inspected and documented under the Natural Science building: FA0205225. Area employees receive annual training in conjunction with the site's Emergency Contingency Plan for emergency procedures, chemical handling & hazardous waste management. Below are violations that were corrected during the inspection and do not require further action: 22G114: EMERGENCY AISLE SPACE Observed blocked access to a fire extinguisher along the south wall of the building; boxes were moved and access to the fire extinguisher was regained. Notes: The 2-uniquely shaped black poly drums are used as a maintenance tools and will be marked as such by SJSU Central Plant personnel. These maintenance drums will be stored in a location other than on top of the drum containment while empty.

Eval Division: Santa Clara County Environmental Health
Eval Program: HW
Eval Source: CERS

Eval General Type: Other/Unknown
Eval Date: 09-13-2018
Violations Found: Yes
Eval Type: Other, not routine, done by local agency
Eval Notes: On-site to observe UST secondary containment testing. All tests were completed by Service Technician John Courant from CA UST Services. Mr. Courant held current ICC, Ronan and Franklin Fueling Systems certifications at the time of inspection. The tank annular was placed under 7-in of vacuum for 60-minutes with no loss of vacuum; PASS Piping sumps was filled to at least 1-inch over the highest point with the piping with water. The liquid level was tested with an Incon Sump Tester TS-STS. All tests received a printout that indicated that all tests passed. Secondary Containment Piping: Supply & Return, see above. Provide a copy of todayG s test report by 9/8/18 and ensure a copy is available on-site for future inspection. For questions regarding this report, contact Ray Maiden at ray.maiden@cep.sccgov.org or at 408-918-1980 (mon-thur).

Eval Division: Santa Clara County Environmental Health
Eval Program: UST
Eval Source: CERS

Eval General Type: Compliance Evaluation Inspection
Eval Date: 09-19-2019
Violations Found: Yes
Eval Type: Routine done by local agency
Eval Notes: Annual monitoring system testing was performed by UST service technician John Courant from California UST Services. Mr. Courant had all of the required certifications. During testing of monitoring

DRAFT

SJSU-CENTRAL PLANT (4) (Continued) **S103473126**

equipment the following was observed: -Flapper valve was visually verified and was tested in 2018 with Inspector Ray Maiden present. -Spill bucket was tested for 15 minutes with an accelerated hydrostatic test and passed. -Annular sensor was tested in water which triggered an audible and visual alarm at the monitoring panel. -The monitoring log (no printer on monitoring panel) was reviewed and appeared complete. The following violation cited on 9/13/18 was observed as having been corrected and will be closed-out: -T530, secondary containment, test boots were replaced and product line tested and passed NOTES: -The CERS submittal dated 9/18/19 was reviewed and determined to be administratively complete. -Contact Inspector Albert Wolff at 408-918-3375 or by email at [Truncated]

Eval Division: Santa Clara County Environmental Health
Eval Program: UST
Eval Source: CERS

Eval General Type: Compliance Evaluation Inspection
Eval Date: 09-13-2018
Violations Found: Yes
Eval Type: Routine done by local agency
Eval Notes: On-site to witness the annual monitoring system certification conducted by California UST Services, Technician John Courant from CA UST Services. Mr. Courant held current ICC, Ronan and Franklin Fueling Systems certifications at the time of inspection. UST system is suction system for emergency generator with aboveground piping. The UST monitoring panel Ronan x76s has no printer. Audible and visual alarms noted when LS3 sensors located in the annular space and piping sump were tested in water. Spill bucket tested using the INCON Sump Test System (STS), passed 15-minute accelerated testing. Tank is fitted with mechanical overfill (flapper valve) in the fuel drop tube. Piping sump was dry and free of debris at the time of inspection. Aboveground piping is labeled with contents and flow direction. UST permit exp: 11/30/22 Reviewed the following on-site documents: --DUSTO monthly Inspection logs. --Training log: 7/22/18 all personnel are current. --Log [Truncated]

Eval Division: Santa Clara County Environmental Health
Eval Program: UST
Eval Source: CERS

Eval General Type: Compliance Evaluation Inspection
Eval Date: 07-01-2015
Violations Found: Yes
Eval Type: Routine done by local agency
Eval Notes: Conducted an inspection of this area for Hazardous Materials Business Plan. Facility has created a uniform emergency procedures posting, which will replace current emergency procedures throughout the campus. All eyewash/safety shower inspection tags were current. Observed emergency spill kit & fire extinguisher near chemical storage areas. Areas employees receive annual training in conjunction with the site's Emergency Contingency Plan (emergency procedures, chemical handling & hazardous waste management).

Eval Division: Santa Clara County Environmental Health
Eval Program: HMRRP
Eval Source: CERS

Eval General Type: Compliance Evaluation Inspection
Eval Date: 09-15-2015

DRAFT

SJSU-CENTRAL PLANT (4) (Continued) **S103473126**

Violations Found: Yes
Eval Type: Routine done by local agency
Eval Notes: ON SITE WITH JOHN COURANT A CALIFORNIA ICC CERTIFIED TECHNICIAN WITH CALIFORNIA UST SERVICES TO WITNESS THE ANNUAL MONITORING CERTIFICATION AND SB989 SECONDARY CONTAINMENT TESTING. MR. COURANT'S CERTIFICATIONS WERE VERIFIED TO BE CURRENT. THE FOLLOWING COMPONENTS WERE TESTED AND FOUND TO BE OPERABLE: -SPILL BUCKET WAS TESTED USING THE ACCELERATED INCON TEST. THE PASS PRINT OUT WILL BE INCLUDED IN THE MONITORING CERTIFICATION DOCUMENTATION -LIQUID SENSOR IN THE STP AND TANK ANNULAR TRIGGERED AN AUDIBLE AND VISUAL ALARM AT THE PANEL.
Eval Division: Santa Clara County Environmental Health
Eval Program: UST
Eval Source: CERS

Enforcement Action:
Site ID: 402301
Site Name: SJSU-CENTRAL PLANT (4)
Site Address: 1 WASHINGTON SQ
Site City: SAN JOSE
Site Zip: 95192
Enf Action Date: 07-01-2015
Enf Action Type: Notice of Violation (Unified Program)
Enf Action Description: Notice of Violation Issued by the Inspector at the Time of Inspection
Enf Action Notes: Not reported
Enf Action Division: Santa Clara County Environmental Health
Enf Action Program: HW
Enf Action Source: CERS

Site ID: 402301
Site Name: SJSU-CENTRAL PLANT (4)
Site Address: 1 WASHINGTON SQ
Site City: SAN JOSE
Site Zip: 95192
Enf Action Date: 09-15-2014
Enf Action Type: Notice of Violation (Unified Program)
Enf Action Description: Notice of Violation Issued by the Inspector at the Time of Inspection
Enf Action Notes: Not reported
Enf Action Division: Santa Clara County Environmental Health
Enf Action Program: UST
Enf Action Source: CERS

Site ID: 402301
Site Name: SJSU-CENTRAL PLANT (4)
Site Address: 1 WASHINGTON SQ
Site City: SAN JOSE
Site Zip: 95192
Enf Action Date: 09-15-2015
Enf Action Type: Notice of Violation (Unified Program)
Enf Action Description: Notice of Violation Issued by the Inspector at the Time of Inspection
Enf Action Notes: Not reported
Enf Action Division: Santa Clara County Environmental Health
Enf Action Program: UST
Enf Action Source: CERS

Affiliation:
Affiliation Type Desc: Document Preparer

DRAFT

SJSU-CENTRAL PLANT (4) (Continued) **S103473126**

Entity Name:	Matt Nymeyer
Entity Title:	Not reported
Affiliation Address:	Not reported
Affiliation City:	Not reported
Affiliation State:	Not reported
Affiliation Country:	Not reported
Affiliation Zip:	Not reported
Affiliation Phone:	Not reported
Affiliation Type Desc:	Facility Mailing Address
Entity Name:	Mailing Address
Entity Title:	Not reported
Affiliation Address:	1 Washington Square
Affiliation City:	SAN JOSE
Affiliation State:	CA
Affiliation Country:	Not reported
Affiliation Zip:	95192-0010
Affiliation Phone:	Not reported
Affiliation Type Desc:	Property Owner
Entity Name:	California State University
Entity Title:	Not reported
Affiliation Address:	1 Washington Square
Affiliation City:	San Jose
Affiliation State:	CA
Affiliation Country:	United States
Affiliation Zip:	95192
Affiliation Phone:	(408) 942-1969
Affiliation Type Desc:	Identification Signer
Entity Name:	Matt Nymeyer
Entity Title:	Director, EH&S
Affiliation Address:	Not reported
Affiliation City:	Not reported
Affiliation State:	Not reported
Affiliation Country:	Not reported
Affiliation Zip:	Not reported
Affiliation Phone:	Not reported
Affiliation Type Desc:	Legal Owner
Entity Name:	SAN JOSE STATE UNIVERSITY
Entity Title:	Not reported
Affiliation Address:	1 Washington Square
Affiliation City:	SAN JOSE
Affiliation State:	CA
Affiliation Country:	United States
Affiliation Zip:	95192-0010
Affiliation Phone:	(408) 924-1978
Affiliation Type Desc:	Operator
Entity Name:	Matt Nymeyer
Entity Title:	Not reported
Affiliation Address:	Not reported
Affiliation City:	Not reported
Affiliation State:	Not reported
Affiliation Country:	Not reported
Affiliation Zip:	Not reported

DRAFT

SJSU-CENTRAL PLANT (4) (Continued) **S103473126**

Affiliation Phone: (408) 924-1969

Affiliation Type Desc: CUPA District
Entity Name: Santa Clara County Environmental Health
Entity Title: Not reported
Affiliation Address: 1555 Berger Drive, Suite 300
Affiliation City: San Jose
Affiliation State: CA
Affiliation Country: Not reported
Affiliation Zip: 95112-2716
Affiliation Phone: (408) 918-3400

Affiliation Type Desc: Parent Corporation
Entity Name: SAN JOSE STATE UNIVERSITY
Entity Title: Not reported
Affiliation Address: Not reported
Affiliation City: Not reported
Affiliation State: Not reported
Affiliation Country: Not reported
Affiliation Zip: Not reported
Affiliation Phone: Not reported

Affiliation Type Desc: Environmental Contact
Entity Name: Matt Nymeyer
Entity Title: Not reported
Affiliation Address: 1 Washington Square
Affiliation City: San Jose
Affiliation State: CA
Affiliation Country: Not reported
Affiliation Zip: 95192-0010
Affiliation Phone: Not reported

O99 **FIRESTONE BUILDING** **CA LUST** **U001602902**
SSW **599 S 1ST ST** **CA HIST LUST** **N/A**
1/4-1/2 **SAN JOSE, CA 95113** **CA HIST UST**
0.252 mi. **CA Cortese**
1328 ft. **Site 7 of 7 in cluster O** **CA CERS**

Relative:
Higher

Actual:
101 ft.

LUST:
Name: FIRESTONE BUILDING
Address: 599 S 1ST ST
City,State,Zip: SAN JOSE, CA 95113
Lead Agency: SANTA CLARA COUNTY LOP
Case Type: LUST Cleanup Site
Geo Track: http://geotracker.waterboards.ca.gov/profile_report.asp?global_id=T0608500619
Global Id: T0608500619
Latitude: 37.3268703902053
Longitude: -121.884060266641
Status: Completed - Case Closed
Status Date: 09/26/1996
Case Worker: UST
RB Case Number: Not reported
Local Agency: SANTA CLARA COUNTY LOP
File Location: All Files are on GeoTracker or in the Local Agency Database
Local Case Number: Not reported
Potential Media Affect: Other Groundwater (uses other than drinking water)
Potential Contaminants of Concern: Gasoline

DRAFT

FIRESTONE BUILDING (Continued) **U001602902**

Site History: Not reported

LUST:
Global Id: T0608500619
Contact Type: Regional Board Caseworker
Contact Name: Regional Water Board
Organization Name: SAN FRANCISCO BAY RWQCB (REGION 2)
Address: 1515 CLAY ST SUITE 1400
City: OAKLAND
Email: Not reported
Phone Number: Not reported

Global Id: T0608500619
Contact Type: Local Agency Caseworker
Contact Name: UST CASE WORKER
Organization Name: SANTA CLARA COUNTY LOP
Address: 1555 Berger Drive, Suite 300
City: SAN JOSE
Email: Not reported
Phone Number: 4089183400

LUST:
Global Id: T0608500619
Action Type: RESPONSE
Date: 09/26/1996
Action: Other Report / Document

Global Id: T0608500619
Action Type: ENFORCEMENT
Date: 03/30/1993
Action: Notice of Responsibility - #39833

Global Id: T0608500619
Action Type: ENFORCEMENT
Date: 09/26/1996
Action: Closure/No Further Action Letter

Global Id: T0608500619
Action Type: Other
Date: 05/08/1991
Action: Leak Reported

LUST:
Global Id: T0608500619
Status: Open - Case Begin Date
Status Date: 03/30/1989

Global Id: T0608500619
Status: Open - Site Assessment
Status Date: 03/30/1989

Global Id: T0608500619
Status: Open - Site Assessment
Status Date: 05/25/1989

Global Id: T0608500619
Status: Completed - Case Closed

DRAFT

FIRESTONE BUILDING (Continued) **U001602902**

Status Date: 09/26/1996

LUST REG 2:
Region: 2
Facility Id: Not reported
Facility Status: Case Closed
Case Number: 07S1E17G01f
How Discovered: Not reported
Leak Cause: Not reported
Leak Source: Not reported
Date Leak Confirmed: Not reported
Oversight Program: LUST
Prelim. Site Assesment Wokplan Submitted: Not reported
Preliminary Site Assesment Began: 3/30/1989
Pollution Characterization Began: 5/25/1989
Pollution Remediation Plan Submitted: Not reported
Date Remediation Action Underway: Not reported
Date Post Remedial Action Monitoring Began: Not reported

LUST SANTA CLARA:
Name: FIRESTONE BUILDING
Address: 599 S 1ST ST
City,State,Zip: SAN JOSE, CA
Region: SANTA CLARA
SCVWD ID: 07S1E17G01F
Date Closed: 09/26/1996
EDR Link ID: 07S1E17G01F

HIST LUST SANTA CLARA:
Name: Firestone Building
Address: 599 S 1st St
City: San Jose
Region: SANTA CLARA
Region Code: 2
SCVWD ID: 07S1E17G01
Oversite Agency: SCVWD
Date Listed: 1992-01-01 00:00:00
Closed Date: 1996-09-26 00:00:00

HIST UST:
Name: FIRESTONE #3674
Address: 599 S 1ST ST
City,State,Zip: SAN JOSE, CA 95126
File Number: Not reported
URL: Not reported
Region: STATE
Facility ID: 00000005845
Facility Type: Other
Other Type: AUTO SVC CENTER
Contact Name: JACK SILVEY
Telephone: 4082931437
Owner Name: FIRESTONE TIRE & RUBBER CO.
Owner Address: 1200 FIRESTONE PARKWAY
Owner City,St,Zip: AKRON, OH 44317

DRAFT

FIRESTONE BUILDING (Continued) **U001602902**

Total Tanks: 0001

Tank Num: 001
Container Num: 1
Year Installed: Not reported
Tank Capacity: 00000000
Tank Used for: WASTE
Type of Fuel: WASTE OIL
Container Construction Thickness: Not reported
Leak Detection: Visual

CORTESE:
Name: FIRESTONE BUILDING
Address: 599 S 1ST ST
City,State,Zip: SAN JOSE, CA 95113
Region: CORTESE
Envirostor Id: Not reported
Global ID: T0608500619
Site/Facility Type: LUST CLEANUP SITE
Cleanup Status: COMPLETED - CASE CLOSED
Status Date: Not reported
Site Code: Not reported
Latitude: Not reported
Longitude: Not reported
Owner: Not reported
Enf Type: Not reported
Swat R: Not reported
Flag: active
Order No: Not reported
Waste Discharge System No: Not reported
Effective Date: Not reported
Region 2: Not reported
WID Id: Not reported
Solid Waste Id No: Not reported
Waste Management Uit Name: Not reported
File Name: Active Open

CERS:
Name: FIRESTONE BUILDING
Address: 599 S 1ST ST
City,State,Zip: SAN JOSE, CA 95113
Site ID: 260937
CERS ID: T0608500619
CERS Description: Leaking Underground Storage Tank Cleanup Site

Affiliation:
Affiliation Type Desc: Local Agency Caseworker
Entity Name: UST CASE WORKER - SANTA CLARA COUNTY LOP
Entity Title: Not reported
Affiliation Address: 1555 Berger Drive, Suite 300
Affiliation City: SAN JOSE
Affiliation State: CA
Affiliation Country: Not reported
Affiliation Zip: Not reported
Affiliation Phone: 4089183400

Affiliation Type Desc: Regional Board Caseworker

DRAFT

FIRESTONE BUILDING (Continued) **U001602902**

Entity Name:	Regional Water Board - SAN FRANCISCO BAY RWQCB (REGION 2)
Entity Title:	Not reported
Affiliation Address:	1515 CLAY ST SUITE 1400
Affiliation City:	OAKLAND
Affiliation State:	CA
Affiliation Country:	Not reported
Affiliation Zip:	Not reported
Affiliation Phone:	Not reported

R100 **SJSU** **CA LUST** **S102437633**
NNE **SAN CARLOS & 7TH** **CA HIST LUST** **N/A**
1/4-1/2 **SAN JOSE, CA 95192** **CA Cortese**
0.260 mi.
1375 ft. **Site 6 of 6 in cluster R**

Relative:
Lower

Actual:
92 ft.

LUST REG 2:

Region:	2
Facility Id:	Not reported
Facility Status:	Case Closed
Case Number:	07S1E08J03f
How Discovered:	Not reported
Leak Cause:	Not reported
Leak Source:	Not reported
Date Leak Confirmed:	Not reported
Oversight Program:	LUST
Prelim. Site Assesment Wokplan Submitted:	Not reported
Preliminary Site Assesment Began:	7/20/1995
Pollution Characterization Began:	7/20/1995
Pollution Remediation Plan Submitted:	Not reported
Date Remediation Action Underway:	Not reported
Date Post Remedial Action Monitoring Began:	Not reported

HIST LUST SANTA CLARA:

Name:	SJSU
Address:	San Carlos & 7th
City:	San Jose
Region:	SANTA CLARA
Region Code:	2
SCVWD ID:	07S1E08J03
Oversite Agency:	SCVWD
Date Listed:	1995-12-22 00:00:00
Closed Date:	1998-08-27 00:00:00

CORTESE:

Name:	SJSU
Address:	SAN CARLOS & 7TH
City,State,Zip:	SAN JOSE, CA 95192
Region:	CORTESE
Envirostor Id:	Not reported
Global ID:	T0608502106
Site/Facility Type:	LUST CLEANUP SITE
Cleanup Status:	COMPLETED - CASE CLOSED
Status Date:	Not reported
Site Code:	Not reported
Latitude:	Not reported
Longitude:	Not reported

DRAFT

SJSU (Continued) **S102437633**

Owner:	Not reported
Enf Type:	Not reported
Swat R:	Not reported
Flag:	active
Order No:	Not reported
Waste Discharge System No:	Not reported
Effective Date:	Not reported
Region 2:	Not reported
WID Id:	Not reported
Solid Waste Id No:	Not reported
Waste Management Uit Name:	Not reported
File Name:	Active Open

---

101 South 1/4-1/2 0.264 mi. 1394 ft.

CET DEVELOPMENT
630 S 1ST ST
SAN JOSE, CA 95113

CA LUST **S104234154**
CA HIST LUST **N/A**
CA Cortese
CA HIST CORTESE
CA CERS

Relative: Higher

Actual: 101 ft.

LUST:

Name:	CET DEVELOPMENT
Address:	630 S 1ST ST
City,State,Zip:	SAN JOSE, CA 95113
Lead Agency:	SANTA CLARA COUNTY LOP
Case Type:	LUST Cleanup Site
Geo Track:	http://geotracker.waterboards.ca.gov/profile_report.asp?global_id=T0608560823
Global Id:	T0608560823
Latitude:	37.326686
Longitude:	-121.883129
Status:	Completed - Case Closed
Status Date:	10/15/1999
Case Worker:	UST
RB Case Number:	Not reported
Local Agency:	SANTA CLARA COUNTY LOP
File Location:	All Files are on GeoTracker or in the Local Agency Database
Local Case Number:	Not reported
Potential Media Affect:	Other Groundwater (uses other than drinking water)
Potential Contaminants of Concern:	Diesel
Site History:	Not reported

LUST:

Global Id:	T0608560823
Contact Type:	Regional Board Caseworker
Contact Name:	Regional Water Board
Organization Name:	SAN FRANCISCO BAY RWQCB (REGION 2)
Address:	1515 CLAY ST SUITE 1400
City:	OAKLAND
Email:	Not reported
Phone Number:	Not reported

Global Id:	T0608560823
Contact Type:	Local Agency Caseworker
Contact Name:	UST CASE WORKER
Organization Name:	SANTA CLARA COUNTY LOP
Address:	1555 Berger Drive, Suite 300
City:	SAN JOSE
Email:	Not reported
Phone Number:	4089183400

DRAFT

CET DEVELOPMENT (Continued) **S104234154**

LUST:
Global Id: T0608560823
Action Type: RESPONSE
Date: 09/24/1999
Action: Tank Removal Report / UST Sampling Report

Global Id: T0608560823
Action Type: RESPONSE
Date: 08/03/1999
Action: Tank Removal Report / UST Sampling Report

Global Id: T0608560823
Action Type: RESPONSE
Date: 09/16/1999
Action: Other Report / Document

Global Id: T0608560823
Action Type: RESPONSE
Date: 03/14/2000
Action: Unauthorized Release Form

Global Id: T0608560823
Action Type: RESPONSE
Date: 10/15/1999
Action: Other Report / Document

Global Id: T0608560823
Action Type: ENFORCEMENT
Date: 10/15/1999
Action: Closure/No Further Action Letter

Global Id: T0608560823
Action Type: Other
Date: 09/16/1999
Action: Leak Reported

LUST:
Global Id: T0608560823
Status: Open - Case Begin Date
Status Date: 08/19/1999

Global Id: T0608560823
Status: Open - Site Assessment
Status Date: 08/19/1999

Global Id: T0608560823
Status: Completed - Case Closed
Status Date: 10/15/1999

LUST REG 2:
Region: 2
Facility Id: Not reported
Facility Status: Case Closed
Case Number: 07S1E17G04f
How Discovered: Not reported

DRAFT

CET DEVELOPMENT (Continued) **S104234154**

Leak Cause: Not reported
Leak Source: Not reported
Date Leak Confirmed: Not reported
Oversight Program: LUST
Prelim. Site Assesment Wokplan Submitted: Not reported
Preliminary Site Assesment Began: 8/19/1999
Pollution Characterization Began: Not reported
Pollution Remediation Plan Submitted: Not reported
Date Remediation Action Underway: Not reported
Date Post Remedial Action Monitoring Began: Not reported

LUST SANTA CLARA:
Name: CET DEVELOPMENT
Address: 630 S 1ST ST
City,State,Zip: SAN JOSE, CA
Region: SANTA CLARA
SCVWD ID: 07S1E17G04F
Date Closed: 10/15/1999
EDR Link ID: 07S1E17G04F

HIST LUST SANTA CLARA:
Name: CET Development
Address: 630 S 1st St
City: San Jose
Region: SANTA CLARA
Region Code: 2
SCVWD ID: 07S1E17G04
Oversite Agency: SCVWD
Date Listed: 1999-10-15 00:00:00
Closed Date: 1999-10-15 00:00:00

CORTESE:
Name: CET DEVELOPMENT
Address: 630 S 1ST ST
City,State,Zip: SAN JOSE, CA 95113
Region: CORTESE
Envirostor Id: Not reported
Global ID: T0608560823
Site/Facility Type: LUST CLEANUP SITE
Cleanup Status: COMPLETED - CASE CLOSED
Status Date: Not reported
Site Code: Not reported
Latitude: Not reported
Longitude: Not reported
Owner: Not reported
Enf Type: Not reported
Swat R: Not reported
Flag: active
Order No: Not reported
Waste Discharge System No: Not reported
Effective Date: Not reported
Region 2: Not reported
WID Id: Not reported
Solid Waste Id No: Not reported
Waste Management Uit Name: Not reported
File Name: Active Open

DRAFT

CET DEVELOPMENT (Continued) **S104234154**

HIST CORTESE:

edr_fname:	CET DEVELOPMENT
edr_fadd1:	630 1ST
City,State,Zip:	SAN JOSE, CA 95112
Region:	CORTESE
Facility County Code:	43
Reg By:	LTNKA
Reg Id:	43-2342

CERS:

Name:	CET DEVELOPMENT
Address:	630 S 1ST ST
City,State,Zip:	SAN JOSE, CA 95113
Site ID:	211364
CERS ID:	T0608560823
CERS Description:	Leaking Underground Storage Tank Cleanup Site

Affiliation:

Affiliation Type Desc:	Local Agency Caseworker
Entity Name:	UST CASE WORKER - SANTA CLARA COUNTY LOP
Entity Title:	Not reported
Affiliation Address:	1555 Berger Drive, Suite 300
Affiliation City:	SAN JOSE
Affiliation State:	CA
Affiliation Country:	Not reported
Affiliation Zip:	Not reported
Affiliation Phone:	4089183400

Affiliation Type Desc:	Regional Board Caseworker
Entity Name:	Regional Water Board - SAN FRANCISCO BAY RWQCB (REGION 2)
Entity Title:	Not reported
Affiliation Address:	1515 CLAY ST SUITE 1400
Affiliation City:	OAKLAND
Affiliation State:	CA
Affiliation Country:	Not reported
Affiliation Zip:	Not reported
Affiliation Phone:	Not reported

S102 **SAN JOSE CONVENTION CENTER (SOUTH HALL)** **CA CPS-SLIC** **S108992048**
West **SOUTH MARKET STREET** **CA CERS** **N/A**
1/4-1/2 **SAN JOSE, CA**
0.289 mi.
1527 ft. **Site 1 of 4 in cluster S**

Relative:
Higher

Actual:
97 ft.

CPS-SLIC:

Name:	SAN JOSE CONVENTION CENTER (SOUTH HALL)
Address:	SOUTH MARKET STREET
City,State,Zip:	SAN JOSE, CA
Region:	STATE
Facility Status:	**Open - Inactive**
Status Date:	08/12/2019
Global Id:	SL0608531982
Lead Agency:	SAN FRANCISCO BAY RWQCB (REGION 2)
Lead Agency Case Number:	Not reported
Latitude:	37.331019
Longitude:	-121.888279

DRAFT

SAN JOSE CONVENTION CENTER (SOUTH HALL) (Continued) **S108992048**

Case Type:	Cleanup Program Site
Case Worker:	UUU
Local Agency:	Not reported
RB Case Number:	43S1099
File Location:	Regional Board
Potential Media Affected:	Other Groundwater (uses other than drinking water)
Potential Contaminants of Concern:	* Solvents, Lead, Gasoline
Site History:	This site is a city block which consisted of multiple parcels and that has been redeveloped into an annex of the San Jose Convention Center. The site contains a permanent tent structure. There is groundwater polluted with gasoline and diesel beneath a portion of the site.

Click here to access the California GeoTracker records for this facility:

CERS:

Name:	SAN JOSE CONVENTION CENTER (SOUTH HALL)
Address:	SOUTH MARKET STREET
City,State,Zip:	SAN JOSE, CA
Site ID:	222736
CERS ID:	SL0608531982
CERS Description:	Cleanup Program Site

Affiliation:

Affiliation Type Desc:	Regional Board Caseworker
Entity Name:	Regional Water Board - SAN FRANCISCO BAY RWQCB (REGION 2)
Entity Title:	Not reported
Affiliation Address:	1515 CLAY ST SUITE 1400
Affiliation City:	OAKLAND
Affiliation State:	CA
Affiliation Country:	Not reported
Affiliation Zip:	Not reported
Affiliation Phone:	Not reported

S103 **SAN JOSE MARRIOTT** **CA LUST** **S108219554**
West **301 S MARKET ST** **CA CERS HAZ WASTE** **N/A**
1/4-1/2 **SAN JOSE, CA 95113** **CA CERS TANKS**
0.297 mi. **CA CUPA Listings**
1568 ft. **Site 2 of 4 in cluster S** **CA CERS**
CA HWTS

Relative:
Higher

Actual:
97 ft.

LUST:

Name:	SJRA-HOTEL EAST
Address:	301 S MARKET ST
City,State,Zip:	SAN JOSE, CA 95113
Lead Agency:	SANTA CLARA COUNTY LOP
Case Type:	LUST Cleanup Site
Geo Track:	http://geotracker.waterboards.ca.gov/profile_report.asp?global_id=T0608501186
Global Id:	T0608501186
Latitude:	37.330481
Longitude:	-121.886783
Status:	Completed - Case Closed
Status Date:	10/18/2001
Case Worker:	UST
RB Case Number:	Not reported
Local Agency:	SANTA CLARA COUNTY LOP
File Location:	All Files are on GeoTracker or in the Local Agency Database

DRAFT

SAN JOSE MARRIOTT (Continued) **S108219554**

Local Case Number: Not reported
Potential Media Affect: Other Groundwater (uses other than drinking water)
Potential Contaminants of Concern: Gasoline
Site History: Not reported

LUST:
Global Id: T0608501186
Contact Type: Regional Board Caseworker
Contact Name: Regional Water Board
Organization Name: SAN FRANCISCO BAY RWQCB (REGION 2)
Address: 1515 CLAY ST SUITE 1400
City: OAKLAND
Email: Not reported
Phone Number: Not reported

Global Id: T0608501186
Contact Type: Local Agency Caseworker
Contact Name: UST CASE WORKER
Organization Name: SANTA CLARA COUNTY LOP
Address: 1555 Berger Drive, Suite 300
City: SAN JOSE
Email: Not reported
Phone Number: 4089183400

LUST:
Global Id: T0608501186
Action Type: RESPONSE
Date: 11/05/1984
Action: Other Report / Document

Global Id: T0608501186
Action Type: RESPONSE
Date: 04/11/1990
Action: Other Workplan

Global Id: T0608501186
Action Type: RESPONSE
Date: 06/03/2005
Action: Other Report / Document

Global Id: T0608501186
Action Type: RESPONSE
Date: 09/09/1991
Action: Unauthorized Release Form

Global Id: T0608501186
Action Type: RESPONSE
Date: 04/11/1990
Action: Monitoring Report - Quarterly

Global Id: T0608501186
Action Type: RESPONSE
Date: 01/01/1985
Action: Correspondence

Global Id: T0608501186
Action Type: RESPONSE

DRAFT

SAN JOSE MARRIOTT (Continued) **S108219554**

Date: 03/27/1985
Action: Preliminary Site Assessment Report

Global Id: T0608501186
Action Type: RESPONSE
Date: 09/28/1989
Action: Soil and Water Investigation Report

Global Id: T0608501186
Action Type: RESPONSE
Date: 07/24/1987
Action: Other Report / Document

Global Id: T0608501186
Action Type: RESPONSE
Date: 08/17/2001
Action: Interim Remedial Action Report

Global Id: T0608501186
Action Type: RESPONSE
Date: 06/03/2005
Action: Other Report / Document

Global Id: T0608501186
Action Type: ENFORCEMENT
Date: 09/06/1991
Action: Notice of Responsibility - #39827

Global Id: T0608501186
Action Type: ENFORCEMENT
Date: 12/18/1998
Action: Staff Letter - #25941

Global Id: T0608501186
Action Type: ENFORCEMENT
Date: 01/06/1997
Action: Staff Letter - #25939

Global Id: T0608501186
Action Type: ENFORCEMENT
Date: 06/03/2005
Action: Other Report

Global Id: T0608501186
Action Type: RESPONSE
Date: 02/25/1999
Action: Other Report / Document

Global Id: T0608501186
Action Type: RESPONSE
Date: 02/15/1997
Action: Other Report / Document

Global Id: T0608501186
Action Type: Other
Date: 10/31/1984
Action: Leak Reported

DRAFT

SAN JOSE MARRIOTT (Continued) **S108219554**

Global Id: T0608501186
Action Type: REMEDIATION
Date: 03/27/1985
Action: Pump & Treat (P&T) Groundwater

LUST:
Global Id: T0608501186
Status: Open - Case Begin Date
Status Date: 10/31/1984

Global Id: T0608501186
Status: Open - Remediation
Status Date: 03/27/1985

Global Id: T0608501186
Status: Open - Site Assessment
Status Date: 10/10/1988

Global Id: T0608501186
Status: Open - Site Assessment
Status Date: 08/07/1990

Global Id: T0608501186
Status: Completed - Case Closed
Status Date: 10/18/2001

CERS HAZ WASTE:
Name: SAN JOSE MARRIOTT
Address: 301 S MARKET ST
City,State,Zip: SAN JOSE, CA 95113
Site ID: 64623
CERS ID: 10097317
CERS Description: Hazardous Waste Generator

CERS TANKS:
Name: SAN JOSE MARRIOTT
Address: 301 S MARKET ST
City,State,Zip: SAN JOSE, CA 95113
Site ID: 64623
CERS ID: 10097317
CERS Description: Underground Storage Tank

CUPA SANTA CLARA:
Name: SAN JOSE MARRIOTT
Address: 301 S MARKET ST
City,State,Zip: SAN JOSE, CA 95113
Region: SANTA CLARA
PE#: 2202
Program Description: GENERATES < 100 KG/YR
Program Identifier: DEH PERMIT-HAZ WASTE GENERATOR PROGRAM
Latitude: 37.330376
Longitude: -121.88799
Record ID: PR0375113
Facility ID: FA0256813

DRAFT

SAN JOSE MARRIOTT (Continued) **S108219554**

Name: SAN JOSE MARRIOTT
Address: 301 S MARKET ST
City,State,Zip: SAN JOSE, CA 95113
Region: SANTA CLARA
PE#: 2399
Program Description: UNDERGROUND STORAGE TANK PROGRAM RECORD
Program Identifier: Not reported
Latitude: 37.330376
Longitude: -121.88799
Record ID: PR0398167
Facility ID: FA0256813

Name: SAN JOSE MARRIOTT
Address: 301 S MARKET ST
City,State,Zip: SAN JOSE, CA 95113
Region: SANTA CLARA
PE#: BP01
Program Description: HMBP FACILITY, 1-3 CHEMICALS
Program Identifier: DEH PERMIT-HAZ MAT BUSINESS PLAN PROGRAM
Latitude: 37.330376
Longitude: -121.88799
Record ID: PR0398168
Facility ID: FA0256813

CERS:
Name: SAN JOSE MARRIOTT
Address: 301 S MARKET ST
City,State,Zip: SAN JOSE, CA 95113
Site ID: 64623
CERS ID: 10097317
CERS Description: Chemical Storage Facilities

Violations:
Site ID: 64623
Site Name: SAN JOSE MARRIOTT
Violation Date: 03-20-2017
Citation: HSC 6.7 25291(a)(1) - California Health and Safety Code, Chapter 6.7, Section(s) 25291(a)(1)
Violation Description: Failure to construct, operate, and maintain primary containment as product-tight.
Violation Notes: _____ Diesel was observed to be pooling the piping sump and pipe transition sump during todayG s inspection. In aggregate, approximately 0.5 gallons of diesel was removed from the piping sump and pipe transition pump. Diesel has previously been observed in the pipe transition sump during the 3/23/2015 and 3/22/2016 inspections and in the piping sump during the 3/23/2015 inspection. Per maintenance records and Ms. WalkerG s statements, no repairs or corrective actions have been taken to repair the piping. IMMEDIATELY begin investigating the source of the fuel leak and submit a work plan for any necessary repairs to HMCD for review. Depending on the scope of work necessary, a permit from HMCD may be required for the repairs. THIS IS A CONTINUOUS, REPEAT, AND UNCORRECTED CLASS I VIOLATION FROM THE OFFICIAL NOTICE OF INSPECTION REPORT ISSUED ON 3/22/2016 AND A CONTINUOUS, REPEAT, AND UNCORRECTED CLASS II VIOLATION THE [Truncated]
Violation Division: Santa Clara County Environmental Health
Violation Program: UST

DRAFT

SAN JOSE MARRIOTT (Continued) **S108219554**

Violation Source: CERS

Site ID: 64623
Site Name: SAN JOSE MARRIOTT
Violation Date: 03-22-2016
Citation: HSC 6.75 25299.30-25299.34 - California Health and Safety Code, Chapter 6.75, Section(s) 25299.30-25299.34
Violation Description: Failure to submit and maintain complete and current Certification of Financial Responsibility or other mechanism of financial assurance.
Violation Notes: Certification of Financial Responsibility (CFR) has not been updated as instructed in the 3/24/2015 Notice of Inspection (NOI). Submit an updated CFR to CERS. Ensure the CFR is updated annually with the current policy number and term of the insurance policy. Also submit or have available for review the current insurance policy showing the proper endorsement language as noted below.
Violation Division: Santa Clara County Environmental Health
Violation Program: UST
Violation Source: CERS

Site ID: 64623
Site Name: SAN JOSE MARRIOTT
Violation Date: 03-27-2019
Citation: HSC 6.5 Multiple - California Health and Safety Code, Chapter 6.5, Section(s) Multiple
Violation Description: Hazardous Waste Generator Program - Administration/Documentation - General
Violation Notes: This is an uncorrected and repeat Class I violation. Facility has not submitted any response to hazardous waste violations cited in Official Notice of Inspection dated 3/13/2018, 3/20/2017, and 3/24/2015.
Violation Division: Santa Clara County Environmental Health
Violation Program: HW
Violation Source: CERS

Site ID: 64623
Site Name: SAN JOSE MARRIOTT
Violation Date: 03-10-2020
Citation: HSC 6.7 25284(a)(3)(A)&(B) - California Health and Safety Code, Chapter 6.7, Section(s) 25284(a)(3)(A)&(B)
Violation Description: Failure to implement or maintain a written agreement between the UST owner and operator.
Violation Notes: Returned to compliance on 10/08/2020. This is an uncorrected and repeat Class II violation. The G Underground Storage Tanks Owner/Operator AgreementG submitted via CERS on 3/23/2019 is deficient since it does not identify the UST owner or UST operator. Prepare and submit a corrected written agreement.
Violation Division: Santa Clara County Environmental Health
Violation Program: UST
Violation Source: CERS

Site ID: 64623
Site Name: SAN JOSE MARRIOTT
Violation Date: 03-13-2018
Citation: 23 CCR 16 2641(h) - California Code of Regulations, Title 23, Chapter 16, Section(s) 2641(h)
Violation Description: Failure to have an approved UST Response Plan.

DRAFT

SAN JOSE MARRIOTT (Continued) **S108219554**

Violation Notes:	UST information submitted via CERS on 3/13/2018 is missing the required UST Response Plan. The plan submitted via CERS on 4/2/2014 has not been revised and electronically submitted via CERS as required within 30 days of the change in responsible persons.
Violation Division:	Santa Clara County Environmental Health
Violation Program:	UST
Violation Source:	CERS
Site ID:	64623
Site Name:	SAN JOSE MARRIOTT
Violation Date:	03-18-2021
Citation:	23 CCR 16 2712(f) - California Code of Regulations, Title 23, Chapter 16, Section(s) 2712(f)
Violation Description:	Failure to implement the corrections specified in the inspection report within 30 days of receiving an inspection report from either the UPA or special inspector.
Violation Notes:	No responses were received for the Notice of Inspections dated 4/2/2019, and 3/10/2020.
Violation Division:	Santa Clara County Environmental Health
Violation Program:	UST
Violation Source:	CERS
Site ID:	64623
Site Name:	SAN JOSE MARRIOTT
Violation Date:	03-24-2015
Citation:	22 CCR 23 66273.34 - California Code of Regulations, Title 22, Chapter 23, Section(s) 66273.34
Violation Description:	Failure to properly label the following categories of universal waste as: 1) Each batteries or the container in which the batteries are contained as "Universal Waste-Battery(ies)". 2) Each mercury-containing equipment or the container in which the mercury-containing equipment is contained as "Universal Waste -Mercury-Containing Equipment". 3) Each Florescent lamp or the container or package in which the lamps are contained as "Universal Waste-Lamp(s)". 4) Each electronic devices or the container or pallet in or on which the electronic devices are contained as "Universal Waste-Electronic Device(s)". 5) Each CRTs or the container or pallet in or on which the CRTs are contained as "Universal Waste-CRT(s)". 6) A container of CRT glass shall be labeled or marked clearly with the following phrase: "Universal Waste-CRT glass". 7) In lieu of labeling individual electronic devices, CRTs, and/or containers of CRT glass pursuant to subsections d) through f) of this section, a universal waste handler may combine, package, and accumulate those universal wastes in appropriate containers or within a designated area demarcated by boundaries that are clearly labeled with the applicable portion(s) of the following phrase: "Universal Waste-Electronic Device(s)/Universal Waste - CRT(s)/Universal Waste-CRT Glass".
Violation Notes:	Mark all containers holding Universal Waste with the words, "UNIVERSAL WASTE - LAMPS" (for used fluorescent lamp tubes and bulbs) or "UNIVERSAL WASTE - BATTERIES" (for consumer-type batteries). Either implement an inventory system (e.g., log) to keep track of Universal waste container accumulation times or mark each container with the initial date of accumulation.
Violation Division:	Santa Clara County Environmental Health
Violation Program:	HW
Violation Source:	CERS

DRAFT

SAN JOSE MARRIOTT (Continued) **S108219554**

Site ID: 64623
Site Name: SAN JOSE MARRIOTT
Violation Date: 03-14-2018
Citation: HSC 6.95 25508(a)(1) - California Health and Safety Code, Chapter 6.95, Section(s) 25508(a)(1)
Violation Description: Failure to complete and electronically submit the Business Activities Page and/or Business Owner Operator Identification Page.
Violation Notes: This is an uncorrected violation originally cited on 3/24/2015. The information submitted via CERS on 3/13/2018 still does not correctly identify the legal entity that operates the hotel.
Violation Division: Santa Clara County Environmental Health
Violation Program: HMRRP
Violation Source: CERS

Site ID: 64623
Site Name: SAN JOSE MARRIOTT
Violation Date: 03-18-2021
Citation: HSC 6.7 25284 - California Health and Safety Code, Chapter 6.7, Section(s) 25284
Violation Description: Failure to obtain a valid permit to operate from the UPA including but not limited to unpaid permit fees.
Violation Notes: This is an uncorrected and repeat Class I violation. This facility's UST Permit to Operate cannot be issued until the facility is in compliance with UST requirements. Permit will be issued after all UST violations noted below have been corrected.
Violation Division: Santa Clara County Environmental Health
Violation Program: UST
Violation Source: CERS

Site ID: 64623
Site Name: SAN JOSE MARRIOTT
Violation Date: 03-07-2014
Citation: 23 CCR 16 2712(i) - California Code of Regulations, Title 23, Chapter 16, Section(s) 2712(i)
Violation Description: Failure to submit, obtain approval, or maintain a complete/accurate response plan.
Violation Notes: Returned to compliance on 04/10/2014. The 2/21/2014 CERS submittal has a response plan with Isaac Harris as the primary Responsible Person. Please update the Response Plan with the current Responsible Person and submit in CERS.
Violation Division: Santa Clara County Environmental Health
Violation Program: UST
Violation Source: CERS

Site ID: 64623
Site Name: SAN JOSE MARRIOTT
Violation Date: 03-10-2020
Citation: 23 CCR 16 2712(b)(2) - California Code of Regulations, Title 23, Chapter 16, Section(s) 2712(b)(2)
Violation Description: Failure to maintain monitoring records for release detection and/or maintain records of appropriate follow-up actions.
Violation Notes: Returned to compliance on 10/08/2020. L1 fuel alarms on 9/20/19 and 9/24/19 were documented in the DUSTO report but are missing maintenance records addressing these alarms.
Violation Division: Santa Clara County Environmental Health

DRAFT

SAN JOSE MARRIOTT (Continued) **S108219554**

Violation Program: UST
Violation Source: CERS

Site ID: 64623
Site Name: SAN JOSE MARRIOTT
Violation Date: 03-10-2020
Citation: HSC 6.7 25284 - California Health and Safety Code, Chapter 6.7, Section(s) 25284
Violation Description: Failure to obtain a valid permit to operate from the UPA including but not limited to unpaid permit fees.
Violation Notes: This is an uncorrected and repeat Class I violation. This facility's UST Permit to Operate cannot be issued until the facility is in compliance with UST requirements. Permit will be issued after all UST violations noted below have been corrected.
Violation Division: Santa Clara County Environmental Health
Violation Program: UST
Violation Source: CERS

Site ID: 64623
Site Name: SAN JOSE MARRIOTT
Violation Date: 03-14-2018
Citation: HSC 6.95 25508(a)(1) - California Health and Safety Code, Chapter 6.95, Section(s) 25508(a)(1)
Violation Description: Failure to complete and electronically submit a business plan when storing/handling a hazardous material at or above reportable quantities.
Violation Notes: You failed to electronically submit a corrected HMBP within 30 days of notification from HMCD that the HMBP is deficient. Hazardous Materials Inventory information submitted via CERS on 2/21/2014 was G Not AcceptedG and corrective action guidance was provided via CERS on 3/24/2015, but updated information was not submitted until 3/31/2018. Review the G Comments by regulatorG associated with all reviewed submittals when emails from CERS associated with G AcceptedG and G Not AcceptedG submittals are received.
Violation Division: Santa Clara County Environmental Health
Violation Program: HMRRP
Violation Source: CERS

Site ID: 64623
Site Name: SAN JOSE MARRIOTT
Violation Date: 03-20-2017
Citation: 23 CCR 16 2712(b) - California Code of Regulations, Title 23, Chapter 16, Section(s) 2712(b)
Violation Description: Failure to maintain records of repairs, lining, and upgrades on site, or off site if approved by the CUPA, for the life of the UST.
Violation Notes: No annual monitoring system certifications from the past 5 years and no spill bucket test reports and secondary containment test reports from the past 3 years are available for review. Ensure that annual monitoring system certification reports are maintained on-site for 5 years and that spill bucket test reports and secondary containment test reports are maintained on-site for 3 years.
Violation Division: Santa Clara County Environmental Health
Violation Program: UST
Violation Source: CERS

DRAFT

SAN JOSE MARRIOTT (Continued) **S108219554**

Site ID:	64623
Site Name:	SAN JOSE MARRIOTT
Violation Date:	04-02-2019
Citation:	23 CCR 16 2712(b)(1)(G) - California Code of Regulations, Title 23, Chapter 16, Section(s) 2712(b)(1)(G)
Violation Description:	Failure to comply with one or more of the following overfill prevention equipment requirements: Alert the transfer operator when the tank is 90 percent full by restricting the flow into the tank or triggering an audible and visual alarm; or Restrict delivery of flow to the tank at least 30 minutes before the tank overfills, provided the restriction occurs when the tank is filled to no more than 95 percent of capacity; and activate an audible alarm at least five minutes before the tank overfills; or Provide positive shut-off of flow to the tank when the tank is filled to no more than 95 percent of capacity; or Provide positive shut-off of flow to the tank so that none of the fittings located on the top of the tank are exposed to product due to overfilling. Install/retrofit overfill prevention equipment that does not use flow restrictors on vent piping to meet overfill prevention equipment requirements when the overfill prevention equipment is installed, repaired, or replaced on and after October 1,- 2018. For USTs installed before October 1, 2018, perform an inspection by October 13, 2018 and every 36 months thereafter. For USTs installed on and after October- 1,- 2018, perform an inspection at installation and every 36 months thereafter. Inspected within 30 days after a repair to the overfill prevention equipment. Inspected using an applicable manufacturer guidelines, industry codes, engineering standards, or a method approved by a professional engineer. Inspected by a certified UST service technician. Maintain records of overfill prevention equipment inspection for 36 months.
Violation Notes:	Inspection of overfill prevention equipment was due by 10/13/2018 and was not done until 3/20/2019. The next every-36-month inspection is due no later than October of 2021. Recommend you schedule it to occur at the time of the March 2021 monitoring system certification testing.
Violation Division:	Santa Clara County Environmental Health
Violation Program:	UST
Violation Source:	CERS

Site ID:	64623
Site Name:	SAN JOSE MARRIOTT
Violation Date:	03-07-2014
Citation:	23 CCR 16 2715(b) - California Code of Regulations, Title 23, Chapter 16, Section(s) 2715(b)
Violation Description:	Failure to submit statement of UST compliance and/or Designated Operator current certification.
Violation Notes:	Returned to compliance on 04/10/2014.
	Facility has a DUSTO Identification form indicating a change in DUSTO on file. Sign and upload the DUSTO Identification form to CERS. Submit an new form in CERS within 30 days of change of the identification of the DUSTO.
Violation Division:	Santa Clara County Environmental Health
Violation Program:	UST
Violation Source:	CERS

Site ID:	64623
Site Name:	SAN JOSE MARRIOTT

DRAFT

SAN JOSE MARRIOTT (Continued) **S108219554**

Violation Date: 03-24-2015
Citation: HSC 6.7 25286(a) - California Health and Safety Code, Chapter 6.7, Section(s) 25286(a)
Violation Description: Failure to submit an complete and accurate application for a permit to operate an underground storage tank, or for renewal of the permit.
Violation Notes: Permit application information submitted via cers website on 4/2/2014 does not identify UST operator. Resubmit within 30 days identifying operator as Marriott Hotel Services, Inc.
Violation Division: Santa Clara County Environmental Health
Violation Program: UST
Violation Source: CERS

Site ID: 64623
Site Name: SAN JOSE MARRIOTT
Violation Date: 03-22-2016
Citation: 23 CCR 16 2631.1 - California Code of Regulations, Title 23, Chapter 16, Section(s) 2631.1
Violation Description: UST system is not made of or lined with materials that are compatible with the substance stored in the underground storage tank system.
Violation Notes: _____ Observed diesel in the transition sump and there is no record of repairs requested in the 3/24/2015 inspection report. Submit any repair documentation and a retroactive permit application package as required. _____
Violation Division: Santa Clara County Environmental Health
Violation Program: UST
Violation Source: CERS

Site ID: 64623
Site Name: SAN JOSE MARRIOTT
Violation Date: 03-24-2015
Citation: HSC 6.95 25508(a)(1) - California Health and Safety Code, Chapter 6.95, Section(s) 25508(a)(1)
Violation Description: Failure to complete and electronically submit a site map with all required content.
Violation Notes: Maps submitted via CERS website on 2/21/2014 are illegible and incomplete. Correct and resubmit within 30 days.
Violation Division: Santa Clara County Environmental Health
Violation Program: HMRRP
Violation Source: CERS

Site ID: 64623
Site Name: SAN JOSE MARRIOTT
Violation Date: 03-20-2017
Citation: 23 CCR 16 2641(a) - California Code of Regulations, Title 23, Chapter 16, Section(s) 2641(a)
Violation Description: Failure of leak detection equipment to be located such that equipment is capable of detecting a leak at the earliest possible opportunity.
Violation Notes: _____ The Veeder-Root 794380-208 sensor was observed to be in a location that does not provide the earliest opportunity of leak detection. The sensorG s improper location was verified by the fact that the diesel accumulating in the sump was at a different location than the sensor (i.e. the sensor was dry while there was diesel in the sump). The sensor was re-located to a location that provides leak detection at the earliest opportunity. This violation was corrected at the time of inspection. NO FURTHER ACTION IS NEEDED. However, ensure that the

DRAFT

SAN JOSE MARRIOTT (Continued) **S108219554**

sensor remains in the proper location.

Violation Division:	Santa Clara County Environmental Health
Violation Program:	UST
Violation Source:	CERS
Site ID:	64623
Site Name:	SAN JOSE MARRIOTT
Violation Date:	03-10-2020
Citation:	23 CCR 16 2715(c)(2) - California Code of Regulations, Title 23, Chapter 16, Section(s) 2715(c)(2)
Violation Description:	Failure to have at least one facility employee present during operating hours that has been trained in the proper operation and maintenance of the UST system by a designated operator (DO).
Violation Notes:	Returned to compliance on 10/08/2020. Training has not taken place in the past 12 months.
Violation Division:	Santa Clara County Environmental Health
Violation Program:	UST
Violation Source:	CERS
Site ID:	64623
Site Name:	SAN JOSE MARRIOTT
Violation Date:	04-02-2019
Citation:	HSC 6.7 25284, 25286 - California Health and Safety Code, Chapter 6.7, Section(s) 25284, 25286
Violation Description:	Failure to submit a complete and accurate application for a permit to operate a UST, or for renewal of the permit.
Violation Notes:	The UST Facility Information submitted via CERS on 3/23/2019 states that the UST permit holder will be the tank operator, Marriott International, Inc. Based on the discussion during this inspection on 3/27/2019, the permit holder should be the tank owner, CWI 2 G San Jose Hotel, LP. Submit revised UST Facility Information.
Violation Division:	Santa Clara County Environmental Health
Violation Program:	UST
Violation Source:	CERS
Site ID:	64623
Site Name:	SAN JOSE MARRIOTT
Violation Date:	03-27-2019
Citation:	HSC 6.7 25284 - California Health and Safety Code, Chapter 6.7, Section(s) 25284
Violation Description:	Failure to obtain a valid permit to operate from the UPA including but not limited to unpaid permit fees.
Violation Notes:	This is an uncorrected violation. This facility's UST Permit to Operate cannot be issued until the facility is in compliance with UST requirements. Permit will be issued after all UST violations noted below have been corrected.
Violation Division:	Santa Clara County Environmental Health
Violation Program:	UST
Violation Source:	CERS
Site ID:	64623
Site Name:	SAN JOSE MARRIOTT
Violation Date:	03-20-2017
Citation:	HSC 6.95 25508(a)(1) - California Health and Safety Code, Chapter 6.95, Section(s) 25508(a)(1)
Violation Description:	Failure to annually review and electronically certify that the

DRAFT

SAN JOSE MARRIOTT (Continued) **S108219554**

business plan is complete and accurate on or before the annual due date.

Violation Notes: Returned to compliance on 08/24/2018.

The facility has not reviewed and submitted a complete HMBP on CERS since 2/21/2014, as noted in the 3/24/2015 and 3/22/2016 Official Notice of Inspection Reports. Ensure all items noted in the 3/24/2015 inspection report are addressed and submit a complete HMBP to CERS. Ensure that the HMBP is properly updated within 30 days of changes to personnel, chemicals stored, and operations. Ensure that the HMBP is certified at least annually and all hazardous materials/wastes at or above HMBP reportable thresholds are included. If you would like assistance with your HMBP submittal, contact Molly Pritz at molly.pritz@cep.sccgov.org or Michelle Santos at (408)918-1981. THIS VIOLATION HAS BEEN ESCALATED TO A CLASS I VIOLATION AS THIS IS A CONTINUOUS, REPEAT, AND UNCORRECTED CLASS II VIOLATION FROM THE OFFICIAL NOTICE OF INSPECTION REPORT ISSUED ON 3/22/2016 AND A CONTINUOUS, REPEAT, AND UNCORRECTED MINOR VIOLATION FROM [Truncated]

Violation Division: Santa Clara County Environmental Health
Violation Program: HMRRP
Violation Source: CERS

Site ID: 64623
Site Name: SAN JOSE MARRIOTT
Violation Date: 03-22-2016
Citation: 23 CCR 16 2641(a) - California Code of Regulations, Title 23, Chapter 16, Section(s) 2641(a)
Violation Description: Failure of sensor to be located in the proper position/location.
Violation Notes: The brass couplings in the piping sump and the transition sump have their schrader valves removed but they are still oriented on the top of the pipe, not downwards as noted in the 3/24/2015 report. The openings must be on the bottom half (between the 3 and 9 o'clock positions)

Violation Division: Santa Clara County Environmental Health
Violation Program: UST
Violation Source: CERS

Site ID: 64623
Site Name: SAN JOSE MARRIOTT
Violation Date: 03-20-2017
Citation: HSC 6.5 Multiple - California Health and Safety Code, Chapter 6.5, Section(s) Multiple
Violation Description: Hazardous Waste Generator Program - Administration/Documentation - General
Violation Notes: No written response with the corrective actions taken to the violations cited in the Official Notice of Inspection Reports issued on 3/24/2015 and 3/22/2016 have been submitted to HMCD. A copy of both reports were provided during todayG s inspection. THIS VIOLATION HAS BEEN ESCALATED TO A CLASS I VIOLATION AS THIS IS A CONTINUOUS, REPEAT, AND UNCORRECTED CLASS II VIOLATION FROM THE OFFICIAL NOTICE OF INSPECTION REPORT ISSUED ON 3/22/2016. ALL CLASS I VIOLATIONS REQUIRE IMMEDIATE CORRECTIVE ACTION.

Violation Division: Santa Clara County Environmental Health
Violation Program: HW

DRAFT

SAN JOSE MARRIOTT (Continued) **S108219554**

Violation Source: CERS

Site ID: 64623
Site Name: SAN JOSE MARRIOTT
Violation Date: 03-07-2014
Citation: HSC 6.7 25281.5(b)(3) - California Health and Safety Code, Chapter 6.7, Section(s) 25281.5(b)(3)
Violation Description: Failure to conduct daily visual inspections each time the tank is operated, but not less than monthly, and maintain a log of inspection results for review of the CUPA.
Violation Notes: Returned to compliance on 04/10/2014.

The single-wall section of piping at the generator on the 27th floor did not have documented inspections for 11/2013, 12/2013, 1/2014 or 2/2014. Ensure the once-a-month minimum inspections are performed and documented and the documentation is available for review.

Violation Division: Santa Clara County Environmental Health
Violation Program: UST
Violation Source: CERS

Site ID: 64623
Site Name: SAN JOSE MARRIOTT
Violation Date: 04-02-2019
Citation: 23 CCR 16 2641(h) - California Code of Regulations, Title 23, Chapter 16, Section(s) 2641(h)
Violation Description: Failure to have an approved UST Monitoring Plan.
Violation Notes: The UST Monitoring Plan submitted via CERS on 3/23/2019 incorrectly states that the suction piping meets exemption criteria. This facilityG s piping does NOT meet exemption criteria. Change Suction Piping Meets Exemption Criteria back to G NoG and resubmit.
Violation Division: Santa Clara County Environmental Health
Violation Program: UST
Violation Source: CERS

Site ID: 64623
Site Name: SAN JOSE MARRIOTT
Violation Date: 03-27-2019
Citation: HSC 6.95 25505(a)(4) - California Health and Safety Code, Chapter 6.95, Section(s) 25505(a)(4)
Violation Description: Failure to provide initial and annual training to all employees in safety procedures in the event of a release or threatened release of a hazardous material or failure to document and maintain training records for a minimum of three years.
Violation Notes: No annual training in safety procedures has been documented. Ensure that annual training for employees covers all the content in the Hazardous Materials Business Plan and is documented.
Violation Division: Santa Clara County Environmental Health
Violation Program: HMRRP
Violation Source: CERS

Site ID: 64623
Site Name: SAN JOSE MARRIOTT
Violation Date: 03-24-2015
Citation: 23 CCR 16 2638 - California Code of Regulations, Title 23, Chapter 16, Section(s) 2638
Violation Description: Failure to test leak detection equipment as required every 12 months

DRAFT

SAN JOSE MARRIOTT (Continued) **S108219554**

	(VPH, sensor, LLD, ATG, etc.) and/or submit monitoring system certification to the CUPA within 30 days of completion of the test
Violation Notes:	Reports documenting testing done on 3/11/2013 and 3/7/2014 have not been submitted.
Violation Division:	Santa Clara County Environmental Health
Violation Program:	UST
Violation Source:	CERS
Site ID:	64623
Site Name:	SAN JOSE MARRIOTT
Violation Date:	03-24-2015
Citation:	19 CCR 6.95 25508(a)(1) - California Code of Regulations, Title 19, Chapter 6.95, Section(s) 25508(a)(1)
Violation Description:	Failure to complete and electronically submit the Business Activities Page and/or Business Owner Operator Identification Page.
Violation Notes:	HMBP does not identify the entity that operates the hotel. Revise the "Identification" (i.e., Operator) information and resubmit within 30 days.
Violation Division:	Santa Clara County Environmental Health
Violation Program:	HMRRP
Violation Source:	CERS
Site ID:	64623
Site Name:	SAN JOSE MARRIOTT
Violation Date:	03-22-2016
Citation:	23 CCR 16 2715(a) - California Code of Regulations, Title 23, Chapter 16, Section(s) 2715(a)
Violation Description:	Failure to submit statement of UST compliance and/or Designated Operator certification.
Violation Notes:	_____ The facility has not submitted an up-to-date listing of the Designated Operator Identification and Statement of Compliance, as directed in the 3/24/2015 inspection report. Submit the form to CERS and ensure any changes to Designated Operator personnel are submitted within 30 days. _____
Violation Division:	Santa Clara County Environmental Health
Violation Program:	UST
Violation Source:	CERS
Site ID:	64623
Site Name:	SAN JOSE MARRIOTT
Violation Date:	03-13-2018
Citation:	HSC 6.7 25284 - California Health and Safety Code, Chapter 6.7, Section(s) 25284
Violation Description:	Failure to obtain a valid permit to operate from the UPA including but not limited to unpaid permit fees.
Violation Notes:	This is an uncorrected violation. This facility's UST Permit to Operate cannot be issued until the facility is in compliance with UST requirements. Permit will be issued after all UST violations noted below have been corrected.
Violation Division:	Santa Clara County Environmental Health
Violation Program:	UST
Violation Source:	CERS
Site ID:	64623
Site Name:	SAN JOSE MARRIOTT
Violation Date:	03-14-2018

DRAFT

SAN JOSE MARRIOTT (Continued) **S108219554**

Citation:	HSC 6.95 25508(a)(1) - California Health and Safety Code, Chapter 6.95, Section(s) 25508(a)(1)
Violation Description:	Failure to annually review and electronically certify that the business plan is complete and accurate on or before the annual due date.
Violation Notes:	This is a repeat violation. Despite being repeatedly being directed to certify your HMBP annually, no Hazardous Materials Inventory or Emergency Response and Training Plans information was electronically submitted via CERS between 2/21/2014 and 3/13/2018. The information submitted on 3/13/2018 will be reviewed and the submittal status updated. Certify your HMBP every 12 months as required.
Violation Division:	Santa Clara County Environmental Health
Violation Program:	HMRRP
Violation Source:	CERS
Site ID:	64623
Site Name:	SAN JOSE MARRIOTT
Violation Date:	03-24-2015
Citation:	HSC 6.7 25281.5(b)(3) - California Health and Safety Code, Chapter 6.7, Section(s) 25281.5(b)(3)
Violation Description:	Failure to conduct daily visual inspections each time the tank is operated, but not less than monthly, and maintain a log of inspection results for review of the CUPA.
Violation Notes:	Marriott's "Daily Check of Emergency Generator Diesel Fuel System Leak Detection Monitoring System, Aboveground Piping and Day Tanks" log has not been completed since October of 2013.
Violation Division:	Santa Clara County Environmental Health
Violation Program:	UST
Violation Source:	CERS
Site ID:	64623
Site Name:	SAN JOSE MARRIOTT
Violation Date:	03-14-2018
Citation:	HSC 6.95 25508(a)(1) - California Health and Safety Code, Chapter 6.95, Section(s) 25508(a)(1)
Violation Description:	Failure to complete and electronically submit a site map with all required content.
Violation Notes:	This is an uncorrected violation originally cited on 3/24/2015. The only map submitted via CERS on 3/13/2018 is the UST Monitoring Site Plan. You must include maps showing the overall facility layout and the location of the standby generatorG s day tank (see instructions below).
Violation Division:	Santa Clara County Environmental Health
Violation Program:	HMRRP
Violation Source:	CERS
Site ID:	64623
Site Name:	SAN JOSE MARRIOTT
Violation Date:	03-24-2015
Citation:	HSC 6.7 25284(a)(3) - California Health and Safety Code, Chapter 6.7, Section(s) 25284(a)(3)
Violation Description:	Failure to submit, maintain, or implement an owner/operator written agreement.
Violation Notes:	Not reported
Violation Division:	Santa Clara County Environmental Health
Violation Program:	UST
Violation Source:	CERS

DRAFT

SAN JOSE MARRIOTT (Continued) **S108219554**

Site ID:	64623
Site Name:	SAN JOSE MARRIOTT
Violation Date:	03-24-2015
Citation:	23 CCR 16 2631.1 - California Code of Regulations, Title 23, Chapter 16, Section(s) 2631.1
Violation Description:	UST system is not made of or lined with materials that are compatible with the substance stored in the underground storage tank system.
Violation Notes:	Secondary pipe for new supply line was found to be full of fuel when Schrader valve core in the tank top piping sump was removed today. Released fuel was also observed pooled in the piping transition sump. Released fuel was pumped out of the sumps today. Disregard directive below to immediately cease storing hazardous materials in the UST, but investigate the cause of the releases and obtain a repair permit as directed below. [Note: This project can be done as an amendment to existing pipe repair Service Request # SR0842955 for which the repair permit fee was paid on Invoice # IN1037896 by CalPhase Construction, Inc.]
Violation Division:	Santa Clara County Environmental Health
Violation Program:	UST
Violation Source:	CERS
Site ID:	64623
Site Name:	SAN JOSE MARRIOTT
Violation Date:	03-24-2015
Citation:	HSC 6.95 25508.2 - California Health and Safety Code, Chapter 6.95, Section(s) 25508.2
Violation Description:	Failure to annually review and electronically certify that the business plan is complete, accurate, and up-to-date.
Violation Notes:	Annual certification of this facility's HMBP is due in October each year. Last submittal was made on 2/21/2014.
Violation Division:	Santa Clara County Environmental Health
Violation Program:	HMRRP
Violation Source:	CERS
Site ID:	64623
Site Name:	SAN JOSE MARRIOTT
Violation Date:	03-13-2018
Citation:	23 CCR 16 2712(f) - California Code of Regulations, Title 23, Chapter 16, Section(s) 2712(f)
Violation Description:	Failure to implement the corrections specified in the inspection report within 30 calendar days of receiving an inspection report from either the UPA or special inspector.
Violation Notes:	This is an uncorrected and repeat violation. Submit written responses to all UST violations cited in the Official Notices of Inspection dated 3/20/2017, 3/22/2016 and 3/24/2015.
Violation Division:	Santa Clara County Environmental Health
Violation Program:	UST
Violation Source:	CERS
Site ID:	64623
Site Name:	SAN JOSE MARRIOTT
Violation Date:	03-10-2020
Citation:	23 CCR 16 2712(f) - California Code of Regulations, Title 23, Chapter 16, Section(s) 2712(f)
Violation Description:	Failure to implement the corrections specified in the inspection report within 30 days of receiving an inspection report from either the UPA or special inspector.

DRAFT

SAN JOSE MARRIOTT (Continued) **S108219554**

Violation Notes: No response was received for the Notice of Inspection dated 4/2/2019.
Violation Division: Santa Clara County Environmental Health
Violation Program: UST
Violation Source: CERS

Site ID: 64623
Site Name: SAN JOSE MARRIOTT
Violation Date: 03-20-2017
Citation: 23 CCR 16 2712(f) - California Code of Regulations, Title 23, Chapter 16, Section(s) 2712(f)
Violation Description: Failure to implement the corrections specified in the inspection report within 30 calendar days of receiving an inspection report from either the CUPA or special inspector.
Violation Notes: No written response with the corrective actions taken to the violations cited in the Official Notice of Inspection Reports issued on 3/24/2015 and 3/22/2016 have been submitted to HMCD. A copy of both reports were provided during todayG s inspection. THIS VIOLATION HAS BEEN ESCALATED TO A CLASS I VIOLATION AS THIS IS A CONTINUOUS, REPEAT, AND UNCORRECTED CLASS II VIOLATION FROM THE OFFICIAL NOTICE OF INSPECTION REPORT ISSUED ON 3/22/2016. ALL CLASS I VIOLATIONS REQUIRE IMMEDIATE CORRECTIVE ACTION.
Violation Division: Santa Clara County Environmental Health
Violation Program: UST
Violation Source: CERS

Site ID: 64623
Site Name: SAN JOSE MARRIOTT
Violation Date: 03-13-2018
Citation: 23 CCR 16 2712(b) - California Code of Regulations, Title 23, Chapter 16, Section(s) 2712(b)
Violation Description: Failure to maintain records of repairs, lining, and upgrades on site, or off site if approved by the UPA, for the life of the UST.
Violation Notes: This is an uncorrected Minor violation that has been elevated to Class II. No Monitoring System Certification forms, spill bucket test reports, reports documenting periodic secondary containment testing, or other UST system maintenance records are available on-site. Keep all UST system maintenance records available for review during inspections as specified below.
Violation Division: Santa Clara County Environmental Health
Violation Program: UST
Violation Source: CERS

Site ID: 64623
Site Name: SAN JOSE MARRIOTT
Violation Date: 03-24-2015
Citation: HSC 6.7 25284 - California Health and Safety Code, Chapter 6.7, Section(s) 25284
Violation Description: Failure to obtain and maintain a valid operation permit from the CUPA.
Violation Notes: Not reported
Violation Division: Santa Clara County Environmental Health
Violation Program: UST
Violation Source: CERS

Site ID: 64623
Site Name: SAN JOSE MARRIOTT

DRAFT

SAN JOSE MARRIOTT (Continued) **S108219554**

Violation Date:	03-10-2020
Citation:	23 CCR 16 2636(f)(1) - California Code of Regulations, Title 23, Chapter 16, Section(s) 2636(f)(1)
Violation Description:	Failure of the double-walled pressurized piping to be continuously monitored with a system that activates an audible and visual alarm or stops flow at the dispenser when a leak is detected.
Violation Notes:	Returned to compliance on 03/10/2020. The pump room sump sensor (VR 794380-208) did not go into alarm when tested. The service technician cleaned the sensor and retested. This functioned as required and no further action is needed.
Violation Division:	Santa Clara County Environmental Health
Violation Program:	UST
Violation Source:	CERS
Site ID:	64623
Site Name:	SAN JOSE MARRIOTT
Violation Date:	04-02-2019
Citation:	HSC 6.95 25508(a)(1) - California Health and Safety Code, Chapter 6.95, Section(s) 25508(a)(1)
Violation Description:	Failure to complete and electronically submit a business plan when storing/handling a hazardous material at or above reportable quantities.
Violation Notes:	Facility was directed on 3/14/2018 to submit a revised HMBP. Revised HMBP was not submitted until 8/24/2018.
Violation Division:	Santa Clara County Environmental Health
Violation Program:	HMRRP
Violation Source:	CERS
Site ID:	64623
Site Name:	SAN JOSE MARRIOTT
Violation Date:	03-14-2018
Citation:	HSC 6.95 25508.1(a)-(f) - California Health and Safety Code, Chapter 6.95, Section(s) 25508.1(a)-(f)
Violation Description:	Failure to electronically update business plan within 30 days of any one of the following events: A 100 percent or more increase in the quantity of a previously disclosed material. Any handling of a previously undisclosed hazardous materials at or above reportable quantities. A change of business address, business ownership, or business name. A substantial change in the handler's operations that requires modification to any portion of the business plan.
Violation Notes:	This is a repeat violation. The HMBP was not revised and submitted within 30 days of change in ownership of the hotel and changes in responsible persons Ensure that the HMBP is kept current on CERS as required.
Violation Division:	Santa Clara County Environmental Health
Violation Program:	HMRRP
Violation Source:	CERS
Site ID:	64623
Site Name:	SAN JOSE MARRIOTT
Violation Date:	03-24-2015
Citation:	23 CCR 16 2641(a) - California Code of Regulations, Title 23, Chapter 16, Section(s) 2641(a)
Violation Description:	Failure to maintain secondarily contained piping to allow liquid in the event of a leak to drain into sump (i.e. failure to remove test boot, pipe swelling).
Violation Notes:	Schrader valve secondary piping pressure test ports for both supply

DRAFT

SAN JOSE MARRIOTT (Continued) **S108219554**

lines and both return lines in the tank top piping sump had valve cores left installed after last secondary containment test. Secondary piping for the new supply and return lines were similarly plugged in the piping transition sump. This prevented the secondary pipes from draining into the monitored sumps. The valve cores and plugs were removed today during this inspection. Ensure that the lines remain free to drain into monitored sumps when not undergoing triennial pressure testing.

Violation Division: Santa Clara County Environmental Health
Violation Program: UST
Violation Source: CERS

Site ID: 64623
Site Name: SAN JOSE MARRIOTT
Violation Date: 03-10-2020
Citation: 23 CCR 16 2641(h) - California Code of Regulations, Title 23, Chapter 16, Section(s) 2641(h)
Violation Description: Failure to have an approved UST Monitoring Plan.
Violation Notes: Returned to compliance on 10/08/2020. This is an uncorrected and repeat Class II violation. The UST Monitoring Plan submitted via CERS on 3/23/2019 incorrectly states that the suction piping meets exemption criteria. This facilityG s piping does NOT meet exemption criteria. Change Suction Piping Meets Exemption Criteria back to G NoG and resubmit.
Violation Division: Santa Clara County Environmental Health
Violation Program: UST
Violation Source: CERS

Site ID: 64623
Site Name: SAN JOSE MARRIOTT
Violation Date: 03-07-2014
Citation: 23 CCR 16 2715 - California Code of Regulations, Title 23, Chapter 16, Section(s) 2715
Violation Description: Failure to comply with one or more of the designated operator monthly inspection requirements: failed to inspect the monthly alarm history report; attach a copy of the alarm history; failed to inspect for the presence of liquid or debris in the spill container/spill bucket and under dispenser containment; failed to inspect the under dispenser containment to ensure that monitoring equipment is placed in the proper position; failure to inspect for liquid or debris in the containment sump where an alarm occurred or for which there is no record of a service visit; or failure to check that all testing and maintenance has been completed and documented.
Violation Notes: Returned to compliance on 04/10/2014.

The DUSTO Monthly reports for 5/2013, 10/2013, 12/2013, 1/2014 or 2/2014. Ensure the last 12 months of DUSTO monthly inspection reports are available for review.

Violation Division: Santa Clara County Environmental Health
Violation Program: UST
Violation Source: CERS

Site ID: 64623
Site Name: SAN JOSE MARRIOTT
Violation Date: 03-24-2015
Citation: HSC 6.95 25508.1(f) - California Health and Safety Code, Chapter 6.95,

DRAFT

SAN JOSE MARRIOTT (Continued) **S108219554**

	Section(s) 25508.1(f)
Violation Description:	Failure to electronically update the business plan within 30 days of a substantial change.
Violation Notes:	HMBP was not revised and resubmitted within 30 days of departure of Secondary Emergency Contact Robert Thomas last August.
Violation Division:	Santa Clara County Environmental Health
Violation Program:	HMRRP
Violation Source:	CERS
Site ID:	64623
Site Name:	SAN JOSE MARRIOTT
Violation Date:	03-24-2015
Citation:	23 CCR 16 2715(a) - California Code of Regulations, Title 23, Chapter 16, Section(s) 2715(a)
Violation Description:	The owner/operator has failed to designate an UST operator or to inform the CUPA or any change in the designated UST operator(s) within 30 days after a change.
Violation Notes:	DUSTO inspections since 5/23/2014 have been performed by Waymond Gathright (ICC #8255635, exp. 4/23/2016) and Richard Reed (ICC # 8214306, exp. 7/24/2015). Neither DUSTO is listed on the most recent notification dated 3/25/2014 which identifies the DUSTOs for this facility.
Violation Division:	Santa Clara County Environmental Health
Violation Program:	UST
Violation Source:	CERS
Site ID:	64623
Site Name:	SAN JOSE MARRIOTT
Violation Date:	03-14-2018
Citation:	23 CCR 16 2641(a) - California Code of Regulations, Title 23, Chapter 16, Section(s) 2641(a)
Violation Description:	Failure of leak detection equipment to be located such that equipment is capable of detecting a leak at the earliest possible opportunity.
Violation Notes:	This is an uncorrected Class I violation originally cited on 3/22/2016 and 3/24/2015. Secondary piping pressure test ports for supply line and return line in the tank top piping sump are pointed upwards. Brass compression fittings on the secondary piping for the flexible supply and return lines must be reoriented so that the test valve openings point downward. Have a qualified contractor perform this work. (Note: Original supply and return lines have been disconnected inside the tank top piping sump.)
Violation Division:	Santa Clara County Environmental Health
Violation Program:	UST
Violation Source:	CERS
Site ID:	64623
Site Name:	SAN JOSE MARRIOTT
Violation Date:	03-24-2015
Citation:	HSC 6.95 25508(a)(1) - California Health and Safety Code, Chapter 6.95, Section(s) 25508(a)(1)
Violation Description:	Failure to establish and electronically submit an adequate emergency response plan and procedures for a release or threatened release of a hazardous material.
Violation Notes:	Add Santa Clara County CUPA phone number (408-918-3400) to section C3. Correct and resubmit within 30 days.
Violation Division:	Santa Clara County Environmental Health
Violation Program:	HMRRP

DRAFT

SAN JOSE MARRIOTT (Continued) **S108219554**

Violation Source:	CERS
Site ID:	64623
Site Name:	SAN JOSE MARRIOTT
Violation Date:	03-13-2018
Citation:	HSC 6.75 25299.30-25299.34 - California Health and Safety Code, Chapter 6.75, Section(s) 25299.30-25299.34
Violation Description:	Failure to submit and maintain complete and current Certification of Financial Responsibility or other mechanism of financial assurance.
Violation Notes:	This is an uncorrected and repeat Class I violation. UST information submitted via CERS on 3/13/2018 is missing the required UST Certification of Financial Responsibility (CFR). The most recent CFR for this facility expired on 9/30/2014. The CFR must be updated annually with current insurance policy information and electronically submitted via CERS. Prepare and submit a current CFR form. [Note: A copy of the current insurance policy was available on-site (Policy #CST1520943-17, valid 8/15/2017 through 8/15/2018). Please include a copy of the policy with the CFR form you submit.] Financial responsibility must be demonstrated by the UST owner and/or the UST operator. Your permit application does not identify Marriott International Inc. as either of those entities, but they are the named insured in the insurance policy. Along with your written response to this Notice of Violation, include information demonstrating that Marriott International Inc.G s insurance policy covers [Truncated]
Violation Division:	Santa Clara County Environmental Health
Violation Program:	UST
Violation Source:	CERS
Site ID:	64623
Site Name:	SAN JOSE MARRIOTT
Violation Date:	03-18-2021
Citation:	23 CCR 16 2715(a)(1)(B) - California Code of Regulations, Title 23, Chapter 16, Section(s) 2715(a)(1)(B)
Violation Description:	Failure to submit the G Designated Underground Storage Tank Operator Identification FormG within 30 days of installing a UST system or within 30 days of a change in DO.
Violation Notes:	Erik Rogers was not listed on the Designated Underground Storage Tank Operator Identification Form. Add this person to the Designated Underground Storage Tank Operator Identification Form.
Violation Division:	Santa Clara County Environmental Health
Violation Program:	UST
Violation Source:	CERS
Site ID:	64623
Site Name:	SAN JOSE MARRIOTT
Violation Date:	03-27-2019
Citation:	23 CCR 16 2641(a) - California Code of Regulations, Title 23, Chapter 16, Section(s) 2641(a)
Violation Description:	Failure of leak detection equipment to be located such that equipment is capable of detecting a leak at the earliest possible opportunity.
Violation Notes:	This is an uncorrected Class I violation previously cited on 3/14/2018, 3/22/2016 and 3/24/2015. Secondary piping pressure test ports for supply line and return line in the tank top piping sump are pointed upwards. Per the pipe manufacturer, the brass compression fittings on the secondary piping for the flexible supply and return lines cannot be rotated. [Note: Based on the discussion during this inspection on 3/27/2019, an acceptable corrective action to this

DRAFT

SAN JOSE MARRIOTT (Continued) **S108219554**

violation would be to return to service the original supply and return lines (after verifying that they pass secondary containment testing) and disconnect the primary pipe for the Omega Flex lines, which were originally intended only for temporary service, inside the tank top piping sump and transition sump. The test valve openings for the in-service piping must point downward.]

Violation Division: Santa Clara County Environmental Health
Violation Program: UST
Violation Source: CERS

Site ID: 64623
Site Name: SAN JOSE MARRIOTT
Violation Date: 03-07-2014
Citation: HSC 6.75 25299.30-25299.34 - California Health and Safety Code, Chapter 6.75, Section(s) 25299.30-25299.34
Violation Description: Failure to submit and maintain complete and current Certification of Financial Responsibility or other mechanism of financial assurance.
Violation Notes: Returned to compliance on 04/10/2014.

Certification of Financial Responsibility (CFR) submitted in CERS 2/21/2014 lists the prior owner as does the insurance policy. An updated CFR was observed at the facility. Please verify the dates of coverage and submit in CERS an updated CFR and a copy of the insurance summary including the UST endorsement language listing the facility as one of the covered locations.

Violation Division: Santa Clara County Environmental Health
Violation Program: UST
Violation Source: CERS

Site ID: 64623
Site Name: SAN JOSE MARRIOTT
Violation Date: 03-24-2015
Citation: HSC 6.75 25299.30-25299.34 - California Health and Safety Code, Chapter 6.75, Section(s) 25299.30-25299.34
Violation Description: Failure to submit and maintain complete and current Certification of Financial Responsibility or other mechanism of financial assurance.
Violation Notes: Not reported
Violation Division: Santa Clara County Environmental Health
Violation Program: UST
Violation Source: CERS

Site ID: 64623
Site Name: SAN JOSE MARRIOTT
Violation Date: 03-18-2021
Citation: HSC 6.75 25299.30-25299.34 - California Health and Safety Code, Chapter 6.75, Section(s) 25299.30-25299.34
Violation Description: Failure to submit and maintain complete and current Certification of Financial Responsibility or other mechanism of financial assurance.
Violation Notes: Facility's 3/10/2021 CERS submittal is missing the insurance policy. Upload a copy of the most recent insurance policy to CERS within 30 days.
Violation Division: Santa Clara County Environmental Health
Violation Program: UST
Violation Source: CERS

Site ID: 64623

DRAFT

SAN JOSE MARRIOTT (Continued) **S108219554**

Site Name: SAN JOSE MARRIOTT
Violation Date: 03-22-2016
Citation: Un-Specified
Violation Description: UST Program - Administration/Documentation - For use of Local Ordinance only
Violation Notes: No response to the 3/24/2015 Notice of Inspection has been received by our office. Submit a complete NOI. A copy of the 3/24/2015 report was delivered during the inspection.
Violation Division: Santa Clara County Environmental Health
Violation Program: UST
Violation Source: CERS

Site ID: 64623
Site Name: SAN JOSE MARRIOTT
Violation Date: 03-20-2017
Citation: HSC 6.75 25299.30-25299.34 - California Health and Safety Code, Chapter 6.75, Section(s) 25299.30-25299.34
Violation Description: Failure to submit and maintain complete and current Certification of Financial Responsibility or other mechanism of financial assurance.
Violation Notes: Certification of Financial Responsibility (CFR) documentation expired on 9/30/2014 and has not been updated as instructed in the 3/24/2015 and 3/22/2016 Official Notice of Inspection Reports (NOIs). Submit an updated Certification of Financial Responsibility form on the California Environmental Reporting System (CERS). Furthermore, while Ms. Walker stated that the insurance policy is kept up to date, a copy of the facilityG s Certificate of Insurance for the insurance policy continues to be unavailable for review. THESE VIOLATIONS ARE REPEAT UNCORRECTED CLASS I VIOLATIONS FROM THE OFFICIAL NOTICE OF INSPECTION REPORT ISSUED ON 3/22/2016 AND REPEAT UNCORRECTED CLASS II VIOLATIONS FROM THE OFFICIAL NOTICE OF INSPECTION REPORT ISSUED ON 3/23/2015. ALL CLASS I VIOLATIONS REQUIRE IMMEDIATE CORRECTIVE ACTION.
Violation Division: Santa Clara County Environmental Health
Violation Program: UST
Violation Source: CERS

Site ID: 64623
Site Name: SAN JOSE MARRIOTT
Violation Date: 03-10-2020
Citation: HSC 6.75 25299.30-25299.34 - California Health and Safety Code, Chapter 6.75, Section(s) 25299.30-25299.34
Violation Description: Failure to submit and maintain complete and current Certification of Financial Responsibility or other mechanism of financial assurance.
Violation Notes: This is an uncorrected and repeat Class I violation. UST information submitted via CERS on 3/23/2019 is missing the required UST Certification of Financial Responsibility (CFR). The most recent CFR for this facility expired on 9/30/2014. The CFR must be updated annually with current insurance policy information and electronically submitted via CERS. Prepare and submit a current CFR form. Financial responsibility must be demonstrated by the UST owner and/or the UST operator.
Violation Division: Santa Clara County Environmental Health
Violation Program: UST
Violation Source: CERS

DRAFT

SAN JOSE MARRIOTT (Continued) **S108219554**

Site ID: 64623
Site Name: SAN JOSE MARRIOTT
Violation Date: 03-24-2015
Citation: 23 CCR 16 2641(a) - California Code of Regulations, Title 23, Chapter 16, Section(s) 2641(a)
Violation Description: Failure of sensor to be located in the proper position/location.
Violation Notes: Schrader valve secondary piping pressure test ports for both supply lines and both return lines in the tank top piping sump are pointed upwards. Brass compression fittings on the secondary piping for the new flexible supply and return lines and black flexible test boots on the original supply and return lines must be reoriented so that the test valve openings point downward. [Include this work in the scope of work for the required repair of piping primary containment (see below).]
Violation Division: Santa Clara County Environmental Health
Violation Program: UST
Violation Source: CERS

Site ID: 64623
Site Name: SAN JOSE MARRIOTT
Violation Date: 03-24-2015
Citation: 49 CFR 1 172.201(e) - U.S. Code of Federal Regulations, Title 49, Chapter 1, Section(s) 172.201(e)
Violation Description: Failure of the universal waste handler to properly package, label, mark, placard, or prepare and retain shipping papers for all universal waste being shipped to another universal waste handler, destination facility, or foreign facility.
Violation Notes: At least one broken fluorescent lamp tube was observed in an open box holding Universal Waste lamps. Broken lamps must be in a sealed container. Lamps must be packaged in a manner that prevents breakage.
Violation Division: Santa Clara County Environmental Health
Violation Program: HW
Violation Source: CERS

Site ID: 64623
Site Name: SAN JOSE MARRIOTT
Violation Date: 03-07-2014
Citation: HSC 6.7 Multiple Sections - California Health and Safety Code, Chapter 6.7, Section(s) Multiple Sections
Violation Description: UST Program - Operations/Maintenance - General
Violation Notes: Returned to compliance on 04/10/2014.

-In the piping sump, the Schrader valves were not removed from the test boots/fittings, therefore not allowing any potential leaks to be seen by the sump sensor. Have the Schrader valve assemblies removed by a UST Technician and ensure they are removed after secondary containment testing. -The VR -208 sensor in the day tank secondary containment on the 27th floor that monitors the secondary of the fuel supply and return lines is not connected to the Veeder-Root TLS-300C panel, but a remote annunciator/light in the engineering office which is not approved for use with UST systems. Provide approved monitoring of the UST piping secondary containment.

Violation Division: Santa Clara County Environmental Health
Violation Program: UST
Violation Source: CERS

DRAFT

SAN JOSE MARRIOTT (Continued) **S108219554**

Site ID: 64623
Site Name: SAN JOSE MARRIOTT
Violation Date: 03-20-2017
Citation: 23 CCR 16 2715(c) - California Code of Regulations, Title 23, Chapter 16, Section(s) 2715(c)
Violation Description: Failure to comply with one or more of the following designated operator (DO) monthly inspection requirements: Be performed by an ICC certified DO. Inspect monthly alarm history report, check that alarms are documented and responded to appropriately, and attach a copy. Inspect for the presence of liquid/debris in spill containers. Inspect for the presence of liquid/debris in under dispenser containment (UDC) and ensure that the monitoring equipment is positioned correctly. Inspect for liquid or debris in containment sumps where an alarm occurred with no service visit. Check that all testing and maintenance has been completed and documented. Verify that all facility employees have been properly trained.
Violation Notes: The DUSTO Monthly Inspection Report for 11/7/2016 incorrectly listed N/A to the question of whether G secondary containment tests have been completed within the required timeframe.G Additionally, the DUSTO Inspection Report from 4/4/2016 incorrectly listed N/A to the question of whether G each alarm for the previous month has been responded to appropriatelyG (alarms occurred due to annual monitoring system certification and the correct answer should be G yesG).
Violation Division: Santa Clara County Environmental Health
Violation Program: UST
Violation Source: CERS

Site ID: 64623
Site Name: SAN JOSE MARRIOTT
Violation Date: 03-20-2017
Citation: 23 CCR 16 2715(a) - California Code of Regulations, Title 23, Chapter 16, Section(s) 2715(a)
Violation Description: Failure to notify the CUPA of the designated operator (DO) identification and/or change of the DO within 30 days.
Violation Notes: The facility has not submitted an updated Owner Statement of Designated UST Operator Compliance as directed to do in the 3/24/2015 and 3/22/2016 Official Notice of Inspection Reports. Additionally, the past 12 months of DUSTO inspections have been conducted by Richard Reed and Michael Pietsch, neither of whom are in included on the outdated Owner Statement of Designated UST Operator Compliance. THIS VIOLATION HAS BEEN ESCALATED TO A CLASS I VIOLATION AS THIS IS A CONTINUOUS, REPEAT, AND UNCORRECTED CLASS II VIOLATION FROM THE OFFICIAL NOTICE OF INSPECTION REPORT ISSUED ON 3/22/2016 AND A CONTINUOUS, REPEAT, AND UNCORRECTED MINOR VIOLATION FROM THE OFFICIAL NOTICE OF INSPECTION REPORT ISSUED ON 3/23/2015. ALL CLASS I VIOLATIONS REQUIRE IMMEDIATE CORRECTIVE ACTION.
Violation Division: Santa Clara County Environmental Health
Violation Program: UST
Violation Source: CERS

Site ID: 64623
Site Name: SAN JOSE MARRIOTT
Violation Date: 03-13-2018

DRAFT

SAN JOSE MARRIOTT (Continued) **S108219554**

Citation:	HSC 6.7 25284, 25286 - California Health and Safety Code, Chapter 6.7, Section(s) 25284, 25286
Violation Description:	Failure to submit a complete and accurate application for a permit to operate a UST, or for renewal of the permit.
Violation Notes:	This is an uncorrected violation. Permit application information submitted via CERS on 3/13/2018 still identifies the UST Operator as San Jose Marriott, which appears to be an unregistered fictitious business name, not the name of a legal entity. Property records identify the owner of the real estate on which the hotel is located as CWI 2 San Jose Hotel LP / Ryan LLC since 5/10/2013 when the property was purchased from PR SJM Hotel LLC. Correct and resubmit the UST Facility Information in CERS. Along with your written response to this Notice of Violation, include an explanation of the current and historic relationships between Marriott International Inc., CWI 2 San Jose Hotel LP, CWI 2 San Jose Hotel GP LLC, Ryan LLC, SP6 San Jose Hotel Owner LLC, SP6 San Jose Hotel Lessee LLC, and SP6 TRS LLC (i.e., parent/subsidiary and/or partnership relationships, and exactly who currently owns and operates the hotel and the UST).
Violation Division:	Santa Clara County Environmental Health
Violation Program:	UST
Violation Source:	CERS
Site ID:	64623
Site Name:	SAN JOSE MARRIOTT
Violation Date:	03-18-2021
Citation:	HSC 6.7 25293 - California Health and Safety Code, Chapter 6.7, Section(s) 25293
Violation Description:	Failure to maintain UST records in sufficient detail to enable the UPA to determine whether the UST systems are in compliance.
Violation Notes:	The February 2021 DUSTO report had the incorrect date listed as the date of the inspection. The overfill prevention test date is missing from all DUSTO reports. This date this was performed 3/20/2019. The owner acknowledgment signature is missing from the October, November, December, January and February DUSTO reports.
Violation Division:	Santa Clara County Environmental Health
Violation Program:	UST
Violation Source:	CERS
Site ID:	64623
Site Name:	SAN JOSE MARRIOTT
Violation Date:	03-27-2019
Citation:	HSC 6.5 25123.3(h)(1) - California Health and Safety Code, Chapter 6.5, Section(s) 25123.3(h)(1)
Violation Description:	Failure to send hazardous waste offsite for treatment, storage, or disposal within 180 days (or 270 days if waste is transported over 200 miles) for a generator who generates less than 1000 kilogram per month if all of the following conditions are met: (1) The quantity of hazardous waste accumulated onsite never exceeds 6,000 kilograms. (2) The generator complies with the requirements of 40 Code of Federal Regulations section 262.34(d), (e) and (f). (3) The generator does not hold acutely hazardous waste or extremely hazardous waste in an amount greater than one kilogram for more than 90 days.
Violation Notes:	The 55 gallon drum in the Generator Room marked G Diesel 55 gallons 9-4-12G has been labeled in accordance with Hazardous Waste requirements and with an accumulation start date of 3/20/2017 (should be 9/4/2012) as of 3/27/2019 had not been shipped for recycling or disposal. As a small quantity generator your accumulation time limit

DRAFT

SAN JOSE MARRIOTT (Continued) **S108219554**

is 180 days. Ship this hazardous waste for recycling/disposal as soon as possible and submit a copy of the hazardous waste transportation documentation with your response to this notice of violation.

Violation Division: Santa Clara County Environmental Health
Violation Program: HW
Violation Source: CERS

Site ID: 64623
Site Name: SAN JOSE MARRIOTT
Violation Date: 03-22-2016
Citation: HSC 6.5 Multiple - California Health and Safety Code, Chapter 6.5, Section(s) Multiple
Violation Description: Haz Waste Generator Program - Administration/Documentation - General
Violation Notes: Facility did not submit a response to the 3/24/2015 Notice of Inspection (NOI). Ensure all violations are addressed and a completed NOI is submitted within 30 days. Submit a completed NOI with the response to today's report. A copy of the 3/24/2015 NOI was delivered during the inspection.

Violation Division: Santa Clara County Environmental Health
Violation Program: HW
Violation Source: CERS

Site ID: 64623
Site Name: SAN JOSE MARRIOTT
Violation Date: 03-20-2017
Citation: 22 CCR 12 66262.11 - California Code of Regulations, Title 22, Chapter 12, Section(s) 66262.11
Violation Description: Failure to determine if wastes generated are hazardous waste by using generator knowledge or applying testing method.
Violation Notes: One black 55 gallon drum labeled only as G Diesel 55 gallons 9-4-12G was observed next to the day tank in the emergency generator room on the 27th floor. Ms. Walker stated that she was unsure of the drumG s contents. A hazardous waste determination must be conducted on the drumG s contents. Determine if the contents are still usable or a waste. If determined to be a waste, determine whether the contents are a hazardous waste using generator knowledge or through laboratory testing as outlined below. If determined to still be usable contents, adequately label the container within 10 days. Provide documentation of the waste and hazardous waste determinations to HMCD for review.

Violation Division: Santa Clara County Environmental Health
Violation Program: HW
Violation Source: CERS

Site ID: 64623
Site Name: SAN JOSE MARRIOTT
Violation Date: 03-07-2014
Citation: HSC 6.7 Multiple Sections - California Health and Safety Code, Chapter 6.7, Section(s) Multiple Sections
Violation Description: UST Program - Administration/Documentation - General
Violation Notes: Returned to compliance on 04/10/2014. A copy of the 2013 Monitoring System Certification and Spill Bucket testing reports were not received by our office. Obtain a copy and

DRAFT

SAN JOSE MARRIOTT (Continued) **S108219554**

submit them to our office.

Violation Division: Santa Clara County Environmental Health
Violation Program: UST
Violation Source: CERS

Site ID: 64623
Site Name: SAN JOSE MARRIOTT
Violation Date: 03-20-2017
Citation: HSC 6.95 Multiple - California Health and Safety Code, Chapter 6.95, Section(s) Multiple
Violation Description: Business Plan Program - Administration/Documentation - General
Violation Notes: Returned to compliance on 03/20/2017. Facility failed to respond to a notice to comply with the actions taken to correct each violation cited in the inspection report.

No written response with the corrective actions taken to the violations cited in the Official Notice of Inspection Reports issued on 3/24/2015 and 3/22/2016 have been submitted to HMCD. A copy of both reports were provided during todayG s inspection.

Submit to HMCD a written description of the actions taken to correct each violation listed in the Official Notice of Inspection. If any violation has not been corrected, describe the corrective actions that will be taken and provide a specific date by which those actions will be completed. [25404.1.2(c)]

Violation Division: Santa Clara County Environmental Health
Violation Program: HMRRP
Violation Source: CERS

Site ID: 64623
Site Name: SAN JOSE MARRIOTT
Violation Date: 03-07-2014
Citation: 23 CCR 16 2637 - California Code of Regulations, Title 23, Chapter 16, Section(s) 2637
Violation Description: Failure to comply with one or more of the following: conduct secondary containment testing, within six months of installation and every 36 months thereafter, conducted in accordance with proper practices, protocols, or test methods.
Violation Notes: Returned to compliance on 04/10/2014.

The last secondary containment testing report on file was after a repair/install that was done on 3/11/2013. Newly installed secondary containment systems must be tested again at 6 months. Have the secondary containment tested or supply more recent testing report showing that the 6 month interval has not been exceeded.

Violation Division: Santa Clara County Environmental Health
Violation Program: UST
Violation Source: CERS

Site ID: 64623
Site Name: SAN JOSE MARRIOTT
Violation Date: 03-22-2016
Citation: HSC 6.95 25508.2 - California Health and Safety Code, Chapter 6.95, Section(s) 25508.2
Violation Description: Failure to annually review and electronically certify that the

DRAFT

SAN JOSE MARRIOTT (Continued) **S108219554**

business plan is complete, accurate, and up-to-date.

Violation Notes: Facility did not submit a complete HMBP to CERS as noted in the 3/24/2015 Notice of Inspection (NOI). Ensure all items noted in the 3/24/2015 inspection report are addressed and submit a complete HMBP to CERS. Ensure the HMBP is properly updated within 30 days of changes to personnel, chemicals stored or operations. Ensure the HMBP is certified at least annually. Complete the response to the 3/24/2015 NOI and submit with the response to today's report. A copy of the 3/24/2015 NOI was delivered during the inspection.

Violation Division: Santa Clara County Environmental Health
Violation Program: HMRRP
Violation Source: CERS

Site ID: 64623
Site Name: SAN JOSE MARRIOTT
Violation Date: 03-14-2018
Citation: HSC 6.5 Multiple - California Health and Safety Code, Chapter 6.5, Section(s) Multiple
Violation Description: Hazardous Waste Generator Program - Administration/Documentation - General
Violation Notes: This is an uncorrected and repeat violation. Submit written responses to all hazardous waste violations cited in the Official Notices of Inspection dated 3/20/2017 and 3/24/2015.
Violation Division: Santa Clara County Environmental Health
Violation Program: HW
Violation Source: CERS

Site ID: 64623
Site Name: SAN JOSE MARRIOTT
Violation Date: 03-18-2021
Citation: 23 CCR 16 2712(b)(2) - California Code of Regulations, Title 23, Chapter 16, Section(s) 2712(b)(2)
Violation Description: Failure to maintain monitoring records for release detection and/or maintain records of appropriate follow-up actions.
Violation Notes: Copy of facility's SB989 test report performed on 4/29/2019 was unavailable for review on site. Obtain a copy for your records.
Violation Division: Santa Clara County Environmental Health
Violation Program: UST
Violation Source: CERS

Site ID: 64623
Site Name: SAN JOSE MARRIOTT
Violation Date: 03-27-2019
Citation: HSC 6.75 25299.30-25299.34 - California Health and Safety Code, Chapter 6.75, Section(s) 25299.30-25299.34
Violation Description: Failure to submit and maintain complete and current Certification of Financial Responsibility or other mechanism of financial assurance.
Violation Notes: This is an uncorrected and repeat Class I violation. UST information submitted via CERS on 3/23/2019 is missing the required UST Certification of Financial Responsibility (CFR). The most recent CFR for this facility expired on 9/30/2014. The CFR must be updated annually with current insurance policy information and electronically submitted via CERS. Prepare and submit a current CFR form. Financial responsibility must be demonstrated by the UST owner and/or the UST operator.

DRAFT

SAN JOSE MARRIOTT (Continued) **S108219554**

Violation Division: Santa Clara County Environmental Health
Violation Program: UST
Violation Source: CERS

Site ID: 64623
Site Name: SAN JOSE MARRIOTT
Violation Date: 04-02-2019
Citation: HSC 6.7 25284(a)(3)(A)&(B) - California Health and Safety Code, Chapter 6.7, Section(s) 25284(a)(3)(A)&(B)
Violation Description: Failure to implement or maintain a written agreement between the UST owner and operator.
Violation Notes: The G Underground Storage Tanks Owner/Operator AgreementG submitted via CERS on 3/23/2019 is deficient since it does not identify the UST owner or UST operator. Prepare and submit a corrected written agreement. [Note: A copy of the Unidocs G Written Agreement Between Underground Storage Tank Permit Holder and Underground Storage Tank OperatorG (UN-106) was provided as an example during this inspection on 3/27/2019.]
Violation Division: Santa Clara County Environmental Health
Violation Program: UST
Violation Source: CERS

Site ID: 64623
Site Name: SAN JOSE MARRIOTT
Violation Date: 03-20-2017
Citation: 23 CCR 16 2632(d)(1)(C), 2641(h), 2711(a)(8) - California Code of Regulations, Title 23, Chapter 16, Section(s) 2632(d)(1)(C), 2641(h), 2711(a)(8)
Violation Description: Failure to submit or update a plot plan.
Violation Notes: Returned to compliance on 08/24/2018. The UST site maps provided on CERS do not include all the required information outlined below.
Violation Division: Santa Clara County Environmental Health
Violation Program: UST
Violation Source: CERS

Site ID: 64623
Site Name: SAN JOSE MARRIOTT
Violation Date: 03-20-2017
Citation: 23 CCR 6.7 25284, 25286 - California Code of Regulations, Title 23, Chapter 6.7, Section(s) 25284, 25286
Violation Description: Failure to submit a complete and accurate application for a permit to operate a UST, or for renewal of the permit.
Violation Notes: The UST Facility Operating Permit Application information on CERS identifies G San Jose MarriottG as the tank operator, but Ms. Walker and the Secretary of StateG s websiteG s business search, G San Jose 2 Hotel Operator, LLCG CWI2 is the tank operator. This is a repeat violation from the Official Notice of Inspection Report issued on 3/24/2015 and has therefore been escalated to a Class II violation. ALL CLASS II VIOLATIONS REQUIRE IMMEDIATE CORRECTIVE ACTION.
Violation Division: Santa Clara County Environmental Health
Violation Program: UST
Violation Source: CERS

DRAFT

SAN JOSE MARRIOTT (Continued) **S108219554**

Site ID:	64623
Site Name:	SAN JOSE MARRIOTT
Violation Date:	03-14-2018
Citation:	HSC 6.7 25291(a)(1) - California Health and Safety Code, Chapter 6.7, Section(s) 25291(a)(1)
Violation Description:	Failure to construct, operate, and maintain primary containment as product-tight.
Violation Notes:	This is a violation originally cited on 3/20/2017, 3/22/2016 and 3/24/2015. Secondary piping pressure test ports for supply line and return line have had their valve cores removed as required to allow drainage of the secondary lines into the monitored sump, but valves for both lines appeared to be in the closed position at the time of inspection, isolating them from the fuel in the UST. Ms. Walker stated during the inspection that repairs have been made, but no records are available to document any repairs. Submit documentation showing how, when, and by whom any repairs to these lines were made. (Note: No work plan was submitted as directed in the 3/20/2017 Official Notice of Inspection.)
Violation Division:	Santa Clara County Environmental Health
Violation Program:	UST
Violation Source:	CERS

Site ID:	64623
Site Name:	SAN JOSE MARRIOTT
Violation Date:	03-10-2020
Citation:	HSC 6.7 25284, 25286 - California Health and Safety Code, Chapter 6.7, Section(s) 25284, 25286
Violation Description:	Failure to submit a complete and accurate application for a permit to operate a UST, or for renewal of the permit.
Violation Notes:	Returned to compliance on 10/08/2020. This is an uncorrected and repeat Class II violation. The UST Facility Information submitted via CERS on 3/23/2019 states that the UST permit holder will be the tank operator, Marriott International, Inc. Based on the discussion during this inspection on 3/27/2019, the permit holder should be the tank owner, CWI 2 G San Jose Hotel, LP. Submit revised UST Facility Information.
Violation Division:	Santa Clara County Environmental Health
Violation Program:	UST
Violation Source:	CERS

Site ID:	64623
Site Name:	SAN JOSE MARRIOTT
Violation Date:	03-20-2017
Citation:	HSC 6.7 25284 - California Health and Safety Code, Chapter 6.7, Section(s) 25284
Violation Description:	Failure to obtain a valid permit to operate from the CUPA.
Violation Notes:	_____ The facility does not currently have a UST Permit to Operate. Correct all open violations and provide a written response documenting the actions taken to correct each violation and a signed Certification of Compliance to HMCD. A Permit to Operate will be issued upon verification that the facility has returned to full compliance and all information provided on CERS is up-to-date. THIS IS A REPEAT UNCORRECTED CLASS I VIOLATION FROM THE OFFICIAL NOTICE OF INSPECTION REPORT ISSUED ON 3/22/2016 AND A REPEAT UNCORRECTED CLASS II VIOLATION FROM THE OFFICIAL NOTICE OF INSPECTION REPORT ISSUED ON 3/23/2015. _____

DRAFT

SAN JOSE MARRIOTT (Continued) **S108219554**

Violation Division: Santa Clara County Environmental Health
Violation Program: UST
Violation Source: CERS

Site ID: 64623
Site Name: SAN JOSE MARRIOTT
Violation Date: 03-07-2014
Citation: HSC 6.7 Multiple Sections - California Health and Safety Code, Chapter 6.7, Section(s) Multiple Sections
Violation Description: UST Program - Administration/Documentation - General
Violation Notes: Returned to compliance on 04/10/2014.
_____ The 2012, 2013 Monitoring System Testing and Spill Bucket testing and the 3/2013 Secondary Containment testing results were not available for review. Ensure copies of the testing results and any mainteance/repair reports for the last three years are available for review.
_____

Violation Division: Santa Clara County Environmental Health
Violation Program: UST
Violation Source: CERS

Site ID: 64623
Site Name: SAN JOSE MARRIOTT
Violation Date: 03-13-2018
Citation: 23 CCR 16 2715(a) - California Code of Regulations, Title 23, Chapter 16, Section(s) 2715(a)
Violation Description: Failure to submit the UPA. of the designated operator (DO) identification and/or change of the DO within 30 days.
Violation Notes: This is an uncorrected and repeat violation. Designated UST Operator information submitted via CERS on 3/13/2018 is out of date. The Owner Statement of Designated UST Operator Compliance must be updated and electronically submitted via CERS within 30 days of a change in DUSTO. (Note: The past 12 monthly DUSTO inspections have been performed by Richard Reed and Jason Woods.)

Violation Division: Santa Clara County Environmental Health
Violation Program: UST
Violation Source: CERS

Site ID: 64623
Site Name: SAN JOSE MARRIOTT
Violation Date: 03-22-2016
Citation: HSC 6.7 25284 - California Health and Safety Code, Chapter 6.7, Section(s) 25284
Violation Description: Failure to obtain and maintain a valid operation permit from the CUPA.
Violation Notes: _____ Facility has not submitted all the required UST information and cleared all the outstanding violations to allow for a permit to operate to be issued. Correct all open violations and submit complete and up-to-date information on CERS.
_____

Violation Division: Santa Clara County Environmental Health
Violation Program: UST
Violation Source: CERS

Evaluation:
Eval General Type: Compliance Evaluation Inspection
Eval Date: 03-20-2017

DRAFT

SAN JOSE MARRIOTT (Continued) **S108219554**

Violations Found:	Yes
Eval Type:	Routine done by local agency
Eval Notes:	This inspection was limited to follow-up to the 3/24/2015 and 3/22/2016 inspections and the observations made while conducting a routine underground storage tank system inspection.
Eval Division:	Santa Clara County Environmental Health
Eval Program:	HW
Eval Source:	CERS
Eval General Type:	Compliance Evaluation Inspection
Eval Date:	03-20-2017
Violations Found:	Yes
Eval Type:	Routine done by local agency
Eval Notes:	NOTES: 1) The diesel waste and spill bucket liquid waste removed from the piping sump, pipe transition sump, and spill bucket was transferred into a 5 gallon plastic bucket container at the time of inspection. The container was properly labeled with a completed hazardous waste label. ENSURE THAT ALL HAZARDOUS WASTE IS COLLECTED, MANAGED, AND DISPOSED OF IN ACCORDANCE WITH ALL APPLICABLE HAZARDOUS WASTE REQUIREMENTS. 2) Approximately 1.5 gallons of liquid suspected of being primarily water was observed in the fill spill bucket during today's inspection. The liquid was removed and collected as noted above. 2) Submit a copy of the Monitoring Certification and Spill Bucket Test reports to HMCD within 30 days. On-site for an annual monitoring system certification performed by UST Service Technician Steven Williams of Tanknology, Inc. Mr. Williams has current ICC California UST Service Technician certification (#8234559 exp. 6/3/2018) and Veeder-Root certification [Truncated]
Eval Division:	Santa Clara County Environmental Health
Eval Program:	UST
Eval Source:	CERS
Eval General Type:	Compliance Evaluation Inspection
Eval Date:	04-02-2019
Violations Found:	Yes
Eval Type:	Routine done by local agency
Eval Notes:	Inspection began on 3/27/2019 with facility walk-through and records review and ended today with issuance of this report. Facility's last Hazardous Materials Business Plan (HMBP) submittal was 8/24/2018 via the California Environmental Reporting System (CERS) and was Accepted. (CERS ID 10097317) Observed the following reportable chemicals on site: 3,830 gallons diesel fuel. 610 pounds of HFC-134a is in the closed-loop HVAC system.
Eval Division:	Santa Clara County Environmental Health
Eval Program:	HMRRP
Eval Source:	CERS
Eval General Type:	Compliance Evaluation Inspection
Eval Date:	03-24-2015
Violations Found:	Yes
Eval Type:	Routine done by local agency
Eval Notes:	Facility does not routinely generate hazardous waste, so Hazardous Waste Generator permit will be inactivated. Only Universal Wastes are routinely generated. Copy of Universal Waste Management Requirements guidance document (HMCD-108) was provided today.
Eval Division:	Santa Clara County Environmental Health
Eval Program:	HW

DRAFT

SAN JOSE MARRIOTT (Continued) **S108219554**

Eval Source:	CERS
Eval General Type:	Compliance Evaluation Inspection
Eval Date:	03-24-2015
Violations Found:	Yes
Eval Type:	Routine done by local agency
Eval Notes:	Please make all corrections to CERS data and make a single updated submittal (i.e., do not submit changes piecemeal). Note: Facility has only 1 hazardous substance at or above State HMBP reporting threshold. Diesel.
Eval Division:	Santa Clara County Environmental Health
Eval Program:	HMRRP
Eval Source:	CERS
Eval General Type:	Compliance Evaluation Inspection
Eval Date:	03-18-2021
Violations Found:	Yes
Eval Type:	Routine done by local agency
Eval Notes:	On site with Ashley Ryder of HMCD to witness annual monitoring system certification with Enrique Aguirre of Tank-Tek. Mr. Aguirre's certifications were verified and current. Inspection begaon on 3/17/2021 and concluded today with delivery of this report. 1 tank: diesel The following items were tested and functioned as required: -1 piping sump sensor; audible and visual alarm -1 annular space sensor; audible and visual alarm -1 transition sump; audible and visual alarm -1 pump room sensor; audible and visual alarm -spill bucket was tested with at least 5 gallons of water for 60 minutes; no loss was observed Site setup and alarm history print outs were reviewed DUSTO monthly reports, annual DUSTO training records, copies of testing reports and maintenance documentation were reviewed and current; except as noted above. Facility's last CERS submittal was 3/10/2021 Submit a copy of the Monitoring Certification and the Spill Bucket Test report to our 30 [Truncated]
Eval Division:	Santa Clara County Environmental Health
Eval Program:	UST
Eval Source:	CERS
Eval General Type:	Other/Unknown
Eval Date:	03-22-2016
Violations Found:	Yes
Eval Type:	Other, not routine, done by local agency
Eval Notes:	Inspection limited to follow up on the prior inspection 3/24/2015.
Eval Division:	Santa Clara County Environmental Health
Eval Program:	HW
Eval Source:	CERS
Eval General Type:	Compliance Evaluation Inspection
Eval Date:	03-24-2015
Violations Found:	Yes
Eval Type:	Routine done by local agency
Eval Notes:	All underground storage tank (UST) system leak detection equipment was tested today by UST Service Technician Christopher Bishop of Confidence UST Services, Inc. and functioned properly. Mr. Bishop has current ICC California UST Service Technician certification (exp. 4/30/2016) and Veeder-Root Level 4 certification (exp. 5/15/2016). The Veeder-Root model 794390-420 tank annular sensor and 3 Veeder-Root model 794380-208 liquid sensors monitoring the tank top piping sump,

DRAFT

SAN JOSE MARRIOTT (Continued) **S108219554**

piping transition sump, and floor in the fuel pump room berm were tested using water to obtain audible and visual fuel alarms on the Veeder-Root TLS-300C console. The direct buried UST fill spill bucket was hydrostatically tested for 1 hour and passed. Submit a copy of the completed Monitoring System Certification form and spill bucket test report within 30 days. Notes: 1. Designated UST Operator monthly inspection and facility employee training records are in order. Annual refresher training [Truncated]

Eval Division: Santa Clara County Environmental Health
Eval Program: UST
Eval Source: CERS

Eval General Type: Compliance Evaluation Inspection
Eval Date: 04-02-2019
Violations Found: Yes
Eval Type: Routine done by local agency
Eval Notes: Inspection began on 3/27/2019 and ended today with issuance of this report. HMCD Senior Hazardous Materials Specialist Greg Breshears was also on-site on 3/27/2019. Underground Storage Tank (UST) system leak detection equipment was tested on 3/27/2019 by UST Service Technician Jesus (Junior) Saldivar of Tanknology and functioned properly. Mr. Saldivar has current ICC UST Service Technician certification (exp. 6/16/2019), Veeder-Root certification (exp. 5/1/2019). Observed testing of the following components: - 1 Annular space sensor (Veeder-Root (VR) 794390-420) - 1 Piping Sump sensor (VR 794380-208) - 1 Piping Transition Sump sensor (VR 794380-208) - 1 Pump Room sensor (VR 794380-208) All sensors listed above provided audible and visual alarms when tested. Reviewed the Veeder-Root System Setup report and Alarm History report. Verified that all equipment tested today matched equipment listed on the CERS submittal dated 3/23/2019. The UST systemG s piping [Truncated]

Eval Division: Santa Clara County Environmental Health
Eval Program: UST
Eval Source: CERS

Eval General Type: Compliance Evaluation Inspection
Eval Date: 03-07-2014
Violations Found: Yes
Eval Type: Routine done by local agency
Eval Notes: On-site to witness the annual monitoring system certification and spill bucket test performed by Mr. Timothy Elebeck (ICC #8001435-UT, exp. 11/26/2014; VR L4 #B35252, exp. 9/9/2015) of Tanknology. Site consists of a single UST supplying an emergency backup generator located on the 27th floor penthouse. The annular space, piping sump, transition sump, and pump room floor (bermed epoxy floor used for secondary containment) are monitored by a Veeder-Root TLS-300C located in the pump room. The time on the TLS-300C was off by 2 hours on arrival and was immediately corrected. On the 27th floor, the day tank secondary and single-walled piping at the generator are monitored by the generator panel remote annunciator/light located in the engineering office. The sensors (piping sump, transition sump, pump room containment- VR 208; annular VR -420) were tested in water and provided audible and visible alarms at the VR panel. The day tank and single walled piping sensors (VR [Truncated]

Eval Division: Santa Clara County Environmental Health
Eval Program: UST
Eval Source: CERS

DRAFT

SAN JOSE MARRIOTT (Continued) **S108219554**

Eval General Type: Other/Unknown
Eval Date: 03-14-2018
Violations Found: Yes
Eval Type: Other, not routine, done by local agency
Eval Notes: Not reported
Eval Division: Santa Clara County Environmental Health
Eval Program: HMRRP
Eval Source: CERS

Eval General Type: Compliance Evaluation Inspection
Eval Date: 03-10-2020
Violations Found: Yes
Eval Type: Routine done by local agency
Eval Notes: On site to witness the annual monitoring system certification performed by Robert Slunaker of Tank Tek Inc. Mr. Slunaker's certifications were verified and current. Inspection began on 3/10/2020 and concluded today with delivery of this report. 1 tank: Diesel The UST systemG s piping is a conventional suction system. Observed testing of the following components: - 1 Annular space sensor (Veeder-Root (VR) 794390-420) - 1 Piping Sump sensor (VR 794380-208) - 1 Piping Transition Sump sensor (VR 794380-208) - 1 Pump Room sensor (VR 794380-208); except as noted above All sensors listed above provided audible and visual alarms when tested. The spill bucket was tested using at least 5 gallons of water for 60 minutes without loss. The diesel tank uses mechanical overfill prevention valve in the drop tube. The unburied fuel piping connected to the emergency generator tank system is visually inspected at least monthly and each time the system is operated. [Truncated]
Eval Division: Santa Clara County Environmental Health
Eval Program: UST
Eval Source: CERS

Eval General Type: Compliance Evaluation Inspection
Eval Date: 03-14-2018
Violations Found: Yes
Eval Type: Routine done by local agency
Eval Notes: Inspection began on 3/13/2018 and finished today. On site yesterday with Greg Breshears of HMCD to witness the annual monitoring system certification performed by Brent Bowen of Tanknology Inc. Verified Mr. Bowen's ICC (#8211862, expires 6/23/19), and Veeder Root (#B48215, expires 4/26/19). 1 tank : Diesel The UST systemG s piping is a conventional suction system. Observed testing of the following components yesterday: - 1 Annular space sensor (Veeder-Root (VR) 794390-420) - 1 Piping Sump sensor (VR 794380-208) - 1 Piping Transition Sump sensor (VR 794380-208) - 1 Pump Room sensor (VR 794380-208) All sensors listed above provided audible and visual alarms when tested. The spill bucket was tested using Tanknology's Vacuum testing apparatus. The spill bucket held at 30" water column for 60 seconds without loss. The diesel tank uses mechanical overfill prevention valve in the drop tube. The unburied fuel piping connected to the emergency generator tank [Truncated]
Eval Division: Santa Clara County Environmental Health
Eval Program: UST
Eval Source: CERS

Eval General Type: Other/Unknown
Eval Date: 03-14-2018

DRAFT

SAN JOSE MARRIOTT (Continued) **S108219554**

Violations Found:	Yes
Eval Type:	Other, not routine, done by local agency
Eval Notes:	Not reported
Eval Division:	Santa Clara County Environmental Health
Eval Program:	HW
Eval Source:	CERS
Eval General Type:	Other/Unknown
Eval Date:	03-20-2017
Violations Found:	Yes
Eval Type:	Other, not routine, done by local agency
Eval Notes:	This inspection was limited to follow-up to the 3/24/2015 and 3/22/2016 inspections and the observations made while conducting a routine underground storage tank system inspection.
Eval Division:	Santa Clara County Environmental Health
Eval Program:	HMRRP
Eval Source:	CERS
Eval General Type:	Compliance Evaluation Inspection
Eval Date:	03-22-2016
Violations Found:	Yes
Eval Type:	Routine done by local agency
Eval Notes:	On site to witness the annual monitoring system certification and spill bucket test performed by Mr. Michael Gathright (certifications current) of Petro-Analytical. UST is a conventional suction system for an emergency generator. The annular and 3 sump sensors (piping sump, transition sump from loading dock down to pump room and pump room floor containment) were tested in water and provided audible and visible alarms. The spill bucket was hydrostatically tested for one hour with no loss. Observed the schrader valves removed from all of the test boots and brass connections. Observed the reducer fitting on the supply line removed at the transition sump. A copy of the 3/24/2015 Notice of Inspection was delivered with this report. Reviewed DUSTO Monthly Reports, DUSTO Training records, testing reports and maintenance documentation and daily Emergency Generator Tank System unburied piping inspection logs. NOTE: Secondary containment (SB989) testing is due in [Truncated]
Eval Division:	Santa Clara County Environmental Health
Eval Program:	UST
Eval Source:	CERS
Eval General Type:	Other/Unknown
Eval Date:	03-22-2016
Violations Found:	Yes
Eval Type:	Other, not routine, done by local agency
Eval Notes:	Inspection limited to follow up on the prior inspection 3/24/2015.
Eval Division:	Santa Clara County Environmental Health
Eval Program:	HMRRP
Eval Source:	CERS
Eval General Type:	Compliance Evaluation Inspection
Eval Date:	04-02-2019
Violations Found:	Yes
Eval Type:	Routine done by local agency
Eval Notes:	Inspection began on 3/27/2019 with facility walk-through and records review and ended today with issuance of this report. EPA ID Number CAL000438636 is active. Observed the following wastes on site: 1 x 55

DRAFT

SAN JOSE MARRIOTT (Continued) **S108219554**

gallon drum of waste diesel Fire extinguishers have had annual maintenance Spill control is available on site
Eval Division: Santa Clara County Environmental Health
Eval Program: HW
Eval Source: CERS

Eval General Type: Other/Unknown
Eval Date: 04-29-2019
Violations Found: No
Eval Type: Other, not routine, done by local agency
Eval Notes: On-site to observe UST secondary containment testing. All tests were completed by Service Technician Justin Williams from Confidence UST Services, Inc. Mr. Williams' ICC Service Technician and Incon tester certifications were verified to be current. Annular Space Tests: The diesel tank (Joor) annular was placed under 10-in of vacuum for 60-minutes with no loss of vacuum; PASS. Piping Sump could not be tested due to a torn sump wall penetration fitting. The sump wall fitting must be repaired and the sump hydrostatically tested. Provided that the sump wall penetration fitting can be replaced from within the sump a UST Repair Permit is not required. Transition sump: The transition sump filled with water over the highest point of the secondary piping penetration. The liquid level was tested with a Incon TS-STS Sump Test System for 10-minutes with no loss of liquid; PASS. Secondary Containment Piping: All secondary containment piping (OMEGA & Enviroflex) were [Truncated]
Eval Division: Santa Clara County Environmental Health
Eval Program: UST
Eval Source: CERS

Eval General Type: Other/Unknown
Eval Date: 11-03-2016
Violations Found: No
Eval Type: Other, not routine, done by local agency
Eval Notes: On site to witness secondary containment testing performed by Mr. Jarrod Cooke (certifications current) of Tanknology. The following components were tested: Tank annular space: 10 inHg vacuum for 1 hour, no loss. Hydrostatically tested with the Tanknology VPLT accelerated testing apparatus for 30 minutes: Sump: no loss Transition box: no loss Piping, 5 psi for one hour: New flexible supply: no loss New flexible return: no loss Transition box to pump room supply: no loss Transition box to pump room return: held for 30 minutes with no loss at my departure Unused black supply: held for 30 minutes with no loss at my departure Unused black return: held for 30 minutes with no loss at my departure Submit a copy of the Secondary Containment test report to our office within 30 days and keep a copy available for review for at least 3 years. Reports may be sent via email to USTinspector@deh.sccgov.org.
Eval Division: Santa Clara County Environmental Health
Eval Program: UST
Eval Source: CERS

Enforcement Action:
Site ID: 64623
Site Name: SAN JOSE MARRIOTT
Site Address: 301 S MARKET ST
Site City: SAN JOSE
Site Zip: 95113

DRAFT

SAN JOSE MARRIOTT (Continued) **S108219554**

Enf Action Date: 03-07-2014
Enf Action Type: Notice of Violation (Unified Program)
Enf Action Description: Notice of Violation Issued by the Inspector at the Time of Inspection
Enf Action Notes: Not reported
Enf Action Division: Santa Clara County Environmental Health
Enf Action Program: UST
Enf Action Source: CERS

Site ID: 64623
Site Name: SAN JOSE MARRIOTT
Site Address: 301 S MARKET ST
Site City: SAN JOSE
Site Zip: 95113
Enf Action Date: 03-24-2015
Enf Action Type: Notice of Violation (Unified Program)
Enf Action Description: Notice of Violation Issued by the Inspector at the Time of Inspection
Enf Action Notes: Not reported
Enf Action Division: Santa Clara County Environmental Health
Enf Action Program: HMRRP
Enf Action Source: CERS

Site ID: 64623
Site Name: SAN JOSE MARRIOTT
Site Address: 301 S MARKET ST
Site City: SAN JOSE
Site Zip: 95113
Enf Action Date: 03-24-2015
Enf Action Type: Notice of Violation (Unified Program)
Enf Action Description: Notice of Violation Issued by the Inspector at the Time of Inspection
Enf Action Notes: Not reported
Enf Action Division: Santa Clara County Environmental Health
Enf Action Program: HW
Enf Action Source: CERS

Site ID: 64623
Site Name: SAN JOSE MARRIOTT
Site Address: 301 S MARKET ST
Site City: SAN JOSE
Site Zip: 95113
Enf Action Date: 03-24-2015
Enf Action Type: Notice of Violation (Unified Program)
Enf Action Description: Notice of Violation Issued by the Inspector at the Time of Inspection
Enf Action Notes: Not reported
Enf Action Division: Santa Clara County Environmental Health
Enf Action Program: UST
Enf Action Source: CERS

Coordinates:
Site ID: 64623
Facility Name: SAN JOSE MARRIOTT
Env Int Type Code: HWG
Program ID: 10097317
Coord Name: Not reported
Ref Point Type Desc: Unknown
Latitude: 37.330315
Longitude: -121.888367

DRAFT

SAN JOSE MARRIOTT (Continued) **S108219554**

Affiliation:

Affiliation Type Desc:	Operator
Entity Name:	CWI 2 - San Jose Hotel LP
Entity Title:	Not reported
Affiliation Address:	Not reported
Affiliation City:	Not reported
Affiliation State:	Not reported
Affiliation Country:	Not reported
Affiliation Zip:	Not reported
Affiliation Phone:	(847) 482-8600

Affiliation Type Desc:	Property Owner
Entity Name:	CWI 2 - San Jose Hotel LP
Entity Title:	Not reported
Affiliation Address:	50 Rockafeller Plaza, 2nd Floor
Affiliation City:	New York
Affiliation State:	NY
Affiliation Country:	United States
Affiliation Zip:	10020
Affiliation Phone:	(847) 482-8600

Affiliation Type Desc:	UST Property Owner Name
Entity Name:	CWI 2 - San Jose Hotel LP
Entity Title:	Not reported
Affiliation Address:	301 South Market Street
Affiliation City:	San Jose
Affiliation State:	CA
Affiliation Country:	United States
Affiliation Zip:	95113
Affiliation Phone:	(408) 280-1300

Affiliation Type Desc:	UST Tank Operator
Entity Name:	Marriott International
Entity Title:	Not reported
Affiliation Address:	301 South Market Street
Affiliation City:	San Jose
Affiliation State:	CA
Affiliation Country:	United States
Affiliation Zip:	95113
Affiliation Phone:	(408) 280-1300

Affiliation Type Desc:	Legal Owner
Entity Name:	CWI 2 - San Jose Hotel LP
Entity Title:	Not reported
Affiliation Address:	50 Rockafeller Plaza, 2nd Floor
Affiliation City:	New York
Affiliation State:	NY
Affiliation Country:	United States
Affiliation Zip:	10020
Affiliation Phone:	(847) 482-8600

Affiliation Type Desc:	Parent Corporation
Entity Name:	SAN JOSE MARRIOTT
Entity Title:	Not reported
Affiliation Address:	Not reported
Affiliation City:	Not reported
Affiliation State:	Not reported

DRAFT

SAN JOSE MARRIOTT (Continued) **S108219554**

Affiliation Country:	Not reported
Affiliation Zip:	Not reported
Affiliation Phone:	Not reported
Affiliation Type Desc:	Document Preparer
Entity Name:	Joey Adams
Entity Title:	Not reported
Affiliation Address:	Not reported
Affiliation City:	Not reported
Affiliation State:	Not reported
Affiliation Country:	Not reported
Affiliation Zip:	Not reported
Affiliation Phone:	Not reported
Affiliation Type Desc:	UST Permit Applicant
Entity Name:	Clifton Sprague
Entity Title:	Director of Egineering
Affiliation Address:	Not reported
Affiliation City:	Not reported
Affiliation State:	Not reported
Affiliation Country:	Not reported
Affiliation Zip:	Not reported
Affiliation Phone:	(408) 278-4455
Affiliation Type Desc:	UST Tank Owner
Entity Name:	CWI 2 - San Jose Hotel LP
Entity Title:	Not reported
Affiliation Address:	301 South Market Street
Affiliation City:	San Jose
Affiliation State:	CA
Affiliation Country:	United States
Affiliation Zip:	95113
Affiliation Phone:	(408) 280-1300
Affiliation Type Desc:	CUPA District
Entity Name:	Santa Clara County Environmental Health
Entity Title:	Not reported
Affiliation Address:	1555 Berger Drive, Suite 300
Affiliation City:	San Jose
Affiliation State:	CA
Affiliation Country:	Not reported
Affiliation Zip:	95112-2716
Affiliation Phone:	(408) 918-3400
Affiliation Type Desc:	Environmental Contact
Entity Name:	Clifton Sprague
Entity Title:	Not reported
Affiliation Address:	301 S MARKET STREET
Affiliation City:	SAN JOSE
Affiliation State:	CA
Affiliation Country:	Not reported
Affiliation Zip:	95113
Affiliation Phone:	Not reported
Affiliation Type Desc:	Facility Mailing Address
Entity Name:	Mailing Address
Entity Title:	Not reported

DRAFT

SAN JOSE MARRIOTT (Continued) **S108219554**

Affiliation Address:	301 S MARKET ST
Affiliation City:	SAN JOSE
Affiliation State:	CA
Affiliation Country:	Not reported
Affiliation Zip:	95113
Affiliation Phone:	Not reported
Affiliation Type Desc:	Identification Signer
Entity Name:	Clifton Sprague
Entity Title:	DIRECTOR OF ENGINEERING
Affiliation Address:	Not reported
Affiliation City:	Not reported
Affiliation State:	Not reported
Affiliation Country:	Not reported
Affiliation Zip:	Not reported
Affiliation Phone:	Not reported

HWTS:

Name:	SAN JOSE MARRIOTT
Address:	301 SOUTH MARKET STREET
Address 2:	Not reported
City,State,Zip:	SAN JOSE, CA 95113
EPA ID:	CAL000438636
Inactive Date:	Not reported
Create Date:	08/24/2018
Last Act Date:	08/18/2020
Mailing Name:	MONICA NODA-RUIZ
Mailing Address:	301 SOUTH MARKET STREET
Mailing Address 2:	Not reported
Mailing City,State,Zip:	SAN JOSE, CA 95113
Owner Name:	CWI 2 - SAN JOSE HOTEL LP
Owner Address:	50 ROCKAFELLER PLAZA
Owner Address 2:	2ND FLOOR
Owner City,State,Zip:	NEW YORK, NY 10020
Contact Name:	MONICA NODA-RUIZ
Contact Address:	301 SOUTH MARKET STREET
Contact Address 2:	Not reported
City,State,Zip:	SAN JOSE, CA 95113

NAICS:

EPA ID:	CAL000438636
Create Date:	2018-08-24 11:19:55.310
NAICS Code:	721199
NAICS Description:	All Other Traveler Accommodation
Issued EPA ID Date:	2018-08-24 11:19:55.28000
Inactive Date:	Not reported
Facility Name:	SAN JOSE MARRIOTT
Facility Address:	301 SOUTH MARKET STREET
Facility Address 2:	Not reported
Facility City:	SAN JOSE
Facility County:	Not reported
Facility State:	CA
Facility Zip:	95113

DRAFT

S104 **SJRA HOTEL EAST** **CA LUST** **S102628228**
West **301 MARKET** **CA HIST CORTESE** **N/A**
1/4-1/2 **SAN JOSE, CA 95113**
0.297 mi.
1568 ft. **Site 3 of 4 in cluster S**

Relative:
Higher

Actual:
97 ft.

LUST SANTA CLARA:

Name:	SJRA-HOTEL EAST
Address:	301 SOUTH MARKET ST
City,State,Zip:	SAN JOSE, CA
Region:	SANTA CLARA
SCVWD ID:	07S1E17C05F
Date Closed:	10/18/2001
EDR Link ID:	07S1E17C05F

HIST CORTESE:

edr_fname:	SJRA HOTEL EAST
edr_fadd1:	301 MARKET
City,State,Zip:	SAN JOSE, CA 95113
Region:	CORTESE
Facility County Code:	43
Reg By:	LTNKA
Reg Id:	43-1199

S105 **SJRA-HOTEL EAST** **CA LUST** **S105512904**
West **301 S MARKET ST** **CA HIST LUST** **N/A**
1/4-1/2 **SAN JOSE, CA 95113** **CA Cortese**
0.297 mi. **CA CERS**
1568 ft. **Site 4 of 4 in cluster S**

Relative:
Higher

Actual:
97 ft.

LUST REG 2:

Region:	2
Facility Id:	Not reported
Facility Status:	Case Closed
Case Number:	07S1E17C05f
How Discovered:	Not reported
Leak Cause:	Not reported
Leak Source:	Not reported
Date Leak Confirmed:	Not reported
Oversight Program:	LUST
Prelim. Site Assesment Wokplan Submitted:	Not reported
Preliminary Site Assesment Began:	10/10/1988
Pollution Characterization Began:	8/7/1990
Pollution Remediation Plan Submitted:	Not reported
Date Remediation Action Underway:	3/27/1985
Date Post Remedial Action Monitoring Began:	Not reported

HIST LUST SANTA CLARA:

Name:	SJRA-Hotel East
Address:	301 S Market St
City:	San Jose
Region:	SANTA CLARA
Region Code:	2
SCVWD ID:	07S1E17C05
Oversite Agency:	SCVWD
Date Listed:	1991-09-05 00:00:00
Closed Date:	2001-10-18 00:00:00

DRAFT

SJRA-HOTEL EAST (Continued) **S105512904**

CORTESE:

Name:	SJRA-HOTEL EAST
Address:	301 S MARKET ST
City,State,Zip:	SAN JOSE, CA 95113
Region:	CORTESE
Envirostor Id:	Not reported
Global ID:	T0608501186
Site/Facility Type:	LUST CLEANUP SITE
Cleanup Status:	COMPLETED - CASE CLOSED
Status Date:	Not reported
Site Code:	Not reported
Latitude:	Not reported
Longitude:	Not reported
Owner:	Not reported
Enf Type:	Not reported
Swat R:	Not reported
Flag:	active
Order No:	Not reported
Waste Discharge System No:	Not reported
Effective Date:	Not reported
Region 2:	Not reported
WID Id:	Not reported
Solid Waste Id No:	Not reported
Waste Management Uit Name:	Not reported
File Name:	Active Open

CERS:

Name:	SJRA-HOTEL EAST
Address:	301 S MARKET ST
City,State,Zip:	SAN JOSE, CA 95113
Site ID:	238640
CERS ID:	T0608501186
CERS Description:	Leaking Underground Storage Tank Cleanup Site

Affiliation:

Affiliation Type Desc:	Local Agency Caseworker
Entity Name:	UST CASE WORKER - SANTA CLARA COUNTY LOP
Entity Title:	Not reported
Affiliation Address:	1555 Berger Drive, Suite 300
Affiliation City:	SAN JOSE
Affiliation State:	CA
Affiliation Country:	Not reported
Affiliation Zip:	Not reported
Affiliation Phone:	4089183400

Affiliation Type Desc:	Regional Board Caseworker
Entity Name:	Regional Water Board - SAN FRANCISCO BAY RWQCB (REGION 2)
Entity Title:	Not reported
Affiliation Address:	1515 CLAY ST SUITE 1400
Affiliation City:	OAKLAND
Affiliation State:	CA
Affiliation Country:	Not reported
Affiliation Zip:	Not reported
Affiliation Phone:	Not reported

DRAFT

T106 **D'AMICO PROPERTY** **CA LUST** **S101303970**
South **130 E MARGARET ST** **CA HIST LUST** **N/A**
1/4-1/2 **SAN JOSE, CA 95112** **CA Cortese**
0.332 mi. **CA HIST CORTESE**
1753 ft. **Site 1 of 4 in cluster T**

Relative: Higher

Actual: 102 ft.

LUST:

Name:	D'AMICO PROPERTY
Address:	130 E MARGARET ST
City,State,Zip:	SAN JOSE, CA 95112
Lead Agency:	SANTA CLARA COUNTY LOP
Case Type:	LUST Cleanup Site
Geo Track:	http://geotracker.waterboards.ca.gov/profile_report.asp?global_id=T0608501792
Global Id:	T0608501792
Latitude:	37.326898
Longitude:	-121.878966
Status:	Completed - Case Closed
Status Date:	02/16/2001
Case Worker:	UST
RB Case Number:	Not reported
Local Agency:	SANTA CLARA COUNTY LOP
File Location:	All Files are on GeoTracker or in the Local Agency Database
Local Case Number:	Not reported
Potential Media Affect:	Other Groundwater (uses other than drinking water)
Potential Contaminants of Concern:	Heating Oil / Fuel Oil
Site History:	Not reported

LUST:

Global Id:	T0608501792
Contact Type:	Regional Board Caseworker
Contact Name:	Regional Water Board
Organization Name:	SAN FRANCISCO BAY RWQCB (REGION 2)
Address:	1515 CLAY ST SUITE 1400
City:	OAKLAND
Email:	Not reported
Phone Number:	Not reported

Global Id:	T0608501792
Contact Type:	Local Agency Caseworker
Contact Name:	UST CASE WORKER
Organization Name:	SANTA CLARA COUNTY LOP
Address:	1555 Berger Drive, Suite 300
City:	SAN JOSE
Email:	Not reported
Phone Number:	4089183400

LUST:

Global Id:	T0608501792
Action Type:	ENFORCEMENT
Date:	03/01/1996
Action:	Staff Letter - #25666

Global Id:	T0608501792
Action Type:	ENFORCEMENT
Date:	02/16/2001
Action:	Closure/No Further Action Letter

Global Id:	T0608501792
Action Type:	RESPONSE

DRAFT

D'AMICO PROPERTY (Continued) **S101303970**

Date: 04/22/1988
Action: Other Report / Document

Global Id: T0608501792
Action Type: RESPONSE
Date: 07/23/1998
Action: Monitoring Report - Quarterly

Global Id: T0608501792
Action Type: RESPONSE
Date: 01/24/2001
Action: CAP/RAP - Other Report

Global Id: T0608501792
Action Type: RESPONSE
Date: 02/08/2001
Action: Correspondence

Global Id: T0608501792
Action Type: RESPONSE
Date: 07/23/1998
Action: Soil and Water Investigation Report

Global Id: T0608501792
Action Type: RESPONSE
Date: 06/14/1995
Action: Preliminary Site Assessment Report

Global Id: T0608501792
Action Type: RESPONSE
Date: 09/18/2000
Action: Other Report / Document

Global Id: T0608501792
Action Type: RESPONSE
Date: 04/22/1988
Action: Other Report / Document

Global Id: T0608501792
Action Type: RESPONSE
Date: 03/28/2001
Action: Unauthorized Release Form

Global Id: T0608501792
Action Type: RESPONSE
Date: 01/21/1999
Action: Correspondence

Global Id: T0608501792
Action Type: RESPONSE
Date: 05/28/1998
Action: Tank Removal Report / UST Sampling Report

Global Id: T0608501792
Action Type: RESPONSE
Date: 02/01/2001
Action: Verbal Communication

DRAFT

D'AMICO PROPERTY (Continued) **S101303970**

Global Id: T0608501792
Action Type: RESPONSE
Date: 02/08/2001
Action: Correspondence

Global Id: T0608501792
Action Type: RESPONSE
Date: 04/15/1996
Action: Monitoring Report - Quarterly

Global Id: T0608501792
Action Type: RESPONSE
Date: 07/15/1997
Action: Monitoring Report - Quarterly

Global Id: T0608501792
Action Type: RESPONSE
Date: 10/15/1996
Action: Monitoring Report - Quarterly

Global Id: T0608501792
Action Type: Other
Date: 01/01/1993
Action: Leak Reported

Global Id: T0608501792
Action Type: REMEDIATION
Date: 11/01/2000
Action: Excavation

LUST:
Global Id: T0608501792
Status: Open - Case Begin Date
Status Date: 01/01/1993

Global Id: T0608501792
Status: Open - Site Assessment
Status Date: 10/28/1993

Global Id: T0608501792
Status: Completed - Case Closed
Status Date: 02/16/2001

LUST REG 2:
Region: 2
Facility Id: Not reported
Facility Status: Case Closed
Case Number: 07S1E17H03f
How Discovered: Not reported
Leak Cause: Not reported
Leak Source: Not reported
Date Leak Confirmed: Not reported
Oversight Program: LUST
Prelim. Site Assesment Wokplan Submitted: Not reported
Preliminary Site Assesment Began: 10/28/1993

DRAFT

D'AMICO PROPERTY (Continued) **S101303970**

Pollution Characterization Began: 10/28/1993
Pollution Remediation Plan Submitted: Not reported
Date Remediation Action Underway: Not reported
Date Post Remedial Action Monitoring Began: Not reported

LUST SANTA CLARA:
Name: D'AMICO PROPERTY
Address: 130 E MARGARET ST
City,State,Zip: SAN JOSE, CA
Region: SANTA CLARA
SCVWD ID: 07S1E17H03F
Date Closed: 02/16/2001
EDR Link ID: 07S1E17H03F

HIST LUST SANTA CLARA:
Name: D'Amico Property
Address: 130 E Margaret St
City: San Jose
Region: SANTA CLARA
Region Code: 2
SCVWD ID: 07S1E17H03
Oversite Agency: SCVWD
Date Listed: 1994-07-27 00:00:00
Closed Date: 2001-02-16 00:00:00

CORTESE:
Name: D'AMICO PROPERTY
Address: 130 E MARGARET ST
City,State,Zip: SAN JOSE, CA 95112
Region: CORTESE
Envirostor Id: Not reported
Global ID: T0608501792
Site/Facility Type: LUST CLEANUP SITE
Cleanup Status: COMPLETED - CASE CLOSED
Status Date: Not reported
Site Code: Not reported
Latitude: Not reported
Longitude: Not reported
Owner: Not reported
Enf Type: Not reported
Swat R: Not reported
Flag: active
Order No: Not reported
Waste Discharge System No: Not reported
Effective Date: Not reported
Region 2: Not reported
WID Id: Not reported
Solid Waste Id No: Not reported
Waste Management Uit Name: Not reported
File Name: Active Open

HIST CORTESE:
edr_fname: D'AMICO PROPERTY
edr_fadd1: 130 MARGARET
City,State,Zip: SAN JOSE, CA 95108

DRAFT

D'AMICO PROPERTY (Continued) **S101303970**

Region: CORTESE
Facility County Code: 43
Reg By: LTNKA
Reg Id: 43-1870

U107 **PASEO VILLAS** **CA LUST** **S103981097**
NNW **130 E SAN FERNANDO** **CA HIST LUST** **N/A**
1/4-1/2 **SAN JOSE, CA 95113** **CA Cortese**
0.353 mi. **CA CERS**
1862 ft. **Site 1 of 8 in cluster U**

Relative:
Lower

Actual:
88 ft.

LUST:
Name: PASEO VILLAS
Address: 130 E SAN FERNANDO
City,State,Zip: SAN JOSE, CA 95113
Lead Agency: SANTA CLARA COUNTY LOP
Case Type: LUST Cleanup Site
Geo Track: http://geotracker.waterboards.ca.gov/profile_report.asp?global_id=T0608502417
Global Id: T0608502417
Latitude: 37.335072
Longitude: -121.887536
Status: Completed - Case Closed
Status Date: 04/19/2002
Case Worker: UST
RB Case Number: Not reported
Local Agency: SANTA CLARA COUNTY LOP
File Location: All Files are on GeoTracker or in the Local Agency Database
Local Case Number: Not reported
Potential Media Affect: Other Groundwater (uses other than drinking water)
Potential Contaminants of Concern: Gasoline
Site History: Not reported

LUST:
Global Id: T0608502417
Contact Type: Regional Board Caseworker
Contact Name: Regional Water Board
Organization Name: SAN FRANCISCO BAY RWQCB (REGION 2)
Address: 1515 CLAY ST SUITE 1400
City: OAKLAND
Email: Not reported
Phone Number: Not reported

Global Id: T0608502417
Contact Type: Local Agency Caseworker
Contact Name: UST CASE WORKER
Organization Name: SANTA CLARA COUNTY LOP
Address: 1555 Berger Drive, Suite 300
City: SAN JOSE
Email: Not reported
Phone Number: 4089183400

LUST:
Global Id: T0608502417
Action Type: RESPONSE
Date: 06/03/2005
Action: Other Report / Document

Global Id: T0608502417

DRAFT

PASEO VILLAS (Continued) **S103981097**

Action Type: RESPONSE
Date: 02/09/2000
Action: Preliminary Site Assessment Report

Global Id: T0608502417
Action Type: RESPONSE
Date: 06/03/2005
Action: Other Report / Document

Global Id: T0608502417
Action Type: RESPONSE
Date: 01/01/1999
Action: Correspondence

Global Id: T0608502417
Action Type: RESPONSE
Date: 05/24/1999
Action: Unauthorized Release Form

Global Id: T0608502417
Action Type: ENFORCEMENT
Date: 06/03/2005
Action: Other Report

Global Id: T0608502417
Action Type: RESPONSE
Date: 06/15/2000
Action: Soil and Water Investigation Workplan

Global Id: T0608502417
Action Type: RESPONSE
Date: 10/29/1999
Action: Soil and Water Investigation Workplan

Global Id: T0608502417
Action Type: RESPONSE
Date: 02/07/2000
Action: Preliminary Site Assessment Report

Global Id: T0608502417
Action Type: RESPONSE
Date: 12/01/1999
Action: Other Workplan

Global Id: T0608502417
Action Type: ENFORCEMENT
Date: 05/05/2000
Action: Staff Letter - #26798

Global Id: T0608502417
Action Type: ENFORCEMENT
Date: 09/14/1999
Action: Staff Letter - #26976

Global Id: T0608502417
Action Type: ENFORCEMENT
Date: 12/04/1999

DRAFT

PASEO VILLAS (Continued) **S103981097**

Action: Staff Letter - #26978

Global Id: T0608502417
Action Type: Other
Date: 05/24/1999
Action: Leak Reported

Global Id: T0608502417
Action Type: REMEDIATION
Date: 05/24/1999
Action: Excavation

LUST:
Global Id: T0608502417
Status: Open - Case Begin Date
Status Date: 09/15/1998

Global Id: T0608502417
Status: Open - Site Assessment
Status Date: 09/15/1998

Global Id: T0608502417
Status: Completed - Case Closed
Status Date: 04/19/2002

LUST REG 2:
Region: 2
Facility Id: Not reported
Facility Status: Case Closed
Case Number: 07S1E08K05f
How Discovered: Not reported
Leak Cause: Not reported
Leak Source: Not reported
Date Leak Confirmed: Not reported
Oversight Program: LUST
Prelim. Site Assesment Wokplan Submitted: Not reported
Preliminary Site Assesment Began: 9/15/1998
Pollution Characterization Began: Not reported
Pollution Remediation Plan Submitted: Not reported
Date Remediation Action Underway: Not reported
Date Post Remedial Action Monitoring Began: Not reported

LUST SANTA CLARA:
Name: PASEO VILLAS, LLC
Address: 130 E SAN FERNANDO
City,State,Zip: SAN JOSE, CA
Region: SANTA CLARA
SCVWD ID: 07S1E08K05F
Date Closed: 04/19/2002
EDR Link ID: 07S1E08K05F

HIST LUST SANTA CLARA:
Name: Paseo Villas
Address: 130 E San Fernando

DRAFT

PASEO VILLAS (Continued) **S103981097**

City: San Jose
Region: SANTA CLARA
Region Code: 2
SCVWD ID: 07S1E08K05
Oversite Agency: SCVWD
Date Listed: 1999-09-07 00:00:00
Closed Date: 2002-04-19 00:00:00

CORTESE:
Name: PASEO VILLAS
Address: 130 E SAN FERNANDO
City,State,Zip: SAN JOSE, CA 95113
Region: CORTESE
Envirostor Id: Not reported
Global ID: T0608502417
Site/Facility Type: LUST CLEANUP SITE
Cleanup Status: COMPLETED - CASE CLOSED
Status Date: Not reported
Site Code: Not reported
Latitude: Not reported
Longitude: Not reported
Owner: Not reported
Enf Type: Not reported
Swat R: Not reported
Flag: active
Order No: Not reported
Waste Discharge System No: Not reported
Effective Date: Not reported
Region 2: Not reported
WID Id: Not reported
Solid Waste Id No: Not reported
Waste Management Uit Name: Not reported
File Name: Active Open

CERS:
Name: PASEO VILLAS
Address: 130 E SAN FERNANDO
City,State,Zip: SAN JOSE, CA 95113
Site ID: 243237
CERS ID: T0608502417
CERS Description: Leaking Underground Storage Tank Cleanup Site

Affiliation:
Affiliation Type Desc: Local Agency Caseworker
Entity Name: UST CASE WORKER - SANTA CLARA COUNTY LOP
Entity Title: Not reported
Affiliation Address: 1555 Berger Drive, Suite 300
Affiliation City: SAN JOSE
Affiliation State: CA
Affiliation Country: Not reported
Affiliation Zip: Not reported
Affiliation Phone: 4089183400

Affiliation Type Desc: Regional Board Caseworker
Entity Name: Regional Water Board - SAN FRANCISCO BAY RWQCB (REGION 2)
Entity Title: Not reported
Affiliation Address: 1515 CLAY ST SUITE 1400

DRAFT

PASEO VILLAS (Continued) **S103981097**

Affiliation City: OAKLAND
Affiliation State: CA
Affiliation Country: Not reported
Affiliation Zip: Not reported
Affiliation Phone: Not reported

T108 **ELECTRIC BATTERY AND CARB** **CA CPS-SLIC S120762566**
South **718 AND 724 SOUTH FIRST STREET** **CA CERS N/A**
1/4-1/2 **SAN JOSE, CA 95113**
0.356 mi.
1879 ft. **Site 2 of 4 in cluster T**

Relative: **Higher**

Actual: **103 ft.**

CPS-SLIC:
Name: ELECTRIC BATTERY AND CARB
Address: 718 AND 724 SOUTH FIRST STREET
City,State,Zip: SAN JOSE, CA 95113
Region: STATE
Facility Status: **Completed - Case Closed**
Status Date: 04/21/2017
Global Id: T0608591632
Lead Agency: SAN FRANCISCO BAY RWQCB (REGION 2)
Lead Agency Case Number: Not reported
Latitude: 37.334588
Longitude: -121.889227
Case Type: Cleanup Program Site
Case Worker: UUU
Local Agency: Not reported
RB Case Number: 43S0322
File Location: All Files are on GeoTracker or in the Local Agency Database
Potential Media Affected: Aquifer used for drinking water supply, Other Groundwater (uses other than drinking water), Soil, Soil Vapor
Potential Contaminants of Concern: Tetrachloroethylene (PCE), Diesel, Gasoline, Stoddard solvent / Mineral Spriits / Distillates, Total Petroleum Hydrocarbons (TPH)
Site History: This case is associated with the following two cases: T10000008312 Expert Cleaners (Non-case) T0608502083 Griffin Property (closed) Case Closure/No Further Action: On January 20, 2016, the Regional Water Board required a site history report for Expert Cleaners located at the site address. The response received on January 26, 2016 indicated soil and groundwater investigations were conducted previously at the property under the case name Griffin property and a copy of the Regional Water Board case closure letter dated January 7, 2002 was provided. In April 2017, the Regional Water Board issued a rescission of the January 20, 2016 site history report request. See Expert Cleaners, Global ID # T10000008312, for the rescission letter. Site History: Expert Dry Cleaners operated at this site (724 South first street) for twenty years (1959-1979) . Orvill Griffin purchased the property (718 and 724 South First Street) in June 1979 and operated an auto parts and repair facility. The city of SJ Fire Dept required owner to remove the USTs (one gasoline and one stoddart solventand) and associated piping (URF dated 08/29/1991). The owner discovered four more USTs during excavation. The owner removed all six USTs on July 9, 1991. The USTs are listed below: UST #1 1,500 Gallons diesel UST #2 250 Gallons stoddard solvent UST #3 500 Gallons stoddard solvent UST #4 250 Gallons stoddard solvent UST #5 100 Gallons stoddard solvent UST #6 200 Gallons stoddard solvent Approximatley 600 tons of soil surrounding the USTs and beneath the former dry cleaner building was excavated and removed. The excavation was

DRAFT

ELECTRIC BATTERY AND CARB (Continued) **S120762566**

backfilled and the surface was paved for parking and storage. The main contaminats of concern detected in soil were TPHg, TPHd, and PCE. PCE or other VOCs were not detected in groundwater after USTs were removed in July 1991 and soil overexcavated in August 1991.

Click here to access the California GeoTracker records for this facility:

CERS:

Name:	ELECTRIC BATTERY AND CARB
Address:	718 AND 724 SOUTH FIRST STREET
City,State,Zip:	SAN JOSE, CA 95113
Site ID:	423093
CERS ID:	T0608591632
CERS Description:	Cleanup Program Site

Affiliation:

Affiliation Type Desc:	Regional Board Caseworker
Entity Name:	Regional Water Board - SAN FRANCISCO BAY RWQCB (REGION 2)
Entity Title:	Not reported
Affiliation Address:	1515 CLAY ST SUITE 1400
Affiliation City:	OAKLAND
Affiliation State:	CA
Affiliation Country:	Not reported
Affiliation Zip:	Not reported
Affiliation Phone:	Not reported

Affiliation Type Desc:	Regional Board Caseworker
Entity Name:	CELINA HERNANDEZ - SAN FRANCISCO BAY RWQCB (REGION 2)
Entity Title:	Not reported
Affiliation Address:	1515 Clay Street, suite 1400
Affiliation City:	OAKLAND
Affiliation State:	CA
Affiliation Country:	Not reported
Affiliation Zip:	Not reported
Affiliation Phone:	5106222447

T109 **GRIFFIN PROPERTY** **CA LUST** **S104541903**
South **724 S FIRST ST** **CA HIST LUST** **N/A**
1/4-1/2 **SAN JOSE, CA 95113** **CA Cortese**
0.356 mi. **CA CERS**
1879 ft. **Site 3 of 4 in cluster T**

Relative: Higher
Actual: 103 ft.

LUST:

Name:	GRIFFIN PROPERTY
Address:	724 S FIRST ST
City,State,Zip:	SAN JOSE, CA 95113
Lead Agency:	SANTA CLARA COUNTY LOP
Case Type:	LUST Cleanup Site
Geo Track:	http://geotracker.waterboards.ca.gov/profile_report.asp?global_id=T0608502083
Global Id:	T0608502083
Latitude:	37.3251635
Longitude:	-121.8823413
Status:	Completed - Case Closed
Status Date:	01/07/2002
Case Worker:	UST
RB Case Number:	Not reported
Local Agency:	SANTA CLARA COUNTY LOP

DRAFT

GRIFFIN PROPERTY (Continued) **S104541903**

File Location: All Files are on GeoTracker or in the Local Agency Database
Local Case Number: Not reported
Potential Media Affect: Other Groundwater (uses other than drinking water)
Potential Contaminants of Concern: Gasoline
Site History: Not reported

LUST:
Global Id: T0608502083
Contact Type: Regional Board Caseworker
Contact Name: Regional Water Board
Organization Name: SAN FRANCISCO BAY RWQCB (REGION 2)
Address: 1515 CLAY ST SUITE 1400
City: OAKLAND
Email: Not reported
Phone Number: Not reported

Global Id: T0608502083
Contact Type: Local Agency Caseworker
Contact Name: UST CASE WORKER
Organization Name: SANTA CLARA COUNTY LOP
Address: 1555 Berger Drive, Suite 300
City: SAN JOSE
Email: Not reported
Phone Number: 4089183400

LUST:
Global Id: T0608502083
Action Type: ENFORCEMENT
Date: 06/03/2005
Action: Other Report

Global Id: T0608502083
Action Type: RESPONSE
Date: 09/01/1998
Action: Preliminary Site Assessment Report

Global Id: T0608502083
Action Type: RESPONSE
Date: 05/29/1998
Action: Other Workplan

Global Id: T0608502083
Action Type: RESPONSE
Date: 06/03/2005
Action: Other Report / Document

Global Id: T0608502083
Action Type: RESPONSE
Date: 08/22/1991
Action: Tank Removal Report / UST Sampling Report

Global Id: T0608502083
Action Type: RESPONSE
Date: 02/18/1992
Action: Tank Removal Report / UST Sampling Report

Global Id: T0608502083

DRAFT

GRIFFIN PROPERTY (Continued) **S104541903**

Action Type: RESPONSE
Date: 01/01/1992
Action: Correspondence

Global Id: T0608502083
Action Type: RESPONSE
Date: 07/12/2001
Action: Monitoring Report - Quarterly

Global Id: T0608502083
Action Type: RESPONSE
Date: 11/04/1991
Action: Other Report / Document

Global Id: T0608502083
Action Type: RESPONSE
Date: 06/03/2005
Action: Other Report / Document

Global Id: T0608502083
Action Type: RESPONSE
Date: 03/21/2001
Action: Soil and Water Investigation Report

Global Id: T0608502083
Action Type: RESPONSE
Date: 08/29/1991
Action: Unauthorized Release Form

Global Id: T0608502083
Action Type: ENFORCEMENT
Date: 09/24/1998
Action: Staff Letter - #25638

Global Id: T0608502083
Action Type: ENFORCEMENT
Date: 04/11/2001
Action: Staff Letter - #25643

Global Id: T0608502083
Action Type: ENFORCEMENT
Date: 08/31/2001
Action: Staff Letter - #25648

Global Id: T0608502083
Action Type: RESPONSE
Date: 10/23/1998
Action: Soil and Water Investigation Workplan

Global Id: T0608502083
Action Type: RESPONSE
Date: 12/31/1998
Action: Soil and Water Investigation Report

Global Id: T0608502083
Action Type: RESPONSE
Date: 05/12/2001

DRAFT

GRIFFIN PROPERTY (Continued) **S104541903**

Action: Soil and Water Investigation Workplan

Global Id: T0608502083
Action Type: RESPONSE
Date: 07/10/2001
Action: Soil and Water Investigation Report

Global Id: T0608502083
Action Type: RESPONSE
Date: 10/15/2001
Action: Monitoring Report - Quarterly

Global Id: T0608502083
Action Type: ENFORCEMENT
Date: 10/29/1998
Action: Staff Letter - #25640

Global Id: T0608502083
Action Type: ENFORCEMENT
Date: 05/14/2001
Action: Staff Letter - #25645

Global Id: T0608502083
Action Type: Other
Date: 08/29/1991
Action: Leak Reported

LUST:
Global Id: T0608502083
Status: Open - Case Begin Date
Status Date: 07/09/1991

Global Id: T0608502083
Status: Open - Site Assessment
Status Date: 07/09/1991

Global Id: T0608502083
Status: Open - Site Assessment
Status Date: 03/01/2001

Global Id: T0608502083
Status: Completed - Case Closed
Status Date: 01/07/2002

LUST REG 2:
Region: 2
Facility Id: Not reported
Facility Status: Case Closed
Case Number: 07S1E17G03f
How Discovered: Not reported
Leak Cause: Not reported
Leak Source: Not reported
Date Leak Confirmed: Not reported
Oversight Program: LUST
Prelim. Site Assesment Wokplan Submitted: Not reported

DRAFT

GRIFFIN PROPERTY (Continued) **S104541903**

Preliminary Site Assesment Began: 7/9/1991
Pollution Characterization Began: 3/1/2001
Pollution Remediation Plan Submitted: Not reported
Date Remediation Action Underway: Not reported
Date Post Remedial Action Monitoring Began: Not reported

LUST SANTA CLARA:
Name: GRIFFIN PROPERTY
Address: 724 S FIRST ST
City,State,Zip: SAN JOSE, CA
Region: SANTA CLARA
SCVWD ID: 07S1E17G03F
Date Closed: 01/07/2002
EDR Link ID: 07S1E17G03F

HIST LUST SANTA CLARA:
Name: Griffin Property
Address: 724 S First St
City: San Jose
Region: SANTA CLARA
Region Code: 2
SCVWD ID: 07S1E17G03
Oversite Agency: SCVWD
Date Listed: 1991-10-01 00:00:00
Closed Date: 2002-01-07 00:00:00

CORTESE:
Name: GRIFFIN PROPERTY
Address: 724 S FIRST ST
City,State,Zip: SAN JOSE, CA 95113
Region: CORTESE
Envirostor Id: Not reported
Global ID: T0608502083
Site/Facility Type: LUST CLEANUP SITE
Cleanup Status: COMPLETED - CASE CLOSED
Status Date: Not reported
Site Code: Not reported
Latitude: Not reported
Longitude: Not reported
Owner: Not reported
Enf Type: Not reported
Swat R: Not reported
Flag: active
Order No: Not reported
Waste Discharge System No: Not reported
Effective Date: Not reported
Region 2: Not reported
WID Id: Not reported
Solid Waste Id No: Not reported
Waste Management Uit Name: Not reported
File Name: Active Open

CERS:
Name: GRIFFIN PROPERTY
Address: 724 S FIRST ST

DRAFT

GRIFFIN PROPERTY (Continued) **S104541903**

City,State,Zip: SAN JOSE, CA 95113
Site ID: 242316
CERS ID: T0608502083
CERS Description: Leaking Underground Storage Tank Cleanup Site

Affiliation:
Affiliation Type Desc: Local Agency Caseworker
Entity Name: UST CASE WORKER - SANTA CLARA COUNTY LOP
Entity Title: Not reported
Affiliation Address: 1555 Berger Drive, Suite 300
Affiliation City: SAN JOSE
Affiliation State: CA
Affiliation Country: Not reported
Affiliation Zip: Not reported
Affiliation Phone: 4089183400

Affiliation Type Desc: Regional Board Caseworker
Entity Name: Regional Water Board - SAN FRANCISCO BAY RWQCB (REGION 2)
Entity Title: Not reported
Affiliation Address: 1515 CLAY ST SUITE 1400
Affiliation City: OAKLAND
Affiliation State: CA
Affiliation Country: Not reported
Affiliation Zip: Not reported
Affiliation Phone: Not reported

T110 **ELECTRIC BATTERY AND CARB** **CA CPS-SLIC** **S101641745**
South **718 1ST ST S** **N/A**
1/4-1/2 **SAN JOSE, CA 95113**
0.356 mi.
1879 ft. **Site 4 of 4 in cluster T**

Relative:
Higher

Actual:
103 ft.

SLIC REG 2:
Region: 2
Facility ID: 43S0322
Facility Status: Leak being confirmed
Date Closed: Not reported
Local Case #: Not reported
How Discovered: Tank Closure
Leak Cause: UNK
Leak Source: UNK
Date Confirmed: 9/16/1991
Date Prelim Site Assmnt Workplan Submitted: Not reported
Date Preliminary Site Assessment Began: Not reported
Date Pollution Characterization Began: Not reported
Date Remediation Plan Submitted: Not reported
Date Remedial Action Underway: Not reported
Date Post Remedial Action Monitoring Began: Not reported

DRAFT

U111
NNW
1/4-1/2
0.362 mi.
1910 ft.

SAN JOSE GAS WORKS
E. SAN FERNANDO AND S. 4TH
SAN JOSE, CA 95112

Site 2 of 8 in cluster U

EDR MGP **1008407765**
N/A

Relative:
Lower

Actual:
87 ft.

Manufactured Gas Plants:
Alternate Name:SAN JOSE LIGHT AND POWER CO. No additional information available

---

U112
NW
1/4-1/2
0.363 mi.
1914 ft.

REDEVELOPMENT BLOCK 4
UNKNOWN PARCELS 2 & 3
SAN JOSE, CA 95113

Site 3 of 8 in cluster U

CA CPS-SLIC **S106162483**
CA CERS **N/A**

Relative:
Lower

Actual:
88 ft.

SLIC REG 2:

Region:	2
Facility ID:	43S0381
Facility Status:	Remedial action (cleanup) Underway
Date Closed:	Not reported
Local Case #:	Not reported
How Discovered:	Tank Closure
Leak Cause:	UNK
Leak Source:	UNK
Date Confirmed:	Not reported
Date Prelim Site Assmnt Workplan Submitted:	Not reported
Date Preliminary Site Assessment Began:	Not reported
Date Pollution Characterization Began:	Not reported
Date Remediation Plan Submitted:	Not reported
Date Remedial Action Underway:	6/19/1992
Date Post Remedial Action Monitoring Began:	Not reported

CPS-SLIC:

Name:	PASEO VILLAS (FORMERLY SAN JOSE REDEVELOPMENT AGENCY BLOCK 4)
Address:	100 E SAN FERNANDO ST
City,State,Zip:	SAN JOSE, CA 95113
Region:	STATE
Facility Status:	**Completed - Case Closed**
Status Date:	12/10/2015
Global Id:	T0608591637
Lead Agency:	SAN FRANCISCO BAY RWQCB (REGION 2)
Lead Agency Case Number:	Not reported
Latitude:	37.3349252912854
Longitude:	-121.886014846558
Case Type:	Cleanup Program Site
Case Worker:	UUU
Local Agency:	Not reported
RB Case Number:	43S0381
File Location:	All Files are on GeoTracker or in the Local Agency Database
Potential Media Affected:	Not reported
Potential Contaminants of Concern:	* Solvents
Site History:	Not reported

Click here to access the California GeoTracker records for this facility:

CERS:

Name:	PASEO VILLAS (FORMERLY SAN JOSE REDEVELOPMENT AGENCY BLOCK 4)

DRAFT

REDEVELOPMENT BLOCK 4 (Continued) **S106162483**

Address:	100 E SAN FERNANDO ST
City,State,Zip:	SAN JOSE, CA 95113
Site ID:	246993
CERS ID:	T0608591637
CERS Description:	Cleanup Program Site

Affiliation:

Affiliation Type Desc:	Regional Board Caseworker
Entity Name:	Regional Water Board - SAN FRANCISCO BAY RWQCB (REGION 2)
Entity Title:	Not reported
Affiliation Address:	1515 CLAY ST SUITE 1400
Affiliation City:	OAKLAND
Affiliation State:	CA
Affiliation Country:	Not reported
Affiliation Zip:	Not reported
Affiliation Phone:	Not reported

V113 **HEART OF THE CITY - BLOCK 3** **CA CPS-SLIC S108937594**
NW **100 SOUTH SECOND STREET** **CA CERS N/A**
1/4-1/2 **SAN JOSE, CA**
0.363 mi.
1915 ft. **Site 1 of 2 in cluster V**

Relative: **Lower**
Actual: **90 ft.**

CPS-SLIC:

Name:	HEART OF THE CITY - BLOCK 3
Address:	100 SOUTH SECOND STREET
City,State,Zip:	SAN JOSE, CA
Region:	STATE
Facility Status:	**Open - Inactive**
Status Date:	09/15/2015
Global Id:	SL0608548367
Lead Agency:	SAN FRANCISCO BAY RWQCB (REGION 2)
Lead Agency Case Number:	Not reported
Latitude:	37.33481
Longitude:	-121.888049
Case Type:	Cleanup Program Site
Case Worker:	UUU
Local Agency:	Not reported
RB Case Number:	43S1109
File Location:	Regional Board
Potential Media Affected:	Other Groundwater (uses other than drinking water)
Potential Contaminants of Concern:	* Petroleum - Automotive gasolines, * Solvents, Stoddard solvent / Mineral Spriits / Distillates
Site History:	Development of site is in two phases. Phase I is complete. About one half of the site is included in Phase 1. Phase 1 was excavated to 30-40 feet and dewatered during construction. Contaminated soil and groundwater were handled in accordance with an approved RAP. An nfa letter was issued for the Phase 1 portion of the site. Phase 2 is currently a parking lot. A RAP was being developed for Phase 2 prior to the elimination of the redevelopment agency. Currently the site R.P. for the Phase 2 portion of the site is the Sucessor Agency to the San Jose Redevelopment Agency.

Click here to access the California GeoTracker records for this facility:

CERS:

Name:	HEART OF THE CITY - BLOCK 3

DRAFT

HEART OF THE CITY - BLOCK 3 (Continued) **S108937594**

Address: 100 SOUTH SECOND STREET
City,State,Zip: SAN JOSE, CA
Site ID: 196822
CERS ID: SL0608548367
CERS Description: Cleanup Program Site

Affiliation:
Affiliation Type Desc: Regional Board Caseworker
Entity Name: Regional Water Board - SAN FRANCISCO BAY RWQCB (REGION 2)
Entity Title: Not reported
Affiliation Address: 1515 CLAY ST SUITE 1400
Affiliation City: OAKLAND
Affiliation State: CA
Affiliation Country: Not reported
Affiliation Zip: Not reported
Affiliation Phone: Not reported

114
NNW
1/4-1/2
0.364 mi.
1922 ft.

SAN ANTONIO PLAZA
UNKNOWN SAN FERNANDO & 4TH ST
SAN JOSE, CA 95112

CA LUST **S106162332**
CA Cortese **N/A**
CA CERS

Relative:
Lower

Actual:
87 ft.

LUST:
Name: SAN ANTONIO PLAZA
Address: UNKNOWN SAN FERNANDO & 4TH ST
City,State,Zip: SAN JOSE, CA 95112
Lead Agency: SAN FRANCISCO BAY RWQCB (REGION 2)
Case Type: LUST Cleanup Site
Geo Track: http://geotracker.waterboards.ca.gov/profile_report.asp?global_id=T0608501647
Global Id: T0608501647
Latitude: 37.336
Longitude: -121.8851
Status: Completed - Case Closed
Status Date: 08/17/1992
Case Worker: UUU
RB Case Number: 43-1706
Local Agency: SANTA CLARA COUNTY LOP
File Location: Not reported
Local Case Number: Not reported
Potential Media Affect: Other Groundwater (uses other than drinking water)
Potential Contaminants of Concern: Gasoline
Site History: Not reported

LUST:
Global Id: T0608501647
Contact Type: Regional Board Caseworker
Contact Name: Regional Water Board
Organization Name: SAN FRANCISCO BAY RWQCB (REGION 2)
Address: 1515 CLAY ST SUITE 1400
City: OAKLAND
Email: Not reported
Phone Number: Not reported

Global Id: T0608501647
Contact Type: Local Agency Caseworker
Contact Name: UST CASE WORKER
Organization Name: SANTA CLARA COUNTY LOP

DRAFT

SAN ANTONIO PLAZA (Continued) **S106162332**

Address: 1555 Berger Drive, Suite 300
City: SAN JOSE
Email: Not reported
Phone Number: 4089183400

LUST:
Global Id: T0608501647
Action Type: Other
Date: 03/20/1992
Action: Leak Stopped

Global Id: T0608501647
Action Type: Other
Date: 03/20/1992
Action: Leak Discovery

Global Id: T0608501647
Action Type: Other
Date: 03/20/1992
Action: Leak Reported

LUST:
Global Id: T0608501647
Status: Open - Case Begin Date
Status Date: 03/20/1992

Global Id: T0608501647
Status: Completed - Case Closed
Status Date: 08/17/1992

LUST REG 2:
Region: 2
Facility Id: 43-1706
Facility Status: Case Closed
Case Number: 43-1706
How Discovered: Tank Closure
Leak Cause: UNK
Leak Source: UNK
Date Leak Confirmed: Not reported
Oversight Program: LUST
Prelim. Site Assesment Wokplan Submitted: Not reported
Preliminary Site Assesment Began: Not reported
Pollution Characterization Began: Not reported
Pollution Remediation Plan Submitted: Not reported
Date Remediation Action Underway: Not reported
Date Post Remedial Action Monitoring Began: Not reported

CORTESE:
Name: SAN ANTONIO PLAZA
Address: UNKNOWN SAN FERNANDO & 4TH ST
City,State,Zip: SAN JOSE, CA 95112
Region: CORTESE
Envirostor Id: Not reported
Global ID: T0608501647

DRAFT

SAN ANTONIO PLAZA (Continued) **S106162332**

Site/Facility Type:	LUST CLEANUP SITE
Cleanup Status:	COMPLETED - CASE CLOSED
Status Date:	Not reported
Site Code:	Not reported
Latitude:	Not reported
Longitude:	Not reported
Owner:	Not reported
Enf Type:	Not reported
Swat R:	Not reported
Flag:	active
Order No:	Not reported
Waste Discharge System No:	Not reported
Effective Date:	Not reported
Region 2:	Not reported
WID Id:	Not reported
Solid Waste Id No:	Not reported
Waste Management Uit Name:	Not reported
File Name:	Active Open

CERS:

Name:	SAN ANTONIO PLAZA
Address:	UNKNOWN SAN FERNANDO & 4TH ST
City,State,Zip:	SAN JOSE, CA 95112
Site ID:	215469
CERS ID:	T0608501647
CERS Description:	Leaking Underground Storage Tank Cleanup Site

Affiliation:

Affiliation Type Desc:	Regional Board Caseworker
Entity Name:	Regional Water Board - SAN FRANCISCO BAY RWQCB (REGION 2)
Entity Title:	Not reported
Affiliation Address:	1515 CLAY ST SUITE 1400
Affiliation City:	OAKLAND
Affiliation State:	CA
Affiliation Country:	Not reported
Affiliation Zip:	Not reported
Affiliation Phone:	Not reported

Affiliation Type Desc:	Local Agency Caseworker
Entity Name:	UST CASE WORKER - SANTA CLARA COUNTY LOP
Entity Title:	Not reported
Affiliation Address:	1555 Berger Drive, Suite 300
Affiliation City:	SAN JOSE
Affiliation State:	CA
Affiliation Country:	Not reported
Affiliation Zip:	Not reported
Affiliation Phone:	4089183400

DRAFT

115
West
1/4-1/2
0.375 mi.
1978 ft.

SAN JOSE CONVENTION CENTE
150 SAN CARLOS
SAN JOSE, CA

CA HIST CORTESE **S101309273**
N/A

Relative:
Lower

Actual:
95 ft.

HIST CORTESE:

edr_fname:	SAN JOSE CONVENTION CENTE
edr_fadd1:	150 SAN CARLOS
City,State,Zip:	SAN JOSE, CA
Region:	CORTESE
Facility County Code:	43
Reg By:	LTNKA
Reg Id:	43-1177

U116
NNW
1/4-1/2
0.375 mi.
1979 ft.

SAN ANTONIO PLAZA BLOCK 4 NORTH
WEST SAN FERNANDO ST & 4TH STREET
SAN JOSE, CA 95113

Site 4 of 8 in cluster U

CA ENVIROSTOR **S106568336**
CA VCP **N/A**

Relative:
Lower

Actual:
87 ft.

ENVIROSTOR:

Name:	SAN ANTONIO PLAZA BLOCK 4 NORTH
Address:	WEST SAN FERNANDO ST & 4TH STREET
City,State,Zip:	SAN JOSE, CA 95113
Facility ID:	43490065
Status:	Certified
Status Date:	06/26/1995
Site Code:	200528
Site Type:	Voluntary Cleanup
Site Type Detailed:	Voluntary Cleanup
Acres:	1.7
NPL:	NO
Regulatory Agencies:	SMBRP
Lead Agency:	SMBRP
Program Manager:	Not reported
Supervisor:	Barbara Cook
Division Branch:	Cleanup Berkeley
Assembly:	27
Senate:	15
Special Program:	Voluntary Cleanup Program
Restricted Use:	NO
Site Mgmt Req:	NONE SPECIFIED
Funding:	Responsible Party
Latitude:	37.33555
Longitude:	-121.8861
APN:	NONE SPECIFIED
Past Use:	MANUFACTURED GAS PLANT
Potential COC:	Polynuclear aromatic hydrocarbons (PAHs
Confirmed COC:	Polynuclear aromatic hydrocarbons (PAHs
Potential Description:	SOIL
Alias Name:	BLOCK FOUR:ANTONIO PLAZA
Alias Type:	Alternate Name
Alias Name:	110033609021
Alias Type:	EPA (FRS #)
Alias Name:	200528
Alias Type:	Project Code (Site Code)
Alias Name:	43490065
Alias Type:	Envirostor ID Number

DRAFT

SAN ANTONIO PLAZA BLOCK 4 NORTH (Continued) **S106568336**

Completed Info:

Completed Area Name:	PROJECT WIDE
Completed Sub Area Name:	Not reported
Completed Document Type:	*Voluntary Cleanup Agreement Completion
Completed Date:	06/30/1995
Comments:	Completed PEA.
Completed Area Name:	PROJECT WIDE
Completed Sub Area Name:	Not reported
Completed Document Type:	Certification
Completed Date:	06/26/1995
Comments:	Not reported
Completed Area Name:	PROJECT WIDE
Completed Sub Area Name:	Not reported
Completed Document Type:	Standard Voluntary Agreement
Completed Date:	10/25/1994
Comments:	Signed a VCA
Completed Area Name:	PROJECT WIDE
Completed Sub Area Name:	Not reported
Completed Document Type:	Removal Action Completion Report
Completed Date:	06/26/1995
Comments:	Not reported
Completed Area Name:	PROJECT WIDE
Completed Sub Area Name:	Not reported
Completed Document Type:	Remedial Investigation / Feasibility Study
Completed Date:	06/30/1994
Comments:	Completed RIFS.
Completed Area Name:	PROJECT WIDE
Completed Sub Area Name:	Not reported
Completed Document Type:	Site Screening
Completed Date:	10/20/1992
Comments:	Completed Site Screening.
Future Area Name:	Not reported
Future Sub Area Name:	Not reported
Future Document Type:	Not reported
Future Due Date:	Not reported
Schedule Area Name:	Not reported
Schedule Sub Area Name:	Not reported
Schedule Document Type:	Not reported
Schedule Due Date:	Not reported
Schedule Revised Date:	Not reported

VCP:

Name:	SAN ANTONIO PLAZA BLOCK 4 NORTH
Address:	WEST SAN FERNANDO ST & 4TH STREET
City,State,Zip:	SAN JOSE, CA 95113
Facility ID:	43490065
Site Type:	Voluntary Cleanup
Site Type Detail:	Voluntary Cleanup
Site Mgmt. Req.:	NONE SPECIFIED
Acres:	1.7

DRAFT

SAN ANTONIO PLAZA BLOCK 4 NORTH (Continued) **S106568336**

National Priorities List:	NO
Cleanup Oversight Agencies:	SMBRP
Lead Agency:	SMBRP
Lead Agency Description:	DTSC - Site Cleanup Program
Project Manager:	Not reported
Supervisor:	Barbara Cook
Division Branch:	Cleanup Berkeley
Site Code:	200528
Assembly:	27
Senate:	15
Special Programs Code:	Voluntary Cleanup Program
Status:	Certified
Status Date:	06/26/1995
Restricted Use:	NO
Funding:	Responsible Party
Lat/Long:	37.33555 / -121.8861
APN:	NONE SPECIFIED
Past Use:	MANUFACTURED GAS PLANT
Potential COC:	30019
Confirmed COC:	30019
Potential Description:	SOIL
Alias Name:	BLOCK FOUR:ANTONIO PLAZA
Alias Type:	Alternate Name
Alias Name:	110033609021
Alias Type:	EPA (FRS #)
Alias Name:	200528
Alias Type:	Project Code (Site Code)
Alias Name:	43490065
Alias Type:	Envirostor ID Number

Completed Info:

Completed Area Name:	PROJECT WIDE
Completed Sub Area Name:	Not reported
Completed Document Type:	*Voluntary Cleanup Agreement Completion
Completed Date:	06/30/1995
Comments:	Completed PEA.
Completed Area Name:	PROJECT WIDE
Completed Sub Area Name:	Not reported
Completed Document Type:	Certification
Completed Date:	06/26/1995
Comments:	Not reported
Completed Area Name:	PROJECT WIDE
Completed Sub Area Name:	Not reported
Completed Document Type:	Standard Voluntary Agreement
Completed Date:	10/25/1994
Comments:	Signed a VCA
Completed Area Name:	PROJECT WIDE
Completed Sub Area Name:	Not reported
Completed Document Type:	Removal Action Completion Report
Completed Date:	06/26/1995
Comments:	Not reported
Completed Area Name:	PROJECT WIDE
Completed Sub Area Name:	Not reported
Completed Document Type:	Remedial Investigation / Feasibility Study

DRAFT

SAN ANTONIO PLAZA BLOCK 4 NORTH (Continued) **S106568336**

Completed Date: 06/30/1994
Comments: Completed RIFS.

Completed Area Name: PROJECT WIDE
Completed Sub Area Name: Not reported
Completed Document Type: Site Screening
Completed Date: 10/20/1992
Comments: Completed Site Screening.

Future Area Name: Not reported
Future Sub Area Name: Not reported
Future Document Type: Not reported
Future Due Date: Not reported
Schedule Area Name: Not reported
Schedule Sub Area Name: Not reported
Schedule Document Type: Not reported
Schedule Due Date: Not reported
Schedule Revised Date: Not reported

U117 **SAN ANTONIO PLAZA REDEVELOPMT.** **CA LUST** **S103881015**
NNW **SAN FERNANDO & 4TH ST** **CA HIST LUST** **N/A**
1/4-1/2 **SAN JOSE, CA 95118** **CA Cortese**
0.375 mi.
1979 ft. **Site 5 of 8 in cluster U**

Relative:
Lower

Actual:
87 ft.

LUST REG 2:
Region: 2
Facility Id: Not reported
Facility Status: Case Closed
Case Number: 07S1E08K01f
How Discovered: Not reported
Leak Cause: Not reported
Leak Source: Not reported
Date Leak Confirmed: Not reported
Oversight Program: LUST
Prelim. Site Assesment Wokplan Submitted: Not reported
Preliminary Site Assesment Began: Not reported
Pollution Characterization Began: Not reported
Pollution Remediation Plan Submitted: Not reported
Date Remediation Action Underway: Not reported
Date Post Remedial Action Monitoring Began: Not reported

LUST SANTA CLARA:
Name: SAN ANTONIO PLAZA REDEVELOPMT.
Address: SAN FERNANDO & 4TH ST
City,State,Zip: SAN JOSE, CA
Region: SANTA CLARA
SCVWD ID: 07S1E08K01F
Date Closed: 08/17/1992
EDR Link ID: 07S1E08K01F

HIST LUST SANTA CLARA:
Name: San Antonio Plaza Redevelopmt.
Address: San Fernando & 4th St
City: San Jose
Region: SANTA CLARA
Region Code: 2

DRAFT

SAN ANTONIO PLAZA REDEVELOPMT. (Continued) **S103881015**

SCVWD ID: 07S1E08K01
Oversite Agency: SCVWD
Date Listed: 1993-01-01 00:00:00
Closed Date: 1992-08-17 00:00:00

CORTESE:

Name:	SAN ANTONIO PLAZA REDEVELOPMT.
Address:	SAN FERNANDO & 4TH ST
City,State,Zip:	SAN JOSE, CA 95118
Region:	CORTESE
Envirostor Id:	Not reported
Global ID:	T0608502303
Site/Facility Type:	LUST CLEANUP SITE
Cleanup Status:	COMPLETED - CASE CLOSED
Status Date:	Not reported
Site Code:	Not reported
Latitude:	Not reported
Longitude:	Not reported
Owner:	Not reported
Enf Type:	Not reported
Swat R:	Not reported
Flag:	active
Order No:	Not reported
Waste Discharge System No:	Not reported
Effective Date:	Not reported
Region 2:	Not reported
WID Id:	Not reported
Solid Waste Id No:	Not reported
Waste Management Uit Name:	Not reported
File Name:	Active Open

U118 **SAN ANTONIO PLAZA REDEVELOPMT.** **CA LUST** **S110655425**
NNW **SAN FERNANDO & 4TH ST** **CA CERS** **N/A**
1/4-1/2 **SAN JOSE, CA 95118**
0.375 mi.
1979 ft. **Site 6 of 8 in cluster U**

Relative: **Lower**
Actual: **87 ft.**

LUST:

Name:	SAN ANTONIO PLAZA REDEVELOPMT.
Address:	SAN FERNANDO & 4TH ST
City,State,Zip:	SAN JOSE, CA 95118
Lead Agency:	SANTA CLARA COUNTY LOP
Case Type:	LUST Cleanup Site
Geo Track:	http://geotracker.waterboards.ca.gov/profile_report.asp?global_id=T0608502303
Global Id:	T0608502303
Latitude:	37.3357873705874
Longitude:	-121.886765956879
Status:	Completed - Case Closed
Status Date:	08/17/1992
Case Worker:	UST
RB Case Number:	Not reported
Local Agency:	SANTA CLARA COUNTY LOP
File Location:	All Files are on GeoTracker or in the Local Agency Database
Local Case Number:	Not reported
Potential Media Affect:	Soil
Potential Contaminants of Concern:	Not reported
Site History:	Not reported

DRAFT

SAN ANTONIO PLAZA REDEVELOPMT. (Continued) **S110655425**

LUST:
Global Id: T0608502303
Contact Type: Regional Board Caseworker
Contact Name: Regional Water Board
Organization Name: SAN FRANCISCO BAY RWQCB (REGION 2)
Address: 1515 CLAY ST SUITE 1400
City: OAKLAND
Email: Not reported
Phone Number: Not reported

Global Id: T0608502303
Contact Type: Local Agency Caseworker
Contact Name: UST CASE WORKER
Organization Name: SANTA CLARA COUNTY LOP
Address: 1555 Berger Drive, Suite 300
City: SAN JOSE
Email: Not reported
Phone Number: 4089183400

LUST:
Global Id: T0608502303
Action Type: ENFORCEMENT
Date: 08/17/1992
Action: Closure/No Further Action Letter

Global Id: T0608502303
Action Type: RESPONSE
Date: 12/11/1989
Action: Other Report / Document

Global Id: T0608502303
Action Type: Other
Date: 07/18/1992
Action: Leak Reported

LUST:
Global Id: T0608502303
Status: Open - Case Begin Date
Status Date: 07/18/1992

Global Id: T0608502303
Status: Completed - Case Closed
Status Date: 08/17/1992

CERS:
Name: SAN ANTONIO PLAZA REDEVELOPMT.
Address: SAN FERNANDO & 4TH ST
City,State,Zip: SAN JOSE, CA 95118
Site ID: 254026
CERS ID: T0608502303
CERS Description: Leaking Underground Storage Tank Cleanup Site

Affiliation:
Affiliation Type Desc: Local Agency Caseworker
Entity Name: UST CASE WORKER - SANTA CLARA COUNTY LOP

DRAFT

SAN ANTONIO PLAZA REDEVELOPMT. (Continued) **S110655425**

Entity Title:	Not reported
Affiliation Address:	1555 Berger Drive, Suite 300
Affiliation City:	SAN JOSE
Affiliation State:	CA
Affiliation Country:	Not reported
Affiliation Zip:	Not reported
Affiliation Phone:	4089183400
Affiliation Type Desc:	Regional Board Caseworker
Entity Name:	Regional Water Board - SAN FRANCISCO BAY RWQCB (REGION 2)
Entity Title:	Not reported
Affiliation Address:	1515 CLAY ST SUITE 1400
Affiliation City:	OAKLAND
Affiliation State:	CA
Affiliation Country:	Not reported
Affiliation Zip:	Not reported
Affiliation Phone:	Not reported

U119 **SAN ANTONIO PLAZA BLOCK 4** **CA HIST CORTESE** **S105026308**
NNW **W. SAN FERNANDO ST & 4TH** **N/A**
1/4-1/2 **SAN JOSE, CA 95113**
0.375 mi.
1979 ft. **Site 7 of 8 in cluster U**

Relative:
Lower

Actual:
87 ft.

HIST CORTESE:

edr_fname:	SAN ANTONIO PLAZA BLOCK 4
edr_fadd1:	W. SAN FERNANDO ST & 4TH
City,State,Zip:	SAN JOSE, CA 95113
Region:	CORTESE
Facility County Code:	43
Reg By:	CALSI
Reg Id:	43490065

---

120 **SOBRATO PROPERTY** **CA LUST** **S105512913**
SW **488 ALMADEN AVE** **CA HIST LUST** **N/A**
1/4-1/2 **SAN JOSE, CA 95110** **CA Cortese**
0.377 mi. **CA CUPA Listings**
1989 ft. **CA HAZNET**
CA HAZMAT

Relative:
Lower

CA CERS
CA HWTS

Actual:
94 ft.

LUST:

Name:	SOBRATO PROPERTY
Address:	488 ALMADEN AVE
City,State,Zip:	SAN JOSE, CA 95110
Lead Agency:	SANTA CLARA COUNTY LOP
Case Type:	LUST Cleanup Site
Geo Track:	http://geotracker.waterboards.ca.gov/profile_report.asp?global_id=T0608518342
Global Id:	T0608518342
Latitude:	37.327529
Longitude:	-121.888826
Status:	Completed - Case Closed
Status Date:	02/13/2001
Case Worker:	UST

DRAFT

SOBRATO PROPERTY (Continued) **S105512913**

RB Case Number: Not reported
Local Agency: SANTA CLARA COUNTY LOP
File Location: All Files are on GeoTracker or in the Local Agency Database
Local Case Number: Not reported
Potential Media Affect: Soil
Potential Contaminants of Concern: Diesel
Site History: Not reported

LUST:
Global Id: T0608518342
Contact Type: Regional Board Caseworker
Contact Name: Regional Water Board
Organization Name: SAN FRANCISCO BAY RWQCB (REGION 2)
Address: 1515 CLAY ST SUITE 1400
City: OAKLAND
Email: Not reported
Phone Number: Not reported

Global Id: T0608518342
Contact Type: Local Agency Caseworker
Contact Name: UST CASE WORKER
Organization Name: SANTA CLARA COUNTY LOP
Address: 1555 Berger Drive, Suite 300
City: SAN JOSE
Email: Not reported
Phone Number: 4089183400

LUST:
Global Id: T0608518342
Action Type: RESPONSE
Date: 11/27/2000
Action: Unauthorized Release Form

Global Id: T0608518342
Action Type: RESPONSE
Date: 10/19/2000
Action: Tank Removal Report / UST Sampling Report

Global Id: T0608518342
Action Type: RESPONSE
Date: 01/12/1998
Action: Other Report / Document

Global Id: T0608518342
Action Type: ENFORCEMENT
Date: 02/13/2001
Action: Closure/No Further Action Letter

Global Id: T0608518342
Action Type: Other
Date: 01/01/2000
Action: Leak Reported

LUST:
Global Id: T0608518342
Status: Open - Case Begin Date
Status Date: 01/01/2000

DRAFT

SOBRATO PROPERTY (Continued) **S105512913**

Global Id: T0608518342
Status: Completed - Case Closed
Status Date: 02/13/2001

LUST REG 2:
Region: 2
Facility Id: Not reported
Facility Status: Case Closed
Case Number: 07S1E17C06f
How Discovered: Not reported
Leak Cause: Not reported
Leak Source: Not reported
Date Leak Confirmed: Not reported
Oversight Program: LUST
Prelim. Site Assesment Wokplan Submitted: Not reported
Preliminary Site Assesment Began: Not reported
Pollution Characterization Began: Not reported
Pollution Remediation Plan Submitted: Not reported
Date Remediation Action Underway: Not reported
Date Post Remedial Action Monitoring Began: Not reported

LUST SANTA CLARA:
Name: SOBRATO PROPERTY
Address: 488 ALMADEN AVE
City,State,Zip: SAN JOSE, CA
Region: SANTA CLARA
SCVWD ID: 07S1E17C06F
Date Closed: 02/13/2001
EDR Link ID: 07S1E17C06F

HIST LUST SANTA CLARA:
Name: Sobrato Property
Address: 488 Almaden Ave
City: San Jose
Region: SANTA CLARA
Region Code: 2
SCVWD ID: 07S1E17C06
Oversite Agency: SCVWD
Date Listed: 2001-02-13 00:00:00
Closed Date: 2001-02-13 00:00:00

CORTESE:
Name: SOBRATO PROPERTY
Address: 488 ALMADEN AVE
City,State,Zip: SAN JOSE, CA 95110
Region: CORTESE
Envirostor Id: Not reported
Global ID: T0608518342
Site/Facility Type: LUST CLEANUP SITE
Cleanup Status: COMPLETED - CASE CLOSED
Status Date: Not reported
Site Code: Not reported
Latitude: Not reported
Longitude: Not reported

DRAFT

SOBRATO PROPERTY (Continued) **S105512913**

Owner: Not reported
Enf Type: Not reported
Swat R: Not reported
Flag: active
Order No: Not reported
Waste Discharge System No: Not reported
Effective Date: Not reported
Region 2: Not reported
WID Id: Not reported
Solid Waste Id No: Not reported
Waste Management Uit Name: Not reported
File Name: Active Open

CUPA SANTA CLARA:
Name: 488 ALMADEN
Address: 488 ALMADEN BL
City,State,Zip: SAN JOSE, CA 95110
Region: SANTA CLARA
PE#: BP01
Program Description: HMBP FACILITY, 1-3 CHEMICALS
Program Identifier: DEH PERMIT-HAZ MAT BUSINESS PLAN PROGRAM
Latitude: 37.327187
Longitude: -121.888842
Record ID: PR0399300
Facility ID: FA0268781

HAZNET:
Name: 488 ALMADEN BOULEVARD
Address: 488 ALMADEN BLVD
Address 2: Not reported
City,State,Zip: SAN JOSE, CA 951102767
Contact: RANDY SHUAYTO
Telephone: 4088994941
Mailing Name: Not reported
Mailing Address: 488 ALMADEN BLVD

Year: 2013
Gepaid: CAC002720970
TSD EPA ID: CAD059494310
CA Waste Code: 122 - Alkaline solution without metals pH >= 12.5
Disposal Method: H077 - Other Chemical Precipitation With Or Without Pre-Treatment
Tons: 0.05004

Year: 2013
Gepaid: CAC002720970
TSD EPA ID: CAD059494310
CA Waste Code: 122 - Alkaline solution without metals pH >= 12.5
Disposal Method: H141 - Storage, Bulking, And/Or Transfer Off Site--No Treatment/Reovery (H010-H129) Or (H131-H135)
Tons: 0.01251

Year: 2013
Gepaid: CAC002720970
TSD EPA ID: CAD059494310
CA Waste Code: 343 - Unspecified organic liquid mixture
Disposal Method: H141 - Storage, Bulking, And/Or Transfer Off Site--No

DRAFT

SOBRATO PROPERTY (Continued) **S105512913**

	Treatment/Reovery (H010-H129) Or (H131-H135)
Tons:	0.051

Additional Info:

Year:	2013
Gen EPA ID:	CAC002720970
Shipment Date:	20130305
Creation Date:	7/3/2013 22:15:06
Receipt Date:	20130318
Manifest ID:	006018282FLE
Trans EPA ID:	MNS000110924
Trans Name:	STERICYCLE SPECIALTY WASTE SOLUTIONS INC
Trans 2 EPA ID:	MAD039322250
Trans 2 Name:	CLEAN HARBORS ENVIRONMENTAL SERVICES INC
TSDF EPA ID:	CAD059494310
Trans Name:	CLEAN HARBORS SAN JOSE LLC
TSDF Alt EPA ID:	Not reported
TSDF Alt Name:	Not reported
Waste Code Description:	122 - Alkaline solution without metals (pH > 12.5
RCRA Code:	D002
Meth Code:	H077 - Other Chemical Precipitation With Or Without Pre-Treatment
Quantity Tons:	0.05004
Waste Quantity:	12
Quantity Unit:	G
Additional Code 1:	Not reported
Additional Code 2:	Not reported
Additional Code 3:	Not reported
Additional Code 4:	Not reported
Additional Code 5:	Not reported
Shipment Date:	20130305
Creation Date:	7/3/2013 22:15:06
Receipt Date:	20130318
Manifest ID:	006018282FLE
Trans EPA ID:	MNS000110924
Trans Name:	STERICYCLE SPECIALTY WASTE SOLUTIONS INC
Trans 2 EPA ID:	MAD039322250
Trans 2 Name:	CLEAN HARBORS ENVIRONMENTAL SERVICES INC
TSDF EPA ID:	CAD059494310
Trans Name:	CLEAN HARBORS SAN JOSE LLC
TSDF Alt EPA ID:	Not reported
TSDF Alt Name:	Not reported
Waste Code Description:	343 - Unspecified organic liquid mixture
RCRA Code:	Not reported
Meth Code:	H141 - Storage, Bulking, And/Or Transfer Off Site--No Treatment/Reovery (H010-H129) Or (H131-H135)
Quantity Tons:	0.051
Waste Quantity:	15
Quantity Unit:	G
Additional Code 1:	Not reported
Additional Code 2:	Not reported
Additional Code 3:	Not reported
Additional Code 4:	Not reported
Additional Code 5:	Not reported

DRAFT

SOBRATO PROPERTY (Continued) **S105512913**

Shipment Date:	20130305
Creation Date:	7/3/2013 22:15:06
Receipt Date:	20130318
Manifest ID:	006018282FLE
Trans EPA ID:	MNS000110924
Trans Name:	STERICYCLE SPECIALTY WASTE SOLUTIONS INC
Trans 2 EPA ID:	MAD039322250
Trans 2 Name:	CLEAN HARBORS ENVIRONMENTAL SERVICES INC
TSDF EPA ID:	CAD059494310
Trans Name:	CLEAN HARBORS SAN JOSE LLC
TSDF Alt EPA ID:	Not reported
TSDF Alt Name:	Not reported
Waste Code Description:	122 - Alkaline solution without metals (pH > 12.5
RCRA Code:	D002
Meth Code:	H141 - Storage, Bulking, And/Or Transfer Off Site--No Treatment/Reovery (H010-H129) Or (H131-H135)
Quantity Tons:	0.01251
Waste Quantity:	3
Quantity Unit:	G
Additional Code 1:	Not reported
Additional Code 2:	Not reported
Additional Code 3:	Not reported
Additional Code 4:	Not reported
Additional Code 5:	Not reported

SAN JOSE HAZMAT:

Name:	ORACLE AMERICA
Address:	488 ALMADEN BL HIRISE #200
City,State,Zip:	SAN JOSE, CA 95110
Region:	SAN JOSE
File Num:	412103
Class:	Misc. Complex firms and labs

Name:	PWC
Address:	488 ALMADEN AV
City,State,Zip:	SAN JOSE, CA 95110
Region:	SAN JOSE
File Num:	601170
Class:	Misc. Complex firms and labs

CERS:

Name:	SOBRATO PROPERTY
Address:	488 ALMADEN AVE
City,State,Zip:	SAN JOSE, CA 95110
Site ID:	188150
CERS ID:	T0608518342
CERS Description:	Leaking Underground Storage Tank Cleanup Site

Affiliation:

Affiliation Type Desc:	Local Agency Caseworker
Entity Name:	UST CASE WORKER - SANTA CLARA COUNTY LOP
Entity Title:	Not reported
Affiliation Address:	1555 Berger Drive, Suite 300
Affiliation City:	SAN JOSE
Affiliation State:	CA
Affiliation Country:	Not reported
Affiliation Zip:	Not reported

DRAFT

SOBRATO PROPERTY (Continued) **S105512913**

Affiliation Phone: 4089183400

Affiliation Type Desc: Regional Board Caseworker
Entity Name: Regional Water Board - SAN FRANCISCO BAY RWQCB (REGION 2)
Entity Title: Not reported
Affiliation Address: 1515 CLAY ST SUITE 1400
Affiliation City: OAKLAND
Affiliation State: CA
Affiliation Country: Not reported
Affiliation Zip: Not reported
Affiliation Phone: Not reported

Name: 488 ALMADEN
Address: 488 ALMADEN BL
City,State,Zip: SAN JOSE, CA 95110
Site ID: 87409
CERS ID: 10353340
CERS Description: Chemical Storage Facilities

Violations:
Site ID: 87409
Site Name: 488 ALMADEN
Violation Date: 10-17-2016
Citation: HSC 6.95 25508(a)(1) - California Health and Safety Code, Chapter 6.95, Section(s) 25508(a)(1)
Violation Description: Failure to complete and electronically submit a site map with all required content.
Violation Notes: The site map is missing the following elements: -emergency evacuation assembly areas
Violation Division: Santa Clara County Environmental Health
Violation Program: HMRRP
Violation Source: CERS

Site ID: 87409
Site Name: 488 ALMADEN
Violation Date: 10-17-2016
Citation: HSC 6.95 25508(a)(1) - California Health and Safety Code, Chapter 6.95, Section(s) 25508(a)(1)
Violation Description: Failure to annually review and electronically certify that the business plan is complete and accurate on or before the annual due date.
Violation Notes: Facility's last HMBP submittal was 9/27/11 via hardcopy.
Violation Division: Santa Clara County Environmental Health
Violation Program: HMRRP
Violation Source: CERS

Evaluation:
Eval General Type: Compliance Evaluation Inspection
Eval Date: 10-17-2016
Violations Found: Yes
Eval Type: Routine done by local agency
Eval Notes: On site to conduct a routine hazardous materials business plan inspection. Facility has 2 reportable chemicals on site: 1,200 gallons diesel 350 gallons ethylene glycol Facility is correctly permitted at BP01 Documented annual employee training was reviewed on site
Eval Division: Santa Clara County Environmental Health

DRAFT

SOBRATO PROPERTY (Continued) **S105512913**

Eval Program: HMRRP
Eval Source: CERS

Affiliation:
Affiliation Type Desc: Facility Mailing Address
Entity Name: Mailing Address
Entity Title: Not reported
Affiliation Address: 488 ALMADEN BL 200
Affiliation City: SAN JOSE
Affiliation State: CA
Affiliation Country: Not reported
Affiliation Zip: 95110
Affiliation Phone: Not reported

Affiliation Type Desc: Document Preparer
Entity Name: DANNY ALEXANDER
Entity Title: Not reported
Affiliation Address: Not reported
Affiliation City: Not reported
Affiliation State: Not reported
Affiliation Country: Not reported
Affiliation Zip: Not reported
Affiliation Phone: Not reported

Affiliation Type Desc: Environmental Contact
Entity Name: DANNY ALEXANDER
Entity Title: Not reported
Affiliation Address: 488 ALMADEN BL SUITE 200
Affiliation City: SAN JOSE
Affiliation State: CA
Affiliation Country: Not reported
Affiliation Zip: 95110
Affiliation Phone: Not reported

Affiliation Type Desc: Legal Owner
Entity Name: EMBARCADERO REALTY SERVICES LP
Entity Title: Not reported
Affiliation Address: 488 ALMADEN BL 200
Affiliation City: SAN JOSE
Affiliation State: CA
Affiliation Country: United States
Affiliation Zip: 95110
Affiliation Phone: (408) 899-4941

Affiliation Type Desc: Parent Corporation
Entity Name: 488 ALMADEN
Entity Title: Not reported
Affiliation Address: Not reported
Affiliation City: Not reported
Affiliation State: Not reported
Affiliation Country: Not reported
Affiliation Zip: Not reported
Affiliation Phone: Not reported

Affiliation Type Desc: Property Owner
Entity Name: Oracle America Inc
Entity Title: Not reported

DRAFT

SOBRATO PROPERTY (Continued) **S105512913**

Affiliation Address: Not reported
Affiliation City: Not reported
Affiliation State: Not reported
Affiliation Country: United States
Affiliation Zip: Not reported
Affiliation Phone: (408) 899-4941

Affiliation Type Desc: CUPA District
Entity Name: Santa Clara County Environmental Health
Entity Title: Not reported
Affiliation Address: 1555 Berger Drive, Suite 300
Affiliation City: San Jose
Affiliation State: CA
Affiliation Country: Not reported
Affiliation Zip: 95112-2716
Affiliation Phone: (408) 918-3400

Affiliation Type Desc: Identification Signer
Entity Name: DANNY ALEXANDER
Entity Title: CHIEF BUILDING ENGINEER
Affiliation Address: Not reported
Affiliation City: Not reported
Affiliation State: Not reported
Affiliation Country: Not reported
Affiliation Zip: Not reported
Affiliation Phone: Not reported

Affiliation Type Desc: Operator
Entity Name: DANNY ALEXANDER
Entity Title: Not reported
Affiliation Address: Not reported
Affiliation City: Not reported
Affiliation State: Not reported
Affiliation Country: Not reported
Affiliation Zip: Not reported
Affiliation Phone: (408) 529-7298

HWTS:
Name: 488 ALMADEN BOULEVARD
Address: 488 ALMADEN BLVD
Address 2: SUITE 200
City,State,Zip: SAN JOSE, CA 951102767
EPA ID: CAC002720970
Inactive Date: 05/21/2013
Create Date: 02/19/2013
Last Act Date: 05/22/2013
Mailing Name: Not reported
Mailing Address: 488 ALMADEN BLVD
Mailing Address 2: SUITE 200
Mailing City,State,Zip: SAN JOSE, CA 951102767
Owner Name: ORACLE AMERICA, INC.
Owner Address: 488 ALMADEN BLVD
Owner Address 2: SUITE 200
Owner City,State,Zip: SAN JOSE, CA 951102767
Contact Name: RANDY SHUAYTO
Contact Address: 488 ALMADEN BLVD

DRAFT

SOBRATO PROPERTY (Continued) **S105512913**

Contact Address 2: SUITE 200
City,State,Zip: SAN JOSE, CA 951102767

U121 **FOREST CITY DEVELOPMENT** **CA LUST** **S103964733**
NW **101 SAN FERNANDO AVE** **CA HIST LUST** **N/A**
1/4-1/2 **SAN JOSE, CA 95113** **CA Cortese**
0.380 mi. **CA CERS**
2006 ft. **Site 8 of 8 in cluster U**

Relative:
Lower

Actual:
88 ft.

LUST:
Name: FOREST CITY DEVELOPMENT
Address: 101 SAN FERNANDO AVE.
City,State,Zip: SAN JOSE, CA 95113
Lead Agency: SANTA CLARA COUNTY LOP
Case Type: LUST Cleanup Site
Geo Track: http://geotracker.waterboards.ca.gov/profile_report.asp?global_id=T0608502387
Global Id: T0608502387
Latitude: 37.335309
Longitude: -121.887034
Status: Completed - Case Closed
Status Date: 12/10/2014
Case Worker: AC
RB Case Number: 14-496
Local Agency: SANTA CLARA COUNTY LOP
File Location: All Files are on GeoTracker or in the Local Agency Database
Local Case Number: 07S1E08L06f
Potential Media Affect: Under Investigation
Potential Contaminants of Concern: Gasoline
Site History: 1997 - Groundwater Monitoring and Soil Sampling for Proposed Construction 1998 Groundwater Monitoring and Soil Sampling for Proposed Construction. Abandoned tank discovered. UST Closure Permit Application filed. UST removed and destroyed. 1998-1999 Soil over-excavated beneath UST and across entire site for construction purposes 2009 Summary of available information submitted to DEH in response to additional soil and groundwater information request

LUST:
Global Id: T0608502387
Contact Type: Regional Board Caseworker
Contact Name: Regional Water Board
Organization Name: SAN FRANCISCO BAY RWQCB (REGION 2)
Address: 1515 CLAY ST SUITE 1400
City: OAKLAND
Email: Not reported
Phone Number: Not reported

Global Id: T0608502387
Contact Type: Local Agency Caseworker
Contact Name: AARON COSTA
Organization Name: SANTA CLARA COUNTY LOP
Address: 1555 Berger Drive, Suite 300
City: SAN JOSE
Email: aaron.costa@cep.sccgov.org
Phone Number: 4089181954

LUST:
Global Id: T0608502387
Action Type: ENFORCEMENT

DRAFT

FOREST CITY DEVELOPMENT (Continued) **S103964733**

Date: 09/30/2014
Action: Notification - Public Notice of Case Closure

Global Id: T0608502387
Action Type: RESPONSE
Date: 05/13/1998
Action: Monitoring Report - Quarterly

Global Id: T0608502387
Action Type: RESPONSE
Date: 12/29/2008
Action: Request for Closure

Global Id: T0608502387
Action Type: RESPONSE
Date: 10/13/1997
Action: Soil and Water Investigation Report

Global Id: T0608502387
Action Type: RESPONSE
Date: 01/29/1999
Action: Unauthorized Release Form

Global Id: T0608502387
Action Type: RESPONSE
Date: 06/03/2005
Action: Other Report / Document

Global Id: T0608502387
Action Type: ENFORCEMENT
Date: 06/03/2005
Action: Other Report

Global Id: T0608502387
Action Type: Other
Date: 01/29/1999
Action: Leak Stopped

Global Id: T0608502387
Action Type: RESPONSE
Date: 10/13/1997
Action: Preliminary Site Assessment Report

Global Id: T0608502387
Action Type: RESPONSE
Date: 01/01/2001
Action: Correspondence

Global Id: T0608502387
Action Type: RESPONSE
Date: 09/23/1998
Action: Other Report / Document

Global Id: T0608502387
Action Type: RESPONSE
Date: 06/03/2005
Action: Other Report / Document

DRAFT

FOREST CITY DEVELOPMENT (Continued) **S103964733**

Global Id: T0608502387
Action Type: ENFORCEMENT
Date: 07/13/2012
Action: Staff Letter

Global Id: T0608502387
Action Type: ENFORCEMENT
Date: 12/10/2014
Action: Closure/No Further Action Letter

Global Id: T0608502387
Action Type: ENFORCEMENT
Date: 11/09/2007
Action: Staff Letter - #700911

Global Id: T0608502387
Action Type: Other
Date: 01/29/1999
Action: Leak Discovery

Global Id: T0608502387
Action Type: Other
Date: 09/28/1998
Action: Leak Reported

Global Id: T0608502387
Action Type: RESPONSE
Date: 01/15/2009
Action: Other Report / Document - Regulator Responded

LUST:
Global Id: T0608502387
Status: Open - Case Begin Date
Status Date: 09/28/1998

Global Id: T0608502387
Status: Open - Site Assessment
Status Date: 09/29/1998

Global Id: T0608502387
Status: Open - Eligible for Closure
Status Date: 07/01/2013

Global Id: T0608502387
Status: Completed - Case Closed
Status Date: 12/10/2014

LUST REG 2:
Region: 2
Facility Id: Not reported
Facility Status: Preliminary site assessment underway
Case Number: 07S1E08L06f
How Discovered: Not reported
Leak Cause: Not reported
Leak Source: Not reported

DRAFT

FOREST CITY DEVELOPMENT (Continued) **S103964733**

Date Leak Confirmed: Not reported
Oversight Program: LUST
Prelim. Site Assesment Wokplan Submitted: Not reported
Preliminary Site Assesment Began: 9/29/1998
Pollution Characterization Began: Not reported
Pollution Remediation Plan Submitted: Not reported
Date Remediation Action Underway: Not reported
Date Post Remedial Action Monitoring Began: Not reported

LUST SANTA CLARA:
Name: FOREST CITY DEVELOPMENT
Address: 101 SAN FERNANDO AVE
City,State,Zip: SAN JOSE, CA
Region: SANTA CLARA
SCVWD ID: 07S1E08L06F
Date Closed: Not reported
EDR Link ID: 07S1E08L06F

HIST LUST SANTA CLARA:
Name: Forest City Development
Address: 101 San Fernando Ave
City: San Jose
Region: SANTA CLARA
Region Code: 2
SCVWD ID: 07S1E08L06
Oversite Agency: SCCDEH
Date Listed: 1999-05-04 00:00:00
Closed Date: Not reported

CORTESE:
Name: FOREST CITY DEVELOPMENT
Address: 101 SAN FERNANDO AVE.
City,State,Zip: SAN JOSE, CA 95113
Region: CORTESE
Envirostor Id: Not reported
Global ID: T0608502387
Site/Facility Type: LUST CLEANUP SITE
Cleanup Status: COMPLETED - CASE CLOSED
Status Date: Not reported
Site Code: Not reported
Latitude: Not reported
Longitude: Not reported
Owner: Not reported
Enf Type: Not reported
Swat R: Not reported
Flag: active
Order No: Not reported
Waste Discharge System No: Not reported
Effective Date: Not reported
Region 2: Not reported
WID Id: Not reported
Solid Waste Id No: Not reported
Waste Management Uit Name: Not reported
File Name: Active Open

DRAFT

FOREST CITY DEVELOPMENT (Continued) **S103964733**

CERS:
- Name: FOREST CITY DEVELOPMENT
- Address: 101 SAN FERNANDO AVE.
- City,State,Zip: SAN JOSE, CA 95113
- Site ID: 217663
- CERS ID: T0608502387
- CERS Description: Leaking Underground Storage Tank Cleanup Site

Affiliation:
- Affiliation Type Desc: Regional Board Caseworker
- Entity Name: Regional Water Board - SAN FRANCISCO BAY RWQCB (REGION 2)
- Entity Title: Not reported
- Affiliation Address: 1515 CLAY ST SUITE 1400
- Affiliation City: OAKLAND
- Affiliation State: CA
- Affiliation Country: Not reported
- Affiliation Zip: Not reported
- Affiliation Phone: Not reported

- Affiliation Type Desc: Local Agency Caseworker
- Entity Name: AARON COSTA - SANTA CLARA COUNTY LOP
- Entity Title: Not reported
- Affiliation Address: 1555 Berger Drive, Suite 300
- Affiliation City: SAN JOSE
- Affiliation State: CA
- Affiliation Country: Not reported
- Affiliation Zip: Not reported
- Affiliation Phone: 4089181954

W122 **BLOCK 2 CITY OF SAN JOSE PARKING LOT** **CA CPS-SLIC** **S108937591**
NW **8 EAST SAN FERNANADO STREET** **CA BROWNFIELDS** **N/A**
1/4-1/2 **SAN JOSE, CA 95113** **CA CERS**
0.387 mi.
2044 ft. **Site 1 of 3 in cluster W**

Relative:
Lower

Actual:
92 ft.

CPS-SLIC:
- Name: BLOCK 2 CITY OF SAN JOSE PARKING LOT
- Address: 8 EAST SAN FERNANADO STREET
- City,State,Zip: SAN JOSE, CA 95113
- Region: STATE
- **Facility Status: Completed - Case Closed**
- Status Date: 12/10/2007
- Global Id: SL0608508545
- Lead Agency: SAN FRANCISCO BAY RWQCB (REGION 2)
- Lead Agency Case Number: Not reported
- Latitude: 37.334262
- Longitude: -121.888452
- Case Type: Cleanup Program Site
- Case Worker: AVC
- Local Agency: SAN JOSE, CITY OF
- RB Case Number: 43S1110
- File Location: Regional Board
- Potential Media Affected: Other Groundwater (uses other than drinking water)
- Potential Contaminants of Concern: Waste Oil / Motor / Hydraulic / Lubricating, * Metals
- Site History: The "Block 2 - City of San Jose Parking Lot Site" is located at 8 East San Fernando Street, between South First Street and South Second Street, in downtown San Jose. This 1-acre parcel has been used as a

DRAFT

BLOCK 2 CITY OF SAN JOSE PARKING LOT (Continued) **S108937591**

paved parking lot since at least 1980. Prior to 1980, the Site was occupied by several small stores and the OB Hale and Company Department Store. Prior to 1900, the Site operation included a paint shop. Block 3, an adjacent lot, has similar land use histories and has detected VOCs and TPHs in soil and groundwater. A former coal gasification plant was formerly located about 300 feet away. The Redevelopment Agency of the City of San Jose (the Agency) is currently planning to construct a new mixed-use building complex and underground parking structure. Specifically, the planned development includes excavation of the entire site to a depth of about 40 feet below the current surface to accommodate a three-level, underground parking structure. The space above the parking structure at ground level is planned for commercial use. The space above the commercial area is planned for hotel and residential use. To date, three rounds of site investigation have been conducted to study Site soil, groundwater, and soil gas. Investigation results were used in a Human Health Risk Evaluation and compared to screening levels such as CHHSL, ESLs and PRGs for the proposed exposure scenarios. Overall, the Site data compare favorably to these screening levels. Exceedances of those screening levels were found in only one soil sample for mercury (21 mg/kg vs. 18 mg/kg) and in soil gas samples for 1,3-butadiene (16.0 vs. 4.85 ug/cubic meter). However, the targeted exposure pathway may not even be complete when considering the proposed land use scenario (i.e., with the underground parking) and construction method.

Click here to access the California GeoTracker records for this facility:

BROWNFIELDS:

Name:	BLOCK 2 CITY OF SAN JOSE PARKING LOT
Address:	8 EAST SAN FERNANADO STREET
City,State,Zip:	SAN JOSE, CA 95113
Global ID:	SL0608508545
Latitude:	37.334262
Longitude:	-121.888452
Project Type:	Cleanup Program Site
Status:	Completed - Case Closed
Status Date:	12/10/2007
Lead Agency:	SAN FRANCISCO BAY RWQCB (REGION 2)
Last Correspondence Date:	12/14/2010
Release Type:	Unknown
Contaminant(s) of Concern:	Waste Oil / Motor / Hydraulic / Lubricating, * Metals
Media of Concern:	Other Groundwater (uses other than drinking water)
Past Use(s) that Caused Contamination:	Not reported
Human Health Exposure Controlled:	INSUFFICIENT DATA
Human Health Exposure Controlled Date:	04/30/2009
Groundwater Migration Controlled:	UNDETERMINED
Groundwater Migration Controlled Date:	04/30/2009
Primary Caseworker Name:	ADRIANA CONSTANTINESCU
Primary Caseworker Organization Name:	SAN FRANCISCO BAY RWQCB (REGION 2)
Primary Caseworker Phone Number:	510-622-2353
Primary Caseworker Address:	1515 CLAY ST SUITE 1400
Primary Caseworker Address:	OAKLAND
Primary Caseworker Address:	CA
Primary Caseworker Email:	aconstantinescu@waterboards.ca.gov

DRAFT

BLOCK 2 CITY OF SAN JOSE PARKING LOT (Continued) **S108937591**

CERS:

Name:	BLOCK 2 CITY OF SAN JOSE PARKING LOT
Address:	8 EAST SAN FERNANADO STREET
City,State,Zip:	SAN JOSE, CA 95113
Site ID:	235061
CERS ID:	SL0608508545
CERS Description:	Cleanup Program Site

Affiliation:

Affiliation Type Desc:	Local Agency Caseworker
Entity Name:	NAPP FUKUDA - SAN JOSE, CITY OF
Entity Title:	Not reported
Affiliation Address:	777 N. FIRST, SUITE 450
Affiliation City:	SAN JOSE
Affiliation State:	CA
Affiliation Country:	Not reported
Affiliation Zip:	Not reported
Affiliation Phone:	Not reported

Affiliation Type Desc:	Regional Board Caseworker
Entity Name:	ADRIANA CONSTANTINESCU - SAN FRANCISCO BAY RWQCB (REGION 2)
Entity Title:	Not reported
Affiliation Address:	1515 CLAY ST SUITE 1400
Affiliation City:	OAKLAND
Affiliation State:	CA
Affiliation Country:	Not reported
Affiliation Zip:	Not reported
Affiliation Phone:	Not reported

X123 **CALDERON TIRES & WHEELS** **CA LUST** **S105512867**
South **735 S 1ST ST** **CA HIST LUST** **N/A**
1/4-1/2 **SAN JOSE, CA 95110** **CA Cortese**
0.394 mi. **CA CERS**
2078 ft. **Site 1 of 2 in cluster X**

Relative: Higher
Actual: 103 ft.

LUST:

Name:	CALDERON TIRES & WHEELS
Address:	735 S 1ST ST
City,State,Zip:	SAN JOSE, CA 95110
Lead Agency:	SANTA CLARA COUNTY LOP
Case Type:	LUST Cleanup Site
Geo Track:	http://geotracker.waterboards.ca.gov/profile_report.asp?global_id=T0608562975
Global Id:	T0608562975
Latitude:	37.324736
Longitude:	-121.882694
Status:	Completed - Case Closed
Status Date:	09/18/2001
Case Worker:	UST
RB Case Number:	Not reported
Local Agency:	SANTA CLARA COUNTY LOP
File Location:	All Files are on GeoTracker or in the Local Agency Database
Local Case Number:	Not reported
Potential Media Affect:	Other Groundwater (uses other than drinking water)
Potential Contaminants of Concern:	Diesel
Site History:	Not reported

LUST:

DRAFT

CALDERON TIRES & WHEELS (Continued) **S105512867**

Global Id: T0608562975
Contact Type: Regional Board Caseworker
Contact Name: Regional Water Board
Organization Name: SAN FRANCISCO BAY RWQCB (REGION 2)
Address: 1515 CLAY ST SUITE 1400
City: OAKLAND
Email: Not reported
Phone Number: Not reported

Global Id: T0608562975
Contact Type: Local Agency Caseworker
Contact Name: UST CASE WORKER
Organization Name: SANTA CLARA COUNTY LOP
Address: 1555 Berger Drive, Suite 300
City: SAN JOSE
Email: Not reported
Phone Number: 4089183400

LUST:
Global Id: T0608562975
Action Type: RESPONSE
Date: 07/01/2001
Action: Remedial Progress Report

Global Id: T0608562975
Action Type: RESPONSE
Date: 06/01/2002
Action: Remedial Progress Report

Global Id: T0608562975
Action Type: RESPONSE
Date: 08/17/2001
Action: Other Report / Document

Global Id: T0608562975
Action Type: RESPONSE
Date: 06/24/2002
Action: Tank Removal Report / UST Sampling Report

Global Id: T0608562975
Action Type: RESPONSE
Date: 07/31/2001
Action: Soil and Water Investigation Report

Global Id: T0608562975
Action Type: RESPONSE
Date: 07/31/2001
Action: Soil and Water Investigation Report

Global Id: T0608562975
Action Type: RESPONSE
Date: 07/01/2001
Action: Soil and Water Investigation Report

Global Id: T0608562975
Action Type: RESPONSE
Date: 11/22/2002

DRAFT

CALDERON TIRES & WHEELS (Continued) **S105512867**

Action: Correspondence

Global Id: T0608562975
Action Type: RESPONSE
Date: 12/14/1992
Action: Other Report / Document

Global Id: T0608562975
Action Type: RESPONSE
Date: 09/06/2001
Action: Other Report / Document

Global Id: T0608562975
Action Type: RESPONSE
Date: 07/22/2002
Action: Other Report / Document

Global Id: T0608562975
Action Type: RESPONSE
Date: 07/01/2002
Action: Other Report / Document

Global Id: T0608562975
Action Type: ENFORCEMENT
Date: 07/30/2002
Action: Closure/No Further Action Letter

Global Id: T0608562975
Action Type: Other
Date: 08/16/2001
Action: Leak Reported

LUST:
Global Id: T0608562975
Status: Open - Case Begin Date
Status Date: 08/16/2001

Global Id: T0608562975
Status: Completed - Case Closed
Status Date: 09/18/2001

LUST REG 2:
Region: 2
Facility Id: Not reported
Facility Status: Case Closed
Case Number: 07S1E17G05f
How Discovered: Not reported
Leak Cause: Not reported
Leak Source: Not reported
Date Leak Confirmed: Not reported
Oversight Program: LUST
Prelim. Site Assesment Wokplan Submitted: Not reported
Preliminary Site Assesment Began: Not reported
Pollution Characterization Began: Not reported
Pollution Remediation Plan Submitted: Not reported

DRAFT

CALDERON TIRES & WHEELS (Continued) **S105512867**

Date Remediation Action Underway: Not reported
Date Post Remedial Action Monitoring Began: Not reported

HIST LUST SANTA CLARA:
Name: Calderon Tires & Wheels
Address: 735 S 1st St
City: San Jose
Region: SANTA CLARA
Region Code: 2
SCVWD ID: 07S1E17G05
Oversite Agency: SCVWD
Date Listed: 2001-08-20 00:00:00
Closed Date: 2001-09-18 00:00:00

CORTESE:
Name: CALDERON TIRES & WHEELS
Address: 735 S 1ST ST
City,State,Zip: SAN JOSE, CA 95110
Region: CORTESE
Envirostor Id: Not reported
Global ID: T0608562975
Site/Facility Type: LUST CLEANUP SITE
Cleanup Status: COMPLETED - CASE CLOSED
Status Date: Not reported
Site Code: Not reported
Latitude: Not reported
Longitude: Not reported
Owner: Not reported
Enf Type: Not reported
Swat R: Not reported
Flag: active
Order No: Not reported
Waste Discharge System No: Not reported
Effective Date: Not reported
Region 2: Not reported
WID Id: Not reported
Solid Waste Id No: Not reported
Waste Management Uit Name: Not reported
File Name: Active Open

CERS:
Name: CALDERON TIRES & WHEELS
Address: 735 S 1ST ST
City,State,Zip: SAN JOSE, CA 95110
Site ID: 204715
CERS ID: T0608562975
CERS Description: Leaking Underground Storage Tank Cleanup Site

Affiliation:
Affiliation Type Desc: Local Agency Caseworker
Entity Name: UST CASE WORKER - SANTA CLARA COUNTY LOP
Entity Title: Not reported
Affiliation Address: 1555 Berger Drive, Suite 300
Affiliation City: SAN JOSE
Affiliation State: CA
Affiliation Country: Not reported

DRAFT

CALDERON TIRES & WHEELS (Continued) **S105512867**

Affiliation Zip: Not reported
Affiliation Phone: 4089183400

Affiliation Type Desc: Regional Board Caseworker
Entity Name: Regional Water Board - SAN FRANCISCO BAY RWQCB (REGION 2)
Entity Title: Not reported
Affiliation Address: 1515 CLAY ST SUITE 1400
Affiliation City: OAKLAND
Affiliation State: CA
Affiliation Country: Not reported
Affiliation Zip: Not reported
Affiliation Phone: Not reported

X124 **CALDERON TIRES & WHEELS** **CA LUST** **S107995490**
South **735 SOUTH 1ST ST** **N/A**
1/4-1/2 **SAN JOSE, CA**
0.394 mi.
2078 ft. **Site 2 of 2 in cluster X**

Relative: LUST SANTA CLARA:
Higher
Name: CALDERON TIRES & WHEELS
Actual: Address: 735 SOUTH 1ST ST
103 ft. City,State,Zip: SAN JOSE, CA
Region: SANTA CLARA
SCVWD ID: 07S1E17G05F
Date Closed: 09/18/2001
EDR Link ID: 07S1E17G05F

---

125 **SJSU** **CA LUST** **S110655410**
North **SAN CARLOS & 7TH** **CA CERS** **N/A**
1/4-1/2 **SAN JOSE, CA 95192**
0.394 mi.
2082 ft.

Relative: LUST:
Lower
Name: SJSU
Actual: Address: SAN CARLOS & 7TH
89 ft. City,State,Zip: SAN JOSE, CA 95192
Lead Agency: SANTA CLARA COUNTY LOP
Case Type: LUST Cleanup Site
Geo Track: http://geotracker.waterboards.ca.gov/profile_report.asp?global_id=T0608502106
Global Id: T0608502106
Latitude: 37.3368112921884
Longitude: -121.882588156412
Status: Completed - Case Closed
Status Date: 08/27/1998
Case Worker: UST
RB Case Number: Not reported
Local Agency: SANTA CLARA COUNTY LOP
File Location: All Files are on GeoTracker or in the Local Agency Database
Local Case Number: Not reported
Potential Media Affect: Other Groundwater (uses other than drinking water)
Potential Contaminants of Concern: Heating Oil / Fuel Oil
Site History: Not reported

DRAFT

SJSU (Continued) **S110655410**

LUST:
Global Id: T0608502106
Contact Type: Regional Board Caseworker
Contact Name: Regional Water Board
Organization Name: SAN FRANCISCO BAY RWQCB (REGION 2)
Address: 1515 CLAY ST SUITE 1400
City: OAKLAND
Email: Not reported
Phone Number: Not reported

Global Id: T0608502106
Contact Type: Local Agency Caseworker
Contact Name: UST CASE WORKER
Organization Name: SANTA CLARA COUNTY LOP
Address: 1555 Berger Drive, Suite 300
City: SAN JOSE
Email: Not reported
Phone Number: 4089183400

LUST:
Global Id: T0608502106
Action Type: ENFORCEMENT
Date: 12/22/1995
Action: Notice of Responsibility - #39878

Global Id: T0608502106
Action Type: RESPONSE
Date: 08/27/1998
Action: Other Report / Document

Global Id: T0608502106
Action Type: ENFORCEMENT
Date: 08/27/1998
Action: Closure/No Further Action Letter

Global Id: T0608502106
Action Type: Other
Date: 12/18/1995
Action: Leak Reported

LUST:
Global Id: T0608502106
Status: Open - Case Begin Date
Status Date: 07/20/1995

Global Id: T0608502106
Status: Open - Site Assessment
Status Date: 07/20/1995

Global Id: T0608502106
Status: Completed - Case Closed
Status Date: 08/27/1998

LUST SANTA CLARA:

DRAFT

SJSU (Continued) **S110655410**

Name: SJSU
Address: SAN CARLOS & 7TH
City,State,Zip: SAN JOSE, CA
Region: SANTA CLARA
SCVWD ID: 07S1E08J03F
Date Closed: 08/27/1998
EDR Link ID: 07S1E08J03F

CERS:
Name: SJSU
Address: SAN CARLOS & 7TH
City,State,Zip: SAN JOSE, CA 95192
Site ID: 191504
CERS ID: T0608502106
CERS Description: Leaking Underground Storage Tank Cleanup Site

Affiliation:
Affiliation Type Desc: Local Agency Caseworker
Entity Name: UST CASE WORKER - SANTA CLARA COUNTY LOP
Entity Title: Not reported
Affiliation Address: 1555 Berger Drive, Suite 300
Affiliation City: SAN JOSE
Affiliation State: CA
Affiliation Country: Not reported
Affiliation Zip: Not reported
Affiliation Phone: 4089183400

Affiliation Type Desc: Regional Board Caseworker
Entity Name: Regional Water Board - SAN FRANCISCO BAY RWQCB (REGION 2)
Entity Title: Not reported
Affiliation Address: 1515 CLAY ST SUITE 1400
Affiliation City: OAKLAND
Affiliation State: CA
Affiliation Country: Not reported
Affiliation Zip: Not reported
Affiliation Phone: Not reported

Y126 **PETE'S STOP INC.** **CA LUST** **S109285938**
ENE **447 EAST WILLIAM STREET** **CA Cortese** **N/A**
1/4-1/2 **SAN JOSE, CA 95112**
0.396 mi.
2091 ft. **Site 1 of 3 in cluster Y**

Relative:
Higher

Actual:
97 ft.

LUST:
Name: PETE'S STOP INC.
Address: 447 EAST WILLIAM STREET
City,State,Zip: SAN JOSE, CA 95112
Lead Agency: SANTA CLARA COUNTY LOP
Case Type: LUST Cleanup Site
Geo Track: http://geotracker.waterboards.ca.gov/profile_report.asp?global_id=T0608501689
Global Id: T0608501689
Latitude: 37.3331258255365
Longitude: -121.875650882721
Status: Open - Verification Monitoring
Status Date: 12/16/2020
Case Worker: TLF
RB Case Number: 14-662

DRAFT

PETE'S STOP INC. (Continued) **S109285938**

Local Agency: SANTA CLARA COUNTY LOP
File Location: All Files are on GeoTracker or in the Local Agency Database
Local Case Number: 07S1E09N01f
Potential Media Affect: Aquifer used for drinking water supply, Soil
Potential Contaminants of Concern: Benzene, Toluene, Xylene, MTBE / TBA / Other Fuel Oxygenates, Gasoline
Site History: Investigation at this site began in April 1986, when gasoline-contaminated soil and groundwater were sampled by Soil Tech Engineering (STE) while installing three monitoring wells in the vicinity of the former fuel tank area. Four underground tanks were removed from the site in January 1992, and soil samples from beneath the tanks confirmed that they were the source of the gasoline contamination. A soil gas survey in June of that year provided further evidence of underground contamination. The next phase of investigation took place in March 1993. STE drilled eleven soil borings and detected gasoline in five of eleven samples collected at a depth of 15 feet. STE later excavated and disposed of 100 yards of this contaminated soil. Four additional monitoring wells were drilled in December 1996 and January 1997. STE prepared a Corrective Action Plan in August 2003. Data collected during January and February 2002 were used to examine the feasibility of using soil vapor extraction, groundwater extraction, and other potential technologies to mitigate the contamination. However, because the extent of the contamination problem was not fully defined, no corrective action has been implemented. Enviro Soil Tech Consultants (ESTC) extended the investigation beyond the property boundaries beginning in October 2002, when thirty-two (32) additional borings were drilled. The borings confirmed that very elevated concentrations of gasoline were present in groundwater north of the site along the east side of 10th Street, and wells were installed in August 2006 to monitor this contamination and better define its extent. In the third quarter of 2006, ESTC recommended moving forward with site remediation, and suggested that air sparging be tested to determine its potential in cleaning up the groundwater. The regulatory agency approved that recommendation in early 2008.

LUST:
Global Id: T0608501689
Contact Type: Regional Board Caseworker
Contact Name: Regional Water Board
Organization Name: SAN FRANCISCO BAY RWQCB (REGION 2)
Address: 1515 CLAY ST SUITE 1400
City: OAKLAND
Email: Not reported
Phone Number: Not reported

Global Id: T0608501689
Contact Type: Local Agency Caseworker
Contact Name: TRAVIS L. FLORA
Organization Name: SANTA CLARA COUNTY LOP
Address: 1555 Berger Dr.
City: SAN JOSE
Email: travis.flora@cep.sccgov.org
Phone Number: 4089183486

LUST:
Global Id: T0608501689
Action Type: ENFORCEMENT

DRAFT

PETE'S STOP INC. (Continued) **S109285938**

Date: 02/28/2006
Action: Staff Letter - #60228

Global Id: T0608501689
Action Type: ENFORCEMENT
Date: 10/21/1992
Action: Notice of Responsibility - #39890

Global Id: T0608501689
Action Type: ENFORCEMENT
Date: 06/02/2000
Action: Staff Letter - #26781

Global Id: T0608501689
Action Type: ENFORCEMENT
Date: 03/06/2001
Action: Staff Letter - #26784

Global Id: T0608501689
Action Type: ENFORCEMENT
Date: 12/06/2001
Action: Staff Letter - #26796

Global Id: T0608501689
Action Type: ENFORCEMENT
Date: 01/28/2002
Action: Staff Letter - #26609

Global Id: T0608501689
Action Type: ENFORCEMENT
Date: 03/05/2002
Action: Warning Letter - #26789

Global Id: T0608501689
Action Type: ENFORCEMENT
Date: 06/02/2004
Action: Warning Letter - #44061

Global Id: T0608501689
Action Type: ENFORCEMENT
Date: 11/26/2013
Action: Staff Letter

Global Id: T0608501689
Action Type: ENFORCEMENT
Date: 06/09/2016
Action: Staff Letter

Global Id: T0608501689
Action Type: ENFORCEMENT
Date: 03/27/2017
Action: Staff Letter

Global Id: T0608501689
Action Type: ENFORCEMENT
Date: 11/17/2016
Action: Staff Letter

DRAFT

PETE'S STOP INC. (Continued) **S109285938**

Global Id: T0608501689
Action Type: ENFORCEMENT
Date: 12/30/2020
Action: Notice to Comply

Global Id: T0608501689
Action Type: RESPONSE
Date: 02/20/2013
Action: Correspondence

Global Id: T0608501689
Action Type: RESPONSE
Date: 01/01/1992
Action: Correspondence

Global Id: T0608501689
Action Type: RESPONSE
Date: 04/27/1995
Action: Other Workplan

Global Id: T0608501689
Action Type: RESPONSE
Date: 04/21/1997
Action: Monitoring Report - Quarterly

Global Id: T0608501689
Action Type: RESPONSE
Date: 05/15/2005
Action: Monitoring Report - Quarterly

Global Id: T0608501689
Action Type: RESPONSE
Date: 12/14/2006
Action: Monitoring Report - Quarterly

Global Id: T0608501689
Action Type: RESPONSE
Date: 01/27/1992
Action: Other Report / Document

Global Id: T0608501689
Action Type: RESPONSE
Date: 01/13/1992
Action: Unauthorized Release Form

Global Id: T0608501689
Action Type: RESPONSE
Date: 04/02/1993
Action: CAP/RAP - Feasibility Study Report

Global Id: T0608501689
Action Type: RESPONSE
Date: 10/30/2020
Action: Monitoring Report - Semi-Annually

Global Id: T0608501689
Action Type: RESPONSE

DRAFT

PETE'S STOP INC. (Continued) **S109285938**

Date: 01/08/1992
Action: Tank Removal Report / UST Sampling Report

Global Id: T0608501689
Action Type: RESPONSE
Date: 04/16/1986
Action: Well Installation Report

Global Id: T0608501689
Action Type: RESPONSE
Date: 05/22/2009
Action: Other Report / Document

Global Id: T0608501689
Action Type: RESPONSE
Date: 01/28/1997
Action: Soil and Water Investigation Report

Global Id: T0608501689
Action Type: RESPONSE
Date: 04/30/2019
Action: Monitoring Report - Semi-Annually

Global Id: T0608501689
Action Type: ENFORCEMENT
Date: 10/25/2005
Action: Staff Letter - #51025

Global Id: T0608501689
Action Type: ENFORCEMENT
Date: 09/24/2018
Action: Staff Letter

Global Id: T0608501689
Action Type: ENFORCEMENT
Date: 04/20/2021
Action: Staff Letter

Global Id: T0608501689
Action Type: RESPONSE
Date: 01/12/2010
Action: Site Assessment Report

Global Id: T0608501689
Action Type: RESPONSE
Date: 07/31/2000
Action: Monitoring Report - Quarterly

Global Id: T0608501689
Action Type: RESPONSE
Date: 09/28/2012
Action: Soil and Water Investigation Report

Global Id: T0608501689
Action Type: RESPONSE
Date: 07/13/2012
Action: Other Report / Document

DRAFT

PETE'S STOP INC. (Continued) **S109285938**

Global Id: T0608501689
Action Type: RESPONSE
Date: 07/18/2014
Action: Remedial Progress Report

Global Id: T0608501689
Action Type: RESPONSE
Date: 07/30/2015
Action: Monitoring Report - Semi-Annually

Global Id: T0608501689
Action Type: RESPONSE
Date: 07/10/2015
Action: Site Assessment Report

Global Id: T0608501689
Action Type: RESPONSE
Date: 09/04/2015
Action: Other Workplan

Global Id: T0608501689
Action Type: RESPONSE
Date: 03/06/2015
Action: Other Report / Document

Global Id: T0608501689
Action Type: RESPONSE
Date: 05/27/2016
Action: Monitoring Report - Semi-Annually

Global Id: T0608501689
Action Type: RESPONSE
Date: 01/30/2017
Action: Monitoring Report - Semi-Annually

Global Id: T0608501689
Action Type: RESPONSE
Date: 01/30/2018
Action: Monitoring Report - Semi-Annually

Global Id: T0608501689
Action Type: RESPONSE
Date: 07/30/2018
Action: Monitoring Report - Semi-Annually

Global Id: T0608501689
Action Type: RESPONSE
Date: 06/30/2017
Action: Monitoring Report - Other

Global Id: T0608501689
Action Type: RESPONSE
Date: 01/26/2009
Action: Monitoring Report - Quarterly

Global Id: T0608501689
Action Type: RESPONSE

DRAFT

PETE'S STOP INC. (Continued) **S109285938**

Date: 08/27/2008
Action: Other Report / Document

Global Id: T0608501689
Action Type: RESPONSE
Date: 06/03/2005
Action: Other Report / Document

Global Id: T0608501689
Action Type: RESPONSE
Date: 04/30/2020
Action: Monitoring Report - Semi-Annually

Global Id: T0608501689
Action Type: RESPONSE
Date: 08/21/2003
Action: CAP/RAP - Other Report

Global Id: T0608501689
Action Type: RESPONSE
Date: 07/17/1992
Action: Preliminary Site Assessment Report

Global Id: T0608501689
Action Type: RESPONSE
Date: 03/14/2002
Action: Other Report / Document

Global Id: T0608501689
Action Type: ENFORCEMENT
Date: 12/04/2008
Action: Staff Letter - #80024021

Global Id: T0608501689
Action Type: ENFORCEMENT
Date: 06/05/2013
Action: Staff Letter

Global Id: T0608501689
Action Type: ENFORCEMENT
Date: 06/26/2012
Action: Staff Letter

Global Id: T0608501689
Action Type: ENFORCEMENT
Date: 12/10/2014
Action: Staff Letter

Global Id: T0608501689
Action Type: ENFORCEMENT
Date: 01/29/2020
Action: Staff Letter

Global Id: T0608501689
Action Type: ENFORCEMENT
Date: 06/25/2019
Action: Notice to Comply

DRAFT

PETE'S STOP INC. (Continued) **S109285938**

Global Id: T0608501689
Action Type: RESPONSE
Date: 10/30/2002
Action: Monitoring Report - Quarterly

Global Id: T0608501689
Action Type: RESPONSE
Date: 10/31/2003
Action: Monitoring Report - Quarterly

Global Id: T0608501689
Action Type: RESPONSE
Date: 07/30/2002
Action: Monitoring Report - Quarterly

Global Id: T0608501689
Action Type: RESPONSE
Date: 03/14/2002
Action: Other Report / Document

Global Id: T0608501689
Action Type: RESPONSE
Date: 07/31/2004
Action: Monitoring Report - Quarterly

Global Id: T0608501689
Action Type: RESPONSE
Date: 04/30/2001
Action: Monitoring Report - Quarterly

Global Id: T0608501689
Action Type: RESPONSE
Date: 07/31/2003
Action: Monitoring Report - Quarterly

Global Id: T0608501689
Action Type: RESPONSE
Date: 05/09/2014
Action: Correspondence

Global Id: T0608501689
Action Type: RESPONSE
Date: 01/30/2015
Action: Monitoring Report - Semi-Annually

Global Id: T0608501689
Action Type: ENFORCEMENT
Date: 06/05/1997
Action: Staff Letter - #26776

Global Id: T0608501689
Action Type: ENFORCEMENT
Date: 04/04/2001
Action: Staff Letter - #26786

Global Id: T0608501689
Action Type: ENFORCEMENT

DRAFT

PETE'S STOP INC. (Continued) **S109285938**

Date: 12/06/2001
Action: Warning Letter - #26788

Global Id: T0608501689
Action Type: ENFORCEMENT
Date: 12/30/2003
Action: Staff Letter - #44054

Global Id: T0608501689
Action Type: ENFORCEMENT
Date: 04/16/2014
Action: Notice of Violation

Global Id: T0608501689
Action Type: ENFORCEMENT
Date: 05/07/2014
Action: Staff Letter

Global Id: T0608501689
Action Type: ENFORCEMENT
Date: 06/03/2005
Action: Other Report

Global Id: T0608501689
Action Type: ENFORCEMENT
Date: 01/03/2017
Action: Clean Up Fund - Case Closure Review Summary Report (RSR)

Global Id: T0608501689
Action Type: ENFORCEMENT
Date: 11/01/2017
Action: Staff Letter

Global Id: T0608501689
Action Type: ENFORCEMENT
Date: 11/25/2019
Action: Notice to Comply

Global Id: T0608501689
Action Type: Other
Date: 01/08/1992
Action: Leak Discovery

Global Id: T0608501689
Action Type: RESPONSE
Date: 04/30/2003
Action: Monitoring Report - Quarterly

Global Id: T0608501689
Action Type: RESPONSE
Date: 10/30/2001
Action: Monitoring Report - Quarterly

Global Id: T0608501689
Action Type: RESPONSE
Date: 07/06/2001
Action: Soil and Water Investigation Report

DRAFT

PETE'S STOP INC. (Continued) **S109285938**

Global Id: T0608501689
Action Type: RESPONSE
Date: 04/30/2002
Action: Monitoring Report - Quarterly

Global Id: T0608501689
Action Type: RESPONSE
Date: 01/30/2002
Action: Monitoring Report - Quarterly

Global Id: T0608501689
Action Type: RESPONSE
Date: 01/30/2003
Action: Monitoring Report - Quarterly

Global Id: T0608501689
Action Type: ENFORCEMENT
Date: 10/27/2009
Action: Staff Letter - #90027201

Global Id: T0608501689
Action Type: ENFORCEMENT
Date: 07/30/2014
Action: Staff Letter

Global Id: T0608501689
Action Type: ENFORCEMENT
Date: 05/29/2015
Action: Staff Letter

Global Id: T0608501689
Action Type: ENFORCEMENT
Date: 06/03/2015
Action: Staff Letter

Global Id: T0608501689
Action Type: ENFORCEMENT
Date: 07/21/2020
Action: Clean Up Fund - Case Closure Review Summary Report (RSR)

Global Id: T0608501689
Action Type: Other
Date: 01/13/1992
Action: Leak Reported

Global Id: T0608501689
Action Type: RESPONSE
Date: 07/20/1997
Action: Other Report / Document

Global Id: T0608501689
Action Type: RESPONSE
Date: 01/31/2004
Action: Monitoring Report - Quarterly

Global Id: T0608501689
Action Type: RESPONSE

DRAFT

PETE'S STOP INC. (Continued) **S109285938**

Date: 04/30/2004
Action: Monitoring Report - Quarterly

Global Id: T0608501689
Action Type: RESPONSE
Date: 01/14/2002
Action: Other Report / Document

Global Id: T0608501689
Action Type: RESPONSE
Date: 01/30/2004
Action: Other Report / Document

Global Id: T0608501689
Action Type: RESPONSE
Date: 01/30/2004
Action: Soil and Water Investigation Workplan

Global Id: T0608501689
Action Type: RESPONSE
Date: 07/30/2001
Action: Monitoring Report - Quarterly

Global Id: T0608501689
Action Type: RESPONSE
Date: 10/25/2013
Action: Remedial Progress Report

Global Id: T0608501689
Action Type: RESPONSE
Date: 10/04/2013
Action: Site Assessment Report

Global Id: T0608501689
Action Type: RESPONSE
Date: 04/30/2021
Action: Monitoring Report - Semi-Annually

Global Id: T0608501689
Action Type: RESPONSE
Date: 10/30/2021
Action: Monitoring Report - Semi-Annually

Global Id: T0608501689
Action Type: RESPONSE
Date: 07/20/2021
Action: Site Assessment Report

Global Id: T0608501689
Action Type: RESPONSE
Date: 02/24/2021
Action: Monitoring Report - Quarterly

Global Id: T0608501689
Action Type: RESPONSE
Date: 02/24/2021
Action: Soil Vapor Intrusion Investigation Report

DRAFT

PETE'S STOP INC. (Continued) **S109285938**

Global Id: T0608501689
Action Type: RESPONSE
Date: 06/10/2009
Action: Preliminary Site Assessment Workplan - Addendum - Regulator Responded

Global Id: T0608501689
Action Type: RESPONSE
Date: 03/12/2013
Action: Corrective Action Plan / Remedial Action Plan - Regulator Responded

Global Id: T0608501689
Action Type: RESPONSE
Date: 09/09/2016
Action: CAP/RAP - Other Report - Regulator Responded

Global Id: T0608501689
Action Type: RESPONSE
Date: 10/30/2019
Action: Monitoring Report - Semi-Annually - Regulator Responded

Global Id: T0608501689
Action Type: RESPONSE
Date: 02/17/2017
Action: Other Report / Document - Regulator Responded

Global Id: T0608501689
Action Type: RESPONSE
Date: 09/21/2018
Action: Monitoring Report - Semi-Annually - Regulator Responded

Global Id: T0608501689
Action Type: RESPONSE
Date: 02/26/2021
Action: Other Workplan - Regulator Responded

Global Id: T0608501689
Action Type: REMEDIATION
Date: 01/08/1992
Action: Excavation

LUST:
Global Id: T0608501689
Status: Open - Case Begin Date
Status Date: 01/08/1992

Global Id: T0608501689
Status: Open - Site Assessment
Status Date: 01/08/1992

Global Id: T0608501689
Status: Open - Remediation
Status Date: 07/28/2014

Global Id: T0608501689
Status: Open - Verification Monitoring
Status Date: 02/13/2018

DRAFT

PETE'S STOP INC. (Continued) **S109285938**

Global Id: T0608501689
Status: Open - Verification Monitoring
Status Date: 11/21/2019

Global Id: T0608501689
Status: Open - Verification Monitoring
Status Date: 01/28/2020

Global Id: T0608501689
Status: Open - Verification Monitoring
Status Date: 12/16/2020

CORTESE:
Name: PETE'S STOP INC.
Address: 447 EAST WILLIAM STREET
City,State,Zip: SAN JOSE, CA 95112
Region: CORTESE
Envirostor Id: Not reported
Global ID: T0608501689
Site/Facility Type: LUST CLEANUP SITE
Cleanup Status: OPEN - VERIFICATION MONITORING
Status Date: Not reported
Site Code: Not reported
Latitude: Not reported
Longitude: Not reported
Owner: Not reported
Enf Type: Not reported
Swat R: Not reported
Flag: active
Order No: Not reported
Waste Discharge System No: Not reported
Effective Date: Not reported
Region 2: Not reported
WID Id: Not reported
Solid Waste Id No: Not reported
Waste Management Uit Name: Not reported
File Name: Active Open

Y127 **PETE'S STOP INC** **CA LUST** **U001602619**
ENE **447 WILLIAM** **CA HIST UST** **N/A**
1/4-1/2 **SAN JOSE, CA 95112** **CA HIST CORTESE**
0.396 mi.
2091 ft. **Site 2 of 3 in cluster Y**

Relative:
Higher

Actual:
97 ft.

LUST SANTA CLARA:
Name: PETE'S STOP INC.
Address: 447 E WILLIAM ST
City,State,Zip: SAN JOSE, CA
Region: SANTA CLARA
SCVWD ID: 07S1E09N01F
Date Closed: Not reported
EDR Link ID: 07S1E09N01F

HIST UST:
Name: PETE'S STOP GAS STATION
Address: 447 E WILLIAM ST

DRAFT

PETE'S STOP INC (Continued) **U001602619**

City,State,Zip: SAN JOSE, CA 95112
File Number: Not reported
URL: Not reported
Region: STATE
Facility ID: 00000015799
Facility Type: Gas Station
Other Type: Not reported
Contact Name: CHRIS TRINH-HOANG NGUYEN
Telephone: 4082936686
Owner Name: DIEN THI DONG, ETAL
Owner Address: 536 SO. 8TH STREET #5
Owner City,St,Zip: SAN JOSE, CA 95112
Total Tanks: 0004

Tank Num: 001
Container Num: 1
Year Installed: Not reported
Tank Capacity: 00010000
Tank Used for: PRODUCT
Type of Fuel: REGULAR
Container Construction Thickness: Not reported
Leak Detection: Stock Inventor

Tank Num: 002
Container Num: 2
Year Installed: Not reported
Tank Capacity: 00005000
Tank Used for: PRODUCT
Type of Fuel: UNLEADED
Container Construction Thickness: Not reported
Leak Detection: Stock Inventor

Tank Num: 003
Container Num: 3
Year Installed: Not reported
Tank Capacity: 00005000
Tank Used for: PRODUCT
Type of Fuel: PREMIUM
Container Construction Thickness: Not reported
Leak Detection: Stock Inventor

Tank Num: 004
Container Num: 4
Year Installed: Not reported
Tank Capacity: 00005000
Tank Used for: PRODUCT
Type of Fuel: UNLEADED
Container Construction Thickness: Not reported
Leak Detection: Stock Inventor

HIST CORTESE:
edr_fname: PETE'S STOP INC
edr_fadd1: 447 WILLIAM
City,State,Zip: SAN JOSE, CA 95112
Region: CORTESE
Facility County Code: 43
Reg By: LTNKA

DRAFT

PETE'S STOP INC (Continued) **U001602619**

Reg Id: 43-1755

Y128 **PETE'S STOP INC.** **CA LUST** **S103881022**
ENE **447 E WILLIAM ST** **CA HIST LUST** **N/A**
1/4-1/2 **SAN JOSE, CA 95112**
0.396 mi.
2091 ft. **Site 3 of 3 in cluster Y**

Relative: **Higher**
Actual: **97 ft.**

LUST REG 2:

Region:	2
Facility Id:	Not reported
Facility Status:	Pollution Characterization
Case Number:	07S1E09N01f
How Discovered:	Not reported
Leak Cause:	Not reported
Leak Source:	Not reported
Date Leak Confirmed:	Not reported
Oversight Program:	LUST
Prelim. Site Assesment Wokplan Submitted:	Not reported
Preliminary Site Assesment Began:	1/8/1992
Pollution Characterization Began:	1/8/1992
Pollution Remediation Plan Submitted:	Not reported
Date Remediation Action Underway:	Not reported
Date Post Remedial Action Monitoring Began:	Not reported

HIST LUST SANTA CLARA:

Name:	Pete's Stop Inc.
Address:	447 E William St
City:	San Jose
Region:	SANTA CLARA
Region Code:	2
SCVWD ID:	07S1E09N01
Oversite Agency:	SCCDEH
Date Listed:	1992-10-08 00:00:00
Closed Date:	Not reported

W129 **SAN JOSE STATE UNIVERSITY CHEMICAL DEPT** **CA ENVIROSTOR** **1000121113**
WNW **125 SOUTH 7TH ST** **N/A**
1/4-1/2 **SAN JOSE, CA 95112**
0.400 mi.
2111 ft. **Site 2 of 3 in cluster W**

Relative: **Lower**
Actual: **92 ft.**

ENVIROSTOR:

Name:	SAN JOSE STATE UNIVERSITY CHEMICAL DEPT
Address:	125 SOUTH 7TH ST
City,State,Zip:	SAN JOSE, CA 95112
Facility ID:	43820001
Status:	No Further Action
Status Date:	10/08/2001
Site Code:	Not reported
Site Type:	Evaluation
Site Type Detailed:	Evaluation
Acres:	0.02
NPL:	NO
Regulatory Agencies:	SANTA CLARA COUNTY
Lead Agency:	SANTA CLARA COUNTY

DRAFT

SAN JOSE STATE UNIVERSITY CHEMICAL DEPT (Continued) **1000121113**

Program Manager: Not reported
Supervisor: Karen Toth
Division Branch: Cleanup Berkeley
Assembly: 27
Senate: 15
Special Program: * Site Char & Assess Grant (CERCLA 104)
Restricted Use: NO
Site Mgmt Req: NONE SPECIFIED
Funding: Not reported
Latitude: 37.33193
Longitude: -121.8827
APN: NONE SPECIFIED
Past Use: SCHOOL - COLLEGE
Potential COC: NONE SPECIFIED No Contaminants found
Confirmed COC: No Contaminants found
Potential Description: NMA
Alias Name: CAD050520840
Alias Type: EPA Identification Number
Alias Name: 43820001
Alias Type: Envirostor ID Number

Completed Info:

Completed Area Name: PROJECT WIDE
Completed Sub Area Name: Not reported
Completed Document Type: Site Screening
Completed Date: 04/21/1987
Comments: There are no documents that match this date or activity in the current files.

Completed Area Name: PROJECT WIDE
Completed Sub Area Name: Not reported
Completed Document Type: Site Screening
Completed Date: 10/08/2001
Comments: This site is regulated as a hazardous materials storage area by the Santa Clara County Health Services as the local Certified Unified Program Agency. There are no records of releases.

Completed Area Name: PROJECT WIDE
Completed Sub Area Name: Not reported
Completed Document Type: Preliminary Assessment Report
Completed Date: 08/31/1985
Comments: All documented PCB contamination has been cleaned up, the storage unit is presently permitted, and the University is following a standard operating procedure for disposal of chemical wastes.

Completed Area Name: PROJECT WIDE
Completed Sub Area Name: Not reported
Completed Document Type: * Discovery
Completed Date: 10/12/1983
Comments: DISC - FACILITY IDENTIFIED ID FROM ERRIS

Future Area Name: Not reported
Future Sub Area Name: Not reported
Future Document Type: Not reported
Future Due Date: Not reported
Schedule Area Name: Not reported
Schedule Sub Area Name: Not reported
Schedule Document Type: Not reported

DRAFT

SAN JOSE STATE UNIVERSITY CHEMICAL DEPT (Continued) **1000121113**

Schedule Due Date: Not reported
Schedule Revised Date: Not reported

W130 **SAN JOSE STATE UNIV CHEM DEPT** **SEMS-ARCHIVE** **1003878343**
WNW **125 S 7TH** **CAD050520840**
1/4-1/2 **SAN JOSE, CA 95112**
0.400 mi.
2111 ft. **Site 3 of 3 in cluster W**

Relative:
Lower

Actual:
92 ft.

SEMS Archive:
Site ID: 0901409
EPA ID: CAD050520840
Name: SAN JOSE STATE UNIV CHEM DEPT
Address: 125 S 7TH
Address 2: Not reported
City,State,Zip: SAN JOSE, CA 95112
Cong District: 10
FIPS Code: 06085
FF: N
NPL: Not on the NPL
Non NPL Status: NFRAP-Site does not qualify for the NPL based on existing information

SEMS Archive Detail:
Region: 09
Site ID: 0901409
EPA ID: CAD050520840
Site Name: SAN JOSE STATE UNIV CHEM DEPT
NPL: N
FF: N
OU: 00
Action Code: VS
Action Name: ARCH SITE
SEQ: 1
Start Date: Not reported
Finish Date: 1988-08-01 04:00:00
Qual: Not reported
Current Action Lead: EPA Perf In-Hse

Region: 09
Site ID: 0901409
EPA ID: CAD050520840
Site Name: SAN JOSE STATE UNIV CHEM DEPT
NPL: N
FF: N
OU: 00
Action Code: DS
Action Name: DISCVRY
SEQ: 1
Start Date: 1980-04-01 05:00:00
Finish Date: 1980-04-01 05:00:00
Qual: Not reported
Current Action Lead: EPA Perf

Region: 09
Site ID: 0901409
EPA ID: CAD050520840
Site Name: SAN JOSE STATE UNIV CHEM DEPT
NPL: N

DRAFT

SAN JOSE STATE UNIV CHEM DEPT (Continued) **1003878343**

FF:	N
OU:	00
Action Code:	PA
Action Name:	PA
SEQ:	1
Start Date:	Not reported
Finish Date:	1988-08-01 04:00:00
Qual:	N
Current Action Lead:	EPA Perf
Region:	09
Site ID:	0901409
EPA ID:	CAD050520840
Site Name:	SAN JOSE STATE UNIV CHEM DEPT
NPL:	N
FF:	N
OU:	00
Action Code:	PA
Action Name:	PA
SEQ:	2
Start Date:	1985-09-01 05:00:00
Finish Date:	1986-02-01 05:00:00
Qual:	L
Current Action Lead:	St Perf

V131 **PF CHANGS CHINA BISTRO** **CA LUST** **S106567269**
NW **98 S. 2ND STREET** **CA HIST LUST** **N/A**
1/4-1/2 **SAN JOSE, CA 95113** **CA Cortese**
0.404 mi. **CA CERS**
2132 ft. **Site 2 of 2 in cluster V**

Relative: **Lower**

Actual: **90 ft.**

LUST:

Name:	PF CHANGS CHINA BISTRO
Address:	98 S. 2ND STREET
City,State,Zip:	SAN JOSE, CA 95113
Lead Agency:	SANTA CLARA COUNTY LOP
Case Type:	LUST Cleanup Site
Geo Track:	http://geotracker.waterboards.ca.gov/profile_report.asp?global_id=T0608503601
Global Id:	T0608503601
Latitude:	37.335173
Longitude:	-121.887988
Status:	Completed - Case Closed
Status Date:	08/09/2006
Case Worker:	Not reported
RB Case Number:	Not reported
Local Agency:	Not reported
File Location:	All Files are on GeoTracker or in the Local Agency Database
Local Case Number:	07S1E08L08f
Potential Media Affect:	Other Groundwater (uses other than drinking water)
Potential Contaminants of Concern:	Diesel
Site History:	Not reported

LUST:

Global Id:	T0608503601
Contact Type:	Regional Board Caseworker
Contact Name:	Regional Water Board
Organization Name:	SAN FRANCISCO BAY RWQCB (REGION 2)

DRAFT

PF CHANGS CHINA BISTRO (Continued) **S106567269**

Address: 1515 CLAY ST SUITE 1400
City: OAKLAND
Email: Not reported
Phone Number: Not reported

LUST:

Global Id: T0608503601
Action Type: ENFORCEMENT
Date: 09/07/2004
Action: Notice of Responsibility - #407090

Global Id: T0608503601
Action Type: ENFORCEMENT
Date: 01/04/2005
Action: Staff Letter - #46295

Global Id: T0608503601
Action Type: ENFORCEMENT
Date: 12/19/2005
Action: Staff Letter

Global Id: T0608503601
Action Type: RESPONSE
Date: 08/09/2006
Action: Other Report / Document

Global Id: T0608503601
Action Type: RESPONSE
Date: 01/01/2004
Action: Correspondence

Global Id: T0608503601
Action Type: RESPONSE
Date: 04/04/2005
Action: Soil and Water Investigation Report

Global Id: T0608503601
Action Type: RESPONSE
Date: 10/07/2004
Action: Soil and Water Investigation Workplan

Global Id: T0608503601
Action Type: ENFORCEMENT
Date: 09/07/2004
Action: Staff Letter - #44931

Global Id: T0608503601
Action Type: RESPONSE
Date: 04/21/2006
Action: Soil and Water Investigation Report

Global Id: T0608503601
Action Type: ENFORCEMENT
Date: 08/09/2006
Action: Closure/No Further Action Letter - #600298

Global Id: T0608503601

DRAFT

PF CHANGS CHINA BISTRO (Continued) **S106567269**

Action Type: Other
Date: 01/06/2004
Action: Leak Reported

Global Id: T0608503601
Action Type: REMEDIATION
Date: 12/09/2003
Action: Excavation

LUST:
Global Id: T0608503601
Status: Open - Case Begin Date
Status Date: 01/06/2004

Global Id: T0608503601
Status: Open - Site Assessment
Status Date: 09/07/2004

Global Id: T0608503601
Status: Completed - Case Closed
Status Date: 08/09/2006

LUST REG 2:
Region: 2
Facility Id: Not reported
Facility Status: Not reported
Case Number: 07S1E08L08f
How Discovered: Not reported
Leak Cause: Unknown
Leak Source: Not reported
Date Leak Confirmed: Not reported
Oversight Program: LUST
Prelim. Site Assesment Wokplan Submitted: Not reported
Preliminary Site Assesment Began: Not reported
Pollution Characterization Began: Not reported
Pollution Remediation Plan Submitted: Not reported
Date Remediation Action Underway: Not reported
Date Post Remedial Action Monitoring Began: Not reported

LUST SANTA CLARA:
Name: PF CHANGS CHINA BISTRO
Address: 98 S 2ND ST
City,State,Zip: SAN JOSE, CA
Region: SANTA CLARA
SCVWD ID: 07S1E08L08F
Date Closed: 08/09/2006
EDR Link ID: 07S1E08L08F

HIST LUST SANTA CLARA:
Name: PF Changs China Bistro
Address: 98 S 2nd St
City: San Jose
Region: SANTA CLARA
Region Code: 2

DRAFT

PF CHANGS CHINA BISTRO (Continued) **S106567269**

SCVWD ID: 07S1E08L08
Oversite Agency: SCCDEH
Date Listed: 2004-09-02 00:00:00
Closed Date: Not reported

CORTESE:

Name:	PF CHANGS CHINA BISTRO
Address:	98 S. 2ND STREET
City,State,Zip:	SAN JOSE, CA 95113
Region:	CORTESE
Envirostor Id:	Not reported
Global ID:	T0608503601
Site/Facility Type:	LUST CLEANUP SITE
Cleanup Status:	COMPLETED - CASE CLOSED
Status Date:	Not reported
Site Code:	Not reported
Latitude:	Not reported
Longitude:	Not reported
Owner:	Not reported
Enf Type:	Not reported
Swat R:	Not reported
Flag:	active
Order No:	Not reported
Waste Discharge System No:	Not reported
Effective Date:	Not reported
Region 2:	Not reported
WID Id:	Not reported
Solid Waste Id No:	Not reported
Waste Management Uit Name:	Not reported
File Name:	Active Open

CERS:

Name:	PF CHANGS CHINA BISTRO
Address:	98 S. 2ND STREET
City,State,Zip:	SAN JOSE, CA 95113
Site ID:	202859
CERS ID:	T0608503601
CERS Description:	Leaking Underground Storage Tank Cleanup Site

Affiliation:

Affiliation Type Desc:	Regional Board Caseworker
Entity Name:	Regional Water Board - SAN FRANCISCO BAY RWQCB (REGION 2)
Entity Title:	Not reported
Affiliation Address:	1515 CLAY ST SUITE 1400
Affiliation City:	OAKLAND
Affiliation State:	CA
Affiliation Country:	Not reported
Affiliation Zip:	Not reported
Affiliation Phone:	Not reported

DRAFT

132
SSE
1/4-1/2
0.421 mi.
2224 ft.

PORTOLA CLEANERS
130 VIRGINIA ST W
SAN JOSE, CA 95112

CA CPS-SLIC **S105194853**
CA NON-CASE INFO **N/A**

Relative:
Higher

Actual:
104 ft.

SLIC REG 2:

Region:	2
Facility ID:	43S0848
Facility Status:	Leak being confirmed
Date Closed:	Not reported
Local Case #:	Not reported
How Discovered:	Tank Closure
Leak Cause:	UNK
Leak Source:	UNK
Date Confirmed:	3/4/1991
Date Prelim Site Assmnt Workplan Submitted:	Not reported
Date Preliminary Site Assessment Began:	Not reported
Date Pollution Characterization Began:	Not reported
Date Remediation Plan Submitted:	Not reported
Date Remedial Action Underway:	Not reported
Date Post Remedial Action Monitoring Began:	Not reported

NON-CASE INFO:

Name:	PORTOLA CLEANERS
Address:	130 VIRGINIA ST W
City,State,Zip:	SAN JOSE, CA 95112
Global ID:	T0608591707
Case Type:	Non-Case Information
Status:	Informational Item
Status Date:	01/09/2018
Lead Agency:	SAN FRANCISCO BAY RWQCB (REGION 2)
Case Worker:	MBR
Local Agency:	Not reported
RB Case Number:	43S0848
Loc Case Number:	Not reported
File Location:	All Files are on GeoTracker or in the Local Agency Database
Potential Contaminants of Concern:	Tetrachloroethylene (PCE)
Potential Media Affected:	Aquifer used for drinking water supply, Indoor Air, Other Groundwater (uses other than drinking
Site History:	Portola Cleaners appears to have two address: 130 West Virginia St., San Jose and 805 State Street, San Jose. Dry cleaning solvents released from dry cleaning operations and the related UST. The SCVWD transferred the case to the Regional Water Board on April 1, 1996. SJ Fire Dept. recommended collecting samples from the tank slurry and soil, closing the UST by filling it in place. (MS) No soil, soil gas and groundwater sampling data in the file.
Begin Date:	1991-03-04 00:00:00
How Discovered:	Tank Closure
How Discovered Description:	Not reported
Stop Method:	Not reported
Stop Description:	Not reported
Latitude:	37.322616
Longitude:	-121.883577
Geotracker:	http://geotracker.waterboards.ca.gov/profile_report.asp?global_id=T0608591707

DRAFT

133
SSE
1/4-1/2
0.427 mi.
2253 ft.

WELLS FARGO BANK-MORGAN TRUST
802 S 2ND ST
SAN JOSE, CA 95112

CA LUST
CA HIST LUST
CA Cortese
CA CERS

S106112795
N/A

Relative:
Higher

Actual:
104 ft.

LUST:

Name:	WELLS FARGO BANK-MORGAN TRUST
Address:	802 S 2ND ST
City,State,Zip:	SAN JOSE, CA 95112
Lead Agency:	SANTA CLARA COUNTY LOP
Case Type:	LUST Cleanup Site
Geo Track:	http://geotracker.waterboards.ca.gov/profile_report.asp?global_id=T0608509251
Global Id:	T0608509251
Latitude:	37.324564
Longitude:	-121.880124
Status:	Completed - Case Closed
Status Date:	12/01/2003
Case Worker:	UST
RB Case Number:	Not reported
Local Agency:	SANTA CLARA COUNTY LOP
File Location:	All Files are on GeoTracker or in the Local Agency Database
Local Case Number:	Not reported
Potential Media Affect:	Soil
Potential Contaminants of Concern:	Gasoline
Site History:	Not reported

LUST:

Global Id:	T0608509251
Contact Type:	Regional Board Caseworker
Contact Name:	Regional Water Board
Organization Name:	SAN FRANCISCO BAY RWQCB (REGION 2)
Address:	1515 CLAY ST SUITE 1400
City:	OAKLAND
Email:	Not reported
Phone Number:	Not reported

Global Id:	T0608509251
Contact Type:	Local Agency Caseworker
Contact Name:	UST CASE WORKER
Organization Name:	SANTA CLARA COUNTY LOP
Address:	1555 Berger Drive, Suite 300
City:	SAN JOSE
Email:	Not reported
Phone Number:	4089183400

LUST:

Global Id:	T0608509251
Action Type:	RESPONSE
Date:	11/07/2003
Action:	Correspondence

Global Id:	T0608509251
Action Type:	RESPONSE
Date:	05/02/2002
Action:	Other Report / Document

Global Id:	T0608509251
Action Type:	RESPONSE

DRAFT

WELLS FARGO BANK-MORGAN TRUST (Continued) **S106112795**

Date: 10/29/2003
Action: Unauthorized Release Form

Global Id: T0608509251
Action Type: RESPONSE
Date: 10/29/2003
Action: Unauthorized Release Form

Global Id: T0608509251
Action Type: RESPONSE
Date: 10/21/2003
Action: Tank Removal Report / UST Sampling Report

Global Id: T0608509251
Action Type: RESPONSE
Date: 11/14/2003
Action: Other Report / Document

Global Id: T0608509251
Action Type: ENFORCEMENT
Date: 12/01/2003
Action: Closure/No Further Action Letter

Global Id: T0608509251
Action Type: Other
Date: 10/29/2003
Action: Leak Reported

Global Id: T0608509251
Action Type: REMEDIATION
Date: 11/23/2003
Action: Excavation

LUST:
Global Id: T0608509251
Status: Open - Case Begin Date
Status Date: 08/01/2003

Global Id: T0608509251
Status: Open - Site Assessment
Status Date: 08/01/2003

Global Id: T0608509251
Status: Completed - Case Closed
Status Date: 12/01/2003

LUST REG 2:
Region: 2
Facility Id: Not reported
Facility Status: Case Closed
Case Number: 07S1E17H04f
How Discovered: Not reported
Leak Cause: Unknown
Leak Source: Not reported
Date Leak Confirmed: Not reported

DRAFT

WELLS FARGO BANK-MORGAN TRUST (Continued) **S106112795**

Oversight Program: LUST
Prelim. Site Assesment Wokplan Submitted: Not reported
Preliminary Site Assesment Began: 8/1/2003
Pollution Characterization Began: Not reported
Pollution Remediation Plan Submitted: Not reported
Date Remediation Action Underway: Not reported
Date Post Remedial Action Monitoring Began: Not reported

LUST SANTA CLARA:
Name: WELLS FARGO BANK-MORGAN TRUST
Address: 802 S 2ND ST
City,State,Zip: SAN JOSE, CA
Region: SANTA CLARA
SCVWD ID: 07S1E17H04F
Date Closed: 12/01/2003
EDR Link ID: 07S1E17H04F

HIST LUST SANTA CLARA:
Name: Wells Fargo Bank-Morgan Trust
Address: 802 S 2nd St
City: San Jose
Region: SANTA CLARA
Region Code: 2
SCVWD ID: 07S1E17H04
Oversite Agency: SCVWD
Date Listed: 2003-11-26 00:00:00
Closed Date: 2003-12-01 00:00:00

CORTESE:
Name: WELLS FARGO BANK-MORGAN TRUST
Address: 802 S 2ND ST
City,State,Zip: SAN JOSE, CA 95112
Region: CORTESE
Envirostor Id: Not reported
Global ID: T0608509251
Site/Facility Type: LUST CLEANUP SITE
Cleanup Status: COMPLETED - CASE CLOSED
Status Date: Not reported
Site Code: Not reported
Latitude: Not reported
Longitude: Not reported
Owner: Not reported
Enf Type: Not reported
Swat R: Not reported
Flag: active
Order No: Not reported
Waste Discharge System No: Not reported
Effective Date: Not reported
Region 2: Not reported
WID Id: Not reported
Solid Waste Id No: Not reported
Waste Management Uit Name: Not reported
File Name: Active Open

CERS:

DRAFT

WELLS FARGO BANK-MORGAN TRUST (Continued) **S106112795**

Name: WELLS FARGO BANK-MORGAN TRUST
Address: 802 S 2ND ST
City,State,Zip: SAN JOSE, CA 95112
Site ID: 242175
CERS ID: T0608509251
CERS Description: Leaking Underground Storage Tank Cleanup Site

Affiliation:
Affiliation Type Desc: Regional Board Caseworker
Entity Name: Regional Water Board - SAN FRANCISCO BAY RWQCB (REGION 2)
Entity Title: Not reported
Affiliation Address: 1515 CLAY ST SUITE 1400
Affiliation City: OAKLAND
Affiliation State: CA
Affiliation Country: Not reported
Affiliation Zip: Not reported
Affiliation Phone: Not reported

Affiliation Type Desc: Local Agency Caseworker
Entity Name: UST CASE WORKER - SANTA CLARA COUNTY LOP
Entity Title: Not reported
Affiliation Address: 1555 Berger Drive, Suite 300
Affiliation City: SAN JOSE
Affiliation State: CA
Affiliation Country: Not reported
Affiliation Zip: Not reported
Affiliation Phone: 4089183400

Z134 **CHEVRON** **CA HIST CORTESE** **S110060501**
West **222 SAN CARLOS** **N/A**
1/4-1/2 **SAN JOSE, CA 95118**
0.427 mi.
2257 ft. **Site 1 of 3 in cluster Z**

Relative: **Lower**
Actual: **93 ft.**

HIST CORTESE:
edr_fname: CHEVRON
edr_fadd1: 222 SAN CARLOS
City,State,Zip: SAN JOSE, CA 95118
Region: CORTESE
Facility County Code: 43
Reg By: LTNKA
Reg Id: 43-0305

Z135 **CHEVRON #9-2218** **CA LUST** **U001602680**
West **222 W SAN CARLOS ST** **CA HIST LUST** **N/A**
1/4-1/2 **SAN JOSE, CA 95110** **CA HIST UST**
0.427 mi. **CA Cortese**
2257 ft. **Site 2 of 3 in cluster Z** **CA CERS**

Relative: **Lower**
Actual: **93 ft.**

LUST:
Name: CHEVRON #9-2218
Address: 222 W SAN CARLOS ST
City,State,Zip: SAN JOSE, CA 95110
Lead Agency: SANTA CLARA COUNTY LOP
Case Type: LUST Cleanup Site
Geo Track: http://geotracker.waterboards.ca.gov/profile_report.asp?global_id=T0608500362

DRAFT

CHEVRON #9-2218 (Continued) **U001602680**

Global Id:	T0608500362
Latitude:	37.3293551419554
Longitude:	-121.890606880188
Status:	Completed - Case Closed
Status Date:	01/18/2000
Case Worker:	UST
RB Case Number:	Not reported
Local Agency:	SANTA CLARA COUNTY LOP
File Location:	All Files are on GeoTracker or in the Local Agency Database
Local Case Number:	Not reported
Potential Media Affect:	Other Groundwater (uses other than drinking water)
Potential Contaminants of Concern:	Gasoline
Site History:	Not reported

LUST:

Global Id:	T0608500362
Contact Type:	Regional Board Caseworker
Contact Name:	Regional Water Board
Organization Name:	SAN FRANCISCO BAY RWQCB (REGION 2)
Address:	1515 CLAY ST SUITE 1400
City:	OAKLAND
Email:	Not reported
Phone Number:	Not reported

Global Id:	T0608500362
Contact Type:	Local Agency Caseworker
Contact Name:	UST CASE WORKER
Organization Name:	SANTA CLARA COUNTY LOP
Address:	1555 Berger Drive, Suite 300
City:	SAN JOSE
Email:	Not reported
Phone Number:	4089183400

LUST:

Global Id:	T0608500362
Action Type:	ENFORCEMENT
Date:	01/18/2000
Action:	Closure/No Further Action Letter

Global Id:	T0608500362
Action Type:	RESPONSE
Date:	11/06/1991
Action:	Unauthorized Release Form

Global Id:	T0608500362
Action Type:	RESPONSE
Date:	06/10/1996
Action:	Verbal Communication

Global Id:	T0608500362
Action Type:	RESPONSE
Date:	10/30/1987
Action:	Other Report / Document

Global Id:	T0608500362
Action Type:	RESPONSE
Date:	01/18/2000

DRAFT

CHEVRON #9-2218 (Continued) **U001602680**

Action: Correspondence

Global Id: T0608500362
Action Type: RESPONSE
Date: 09/19/1985
Action: Well Installation Report

Global Id: T0608500362
Action Type: RESPONSE
Date: 10/26/2000
Action: Well Destruction Report

Global Id: T0608500362
Action Type: RESPONSE
Date: 09/20/1990
Action: Other Workplan

Global Id: T0608500362
Action Type: RESPONSE
Date: 08/15/1991
Action: Tank Removal Report / UST Sampling Report

Global Id: T0608500362
Action Type: RESPONSE
Date: 03/29/1994
Action: Other Report / Document

Global Id: T0608500362
Action Type: RESPONSE
Date: 08/14/1991
Action: Other Report / Document

Global Id: T0608500362
Action Type: RESPONSE
Date: 04/11/1991
Action: Soil and Water Investigation Report

Global Id: T0608500362
Action Type: RESPONSE
Date: 04/23/1999
Action: Correspondence

Global Id: T0608500362
Action Type: RESPONSE
Date: 09/27/1999
Action: Other Report / Document

Global Id: T0608500362
Action Type: RESPONSE
Date: 07/22/1991
Action: Tank Removal Report / UST Sampling Report

Global Id: T0608500362
Action Type: RESPONSE
Date: 12/11/1990
Action: Other Workplan

DRAFT

CHEVRON #9-2218 (Continued) **U001602680**

Global Id: T0608500362
Action Type: RESPONSE
Date: 08/11/1999
Action: Monitoring Report - Quarterly

Global Id: T0608500362
Action Type: RESPONSE
Date: 10/23/1995
Action: Other Workplan

Global Id: T0608500362
Action Type: ENFORCEMENT
Date: 06/09/1986
Action: Notice of Responsibility - #39828

Global Id: T0608500362
Action Type: ENFORCEMENT
Date: 05/23/1996
Action: Staff Letter - #25954

Global Id: T0608500362
Action Type: ENFORCEMENT
Date: 01/06/1990
Action: Staff Letter - #25946

Global Id: T0608500362
Action Type: ENFORCEMENT
Date: 04/11/1991
Action: Staff Letter - #25948

Global Id: T0608500362
Action Type: ENFORCEMENT
Date: 08/16/1996
Action: Staff Letter - #25956

Global Id: T0608500362
Action Type: ENFORCEMENT
Date: 07/22/1997
Action: Staff Letter - #25960

Global Id: T0608500362
Action Type: ENFORCEMENT
Date: 08/11/1999
Action: Staff Letter - #25966

Global Id: T0608500362
Action Type: ENFORCEMENT
Date: 08/25/1997
Action: Staff Letter - #25962

Global Id: T0608500362
Action Type: RESPONSE
Date: 05/06/1996
Action: Monitoring Report - Quarterly

Global Id: T0608500362
Action Type: RESPONSE

DRAFT

CHEVRON #9-2218 (Continued) **U001602680**

Date:	02/07/1990
Action:	Preliminary Site Assessment Report
Global Id:	T0608500362
Action Type:	RESPONSE
Date:	04/15/1991
Action:	Other Report / Document
Global Id:	T0608500362
Action Type:	RESPONSE
Date:	07/28/1997
Action:	Monitoring Report - Quarterly
Global Id:	T0608500362
Action Type:	RESPONSE
Date:	08/16/1999
Action:	Monitoring Report - Quarterly
Global Id:	T0608500362
Action Type:	RESPONSE
Date:	08/04/1997
Action:	Monitoring Report - Quarterly
Global Id:	T0608500362
Action Type:	RESPONSE
Date:	01/07/1997
Action:	Monitoring Report - Quarterly
Global Id:	T0608500362
Action Type:	RESPONSE
Date:	03/05/1997
Action:	Monitoring Report - Quarterly
Global Id:	T0608500362
Action Type:	ENFORCEMENT
Date:	02/27/1997
Action:	Staff Letter - #25958
Global Id:	T0608500362
Action Type:	Other
Date:	01/04/1985
Action:	Leak Reported
Global Id:	T0608500362
Action Type:	REMEDIATION
Date:	01/01/1986
Action:	Excavation
Global Id:	T0608500362
Action Type:	REMEDIATION
Date:	01/01/1986
Action:	Pump & Treat (P&T) Groundwater
Global Id:	T0608500362
Action Type:	REMEDIATION
Date:	01/01/1986
Action:	Free Product Removal

DRAFT

CHEVRON #9-2218 (Continued) **U001602680**

LUST:
Global Id: T0608500362
Status: Open - Case Begin Date
Status Date: 01/04/1985

Global Id: T0608500362
Status: Open - Site Assessment
Status Date: 01/04/1985

Global Id: T0608500362
Status: Open - Verification Monitoring
Status Date: 01/04/1985

Global Id: T0608500362
Status: Completed - Case Closed
Status Date: 01/18/2000

LUST REG 2:
Region: 2
Facility Id: Not reported
Facility Status: Case Closed
Case Number: 07S1E17D01f
How Discovered: Not reported
Leak Cause: Not reported
Leak Source: Not reported
Date Leak Confirmed: Not reported
Oversight Program: LUST
Prelim. Site Assesment Wokplan Submitted: Not reported
Preliminary Site Assesment Began: 1/4/1985
Pollution Characterization Began: 1/4/1985
Pollution Remediation Plan Submitted: Not reported
Date Remediation Action Underway: Not reported
Date Post Remedial Action Monitoring Began: 1/4/1985

LUST SANTA CLARA:
Name: CHEVRON #9-2218
Address: 222 W SAN CARLOS ST
City,State,Zip: SAN JOSE, CA
Region: SANTA CLARA
SCVWD ID: 07S1E17D01F
Date Closed: 01/18/2000
EDR Link ID: 07S1E17D01F

HIST LUST SANTA CLARA:
Name: Chevron #9-2218
Address: 222 W San Carlos St
City: San Jose
Region: SANTA CLARA
Region Code: 2
SCVWD ID: 07S1E17D01
Oversite Agency: SCVWD
Date Listed: 1986-01-01 00:00:00
Closed Date: 2000-01-18 00:00:00

DRAFT

CHEVRON #9-2218 (Continued) **U001602680**

HIST UST:

Name:	92218
Address:	222 W SAN CARLOS ST
City,State,Zip:	SAN JOSE, CA 95113
File Number:	0002D005
URL:	http://geotracker.waterboards.ca.gov/ustpdfs/pdf/0002D005.pdf
Region:	STATE
Facility ID:	00000062211
Facility Type:	Gas Station
Other Type:	Not reported
Contact Name:	DORRELL, JOHN W
Telephone:	4082956099
Owner Name:	CHEVRON U.S.A. INC.
Owner Address:	575 MARKET
Owner City,St,Zip:	SAN FRANCISCO, CA 94105
Total Tanks:	0004
Tank Num:	001
Container Num:	1
Year Installed:	1972
Tank Capacity:	00010000
Tank Used for:	PRODUCT
Type of Fuel:	Not reported
Container Construction Thickness:	0000250
Leak Detection:	Stock Inventor
Tank Num:	002
Container Num:	2
Year Installed:	1972
Tank Capacity:	00006000
Tank Used for:	PRODUCT
Type of Fuel:	Not reported
Container Construction Thickness:	0000250
Leak Detection:	Stock Inventor
Tank Num:	003
Container Num:	3
Year Installed:	1972
Tank Capacity:	00010000
Tank Used for:	PRODUCT
Type of Fuel:	Not reported
Container Construction Thickness:	0000250
Leak Detection:	Stock Inventor
Tank Num:	004
Container Num:	4
Year Installed:	1972
Tank Capacity:	00001500
Tank Used for:	PRODUCT
Type of Fuel:	Not reported
Container Construction Thickness:	0000250
Leak Detection:	Stock Inventor

Click here for Geo Tracker PDF:

CORTESE:

DRAFT

CHEVRON #9-2218 (Continued) **U001602680**

Name:	CHEVRON #9-2218
Address:	222 W SAN CARLOS ST
City,State,Zip:	SAN JOSE, CA 95110
Region:	CORTESE
Envirostor Id:	Not reported
Global ID:	T0608500362
Site/Facility Type:	LUST CLEANUP SITE
Cleanup Status:	COMPLETED - CASE CLOSED
Status Date:	Not reported
Site Code:	Not reported
Latitude:	Not reported
Longitude:	Not reported
Owner:	Not reported
Enf Type:	Not reported
Swat R:	Not reported
Flag:	active
Order No:	Not reported
Waste Discharge System No:	Not reported
Effective Date:	Not reported
Region 2:	Not reported
WID Id:	Not reported
Solid Waste Id No:	Not reported
Waste Management Uit Name:	Not reported
File Name:	Active Open

CERS:

Name:	CHEVRON #9-2218
Address:	222 W SAN CARLOS ST
City,State,Zip:	SAN JOSE, CA 95110
Site ID:	234249
CERS ID:	T0608500362
CERS Description:	Leaking Underground Storage Tank Cleanup Site

Affiliation:

Affiliation Type Desc:	Local Agency Caseworker
Entity Name:	UST CASE WORKER - SANTA CLARA COUNTY LOP
Entity Title:	Not reported
Affiliation Address:	1555 Berger Drive, Suite 300
Affiliation City:	SAN JOSE
Affiliation State:	CA
Affiliation Country:	Not reported
Affiliation Zip:	Not reported
Affiliation Phone:	4089183400

Affiliation Type Desc:	Regional Board Caseworker
Entity Name:	Regional Water Board - SAN FRANCISCO BAY RWQCB (REGION 2)
Entity Title:	Not reported
Affiliation Address:	1515 CLAY ST SUITE 1400
Affiliation City:	OAKLAND
Affiliation State:	CA
Affiliation Country:	Not reported
Affiliation Zip:	Not reported
Affiliation Phone:	Not reported

DRAFT

AA136 **SILVA SERVICE-TEXACO** **CA LUST** **U001602686**
NNW **78 S 4TH ST** **CA HIST UST** **N/A**
1/4-1/2 **SAN JOSE, CA 95113**
0.431 mi.
2277 ft. **Site 1 of 2 in cluster AA**

Relative:
Lower

Actual:
87 ft.

LUST SANTA CLARA:
Name: TEXACO
Address: 78 S 4TH ST
City,State,Zip: SAN JOSE, CA
Region: SANTA CLARA
SCVWD ID: 07S1E08L03F
Date Closed: 10/21/1999
EDR Link ID: 07S1E08L03F

HIST UST:
Name: SILVA SERVICE-TEXACO
Address: 78 S 4TH ST
City,State,Zip: SAN JOSE, CA 95113
File Number: Not reported
URL: Not reported
Region: STATE
Facility ID: 000000002501
Facility Type: Gas Station
Other Type: Not reported
Contact Name: JAMES H. VERA
Telephone: 4082958968
Owner Name: LEO M. SILVA
Owner Address: 217 SO. LEIGH AVE
Owner City,St,Zip: CAMPBELL, CA 95008
Total Tanks: 0003

Tank Num: 001
Container Num: 1-4
Year Installed: 1980
Tank Capacity: 00012332
Tank Used for: PRODUCT
Type of Fuel: UNLEADED
Container Construction Thickness: 1/4
Leak Detection: Stock Inventor

Tank Num: 002
Container Num: 3-6
Year Installed: 1980
Tank Capacity: 00010000
Tank Used for: PRODUCT
Type of Fuel: UNLEADED
Container Construction Thickness: 1/4
Leak Detection: Stock Inventor

Tank Num: 003
Container Num: 2-5
Year Installed: 1960
Tank Capacity: 00010000
Tank Used for: PRODUCT
Type of Fuel: REGULAR
Container Construction Thickness: 1/4
Leak Detection: Stock Inventor

DRAFT

AA137 **TEXACO** **CA LUST** **S105512917**
NNW **78 S 4TH ST** **CA HIST LUST** **N/A**
1/4-1/2 **SAN JOSE, CA 95113** **CA Cortese**
0.431 mi. **CA CERS**
2277 ft. **Site 2 of 2 in cluster AA**

Relative:
Lower

Actual:
87 ft.

LUST:

Name:	TEXACO
Address:	78 S 4TH ST
City,State,Zip:	SAN JOSE, CA 95113
Lead Agency:	SANTA CLARA COUNTY LOP
Case Type:	LUST Cleanup Site
Geo Track:	http://geotracker.waterboards.ca.gov/profile_report.asp?global_id=T0608501328
Global Id:	T0608501328
Latitude:	37.336598
Longitude:	-121.885409
Status:	Completed - Case Closed
Status Date:	10/21/1999
Case Worker:	UST
RB Case Number:	Not reported
Local Agency:	SANTA CLARA COUNTY LOP
File Location:	All Files are on GeoTracker or in the Local Agency Database
Local Case Number:	Not reported
Potential Media Affect:	Other Groundwater (uses other than drinking water)
Potential Contaminants of Concern:	Gasoline
Site History:	Not reported

LUST:

Global Id:	T0608501328
Contact Type:	Regional Board Caseworker
Contact Name:	Regional Water Board
Organization Name:	SAN FRANCISCO BAY RWQCB (REGION 2)
Address:	1515 CLAY ST SUITE 1400
City:	OAKLAND
Email:	Not reported
Phone Number:	Not reported

Global Id:	T0608501328
Contact Type:	Local Agency Caseworker
Contact Name:	UST CASE WORKER
Organization Name:	SANTA CLARA COUNTY LOP
Address:	1555 Berger Drive, Suite 300
City:	SAN JOSE
Email:	Not reported
Phone Number:	4089183400

LUST:

Global Id:	T0608501328
Action Type:	RESPONSE
Date:	03/25/1997
Action:	Soil and Water Investigation Report

Global Id:	T0608501328
Action Type:	RESPONSE
Date:	09/06/1996
Action:	Corrective Action Plan / Remedial Action Plan

Global Id:	T0608501328
Action Type:	RESPONSE

DRAFT

TEXACO (Continued) **S105512917**

Date: 01/21/1999
Action: Other Report / Document

Global Id: T0608501328
Action Type: RESPONSE
Date: 10/04/1994
Action: Other Report / Document

Global Id: T0608501328
Action Type: ENFORCEMENT
Date: 07/23/1991
Action: Notice of Violation - #39883

Global Id: T0608501328
Action Type: ENFORCEMENT
Date: 01/05/1996
Action: Staff Letter - #26688

Global Id: T0608501328
Action Type: ENFORCEMENT
Date: 03/03/1997
Action: Staff Letter - #26694

Global Id: T0608501328
Action Type: ENFORCEMENT
Date: 10/21/1999
Action: Closure/No Further Action Letter

Global Id: T0608501328
Action Type: Other
Date: 01/31/1990
Action: Leak Reported

Global Id: T0608501328
Action Type: REMEDIATION
Date: 08/31/1993
Action: Excavation

Global Id: T0608501328
Action Type: REMEDIATION
Date: 08/31/1993
Action: Excavation

LUST:
Global Id: T0608501328
Status: Open - Case Begin Date
Status Date: 01/31/1990

Global Id: T0608501328
Status: Open - Site Assessment
Status Date: 03/27/1990

Global Id: T0608501328
Status: Open - Site Assessment
Status Date: 01/24/1991

Global Id: T0608501328

DRAFT

TEXACO (Continued) **S105512917**

Status: Open - Remediation
Status Date: 08/31/1993

Global Id: T0608501328
Status: Completed - Case Closed
Status Date: 10/21/1999

LUST REG 2:
Region: 2
Facility Id: Not reported
Facility Status: Case Closed
Case Number: 07S1E08L03f
How Discovered: Not reported
Leak Cause: Not reported
Leak Source: Not reported
Date Leak Confirmed: Not reported
Oversight Program: LUST
Prelim. Site Assesment Wokplan Submitted: Not reported
Preliminary Site Assesment Began: 3/27/1990
Pollution Characterization Began: 1/24/1991
Pollution Remediation Plan Submitted: Not reported
Date Remediation Action Underway: 8/31/1993
Date Post Remedial Action Monitoring Began: Not reported

HIST LUST SANTA CLARA:
Name: Texaco
Address: 78 S 4th St
City: San Jose
Region: SANTA CLARA
Region Code: 2
SCVWD ID: 07S1E08L03
Oversite Agency: SCVWD
Date Listed: 1991-01-01 00:00:00
Closed Date: 1999-10-21 00:00:00

CORTESE:
Name: TEXACO
Address: 78 S 4TH ST
City,State,Zip: SAN JOSE, CA 95113
Region: CORTESE
Envirostor Id: Not reported
Global ID: T0608501328
Site/Facility Type: LUST CLEANUP SITE
Cleanup Status: COMPLETED - CASE CLOSED
Status Date: Not reported
Site Code: Not reported
Latitude: Not reported
Longitude: Not reported
Owner: Not reported
Enf Type: Not reported
Swat R: Not reported
Flag: active
Order No: Not reported
Waste Discharge System No: Not reported
Effective Date: Not reported

DRAFT

TEXACO (Continued) **S105512917**

Region 2: Not reported
WID Id: Not reported
Solid Waste Id No: Not reported
Waste Management Uit Name: Not reported
File Name: Active Open

CERS:
Name: TEXACO
Address: 78 S 4TH ST
City,State,Zip: SAN JOSE, CA 95113
Site ID: 215281
CERS ID: T0608501328
CERS Description: Leaking Underground Storage Tank Cleanup Site

Affiliation:
Affiliation Type Desc: Local Agency Caseworker
Entity Name: UST CASE WORKER - SANTA CLARA COUNTY LOP
Entity Title: Not reported
Affiliation Address: 1555 Berger Drive, Suite 300
Affiliation City: SAN JOSE
Affiliation State: CA
Affiliation Country: Not reported
Affiliation Zip: Not reported
Affiliation Phone: 4089183400

Affiliation Type Desc: Regional Board Caseworker
Entity Name: Regional Water Board - SAN FRANCISCO BAY RWQCB (REGION 2)
Entity Title: Not reported
Affiliation Address: 1515 CLAY ST SUITE 1400
Affiliation City: OAKLAND
Affiliation State: CA
Affiliation Country: Not reported
Affiliation Zip: Not reported
Affiliation Phone: Not reported

138
SW
1/4-1/2
0.433 mi.
2288 ft.

ARYA AFFORDABLE HOUSING DEVELOPMENT **CA CPS-SLIC** **S127035049**
500 S ALMADEN BLVD **N/A**
SAN JOSE, CA 95110

Relative:
Lower

Actual:
93 ft.

CPS-SLIC:
Name: ARYA AFFORDABLE HOUSING DEVELOPMENT
Address: 500 S ALMADEN BLVD
City,State,Zip: SAN JOSE, CA 95110
Region: STATE
Facility Status: **Open - Assessment & Interim Remedial Action**
Status Date: 10/28/2020
Global Id: T10000016351
Lead Agency: SANTA CLARA COUNTY LOP
Lead Agency Case Number: 2020-21s
Latitude: 37.32656
Longitude: -121.88869
Case Type: Cleanup Program Site
Case Worker: TLF
Local Agency: SANTA CLARA COUNTY LOP
RB Case Number: Not reported

DRAFT

ARYA AFFORDABLE HOUSING DEVELOPMENT (Continued) **S127035049**

File Location: All Files are on GeoTracker or in the Local Agency Database
Potential Media Affected: Not reported
Potential Contaminants of Concern: Not reported
Site History: Not reported

Click here to access the California GeoTracker records for this facility:

AB139 **CENTURY CENTER** **CA LUST S105911315**
NW **53 S 3RD ST** **CA HIST LUST N/A**
1/4-1/2 **SAN JOSE, CA 95113** **CA Cortese**
0.435 mi. **CA CERS**
2299 ft. **Site 1 of 3 in cluster AB**

Relative: Lower

Actual: 89 ft.

LUST:
Name: CENTURY CENTER
Address: 53 S 3RD ST
City,State,Zip: SAN JOSE, CA 95113
Lead Agency: SANTA CLARA COUNTY LOP
Case Type: LUST Cleanup Site
Geo Track: http://geotracker.waterboards.ca.gov/profile_report.asp?global_id=T0608561183
Global Id: T0608561183
Latitude: 37.335416
Longitude: -121.888174
Status: Completed - Case Closed
Status Date: 11/01/2002
Case Worker: UST
RB Case Number: Not reported
Local Agency: SANTA CLARA COUNTY LOP
File Location: All Files are on GeoTracker or in the Local Agency Database
Local Case Number: Not reported
Potential Media Affect: Other Groundwater (uses other than drinking water)
Potential Contaminants of Concern: Diesel
Site History: Not reported

LUST:
Global Id: T0608561183
Contact Type: Regional Board Caseworker
Contact Name: Regional Water Board
Organization Name: SAN FRANCISCO BAY RWQCB (REGION 2)
Address: 1515 CLAY ST SUITE 1400
City: OAKLAND
Email: Not reported
Phone Number: Not reported

Global Id: T0608561183
Contact Type: Local Agency Caseworker
Contact Name: UST CASE WORKER
Organization Name: SANTA CLARA COUNTY LOP
Address: 1555 Berger Drive, Suite 300
City: SAN JOSE
Email: Not reported
Phone Number: 4089183400

LUST:
Global Id: T0608561183
Action Type: ENFORCEMENT
Date: 11/01/2002
Action: Closure/No Further Action Letter

DRAFT

CENTURY CENTER (Continued) **S105911315**

Global Id: T0608561183
Action Type: RESPONSE
Date: 11/01/2001
Action: Unauthorized Release Form

Global Id: T0608561183
Action Type: RESPONSE
Date: 12/08/2000
Action: Tank Removal Report / UST Sampling Report

Global Id: T0608561183
Action Type: RESPONSE
Date: 11/01/2001
Action: Unauthorized Release Form

Global Id: T0608561183
Action Type: RESPONSE
Date: 11/20/2001
Action: Soil and Water Investigation Report

Global Id: T0608561183
Action Type: RESPONSE
Date: 06/24/1998
Action: Monitoring Report - Quarterly

Global Id: T0608561183
Action Type: RESPONSE
Date: 01/31/1997
Action: Preliminary Site Assessment Report

Global Id: T0608561183
Action Type: RESPONSE
Date: 02/13/1998
Action: Other Report / Document

Global Id: T0608561183
Action Type: RESPONSE
Date: 05/11/2005
Action: Correspondence

Global Id: T0608561183
Action Type: Other
Date: 12/08/2000
Action: Leak Reported

LUST:
Global Id: T0608561183
Status: Open - Case Begin Date
Status Date: 12/08/2000

Global Id: T0608561183
Status: Completed - Case Closed
Status Date: 11/01/2002

LUST REG 2:

DRAFT

CENTURY CENTER (Continued) **S105911315**

Region: 2
Facility Id: Not reported
Facility Status: Case Closed
Case Number: 07S1E08L07f
How Discovered: Not reported
Leak Cause: Unknown
Leak Source: Unknown
Date Leak Confirmed: Not reported
Oversight Program: LUST
Prelim. Site Assesment Wokplan Submitted: Not reported
Preliminary Site Assesment Began: Not reported
Pollution Characterization Began: Not reported
Pollution Remediation Plan Submitted: Not reported
Date Remediation Action Underway: Not reported
Date Post Remedial Action Monitoring Began: Not reported

LUST SANTA CLARA:
Name: CENTURY CENTER
Address: 53 S 3RD ST
City,State,Zip: SAN JOSE, CA
Region: SANTA CLARA
SCVWD ID: 07S1E08L07F
Date Closed: 11/01/2002
EDR Link ID: 07S1E08L07F

HIST LUST SANTA CLARA:
Name: Century Center
Address: 53 S 3rd St
City: San Jose
Region: SANTA CLARA
Region Code: 2
SCVWD ID: 07S1E08L07
Oversite Agency: SCVWD
Date Listed: 2002-11-01 00:00:00
Closed Date: 2002-11-01 00:00:00

CORTESE:
Name: CENTURY CENTER
Address: 53 S 3RD ST
City,State,Zip: SAN JOSE, CA 95113
Region: CORTESE
Envirostor Id: Not reported
Global ID: T0608561183
Site/Facility Type: LUST CLEANUP SITE
Cleanup Status: COMPLETED - CASE CLOSED
Status Date: Not reported
Site Code: Not reported
Latitude: Not reported
Longitude: Not reported
Owner: Not reported
Enf Type: Not reported
Swat R: Not reported
Flag: active
Order No: Not reported
Waste Discharge System No: Not reported
Effective Date: Not reported

DRAFT

CENTURY CENTER (Continued) **S105911315**

Region 2: Not reported
WID Id: Not reported
Solid Waste Id No: Not reported
Waste Management Uit Name: Not reported
File Name: Active Open

CERS:
Name: CENTURY CENTER
Address: 53 S 3RD ST
City,State,Zip: SAN JOSE, CA 95113
Site ID: 242772
CERS ID: T0608561183
CERS Description: Leaking Underground Storage Tank Cleanup Site

Affiliation:
Affiliation Type Desc: Local Agency Caseworker
Entity Name: UST CASE WORKER - SANTA CLARA COUNTY LOP
Entity Title: Not reported
Affiliation Address: 1555 Berger Drive, Suite 300
Affiliation City: SAN JOSE
Affiliation State: CA
Affiliation Country: Not reported
Affiliation Zip: Not reported
Affiliation Phone: 4089183400

Affiliation Type Desc: Regional Board Caseworker
Entity Name: Regional Water Board - SAN FRANCISCO BAY RWQCB (REGION 2)
Entity Title: Not reported
Affiliation Address: 1515 CLAY ST SUITE 1400
Affiliation City: OAKLAND
Affiliation State: CA
Affiliation Country: Not reported
Affiliation Zip: Not reported
Affiliation Phone: Not reported

AB140 **CENTURY CENTER** **CA LUST** **S106085713**
NW **62 S 2ND ST.** **N/A**
1/4-1/2 **SAN JOSE, CA**
0.437 mi.
2309 ft. **Site 2 of 3 in cluster AB**

Relative:
Lower

Actual:
89 ft.

LUST SANTA CLARA:
Name: CENTURY CENTER
Address: 62 S 2ND ST.
City,State,Zip: SAN JOSE, CA
Region: SANTA CLARA
SCVWD ID: 07S1E08L10F
Date Closed: 07/13/2005
EDR Link ID: 07S1E08L10F

DRAFT

AC141 **VIRGINIA STUDIOS** **CA CPS-SLIC** **S121472078**
SE **295 E VIRGINIA ST** **CA CUPA Listings** **N/A**
1/4-1/2 **SAN JOSE, CA 95112**
0.438 mi.
2313 ft. **Site 1 of 3 in cluster AC**

Relative:
Higher

Actual:
102 ft.

CPS-SLIC:

Name:	VIRGINIA STUDIOS
Address:	295 E VIRGINIA ST
City,State,Zip:	SAN JOSE, CA 95112
Region:	STATE
Facility Status:	**Open - Site Assessment**
Status Date:	05/20/2019
Global Id:	T10000013015
Lead Agency:	SANTA CLARA COUNTY LOP
Lead Agency Case Number:	2019-08s
Latitude:	37.32725
Longitude:	-121.87585
Case Type:	Cleanup Program Site
Case Worker:	TLF
Local Agency:	SANTA CLARA COUNTY LOP
RB Case Number:	Not reported
File Location:	All Files are on GeoTracker or in the Local Agency Database
Potential Media Affected:	Not reported
Potential Contaminants of Concern:	Not reported
Site History:	Not reported

Click here to access the California GeoTracker records for this facility:

CUPA SANTA CLARA:

Name:	IA 020314 AMERIGAS PROPANE #0130
Address:	295 E VIRGINIA ST
City,State,Zip:	SAN JOSE, CA 95112
Region:	SANTA CLARA
PE#:	BP01
Program Description:	HMBP FACILITY, 1-3 CHEMICALS
Program Identifier:	DEH PERMIT-HAZ MAT BUSINESS PLAN PROGRAM
Latitude:	37.32724
Longitude:	-121.8759
Record ID:	PR0400610
Facility ID:	FA0252156

AB142 **PRIVATE RESIDENCE** **CA LUST** **S110655440**
NW **PRIVATE RESIDENCE** **N/A**
1/4-1/2 **SAN JOSE, CA 95113**
0.446 mi.
2356 ft. **Site 3 of 3 in cluster AB**

Relative:
Lower

Actual:
89 ft.

LUST:

Name:	PRIVATE RESIDENCE
Address:	PRIVATE RESIDENCE
City,State,Zip:	SAN JOSE, CA 95113
Lead Agency:	SANTA CLARA COUNTY LOP
Case Type:	LUST Cleanup Site
Geo Track:	http://geotracker.waterboards.ca.gov/profile_report.asp?global_id=T0608516469
Global Id:	T0608516469
Latitude:	37.33559
Longitude:	-121.888632
Status:	Completed - Case Closed

DRAFT

PRIVATE RESIDENCE (Continued) **S110655440**

Status Date: 06/29/2005
Case Worker: UST
RB Case Number: Not reported
Local Agency: SANTA CLARA COUNTY LOP
File Location: Not reported
Local Case Number: Not reported
Potential Media Affect: Soil
Potential Contaminants of Concern: Waste Oil / Motor / Hydraulic / Lubricating
Site History: Not reported

LUST:
Global Id: T0608516469
Contact Type: Regional Board Caseworker
Contact Name: Regional Water Board
Organization Name: SAN FRANCISCO BAY RWQCB (REGION 2)
Address: 1515 CLAY ST SUITE 1400
City: OAKLAND
Email: Not reported
Phone Number: Not reported

Global Id: T0608516469
Contact Type: Local Agency Caseworker
Contact Name: UST CASE WORKER
Organization Name: SANTA CLARA COUNTY LOP
Address: 1555 Berger Drive, Suite 300
City: SAN JOSE
Email: Not reported
Phone Number: 4089183400

LUST:
Global Id: T0608516469
Action Type: RESPONSE
Date: 10/08/2002
Action: Unauthorized Release Form

Global Id: T0608516469
Action Type: ENFORCEMENT
Date: 07/13/2005
Action: Closure/No Further Action Letter

Global Id: T0608516469
Action Type: Other
Date: 08/20/2002
Action: Leak Discovery

Global Id: T0608516469
Action Type: Other
Date: 10/08/2002
Action: Leak Reported

Global Id: T0608516469
Action Type: REMEDIATION
Date: 08/20/2002
Action: Not reported

LUST:
Global Id: T0608516469

DRAFT

PRIVATE RESIDENCE (Continued) **S110655440**

Status: Open - Case Begin Date
Status Date: 08/20/2002

Global Id: T0608516469
Status: Open - Site Assessment
Status Date: 06/28/2005

Global Id: T0608516469
Status: Completed - Case Closed
Status Date: 06/29/2005

AD143 **WHEEL WORKS #117005** **CA CPS-SLIC S113162011**
South **802 S 1ST ST** **CA HAZNET N/A**
1/4-1/2 **SAN JOSE, CA 95110** **CA HWTS**
0.456 mi.
2410 ft. **Site 1 of 4 in cluster AD**

Relative:
Higher

Actual:
104 ft.

CPS-SLIC:
Name: 802 S 1ST STREET DEVELOPMENT
Address: 802 S 1ST STREET
City,State,Zip: SAN JOSE, CA 95110
Region: STATE
Facility Status: **Open - Site Assessment**
Status Date: 04/27/2020
Global Id: T10000014481
Lead Agency: SANTA CLARA COUNTY LOP
Lead Agency Case Number: 2020-4s
Latitude: 37.32403
Longitude: -121.88112
Case Type: Cleanup Program Site
Case Worker: TLF
Local Agency: SANTA CLARA COUNTY LOP
RB Case Number: Not reported
File Location: All Files are on GeoTracker or in the Local Agency Database
Potential Media Affected: Other Groundwater (uses other than drinking water), Soil
Potential Contaminants of Concern: Not reported
Site History: Not reported

Click here to access the California GeoTracker records for this facility:

HAZNET:
Name: WHEEL WORKS #117005
Address: 802 S 1ST ST
Address 2: Not reported
City,State,Zip: SAN JOSE, CA 372010000
Contact: BRIDGESTONE RETAIL OPERATIONS LLC
Telephone: 6159379520
Mailing Name: Not reported
Mailing Address: 200 4TH AVE SOUTH

Year: 2019
Gepaid: CAL000365236
TSD EPA ID: AZR000515924
CA Waste Code: 223 - Unspecified oil-containing waste
Disposal Method: H039 - Other Recovery Of Reclamation For Reuse Including Acid Regeneration, Organics Recovery Ect

DRAFT

WHEEL WORKS #117005 (Continued) **S113162011**

Tons: 0.15000

Year: 2019
Gepaid: CAL000365236
TSD EPA ID: AZR000515924
CA Waste Code: 352 - Other organic solids
Disposal Method: H141 - Storage, Bulking, And/Or Transfer Off Site--No Treatment/Reovery (H010-H129) Or (H131-H135)
Tons: 0.02500

Year: 2019
Gepaid: CAL000365236
TSD EPA ID: CAT080013352
CA Waste Code: 223 - Unspecified oil-containing waste
Disposal Method: H039 - Other Recovery Of Reclamation For Reuse Including Acid Regeneration, Organics Recovery Ect
Tons: 0.08340

Year: 2019
Gepaid: CAL000365236
TSD EPA ID: CAD097030993
CA Waste Code: 352 - Other organic solids
Disposal Method: H141 - Storage, Bulking, And/Or Transfer Off Site--No Treatment/Reovery (H010-H129) Or (H131-H135)
Tons: 0.15000

Year: 2018
Gepaid: CAL000365236
TSD EPA ID: AZR000515924
CA Waste Code: 352 - Other organic solids
Disposal Method: H141 - Storage, Bulking, And/Or Transfer Off Site--No Treatment/Reovery (H010-H129) Or (H131-H135)
Tons: 0.06500

Year: 2018
Gepaid: CAL000365236
TSD EPA ID: AZR000515924
CA Waste Code: 223 - Unspecified oil-containing waste
Disposal Method: H039 - Other Recovery Of Reclamation For Reuse Including Acid Regeneration, Organics Recovery Ect
Tons: 0.50000

Year: 2018
Gepaid: CAL000365236
TSD EPA ID: CAT080013352
CA Waste Code: 223 - Unspecified oil-containing waste
Disposal Method: H039 - Other Recovery Of Reclamation For Reuse Including Acid Regeneration, Organics Recovery Ect
Tons: 0.10425

Year: 2017
Gepaid: CAL000365236
TSD EPA ID: CAD097030993
CA Waste Code: 352 - Other organic solids
Disposal Method: H141 - Storage, Bulking, And/Or Transfer Off Site--No Treatment/Reovery (H010-H129) Or (H131-H135)
Tons: 0.1025

DRAFT

WHEEL WORKS #117005 (Continued) **S113162011**

Year: 2017
Gepaid: CAL000365236
TSD EPA ID: AZR000515924
CA Waste Code: 223 - Unspecified oil-containing waste
Disposal Method: H039 - Other Recovery Of Reclamation For Reuse Including Acid Regeneration, Organics Recovery Ect
Tons: 0.3

Year: 2017
Gepaid: CAL000365236
TSD EPA ID: CAT080013352
CA Waste Code: 223 - Unspecified oil-containing waste
Disposal Method: H039 - Other Recovery Of Reclamation For Reuse Including Acid Regeneration, Organics Recovery Ect
Tons: 0.14595

Click this hyperlink while viewing on your computer to access
16 additional CA HAZNET: record(s) in the EDR Site Report.

Additional Info:
Year: 2011
Gen EPA ID: CAL000365236

Shipment Date: 20110927
Creation Date: 3/22/2012 20:30:11
Receipt Date: 20111011
Manifest ID: 002916108SKS
Trans EPA ID: TXR000050930
Trans Name: SAFETY-KLEEN SYSTEMS INC
Trans 2 EPA ID: NVR000037564
Trans 2 Name: PAN WESTERN CORP ENVIROMENTAL TRANSPORTATION OF NEVADA
TSDF EPA ID: NVT330010000
Trans Name: US ECOLOGY NEVADA
TSDF Alt EPA ID: Not reported
TSDF Alt Name: Not reported
Waste Code Description: 343 - Unspecified organic liquid mixture
RCRA Code: Not reported
Meth Code: H039 - Other Recovery Of Reclamation For Reuse Including Acid Regeneration, Organics Recovery Ect
Quantity Tons: 0.05
Waste Quantity: 100
Quantity Unit: P
Additional Code 1: Not reported
Additional Code 2: Not reported
Additional Code 3: Not reported
Additional Code 4: Not reported
Additional Code 5: Not reported

Shipment Date: 20110927
Creation Date: 3/22/2012 20:30:11
Receipt Date: 20111011
Manifest ID: 002916108SKS
Trans EPA ID: TXR000050930
Trans Name: SAFETY-KLEEN SYSTEMS INC
Trans 2 EPA ID: NVR000037564
Trans 2 Name: PAN WESTERN CORP ENVIROMENTAL TRANSPORTATION OF NEVADA

DRAFT

WHEEL WORKS #117005 (Continued) **S113162011**

TSDF EPA ID:	NVT330010000
Trans Name:	US ECOLOGY NEVADA
TSDF Alt EPA ID:	Not reported
TSDF Alt Name:	Not reported
Waste Code Description:	352 - Other organic solids
RCRA Code:	Not reported
Meth Code:	H132 - Landfill Or Surface Impoundment That Will Be Closed As Landfill(To Include On-Site Treatment And/Or Stabilization)
Quantity Tons:	0.05
Waste Quantity:	100
Quantity Unit:	P
Additional Code 1:	Not reported
Additional Code 2:	Not reported
Additional Code 3:	Not reported
Additional Code 4:	Not reported
Additional Code 5:	Not reported

Additional Info:

Year:	2013
Gen EPA ID:	CAL000365236
Shipment Date:	20131223
Creation Date:	3/18/2014 22:15:05
Receipt Date:	20140108
Manifest ID:	003981393SKS
Trans EPA ID:	TXR000081205
Trans Name:	SAFETY-KLEEN SYSTEMS INC
Trans 2 EPA ID:	MAD039322250
Trans 2 Name:	CLEAN HARBORS
TSDF EPA ID:	CAD059494310
Trans Name:	CLEAN HARBORS SAN JOSE LLC
TSDF Alt EPA ID:	Not reported
TSDF Alt Name:	Not reported
Waste Code Description:	223 - Unspecified oil-containing waste
RCRA Code:	Not reported
Meth Code:	H141 - Storage, Bulking, And/Or Transfer Off Site--No Treatment/Reovery (H010-H129) Or (H131-H135)
Quantity Tons:	0.0375
Waste Quantity:	75
Quantity Unit:	P
Additional Code 1:	Not reported
Additional Code 2:	Not reported
Additional Code 3:	Not reported
Additional Code 4:	Not reported
Additional Code 5:	Not reported
Shipment Date:	20131223
Creation Date:	3/21/2014 22:15:11
Receipt Date:	20140115
Manifest ID:	003981394SKS
Trans EPA ID:	TXR000081205
Trans Name:	SAFETY-KLEEN SYSTEMS INC
Trans 2 EPA ID:	Not reported
Trans 2 Name:	Not reported
TSDF EPA ID:	CAD980675276
Trans Name:	CLEAN HARBORS BUTTONWILLOW LLC
TSDF Alt EPA ID:	Not reported

DRAFT

WHEEL WORKS #117005 (Continued) **S113162011**

TSDF Alt Name:	Not reported
Waste Code Description:	343 - Unspecified organic liquid mixture
RCRA Code:	Not reported
Meth Code:	H132 - Landfill Or Surface Impoundment That Will Be Closed As Landfill(To Include On-Site Treatment And/Or Stabilization)
Quantity Tons:	0.075
Waste Quantity:	150
Quantity Unit:	P
Additional Code 1:	Not reported
Additional Code 2:	Not reported
Additional Code 3:	Not reported
Additional Code 4:	Not reported
Additional Code 5:	Not reported
Shipment Date:	20131002
Creation Date:	2/18/2014 22:15:06
Receipt Date:	20131107
Manifest ID:	003619998SKS
Trans EPA ID:	TXR000081205
Trans Name:	SAFETY-KLEEN SYSTEMS INC
Trans 2 EPA ID:	MAD039322250
Trans 2 Name:	CLEAN HARBORS
TSDF EPA ID:	CAD059494310
Trans Name:	CLEAN HARBORS SAN JOSE LLC
TSDF Alt EPA ID:	Not reported
TSDF Alt Name:	Not reported
Waste Code Description:	223 - Unspecified oil-containing waste
RCRA Code:	Not reported
Meth Code:	H141 - Storage, Bulking, And/Or Transfer Off Site--No Treatment/Reovery (H010-H129) Or (H131-H135)
Quantity Tons:	0.05
Waste Quantity:	100
Quantity Unit:	P
Additional Code 1:	Not reported
Additional Code 2:	Not reported
Additional Code 3:	Not reported
Additional Code 4:	Not reported
Additional Code 5:	Not reported
Shipment Date:	20131002
Creation Date:	2/18/2014 22:15:06
Receipt Date:	20131107
Manifest ID:	003619998SKS
Trans EPA ID:	TXR000081205
Trans Name:	SAFETY-KLEEN SYSTEMS INC
Trans 2 EPA ID:	MAD039322250
Trans 2 Name:	CLEAN HARBORS
TSDF EPA ID:	CAD059494310
Trans Name:	CLEAN HARBORS SAN JOSE LLC
TSDF Alt EPA ID:	Not reported
TSDF Alt Name:	Not reported
Waste Code Description:	343 - Unspecified organic liquid mixture
RCRA Code:	Not reported
Meth Code:	H141 - Storage, Bulking, And/Or Transfer Off Site--No Treatment/Reovery (H010-H129) Or (H131-H135)
Quantity Tons:	0.1
Waste Quantity:	200

DRAFT

WHEEL WORKS #117005 (Continued) **S113162011**

Quantity Unit:	P
Additional Code 1:	Not reported
Additional Code 2:	Not reported
Additional Code 3:	Not reported
Additional Code 4:	Not reported
Additional Code 5:	Not reported
Shipment Date:	20130710
Creation Date:	9/27/2013 22:15:06
Receipt Date:	20130729
Manifest ID:	003844801SKS
Trans EPA ID:	TXR000081205
Trans Name:	SAFETY-KLEEN SYSTEMS INC
Trans 2 EPA ID:	Not reported
Trans 2 Name:	Not reported
TSDF EPA ID:	CAD980675276
Trans Name:	CLEAN HARBORS BUTTONWILLOW LLC
TSDF Alt EPA ID:	Not reported
TSDF Alt Name:	Not reported
Waste Code Description:	223 - Unspecified oil-containing waste
RCRA Code:	Not reported
Meth Code:	H132 - Landfill Or Surface Impoundment That Will Be Closed As Landfill(To Include On-Site Treatment And/Or Stabilization)
Quantity Tons:	0.0375
Waste Quantity:	75
Quantity Unit:	P
Additional Code 1:	Not reported
Additional Code 2:	Not reported
Additional Code 3:	Not reported
Additional Code 4:	Not reported
Additional Code 5:	Not reported
Shipment Date:	20130710
Creation Date:	12/20/2013 22:15:07
Receipt Date:	20130814
Manifest ID:	003844802SKS
Trans EPA ID:	TXR000081205
Trans Name:	SAFETY-KLEEN SYSTEMS INC
Trans 2 EPA ID:	AZR000508515
Trans 2 Name:	SLT
TSDF EPA ID:	NED981723513
Trans Name:	CLEAN HARBORS ENVIRONMENTAL SERVICES IN
TSDF Alt EPA ID:	Not reported
TSDF Alt Name:	Not reported
Waste Code Description:	- Not reported
RCRA Code:	Not reported
Meth Code:	H141 - Storage, Bulking, And/Or Transfer Off Site--No Treatment/Reovery (H010-H129) Or (H131-H135)
Quantity Tons:	0.02
Waste Quantity:	40
Quantity Unit:	P
Additional Code 1:	Not reported
Additional Code 2:	Not reported
Additional Code 3:	Not reported
Additional Code 4:	Not reported
Additional Code 5:	Not reported

DRAFT

WHEEL WORKS #117005 (Continued) **S113162011**

Shipment Date:	20130710
Creation Date:	9/27/2013 22:15:06
Receipt Date:	20130729
Manifest ID:	003844801SKS
Trans EPA ID:	TXR000081205
Trans Name:	SAFETY-KLEEN SYSTEMS INC
Trans 2 EPA ID:	Not reported
Trans 2 Name:	Not reported
TSDF EPA ID:	CAD980675276
Trans Name:	CLEAN HARBORS BUTTONWILLOW LLC
TSDF Alt EPA ID:	Not reported
TSDF Alt Name:	Not reported
Waste Code Description:	343 - Unspecified organic liquid mixture
RCRA Code:	Not reported
Meth Code:	H132 - Landfill Or Surface Impoundment That Will Be Closed As Landfill(To Include On-Site Treatment And/Or Stabilization)
Quantity Tons:	0.05
Waste Quantity:	100
Quantity Unit:	P
Additional Code 1:	Not reported
Additional Code 2:	Not reported
Additional Code 3:	Not reported
Additional Code 4:	Not reported
Additional Code 5:	Not reported
Shipment Date:	20130415
Creation Date:	8/23/2013 22:15:13
Receipt Date:	20130422
Manifest ID:	003619394SKS
Trans EPA ID:	TXR000081205
Trans Name:	SAFETY-KLEEN SYSTEMS INC
Trans 2 EPA ID:	Not reported
Trans 2 Name:	Not reported
TSDF EPA ID:	NVT330010000
Trans Name:	US ECOLOGY NEVADA
TSDF Alt EPA ID:	Not reported
TSDF Alt Name:	Not reported
Waste Code Description:	223 - Unspecified oil-containing waste
RCRA Code:	Not reported
Meth Code:	H132 - Landfill Or Surface Impoundment That Will Be Closed As Landfill(To Include On-Site Treatment And/Or Stabilization)
Quantity Tons:	0.015
Waste Quantity:	30
Quantity Unit:	P
Additional Code 1:	Not reported
Additional Code 2:	Not reported
Additional Code 3:	Not reported
Additional Code 4:	Not reported
Additional Code 5:	Not reported
Shipment Date:	20130415
Creation Date:	8/23/2013 22:15:13
Receipt Date:	20130422
Manifest ID:	003619394SKS
Trans EPA ID:	TXR000081205
Trans Name:	SAFETY-KLEEN SYSTEMS INC
Trans 2 EPA ID:	Not reported

DRAFT

WHEEL WORKS #117005 (Continued) **S113162011**

Trans 2 Name:	Not reported
TSDF EPA ID:	NVT330010000
Trans Name:	US ECOLOGY NEVADA
TSDF Alt EPA ID:	Not reported
TSDF Alt Name:	Not reported
Waste Code Description:	343 - Unspecified organic liquid mixture
RCRA Code:	Not reported
Meth Code:	H039 - Other Recovery Of Reclamation For Reuse Including Acid Regeneration, Organics Recovery Ect
Quantity Tons:	0.015
Waste Quantity:	30
Quantity Unit:	P
Additional Code 1:	Not reported
Additional Code 2:	Not reported
Additional Code 3:	Not reported
Additional Code 4:	Not reported
Additional Code 5:	Not reported
Shipment Date:	20130125
Creation Date:	8/21/2013 22:15:07
Receipt Date:	20130206
Manifest ID:	003619643SKS
Trans EPA ID:	TXR000081205
Trans Name:	SAFETY-KLEEN SYSTEMS INC
Trans 2 EPA ID:	Not reported
Trans 2 Name:	Not reported
TSDF EPA ID:	NVT330010000
Trans Name:	US ECOLOGY NEVADA
TSDF Alt EPA ID:	Not reported
TSDF Alt Name:	Not reported
Waste Code Description:	343 - Unspecified organic liquid mixture
RCRA Code:	Not reported
Meth Code:	H039 - Other Recovery Of Reclamation For Reuse Including Acid Regeneration, Organics Recovery Ect
Quantity Tons:	0.025
Waste Quantity:	50
Quantity Unit:	P
Additional Code 1:	Not reported
Additional Code 2:	Not reported
Additional Code 3:	Not reported
Additional Code 4:	Not reported
Additional Code 5:	Not reported

Additional Info:

Year:	2012
Gen EPA ID:	CAL000365236
Shipment Date:	20121011
Creation Date:	8/17/2013 22:15:07
Receipt Date:	20121022
Manifest ID:	003315976SKS
Trans EPA ID:	TXR000081205
Trans Name:	SAFETY-KLEEN SYSTEMS INC
Trans 2 EPA ID:	Not reported
Trans 2 Name:	Not reported
TSDF EPA ID:	NVT330010000
Trans Name:	US ECOLOGY NEVADA

DRAFT

WHEEL WORKS #117005 (Continued) **S113162011**

TSDF Alt EPA ID:	Not reported
TSDF Alt Name:	Not reported
Waste Code Description:	343 - Unspecified organic liquid mixture
RCRA Code:	Not reported
Meth Code:	H039 - Other Recovery Of Reclamation For Reuse Including Acid Regeneration, Organics Recovery Ect
Quantity Tons:	0.025
Waste Quantity:	50
Quantity Unit:	P
Additional Code 1:	Not reported
Additional Code 2:	Not reported
Additional Code 3:	Not reported
Additional Code 4:	Not reported
Additional Code 5:	Not reported
Shipment Date:	20121011
Creation Date:	8/17/2013 22:15:07
Receipt Date:	20121022
Manifest ID:	003315976SKS
Trans EPA ID:	TXR000081205
Trans Name:	SAFETY-KLEEN SYSTEMS INC
Trans 2 EPA ID:	Not reported
Trans 2 Name:	Not reported
TSDF EPA ID:	NVT330010000
Trans Name:	US ECOLOGY NEVADA
TSDF Alt EPA ID:	Not reported
TSDF Alt Name:	Not reported
Waste Code Description:	223 - Unspecified oil-containing waste
RCRA Code:	Not reported
Meth Code:	H132 - Landfill Or Surface Impoundment That Will Be Closed As Landfill(To Include On-Site Treatment And/Or Stabilization)
Quantity Tons:	0.025
Waste Quantity:	50
Quantity Unit:	P
Additional Code 1:	Not reported
Additional Code 2:	Not reported
Additional Code 3:	Not reported
Additional Code 4:	Not reported
Additional Code 5:	Not reported
Shipment Date:	20120529
Creation Date:	5/29/2013 22:15:25
Receipt Date:	20120611
Manifest ID:	003273663SKS
Trans EPA ID:	TXR000050930
Trans Name:	SAFETY-KLEEN SYSTEMS INC
Trans 2 EPA ID:	Not reported
Trans 2 Name:	Not reported
TSDF EPA ID:	NVT330010000
Trans Name:	US ECOLOGY NEVADA
TSDF Alt EPA ID:	Not reported
TSDF Alt Name:	Not reported
Waste Code Description:	352 - Other organic solids
RCRA Code:	Not reported
Meth Code:	H132 - Landfill Or Surface Impoundment That Will Be Closed As Landfill(To Include On-Site Treatment And/Or Stabilization)
Quantity Tons:	0.0375

DRAFT

WHEEL WORKS #117005 (Continued) **S113162011**

Waste Quantity:	75
Quantity Unit:	P
Additional Code 1:	Not reported
Additional Code 2:	Not reported
Additional Code 3:	Not reported
Additional Code 4:	Not reported
Additional Code 5:	Not reported

Additional Info:

Year:	2017
Gen EPA ID:	CAL000365236
Shipment Date:	20171220
Creation Date:	8/10/2018 18:30:24
Receipt Date:	20180102
Manifest ID:	018157167JJK
Trans EPA ID:	CAD028277036
Trans Name:	ASBURY ENVIRONMENTAL SERVICES
Trans 2 EPA ID:	Not reported
Trans 2 Name:	Not reported
TSDF EPA ID:	CAD097030993
Trans Name:	US ECOLOGY VERNON INC
TSDF Alt EPA ID:	Not reported
TSDF Alt Name:	Not reported
Waste Code Description:	352 - Other organic solids
RCRA Code:	Not reported
Meth Code:	H141 - Storage, Bulking, And/Or Transfer Off Site--No Treatment/Reovery (H010-H129) Or (H131-H135)
Quantity Tons:	0.04
Waste Quantity:	80
Quantity Unit:	P
Additional Code 1:	Not reported
Additional Code 2:	Not reported
Additional Code 3:	Not reported
Additional Code 4:	Not reported
Additional Code 5:	Not reported
Shipment Date:	20171220
Creation Date:	8/3/2018 18:30:33
Receipt Date:	20180102
Manifest ID:	018157166JJK
Trans EPA ID:	CAD028277036
Trans Name:	ASBURY ENVIRONMENTAL SERVICES
Trans 2 EPA ID:	Not reported
Trans 2 Name:	Not reported
TSDF EPA ID:	CAT080013352
Trans Name:	DEMENNO / KERDOON
TSDF Alt EPA ID:	Not reported
TSDF Alt Name:	Not reported
Waste Code Description:	223 - Unspecified oil-containing waste
RCRA Code:	Not reported
Meth Code:	H039 - Other Recovery Of Reclamation For Reuse Including Acid Regeneration, Organics Recovery Ect
Quantity Tons:	0.02085
Waste Quantity:	5
Quantity Unit:	G
Additional Code 1:	Not reported

DRAFT

WHEEL WORKS #117005 (Continued) **S113162011**

Additional Code 2:	Not reported
Additional Code 3:	Not reported
Additional Code 4:	Not reported
Additional Code 5:	Not reported
Shipment Date:	20171113
Creation Date:	8/1/2018 18:30:18
Receipt Date:	20171128
Manifest ID:	017785439JJK
Trans EPA ID:	CAD028277036
Trans Name:	ASBURY ENVIRONMENTAL SERVICES
Trans 2 EPA ID:	CAR000175422
Trans 2 Name:	WORLDWIDE RECOVERY SYSTEMS
TSDF EPA ID:	AZR000515924
Trans Name:	YUMA YES LLC
TSDF Alt EPA ID:	Not reported
TSDF Alt Name:	Not reported
Waste Code Description:	223 - Unspecified oil-containing waste
RCRA Code:	Not reported
Meth Code:	H039 - Other Recovery Of Reclamation For Reuse Including Acid Regeneration, Organics Recovery Ect
Quantity Tons:	0.3
Waste Quantity:	600
Quantity Unit:	P
Additional Code 1:	Not reported
Additional Code 2:	Not reported
Additional Code 3:	Not reported
Additional Code 4:	Not reported
Additional Code 5:	Not reported
Shipment Date:	20170918
Creation Date:	6/13/2018 18:30:55
Receipt Date:	20171009
Manifest ID:	017343420JJK
Trans EPA ID:	CAD028277036
Trans Name:	ASBURY ENVIRONMENTAL SERVICES
Trans 2 EPA ID:	Not reported
Trans 2 Name:	Not reported
TSDF EPA ID:	CAT080013352
Trans Name:	DEMENNO / KERDOON
TSDF Alt EPA ID:	Not reported
TSDF Alt Name:	Not reported
Waste Code Description:	223 - Unspecified oil-containing waste
RCRA Code:	Not reported
Meth Code:	H039 - Other Recovery Of Reclamation For Reuse Including Acid Regeneration, Organics Recovery Ect
Quantity Tons:	0.02085
Waste Quantity:	5
Quantity Unit:	G
Additional Code 1:	Not reported
Additional Code 2:	Not reported
Additional Code 3:	Not reported
Additional Code 4:	Not reported
Additional Code 5:	Not reported
Shipment Date:	20170626
Creation Date:	5/17/2018 18:32:00

DRAFT

WHEEL WORKS #117005 (Continued) **S113162011**

Receipt Date:	20170714
Manifest ID:	016869345JJK
Trans EPA ID:	CAD028277036
Trans Name:	ASBURY ENVIRONMENTAL SERVICES
Trans 2 EPA ID:	Not reported
Trans 2 Name:	Not reported
TSDF EPA ID:	CAD097030993
Trans Name:	US ECOLOGY VERNON INC
TSDF Alt EPA ID:	Not reported
TSDF Alt Name:	Not reported
Waste Code Description:	352 - Other organic solids
RCRA Code:	Not reported
Meth Code:	H141 - Storage, Bulking, And/Or Transfer Off Site--No Treatment/Reovery (H010-H129) Or (H131-H135)
Quantity Tons:	0.0325
Waste Quantity:	65
Quantity Unit:	P
Additional Code 1:	Not reported
Additional Code 2:	Not reported
Additional Code 3:	Not reported
Additional Code 4:	Not reported
Additional Code 5:	Not reported
Shipment Date:	20170626
Creation Date:	5/29/2018 18:30:34
Receipt Date:	20170712
Manifest ID:	016869346JJK
Trans EPA ID:	CAD028277036
Trans Name:	ASBURY ENVIRONMENTAL SERVICES
Trans 2 EPA ID:	Not reported
Trans 2 Name:	Not reported
TSDF EPA ID:	CAT080013352
Trans Name:	DEMENNO / KERDOON
TSDF Alt EPA ID:	Not reported
TSDF Alt Name:	Not reported
Waste Code Description:	223 - Unspecified oil-containing waste
RCRA Code:	Not reported
Meth Code:	H039 - Other Recovery Of Reclamation For Reuse Including Acid Regeneration, Organics Recovery Ect
Quantity Tons:	0.06255
Waste Quantity:	15
Quantity Unit:	G
Additional Code 1:	Not reported
Additional Code 2:	Not reported
Additional Code 3:	Not reported
Additional Code 4:	Not reported
Additional Code 5:	Not reported
Shipment Date:	20170314
Creation Date:	5/4/2018 18:30:27
Receipt Date:	20170404
Manifest ID:	016763928JJK
Trans EPA ID:	CAD028277036
Trans Name:	ASBURY ENVIRONMENTAL SERVICES
Trans 2 EPA ID:	Not reported
Trans 2 Name:	Not reported
TSDF EPA ID:	CAD097030993

DRAFT

WHEEL WORKS #117005 (Continued) **S113162011**

Trans Name: US ECOLOGY VERNON INC
TSDF Alt EPA ID: Not reported
TSDF Alt Name: Not reported
Waste Code Description: 352 - Other organic solids
RCRA Code: Not reported
Meth Code: H141 - Storage, Bulking, And/Or Transfer Off Site--No Treatment/Reovery (H010-H129) Or (H131-H135)
Quantity Tons: 0.03
Waste Quantity: 60
Quantity Unit: P
Additional Code 1: Not reported
Additional Code 2: Not reported
Additional Code 3: Not reported
Additional Code 4: Not reported
Additional Code 5: Not reported

Shipment Date: 20170314
Creation Date: 5/9/2018 18:31:38
Receipt Date: 20170404
Manifest ID: 016763927JJK
Trans EPA ID: CAD028277036
Trans Name: ASBURY ENVIRONMENTAL SERVICES
Trans 2 EPA ID: Not reported
Trans 2 Name: Not reported
TSDF EPA ID: CAT080013352
Trans Name: DEMENNO / KERDOON
TSDF Alt EPA ID: Not reported
TSDF Alt Name: Not reported
Waste Code Description: 223 - Unspecified oil-containing waste
RCRA Code: Not reported
Meth Code: H039 - Other Recovery Of Reclamation For Reuse Including Acid Regeneration, Organics Recovery Ect
Quantity Tons: 0.0417
Waste Quantity: 10
Quantity Unit: G
Additional Code 1: Not reported
Additional Code 2: Not reported
Additional Code 3: Not reported
Additional Code 4: Not reported
Additional Code 5: Not reported

Additional Info:
Year: 2014
Gen EPA ID: CAL000365236

Shipment Date: 20141205
Creation Date: 6/25/2015 22:15:06
Receipt Date: 20141223
Manifest ID: 004405951SKS
Trans EPA ID: TXR000081205
Trans Name: SAFETY-KLEEN SYSTEMS INC
Trans 2 EPA ID: MAD039322250
Trans 2 Name: CLEAN HARBORS
TSDF EPA ID: CAD980675276
Trans Name: CLEAN HARBORS BUTTONWILLOW LLC
TSDF Alt EPA ID: Not reported
TSDF Alt Name: Not reported

DRAFT

WHEEL WORKS #117005 (Continued) **S113162011**

Waste Code Description:	343 - Unspecified organic liquid mixture
RCRA Code:	Not reported
Meth Code:	H132 - Landfill Or Surface Impoundment That Will Be Closed As Landfill(To Include On-Site Treatment And/Or Stabilization)
Quantity Tons:	0.1
Waste Quantity:	200
Quantity Unit:	P
Additional Code 1:	Not reported
Additional Code 2:	Not reported
Additional Code 3:	Not reported
Additional Code 4:	Not reported
Additional Code 5:	Not reported
Shipment Date:	20141205
Creation Date:	3/3/2015 22:14:59
Receipt Date:	20141217
Manifest ID:	004405952SKS
Trans EPA ID:	TXR000081205
Trans Name:	SAFETY-KLEEN SYSTEMS INC
Trans 2 EPA ID:	MAD039322250
Trans 2 Name:	CLEAN HARBORS
TSDF EPA ID:	CAD059494310
Trans Name:	CLEAN HARBORS SAN JOSE LLC
TSDF Alt EPA ID:	Not reported
TSDF Alt Name:	Not reported
Waste Code Description:	223 - Unspecified oil-containing waste
RCRA Code:	Not reported
Meth Code:	H141 - Storage, Bulking, And/Or Transfer Off Site--No Treatment/Reovery (H010-H129) Or (H131-H135)
Quantity Tons:	0.01
Waste Quantity:	20
Quantity Unit:	P
Additional Code 1:	Not reported
Additional Code 2:	Not reported
Additional Code 3:	Not reported
Additional Code 4:	Not reported
Additional Code 5:	Not reported
Shipment Date:	20140909
Creation Date:	11/22/2014 22:15:14
Receipt Date:	20140918
Manifest ID:	004399530SKS
Trans EPA ID:	TXR000081205
Trans Name:	SAFETY-KLEEN SYSTEMS INC
Trans 2 EPA ID:	MAD039322250
Trans 2 Name:	CLEAN HARBORS
TSDF EPA ID:	CAD059494310
Trans Name:	CLEAN HARBORS SAN JOSE LLC
TSDF Alt EPA ID:	Not reported
TSDF Alt Name:	Not reported
Waste Code Description:	223 - Unspecified oil-containing waste
RCRA Code:	Not reported
Meth Code:	H141 - Storage, Bulking, And/Or Transfer Off Site--No Treatment/Reovery (H010-H129) Or (H131-H135)
Quantity Tons:	0.01
Waste Quantity:	20
Quantity Unit:	P

DRAFT

WHEEL WORKS #117005 (Continued) **S113162011**

Additional Code 1:	Not reported
Additional Code 2:	Not reported
Additional Code 3:	Not reported
Additional Code 4:	Not reported
Additional Code 5:	Not reported
Shipment Date:	20140909
Creation Date:	12/17/2014 22:14:47
Receipt Date:	20140926
Manifest ID:	004399531SKS
Trans EPA ID:	TXR000081205
Trans Name:	SAFETY-KLEEN SYSTEMS INC
Trans 2 EPA ID:	MAD039322250
Trans 2 Name:	CLEAN HARBORS
TSDF EPA ID:	CAD980675276
Trans Name:	CLEAN HARBORS BUTTONWILLOW LLC
TSDF Alt EPA ID:	Not reported
TSDF Alt Name:	Not reported
Waste Code Description:	343 - Unspecified organic liquid mixture
RCRA Code:	Not reported
Meth Code:	H132 - Landfill Or Surface Impoundment That Will Be Closed As Landfill(To Include On-Site Treatment And/Or Stabilization)
Quantity Tons:	0.05
Waste Quantity:	100
Quantity Unit:	P
Additional Code 1:	Not reported
Additional Code 2:	Not reported
Additional Code 3:	Not reported
Additional Code 4:	Not reported
Additional Code 5:	Not reported
Shipment Date:	20140618
Creation Date:	9/22/2014 22:15:10
Receipt Date:	20140709
Manifest ID:	004257783SKS
Trans EPA ID:	TXR000081205
Trans Name:	SAFETY-KLEEN SYSTEMS INC
Trans 2 EPA ID:	MAD039322250
Trans 2 Name:	CLEANHARBORS
TSDF EPA ID:	CAD980675276
Trans Name:	CLEAN HARBORS BUTTONWILLOW LLC
TSDF Alt EPA ID:	Not reported
TSDF Alt Name:	Not reported
Waste Code Description:	343 - Unspecified organic liquid mixture
RCRA Code:	Not reported
Meth Code:	H132 - Landfill Or Surface Impoundment That Will Be Closed As Landfill(To Include On-Site Treatment And/Or Stabilization)
Quantity Tons:	0.025
Waste Quantity:	50
Quantity Unit:	P
Additional Code 1:	Not reported
Additional Code 2:	Not reported
Additional Code 3:	Not reported
Additional Code 4:	Not reported
Additional Code 5:	Not reported
Shipment Date:	20140618

DRAFT

WHEEL WORKS #117005 (Continued) **S113162011**

Creation Date:	9/13/2014 22:15:06
Receipt Date:	20140630
Manifest ID:	004257782SKS
Trans EPA ID:	TXR000081205
Trans Name:	SAFETY-KLEEN SYSTEMS INC
Trans 2 EPA ID:	MAD039322250
Trans 2 Name:	CLEANHARBORS
TSDF EPA ID:	CAD059494310
Trans Name:	CLEAN HARBORS SAN JOSE LLC
TSDF Alt EPA ID:	Not reported
TSDF Alt Name:	Not reported
Waste Code Description:	223 - Unspecified oil-containing waste
RCRA Code:	Not reported
Meth Code:	H141 - Storage, Bulking, And/Or Transfer Off Site--No Treatment/Reovery (H010-H129) Or (H131-H135)
Quantity Tons:	0.025
Waste Quantity:	50
Quantity Unit:	P
Additional Code 1:	Not reported
Additional Code 2:	Not reported
Additional Code 3:	Not reported
Additional Code 4:	Not reported
Additional Code 5:	Not reported
Shipment Date:	20140327
Creation Date:	8/7/2014 22:15:06
Receipt Date:	20140416
Manifest ID:	003981834SKS
Trans EPA ID:	TXR000081205
Trans Name:	SAFETY-KLEEN SYSTEMS INC
Trans 2 EPA ID:	MAD039322250
Trans 2 Name:	CLEAN HARBORS
TSDF EPA ID:	CAD980675276
Trans Name:	CLEAN HARBORS BUTTONWILLOW LLC
TSDF Alt EPA ID:	Not reported
TSDF Alt Name:	Not reported
Waste Code Description:	343 - Unspecified organic liquid mixture
RCRA Code:	Not reported
Meth Code:	H132 - Landfill Or Surface Impoundment That Will Be Closed As Landfill(To Include On-Site Treatment And/Or Stabilization)
Quantity Tons:	0.025
Waste Quantity:	50
Quantity Unit:	P
Additional Code 1:	Not reported
Additional Code 2:	Not reported
Additional Code 3:	Not reported
Additional Code 4:	Not reported
Additional Code 5:	Not reported
Shipment Date:	20140327
Creation Date:	7/1/2014 22:15:08
Receipt Date:	20140411
Manifest ID:	003981835SKS
Trans EPA ID:	TXR000081205
Trans Name:	SAFETY-KLEEN SYSTEMS INC
Trans 2 EPA ID:	MAD039322250
Trans 2 Name:	CLEAN HARBORS

DRAFT

WHEEL WORKS #117005 (Continued) **S113162011**

TSDF EPA ID:	CAD059494310
Trans Name:	CLEAN HARBORS SAN JOSE LLC
TSDF Alt EPA ID:	Not reported
TSDF Alt Name:	Not reported
Waste Code Description:	223 - Unspecified oil-containing waste
RCRA Code:	Not reported
Meth Code:	H141 - Storage, Bulking, And/Or Transfer Off Site--No Treatment/Reovery (H010-H129) Or (H131-H135)
Quantity Tons:	0.05
Waste Quantity:	100
Quantity Unit:	P
Additional Code 1:	Not reported
Additional Code 2:	Not reported
Additional Code 3:	Not reported
Additional Code 4:	Not reported
Additional Code 5:	Not reported

HWTS:

Name:	WHEEL WORKS #117005
Address:	802 S 1ST ST
Address 2:	Not reported
City,State,Zip:	SAN JOSE, CA 951103122
EPA ID:	CAL000365236
Inactive Date:	02/07/2019
Create Date:	06/30/2011
Last Act Date:	01/04/2021
Mailing Name:	Not reported
Mailing Address:	200 4TH AVE SOUTH
Mailing Address 2:	SUITE 100
Mailing City,State,Zip:	NASHVILLE, TN 372010000
Owner Name:	BFS RETAIL & COMMERICAL LLC
Owner Address:	200 4TH AVE SOUTH
Owner Address 2:	SUITE 100
Owner City,State,Zip:	NASHVILLE, TN 372010000
Contact Name:	BRIDGESTONE RETAIL OPERATIONS, LLC
Contact Address:	200 4TH AVE SOUTH
Contact Address 2:	ATTN: ENVIRONMENTAL-BSRO
City,State,Zip:	NASHVILLE, TN 372017201

NAICS:

EPA ID:	CAL000365236
Create Date:	2019-01-24 11:29:26.690
NAICS Code:	452319
NAICS Description:	All Other General Merchandise Stores
Issued EPA ID Date:	2011-06-30 11:13:34.20700
Inactive Date:	2019-02-07 00:00:00
Facility Name:	WHEEL WORKS #117005
Facility Address:	802 S 1ST ST
Facility Address 2:	Not reported
Facility City:	SAN JOSE
Facility County:	Not reported
Facility State:	CA
Facility Zip:	951103122

EPA ID:	CAL000365236
Create Date:	2011-06-30 11:13:34.207
NAICS Code:	45299

DRAFT

WHEEL WORKS #117005 (Continued) **S113162011**

NAICS Description:	All Other General Merchandise Stores
Issued EPA ID Date:	2011-06-30 11:13:34.20700
Inactive Date:	2019-02-07 00:00:00
Facility Name:	WHEEL WORKS #117005
Facility Address:	802 S 1ST ST
Facility Address 2:	Not reported
Facility City:	SAN JOSE
Facility County:	Not reported
Facility State:	CA
Facility Zip:	951103122

144
SE
1/4-1/2
0.464 mi.
2451 ft.

BARRON-GREY PACKING CO **SEMS-ARCHIVE** **1003879303**
825 S 5TH ST **CAD982357964**
SAN JOSE, CA 95112

Relative:
Higher

Actual:
103 ft.

SEMS Archive:

Site ID:	0903166
EPA ID:	CAD982357964
Name:	BARRON-GREY PACKING CO
Address:	825 S 5TH ST
Address 2:	Not reported
City,State,Zip:	SAN JOSE, CA 95112
Cong District:	10
FIPS Code:	06085
FF:	N
NPL:	Not on the NPL
Non NPL Status:	NFRAP-Site does not qualify for the NPL based on existing information

SEMS Archive Detail:

Region:	09
Site ID:	0903166
EPA ID:	CAD982357964
Site Name:	BARRON-GREY PACKING CO
NPL:	N
FF:	N
OU:	00
Action Code:	VS
Action Name:	ARCH SITE
SEQ:	1
Start Date:	Not reported
Finish Date:	1989-05-02 04:00:00
Qual:	Not reported
Current Action Lead:	EPA Perf In-Hse

Region:	09
Site ID:	0903166
EPA ID:	CAD982357964
Site Name:	BARRON-GREY PACKING CO
NPL:	N
FF:	N
OU:	00
Action Code:	DS
Action Name:	DISCVRY
SEQ:	1
Start Date:	1987-12-01 05:00:00

DRAFT

BARRON-GREY PACKING CO (Continued) **1003879303**

Finish Date:	1987-12-01 05:00:00
Qual:	Not reported
Current Action Lead:	St Perf
Region:	09
Site ID:	0903166
EPA ID:	CAD982357964
Site Name:	BARRON-GREY PACKING CO
NPL:	N
FF:	N
OU:	00
Action Code:	PA
Action Name:	PA
SEQ:	1
Start Date:	Not reported
Finish Date:	1989-05-02 04:00:00
Qual:	N
Current Action Lead:	St Perf

AC145 **SHELL SERVICE STATION** **CA LUST** **1005904525**
SE **288 E VIRGINIA** **CA CERS HAZ WASTE** **CAR000127407**
1/4-1/2 **SAN JOSE, CA 95112** **RCRA NonGen / NLR**
0.466 mi. **FINDS**
2462 ft. **Site 2 of 3 in cluster AC** **ECHO**
CA CUPA Listings
Relative: Higher **CA HAZNET**
CA HAZMAT
Actual: 102 ft. **CA CERS**
CA HWTS

LUST:

Name:	SHELL
Address:	288 E VIRGINIA ST
City,State,Zip:	SAN JOSE, CA 95112
Lead Agency:	SANTA CLARA COUNTY LOP
Case Type:	LUST Cleanup Site
Geo Track:	http://geotracker.waterboards.ca.gov/profile_report.asp?global_id=T0608501287
Global Id:	T0608501287
Latitude:	37.3266080542177
Longitude:	-121.875200271606
Status:	Completed - Case Closed
Status Date:	08/10/2004
Case Worker:	UST
RB Case Number:	Not reported
Local Agency:	SANTA CLARA COUNTY LOP
File Location:	All Files are on GeoTracker or in the Local Agency Database
Local Case Number:	Not reported
Potential Media Affect:	Other Groundwater (uses other than drinking water)
Potential Contaminants of Concern:	Gasoline
Site History:	Not reported

LUST:

Global Id:	T0608501287
Contact Type:	Regional Board Caseworker
Contact Name:	Regional Water Board
Organization Name:	SAN FRANCISCO BAY RWQCB (REGION 2)
Address:	1515 CLAY ST SUITE 1400

DRAFT

SHELL SERVICE STATION (Continued) **1005904525**

City: OAKLAND
Email: Not reported
Phone Number: Not reported

Global Id: T0608501287
Contact Type: Local Agency Caseworker
Contact Name: UST CASE WORKER
Organization Name: SANTA CLARA COUNTY LOP
Address: 1555 Berger Drive, Suite 300
City: SAN JOSE
Email: Not reported
Phone Number: 4089183400

LUST:
Global Id: T0608501287
Action Type: ENFORCEMENT
Date: 08/10/2004
Action: Closure/No Further Action Letter

Global Id: T0608501287
Action Type: RESPONSE
Date: 10/15/1997
Action: Monitoring Report - Quarterly

Global Id: T0608501287
Action Type: RESPONSE
Date: 04/15/1998
Action: Monitoring Report - Quarterly

Global Id: T0608501287
Action Type: RESPONSE
Date: 11/30/1998
Action: Other Report / Document

Global Id: T0608501287
Action Type: RESPONSE
Date: 11/23/1999
Action: Correspondence

Global Id: T0608501287
Action Type: RESPONSE
Date: 12/15/1998
Action: Other Report / Document

Global Id: T0608501287
Action Type: RESPONSE
Date: 04/26/1996
Action: Risk Assessment Report

Global Id: T0608501287
Action Type: RESPONSE
Date: 09/12/1989
Action: Soil and Water Investigation Workplan

Global Id: T0608501287
Action Type: RESPONSE
Date: 10/28/2002

DRAFT

SHELL SERVICE STATION (Continued) **1005904525**

Action: Other Report / Document

Global Id: T0608501287
Action Type: RESPONSE
Date: 12/06/2002
Action: Tank Removal Report / UST Sampling Report

Global Id: T0608501287
Action Type: RESPONSE
Date: 11/07/2002
Action: Unauthorized Release Form

Global Id: T0608501287
Action Type: RESPONSE
Date: 11/05/1993
Action: Other Report / Document

Global Id: T0608501287
Action Type: RESPONSE
Date: 07/08/2004
Action: Verbal Communication

Global Id: T0608501287
Action Type: RESPONSE
Date: 06/25/2004
Action: Well Destruction Report

Global Id: T0608501287
Action Type: RESPONSE
Date: 06/21/1999
Action: Soil and Water Investigation Report

Global Id: T0608501287
Action Type: RESPONSE
Date: 06/06/2003
Action: Monitoring Report - Quarterly

Global Id: T0608501287
Action Type: RESPONSE
Date: 09/05/2002
Action: Other Report / Document

Global Id: T0608501287
Action Type: RESPONSE
Date: 03/18/1999
Action: Soil and Water Investigation Workplan

Global Id: T0608501287
Action Type: RESPONSE
Date: 02/01/1999
Action: Other Report / Document

Global Id: T0608501287
Action Type: RESPONSE
Date: 04/20/2004
Action: Correspondence

DRAFT

SHELL SERVICE STATION (Continued) **1005904525**

Global Id: T0608501287
Action Type: RESPONSE
Date: 12/28/2001
Action: Other Report / Document

Global Id: T0608501287
Action Type: RESPONSE
Date: 06/21/1999
Action: Soil and Water Investigation Report

Global Id: T0608501287
Action Type: RESPONSE
Date: 07/16/1990
Action: Well Installation Report

Global Id: T0608501287
Action Type: ENFORCEMENT
Date: 08/31/1997
Action: Staff Letter - #25983

Global Id: T0608501287
Action Type: ENFORCEMENT
Date: 08/31/1995
Action: Staff Letter - #26146

Global Id: T0608501287
Action Type: RESPONSE
Date: 01/15/1996
Action: Monitoring Report - Quarterly

Global Id: T0608501287
Action Type: RESPONSE
Date: 09/18/1995
Action: Interim Remedial Action Plan

Global Id: T0608501287
Action Type: RESPONSE
Date: 04/15/1996
Action: Monitoring Report - Quarterly

Global Id: T0608501287
Action Type: RESPONSE
Date: 07/15/1996
Action: Monitoring Report - Quarterly

Global Id: T0608501287
Action Type: RESPONSE
Date: 10/15/1996
Action: Monitoring Report - Quarterly

Global Id: T0608501287
Action Type: RESPONSE
Date: 10/15/1995
Action: Monitoring Report - Quarterly

Global Id: T0608501287
Action Type: ENFORCEMENT

DRAFT

SHELL SERVICE STATION (Continued) **1005904525**

Date: 01/11/1988
Action: Notice of Responsibility - #39916

Global Id: T0608501287
Action Type: ENFORCEMENT
Date: 08/08/1995
Action: Staff Letter - #26143

Global Id: T0608501287
Action Type: Other
Date: 10/20/1987
Action: Leak Reported

LUST:
Global Id: T0608501287
Status: Open - Case Begin Date
Status Date: 06/13/1984

Global Id: T0608501287
Status: Open - Site Assessment
Status Date: 06/13/1984

Global Id: T0608501287
Status: Open - Site Assessment
Status Date: 09/01/1987

Global Id: T0608501287
Status: Completed - Case Closed
Status Date: 08/10/2004

LUST SANTA CLARA:
Name: SHELL
Address: 288 E VIRGINIA ST
City,State,Zip: SAN JOSE, CA
Region: SANTA CLARA
SCVWD ID: 07S1E16E02F
Date Closed: 08/10/2004
EDR Link ID: 07S1E16E02F

CERS HAZ WASTE:
Name: A & L AUTO CONNECTION
Address: 288 E VIRGINIA ST
City,State,Zip: SAN JOSE, CA 95112
Site ID: 88677
CERS ID: 10351252
CERS Description: Hazardous Waste Generator

RCRA NonGen / NLR:
Date Form Received by Agency: 20181217
Handler Name: SHELL SERVICE STATION
Handler Address: 288 E VIRGINIA
Handler City,State,Zip: SAN JOSE, CA 95112
EPA ID: CAR000127407
Contact Name: TESSA BEMIS

DRAFT

SHELL SERVICE STATION (Continued) **1005904525**

Contact Address:	285 DELAWARE AVE STE 500
Contact City,State,Zip:	BUFFALO, NY 14202
Contact Telephone:	716-362-8847
Contact Fax:	Not reported
Contact Email:	TESSA.BEMIS@GHD.COM
Contact Title:	Not reported
EPA Region:	09
Land Type:	Private
Federal Waste Generator Description:	Not a generator, verified
Non-Notifier:	Not reported
Biennial Report Cycle:	Not reported
Accessibility:	Not reported
Active Site Indicator:	Not reported
State District Owner:	Not reported
State District:	Not reported
Mailing Address:	P O BOX 2648
Mailing City,State,Zip:	HOUSTON, TX 77252-2648
Owner Name:	EQUILON ENTERPRISES LLC DBA
Owner Type:	Private
Operator Name:	Not reported
Operator Type:	Not reported
Short-Term Generator Activity:	No
Importer Activity:	No
Mixed Waste Generator:	No
Transporter Activity:	No
Transfer Facility Activity:	No
Recycler Activity with Storage:	No
Small Quantity On-Site Burner Exemption:	No
Smelting Melting and Refining Furnace Exemption:	No
Underground Injection Control:	No
Off-Site Waste Receipt:	No
Universal Waste Indicator:	No
Universal Waste Destination Facility:	No
Federal Universal Waste:	No
Active Site Fed-Reg Treatment Storage and Disposal Facility:	Not reported
Active Site Converter Treatment storage and Disposal Facility:	Not reported
Active Site State-Reg Treatment Storage and Disposal Facility:	Not reported
Active Site State-Reg Handler:	---
Federal Facility Indicator:	Not reported
Hazardous Secondary Material Indicator:	NN
Sub-Part K Indicator:	Not reported
Commercial TSD Indicator:	No
Treatment Storage and Disposal Type:	Not reported
2018 GPRA Permit Baseline:	Not on the Baseline
2018 GPRA Renewals Baseline:	Not on the Baseline
Permit Renewals Workload Universe:	Not reported
Permit Workload Universe:	Not reported
Permit Progress Universe:	Not reported
Post-Closure Workload Universe:	Not reported
Closure Workload Universe:	Not reported
202 GPRA Corrective Action Baseline:	No
Corrective Action Workload Universe:	No
Subject to Corrective Action Universe:	No
Non-TSDFs Where RCRA CA has Been Imposed Universe:	No
TSDFs Potentially Subject to CA Under 3004 (u)/(v) Universe:	No
TSDFs Only Subject to CA under Discretionary Auth Universe:	No
Corrective Action Priority Ranking:	No NCAPS ranking

DRAFT

SHELL SERVICE STATION (Continued) **1005904525**

Environmental Control Indicator:	No
Institutional Control Indicator:	No
Human Exposure Controls Indicator:	N/A
Groundwater Controls Indicator:	N/A
Operating TSDF Universe:	Not reported
Full Enforcement Universe:	Not reported
Significant Non-Complier Universe:	No
Unaddressed Significant Non-Complier Universe:	No
Addressed Significant Non-Complier Universe:	No
Significant Non-Complier With a Compliance Schedule Universe:	No
Financial Assurance Required:	Not reported
Handler Date of Last Change:	20190107
Recognized Trader-Importer:	No
Recognized Trader-Exporter:	No
Importer of Spent Lead Acid Batteries:	No
Exporter of Spent Lead Acid Batteries:	No
Recycler Activity Without Storage:	No
Manifest Broker:	No
Sub-Part P Indicator:	No

Hazardous Waste Summary:

Waste Code:	D001
Waste Description:	IGNITABLE WASTE
Waste Code:	D018
Waste Description:	BENZENE

Handler - Owner Operator:

Owner/Operator Indicator:	Owner
Owner/Operator Name:	EQUILON ENTERPRISES LLC DBA
Legal Status:	Private
Date Became Current:	Not reported
Date Ended Current:	Not reported
Owner/Operator Address:	P O BOX 2648
Owner/Operator City,State,Zip:	HOUSTON, TX 77252-2648
Owner/Operator Telephone:	713-241-5036
Owner/Operator Telephone Ext:	Not reported
Owner/Operator Fax:	Not reported
Owner/Operator Email:	Not reported

Owner/Operator Indicator:	Owner
Owner/Operator Name:	EQUILON ENTERPRISES LLC DBA
Legal Status:	Private
Date Became Current:	Not reported
Date Ended Current:	Not reported
Owner/Operator Address:	P O BOX 2648
Owner/Operator City,State,Zip:	HOUSTON, TX 77252-2648
Owner/Operator Telephone:	713-241-5036
Owner/Operator Telephone Ext:	Not reported
Owner/Operator Fax:	Not reported
Owner/Operator Email:	Not reported

Historic Generators:

Receive Date:	20181217
Handler Name:	SHELL SERVICE STATION

DRAFT

SHELL SERVICE STATION (Continued) **1005904525**

Federal Waste Generator Description: Not a generator, verified
State District Owner: Not reported
Large Quantity Handler of Universal Waste: No
Recognized Trader Importer: No
Recognized Trader Exporter: No
Spent Lead Acid Battery Importer: No
Spent Lead Acid Battery Exporter: No
Current Record: Yes
Non Storage Recycler Activity: No
Electronic Manifest Broker: No

Receive Date: 20020903
Handler Name: SHELL SERVICE STATION
Federal Waste Generator Description: Small Quantity Generator
State District Owner: Not reported
Large Quantity Handler of Universal Waste: No
Recognized Trader Importer: No
Recognized Trader Exporter: No
Spent Lead Acid Battery Importer: No
Spent Lead Acid Battery Exporter: No
Current Record: No
Non Storage Recycler Activity: Not reported
Electronic Manifest Broker: Not reported

List of NAICS Codes and Descriptions:
NAICS Codes: No NAICS Codes Found

Facility Has Received Notices of Violations:
Violations: No Violations Found

Evaluation Action Summary:
Evaluations: No Evaluations Found

FINDS:
Registry ID: 110013293202

Click Here:

Environmental Interest/Information System:
California Hazardous Waste Tracking System - Datamart (HWTS-DATAMART) provides California with information on hazardous waste shipments for generators, transporters, and treatment, storage, and disposal facilities.
RCRAInfo is a national information system that supports the Resource Conservation and Recovery Act (RCRA) program through the tracking of events and activities related to facilities that generate, transport, and treat, store, or dispose of hazardous waste. RCRAInfo allows RCRA program staff to track the notification, permit, compliance, and corrective action activities required under RCRA.
Registry ID: 110057099152

Click Here:

Environmental Interest/Information System:
RCRAInfo is a national information system that supports the Resource

DRAFT

SHELL SERVICE STATION (Continued) **1005904525**

Conservation and Recovery Act (RCRA) program through the tracking of events and activities related to facilities that generate, transport, and treat, store, or dispose of hazardous waste. RCRAInfo allows RCRA program staff to track the notification, permit, compliance, and corrective action activities required under RCRA.
STATE MASTER

Click this hyperlink while viewing on your computer to access additional FINDS: detail in the EDR Site Report.

ECHO:

Envid:	1005904525
Registry ID:	110013293202
DFR URL:	http://echo.epa.gov/detailed-facility-report?fid=110013293202
Name:	SHELL SERVICE STATION
Address:	288 E VIRGINIA
City,State,Zip:	SAN JOSE, CA 95112

Envid:	1005904525
Registry ID:	110057099152
DFR URL:	http://echo.epa.gov/detailed-facility-report?fid=110057099152
Name:	A & L AUTO CONNECTION
Address:	288 E VIRGINIA ST
City,State,Zip:	SAN JOSE, CA 95112

CUPA SANTA CLARA:

Name:	L&S ENERGY, INC
Address:	288 E VIRGINIA ST
City,State,Zip:	SAN JOSE, CA 95112
Region:	SANTA CLARA
PE#:	2202
Program Description:	GENERATES < 100 KG/YR
Program Identifier:	DEH PERMIT-HAZ WASTE GENERATOR PROGRAM
Latitude:	37.326821
Longitude:	-121.875436
Record ID:	PR0360740
Facility ID:	FA0250393

Name:	L&S ENERGY, INC
Address:	288 E VIRGINIA ST
City,State,Zip:	SAN JOSE, CA 95112
Region:	SANTA CLARA
PE#:	2399
Program Description:	UNDERGROUND STORAGE TANK PROGRAM RECORD
Program Identifier:	Not reported
Latitude:	37.326821
Longitude:	-121.875436
Record ID:	PR0396245
Facility ID:	FA0250393

Name:	L&S ENERGY, INC
Address:	288 E VIRGINIA ST
City,State,Zip:	SAN JOSE, CA 95112
Region:	SANTA CLARA
PE#:	BP02
Program Description:	HMBP FACILITY, 4-6 CHEMICALS
Program Identifier:	DEH PERMIT-HAZ MAT BUSINESS PLAN PROGRAM

DRAFT

SHELL SERVICE STATION (Continued) **1005904525**

Latitude: 37.326821
Longitude: -121.875436
Record ID: PR0396246
Facility ID: FA0250393

HAZNET:
Name: A & L AUTO CONNECTION
Address: 288 E VIRGINIA ST
Address 2: Not reported
City,State,Zip: SAN JOSE, CA 95112
Contact: AYAZUDDIN FAHRI
Telephone: 4086607987
Mailing Name: Not reported
Mailing Address: 288 E VIRGINIA ST

Year: 2018
Gepaid: CAL000410577
TSD EPA ID: CAL000330453
CA Waste Code: 352 - Other organic solids
Disposal Method: H010 - Metals Recovery Including Retoring,Smelting,Chemicals,Ect
Tons: 0.09000

SAN JOSE HAZMAT:
Name: L&S ENERGY INC
Address: 288 E VIRGINIA ST
City,State,Zip: SAN JOSE, CA 95112
Region: SAN JOSE
File Num: 402212
Class: Gasoline Station

CERS:
Name: A & L AUTO CONNECTION
Address: 288 E VIRGINIA ST
City,State,Zip: SAN JOSE, CA 95112
Site ID: 88677
CERS ID: 10351252
CERS Description: Chemical Storage Facilities

Violations:
Site ID: 88677
Site Name: A & L AUTO CONNECTION
Violation Date: 09-11-2018
Citation: HSC 6.95 25505(a)(4) - California Health and Safety Code, Chapter 6.95, Section(s) 25505(a)(4)
Violation Description: Failure to provide initial and annual training to all employees in safety procedures in the event of a release or threatened release of a hazardous material or failure to document and maintain training records for a minimum of three years.
Violation Notes: Returned to compliance on 11/01/2018. HMBP Emergency Response Training is currently not being logged. Template form provided.
Violation Division: Santa Clara County Environmental Health
Violation Program: HMRRP
Violation Source: CERS

Site ID: 88677

DRAFT

SHELL SERVICE STATION (Continued) **1005904525**

Site Name:	A & L AUTO CONNECTION
Violation Date:	09-11-2018
Citation:	HSC 6.5 25144.6 (b) - California Health and Safety Code, Chapter 6.5, Section(s) 25144.6 (b)
Violation Description:	Failure to properly manage reusable soiled textile materials prior to being sent for laundering.
Violation Notes:	Returned to compliance on 11/01/2018. Mr. Fahri stated that he collects his soiled shop rags in a plastic bag and gives them to a friend who works at Cordial Auto, Inc. in Santa Clara. Immediately cease this practice. Hire a commercial launderer for your shop rags or combine them with your oily absorbent wastes.
Violation Division:	Santa Clara County Environmental Health
Violation Program:	HW
Violation Source:	CERS
Site ID:	88677
Site Name:	A & L AUTO CONNECTION
Violation Date:	11-05-2013
Citation:	22 CCR 12 66262.34(f) - California Code of Regulations, Title 22, Chapter 12, Section(s) 66262.34(f)
Violation Description:	Failure to properly label hazardous waste accumulation containers with the following requirements: "Hazardous Waste", name and address of the generator, physical and chemical characteristics of the Hazardous Waste, and starting accumulation date.
Violation Notes:	Returned to compliance on 01/21/2014. THE USED OIL AND USED TRANSMISSION FLUIDS COLLECTION "ROLL-A-ROUND" CONTAINERS ARE WITHOUT LABELS, THE USED OIL UST IS ALSO WITHOUT A LABEL.
Violation Division:	Santa Clara County Environmental Health
Violation Program:	HW
Violation Source:	CERS
Site ID:	88677
Site Name:	A & L AUTO CONNECTION
Violation Date:	09-11-2018
Citation:	HSC 6.5 25160.2 - California Health and Safety Code, Chapter 6.5, Section(s) 25160.2
Violation Description:	Failure of a generator of hazardous waste that meets the conditions to be transported on a consolidated manifest to comply with one or more of the required consolidated manifesting procedures and retain copies of receipts for three years.
Violation Notes:	Returned to compliance on 11/01/2018. Receipts for pick-ups of the used coolant and used oil were unavailable for review at the time of inspection. Obtain these receipts from your hazardous waste haulers and retain all disposal records for 3 years.
Violation Division:	Santa Clara County Environmental Health
Violation Program:	HW
Violation Source:	CERS
Site ID:	88677
Site Name:	A & L AUTO CONNECTION
Violation Date:	09-11-2018
Citation:	40 CFR 1 265.32 - U.S. Code of Federal Regulations, Title 40, Chapter 1, Section(s) 265.32
Violation Description:	Failure of the facility to maintain the following emergency equipment or equivalents: 1) An internal communications or alarm system; 2) A device, such as a telephone (immediately available at the scene of Operations/ Maintenance) or a hand-held two-way radio, capable of

DRAFT

SHELL SERVICE STATION (Continued) **1005904525**

summoning emergency assistance from local police departments, fire departments, or State or local emergency response teams; 3) Portable fire extinguishers, fire control equipment, spill control equipment, and decontamination equipment; and 4) Water at adequate volume and pressure to supply water hose streams, or foam producing equipment, or automatic sprinklers, or water spray systems.

Violation Notes: Returned to compliance on 11/01/2018. Mr. Fahri does not have adequate spill control available on-site. Provide and maintain absorbent on-site.
Violation Division: Santa Clara County Environmental Health
Violation Program: HW
Violation Source: CERS

Site ID: 88677
Site Name: A & L AUTO CONNECTION
Violation Date: 09-11-2018
Citation: HSC 6.5 25123.3(h)(1) - California Health and Safety Code, Chapter 6.5, Section(s) 25123.3(h)(1)
Violation Description: Failure to send hazardous waste offsite for treatment, storage, or disposal within 180 days (or 270 days if waste is transported over 200 miles) for a generator who generates less than 1000 kilogram per month if all of the following conditions are met: (1) The quantity of hazardous waste accumulated onsite never exceeds 6,000 kilograms. (2) The generator complies with the requirements of 40 Code of Federal Regulations section 262.34(d), (e) and (f). (3) The generator does not hold acutely hazardous waste or extremely hazardous waste in an amount greater than one kilogram for more than 90 days.
Violation Notes: Returned to compliance on 11/01/2018. Per Mr. Fahri, the used coolant drum has not been picked up since 2015. Make arrangements to have this picked up by a registered hazardous waste hauler and keep disposal receipts for 3 years.
Violation Division: Santa Clara County Environmental Health
Violation Program: HW
Violation Source: CERS

Site ID: 88677
Site Name: A & L AUTO CONNECTION
Violation Date: 09-11-2018
Citation: HSC 6.5 25250.22 - California Health and Safety Code, Chapter 6.5, Section(s) 25250.22
Violation Description: Failure to properly manage used oil and/or fuel filters in accordance with the requirements.
Violation Notes: Returned to compliance on 11/01/2018. Observed the following containers for drained used oil filters that were missing or incomplete: - 1 x 5 gal bucket in the shop: no label - 1 x 55 gal drum in the rear outdoor storage area: labeled with "pick-up date" but no accumulation start date Labels provided.
Violation Division: Santa Clara County Environmental Health
Violation Program: HW
Violation Source: CERS

Site ID: 88677
Site Name: A & L AUTO CONNECTION
Violation Date: 09-11-2018
Citation: 22 CCR 11 66261.7 - California Code of Regulations, Title 22, Chapter 11, Section(s) 66261.7
Violation Description: Failure to manage empty containers greater than 5 gallons in capacity

DRAFT

SHELL SERVICE STATION (Continued) **1005904525**

that previously held a hazardous material/waste in accordance with 22 CCR 11 66261.7 including but not limited to the following: (e)(2)By reclaiming its scrap value onsite or shipping the container or inner liner to a person who reclaims its scrap value; or (3) By reconditioning or re manufacturing the container or inner liner onsite for subsequent reuse, or shipping the container or inner liner to a person who reconditions or re-manufactures the container or inner liner; or (4) By shipping the container or inner liner to a supplier or to another intermediate collection location for accumulation prior to managing the container or inner liner pursuant to subsections (e)(2) or (e)(3) of 22 CCR 11 66261.7; or (i) By shipping the container or inner liner back to the supplier for the purpose of being refilled. (f) A container or an inner liner removed from a container larger than five gallons in capacity which is managed pursuant to subsection (e) of 22 CCR 11 66261.7 shall be marked with the date it has been emptied and shall be managed within one year of being emptied.

Violation Notes: Returned to compliance on 11/01/2018. Observed 1 container of motor oil in the trash inside the shop that still had pourable quantities inside. Ensure all containers that previously held a hazardous materials are completely empty before disposing of or recycling.
Violation Division: Santa Clara County Environmental Health
Violation Program: HW
Violation Source: CERS

Site ID: 88677
Site Name: A & L AUTO CONNECTION
Violation Date: 09-11-2018
Citation: 40 CFR 1 265.31 - U.S. Code of Federal Regulations, Title 40, Chapter 1, Section(s) 265.31
Violation Description: Failure to maintain and operate the facility to minimize the possibility of a fire, explosion, or any unplanned sudden or non-sudden release of hazardous waste or hazardous waste constituents to air, soil, or surface water which could threaten human health or the environment.
Violation Notes: Returned to compliance on 11/01/2018. Observed liquid that appeared to be used oil in the spill containment around the drop tube for the used oil tank. Make arrangements to have this cleaned immediately.
Violation Division: Santa Clara County Environmental Health
Violation Program: HW
Violation Source: CERS

Site ID: 88677
Site Name: A & L AUTO CONNECTION
Violation Date: 09-11-2018
Citation: 22 CCR 12 66262.34(f) - California Code of Regulations, Title 22, Chapter 12, Section(s) 66262.34(f)
Violation Description: Failure to properly label hazardous waste accumulation containers and portable tanks with the following requirements: "Hazardous Waste", name and address of the generator, physical and chemical characteristics of the Hazardous Waste, and starting accumulation date.
Violation Notes: Returned to compliance on 11/01/2018. Observed the following hazardous waste containers with missing or incomplete markings: - 2 x 30 gal used oil rollers: labels were blank - 1 evacuator of used oil: no label - 1 UST waste oil: no label - 1 x 55 gal drum of used coolant: no label - 1 x 55 gal drum of used oil paper filters: no label Labels

DRAFT

SHELL SERVICE STATION (Continued) **1005904525**

provided.
Violation Division: Santa Clara County Environmental Health
Violation Program: HW
Violation Source: CERS

Site ID: 88677
Site Name: A & L AUTO CONNECTION
Violation Date: 09-11-2018
Citation: 40 CFR 1 265.33 - U.S. Code of Federal Regulations, Title 40, Chapter 1, Section(s) 265.33
Violation Description: Failure to test and maintain as necessary all facility communications or alarm systems, fire protection equipment, spill control equipment, and decontamination equipment to assure its proper operation in time of emergency.
Violation Notes: Returned to compliance on 11/01/2018. Observed fire extinguishers in the shop that have not been annually maintained, last service date: 2/14/2017. Ensure all fire extinguishers in the shop are annually charged.
Violation Division: Santa Clara County Environmental Health
Violation Program: HW
Violation Source: CERS

Site ID: 88677
Site Name: A & L AUTO CONNECTION
Violation Date: 09-11-2018
Citation: HSC 6.95 25508(a)(1) - California Health and Safety Code, Chapter 6.95, Section(s) 25508(a)(1)
Violation Description: Failure to complete and electronically submit hazardous material inventory information for all reportable hazardous materials on site at or above reportable quantities.
Violation Notes: Returned to compliance on 09/11/2018. Business reported the incorrect tank capacity on the California Environmental Reporting System (CERS). Quantity was updated from 110 gallons to 550 gallons and resubmitted at the time of inspection. No further action is required.
Violation Division: Santa Clara County Environmental Health
Violation Program: HMRRP
Violation Source: CERS

Site ID: 88677
Site Name: A & L AUTO CONNECTION
Violation Date: 11-05-2013
Citation: 40 CFR 1 262.34(d)(5)(iii) - U.S. Code of Federal Regulations, Title 40, Chapter 1, Section(s) 262.34(d)(5)(iii)
Violation Description: Failure to ensure employees are familiar with the handling and compliance of hazardous waste regulations and emergency response.
Violation Notes: Returned to compliance on 01/21/2014. NO HAZARDOUS WASTE TRAINING RECORDS FOR MANAGEMENT OR EMPLOYEES.
Violation Division: Santa Clara County Environmental Health
Violation Program: HW
Violation Source: CERS

Site ID: 88677
Site Name: A & L AUTO CONNECTION
Violation Date: 09-11-2018
Citation: HSC 6.95 25505.1 - California Health and Safety Code, Chapter 6.95, Section(s) 25505.1
Violation Description: Failure to provide a copy of the business plan to the owner or the

DRAFT

SHELL SERVICE STATION (Continued) **1005904525**

owner's agent within five working days after receiving a request for a copy from the owner or the owner's agent.

Violation Notes: Returned to compliance on 11/01/2018. A & L Auto Connection is a tenant, but has not provided written notification to the landlord of its applicability and compliance with HMBP requirements. Template form provided.
Violation Division: Santa Clara County Environmental Health
Violation Program: HMRRP
Violation Source: CERS

Site ID: 88677
Site Name: A & L AUTO CONNECTION
Violation Date: 09-11-2018
Citation: 40 CFR 1 262.34(d)(5)(iii) - U.S. Code of Federal Regulations, Title 40, Chapter 1, Section(s) 262.34(d)(5)(iii)
Violation Description: Failure to ensure that all employees are thoroughly familiar with proper waste handling and emergency procedures, relevant to their responsibilities during normal facility operations and emergencies.
Violation Notes: Returned to compliance on 11/01/2018. As evident by the nature and number of violations, Mr. Fahri is not adequately trained in hazardous waste management. Information on free County Hazardous Waste Management Training was provided to Mr. Fahri.
Violation Division: Santa Clara County Environmental Health
Violation Program: HW
Violation Source: CERS

Site ID: 88677
Site Name: A & L AUTO CONNECTION
Violation Date: 09-11-2018
Citation: HSC 6.5 25250.22 - California Health and Safety Code, Chapter 6.5, Section(s) 25250.22
Violation Description: Failure to properly manage used oil and/or fuel filters in accordance with the requirements.
Violation Notes: Returned to compliance on 11/01/2018. Observed 1 x 5 gal bucket of drained used oil filters in the shop that had no lid.
Violation Division: Santa Clara County Environmental Health
Violation Program: HW
Violation Source: CERS

Evaluation:
Eval General Type: Compliance Evaluation Inspection
Eval Date: 11-05-2013
Violations Found: No
Eval Type: Routine done by local agency
Eval Notes: ON SITE FOR HAZARDOUS MATERIALS BUSINESS PLAN / INVENTORY STATEMENT (HMBP/IS) INSPECTION. USED OIL, USED COOLANT, USED OIL AND FUEL FILTERS, USED TRANSMISSION FLUIDS ARE THE WASTES GENERATEWD AND STORED ON SITE. NEW OIL IS ON SITE, 55 GALLONS. THIS FACILITY SHALL UPDATE THE HMBP/IS ON LINE IN THE CERS (CALIFORNIA ENVIRONMENTAL REPORTING SYSTEM) AT http://cers.calepa.ca.gov/. ASSISTED LY LA WITH INITIAL ACCOUNT CREATION WHILE ON SITE. ACCESS AS LEAD USER TO BE GRANTED UPON REQUEST. NOTE: THE HMBP SHALL BE SUBMITTED FOR REVIEW WITHIN 30 DAYS FROM THE DATE OF INSPECTION. CONTACT THIS OFFICE IF ASSISTANCE IS NEEDED. EFFECTIVE JANUARY 1, 2013, CALIFORNIA STATE LAW REQUIRES THAT HAZARDOUS MATERIALS BUSINESS PLAN (HMBP), HAZARDOUS WASTE TIERED PERMIT, AND CERTAIN UNDERGROUND STORAGE TANK (UST) SUBMITTALS (i.e., OPERATING PERMIT APPLICATIONS AND UST MONITORING PLANS) BE SUBMITTED

DRAFT

SHELL SERVICE STATION (Continued) **1005904525**

ELECTRONICALLY VIA THE CALIFORNIA ENVIRONMENTAL REPORTING SYSTEM (CERS) WEBSITE AT; [Truncated]
Eval Division: Santa Clara County Environmental Health
Eval Program: HMRRP
Eval Source: CERS

Eval General Type: Compliance Evaluation Inspection
Eval Date: 11-05-2013
Violations Found: Yes
Eval Type: Routine done by local agency
Eval Notes: ON SITE FOR 2013 HAZARDOUS WASTE PERMIT INSPECTION LY LA AND JON VO WERE ON SITE TO PROVIDE ACCESS TO THE SITE AND RECORDS. NO PREVIOUS INSPECTION HAS BEEN CONDUCTED AT THIS LOCATION. SHOP IS IN REASONABLY CLEAN AND ORDERLY CONDITION. NO HAZARDOUS WASTE TRAINING RECORDS FOR MANAGEMENT OR EMPLOYEES., SEE VIOLATION NOTE: IT IS RECOMMENDED THAT JON OR LY ATTEND A DEH/HMCD HAZARDOUS WASTE TRAINING SESSION, FLYER PROVIDED. NO EMERGENCY CONTACT NUMBERS POSTED, FORM PROVIDED. SEE VIOLATION, THIS SHOP GENERATES USED OIL, USED OIL AND FUEL FILTERS, USED TRANSMISSION FLUID, USED COOLANTS. AUTO BATTERIES ARE RETURNED AS CORE EXCHANGES. 5 OBSERVED ON SITE. SHOP RAGS HAVE BEEN LAUNDERED, BUT CURRENTLY IN MIDST OF CHANGING COMPANIES. THE USED OIL AND USED TRANSMISSION FLUIDS COLLECTION "ROLL-A-ROUND" CONTAINERS ARE WITHOUT LABELS, THE USED OIL UST IS ALSO WITHOUT A LABEL. SEE VIOLATION. AN EMPTY DRUM IS TO BE USED FOR USED COOLANT COLLECTION. CONFIRM IT IS EMPTY AND [Truncated]
Eval Division: Santa Clara County Environmental Health
Eval Program: HW
Eval Source: CERS

Eval General Type: Other/Unknown
Eval Date: 01-21-2014
Violations Found: No
Eval Type: Other, not routine, done by local agency
Eval Notes: On site to assist with CERS and HMBP submittal. Ly "Lilly" La on site to update the CERS submittal with assistance from me. Logged on, updated information, scanned and added files, certified and submitted all 3 elements required. Approved upon review within CERS at this time. NOTE: The Notice of Inspection shall be returned as evidence of compliance with all items. This may be sent to andrew.dyer@deh.sccgov.org .
Eval Division: Santa Clara County Environmental Health
Eval Program: HMRRP
Eval Source: CERS

Eval General Type: Compliance Evaluation Inspection
Eval Date: 09-11-2018
Violations Found: Yes
Eval Type: Routine done by local agency
Eval Notes: On-site with Andrew Dyer of HMCD to perform a routine Hazardous Materials Business Plan (HMBP) inspection. A & L Auto Connection does auto repair. A walk-through of the facility was conducted with owner, Ayazuddin Fahri. The following hazardous materials were observed at or above HMBP State-reportable thresholds: 1) Used Oil: 2 x 30 gal rollers + 1 evacuator + 1 x 550 gal UST in the rear of the building 2) Used Coolant: 1 x 55 gal drum 3) New Motor Oil: 2 x 55 gal drums Business also shares address with Chevron Gas Station and adjacent smog check. A & L Auto Connection’s last HMBP was submitted on the

DRAFT

SHELL SERVICE STATION (Continued) **1005904525**

California Environmental Reporting System (CERS) on 9/4/2018. The Facility Information portion was Not Accepted due to the EPA ID not being reported. This was added and resubmitted at the time of inspection, along with updating the UST tank capacity from 110 gallons to 550 gallons.. Business is correctly permitted at BP01 for handling between 1-3 reportable [Truncated]

Eval Division: Santa Clara County Environmental Health
Eval Program: HMRRP
Eval Source: CERS

Eval General Type: Compliance Evaluation Inspection
Eval Date: 09-11-2018
Violations Found: Yes
Eval Type: Routine done by local agency
Eval Notes: On-site with Andrew Dyer of HMCD to perform a routine Hazardous Waste Generator inspection. A & L Auto Connection does auto repair. A walk-through of the facility was conducted with owner, Ayazuddin Fahri. The following hazardous waste streams were observed: - Used Oil: 2 x 30 gal rollers + 1 evacuator + 1 UST in the rear of the building - Used Coolant: 1 x 55 gal drum - Used Oil Filters (metal-cased): 1 x 55 gal drum + 1 x 5 gal bucket - Used Oil Filters (paper): 1 x 55 gal drum EPA ID: CAL000410577 is active. Mr. Fahri stated that he inspects the outdoor hazardous waste storage at least once a week. Battery core exchanges are done with the battery supplier. Dumpster was inspected and in good order. Brake work is done with a brake lathe on-site. Mr. Fahri stated that the brake dust is picked up with his scrap metal. The following violation was corrected at the time of inspection: > EMERGENCY INFORMATION POSTED: SQG [3010022]- updated information to [Truncated]
Eval Division: Santa Clara County Environmental Health
Eval Program: HW
Eval Source: CERS

Eval General Type: Other/Unknown
Eval Date: 11-06-2013
Violations Found: No
Eval Type: Other, not routine, done by local agency
Eval Notes: signature and violations review
Eval Division: Santa Clara County Environmental Health
Eval Program: HW
Eval Source: CERS

Enforcement Action:
Site ID: 88677
Site Name: A & L AUTO CONNECTION
Site Address: 288 E VIRGINIA ST
Site City: SAN JOSE
Site Zip: 95112
Enf Action Date: 11-05-2013
Enf Action Type: Notice of Violation (Unified Program)
Enf Action Description: Notice of Violation Issued by the Inspector at the Time of Inspection
Enf Action Notes: Not reported
Enf Action Division: Santa Clara County Environmental Health
Enf Action Program: HW
Enf Action Source: CERS

DRAFT

SHELL SERVICE STATION (Continued) **1005904525**

Coordinates:

Site ID:	88677
Facility Name:	A & L AUTO CONNECTION
Env Int Type Code:	HWG
Program ID:	10351252
Coord Name:	Not reported
Ref Point Type Desc:	Center of a facility or station.
Latitude:	37.326690
Longitude:	-121.875310

Affiliation:

Affiliation Type Desc:	Environmental Contact
Entity Name:	Ayazuddin Fahri
Entity Title:	Not reported
Affiliation Address:	288 E. VIRGINIA ST
Affiliation City:	SAN JOSE
Affiliation State:	CA
Affiliation Country:	Not reported
Affiliation Zip:	95112
Affiliation Phone:	Not reported

Affiliation Type Desc:	Facility Mailing Address
Entity Name:	Mailing Address
Entity Title:	Not reported
Affiliation Address:	288 E VIRGINIA ST
Affiliation City:	SAN JOSE
Affiliation State:	CA
Affiliation Country:	Not reported
Affiliation Zip:	95112
Affiliation Phone:	Not reported

Affiliation Type Desc:	Legal Owner
Entity Name:	Ayazuddin Fahri
Entity Title:	Not reported
Affiliation Address:	288 E VIRGINIA ST
Affiliation City:	SAN JOSE
Affiliation State:	CA
Affiliation Country:	United States
Affiliation Zip:	95112
Affiliation Phone:	(408) 660-7987

Affiliation Type Desc:	Operator
Entity Name:	A&L auto connection
Entity Title:	Not reported
Affiliation Address:	Not reported
Affiliation City:	Not reported
Affiliation State:	Not reported
Affiliation Country:	Not reported
Affiliation Zip:	Not reported
Affiliation Phone:	(408) 660-7987

Affiliation Type Desc:	Property Owner
Entity Name:	JOHN JAHAN
Entity Title:	Not reported
Affiliation Address:	288 E. VIRGINIA ST.
Affiliation City:	SAN JOSE

DRAFT

SHELL SERVICE STATION (Continued) **1005904525**

Affiliation State: CA
Affiliation Country: United States
Affiliation Zip: 95112
Affiliation Phone: (408) 286-8668

Affiliation Type Desc: CUPA District
Entity Name: Santa Clara County Environmental Health
Entity Title: Not reported
Affiliation Address: 1555 Berger Drive, Suite 300
Affiliation City: San Jose
Affiliation State: CA
Affiliation Country: Not reported
Affiliation Zip: 95112-2716
Affiliation Phone: (408) 918-3400

Affiliation Type Desc: Parent Corporation
Entity Name: A & L AUTO CONNECTION
Entity Title: Not reported
Affiliation Address: Not reported
Affiliation City: Not reported
Affiliation State: Not reported
Affiliation Country: Not reported
Affiliation Zip: Not reported
Affiliation Phone: Not reported

HWTS:
Name: A & L AUTO CONNECTION
Address: 288 E VIRGINIA ST
Address 2: Not reported
City,State,Zip: SAN JOSE, CA 95112
EPA ID: CAL000410577
Inactive Date: Not reported
Create Date: 09/24/2015
Last Act Date: 07/21/2020
Mailing Name: Not reported
Mailing Address: 288 E VIRGINIA ST
Mailing Address 2: Not reported
Mailing City,State,Zip: SAN JOSE, CA 95112
Owner Name: AYAZUDDIN FAHRI
Owner Address: 3201 LOMA VERDE DR APT 69
Owner Address 2: Not reported
Owner City,State,Zip: SAN JOSE, CA 951173854
Contact Name: AYAZUDDIN FAHRI
Contact Address: 288 E VIRGINIA ST
Contact Address 2: Not reported
City,State,Zip: SAN JOSE, CA 95112

NAICS:
EPA ID: CAL000410577
Create Date: 2015-09-24 10:59:20.350
NAICS Code: 811111
NAICS Description: General Automotive Repair
Issued EPA ID Date: 2015-09-24 10:59:20.34700
Inactive Date: Not reported
Facility Name: A & L AUTO CONNECTION
Facility Address: 288 E VIRGINIA ST

DRAFT

SHELL SERVICE STATION (Continued) **1005904525**

Facility Address 2:	Not reported
Facility City:	SAN JOSE
Facility County:	Not reported
Facility State:	CA
Facility Zip:	95112

Name:	A&L AUTO CONNECTION
Address:	288 E VIRGINIA ST
Address 2:	Not reported
City,State,Zip:	SAN JOSE, CA 95112
EPA ID:	CAL000373221
Inactive Date:	06/30/2015
Create Date:	03/30/2012
Last Act Date:	01/27/2016
Mailing Name:	Not reported
Mailing Address:	288 E VIRGINIA ST
Mailing Address 2:	Not reported
Mailing City,State,Zip:	SAN JOSE, CA 951120000
Owner Name:	JOHN VO
Owner Address:	4483 SANTEE RD
Owner Address 2:	Not reported
Owner City,State,Zip:	FREMONT, CA 945550000
Contact Name:	JOHN VO
Contact Address:	288 E VIRGINIA ST
Contact Address 2:	Not reported
City,State,Zip:	SAN JOSE, CA 95112

NAICS:

EPA ID:	CAL000373221
Create Date:	2012-03-30 11:28:16.917
NAICS Code:	811198
NAICS Description:	All Other Automotive Repair and Maintenance
Issued EPA ID Date:	2012-03-30 11:28:16.90000
Inactive Date:	2015-06-30 00:00:00
Facility Name:	A&L AUTO CONNECTION
Facility Address:	288 E VIRGINIA ST
Facility Address 2:	Not reported
Facility City:	SAN JOSE
Facility County:	Not reported
Facility State:	CA
Facility Zip:	95112

AC146 **A & L AUTO CONNECTION INC** **CA LUST** **S105193277**
SE **288 E VIRGINIA ST** **CA HIST LUST** **N/A**
1/4-1/2 **SAN JOSE, CA 95112** **CA Cortese**
0.466 mi. **CA CUPA Listings**
2462 ft. **Site 3 of 3 in cluster AC** **CA HAZMAT**
CA CERS

Relative:
Higher

Actual:
102 ft.

LUST REG 2:

Region:	2
Facility Id:	Not reported
Facility Status:	Case Closed
Case Number:	07S1E16E02f
How Discovered:	Not reported
Leak Cause:	Not reported

DRAFT

A & L AUTO CONNECTION INC (Continued) **S105193277**

Leak Source: Not reported
Date Leak Confirmed: Not reported
Oversight Program: LUST
Prelim. Site Assesment Wokplan Submitted: Not reported
Preliminary Site Assesment Began: 6/13/1984
Pollution Characterization Began: 9/1/1987
Pollution Remediation Plan Submitted: Not reported
Date Remediation Action Underway: Not reported
Date Post Remedial Action Monitoring Began: Not reported

HIST LUST SANTA CLARA:
Name: Shell
Address: 288 E Virginia St
City: San Jose
Region: SANTA CLARA
Region Code: 2
SCVWD ID: 07S1E16E02
Oversite Agency: SCVWD
Date Listed: 1988-01-01 00:00:00
Closed Date: 2004-08-10 00:00:00

CORTESE:
Name: SHELL
Address: 288 E VIRGINIA ST
City,State,Zip: SAN JOSE, CA 95112
Region: CORTESE
Envirostor Id: Not reported
Global ID: T0608501287
Site/Facility Type: LUST CLEANUP SITE
Cleanup Status: COMPLETED - CASE CLOSED
Status Date: Not reported
Site Code: Not reported
Latitude: Not reported
Longitude: Not reported
Owner: Not reported
Enf Type: Not reported
Swat R: Not reported
Flag: active
Order No: Not reported
Waste Discharge System No: Not reported
Effective Date: Not reported
Region 2: Not reported
WID Id: Not reported
Solid Waste Id No: Not reported
Waste Management Uit Name: Not reported
File Name: Active Open

CUPA SANTA CLARA:
Name: A & L AUTO CONNECTION INC
Address: 288 E VIRGINIA ST
City,State,Zip: SAN JOSE, CA 95112
Region: SANTA CLARA
PE#: BP01
Program Description: HMBP FACILITY, 1-3 CHEMICALS
Program Identifier: DEH PERMIT-HAZ MAT BUSINESS PLAN PROGRAM
Latitude: 37.326929

DRAFT

A & L AUTO CONNECTION INC (Continued) **S105193277**

Longitude: -121.875513
Record ID: PR0410144
Facility ID: FA0271517

Name: A & L AUTO CONNECTION INC
Address: 288 E VIRGINIA ST
City,State,Zip: SAN JOSE, CA 95112
Region: SANTA CLARA
PE#: 2205
Program Description: GENERATES 100 KG YR TO <5 TONS/YR
Program Identifier: DEH PERMIT-HAZ WASTE GENERATOR PROGRAM
Latitude: 37.326929
Longitude: -121.875513
Record ID: PR0410146
Facility ID: FA0271517

SAN JOSE HAZMAT:
Name: A&L AUTO CONNECTION, INC.
Address: 288 E VIRGINIA ST
City,State,Zip: SAN JOSE, CA 95112
Region: SAN JOSE
File Num: 601670
Class: Auto Repair

CERS:
Name: SHELL
Address: 288 E VIRGINIA ST
City,State,Zip: SAN JOSE, CA 95112
Site ID: 242018
CERS ID: T0608501287
CERS Description: Leaking Underground Storage Tank Cleanup Site

Affiliation:
Affiliation Type Desc: Local Agency Caseworker
Entity Name: UST CASE WORKER - SANTA CLARA COUNTY LOP
Entity Title: Not reported
Affiliation Address: 1555 Berger Drive, Suite 300
Affiliation City: SAN JOSE
Affiliation State: CA
Affiliation Country: Not reported
Affiliation Zip: Not reported
Affiliation Phone: 4089183400

Affiliation Type Desc: Regional Board Caseworker
Entity Name: Regional Water Board - SAN FRANCISCO BAY RWQCB (REGION 2)
Entity Title: Not reported
Affiliation Address: 1515 CLAY ST SUITE 1400
Affiliation City: OAKLAND
Affiliation State: CA
Affiliation Country: Not reported
Affiliation Zip: Not reported
Affiliation Phone: Not reported

DRAFT

147
SSE
1/4-1/2
0.470 mi.
2483 ft.

MOORE INVESTMENTS
148 E VIRGINIA ST
SAN JOSE, CA 95112

CA LUST **S101304127**
CA HIST LUST **N/A**
CA Cortese
CA HIST CORTESE
CA CERS

Relative:
Higher

Actual:
104 ft.

LUST:

Name:	MOORE INVESTMENTS
Address:	148 E VIRGINIA ST
City,State,Zip:	SAN JOSE, CA 95112
Lead Agency:	SANTA CLARA COUNTY LOP
Case Type:	LUST Cleanup Site
Geo Track:	http://geotracker.waterboards.ca.gov/profile_report.asp?global_id=T0608500956
Global Id:	T0608500956
Latitude:	37.324997
Longitude:	-121.878625
Status:	Completed - Case Closed
Status Date:	02/29/1996
Case Worker:	UST
RB Case Number:	Not reported
Local Agency:	SANTA CLARA COUNTY LOP
File Location:	All Files are on GeoTracker or in the Local Agency Database
Local Case Number:	Not reported
Potential Media Affect:	Other Groundwater (uses other than drinking water)
Potential Contaminants of Concern:	Gasoline
Site History:	Not reported

LUST:

Global Id:	T0608500956
Contact Type:	Regional Board Caseworker
Contact Name:	Regional Water Board
Organization Name:	SAN FRANCISCO BAY RWQCB (REGION 2)
Address:	1515 CLAY ST SUITE 1400
City:	OAKLAND
Email:	Not reported
Phone Number:	Not reported

Global Id:	T0608500956
Contact Type:	Local Agency Caseworker
Contact Name:	UST CASE WORKER
Organization Name:	SANTA CLARA COUNTY LOP
Address:	1555 Berger Drive, Suite 300
City:	SAN JOSE
Email:	Not reported
Phone Number:	4089183400

LUST:

Global Id:	T0608500956
Action Type:	ENFORCEMENT
Date:	02/29/1996
Action:	Closure/No Further Action Letter

Global Id:	T0608500956
Action Type:	ENFORCEMENT
Date:	01/11/1990
Action:	Notice of Responsibility - #39835

Global Id:	T0608500956
Action Type:	RESPONSE

DRAFT

MOORE INVESTMENTS (Continued) **S101304127**

Date: 02/29/1996
Action: Other Report / Document

Global Id: T0608500956
Action Type: Other
Date: 11/06/1989
Action: Leak Reported

Global Id: T0608500956
Action Type: REMEDIATION
Date: 10/26/1989
Action: Excavation

LUST:
Global Id: T0608500956
Status: Open - Case Begin Date
Status Date: 11/06/1989

Global Id: T0608500956
Status: Open - Site Assessment
Status Date: 03/13/1990

Global Id: T0608500956
Status: Open - Site Assessment
Status Date: 10/17/1990

Global Id: T0608500956
Status: Open - Verification Monitoring
Status Date: 02/20/1991

Global Id: T0608500956
Status: Completed - Case Closed
Status Date: 02/29/1996

LUST REG 2:
Region: 2
Facility Id: Not reported
Facility Status: Case Closed
Case Number: 07S1E17H01f
How Discovered: Not reported
Leak Cause: Not reported
Leak Source: Not reported
Date Leak Confirmed: Not reported
Oversight Program: LUST
Prelim. Site Assesment Wokplan Submitted: Not reported
Preliminary Site Assesment Began: 3/13/1990
Pollution Characterization Began: 10/17/1990
Pollution Remediation Plan Submitted: Not reported
Date Remediation Action Underway: Not reported
Date Post Remedial Action Monitoring Began: 2/20/1991

LUST SANTA CLARA:
Name: MOORE INVESTMENTS
Address: 148 E VIRGINIA ST
City,State,Zip: SAN JOSE, CA

DRAFT

MOORE INVESTMENTS (Continued) **S101304127**

Region: SANTA CLARA
SCVWD ID: 07S1E17H01F
Date Closed: 02/29/1996
EDR Link ID: 07S1E17H01F

HIST LUST SANTA CLARA:
Name: Moore Investments
Address: 148 E Virginia St
City: San Jose
Region: SANTA CLARA
Region Code: 2
SCVWD ID: 07S1E17H01
Oversite Agency: SCVWD
Date Listed: 1990-01-01 00:00:00
Closed Date: 1996-02-29 00:00:00

CORTESE:
Name: MOORE INVESTMENTS
Address: 148 E VIRGINIA ST
City,State,Zip: SAN JOSE, CA 95112
Region: CORTESE
Envirostor Id: Not reported
Global ID: T0608500956
Site/Facility Type: LUST CLEANUP SITE
Cleanup Status: COMPLETED - CASE CLOSED
Status Date: Not reported
Site Code: Not reported
Latitude: Not reported
Longitude: Not reported
Owner: Not reported
Enf Type: Not reported
Swat R: Not reported
Flag: active
Order No: Not reported
Waste Discharge System No: Not reported
Effective Date: Not reported
Region 2: Not reported
WID Id: Not reported
Solid Waste Id No: Not reported
Waste Management Uit Name: Not reported
File Name: Active Open

HIST CORTESE:
edr_fname: MOORE INVESTMENTS
edr_fadd1: 148 VIRGINIA
City,State,Zip: SAN JOSE, CA 95112
Region: CORTESE
Facility County Code: 43
Reg By: LTNKA
Reg Id: 43-0951

CERS:
Name: MOORE INVESTMENTS
Address: 148 E VIRGINIA ST
City,State,Zip: SAN JOSE, CA 95112

DRAFT

MOORE INVESTMENTS (Continued) **S101304127**

Site ID: 234498
CERS ID: T0608500956
CERS Description: Leaking Underground Storage Tank Cleanup Site

Affiliation:
Affiliation Type Desc: Regional Board Caseworker
Entity Name: Regional Water Board - SAN FRANCISCO BAY RWQCB (REGION 2)
Entity Title: Not reported
Affiliation Address: 1515 CLAY ST SUITE 1400
Affiliation City: OAKLAND
Affiliation State: CA
Affiliation Country: Not reported
Affiliation Zip: Not reported
Affiliation Phone: Not reported

Affiliation Type Desc: Local Agency Caseworker
Entity Name: UST CASE WORKER - SANTA CLARA COUNTY LOP
Entity Title: Not reported
Affiliation Address: 1555 Berger Drive, Suite 300
Affiliation City: SAN JOSE
Affiliation State: CA
Affiliation Country: Not reported
Affiliation Zip: Not reported
Affiliation Phone: 4089183400

AD148 **EXXON REGAL** **CA HIST CORTESE** **S102429512**
South **827 1ST** **N/A**
1/4-1/2 **SAN JOSE, CA**
0.476 mi.
2512 ft. **Site 2 of 4 in cluster AD**

Relative: **Higher**
Actual: **104 ft.**

HIST CORTESE:
edr_fname: EXXON REGAL
edr_fadd1: 827 1ST
City,State,Zip: SAN JOSE, CA
Region: CORTESE
Facility County Code: 43
Reg By: LTNKA
Reg Id: 43-0547

Z149 **SAN JOSE, CITY OF** **CA LUST** **S103881047**
WSW **W SAN CARLOS ST & ALMADEN BLVD** **CA HIST LUST** **N/A**
1/4-1/2 **SAN JOSE, CA 95120** **CA Cortese**
0.476 mi. **CA CERS**
2513 ft. **Site 3 of 3 in cluster Z**

Relative: **Lower**
Actual: **90 ft.**

LUST REG 2:
Region: 2
Facility Id: Not reported
Facility Status: Case Closed
Case Number: 07S1E17D03f
How Discovered: Not reported
Leak Cause: Not reported
Leak Source: Not reported
Date Leak Confirmed: Not reported
Oversight Program: LUST

DRAFT

SAN JOSE, CITY OF (Continued) **S103881047**

Prelim. Site Assesment Wokplan Submitted: Not reported
Preliminary Site Assesment Began: 8/27/1987
Pollution Characterization Began: 10/21/1998
Pollution Remediation Plan Submitted: Not reported
Date Remediation Action Underway: Not reported
Date Post Remedial Action Monitoring Began: Not reported

HIST LUST SANTA CLARA:
Name: San Jose, City of
Address: W San Carlos St & Almaden Blvd
City: San Jose
Region: SANTA CLARA
Region Code: 2
SCVWD ID: 07S1E17D03
Oversite Agency: SCVWD
Date Listed: 1988-01-01 00:00:00
Closed Date: 1998-10-21 00:00:00

CORTESE:
Name: SAN JOSE, CITY OF
Address: W SAN CARLOS ST & ALMADEN BLVD
City,State,Zip: SAN JOSE, CA 95120
Region: CORTESE
Envirostor Id: Not reported
Global ID: T0608502087
Site/Facility Type: LUST CLEANUP SITE
Cleanup Status: COMPLETED - CASE CLOSED
Status Date: Not reported
Site Code: Not reported
Latitude: Not reported
Longitude: Not reported
Owner: Not reported
Enf Type: Not reported
Swat R: Not reported
Flag: active
Order No: Not reported
Waste Discharge System No: Not reported
Effective Date: Not reported
Region 2: Not reported
WID Id: Not reported
Solid Waste Id No: Not reported
Waste Management Uit Name: Not reported
File Name: Active Open

CERS:
Name: SAN JOSE, CITY OF
Address: W SAN CARLOS ST & ALMADEN BLVD
City,State,Zip: SAN JOSE, CA 95120
Site ID: 232084
CERS ID: T0608502087
CERS Description: Leaking Underground Storage Tank Cleanup Site

Affiliation:
Affiliation Type Desc: Regional Board Caseworker
Entity Name: Regional Water Board - SAN FRANCISCO BAY RWQCB (REGION 2)
Entity Title: Not reported

DRAFT

SAN JOSE, CITY OF (Continued) **S103881047**

Affiliation Address:	1515 CLAY ST SUITE 1400
Affiliation City:	OAKLAND
Affiliation State:	CA
Affiliation Country:	Not reported
Affiliation Zip:	Not reported
Affiliation Phone:	Not reported
Affiliation Type Desc:	Local Agency Caseworker
Entity Name:	UST CASE WORKER - SANTA CLARA COUNTY LOP
Entity Title:	Not reported
Affiliation Address:	1555 Berger Drive, Suite 300
Affiliation City:	SAN JOSE
Affiliation State:	CA
Affiliation Country:	Not reported
Affiliation Zip:	Not reported
Affiliation Phone:	4089183400

---

150 WNW 1/4-1/2 0.478 mi. 2526 ft.

DIOCESE OF SAN JOSE
80 S MARKET ST
SAN JOSE, CA 95113

CA LUST **S101309208**
CA HIST LUST **N/A**
CA Cortese
CA HIST CORTESE
CA CERS

Relative: Lower

Actual: 93 ft.

LUST:

Name:	DIOCESE OF SAN JOSE
Address:	80 S MARKET ST
City,State,Zip:	SAN JOSE, CA 95113
Lead Agency:	SANTA CLARA COUNTY LOP
Case Type:	LUST Cleanup Site
Geo Track:	http://geotracker.waterboards.ca.gov/profile_report.asp?global_id=T0608500516
Global Id:	T0608500516
Latitude:	37.334196
Longitude:	-121.889972
Status:	Completed - Case Closed
Status Date:	05/22/2001
Case Worker:	UST
RB Case Number:	Not reported
Local Agency:	SANTA CLARA COUNTY LOP
File Location:	All Files are on GeoTracker or in the Local Agency Database
Local Case Number:	Not reported
Potential Media Affect:	Other Groundwater (uses other than drinking water)
Potential Contaminants of Concern:	Heating Oil / Fuel Oil
Site History:	Not reported

LUST:

Global Id:	T0608500516
Contact Type:	Regional Board Caseworker
Contact Name:	Regional Water Board
Organization Name:	SAN FRANCISCO BAY RWQCB (REGION 2)
Address:	1515 CLAY ST SUITE 1400
City:	OAKLAND
Email:	Not reported
Phone Number:	Not reported
Global Id:	T0608500516
Contact Type:	Local Agency Caseworker
Contact Name:	UST CASE WORKER

DRAFT

DIOCESE OF SAN JOSE (Continued) **S101309208**

Organization Name: SANTA CLARA COUNTY LOP
Address: 1555 Berger Drive, Suite 300
City: SAN JOSE
Email: Not reported
Phone Number: 4089183400

LUST:

Global Id: T0608500516
Action Type: RESPONSE
Date: 07/03/1989
Action: Unauthorized Release Form

Global Id: T0608500516
Action Type: RESPONSE
Date: 01/01/1989
Action: Correspondence

Global Id: T0608500516
Action Type: RESPONSE
Date: 06/03/2005
Action: Other Report / Document

Global Id: T0608500516
Action Type: RESPONSE
Date: 09/12/2000
Action: Other Workplan

Global Id: T0608500516
Action Type: RESPONSE
Date: 04/07/1990
Action: Other Report / Document

Global Id: T0608500516
Action Type: RESPONSE
Date: 06/03/2005
Action: Other Report / Document

Global Id: T0608500516
Action Type: RESPONSE
Date: 04/13/1989
Action: Tank Removal Report / UST Sampling Report

Global Id: T0608500516
Action Type: ENFORCEMENT
Date: 06/03/2005
Action: Other Report

Global Id: T0608500516
Action Type: RESPONSE
Date: 06/11/1998
Action: Other Report / Document

Global Id: T0608500516
Action Type: RESPONSE
Date: 01/21/1991
Action: Soil and Water Investigation Report

DRAFT

DIOCESE OF SAN JOSE (Continued) **S101309208**

Global Id: T0608500516
Action Type: RESPONSE
Date: 06/20/1996
Action: Soil and Water Investigation Workplan

Global Id: T0608500516
Action Type: RESPONSE
Date: 12/05/2000
Action: Preliminary Site Assessment Report

Global Id: T0608500516
Action Type: RESPONSE
Date: 08/01/2000
Action: Soil and Water Investigation Workplan

Global Id: T0608500516
Action Type: RESPONSE
Date: 06/21/1991
Action: Soil and Water Investigation Report

Global Id: T0608500516
Action Type: RESPONSE
Date: 01/03/2001
Action: Soil and Water Investigation Report

Global Id: T0608500516
Action Type: ENFORCEMENT
Date: 01/23/1996
Action: Notice of Responsibility - #39886

Global Id: T0608500516
Action Type: ENFORCEMENT
Date: 06/11/1998
Action: Staff Letter - #26710

Global Id: T0608500516
Action Type: ENFORCEMENT
Date: 10/23/1990
Action: Staff Letter - #26715

Global Id: T0608500516
Action Type: ENFORCEMENT
Date: 05/06/1996
Action: Staff Letter - #26719

Global Id: T0608500516
Action Type: ENFORCEMENT
Date: 09/06/2000
Action: Staff Letter - #26723

Global Id: T0608500516
Action Type: ENFORCEMENT
Date: 06/17/2000
Action: Staff Letter - #26721

Global Id: T0608500516
Action Type: ENFORCEMENT

DRAFT

DIOCESE OF SAN JOSE (Continued) **S101309208**

Date: 10/01/1990
Action: Warning Letter - #26714

Global Id: T0608500516
Action Type: ENFORCEMENT
Date: 03/23/1991
Action: Staff Letter - #26717

Global Id: T0608500516
Action Type: ENFORCEMENT
Date: 08/18/1989
Action: Staff Letter - #26712

Global Id: T0608500516
Action Type: RESPONSE
Date: 10/02/1989
Action: Soil and Water Investigation Workplan

Global Id: T0608500516
Action Type: Other
Date: 06/11/1998
Action: Leak Reported

Global Id: T0608500516
Action Type: REMEDIATION
Date: 04/04/1989
Action: Excavation

LUST:
Global Id: T0608500516
Status: Open - Case Begin Date
Status Date: 02/28/1989

Global Id: T0608500516
Status: Open - Site Assessment
Status Date: 02/28/1989

Global Id: T0608500516
Status: Open - Site Assessment
Status Date: 03/30/1989

Global Id: T0608500516
Status: Completed - Case Closed
Status Date: 05/22/2001

LUST REG 2:
Region: 2
Facility Id: Not reported
Facility Status: Case Closed
Case Number: 07S1E08N01f
How Discovered: Not reported
Leak Cause: Not reported
Leak Source: Not reported
Date Leak Confirmed: Not reported
Oversight Program: LUST

DRAFT

DIOCESE OF SAN JOSE (Continued) **S101309208**

Prelim. Site Assesment Wokplan Submitted: Not reported
Preliminary Site Assesment Began: 2/28/1989
Pollution Characterization Began: 3/30/1989
Pollution Remediation Plan Submitted: Not reported
Date Remediation Action Underway: Not reported
Date Post Remedial Action Monitoring Began: Not reported

LUST SANTA CLARA:
Name: DIOCESE OF SAN JOSE
Address: 80 S MARKET ST
City,State,Zip: SAN JOSE, CA
Region: SANTA CLARA
SCVWD ID: 07S1E08N01F
Date Closed: 05/22/2001
EDR Link ID: 07S1E08N01F

HIST LUST SANTA CLARA:
Name: Diocese Of San Jose
Address: 80 S Market St
City: San Jose
Region: SANTA CLARA
Region Code: 2
SCVWD ID: 07S1E08N01
Oversite Agency: SCVWD
Date Listed: 1999-01-01 00:00:00
Closed Date: 2001-05-22 00:00:00

CORTESE:
Name: DIOCESE OF SAN JOSE
Address: 80 S MARKET ST
City,State,Zip: SAN JOSE, CA 95113
Region: CORTESE
Envirostor Id: Not reported
Global ID: T0608500516
Site/Facility Type: LUST CLEANUP SITE
Cleanup Status: COMPLETED - CASE CLOSED
Status Date: Not reported
Site Code: Not reported
Latitude: Not reported
Longitude: Not reported
Owner: Not reported
Enf Type: Not reported
Swat R: Not reported
Flag: active
Order No: Not reported
Waste Discharge System No: Not reported
Effective Date: Not reported
Region 2: Not reported
WID Id: Not reported
Solid Waste Id No: Not reported
Waste Management Uit Name: Not reported
File Name: Active Open

HIST CORTESE:
edr_fname: DIOCESE OF SAN JOSE

DRAFT

DIOCESE OF SAN JOSE (Continued) **S101309208**

edr_fadd1: 80 MARKET
City,State,Zip: SAN JOSE, CA
Region: CORTESE
Facility County Code: 43
Reg By: LTNKA
Reg Id: 43-0470

CERS:
Name: DIOCESE OF SAN JOSE
Address: 80 S MARKET ST
City,State,Zip: SAN JOSE, CA 95113
Site ID: 213682
CERS ID: T0608500516
CERS Description: Leaking Underground Storage Tank Cleanup Site

Affiliation:
Affiliation Type Desc: Local Agency Caseworker
Entity Name: UST CASE WORKER - SANTA CLARA COUNTY LOP
Entity Title: Not reported
Affiliation Address: 1555 Berger Drive, Suite 300
Affiliation City: SAN JOSE
Affiliation State: CA
Affiliation Country: Not reported
Affiliation Zip: Not reported
Affiliation Phone: 4089183400

Affiliation Type Desc: Regional Board Caseworker
Entity Name: Regional Water Board - SAN FRANCISCO BAY RWQCB (REGION 2)
Entity Title: Not reported
Affiliation Address: 1515 CLAY ST SUITE 1400
Affiliation City: OAKLAND
Affiliation State: CA
Affiliation Country: Not reported
Affiliation Zip: Not reported
Affiliation Phone: Not reported

151
NNW
1/4-1/2
0.488 mi.
2579 ft.

Relative:
Lower

Actual:
86 ft.

CITY OF SAN JOSE
200 E SANTA CLARA ST
SAN JOSE, CA 95113

CA CPS-SLIC **S112924240**
CA EMI **N/A**
CA HAZNET
CA CERS
CA HWTS

CPS-SLIC:
Name: DELUXE CLEANERS/CIVIC PLAZA
Address: 200 E. SANTA CLARA STREET
City,State,Zip: SAN JOSE, CA 95113
Region: STATE
Facility Status: **Open - Inactive**
Status Date: 08/12/2019
Global Id: SL0608520959
Lead Agency: SAN FRANCISCO BAY RWQCB (REGION 2)
Lead Agency Case Number: Not reported
Latitude: 37.369828
Longitude: -121.910244
Case Type: Cleanup Program Site
Case Worker: UUU
Local Agency: SAN JOSE, CITY OF

DRAFT

CITY OF SAN JOSE (Continued) **S112924240**

RB Case Number: 43S0300
File Location: Regional Board
Potential Media Affected: Other Groundwater (uses other than drinking water)
Potential Contaminants of Concern: Other Petroleum, Stoddard solvent / Mineral Spriits / Distillates
Site History: See also file for Deluxe Cleaners. Civic Plaza incorporates the former Deluxe Cleaners parcel. The Deluxe Cleaners site had a release of stoddard solvent to soil and groundwater. The whole site was excavated as part of redevelopment into the Civic Plaza Parking Garage.

Click here to access the California GeoTracker records for this facility:

EMI:

Name:	SAN JOSE NEW CITY HALL
Address:	200 E SANTA CLARA ST
City,State,Zip:	SAN JOSE, CA 95113
Year:	2013
County Code:	43
Air Basin:	SF
Facility ID:	15267
Air District Name:	BA
SIC Code:	8641
Air District Name:	BAY AREA AQMD
Community Health Air Pollution Info System:	Not reported
Consolidated Emission Reporting Rule:	Not reported
Total Organic Hydrocarbon Gases Tons/Yr:	0.011
Reactive Organic Gases Tons/Yr:	0.0092037
Carbon Monoxide Emissions Tons/Yr:	0.007
NOX - Oxides of Nitrogen Tons/Yr:	0.086
SOX - Oxides of Sulphur Tons/Yr:	0
Particulate Matter Tons/Yr:	0.001
Part. Matter 10 Micrometers and Smllr Tons/Yr:	0.001

Name:	SAN JOSE NEW CITY HALL
Address:	200 E SANTA CLARA ST
City,State,Zip:	SAN JOSE, CA 95113
Year:	2014
County Code:	43
Air Basin:	SF
Facility ID:	15267
Air District Name:	BA
SIC Code:	8641
Air District Name:	BAY AREA AQMD
Community Health Air Pollution Info System:	Not reported
Consolidated Emission Reporting Rule:	Not reported
Total Organic Hydrocarbon Gases Tons/Yr:	0.010859361
Reactive Organic Gases Tons/Yr:	0
Carbon Monoxide Emissions Tons/Yr:	0.006532881
NOX - Oxides of Nitrogen Tons/Yr:	0.085544226
SOX - Oxides of Sulphur Tons/Yr:	6.9926e-005
Particulate Matter Tons/Yr:	0.001055086
Part. Matter 10 Micrometers and Smllr Tons/Yr:	0.001012883

Name:	SAN JOSE NEW CITY HALL
Address:	200 E SANTA CLARA ST
City,State,Zip:	SAN JOSE, CA 95113
Year:	2015

DRAFT

CITY OF SAN JOSE (Continued) **S112924240**

County Code:	43
Air Basin:	SF
Facility ID:	15267
Air District Name:	BA
SIC Code:	8641
Air District Name:	BAY AREA AQMD
Community Health Air Pollution Info System:	Not reported
Consolidated Emission Reporting Rule:	Not reported
Total Organic Hydrocarbon Gases Tons/Yr:	0.01026826
Reactive Organic Gases Tons/Yr:	0.00999707
Carbon Monoxide Emissions Tons/Yr:	0.00617728
NOX - Oxides of Nitrogen Tons/Yr:	0.08088783
SOX - Oxides of Sulphur Tons/Yr:	6.612e-005
Particulate Matter Tons/Yr:	0.000997655
Part. Matter 10 Micrometers and Smllr Tons/Yr:	0.000957749

Name:	SAN JOSE NEW CITY HALL
Address:	200 E SANTA CLARA ST
City,State,Zip:	SAN JOSE, CA 95113
Year:	2016
County Code:	43
Air Basin:	SF
Facility ID:	15267
Air District Name:	BA
SIC Code:	8641
Air District Name:	BAY AREA AQMD
Community Health Air Pollution Info System:	Not reported
Consolidated Emission Reporting Rule:	Not reported
Total Organic Hydrocarbon Gases Tons/Yr:	0.010268259
Reactive Organic Gases Tons/Yr:	0.0090206655315
Carbon Monoxide Emissions Tons/Yr:	0.00617728
NOX - Oxides of Nitrogen Tons/Yr:	0.080887833
SOX - Oxides of Sulphur Tons/Yr:	6.612e-005
Particulate Matter Tons/Yr:	0.000997655
Part. Matter 10 Micrometers and Smllr Tons/Yr:	0.000957749

Name:	SAN JOSE NEW CITY HALL
Address:	200 E SANTA CLARA ST
City,State,Zip:	SAN JOSE, CA 95113
Year:	2017
County Code:	43
Air Basin:	SF
Facility ID:	15267
Air District Name:	BA
SIC Code:	8641
Air District Name:	BAY AREA AQMD
Community Health Air Pollution Info System:	Not reported
Consolidated Emission Reporting Rule:	Not reported
Total Organic Hydrocarbon Gases Tons/Yr:	0.050477439
Reactive Organic Gases Tons/Yr:	0.026752320137
Carbon Monoxide Emissions Tons/Yr:	0.141097162
NOX - Oxides of Nitrogen Tons/Yr:	0.728479228
SOX - Oxides of Sulphur Tons/Yr:	0.003351586
Particulate Matter Tons/Yr:	0.018163697
Part. Matter 10 Micrometers and Smllr Tons/Yr:	0.018134818

Name:	SAN JOSE NEW CITY HALL

DRAFT

CITY OF SAN JOSE (Continued) **S112924240**

Address:	200 E SANTA CLARA ST
City,State,Zip:	SAN JOSE, CA 95113
Year:	2018
County Code:	43
Air Basin:	SF
Facility ID:	15267
Air District Name:	BA
SIC Code:	8641
Air District Name:	BAY AREA AQMD
Community Health Air Pollution Info System:	Not reported
Consolidated Emission Reporting Rule:	Not reported
Total Organic Hydrocarbon Gases Tons/Yr:	0.050510934
Reactive Organic Gases Tons/Yr:	0.026770071747
Carbon Monoxide Emissions Tons/Yr:	0.141190788
NOX - Oxides of Nitrogen Tons/Yr:	0.728962617
SOX - Oxides of Sulphur Tons/Yr:	0.003353812
Particulate Matter Tons/Yr:	0.01817575
Part. Matter 10 Micrometers and Smllr Tons/Yr:	0.018146852

Name:	SAN JOSE NEW CITY HALL
Address:	200 E SANTA CLARA ST
City,State,Zip:	SAN JOSE, CA 95113
Year:	2019
County Code:	43
Air Basin:	SF
Facility ID:	15267
Air District Name:	BA
SIC Code:	8641
Air District Name:	BAY AREA AQMD
Community Health Air Pollution Info System:	Not reported
Consolidated Emission Reporting Rule:	Not reported
Total Organic Hydrocarbon Gases Tons/Yr:	0.050510934
Reactive Organic Gases Tons/Yr:	0.026770071747
Carbon Monoxide Emissions Tons/Yr:	0.141190788
NOX - Oxides of Nitrogen Tons/Yr:	0.728962617
SOX - Oxides of Sulphur Tons/Yr:	0.003353812
Particulate Matter Tons/Yr:	0.01817575
Part. Matter 10 Micrometers and Smllr Tons/Yr:	0.018146852

HAZNET:

Name:	CITY OF SAN JOSE
Address:	200 E SANTA CLARA ST
Address 2:	Not reported
City,State,Zip:	SAN JOSE, CA 95113
Contact:	RAJ VERMA
Telephone:	4087946210
Mailing Name:	Not reported
Mailing Address:	4 N 2ND ST STE 900

Year:	2002
Gepaid:	CAC002555521
TSD EPA ID:	CAD009466392
CA Waste Code:	512 - Other empty containers 30 gallons or more
Disposal Method:	R01 - Recycler
Tons:	0.225

Year:	2002

DRAFT

CITY OF SAN JOSE (Continued) **S112924240**

Gepaid: CAC002555521
TSD EPA ID: CAT000646117
CA Waste Code: 611 - Contaminated soil from site clean-up
Disposal Method: -
Tons: 91.0224

Year: 2002
Gepaid: CAC002555521
TSD EPA ID: CAT000646117
CA Waste Code: 611 - Contaminated soil from site clean-up
Disposal Method: D80 - Disposal, Land Fill
Tons: 6280.5456

Additional Info:
Year: 2002
Gen EPA ID: CAC002555521

Shipment Date: 20020929
Creation Date: 1/23/2003 14:23:59
Receipt Date: Not reported
Manifest ID: 22230270
Trans EPA ID: CAD982513632
Trans Name: Not reported
Trans 2 EPA ID: Not reported
Trans 2 Name: Not reported
TSDF EPA ID: CAT000646117
Trans Name: Not reported
TSDF Alt EPA ID: Not reported
TSDF Alt Name: Not reported
Waste Code Description: 611 - Contaminated soil from site clean-ups
RCRA Code: Not reported
Meth Code: - Not reported
Quantity Tons: 15.1704
Waste Quantity: 18
Quantity Unit: Y
Additional Code 1: Not reported
Additional Code 2: Not reported
Additional Code 3: Not reported
Additional Code 4: Not reported
Additional Code 5: Not reported

Shipment Date: 20020910
Creation Date: 1/27/2003 18:32:25
Receipt Date: 20020910
Manifest ID: 22228172
Trans EPA ID: CAD982513632
Trans Name: Not reported
Trans 2 EPA ID: Not reported
Trans 2 Name: Not reported
TSDF EPA ID: CAT000646117
Trans Name: Not reported
TSDF Alt EPA ID: Not reported
TSDF Alt Name: Not reported
Waste Code Description: 611 - Contaminated soil from site clean-ups
RCRA Code: Not reported
Meth Code: D80 - Disposal, Land Fill

DRAFT

CITY OF SAN JOSE (Continued) **S112924240**

Quantity Tons:	15.1704
Waste Quantity:	18
Quantity Unit:	Y
Additional Code 1:	Not reported
Additional Code 2:	Not reported
Additional Code 3:	Not reported
Additional Code 4:	Not reported
Additional Code 5:	Not reported
Shipment Date:	20020910
Creation Date:	1/27/2003 18:32:25
Receipt Date:	20020911
Manifest ID:	22228007
Trans EPA ID:	CAD982513632
Trans Name:	Not reported
Trans 2 EPA ID:	Not reported
Trans 2 Name:	Not reported
TSDF EPA ID:	CAT000646117
Trans Name:	Not reported
TSDF Alt EPA ID:	Not reported
TSDF Alt Name:	Not reported
Waste Code Description:	611 - Contaminated soil from site clean-ups
RCRA Code:	Not reported
Meth Code:	D80 - Disposal, Land Fill
Quantity Tons:	15.1704
Waste Quantity:	18
Quantity Unit:	Y
Additional Code 1:	Not reported
Additional Code 2:	Not reported
Additional Code 3:	Not reported
Additional Code 4:	Not reported
Additional Code 5:	Not reported
Shipment Date:	20020910
Creation Date:	1/27/2003 18:32:25
Receipt Date:	20020910
Manifest ID:	22228006
Trans EPA ID:	CAR000105965
Trans Name:	Not reported
Trans 2 EPA ID:	Not reported
Trans 2 Name:	Not reported
TSDF EPA ID:	CAT000646117
Trans Name:	Not reported
TSDF Alt EPA ID:	Not reported
TSDF Alt Name:	Not reported
Waste Code Description:	611 - Contaminated soil from site clean-ups
RCRA Code:	Not reported
Meth Code:	D80 - Disposal, Land Fill
Quantity Tons:	15.1704
Waste Quantity:	18
Quantity Unit:	Y
Additional Code 1:	Not reported
Additional Code 2:	Not reported
Additional Code 3:	Not reported
Additional Code 4:	Not reported
Additional Code 5:	Not reported

DRAFT

CITY OF SAN JOSE (Continued) **S112924240**

Shipment Date:	20020910
Creation Date:	1/27/2003 18:32:25
Receipt Date:	20020910
Manifest ID:	22228005
Trans EPA ID:	CAR000102996
Trans Name:	Not reported
Trans 2 EPA ID:	Not reported
Trans 2 Name:	Not reported
TSDF EPA ID:	CAT000646117
Trans Name:	Not reported
TSDF Alt EPA ID:	Not reported
TSDF Alt Name:	Not reported
Waste Code Description:	611 - Contaminated soil from site clean-ups
RCRA Code:	Not reported
Meth Code:	D80 - Disposal, Land Fill
Quantity Tons:	15.1704
Waste Quantity:	18
Quantity Unit:	Y
Additional Code 1:	Not reported
Additional Code 2:	Not reported
Additional Code 3:	Not reported
Additional Code 4:	Not reported
Additional Code 5:	Not reported

Shipment Date:	20020910
Creation Date:	1/27/2003 18:32:25
Receipt Date:	20020910
Manifest ID:	22228004
Trans EPA ID:	CAR000094300
Trans Name:	Not reported
Trans 2 EPA ID:	Not reported
Trans 2 Name:	Not reported
TSDF EPA ID:	CAT000646117
Trans Name:	Not reported
TSDF Alt EPA ID:	Not reported
TSDF Alt Name:	Not reported
Waste Code Description:	611 - Contaminated soil from site clean-ups
RCRA Code:	Not reported
Meth Code:	D80 - Disposal, Land Fill
Quantity Tons:	15.1704
Waste Quantity:	18
Quantity Unit:	Y
Additional Code 1:	Not reported
Additional Code 2:	Not reported
Additional Code 3:	Not reported
Additional Code 4:	Not reported
Additional Code 5:	Not reported

Shipment Date:	20020910
Creation Date:	1/27/2003 18:32:25
Receipt Date:	20020910
Manifest ID:	22228003
Trans EPA ID:	CAR000094276
Trans Name:	Not reported
Trans 2 EPA ID:	Not reported
Trans 2 Name:	Not reported
TSDF EPA ID:	CAT000646117

DRAFT

CITY OF SAN JOSE (Continued) **S112924240**

Trans Name:	Not reported
TSDF Alt EPA ID:	Not reported
TSDF Alt Name:	Not reported
Waste Code Description:	611 - Contaminated soil from site clean-ups
RCRA Code:	Not reported
Meth Code:	D80 - Disposal, Land Fill
Quantity Tons:	15.1704
Waste Quantity:	18
Quantity Unit:	Y
Additional Code 1:	Not reported
Additional Code 2:	Not reported
Additional Code 3:	Not reported
Additional Code 4:	Not reported
Additional Code 5:	Not reported

Shipment Date:	20020910
Creation Date:	1/27/2003 18:32:25
Receipt Date:	20020910
Manifest ID:	22228002
Trans EPA ID:	CAR000094316
Trans Name:	Not reported
Trans 2 EPA ID:	Not reported
Trans 2 Name:	Not reported
TSDF EPA ID:	CAT000646117
Trans Name:	Not reported
TSDF Alt EPA ID:	Not reported
TSDF Alt Name:	Not reported
Waste Code Description:	611 - Contaminated soil from site clean-ups
RCRA Code:	Not reported
Meth Code:	D80 - Disposal, Land Fill
Quantity Tons:	15.1704
Waste Quantity:	18
Quantity Unit:	Y
Additional Code 1:	Not reported
Additional Code 2:	Not reported
Additional Code 3:	Not reported
Additional Code 4:	Not reported
Additional Code 5:	Not reported

Shipment Date:	20020910
Creation Date:	1/27/2003 18:32:25
Receipt Date:	20020910
Manifest ID:	22228001
Trans EPA ID:	CAR000090969
Trans Name:	Not reported
Trans 2 EPA ID:	Not reported
Trans 2 Name:	Not reported
TSDF EPA ID:	CAT000646117
Trans Name:	Not reported
TSDF Alt EPA ID:	Not reported
TSDF Alt Name:	Not reported
Waste Code Description:	611 - Contaminated soil from site clean-ups
RCRA Code:	Not reported
Meth Code:	D80 - Disposal, Land Fill
Quantity Tons:	15.1704
Waste Quantity:	18
Quantity Unit:	Y

DRAFT

CITY OF SAN JOSE (Continued) **S112924240**

Additional Code 1: Not reported
Additional Code 2: Not reported
Additional Code 3: Not reported
Additional Code 4: Not reported
Additional Code 5: Not reported

Shipment Date: 20020910
Creation Date: 1/27/2003 18:32:25
Receipt Date: 20020910
Manifest ID: 22228000
Trans EPA ID: CAR000097642
Trans Name: Not reported
Trans 2 EPA ID: Not reported
Trans 2 Name: Not reported
TSDF EPA ID: CAT000646117
Trans Name: Not reported
TSDF Alt EPA ID: Not reported
TSDF Alt Name: Not reported
Waste Code Description: 611 - Contaminated soil from site clean-ups
RCRA Code: Not reported
Meth Code: D80 - Disposal, Land Fill
Quantity Tons: 15.1704
Waste Quantity: 18
Quantity Unit: Y
Additional Code 1: Not reported
Additional Code 2: Not reported
Additional Code 3: Not reported
Additional Code 4: Not reported
Additional Code 5: Not reported

CERS:
Name: DELUXE CLEANERS/CIVIC PLAZA
Address: 200 E. SANTA CLARA STREET
City,State,Zip: SAN JOSE, CA 95113
Site ID: 248813
CERS ID: SL0608520959
CERS Description: Cleanup Program Site

Affiliation:
Affiliation Type Desc: Regional Board Caseworker
Entity Name: Regional Water Board - SAN FRANCISCO BAY RWQCB (REGION 2)
Entity Title: Not reported
Affiliation Address: 1515 CLAY ST SUITE 1400
Affiliation City: OAKLAND
Affiliation State: CA
Affiliation Country: Not reported
Affiliation Zip: Not reported
Affiliation Phone: Not reported

Name: SAN JOSE NEW CITY HALL
Address: 200 E SANTA CLARA ST
City,State,Zip: SAN JOSE, CA 95113
Site ID: 492051
CERS ID: 110054202484
CERS Description: US EPA Air Emission Inventory System (EIS)

DRAFT

CITY OF SAN JOSE (Continued) **S112924240**

HWTS:

Name:	CITY OF SAN JOSE
Address:	200 E SANTA CLARA ST
Address 2:	Not reported
City,State,Zip:	SAN JOSE, CA 95113
EPA ID:	CAC002555521
Inactive Date:	03/18/2003
Create Date:	08/21/2002
Last Act Date:	08/21/2002
Mailing Name:	Not reported
Mailing Address:	4 N 2ND ST STE 900
Mailing Address 2:	Not reported
Mailing City,State,Zip:	SAN JOSE, CA 95113
Owner Name:	CITY OF SAN JOSE
Owner Address:	4 N 2ND ST STE 900
Owner Address 2:	Not reported
Owner City,State,Zip:	SAN JOSE, CA 95113
Contact Name:	RAJ VERMA
Contact Address:	4 N 2ND ST STE 900
Contact Address 2:	Not reported
City,State,Zip:	SAN JOSE, CA 95113

AD152 **REGAL #423** **CA LUST** **S105256211**
South **827 SOUTH FIRST STREET** **CA HIST UST** **N/A**
1/4-1/2 **SAN JOSE, CA 95110** **CA Cortese**
0.490 mi. **CA WDS**
2586 ft. **Site 3 of 4 in cluster AD** **CA CERS**

Relative:
Higher

Actual:
103 ft.

LUST:

Name:	REGAL #423
Address:	827 SOUTH FIRST STREET
City,State,Zip:	SAN JOSE, CA 95110
Lead Agency:	SANTA CLARA COUNTY LOP
Case Type:	LUST Cleanup Site
Geo Track:	http://geotracker.waterboards.ca.gov/profile_report.asp?global_id=T0608500589
Global Id:	T0608500589
Latitude:	37.3233958817085
Longitude:	-121.881449818611
Status:	Open - Assessment & Interim Remedial Action
Status Date:	11/21/2017
Case Worker:	TLF
RB Case Number:	06-030
Local Agency:	SANTA CLARA COUNTY LOP
File Location:	All Files are on GeoTracker or in the Local Agency Database
Local Case Number:	07S1E17K01f
Potential Media Affect:	Other Groundwater (uses other than drinking water)
Potential Contaminants of Concern:	Gasoline
Site History:	Based on information provided in the May 15, 2009, Quarterly Report #45, 2nd Quarter 2009 Discharge of Treated Groundwater to Storm Drain prepared by Western Geo-Engineers for the groundwater extraction and treatment system at the site; groundwater extraction commenced at the site in 1991, approximately 4 million gallons of groundwater have been treated, and approximately 37 gallons of TPHg have been removed. However, the system was shut down on May 7, 2009, due to the relatively low petroleum hydrocarbon mass removal rate; deactivation of the system was approved by SCCDEH in an April 21, 2009 letter. Groundwater sampling procedures consist of initially measuring and

DRAFT

REGAL #423 (Continued) **S105256211**

documenting the water level in the well and checking the well for the presence of separate-phase hydrocarbon (SPH) using an oil/water interface probe or a clear Teflon bailer. If the well did not contain SPH, it was purged a minimum of three casing volumes or until dry. During purging, well stabilization parameters (temperature, pH, and electrical conductivity) were monitored and recorded. After 80% recovery of the water level, groundwater samples were collected with a new disposable polyethylene bailer or pre-cleaned reusable Teflon bailer and placed into the appropriate EPA-approved containers. Reusable sampling equipment was cleaned with trisodium phosphate solution and clean water between uses. The samples were labeled, logged onto chainof-custody documents, and transported on ice to the laboratory using appropriate chain-of-custody documentation. Groundwater samples were submitted to a California state-certified laboratory, and analyzed for TPHg, benzene, toluene, ethylbenzene, xylenes (collectively BTEX), methyl tertiary butyl ether, and tertiary butanol EPA Method 8260B. The results of the current monitoring event indicate that since shut down of the groundwater extraction and treatment system, dissolved concentrations of petroleum hydrocarbons, MtBE and TBA remain relatively stable and/or within historic ranges, except at wells MW07 and MW08. Continued evaluation of the concentrations will be conducted during ensuing monitoring events; the next event is scheduled for the second half of 2011.

LUST:
Global Id: T0608500589
Contact Type: Regional Board Caseworker
Contact Name: Regional Water Board
Organization Name: SAN FRANCISCO BAY RWQCB (REGION 2)
Address: 1515 CLAY ST SUITE 1400
City: OAKLAND
Email: Not reported
Phone Number: Not reported

Global Id: T0608500589
Contact Type: Local Agency Caseworker
Contact Name: TRAVIS L. FLORA
Organization Name: SANTA CLARA COUNTY LOP
Address: 1555 Berger Dr.
City: SAN JOSE
Email: travis.flora@cep.sccgov.org
Phone Number: 4089183486

LUST:
Global Id: T0608500589
Action Type: ENFORCEMENT
Date: 09/28/1999
Action: Staff Letter - #25725

Global Id: T0608500589
Action Type: ENFORCEMENT
Date: 10/16/1994
Action: Staff Letter - #25714

Global Id: T0608500589
Action Type: ENFORCEMENT

DRAFT

REGAL #423 (Continued) **S105256211**

Date: 12/28/1999
Action: Staff Letter - #25727

Global Id: T0608500589
Action Type: ENFORCEMENT
Date: 08/10/2009
Action: Staff Letter

Global Id: T0608500589
Action Type: ENFORCEMENT
Date: 08/15/2014
Action: Staff Letter

Global Id: T0608500589
Action Type: ENFORCEMENT
Date: 04/25/2018
Action: Staff Letter

Global Id: T0608500589
Action Type: ENFORCEMENT
Date: 01/16/2018
Action: Email Correspondence

Global Id: T0608500589
Action Type: ENFORCEMENT
Date: 08/31/2018
Action: Staff Letter

Global Id: T0608500589
Action Type: ENFORCEMENT
Date: 12/10/2019
Action: Staff Letter

Global Id: T0608500589
Action Type: ENFORCEMENT
Date: 03/02/2021
Action: Staff Letter

Global Id: T0608500589
Action Type: RESPONSE
Date: 11/05/1996
Action: Other Report / Document

Global Id: T0608500589
Action Type: RESPONSE
Date: 11/25/2019
Action: Monitoring Report - Semi-Annually

Global Id: T0608500589
Action Type: RESPONSE
Date: 06/03/2005
Action: Other Report / Document

Global Id: T0608500589
Action Type: RESPONSE
Date: 01/26/2006
Action: Other Report / Document

DRAFT

REGAL #423 (Continued) **S105256211**

Global Id: T0608500589
Action Type: RESPONSE
Date: 04/30/2020
Action: Monitoring Report - Semi-Annually

Global Id: T0608500589
Action Type: RESPONSE
Date: 04/30/2021
Action: Monitoring Report - Semi-Annually

Global Id: T0608500589
Action Type: RESPONSE
Date: 10/30/2021
Action: Monitoring Report - Semi-Annually

Global Id: T0608500589
Action Type: RESPONSE
Date: 01/30/2021
Action: Remedial Progress Report

Global Id: T0608500589
Action Type: RESPONSE
Date: 07/30/2021
Action: Remedial Progress Report

Global Id: T0608500589
Action Type: RESPONSE
Date: 10/04/2002
Action: Soil and Water Investigation Report

Global Id: T0608500589
Action Type: RESPONSE
Date: 04/30/2017
Action: Monitoring Report - Semi-Annually

Global Id: T0608500589
Action Type: RESPONSE
Date: 10/11/2013
Action: Interim Remedial Action Report

Global Id: T0608500589
Action Type: RESPONSE
Date: 10/30/1989
Action: NPDES / WDR Reports

Global Id: T0608500589
Action Type: RESPONSE
Date: 05/07/2019
Action: Monitoring Report - Semi-Annually

Global Id: T0608500589
Action Type: RESPONSE
Date: 01/30/2022
Action: Remedial Progress Report

Global Id: T0608500589
Action Type: RESPONSE

DRAFT

REGAL #423 (Continued) **S105256211**

Date: 04/30/2022
Action: Monitoring Report - Semi-Annually

Global Id: T0608500589
Action Type: RESPONSE
Date: 01/09/2002
Action: Monitoring Report - Quarterly

Global Id: T0608500589
Action Type: RESPONSE
Date: 01/04/2005
Action: Monitoring Report - Quarterly

Global Id: T0608500589
Action Type: RESPONSE
Date: 01/01/1997
Action: Correspondence

Global Id: T0608500589
Action Type: RESPONSE
Date: 10/17/1990
Action: Other Report / Document

Global Id: T0608500589
Action Type: RESPONSE
Date: 04/15/2008
Action: Monitoring Report - Quarterly

Global Id: T0608500589
Action Type: RESPONSE
Date: 01/26/2005
Action: Well Installation Report

Global Id: T0608500589
Action Type: RESPONSE
Date: 01/11/2002
Action: Other Workplan

Global Id: T0608500589
Action Type: RESPONSE
Date: 10/30/2021
Action: Monitoring Report - Semi-Annually

Global Id: T0608500589
Action Type: ENFORCEMENT
Date: 08/06/2012
Action: Staff Letter

Global Id: T0608500589
Action Type: ENFORCEMENT
Date: 05/31/2017
Action: Staff Letter

Global Id: T0608500589
Action Type: ENFORCEMENT
Date: 12/19/2016
Action: Staff Letter

DRAFT

REGAL #423 (Continued) **S105256211**

Global Id: T0608500589
Action Type: ENFORCEMENT
Date: 12/17/2018
Action: Email Correspondence

Global Id: T0608500589
Action Type: ENFORCEMENT
Date: 08/19/2021
Action: Verbal Communication

Global Id: T0608500589
Action Type: Other
Date: 05/18/1989
Action: Leak Stopped

Global Id: T0608500589
Action Type: RESPONSE
Date: 10/31/2009
Action: Monitoring Report - Semi-Annually

Global Id: T0608500589
Action Type: RESPONSE
Date: 04/30/2018
Action: Monitoring Report - Semi-Annually

Global Id: T0608500589
Action Type: RESPONSE
Date: 10/30/2018
Action: Monitoring Report - Semi-Annually

Global Id: T0608500589
Action Type: RESPONSE
Date: 06/03/1991
Action: Other Report / Document

Global Id: T0608500589
Action Type: RESPONSE
Date: 06/03/2005
Action: Other Report / Document

Global Id: T0608500589
Action Type: RESPONSE
Date: 06/12/2020
Action: Other Report / Document

Global Id: T0608500589
Action Type: RESPONSE
Date: 10/28/1993
Action: Other Report / Document

Global Id: T0608500589
Action Type: ENFORCEMENT
Date: 04/21/2009
Action: Staff Letter

Global Id: T0608500589
Action Type: ENFORCEMENT

DRAFT

REGAL #423 (Continued) **S105256211**

Date: 11/20/2012
Action: Staff Letter

Global Id: T0608500589
Action Type: ENFORCEMENT
Date: 05/02/2013
Action: Staff Letter

Global Id: T0608500589
Action Type: ENFORCEMENT
Date: 03/26/2015
Action: Notification - Public Notice of ROD/RAP/CAP

Global Id: T0608500589
Action Type: ENFORCEMENT
Date: 07/23/2018
Action: Staff Letter

Global Id: T0608500589
Action Type: ENFORCEMENT
Date: 06/12/2019
Action: Staff Letter

Global Id: T0608500589
Action Type: ENFORCEMENT
Date: 05/01/2020
Action: Email Correspondence

Global Id: T0608500589
Action Type: RESPONSE
Date: 04/30/2010
Action: Monitoring Report - Semi-Annually

Global Id: T0608500589
Action Type: RESPONSE
Date: 11/30/1994
Action: Monitoring Report - Quarterly

Global Id: T0608500589
Action Type: RESPONSE
Date: 12/15/2016
Action: Remedial Progress Report

Global Id: T0608500589
Action Type: ENFORCEMENT
Date: 10/03/1990
Action: Notice of Responsibility - #39840

Global Id: T0608500589
Action Type: ENFORCEMENT
Date: 09/21/1996
Action: Staff Letter - #25717

Global Id: T0608500589
Action Type: ENFORCEMENT
Date: 10/17/2013
Action: Staff Letter

DRAFT

REGAL #423 (Continued) **S105256211**

Global Id: T0608500589
Action Type: ENFORCEMENT
Date: 05/20/2013
Action: Staff Letter

Global Id: T0608500589
Action Type: ENFORCEMENT
Date: 02/14/2014
Action: Staff Letter

Global Id: T0608500589
Action Type: ENFORCEMENT
Date: 11/10/2014
Action: Staff Letter

Global Id: T0608500589
Action Type: ENFORCEMENT
Date: 11/19/2014
Action: Email Correspondence

Global Id: T0608500589
Action Type: ENFORCEMENT
Date: 05/01/2015
Action: Staff Letter

Global Id: T0608500589
Action Type: ENFORCEMENT
Date: 11/21/2017
Action: Staff Letter

Global Id: T0608500589
Action Type: ENFORCEMENT
Date: 09/26/2019
Action: Staff Letter

Global Id: T0608500589
Action Type: Other
Date: 05/25/1988
Action: Leak Discovery

Global Id: T0608500589
Action Type: RESPONSE
Date: 10/31/1999
Action: Monitoring Report - Quarterly

Global Id: T0608500589
Action Type: RESPONSE
Date: 01/31/2000
Action: Monitoring Report - Quarterly

Global Id: T0608500589
Action Type: RESPONSE
Date: 10/31/2010
Action: Monitoring Report - Semi-Annually

Global Id: T0608500589
Action Type: RESPONSE

DRAFT

REGAL #423 (Continued) **S105256211**

Date: 04/30/2011
Action: Monitoring Report - Semi-Annually

Global Id: T0608500589
Action Type: RESPONSE
Date: 10/30/2011
Action: Monitoring Report - Semi-Annually

Global Id: T0608500589
Action Type: RESPONSE
Date: 10/30/2012
Action: Monitoring Report - Semi-Annually

Global Id: T0608500589
Action Type: RESPONSE
Date: 06/21/2013
Action: Well Installation Workplan

Global Id: T0608500589
Action Type: RESPONSE
Date: 06/30/2014
Action: Interim Remedial Action Report

Global Id: T0608500589
Action Type: ENFORCEMENT
Date: 02/14/2014
Action: Email Correspondence

Global Id: T0608500589
Action Type: ENFORCEMENT
Date: 08/17/2016
Action: Staff Letter

Global Id: T0608500589
Action Type: ENFORCEMENT
Date: 10/09/2015
Action: Staff Letter

Global Id: T0608500589
Action Type: ENFORCEMENT
Date: 03/27/2020
Action: Email Correspondence

Global Id: T0608500589
Action Type: Other
Date: 05/18/1989
Action: Leak Reported

Global Id: T0608500589
Action Type: RESPONSE
Date: 04/30/2012
Action: Monitoring Report - Semi-Annually - Regulator Responded

Global Id: T0608500589
Action Type: RESPONSE
Date: 10/19/2012
Action: Soil and Water Investigation Workplan - Regulator Responded

DRAFT

REGAL #423 (Continued) **S105256211**

Global Id: T0608500589
Action Type: RESPONSE
Date: 11/02/2012
Action: Interim Remedial Action Plan - Regulator Responded

Global Id: T0608500589
Action Type: RESPONSE
Date: 04/25/2013
Action: Site Assessment Report - Regulator Responded

Global Id: T0608500589
Action Type: RESPONSE
Date: 10/11/2013
Action: Interim Remedial Action Plan - Regulator Responded

Global Id: T0608500589
Action Type: RESPONSE
Date: 10/03/2014
Action: Pilot Study / Treatability Workplan - Regulator Responded

Global Id: T0608500589
Action Type: RESPONSE
Date: 03/13/2015
Action: CAP/RAP - Feasibility Study Report - Regulator Responded

Global Id: T0608500589
Action Type: RESPONSE
Date: 11/25/2019
Action: Corrective Action Plan / Remedial Action Plan - Addendum - Regulator Responded

Global Id: T0608500589
Action Type: RESPONSE
Date: 02/19/2021
Action: Response to Comments - Regulator Responded

Global Id: T0608500589
Action Type: RESPONSE
Date: 06/22/2018
Action: Other Workplan - Regulator Responded

Global Id: T0608500589
Action Type: RESPONSE
Date: 03/05/2019
Action: Site Assessment Report - Regulator Responded

Global Id: T0608500589
Action Type: RESPONSE
Date: 08/12/2019
Action: Corrective Action Plan / Remedial Action Plan - Regulator Responded

Global Id: T0608500589
Action Type: RESPONSE
Date: 01/12/2018
Action: Other Workplan - Regulator Responded

Global Id: T0608500589
Action Type: RESPONSE

DRAFT

REGAL #423 (Continued) **S105256211**

Date: 10/30/2020
Action: Monitoring Report - Semi-Annually - Regulator Responded

Global Id: T0608500589
Action Type: RESPONSE
Date: 07/30/2020
Action: Remedial Progress Report - Regulator Responded

Global Id: T0608500589
Action Type: RESPONSE
Date: 10/30/2017
Action: Monitoring Report - Semi-Annually - Regulator Responded

Global Id: T0608500589
Action Type: REMEDIATION
Date: 04/18/1991
Action: Pump & Treat (P&T) Groundwater

Global Id: T0608500589
Action Type: REMEDIATION
Date: 04/18/1991
Action: Free Product Removal

Global Id: T0608500589
Action Type: REMEDIATION
Date: 04/18/1991
Action: Soil Vapor Extraction (SVE)

LUST:
Global Id: T0608500589
Status: Open - Case Begin Date
Status Date: 05/25/1988

Global Id: T0608500589
Status: Open - Site Assessment
Status Date: 05/25/1988

Global Id: T0608500589
Status: Open - Site Assessment
Status Date: 08/09/1988

Global Id: T0608500589
Status: Open - Remediation
Status Date: 08/14/2014

Global Id: T0608500589
Status: Open - Assessment & Interim Remedial Action
Status Date: 11/21/2017

HIST UST:
Name: REGAL STATION 423
Address: 827 S FIRST
City,State,Zip: SAN JOSE, CA 95113
File Number: 00020AAE
URL: http://geotracker.waterboards.ca.gov/ustpdfs/pdf/00020AAE.pdf

DRAFT

REGAL #423 (Continued) **S105256211**

Region:	Not reported
Facility ID:	Not reported
Facility Type:	Not reported
Other Type:	Not reported
Contact Name:	Not reported
Telephone:	Not reported
Owner Name:	Not reported
Owner Address:	Not reported
Owner City,St,Zip:	Not reported
Total Tanks:	Not reported
Tank Num:	Not reported
Container Num:	Not reported
Year Installed:	Not reported
Tank Capacity:	Not reported
Tank Used for:	Not reported
Type of Fuel:	Not reported
Container Construction Thickness:	Not reported
Leak Detection:	Not reported

Click here for Geo Tracker PDF:

CORTESE:

Name:	REGAL #423
Address:	827 SOUTH FIRST STREET
City,State,Zip:	SAN JOSE, CA 95110
Region:	CORTESE
Envirostor Id:	Not reported
Global ID:	T0608500589
Site/Facility Type:	LUST CLEANUP SITE
Cleanup Status:	OPEN - ASSESSMENT & INTERIM REMEDIAL ACTION
Status Date:	Not reported
Site Code:	Not reported
Latitude:	Not reported
Longitude:	Not reported
Owner:	Not reported
Enf Type:	Not reported
Swat R:	Not reported
Flag:	active
Order No:	Not reported
Waste Discharge System No:	Not reported
Effective Date:	Not reported
Region 2:	Not reported
WID Id:	Not reported
Solid Waste Id No:	Not reported
Waste Management Uit Name:	Not reported
File Name:	Active Open

WDS:

Name:	827 S FIRST SJ EXXON #7-0110
Address:	827 S First St
City:	SAN JOSE
Facility ID:	San Francisco Bay 438390002
Facility Type:	Other - Does not fall into the category of Municipal/Domestic, Industrial, Agricultural or Solid Waste (Class I, II or III)
Facility Status:	Active - Any facility with a continuous or seasonal discharge that is

DRAFT

REGAL #423 (Continued) **S105256211**

under Waste Discharge Requirements.
NPDES Number: CAG912002 The 1st 2 characters designate the state. The remaining 7 are assigned by the Regional Board
Subregion: 2
Facility Telephone: 5306685300
Facility Contact: George Converse (Western Geo)
Agency Name: WICKLAND PROPERTIES
Agency Address: PO BOX 13648
Agency City,St,Zip: SACRAMENTO 95853
Agency Contact: Dan Hall
Agency Telephone: 9169782460
Agency Type: Private
SIC Code: 5541
SIC Code 2: Not reported
Primary Waste Type: Hazardous/Influent or Solid Wastes that contain toxic, corrosive, ignitable or reactive substances and must be managed according to applicable DOHS standards.
Primary Waste: CNWTRS
Waste Type2: Not reported
Waste2: Contaminated Ground Water
Primary Waste Type: Hazardous/Influent or Solid Wastes that contain toxic, corrosive, ignitable or reactive substances and must be managed according to applicable DOHS standards.
Secondary Waste: Not reported
Secondary Waste Type: Not reported
Design Flow: 0
Baseline Flow: 0
Reclamation: No reclamation requirements associated with this facility.
POTW: The facility is not a POTW.
Treat To Water: Moderate Threat to Water Quality. A violation could have a major adverse impact on receiving biota, can cause aesthetic impairment to a significant human population, or render unusable a potential domestic or municipal water supply. Awsthetic impairment would include nuisance from a waste treatment facility.
Complexity: Category B - Any facility having a physical, chemical, or biological waste treatment system (except for septic systems with subsurface disposal), or any Class II or III disposal site, or facilities without treatment systems that are complex, such as marinas with petroleum products, solid wastes, and sewage pump out facilities.

CERS:
Name: REGAL #423
Address: 827 SOUTH FIRST STREET
City,State,Zip: SAN JOSE, CA 95110
Site ID: 226010
CERS ID: T0608500589
CERS Description: Leaking Underground Storage Tank Cleanup Site

Affiliation:
Affiliation Type Desc: Local Agency Caseworker
Entity Name: TRAVIS L. FLORA - SANTA CLARA COUNTY LOP
Entity Title: Not reported
Affiliation Address: 1555 Berger Dr.
Affiliation City: SAN JOSE
Affiliation State: CA
Affiliation Country: Not reported
Affiliation Zip: Not reported

DRAFT

REGAL #423 (Continued) **S105256211**

Affiliation Phone: 4089183486

Affiliation Type Desc: Regional Board Caseworker
Entity Name: Regional Water Board - SAN FRANCISCO BAY RWQCB (REGION 2)
Entity Title: Not reported
Affiliation Address: 1515 CLAY ST SUITE 1400
Affiliation City: OAKLAND
Affiliation State: CA
Affiliation Country: Not reported
Affiliation Zip: Not reported
Affiliation Phone: Not reported

AD153 **REGAL #423** **CA LUST S103881052**
South **827 S 1ST ST** **CA HIST LUST N/A**
1/4-1/2 **SAN JOSE, CA 95110**
0.490 mi.
2586 ft. **Site 4 of 4 in cluster AD**

Relative:
Higher

Actual:
103 ft.

LUST REG 2:
Region: 2
Facility Id: Not reported
Facility Status: Pollution Characterization
Case Number: 07S1E17K01f
How Discovered: Not reported
Leak Cause: Not reported
Leak Source: Not reported
Date Leak Confirmed: Not reported
Oversight Program: LUST
Prelim. Site Assesment Wokplan Submitted: Not reported
Preliminary Site Assesment Began: 5/25/1988
Pollution Characterization Began: 8/9/1988
Pollution Remediation Plan Submitted: Not reported
Date Remediation Action Underway: Not reported
Date Post Remedial Action Monitoring Began: Not reported

HIST LUST SANTA CLARA:
Name: Regal #423
Address: 827 S 1st St
City: San Jose
Region: SANTA CLARA
Region Code: 2
SCVWD ID: 07S1E17K01
Oversite Agency: SCCDEH
Date Listed: 1990-01-01 00:00:00
Closed Date: Not reported

DRAFT

AE154 **SAN JOSE, CITY OF** **CA LUST** **S110655404**
West **W SAN CARLOS ST & ALMADEN BLVD** **N/A**
1/4-1/2 **SAN JOSE, CA 95120**
0.490 mi.
2586 ft. **Site 1 of 3 in cluster AE**

Relative:
Lower

Actual:
89 ft.

LUST:

Name:	SAN JOSE, CITY OF
Address:	W SAN CARLOS ST & ALMADEN BLVD
City,State,Zip:	SAN JOSE, CA 95120
Lead Agency:	SANTA CLARA COUNTY LOP
Case Type:	LUST Cleanup Site
Geo Track:	http://geotracker.waterboards.ca.gov/profile_report.asp?global_id=T0608502087
Global Id:	T0608502087
Latitude:	37.32949164059
Longitude:	-121.89174413681
Status:	Completed - Case Closed
Status Date:	10/21/1998
Case Worker:	UST
RB Case Number:	Not reported
Local Agency:	SANTA CLARA COUNTY LOP
File Location:	All Files are on GeoTracker or in the Local Agency Database
Local Case Number:	Not reported
Potential Media Affect:	Soil
Potential Contaminants of Concern:	Diesel
Site History:	Not reported

LUST:

Global Id:	T0608502087
Contact Type:	Regional Board Caseworker
Contact Name:	Regional Water Board
Organization Name:	SAN FRANCISCO BAY RWQCB (REGION 2)
Address:	1515 CLAY ST SUITE 1400
City:	OAKLAND
Email:	Not reported
Phone Number:	Not reported

Global Id:	T0608502087
Contact Type:	Local Agency Caseworker
Contact Name:	UST CASE WORKER
Organization Name:	SANTA CLARA COUNTY LOP
Address:	1555 Berger Drive, Suite 300
City:	SAN JOSE
Email:	Not reported
Phone Number:	4089183400

LUST:

Global Id:	T0608502087
Action Type:	ENFORCEMENT
Date:	07/17/1996
Action:	Notice of Responsibility - #39829

Global Id:	T0608502087
Action Type:	RESPONSE
Date:	08/24/1998
Action:	Soil and Water Investigation Report

Global Id:	T0608502087
Action Type:	RESPONSE

DRAFT

SAN JOSE, CITY OF (Continued) **S110655404**

Date: 06/22/1998
Action: Other Report / Document

Global Id: T0608502087
Action Type: RESPONSE
Date: 08/31/1988
Action: Other Report / Document

Global Id: T0608502087
Action Type: RESPONSE
Date: 08/05/1998
Action: Other Report / Document

Global Id: T0608502087
Action Type: RESPONSE
Date: 12/31/1997
Action: Other Report / Document

Global Id: T0608502087
Action Type: ENFORCEMENT
Date: 06/29/1998
Action: Staff Letter - #25968

Global Id: T0608502087
Action Type: ENFORCEMENT
Date: 10/21/1998
Action: Closure/No Further Action Letter

Global Id: T0608502087
Action Type: Other
Date: 12/31/1987
Action: Leak Reported

LUST:
Global Id: T0608502087
Status: Open - Case Begin Date
Status Date: 08/27/1987

Global Id: T0608502087
Status: Open - Site Assessment
Status Date: 08/27/1987

Global Id: T0608502087
Status: Open - Site Assessment
Status Date: 10/20/1998

Global Id: T0608502087
Status: Completed - Case Closed
Status Date: 10/21/1998

LUST SANTA CLARA:
Name: SAN JOSE, CITY OF
Address: W SAN CARLOS ST & ALMADEN BLVD
City,State,Zip: SAN JOSE, CA
Region: SANTA CLARA

DRAFT

SAN JOSE, CITY OF (Continued) **S110655404**

SCVWD ID: 07S1E17D03F
Date Closed: 10/21/1998
EDR Link ID: 07S1E17D03F

AE155 **SHELL** **CA LUST** **S103881049**
WSW **270 W SAN CARLOS ST** **CA HIST LUST** **N/A**
1/4-1/2 **SAN JOSE, CA 95110** **CA Cortese**
0.491 mi. **CA CERS**
2594 ft. **Site 2 of 3 in cluster AE**

Relative:
Lower

Actual:
90 ft.

LUST:
Name: SHELL
Address: 270 W SAN CARLOS ST
City,State,Zip: SAN JOSE, CA 95110
Lead Agency: SANTA CLARA COUNTY LOP
Case Type: LUST Cleanup Site
Geo Track: http://geotracker.waterboards.ca.gov/profile_report.asp?global_id=T0608501284
Global Id: T0608501284
Latitude: 37.32904801912 06
Longitude: -121.8914866447 45
Status: Completed - Case Closed
Status Date: 06/11/1996
Case Worker: UST
RB Case Number: Not reported
Local Agency: SANTA CLARA COUNTY LOP
File Location: All Files are on GeoTracker or in the Local Agency Database
Local Case Number: Not reported
Potential Media Affect: Other Groundwater (uses other than drinking water)
Potential Contaminants of Concern: Gasoline
Site History: Not reported

LUST:
Global Id: T0608501284
Contact Type: Regional Board Caseworker
Contact Name: Regional Water Board
Organization Name: SAN FRANCISCO BAY RWQCB (REGION 2)
Address: 1515 CLAY ST SUITE 1400
City: OAKLAND
Email: Not reported
Phone Number: Not reported

Global Id: T0608501284
Contact Type: Local Agency Caseworker
Contact Name: UST CASE WORKER
Organization Name: SANTA CLARA COUNTY LOP
Address: 1555 Berger Drive, Suite 300
City: SAN JOSE
Email: Not reported
Phone Number: 4089183400

LUST:
Global Id: T0608501284
Action Type: ENFORCEMENT
Date: 03/26/1992
Action: Notice of Violation - #39830

Global Id: T0608501284
Action Type: RESPONSE

DRAFT

SHELL (Continued) **S103881049**

Date: 01/15/1996
Action: Monitoring Report - Quarterly

Global Id: T0608501284
Action Type: RESPONSE
Date: 06/11/1996
Action: Other Report / Document

Global Id: T0608501284
Action Type: ENFORCEMENT
Date: 11/04/1995
Action: Staff Letter - #25971

Global Id: T0608501284
Action Type: ENFORCEMENT
Date: 06/11/1996
Action: Closure/No Further Action Letter

Global Id: T0608501284
Action Type: Other
Date: 02/07/1984
Action: Leak Reported

Global Id: T0608501284
Action Type: REMEDIATION
Date: 02/01/1984
Action: Excavation

LUST:
Global Id: T0608501284
Status: Open - Case Begin Date
Status Date: 02/07/1984

Global Id: T0608501284
Status: Open - Site Assessment
Status Date: 07/09/1984

Global Id: T0608501284
Status: Open - Site Assessment
Status Date: 02/07/1989

Global Id: T0608501284
Status: Completed - Case Closed
Status Date: 06/11/1996

LUST REG 2:
Region: 2
Facility Id: Not reported
Facility Status: Case Closed
Case Number: 07S1E17D05f
How Discovered: Not reported
Leak Cause: Not reported
Leak Source: Not reported
Date Leak Confirmed: Not reported
Oversight Program: LUST

DRAFT

SHELL (Continued) **S103881049**

Prelim. Site Assesment Wokplan Submitted: Not reported
Preliminary Site Assesment Began: 7/9/1984
Pollution Characterization Began: 2/7/1989
Pollution Remediation Plan Submitted: Not reported
Date Remediation Action Underway: Not reported
Date Post Remedial Action Monitoring Began: Not reported

LUST SANTA CLARA:
Name: SHELL
Address: 270 W SAN CARLOS ST
City,State,Zip: SAN JOSE, CA
Region: SANTA CLARA
SCVWD ID: 07S1E17D05F
Date Closed: 06/11/1996
EDR Link ID: 07S1E17D05F

HIST LUST SANTA CLARA:
Name: Shell
Address: 270 W San Carlos St
City: San Jose
Region: SANTA CLARA
Region Code: 2
SCVWD ID: 07S1E17D05
Oversite Agency: SCVWD
Date Listed: 1985-01-01 00:00:00
Closed Date: 1996-06-11 00:00:00

CORTESE:
Name: SHELL
Address: 270 W SAN CARLOS ST
City,State,Zip: SAN JOSE, CA 95110
Region: CORTESE
Envirostor Id: Not reported
Global ID: T0608501284
Site/Facility Type: LUST CLEANUP SITE
Cleanup Status: COMPLETED - CASE CLOSED
Status Date: Not reported
Site Code: Not reported
Latitude: Not reported
Longitude: Not reported
Owner: Not reported
Enf Type: Not reported
Swat R: Not reported
Flag: active
Order No: Not reported
Waste Discharge System No: Not reported
Effective Date: Not reported
Region 2: Not reported
WID Id: Not reported
Solid Waste Id No: Not reported
Waste Management Uit Name: Not reported
File Name: Active Open

CERS:
Name: SHELL

DRAFT

SHELL (Continued) **S103881049**

Address: 270 W SAN CARLOS ST
City,State,Zip: SAN JOSE, CA 95110
Site ID: 235342
CERS ID: T0608501284
CERS Description: Leaking Underground Storage Tank Cleanup Site

Affiliation:
Affiliation Type Desc: Local Agency Caseworker
Entity Name: UST CASE WORKER - SANTA CLARA COUNTY LOP
Entity Title: Not reported
Affiliation Address: 1555 Berger Drive, Suite 300
Affiliation City: SAN JOSE
Affiliation State: CA
Affiliation Country: Not reported
Affiliation Zip: Not reported
Affiliation Phone: 4089183400

Affiliation Type Desc: Regional Board Caseworker
Entity Name: Regional Water Board - SAN FRANCISCO BAY RWQCB (REGION 2)
Entity Title: Not reported
Affiliation Address: 1515 CLAY ST SUITE 1400
Affiliation City: OAKLAND
Affiliation State: CA
Affiliation Country: Not reported
Affiliation Zip: Not reported
Affiliation Phone: Not reported

AE156 **SHELL** **CA HIST CORTESE** **S110060331**
WSW **270 SAN CARLOS** **N/A**
1/4-1/2 **SAN JOSE, CA**
0.491 mi.
2594 ft. **Site 3 of 3 in cluster AE**

Relative: **Lower**
Actual: **90 ft.**

HIST CORTESE:
edr_fname: SHELL
edr_fadd1: 270 SAN CARLOS
City,State,Zip: SAN JOSE, CA
Region: CORTESE
Facility County Code: 43
Reg By: LTNKA
Reg Id: 43-1306

---

157 **CENTURY CITY PARKING LOT** **CA CPS-SLIC** **S106235237**
NW **15 SOUTH THIRD STREET** **CA CERS** **N/A**
1/4-1/2 **SAN JOSE, CA 95113**
0.497 mi.
2623 ft.

Relative: **Lower**
Actual: **87 ft.**

SLIC REG 2:
Region: 2
Facility ID: SL20295912
Facility Status: Post remedial action monitoring
Date Closed: Not reported
Local Case #: Not reported
How Discovered: RPR
Leak Cause: Not reported

DRAFT

CENTURY CITY PARKING LOT (Continued) **S106235237**

Leak Source: Not reported
Date Confirmed: Not reported
Date Prelim Site Assmnt Workplan Submitted: Not reported
Date Preliminary Site Assessment Began: Not reported
Date Pollution Characterization Began: Not reported
Date Remediation Plan Submitted: Not reported
Date Remedial Action Underway: Not reported
Date Post Remedial Action Monitoring Began: Not reported

CPS-SLIC:

Name:	CENTURY CITY PARKING LOT
Address:	15 SOUTH THIRD STREET
City,State,Zip:	SAN JOSE, CA 95113
Region:	STATE
Facility Status:	**Completed - Case Closed**
Status Date:	01/30/2007
Global Id:	SL20295912
Lead Agency:	SAN FRANCISCO BAY RWQCB (REGION 2)
Lead Agency Case Number:	Not reported
Latitude:	37.33681101665O3
Longitude:	-121.887989044189
Case Type:	Cleanup Program Site
Case Worker:	UUU
Local Agency:	Not reported
RB Case Number:	SL20295912
File Location:	Regional Board
Potential Media Affected:	Other Groundwater (uses other than drinking water)
Potential Contaminants of Concern:	Not reported
Site History:	Not reported

Click here to access the California GeoTracker records for this facility:

CERS:

Name:	CENTURY CITY PARKING LOT
Address:	15 SOUTH THIRD STREET
City,State,Zip:	SAN JOSE, CA 95113
Site ID:	235366
CERS ID:	SL20295912
CERS Description:	Cleanup Program Site

Affiliation:

Affiliation Type Desc:	Regional Board Caseworker
Entity Name:	Regional Water Board - SAN FRANCISCO BAY RWQCB (REGION 2)
Entity Title:	Not reported
Affiliation Address:	1515 CLAY ST SUITE 1400
Affiliation City:	OAKLAND
Affiliation State:	CA
Affiliation Country:	Not reported
Affiliation Zip:	Not reported
Affiliation Phone:	Not reported

DRAFT

AF158 **SJSU-INDUSTRIAL STUDIES** **CA LUST** **S103881016**
North **404 E SAN FERNANDO ST** **CA HIST LUST** **N/A**
1/4-1/2 **SAN JOSE, CA 95192** **CA Cortese**
0.499 mi. **CA CERS**
2635 ft. **Site 1 of 2 in cluster AF**

Relative:
Lower

Actual:
89 ft.

LUST:

Name:	SJSU-CORPORATE YARD
Address:	404 E SAN FERNANDO ST
City,State,Zip:	SAN JOSE, CA 95192
Lead Agency:	SANTA CLARA COUNTY LOP
Case Type:	LUST Cleanup Site
Geo Track:	http://geotracker.waterboards.ca.gov/profile_report.asp?global_id=T0608501837
Global Id:	T0608501837
Latitude:	37.338505
Longitude:	-121.879644
Status:	Completed - Case Closed
Status Date:	03/30/2000
Case Worker:	UST
RB Case Number:	Not reported
Local Agency:	SANTA CLARA COUNTY LOP
File Location:	All Files are on GeoTracker or in the Local Agency Database
Local Case Number:	Not reported
Potential Media Affect:	Other Groundwater (uses other than drinking water)
Potential Contaminants of Concern:	Gasoline
Site History:	Not reported

LUST:

Global Id:	T0608501837
Contact Type:	Regional Board Caseworker
Contact Name:	Regional Water Board
Organization Name:	SAN FRANCISCO BAY RWQCB (REGION 2)
Address:	1515 CLAY ST SUITE 1400
City:	OAKLAND
Email:	Not reported
Phone Number:	Not reported

Global Id:	T0608501837
Contact Type:	Local Agency Caseworker
Contact Name:	UST CASE WORKER
Organization Name:	SANTA CLARA COUNTY LOP
Address:	1555 Berger Drive, Suite 300
City:	SAN JOSE
Email:	Not reported
Phone Number:	4089183400

LUST:

Global Id:	T0608501837
Action Type:	ENFORCEMENT
Date:	02/28/1997
Action:	Notice of Responsibility - #39879

Global Id:	T0608501837
Action Type:	ENFORCEMENT
Date:	05/10/1999
Action:	Staff Letter - #26964

Global Id:	T0608501837
Action Type:	ENFORCEMENT

DRAFT

SJSU-INDUSTRIAL STUDIES (Continued) **S103881016**

Date: 06/11/1997
Action: Staff Letter - #26959

Global Id: T0608501837
Action Type: RESPONSE
Date: 08/20/1997
Action: Soil and Water Investigation Workplan

Global Id: T0608501837
Action Type: RESPONSE
Date: 05/10/1999
Action: Other Report / Document

Global Id: T0608501837
Action Type: ENFORCEMENT
Date: 03/30/2000
Action: Closure/No Further Action Letter

Global Id: T0608501837
Action Type: RESPONSE
Date: 06/21/1999
Action: Other Report / Document

Global Id: T0608501837
Action Type: Other
Date: 01/01/1993
Action: Leak Reported

Global Id: T0608501837
Action Type: REMEDIATION
Date: 02/08/1994
Action: Excavation

LUST:
Global Id: T0608501837
Status: Open - Case Begin Date
Status Date: 01/01/1993

Global Id: T0608501837
Status: Open - Site Assessment
Status Date: 02/01/1994

Global Id: T0608501837
Status: Open - Site Assessment
Status Date: 02/08/1994

Global Id: T0608501837
Status: Open - Verification Monitoring
Status Date: 05/12/1999

Global Id: T0608501837
Status: Completed - Case Closed
Status Date: 03/30/2000

Name: SJSU-INDUSTRIAL STUDIES
Address: 404 E SAN FERNANDO ST

DRAFT

SJSU-INDUSTRIAL STUDIES (Continued) **S103881016**

City,State,Zip:	SAN JOSE, CA 95192
Lead Agency:	SANTA CLARA COUNTY LOP
Case Type:	LUST Cleanup Site
Geo Track:	http://geotracker.waterboards.ca.gov/profile_report.asp?global_id=T0608502071
Global Id:	T0608502071
Latitude:	37.3383706
Longitude:	-121.8806637
Status:	Completed - Case Closed
Status Date:	04/10/2000
Case Worker:	UST
RB Case Number:	Not reported
Local Agency:	SANTA CLARA COUNTY LOP
File Location:	All Files are on GeoTracker or in the Local Agency Database
Local Case Number:	Not reported
Potential Media Affect:	Other Groundwater (uses other than drinking water)
Potential Contaminants of Concern:	Gasoline
Site History:	Not reported

LUST:

Global Id:	T0608502071
Contact Type:	Regional Board Caseworker
Contact Name:	Regional Water Board
Organization Name:	SAN FRANCISCO BAY RWQCB (REGION 2)
Address:	1515 CLAY ST SUITE 1400
City:	OAKLAND
Email:	Not reported
Phone Number:	Not reported

Global Id:	T0608502071
Contact Type:	Local Agency Caseworker
Contact Name:	UST CASE WORKER
Organization Name:	SANTA CLARA COUNTY LOP
Address:	1555 Berger Drive, Suite 300
City:	SAN JOSE
Email:	Not reported
Phone Number:	4089183400

LUST:

Global Id:	T0608502071
Action Type:	ENFORCEMENT
Date:	02/28/1997
Action:	Notice of Responsibility - #39880

Global Id:	T0608502071
Action Type:	RESPONSE
Date:	06/21/1999
Action:	Other Report / Document

Global Id:	T0608502071
Action Type:	RESPONSE
Date:	02/01/1999
Action:	Other Report / Document

Global Id:	T0608502071
Action Type:	RESPONSE
Date:	10/31/1997
Action:	Soil and Water Investigation Report

DRAFT

SJSU-INDUSTRIAL STUDIES (Continued) **S103881016**

Global Id: T0608502071
Action Type: RESPONSE
Date: 05/10/1999
Action: Other Report / Document

Global Id: T0608502071
Action Type: ENFORCEMENT
Date: 05/10/1999
Action: Staff Letter - #26973

Global Id: T0608502071
Action Type: ENFORCEMENT
Date: 12/23/1998
Action: Staff Letter - #26970

Global Id: T0608502071
Action Type: ENFORCEMENT
Date: 08/04/1997
Action: Staff Letter - #26967

Global Id: T0608502071
Action Type: ENFORCEMENT
Date: 04/10/2000
Action: Closure/No Further Action Letter

Global Id: T0608502071
Action Type: Other
Date: 01/01/1993
Action: Leak Reported

Global Id: T0608502071
Action Type: REMEDIATION
Date: 02/08/1994
Action: Excavation

LUST:
Global Id: T0608502071
Status: Open - Case Begin Date
Status Date: 01/01/1993

Global Id: T0608502071
Status: Open - Site Assessment
Status Date: 02/08/1994

Global Id: T0608502071
Status: Completed - Case Closed
Status Date: 04/10/2000

LUST REG 2:
Region: 2
Facility Id: Not reported
Facility Status: Case Closed
Case Number: 07S1E08K02f
How Discovered: Not reported
Leak Cause: Not reported

DRAFT

SJSU-INDUSTRIAL STUDIES (Continued) **S103881016**

Leak Source: Not reported
Date Leak Confirmed: Not reported
Oversight Program: LUST
Prelim. Site Assesment Wokplan Submitted: Not reported
Preliminary Site Assesment Began: 2/1/1994
Pollution Characterization Began: 2/8/1994
Pollution Remediation Plan Submitted: Not reported
Date Remediation Action Underway: Not reported
Date Post Remedial Action Monitoring Began: 5/12/1999

Region: 2
Facility Id: Not reported
Facility Status: Case Closed
Case Number: 07S1E08K03f
How Discovered: Not reported
Leak Cause: Not reported
Leak Source: Not reported
Date Leak Confirmed: Not reported
Oversight Program: LUST
Prelim. Site Assesment Wokplan Submitted: Not reported
Preliminary Site Assesment Began: 2/8/1994
Pollution Characterization Began: 2/8/1994
Pollution Remediation Plan Submitted: Not reported
Date Remediation Action Underway: Not reported
Date Post Remedial Action Monitoring Began: Not reported

LUST SANTA CLARA:
Name: SJSU-CORPORATE YARD
Address: 404 E SAN FERNANDO ST
City,State,Zip: SAN JOSE, CA
Region: SANTA CLARA
SCVWD ID: 07S1E08K02F
Date Closed: 03/30/2000
EDR Link ID: 07S1E08K02F

Name: SJSU-INDUSTRIAL STUDIES
Address: 404 E SAN FERNANDO ST
City,State,Zip: SAN JOSE, CA
Region: SANTA CLARA
SCVWD ID: 07S1E08K03F
Date Closed: 04/10/2000
EDR Link ID: 07S1E08K03F

HIST LUST SANTA CLARA:
Name: SJSU-Corporate Yard
Address: 404 E San Fernando St
City: San Jose
Region: SANTA CLARA
Region Code: 2
SCVWD ID: 07S1E08K02
Oversite Agency: SCVWD
Date Listed: 1994-06-02 00:00:00
Closed Date: 2000-03-30 00:00:00

Name: SJSU-Industrial Studies
Address: 404 E San Fernando St

DRAFT

SJSU-INDUSTRIAL STUDIES (Continued) **S103881016**

City: San Jose
Region: SANTA CLARA
Region Code: 2
SCVWD ID: 07S1E08K03
Oversite Agency: SCVWD
Date Listed: 1994-06-02 00:00:00
Closed Date: 2000-04-10 00:00:00

CORTESE:

Name:	SJSU-CORPORATE YARD
Address:	404 E SAN FERNANDO ST
City,State,Zip:	SAN JOSE, CA 95192
Region:	CORTESE
Envirostor Id:	Not reported
Global ID:	T0608501837
Site/Facility Type:	LUST CLEANUP SITE
Cleanup Status:	COMPLETED - CASE CLOSED
Status Date:	Not reported
Site Code:	Not reported
Latitude:	Not reported
Longitude:	Not reported
Owner:	Not reported
Enf Type:	Not reported
Swat R:	Not reported
Flag:	active
Order No:	Not reported
Waste Discharge System No:	Not reported
Effective Date:	Not reported
Region 2:	Not reported
WID Id:	Not reported
Solid Waste Id No:	Not reported
Waste Management Uit Name:	Not reported
File Name:	Active Open

Name:	SJSU-INDUSTRIAL STUDIES
Address:	404 E SAN FERNANDO ST
City,State,Zip:	SAN JOSE, CA 95192
Region:	CORTESE
Envirostor Id:	Not reported
Global ID:	T0608502071
Site/Facility Type:	LUST CLEANUP SITE
Cleanup Status:	COMPLETED - CASE CLOSED
Status Date:	Not reported
Site Code:	Not reported
Latitude:	Not reported
Longitude:	Not reported
Owner:	Not reported
Enf Type:	Not reported
Swat R:	Not reported
Flag:	active
Order No:	Not reported
Waste Discharge System No:	Not reported
Effective Date:	Not reported
Region 2:	Not reported
WID Id:	Not reported
Solid Waste Id No:	Not reported
Waste Management Uit Name:	Not reported

DRAFT

SJSU-INDUSTRIAL STUDIES (Continued) **S103881016**

File Name: Active Open

CERS:
Name: SJSU-INDUSTRIAL STUDIES
Address: 404 E SAN FERNANDO ST
City,State,Zip: SAN JOSE, CA 95192
Site ID: 223308
CERS ID: T0608502071
CERS Description: Leaking Underground Storage Tank Cleanup Site

Affiliation:
Affiliation Type Desc: Local Agency Caseworker
Entity Name: UST CASE WORKER - SANTA CLARA COUNTY LOP
Entity Title: Not reported
Affiliation Address: 1555 Berger Drive, Suite 300
Affiliation City: SAN JOSE
Affiliation State: CA
Affiliation Country: Not reported
Affiliation Zip: Not reported
Affiliation Phone: 4089183400

Affiliation Type Desc: Regional Board Caseworker
Entity Name: Regional Water Board - SAN FRANCISCO BAY RWQCB (REGION 2)
Entity Title: Not reported
Affiliation Address: 1515 CLAY ST SUITE 1400
Affiliation City: OAKLAND
Affiliation State: CA
Affiliation Country: Not reported
Affiliation Zip: Not reported
Affiliation Phone: Not reported

Name: SJSU-CORPORATE YARD
Address: 404 E SAN FERNANDO ST
City,State,Zip: SAN JOSE, CA 95192
Site ID: 226987
CERS ID: T0608501837
CERS Description: Leaking Underground Storage Tank Cleanup Site

Affiliation:
Affiliation Type Desc: Regional Board Caseworker
Entity Name: Regional Water Board - SAN FRANCISCO BAY RWQCB (REGION 2)
Entity Title: Not reported
Affiliation Address: 1515 CLAY ST SUITE 1400
Affiliation City: OAKLAND
Affiliation State: CA
Affiliation Country: Not reported
Affiliation Zip: Not reported
Affiliation Phone: Not reported

Affiliation Type Desc: Local Agency Caseworker
Entity Name: UST CASE WORKER - SANTA CLARA COUNTY LOP
Entity Title: Not reported
Affiliation Address: 1555 Berger Drive, Suite 300
Affiliation City: SAN JOSE
Affiliation State: CA
Affiliation Country: Not reported
Affiliation Zip: Not reported

DRAFT

SJSU-INDUSTRIAL STUDIES (Continued) **S103881016**

Affiliation Phone: 4089183400

AF159 **SJSU CORPORATE YARD** **CA HIST CORTESE** **S102437635**
North **404 SAN FERNANDO** **N/A**
1/4-1/2 **SAN JOSE, CA 95192**
0.499 mi.
2635 ft. **Site 2 of 2 in cluster AF**

Relative: **Lower**
Actual: **89 ft.**

HIST CORTESE:

edr_fname:	SJSU INDUSTRIAL STUDIES
edr_fadd1:	404 SAN FERNANDO
City,State,Zip:	SAN JOSE, CA 95192
Region:	CORTESE
Facility County Code:	43
Reg By:	LTNKA
Reg Id:	43-2256

edr_fname:	SJSU CORPORATE YARD
edr_fadd1:	404 SAN FERNANDO
City,State,Zip:	SAN JOSE, CA 95192
Region:	CORTESE
Facility County Code:	43
Reg By:	LTNKA
Reg Id:	43-1994

---

160 **HORACE MANN ELEMENTARY SCHOOL SITE** **CA ENVIROSTOR** **S118756962**
North **55 NORTH SEVENTH STREET** **CA SCH** **N/A**
1/2-1 **SAN JOSE, CA 95112**
0.625 mi.
3300 ft.

Relative: **Lower**
Actual: **84 ft.**

ENVIROSTOR:

Name:	HORACE MANN ELEMENTARY SCHOOL SITE
Address:	55 NORTH SEVENTH STREET
City,State,Zip:	SAN JOSE, CA 95112
Facility ID:	43820007
Status:	No Action Required
Status Date:	02/28/2002
Site Code:	204093
Site Type:	School Investigation
Site Type Detailed:	School
Acres:	2.8
NPL:	NO
Regulatory Agencies:	SMBRP
Lead Agency:	SMBRP
Program Manager:	Not reported
Supervisor:	Mark Malinowski
Division Branch:	Northern California Schools & Santa Susana
Assembly:	27
Senate:	15
Special Program:	Not reported
Restricted Use:	NO
Site Mgmt Req:	NONE SPECIFIED
Funding:	School District
Latitude:	37.3393

DRAFT

HORACE MANN ELEMENTARY SCHOOL SITE (Continued) **S118756962**

Longitude: -121.8851
APN: NONE SPECIFIED
Past Use: * EDUCATIONAL SERVICES
Potential COC: NONE SPECIFIED No Contaminants found
Confirmed COC: NONE SPECIFIED
Potential Description: NMA
Alias Name: HORACE MANN ELEMENTARY SCHOOL SITE
Alias Type: Alternate Name
Alias Name: SAN JOSE USD
Alias Type: Alternate Name
Alias Name: SAN JOSE USD-HORACE MANN ELEM
Alias Type: Alternate Name
Alias Name: 204093
Alias Type: Project Code (Site Code)
Alias Name: 43820007
Alias Type: Envirostor ID Number

Completed Info:
Completed Area Name: PROJECT WIDE
Completed Sub Area Name: Not reported
Completed Document Type: Phase 1
Completed Date: 02/28/2002
Comments: Phase 1 - Pursuant to an agreement between the Department of Toxic Substances Control (DTSC) and the California Department of Education, DTSC's Site Mitigation Program completed a review of a Phase 1 Environmental Assessment and has made a "No Action" determination for this Site.

Completed Area Name: PROJECT WIDE
Completed Sub Area Name: Not reported
Completed Document Type: Cost Recovery Closeout Memo
Completed Date: 10/28/2002
Comments: Not reported

Completed Area Name: PROJECT WIDE
Completed Sub Area Name: Not reported
Completed Document Type: Site Inspections/Visit (Non LUR)
Completed Date: 02/15/2002
Comments: Not reported

Future Area Name: Not reported
Future Sub Area Name: Not reported
Future Document Type: Not reported
Future Due Date: Not reported
Schedule Area Name: Not reported
Schedule Sub Area Name: Not reported
Schedule Document Type: Not reported
Schedule Due Date: Not reported
Schedule Revised Date: Not reported

SCH:

Name: HORACE MANN ELEMENTARY SCHOOL SITE
Address: 55 NORTH SEVENTH STREET
City,State,Zip: SAN JOSE, CA 95112
Facility ID: 43820007
Site Type: School Investigation

DRAFT

HORACE MANN ELEMENTARY SCHOOL SITE (Continued) **S118756962**

Site Type Detail:	School
Site Mgmt. Req.:	NONE SPECIFIED
Acres:	2.8
National Priorities List:	NO
Cleanup Oversight Agencies:	SMBRP
Lead Agency:	SMBRP
Lead Agency Description:	DTSC - Site Cleanup Program
Project Manager:	Not reported
Supervisor:	Mark Malinowski
Division Branch:	Northern California Schools & Santa Susana
Site Code:	204093
Assembly:	27
Senate:	15
Special Program Status:	Not reported
Status:	No Action Required
Status Date:	02/28/2002
Restricted Use:	NO
Funding:	School District
Latitude:	37.3393
Longitude:	-121.8851
APN:	NONE SPECIFIED
Past Use:	* EDUCATIONAL SERVICES
Potential COC:	NONE SPECIFIED, No Contaminants found
Confirmed COC:	NONE SPECIFIED
Potential Description:	NMA
Alias Name:	HORACE MANN ELEMENTARY SCHOOL SITE
Alias Type:	Alternate Name
Alias Name:	SAN JOSE USD
Alias Type:	Alternate Name
Alias Name:	SAN JOSE USD-HORACE MANN ELEM
Alias Type:	Alternate Name
Alias Name:	204093
Alias Type:	Project Code (Site Code)
Alias Name:	43820007
Alias Type:	Envirostor ID Number

Completed Info:

Completed Area Name:	PROJECT WIDE
Completed Sub Area Name:	Not reported
Completed Document Type:	Phase 1
Completed Date:	02/28/2002
Comments:	Phase 1 - Pursuant to an agreement between the Department of Toxic Substances Control (DTSC) and the California Department of Education, DTSC's Site Mitigation Program completed a review of a Phase 1 Environmental Assessment and has made a "No Action" determination for this Site.

Completed Area Name:	PROJECT WIDE
Completed Sub Area Name:	Not reported
Completed Document Type:	Cost Recovery Closeout Memo
Completed Date:	10/28/2002
Comments:	Not reported

Completed Area Name:	PROJECT WIDE
Completed Sub Area Name:	Not reported
Completed Document Type:	Site Inspections/Visit (Non LUR)
Completed Date:	02/15/2002
Comments:	Not reported

DRAFT

HORACE MANN ELEMENTARY SCHOOL SITE (Continued) **S118756962**

Future Area Name:	Not reported
Future Sub Area Name:	Not reported
Future Document Type:	Not reported
Future Due Date:	Not reported
Schedule Area Name:	Not reported
Schedule Sub Area Name:	Not reported
Schedule Document Type:	Not reported
Schedule Due Date:	Not reported
Schedule Revised Date:	Not reported

161
WSW
1/2-1
0.633 mi.
3342 ft.

RIVER PARK DEVEL LINCOLN PROPERTIES
333 SAN CARLOS ST W
SAN JOSE, CA 95126

CA ENVIROSTOR **S101542345**
CA CPS-SLIC **N/A**
CA CHMIRS
CA CERS

Relative:
Lower

Actual:
90 ft.

ENVIROSTOR:

Name:	RIVER PARK DEVELOPMENT, LINCOLN PROPERTY
Address:	333 WEST SAN CARLOS STREET
City,State,Zip:	SAN JOSE, CA 95110
Facility ID:	43150003
Status:	Refer: RWQCB
Status Date:	07/15/1998
Site Code:	Not reported
Site Type:	Evaluation
Site Type Detailed:	Evaluation
Acres:	0.5
NPL:	NO
Regulatory Agencies:	RWQCB 2 - San Francisco Bay
Lead Agency:	RWQCB 2 - San Francisco Bay
Program Manager:	Not reported
Supervisor:	Referred - Not Assigned
Division Branch:	Cleanup Berkeley
Assembly:	27
Senate:	15
Special Program:	Not reported
Restricted Use:	NO
Site Mgmt Req:	NONE SPECIFIED
Funding:	Responsible Party
Latitude:	37.32870
Longitude:	-121.8941
APN:	259-43-072
Past Use:	ENGINE TESTING/REPAIR, LAUNDRY SERVICES, RESIDENTIAL AREA
Potential COC:	Tetrachloroethylene (PCE
Confirmed COC:	Tetrachloroethylene (PCE
Potential Description:	OTH, SOIL
Alias Name:	RED STAR LAUNDRY
Alias Type:	Alternate Name
Alias Name:	259-43-072
Alias Type:	APN
Alias Name:	CAD981676430
Alias Type:	EPA Identification Number
Alias Name:	43150003
Alias Type:	Envirostor ID Number

Completed Info:

Completed Area Name:	PROJECT WIDE
Completed Sub Area Name:	Not reported

DRAFT

RIVER PARK DEVEL LINCOLN PROPERTIES (Continued) **S101542345**

Completed Document Type: * Discovery
Completed Date: 08/09/1989
Comments: Facility Identified: EPA Federal Investigation Team (FIT) Screening Site Inspection (SSI). EPA completed SSI and recommend Listing Site Inspection (LSI).

Future Area Name: Not reported
Future Sub Area Name: Not reported
Future Document Type: Not reported
Future Due Date: Not reported
Schedule Area Name: Not reported
Schedule Sub Area Name: Not reported
Schedule Document Type: Not reported
Schedule Due Date: Not reported
Schedule Revised Date: Not reported

SLIC REG 2:
Region: 2
Facility ID: 43S0161
Facility Status: Preliminary site assessment workplan submitted
Date Closed: Not reported
Local Case #: Not reported
How Discovered: Tank Closure
Leak Cause: UNK
Leak Source: UNK
Date Confirmed: Not reported
Date Prelim Site Assmnt Workplan Submitted: 5/22/1995
Date Preliminary Site Assessment Began: Not reported
Date Pollution Characterization Began: Not reported
Date Remediation Plan Submitted: Not reported
Date Remedial Action Underway: Not reported
Date Post Remedial Action Monitoring Began: Not reported

CPS-SLIC:
Name: RIVER PARK DEVEL LINCOLN PROPERTIES
Address: 333 SAN CARLOS ST W
City,State,Zip: SAN JOSE, CA 95126
Region: STATE
Facility Status: **Completed - Case Closed**
Status Date: 05/23/2017
Global Id: T0608591617
Lead Agency: SAN FRANCISCO BAY RWQCB (REGION 2)
Lead Agency Case Number: Not reported
Latitude: 37.328803
Longitude: -121.893063
Case Type: Cleanup Program Site
Case Worker: UUU
Local Agency: Not reported
RB Case Number: 43S0161
File Location: Not reported
Potential Media Affected: Other Groundwater (uses other than drinking water)
Potential Contaminants of Concern: * Solvents
Site History: Not reported

Click here to access the California GeoTracker records for this facility:

DRAFT

RIVER PARK DEVEL LINCOLN PROPERTIES (Continued) **S101542345**

CHMIRS:

Name:	Not reported
Address:	333 WEST SAN CARLOS
City,State,Zip:	SAN JOSE, CA
OES Incident Number:	4-3798
OES notification:	07/05/2014
OES Date:	Not reported
OES Time:	Not reported
Date Completed:	**Not reported**
Property Use:	Not reported
Agency Id Number:	Not reported
Agency Incident Number:	Not reported
Time Notified:	Not reported
Time Completed:	Not reported
Surrounding Area:	Not reported
Estimated Temperature:	Not reported
Property Management:	Not reported
More Than Two Substances Involved?:	Not reported
Resp Agncy Personel # Of Decontaminated:	Not reported
Responding Agency Personel # Of Injuries:	Not reported
Responding Agency Personel # Of Fatalities:	Not reported
Others Number Of Decontaminated:	Not reported
Others Number Of Injuries:	Not reported
Others Number Of Fatalities:	Not reported
Vehicle Make/year:	Not reported
Vehicle License Number:	Not reported
Vehicle State:	Not reported
Vehicle Id Number:	Not reported
CA DOT PUC/ICC Number:	Not reported
Company Name:	Not reported
Reporting Officer Name/ID:	Not reported
Report Date:	Not reported
Facility Telephone:	Not reported
Waterway Involved:	Yes
Waterway:	Guadalupe River
Spill Site:	Merchant/Business
Cleanup By:	No
Containment:	Not reported
What Happened:	Not reported
Type:	Not reported
Measure:	Not reported
Other:	Not reported
Type:	SEWAGE
Measure:	Gal(s)
Other:	Not reported
Date/Time:	1444
Year:	2014
Agency:	City of San Jose
Incident Date:	7/5/2014
Admin Agency:	Not reported
Amount:	Not reported
Contained:	Yes
Site Type:	Guadalupe River
E Date:	Not reported
Substance:	Sewage
Quantity Released:	600
Unknown:	Not reported

DRAFT

RIVER PARK DEVEL LINCOLN PROPERTIES (Continued) **S101542345**

Substance #2:	Not reported
Substance #3:	Not reported
Evacuations:	Not reported
Number of Injuries:	Not reported
Number of Fatalities:	Not reported
#1 Pipeline:	No
#2 Pipeline:	No
#3 Pipeline:	No
#1 Vessel >= 300 Tons:	No
#2 Vessel >= 300 Tons:	No
#3 Vessel >= 300 Tons:	No
Evacs:	No
Injuries:	Blockage
Fatals:	No
Comments:	Not reported
Description:	RP states blockage in the city main caused a release out a manhole. Cleanup is in progress. RP states that approximately 5 gallons entered the Guadalupe River.

CERS:

Name:	RIVER PARK DEVEL LINCOLN PROPERTIES
Address:	333 SAN CARLOS ST W
City,State,Zip:	SAN JOSE, CA 95126
Site ID:	422609
CERS ID:	T0608591617
CERS Description:	Cleanup Program Site

Affiliation:

Affiliation Type Desc:	Regional Board Caseworker
Entity Name:	Regional Water Board - SAN FRANCISCO BAY RWQCB (REGION 2)
Entity Title:	Not reported
Affiliation Address:	1515 CLAY ST SUITE 1400
Affiliation City:	OAKLAND
Affiliation State:	CA
Affiliation Country:	Not reported
Affiliation Zip:	Not reported
Affiliation Phone:	Not reported

162
SSE
1/2-1
0.652 mi.
3443 ft.

3RD STREET RESIDENTIAL DEVELOPMENT
1010 SOUTH 3RD STREET
SAN JOSE, CA 95112

CA ENVIROSTOR **S110121724**
CA VCP **N/A**
CA NPDES
CA CIWQS

Relative: Higher

Actual: 107 ft.

ENVIROSTOR:

Name:	3RD STREET DEVELOPMENT
Address:	1010 SOUTH 3RD STREET
City,State,Zip:	SAN JOSE, CA 95112
Facility ID:	60001210
Status:	Certified
Status Date:	05/07/2014
Site Code:	201865
Site Type:	Voluntary Cleanup
Site Type Detailed:	Voluntary Cleanup
Acres:	0.71
NPL:	NO

DRAFT

3RD STREET RESIDENTIAL DEVELOPMENT (Continued) **S110121724**

Regulatory Agencies: SMBRP
Lead Agency: SMBRP
Program Manager: Henry Chui
Supervisor: Mark Piros
Division Branch: Cleanup Berkeley
Assembly: 27
Senate: 15
Special Program: Not reported
Restricted Use: NO
Site Mgmt Req: NONE SPECIFIED
Funding: Responsible Party
Latitude: 37.32266
Longitude: -121.8766
APN: 47215027
Past Use: DRY CLEANING, MANUFACTURING - OTHER, PAINT/DEPAINT FACILITY, RETAIL - SERVICE STATION, RETAIL - VEHICLES
Potential COC: Asbestos Containing Materials (ACM Lead Barium and compounds Vanadium and compounds
Confirmed COC: Barium and compounds Vanadium and compounds 40001-NO 30013-NO
Potential Description: SOIL
Alias Name: 47215027
Alias Type: APN
Alias Name: 201865
Alias Type: Project Code (Site Code)
Alias Name: 60001210
Alias Type: Envirostor ID Number

Completed Info:
Completed Area Name: PROJECT WIDE
Completed Sub Area Name: Not reported
Completed Document Type: CEQA - Notice of Exemption
Completed Date: 03/29/2012
Comments: Not reported

Completed Area Name: PROJECT WIDE
Completed Sub Area Name: Not reported
Completed Document Type: Certification
Completed Date: 01/21/2014
Comments: DTSC certified that the removal actions have been completed in accordance with the approved Final Removal Action Workplan. The cleanup goals have been achieved for unrestricted use of the Site.

Completed Area Name: PROJECT WIDE
Completed Sub Area Name: Not reported
Completed Document Type: Letter - Demand
Completed Date: 01/25/2012
Comments: Demand letter #1

Completed Area Name: PROJECT WIDE
Completed Sub Area Name: Not reported
Completed Document Type: Letter - Demand
Completed Date: 02/17/2012
Comments: Demand letter #2.

Completed Area Name: PROJECT WIDE
Completed Sub Area Name: Not reported
Completed Document Type: Amendment - Order/Agreement
Completed Date: 01/03/2012

DRAFT

3RD STREET RESIDENTIAL DEVELOPMENT (Continued) **S110121724**

Comments: Not reported

Completed Area Name: PROJECT WIDE
Completed Sub Area Name: Not reported
Completed Document Type: Standard Voluntary Agreement
Completed Date: 07/11/2013
Comments: Not reported

Completed Area Name: PROJECT WIDE
Completed Sub Area Name: Not reported
Completed Document Type: Annual Oversight Cost Estimate
Completed Date: 09/04/2012
Comments: Not reported

Completed Area Name: PROJECT WIDE
Completed Sub Area Name: Not reported
Completed Document Type: Annual Oversight Cost Estimate
Completed Date: 09/19/2013
Comments: Not reported

Completed Area Name: PROJECT WIDE
Completed Sub Area Name: Not reported
Completed Document Type: Site Characterization Workplan
Completed Date: 03/30/2010
Comments: Not reported

Completed Area Name: PROJECT WIDE
Completed Sub Area Name: Not reported
Completed Document Type: Site Characterization Report
Completed Date: 01/31/2012
Comments: DTSC has approved the Supplemental Subsurface Investigation Report for the 3rd Street Development site. TPH and metals were detected in soil above unrestircted use and that would require a removal action workplan.

Completed Area Name: PROJECT WIDE
Completed Sub Area Name: Not reported
Completed Document Type: Removal Action Workplan
Completed Date: 03/29/2012
Comments: Not reported

Completed Area Name: PROJECT WIDE
Completed Sub Area Name: Not reported
Completed Document Type: Community Profile
Completed Date: 03/06/2012
Comments: DTSC has prepared the Community Profile which describes the community surrounding the site. The report includes the summary of the community survey, the demographics, repository location, and a brief history of the site.

Completed Area Name: PROJECT WIDE
Completed Sub Area Name: Not reported
Completed Document Type: Removal Action Completion Report
Completed Date: 01/17/2014
Comments: The Final Report of Soil Excavation and Removal documents the removal activities that were performed at the Site to removed petroleum-hydrocarbon contaminated soil and groundwater for disposal

DRAFT

3RD STREET RESIDENTIAL DEVELOPMENT (Continued) **S110121724**

and off-site treatment.

Completed Area Name: PROJECT WIDE
Completed Sub Area Name: Not reported
Completed Document Type: Fact Sheets
Completed Date: 02/21/2012
Comments: DTSC mailed out the fact sheet to announce the start of the public comment period for the Draft Removal Action Plan. The public comment period is scheduled from February 24 through March 26, 2012.

Completed Area Name: PROJECT WIDE
Completed Sub Area Name: Not reported
Completed Document Type: Public Notice
Completed Date: 02/21/2012
Comments: DTSC placed a public notice in the newspaper to announce the start of the public comment period for the Draft Removal Action Plan. The public comment period is scheduled from February 24 through March 26, 2012.

Completed Area Name: PROJECT WIDE
Completed Sub Area Name: Not reported
Completed Document Type: Work Notice
Completed Date: 07/31/2013
Comments: Not reported

Completed Area Name: PROJECT WIDE
Completed Sub Area Name: Not reported
Completed Document Type: Fieldwork
Completed Date: 10/21/2013
Comments: The removal activities has been completed and were successful in meeting the cleanup goals established pusuant to the approved RAW.

Completed Area Name: PROJECT WIDE
Completed Sub Area Name: Not reported
Completed Document Type: Voluntary Cleanup Agreement Termination Notification
Completed Date: 07/11/2013
Comments: Not reported

Completed Area Name: PROJECT WIDE
Completed Sub Area Name: Not reported
Completed Document Type: Letter - Demand
Completed Date: 03/17/2011
Comments: Letter #1

Completed Area Name: PROJECT WIDE
Completed Sub Area Name: Not reported
Completed Document Type: Standard Voluntary Agreement
Completed Date: 03/10/2010
Comments: Global Premier Development, Incorporated signed a voluntary cleanup agreement. It requires the submittal of sampling and analysis workplan to complete the characterization of the site, a site characterization report with a risk evaluation to determine if further characterization or any required remediation is needed.

Completed Area Name: PROJECT WIDE
Completed Sub Area Name: Not reported
Completed Document Type: Letter - Demand

DRAFT

3RD STREET RESIDENTIAL DEVELOPMENT (Continued) **S110121724**

Completed Date: 04/28/2011
Comments: Letter #2

Completed Area Name: PROJECT WIDE
Completed Sub Area Name: Not reported
Completed Document Type: Letter - Demand
Completed Date: 05/24/2011
Comments: Letter #3

Future Area Name: Not reported
Future Sub Area Name: Not reported
Future Document Type: Not reported
Future Due Date: Not reported
Schedule Area Name: Not reported
Schedule Sub Area Name: Not reported
Schedule Document Type: Not reported
Schedule Due Date: Not reported
Schedule Revised Date: Not reported

VCP:
Name: 3RD STREET DEVELOPMENT
Address: 1010 SOUTH 3RD STREET
City,State,Zip: SAN JOSE, CA 95112
Facility ID: 60001210
Site Type: Voluntary Cleanup
Site Type Detail: Voluntary Cleanup
Site Mgmt. Req.: NONE SPECIFIED
Acres: 0.71
National Priorities List: NO
Cleanup Oversight Agencies: SMBRP
Lead Agency: SMBRP
Lead Agency Description: DTSC - Site Cleanup Program
Project Manager: Henry Chui
Supervisor: Mark Piros
Division Branch: Cleanup Berkeley
Site Code: 201865
Assembly: 27
Senate: 15
Special Programs Code: Not reported
Status: Certified
Status Date: 05/07/2014
Restricted Use: NO
Funding: Responsible Party
Lat/Long: 37.32266 / -121.8766
APN: 47215027
Past Use: DRY CLEANING, MANUFACTURING - OTHER, PAINT/DEPAINT FACILITY, RETAIL - SERVICE STATION, RETAIL - VEHICLES
Potential COC: 40001, 30013, 30067, 30587
Confirmed COC: 30067,30587,40001-NO,30013-NO
Potential Description: SOIL
Alias Name: 47215027
Alias Type: APN
Alias Name: 201865
Alias Type: Project Code (Site Code)
Alias Name: 60001210
Alias Type: Envirostor ID Number

DRAFT

3RD STREET RESIDENTIAL DEVELOPMENT (Continued) **S110121724**

Completed Info:

Completed Area Name:	PROJECT WIDE
Completed Sub Area Name:	Not reported
Completed Document Type:	CEQA - Notice of Exemption
Completed Date:	03/29/2012
Comments:	Not reported

Completed Area Name:	PROJECT WIDE
Completed Sub Area Name:	Not reported
Completed Document Type:	Certification
Completed Date:	01/21/2014
Comments:	DTSC certified that the removal actions have been completed in accordance with the approved Final Removal Action Workplan. The cleanup goals have been achieved for unrestricted use of the Site.

Completed Area Name:	PROJECT WIDE
Completed Sub Area Name:	Not reported
Completed Document Type:	Letter - Demand
Completed Date:	01/25/2012
Comments:	Demand letter #1

Completed Area Name:	PROJECT WIDE
Completed Sub Area Name:	Not reported
Completed Document Type:	Letter - Demand
Completed Date:	02/17/2012
Comments:	Demand letter #2.

Completed Area Name:	PROJECT WIDE
Completed Sub Area Name:	Not reported
Completed Document Type:	Amendment - Order/Agreement
Completed Date:	01/03/2012
Comments:	Not reported

Completed Area Name:	PROJECT WIDE
Completed Sub Area Name:	Not reported
Completed Document Type:	Standard Voluntary Agreement
Completed Date:	07/11/2013
Comments:	Not reported

Completed Area Name:	PROJECT WIDE
Completed Sub Area Name:	Not reported
Completed Document Type:	Annual Oversight Cost Estimate
Completed Date:	09/04/2012
Comments:	Not reported

Completed Area Name:	PROJECT WIDE
Completed Sub Area Name:	Not reported
Completed Document Type:	Annual Oversight Cost Estimate
Completed Date:	09/19/2013
Comments:	Not reported

Completed Area Name:	PROJECT WIDE
Completed Sub Area Name:	Not reported
Completed Document Type:	Site Characterization Workplan
Completed Date:	03/30/2010
Comments:	Not reported

DRAFT

3RD STREET RESIDENTIAL DEVELOPMENT (Continued) **S110121724**

Completed Area Name: PROJECT WIDE
Completed Sub Area Name: Not reported
Completed Document Type: Site Characterization Report
Completed Date: 01/31/2012
Comments: DTSC has approved the Supplemental Subsurface Investigation Report for the 3rd Street Development site. TPH and metals were detected in soil above unrestircted use and that would require a removal action workplan.

Completed Area Name: PROJECT WIDE
Completed Sub Area Name: Not reported
Completed Document Type: Removal Action Workplan
Completed Date: 03/29/2012
Comments: Not reported

Completed Area Name: PROJECT WIDE
Completed Sub Area Name: Not reported
Completed Document Type: Community Profile
Completed Date: 03/06/2012
Comments: DTSC has prepared the Community Profile which describes the community surrounding the site. The report includes the summary of the community survey, the demographics, repository location, and a brief history of the site.

Completed Area Name: PROJECT WIDE
Completed Sub Area Name: Not reported
Completed Document Type: Removal Action Completion Report
Completed Date: 01/17/2014
Comments: The Final Report of Soil Excavation and Removal documents the removal activities that were performed at the Site to removed petroleum-hydrocarbon contaminated soil and groundwater for disposal and off-site treatment.

Completed Area Name: PROJECT WIDE
Completed Sub Area Name: Not reported
Completed Document Type: Fact Sheets
Completed Date: 02/21/2012
Comments: DTSC mailed out the fact sheet to announce the start of the public comment period for the Draft Removal Action Plan. The public comment period is scheduled from February 24 through March 26, 2012.

Completed Area Name: PROJECT WIDE
Completed Sub Area Name: Not reported
Completed Document Type: Public Notice
Completed Date: 02/21/2012
Comments: DTSC placed a public notice in the newspaper to announce the start of the public comment period for the Draft Removal Action Plan. The public comment period is scheduled from February 24 through March 26, 2012.

Completed Area Name: PROJECT WIDE
Completed Sub Area Name: Not reported
Completed Document Type: Work Notice
Completed Date: 07/31/2013
Comments: Not reported

Completed Area Name: PROJECT WIDE

DRAFT

3RD STREET RESIDENTIAL DEVELOPMENT (Continued) **S110121724**

Completed Sub Area Name: Not reported
Completed Document Type: Fieldwork
Completed Date: 10/21/2013
Comments: The removal activities has been completed and were successful in meeting the cleanup goals established pusuant to the approved RAW.

Completed Area Name: PROJECT WIDE
Completed Sub Area Name: Not reported
Completed Document Type: Voluntary Cleanup Agreement Termination Notification
Completed Date: 07/11/2013
Comments: Not reported

Completed Area Name: PROJECT WIDE
Completed Sub Area Name: Not reported
Completed Document Type: Letter - Demand
Completed Date: 03/17/2011
Comments: Letter #1

Completed Area Name: PROJECT WIDE
Completed Sub Area Name: Not reported
Completed Document Type: Standard Voluntary Agreement
Completed Date: 03/10/2010
Comments: Global Premier Development, Incorporated signed a voluntary cleanup agreement. It requires the submittal of sampling and analysis workplan to complete the characterization of the site, a site characterization report with a risk evaluation to determine if further characterization or any required remediation is needed.

Completed Area Name: PROJECT WIDE
Completed Sub Area Name: Not reported
Completed Document Type: Letter - Demand
Completed Date: 04/28/2011
Comments: Letter #2

Completed Area Name: PROJECT WIDE
Completed Sub Area Name: Not reported
Completed Document Type: Letter - Demand
Completed Date: 05/24/2011
Comments: Letter #3

Future Area Name: Not reported
Future Sub Area Name: Not reported
Future Document Type: Not reported
Future Due Date: Not reported
Schedule Area Name: Not reported
Schedule Sub Area Name: Not reported
Schedule Document Type: Not reported
Schedule Due Date: Not reported
Schedule Revised Date: Not reported

NPDES:
Name: 3RD STREET RESIDENTIAL DEVELOPMENT
Address: 1010 SOUTH 3RD STREET
City,State,Zip: SAN JOSE, CA 95112
Facility Status: Not reported
NPDES Number: Not reported
Region: Not reported

DRAFT

3RD STREET RESIDENTIAL DEVELOPMENT (Continued) **S110121724**

Agency Number:	Not reported
Regulatory Measure ID:	Not reported
Place ID:	Not reported
Order Number:	Not reported
WDID:	2 43C367583
Regulatory Measure Type:	Construction
Program Type:	Not reported
Adoption Date Of Regulatory Measure:	Not reported
Effective Date Of Regulatory Measure:	Not reported
Termination Date Of Regulatory Measure:	Not reported
Expiration Date Of Regulatory Measure:	Not reported
Discharge Address:	Not reported
Discharge Name:	Not reported
Discharge City:	Not reported
Discharge State:	Not reported
Discharge Zip:	Not reported
Status:	Terminated
Status Date:	01/13/2017
Operator Name:	Pacific West Communities Inc
Operator Address:	430 E State St Ste 100
Operator City:	Eagle
Operator State:	Idaho
Operator Zip:	83616

NPDES as of 03/2018:

NPDES Number:	Not reported
Status:	Not reported
Agency Number:	Not reported
Region:	2
Regulatory Measure ID:	440857
Order Number:	Not reported
Regulatory Measure Type:	Construction
Place ID:	Not reported
WDID:	2 43C367583
Program Type:	Not reported
Adoption Date Of Regulatory Measure:	Not reported
Effective Date Of Regulatory Measure:	Not reported
Expiration Date Of Regulatory Measure:	Not reported
Termination Date Of Regulatory Measure:	01/13/2017
Discharge Name:	Not reported
Discharge Address:	Not reported
Discharge City:	Not reported
Discharge State:	Not reported
Discharge Zip:	Not reported
Received Date:	08/28/2013
Processed Date:	09/03/2013
Status:	Terminated
Status Date:	01/13/2017
Place Size:	1
Place Size Unit:	Acres
Contact:	Paul Nuytten
Contact Title:	Not reported
Contact Phone:	408-549-1302
Contact Phone Ext:	Not reported
Contact Email:	paul@sbibuilders.com
Operator Name:	Pacific West Communities Inc
Operator Address:	430 E State St Ste 100
Operator City:	Eagle

DRAFT

3RD STREET RESIDENTIAL DEVELOPMENT (Continued) **S110121724**

Operator State:	Idaho
Operator Zip:	83616
Operator Contact:	Caleb Roope
Operator Contact Title:	Not reported
Operator Contact Phone:	208-908-4873
Operator Contact Phone Ext:	Not reported
Operator Contact Email:	dons@tpchousing.com
Operator Type:	Private Business
Developer:	Pacific West Communities Inc
Developer Address:	430 E State St Ste 100
Developer City:	Eagle
Developer State:	Idaho
Developer Zip:	83616
Developer Contact:	Caleb Roope
Developer Contact Title:	Not reported
Constype Linear Utility Ind:	N
Emergency Phone:	Not reported
Emergency Phone Ext:	Not reported
Constype Above Ground Ind:	N
Constype Below Ground Ind:	N
Constype Cable Line Ind:	N
Constype Comm Line Ind:	N
Constype Commertial Ind:	N
Constype Electrical Line Ind:	N
Constype Gas Line Ind:	N
Constype Industrial Ind:	N
Constype Other Description:	Not reported
Constype Other Ind:	N
Constype Recons Ind:	N
Constype Residential Ind:	N
Constype Transport Ind:	N
Constype Utility Description:	Not reported
Constype Utility Ind:	N
Constype Water Sewer Ind:	N
Dir Discharge Uswater Ind:	N
Receiving Water Name:	creek
Certifier:	Caleb Roope
Certifier Title:	Not reported
Certification Date:	28-AUG-13
Primary Sic:	Not reported
Secondary Sic:	Not reported
Tertiary Sic:	Not reported
NPDES Number:	CAS000002
Status:	Terminated
Agency Number:	0
Region:	2
Regulatory Measure ID:	440857
Order Number:	2009-0009-DWQ
Regulatory Measure Type:	Enrollee
Place ID:	Not reported
WDID:	2 43C367583
Program Type:	Construction
Adoption Date Of Regulatory Measure:	Not reported
Effective Date Of Regulatory Measure:	09/03/2013
Expiration Date Of Regulatory Measure:	Not reported
Termination Date Of Regulatory Measure:	01/13/2017

DRAFT

3RD STREET RESIDENTIAL DEVELOPMENT (Continued) **S110121724**

Discharge Name:	Pacific West Communities Inc
Discharge Address:	430 E State St Ste 100
Discharge City:	Eagle
Discharge State:	Idaho
Discharge Zip:	83616
Received Date:	Not reported
Processed Date:	Not reported
Status:	Not reported
Status Date:	Not reported
Place Size:	Not reported
Place Size Unit:	Not reported
Contact:	Not reported
Contact Title:	Not reported
Contact Phone:	Not reported
Contact Phone Ext:	Not reported
Contact Email:	Not reported
Operator Name:	Not reported
Operator Address:	Not reported
Operator City:	Not reported
Operator State:	Not reported
Operator Zip:	Not reported
Operator Contact:	Not reported
Operator Contact Title:	Not reported
Operator Contact Phone:	Not reported
Operator Contact Phone Ext:	Not reported
Operator Contact Email:	Not reported
Operator Type:	Not reported
Developer:	Not reported
Developer Address:	Not reported
Developer City:	Not reported
Developer State:	Not reported
Developer Zip:	Not reported
Developer Contact:	Not reported
Developer Contact Title:	Not reported
Constype Linear Utility Ind:	Not reported
Emergency Phone:	Not reported
Emergency Phone Ext:	Not reported
Constype Above Ground Ind:	Not reported
Constype Below Ground Ind:	Not reported
Constype Cable Line Ind:	Not reported
Constype Comm Line Ind:	Not reported
Constype Commertial Ind:	Not reported
Constype Electrical Line Ind:	Not reported
Constype Gas Line Ind:	Not reported
Constype Industrial Ind:	Not reported
Constype Other Description:	Not reported
Constype Other Ind:	Not reported
Constype Recons Ind:	Not reported
Constype Residential Ind:	Not reported
Constype Transport Ind:	Not reported
Constype Utility Description:	Not reported
Constype Utility Ind:	Not reported
Constype Water Sewer Ind:	Not reported
Dir Discharge Uswater Ind:	Not reported
Receiving Water Name:	Not reported
Certifier:	Not reported
Certifier Title:	Not reported

DRAFT

3RD STREET RESIDENTIAL DEVELOPMENT (Continued) **S110121724**

Certification Date: Not reported
Primary Sic: Not reported
Secondary Sic: Not reported
Tertiary Sic: Not reported

CIWQS:
Name: 3RD STREET RESIDENTIAL DEVELOPMENT
Address: 1010 SOUTH 3RD STREET
City,State,Zip: SAN JOSE, CA 95112
Agency: Pacific West Communities Inc
Agency Address: 430 E State St Ste 100, Eagle, ID 83616
Place/Project Type: Construction
SIC/NAICS: Not reported
Region: 2
Program: CONSTW
Regulatory Measure Status: Terminated
Regulatory Measure Type: Storm water construction
Order Number: 2009-0009-DWQ
WDID: 2 43C367583
NPDES Number: CAS000002
Adoption Date: Not reported
Effective Date: 09/03/2013
Termination Date: 01/13/2017
Expiration/Review Date: Not reported
Design Flow: Not reported
Major/Minor: Not reported
Complexity: Not reported
TTWQ: Not reported
Enforcement Actions within 5 years: 0
Violations within 5 years: 0
Latitude: 37.2331
Longitude: -121.877088

163
North
1/2-1
0.662 mi.
3496 ft.

Relative:
Lower

Actual:
86 ft.

SEVEN ELEVEN #17496E
452 E SANTA CLARA ST
SAN JOSE, CA 95112

CA CERS HAZ WASTE **1000282134**
CA SWEEPS UST **N/A**
CA HIST UST
CA CERS TANKS
CA CUPA Listings
CA EMI
CA HIST CORTESE
CA Notify 65
CA CERS

CERS HAZ WASTE:
Name: 7-ELEVEN INC #17496
Address: 452 E SANTA CLARA ST
City,State,Zip: SAN JOSE, CA 95112
Site ID: 87864
CERS ID: 10165819
CERS Description: Hazardous Waste Generator

SWEEPS UST:
Name: SEVEN ELEVEN #17496E
Address: 452 E SANTA CLARA ST
City: SAN JOSE
Status: Active

DRAFT

SEVEN ELEVEN #17496E (Continued) **1000282134**

Comp Number: 403207
Number: 9
Board Of Equalization: Not reported
Referral Date: 09-30-92
Action Date: 09-08-92
Created Date: 02-29-88
Owner Tank Id: Not reported
SWRCB Tank Id: 43-060-403207-000001
Tank Status: A
Capacity: 10000
Active Date: Not reported
Tank Use: M.V. FUEL
STG: P
Content: REG UNLEADED
Number Of Tanks: 2

Name: SEVEN ELEVEN #17496E
Address: 452 E SANTA CLARA ST
City: SAN JOSE
Status: Active
Comp Number: 403207
Number: 9
Board Of Equalization: Not reported
Referral Date: 09-30-92
Action Date: 09-08-92
Created Date: 02-29-88
Owner Tank Id: Not reported
SWRCB Tank Id: 43-060-403207-000002
Tank Status: A
Capacity: 10000
Active Date: Not reported
Tank Use: M.V. FUEL
STG: P
Content: REG UNLEADED
Number Of Tanks: Not reported

HIST UST:
Name: 7-ELEVEN FOOD STORE 2222-17496
Address: 452 E SANTA CLARA ST
City,State,Zip: SAN JOSE, CA 95112
File Number: Not reported
URL: Not reported
Region: STATE
Facility ID: 00000012431
Facility Type: Gas Station
Other Type: Not reported
Contact Name: MOHAMMED TAVAKKOLY
Telephone: 4082650533
Owner Name: THE SOUTHLAND CORPORATION
Owner Address: 5820 STONERIDGE MALL ROAD, SUI
Owner City,St,Zip: PLEASANTON, CA 94566
Total Tanks: 0002

Tank Num: 001
Container Num: 17496-1
Year Installed: 1975
Tank Capacity: 00010000

DRAFT

SEVEN ELEVEN #17496E (Continued) **1000282134**

Tank Used for: PRODUCT
Type of Fuel: REGULAR
Container Construction Thickness: Not reported
Leak Detection: Visual, Stock Inventor

Tank Num: 002
Container Num: 17496-2
Year Installed: 1975
Tank Capacity: 00010000
Tank Used for: PRODUCT
Type of Fuel: UNLEADED
Container Construction Thickness: Not reported
Leak Detection: Visual, Stock Inventor

CERS TANKS:
Name: 7-ELEVEN INC #17496
Address: 452 E SANTA CLARA ST
City,State,Zip: SAN JOSE, CA 95112
Site ID: 87864
CERS ID: 10165819
CERS Description: Underground Storage Tank

CUPA SANTA CLARA:
Name: 7-ELEVEN INC #17496
Address: 452 E SANTA CLARA ST
City,State,Zip: SAN JOSE, CA 95112
Region: SANTA CLARA
PE#: 2205
Program Description: GENERATES 100 KG YR TO <5 TONS/YR
Program Identifier: DEH PERMIT-HAZ WASTE GENERATOR PROGRAM
Latitude: 37.340687
Longitude: -121.880812
Record ID: PR0374866
Facility ID: FA0209539

Name: 7-ELEVEN INC #17496
Address: 452 E SANTA CLARA ST
City,State,Zip: SAN JOSE, CA 95112
Region: SANTA CLARA
PE#: BP01
Program Description: HMBP FACILITY, 1-3 CHEMICALS
Program Identifier: DEH PERMIT-HAZ MAT BUSINESS PLAN PROGRAM
Latitude: 37.340687
Longitude: -121.880812
Record ID: PR0397748
Facility ID: FA0209539

Name: 7-ELEVEN INC #17496
Address: 452 E SANTA CLARA ST
City,State,Zip: SAN JOSE, CA 95112
Region: SANTA CLARA
PE#: 2399
Program Description: UNDERGROUND STORAGE TANK PROGRAM RECORD
Program Identifier: Not reported
Latitude: 37.340687
Longitude: -121.880812

DRAFT

SEVEN ELEVEN #17496E (Continued) **1000282134**

Record ID: PR0397867
Facility ID: FA0209539

EMI:
Name: SOUTHLAND CORPORATION
Address: 452 E SANTA CLARA ST
City,State,Zip: SAN JOSE, CA 95112
Year: 1995
County Code: 43
Air Basin: SF
Facility ID: 8349
Air District Name: BA
SIC Code: 4953
Air District Name: BAY AREA AQMD
Community Health Air Pollution Info System: Not reported
Consolidated Emission Reporting Rule: Not reported
Total Organic Hydrocarbon Gases Tons/Yr: 2
Reactive Organic Gases Tons/Yr: 0
Carbon Monoxide Emissions Tons/Yr: 0
NOX - Oxides of Nitrogen Tons/Yr: 0
SOX - Oxides of Sulphur Tons/Yr: 0
Particulate Matter Tons/Yr: 0
Part. Matter 10 Micrometers and Smllr Tons/Yr: 0

HIST CORTESE:
edr_fname: 7 ELEVEN
edr_fadd1: 452 SANTA CLARA
City,State,Zip: SAN JOSE, CA 95112
Region: CORTESE
Facility County Code: 43
Reg By: LTNKA
Reg Id: 43-0005

NOTIFY 65:
Name: 7-ELEVEN STORE #17496
Address: 452 EAST SANTA CLARA
City,State,Zip: SAN JOSE, CA 93212
Date Reported: Not reported
Staff Initials: Not reported
Board File Number: Not reported
Facility Type: Not reported
Discharge Date: Not reported
Issue Date: Not reported
Incident Description: Not reported
Global ID: Not reported
Status: Not reported

CERS:
Name: 7-ELEVEN INC #17496
Address: 452 E SANTA CLARA ST
City,State,Zip: SAN JOSE, CA 95112
Site ID: 87864
CERS ID: 10165819
CERS Description: Chemical Storage Facilities

DRAFT

SEVEN ELEVEN #17496E (Continued) **1000282134**

Violations:

Site ID: 87864
Site Name: 7-Eleven INC #17496
Violation Date: 01-14-2016
Citation: 22 CCR 12 66262.40(a) - California Code of Regulations, Title 22, Chapter 12, Section(s) 66262.40(a)
Violation Description: Failure to maintain uniform hazardous waste manifest, consolidated manifest, or bills of lading copies for three years.
Violation Notes: Returned to compliance on 01/15/2016. Copies of the past three years of manifests (005784227FLE 2013; 007613819FLE 2014; 007647623FLE, 008698709FLE 2015) were not available for review. Obtain copies of the manifests and ensure at least three years worth of manifests are able to be reviewed on-stie.
Violation Division: Santa Clara County Environmental Health
Violation Program: HW
Violation Source: CERS

Site ID: 87864
Site Name: 7-Eleven INC #17496
Violation Date: 01-22-2014
Citation: HSC 6.75 25299.30-25299.34 - California Health and Safety Code, Chapter 6.75, Section(s) 25299.30-25299.34
Violation Description: Failure to submit and maintain complete and current Certification of Financial Responsibility or other mechanism of financial assurance.
Violation Notes: Returned to compliance on 03/12/2014. Certificate of Financial Responsibility (CFR) uses insurance as a mechanism and states it is valid through 12-18-13. Submit a current CFR to the department and maintain a current copy of the insurance on-site at all times.
Violation Division: Santa Clara County Environmental Health
Violation Program: UST
Violation Source: CERS

Site ID: 87864
Site Name: 7-Eleven INC #17496
Violation Date: 01-14-2016
Citation: 23 CCR 16 2636(f) - California Code of Regulations, Title 23, Chapter 16, Section(s) 2636(f)
Violation Description: Failure to continuously monitor the interstitial space of the tank, piping and/or sumps sump such that the leak detection activates an audible/visual alarm when a leak is detected.
Violation Notes: Returned to compliance on 01/14/2016. The Supreme annular senor did not function properly during testing. The sensor was repaired and functioned as required. No further corrective actions required.
Violation Division: Santa Clara County Environmental Health
Violation Program: UST
Violation Source: CERS

Site ID: 87864
Site Name: 7-Eleven INC #17496
Violation Date: 01-21-2015
Citation: 23 CCR 16 2632, 2634, 2636, 2666 - California Code of Regulations, Title 23, Chapter 16, Section(s) 2632, 2634, 2636, 2666

DRAFT

SEVEN ELEVEN #17496E (Continued) **1000282134**

Violation Description: Failure of the leak detection equipment to be properly programmed or properly operated.
Violation Notes: Returned to compliance on 01/14/2016. THE L2 AND L4 ANNULAR SPACE ALARMS COULD NOT BE CLEARED FROM THE VEEDER-ROOT MONITORING PANEL AFTER THE ANNUAL SENSOR TESTING WAS COMPLETED. TROUBLESHOOT THE CAUSE OF THE PROBLEM AND REPORT TO HMCD. NOTE THAT A PERMIT FROM HMCD IS REQUIRED IF THE MONITORING PANEL NEEDS TO BE REPLACED OR IF A COLD-START IS NEEDED.
Violation Division: Santa Clara County Environmental Health
Violation Program: UST
Violation Source: CERS

Site ID: 87864
Site Name: 7-Eleven INC #17496
Violation Date: 01-22-2014
Citation: HSC 6.67 Multiple - California Health and Safety Code, Chapter 6.67, Section(s) Multiple
Violation Description: Haz Waste Generator Program - Administration/Documentation - General
Violation Notes: Returned to compliance on 03/12/2014. Facility failed to provide a written response to an inspection performed on 1-23-2013.
Violation Division: Santa Clara County Environmental Health
Violation Program: HW
Violation Source: CERS

Site ID: 87864
Site Name: 7-Eleven INC #17496
Violation Date: 01-14-2016
Citation: HSC 6.95 25508.2 - California Health and Safety Code, Chapter 6.95, Section(s) 25508.2
Violation Description: Failure to annually review and electronically certify that the business plan is complete, accurate, and up-to-date.
Violation Notes: Returned to compliance on 01/14/2016. Facility submitted the annual certification one month beyond the 12 month limit (12/16/2014- 1/11/2016). Ensure the HMBP is certified each year by the end of the month in which it was submitted. No further corrective actions required.
Violation Division: Santa Clara County Environmental Health
Violation Program: HMRRP
Violation Source: CERS

Site ID: 87864
Site Name: 7-Eleven INC #17496
Violation Date: 01-22-2014
Citation: 23 CCR 16 2641(a) - California Code of Regulations, Title 23, Chapter 16, Section(s) 2641(a)
Violation Description: Failure of sensor to be located in the proper position/location.
Violation Notes: Returned to compliance on 03/12/2014. Test boots remain on the product piping of both tanks in the STP sumps (87 and 91). Shrader valves are open and angled between one and two'oclock .Valves must be oriented downward between 3 and 9 o'clock or the test boot must be pulled back.
Violation Division: Santa Clara County Environmental Health
Violation Program: UST
Violation Source: CERS

Site ID: 87864

DRAFT

SEVEN ELEVEN #17496E (Continued) **1000282134**

Site Name: 7-Eleven INC #17496
Violation Date: 01-14-2016
Citation: 23 CCR 16 2638 - California Code of Regulations, Title 23, Chapter 16, Section(s) 2638
Violation Description: Failure to test leak detection equipment as required every 12 months (VPH, sensor, LLD, ATG, etc.) and/or submit monitoring system certification to the CUPA within 30 days of completion of the test
Violation Notes: Returned to compliance on 01/14/2016. The 2015 Monitoring System Certification report was not received by our office. Ensure the report is submitted directly to our office or uploaded to CERS within 30 days. A copy of the report was obtained during the inspection. No further corrective actions required.
Violation Division: Santa Clara County Environmental Health
Violation Program: UST
Violation Source: CERS

Site ID: 87864
Site Name: 7-Eleven INC #17496
Violation Date: 01-12-2018
Citation: 23 CCR 16 2715(e) - California Code of Regulations, Title 23, Chapter 16, Section(s) 2715(e)
Violation Description: Failure to maintain a copy of the designated operator monthly inspections for the last 12 months on-site or off-site at a readily available location, if approved by the UPA.
Violation Notes: Returned to compliance on 02/12/2018. DUSTO Monthly reports for the following dates were only showing the alarm history header, and were missing complete system alarm history on the print outs: -5/26/17 -6/29/17 -7/21/17 -8/25/7 -10/17/17 -11/15/17 Ensure that DUSTO records include a print out of the Veeder root alarm history and are attached to each DUSTO monthly report.
Violation Division: Santa Clara County Environmental Health
Violation Program: UST
Violation Source: CERS

Site ID: 87864
Site Name: 7-Eleven INC #17496
Violation Date: 01-12-2018
Citation: HSC 6.7 25284(a)(3)(A)&(B) - California Health and Safety Code, Chapter 6.7, Section(s) 25284(a)(3)(A)&(B)
Violation Description: Failure to implement or maintain a written agreement between the UST owner and operator.
Violation Notes: Returned to compliance on 02/12/2018. The UST Owner Operator Agreement submitted to CERS is inaccurate. Ensure that the name of the tank owner and tank operator listed on the agreement matches name of tank owner and tank operator submitted to the CERS facility information page and the UST facility tank operating permit application. Revise owner operator agreement and resubmit to CERS within 30 days.
Violation Division: Santa Clara County Environmental Health
Violation Program: UST
Violation Source: CERS

Site ID: 87864
Site Name: 7-Eleven INC #17496
Violation Date: 01-12-2018
Citation: HSC 6.75 25299.30-25299.34 - California Health and Safety Code,

DRAFT

SEVEN ELEVEN #17496E (Continued) **1000282134**

Chapter 6.75, Section(s) 25299.30-25299.34
Violation Description: Failure to submit and maintain complete and current Certification of Financial Responsibility or other mechanism of financial assurance.
Violation Notes: Returned to compliance on 02/12/2018. The Certification of Financial Responsibility provided on the 10/16/17 CERS submittal shows that liability insurance coverage expired. Provide an updated insurance policy, Certification of Financial Responsibility and submit to CERS within 30 days.
Violation Division: Santa Clara County Environmental Health
Violation Program: UST
Violation Source: CERS

Site ID: 87864
Site Name: 7-Eleven INC #17496
Violation Date: 01-22-2014
Citation: 22 CCR 12 66262.40(c) - California Code of Regulations, Title 22, Chapter 12, Section(s) 66262.40(c)
Violation Description: Failure to determine if the waste generated is a hazardous waste and to maintain analysis results for three years.
Violation Notes: Returned to compliance on 03/27/2014. Facility ships solids contaminated with gasoline off on a hazardous waste manifests as a state hazardous waste. Provide to the county within 30 days testing or other evidence demonstrating that the waste is not a federal RCRA hazardous waste.
Violation Division: Santa Clara County Environmental Health
Violation Program: HW
Violation Source: CERS

Site ID: 87864
Site Name: 7-Eleven INC #17496
Violation Date: 01-12-2018
Citation: HSC 6.7 25284, 25286 - California Health and Safety Code, Chapter 6.7, Section(s) 25284, 25286
Violation Description: Failure to submit a complete and accurate application for a permit to operate a UST, or for renewal of the permit.
Violation Notes: Returned to compliance on 02/12/2018. The UST facility operating permit application submitted to CERS is inaccurate. 7-Eleven Inc. is listed as the UST operator while the CERS facility information page lists "RICH & PERSIDES TATOM - RTJ 4711 INC." as the UST operator. Revise the UST facility operating permit application and resubmit to CERS within 30 days.
Violation Division: Santa Clara County Environmental Health
Violation Program: UST
Violation Source: CERS

Evaluation:
Eval General Type: Compliance Evaluation Inspection
Eval Date: 01-13-2017
Violations Found: No
Eval Type: Routine done by local agency
Eval Notes: Automotive fueling and convenience store facility. Currently storing gasoline and liquid carbon dioxide in HMBP quantities. Also storing carbon dioxide gas and fuel contaminated debris in less than HMBP quantities. Training provided with the annual UST Designated Operator training. Logs kept in the compliance binder. CERS submittal on 1/9/2017 is accurate as observed.
Eval Division: Santa Clara County Environmental Health

DRAFT

SEVEN ELEVEN #17496E (Continued) **1000282134**

Eval Program:	HMRRP
Eval Source:	CERS
Eval General Type:	Compliance Evaluation Inspection
Eval Date:	01-12-2018
Violations Found:	Yes
Eval Type:	Routine done by local agency
Eval Notes:	On site with Ana Bui of HMCD to witness the annual monitoring system certification performed by Jarrod Cooke of Tanknology. Verified Mr. Cooke's ICC Certification, ICC-8155550 expires 4/5/19, Veeder Root Certification, B35255 expires 5/9/18, and VMI Certification, expires 2/23/19. 2 tanks: 87 and 91. Annular, STP, and under dispenser containment(UDC) sensors were tested in water and provided audible and visual alarms. STP and UDC sump sensors also provided positive shutdown. Sensor out and power out (fail safe) were tested and provided positive shutdown of all turbines. Overfill prevention is provided by flapper vales in the fill tubes. A 3 gph leak at 10 psi was simulated using the Tanknology LDT-5000 apparatus. The electronic line leak detectors were able to detect the simulated leak and shut down all turbines. Spill buckets for 87 and 91 are direct buried and were tested using Tanknology's vacuum apparatus with no loss. DUSTO monthly reports, DUSTO [Truncated]
Eval Division:	Santa Clara County Environmental Health
Eval Program:	UST
Eval Source:	CERS
Eval General Type:	Other/Unknown
Eval Date:	01-13-2017
Violations Found:	No
Eval Type:	Other, not routine, done by local agency
Eval Notes:	On site to witness the annual monitoring system certification and spill bucket test performed by Mr. Steve Willems (all certifications current) of Tanknology. The site's dispenser handles have been red-tagged by SCC Weights and Measures. Since the dispensers cannot be activated to verify positive shutdown, failsafe and the line leak detectors, the sensor testing will have to be done after the red tags have been properly removed by SCC Weights and Measures. Ensure sensor testing is performed by January 31, 2017 to remain in compliance with your testing schedule. Contact USTinspector@deh.sccgov.org to schedule the testing. The spill buckets are direct buried and were hydrostatically tested for one hour with no loss. Performed a limited inspection by reviewing DUSTO Monthly Reports, DUSTO Training records, testing reports and maintenance documentation. Tank and monitoring system information submitted to the California Environmental Reporting System (CERS) on [Truncated]
Eval Division:	Santa Clara County Environmental Health
Eval Program:	UST
Eval Source:	CERS
Eval General Type:	Compliance Evaluation Inspection
Eval Date:	01-14-2016
Violations Found:	Yes
Eval Type:	Routine done by local agency
Eval Notes:	Gas station and convenience store. Currently storing gasoline, carbon dioxide (liquid cryogenic and gas) and gas-contaminated water. CERS submittal on 1/11/2016 is accurate as observed. NOTE: Beginning January 1, 2015 all annual HBMP training must be documented and the

DRAFT

SEVEN ELEVEN #17496E (Continued) **1000282134**

	documents retained for 3 years. Contact me for more information. A sample training log attached with this report.
Eval Division:	Santa Clara County Environmental Health
Eval Program:	HMRRP
Eval Source:	CERS
Eval General Type:	Compliance Evaluation Inspection
Eval Date:	01-22-2014
Violations Found:	No
Eval Type:	Routine done by local agency
Eval Notes:	Not reported
Eval Division:	Santa Clara County Environmental Health
Eval Program:	HMRRP
Eval Source:	CERS
Eval General Type:	Other/Unknown
Eval Date:	01-27-2017
Violations Found:	No
Eval Type:	Other, not routine, done by local agency
Eval Notes:	Cold start after ISD module install was performed in September 2016. Hand off from install to testing company was missed. A full monitoring system certification occurred on January 19th, 2017 and no issues were observed. See report on that date for details. This report constitutes final approval for this project.
Eval Division:	Santa Clara County Environmental Health
Eval Program:	UST
Eval Source:	CERS
Eval General Type:	Other/Unknown
Eval Date:	12-17-2018
Violations Found:	No
Eval Type:	Other, not routine, done by local agency
Eval Notes:	I am on site at 452 E Santa Clara Street, San Jose, 7-Eleven INC #17496, for the 2018 UST Secondary Containment Testing. Rahul Patel, Cashier, 7-Eleven, is on site to provide access to facility and records. sbala4@yahoo.com Jarrod A. Cooke, UST Service Tech, Tanknology, is on site to conducte the Secondary Containment Testing. ICC # 8155550, expires 4/5/2019 Veedeer Root, B-35255, expires 4/17/2020 Tanknology (accelerated tester), 4/25/2019 Veeder-Root monitoring system status upon arrival, "All Functions Normal". 2 Steel USTs. both tested at 10 in. vacuum, Tank ID #17496-001, 87 Octane, holding at 60 minutes, OK Tank ID #17496-002, 91 Octanr, dropping at 60 minutes, OK 2 Flex double wall piping, Tank ID #17496-001, 87 Octane, dropping at 60 minutes, OK Tank ID #17496-002, 91 Octanr, holding at 60 minutes, OIK 2 STP Sumps, Tank ID #17496-001, 87 Octane, accelerated test holding at 30 minutes, Tank ID #17496-002, 91 Octanr, accelerated test [Truncated]
Eval Division:	Santa Clara County Environmental Health
Eval Program:	UST
Eval Source:	CERS
Eval General Type:	Compliance Evaluation Inspection
Eval Date:	01-21-2015
Violations Found:	Yes
Eval Type:	Routine done by local agency
Eval Notes:	TODAYG S ANNUAL UST MONITORING EQUIPMENT TESTING WAS PERFORMED BY UST SERVICE TECHNICIAN BRENT BOWEN OF TANKNOLOGY INC. MR. BOWEN HAS

DRAFT

SEVEN ELEVEN #17496E (Continued) **1000282134**

CURRENT ICC UST SERVICE TECHNICIAN CERTIFICATION (EXP. 07/03/2015), VEEDER-ROOT LEVEL 2/3 CERTIFICATION (EXP. 03/12/2015) AND VMI TLDT-5000 TESTER (EXP. 03/25/2015). THE FOLLOWING UST MONITORING EQUIPMENT WAS TESTED AND FUNCTIONED PROPERLY: TWO TANK ANNULAR SPACE SENSORS, TWO STP SUMP SENSORS AND TWO UDC SENSORS. THE TWO SPILL BUCKETS WERE HYDROSTATICALLY TESTED AND PASSED. SENSOR OUT AND POWER OUT PROVIDED POSITIVE TURBINE SHUTDOWN. THE TWO LINE LEAK DETECTORS WERE TESTED WITH A SIMULATED 3.0 G.P.H. LEAK AND PASSED. FLAPPER VALVES WERE OBSERVED IN THE DROP TUBES OF BOTH FUEL TANKS. * AT THE END OF THE INSPECTION THE VEEDER-ROOT TLS 350 MONITORING PANEL WAS CHECKED AND IT WAS FOUND TO STILL SHOW TWO ALARMS FOR L2 AND L4 ANNULAR SPACE SENSORS THAT HAD NOT CLEARED FROM THE PANEL SCREEN. THE UST SERVICE TECHNICIAN TROUBLESHOT THE SYSTEM [Truncated]

Eval Division: Santa Clara County Environmental Health
Eval Program: UST
Eval Source: CERS

Eval General Type: Compliance Evaluation Inspection
Eval Date: 01-22-2014
Violations Found: Yes
Eval Type: Routine done by local agency
Eval Notes: On site 1-22-14 accompanied by Greg Breshears to oversee annual UST monitoring system and spill bucket testing performed by Mr. Darren Sciume of Tanknology. Mr. Sciume holds valid ICC and Veeder-Root certifications. Site consists of two tanks (87 and 91). Monitoring panel is a Veeder-Root TLS 350 panel. Sumps, annular spaces, and UDCs are monitored by veeder-Root sensors. Sumps were dry upon arrival. TESTING: 87 and 91 sump sensors were tested with water and provided audible and visible alarms in addition to positive shutdown of the turbines. Annular space sensors (Veeder-Root 420) for the 2 tanks were tested in water and provided audible and visual alarms. UDC sensors (Veeder-Root 208) were tested in water and provided audible and visual alarms in addition to shutting off the turbines. Sensor out and power out (fail safe) provided positive shutdown of the turbines. Overfill protection is provided by flapper valves in the fill tube. Line Leak Detectors detected a 3 [Truncated]

Eval Division: Santa Clara County Environmental Health
Eval Program: UST
Eval Source: CERS

Eval General Type: Compliance Evaluation Inspection
Eval Date: 01-06-2021
Violations Found: No
Eval Type: Routine done by local agency
Eval Notes: On site to witness annual monitoring system certification with Michael Deatherage of Tanknology. Mr. Deatherage's certifications were verified and current. 2 tanks: 87 and 91 The following components were tested and functioned as required: - 2 tank annular sensors; audible and visual alarm - 2 STP sump sensors; positive shutdown was observed - 2 under dispenser containment sensors; positive shutdown was observed - sensor out and fail safe; positive shutdown was observed - 2 electronic line leak detectors; gross line fail was observed - 2 direct buried fill spill buckets were tested using Tanknology's vacuum testing apparatus; passed Reviewed site set up and alarm history DUSTO monthly reports, annual employee training, copies of testing reports and maintenance documentation were reviewed and current. Facility's last CERS submittal is dated 12/29/2020 Permit valid through Dec 31,

DRAFT

SEVEN ELEVEN #17496E (Continued) **1000282134**

2021 Submit a copy of the completed monitoring system certification [Truncated]
Eval Division: Santa Clara County Environmental Health
Eval Program: UST
Eval Source: CERS

Eval General Type: Compliance Evaluation Inspection
Eval Date: 01-14-2016
Violations Found: Yes
Eval Type: Routine done by local agency
Eval Notes: EPA ID# CAD981465230 active. Emergency actions and emergency equipment available and properly maintained. Observed inspection logs for waste drum.
Eval Division: Santa Clara County Environmental Health
Eval Program: HW
Eval Source: CERS

Eval General Type: Compliance Evaluation Inspection
Eval Date: 01-19-2017
Violations Found: No
Eval Type: Routine done by local agency
Eval Notes: On site to witness the annual monitoring system certification performed by Mr. Jesus Saldivar (all certifications current) of Tanknology. NOTE: The spill bucket testing and paperwork review were performed on 1/13/2017. See that inspection report for details. The annular, under dispenser containment (UDC) and sump sensors were tested in water and provided audible and visible alarms. The turbine sump and UDC sensors also provided positive shutdown of the turbines. Sensor out and power out (fail safe) triggered positive shutdown of all turbines. The electronic line leak detectors (ELLD) were tested and detected a simulated 3 gph leak at 10 PSI using the Tanknology LDT-5000 tester and provided turbine shutdown. Overfill protection is provided by flapper valves in the fill tubes. The emergency shut off (ESO) button was tested and shut down both turbines. email: sbala4@yahoo.com, Jamil.Hershewe@7-11.com Submit a copy of the Monitoring Certification and [Truncated]
Eval Division: Santa Clara County Environmental Health
Eval Program: UST
Eval Source: CERS

Eval General Type: Compliance Evaluation Inspection
Eval Date: 01-13-2017
Violations Found: No
Eval Type: Routine done by local agency
Eval Notes: Automotive fueling and convenience store facility. EPA ID# CAD981465230 is active. Reviewed manifests through 2014. Emergency posting and spill response equipment available and properly maintained. Currently accumulating one 55-gallon drum of fuel contaminated debris. Training provided with the annual UST Designated Operator training. Logs kept in the compliance binder.
Eval Division: Santa Clara County Environmental Health
Eval Program: HW
Eval Source: CERS

Eval General Type: Compliance Evaluation Inspection
Eval Date: 01-14-2016
Violations Found: Yes

DRAFT

SEVEN ELEVEN #17496E (Continued) **1000282134**

Eval Type: Routine done by local agency
Eval Notes: On-site to witness the annual monitoring system certification and spill bucket test performed by Mr. Jarrod Cooke (certifications current) of Tanknology. The annular, sump, and under dispenser containment (UDC) sensors were tested in water and provided audible and visible alarms except as noted above. The sump and UDC sensors also provided positive shutdown of the turbines. Sensor out and power out (fail safe) triggered positive shutdown of all turbines. The electronic line leak detectors (ELLD) were tested and detected a simulated 3 gph leak at 10 PSI and provided audible and visible alarms and turbine shutdown. Overfill protection is provided in all tanks by a flapper valve in the fill riser. The spill buckets are direct buried and passed a vacuum test at 30 inHg. The same issue noted in the 2015 inspection report with the L2 and L4 alarms not clearing occurred today. Maintenance records of another company troubleshooting the issue after the prior monitoring [Truncated]
Eval Division: Santa Clara County Environmental Health
Eval Program: UST
Eval Source: CERS

Eval General Type: Compliance Evaluation Inspection
Eval Date: 01-14-2020
Violations Found: No
Eval Type: Routine done by local agency
Eval Notes: On site to witness annual monitoring system certification with Clint Fuhrman of Tanknology. Mr. Fuhrman's certifications were verified and current. 2 tanks: 87 and 91 The following components were tested and functioned as required: - 2 tank annular sensors; audible and visual alarm - 2 STP sump sensors; positive shutdown was observed - 2 under dispenser containment sensors; positive shutdown was observed - sensor out and fail safe; positive shutdown was observed - 2 electronic line leak detectors; gross line fail was observed - 2 direct buried fill spill buckets were tested using Tanknology's vacuum testing apparatus; passed Reviewed site set up and alarm history DUSTO monthly reports, annual employee training, copies of testing reports and maintenance documentation were reviewed and current. Verified that all equipment tested today matches the CERS submittal dated 1/9/2020 Permit valid through Dec 31, 2021 Submit a copy of the completed monitoring [Truncated]
Eval Division: Santa Clara County Environmental Health
Eval Program: UST
Eval Source: CERS

Eval General Type: Compliance Evaluation Inspection
Eval Date: 01-15-2019
Violations Found: No
Eval Type: Routine done by local agency
Eval Notes: On site with Jesus Saldivar of Tanknology. Mr. Saldivar's certifications were verified and current. 2 tanks: 87 and 91 The following components were tested and functioned as required: - 2 tank annular sensors; audible and visual alarm - 2 STP sump sensors; positive shutdown was observed - 2 under dispenser containment sensors; positive shutdown was observed - sensor out and fail safe; positive shutdown was observed - 2 electronic line leak detectors; positive shutdown was observed - 2 direct buried fill spill buckets were hydrostatically tested for 60 mins with no loss - mechanical overfill valves are installed for each tank DUSTO monthly reports,

DRAFT

SEVEN ELEVEN #17496E (Continued) **1000282134**

annual employee training, copies of testing reports and maintenance documentation were reviewed and current. Verified that all equipment tested today matches the CERS submittal dated 1/9/19 Permit valid through Dec 31, 2021 Submit a copy of the completed monitoring system certification form and spill [Truncated]

Eval Division: Santa Clara County Environmental Health
Eval Program: UST
Eval Source: CERS

Eval General Type: Compliance Evaluation Inspection
Eval Date: 01-22-2014
Violations Found: Yes
Eval Type: Routine done by local agency
Eval Notes: Not reported
Eval Division: Santa Clara County Environmental Health
Eval Program: HW
Eval Source: CERS

Eval General Type: Other/Unknown
Eval Date: 12-02-2015
Violations Found: No
Eval Type: Other, not routine, done by local agency
Eval Notes: On-site to witness the underground storage tank system secondary containment (SB989) testing performed by Mr. Jarrod Cooke (certifications current) of Tanknology. Product piping is flexible pipe and the secondary was tested at 5 psi for one hour with no loss. The annular space of the tanks were tested at 10 inHg for one hour. The regular passed one hour with no loss. The Super test could not be completed due to time constraints. The piping sumps and under dispenser containment (UDC) were tested with a Tanknology VPLT accelerated test. The sumps passed a 30 minute test and the UDCs passed a 15 minute test. Contact our office at least two days prior to testing the Premium tank annular space. Submit a copy of the Secondary Containment Test report to our office within 30 days and keep a copy available for review for at least 3 years. Reports may be sent via email to USTinspector@deh.sccgov.org.
Eval Division: Santa Clara County Environmental Health
Eval Program: UST
Eval Source: CERS

Enforcement Action:
Site ID: 87864
Site Name: 7-Eleven INC #17496
Site Address: 452 E SANTA CLARA ST
Site City: SAN JOSE
Site Zip: 95112
Enf Action Date: 01-21-2015
Enf Action Type: Notice of Violation (Unified Program)
Enf Action Description: Notice of Violation Issued by the Inspector at the Time of Inspection
Enf Action Notes: Not reported
Enf Action Division: Santa Clara County Environmental Health
Enf Action Program: UST
Enf Action Source: CERS

Site ID: 87864
Site Name: 7-Eleven INC #17496
Site Address: 452 E SANTA CLARA ST

DRAFT

SEVEN ELEVEN #17496E (Continued) **1000282134**

Site City: SAN JOSE
Site Zip: 95112
Enf Action Date: 01-22-2014
Enf Action Type: Notice of Violation (Unified Program)
Enf Action Description: Notice of Violation Issued by the Inspector at the Time of Inspection
Enf Action Notes: Not reported
Enf Action Division: Santa Clara County Environmental Health
Enf Action Program: HW
Enf Action Source: CERS

Site ID: 87864
Site Name: 7-Eleven INC #17496
Site Address: 452 E SANTA CLARA ST
Site City: SAN JOSE
Site Zip: 95112
Enf Action Date: 01-22-2014
Enf Action Type: Notice of Violation (Unified Program)
Enf Action Description: Notice of Violation Issued by the Inspector at the Time of Inspection
Enf Action Notes: Not reported
Enf Action Division: Santa Clara County Environmental Health
Enf Action Program: UST
Enf Action Source: CERS

Coordinates:
Site ID: 87864
Facility Name: 7-Eleven INC #17496
Env Int Type Code: HWG
Program ID: 10165819
Coord Name: Not reported
Ref Point Type Desc: Center of a facility or station.
Latitude: 37.340550
Longitude: -121.880520

Affiliation:
Affiliation Type Desc: Identification Signer
Entity Name: STEPHEN BOYD
Entity Title: REGIONAL GASOLINE ENVIRONMENTAL COMPLIANCE MANAGER
Affiliation Address: Not reported
Affiliation City: Not reported
Affiliation State: Not reported
Affiliation Country: Not reported
Affiliation Zip: Not reported
Affiliation Phone: Not reported

Affiliation Type Desc: Parent Corporation
Entity Name: 7-ELEVEN INC.
Entity Title: Not reported
Affiliation Address: Not reported
Affiliation City: Not reported
Affiliation State: Not reported
Affiliation Country: Not reported
Affiliation Zip: Not reported
Affiliation Phone: Not reported

Affiliation Type Desc: UST Permit Applicant
Entity Name: STEPHEN BOYD

DRAFT

SEVEN ELEVEN #17496E (Continued) **1000282134**

Entity Title:	REGIONAL GASOLINE ENVIRONMENTAL COMPLIANCE MANAGER
Affiliation Address:	Not reported
Affiliation City:	Not reported
Affiliation State:	Not reported
Affiliation Country:	Not reported
Affiliation Zip:	Not reported
Affiliation Phone:	(714) 771-5484
Affiliation Type Desc:	Document Preparer
Entity Name:	Steve Skanderson, Stantec
Entity Title:	Not reported
Affiliation Address:	Not reported
Affiliation City:	Not reported
Affiliation State:	Not reported
Affiliation Country:	Not reported
Affiliation Zip:	Not reported
Affiliation Phone:	Not reported
Affiliation Type Desc:	Property Owner
Entity Name:	LUCY C PON
Entity Title:	Not reported
Affiliation Address:	179 GALEWOOD CIR
Affiliation City:	SAN FRANCISCO
Affiliation State:	CA
Affiliation Country:	United States
Affiliation Zip:	94131
Affiliation Phone:	(800) 828-0711
Affiliation Type Desc:	Environmental Contact
Entity Name:	ETHAN VALBURG
Entity Title:	Not reported
Affiliation Address:	PO BOX 711, ATTN: ENVIRONMENTAL DEPARTMENT
Affiliation City:	DALLAS
Affiliation State:	TX
Affiliation Country:	Not reported
Affiliation Zip:	75221
Affiliation Phone:	Not reported
Affiliation Type Desc:	Facility Mailing Address
Entity Name:	Mailing Address
Entity Title:	Not reported
Affiliation Address:	PO BOX 711, ATTN: ENVIRONMENTAL DEPARTMENT
Affiliation City:	DALLAS
Affiliation State:	TX
Affiliation Country:	Not reported
Affiliation Zip:	75221
Affiliation Phone:	Not reported
Affiliation Type Desc:	UST Tank Operator
Entity Name:	SASHI BALA
Entity Title:	Not reported
Affiliation Address:	PO BOX 711, ATTN: ENVIRONMENTAL DEPARTMENT
Affiliation City:	DALLAS
Affiliation State:	TX
Affiliation Country:	United States
Affiliation Zip:	75221
Affiliation Phone:	(800) 828-0711

DRAFT

SEVEN ELEVEN #17496E (Continued) **1000282134**

Affiliation Type Desc:	UST Tank Owner
Entity Name:	7-ELEVEN INC
Entity Title:	Not reported
Affiliation Address:	PO BOX 711, ATTN: ENVIRONMENTAL DEPARTMENT
Affiliation City:	DALLAS
Affiliation State:	TX
Affiliation Country:	United States
Affiliation Zip:	75221
Affiliation Phone:	(800) 828-0711

Affiliation Type Desc:	CUPA District
Entity Name:	Santa Clara County Environmental Health
Entity Title:	Not reported
Affiliation Address:	1555 Berger Drive, Suite 300
Affiliation City:	San Jose
Affiliation State:	CA
Affiliation Country:	Not reported
Affiliation Zip:	95112-2716
Affiliation Phone:	(408) 918-3400

Affiliation Type Desc:	Legal Owner
Entity Name:	7-ELEVEN INC
Entity Title:	Not reported
Affiliation Address:	PO BOX 711, ATTN: ENVIRONMENTAL DEPARTMENT
Affiliation City:	DALLAS
Affiliation State:	TX
Affiliation Country:	United States
Affiliation Zip:	75221
Affiliation Phone:	(800) 828-0711

Affiliation Type Desc:	Operator
Entity Name:	SASHI BALA
Entity Title:	Not reported
Affiliation Address:	Not reported
Affiliation City:	Not reported
Affiliation State:	Not reported
Affiliation Country:	Not reported
Affiliation Zip:	Not reported
Affiliation Phone:	(408) 298-0208

Affiliation Type Desc:	UST Property Owner Name
Entity Name:	LUCY C. PON
Entity Title:	Not reported
Affiliation Address:	179 GALEWOOD CIR.
Affiliation City:	SAN FRANCISCO
Affiliation State:	CA
Affiliation Country:	United States
Affiliation Zip:	94131
Affiliation Phone:	(800) 828-0711

DRAFT

164
WNW
1/2-1
0.822 mi.
4342 ft.

UNKNOWN
35 NORTH RIVER STREET
SAN JOSE, CA 93212

CA Notify 65 **S100178940**
N/A

Relative:
Lower

Actual:
80 ft.

NOTIFY 65:

Name:	UNKNOWN
Address:	35 NORTH RIVER STREET
City,State,Zip:	SAN JOSE, CA 93212
Date Reported:	Not reported
Staff Initials:	Not reported
Board File Number:	Not reported
Facility Type:	Not reported
Discharge Date:	Not reported
Issue Date:	Not reported
Incident Description:	Not reported
Global ID:	Not reported
Status:	Not reported

165
WSW
1/2-1
0.826 mi.
4359 ft.

STATE RADIATOR
331 GIFFORD AVE.
SAN JOSE, CA 95126

CA ENVIROSTOR **S103653353**
CA LUST **N/A**
CA Cortese
CA HIST CORTESE
CA HAZMAT
CA CERS

Relative:
Higher

Actual:
97 ft.

ENVIROSTOR:

Name:	STATE RADIATOR
Address:	331 GIFFORD AVE.
City,State,Zip:	SAN JOSE, CA 95126
Facility ID:	43750007
Status:	Refer: RWQCB
Status Date:	06/27/1995
Site Code:	Not reported
Site Type:	Evaluation
Site Type Detailed:	Evaluation
Acres:	1
NPL:	NO
Regulatory Agencies:	SMBRP, RWQCB 2 - San Francisco Bay
Lead Agency:	RWQCB 2 - San Francisco Bay
Program Manager:	Claude Jemison
Supervisor:	Karen Toth
Division Branch:	Cleanup Berkeley
Assembly:	27
Senate:	15
Special Program:	Not reported
Restricted Use:	NO
Site Mgmt Req:	NONE SPECIFIED
Funding:	Responsible Party
Latitude:	37.32574
Longitude:	-121.8967
APN:	264-20-089
Past Use:	NONE SPECIFIED
Potential COC:	* CONTAMINATED SOIL * UNSPECIFIED OIL CONTAINING WASTE * WASTE OIL & MIXED OIL Lead
Confirmed COC:	NONE SPECIFIED
Potential Description:	NONE SPECIFIED
Alias Name:	331 GIFFORD AVE.
Alias Type:	Alternate Name

DRAFT

STATE RADIATOR (Continued) **S103653353**

Alias Name: SANTA CLARA AUTO BODY
Alias Type: Alternate Name
Alias Name: YAK GRAPHIC
Alias Type: Alternate Name
Alias Name: 264-20-089
Alias Type: APN
Alias Name: 43750007
Alias Type: Envirostor ID Number

Completed Info:
Completed Area Name: PROJECT WIDE
Completed Sub Area Name: Not reported
Completed Document Type: Site Screening
Completed Date: 12/27/1991
Comments: Completed Site Screening. In January 1989, additional sampling was conducted at the site. Soil boring results detected total oil and grease (TOG) and total petroleum hydrocarbons as diesel (TPHd) in excess of 1000 ppm. Lead was detected at 938 ppm. In May 1989, two groundwater monitoring wells (MW-1 and MW-2) were installed at the property. Lead was detected in groundwater at a concentration of 0.181 ppm. In May 1989, contaminated soil was removed from the previous sampled area. Final soil sample results indicated only one sample contained TOG at 780 ppm and lead at 191 ppm. The sample that contained the TOG and lead was collected beneath the foundation of the building. The excavations were backfilled with clean, imported fill.

Completed Area Name: PROJECT WIDE
Completed Sub Area Name: Not reported
Completed Document Type: Site Screening
Completed Date: 12/18/2001
Comments: Site cleaned up under RWQCB Oversight

Future Area Name: Not reported
Future Sub Area Name: Not reported
Future Document Type: Not reported
Future Due Date: Not reported
Schedule Area Name: Not reported
Schedule Sub Area Name: Not reported
Schedule Document Type: Not reported
Schedule Due Date: Not reported
Schedule Revised Date: Not reported

LUST:
Name: STATE RADIATOR SJ REDEVEL
Address: 331 GIFFORD AVE
City,State,Zip: SAN JOSE, CA 95126
Lead Agency: SAN FRANCISCO BAY RWQCB (REGION 2)
Case Type: LUST Cleanup Site
Geo Track: http://geotracker.waterboards.ca.gov/profile_report.asp?global_id=T0608501373
Global Id: T0608501373
Latitude: 37.326128
Longitude: -121.895805
Status: Completed - Case Closed
Status Date: 06/27/1995
Case Worker: UUU
RB Case Number: 43-1398

DRAFT

STATE RADIATOR (Continued) **S103653353**

Local Agency: SANTA CLARA COUNTY LOP
File Location: Not reported
Local Case Number: Not reported
Potential Media Affect: Other Groundwater (uses other than drinking water)
Potential Contaminants of Concern: Waste Oil / Motor / Hydraulic / Lubricating
Site History: Not reported

LUST:
Global Id: T0608501373
Contact Type: Regional Board Caseworker
Contact Name: Regional Water Board
Organization Name: SAN FRANCISCO BAY RWQCB (REGION 2)
Address: 1515 CLAY ST SUITE 1400
City: OAKLAND
Email: Not reported
Phone Number: Not reported

Global Id: T0608501373
Contact Type: Local Agency Caseworker
Contact Name: UST CASE WORKER
Organization Name: SANTA CLARA COUNTY LOP
Address: 1555 Berger Drive, Suite 300
City: SAN JOSE
Email: Not reported
Phone Number: 4089183400

LUST:
Global Id: T0608501373
Action Type: RESPONSE
Date: 07/19/1990
Action: Other Report / Document

Global Id: T0608501373
Action Type: ENFORCEMENT
Date: 06/27/1995
Action: Closure/No Further Action Letter

Global Id: T0608501373
Action Type: Other
Date: 04/18/1990
Action: Leak Stopped

Global Id: T0608501373
Action Type: Other
Date: 04/18/1990
Action: Leak Discovery

Global Id: T0608501373
Action Type: Other
Date: 04/18/1990
Action: Leak Reported

LUST:
Global Id: T0608501373
Status: Open - Case Begin Date
Status Date: 08/24/1989

DRAFT

STATE RADIATOR (Continued) **S103653353**

Global Id: T0608501373
Status: Open - Site Assessment
Status Date: 08/24/1989

Global Id: T0608501373
Status: Completed - Case Closed
Status Date: 06/27/1995

LUST REG 2:
Region: 2
Facility Id: 43-1398
Facility Status: Case Closed
Case Number: 07S1E18H01
How Discovered: Tank Closure
Leak Cause: Structure Failure
Leak Source: Tank
Date Leak Confirmed: Not reported
Oversight Program: LUST
Prelim. Site Assesment Wokplan Submitted: Not reported
Preliminary Site Assesment Began: 8/24/1989
Pollution Characterization Began: Not reported
Pollution Remediation Plan Submitted: Not reported
Date Remediation Action Underway: Not reported
Date Post Remedial Action Monitoring Began: Not reported

LUST SANTA CLARA:
Name: STATE RADIATOR (SJ REDEVLPMNT)
Address: 331 GIFFORD AVE
City,State,Zip: SAN JOSE, CA
Region: SANTA CLARA
SCVWD ID: 07S1E18H01F
Date Closed: 06/27/1995
EDR Link ID: 07S1E18H01F

CORTESE:
Name: STATE RADIATOR SJ REDEVEL
Address: 331 GIFFORD AVE
City,State,Zip: SAN JOSE, CA 95126
Region: CORTESE
Envirostor Id: Not reported
Global ID: T0608501373
Site/Facility Type: LUST CLEANUP SITE
Cleanup Status: COMPLETED - CASE CLOSED
Status Date: Not reported
Site Code: Not reported
Latitude: Not reported
Longitude: Not reported
Owner: Not reported
Enf Type: Not reported
Swat R: Not reported
Flag: active
Order No: Not reported
Waste Discharge System No: Not reported
Effective Date: Not reported
Region 2: Not reported

DRAFT

STATE RADIATOR (Continued) **S103653353**

WID Id: Not reported
Solid Waste Id No: Not reported
Waste Management Uit Name: Not reported
File Name: Active Open

HIST CORTESE:
edr_fname: STATE RADIATOR SJ REDEVEL
edr_fadd1: 331 GIFFORD
City,State,Zip: SAN JOSE, CA
Region: CORTESE
Facility County Code: 43
Reg By: LTNKA
Reg Id: 43-1398

edr_fname: 331 GIFFORD AVE
edr_fadd1: 331 GIFFORD
City,State,Zip: SAN JOSE, CA
Region: CORTESE
Facility County Code: 43
Reg By: CALSI
Reg Id: 43750007

SAN JOSE HAZMAT:
Name: OUT OF BUSINESS
Address: 331 GIFFORD AV
City,State,Zip: SAN JOSE, CA 95126-3632
Date of Data: AS OF 02/07/2014
Region: SAN JOSE
File Num: 405558
Class: Auto Wrecking/Misc Simple Facility

CERS:
Name: STATE RADIATOR SJ REDEVEL
Address: 331 GIFFORD AVE
City,State,Zip: SAN JOSE, CA 95126
Site ID: 244550
CERS ID: T0608501373
CERS Description: Leaking Underground Storage Tank Cleanup Site

Affiliation:
Affiliation Type Desc: Regional Board Caseworker
Entity Name: Regional Water Board - SAN FRANCISCO BAY RWQCB (REGION 2)
Entity Title: Not reported
Affiliation Address: 1515 CLAY ST SUITE 1400
Affiliation City: OAKLAND
Affiliation State: CA
Affiliation Country: Not reported
Affiliation Zip: Not reported
Affiliation Phone: Not reported

Affiliation Type Desc: Local Agency Caseworker
Entity Name: UST CASE WORKER - SANTA CLARA COUNTY LOP
Entity Title: Not reported
Affiliation Address: 1555 Berger Drive, Suite 300
Affiliation City: SAN JOSE
Affiliation State: CA

DRAFT

STATE RADIATOR (Continued) **S103653353**

Affiliation Country: Not reported
Affiliation Zip: Not reported
Affiliation Phone: 4089183400

AG166 **MISSION VILLAS** **CA ENVIROSTOR** **S109422407**
NW **44 EAST JULIAN STREET** **N/A**
1/2-1 **SAN JOSE, CA 95113**
0.878 mi.
4635 ft. **Site 1 of 2 in cluster AG**

Relative:
Lower

Actual:
83 ft.

ENVIROSTOR:
Name: MISSION VILLAS
Address: 44 EAST JULIAN STREET
City,State,Zip: SAN JOSE, CA 95113
Facility ID: 60001042
Status: Refer: 1248 Local Agency
Status Date: 01/22/2001
Site Code: Not reported
Site Type: Evaluation
Site Type Detailed: Evaluation
Acres: 1
NPL: NO
Regulatory Agencies: SMBRP
Lead Agency: SMBRP
Program Manager: Not reported
Supervisor: Referred - Not Assigned
Division Branch: Cleanup Berkeley
Assembly: 27
Senate: 15
Special Program: Not reported
Restricted Use: NO
Site Mgmt Req: NONE SPECIFIED
Funding: Not Applicable
Latitude: 37.34099
Longitude: -121.8928
APN: NONE SPECIFIED
Past Use: NONE SPECIFIED
Potential COC: NONE SPECIFIED
Confirmed COC: NONE SPECIFIED
Potential Description: NONE SPECIFIED
Alias Name: 60001042
Alias Type: Envirostor ID Number

Completed Info:
Completed Area Name: PROJECT WIDE
Completed Sub Area Name: Not reported
Completed Document Type: Other Report
Completed Date: 01/22/2001
Comments: Not reported

Future Area Name: Not reported
Future Sub Area Name: Not reported
Future Document Type: Not reported
Future Due Date: Not reported
Schedule Area Name: Not reported
Schedule Sub Area Name: Not reported
Schedule Document Type: Not reported

DRAFT

MISSION VILLAS (Continued) **S109422407**

Schedule Due Date: Not reported
Schedule Revised Date: Not reported

AG167 **FAMILY HEALTH FOUND. OF ALVISO ST. JAMES** **CA ENVIROSTOR** **S118756959**
NW **55 E. JULIAN STREET** **N/A**
1/2-1 **SAN JOSE, CA 95112**
0.884 mi.
4667 ft. **Site 2 of 2 in cluster AG**

Relative:
Lower

Actual:
83 ft.

ENVIROSTOR:
Name: FAMILY HEALTH FOUND. OF ALVISO ST. JAMES
Address: 55 E. JULIAN STREET
City,State,Zip: SAN JOSE, CA 95112
Facility ID: 43800004
Status: No Action Required
Status Date: 06/14/1994
Site Code: Not reported
Site Type: Calmortgage
Site Type Detailed: Calmortgage
Acres: 0
NPL: NO
Regulatory Agencies: SMBRP
Lead Agency: SMBRP
Program Manager: Not reported
Supervisor: William Beckman
Division Branch: Cleanup Sacramento
Assembly: 27
Senate: 15
Special Program: Not reported
Restricted Use: NO
Site Mgmt Req: NONE SPECIFIED
Funding: CalMortgage
Latitude: 37.34111
Longitude: -121.8927
APN: NONE SPECIFIED
Past Use: NONE
Potential COC: NONE SPECIFIED No Contaminants found
Confirmed COC: No Contaminants found
Potential Description: NMA
Alias Name: 43800004
Alias Type: Envirostor ID Number

Completed Info:
Completed Area Name: PROJECT WIDE
Completed Sub Area Name: Not reported
Completed Document Type: Phase 1
Completed Date: 06/14/1994
Comments: Pursuant to the MOU, DTSC has reviewed a Phase I Environmental Site Assessment and other documents for the Family Health Foundation of Alviso, Inc., St. James Health Center (FHFA). The subject property is an existing health clinic which is owned and operated by FHFA. No change in use is being proposed. A Supplemental Phase I Environmental Assessment Report was prepared by DTSC and concluded that no action was needed for this property there is no contamination on the property.

Future Area Name: Not reported
Future Sub Area Name: Not reported

DRAFT

FAMILY HEALTH FOUND. OF ALVISO ST. JAMES (Continued) **S118756959**

Future Document Type: Not reported
Future Due Date: Not reported
Schedule Area Name: Not reported
Schedule Sub Area Name: Not reported
Schedule Document Type: Not reported
Schedule Due Date: Not reported
Schedule Revised Date: Not reported

168
NW
1/2-1
0.952 mi.
5027 ft.

BRANDENBERG, STAEDLER & MOORE **CA ENVIROSTOR** **S127611078**
153 WEST JULIEN ST. **N/A**
SAN JOSE, CA 95110

Relative:
Lower

Actual:
86 ft.

ENVIROSTOR:
Name: BRANDENBERG, STAEDLER & MOORE
Address: 153 WEST JULIEN ST.
City,State,Zip: SAN JOSE, CA 95110
Facility ID: 60003153
Status: Inactive - Needs Evaluation
Status Date: 07/01/2021
Site Code: Not reported
Site Type: Evaluation
Site Type Detailed: Evaluation
Acres: 0.1
NPL: NO
Regulatory Agencies: SMBRP
Lead Agency: SMBRP
Program Manager: Not reported
Supervisor: Daniel Murphy
Division Branch: Northern California Schools & Santa Susana
Assembly: 27
Senate: 15
Special Program: EPA - PASI
Restricted Use: NO
Site Mgmt Req: NONE SPECIFIED
Funding: Not Applicable
Latitude: 37.33948
Longitude: -121.8962
APN: 25932051
Past Use: NONE SPECIFIED
Potential COC: NONE SPECIFIED
Confirmed COC: NONE SPECIFIED
Potential Description: NONE SPECIFIED
Alias Name: 25932051
Alias Type: APN
Alias Name: CAD981671647
Alias Type: EPA Identification Number
Alias Name: 60003153
Alias Type: Envirostor ID Number

Completed Info:
Completed Area Name: PROJECT WIDE
Completed Sub Area Name: Not reported
Completed Document Type: PA/SI Reassessment
Completed Date: 04/14/2014
Comments: Not reported

DRAFT

BRANDENBERG, STAEDLER & MOORE (Continued) **S127611078**

Future Area Name:	Not reported
Future Sub Area Name:	Not reported
Future Document Type:	Not reported
Future Due Date:	Not reported
Schedule Area Name:	Not reported
Schedule Sub Area Name:	Not reported
Schedule Document Type:	Not reported
Schedule Due Date:	Not reported
Schedule Revised Date:	Not reported

DRAFT

Count: 1 records.

ORPHAN SUMMARY

City	EDR ID	Site Name	Site Address	Zip	Database(s)
SAN JOSE	S105194854	UNION PACIFIC RAILROAD	COLLEGE PARK YARD	95113	CA CPS-SLIC

DRAFT

GOVERNMENT RECORDS SEARCHED / DATA CURRENCY TRACKING

To maintain currency of the following federal and state databases, EDR contacts the appropriate governmental agency on a monthly or quarterly basis, as required.

Number of Days to Update: Provides confirmation that EDR is reporting records that have been updated within 90 days from the date the government agency made the information available to the public.

STANDARD ENVIRONMENTAL RECORDS

Lists of Federal NPL (Superfund) sites

NPL: National Priority List

National Priorities List (Superfund). The NPL is a subset of CERCLIS and identifies over 1,200 sites for priority cleanup under the Superfund Program. NPL sites may encompass relatively large areas. As such, EDR provides polygon coverage for over 1,000 NPL site boundaries produced by EPA's Environmental Photographic Interpretation Center (EPIC) and regional EPA offices.

Date of Government Version: 10/20/2021
Date Data Arrived at EDR: 11/05/2021
Date Made Active in Reports: 11/29/2021
Number of Days to Update: 24

Source: EPA
Telephone: N/A
Last EDR Contact: 12/01/2021
Next Scheduled EDR Contact: 01/10/2022
Data Release Frequency: Quarterly

NPL Site Boundaries

Sources:

EPA's Environmental Photographic Interpretation Center (EPIC)
Telephone: 202-564-7333

EPA Region 1
Telephone 617-918-1143

EPA Region 6
Telephone: 214-655-6659

EPA Region 3
Telephone 215-814-5418

EPA Region 7
Telephone: 913-551-7247

EPA Region 4
Telephone 404-562-8033

EPA Region 8
Telephone: 303-312-6774

EPA Region 5
Telephone 312-886-6686

EPA Region 9
Telephone: 415-947-4246

EPA Region 10
Telephone 206-553-8665

Proposed NPL: Proposed National Priority List Sites

A site that has been proposed for listing on the National Priorities List through the issuance of a proposed rule in the Federal Register. EPA then accepts public comments on the site, responds to the comments, and places on the NPL those sites that continue to meet the requirements for listing.

Date of Government Version: 10/20/2021
Date Data Arrived at EDR: 11/05/2021
Date Made Active in Reports: 11/29/2021
Number of Days to Update: 24

Source: EPA
Telephone: N/A
Last EDR Contact: 12/01/2021
Next Scheduled EDR Contact: 01/10/2022
Data Release Frequency: Quarterly

NPL LIENS: Federal Superfund Liens

Federal Superfund Liens. Under the authority granted the USEPA by CERCLA of 1980, the USEPA has the authority to file liens against real property in order to recover remedial action expenditures or when the property owner received notification of potential liability. USEPA compiles a listing of filed notices of Superfund Liens.

DRAFT

Date of Government Version: 10/15/1991
Date Data Arrived at EDR: 02/02/1994
Date Made Active in Reports: 03/30/1994
Number of Days to Update: 56

Source: EPA
Telephone: 202-564-4267
Last EDR Contact: 08/15/2011
Next Scheduled EDR Contact: 11/28/2011
Data Release Frequency: No Update Planned

Lists of Federal Delisted NPL sites

Delisted NPL: National Priority List Deletions

The National Oil and Hazardous Substances Pollution Contingency Plan (NCP) establishes the criteria that the EPA uses to delete sites from the NPL. In accordance with 40 CFR 300.425.(e), sites may be deleted from the NPL where no further response is appropriate.

Date of Government Version: 10/20/2021
Date Data Arrived at EDR: 11/05/2021
Date Made Active in Reports: 11/29/2021
Number of Days to Update: 24

Source: EPA
Telephone: N/A
Last EDR Contact: 12/01/2021
Next Scheduled EDR Contact: 01/10/2022
Data Release Frequency: Quarterly

Lists of Federal sites subject to CERCLA removals and CERCLA orders

FEDERAL FACILITY: Federal Facility Site Information listing

A listing of National Priority List (NPL) and Base Realignment and Closure (BRAC) sites found in the Comprehensive Environmental Response, Compensation and Liability Information System (CERCLIS) Database where EPA Federal Facilities Restoration and Reuse Office is involved in cleanup activities.

Date of Government Version: 05/25/2021
Date Data Arrived at EDR: 06/24/2021
Date Made Active in Reports: 09/20/2021
Number of Days to Update: 88

Source: Environmental Protection Agency
Telephone: 703-603-8704
Last EDR Contact: 10/01/2021
Next Scheduled EDR Contact: 01/10/2022
Data Release Frequency: Varies

SEMS: Superfund Enterprise Management System

SEMS (Superfund Enterprise Management System) tracks hazardous waste sites, potentially hazardous waste sites, and remedial activities performed in support of EPA's Superfund Program across the United States. The list was formerly know as CERCLIS, renamed to SEMS by the EPA in 2015. The list contains data on potentially hazardous waste sites that have been reported to the USEPA by states, municipalities, private companies and private persons, pursuant to Section 103 of the Comprehensive Environmental Response, Compensation, and Liability Act (CERCLA). This dataset also contains sites which are either proposed to or on the National Priorities List (NPL) and the sites which are in the screening and assessment phase for possible inclusion on the NPL.

Date of Government Version: 10/20/2021
Date Data Arrived at EDR: 11/05/2021
Date Made Active in Reports: 11/29/2021
Number of Days to Update: 24

Source: EPA
Telephone: 800-424-9346
Last EDR Contact: 12/01/2021
Next Scheduled EDR Contact: 01/24/2022
Data Release Frequency: Quarterly

Lists of Federal CERCLA sites with NFRAP

SEMS-ARCHIVE: Superfund Enterprise Management System Archive

DRAFT

SEMS-ARCHIVE (Superfund Enterprise Management System Archive) tracks sites that have no further interest under the Federal Superfund Program based on available information. The list was formerly known as the CERCLIS-NFRAP, renamed to SEMS ARCHIVE by the EPA in 2015. EPA may perform a minimal level of assessment work at a site while it is archived if site conditions change and/or new information becomes available. Archived sites have been removed and archived from the inventory of SEMS sites. Archived status indicates that, to the best of EPA's knowledge, assessment at a site has been completed and that EPA has determined no further steps will be taken to list the site on the National Priorities List (NPL), unless information indicates this decision was not appropriate or other considerations require a recommendation for listing at a later time. The decision does not necessarily mean that there is no hazard associated with a given site; it only means that. based upon available information, the location is not judged to be potential NPL site.

Date of Government Version: 10/20/2021
Date Data Arrived at EDR: 11/05/2021
Date Made Active in Reports: 11/29/2021
Number of Days to Update: 24

Source: EPA
Telephone: 800-424-9346
Last EDR Contact: 12/01/2021
Next Scheduled EDR Contact: 01/24/2022
Data Release Frequency: Quarterly

Lists of Federal RCRA facilities undergoing Corrective Action

CORRACTS: Corrective Action Report

CORRACTS identifies hazardous waste handlers with RCRA corrective action activity.

Date of Government Version: 09/13/2021
Date Data Arrived at EDR: 09/15/2021
Date Made Active in Reports: 10/12/2021
Number of Days to Update: 27

Source: EPA
Telephone: 800-424-9346
Last EDR Contact: 12/17/2021
Next Scheduled EDR Contact: 04/04/2022
Data Release Frequency: Quarterly

Lists of Federal RCRA TSD facilities

RCRA-TSDF: RCRA - Treatment, Storage and Disposal

RCRAInfo is EPA's comprehensive information system, providing access to data supporting the Resource Conservation and Recovery Act (RCRA) of 1976 and the Hazardous and Solid Waste Amendments (HSWA) of 1984. The database includes selective information on sites which generate, transport, store, treat and/or dispose of hazardous waste as defined by the Resource Conservation and Recovery Act (RCRA). Transporters are individuals or entities that move hazardous waste from the generator offsite to a facility that can recycle, treat, store, or dispose of the waste. TSDFs treat, store, or dispose of the waste.

Date of Government Version: 09/13/2021
Date Data Arrived at EDR: 09/15/2021
Date Made Active in Reports: 10/12/2021
Number of Days to Update: 27

Source: Environmental Protection Agency
Telephone: (415) 495-8895
Last EDR Contact: 12/17/2021
Next Scheduled EDR Contact: 04/04/2022
Data Release Frequency: Quarterly

Lists of Federal RCRA generators

RCRA-LQG: RCRA - Large Quantity Generators

RCRAInfo is EPA's comprehensive information system, providing access to data supporting the Resource Conservation and Recovery Act (RCRA) of 1976 and the Hazardous and Solid Waste Amendments (HSWA) of 1984. The database includes selective information on sites which generate, transport, store, treat and/or dispose of hazardous waste as defined by the Resource Conservation and Recovery Act (RCRA). Large quantity generators (LQGs) generate over 1,000 kilograms (kg) of hazardous waste, or over 1 kg of acutely hazardous waste per month.

Date of Government Version: 09/13/2021
Date Data Arrived at EDR: 09/15/2021
Date Made Active in Reports: 10/12/2021
Number of Days to Update: 27

Source: Environmental Protection Agency
Telephone: (415) 495-8895
Last EDR Contact: 12/17/2021
Next Scheduled EDR Contact: 04/04/2022
Data Release Frequency: Quarterly

DRAFT

RCRA-SQG: RCRA - Small Quantity Generators

RCRAInfo is EPA's comprehensive information system, providing access to data supporting the Resource Conservation and Recovery Act (RCRA) of 1976 and the Hazardous and Solid Waste Amendments (HSWA) of 1984. The database includes selective information on sites which generate, transport, store, treat and/or dispose of hazardous waste as defined by the Resource Conservation and Recovery Act (RCRA). Small quantity generators (SQGs) generate between 100 kg and 1,000 kg of hazardous waste per month.

Date of Government Version: 09/13/2021
Date Data Arrived at EDR: 09/15/2021
Date Made Active in Reports: 10/12/2021
Number of Days to Update: 27

Source: Environmental Protection Agency
Telephone: (415) 495-8895
Last EDR Contact: 12/17/2021
Next Scheduled EDR Contact: 04/04/2022
Data Release Frequency: Quarterly

RCRA-VSQG: RCRA - Very Small Quantity Generators (Formerly Conditionally Exempt Small Quantity Generators)

RCRAInfo is EPA's comprehensive information system, providing access to data supporting the Resource Conservation and Recovery Act (RCRA) of 1976 and the Hazardous and Solid Waste Amendments (HSWA) of 1984. The database includes selective information on sites which generate, transport, store, treat and/or dispose of hazardous waste as defined by the Resource Conservation and Recovery Act (RCRA). Very small quantity generators (VSQGs) generate less than 100 kg of hazardous waste, or less than 1 kg of acutely hazardous waste per month.

Date of Government Version: 09/13/2021
Date Data Arrived at EDR: 09/15/2021
Date Made Active in Reports: 10/12/2021
Number of Days to Update: 27

Source: Environmental Protection Agency
Telephone: (415) 495-8895
Last EDR Contact: 12/17/2021
Next Scheduled EDR Contact: 04/04/2022
Data Release Frequency: Quarterly

Federal institutional controls / engineering controls registries

LUCIS: Land Use Control Information System

LUCIS contains records of land use control information pertaining to the former Navy Base Realignment and Closure properties.

Date of Government Version: 07/12/2021
Date Data Arrived at EDR: 08/06/2021
Date Made Active in Reports: 10/22/2021
Number of Days to Update: 77

Source: Department of the Navy
Telephone: 843-820-7326
Last EDR Contact: 11/08/2021
Next Scheduled EDR Contact: 02/21/2022
Data Release Frequency: Varies

US ENG CONTROLS: Engineering Controls Sites List

A listing of sites with engineering controls in place. Engineering controls include various forms of caps, building foundations, liners, and treatment methods to create pathway elimination for regulated substances to enter environmental media or effect human health.

Date of Government Version: 08/23/2021
Date Data Arrived at EDR: 08/23/2021
Date Made Active in Reports: 11/12/2021
Number of Days to Update: 81

Source: Environmental Protection Agency
Telephone: 703-603-0695
Last EDR Contact: 11/18/2021
Next Scheduled EDR Contact: 03/06/2022
Data Release Frequency: Varies

US INST CONTROLS: Institutional Controls Sites List

A listing of sites with institutional controls in place. Institutional controls include administrative measures, such as groundwater use restrictions, construction restrictions, property use restrictions, and post remediation care requirements intended to prevent exposure to contaminants remaining on site. Deed restrictions are generally required as part of the institutional controls.

Date of Government Version: 08/23/2021
Date Data Arrived at EDR: 08/23/2021
Date Made Active in Reports: 11/12/2021
Number of Days to Update: 81

Source: Environmental Protection Agency
Telephone: 703-603-0695
Last EDR Contact: 11/19/2021
Next Scheduled EDR Contact: 03/07/2022
Data Release Frequency: Varies

DRAFT

Federal ERNS list

ERNS: Emergency Response Notification System

Emergency Response Notification System. ERNS records and stores information on reported releases of oil and hazardous substances.

Date of Government Version: 09/13/2021
Date Data Arrived at EDR: 09/21/2021
Date Made Active in Reports: 12/15/2021
Number of Days to Update: 85

Source: National Response Center, United States Coast Guard
Telephone: 202-267-2180
Last EDR Contact: 12/16/2021
Next Scheduled EDR Contact: 04/04/2022
Data Release Frequency: Quarterly

Lists of state- and tribal (Superfund) equivalent sites

RESPONSE: State Response Sites

Identifies confirmed release sites where DTSC is involved in remediation, either in a lead or oversight capacity. These confirmed release sites are generally high-priority and high potential risk.

Date of Government Version: 07/22/2021
Date Data Arrived at EDR: 07/22/2021
Date Made Active in Reports: 10/08/2021
Number of Days to Update: 78

Source: Department of Toxic Substances Control
Telephone: 916-323-3400
Last EDR Contact: 10/26/2021
Next Scheduled EDR Contact: 02/07/2022
Data Release Frequency: Quarterly

Lists of state- and tribal hazardous waste facilities

ENVIROSTOR: EnviroStor Database

The Department of Toxic Substances Control's (DTSC's) Site Mitigation and Brownfields Reuse Program's (SMBRP's) EnviroStor database identifes sites that have known contamination or sites for which there may be reasons to investigate further. The database includes the following site types: Federal Superfund sites (National Priorities List (NPL)); State Response, including Military Facilities and State Superfund; Voluntary Cleanup; and School sites. EnviroStor provides similar information to the information that was available in CalSites, and provides additional site information, including, but not limited to, identification of formerly-contaminated properties that have been released for reuse, properties where environmental deed restrictions have been recorded to prevent inappropriate land uses, and risk characterization information that is used to assess potential impacts to public health and the environment at contaminated sites.

Date of Government Version: 07/22/2021
Date Data Arrived at EDR: 07/22/2021
Date Made Active in Reports: 10/08/2021
Number of Days to Update: 78

Source: Department of Toxic Substances Control
Telephone: 916-323-3400
Last EDR Contact: 10/26/2021
Next Scheduled EDR Contact: 02/07/2022
Data Release Frequency: Quarterly

Lists of state and tribal landfills and solid waste disposal facilities

SWF/LF (SWIS): Solid Waste Information System

Active, Closed and Inactive Landfills. SWF/LF records typically contain an inve ntory of solid waste disposal facilities or landfills. These may be active or i nactive facilities or open dumps that failed to meet RCRA Section 4004 criteria for solid waste landfills or disposal sites.

Date of Government Version: 08/09/2021
Date Data Arrived at EDR: 08/10/2021
Date Made Active in Reports: 11/05/2021
Number of Days to Update: 87

Source: Department of Resources Recycling and Recovery
Telephone: 916-341-6320
Last EDR Contact: 11/09/2021
Next Scheduled EDR Contact: 02/21/2022
Data Release Frequency: Quarterly

Lists of state and tribal leaking storage tanks

DRAFT

LUST REG 2: Fuel Leak List

Leaking Underground Storage Tank locations. Alameda, Contra Costa, Marin, Napa, San Francisco, San Mateo, Santa Clara, Solano, Sonoma counties.

Date of Government Version: 09/30/2004
Date Data Arrived at EDR: 10/20/2004
Date Made Active in Reports: 11/19/2004
Number of Days to Update: 30

Source: California Regional Water Quality Control Board San Francisco Bay Region (2)
Telephone: 510-622-2433
Last EDR Contact: 09/19/2011
Next Scheduled EDR Contact: 01/02/2012
Data Release Frequency: No Update Planned

LUST REG 4: Underground Storage Tank Leak List

Los Angeles, Ventura counties. For more current information, please refer to the State Water Resources Control Board's LUST database.

Date of Government Version: 09/07/2004
Date Data Arrived at EDR: 09/07/2004
Date Made Active in Reports: 10/12/2004
Number of Days to Update: 35

Source: California Regional Water Quality Control Board Los Angeles Region (4)
Telephone: 213-576-6710
Last EDR Contact: 09/06/2011
Next Scheduled EDR Contact: 12/19/2011
Data Release Frequency: No Update Planned

LUST REG 5: Leaking Underground Storage Tank Database

Leaking Underground Storage Tank locations. Alameda, Alpine, Amador, Butte, Colusa, Contra Costa, Calveras, El Dorado, Fresno, Glenn, Kern, Kings, Lake, Lassen, Madera, Mariposa, Merced, Modoc, Napa, Nevada, Placer, Plumas, Sacramento, San Joaquin, Shasta, Solano, Stanislaus, Sutter, Tehama, Tulare, Tuolumne, Yolo, Yuba counties.

Date of Government Version: 07/01/2008
Date Data Arrived at EDR: 07/22/2008
Date Made Active in Reports: 07/31/2008
Number of Days to Update: 9

Source: California Regional Water Quality Control Board Central Valley Region (5)
Telephone: 916-464-4834
Last EDR Contact: 07/01/2011
Next Scheduled EDR Contact: 10/17/2011
Data Release Frequency: No Update Planned

LUST REG 7: Leaking Underground Storage Tank Case Listing

Leaking Underground Storage Tank locations. Imperial, Riverside, San Diego, Santa Barbara counties.

Date of Government Version: 02/26/2004
Date Data Arrived at EDR: 02/26/2004
Date Made Active in Reports: 03/24/2004
Number of Days to Update: 27

Source: California Regional Water Quality Control Board Colorado River Basin Region (7)
Telephone: 760-776-8943
Last EDR Contact: 08/01/2011
Next Scheduled EDR Contact: 11/14/2011
Data Release Frequency: No Update Planned

LUST REG 8: Leaking Underground Storage Tanks

California Regional Water Quality Control Board Santa Ana Region (8). For more current information, please refer to the State Water Resources Control Board's LUST database.

Date of Government Version: 02/14/2005
Date Data Arrived at EDR: 02/15/2005
Date Made Active in Reports: 03/28/2005
Number of Days to Update: 41

Source: California Regional Water Quality Control Board Santa Ana Region (8)
Telephone: 909-782-4496
Last EDR Contact: 08/15/2011
Next Scheduled EDR Contact: 11/28/2011
Data Release Frequency: No Update Planned

LUST REG 9: Leaking Underground Storage Tank Report

Orange, Riverside, San Diego counties. For more current information, please refer to the State Water Resources Control Board's LUST database.

Date of Government Version: 03/01/2001
Date Data Arrived at EDR: 04/23/2001
Date Made Active in Reports: 05/21/2001
Number of Days to Update: 28

Source: California Regional Water Quality Control Board San Diego Region (9)
Telephone: 858-637-5595
Last EDR Contact: 09/26/2011
Next Scheduled EDR Contact: 01/09/2012
Data Release Frequency: No Update Planned

DRAFT

LUST: Leaking Underground Fuel Tank Report (GEOTRACKER)
Leaking Underground Storage Tank (LUST) Sites included in GeoTracker. GeoTracker is the Water Boards data management system for sites that impact, or have the potential to impact, water quality in California, with emphasis on groundwater.

Date of Government Version: 09/07/2021
Date Data Arrived at EDR: 09/07/2021
Date Made Active in Reports: 11/29/2021
Number of Days to Update: 83
Source: State Water Resources Control Board
Telephone: see region list
Last EDR Contact: 12/07/2021
Next Scheduled EDR Contact: 03/21/2022
Data Release Frequency: Quarterly

LUST REG 1: Active Toxic Site Investigation
Del Norte, Humboldt, Lake, Mendocino, Modoc, Siskiyou, Sonoma, Trinity counties. For more current information, please refer to the State Water Resources Control Board's LUST database.

Date of Government Version: 02/01/2001
Date Data Arrived at EDR: 02/28/2001
Date Made Active in Reports: 03/29/2001
Number of Days to Update: 29
Source: California Regional Water Quality Control Board North Coast (1)
Telephone: 707-570-3769
Last EDR Contact: 08/01/2011
Next Scheduled EDR Contact: 11/14/2011
Data Release Frequency: No Update Planned

LUST REG 6L: Leaking Underground Storage Tank Case Listing
For more current information, please refer to the State Water Resources Control Board's LUST database.

Date of Government Version: 09/09/2003
Date Data Arrived at EDR: 09/10/2003
Date Made Active in Reports: 10/07/2003
Number of Days to Update: 27
Source: California Regional Water Quality Control Board Lahontan Region (6)
Telephone: 530-542-5572
Last EDR Contact: 09/12/2011
Next Scheduled EDR Contact: 12/26/2011
Data Release Frequency: No Update Planned

LUST REG 6V: Leaking Underground Storage Tank Case Listing
Leaking Underground Storage Tank locations. Inyo, Kern, Los Angeles, Mono, San Bernardino counties.

Date of Government Version: 06/07/2005
Date Data Arrived at EDR: 06/07/2005
Date Made Active in Reports: 06/29/2005
Number of Days to Update: 22
Source: California Regional Water Quality Control Board Victorville Branch Office (6)
Telephone: 760-241-7365
Last EDR Contact: 09/12/2011
Next Scheduled EDR Contact: 12/26/2011
Data Release Frequency: No Update Planned

LUST REG 3: Leaking Underground Storage Tank Database
Leaking Underground Storage Tank locations. Monterey, San Benito, San Luis Obispo, Santa Barbara, Santa Cruz counties.

Date of Government Version: 05/19/2003
Date Data Arrived at EDR: 05/19/2003
Date Made Active in Reports: 06/02/2003
Number of Days to Update: 14
Source: California Regional Water Quality Control Board Central Coast Region (3)
Telephone: 805-542-4786
Last EDR Contact: 07/18/2011
Next Scheduled EDR Contact: 10/31/2011
Data Release Frequency: No Update Planned

INDIAN LUST R7: Leaking Underground Storage Tanks on Indian Land
LUSTs on Indian land in Iowa, Kansas, and Nebraska

Date of Government Version: 06/01/2021
Date Data Arrived at EDR: 06/11/2021
Date Made Active in Reports: 09/07/2021
Number of Days to Update: 88
Source: EPA Region 7
Telephone: 913-551-7003
Last EDR Contact: 11/15/2021
Next Scheduled EDR Contact: 01/31/2022
Data Release Frequency: Varies

INDIAN LUST R1: Leaking Underground Storage Tanks on Indian Land
A listing of leaking underground storage tank locations on Indian Land.

Date of Government Version: 04/28/2021
Date Data Arrived at EDR: 06/11/2021
Date Made Active in Reports: 09/07/2021
Number of Days to Update: 88
Source: EPA Region 1
Telephone: 617-918-1313
Last EDR Contact: 11/15/2021
Next Scheduled EDR Contact: 01/31/2022
Data Release Frequency: Varies

DRAFT

INDIAN LUST R6: Leaking Underground Storage Tanks on Indian Land
LUSTs on Indian land in New Mexico and Oklahoma.

Date of Government Version: 05/17/2021
Date Data Arrived at EDR: 06/11/2021
Date Made Active in Reports: 09/07/2021
Number of Days to Update: 88

Source: EPA Region 6
Telephone: 214-665-6597
Last EDR Contact: 11/15/2021
Next Scheduled EDR Contact: 01/31/2022
Data Release Frequency: Varies

INDIAN LUST R8: Leaking Underground Storage Tanks on Indian Land
LUSTs on Indian land in Colorado, Montana, North Dakota, South Dakota, Utah and Wyoming.

Date of Government Version: 05/27/2021
Date Data Arrived at EDR: 06/11/2021
Date Made Active in Reports: 09/07/2021
Number of Days to Update: 88

Source: EPA Region 8
Telephone: 303-312-6271
Last EDR Contact: 11/15/2021
Next Scheduled EDR Contact: 01/31/2022
Data Release Frequency: Varies

INDIAN LUST R4: Leaking Underground Storage Tanks on Indian Land
LUSTs on Indian land in Florida, Mississippi and North Carolina.

Date of Government Version: 05/28/2021
Date Data Arrived at EDR: 06/22/2021
Date Made Active in Reports: 09/20/2021
Number of Days to Update: 90

Source: EPA Region 4
Telephone: 404-562-8677
Last EDR Contact: 11/15/2021
Next Scheduled EDR Contact: 01/31/2022
Data Release Frequency: Varies

INDIAN LUST R9: Leaking Underground Storage Tanks on Indian Land
LUSTs on Indian land in Arizona, California, New Mexico and Nevada

Date of Government Version: 05/27/2021
Date Data Arrived at EDR: 06/11/2021
Date Made Active in Reports: 09/07/2021
Number of Days to Update: 88

Source: Environmental Protection Agency
Telephone: 415-972-3372
Last EDR Contact: 11/15/2021
Next Scheduled EDR Contact: 01/31/2022
Data Release Frequency: Varies

INDIAN LUST R5: Leaking Underground Storage Tanks on Indian Land
Leaking underground storage tanks located on Indian Land in Michigan, Minnesota and Wisconsin.

Date of Government Version: 04/06/2021
Date Data Arrived at EDR: 06/11/2021
Date Made Active in Reports: 09/07/2021
Number of Days to Update: 88

Source: EPA, Region 5
Telephone: 312-886-7439
Last EDR Contact: 11/15/2021
Next Scheduled EDR Contact: 01/31/2022
Data Release Frequency: Varies

INDIAN LUST R10: Leaking Underground Storage Tanks on Indian Land
LUSTs on Indian land in Alaska, Idaho, Oregon and Washington.

Date of Government Version: 04/27/2021
Date Data Arrived at EDR: 06/11/2021
Date Made Active in Reports: 09/07/2021
Number of Days to Update: 88

Source: EPA Region 10
Telephone: 206-553-2857
Last EDR Contact: 11/15/2021
Next Scheduled EDR Contact: 01/31/2022
Data Release Frequency: Varies

CPS-SLIC: Statewide SLIC Cases (GEOTRACKER)
Cleanup Program Sites (CPS; also known as Site Cleanups [SC] and formerly known as Spills, Leaks, Investigations, and Cleanups [SLIC] sites) included in GeoTracker. GeoTracker is the Water Boards data management system for sites that impact, or have the potential to impact, water quality in California, with emphasis on groundwater.

Date of Government Version: 09/07/2021
Date Data Arrived at EDR: 09/07/2021
Date Made Active in Reports: 11/29/2021
Number of Days to Update: 83

Source: State Water Resources Control Board
Telephone: 866-480-1028
Last EDR Contact: 12/07/2021
Next Scheduled EDR Contact: 03/21/2022
Data Release Frequency: Varies

DRAFT

SLIC REG 1: Active Toxic Site Investigations
The SLIC (Spills, Leaks, Investigations and Cleanup) program is designed to protect and restore water quality from spills, leaks, and similar discharges.

Date of Government Version: 04/03/2003
Date Data Arrived at EDR: 04/07/2003
Date Made Active in Reports: 04/25/2003
Number of Days to Update: 18

Source: California Regional Water Quality Control Board, North Coast Region (1)
Telephone: 707-576-2220
Last EDR Contact: 08/01/2011
Next Scheduled EDR Contact: 11/14/2011
Data Release Frequency: No Update Planned

SLIC REG 2: Spills, Leaks, Investigation & Cleanup Cost Recovery Listing
The SLIC (Spills, Leaks, Investigations and Cleanup) program is designed to protect and restore water quality from spills, leaks, and similar discharges.

Date of Government Version: 09/30/2004
Date Data Arrived at EDR: 10/20/2004
Date Made Active in Reports: 11/19/2004
Number of Days to Update: 30

Source: Regional Water Quality Control Board San Francisco Bay Region (2)
Telephone: 510-286-0457
Last EDR Contact: 09/19/2011
Next Scheduled EDR Contact: 01/02/2012
Data Release Frequency: No Update Planned

SLIC REG 3: Spills, Leaks, Investigation & Cleanup Cost Recovery Listing
The SLIC (Spills, Leaks, Investigations and Cleanup) program is designed to protect and restore water quality from spills, leaks, and similar discharges.

Date of Government Version: 05/18/2006
Date Data Arrived at EDR: 05/18/2006
Date Made Active in Reports: 06/15/2006
Number of Days to Update: 28

Source: California Regional Water Quality Control Board Central Coast Region (3)
Telephone: 805-549-3147
Last EDR Contact: 07/18/2011
Next Scheduled EDR Contact: 10/31/2011
Data Release Frequency: No Update Planned

SLIC REG 4: Spills, Leaks, Investigation & Cleanup Cost Recovery Listing
The SLIC (Spills, Leaks, Investigations and Cleanup) program is designed to protect and restore water quality from spills, leaks, and similar discharges.

Date of Government Version: 11/17/2004
Date Data Arrived at EDR: 11/18/2004
Date Made Active in Reports: 01/04/2005
Number of Days to Update: 47

Source: Region Water Quality Control Board Los Angeles Region (4)
Telephone: 213-576-6600
Last EDR Contact: 07/01/2011
Next Scheduled EDR Contact: 10/17/2011
Data Release Frequency: No Update Planned

SLIC REG 5: Spills, Leaks, Investigation & Cleanup Cost Recovery Listing
The SLIC (Spills, Leaks, Investigations and Cleanup) program is designed to protect and restore water quality from spills, leaks, and similar discharges.

Date of Government Version: 04/01/2005
Date Data Arrived at EDR: 04/05/2005
Date Made Active in Reports: 04/21/2005
Number of Days to Update: 16

Source: Regional Water Quality Control Board Central Valley Region (5)
Telephone: 916-464-3291
Last EDR Contact: 09/12/2011
Next Scheduled EDR Contact: 12/26/2011
Data Release Frequency: No Update Planned

SLIC REG 6V: Spills, Leaks, Investigation & Cleanup Cost Recovery Listing
The SLIC (Spills, Leaks, Investigations and Cleanup) program is designed to protect and restore water quality from spills, leaks, and similar discharges.

Date of Government Version: 05/24/2005
Date Data Arrived at EDR: 05/25/2005
Date Made Active in Reports: 06/16/2005
Number of Days to Update: 22

Source: Regional Water Quality Control Board, Victorville Branch
Telephone: 619-241-6583
Last EDR Contact: 08/15/2011
Next Scheduled EDR Contact: 11/28/2011
Data Release Frequency: No Update Planned

DRAFT

SLIC REG 6L: SLIC Sites
The SLIC (Spills, Leaks, Investigations and Cleanup) program is designed to protect and restore water quality from spills, leaks, and similar discharges.

Date of Government Version: 09/07/2004
Date Data Arrived at EDR: 09/07/2004
Date Made Active in Reports: 10/12/2004
Number of Days to Update: 35
Source: California Regional Water Quality Control Board, Lahontan Region
Telephone: 530-542-5574
Last EDR Contact: 08/15/2011
Next Scheduled EDR Contact: 11/28/2011
Data Release Frequency: No Update Planned

SLIC REG 7: SLIC List
The SLIC (Spills, Leaks, Investigations and Cleanup) program is designed to protect and restore water quality from spills, leaks, and similar discharges.

Date of Government Version: 11/24/2004
Date Data Arrived at EDR: 11/29/2004
Date Made Active in Reports: 01/04/2005
Number of Days to Update: 36
Source: California Regional Quality Control Board, Colorado River Basin Region
Telephone: 760-346-7491
Last EDR Contact: 08/01/2011
Next Scheduled EDR Contact: 11/14/2011
Data Release Frequency: No Update Planned

SLIC REG 8: Spills, Leaks, Investigation & Cleanup Cost Recovery Listing
The SLIC (Spills, Leaks, Investigations and Cleanup) program is designed to protect and restore water quality from spills, leaks, and similar discharges.

Date of Government Version: 04/03/2008
Date Data Arrived at EDR: 04/03/2008
Date Made Active in Reports: 04/14/2008
Number of Days to Update: 11
Source: California Region Water Quality Control Board Santa Ana Region (8)
Telephone: 951-782-3298
Last EDR Contact: 09/12/2011
Next Scheduled EDR Contact: 12/26/2011
Data Release Frequency: No Update Planned

SLIC REG 9: Spills, Leaks, Investigation & Cleanup Cost Recovery Listing
The SLIC (Spills, Leaks, Investigations and Cleanup) program is designed to protect and restore water quality from spills, leaks, and similar discharges.

Date of Government Version: 09/10/2007
Date Data Arrived at EDR: 09/11/2007
Date Made Active in Reports: 09/28/2007
Number of Days to Update: 17
Source: California Regional Water Quality Control Board San Diego Region (9)
Telephone: 858-467-2980
Last EDR Contact: 08/08/2011
Next Scheduled EDR Contact: 11/21/2011
Data Release Frequency: No Update Planned

Lists of state and tribal registered storage tanks

FEMA UST: Underground Storage Tank Listing
A listing of all FEMA owned underground storage tanks.

Date of Government Version: 01/29/2021
Date Data Arrived at EDR: 02/17/2021
Date Made Active in Reports: 03/22/2021
Number of Days to Update: 33
Source: FEMA
Telephone: 202-646-5797
Last EDR Contact: 11/01/2021
Next Scheduled EDR Contact: 01/17/2022
Data Release Frequency: Varies

UST: Active UST Facilities
Active UST facilities gathered from the local regulatory agencies

Date of Government Version: 09/07/2021
Date Data Arrived at EDR: 09/07/2021
Date Made Active in Reports: 11/30/2021
Number of Days to Update: 84
Source: SWRCB
Telephone: 916-341-5851
Last EDR Contact: 12/07/2021
Next Scheduled EDR Contact: 03/21/2022
Data Release Frequency: Semi-Annually

DRAFT

MILITARY UST SITES: Military UST Sites (GEOTRACKER)
Military ust sites

Date of Government Version: 09/07/2021
Date Data Arrived at EDR: 09/07/2021
Date Made Active in Reports: 11/29/2021
Number of Days to Update: 83
Source: State Water Resources Control Board
Telephone: 866-480-1028
Last EDR Contact: 12/07/2021
Next Scheduled EDR Contact: 03/21/2022
Data Release Frequency: Varies

UST CLOSURE: Proposed Closure of Underground Storage Tank (UST) Cases
UST cases that are being considered for closure by either the State Water Resources Control Board or the Executive Director have been posted for a 60-day public comment period. UST Case Closures being proposed for consideration by the State Water Resources Control Board. These are primarily UST cases that meet closure criteria under the decisional framework in State Water Board Resolution No. 92-49 and other Board orders. UST Case Closures proposed for consideration by the Executive Director pursuant to State Water Board Resolution No. 2012-0061. These are cases that meet the criteria of the Low-Threat UST Case Closure Policy. UST Case Closure Review Denials and Approved Orders.

Date of Government Version: 08/18/2021
Date Data Arrived at EDR: 09/08/2021
Date Made Active in Reports: 12/03/2021
Number of Days to Update: 86
Source: State Water Resources Control Board
Telephone: 916-327-7844
Last EDR Contact: 12/07/2021
Next Scheduled EDR Contact: 03/21/2022
Data Release Frequency: Varies

AST: Aboveground Petroleum Storage Tank Facilities
A listing of aboveground storage tank petroleum storage tank locations.

Date of Government Version: 07/06/2016
Date Data Arrived at EDR: 07/12/2016
Date Made Active in Reports: 09/19/2016
Number of Days to Update: 69
Source: California Environmental Protection Agency
Telephone: 916-327-5092
Last EDR Contact: 12/08/2021
Next Scheduled EDR Contact: 03/28/2022
Data Release Frequency: Varies

INDIAN UST R10: Underground Storage Tanks on Indian Land
The Indian Underground Storage Tank (UST) database provides information about underground storage tanks on Indian land in EPA Region 10 (Alaska, Idaho, Oregon, Washington, and Tribal Nations).

Date of Government Version: 04/27/2021
Date Data Arrived at EDR: 06/11/2021
Date Made Active in Reports: 09/07/2021
Number of Days to Update: 88
Source: EPA Region 10
Telephone: 206-553-2857
Last EDR Contact: 11/15/2021
Next Scheduled EDR Contact: 01/31/2022
Data Release Frequency: Varies

INDIAN UST R5: Underground Storage Tanks on Indian Land
The Indian Underground Storage Tank (UST) database provides information about underground storage tanks on Indian land in EPA Region 5 (Michigan, Minnesota and Wisconsin and Tribal Nations).

Date of Government Version: 04/06/2021
Date Data Arrived at EDR: 06/11/2021
Date Made Active in Reports: 09/07/2021
Number of Days to Update: 88
Source: EPA Region 5
Telephone: 312-886-6136
Last EDR Contact: 11/15/2021
Next Scheduled EDR Contact: 01/31/2022
Data Release Frequency: Varies

INDIAN UST R7: Underground Storage Tanks on Indian Land
The Indian Underground Storage Tank (UST) database provides information about underground storage tanks on Indian land in EPA Region 7 (Iowa, Kansas, Missouri, Nebraska, and 9 Tribal Nations).

Date of Government Version: 06/01/2021
Date Data Arrived at EDR: 06/11/2021
Date Made Active in Reports: 09/07/2021
Number of Days to Update: 88
Source: EPA Region 7
Telephone: 913-551-7003
Last EDR Contact: 11/15/2021
Next Scheduled EDR Contact: 01/31/2022
Data Release Frequency: Varies

DRAFT

INDIAN UST R8: Underground Storage Tanks on Indian Land

The Indian Underground Storage Tank (UST) database provides information about underground storage tanks on Indian land in EPA Region 8 (Colorado, Montana, North Dakota, South Dakota, Utah, Wyoming and 27 Tribal Nations).

Date of Government Version: 05/27/2021
Date Data Arrived at EDR: 06/11/2021
Date Made Active in Reports: 09/07/2021
Number of Days to Update: 88

Source: EPA Region 8
Telephone: 303-312-6137
Last EDR Contact: 11/15/2021
Next Scheduled EDR Contact: 01/31/2022
Data Release Frequency: Varies

INDIAN UST R9: Underground Storage Tanks on Indian Land

The Indian Underground Storage Tank (UST) database provides information about underground storage tanks on Indian land in EPA Region 9 (Arizona, California, Hawaii, Nevada, the Pacific Islands, and Tribal Nations).

Date of Government Version: 05/27/2021
Date Data Arrived at EDR: 06/11/2021
Date Made Active in Reports: 09/07/2021
Number of Days to Update: 88

Source: EPA Region 9
Telephone: 415-972-3368
Last EDR Contact: 11/15/2021
Next Scheduled EDR Contact: 01/31/2022
Data Release Frequency: Varies

INDIAN UST R6: Underground Storage Tanks on Indian Land

The Indian Underground Storage Tank (UST) database provides information about underground storage tanks on Indian land in EPA Region 6 (Louisiana, Arkansas, Oklahoma, New Mexico, Texas and 65 Tribes).

Date of Government Version: 05/17/2021
Date Data Arrived at EDR: 06/11/2021
Date Made Active in Reports: 09/07/2021
Number of Days to Update: 88

Source: EPA Region 6
Telephone: 214-665-7591
Last EDR Contact: 11/15/2021
Next Scheduled EDR Contact: 01/31/2022
Data Release Frequency: Varies

INDIAN UST R4: Underground Storage Tanks on Indian Land

The Indian Underground Storage Tank (UST) database provides information about underground storage tanks on Indian land in EPA Region 4 (Alabama, Florida, Georgia, Kentucky, Mississippi, North Carolina, South Carolina, Tennessee and Tribal Nations)

Date of Government Version: 05/28/2021
Date Data Arrived at EDR: 06/22/2021
Date Made Active in Reports: 09/20/2021
Number of Days to Update: 90

Source: EPA Region 4
Telephone: 404-562-9424
Last EDR Contact: 11/15/2021
Next Scheduled EDR Contact: 01/31/2022
Data Release Frequency: Varies

INDIAN UST R1: Underground Storage Tanks on Indian Land

The Indian Underground Storage Tank (UST) database provides information about underground storage tanks on Indian land in EPA Region 1 (Connecticut, Maine, Massachusetts, New Hampshire, Rhode Island, Vermont and ten Tribal Nations).

Date of Government Version: 04/28/2021
Date Data Arrived at EDR: 06/11/2021
Date Made Active in Reports: 09/07/2021
Number of Days to Update: 88

Source: EPA, Region 1
Telephone: 617-918-1313
Last EDR Contact: 11/15/2021
Next Scheduled EDR Contact: 01/31/2022
Data Release Frequency: Varies

Lists of state and tribal voluntary cleanup sites

INDIAN VCP R1: Voluntary Cleanup Priority Listing

A listing of voluntary cleanup priority sites located on Indian Land located in Region 1.

Date of Government Version: 07/27/2015
Date Data Arrived at EDR: 09/29/2015
Date Made Active in Reports: 02/18/2016
Number of Days to Update: 142

Source: EPA, Region 1
Telephone: 617-918-1102
Last EDR Contact: 12/14/2021
Next Scheduled EDR Contact: 04/04/2022
Data Release Frequency: Varies

DRAFT

VCP: Voluntary Cleanup Program Properties

Contains low threat level properties with either confirmed or unconfirmed releases and the project proponents have request that DTSC oversee investigation and/or cleanup activities and have agreed to provide coverage for DTSC's costs.

Date of Government Version: 07/22/2021
Date Data Arrived at EDR: 07/22/2021
Date Made Active in Reports: 10/08/2021
Number of Days to Update: 78

Source: Department of Toxic Substances Control
Telephone: 916-323-3400
Last EDR Contact: 10/26/2021
Next Scheduled EDR Contact: 02/07/2022
Data Release Frequency: Quarterly

INDIAN VCP R7: Voluntary Cleanup Priority Lisitng

A listing of voluntary cleanup priority sites located on Indian Land located in Region 7.

Date of Government Version: 03/20/2008
Date Data Arrived at EDR: 04/22/2008
Date Made Active in Reports: 05/19/2008
Number of Days to Update: 27

Source: EPA, Region 7
Telephone: 913-551-7365
Last EDR Contact: 07/08/2021
Next Scheduled EDR Contact: 07/20/2009
Data Release Frequency: Varies

Lists of state and tribal brownfield sites

BROWNFIELDS: Considered Brownfieds Sites Listing

A listing of sites the SWRCB considers to be Brownfields since these are sites have come to them through the MOA Process.

Date of Government Version: 09/20/2021
Date Data Arrived at EDR: 09/21/2021
Date Made Active in Reports: 12/08/2021
Number of Days to Update: 78

Source: State Water Resources Control Board
Telephone: 916-323-7905
Last EDR Contact: 12/16/2021
Next Scheduled EDR Contact: 04/04/2022
Data Release Frequency: Quarterly

ADDITIONAL ENVIRONMENTAL RECORDS

Local Brownfield lists

US BROWNFIELDS: A Listing of Brownfields Sites

Brownfields are real property, the expansion, redevelopment, or reuse of which may be complicated by the presence or potential presence of a hazardous substance, pollutant, or contaminant. Cleaning up and reinvesting in these properties takes development pressures off of undeveloped, open land, and both improves and protects the environment. Assessment, Cleanup and Redevelopment Exchange System (ACRES) stores information reported by EPA Brownfields grant recipients on brownfields properties assessed or cleaned up with grant funding as well as information on Targeted Brownfields Assessments performed by EPA Regions. A listing of ACRES Brownfield sites is obtained from Cleanups in My Community. Cleanups in My Community provides information on Brownfields properties for which information is reported back to EPA, as well as areas served by Brownfields grant programs.

Date of Government Version: 06/10/2021
Date Data Arrived at EDR: 06/10/2021
Date Made Active in Reports: 08/17/2021
Number of Days to Update: 68

Source: Environmental Protection Agency
Telephone: 202-566-2777
Last EDR Contact: 12/08/2021
Next Scheduled EDR Contact: 03/28/2022
Data Release Frequency: Semi-Annually

Local Lists of Landfill / Solid Waste Disposal Sites

WMUDS/SWAT: Waste Management Unit Database

Waste Management Unit Database System. WMUDS is used by the State Water Resources Control Board staff and the Regional Water Quality Control Boards for program tracking and inventory of waste management units. WMUDS is composed of the following databases: Facility Information, Scheduled Inspections Information, Waste Management Unit Information, SWAT Program Information, SWAT Report Summary Information, SWAT Report Summary Data, Chapter 15 (formerly Subchapter 15) Information, Chapter 15 Monitoring Parameters, TPCA Program Information, RCRA Program Information, Closure Information, and Interested Parties Information.

DRAFT

Date of Government Version: 04/01/2000
Date Data Arrived at EDR: 04/10/2000
Date Made Active in Reports: 05/10/2000
Number of Days to Update: 30

Source: State Water Resources Control Board
Telephone: 916-227-4448
Last EDR Contact: 10/22/2021
Next Scheduled EDR Contact: 02/07/2022
Data Release Frequency: No Update Planned

SWRCY: Recycler Database
A listing of recycling facilities in California.

Date of Government Version: 09/07/2021
Date Data Arrived at EDR: 09/08/2021
Date Made Active in Reports: 11/29/2021
Number of Days to Update: 82

Source: Department of Conservation
Telephone: 916-323-3836
Last EDR Contact: 12/07/2021
Next Scheduled EDR Contact: 03/21/2022
Data Release Frequency: Quarterly

HAULERS: Registered Waste Tire Haulers Listing
A listing of registered waste tire haulers.

Date of Government Version: 09/14/2021
Date Data Arrived at EDR: 11/11/2021
Date Made Active in Reports: 11/23/2021
Number of Days to Update: 12

Source: Integrated Waste Management Board
Telephone: 916-341-6422
Last EDR Contact: 11/05/2021
Next Scheduled EDR Contact: 02/21/2022
Data Release Frequency: Varies

INDIAN ODI: Report on the Status of Open Dumps on Indian Lands
Location of open dumps on Indian land.

Date of Government Version: 12/31/1998
Date Data Arrived at EDR: 12/03/2007
Date Made Active in Reports: 01/24/2008
Number of Days to Update: 52

Source: Environmental Protection Agency
Telephone: 703-308-8245
Last EDR Contact: 10/22/2021
Next Scheduled EDR Contact: 02/07/2022
Data Release Frequency: Varies

ODI: Open Dump Inventory
An open dump is defined as a disposal facility that does not comply with one or more of the Part 257 or Part 258 Subtitle D Criteria.

Date of Government Version: 06/30/1985
Date Data Arrived at EDR: 08/09/2004
Date Made Active in Reports: 09/17/2004
Number of Days to Update: 39

Source: Environmental Protection Agency
Telephone: 800-424-9346
Last EDR Contact: 06/09/2004
Next Scheduled EDR Contact: N/A
Data Release Frequency: No Update Planned

DEBRIS REGION 9: Torres Martinez Reservation Illegal Dump Site Locations
A listing of illegal dump sites location on the Torres Martinez Indian Reservation located in eastern Riverside County and northern Imperial County, California.

Date of Government Version: 01/12/2009
Date Data Arrived at EDR: 05/07/2009
Date Made Active in Reports: 09/21/2009
Number of Days to Update: 137

Source: EPA, Region 9
Telephone: 415-947-4219
Last EDR Contact: 10/14/2021
Next Scheduled EDR Contact: 01/31/2022
Data Release Frequency: No Update Planned

IHS OPEN DUMPS: Open Dumps on Indian Land
A listing of all open dumps located on Indian Land in the United States.

Date of Government Version: 04/01/2014
Date Data Arrived at EDR: 08/06/2014
Date Made Active in Reports: 01/29/2015
Number of Days to Update: 176

Source: Department of Health & Human Serivces, Indian Health Service
Telephone: 301-443-1452
Last EDR Contact: 10/28/2021
Next Scheduled EDR Contact: 02/07/2022
Data Release Frequency: Varies

DRAFT

GOVERNMENT RECORDS SEARCHED / DATA CURRENCY TRACKING

Local Lists of Hazardous waste / Contaminated Sites

US HIST CDL: National Clandestine Laboratory Register

A listing of clandestine drug lab locations that have been removed from the DEAs National Clandestine Laboratory Register.

Date of Government Version: 05/18/2021
Date Data Arrived at EDR: 05/18/2021
Date Made Active in Reports: 08/03/2021
Number of Days to Update: 77

Source: Drug Enforcement Administration
Telephone: 202-307-1000
Last EDR Contact: 11/16/2021
Next Scheduled EDR Contact: 03/07/2022
Data Release Frequency: No Update Planned

HIST CAL-SITES: Calsites Database

The Calsites database contains potential or confirmed hazardous substance release properties. In 1996, California EPA reevaluated and significantly reduced the number of sites in the Calsites database. No longer updated by the state agency. It has been replaced by ENVIROSTOR.

Date of Government Version: 08/08/2005
Date Data Arrived at EDR: 08/03/2006
Date Made Active in Reports: 08/24/2006
Number of Days to Update: 21

Source: Department of Toxic Substance Control
Telephone: 916-323-3400
Last EDR Contact: 02/23/2009
Next Scheduled EDR Contact: 05/25/2009
Data Release Frequency: No Update Planned

SCH: School Property Evaluation Program

This category contains proposed and existing school sites that are being evaluated by DTSC for possible hazardous materials contamination. In some cases, these properties may be listed in the CalSites category depending on the level of threat to public health and safety or the environment they pose.

Date of Government Version: 07/22/2021
Date Data Arrived at EDR: 07/22/2021
Date Made Active in Reports: 10/08/2021
Number of Days to Update: 78

Source: Department of Toxic Substances Control
Telephone: 916-323-3400
Last EDR Contact: 10/26/2021
Next Scheduled EDR Contact: 02/07/2022
Data Release Frequency: Quarterly

CDL: Clandestine Drug Labs

A listing of drug lab locations. Listing of a location in this database does not indicate that any illegal drug lab materials were or were not present there, and does not constitute a determination that the location either requires or does not require additional cleanup work.

Date of Government Version: 12/31/2019
Date Data Arrived at EDR: 01/20/2021
Date Made Active in Reports: 04/08/2021
Number of Days to Update: 78

Source: Department of Toxic Substances Control
Telephone: 916-255-6504
Last EDR Contact: 11/11/2021
Next Scheduled EDR Contact: 01/17/2022
Data Release Frequency: Varies

TOXIC PITS: Toxic Pits Cleanup Act Sites

Toxic PITS Cleanup Act Sites. TOXIC PITS identifies sites suspected of containing hazardous substances where cleanup has not yet been completed.

Date of Government Version: 07/01/1995
Date Data Arrived at EDR: 08/30/1995
Date Made Active in Reports: 09/26/1995
Number of Days to Update: 27

Source: State Water Resources Control Board
Telephone: 916-227-4364
Last EDR Contact: 01/26/2009
Next Scheduled EDR Contact: 04/27/2009
Data Release Frequency: No Update Planned

CERS HAZ WASTE: CERS HAZ WASTE

List of sites in the California Environmental Protection Agency (CalEPA) Regulated Site Portal which fall under the Hazardous Chemical Management, Hazardous Waste Onsite Treatment, Household Hazardous Waste Collection, Hazardous Waste Generator, and RCRA LQ HW Generator programs.

DRAFT

Date of Government Version: 07/15/2021
Date Data Arrived at EDR: 07/15/2021
Date Made Active in Reports: 10/06/2021
Number of Days to Update: 83
Source: CalEPA
Telephone: 916-323-2514
Last EDR Contact: 10/19/2021
Next Scheduled EDR Contact: 01/31/2022
Data Release Frequency: Quarterly

US CDL: Clandestine Drug Labs

A listing of clandestine drug lab locations. The U.S. Department of Justice ("the Department") provides this web site as a public service. It contains addresses of some locations where law enforcement agencies reported they found chemicals or other items that indicated the presence of either clandestine drug laboratories or dumpsites. In most cases, the source of the entries is not the Department, and the Department has not verified the entry and does not guarantee its accuracy. Members of the public must verify the accuracy of all entries by, for example, contacting local law enforcement and local health departments.

Date of Government Version: 05/18/2021
Date Data Arrived at EDR: 05/18/2021
Date Made Active in Reports: 08/03/2021
Number of Days to Update: 77
Source: Drug Enforcement Administration
Telephone: 202-307-1000
Last EDR Contact: 11/16/2021
Next Scheduled EDR Contact: 03/07/2022
Data Release Frequency: Quarterly

AQUEOUS FOAM: Former Fire Training Facility Assessments Listing

Airports shown on this list are those believed to use Aqueous Film Forming Foam (AFFF), and certified by the Federal Aviation Administration (FAA) under Title 14, Code of Federal Regulations (CFR), Part 139 (14 CFR Part 139). This list was created by SWRCB using information available from the FAA. Location points shown are from the latitude and longitude listed on the FAA airport master record.

Date of Government Version: 12/01/2019
Date Data Arrived at EDR: 08/19/2021
Date Made Active in Reports: 10/28/2021
Number of Days to Update: 70
Source: State Water Resources Control Board
Telephone: 916-341-5455
Last EDR Contact: 12/10/2021
Next Scheduled EDR Contact: 03/21/2022
Data Release Frequency: Varies

PFAS: PFAS Contamination Site Location Listing

A listing of PFAS contaminated sites included in the GeoTracker database.

Date of Government Version: 09/07/2021
Date Data Arrived at EDR: 09/08/2021
Date Made Active in Reports: 12/01/2021
Number of Days to Update: 84
Source: State Water Resources Control Board
Telephone: 866-480-1028
Last EDR Contact: 12/07/2021
Next Scheduled EDR Contact: 03/21/2022
Data Release Frequency: Varies

Local Lists of Registered Storage Tanks

SWEEPS UST: SWEEPS UST Listing

Statewide Environmental Evaluation and Planning System. This underground storage tank listing was updated and maintained by a company contacted by the SWRCB in the early 1990's. The listing is no longer updated or maintained. The local agency is the contact for more information on a site on the SWEEPS list.

Date of Government Version: 06/01/1994
Date Data Arrived at EDR: 07/07/2005
Date Made Active in Reports: 08/11/2005
Number of Days to Update: 35
Source: State Water Resources Control Board
Telephone: N/A
Last EDR Contact: 06/03/2005
Next Scheduled EDR Contact: N/A
Data Release Frequency: No Update Planned

HIST UST: Hazardous Substance Storage Container Database

The Hazardous Substance Storage Container Database is a historical listing of UST sites. Refer to local/county source for current data.

Date of Government Version: 10/15/1990
Date Data Arrived at EDR: 01/25/1991
Date Made Active in Reports: 02/12/1991
Number of Days to Update: 18
Source: State Water Resources Control Board
Telephone: 916-341-5851
Last EDR Contact: 07/26/2001
Next Scheduled EDR Contact: N/A
Data Release Frequency: No Update Planned

DRAFT

SAN FRANCISCO AST: Aboveground Storage Tank Site Listing
Aboveground storage tank sites

Date of Government Version: 08/05/2021
Date Data Arrived at EDR: 08/05/2021
Date Made Active in Reports: 10/29/2021
Number of Days to Update: 85

Source: San Francisco County Department of Public Health
Telephone: 415-252-3896
Last EDR Contact: 10/31/2021
Next Scheduled EDR Contact: 02/14/2022
Data Release Frequency: Varies

CA FID UST: Facility Inventory Database
The Facility Inventory Database (FID) contains a historical listing of active and inactive underground storage tank locations from the State Water Resource Control Board. Refer to local/county source for current data.

Date of Government Version: 10/31/1994
Date Data Arrived at EDR: 09/05/1995
Date Made Active in Reports: 09/29/1995
Number of Days to Update: 24

Source: California Environmental Protection Agency
Telephone: 916-341-5851
Last EDR Contact: 12/28/1998
Next Scheduled EDR Contact: N/A
Data Release Frequency: No Update Planned

CERS TANKS: California Environmental Reporting System (CERS) Tanks
List of sites in the California Environmental Protection Agency (CalEPA) Regulated Site Portal which fall under the Aboveground Petroleum Storage and Underground Storage Tank regulatory programs.

Date of Government Version: 07/15/2021
Date Data Arrived at EDR: 07/15/2021
Date Made Active in Reports: 10/06/2021
Number of Days to Update: 83

Source: California Environmental Protection Agency
Telephone: 916-323-2514
Last EDR Contact: 10/19/2021
Next Scheduled EDR Contact: 01/31/2022
Data Release Frequency: Quarterly

Local Land Records

LIENS: Environmental Liens Listing
A listing of property locations with environmental liens for California where DTSC is a lien holder.

Date of Government Version: 08/25/2021
Date Data Arrived at EDR: 09/03/2021
Date Made Active in Reports: 11/22/2021
Number of Days to Update: 80

Source: Department of Toxic Substances Control
Telephone: 916-323-3400
Last EDR Contact: 11/22/2021
Next Scheduled EDR Contact: 03/14/2022
Data Release Frequency: Varies

LIENS 2: CERCLA Lien Information
A Federal CERCLA ('Superfund') lien can exist by operation of law at any site or property at which EPA has spent Superfund monies. These monies are spent to investigate and address releases and threatened releases of contamination. CERCLIS provides information as to the identity of these sites and properties.

Date of Government Version: 10/20/2021
Date Data Arrived at EDR: 11/05/2021
Date Made Active in Reports: 11/29/2021
Number of Days to Update: 24

Source: Environmental Protection Agency
Telephone: 202-564-6023
Last EDR Contact: 12/01/2021
Next Scheduled EDR Contact: 01/10/2022
Data Release Frequency: Semi-Annually

DEED: Deed Restriction Listing

DRAFT

Site Mitigation and Brownfields Reuse Program Facility Sites with Deed Restrictions & Hazardous Waste Management Program Facility Sites with Deed / Land Use Restriction. The DTSC Site Mitigation and Brownfields Reuse Program (SMBRP) list includes sites cleaned up under the program's oversight and generally does not include current or former hazardous waste facilities that required a hazardous waste facility permit. The list represents deed restrictions that are active. Some sites have multiple deed restrictions. The DTSC Hazardous Waste Management Program (HWMP) has developed a list of current or former hazardous waste facilities that have a recorded land use restriction at the local county recorder's office. The land use restrictions on this list were required by the DTSC HWMP as a result of the presence of hazardous substances that remain on site after the facility (or part of the facility) has been closed or cleaned up. The types of land use restriction include deed notice, deed restriction, or a land use restriction that binds current and future owners.

Date of Government Version: 08/30/2021
Date Data Arrived at EDR: 08/31/2021
Date Made Active in Reports: 11/19/2021
Number of Days to Update: 80

Source: DTSC and SWRCB
Telephone: 916-323-3400
Last EDR Contact: 11/30/2021
Next Scheduled EDR Contact: 03/14/2022
Data Release Frequency: Semi-Annually

Records of Emergency Release Reports

HMIRS: Hazardous Materials Information Reporting System

Hazardous Materials Incident Report System. HMIRS contains hazardous material spill incidents reported to DOT.

Date of Government Version: 09/12/2021
Date Data Arrived at EDR: 09/13/2021
Date Made Active in Reports: 09/28/2021
Number of Days to Update: 15

Source: U.S. Department of Transportation
Telephone: 202-366-4555
Last EDR Contact: 12/16/2021
Next Scheduled EDR Contact: 04/04/2022
Data Release Frequency: Quarterly

CHMIRS: California Hazardous Material Incident Report System

California Hazardous Material Incident Reporting System. CHMIRS contains information on reported hazardous material incidents (accidental releases or spills).

Date of Government Version: 06/30/2021
Date Data Arrived at EDR: 07/15/2021
Date Made Active in Reports: 10/06/2021
Number of Days to Update: 83

Source: Office of Emergency Services
Telephone: 916-845-8400
Last EDR Contact: 10/19/2021
Next Scheduled EDR Contact: 01/31/2022
Data Release Frequency: Semi-Annually

LDS: Land Disposal Sites Listing (GEOTRACKER)

Land Disposal sites (Landfills) included in GeoTracker. GeoTracker is the Water Boards data management system for sites that impact, or have the potential to impact, water quality in California, with emphasis on groundwater.

Date of Government Version: 09/07/2021
Date Data Arrived at EDR: 09/07/2021
Date Made Active in Reports: 11/29/2021
Number of Days to Update: 83

Source: State Water Qualilty Control Board
Telephone: 866-480-1028
Last EDR Contact: 12/07/2021
Next Scheduled EDR Contact: 03/21/2022
Data Release Frequency: Quarterly

MCS: Military Cleanup Sites Listing (GEOTRACKER)

Military sites (consisting of: Military UST sites; Military Privatized sites; and Military Cleanup sites [formerly known as DoD non UST]) included in GeoTracker. GeoTracker is the Water Boards data management system for sites that impact, or have the potential to impact, water quality in California, with emphasis on groundwater.

Date of Government Version: 09/07/2021
Date Data Arrived at EDR: 09/07/2021
Date Made Active in Reports: 11/29/2021
Number of Days to Update: 83

Source: State Water Resources Control Board
Telephone: 866-480-1028
Last EDR Contact: 12/07/2021
Next Scheduled EDR Contact: 03/21/2022
Data Release Frequency: Quarterly

DRAFT

SPILLS 90: SPILLS90 data from FirstSearch

Spills 90 includes those spill and release records available exclusively from FirstSearch databases. Typically, they may include chemical, oil and/or hazardous substance spills recorded after 1990. Duplicate records that are already included in EDR incident and release records are not included in Spills 90.

Date of Government Version: 06/06/2012
Date Data Arrived at EDR: 01/03/2013
Date Made Active in Reports: 02/22/2013
Number of Days to Update: 50

Source: FirstSearch
Telephone: N/A
Last EDR Contact: 01/03/2013
Next Scheduled EDR Contact: N/A
Data Release Frequency: No Update Planned

Other Ascertainable Records

RCRA NonGen / NLR: RCRA - Non Generators / No Longer Regulated

RCRAInfo is EPA's comprehensive information system, providing access to data supporting the Resource Conservation and Recovery Act (RCRA) of 1976 and the Hazardous and Solid Waste Amendments (HSWA) of 1984. The database includes selective information on sites which generate, transport, store, treat and/or dispose of hazardous waste as defined by the Resource Conservation and Recovery Act (RCRA). Non-Generators do not presently generate hazardous waste.

Date of Government Version: 09/13/2021
Date Data Arrived at EDR: 09/15/2021
Date Made Active in Reports: 10/12/2021
Number of Days to Update: 27

Source: Environmental Protection Agency
Telephone: (415) 495-8895
Last EDR Contact: 12/17/2021
Next Scheduled EDR Contact: 04/04/2022
Data Release Frequency: Quarterly

FUDS: Formerly Used Defense Sites

The listing includes locations of Formerly Used Defense Sites properties where the US Army Corps of Engineers is actively working or will take necessary cleanup actions.

Date of Government Version: 08/10/2021
Date Data Arrived at EDR: 08/17/2021
Date Made Active in Reports: 10/22/2021
Number of Days to Update: 66

Source: U.S. Army Corps of Engineers
Telephone: 202-528-4285
Last EDR Contact: 11/16/2021
Next Scheduled EDR Contact: 02/28/2022
Data Release Frequency: Varies

DOD: Department of Defense Sites

This data set consists of federally owned or administered lands, administered by the Department of Defense, that have any area equal to or greater than 640 acres of the United States, Puerto Rico, and the U.S. Virgin Islands.

Date of Government Version: 12/31/2005
Date Data Arrived at EDR: 11/10/2006
Date Made Active in Reports: 01/11/2007
Number of Days to Update: 62

Source: USGS
Telephone: 888-275-8747
Last EDR Contact: 10/15/2021
Next Scheduled EDR Contact: 01/24/2022
Data Release Frequency: Semi-Annually

FEDLAND: Federal and Indian Lands

Federally and Indian administrated lands of the United States. Lands included are administrated by: Army Corps of Engineers, Bureau of Reclamation, National Wild and Scenic River, National Wildlife Refuge, Public Domain Land, Wilderness, Wilderness Study Area, Wildlife Management Area, Bureau of Indian Affairs, Bureau of Land Management, Department of Justice, Forest Service, Fish and Wildlife Service, National Park Service.

Date of Government Version: 04/02/2018
Date Data Arrived at EDR: 04/11/2018
Date Made Active in Reports: 11/06/2019
Number of Days to Update: 574

Source: U.S. Geological Survey
Telephone: 888-275-8747
Last EDR Contact: 10/05/2021
Next Scheduled EDR Contact: 01/17/2022
Data Release Frequency: N/A

SCRD DRYCLEANERS: State Coalition for Remediation of Drycleaners Listing

The State Coalition for Remediation of Drycleaners was established in 1998, with support from the U.S. EPA Office of Superfund Remediation and Technology Innovation. It is comprised of representatives of states with established drycleaner remediation programs. Currently the member states are Alabama, Connecticut, Florida, Illinois, Kansas, Minnesota, Missouri, North Carolina, Oregon, South Carolina, Tennessee, Texas, and Wisconsin.

DRAFT

Date of Government Version: 01/01/2017
Date Data Arrived at EDR: 02/03/2017
Date Made Active in Reports: 04/07/2017
Number of Days to Update: 63

Source: Environmental Protection Agency
Telephone: 615-532-8599
Last EDR Contact: 11/08/2021
Next Scheduled EDR Contact: 02/21/2022
Data Release Frequency: Varies

US FIN ASSUR: Financial Assurance Information

All owners and operators of facilities that treat, store, or dispose of hazardous waste are required to provide proof that they will have sufficient funds to pay for the clean up, closure, and post-closure care of their facilities.

Date of Government Version: 09/13/2021
Date Data Arrived at EDR: 09/15/2021
Date Made Active in Reports: 09/28/2021
Number of Days to Update: 13

Source: Environmental Protection Agency
Telephone: 202-566-1917
Last EDR Contact: 12/17/2021
Next Scheduled EDR Contact: 04/04/2022
Data Release Frequency: Quarterly

EPA WATCH LIST: EPA WATCH LIST

EPA maintains a "Watch List" to facilitate dialogue between EPA, state and local environmental agencies on enforcement matters relating to facilities with alleged violations identified as either significant or high priority. Being on the Watch List does not mean that the facility has actually violated the law only that an investigation by EPA or a state or local environmental agency has led those organizations to allege that an unproven violation has in fact occurred. Being on the Watch List does not represent a higher level of concern regarding the alleged violations that were detected, but instead indicates cases requiring additional dialogue between EPA, state and local agencies - primarily because of the length of time the alleged violation has gone unaddressed or unresolved.

Date of Government Version: 08/30/2013
Date Data Arrived at EDR: 03/21/2014
Date Made Active in Reports: 06/17/2014
Number of Days to Update: 88

Source: Environmental Protection Agency
Telephone: 617-520-3000
Last EDR Contact: 11/01/2021
Next Scheduled EDR Contact: 02/14/2022
Data Release Frequency: Quarterly

2020 COR ACTION: 2020 Corrective Action Program List

The EPA has set ambitious goals for the RCRA Corrective Action program by creating the 2020 Corrective Action Universe. This RCRA cleanup baseline includes facilities expected to need corrective action. The 2020 universe contains a wide variety of sites. Some properties are heavily contaminated while others were contaminated but have since been cleaned up. Still others have not been fully investigated yet, and may require little or no remediation. Inclusion in the 2020 Universe does not necessarily imply failure on the part of a facility to meet its RCRA obligations.

Date of Government Version: 09/30/2017
Date Data Arrived at EDR: 05/08/2018
Date Made Active in Reports: 07/20/2018
Number of Days to Update: 73

Source: Environmental Protection Agency
Telephone: 703-308-4044
Last EDR Contact: 11/05/2021
Next Scheduled EDR Contact: 02/14/2022
Data Release Frequency: Varies

TSCA: Toxic Substances Control Act

Toxic Substances Control Act. TSCA identifies manufacturers and importers of chemical substances included on the TSCA Chemical Substance Inventory list. It includes data on the production volume of these substances by plant site.

Date of Government Version: 12/31/2016
Date Data Arrived at EDR: 06/17/2020
Date Made Active in Reports: 09/10/2020
Number of Days to Update: 85

Source: EPA
Telephone: 202-260-5521
Last EDR Contact: 12/17/2021
Next Scheduled EDR Contact: 03/28/2022
Data Release Frequency: Every 4 Years

TRIS: Toxic Chemical Release Inventory System

Toxic Release Inventory System. TRIS identifies facilities which release toxic chemicals to the air, water and land in reportable quantities under SARA Title III Section 313.

DRAFT

Date of Government Version: 12/31/2018
Date Data Arrived at EDR: 08/14/2020
Date Made Active in Reports: 11/04/2020
Number of Days to Update: 82

Source: EPA
Telephone: 202-566-0250
Last EDR Contact: 11/16/2021
Next Scheduled EDR Contact: 02/28/2022
Data Release Frequency: Annually

SSTS: Section 7 Tracking Systems

Section 7 of the Federal Insecticide, Fungicide and Rodenticide Act, as amended (92 Stat. 829) requires all registered pesticide-producing establishments to submit a report to the Environmental Protection Agency by March 1st each year. Each establishment must report the types and amounts of pesticides, active ingredients and devices being produced, and those having been produced and sold or distributed in the past year.

Date of Government Version: 07/19/2021
Date Data Arrived at EDR: 07/19/2021
Date Made Active in Reports: 10/12/2021
Number of Days to Update: 85

Source: EPA
Telephone: 202-564-4203
Last EDR Contact: 10/20/2021
Next Scheduled EDR Contact: 01/31/2022
Data Release Frequency: Annually

ROD: Records Of Decision

Record of Decision. ROD documents mandate a permanent remedy at an NPL (Superfund) site containing technical and health information to aid in the cleanup.

Date of Government Version: 10/20/2021
Date Data Arrived at EDR: 11/05/2021
Date Made Active in Reports: 11/29/2021
Number of Days to Update: 24

Source: EPA
Telephone: 703-416-0223
Last EDR Contact: 12/01/2021
Next Scheduled EDR Contact: 03/14/2022
Data Release Frequency: Annually

RMP: Risk Management Plans

When Congress passed the Clean Air Act Amendments of 1990, it required EPA to publish regulations and guidance for chemical accident prevention at facilities using extremely hazardous substances. The Risk Management Program Rule (RMP Rule) was written to implement Section 112(r) of these amendments. The rule, which built upon existing industry codes and standards, requires companies of all sizes that use certain flammable and toxic substances to develop a Risk Management Program, which includes a(n): Hazard assessment that details the potential effects of an accidental release, an accident history of the last five years, and an evaluation of worst-case and alternative accidental releases; Prevention program that includes safety precautions and maintenance, monitoring, and employee training measures; and Emergency response program that spells out emergency health care, employee training measures and procedures for informing the public and response agencies (e.g the fire department) should an accident occur.

Date of Government Version: 10/20/2021
Date Data Arrived at EDR: 11/05/2021
Date Made Active in Reports: 11/12/2021
Number of Days to Update: 7

Source: Environmental Protection Agency
Telephone: 202-564-8600
Last EDR Contact: 10/18/2021
Next Scheduled EDR Contact: 01/31/2022
Data Release Frequency: Varies

RAATS: RCRA Administrative Action Tracking System

RCRA Administration Action Tracking System. RAATS contains records based on enforcement actions issued under RCRA pertaining to major violators and includes administrative and civil actions brought by the EPA. For administration actions after September 30, 1995, data entry in the RAATS database was discontinued. EPA will retain a copy of the database for historical records. It was necessary to terminate RAATS because a decrease in agency resources made it impossible to continue to update the information contained in the database.

Date of Government Version: 04/17/1995
Date Data Arrived at EDR: 07/03/1995
Date Made Active in Reports: 08/07/1995
Number of Days to Update: 35

Source: EPA
Telephone: 202-564-4104
Last EDR Contact: 06/02/2008
Next Scheduled EDR Contact: 09/01/2008
Data Release Frequency: No Update Planned

DRAFT

PRP: Potentially Responsible Parties
A listing of verified Potentially Responsible Parties

Date of Government Version: 10/20/2021
Date Data Arrived at EDR: 11/05/2021
Date Made Active in Reports: 12/15/2021
Number of Days to Update: 40

Source: EPA
Telephone: 202-564-6023
Last EDR Contact: 12/01/2021
Next Scheduled EDR Contact: 02/14/2022
Data Release Frequency: Quarterly

PADS: PCB Activity Database System
PCB Activity Database. PADS Identifies generators, transporters, commercial storers and/or brokers and disposers of PCB's who are required to notify the EPA of such activities.

Date of Government Version: 11/19/2020
Date Data Arrived at EDR: 01/08/2021
Date Made Active in Reports: 03/22/2021
Number of Days to Update: 73

Source: EPA
Telephone: 202-566-0500
Last EDR Contact: 10/08/2021
Next Scheduled EDR Contact: 01/17/2022
Data Release Frequency: Annually

ICIS: Integrated Compliance Information System
The Integrated Compliance Information System (ICIS) supports the information needs of the national enforcement and compliance program as well as the unique needs of the National Pollutant Discharge Elimination System (NPDES) program.

Date of Government Version: 11/18/2016
Date Data Arrived at EDR: 11/23/2016
Date Made Active in Reports: 02/10/2017
Number of Days to Update: 79

Source: Environmental Protection Agency
Telephone: 202-564-2501
Last EDR Contact: 09/30/2021
Next Scheduled EDR Contact: 01/17/2022
Data Release Frequency: Quarterly

FTTS: FIFRA/ TSCA Tracking System - FIFRA (Federal Insecticide, Fungicide, & Rodenticide Act)/TSCA (Toxic Substances Control Act)
FTTS tracks administrative cases and pesticide enforcement actions and compliance activities related to FIFRA, TSCA and EPCRA (Emergency Planning and Community Right-to-Know Act). To maintain currency, EDR contacts the Agency on a quarterly basis.

Date of Government Version: 04/09/2009
Date Data Arrived at EDR: 04/16/2009
Date Made Active in Reports: 05/11/2009
Number of Days to Update: 25

Source: EPA/Office of Prevention, Pesticides and Toxic Substances
Telephone: 202-566-1667
Last EDR Contact: 08/18/2017
Next Scheduled EDR Contact: 12/04/2017
Data Release Frequency: No Update Planned

FTTS INSP: FIFRA/ TSCA Tracking System - FIFRA (Federal Insecticide, Fungicide, & Rodenticide Act)/TSCA (Toxic Substances Control Act)
A listing of FIFRA/TSCA Tracking System (FTTS) inspections and enforcements.

Date of Government Version: 04/09/2009
Date Data Arrived at EDR: 04/16/2009
Date Made Active in Reports: 05/11/2009
Number of Days to Update: 25

Source: EPA
Telephone: 202-566-1667
Last EDR Contact: 08/18/2017
Next Scheduled EDR Contact: 12/04/2017
Data Release Frequency: No Update Planned

MLTS: Material Licensing Tracking System
MLTS is maintained by the Nuclear Regulatory Commission and contains a list of approximately 8,100 sites which possess or use radioactive materials and which are subject to NRC licensing requirements. To maintain currency, EDR contacts the Agency on a quarterly basis.

Date of Government Version: 07/29/2021
Date Data Arrived at EDR: 08/24/2021
Date Made Active in Reports: 11/19/2021
Number of Days to Update: 87

Source: Nuclear Regulatory Commission
Telephone: 301-415-7169
Last EDR Contact: 10/18/2021
Next Scheduled EDR Contact: 01/31/2022
Data Release Frequency: Quarterly

DRAFT

COAL ASH DOE: Steam-Electric Plant Operation Data
A listing of power plants that store ash in surface ponds.

Date of Government Version: 12/31/2019
Date Data Arrived at EDR: 12/01/2020
Date Made Active in Reports: 02/09/2021
Number of Days to Update: 70
Source: Department of Energy
Telephone: 202-586-8719
Last EDR Contact: 11/30/2021
Next Scheduled EDR Contact: 03/14/2022
Data Release Frequency: Varies

COAL ASH EPA: Coal Combustion Residues Surface Impoundments List
A listing of coal combustion residues surface impoundments with high hazard potential ratings.

Date of Government Version: 01/12/2017
Date Data Arrived at EDR: 03/05/2019
Date Made Active in Reports: 11/11/2019
Number of Days to Update: 251
Source: Environmental Protection Agency
Telephone: N/A
Last EDR Contact: 12/02/2021
Next Scheduled EDR Contact: 03/14/2022
Data Release Frequency: Varies

PCB TRANSFORMER: PCB Transformer Registration Database
The database of PCB transformer registrations that includes all PCB registration submittals.

Date of Government Version: 09/13/2019
Date Data Arrived at EDR: 11/06/2019
Date Made Active in Reports: 02/10/2020
Number of Days to Update: 96
Source: Environmental Protection Agency
Telephone: 202-566-0517
Last EDR Contact: 11/05/2021
Next Scheduled EDR Contact: 02/14/2022
Data Release Frequency: Varies

RADINFO: Radiation Information Database
The Radiation Information Database (RADINFO) contains information about facilities that are regulated by U.S. Environmental Protection Agency (EPA) regulations for radiation and radioactivity.

Date of Government Version: 07/01/2019
Date Data Arrived at EDR: 07/01/2019
Date Made Active in Reports: 09/23/2019
Number of Days to Update: 84
Source: Environmental Protection Agency
Telephone: 202-343-9775
Last EDR Contact: 09/27/2021
Next Scheduled EDR Contact: 01/10/2022
Data Release Frequency: Quarterly

HIST FTTS: FIFRA/TSCA Tracking System Administrative Case Listing
A complete administrative case listing from the FIFRA/TSCA Tracking System (FTTS) for all ten EPA regions. The information was obtained from the National Compliance Database (NCDB). NCDB supports the implementation of FIFRA (Federal Insecticide, Fungicide, and Rodenticide Act) and TSCA (Toxic Substances Control Act). Some EPA regions are now closing out records. Because of that, and the fact that some EPA regions are not providing EPA Headquarters with updated records, it was decided to create a HIST FTTS database. It included records that may not be included in the newer FTTS database updates. This database is no longer updated.

Date of Government Version: 10/19/2006
Date Data Arrived at EDR: 03/01/2007
Date Made Active in Reports: 04/10/2007
Number of Days to Update: 40
Source: Environmental Protection Agency
Telephone: 202-564-2501
Last EDR Contact: 12/17/2007
Next Scheduled EDR Contact: 03/17/2008
Data Release Frequency: No Update Planned

HIST FTTS INSP: FIFRA/TSCA Tracking System Inspection & Enforcement Case Listing
A complete inspection and enforcement case listing from the FIFRA/TSCA Tracking System (FTTS) for all ten EPA regions. The information was obtained from the National Compliance Database (NCDB). NCDB supports the implementation of FIFRA (Federal Insecticide, Fungicide, and Rodenticide Act) and TSCA (Toxic Substances Control Act). Some EPA regions are now closing out records. Because of that, and the fact that some EPA regions are not providing EPA Headquarters with updated records, it was decided to create a HIST FTTS database. It included records that may not be included in the newer FTTS database updates. This database is no longer updated.

DRAFT

Date of Government Version: 10/19/2006
Date Data Arrived at EDR: 03/01/2007
Date Made Active in Reports: 04/10/2007
Number of Days to Update: 40

Source: Environmental Protection Agency
Telephone: 202-564-2501
Last EDR Contact: 12/17/2008
Next Scheduled EDR Contact: 03/17/2008
Data Release Frequency: No Update Planned

DOT OPS: Incident and Accident Data

Department of Transporation, Office of Pipeline Safety Incident and Accident data.

Date of Government Version: 01/02/2020
Date Data Arrived at EDR: 01/28/2020
Date Made Active in Reports: 04/17/2020
Number of Days to Update: 80

Source: Department of Transporation, Office of Pipeline Safety
Telephone: 202-366-4595
Last EDR Contact: 10/26/2021
Next Scheduled EDR Contact: 02/07/2022
Data Release Frequency: Quarterly

CONSENT: Superfund (CERCLA) Consent Decrees

Major legal settlements that establish responsibility and standards for cleanup at NPL (Superfund) sites. Released periodically by United States District Courts after settlement by parties to litigation matters.

Date of Government Version: 06/30/2021
Date Data Arrived at EDR: 07/14/2021
Date Made Active in Reports: 07/16/2021
Number of Days to Update: 2

Source: Department of Justice, Consent Decree Library
Telephone: Varies
Last EDR Contact: 09/30/2021
Next Scheduled EDR Contact: 01/17/2022
Data Release Frequency: Varies

BRS: Biennial Reporting System

The Biennial Reporting System is a national system administered by the EPA that collects data on the generation and management of hazardous waste. BRS captures detailed data from two groups: Large Quantity Generators (LQG) and Treatment, Storage, and Disposal Facilities.

Date of Government Version: 12/31/2019
Date Data Arrived at EDR: 09/15/2021
Date Made Active in Reports: 12/14/2021
Number of Days to Update: 90

Source: EPA/NTIS
Telephone: 800-424-9346
Last EDR Contact: 12/17/2021
Next Scheduled EDR Contact: 04/04/2022
Data Release Frequency: Biennially

INDIAN RESERV: Indian Reservations

This map layer portrays Indian administered lands of the United States that have any area equal to or greater than 640 acres.

Date of Government Version: 12/31/2014
Date Data Arrived at EDR: 07/14/2015
Date Made Active in Reports: 01/10/2017
Number of Days to Update: 546

Source: USGS
Telephone: 202-208-3710
Last EDR Contact: 10/05/2021
Next Scheduled EDR Contact: 01/17/2022
Data Release Frequency: Semi-Annually

FUSRAP: Formerly Utilized Sites Remedial Action Program

DOE established the Formerly Utilized Sites Remedial Action Program (FUSRAP) in 1974 to remediate sites where radioactive contamination remained from Manhattan Project and early U.S. Atomic Energy Commission (AEC) operations.

Date of Government Version: 07/26/2021
Date Data Arrived at EDR: 07/27/2021
Date Made Active in Reports: 10/22/2021
Number of Days to Update: 87

Source: Department of Energy
Telephone: 202-586-3559
Last EDR Contact: 11/01/2021
Next Scheduled EDR Contact: 02/14/2022
Data Release Frequency: Varies

UMTRA: Uranium Mill Tailings Sites

Uranium ore was mined by private companies for federal government use in national defense programs. When the mills shut down, large piles of the sand-like material (mill tailings) remain after uranium has been extracted from the ore. Levels of human exposure to radioactive materials from the piles are low; however, in some cases tailings were used as construction materials before the potential health hazards of the tailings were recognized.

DRAFT

Date of Government Version: 08/30/2019
Date Data Arrived at EDR: 11/15/2019
Date Made Active in Reports: 01/28/2020
Number of Days to Update: 74

Source: Department of Energy
Telephone: 505-845-0011
Last EDR Contact: 12/09/2021
Next Scheduled EDR Contact: 02/28/2022
Data Release Frequency: Varies

LEAD SMELTER 1: Lead Smelter Sites
A listing of former lead smelter site locations.

Date of Government Version: 10/20/2021
Date Data Arrived at EDR: 11/05/2021
Date Made Active in Reports: 11/29/2021
Number of Days to Update: 24

Source: Environmental Protection Agency
Telephone: 703-603-8787
Last EDR Contact: 11/30/2021
Next Scheduled EDR Contact: 01/10/2022
Data Release Frequency: Varies

LEAD SMELTER 2: Lead Smelter Sites
A list of several hundred sites in the U.S. where secondary lead smelting was done from 1931and 1964. These sites may pose a threat to public health through ingestion or inhalation of contaminated soil or dust

Date of Government Version: 04/05/2001
Date Data Arrived at EDR: 10/27/2010
Date Made Active in Reports: 12/02/2010
Number of Days to Update: 36

Source: American Journal of Public Health
Telephone: 703-305-6451
Last EDR Contact: 12/02/2009
Next Scheduled EDR Contact: N/A
Data Release Frequency: No Update Planned

US AIRS (AFS): Aerometric Information Retrieval System Facility Subsystem (AFS)
The database is a sub-system of Aerometric Information Retrieval System (AIRS). AFS contains compliance data on air pollution point sources regulated by the U.S. EPA and/or state and local air regulatory agencies. This information comes from source reports by various stationary sources of air pollution, such as electric power plants, steel mills, factories, and universities, and provides information about the air pollutants they produce. Action, air program, air program pollutant, and general level plant data. It is used to track emissions and compliance data from industrial plants.

Date of Government Version: 10/12/2016
Date Data Arrived at EDR: 10/26/2016
Date Made Active in Reports: 02/03/2017
Number of Days to Update: 100

Source: EPA
Telephone: 202-564-2496
Last EDR Contact: 09/26/2017
Next Scheduled EDR Contact: 01/08/2018
Data Release Frequency: Annually

US AIRS MINOR: Air Facility System Data
A listing of minor source facilities.

Date of Government Version: 10/12/2016
Date Data Arrived at EDR: 10/26/2016
Date Made Active in Reports: 02/03/2017
Number of Days to Update: 100

Source: EPA
Telephone: 202-564-2496
Last EDR Contact: 09/26/2017
Next Scheduled EDR Contact: 01/08/2018
Data Release Frequency: Annually

MINES VIOLATIONS: MSHA Violation Assessment Data
Mines violation and assessment information. Department of Labor, Mine Safety & Health Administration.

Date of Government Version: 06/30/2021
Date Data Arrived at EDR: 07/01/2021
Date Made Active in Reports: 09/28/2021
Number of Days to Update: 89

Source: DOL, Mine Safety & Health Admi
Telephone: 202-693-9424
Last EDR Contact: 12/20/2021
Next Scheduled EDR Contact: 03/14/2022
Data Release Frequency: Quarterly

US MINES: Mines Master Index File
Contains all mine identification numbers issued for mines active or opened since 1971. The data also includes violation information.

DRAFT

Date of Government Version: 08/09/2021
Date Data Arrived at EDR: 08/24/2021
Date Made Active in Reports: 11/19/2021
Number of Days to Update: 87

Source: Department of Labor, Mine Safety and Health Administration
Telephone: 303-231-5959
Last EDR Contact: 11/22/2021
Next Scheduled EDR Contact: 03/07/2022
Data Release Frequency: Semi-Annually

US MINES 2: Ferrous and Nonferrous Metal Mines Database Listing

This map layer includes ferrous (ferrous metal mines are facilities that extract ferrous metals, such as iron ore or molybdenum) and nonferrous (Nonferrous metal mines are facilities that extract nonferrous metals, such as gold, silver, copper, zinc, and lead) metal mines in the United States.

Date of Government Version: 05/06/2020
Date Data Arrived at EDR: 05/27/2020
Date Made Active in Reports: 08/13/2020
Number of Days to Update: 78

Source: USGS
Telephone: 703-648-7709
Last EDR Contact: 11/22/2021
Next Scheduled EDR Contact: 03/07/2022
Data Release Frequency: Varies

US MINES 3: Active Mines & Mineral Plants Database Listing

Active Mines and Mineral Processing Plant operations for commodities monitored by the Minerals Information Team of the USGS.

Date of Government Version: 04/14/2011
Date Data Arrived at EDR: 06/08/2011
Date Made Active in Reports: 09/13/2011
Number of Days to Update: 97

Source: USGS
Telephone: 703-648-7709
Last EDR Contact: 11/22/2021
Next Scheduled EDR Contact: 03/07/2022
Data Release Frequency: Varies

ABANDONED MINES: Abandoned Mines

An inventory of land and water impacted by past mining (primarily coal mining) is maintained by OSMRE to provide information needed to implement the Surface Mining Control and Reclamation Act of 1977 (SMCRA). The inventory contains information on the location, type, and extent of AML impacts, as well as, information on the cost associated with the reclamation of those problems. The inventory is based upon field surveys by State, Tribal, and OSMRE program officials. It is dynamic to the extent that it is modified as new problems are identified and existing problems are reclaimed.

Date of Government Version: 09/14/2021
Date Data Arrived at EDR: 09/15/2021
Date Made Active in Reports: 12/15/2021
Number of Days to Update: 91

Source: Department of Interior
Telephone: 202-208-2609
Last EDR Contact: 12/14/2021
Next Scheduled EDR Contact: 03/21/2022
Data Release Frequency: Quarterly

FINDS: Facility Index System/Facility Registry System

Facility Index System. FINDS contains both facility information and 'pointers' to other sources that contain more detail. EDR includes the following FINDS databases in this report: PCS (Permit Compliance System), AIRS (Aerometric Information Retrieval System), DOCKET (Enforcement Docket used to manage and track information on civil judicial enforcement cases for all environmental statutes), FURS (Federal Underground Injection Control), C-DOCKET (Criminal Docket System used to track criminal enforcement actions for all environmental statutes), FFIS (Federal Facilities Information System), STATE (State Environmental Laws and Statutes), and PADS (PCB Activity Data System).

Date of Government Version: 05/05/2021
Date Data Arrived at EDR: 05/18/2021
Date Made Active in Reports: 08/17/2021
Number of Days to Update: 91

Source: EPA
Telephone: (415) 947-8000
Last EDR Contact: 11/22/2021
Next Scheduled EDR Contact: 03/14/2022
Data Release Frequency: Quarterly

UXO: Unexploded Ordnance Sites

A listing of unexploded ordnance site locations

Date of Government Version: 12/31/2018
Date Data Arrived at EDR: 07/02/2020
Date Made Active in Reports: 09/17/2020
Number of Days to Update: 77

Source: Department of Defense
Telephone: 703-704-1564
Last EDR Contact: 10/07/2021
Next Scheduled EDR Contact: 01/24/2022
Data Release Frequency: Varies

DRAFT

GOVERNMENT RECORDS SEARCHED / DATA CURRENCY TRACKING

ECHO: Enforcement & Compliance History Information

ECHO provides integrated compliance and enforcement information for about 800,000 regulated facilities nationwide.

Date of Government Version: 06/26/2021
Date Data Arrived at EDR: 07/01/2021
Date Made Active in Reports: 09/28/2021
Number of Days to Update: 89

Source: Environmental Protection Agency
Telephone: 202-564-2280
Last EDR Contact: 10/05/2021
Next Scheduled EDR Contact: 01/17/2022
Data Release Frequency: Quarterly

DOCKET HWC: Hazardous Waste Compliance Docket Listing

A complete list of the Federal Agency Hazardous Waste Compliance Docket Facilities.

Date of Government Version: 05/06/2021
Date Data Arrived at EDR: 05/21/2021
Date Made Active in Reports: 08/11/2021
Number of Days to Update: 82

Source: Environmental Protection Agency
Telephone: 202-564-0527
Last EDR Contact: 11/23/2021
Next Scheduled EDR Contact: 03/07/2022
Data Release Frequency: Varies

FUELS PROGRAM: EPA Fuels Program Registered Listing

This listing includes facilities that are registered under the Part 80 (Code of Federal Regulations) EPA Fuels Programs. All companies now are required to submit new and updated registrations.

Date of Government Version: 08/13/2021
Date Data Arrived at EDR: 08/13/2021
Date Made Active in Reports: 10/22/2021
Number of Days to Update: 70

Source: EPA
Telephone: 800-385-6164
Last EDR Contact: 11/15/2021
Next Scheduled EDR Contact: 02/28/2022
Data Release Frequency: Quarterly

CA BOND EXP. PLAN: Bond Expenditure Plan

Department of Health Services developed a site-specific expenditure plan as the basis for an appropriation of Hazardous Substance Cleanup Bond Act funds. It is not updated.

Date of Government Version: 01/01/1989
Date Data Arrived at EDR: 07/27/1994
Date Made Active in Reports: 08/02/1994
Number of Days to Update: 6

Source: Department of Health Services
Telephone: 916-255-2118
Last EDR Contact: 05/31/1994
Next Scheduled EDR Contact: N/A
Data Release Frequency: No Update Planned

CORTESE: "Cortese" Hazardous Waste & Substances Sites List

The sites for the list are designated by the State Water Resource Control Board (LUST), the Integrated Waste Board (SWF/LS), and the Department of Toxic Substances Control (Cal-Sites).

Date of Government Version: 09/20/2021
Date Data Arrived at EDR: 09/21/2021
Date Made Active in Reports: 12/08/2021
Number of Days to Update: 78

Source: CAL EPA/Office of Emergency Information
Telephone: 916-323-3400
Last EDR Contact: 12/16/2021
Next Scheduled EDR Contact: 04/04/2022
Data Release Frequency: Quarterly

CUPA LIVERMORE-PLEASANTON: CUPA Facility Listing

list of facilities associated with the various CUPA programs in Livermore-Pleasanton

Date of Government Version: 05/01/2019
Date Data Arrived at EDR: 05/14/2019
Date Made Active in Reports: 07/17/2019
Number of Days to Update: 64

Source: Livermore-Pleasanton Fire Department
Telephone: 925-454-2361
Last EDR Contact: 11/19/2021
Next Scheduled EDR Contact: 02/21/2022
Data Release Frequency: Varies

DRYCLEAN SOUTH COAST: South Coast Air Quality Management District Drycleaner Listing

A listing of dry cleaners in the South Coast Air Quality Management District

DRAFT

Date of Government Version: 08/18/2021
Date Data Arrived at EDR: 08/23/2021
Date Made Active in Reports: 11/12/2021
Number of Days to Update: 81

Source: South Coast Air Quality Management District
Telephone: 909-396-3211
Last EDR Contact: 11/16/2021
Next Scheduled EDR Contact: 03/07/2022
Data Release Frequency: Varies

DRYCLEAN AVAQMD: Antelope Valley Air Quality Management District Drycleaner Listing
A listing of dry cleaners in the Antelope Valley Air Quality Management District.

Date of Government Version: 08/24/2021
Date Data Arrived at EDR: 08/25/2021
Date Made Active in Reports: 11/17/2021
Number of Days to Update: 84

Source: Antelope Valley Air Quality Management District
Telephone: 661-723-8070
Last EDR Contact: 11/23/2021
Next Scheduled EDR Contact: 03/14/2022
Data Release Frequency: Varies

DRYCLEANERS: Cleaner Facilities
A list of drycleaner related facilities that have EPA ID numbers. These are facilities with certain SIC codes: power laundries, family and commercial; garment pressing and cleaner's agents; linen supply; coin-operated laundries and cleaning; drycleaning plants, except rugs; carpet and upholster cleaning; industrial launderers; laundry and garment services.

Date of Government Version: 08/27/2021
Date Data Arrived at EDR: 09/01/2021
Date Made Active in Reports: 11/19/2021
Number of Days to Update: 79

Source: Department of Toxic Substance Control
Telephone: 916-327-4498
Last EDR Contact: 12/20/2021
Next Scheduled EDR Contact: 03/14/2022
Data Release Frequency: Annually

EMI: Emissions Inventory Data
Toxics and criteria pollutant emissions data collected by the ARB and local air pollution agencies.

Date of Government Version: 12/31/2019
Date Data Arrived at EDR: 06/10/2021
Date Made Active in Reports: 08/27/2021
Number of Days to Update: 78

Source: California Air Resources Board
Telephone: 916-322-2990
Last EDR Contact: 12/17/2021
Next Scheduled EDR Contact: 03/28/2022
Data Release Frequency: Varies

ENF: Enforcement Action Listing
A listing of Water Board Enforcement Actions. Formal is everything except Oral/Verbal Communication, Notice of Violation, Expedited Payment Letter, and Staff Enforcement Letter.

Date of Government Version: 04/16/2021
Date Data Arrived at EDR: 04/20/2021
Date Made Active in Reports: 07/07/2021
Number of Days to Update: 78

Source: State Water Resoruces Control Board
Telephone: 916-445-9379
Last EDR Contact: 11/04/2021
Next Scheduled EDR Contact: 01/31/2022
Data Release Frequency: Varies

Financial Assurance 1: Financial Assurance Information Listing
Financial Assurance information

Date of Government Version: 04/14/2021
Date Data Arrived at EDR: 04/15/2021
Date Made Active in Reports: 07/06/2021
Number of Days to Update: 82

Source: Department of Toxic Substances Control
Telephone: 916-255-3628
Last EDR Contact: 10/05/2021
Next Scheduled EDR Contact: 01/31/2022
Data Release Frequency: Varies

Financial Assurance 2: Financial Assurance Information Listing
A listing of financial assurance information for solid waste facilities. Financial assurance is intended to ensure that resources are available to pay for the cost of closure, post-closure care, and corrective measures if the owner or operator of a regulated facility is unable or unwilling to pay.

DRAFT

Date of Government Version: 08/13/2021
Date Data Arrived at EDR: 08/13/2021
Date Made Active in Reports: 11/05/2021
Number of Days to Update: 84

Source: California Integrated Waste Management Board
Telephone: 916-341-6066
Last EDR Contact: 11/16/2021
Next Scheduled EDR Contact: 02/21/2022
Data Release Frequency: Varies

HAZNET: Facility and Manifest Data

Facility and Manifest Data. The data is extracted from the copies of hazardous waste manifests received each year by the DTSC. The annual volume of manifests is typically 700,000 - 1,000,000 annually, representing approximately 350,000 - 500,000 shipments. Data are from the manifests submitted without correction, and therefore many contain some invalid values for data elements such as generator ID, TSD ID, waste category, and disposal method. This database begins with calendar year 1993.

Date of Government Version: 12/31/2019
Date Data Arrived at EDR: 04/15/2020
Date Made Active in Reports: 07/02/2020
Number of Days to Update: 78

Source: California Environmental Protection Agency
Telephone: 916-255-1136
Last EDR Contact: 10/08/2021
Next Scheduled EDR Contact: 01/17/2022
Data Release Frequency: Annually

ICE: ICE

Contains data pertaining to the Permitted Facilities with Inspections / Enforcements sites tracked in Envirostor.

Date of Government Version: 08/13/2021
Date Data Arrived at EDR: 08/13/2021
Date Made Active in Reports: 11/08/2021
Number of Days to Update: 87

Source: Department of Toxic Subsances Control
Telephone: 877-786-9427
Last EDR Contact: 11/15/2021
Next Scheduled EDR Contact: 02/28/2022
Data Release Frequency: Quarterly

HIST CORTESE: Hazardous Waste & Substance Site List

The sites for the list are designated by the State Water Resource Control Board [LUST], the Integrated Waste Board [SWF/LS], and the Department of Toxic Substances Control [CALSITES]. This listing is no longer updated by the state agency.

Date of Government Version: 04/01/2001
Date Data Arrived at EDR: 01/22/2009
Date Made Active in Reports: 04/08/2009
Number of Days to Update: 76

Source: Department of Toxic Substances Control
Telephone: 916-323-3400
Last EDR Contact: 01/22/2009
Next Scheduled EDR Contact: N/A
Data Release Frequency: No Update Planned

HWP: EnviroStor Permitted Facilities Listing

Detailed information on permitted hazardous waste facilities and corrective action ("cleanups") tracked in EnviroStor.

Date of Government Version: 08/13/2021
Date Data Arrived at EDR: 08/13/2021
Date Made Active in Reports: 11/08/2021
Number of Days to Update: 87

Source: Department of Toxic Substances Control
Telephone: 916-323-3400
Last EDR Contact: 11/15/2021
Next Scheduled EDR Contact: 02/28/2022
Data Release Frequency: Quarterly

HWT: Registered Hazardous Waste Transporter Database

A listing of hazardous waste transporters. In California, unless specifically exempted, it is unlawful for any person to transport hazardous wastes unless the person holds a valid registration issued by DTSC. A hazardous waste transporter registration is valid for one year and is assigned a unique registration number.

Date of Government Version: 10/04/2021
Date Data Arrived at EDR: 10/05/2021
Date Made Active in Reports: 12/22/2021
Number of Days to Update: 78

Source: Department of Toxic Substances Control
Telephone: 916-440-7145
Last EDR Contact: 10/05/2021
Next Scheduled EDR Contact: 01/17/2022
Data Release Frequency: Quarterly

DRAFT

MINES: Mines Site Location Listing
A listing of mine site locations from the Office of Mine Reclamation.

Date of Government Version: 09/07/2021
Date Data Arrived at EDR: 09/07/2021
Date Made Active in Reports: 11/29/2021
Number of Days to Update: 83
Source: Department of Conservation
Telephone: 916-322-1080
Last EDR Contact: 12/07/2021
Next Scheduled EDR Contact: 03/21/2022
Data Release Frequency: Quarterly

MWMP: Medical Waste Management Program Listing
The Medical Waste Management Program (MWMP) ensures the proper handling and disposal of medical waste by permitting and inspecting medical waste Offsite Treatment Facilities (PDF) and Transfer Stations (PDF) throughout the state. MWMP also oversees all Medical Waste Transporters.

Date of Government Version: 08/05/2021
Date Data Arrived at EDR: 08/31/2021
Date Made Active in Reports: 11/19/2021
Number of Days to Update: 80
Source: Department of Public Health
Telephone: 916-558-1784
Last EDR Contact: 11/30/2021
Next Scheduled EDR Contact: 03/14/2022
Data Release Frequency: Varies

NPDES: NPDES Permits Listing
A listing of NPDES permits, including stormwater.

Date of Government Version: 05/10/2021
Date Data Arrived at EDR: 05/11/2021
Date Made Active in Reports: 07/27/2021
Number of Days to Update: 77
Source: State Water Resources Control Board
Telephone: 916-445-9379
Last EDR Contact: 11/09/2021
Next Scheduled EDR Contact: 02/21/2022
Data Release Frequency: Quarterly

PEST LIC: Pesticide Regulation Licenses Listing
A listing of licenses and certificates issued by the Department of Pesticide Regulation. The DPR issues licenses and/or certificates to: Persons and businesses that apply or sell pesticides; Pest control dealers and brokers; Persons who advise on agricultural pesticide applications.

Date of Government Version: 08/30/2021
Date Data Arrived at EDR: 08/31/2021
Date Made Active in Reports: 11/19/2021
Number of Days to Update: 80
Source: Department of Pesticide Regulation
Telephone: 916-445-4038
Last EDR Contact: 11/30/2021
Next Scheduled EDR Contact: 03/14/2022
Data Release Frequency: Quarterly

PROC: Certified Processors Database
A listing of certified processors.

Date of Government Version: 06/04/2021
Date Data Arrived at EDR: 06/04/2021
Date Made Active in Reports: 08/27/2021
Number of Days to Update: 84
Source: Department of Conservation
Telephone: 916-323-3836
Last EDR Contact: 11/29/2021
Next Scheduled EDR Contact: 03/21/2022
Data Release Frequency: Quarterly

NOTIFY 65: Proposition 65 Records
Listings of all Proposition 65 incidents reported to counties by the State Water Resources Control Board and the Regional Water Quality Control Board. This database is no longer updated by the reporting agency.

Date of Government Version: 03/12/2021
Date Data Arrived at EDR: 03/16/2021
Date Made Active in Reports: 06/01/2021
Number of Days to Update: 77
Source: State Water Resources Control Board
Telephone: 916-445-3846
Last EDR Contact: 12/08/2021
Next Scheduled EDR Contact: 03/28/2022
Data Release Frequency: No Update Planned

DRAFT

UIC: UIC Listing
A listing of wells identified as underground injection wells, in the California Oil and Gas Wells database.

Date of Government Version: 06/03/2021
Date Data Arrived at EDR: 06/03/2021
Date Made Active in Reports: 08/25/2021
Number of Days to Update: 83
Source: Deaprtment of Conservation
Telephone: 916-445-2408
Last EDR Contact: 12/07/2021
Next Scheduled EDR Contact: 03/21/2022
Data Release Frequency: Varies

UIC GEO: Underground Injection Control Sites (GEOTRACKER)
Underground control injection sites

Date of Government Version: 09/07/2021
Date Data Arrived at EDR: 09/07/2021
Date Made Active in Reports: 11/29/2021
Number of Days to Update: 83
Source: State Water Resource Control Board
Telephone: 866-480-1028
Last EDR Contact: 12/07/2021
Next Scheduled EDR Contact: 03/21/2022
Data Release Frequency: Varies

WASTEWATER PITS: Oil Wastewater Pits Listing
Water officials discovered that oil producers have been dumping chemical-laden wastewater into hundreds of unlined pits that are operating without proper permits. Inspections completed by the Central Valley Regional Water Quality Control Board revealed the existence of previously unidentified waste sites. The water boards review found that more than one-third of the region's active disposal pits are operating without permission.

Date of Government Version: 02/11/2021
Date Data Arrived at EDR: 07/01/2021
Date Made Active in Reports: 09/29/2021
Number of Days to Update: 90
Source: RWQCB, Central Valley Region
Telephone: 559-445-5577
Last EDR Contact: 10/08/2021
Next Scheduled EDR Contact: 01/17/2022
Data Release Frequency: Varies

WDS: Waste Discharge System
Sites which have been issued waste discharge requirements.

Date of Government Version: 06/19/2007
Date Data Arrived at EDR: 06/20/2007
Date Made Active in Reports: 06/29/2007
Number of Days to Update: 9
Source: State Water Resources Control Board
Telephone: 916-341-5227
Last EDR Contact: 11/15/2021
Next Scheduled EDR Contact: 02/28/2022
Data Release Frequency: No Update Planned

WIP: Well Investigation Program Case List
Well Investigation Program case in the San Gabriel and San Fernando Valley area.

Date of Government Version: 07/03/2009
Date Data Arrived at EDR: 07/21/2009
Date Made Active in Reports: 08/03/2009
Number of Days to Update: 13
Source: Los Angeles Water Quality Control Board
Telephone: 213-576-6726
Last EDR Contact: 12/14/2021
Next Scheduled EDR Contact: 04/04/2022
Data Release Frequency: No Update Planned

MILITARY PRIV SITES: Military Privatized Sites (GEOTRACKER)
Military privatized sites

Date of Government Version: 09/07/2021
Date Data Arrived at EDR: 09/07/2021
Date Made Active in Reports: 11/29/2021
Number of Days to Update: 83
Source: State Water Resources Control Board
Telephone: 866-480-1028
Last EDR Contact: 12/07/2021
Next Scheduled EDR Contact: 03/21/2022
Data Release Frequency: Varies

PROJECT: Project Sites (GEOTRACKER)
Projects sites

DRAFT

Date of Government Version: 09/07/2021
Date Data Arrived at EDR: 09/07/2021
Date Made Active in Reports: 11/29/2021
Number of Days to Update: 83
Source: State Water Resources Control Board
Telephone: 866-480-1028
Last EDR Contact: 12/07/2021
Next Scheduled EDR Contact: 03/21/2022
Data Release Frequency: Varies

WDR: Waste Discharge Requirements Listing

In general, the Waste Discharge Requirements (WDRs) Program (sometimes also referred to as the "Non Chapter 15 (Non 15) Program") regulates point discharges that are exempt pursuant to Subsection 20090 of Title 27 and not subject to the Federal Water Pollution Control Act. Exemptions from Title 27 may be granted for nine categories of discharges (e.g., sewage, wastewater, etc.) that meet, and continue to meet, the preconditions listed for each specific exemption. The scope of the WDRs Program also includes the discharge of wastes classified as inert, pursuant to section 20230 of Title 27.

Date of Government Version: 09/07/2021
Date Data Arrived at EDR: 09/08/2021
Date Made Active in Reports: 12/01/2021
Number of Days to Update: 84
Source: State Water Resources Control Board
Telephone: 916-341-5810
Last EDR Contact: 12/07/2021
Next Scheduled EDR Contact: 03/21/2022
Data Release Frequency: Quarterly

CIWQS: California Integrated Water Quality System

The California Integrated Water Quality System (CIWQS) is a computer system used by the State and Regional Water Quality Control Boards to track information about places of environmental interest, manage permits and other orders, track inspections, and manage violations and enforcement activities.

Date of Government Version: 08/30/2021
Date Data Arrived at EDR: 08/31/2021
Date Made Active in Reports: 11/19/2021
Number of Days to Update: 80
Source: State Water Resources Control Board
Telephone: 866-794-4977
Last EDR Contact: 11/30/2021
Next Scheduled EDR Contact: 03/14/2022
Data Release Frequency: Varies

CERS: CalEPA Regulated Site Portal Data

The CalEPA Regulated Site Portal database combines data about environmentally regulated sites and facilities in California into a single database. It combines data from a variety of state and federal databases, and provides an overview of regulated activities across the spectrum of environmental programs for any given location in California. These activities include hazardous materials and waste, state and federal cleanups, impacted ground and surface waters, and toxic materials

Date of Government Version: 07/15/2021
Date Data Arrived at EDR: 07/15/2021
Date Made Active in Reports: 10/06/2021
Number of Days to Update: 83
Source: California Environmental Protection Agency
Telephone: 916-323-2514
Last EDR Contact: 10/19/2021
Next Scheduled EDR Contact: 01/31/2022
Data Release Frequency: Varies

NON-CASE INFO: Non-Case Information Sites (GEOTRACKER)

Non-Case Information sites

Date of Government Version: 09/07/2021
Date Data Arrived at EDR: 09/07/2021
Date Made Active in Reports: 11/29/2021
Number of Days to Update: 83
Source: State Water Resources Control Board
Telephone: 866-480-1028
Last EDR Contact: 12/07/2021
Next Scheduled EDR Contact: 03/21/2022
Data Release Frequency: Varies

OTHER OIL GAS: Other Oil & Gas Projects Sites (GEOTRACKER)

Other Oil & Gas Projects sites

Date of Government Version: 09/07/2021
Date Data Arrived at EDR: 09/07/2021
Date Made Active in Reports: 11/29/2021
Number of Days to Update: 83
Source: State Water Resources Control Board
Telephone: 866-480-1028
Last EDR Contact: 12/07/2021
Next Scheduled EDR Contact: 03/21/2022
Data Release Frequency: Varies

DRAFT

PROD WATER PONDS: Produced Water Ponds Sites (GEOTRACKER)
Produced water ponds sites

Date of Government Version: 09/07/2021
Date Data Arrived at EDR: 09/07/2021
Date Made Active in Reports: 11/29/2021
Number of Days to Update: 83
Source: State Water Resources Control Board
Telephone: 866-480-1028
Last EDR Contact: 12/07/2021
Next Scheduled EDR Contact: 03/21/2022
Data Release Frequency: Varies

SAMPLING POINT: Sampling Point ? Public Sites (GEOTRACKER)
Sampling point - public sites

Date of Government Version: 09/07/2021
Date Data Arrived at EDR: 09/07/2021
Date Made Active in Reports: 11/29/2021
Number of Days to Update: 83
Source: State Water Resources Control Board
Telephone: 866-480-1028
Last EDR Contact: 12/07/2021
Next Scheduled EDR Contact: 03/21/2022
Data Release Frequency: Varies

WELL STIM PROJ: Well Stimulation Project (GEOTRACKER)
Includes areas of groundwater monitoring plans, a depiction of the monitoring network, and the facilities, boundaries, and subsurface characteristics of the oilfield and the features (oil and gas wells, produced water ponds, UIC wells, water supply wells, etc?) being monitored

Date of Government Version: 09/07/2021
Date Data Arrived at EDR: 09/07/2021
Date Made Active in Reports: 11/29/2021
Number of Days to Update: 83
Source: State Water Resources Control Board
Telephone: 866-480-1028
Last EDR Contact: 12/07/2021
Next Scheduled EDR Contact: 03/21/2022
Data Release Frequency: Varies

HWTS: Hazardous Waste Tracking System
DTSC maintains the Hazardous Waste Tracking System that stores ID number information since the early 1980s and manifest data since 1993. The system collects both manifest copies from the generator and destination facility.

Date of Government Version: 07/13/2021
Date Data Arrived at EDR: 07/14/2021
Date Made Active in Reports: 10/06/2021
Number of Days to Update: 84
Source: Department of Toxic Substances Control
Telephone: 916-324-2444
Last EDR Contact: 09/30/2021
Next Scheduled EDR Contact: 01/17/2022
Data Release Frequency: Varies

MINES MRDS: Mineral Resources Data System
Mineral Resources Data System

Date of Government Version: 04/06/2018
Date Data Arrived at EDR: 10/21/2019
Date Made Active in Reports: 10/24/2019
Number of Days to Update: 3
Source: USGS
Telephone: 703-648-6533
Last EDR Contact: 11/23/2021
Next Scheduled EDR Contact: 03/07/2022
Data Release Frequency: Varies

PCS ENF: Enforcement data
No description is available for this data

Date of Government Version: 12/31/2014
Date Data Arrived at EDR: 02/05/2015
Date Made Active in Reports: 03/06/2015
Number of Days to Update: 29
Source: EPA
Telephone: 202-564-2497
Last EDR Contact: 09/30/2021
Next Scheduled EDR Contact: 01/17/2022
Data Release Frequency: Varies

PCS INACTIVE: Listing of Inactive PCS Permits
An inactive permit is a facility that has shut down or is no longer discharging.

DRAFT

Date of Government Version: 11/05/2014
Date Data Arrived at EDR: 01/06/2015
Date Made Active in Reports: 05/06/2015
Number of Days to Update: 120

Source: EPA
Telephone: 202-564-2496
Last EDR Contact: 09/30/2021
Next Scheduled EDR Contact: 01/17/2022
Data Release Frequency: Semi-Annually

PCS: Permit Compliance System

PCS is a computerized management information system that contains data on National Pollutant Discharge Elimination System (NPDES) permit holding facilities. PCS tracks the permit, compliance, and enforcement status of NPDES facilities.

Date of Government Version: 07/14/2011
Date Data Arrived at EDR: 08/05/2011
Date Made Active in Reports: 09/29/2011
Number of Days to Update: 55

Source: EPA, Office of Water
Telephone: 202-564-2496
Last EDR Contact: 09/30/2021
Next Scheduled EDR Contact: 01/17/2022
Data Release Frequency: Semi-Annually

EDR HIGH RISK HISTORICAL RECORDS

EDR Exclusive Records

EDR MGP: EDR Proprietary Manufactured Gas Plants

The EDR Proprietary Manufactured Gas Plant Database includes records of coal gas plants (manufactured gas plants) compiled by EDR's researchers. Manufactured gas sites were used in the United States from the 1800's to 1950's to produce a gas that could be distributed and used as fuel. These plants used whale oil, rosin, coal, or a mixture of coal, oil, and water that also produced a significant amount of waste. Many of the byproducts of the gas production, such as coal tar (oily waste containing volatile and non-volatile chemicals), sludges, oils and other compounds are potentially hazardous to human health and the environment. The byproduct from this process was frequently disposed of directly at the plant site and can remain or spread slowly, serving as a continuous source of soil and groundwater contamination.

Date of Government Version: N/A
Date Data Arrived at EDR: N/A
Date Made Active in Reports: N/A
Number of Days to Update: N/A

Source: EDR, Inc.
Telephone: N/A
Last EDR Contact: N/A
Next Scheduled EDR Contact: N/A
Data Release Frequency: No Update Planned

EDR Hist Auto: EDR Exclusive Historical Auto Stations

EDR has searched selected national collections of business directories and has collected listings of potential gas station/filling station/service station sites that were available to EDR researchers. EDR's review was limited to those categories of sources that might, in EDR's opinion, include gas station/filling station/service station establishments. The categories reviewed included, but were not limited to gas, gas station, gasoline station, filling station, auto, automobile repair, auto service station, service station, etc. This database falls within a category of information EDR classifies as "High Risk Historical Records", or HRHR. EDR's HRHR effort presents unique and sometimes proprietary data about past sites and operations that typically create environmental concerns, but may not show up in current government records searches.

Date of Government Version: N/A
Date Data Arrived at EDR: N/A
Date Made Active in Reports: N/A
Number of Days to Update: N/A

Source: EDR, Inc.
Telephone: N/A
Last EDR Contact: N/A
Next Scheduled EDR Contact: N/A
Data Release Frequency: Varies

EDR Hist Cleaner: EDR Exclusive Historical Cleaners

EDR has searched selected national collections of business directories and has collected listings of potential dry cleaner sites that were available to EDR researchers. EDR's review was limited to those categories of sources that might, in EDR's opinion, include dry cleaning establishments. The categories reviewed included, but were not limited to dry cleaners, cleaners, laundry, laundromat, cleaning/laundry, wash & dry etc. This database falls within a category of information EDR classifies as "High Risk Historical Records", or HRHR. EDR's HRHR effort presents unique and sometimes proprietary data about past sites and operations that typically create environmental concerns, but may not show up in current government records searches.

DRAFT

Date of Government Version: N/A
Date Data Arrived at EDR: N/A
Date Made Active in Reports: N/A
Number of Days to Update: N/A

Source: EDR, Inc.
Telephone: N/A
Last EDR Contact: N/A
Next Scheduled EDR Contact: N/A
Data Release Frequency: Varies

EDR RECOVERED GOVERNMENT ARCHIVES

Exclusive Recovered Govt. Archives

RGA LF: Recovered Government Archive Solid Waste Facilities List

The EDR Recovered Government Archive Landfill database provides a list of landfills derived from historical databases and includes many records that no longer appear in current government lists. Compiled from Records formerly available from the Department of Resources Recycling and Recovery in California.

Date of Government Version: N/A
Date Data Arrived at EDR: 07/01/2013
Date Made Active in Reports: 01/13/2014
Number of Days to Update: 196

Source: Department of Resources Recycling and Recovery
Telephone: N/A
Last EDR Contact: 06/01/2012
Next Scheduled EDR Contact: N/A
Data Release Frequency: Varies

RGA LUST: Recovered Government Archive Leaking Underground Storage Tank

The EDR Recovered Government Archive Leaking Underground Storage Tank database provides a list of LUST incidents derived from historical databases and includes many records that no longer appear in current government lists. Compiled from Records formerly available from the State Water Resources Control Board in California.

Date of Government Version: N/A
Date Data Arrived at EDR: 07/01/2013
Date Made Active in Reports: 12/30/2013
Number of Days to Update: 182

Source: State Water Resources Control Board
Telephone: N/A
Last EDR Contact: 06/01/2012
Next Scheduled EDR Contact: N/A
Data Release Frequency: Varies

COUNTY RECORDS

ALAMEDA COUNTY:

CS ALAMEDA: Contaminated Sites

A listing of contaminated sites overseen by the Toxic Release Program (oil and groundwater contamination from chemical releases and spills) and the Leaking Underground Storage Tank Program (soil and ground water contamination from leaking petroleum USTs).

Date of Government Version: 01/09/2019
Date Data Arrived at EDR: 01/11/2019
Date Made Active in Reports: 03/05/2019
Number of Days to Update: 53

Source: Alameda County Environmental Health Services
Telephone: 510-567-6700
Last EDR Contact: 09/30/2021
Next Scheduled EDR Contact: 01/17/2022
Data Release Frequency: Semi-Annually

UST ALAMEDA: Underground Tanks

Underground storage tank sites located in Alameda county.

Date of Government Version: 09/30/2021
Date Data Arrived at EDR: 10/01/2021
Date Made Active in Reports: 12/15/2021
Number of Days to Update: 75

Source: Alameda County Environmental Health Services
Telephone: 510-567-6700
Last EDR Contact: 09/30/2021
Next Scheduled EDR Contact: 01/17/2022
Data Release Frequency: Semi-Annually

AMADOR COUNTY:

DRAFT

CUPA AMADOR: CUPA Facility List
Cupa Facility List

Date of Government Version: 08/05/2021
Date Data Arrived at EDR: 08/06/2021
Date Made Active in Reports: 09/17/2021
Number of Days to Update: 42

Source: Amador County Environmental Health
Telephone: 209-223-6439
Last EDR Contact: 10/29/2021
Next Scheduled EDR Contact: 02/14/2022
Data Release Frequency: Varies

BUTTE COUNTY:

CUPA BUTTE: CUPA Facility Listing
Cupa facility list.

Date of Government Version: 04/21/2017
Date Data Arrived at EDR: 04/25/2017
Date Made Active in Reports: 08/09/2017
Number of Days to Update: 106

Source: Public Health Department
Telephone: 530-538-7149
Last EDR Contact: 09/30/2021
Next Scheduled EDR Contact: 01/17/2022
Data Release Frequency: No Update Planned

CALVERAS COUNTY:

CUPA CALVERAS: CUPA Facility Listing
Cupa Facility Listing

Date of Government Version: 09/15/2021
Date Data Arrived at EDR: 09/16/2021
Date Made Active in Reports: 12/09/2021
Number of Days to Update: 84

Source: Calveras County Environmental Health
Telephone: 209-754-6399
Last EDR Contact: 12/14/2021
Next Scheduled EDR Contact: 04/04/2022
Data Release Frequency: Quarterly

COLUSA COUNTY:

CUPA COLUSA: CUPA Facility List
Cupa facility list.

Date of Government Version: 04/06/2020
Date Data Arrived at EDR: 04/23/2020
Date Made Active in Reports: 07/10/2020
Number of Days to Update: 78

Source: Health & Human Services
Telephone: 530-458-0396
Last EDR Contact: 10/29/2021
Next Scheduled EDR Contact: 02/14/2022
Data Release Frequency: Semi-Annually

CONTRA COSTA COUNTY:

SL CONTRA COSTA: Site List
List includes sites from the underground tank, hazardous waste generator and business plan/2185 programs.

Date of Government Version: 07/20/2021
Date Data Arrived at EDR: 07/20/2021
Date Made Active in Reports: 10/11/2021
Number of Days to Update: 83

Source: Contra Costa Health Services Department
Telephone: 925-646-2286
Last EDR Contact: 10/22/2021
Next Scheduled EDR Contact: 02/07/2022
Data Release Frequency: Semi-Annually

DEL NORTE COUNTY:

DRAFT

CUPA DEL NORTE: CUPA Facility List
Cupa Facility list

Date of Government Version: 06/29/2021
Date Data Arrived at EDR: 07/23/2021
Date Made Active in Reports: 10/08/2021
Number of Days to Update: 77

Source: Del Norte County Environmental Health Division
Telephone: 707-465-0426
Last EDR Contact: 10/29/2021
Next Scheduled EDR Contact: 02/07/2022
Data Release Frequency: Varies

EL DORADO COUNTY:

CUPA EL DORADO: CUPA Facility List
CUPA facility list.

Date of Government Version: 07/30/2021
Date Data Arrived at EDR: 08/03/2021
Date Made Active in Reports: 10/26/2021
Number of Days to Update: 84

Source: El Dorado County Environmental Management Department
Telephone: 530-621-6623
Last EDR Contact: 11/16/2021
Next Scheduled EDR Contact: 02/07/2022
Data Release Frequency: Varies

FRESNO COUNTY:

CUPA FRESNO: CUPA Resources List
Certified Unified Program Agency. CUPA's are responsible for implementing a unified hazardous materials and hazardous waste management regulatory program. The agency provides oversight of businesses that deal with hazardous materials, operate underground storage tanks or aboveground storage tanks.

Date of Government Version: 04/09/2021
Date Data Arrived at EDR: 06/23/2021
Date Made Active in Reports: 09/17/2021
Number of Days to Update: 86

Source: Dept. of Community Health
Telephone: 559-445-3271
Last EDR Contact: 12/21/2021
Next Scheduled EDR Contact: 04/11/2022
Data Release Frequency: Semi-Annually

GLENN COUNTY:

CUPA GLENN: CUPA Facility List
Cupa facility list

Date of Government Version: 01/22/2018
Date Data Arrived at EDR: 01/24/2018
Date Made Active in Reports: 03/14/2018
Number of Days to Update: 49

Source: Glenn County Air Pollution Control District
Telephone: 830-934-6500
Last EDR Contact: 07/13/2021
Next Scheduled EDR Contact: 11/01/2021
Data Release Frequency: No Update Planned

HUMBOLDT COUNTY:

CUPA HUMBOLDT: CUPA Facility List
CUPA facility list.

Date of Government Version: 08/12/2021
Date Data Arrived at EDR: 08/12/2021
Date Made Active in Reports: 11/08/2021
Number of Days to Update: 88

Source: Humboldt County Environmental Health
Telephone: N/A
Last EDR Contact: 11/11/2021
Next Scheduled EDR Contact: 02/28/2022
Data Release Frequency: Semi-Annually

IMPERIAL COUNTY:

DRAFT

CUPA IMPERIAL: CUPA Facility List
Cupa facility list.

Date of Government Version: 07/13/2021
Date Data Arrived at EDR: 07/15/2021
Date Made Active in Reports: 10/06/2021
Number of Days to Update: 83

Source: San Diego Border Field Office
Telephone: 760-339-2777
Last EDR Contact: 10/15/2021
Next Scheduled EDR Contact: 01/31/2022
Data Release Frequency: Varies

INYO COUNTY:

CUPA INYO: CUPA Facility List
Cupa facility list.

Date of Government Version: 04/02/2018
Date Data Arrived at EDR: 04/03/2018
Date Made Active in Reports: 06/14/2018
Number of Days to Update: 72

Source: Inyo County Environmental Health Services
Telephone: 760-878-0238
Last EDR Contact: 11/11/2021
Next Scheduled EDR Contact: 02/28/2022
Data Release Frequency: Varies

KERN COUNTY:

CUPA KERN: CUPA Facility List
A listing of sites included in the Kern County Hazardous Material Business Plan.

Date of Government Version: 07/06/2021
Date Data Arrived at EDR: 08/12/2021
Date Made Active in Reports: 10/07/2021
Number of Days to Update: 56

Source: Kern County Public Health
Telephone: 661-321-3000
Last EDR Contact: 11/11/2021
Next Scheduled EDR Contact: 02/14/2022
Data Release Frequency: Varies

UST KERN: Underground Storage Tank Sites & Tank Listing
Kern County Sites and Tanks Listing.

Date of Government Version: 07/06/2021
Date Data Arrived at EDR: 08/12/2021
Date Made Active in Reports: 08/18/2021
Number of Days to Update: 6

Source: Kern County Environment Health Services Department
Telephone: 661-862-8700
Last EDR Contact: 11/11/2021
Next Scheduled EDR Contact: 02/14/2022
Data Release Frequency: Quarterly

KINGS COUNTY:

CUPA KINGS: CUPA Facility List
A listing of sites included in the county's Certified Unified Program Agency database. California's Secretary for Environmental Protection established the unified hazardous materials and hazardous waste regulatory program as required by chapter 6.11 of the California Health and Safety Code. The Unified Program consolidates the administration, permits, inspections, and enforcement activities.

Date of Government Version: 12/03/2020
Date Data Arrived at EDR: 01/26/2021
Date Made Active in Reports: 04/14/2021
Number of Days to Update: 78

Source: Kings County Department of Public Health
Telephone: 559-584-1411
Last EDR Contact: 12/22/2021
Next Scheduled EDR Contact: 02/28/2022
Data Release Frequency: Varies

LAKE COUNTY:

DRAFT

CUPA LAKE: CUPA Facility List
Cupa facility list

Date of Government Version: 07/27/2021
Date Data Arrived at EDR: 07/28/2021
Date Made Active in Reports: 10/21/2021
Number of Days to Update: 85

Source: Lake County Environmental Health
Telephone: 707-263-1164
Last EDR Contact: 10/06/2021
Next Scheduled EDR Contact: 01/24/2022
Data Release Frequency: Varies

LASSEN COUNTY:

CUPA LASSEN: CUPA Facility List
Cupa facility list

Date of Government Version: 07/31/2020
Date Data Arrived at EDR: 08/21/2020
Date Made Active in Reports: 11/09/2020
Number of Days to Update: 80

Source: Lassen County Environmental Health
Telephone: 530-251-8528
Last EDR Contact: 11/11/2021
Next Scheduled EDR Contact: 01/31/2022
Data Release Frequency: Varies

LOS ANGELES COUNTY:

AOCONCERN: Key Areas of Concerns in Los Angeles County
San Gabriel Valley areas where VOC contamination is at or above the MCL as designated by region 9 EPA office. Date of Government Version: 3/30/2009 Exide Site area is a cleanup plan of lead-impacted soil surrounding the former Exide Facility as designated by the DTSC. Date of Government Version: 7/17/2017

Date of Government Version: 03/30/2009
Date Data Arrived at EDR: 03/31/2009
Date Made Active in Reports: 10/23/2009
Number of Days to Update: 206

Source: N/A
Telephone: N/A
Last EDR Contact: 12/08/2021
Next Scheduled EDR Contact: 03/28/2022
Data Release Frequency: No Update Planned

HMS LOS ANGELES: HMS: Street Number List
Industrial Waste and Underground Storage Tank Sites.

Date of Government Version: 07/08/2021
Date Data Arrived at EDR: 07/09/2021
Date Made Active in Reports: 09/29/2021
Number of Days to Update: 82

Source: Department of Public Works
Telephone: 626-458-3517
Last EDR Contact: 10/15/2021
Next Scheduled EDR Contact: 01/17/2022
Data Release Frequency: Semi-Annually

LF LOS ANGELES: List of Solid Waste Facilities
Solid Waste Facilities in Los Angeles County.

Date of Government Version: 07/09/2021
Date Data Arrived at EDR: 07/09/2021
Date Made Active in Reports: 09/29/2021
Number of Days to Update: 82

Source: La County Department of Public Works
Telephone: 818-458-5185
Last EDR Contact: 10/08/2021
Next Scheduled EDR Contact: 01/24/2022
Data Release Frequency: Varies

LF LOS ANGELES CITY: City of Los Angeles Landfills
Landfills owned and maintained by the City of Los Angeles.

Date of Government Version: 01/01/2021
Date Data Arrived at EDR: 02/18/2021
Date Made Active in Reports: 05/10/2021
Number of Days to Update: 81

Source: Engineering & Construction Division
Telephone: 213-473-7869
Last EDR Contact: 10/05/2021
Next Scheduled EDR Contact: 01/24/2022
Data Release Frequency: Varies

DRAFT

GOVERNMENT RECORDS SEARCHED / DATA CURRENCY TRACKING

LOS ANGELES AST: Active & Inactive AST Inventory
A listing of active & inactive above ground petroleum storage tank site locations, located in the City of Los Angeles.

Date of Government Version: 06/01/2019
Date Data Arrived at EDR: 06/25/2019
Date Made Active in Reports: 08/22/2019
Number of Days to Update: 58

Source: Los Angeles Fire Department
Telephone: 213-978-3800
Last EDR Contact: 12/16/2021
Next Scheduled EDR Contact: 04/04/2022
Data Release Frequency: Varies

LOS ANGELES CO LF METHANE: Methane Producing Landfills
This data was created on April 30, 2012 to represent known disposal sites in Los Angeles County that may produce and emanate methane gas. The shapefile contains disposal sites within Los Angeles County that once accepted degradable refuse material. Information used to create this data was extracted from a landfill survey performed by County Engineers (Major Waste System Map, 1973) as well as historical records from CalRecycle, Regional Water Quality Control Board, and Los Angeles County Department of Public Health

Date of Government Version: 02/04/2021
Date Data Arrived at EDR: 04/16/2021
Date Made Active in Reports: 04/21/2021
Number of Days to Update: 5

Source: Los Angeles County Department of Public Works
Telephone: 626-458-6973
Last EDR Contact: 10/08/2021
Next Scheduled EDR Contact: 01/24/2022
Data Release Frequency: No Update Planned

LOS ANGELES HM: Active & Inactive Hazardous Materials Inventory
A listing of active & inactive hazardous materials facility locations, located in the City of Los Angeles.

Date of Government Version: 04/19/2021
Date Data Arrived at EDR: 06/17/2021
Date Made Active in Reports: 06/28/2021
Number of Days to Update: 11

Source: Los Angeles Fire Department
Telephone: 213-978-3800
Last EDR Contact: 12/17/2021
Next Scheduled EDR Contact: 04/04/2022
Data Release Frequency: Varies

LOS ANGELES UST: Active & Inactive UST Inventory
A listing of active & inactive underground storage tank site locations and underground storage tank historical sites, located in the City of Los Angeles.

Date of Government Version: 04/19/2021
Date Data Arrived at EDR: 06/17/2021
Date Made Active in Reports: 09/14/2021
Number of Days to Update: 89

Source: Los Angeles Fire Department
Telephone: 213-978-3800
Last EDR Contact: 12/17/2021
Next Scheduled EDR Contact: 04/04/2022
Data Release Frequency: Varies

SITE MIT LOS ANGELES: Site Mitigation List
Industrial sites that have had some sort of spill or complaint.

Date of Government Version: 05/26/2021
Date Data Arrived at EDR: 07/09/2021
Date Made Active in Reports: 09/29/2021
Number of Days to Update: 82

Source: Community Health Services
Telephone: 323-890-7806
Last EDR Contact: 10/15/2021
Next Scheduled EDR Contact: 01/24/2022
Data Release Frequency: Annually

UST EL SEGUNDO: City of El Segundo Underground Storage Tank
Underground storage tank sites located in El Segundo city.

Date of Government Version: 01/21/2017
Date Data Arrived at EDR: 04/19/2017
Date Made Active in Reports: 05/10/2017
Number of Days to Update: 21

Source: City of El Segundo Fire Department
Telephone: 310-524-2236
Last EDR Contact: 10/06/2021
Next Scheduled EDR Contact: 01/24/2022
Data Release Frequency: No Update Planned

DRAFT

UST LONG BEACH: City of Long Beach Underground Storage Tank
Underground storage tank sites located in the city of Long Beach.

Date of Government Version: 04/22/2019
Date Data Arrived at EDR: 04/23/2019
Date Made Active in Reports: 06/27/2019
Number of Days to Update: 65

Source: City of Long Beach Fire Department
Telephone: 562-570-2563
Last EDR Contact: 10/14/2021
Next Scheduled EDR Contact: 01/31/2022
Data Release Frequency: Varies

UST TORRANCE: City of Torrance Underground Storage Tank
Underground storage tank sites located in the city of Torrance.

Date of Government Version: 02/02/2021
Date Data Arrived at EDR: 04/28/2021
Date Made Active in Reports: 07/13/2021
Number of Days to Update: 76

Source: City of Torrance Fire Department
Telephone: 310-618-2973
Last EDR Contact: 10/15/2021
Next Scheduled EDR Contact: 01/31/2022
Data Release Frequency: Semi-Annually

MADERA COUNTY:

CUPA MADERA: CUPA Facility List
A listing of sites included in the county's Certified Unified Program Agency database. California's Secretary for Environmental Protection established the unified hazardous materials and hazardous waste regulatory program as required by chapter 6.11 of the California Health and Safety Code. The Unified Program consolidates the administration, permits, inspections, and enforcement activities.

Date of Government Version: 08/10/2020
Date Data Arrived at EDR: 08/12/2020
Date Made Active in Reports: 10/23/2020
Number of Days to Update: 72

Source: Madera County Environmental Health
Telephone: 559-675-7823
Last EDR Contact: 11/11/2021
Next Scheduled EDR Contact: 02/28/2022
Data Release Frequency: Varies

MARIN COUNTY:

UST MARIN: Underground Storage Tank Sites
Currently permitted USTs in Marin County.

Date of Government Version: 09/26/2018
Date Data Arrived at EDR: 10/04/2018
Date Made Active in Reports: 11/02/2018
Number of Days to Update: 29

Source: Public Works Department Waste Management
Telephone: 415-473-6647
Last EDR Contact: 12/20/2021
Next Scheduled EDR Contact: 04/11/2022
Data Release Frequency: Semi-Annually

MENDOCINO COUNTY:

UST MENDOCINO: Mendocino County UST Database
A listing of underground storage tank locations in Mendocino County.

Date of Government Version: 09/22/2021
Date Data Arrived at EDR: 11/18/2021
Date Made Active in Reports: 11/22/2021
Number of Days to Update: 4

Source: Department of Public Health
Telephone: 707-463-4466
Last EDR Contact: 11/16/2021
Next Scheduled EDR Contact: 03/07/2022
Data Release Frequency: Annually

MERCED COUNTY:

DRAFT

CUPA MERCED: CUPA Facility List
CUPA facility list.

Date of Government Version: 08/11/2021
Date Data Arrived at EDR: 08/12/2021
Date Made Active in Reports: 11/08/2021
Number of Days to Update: 88

Source: Merced County Environmental Health
Telephone: 209-381-1094
Last EDR Contact: 11/23/2021
Next Scheduled EDR Contact: 02/28/2022
Data Release Frequency: Varies

MONO COUNTY:

CUPA MONO: CUPA Facility List
CUPA Facility List

Date of Government Version: 02/22/2021
Date Data Arrived at EDR: 03/02/2021
Date Made Active in Reports: 05/19/2021
Number of Days to Update: 78

Source: Mono County Health Department
Telephone: 760-932-5580
Last EDR Contact: 12/14/2021
Next Scheduled EDR Contact: 06/06/3021
Data Release Frequency: Varies

MONTEREY COUNTY:

CUPA MONTEREY: CUPA Facility Listing
CUPA Program listing from the Environmental Health Division.

Date of Government Version: 06/23/2021
Date Data Arrived at EDR: 06/23/2021
Date Made Active in Reports: 06/24/2021
Number of Days to Update: 1

Source: Monterey County Health Department
Telephone: 831-796-1297
Last EDR Contact: 12/20/2021
Next Scheduled EDR Contact: 04/11/2022
Data Release Frequency: Varies

NAPA COUNTY:

LUST NAPA: Sites With Reported Contamination
A listing of leaking underground storage tank sites located in Napa county.

Date of Government Version: 01/09/2017
Date Data Arrived at EDR: 01/11/2017
Date Made Active in Reports: 03/02/2017
Number of Days to Update: 50

Source: Napa County Department of Environmental Management
Telephone: 707-253-4269
Last EDR Contact: 11/16/2021
Next Scheduled EDR Contact: 03/07/2022
Data Release Frequency: No Update Planned

UST NAPA: Closed and Operating Underground Storage Tank Sites
Underground storage tank sites located in Napa county.

Date of Government Version: 09/05/2019
Date Data Arrived at EDR: 09/09/2019
Date Made Active in Reports: 10/31/2019
Number of Days to Update: 52

Source: Napa County Department of Environmental Management
Telephone: 707-253-4269
Last EDR Contact: 11/16/2021
Next Scheduled EDR Contact: 03/07/2022
Data Release Frequency: No Update Planned

NEVADA COUNTY:

CUPA NEVADA: CUPA Facility List
CUPA facility list.

DRAFT

Date of Government Version: 07/28/2021
Date Data Arrived at EDR: 07/28/2021
Date Made Active in Reports: 10/21/2021
Number of Days to Update: 85

Source: Community Development Agency
Telephone: 530-265-1467
Last EDR Contact: 10/22/2021
Next Scheduled EDR Contact: 02/07/2022
Data Release Frequency: Varies

ORANGE COUNTY:

IND_SITE ORANGE: List of Industrial Site Cleanups
Petroleum and non-petroleum spills.

Date of Government Version: 07/09/2021
Date Data Arrived at EDR: 08/03/2021
Date Made Active in Reports: 10/26/2021
Number of Days to Update: 84

Source: Health Care Agency
Telephone: 714-834-3446
Last EDR Contact: 10/29/2021
Next Scheduled EDR Contact: 02/14/2022
Data Release Frequency: Annually

LUST ORANGE: List of Underground Storage Tank Cleanups
Orange County Underground Storage Tank Cleanups (LUST).

Date of Government Version: 07/09/2021
Date Data Arrived at EDR: 08/03/2021
Date Made Active in Reports: 10/26/2021
Number of Days to Update: 84

Source: Health Care Agency
Telephone: 714-834-3446
Last EDR Contact: 10/29/2021
Next Scheduled EDR Contact: 02/14/2022
Data Release Frequency: Quarterly

UST ORANGE: List of Underground Storage Tank Facilities
Orange County Underground Storage Tank Facilities (UST).

Date of Government Version: 07/09/2021
Date Data Arrived at EDR: 07/29/2021
Date Made Active in Reports: 10/19/2021
Number of Days to Update: 82

Source: Health Care Agency
Telephone: 714-834-3446
Last EDR Contact: 10/29/2021
Next Scheduled EDR Contact: 02/14/2022
Data Release Frequency: Quarterly

PLACER COUNTY:

MS PLACER: Master List of Facilities
List includes aboveground tanks, underground tanks and cleanup sites.

Date of Government Version: 09/07/2021
Date Data Arrived at EDR: 09/09/2021
Date Made Active in Reports: 11/29/2021
Number of Days to Update: 81

Source: Placer County Health and Human Services
Telephone: 530-745-2363
Last EDR Contact: 11/23/2021
Next Scheduled EDR Contact: 03/14/2022
Data Release Frequency: Semi-Annually

PLUMAS COUNTY:

CUPA PLUMAS: CUPA Facility List
Plumas County CUPA Program facilities.

Date of Government Version: 03/31/2019
Date Data Arrived at EDR: 04/23/2019
Date Made Active in Reports: 06/26/2019
Number of Days to Update: 64

Source: Plumas County Environmental Health
Telephone: 530-283-6355
Last EDR Contact: 10/14/2021
Next Scheduled EDR Contact: 01/31/2022
Data Release Frequency: Varies

RIVERSIDE COUNTY:

DRAFT

LUST RIVERSIDE: Listing of Underground Tank Cleanup Sites
Riverside County Underground Storage Tank Cleanup Sites (LUST).

Date of Government Version: 09/29/2021
Date Data Arrived at EDR: 09/30/2021
Date Made Active in Reports: 12/14/2021
Number of Days to Update: 75
Source: Department of Environmental Health
Telephone: 951-358-5055
Last EDR Contact: 12/08/2021
Next Scheduled EDR Contact: 03/28/2022
Data Release Frequency: Quarterly

UST RIVERSIDE: Underground Storage Tank Tank List
Underground storage tank sites located in Riverside county.

Date of Government Version: 09/29/2021
Date Data Arrived at EDR: 09/30/2021
Date Made Active in Reports: 12/15/2021
Number of Days to Update: 76
Source: Department of Environmental Health
Telephone: 951-358-5055
Last EDR Contact: 12/08/2021
Next Scheduled EDR Contact: 03/28/2022
Data Release Frequency: Quarterly

SACRAMENTO COUNTY:

CS SACRAMENTO: Toxic Site Clean-Up List
List of sites where unauthorized releases of potentially hazardous materials have occurred.

Date of Government Version: 06/18/2021
Date Data Arrived at EDR: 09/28/2021
Date Made Active in Reports: 12/14/2021
Number of Days to Update: 77
Source: Sacramento County Environmental Management
Telephone: 916-875-8406
Last EDR Contact: 09/28/2021
Next Scheduled EDR Contact: 01/10/2022
Data Release Frequency: Quarterly

ML SACRAMENTO: Master Hazardous Materials Facility List
Any business that has hazardous materials on site - hazardous material storage sites, underground storage tanks, waste generators.

Date of Government Version: 08/02/2021
Date Data Arrived at EDR: 08/04/2021
Date Made Active in Reports: 11/02/2021
Number of Days to Update: 90
Source: Sacramento County Environmental Management
Telephone: 916-875-8406
Last EDR Contact: 10/01/2021
Next Scheduled EDR Contact: 01/10/2022
Data Release Frequency: Quarterly

SAN BENITO COUNTY:

CUPA SAN BENITO: CUPA Facility List
Cupa facility list

Date of Government Version: 07/27/2021
Date Data Arrived at EDR: 07/28/2021
Date Made Active in Reports: 10/21/2021
Number of Days to Update: 85
Source: San Benito County Environmental Health
Telephone: N/A
Last EDR Contact: 10/29/2021
Next Scheduled EDR Contact: 02/14/2022
Data Release Frequency: Varies

SAN BERNARDINO COUNTY:

PERMITS SAN BERNARDINO: Hazardous Material Permits
This listing includes underground storage tanks, medical waste handlers/generators, hazardous materials handlers, hazardous waste generators, and waste oil generators/handlers.

DRAFT

Date of Government Version: 08/11/2021
Date Data Arrived at EDR: 08/12/2021
Date Made Active in Reports: 11/08/2021
Number of Days to Update: 88

Source: San Bernardino County Fire Department Hazardous Materials Division
Telephone: 909-387-3041
Last EDR Contact: 11/01/2021
Next Scheduled EDR Contact: 02/14/2022
Data Release Frequency: Quarterly

SAN DIEGO COUNTY:

HMMD SAN DIEGO: Hazardous Materials Management Division Database

The database includes: HE58 - This report contains the business name, site address, business phone number, establishment 'H' permit number, type of permit, and the business status. HE17 - In addition to providing the same information provided in the HE58 listing, HE17 provides inspection dates, violations received by the establishment, hazardous waste generated, the quantity, method of storage, treatment/disposal of waste and the hauler, and information on underground storage tanks. Unauthorized Release List - Includes a summary of environmental contamination cases in San Diego County (underground tank cases, non-tank cases, groundwater contamination, and soil contamination are included.)

Date of Government Version: 08/30/2021
Date Data Arrived at EDR: 08/31/2021
Date Made Active in Reports: 11/19/2021
Number of Days to Update: 80

Source: Hazardous Materials Management Division
Telephone: 619-338-2268
Last EDR Contact: 11/30/2021
Next Scheduled EDR Contact: 03/14/2022
Data Release Frequency: Quarterly

LF SAN DIEGO: Solid Waste Facilities

San Diego County Solid Waste Facilities.

Date of Government Version: 10/01/2020
Date Data Arrived at EDR: 11/23/2020
Date Made Active in Reports: 02/08/2021
Number of Days to Update: 77

Source: Department of Health Services
Telephone: 619-338-2209
Last EDR Contact: 12/08/2021
Next Scheduled EDR Contact: 01/31/2022
Data Release Frequency: Varies

SAN DIEGO CO LOP: Local Oversight Program Listing

A listing of all LOP release sites that are or were under the County of San Diego's jurisdiction. Included are closed or transferred cases, open cases, and cases that did not have a case type indicated. The cases without a case type are mostly complaints; however, some of them could be LOP cases.

Date of Government Version: 07/14/2020
Date Data Arrived at EDR: 07/16/2020
Date Made Active in Reports: 09/29/2020
Number of Days to Update: 75

Source: Department of Environmental Health
Telephone: 858-505-6874
Last EDR Contact: 10/15/2021
Next Scheduled EDR Contact: 01/31/2022
Data Release Frequency: Varies

SAN DIEGO CO SAM: Environmental Case Listing

The listing contains all underground tank release cases and projects pertaining to properties contaminated with hazardous substances that are actively under review by the Site Assessment and Mitigation Program.

Date of Government Version: 03/23/2010
Date Data Arrived at EDR: 06/15/2010
Date Made Active in Reports: 07/09/2010
Number of Days to Update: 24

Source: San Diego County Department of Environmental Health
Telephone: 619-338-2371
Last EDR Contact: 11/23/2021
Next Scheduled EDR Contact: 03/14/2022
Data Release Frequency: No Update Planned

SAN FRANCISCO COUNTY:

CUPA SAN FRANCISCO CO: CUPA Facility Listing

Cupa facilities

DRAFT

Date of Government Version: 08/05/2021
Date Data Arrived at EDR: 08/05/2021
Date Made Active in Reports: 10/29/2021
Number of Days to Update: 85

Source: San Francisco County Department of Environmental Health
Telephone: 415-252-3896
Last EDR Contact: 11/11/2021
Next Scheduled EDR Contact: 02/14/2022
Data Release Frequency: Varies

LUST SAN FRANCISCO: Local Oversite Facilities
A listing of leaking underground storage tank sites located in San Francisco county.

Date of Government Version: 09/19/2008
Date Data Arrived at EDR: 09/19/2008
Date Made Active in Reports: 09/29/2008
Number of Days to Update: 10

Source: Department Of Public Health San Francisco County
Telephone: 415-252-3920
Last EDR Contact: 11/01/2021
Next Scheduled EDR Contact: 02/14/2022
Data Release Frequency: No Update Planned

UST SAN FRANCISCO: Underground Storage Tank Information
Underground storage tank sites located in San Francisco county.

Date of Government Version: 08/05/2021
Date Data Arrived at EDR: 08/05/2021
Date Made Active in Reports: 10/29/2021
Number of Days to Update: 85

Source: Department of Public Health
Telephone: 415-252-3920
Last EDR Contact: 10/31/2021
Next Scheduled EDR Contact: 02/14/2022
Data Release Frequency: Quarterly

SAN JOAQUIN COUNTY:

UST SAN JOAQUIN: San Joaquin Co. UST
A listing of underground storage tank locations in San Joaquin county.

Date of Government Version: 06/22/2018
Date Data Arrived at EDR: 06/26/2018
Date Made Active in Reports: 07/11/2018
Number of Days to Update: 15

Source: Environmental Health Department
Telephone: N/A
Last EDR Contact: 09/09/2021
Next Scheduled EDR Contact: 12/27/2021
Data Release Frequency: Semi-Annually

SAN LUIS OBISPO COUNTY:

CUPA SAN LUIS OBISPO: CUPA Facility List
Cupa Facility List.

Date of Government Version: 08/10/2021
Date Data Arrived at EDR: 08/11/2021
Date Made Active in Reports: 11/08/2021
Number of Days to Update: 89

Source: San Luis Obispo County Public Health Department
Telephone: 805-781-5596
Last EDR Contact: 11/11/2021
Next Scheduled EDR Contact: 02/28/2022
Data Release Frequency: Varies

SAN MATEO COUNTY:

BI SAN MATEO: Business Inventory
List includes Hazardous Materials Business Plan, hazardous waste generators, and underground storage tanks.

Date of Government Version: 02/20/2020
Date Data Arrived at EDR: 02/20/2020
Date Made Active in Reports: 04/24/2020
Number of Days to Update: 64

Source: San Mateo County Environmental Health Services Division
Telephone: 650-363-1921
Last EDR Contact: 12/10/2021
Next Scheduled EDR Contact: 03/21/2022
Data Release Frequency: Annually

DRAFT

LUST SAN MATEO: Fuel Leak List
A listing of leaking underground storage tank sites located in San Mateo county.

Date of Government Version: 03/29/2019
Date Data Arrived at EDR: 03/29/2019
Date Made Active in Reports: 05/29/2019
Number of Days to Update: 61
Source: San Mateo County Environmental Health Services Division
Telephone: 650-363-1921
Last EDR Contact: 12/02/2021
Next Scheduled EDR Contact: 03/21/2022
Data Release Frequency: Semi-Annually

SANTA BARBARA COUNTY:

CUPA SANTA BARBARA: CUPA Facility Listing
CUPA Program Listing from the Environmental Health Services division.

Date of Government Version: 09/08/2011
Date Data Arrived at EDR: 09/09/2011
Date Made Active in Reports: 10/07/2011
Number of Days to Update: 28
Source: Santa Barbara County Public Health Department
Telephone: 805-686-8167
Last EDR Contact: 11/11/2021
Next Scheduled EDR Contact: 02/28/2022
Data Release Frequency: No Update Planned

SANTA CLARA COUNTY:

CUPA SANTA CLARA: Cupa Facility List
Cupa facility list

Date of Government Version: 08/04/2021
Date Data Arrived at EDR: 08/05/2021
Date Made Active in Reports: 10/29/2021
Number of Days to Update: 85
Source: Department of Environmental Health
Telephone: 408-918-1973
Last EDR Contact: 11/18/2021
Next Scheduled EDR Contact: 02/27/2022
Data Release Frequency: Varies

HIST LUST SANTA CLARA: HIST LUST - Fuel Leak Site Activity Report
A listing of open and closed leaking underground storage tanks. This listing is no longer updated by the county. Leaking underground storage tanks are now handled by the Department of Environmental Health.

Date of Government Version: 03/29/2005
Date Data Arrived at EDR: 03/30/2005
Date Made Active in Reports: 04/21/2005
Number of Days to Update: 22
Source: Santa Clara Valley Water District
Telephone: 408-265-2600
Last EDR Contact: 03/23/2009
Next Scheduled EDR Contact: 06/22/2009
Data Release Frequency: No Update Planned

LUST SANTA CLARA: LOP Listing
A listing of leaking underground storage tanks located in Santa Clara county.

Date of Government Version: 03/03/2014
Date Data Arrived at EDR: 03/05/2014
Date Made Active in Reports: 03/18/2014
Number of Days to Update: 13
Source: Department of Environmental Health
Telephone: 408-918-3417
Last EDR Contact: 11/16/2021
Next Scheduled EDR Contact: 03/07/2022
Data Release Frequency: No Update Planned

SAN JOSE HAZMAT: Hazardous Material Facilities
Hazardous material facilities, including underground storage tank sites.

Date of Government Version: 11/03/2020
Date Data Arrived at EDR: 11/05/2020
Date Made Active in Reports: 01/26/2021
Number of Days to Update: 82
Source: City of San Jose Fire Department
Telephone: 408-535-7694
Last EDR Contact: 11/23/2021
Next Scheduled EDR Contact: 02/14/2022
Data Release Frequency: Annually

SANTA CRUZ COUNTY:

DRAFT

CUPA SANTA CRUZ: CUPA Facility List
CUPA facility listing.

Date of Government Version: 01/21/2017
Date Data Arrived at EDR: 02/22/2017
Date Made Active in Reports: 05/23/2017
Number of Days to Update: 90

Source: Santa Cruz County Environmental Health
Telephone: 831-464-2761
Last EDR Contact: 11/11/2021
Next Scheduled EDR Contact: 02/28/2022
Data Release Frequency: Varies

SHASTA COUNTY:

CUPA SHASTA: CUPA Facility List
Cupa Facility List.

Date of Government Version: 06/15/2017
Date Data Arrived at EDR: 06/19/2017
Date Made Active in Reports: 08/09/2017
Number of Days to Update: 51

Source: Shasta County Department of Resource Management
Telephone: 530-225-5789
Last EDR Contact: 11/11/2021
Next Scheduled EDR Contact: 02/28/2022
Data Release Frequency: Varies

SOLANO COUNTY:

LUST SOLANO: Leaking Underground Storage Tanks
A listing of leaking underground storage tank sites located in Solano county.

Date of Government Version: 06/04/2019
Date Data Arrived at EDR: 06/06/2019
Date Made Active in Reports: 08/13/2019
Number of Days to Update: 68

Source: Solano County Department of Environmental Management
Telephone: 707-784-6770
Last EDR Contact: 11/23/2021
Next Scheduled EDR Contact: 03/14/2022
Data Release Frequency: Quarterly

UST SOLANO: Underground Storage Tanks
Underground storage tank sites located in Solano county.

Date of Government Version: 09/15/2021
Date Data Arrived at EDR: 09/16/2021
Date Made Active in Reports: 12/09/2021
Number of Days to Update: 84

Source: Solano County Department of Environmental Management
Telephone: 707-784-6770
Last EDR Contact: 11/23/2021
Next Scheduled EDR Contact: 03/14/2022
Data Release Frequency: Quarterly

SONOMA COUNTY:

CUPA SONOMA: Cupa Facility List
Cupa Facility list

Date of Government Version: 07/02/2021
Date Data Arrived at EDR: 07/06/2021
Date Made Active in Reports: 07/14/2021
Number of Days to Update: 8

Source: County of Sonoma Fire & Emergency Services Department
Telephone: 707-565-1174
Last EDR Contact: 12/14/2021
Next Scheduled EDR Contact: 04/04/2022
Data Release Frequency: Varies

LUST SONOMA: Leaking Underground Storage Tank Sites
A listing of leaking underground storage tank sites located in Sonoma county.

Date of Government Version: 06/30/2021
Date Data Arrived at EDR: 06/30/2021
Date Made Active in Reports: 09/24/2021
Number of Days to Update: 86

Source: Department of Health Services
Telephone: 707-565-6565
Last EDR Contact: 12/14/2021
Next Scheduled EDR Contact: 04/04/2022
Data Release Frequency: Quarterly

STANISLAUS COUNTY:

DRAFT

CUPA STANISLAUS: CUPA Facility List
Cupa facility list

Date of Government Version: 05/14/2021
Date Data Arrived at EDR: 05/17/2021
Date Made Active in Reports: 08/03/2021
Number of Days to Update: 78

Source: Stanislaus County Department of Ennvironmental Protection
Telephone: 209-525-6751
Last EDR Contact: 10/06/2021
Next Scheduled EDR Contact: 01/24/2022
Data Release Frequency: Varies

SUTTER COUNTY:

UST SUTTER: Underground Storage Tanks
Underground storage tank sites located in Sutter county.

Date of Government Version: 08/23/2021
Date Data Arrived at EDR: 08/25/2021
Date Made Active in Reports: 11/17/2021
Number of Days to Update: 84

Source: Sutter County Environmental Health Services
Telephone: 530-822-7500
Last EDR Contact: 11/23/2021
Next Scheduled EDR Contact: 03/14/2022
Data Release Frequency: Semi-Annually

TEHAMA COUNTY:

CUPA TEHAMA: CUPA Facility List
Cupa facilities

Date of Government Version: 01/13/2021
Date Data Arrived at EDR: 01/14/2021
Date Made Active in Reports: 04/06/2021
Number of Days to Update: 82

Source: Tehama County Department of Environmental Health
Telephone: 530-527-8020
Last EDR Contact: 12/20/2021
Next Scheduled EDR Contact: 02/14/2022
Data Release Frequency: Varies

TRINITY COUNTY:

CUPA TRINITY: CUPA Facility List
Cupa facility list

Date of Government Version: 07/14/2021
Date Data Arrived at EDR: 07/15/2021
Date Made Active in Reports: 10/06/2021
Number of Days to Update: 83

Source: Department of Toxic Substances Control
Telephone: 760-352-0381
Last EDR Contact: 10/15/2021
Next Scheduled EDR Contact: 01/31/2022
Data Release Frequency: Varies

TULARE COUNTY:

CUPA TULARE: CUPA Facility List
Cupa program facilities

Date of Government Version: 04/26/2021
Date Data Arrived at EDR: 04/28/2021
Date Made Active in Reports: 07/13/2021
Number of Days to Update: 76

Source: Tulare County Environmental Health Services Division
Telephone: 559-624-7400
Last EDR Contact: 11/01/2021
Next Scheduled EDR Contact: 02/14/2022
Data Release Frequency: Varies

TUOLUMNE COUNTY:

DRAFT

CUPA TUOLUMNE: CUPA Facility List
Cupa facility list

Date of Government Version: 04/23/2018
Date Data Arrived at EDR: 04/25/2018
Date Made Active in Reports: 06/25/2018
Number of Days to Update: 61

Source: Divison of Environmental Health
Telephone: 209-533-5633
Last EDR Contact: 10/14/2021
Next Scheduled EDR Contact: 01/31/2022
Data Release Frequency: Varies

VENTURA COUNTY:

BWT VENTURA: Business Plan, Hazardous Waste Producers, and Operating Underground Tanks
The BWT list indicates by site address whether the Environmental Health Division has Business Plan (B), Waste Producer (W), and/or Underground Tank (T) information.

Date of Government Version: 05/26/2021
Date Data Arrived at EDR: 07/19/2021
Date Made Active in Reports: 10/08/2021
Number of Days to Update: 81

Source: Ventura County Environmental Health Division
Telephone: 805-654-2813
Last EDR Contact: 10/18/2021
Next Scheduled EDR Contact: 01/31/2022
Data Release Frequency: Quarterly

LF VENTURA: Inventory of Illegal Abandoned and Inactive Sites
Ventura County Inventory of Closed, Illegal Abandoned, and Inactive Sites.

Date of Government Version: 12/01/2011
Date Data Arrived at EDR: 12/01/2011
Date Made Active in Reports: 01/19/2012
Number of Days to Update: 49

Source: Environmental Health Division
Telephone: 805-654-2813
Last EDR Contact: 12/20/2021
Next Scheduled EDR Contact: 04/11/2022
Data Release Frequency: No Update Planned

LUST VENTURA: Listing of Underground Tank Cleanup Sites
Ventura County Underground Storage Tank Cleanup Sites (LUST).

Date of Government Version: 05/29/2008
Date Data Arrived at EDR: 06/24/2008
Date Made Active in Reports: 07/31/2008
Number of Days to Update: 37

Source: Environmental Health Division
Telephone: 805-654-2813
Last EDR Contact: 11/05/2021
Next Scheduled EDR Contact: 02/21/2022
Data Release Frequency: No Update Planned

MED WASTE VENTURA: Medical Waste Program List
To protect public health and safety and the environment from potential exposure to disease causing agents, the Environmental Health Division Medical Waste Program regulates the generation, handling, storage, treatment and disposal of medical waste throughout the County.

Date of Government Version: 05/26/2021
Date Data Arrived at EDR: 07/19/2021
Date Made Active in Reports: 10/07/2021
Number of Days to Update: 80

Source: Ventura County Resource Management Agency
Telephone: 805-654-2813
Last EDR Contact: 10/18/2021
Next Scheduled EDR Contact: 01/31/2022
Data Release Frequency: Quarterly

UST VENTURA: Underground Tank Closed Sites List
Ventura County Operating Underground Storage Tank Sites (UST)/Underground Tank Closed Sites List.

Date of Government Version: 07/26/2021
Date Data Arrived at EDR: 09/08/2021
Date Made Active in Reports: 11/29/2021
Number of Days to Update: 82

Source: Environmental Health Division
Telephone: 805-654-2813
Last EDR Contact: 12/07/2021
Next Scheduled EDR Contact: 03/21/2022
Data Release Frequency: Quarterly

YOLO COUNTY:

DRAFT

UST YOLO: Underground Storage Tank Comprehensive Facility Report
Underground storage tank sites located in Yolo county.

Date of Government Version: 09/23/2021
Date Data Arrived at EDR: 09/28/2021
Date Made Active in Reports: 12/15/2021
Number of Days to Update: 78

Source: Yolo County Department of Health
Telephone: 530-666-8646
Last EDR Contact: 12/20/2021
Next Scheduled EDR Contact: 04/11/2022
Data Release Frequency: Annually

YUBA COUNTY:

CUPA YUBA: CUPA Facility List
CUPA facility listing for Yuba County.

Date of Government Version: 07/20/2021
Date Data Arrived at EDR: 07/20/2021
Date Made Active in Reports: 10/08/2021
Number of Days to Update: 80

Source: Yuba County Environmental Health Department
Telephone: 530-749-7523
Last EDR Contact: 10/22/2021
Next Scheduled EDR Contact: 02/07/2022
Data Release Frequency: Varies

OTHER DATABASE(S)

Depending on the geographic area covered by this report, the data provided in these specialty databases may or may not be complete. For example, the existence of wetlands information data in a specific report does not mean that all wetlands in the area covered by the report are included. Moreover, the absence of any reported wetlands information does not necessarily mean that wetlands do not exist in the area covered by the report.

CT MANIFEST: Hazardous Waste Manifest Data
Facility and manifest data. Manifest is a document that lists and tracks hazardous waste from the generator through transporters to a tsd facility.

Date of Government Version: 07/23/2021
Date Data Arrived at EDR: 08/10/2021
Date Made Active in Reports: 11/08/2021
Number of Days to Update: 90

Source: Department of Energy & Environmental Protection
Telephone: 860-424-3375
Last EDR Contact: 11/12/2021
Next Scheduled EDR Contact: 02/21/2022
Data Release Frequency: No Update Planned

NJ MANIFEST: Manifest Information
Hazardous waste manifest information.

Date of Government Version: 12/31/2018
Date Data Arrived at EDR: 04/10/2019
Date Made Active in Reports: 05/16/2019
Number of Days to Update: 36

Source: Department of Environmental Protection
Telephone: N/A
Last EDR Contact: 10/05/2021
Next Scheduled EDR Contact: 01/17/2022
Data Release Frequency: Annually

NY MANIFEST: Facility and Manifest Data
Manifest is a document that lists and tracks hazardous waste from the generator through transporters to a TSD facility.

Date of Government Version: 01/01/2019
Date Data Arrived at EDR: 04/29/2020
Date Made Active in Reports: 07/10/2020
Number of Days to Update: 72

Source: Department of Environmental Conservation
Telephone: 518-402-8651
Last EDR Contact: 10/29/2021
Next Scheduled EDR Contact: 02/07/2022
Data Release Frequency: Quarterly

DRAFT

PA MANIFEST: Manifest Information
Hazardous waste manifest information.

Date of Government Version: 06/30/2018
Date Data Arrived at EDR: 07/19/2019
Date Made Active in Reports: 09/10/2019
Number of Days to Update: 53

Source: Department of Environmental Protection
Telephone: 717-783-8990
Last EDR Contact: 10/07/2021
Next Scheduled EDR Contact: 01/24/2022
Data Release Frequency: Annually

RI MANIFEST: Manifest information
Hazardous waste manifest information

Date of Government Version: 12/31/2019
Date Data Arrived at EDR: 02/11/2021
Date Made Active in Reports: 02/24/2021
Number of Days to Update: 13

Source: Department of Environmental Management
Telephone: 401-222-2797
Last EDR Contact: 11/29/2021
Next Scheduled EDR Contact: 02/28/2022
Data Release Frequency: Annually

WI MANIFEST: Manifest Information
Hazardous waste manifest information.

Date of Government Version: 05/31/2018
Date Data Arrived at EDR: 06/19/2019
Date Made Active in Reports: 09/03/2019
Number of Days to Update: 76

Source: Department of Natural Resources
Telephone: N/A
Last EDR Contact: 12/06/2021
Next Scheduled EDR Contact: 03/21/2022
Data Release Frequency: Annually

Oil/Gas Pipelines
Source: Endeavor Business Media
Petroleum Bundle (Crude Oil, Refined Products, Petrochemicals, Gas Liquids (LPG/NGL), and Specialty Gases (Miscellaneous)) N = Natural Gas Bundle (Natural Gas, Gas Liquids (LPG/NGL), and Specialty Gases (Miscellaneous)). This map includes information copyrighted by Endeavor Business Media. This information is provided on a best effort basis and Endeavor Business Media does not guarantee its accuracy nor warrant its fitness for any particular purpose. Such information has been reprinted with the permission of Endeavor Business Media.

Electric Power Transmission Line Data
Source: Endeavor Business Media
This map includes information copyrighted by Endeavor Business Media. This information is provided on a best effort basis and Endeavor Business Media does not guarantee its accuracy nor warrant its fitness for any particular purpose. Such information has been reprinted with the permission of Endeavor Business Media.

Sensitive Receptors: There are individuals deemed sensitive receptors due to their fragile immune systems and special sensitivity to environmental discharges. These sensitive receptors typically include the elderly, the sick, and children. While the location of all sensitive receptors cannot be determined, EDR indicates those buildings and facilities - schools, daycares, hospitals, medical centers, and nursing homes - where individuals who are sensitive receptors are likely to be located.

AHA Hospitals:
Source: American Hospital Association, Inc.
Telephone: 312-280-5991
The database includes a listing of hospitals based on the American Hospital Association's annual survey of hospitals.

Medical Centers: Provider of Services Listing
Source: Centers for Medicare & Medicaid Services
Telephone: 410-786-3000
A listing of hospitals with Medicare provider number, produced by Centers of Medicare & Medicaid Services, a federal agency within the U.S. Department of Health and Human Services.

Nursing Homes
Source: National Institutes of Health
Telephone: 301-594-6248
Information on Medicare and Medicaid certified nursing homes in the United States.

Public Schools
Source: National Center for Education Statistics
Telephone: 202-502-7300
The National Center for Education Statistics' primary database on elementary and secondary public education in the United States. It is a comprehensive, annual, national statistical database of all public elementary and secondary schools and school districts, which contains data that are comparable across all states.

DRAFT

Private Schools
Source: National Center for Education Statistics
Telephone: 202-502-7300
The National Center for Education Statistics' primary database on private school locations in the United States.
Daycare Centers: Licensed Facilities
Source: Department of Social Services
Telephone: 916-657-4041

Flood Zone Data: This data was obtained from the Federal Emergency Management Agency (FEMA). It depicts 100-year and 500-year flood zones as defined by FEMA. It includes the National Flood Hazard Layer (NFHL) which incorporates Flood Insurance Rate Map (FIRM) data and Q3 data from FEMA in areas not covered by NFHL.
Source: FEMA
Telephone: 877-336-2627
Date of Government Version: 2003, 2015

NWI: National Wetlands Inventory. This data, available in select counties across the country, was obtained by EDR in 2002, 2005 and 2010 from the U.S. Fish and Wildlife Service.

State Wetlands Data: Wetland Inventory
Source: Department of Fish and Wildlife
Telephone: 916-445-0411

Current USGS 7.5 Minute Topographic Map
Source: U.S. Geological Survey

STREET AND ADDRESS INFORMATION

Â© 2015 TomTom North America, Inc. All rights reserved. This material is proprietary and the subject of copyright protection and other intellectual property rights owned by or licensed to Tele Atlas North America, Inc. The use of this material is subject to the terms of a license agreement. You will be held liable for any unauthorized copying or disclosure of this material.

DRAFT

GEOCHECK ®- PHYSICAL SETTING SOURCE ADDENDUM

TARGET PROPERTY ADDRESS

453900
439 AND 451 SOUTH 4TH STREET
SAN JOSE, CA 95112

TARGET PROPERTY COORDINATES

Latitude (North):	37.330827 - 37ˆ 19' 50.98''
Longitude (West):	121.882722 - 121ˆ 52' 57.80''
Universal Tranverse Mercator:	Zone 10
UTM X (Meters):	598982.8
UTM Y (Meters):	4131954.2
Elevation:	97 ft. above sea level

USGS TOPOGRAPHIC MAP

Target Property Map:	5640416 SAN JOSE WEST, CA
Version Date:	2012
East Map:	5640414 SAN JOSE EAST, CA
Version Date:	2012

DRAFT

EDR's GeoCheck Physical Setting Source Addendum is provided to assist the environmental professional in forming an opinion about the impact of potential contaminant migration.

Assessment of the impact of contaminant migration generally has two principle investigative components:

1. Groundwater flow direction, and
2. Groundwater flow velocity.

Groundwater flow direction may be impacted by surface topography, hydrology, hydrogeology, characteristics of the soil, and nearby wells. Groundwater flow velocity is generally impacted by the nature of the geologic strata.

GEOCHECK® - PHYSICAL SETTING SOURCE SUMMARY

GROUNDWATER FLOW DIRECTION INFORMATION

Groundwater flow direction for a particular site is best determined by a qualified environmental professional using site-specific well data. If such data is not reasonably ascertainable, it may be necessary to rely on other sources of information, such as surface topographic information, hydrologic information, hydrogeologic data collected on nearby properties, and regional groundwater flow information (from deep aquifers).

TOPOGRAPHIC INFORMATION


Surface topography may be indicative of the direction of surficial groundwater flow. This information can be used to assist the environmental professional in forming an opinion about the impact of nearby contaminated properties or, should contamination exist on the target property, what downgradient sites might be impacted.

TARGET PROPERTY TOPOGRAPHY

General Topographic Gradient: General North

DRAFT

SURROUNDING TOPOGRAPHY: ELEVATION PROFILES

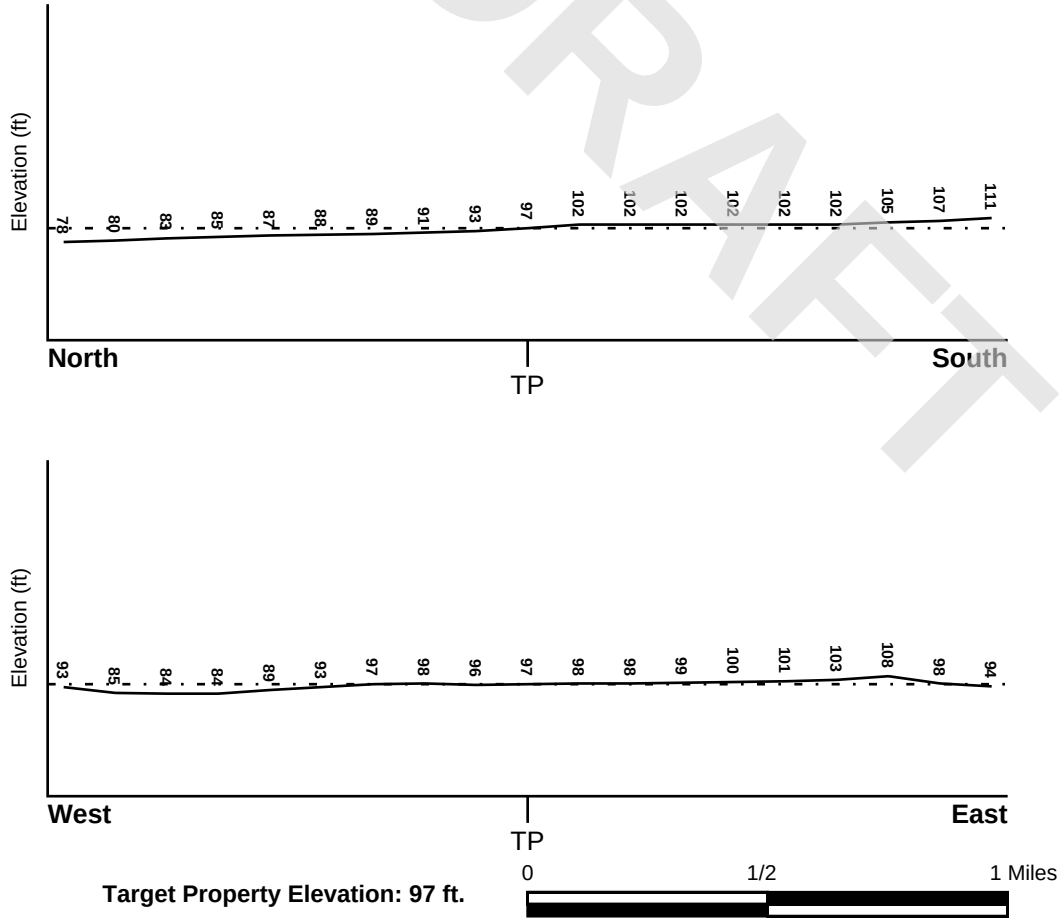

Target Property Elevation: 97 ft.

Source: Topography has been determined from the USGS 7.5' Digital Elevation Model and should be evaluated on a relative (not an absolute) basis. Relative elevation information between sites of close proximity should be field verified.

GEOCHECK® - PHYSICAL SETTING SOURCE SUMMARY

HYDROLOGIC INFORMATION

Surface water can act as a hydrologic barrier to groundwater flow. Such hydrologic information can be used to assist the environmental professional in forming an opinion about the impact of nearby contaminated properties or, should contamination exist on the target property, what downgradient sites might be impacted.

Refer to the Physical Setting Source Map following this summary for hydrologic information (major waterways and bodies of water).

FEMA FLOOD ZONE

Flood Plain Panel at Target Property	FEMA Source Type
06085C0234H	FEMA FIRM Flood data

Additional Panels in search area:	FEMA Source Type
06085C0232H	FEMA FIRM Flood data
06085C0251J	FEMA FIRM Flood data
06085C0253H	FEMA FIRM Flood data

NATIONAL WETLAND INVENTORY

NWI Quad at Target Property	NWI Electronic Data Coverage
SAN JOSE WEST	YES - refer to the Overview Map and Detail Map

HYDROGEOLOGIC INFORMATION

Hydrogeologic information obtained by installation of wells on a specific site can often be an indicator of groundwater flow direction in the immediate area. Such hydrogeologic information can be used to assist the environmental professional in forming an opinion about the impact of nearby contaminated properties or, should contamination exist on the target property, what downgradient sites might be impacted.

Site-Specific Hydrogeological Data*:

Search Radius:	1.25 miles
Location Relative to TP:	1/2 - 1 Mile West
Site Name:	River Park Development-Lincoln Props
Site EPA ID Number:	CAD981676430
Surficial Aquifer Flow Dir.:	SW. THIS FLOW APPLIES TO THE "A" AQUIFER.
Measured Depth to Water:	approximately 22 feet in the surficial "A" aquifer and approximately 95 feet in the underlying "B" aquifer.
Hydraulic Connection:	A silty clay layer separates the "A" and "B" aquifers.
Sole Source Aquifer:	No information about a sole source aquifer is available
Data Quality:	Information based on site-specific subsurface investigations is documented in the CERCLIS investigation report(s)

AQUIFLOW®

Search Radius: 1.000 Mile.

EDR has developed the AQUIFLOW Information System to provide data on the general direction of groundwater flow at specific points. EDR has reviewed reports submitted by environmental professionals to regulatory authorities at select sites and has extracted the date of the report, groundwater flow direction as determined hydrogeologically, and the depth to water table.

MAP ID	LOCATION FROM TP	GENERAL DIRECTION GROUNDWATER FLOW
Not Reported		

* ©1996 Site--specific hydrogeological data gathered by CERCLIS Alerts, Inc., Bainbridge Island, WA. All rights reserved. All of the information and opinions presented are those of the cited EPA report(s), which were completed under a Comprehensive Environmental Response Compensation and Liability Information System (CERCLIS) investigation.

DRAFT

GEOCHECK® - PHYSICAL SETTING SOURCE SUMMARY

GROUNDWATER FLOW VELOCITY INFORMATION

Groundwater flow velocity information for a particular site is best determined by a qualified environmental professional using site specific geologic and soil strata data. If such data are not reasonably ascertainable, it may be necessary to rely on other sources of information, including geologic age identification, rock stratigraphic unit and soil characteristics data collected on nearby properties and regional soil information. In general, contaminant plumes move more quickly through sandy-gravelly types of soils than silty-clayey types of soils.

GEOLOGIC INFORMATION IN GENERAL AREA OF TARGET PROPERTY

Geologic information can be used by the environmental professional in forming an opinion about the relative speed at which contaminant migration may be occurring.

ROCK STRATIGRAPHIC UNIT

Era:	Cenozoic
System:	Quaternary
Series:	Quaternary
Code:	Q *(decoded above as Era, System & Series)*

GEOLOGIC AGE IDENTIFICATION

Category: Stratifed Sequence

Geologic Age and Rock Stratigraphic Unit Source: P.G. Schruben, R.E. Arndt and W.J. Bawiec, Geology of the Conterminous U.S. at 1:2,500,000 Scale - a digital representation of the 1974 P.B. King and H.M. Beikman Map, USGS Digital Data Series DDS - 11 (1994).

DOMINANT SOIL COMPOSITION IN GENERAL AREA OF TARGET PROPERTY

The U.S. Department of Agriculture's (USDA) Soil Conservation Service (SCS) leads the National Cooperative Soil Survey (NCSS) and is responsible for collecting, storing, maintaining and distributing soil survey information for privately owned lands in the United States. A soil map in a soil survey is a representation of soil patterns in a landscape. Soil maps for STATSGO are compiled by generalizing more detailed (SSURGO) soil survey maps. The following information is based on Soil Conservation Service STATSGO data.

Soil Component Name:	BOTELLA
Soil Surface Texture:	clay loam
Hydrologic Group:	Class B - Moderate infiltration rates. Deep and moderately deep, moderately well and well drained soils with moderately coarse textures.
Soil Drainage Class:	Not reported

Hydric Status: Soil does not meet the requirements for a hydric soil.

Corrosion Potential - Uncoated Steel:	MODERATE
Depth to Bedrock Min:	> 60 inches
Depth to Bedrock Max:	> 60 inches

DRAFT

GEOCHECK® - PHYSICAL SETTING SOURCE SUMMARY

Soil Layer Information							
	Boundary			Classification			
Layer	Upper	Lower	Soil Texture Class	AASHTO Group	Unified Soil	Permeability Rate (in/hr)	Soil Reaction (pH)
1	0 inches	9 inches	clay loam	Silt-Clay Materials (more than 35 pct. passing No. 200), Clayey Soils.	FINE-GRAINED SOILS, Silts and Clays (liquid limit less than 50%), Lean Clay	Max: 0.60 Min: 0.20	Max: 7.30 Min: 5.60
2	9 inches	41 inches	silty clay loam	Silt-Clay Materials (more than 35 pct. passing No. 200), Clayey Soils.	FINE-GRAINED SOILS, Silts and Clays (liquid limit less than 50%), Lean Clay	Max: 0.60 Min: 0.20	Max: 7.80 Min: 5.60
3	41 inches	76 inches	sandy clay loam	Silt-Clay Materials (more than 35 pct. passing No. 200), Clayey Soils.	COARSE-GRAINED SOILS, Sands, Sands with fines, Clayey sand.	Max: 0.60 Min: 0.20	Max: 7.80 Min: 5.60

DRAFT

OTHER SOIL TYPES IN AREA

Based on Soil Conservation Service STATSGO data, the following additional subordinant soil types may appear within the general area of target property.

Soil Surface Textures: No Other Soil Types

Surficial Soil Types: No Other Soil Types

Shallow Soil Types: No Other Soil Types

Deeper Soil Types: No Other Soil Types

LOCAL / REGIONAL WATER AGENCY RECORDS

EDR Local/Regional Water Agency records provide water well information to assist the environmental professional in assessing sources that may impact ground water flow direction, and in forming an opinion about the impact of contaminant migration on nearby drinking water wells.

WELL SEARCH DISTANCE INFORMATION

DATABASE	SEARCH DISTANCE (miles)
Federal USGS	1.000
Federal FRDS PWS	Nearest PWS within 1 mile
State Database	1.000

GEOCHECK® - PHYSICAL SETTING SOURCE SUMMARY

FEDERAL USGS WELL INFORMATION

MAP ID	WELL ID	LOCATION FROM TP
B30	USGS40000182222	1/8 - 1/4 Mile SSW
C38	USGS40000182214	1/4 - 1/2 Mile SSW
H89	USGS40000182200	1/2 - 1 Mile SSW
K109	USGS40000182194	1/2 - 1 Mile SW
W196	USGS40000182236	1/2 - 1 Mile East
W202	USGS40000182230	1/2 - 1 Mile East
AA211	USGS40000182224	1/2 - 1 Mile ESE
W215	USGS40000182235	1/2 - 1 Mile East
W241	USGS40000182238	1/2 - 1 Mile East
AA245	USGS40000182229	1/2 - 1 Mile ESE
W252	USGS40000182232	1/2 - 1 Mile East
AA305	USGS40000182221	1/2 - 1 Mile ESE
AH306	USGS40000182226	1/2 - 1 Mile ESE
AF307	USGS40000182293	1/2 - 1 Mile ENE
AF310	USGS40000182292	1/2 - 1 Mile ENE
AF317	USGS40000182290	1/2 - 1 Mile ENE
AF318	USGS40000182291	1/2 - 1 Mile ENE
AF319	USGS40000182289	1/2 - 1 Mile ENE
AJ352	USGS40000182252	1/2 - 1 Mile West

FEDERAL FRDS PUBLIC WATER SUPPLY SYSTEM INFORMATION

MAP ID	WELL ID	LOCATION FROM TP
15	CA5500145	1/8 - 1/4 Mile ENE

Note: PWS System location is not always the same as well location.

STATE DATABASE WELL INFORMATION

MAP ID	WELL ID	LOCATION FROM TP
A1	CAEDF0000109513	0 - 1/8 Mile East
A2	CAEDF0000060307	0 - 1/8 Mile SE
A3	CAEDF0000019308	0 - 1/8 Mile SE
A4	CAEDF0000002936	0 - 1/8 Mile ESE
A5	CAEDF0000080509	0 - 1/8 Mile ESE
A6	CAEDF0000111428	0 - 1/8 Mile ESE
A7	CAEDF0000092570	0 - 1/8 Mile ESE
A8	CAEDF0000104064	0 - 1/8 Mile ESE
A9	CAEDF0000071563	0 - 1/8 Mile ESE
A10	CAEDF0000142799	0 - 1/8 Mile NE
A11	CAEDF0000100563	0 - 1/8 Mile NE
A12	CAEDF0000077414	0 - 1/8 Mile ENE
A13	CAEDF0000021752	0 - 1/8 Mile ESE
A14	CAEDF0000142466	0 - 1/8 Mile ESE
B16	CAEDF0000095876	1/8 - 1/4 Mile SSW
B17	CAEDF0000057883	1/8 - 1/4 Mile SSW
B18	CAEDF0000125920	1/8 - 1/4 Mile SSW
B19	CAEDF0000086555	1/8 - 1/4 Mile SSW

DRAFT

GEOCHECK® - PHYSICAL SETTING SOURCE SUMMARY

STATE DATABASE WELL INFORMATION

MAP ID	WELL ID	LOCATION FROM TP
B20	CAEDF0000062785	1/8 - 1/4 Mile SSW
B21	CAEDF0000049692	1/8 - 1/4 Mile SSW
B22	CAEDF0000132787	1/8 - 1/4 Mile South
B23	CAEDF0000064112	1/8 - 1/4 Mile South
C24	CAEDF0000041797	1/8 - 1/4 Mile South
B25	CAEDF0000060690	1/8 - 1/4 Mile SSW
B26	CAEDF0000041083	1/8 - 1/4 Mile SSW
B27	CAEDF0000016843	1/8 - 1/4 Mile SSW
B28	CAUSGS000000287	1/8 - 1/4 Mile SSW
B29	CAUSGSN00008785	1/8 - 1/4 Mile SSW
C31	CAEDF0000023922	1/8 - 1/4 Mile South
C32	CAEDF0000143530	1/8 - 1/4 Mile SSW
B33	CAEDF0000112070	1/8 - 1/4 Mile SSW
B34	CAEDF0000003975	1/8 - 1/4 Mile SSW
B35	CAEDF0000140932	1/8 - 1/4 Mile SSW
C36	CAEDF0000101266	1/8 - 1/4 Mile South
C37	CAEDF0000076027	1/4 - 1/2 Mile South
39	7666	1/4 - 1/2 Mile NNW
D40	CALLNL000001468	1/4 - 1/2 Mile NE
41	7654	1/4 - 1/2 Mile NNE
D42	CADDW0000020173	1/4 - 1/2 Mile NNE
E43	CAEDF0000112415	1/4 - 1/2 Mile ENE
E44	CAEDF0000023294	1/4 - 1/2 Mile ENE
E45	CAEDF0000041514	1/4 - 1/2 Mile ENE
E46	CAEDF0000099760	1/4 - 1/2 Mile ENE
E47	CAEDF0000138796	1/4 - 1/2 Mile ENE
E48	CAEDF0000118493	1/4 - 1/2 Mile ENE
E49	CAEDF0000122280	1/4 - 1/2 Mile ENE
E50	CAEDF0000038936	1/4 - 1/2 Mile ENE
F51	CAEDF0000143195	1/4 - 1/2 Mile ESE
G52	CAEDF0000122633	1/4 - 1/2 Mile South
F53	CAEDF0000091723	1/4 - 1/2 Mile ESE
F54	CAEDF0000001502	1/4 - 1/2 Mile SE
F55	CAEDF0000094480	1/4 - 1/2 Mile SE
G56	CAEDF0000045263	1/4 - 1/2 Mile South
F57	CAEDF0000019282	1/4 - 1/2 Mile SE
H58	7677	1/4 - 1/2 Mile SSW
F59	CAEDF0000006954	1/2 - 1 Mile ESE
F60	CAEDF0000089254	1/2 - 1 Mile ESE
F61	CAEDF0000014332	1/2 - 1 Mile SE
G62	CAEDF0000113402	1/2 - 1 Mile South
63	CADWR0000024771	1/2 - 1 Mile NNW
G64	CAEDF0000065418	1/2 - 1 Mile South
G65	CAEDF0000004954	1/2 - 1 Mile South
F66	CAEDF0000058674	1/2 - 1 Mile SE
G67	CAEDF0000032926	1/2 - 1 Mile South
G68	CAEDF0000053960	1/2 - 1 Mile South
G69	CAEDF0000006114	1/2 - 1 Mile South
G70	CAEDF0000009673	1/2 - 1 Mile South
G71	CAEDF0000021650	1/2 - 1 Mile South
F72	CAEDF0000038107	1/2 - 1 Mile SE
G73	CAEDF0000072070	1/2 - 1 Mile South

DRAFT

GEOCHECK® - PHYSICAL SETTING SOURCE SUMMARY

STATE DATABASE WELL INFORMATION

MAP ID	WELL ID	LOCATION FROM TP
G74	CAEDF0000020246	1/2 - 1 Mile South
G75	CAEDF0000023302	1/2 - 1 Mile South
G76	CAEDF0000114097	1/2 - 1 Mile South
G77	CAEDF0000084672	1/2 - 1 Mile South
G78	CAEDF0000120250	1/2 - 1 Mile South
G79	CAEDF0000117727	1/2 - 1 Mile South
F80	CAEDF0000084511	1/2 - 1 Mile SE
G81	CAEDF0000064114	1/2 - 1 Mile South
I82	CADWR0000016433	1/2 - 1 Mile East
I83	CADWR0000005560	1/2 - 1 Mile East
I84	CADWR0000004039	1/2 - 1 Mile East
I85	CADWR0000020845	1/2 - 1 Mile East
I86	CADWR0000028226	1/2 - 1 Mile East
I87	CADWR0000027119	1/2 - 1 Mile East
I88	CADWR0000010091	1/2 - 1 Mile East
J90	CAEDF0000043588	1/2 - 1 Mile NNW
J91	CAEDF0000135054	1/2 - 1 Mile NNW
H92	CADDW0000001726	1/2 - 1 Mile SSW
H93	CAPFAS000000400	1/2 - 1 Mile SSW
J94	CAEDF0000056832	1/2 - 1 Mile NNW
J95	CAEDF0000082988	1/2 - 1 Mile NNW
J96	CAEDF0000117902	1/2 - 1 Mile NNW
J97	CAEDF0000032625	1/2 - 1 Mile NNW
J98	CAEDF0000127184	1/2 - 1 Mile NNW
J99	CAEDF0000042989	1/2 - 1 Mile NNW
J100	CAEDF0000019005	1/2 - 1 Mile NNW
J101	CAEDF0000142878	1/2 - 1 Mile NNW
J102	CAEDF0000117725	1/2 - 1 Mile NNW
J103	CAEDF0000012187	1/2 - 1 Mile NNW
J104	CAEDF0000057307	1/2 - 1 Mile NNW
K105	CAPFAS000000545	1/2 - 1 Mile SW
K106	CADDW0000001934	1/2 - 1 Mile SW
K107	CAUSGSN00017316	1/2 - 1 Mile SW
L108	CAEDF0000042973	1/2 - 1 Mile WNW
M110	CAEDF0000001213	1/2 - 1 Mile North
K111	CALLNL000000733	1/2 - 1 Mile SW
J112	CAEDF0000034064	1/2 - 1 Mile NNW
J113	CAEDF0000001021	1/2 - 1 Mile NNW
J114	CAEDF0000020596	1/2 - 1 Mile NNW
J115	CAEDF0000036042	1/2 - 1 Mile NNW
M116	CAEDF0000015964	1/2 - 1 Mile North
J117	CAEDF0000008690	1/2 - 1 Mile NNW
J118	CAEDF0000090710	1/2 - 1 Mile NNW
119	CADWR0000029485	1/2 - 1 Mile ESE
L120	CAEDF0000001182	1/2 - 1 Mile WNW
L121	CAEDF0000136193	1/2 - 1 Mile WNW
L122	CAEDF0000117379	1/2 - 1 Mile WNW
L123	CAEDF0000035937	1/2 - 1 Mile WNW
124	CAEDF0000104944	1/2 - 1 Mile NNW
L125	CAEDF0000089330	1/2 - 1 Mile WNW
L126	CAEDF0000103821	1/2 - 1 Mile WNW
L127	CAEDF0000130944	1/2 - 1 Mile WNW

DRAFT

GEOCHECK® - PHYSICAL SETTING SOURCE SUMMARY

STATE DATABASE WELL INFORMATION

MAP ID	WELL ID	LOCATION FROM TP
M128	CAEDF0000116297	1/2 - 1 Mile North
N129	CAEDF0000007189	1/2 - 1 Mile North
N130	CAEDF0000081642	1/2 - 1 Mile North
L131	CAEDF0000124402	1/2 - 1 Mile WNW
L132	CAEDF0000118834	1/2 - 1 Mile WNW
L133	CAEDF0000004205	1/2 - 1 Mile WNW
N134	CAEDF0000111215	1/2 - 1 Mile North
L135	CAEDF0000022591	1/2 - 1 Mile WNW
N136	CAEDF0000088461	1/2 - 1 Mile North
N137	CAEDF0000118756	1/2 - 1 Mile North
N138	CAEDF0000076213	1/2 - 1 Mile North
N139	CAEDF0000106594	1/2 - 1 Mile North
L140	CAEDF0000093375	1/2 - 1 Mile WNW
L141	CAEDF0000053065	1/2 - 1 Mile WNW
L142	CAEDF0000002744	1/2 - 1 Mile WNW
L143	CAEDF0000132845	1/2 - 1 Mile WNW
O144	CAEDF0000110664	1/2 - 1 Mile SSE
145	7661	1/2 - 1 Mile ENE
N146	CAEDF0000143539	1/2 - 1 Mile North
N147	CAEDF0000043546	1/2 - 1 Mile North
O148	CAEDF0000142855	1/2 - 1 Mile SSE
O149	CAEDF0000113297	1/2 - 1 Mile SSE
O150	CAEDF0000022333	1/2 - 1 Mile SSE
P151	CAEDF0000076389	1/2 - 1 Mile NNW
O152	CAEDF0000139036	1/2 - 1 Mile SSE
P153	CAEDF0000131816	1/2 - 1 Mile NNW
N154	CAEDF0000013698	1/2 - 1 Mile North
Q155	CAEDF0000062597	1/2 - 1 Mile North
P156	CAEDF0000100356	1/2 - 1 Mile NNW
P157	CAEDF0000102883	1/2 - 1 Mile NNW
N158	CAEDF0000049253	1/2 - 1 Mile North
P159	CAEDF0000118908	1/2 - 1 Mile NNW
Q160	CAEDF0000126153	1/2 - 1 Mile North
Q161	CAEDF0000115671	1/2 - 1 Mile North
Q162	CAEDF0000085875	1/2 - 1 Mile North
N163	CAEDF0000094582	1/2 - 1 Mile North
R164	CAEDF0000097483	1/2 - 1 Mile North
P165	CAEDF0000061063	1/2 - 1 Mile NNW
P166	CAEDF0000010039	1/2 - 1 Mile NNW
P167	CAEDF0000003503	1/2 - 1 Mile NNW
P168	CAEDF0000091369	1/2 - 1 Mile NNW
P169	CAEDF0000079418	1/2 - 1 Mile NNW
R170	CAEDF0000133272	1/2 - 1 Mile North
N171	CAEDF0000069054	1/2 - 1 Mile North
N172	CAEDF0000117312	1/2 - 1 Mile North
R173	CAEDF0000112495	1/2 - 1 Mile North
R174	CAEDF0000071592	1/2 - 1 Mile North
P175	CAEDF0000033788	1/2 - 1 Mile NNW
R176	CAEDF0000132255	1/2 - 1 Mile North
P177	CAEDF0000004220	1/2 - 1 Mile NNW
R178	CAEDF0000038029	1/2 - 1 Mile North
R179	CAEDF0000053151	1/2 - 1 Mile North

DRAFT

GEOCHECK® - PHYSICAL SETTING SOURCE SUMMARY

STATE DATABASE WELL INFORMATION

MAP ID	WELL ID	LOCATION FROM TP
P180	CAEDF0000077058	1/2 - 1 Mile NNW
181	CAEDF0000013627	1/2 - 1 Mile North
P182	CAEDF0000099260	1/2 - 1 Mile NNW
P183	CAEDF0000008958	1/2 - 1 Mile NNW
Q184	CAEDF0000090934	1/2 - 1 Mile North
P185	CAEDF0000034688	1/2 - 1 Mile NNW
S186	CAEDF0000068348	1/2 - 1 Mile WSW
S187	CAEDF0000052257	1/2 - 1 Mile WSW
S188	CAEDF0000104866	1/2 - 1 Mile WSW
S189	CAEDF0000101028	1/2 - 1 Mile WSW
S190	CAEDF0000122790	1/2 - 1 Mile WSW
S191	CAEDF0000059349	1/2 - 1 Mile WSW
S192	CAEDF0000011798	1/2 - 1 Mile WSW
T193	CADWR0000007742	1/2 - 1 Mile West
U194	CAEDF0000032946	1/2 - 1 Mile NNW
V195	CAEDF0000134466	1/2 - 1 Mile WNW
V197	CAEDF0000081382	1/2 - 1 Mile WNW
S198	CAEDF0000125932	1/2 - 1 Mile WSW
S199	CAEDF0000109968	1/2 - 1 Mile WSW
X200	CAEDF0000067330	1/2 - 1 Mile SSE
S201	CAEDF0000130033	1/2 - 1 Mile WSW
X203	CAEDF0000001416	1/2 - 1 Mile SSE
Y204	CAEDF0000136839	1/2 - 1 Mile WSW
U205	CAEDF0000042526	1/2 - 1 Mile NNW
X206	CAEDF0000049392	1/2 - 1 Mile SSE
Z207	CADWR0000020949	1/2 - 1 Mile SE
W208	CALLNL000001469	1/2 - 1 Mile East
S209	CAEDF0000112777	1/2 - 1 Mile WSW
V210	CAEDF0000061780	1/2 - 1 Mile WNW
Z212	CAEDF0000096764	1/2 - 1 Mile SE
Y213	CAEDF0000108006	1/2 - 1 Mile WSW
Y214	CAEDF0000104864	1/2 - 1 Mile WSW
Y216	CAEDF0000074679	1/2 - 1 Mile WSW
Y217	CAEDF0000093848	1/2 - 1 Mile WSW
Y218	CAEDF0000140847	1/2 - 1 Mile WSW
AB219	CAEDF0000097818	1/2 - 1 Mile SE
Y220	CAEDF0000074741	1/2 - 1 Mile WSW
Y221	CAEDF0000089892	1/2 - 1 Mile WSW
Y222	CAEDF0000047044	1/2 - 1 Mile WSW
Y223	CAEDF0000014503	1/2 - 1 Mile WSW
Y224	CAEDF0000038181	1/2 - 1 Mile WSW
Y225	CAEDF0000110393	1/2 - 1 Mile WSW
Y226	CAEDF0000141007	1/2 - 1 Mile WSW
Y227	CAEDF0000139230	1/2 - 1 Mile WSW
Y228	CAEDF0000111513	1/2 - 1 Mile WSW
X229	CAEDF0000074045	1/2 - 1 Mile SSE
AB230	CAEDF0000015752	1/2 - 1 Mile SE
AB231	CAEDF0000103842	1/2 - 1 Mile SE
X232	CAEDF0000078916	1/2 - 1 Mile SSE
Y233	CAEDF0000127078	1/2 - 1 Mile WSW
Y234	CAEDF0000077714	1/2 - 1 Mile WSW
Y235	CAEDF0000129464	1/2 - 1 Mile WSW

DRAFT

GEOCHECK® - PHYSICAL SETTING SOURCE SUMMARY

STATE DATABASE WELL INFORMATION

MAP ID	WELL ID	LOCATION FROM TP
Z236	CAEDF0000054593	1/2 - 1 Mile SE
X237	CAEDF0000142418	1/2 - 1 Mile SSE
AA238	CADDW0000019901	1/2 - 1 Mile ESE
Y239	CAEDF0000133795	1/2 - 1 Mile WSW
AB240	CAEDF0000117135	1/2 - 1 Mile SE
AA242	CADWR9000034966	1/2 - 1 Mile ESE
AB243	CAEDF0000066438	1/2 - 1 Mile SE
AB244	CAEDF0000061531	1/2 - 1 Mile SE
AB246	CAEDF0000116528	1/2 - 1 Mile SE
X247	CAEDF0000035626	1/2 - 1 Mile SSE
X248	CAEDF0000078026	1/2 - 1 Mile SSE
AB249	CAEDF0000031784	1/2 - 1 Mile SE
X250	CAEDF0000051972	1/2 - 1 Mile SSE
AC251	CAEDF0000063557	1/2 - 1 Mile South
T253	CADDW0000006336	1/2 - 1 Mile West
X254	CAEDF0000107495	1/2 - 1 Mile SSE
AC255	CAEDF0000104668	1/2 - 1 Mile South
AC256	CAEDF0000019201	1/2 - 1 Mile South
Z257	CAEDF0000000591	1/2 - 1 Mile SE
X258	CAEDF0000006400	1/2 - 1 Mile SSE
AD259	CAEDF0000063504	1/2 - 1 Mile WSW
Z260	CAEDF0000106541	1/2 - 1 Mile SE
AA261	CADDW0000008558	1/2 - 1 Mile ESE
AA262	CAPFAS000001621	1/2 - 1 Mile ESE
AD263	CAEDF0000099342	1/2 - 1 Mile WSW
AC264	CAEDF0000109997	1/2 - 1 Mile South
AC265	CAEDF0000013357	1/2 - 1 Mile South
AC266	CAEDF0000048542	1/2 - 1 Mile South
AA267	CAPFAS000001493	1/2 - 1 Mile ESE
AA268	CADDW0000014208	1/2 - 1 Mile ESE
AC269	CAEDF0000088804	1/2 - 1 Mile South
AA270	CALLNL000001474	1/2 - 1 Mile ESE
AD271	CAEDF0000103086	1/2 - 1 Mile WSW
AE272	CAEDF0000084423	1/2 - 1 Mile NNE
AF273	CADWR9000035053	1/2 - 1 Mile ENE
AF274	CADWR9000035052	1/2 - 1 Mile ENE
AF275	CADWR9000035054	1/2 - 1 Mile ENE
AF276	CADWR9000035056	1/2 - 1 Mile ENE
AF277	CADWR9000035055	1/2 - 1 Mile ENE
AG278	CADDW0000009247	1/2 - 1 Mile West
AH279	CAEDF0000113662	1/2 - 1 Mile East
AH280	CAEDF0000121195	1/2 - 1 Mile East
AH281	CAPFAS000001310	1/2 - 1 Mile East
Z282	CAEDF0000133291	1/2 - 1 Mile SE
Z283	CAEDF0000084740	1/2 - 1 Mile SE
AA284	CADDW0000013494	1/2 - 1 Mile ESE
AA285	CAPFAS000000632	1/2 - 1 Mile ESE
Z286	CAEDF0000050333	1/2 - 1 Mile SE
AH287	CAPFAS000001088	1/2 - 1 Mile East
AH288	CAEDF0000109963	1/2 - 1 Mile East
Z289	CAEDF0000117689	1/2 - 1 Mile SE
AE290	CAEDF0000105601	1/2 - 1 Mile NNE

DRAFT

GEOCHECK® - PHYSICAL SETTING SOURCE SUMMARY

STATE DATABASE WELL INFORMATION

MAP ID	WELL ID	LOCATION FROM TP
AA291	CAPFAS000000699	1/2 - 1 Mile ESE
AA292	CADDW0000000637	1/2 - 1 Mile ESE
AH293	CAEDF0000094599	1/2 - 1 Mile East
AI294	CAEDF0000103286	1/2 - 1 Mile SE
AI295	CAEDF0000099939	1/2 - 1 Mile SE
AF296	CAUSGSN00013912	1/2 - 1 Mile ENE
AF297	CAUSGS000000910	1/2 - 1 Mile ENE
AI298	CAEDF0000107526	1/2 - 1 Mile SE
AI299	CAEDF0000084479	1/2 - 1 Mile SE
AA300	CADDW0000002912	1/2 - 1 Mile ESE
AA301	CAPFAS000000028	1/2 - 1 Mile ESE
AJ302	CADDW0000008771	1/2 - 1 Mile West
AI303	CAEDF0000096183	1/2 - 1 Mile SE
AI304	CAEDF0000129008	1/2 - 1 Mile SE
AC308	CAEDF0000132088	1/2 - 1 Mile South
AC309	CAEDF0000115732	1/2 - 1 Mile South
AG311	CADDW0000003665	1/2 - 1 Mile West
AA312	CADDW0000018457	1/2 - 1 Mile ESE
AA313	CAPFAS000001291	1/2 - 1 Mile ESE
AK314	CAEDF0000084427	1/2 - 1 Mile East
AH315	CAEDF0000059643	1/2 - 1 Mile East
AH316	CAPFAS000000726	1/2 - 1 Mile East
AF320	CAUSGSN00009575	1/2 - 1 Mile ENE
AF321	CAUSGSN00004185	1/2 - 1 Mile ENE
AF322	CAUSGSN00001571	1/2 - 1 Mile ENE
AF323	CAUSGS000001996	1/2 - 1 Mile ENE
AF324	CAUSGS000002013	1/2 - 1 Mile ENE
AF325	CAUSGS000001240	1/2 - 1 Mile ENE
AF326	CAUSGSN00017309	1/2 - 1 Mile ENE
AF327	CAUSGS000002538	1/2 - 1 Mile ENE
AI328	CAEDF0000100943	1/2 - 1 Mile SE
AI329	CAEDF0000047660	1/2 - 1 Mile SE
AI330	CAEDF0000094554	1/2 - 1 Mile SE
AG331	CADDW0000017393	1/2 - 1 Mile West
AI332	CAEDF0000116201	1/2 - 1 Mile SE
AL333	CAPFAS000000040	1/2 - 1 Mile ESE
AL334	CADDW0000007221	1/2 - 1 Mile ESE
AC335	CAEDF0000031657	1/2 - 1 Mile South
AG336	CAUSGSN00016198	1/2 - 1 Mile West
AL337	CAPFAS000000229	1/2 - 1 Mile ESE
AL338	CADDW0000018965	1/2 - 1 Mile ESE
AM339	7670	1/2 - 1 Mile ENE
AM340	7671	1/2 - 1 Mile ENE
AM341	7669	1/2 - 1 Mile ENE
AM342	7667	1/2 - 1 Mile ENE
AM343	7668	1/2 - 1 Mile ENE
AM344	7672	1/2 - 1 Mile ENE
AM345	7681	1/2 - 1 Mile ENE
AM346	7682	1/2 - 1 Mile ENE
AM347	7680	1/2 - 1 Mile ENE
AM348	7673	1/2 - 1 Mile ENE
AM349	7674	1/2 - 1 Mile ENE

DRAFT

GEOCHECK® - PHYSICAL SETTING SOURCE SUMMARY

STATE DATABASE WELL INFORMATION

MAP ID	WELL ID	LOCATION FROM TP
AL350	CAPFAS000000633	1/2 - 1 Mile ESE
AL351	CADDW0000017951	1/2 - 1 Mile ESE
AL353	CALLNL000001318	1/2 - 1 Mile ESE
AE354	CAEDF0000106804	1/2 - 1 Mile NNE
AC355	CAEDF0000078438	1/2 - 1 Mile South
AJ356	CALLNL000000068	1/2 - 1 Mile West
AK357	CAEDF0000088655	1/2 - 1 Mile East
AL358	CALLNL000000243	1/2 - 1 Mile ESE
AL359	CADWR0000024295	1/2 - 1 Mile ESE
AN360	CAPFAS000000570	1/2 - 1 Mile East
AN361	CAEDF0000110986	1/2 - 1 Mile East
AG362	CADDW0000012227	1/2 - 1 Mile West
AL363	CAPFAS000001607	1/2 - 1 Mile ESE
AL364	CAPFAS000000254	1/2 - 1 Mile ESE
AL365	CAEDF0000010620	1/2 - 1 Mile ESE
AL366	CAEDF0000050475	1/2 - 1 Mile ESE
AK367	CAEDF0000014863	1/2 - 1 Mile East
AK368	CAEDF0000064613	1/2 - 1 Mile East
AK369	CAPFAS000001679	1/2 - 1 Mile East
AN370	CAEDF0000129202	1/2 - 1 Mile East
AN371	CAPFAS000001145	1/2 - 1 Mile East
AL372	CAPFAS000001082	1/2 - 1 Mile ESE
AL373	CADDW0000018303	1/2 - 1 Mile ESE
AO374	CALLNL000001361	1/2 - 1 Mile West
AO375	CADDW0000021460	1/2 - 1 Mile West
AN376	CAPFAS000000154	1/2 - 1 Mile East
AN377	CAEDF0000018448	1/2 - 1 Mile East
AP378	CAPFAS000000747	1/2 - 1 Mile East
AP379	CAEDF0000098641	1/2 - 1 Mile East
380	CAEDF0000108901	1/2 - 1 Mile ESE
AQ381	CAEDF0000110219	1/2 - 1 Mile NNE
AQ382	CAEDF0000059615	1/2 - 1 Mile NNE
AN383	CAEDF0000038508	1/2 - 1 Mile East
AQ384	CAEDF0000117013	1/2 - 1 Mile NNE
AQ385	7653	1/2 - 1 Mile NNE
AO386	CADWR0000002612	1/2 - 1 Mile West
AO387	CADWR0000031483	1/2 - 1 Mile West
AO388	CADWR0000000723	1/2 - 1 Mile West
AP389	CAEDF0000117719	1/2 - 1 Mile East
AP390	CAPFAS000000045	1/2 - 1 Mile East
391	CADDW0000021529	1/2 - 1 Mile NNE
AR392	CAEDF0000006793	1/2 - 1 Mile NW
AR393	CAEDF0000125960	1/2 - 1 Mile NW
AP394	CAEDF0000046261	1/2 - 1 Mile East
AR395	CAEDF0000093179	1/2 - 1 Mile NW
AR396	CAEDF0000121127	1/2 - 1 Mile NW
AS397	CADWR0000001770	1/2 - 1 Mile WNW
AS398	CADWR0000012572	1/2 - 1 Mile WNW
AS399	CADWR0000017907	1/2 - 1 Mile WNW
AS400	CADWR0000026633	1/2 - 1 Mile WNW
AS401	CADWR0000012540	1/2 - 1 Mile WNW
AS402	CADWR0000001986	1/2 - 1 Mile WNW

DRAFT


GEOCHECK® - PHYSICAL SETTING SOURCE SUMMARY

STATE DATABASE WELL INFORMATION

MAP ID	WELL ID	LOCATION FROM TP
AT403	CAEDF0000012846	1/2 - 1 Mile North
404	7698	1/2 - 1 Mile South
AR405	CAEDF0000008380	1/2 - 1 Mile NW
AT406	CAEDF0000110270	1/2 - 1 Mile North
AP407	CAEDF0000104142	1/2 - 1 Mile East
AP408	CAPFAS000000665	1/2 - 1 Mile East

DRAFT

PHYSICAL SETTING SOURCE MAP - 6801062.2s

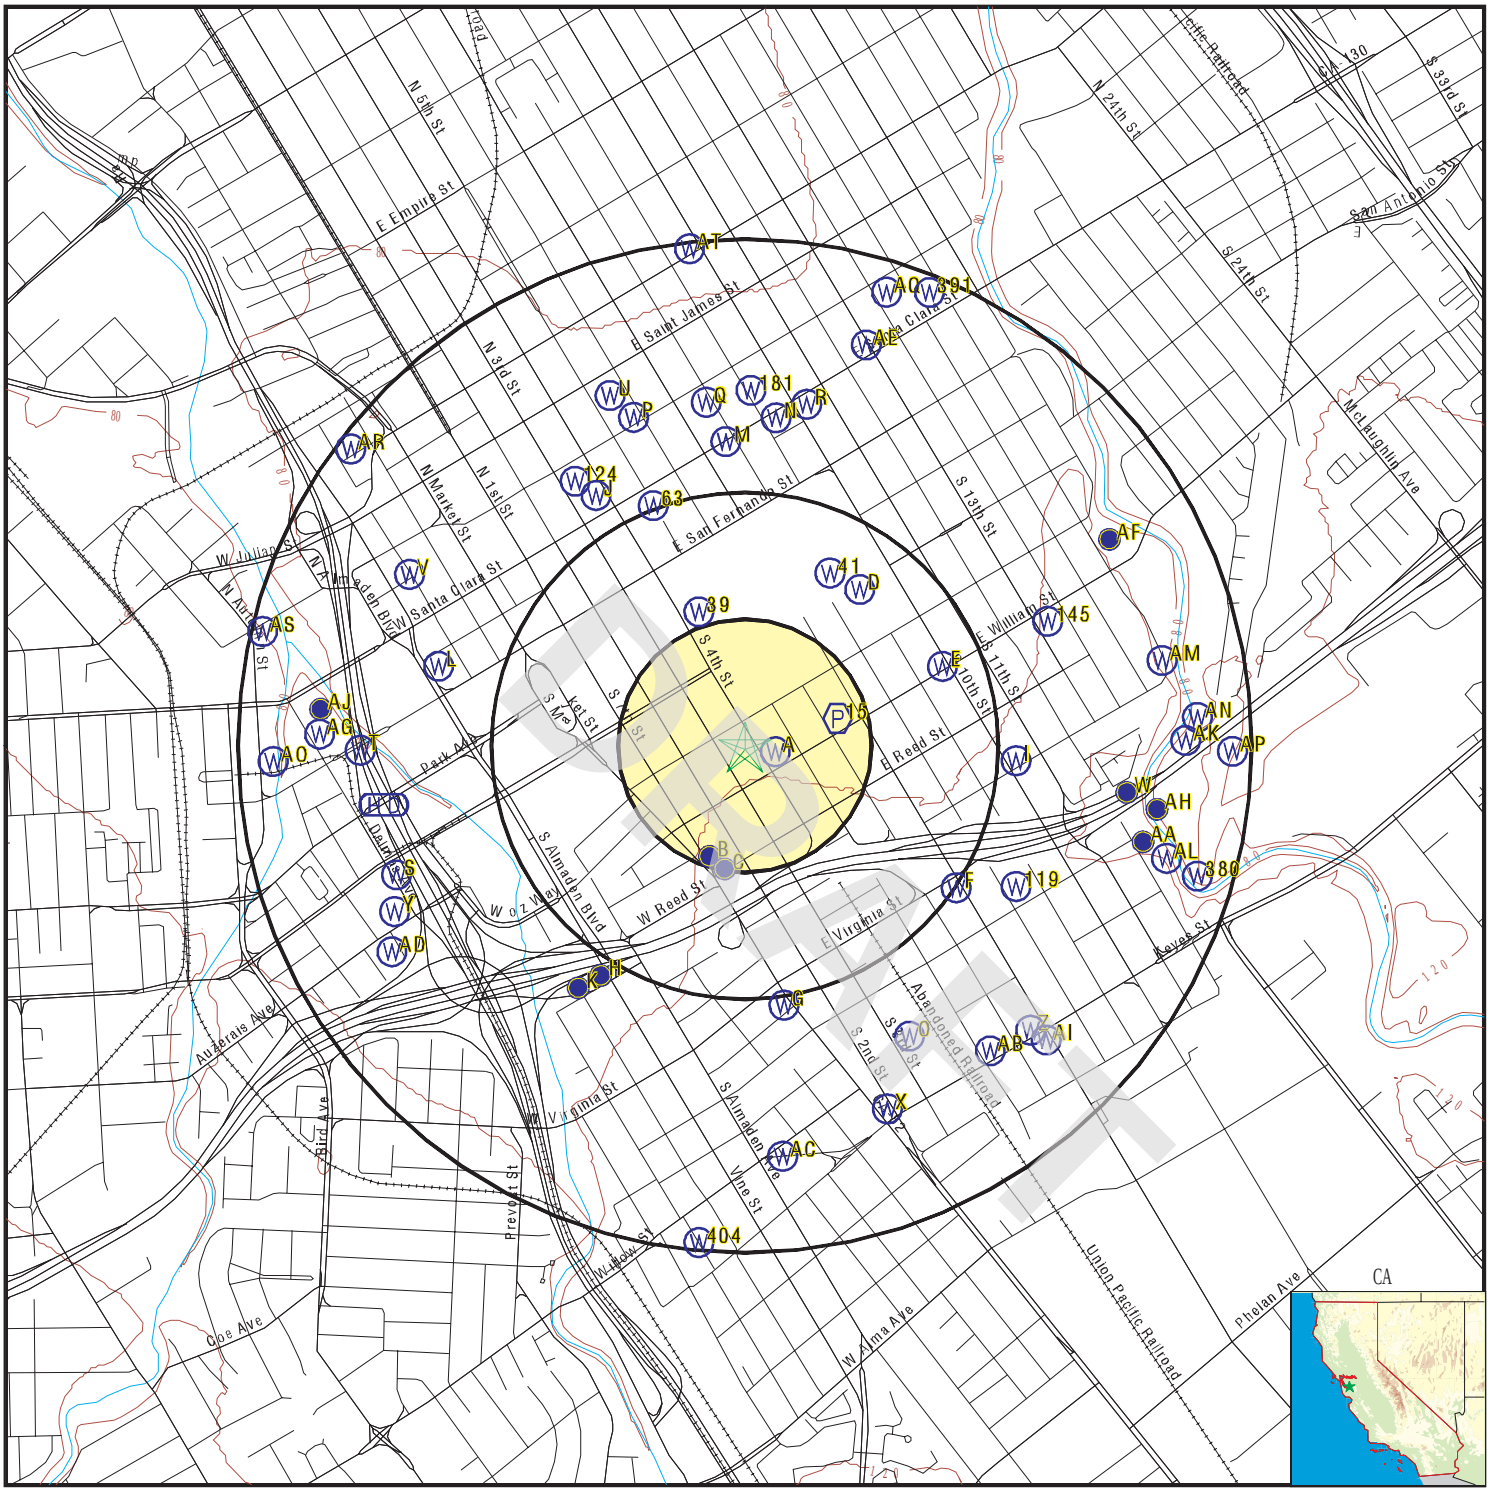

- County Boundary
- Major Roads
- Contour Lines
- Earthquake Fault Lines
- Earthquake epicenter, Richter 5 or greater
- Water Wells
- Public Water Supply Wells
- Cluster of Multiple Icons
- Groundwater Flow Direction
- Indeterminate Groundwater Flow at Location
- Groundwater Flow Varies at Location
- Closest Hydrogeological Data
- Oil, gas or related wells

SITE NAME:	453900	CLIENT:	AEI Consultants
ADDRESS:	439 and 451 South 4th Street San Jose CA 95112	CONTACT:	Kasie
		INQUIRY #:	6801062.2s
LAT/LONG:	37.330827 / 121.882722	DATE:	December 27, 2021 5:07 pm

Copyright © 2021 EDR, Inc. © 2015 TomTom Rel. 2015.

GEOCHECK® - PHYSICAL SETTING SOURCE MAP FINDINGS

Map ID
Direction
Distance
Elevation | Database | EDR ID Number

A1
East
0 - 1/8 Mile
Higher | **CA WELLS** | **CAEDF0000109513**

Well ID:	T0608501344-MW-5	Well Type:	MONITORING
Source:	EDF	Other Name:	MW-5
GAMA PFAS Testing:	Not Reported		
Groundwater Quality Data:	https://gamagroundwater.waterboards.ca.gov/gama/gamamap/public/GamaDataDisplay.asp?dataset=EDF&samp_date=&global_id=T0608501344&assigned_name=MW-5&store_num=		
GeoTracker Data:	https://geotracker.waterboards.ca.gov/profile_report.asp?cmd=MWEDFResults&global_id=T0608501344&assigned_name=MW-5		

A2
SE
0 - 1/8 Mile
Higher | **CA WELLS** | **CAEDF0000060307**

Well ID:	T0608501344-MW-8B	Well Type:	MONITORING
Source:	EDF	Other Name:	MW-8B
GAMA PFAS Testing:	Not Reported		
Groundwater Quality Data:	https://gamagroundwater.waterboards.ca.gov/gama/gamamap/public/GamaDataDisplay.asp?dataset=EDF&samp_date=&global_id=T0608501344&assigned_name=MW-8B&store_num=		
GeoTracker Data:	https://geotracker.waterboards.ca.gov/profile_report.asp?cmd=MWEDFResults&global_id=T0608501344&assigned_name=MW-8B		

A3
SE
0 - 1/8 Mile
Higher | **CA WELLS** | **CAEDF0000019308**

Well ID:	T0608501344-MW-8A	Well Type:	MONITORING
Source:	EDF	Other Name:	MW-8A
GAMA PFAS Testing:	Not Reported		
Groundwater Quality Data:	https://gamagroundwater.waterboards.ca.gov/gama/gamamap/public/GamaDataDisplay.asp?dataset=EDF&samp_date=&global_id=T0608501344&assigned_name=MW-8A&store_num=		
GeoTracker Data:	https://geotracker.waterboards.ca.gov/profile_report.asp?cmd=MWEDFResults&global_id=T0608501344&assigned_name=MW-8A		

A4
ESE
0 - 1/8 Mile
Higher | **CA WELLS** | **CAEDF0000002936**

Well ID:	T0608501344-MW-1	Well Type:	MONITORING
Source:	EDF	Other Name:	MW-1
GAMA PFAS Testing:	Not Reported		
Groundwater Quality Data:	https://gamagroundwater.waterboards.ca.gov/gama/gamamap/public/GamaDataDisplay.asp?dataset=EDF&samp_date=&global_id=T0608501344&assigned_name=MW-1&store_num=		
GeoTracker Data:	https://geotracker.waterboards.ca.gov/profile_report.asp?cmd=MWEDFResults&global_id=T0608501344&assigned_name=MW-1		

DRAFT

GEOCHECK® - PHYSICAL SETTING SOURCE MAP FINDINGS

Map ID
Direction
Distance
Elevation | Database | EDR ID Number

A5
ESE
0 - 1/8 Mile
Higher

CA WELLS **CAEDF0000080509**

Well ID:	T0608501344-MW-2	Well Type:	MONITORING
Source:	EDF	Other Name:	MW-2
GAMA PFAS Testing:	Not Reported		
Groundwater Quality Data:	https://gamagroundwater.waterboards.ca.gov/gama/gamamap/public/GamaDataDisplay.asp?dataset=EDF&samp_date=&global_id=T0608501344&assigned_name=MW-2&store_num=		
GeoTracker Data:	https://geotracker.waterboards.ca.gov/profile_report.asp?cmd=MWEDFResults&global_id=T0608501344&assigned_name=MW-2		

A6
ESE
0 - 1/8 Mile
Higher

CA WELLS **CAEDF0000111428**

Well ID:	T0608501344-MW-6	Well Type:	MONITORING
Source:	EDF	Other Name:	MW-6
GAMA PFAS Testing:	Not Reported		
Groundwater Quality Data:	https://gamagroundwater.waterboards.ca.gov/gama/gamamap/public/GamaDataDisplay.asp?dataset=EDF&samp_date=&global_id=T0608501344&assigned_name=MW-6&store_num=		
GeoTracker Data:	https://geotracker.waterboards.ca.gov/profile_report.asp?cmd=MWEDFResults&global_id=T0608501344&assigned_name=MW-6		

A7
ESE
0 - 1/8 Mile
Higher

CA WELLS **CAEDF0000092570**

Well ID:	T0608501344-MW-10A	Well Type:	MONITORING
Source:	EDF	Other Name:	MW-10A
GAMA PFAS Testing:	Not Reported		
Groundwater Quality Data:	https://gamagroundwater.waterboards.ca.gov/gama/gamamap/public/GamaDataDisplay.asp?dataset=EDF&samp_date=&global_id=T0608501344&assigned_name=MW-10A&store_num=		
GeoTracker Data:	https://geotracker.waterboards.ca.gov/profile_report.asp?cmd=MWEDFResults&global_id=T0608501344&assigned_name=MW-10A		

A8
ESE
0 - 1/8 Mile
Higher

CA WELLS **CAEDF0000104064**

Well ID:	T0608501344-MW-10B	Well Type:	MONITORING
Source:	EDF	Other Name:	MW-10B
GAMA PFAS Testing:	Not Reported		
Groundwater Quality Data:	https://gamagroundwater.waterboards.ca.gov/gama/gamamap/public/GamaDataDisplay.asp?dataset=EDF&samp_date=&global_id=T0608501344&assigned_name=MW-10B&store_num=		
GeoTracker Data:	https://geotracker.waterboards.ca.gov/profile_report.asp?cmd=MWEDFResults&global_id=T0608501344&assigned_name=MW-10B		

DRAFT

GEOCHECK® - PHYSICAL SETTING SOURCE MAP FINDINGS

Map ID
Direction
Distance
Elevation | Database | EDR ID Number

A9
ESE
0 - 1/8 Mile
Higher

CA WELLS **CAEDF0000071563**

Well ID:	T0608501344-MW-3	Well Type:	MONITORING
Source:	EDF	Other Name:	MW-3
GAMA PFAS Testing:	Not Reported		
Groundwater Quality Data:	https://gamagroundwater.waterboards.ca.gov/gama/gamamap/public/GamaDataDisplay.asp?dataset=EDF&samp_date=&global_id=T0608501344&assigned_name=MW-3&store_num=		
GeoTracker Data:	https://geotracker.waterboards.ca.gov/profile_report.asp?cmd=MWEDFResults&global_id=T0608501344&assigned_name=MW-3		

A10
NE
0 - 1/8 Mile
Lower

CA WELLS **CAEDF0000142799**

Well ID:	T0608501344-MW-4B	Well Type:	MONITORING
Source:	EDF	Other Name:	MW-4B
GAMA PFAS Testing:	Not Reported		
Groundwater Quality Data:	https://gamagroundwater.waterboards.ca.gov/gama/gamamap/public/GamaDataDisplay.asp?dataset=EDF&samp_date=&global_id=T0608501344&assigned_name=MW-4B&store_num=		
GeoTracker Data:	https://geotracker.waterboards.ca.gov/profile_report.asp?cmd=MWEDFResults&global_id=T0608501344&assigned_name=MW-4B		

A11
NE
0 - 1/8 Mile
Lower

CA WELLS **CAEDF0000100563**

Well ID:	T0608501344-MW-4A	Well Type:	MONITORING
Source:	EDF	Other Name:	MW-4A
GAMA PFAS Testing:	Not Reported		
Groundwater Quality Data:	https://gamagroundwater.waterboards.ca.gov/gama/gamamap/public/GamaDataDisplay.asp?dataset=EDF&samp_date=&global_id=T0608501344&assigned_name=MW-4A&store_num=		
GeoTracker Data:	https://geotracker.waterboards.ca.gov/profile_report.asp?cmd=MWEDFResults&global_id=T0608501344&assigned_name=MW-4A		

A12
ENE
0 - 1/8 Mile
Higher

CA WELLS **CAEDF0000077414**

Well ID:	T0608501344-MW-11	Well Type:	MONITORING
Source:	EDF	Other Name:	MW-11
GAMA PFAS Testing:	Not Reported		
Groundwater Quality Data:	https://gamagroundwater.waterboards.ca.gov/gama/gamamap/public/GamaDataDisplay.asp?dataset=EDF&samp_date=&global_id=T0608501344&assigned_name=MW-11&store_num=		
GeoTracker Data:	https://geotracker.waterboards.ca.gov/profile_report.asp?cmd=MWEDFResults&global_id=T0608501344&assigned_name=MW-11		

DRAFT

GEOCHECK® - PHYSICAL SETTING SOURCE MAP FINDINGS

Map ID
Direction
Distance
Elevation | Database | EDR ID Number

A13
ESE
0 - 1/8 Mile
Higher

CA WELLS **CAEDF0000021752**

Well ID:	T0608501344-MW-7B	Well Type:	MONITORING
Source:	EDF	Other Name:	MW-7B
GAMA PFAS Testing:	Not Reported		
Groundwater Quality Data:	https://gamagroundwater.waterboards.ca.gov/gama/gamamap/public/GamaDataDisplay.asp?dataset=EDF&samp_date=&global_id=T0608501344&assigned_name=MW-7B&store_num=		
GeoTracker Data:	https://geotracker.waterboards.ca.gov/profile_report.asp?cmd=MWEDFResults&global_id=T0608501344&assigned_name=MW-7B		

A14
ESE
0 - 1/8 Mile
Higher

CA WELLS **CAEDF0000142466**

Well ID:	T0608501344-MW-7A	Well Type:	MONITORING
Source:	EDF	Other Name:	MW-7A
GAMA PFAS Testing:	Not Reported		
Groundwater Quality Data:	https://gamagroundwater.waterboards.ca.gov/gama/gamamap/public/GamaDataDisplay.asp?dataset=EDF&samp_date=&global_id=T0608501344&assigned_name=MW-7A&store_num=		
GeoTracker Data:	https://geotracker.waterboards.ca.gov/profile_report.asp?cmd=MWEDFResults&global_id=T0608501344&assigned_name=MW-7A		

15
ENE
1/8 - 1/4 Mile
Higher

FRDS PWS **CA5500145**

Epa region:	09	State:	CA
Pwsid:	CA5500145	Pwsname:	SAN JOSE FAMILY CAMP
Cityserved:	Not Reported	Stateserved:	CA
Zipserved:	Not Reported	Fipscounty:	06109
Status:	Active	Retpopsrvd:	200
Pwssvcconn:	14	Psource longname:	Groundwater
Pwstype:	TNCWS	Owner:	Private
Contact:	GARVIN, JOE	Contactorgname:	GARVIN, JOE
Contactphone:	408-794-6524	Contactaddress1:	1300 SENTER ROAD
Contactaddress2:	Not Reported	Contactcity:	SAN JOSE
Contactstate:	CA	Contactzip:	95112
Pwsactivitycode:	A		

PWS ID:	CA5500145	PWS type:	System Owner/Responsible Party
PWS name:	SAN JOSE FAMILY CAMP	PWS address:	Not Reported
PWS city:	SAN JOSE	PWS state:	CA
PWS zip:	95113	PWS name:	SAN JOSE FAMILY CAMP
PWS type code:	NC	Retail population served:	200
Contact:	CITY OF SAN JOSE	Contact address:	CHERRY OIL & HWY 120
Contact address:	GROVELAND	Contact city:	CA
Contact state:	95	Contact zip:	Not Reported
Contact telephone:	Not Reported		

PWS ID:	CA5500145	Activity status:	Active
Date system activated:	7706	Date system deactivated:	Not Reported

DRAFT

Retail population:	00000200	System name:	SAN JOSE FAMILY CAMP
System address:	SAN JOSE FAMILY CAMP	System address:	CHERRY OIL & HWY 12
System city:	GROVELAND	System state:	CA
System zip:	95321		
Population served:	101 - 500 Persons	Treatment:	Untreated
Latitude:	371954	Longitude:	1215242
Violation id:	600013	Orig code:	S
State:	CA	Violation Year:	2005
Contamination code:	3100	Contamination Name:	Coliform (TCR)
Violation code:	25	Violation name:	Monitoring, Repeat Major (TCR)
Rule code:	110	Rule name:	TCR
Violation measur:	Not Reported	Unit of measure:	Not Reported
State mcl:	Not Reported	Cmp bdt:	11/01/2005
Cmp edt:	11/30/2005		
Violation ID:	600013	Orig Code:	S
Enforcemnt FY:	2006	Enforcement Action:	11/08/2005
Enforcement Detail:	St Violation/Reminder Notice		
Enforcement Category:	Informal		
Violation ID:	600013	Orig Code:	S
Enforcemnt FY:	2006	Enforcement Action:	12/28/2005
Enforcement Detail:	St Formal NOV issued	Enforcement Category:	Informal
Violation ID:	600013	Orig Code:	S
Enforcemnt FY:	2006	Enforcement Action:	11/22/2005
Enforcement Detail:	St Other	Enforcement Category:	Informal
Violation ID:	9800019	Orig Code:	S
Enforcemnt FY:	2000	Enforcement Action:	03/27/2000
Enforcement Detail:	St Compliance achieved	Enforcement Category:	Resolving
PWS name:	SAN JOSE FAMILY CAMP	Population served:	200
PWS type code:	NC	Violation ID:	0600013
Contaminant:	COLIFORM (TCR)	Violation type:	Monitoring, Repeat Major (TCR)
Compliance start date:	11/1/2005 0:00:00	Compliance end date:	11/30/2005 0:00:00
Enforcement date:	No Enf Action as of	Enforcement action:	7/8/2009 0:00:00
Violation measurement:	Not Reported		

B16
SSW
1/8 - 1/4 Mile
Higher

CA WELLS **CAEDF0000095876**

Well ID:	T0608560815-MW-3	Well Type:	MONITORING
Source:	EDF	Other Name:	MW-3
GAMA PFAS Testing:	Not Reported		
Groundwater Quality Data:	https://gamagroundwater.waterboards.ca.gov/gama/gamamap/public/GamaDataDisplay.asp?dataset=EDF&samp_date=&global_id=T0608560815&assigned_name=MW-3&store_num=		
GeoTracker Data:	https://geotracker.waterboards.ca.gov/profile_report.asp?cmd=MWEDFResults&global_id=T0608560815&assigned_name=MW-3		

DRAFT

Map ID
Direction
Distance
Elevation | Database | EDR ID Number

B17
SSW
1/8 - 1/4 Mile
Higher

CA WELLS **CAEDF0000057883**

Well ID:	T0608560815-MW-2	Well Type:	MONITORING
Source:	EDF	Other Name:	MW-2
GAMA PFAS Testing:	Not Reported		
Groundwater Quality Data:	https://gamagroundwater.waterboards.ca.gov/gama/gamamap/public/GamaDataDisplay.asp?dataset=EDF&samp_date=&global_id=T0608560815&assigned_name=MW-2&store_num=		
GeoTracker Data:	https://geotracker.waterboards.ca.gov/profile_report.asp?cmd=MWEDFResults&global_id=T0608560815&assigned_name=MW-2		

B18
SSW
1/8 - 1/4 Mile
Higher

CA WELLS **CAEDF0000125920**

Well ID:	T0608560815-MW-1	Well Type:	MONITORING
Source:	EDF	Other Name:	MW-1
GAMA PFAS Testing:	Not Reported		
Groundwater Quality Data:	https://gamagroundwater.waterboards.ca.gov/gama/gamamap/public/GamaDataDisplay.asp?dataset=EDF&samp_date=&global_id=T0608560815&assigned_name=MW-1&store_num=		
GeoTracker Data:	https://geotracker.waterboards.ca.gov/profile_report.asp?cmd=MWEDFResults&global_id=T0608560815&assigned_name=MW-1		

B19
SSW
1/8 - 1/4 Mile
Higher

CA WELLS **CAEDF0000086555**

Well ID:	T0608501801-MW-16	Well Type:	MONITORING
Source:	EDF	Other Name:	MW-16
GAMA PFAS Testing:	Not Reported		
Groundwater Quality Data:	https://gamagroundwater.waterboards.ca.gov/gama/gamamap/public/GamaDataDisplay.asp?dataset=EDF&samp_date=&global_id=T0608501801&assigned_name=MW-16&store_num=		
GeoTracker Data:	https://geotracker.waterboards.ca.gov/profile_report.asp?cmd=MWEDFResults&global_id=T0608501801&assigned_name=MW-16		

B20
SSW
1/8 - 1/4 Mile
Higher

CA WELLS **CAEDF0000062785**

Well ID:	T0608501801-MW-3	Well Type:	MONITORING
Source:	EDF	Other Name:	MW-3
GAMA PFAS Testing:	Not Reported		
Groundwater Quality Data:	https://gamagroundwater.waterboards.ca.gov/gama/gamamap/public/GamaDataDisplay.asp?dataset=EDF&samp_date=&global_id=T0608501801&assigned_name=MW-3&store_num=		
GeoTracker Data:	https://geotracker.waterboards.ca.gov/profile_report.asp?cmd=MWEDFResults&global_id=T0608501801&assigned_name=MW-3		

DRAFT

Map ID
Direction
Distance
Elevation | Database | EDR ID Number

B21
SSW
1/8 - 1/4 Mile
Higher

CA WELLS **CAEDF0000049692**

Well ID:	T0608501801-EX-3	Well Type:	MONITORING
Source:	EDF	Other Name:	EX-3
GAMA PFAS Testing:	Not Reported		
Groundwater Quality Data:	https://gamagroundwater.waterboards.ca.gov/gama/gamamap/public/GamaDataDisplay.asp?dataset=EDF&samp_date=&global_id=T0608501801&assigned_name=EX-3&store_num=		
GeoTracker Data:	https://geotracker.waterboards.ca.gov/profile_report.asp?cmd=MWEDFResults&global_id=T0608501801&assigned_name=EX-3		

B22
South
1/8 - 1/4 Mile
Higher

CA WELLS **CAEDF0000132787**

Well ID:	T0608501801-MW-4	Well Type:	MONITORING
Source:	EDF	Other Name:	MW-4
GAMA PFAS Testing:	Not Reported		
Groundwater Quality Data:	https://gamagroundwater.waterboards.ca.gov/gama/gamamap/public/GamaDataDisplay.asp?dataset=EDF&samp_date=&global_id=T0608501801&assigned_name=MW-4&store_num=		
GeoTracker Data:	https://geotracker.waterboards.ca.gov/profile_report.asp?cmd=MWEDFResults&global_id=T0608501801&assigned_name=MW-4		

B23
South
1/8 - 1/4 Mile
Higher

CA WELLS **CAEDF0000064112**

Well ID:	T0608501801-MW-15	Well Type:	MONITORING
Source:	EDF	Other Name:	MW-15
GAMA PFAS Testing:	Not Reported		
Groundwater Quality Data:	https://gamagroundwater.waterboards.ca.gov/gama/gamamap/public/GamaDataDisplay.asp?dataset=EDF&samp_date=&global_id=T0608501801&assigned_name=MW-15&store_num=		
GeoTracker Data:	https://geotracker.waterboards.ca.gov/profile_report.asp?cmd=MWEDFResults&global_id=T0608501801&assigned_name=MW-15		

C24
South
1/8 - 1/4 Mile
Higher

CA WELLS **CAEDF0000041797**

Well ID:	T0608501801-MW-10	Well Type:	MONITORING
Source:	EDF	Other Name:	MW-10
GAMA PFAS Testing:	Not Reported		
Groundwater Quality Data:	https://gamagroundwater.waterboards.ca.gov/gama/gamamap/public/GamaDataDisplay.asp?dataset=EDF&samp_date=&global_id=T0608501801&assigned_name=MW-10&store_num=		
GeoTracker Data:	https://geotracker.waterboards.ca.gov/profile_report.asp?cmd=MWEDFResults&global_id=T0608501801&assigned_name=MW-10		

DRAFT

Map ID
Direction
Distance
Elevation | Database | EDR ID Number

B25
SSW
1/8 - 1/4 Mile
Higher

CA WELLS **CAEDF0000060690**

Well ID: T0608501801-MW-6 Well Type: MONITORING
Source: EDF Other Name: MW-6
GAMA PFAS Testing: Not Reported
Groundwater Quality Data: https://gamagroundwater.waterboards.ca.gov/gama/gamamap/public/GamaDataDisplay.asp?dataset=EDF&samp_date=&global_id=T0608501801&assigned_name=MW-6&store_num=
GeoTracker Data: https://geotracker.waterboards.ca.gov/profile_report.asp?cmd=MWEDFResults&global_id=T0608501801&assigned_name=MW-6

B26
SSW
1/8 - 1/4 Mile
Higher

CA WELLS **CAEDF0000041083**

Well ID: T0608501801-MW-14 Well Type: MONITORING
Source: EDF Other Name: MW-14
GAMA PFAS Testing: Not Reported
Groundwater Quality Data: https://gamagroundwater.waterboards.ca.gov/gama/gamamap/public/GamaDataDisplay.asp?dataset=EDF&samp_date=&global_id=T0608501801&assigned_name=MW-14&store_num=
GeoTracker Data: https://geotracker.waterboards.ca.gov/profile_report.asp?cmd=MWEDFResults&global_id=T0608501801&assigned_name=MW-14

B27
SSW
1/8 - 1/4 Mile
Higher

CA WELLS **CAEDF0000016843**

Well ID: T0608501801-EX-1 Well Type: MONITORING
Source: EDF Other Name: EX-1
GAMA PFAS Testing: Not Reported
Groundwater Quality Data: https://gamagroundwater.waterboards.ca.gov/gama/gamamap/public/GamaDataDisplay.asp?dataset=EDF&samp_date=&global_id=T0608501801&assigned_name=EX-1&store_num=
GeoTracker Data: https://geotracker.waterboards.ca.gov/profile_report.asp?cmd=MWEDFResults&global_id=T0608501801&assigned_name=EX-1

B28
SSW
1/8 - 1/4 Mile
Higher

CA WELLS **CAUSGS000000287**

B29
SSW
1/8 - 1/4 Mile
Higher

CA WELLS **CAUSGSN00008785**

Well ID: USGS-371940121525901 Well Type: UNK
Source: United States Geological Survey
Other Name: USGS-371940121525901 GAMA PFAS Testing: Not Reported
Groundwater Quality Data: https://gamagroundwater.waterboards.ca.gov/gama/gamamap/public/GamaDataDisplay.asp?dataset=USGSNEW&samp_date=&global_id=&assigned_name=USGS-371940121525901&store_num=

DRAFT

GeoTracker Data: Not Reported

B30
SSW
1/8 - 1/4 Mile
Higher

FED USGS **USGS40000182222**

Organization ID:	USGS-CA		
Organization Name:	USGS California Water Science Center		
Monitor Location:	007S001E16C008M	Type:	Well
Description:	Not Reported	HUC:	Not Reported
Drainage Area:	Not Reported	Drainage Area Units:	Not Reported
Contrib Drainage Area:	Not Reported	Contrib Drainage Area Unts:	Not Reported
Aquifer:	California Coastal Basin aquifers		
Formation Type:	Not Reported	Aquifer Type:	Not Reported
Construction Date:	19590608	Well Depth:	780
Well Depth Units:	ft	Well Hole Depth:	790
Well Hole Depth Units:	ft		

C31
South
1/8 - 1/4 Mile
Higher

CA WELLS **CAEDF0000023922**

Well ID:	T0608501801-MW-5	Well Type:	MONITORING
Source:	EDF	Other Name:	MW-5
GAMA PFAS Testing:	Not Reported		
Groundwater Quality Data:	https://gamagroundwater.waterboards.ca.gov/gama/gamamap/public/GamaDataDisplay.asp?dataset=EDF&samp_date=&global_id=T0608501801&assigned_name=MW-5&store_num=		
GeoTracker Data:	https://geotracker.waterboards.ca.gov/profile_report.asp?cmd=MWEDFResults&global_id=T0608501801&assigned_name=MW-5		

C32
SSW
1/8 - 1/4 Mile
Higher

CA WELLS **CAEDF0000143530**

Well ID:	T0608501801-EX-2	Well Type:	MONITORING
Source:	EDF	Other Name:	EX-2
GAMA PFAS Testing:	Not Reported		
Groundwater Quality Data:	https://gamagroundwater.waterboards.ca.gov/gama/gamamap/public/GamaDataDisplay.asp?dataset=EDF&samp_date=&global_id=T0608501801&assigned_name=EX-2&store_num=		
GeoTracker Data:	https://geotracker.waterboards.ca.gov/profile_report.asp?cmd=MWEDFResults&global_id=T0608501801&assigned_name=EX-2		

B33
SSW
1/8 - 1/4 Mile
Higher

CA WELLS **CAEDF0000112070**

Well ID:	T0608501801-MW-8	Well Type:	MONITORING
Source:	EDF	Other Name:	MW-8
GAMA PFAS Testing:	Not Reported		
Groundwater Quality Data:	https://gamagroundwater.waterboards.ca.gov/gama/gamamap/public/GamaDataDisplay.asp?dataset=EDF&samp_date=&global_id=T0608501801&assigned_name=MW-8&store_num=		

DRAFT

GeoTracker Data: https://geotracker.waterboards.ca.gov/profile_report.asp?cmd=MWEDFResults&global_id=T0608501801&assigned_name=MW-8

B34
SSW
1/8 - 1/4 Mile
Higher

CA WELLS **CAEDF0000003975**

Well ID:	T0608501801-MW-2	Well Type:	MONITORING
Source:	EDF	Other Name:	MW-2
GAMA PFAS Testing:	Not Reported		
Groundwater Quality Data:	https://gamagroundwater.waterboards.ca.gov/gama/gamamap/public/GamaDataDisplay.asp?dataset=EDF&samp_date=&global_id=T0608501801&assigned_name=MW-2&store_num=		
GeoTracker Data:	https://geotracker.waterboards.ca.gov/profile_report.asp?cmd=MWEDFResults&global_id=T0608501801&assigned_name=MW-2		

B35
SSW
1/8 - 1/4 Mile
Higher

CA WELLS **CAEDF0000140932**

Well ID:	T0608501801-MW-7	Well Type:	MONITORING
Source:	EDF	Other Name:	MW-7
GAMA PFAS Testing:	Not Reported		
Groundwater Quality Data:	https://gamagroundwater.waterboards.ca.gov/gama/gamamap/public/GamaDataDisplay.asp?dataset=EDF&samp_date=&global_id=T0608501801&assigned_name=MW-7&store_num=		
GeoTracker Data:	https://geotracker.waterboards.ca.gov/profile_report.asp?cmd=MWEDFResults&global_id=T0608501801&assigned_name=MW-7		

C36
South
1/8 - 1/4 Mile
Higher

CA WELLS **CAEDF0000101266**

Well ID:	T0608501801-MW-1	Well Type:	MONITORING
Source:	EDF	Other Name:	MW-1
GAMA PFAS Testing:	Not Reported		
Groundwater Quality Data:	https://gamagroundwater.waterboards.ca.gov/gama/gamamap/public/GamaDataDisplay.asp?dataset=EDF&samp_date=&global_id=T0608501801&assigned_name=MW-1&store_num=		
GeoTracker Data:	https://geotracker.waterboards.ca.gov/profile_report.asp?cmd=MWEDFResults&global_id=T0608501801&assigned_name=MW-1		

C37
South
1/4 - 1/2 Mile
Higher

CA WELLS **CAEDF0000076027**

Well ID:	T0608501801-MW-9	Well Type:	MONITORING
Source:	EDF	Other Name:	MW-9
GAMA PFAS Testing:	Not Reported		
Groundwater Quality Data:	https://gamagroundwater.waterboards.ca.gov/gama/gamamap/public/GamaDataDisplay.asp?dataset=EDF&samp_date=&global_id=T0608501801&assigned_name=MW-9&store_num=		
GeoTracker Data:	https://geotracker.waterboards.ca.gov/profile_report.asp?cmd=MWEDFResults&global_id=T0608501801&assigned_name=MW-9		

DRAFT

Map ID
Direction
Distance
Elevation | Database | EDR ID Number

C38
SSW
1/4 - 1/2 Mile
Higher | **FED USGS** | **USGS40000182214**

Organization ID:	USGS-CA		
Organization Name:	USGS California Water Science Center		
Monitor Location:	007S001E16C010M	Type:	Well
Description:	Not Reported	HUC:	Not Reported
Drainage Area:	Not Reported	Drainage Area Units:	Not Reported
Contrib Drainage Area:	Not Reported	Contrib Drainage Area Unts:	Not Reported
Aquifer:	California Coastal Basin aquifers		
Formation Type:	Not Reported	Aquifer Type:	Not Reported
Construction Date:	Not Reported	Well Depth:	791
Well Depth Units:	ft	Well Hole Depth:	Not Reported
Well Hole Depth Units:	Not Reported		

39
NNW
1/4 - 1/2 Mile
Lower | **CA WELLS** | **7666**

Seq:	7666	Prim sta c:	07S/01E-16C02 M
Frds no:	4310011111	County:	43
District:	05	User id:	HEN
System no:	4310011	Water type:	G
Source nam:	TWELFTH ST. WELL 04	Station ty:	WELL/AMBNT/MUN/INTAKE/SUPPLY
Latitude:	372005.0	Longitude:	1215300.0
Precision:	5	Status:	AR
Comment 1:	Not Reported	Comment 2:	Not Reported
Comment 3:	Not Reported	Comment 4:	Not Reported
Comment 5:	Not Reported	Comment 6:	Not Reported
Comment 7:	Not Reported		
System no:	4310011	System nam:	San Jose Water Company
Hqname:	Not Reported	Address:	1221 S. Bascom Avenue
City:	San Jose	State:	CA
Zip:	95128	Zip ext:	Not Reported
Pop serv:	944000	Connection:	206890
Area serve:	SAN JOSE VICINITY		
Sample date:	01-FEB-18	Finding:	5.
Chemical:	NITRATE (AS N)	Report units:	MG/L
Dlr:	0.4		
Sample date:	01-FEB-18	Finding:	12.22
Chemical:	AGGRSSIVE INDEX (CORROSIVITY)	Report units:	Not Reported
Dlr:	0.		
Sample date:	01-FEB-18	Finding:	7.
Chemical:	CARBON DIOXIDE	Report units:	UG/L
Dlr:	0.		
Sample date:	01-FEB-18	Finding:	0.2
Chemical:	LANGELIER INDEX AT SOURCE TEMP.	Report units:	Not Reported
Dlr:	0.		
Sample date:	01-FEB-18	Finding:	430.

DRAFT

Chemical:	TOTAL DISSOLVED SOLIDS	Report units:	MG/L
Dlr:	0.		
Sample date:	01-FEB-18	Finding:	170.
Chemical:	BARIUM	Report units:	UG/L
Dlr:	100.		
Sample date:	01-FEB-18	Finding:	47.
Chemical:	SULFATE	Report units:	MG/L
Dlr:	0.5		
Sample date:	01-FEB-18	Finding:	61.
Chemical:	CHLORIDE	Report units:	MG/L
Dlr:	0.		
Sample date:	01-FEB-18	Finding:	1.2
Chemical:	POTASSIUM	Report units:	MG/L
Dlr:	0.		
Sample date:	01-FEB-18	Finding:	700.
Chemical:	SPECIFIC CONDUCTANCE	Report units:	US
Dlr:	0.		
Sample date:	01-FEB-18	Finding:	7.76
Chemical:	PH, LABORATORY	Report units:	Not Reported
Dlr:	0.		
Sample date:	01-FEB-18	Finding:	210.
Chemical:	ALKALINITY (TOTAL) AS CACO3	Report units:	MG/L
Dlr:	0.		
Sample date:	01-FEB-18	Finding:	260.
Chemical:	BICARBONATE ALKALINITY	Report units:	MG/L
Dlr:	0.		
Sample date:	01-FEB-18	Finding:	5.
Chemical:	NITRATE + NITRITE (AS N)	Report units:	MG/L
Dlr:	0.4		
Sample date:	01-FEB-18	Finding:	232.
Chemical:	HARDNESS (TOTAL) AS CACO3	Report units:	MG/L
Dlr:	0.		
Sample date:	01-FEB-18	Finding:	55.
Chemical:	CALCIUM	Report units:	MG/L
Dlr:	0.		
Sample date:	01-FEB-18	Finding:	23.
Chemical:	MAGNESIUM	Report units:	MG/L
Dlr:	0.		
Sample date:	01-FEB-18	Finding:	54.
Chemical:	SODIUM	Report units:	MG/L
Dlr:	0.		
Sample date:	30-NOV-17	Finding:	1.01
Chemical:	GROSS ALPHA COUNTING ERROR	Report units:	PCI/L
Dlr:	0.		
Sample date:	30-NOV-17	Finding:	1.29
Chemical:	GROSS ALPHA MDA95	Report units:	PCI/L
Dlr:	0.		

DRAFT

Sample date:	30-NOV-17	Finding:	5.8
Chemical:	NITRATE (AS N)	Report units:	MG/L
Dlr:	0.4		
Sample date:	27-JUL-17	Finding:	5.
Chemical:	NITRATE (AS N)	Report units:	MG/L
Dlr:	0.4		
Sample date:	10-FEB-16	Finding:	6.2
Chemical:	NITRATE (AS N)	Report units:	MG/L
Dlr:	0.4		
Sample date:	02-SEP-15	Finding:	700.
Chemical:	SPECIFIC CONDUCTANCE	Report units:	US
Dlr:	0.		
Sample date:	02-SEP-15	Finding:	7.11
Chemical:	PH, LABORATORY	Report units:	Not Reported
Dlr:	0.		
Sample date:	02-SEP-15	Finding:	220.
Chemical:	ALKALINITY (TOTAL) AS CACO3	Report units:	MG/L
Dlr:	0.		
Sample date:	02-SEP-15	Finding:	270.
Chemical:	BICARBONATE ALKALINITY	Report units:	MG/L
Dlr:	0.		
Sample date:	02-SEP-15	Finding:	255.
Chemical:	HARDNESS (TOTAL) AS CACO3	Report units:	MG/L
Dlr:	0.		
Sample date:	02-SEP-15	Finding:	63.
Chemical:	CALCIUM	Report units:	MG/L
Dlr:	0.		
Sample date:	02-SEP-15	Finding:	23.
Chemical:	MAGNESIUM	Report units:	MG/L
Dlr:	0.		
Sample date:	02-SEP-15	Finding:	48.
Chemical:	SODIUM	Report units:	MG/L
Dlr:	0.		
Sample date:	02-SEP-15	Finding:	1.3
Chemical:	POTASSIUM	Report units:	MG/L
Dlr:	0.		
Sample date:	02-SEP-15	Finding:	56.
Chemical:	CHLORIDE	Report units:	MG/L
Dlr:	0.		
Sample date:	02-SEP-15	Finding:	61.
Chemical:	SULFATE	Report units:	MG/L
Dlr:	0.5		
Sample date:	02-SEP-15	Finding:	190.
Chemical:	BARIUM	Report units:	UG/L
Dlr:	100.		
Sample date:	02-SEP-15	Finding:	2.4
Chemical:	CHROMIUM, HEXAVALENT	Report units:	UG/L

DRAFT

Dlr:	1.		
Sample date:	02-SEP-15	Finding:	450.
Chemical:	TOTAL DISSOLVED SOLIDS	Report units:	MG/L
Dlr:	0.		
Sample date:	02-SEP-15	Finding:	24.
Chemical:	NITRATE (AS NO3)	Report units:	MG/L
Dlr:	2.		
Sample date:	02-SEP-15	Finding:	30000.
Chemical:	CARBON DIOXIDE	Report units:	UG/L
Dlr:	0.		
Sample date:	02-SEP-15	Finding:	0.15
Chemical:	TURBIDITY, LABORATORY	Report units:	NTU
Dlr:	0.1		
Sample date:	02-SEP-15	Finding:	11.65
Chemical:	AGGRSSIVE INDEX (CORROSIVITY)	Report units:	Not Reported
Dlr:	0.		
Sample date:	02-SEP-15	Finding:	5500.
Chemical:	NITRATE + NITRITE (AS N)	Report units:	MG/L
Dlr:	0.4		
Sample date:	02-JUN-15	Finding:	25.
Chemical:	NITRATE (AS NO3)	Report units:	MG/L
Dlr:	2.		
Sample date:	02-DEC-14	Finding:	26.
Chemical:	NITRATE (AS NO3)	Report units:	MG/L
Dlr:	2.		
Sample date:	11-SEP-14	Finding:	20.
Chemical:	NITRATE (AS NO3)	Report units:	MG/L
Dlr:	2.		
Sample date:	02-JUN-14	Finding:	25.
Chemical:	NITRATE (AS NO3)	Report units:	MG/L
Dlr:	2.		
Sample date:	17-SEP-13	Finding:	1.8
Chemical:	GROSS ALPHA MDA95	Report units:	PCI/L
Dlr:	0.		
Sample date:	17-SEP-13	Finding:	0.6
Chemical:	GROSS ALPHA COUNTING ERROR	Report units:	PCI/L
Dlr:	0.		
Sample date:	06-JUN-13	Finding:	27.
Chemical:	NITRATE (AS NO3)	Report units:	MG/L
Dlr:	2.		
Sample date:	14-JAN-13	Finding:	2.5
Chemical:	CHROMIUM, HEXAVALENT	Report units:	UG/L
Dlr:	1.		
Sample date:	19-SEP-12	Finding:	53.
Chemical:	CHLORIDE	Report units:	MG/L
Dlr:	0.		

DRAFT

Sample date:	19-SEP-12	Finding:	58.
Chemical:	SULFATE	Report units:	MG/L
Dlr:	0.5		
Sample date:	19-SEP-12	Finding:	170.
Chemical:	BARIUM	Report units:	UG/L
Dlr:	100.		
Sample date:	19-SEP-12	Finding:	290.
Chemical:	IRON	Report units:	UG/L
Dlr:	100.		
Sample date:	19-SEP-12	Finding:	550.
Chemical:	TOTAL DISSOLVED SOLIDS	Report units:	MG/L
Dlr:	0.		
Sample date:	19-SEP-12	Finding:	26.
Chemical:	NITRATE (AS NO3)	Report units:	MG/L
Dlr:	2.		
Sample date:	19-SEP-12	Finding:	26000.
Chemical:	CARBON DIOXIDE	Report units:	UG/L
Dlr:	0.		
Sample date:	19-SEP-12	Finding:	0.71
Chemical:	TURBIDITY, LABORATORY	Report units:	NTU
Dlr:	0.1		
Sample date:	19-SEP-12	Finding:	11.89
Chemical:	AGGRSSIVE INDEX (CORROSIVITY)	Report units:	Not Reported
Dlr:	0.		
Sample date:	19-SEP-12	Finding:	5900.
Chemical:	NITRATE + NITRITE (AS N)	Report units:	MG/L
Dlr:	0.4		
Sample date:	19-SEP-12	Finding:	1.4
Chemical:	POTASSIUM	Report units:	MG/L
Dlr:	0.		
Sample date:	19-SEP-12	Finding:	37.
Chemical:	SODIUM	Report units:	MG/L
Dlr:	0.		
Sample date:	19-SEP-12	Finding:	35.
Chemical:	MAGNESIUM	Report units:	MG/L
Dlr:	0.		
Sample date:	19-SEP-12	Finding:	74.
Chemical:	CALCIUM	Report units:	MG/L
Dlr:	0.		
Sample date:	19-SEP-12	Finding:	330.
Chemical:	HARDNESS (TOTAL) AS CACO3	Report units:	MG/L
Dlr:	0.		
Sample date:	19-SEP-12	Finding:	300.
Chemical:	BICARBONATE ALKALINITY	Report units:	MG/L
Dlr:	0.		
Sample date:	19-SEP-12	Finding:	250.
Chemical:	ALKALINITY (TOTAL) AS CACO3	Report units:	MG/L

DRAFT

Dlr:	0.		
Sample date:	19-SEP-12	Finding:	7.23
Chemical:	PH, LABORATORY	Report units:	Not Reported
Dlr:	0.		
Sample date:	19-SEP-12	Finding:	700.
Chemical:	SPECIFIC CONDUCTANCE	Report units:	US
Dlr:	0.		
Sample date:	19-SEP-12	Finding:	59.
Chemical:	ALUMINUM	Report units:	UG/L
Dlr:	50.		
Sample date:	13-JUN-12	Finding:	24.
Chemical:	NITRATE (AS NO3)	Report units:	MG/L
Dlr:	2.		

D40
NE
1/4 - 1/2 Mile
Lower

CA WELLS **CALLNL000001468**

Well ID:	101204	Well Type:	MUNICIPAL
Source:	Lawrence Livermore National Laboratory		
Other Name:	07S/01E-08J01 M	GAMA PFAS Testing:	Not Reported
Groundwater Quality Data:	Not Reported		
GeoTracker Data:	Not Reported		
Chemical:	Xenon	Results:	.0000000136102
Units:	cm3STP/g	Date:	12/04/2002
Chemical:	Helium-3/Helium-4	Results:	.00000148832
Units:	atom ratio	Date:	12/04/2002
Chemical:	Argon	Results:	.000489531
Units:	cm3STP/g	Date:	12/04/2002
Chemical:	Tritium (Hydrogen 3)	Results:	10.47
Units:	pCi/L	Date:	01/09/2002
Chemical:	Helium-4	Results:	.000000114494
Units:	cm3STP/g	Date:	12/04/2002
Chemical:	Krypton	Results:	.000000108643
Units:	cm3STP/g	Date:	12/04/2002
Chemical:	Neon	Results:	.000000522231
Units:	cm3STP/g	Date:	12/04/2002

DRAFT

Map ID
Direction
Distance
Elevation | Database | EDR ID Number

41
NNE
1/4 - 1/2 Mile
Lower | **CA WELLS** | **7654**

Seq:	7654	Prim sta c:	07S/01E-08J01 M
Frds no:	4310028003	County:	43
District:	05	User id:	HEN
System no:	4310028	Water type:	G
Source nam:	MAIN CAMPUS WELL 02	Station ty:	WELL/AMBNT
Latitude:	372009.8	Longitude:	1215243.3
Precision:	3	Status:	AU
Comment 1:	Not Reported	Comment 2:	Not Reported
Comment 3:	Not Reported	Comment 4:	Not Reported
Comment 5:	Not Reported	Comment 6:	Not Reported
Comment 7:	Not Reported		

System no:	4310028	System nam:	San Jose State University
Hqname:	Not Reported	Address:	One Washington Square
City:	San Jose	State:	CA
Zip:	95192	Zip ext:	Not Reported
Pop serv:	30000	Connection:	1000
Area serve:	Not Reported		

Sample date:	21-APR-14	Finding:	27.
Chemical:	NITRATE (AS NO3)	Report units:	MG/L
Dlr:	2.		

Sample date:	03-FEB-14	Finding:	27.
Chemical:	NITRATE (AS NO3)	Report units:	MG/L
Dlr:	2.		

Sample date:	16-DEC-13	Finding:	28.
Chemical:	NITRATE (AS NO3)	Report units:	MG/L
Dlr:	2.		

Sample date:	10-JUN-13	Finding:	850.
Chemical:	SPECIFIC CONDUCTANCE	Report units:	US
Dlr:	0.		

Sample date:	10-JUN-13	Finding:	26.
Chemical:	NITRATE (AS NO3)	Report units:	MG/L
Dlr:	2.		

Sample date:	04-MAR-13	Finding:	24.
Chemical:	NITRATE (AS NO3)	Report units:	MG/L
Dlr:	2.		

Sample date:	13-NOV-12	Finding:	23.
Chemical:	NITRATE (AS NO3)	Report units:	MG/L
Dlr:	2.		

Sample date:	02-JUL-12	Finding:	810.
Chemical:	SPECIFIC CONDUCTANCE	Report units:	US
Dlr:	0.		

Sample date:	30-JAN-12	Finding:	31.
Chemical:	SODIUM	Report units:	MG/L
Dlr:	0.		

DRAFT

Sample date:	30-JAN-12	Finding:	1.4
Chemical:	POTASSIUM	Report units:	MG/L
Dlr:	0.		
Sample date:	30-JAN-12	Finding:	50.
Chemical:	CHLORIDE	Report units:	MG/L
Dlr:	0.		
Sample date:	30-JAN-12	Finding:	55.
Chemical:	SULFATE	Report units:	MG/L
Dlr:	0.5		
Sample date:	30-JAN-12	Finding:	202.
Chemical:	BARIUM	Report units:	UG/L
Dlr:	100.		
Sample date:	30-JAN-12	Finding:	14.
Chemical:	CHROMIUM (TOTAL)	Report units:	UG/L
Dlr:	10.		
Sample date:	30-JAN-12	Finding:	6.
Chemical:	SELENIUM	Report units:	UG/L
Dlr:	5.		
Sample date:	30-JAN-12	Finding:	528.
Chemical:	TOTAL DISSOLVED SOLIDS	Report units:	MG/L
Dlr:	0.		
Sample date:	30-JAN-12	Finding:	1.15
Chemical:	LANGELIER INDEX @ 60 C	Report units:	Not Reported
Dlr:	0.		
Sample date:	30-JAN-12	Finding:	0.55
Chemical:	LANGELIER INDEX AT SOURCE TEMP.	Report units:	Not Reported
Dlr:	0.		
Sample date:	30-JAN-12	Finding:	24.
Chemical:	NITRATE (AS NO3)	Report units:	MG/L
Dlr:	2.		
Sample date:	30-JAN-12	Finding:	7.e-002
Chemical:	BROMIDE	Report units:	MG/L
Dlr:	0.		
Sample date:	30-JAN-12	Finding:	41.
Chemical:	MAGNESIUM	Report units:	MG/L
Dlr:	0.		
Sample date:	30-JAN-12	Finding:	3.6
Chemical:	CHROMIUM, HEXAVALENT	Report units:	UG/L
Dlr:	1.		
Sample date:	30-JAN-12	Finding:	379.
Chemical:	HARDNESS (TOTAL) AS CACO3	Report units:	MG/L
Dlr:	0.		
Sample date:	30-JAN-12	Finding:	359.
Chemical:	BICARBONATE ALKALINITY	Report units:	MG/L
Dlr:	0.		
Sample date:	30-JAN-12	Finding:	294.
Chemical:	ALKALINITY (TOTAL) AS CACO3	Report units:	MG/L

DRAFT

Dlr:	0.		
Sample date:	30-JAN-12	Finding:	7.7
Chemical:	PH, LABORATORY	Report units:	Not Reported
Dlr:	0.		
Sample date:	30-JAN-12	Finding:	820.
Chemical:	SPECIFIC CONDUCTANCE	Report units:	US
Dlr:	0.		
Sample date:	30-JAN-12	Finding:	84.
Chemical:	CALCIUM	Report units:	MG/L
Dlr:	0.		

D42
NNE **CA WELLS** **CADDW0000020173**
1/4 - 1/2 Mile
Lower

Well ID:	4310028-003	Well Type:	MUNICIPAL
Source:	Department of Health Services		
Other Name:	MAIN CAMPUS WELL 02 - DESTROYED		
GAMA PFAS Testing:	Not Reported		
Groundwater Quality Data:	https://gamagroundwater.waterboards.ca.gov/gama/gamamap/public/GamaDataDisplay.asp?dataset=DHS&samp_date=&global_id=&assigned_name=4310028-003&store_num=		
GeoTracker Data:	Not Reported		

E43
ENE **CA WELLS** **CAEDF0000112415**
1/4 - 1/2 Mile
Higher

Well ID:	T0608501689-MW-4	Well Type:	MONITORING
Source:	EDF	Other Name:	MW-4
GAMA PFAS Testing:	Not Reported		
Groundwater Quality Data:	https://gamagroundwater.waterboards.ca.gov/gama/gamamap/public/GamaDataDisplay.asp?dataset=EDF&samp_date=&global_id=T0608501689&assigned_name=MW-4&store_num=		
GeoTracker Data:	https://geotracker.waterboards.ca.gov/profile_report.asp?cmd=MWEDFResults&global_id=T0608501689&assigned_name=MW-4		

E44
ENE **CA WELLS** **CAEDF0000023294**
1/4 - 1/2 Mile
Higher

Well ID:	T0608501689-MW-3	Well Type:	MONITORING
Source:	EDF	Other Name:	MW-3
GAMA PFAS Testing:	Not Reported		
Groundwater Quality Data:	https://gamagroundwater.waterboards.ca.gov/gama/gamamap/public/GamaDataDisplay.asp?dataset=EDF&samp_date=&global_id=T0608501689&assigned_name=MW-3&store_num=		
GeoTracker Data:	https://geotracker.waterboards.ca.gov/profile_report.asp?cmd=MWEDFResults&global_id=T0608501689&assigned_name=MW-3		

DRAFT

GEOCHECK® - PHYSICAL SETTING SOURCE MAP FINDINGS

Map ID
Direction
Distance
Elevation | Database | EDR ID Number

E45
ENE
1/4 - 1/2 Mile
Higher

CA WELLS **CAEDF0000041514**

Well ID:	T0608501689-MW-1	Well Type:	MONITORING
Source:	EDF	Other Name:	MW-1
GAMA PFAS Testing:	Not Reported		
Groundwater Quality Data:	https://gamagroundwater.waterboards.ca.gov/gama/gamamap/public/GamaDataDisplay.asp?dataset=EDF&samp_date=&global_id=T0608501689&assigned_name=MW-1&store_num=		
GeoTracker Data:	https://geotracker.waterboards.ca.gov/profile_report.asp?cmd=MWEDFResults&global_id=T0608501689&assigned_name=MW-1		

E46
ENE
1/4 - 1/2 Mile
Higher

CA WELLS **CAEDF0000099760**

Well ID:	T0608501689-MW-2	Well Type:	MONITORING
Source:	EDF	Other Name:	MW-2
GAMA PFAS Testing:	Not Reported		
Groundwater Quality Data:	https://gamagroundwater.waterboards.ca.gov/gama/gamamap/public/GamaDataDisplay.asp?dataset=EDF&samp_date=&global_id=T0608501689&assigned_name=MW-2&store_num=		
GeoTracker Data:	https://geotracker.waterboards.ca.gov/profile_report.asp?cmd=MWEDFResults&global_id=T0608501689&assigned_name=MW-2		

E47
ENE
1/4 - 1/2 Mile
Higher

CA WELLS **CAEDF0000138796**

Well ID:	T0608501689-MW-6	Well Type:	MONITORING
Source:	EDF	Other Name:	MW-6
GAMA PFAS Testing:	Not Reported		
Groundwater Quality Data:	https://gamagroundwater.waterboards.ca.gov/gama/gamamap/public/GamaDataDisplay.asp?dataset=EDF&samp_date=&global_id=T0608501689&assigned_name=MW-6&store_num=		
GeoTracker Data:	https://geotracker.waterboards.ca.gov/profile_report.asp?cmd=MWEDFResults&global_id=T0608501689&assigned_name=MW-6		

E48
ENE
1/4 - 1/2 Mile
Higher

CA WELLS **CAEDF0000118493**

Well ID:	T0608501689-OB-1	Well Type:	MONITORING
Source:	EDF	Other Name:	OB-1
GAMA PFAS Testing:	Not Reported		
Groundwater Quality Data:	https://gamagroundwater.waterboards.ca.gov/gama/gamamap/public/GamaDataDisplay.asp?dataset=EDF&samp_date=&global_id=T0608501689&assigned_name=OB-1&store_num=		
GeoTracker Data:	https://geotracker.waterboards.ca.gov/profile_report.asp?cmd=MWEDFResults&global_id=T0608501689&assigned_name=OB-1		

DRAFT

Map ID
Direction
Distance
Elevation | Database | EDR ID Number

E49
ENE
1/4 - 1/2 Mile
Higher

CA WELLS **CAEDF0000122280**

Well ID:	T0608501689-MW-7	Well Type:	MONITORING
Source:	EDF	Other Name:	MW-7
GAMA PFAS Testing:	Not Reported		
Groundwater Quality Data:	https://gamagroundwater.waterboards.ca.gov/gama/gamamap/public/GamaDataDisplay.asp?dataset=EDF&samp_date=&global_id=T0608501689&assigned_name=MW-7&store_num=		
GeoTracker Data:	https://geotracker.waterboards.ca.gov/profile_report.asp?cmd=MWEDFResults&global_id=T0608501689&assigned_name=MW-7		

E50
ENE
1/4 - 1/2 Mile
Higher

CA WELLS **CAEDF0000038936**

Well ID:	T0608501689-MW-5	Well Type:	MONITORING
Source:	EDF	Other Name:	MW-5
GAMA PFAS Testing:	Not Reported		
Groundwater Quality Data:	https://gamagroundwater.waterboards.ca.gov/gama/gamamap/public/GamaDataDisplay.asp?dataset=EDF&samp_date=&global_id=T0608501689&assigned_name=MW-5&store_num=		
GeoTracker Data:	https://geotracker.waterboards.ca.gov/profile_report.asp?cmd=MWEDFResults&global_id=T0608501689&assigned_name=MW-5		

F51
ESE
1/4 - 1/2 Mile
Higher

CA WELLS **CAEDF0000143195**

Well ID:	T0608501287-S-10	Well Type:	MONITORING
Source:	EDF	Other Name:	S-10
GAMA PFAS Testing:	Not Reported		
Groundwater Quality Data:	https://gamagroundwater.waterboards.ca.gov/gama/gamamap/public/GamaDataDisplay.asp?dataset=EDF&samp_date=&global_id=T0608501287&assigned_name=S-10&store_num=		
GeoTracker Data:	https://geotracker.waterboards.ca.gov/profile_report.asp?cmd=MWEDFResults&global_id=T0608501287&assigned_name=S-10		

G52
South
1/4 - 1/2 Mile
Higher

CA WELLS **CAEDF0000122633**

Well ID:	T0608500589-MW09	Well Type:	MONITORING
Source:	EDF	Other Name:	MW09
GAMA PFAS Testing:	Not Reported		
Groundwater Quality Data:	https://gamagroundwater.waterboards.ca.gov/gama/gamamap/public/GamaDataDisplay.asp?dataset=EDF&samp_date=&global_id=T0608500589&assigned_name=MW09&store_num=		
GeoTracker Data:	https://geotracker.waterboards.ca.gov/profile_report.asp?cmd=MWEDFResults&global_id=T0608500589&assigned_name=MW09		

DRAFT

Map ID
Direction
Distance
Elevation | Database | EDR ID Number

F53
ESE
1/4 - 1/2 Mile
Higher

CA WELLS **CAEDF0000091723**

Well ID:	T0608501287-S-12	Well Type:	MONITORING
Source:	EDF	Other Name:	S-12
GAMA PFAS Testing:	Not Reported		
Groundwater Quality Data:	https://gamagroundwater.waterboards.ca.gov/gama/gamamap/public/GamaDataDisplay.asp?dataset=EDF&samp_date=&global_id=T0608501287&assigned_name=S-12&store_num=		
GeoTracker Data:	https://geotracker.waterboards.ca.gov/profile_report.asp?cmd=MWEDFResults&global_id=T0608501287&assigned_name=S-12		

F54
SE
1/4 - 1/2 Mile
Higher

CA WELLS **CAEDF0000001502**

Well ID:	T0608501287-S-4	Well Type:	MONITORING
Source:	EDF	Other Name:	S-4
GAMA PFAS Testing:	Not Reported		
Groundwater Quality Data:	https://gamagroundwater.waterboards.ca.gov/gama/gamamap/public/GamaDataDisplay.asp?dataset=EDF&samp_date=&global_id=T0608501287&assigned_name=S-4&store_num=		
GeoTracker Data:	https://geotracker.waterboards.ca.gov/profile_report.asp?cmd=MWEDFResults&global_id=T0608501287&assigned_name=S-4		

F55
SE
1/4 - 1/2 Mile
Higher

CA WELLS **CAEDF0000094480**

Well ID:	T0608501287-S-3	Well Type:	MONITORING
Source:	EDF	Other Name:	S-3
GAMA PFAS Testing:	Not Reported		
Groundwater Quality Data:	https://gamagroundwater.waterboards.ca.gov/gama/gamamap/public/GamaDataDisplay.asp?dataset=EDF&samp_date=&global_id=T0608501287&assigned_name=S-3&store_num=		
GeoTracker Data:	https://geotracker.waterboards.ca.gov/profile_report.asp?cmd=MWEDFResults&global_id=T0608501287&assigned_name=S-3		

G56
South
1/4 - 1/2 Mile
Higher

CA WELLS **CAEDF0000045263**

Well ID:	T0608500589-MW08	Well Type:	MONITORING
Source:	EDF	Other Name:	MW08
GAMA PFAS Testing:	Not Reported		
Groundwater Quality Data:	https://gamagroundwater.waterboards.ca.gov/gama/gamamap/public/GamaDataDisplay.asp?dataset=EDF&samp_date=&global_id=T0608500589&assigned_name=MW08&store_num=		
GeoTracker Data:	https://geotracker.waterboards.ca.gov/profile_report.asp?cmd=MWEDFResults&global_id=T0608500589&assigned_name=MW08		

DRAFT

Map ID
Direction
Distance
Elevation | Database | EDR ID Number

F57
SE
1/4 - 1/2 Mile
Higher

CA WELLS **CAEDF0000019282**

Well ID:	T0608501287-S-5	Well Type:	MONITORING
Source:	EDF	Other Name:	S-5
GAMA PFAS Testing:	Not Reported		
Groundwater Quality Data:	https://gamagroundwater.waterboards.ca.gov/gama/gamamap/public/GamaDataDisplay.asp?dataset=EDF&samp_date=&global_id=T0608501287&assigned_name=S-5&store_num=		
GeoTracker Data:	https://geotracker.waterboards.ca.gov/profile_report.asp?cmd=MWEDFResults&global_id=T0608501287&assigned_name=S-5		

H58
SSW
1/4 - 1/2 Mile
Higher

CA WELLS **7677**

Seq:	7677	Prim sta c:	07S/01E-17L02 M
Frds no:	4310011156	County:	43
District:	05	User id:	HEN
System no:	4310011	Water type:	G
Source nam:	GRANT WELL 02	Station ty:	WELL/AMBNT/MUN/SUPPLY
Latitude:	371929.0	Longitude:	1215311.0
Precision:	3	Status:	AU
Comment 1:	Not Reported	Comment 2:	Not Reported
Comment 3:	Not Reported	Comment 4:	Not Reported
Comment 5:	Not Reported	Comment 6:	Not Reported
Comment 7:	Not Reported		

System no:	4310011	System nam:	San Jose Water Company
Hqname:	Not Reported	Address:	1221 S. Bascom Avenue
City:	San Jose	State:	CA
Zip:	95128	Zip ext:	Not Reported
Pop serv:	944000	Connection:	206890
Area serve:	SAN JOSE VICINITY		

Sample date:	11-JAN-18	Finding:	6.87
Chemical:	PH, LABORATORY	Report units:	Not Reported
Dlr:	0.		

Sample date:	11-JAN-18	Finding:	11.68
Chemical:	AGGRSSIVE INDEX (CORROSIVITY)	Report units:	Not Reported
Dlr:	0.		

Sample date:	11-JAN-18	Finding:	0.15
Chemical:	TURBIDITY, LABORATORY	Report units:	NTU
Dlr:	0.1		

Sample date:	11-JAN-18	Finding:	4.
Chemical:	CARBON DIOXIDE	Report units:	UG/L
Dlr:	0.		

Sample date:	11-JAN-18	Finding:	550.
Chemical:	TOTAL DISSOLVED SOLIDS	Report units:	MG/L
Dlr:	0.		

Sample date:	11-JAN-18	Finding:	180.

DRAFT

Chemical:	BARIUM	Report units:	UG/L
Dlr:	100.		
Sample date:	11-JAN-18	Finding:	64.
Chemical:	SULFATE	Report units:	MG/L
Dlr:	0.5		
Sample date:	11-JAN-18	Finding:	70.
Chemical:	CHLORIDE	Report units:	MG/L
Dlr:	0.		
Sample date:	11-JAN-18	Finding:	1.7
Chemical:	POTASSIUM	Report units:	MG/L
Dlr:	0.		
Sample date:	11-JAN-18	Finding:	27.
Chemical:	SODIUM	Report units:	MG/L
Dlr:	0.		
Sample date:	11-JAN-18	Finding:	33.
Chemical:	MAGNESIUM	Report units:	MG/L
Dlr:	0.		
Sample date:	11-JAN-18	Finding:	94.
Chemical:	CALCIUM	Report units:	MG/L
Dlr:	0.		
Sample date:	11-JAN-18	Finding:	370.
Chemical:	HARDNESS (TOTAL) AS CACO3	Report units:	MG/L
Dlr:	0.		
Sample date:	11-JAN-18	Finding:	6.5
Chemical:	NITRATE (AS N)	Report units:	MG/L
Dlr:	0.4		
Sample date:	11-JAN-18	Finding:	860.
Chemical:	SPECIFIC CONDUCTANCE	Report units:	US
Dlr:	0.		
Sample date:	11-JAN-18	Finding:	6.5
Chemical:	NITRATE + NITRITE (AS N)	Report units:	MG/L
Dlr:	0.4		
Sample date:	11-JAN-18	Finding:	280.
Chemical:	ALKALINITY (TOTAL) AS CACO3	Report units:	MG/L
Dlr:	0.		
Sample date:	11-JAN-18	Finding:	340.
Chemical:	BICARBONATE ALKALINITY	Report units:	MG/L
Dlr:	0.		
Sample date:	15-NOV-17	Finding:	6.4
Chemical:	NITRATE (AS N)	Report units:	MG/L
Dlr:	0.4		
Sample date:	29-SEP-17	Finding:	200.
Chemical:	IRON	Report units:	UG/L
Dlr:	100.		
Sample date:	09-AUG-17	Finding:	6.5
Chemical:	NITRATE (AS N)	Report units:	MG/L
Dlr:	0.4		

DRAFT

Sample date:	11-MAY-17	Finding:	110.
Chemical:	IRON	Report units:	UG/L
Dlr:	100.		
Sample date:	09-MAY-17	Finding:	7.1
Chemical:	NITRATE (AS N)	Report units:	MG/L
Dlr:	0.4		
Sample date:	22-DEC-16	Finding:	66.
Chemical:	IRON	Report units:	UG/L
Dlr:	100.		
Sample date:	22-DEC-16	Finding:	6.7
Chemical:	NITRATE (AS N)	Report units:	MG/L
Dlr:	0.4		
Sample date:	13-APR-16	Finding:	8.2
Chemical:	NITRATE (AS N)	Report units:	MG/L
Dlr:	0.4		
Sample date:	22-MAR-16	Finding:	7.
Chemical:	NITRATE (AS N)	Report units:	MG/L
Dlr:	0.4		
Sample date:	22-MAR-16	Finding:	4.9
Chemical:	NITRATE (AS N)	Report units:	MG/L
Dlr:	0.4		
Sample date:	23-NOV-15	Finding:	32.
Chemical:	NITRATE (AS NO3)	Report units:	MG/L
Dlr:	2.		
Sample date:	23-NOV-15	Finding:	130.
Chemical:	IRON	Report units:	UG/L
Dlr:	100.		
Sample date:	13-OCT-15	Finding:	33.
Chemical:	NITRATE (AS NO3)	Report units:	MG/L
Dlr:	2.		
Sample date:	26-AUG-15	Finding:	29000.
Chemical:	CARBON DIOXIDE	Report units:	UG/L
Dlr:	0.		
Sample date:	26-AUG-15	Finding:	1.4
Chemical:	TURBIDITY, LABORATORY	Report units:	NTU
Dlr:	0.1		
Sample date:	26-AUG-15	Finding:	12.22
Chemical:	AGGRSSIVE INDEX (CORROSIVITY)	Report units:	Not Reported
Dlr:	0.		
Sample date:	26-AUG-15	Finding:	7700.
Chemical:	NITRATE + NITRITE (AS N)	Report units:	MG/L
Dlr:	0.4		
Sample date:	26-AUG-15	Finding:	790.
Chemical:	SPECIFIC CONDUCTANCE	Report units:	US
Dlr:	0.		
Sample date:	26-AUG-15	Finding:	7.32
Chemical:	PH, LABORATORY	Report units:	Not Reported

DRAFT

Dlr:	0.		
Sample date:	26-AUG-15	Finding:	310.
Chemical:	ALKALINITY (TOTAL) AS CACO3	Report units:	MG/L
Dlr:	0.		
Sample date:	26-AUG-15	Finding:	380.
Chemical:	BICARBONATE ALKALINITY	Report units:	MG/L
Dlr:	0.		
Sample date:	26-AUG-15	Finding:	402.
Chemical:	HARDNESS (TOTAL) AS CACO3	Report units:	MG/L
Dlr:	0.		
Sample date:	26-AUG-15	Finding:	100.
Chemical:	CALCIUM	Report units:	MG/L
Dlr:	0.		
Sample date:	26-AUG-15	Finding:	35.
Chemical:	MAGNESIUM	Report units:	MG/L
Dlr:	0.		
Sample date:	26-AUG-15	Finding:	25.
Chemical:	SODIUM	Report units:	MG/L
Dlr:	0.		
Sample date:	26-AUG-15	Finding:	1.6
Chemical:	POTASSIUM	Report units:	MG/L
Dlr:	0.		
Sample date:	26-AUG-15	Finding:	66.
Chemical:	CHLORIDE	Report units:	MG/L
Dlr:	0.		
Sample date:	26-AUG-15	Finding:	73.
Chemical:	SULFATE	Report units:	MG/L
Dlr:	0.5		
Sample date:	26-AUG-15	Finding:	200.
Chemical:	BARIUM	Report units:	UG/L
Dlr:	100.		
Sample date:	26-AUG-15	Finding:	2.2
Chemical:	CHROMIUM, HEXAVALENT	Report units:	UG/L
Dlr:	1.		
Sample date:	26-AUG-15	Finding:	180.
Chemical:	IRON	Report units:	UG/L
Dlr:	100.		
Sample date:	26-AUG-15	Finding:	620.
Chemical:	TOTAL DISSOLVED SOLIDS	Report units:	MG/L
Dlr:	0.		
Sample date:	26-AUG-15	Finding:	0.16
Chemical:	LANGELIER INDEX AT SOURCE TEMP.	Report units:	Not Reported
Dlr:	0.		
Sample date:	26-AUG-15	Finding:	34.
Chemical:	NITRATE (AS NO3)	Report units:	MG/L
Dlr:	2.		

DRAFT

Sample date:	08-APR-15	Finding:	34.
Chemical:	NITRATE (AS NO3)	Report units:	MG/L
Dlr:	2.		
Sample date:	10-MAR-15	Finding:	34.
Chemical:	NITRATE (AS NO3)	Report units:	MG/L
Dlr:	2.		
Sample date:	05-MAR-15	Finding:	0.18
Chemical:	LANGELIER INDEX AT SOURCE TEMP.	Report units:	Not Reported
Dlr:	0.		
Sample date:	05-MAR-15	Finding:	590.
Chemical:	TOTAL DISSOLVED SOLIDS	Report units:	MG/L
Dlr:	0.		
Sample date:	05-MAR-15	Finding:	89.
Chemical:	ALUMINUM	Report units:	UG/L
Dlr:	50.		
Sample date:	05-MAR-15	Finding:	350.
Chemical:	IRON	Report units:	UG/L
Dlr:	100.		
Sample date:	05-MAR-15	Finding:	2.
Chemical:	CHROMIUM, HEXAVALENT	Report units:	UG/L
Dlr:	1.		
Sample date:	05-MAR-15	Finding:	210.
Chemical:	BARIUM	Report units:	UG/L
Dlr:	100.		
Sample date:	05-MAR-15	Finding:	0.14
Chemical:	FLUORIDE (F) (NATURAL-SOURCE)	Report units:	MG/L
Dlr:	0.1		
Sample date:	05-MAR-15	Finding:	80.
Chemical:	SULFATE	Report units:	MG/L
Dlr:	0.5		
Sample date:	05-MAR-15	Finding:	73.
Chemical:	CHLORIDE	Report units:	MG/L
Dlr:	0.		
Sample date:	05-MAR-15	Finding:	1.7
Chemical:	POTASSIUM	Report units:	MG/L
Dlr:	0.		
Sample date:	05-MAR-15	Finding:	25.
Chemical:	SODIUM	Report units:	MG/L
Dlr:	0.		
Sample date:	05-MAR-15	Finding:	37.
Chemical:	MAGNESIUM	Report units:	MG/L
Dlr:	0.		
Sample date:	05-MAR-15	Finding:	110.
Chemical:	CALCIUM	Report units:	MG/L
Dlr:	0.		
Sample date:	05-MAR-15	Finding:	419.
Chemical:	HARDNESS (TOTAL) AS CACO3	Report units:	MG/L

DRAFT

Dlr:	0.		
Sample date:	05-MAR-15	Finding:	360.
Chemical:	BICARBONATE ALKALINITY	Report units:	MG/L
Dlr:	0.		
Sample date:	05-MAR-15	Finding:	890.
Chemical:	SPECIFIC CONDUCTANCE	Report units:	US
Dlr:	0.		
Sample date:	05-MAR-15	Finding:	300.
Chemical:	ALKALINITY (TOTAL) AS CACO3	Report units:	MG/L
Dlr:	0.		
Sample date:	05-MAR-15	Finding:	7.4
Chemical:	PH, LABORATORY	Report units:	Not Reported
Dlr:	0.		
Sample date:	05-MAR-15	Finding:	12.3
Chemical:	AGGRSSIVE INDEX (CORROSIVITY)	Report units:	Not Reported
Dlr:	0.		
Sample date:	05-MAR-15	Finding:	2.1
Chemical:	TURBIDITY, LABORATORY	Report units:	NTU
Dlr:	0.1		
Sample date:	05-MAR-15	Finding:	20000.
Chemical:	CARBON DIOXIDE	Report units:	UG/L
Dlr:	0.		
Sample date:	05-FEB-13	Finding:	25.
Chemical:	NITRATE (AS NO3)	Report units:	MG/L
Dlr:	2.		
Sample date:	09-JAN-13	Finding:	1.2
Chemical:	GROSS ALPHA MDA95	Report units:	PCI/L
Dlr:	0.		
Sample date:	09-JAN-13	Finding:	0.8
Chemical:	GROSS ALPHA COUNTING ERROR	Report units:	PCI/L
Dlr:	0.		
Sample date:	09-JAN-13	Finding:	25.
Chemical:	NITRATE (AS NO3)	Report units:	MG/L
Dlr:	2.		
Sample date:	09-JAN-13	Finding:	2.4
Chemical:	CHROMIUM, HEXAVALENT	Report units:	UG/L
Dlr:	1.		
Sample date:	05-DEC-12	Finding:	26.
Chemical:	NITRATE (AS NO3)	Report units:	MG/L
Dlr:	2.		
Sample date:	14-NOV-12	Finding:	25.
Chemical:	NITRATE (AS NO3)	Report units:	MG/L
Dlr:	2.		
Sample date:	02-OCT-12	Finding:	24.
Chemical:	NITRATE (AS NO3)	Report units:	MG/L
Dlr:	2.		

DRAFT

Sample date:	06-SEP-12	Finding:	25.
Chemical:	NITRATE (AS NO3)	Report units:	MG/L
Dlr:	2.		
Sample date:	07-AUG-12	Finding:	26.
Chemical:	NITRATE (AS NO3)	Report units:	MG/L
Dlr:	2.		
Sample date:	12-JUL-12	Finding:	25.
Chemical:	NITRATE (AS NO3)	Report units:	MG/L
Dlr:	2.		
Sample date:	12-JUN-12	Finding:	26.
Chemical:	NITRATE (AS NO3)	Report units:	MG/L
Dlr:	2.		
Sample date:	14-MAY-12	Finding:	26.
Chemical:	NITRATE (AS NO3)	Report units:	MG/L
Dlr:	2.		
Sample date:	17-APR-12	Finding:	26.
Chemical:	NITRATE (AS NO3)	Report units:	MG/L
Dlr:	2.		
Sample date:	06-MAR-12	Finding:	25.
Chemical:	NITRATE (AS NO3)	Report units:	MG/L
Dlr:	2.		
Sample date:	28-FEB-12	Finding:	26.
Chemical:	NITRATE (AS NO3)	Report units:	MG/L
Dlr:	2.		
Sample date:	22-FEB-12	Finding:	26.
Chemical:	NITRATE (AS NO3)	Report units:	MG/L
Dlr:	2.		
Sample date:	14-FEB-12	Finding:	26.
Chemical:	NITRATE (AS NO3)	Report units:	MG/L
Dlr:	2.		
Sample date:	07-FEB-12	Finding:	26.
Chemical:	NITRATE (AS NO3)	Report units:	MG/L
Dlr:	2.		
Sample date:	31-JAN-12	Finding:	26.
Chemical:	NITRATE (AS NO3)	Report units:	MG/L
Dlr:	2.		
Sample date:	24-JAN-12	Finding:	26.
Chemical:	NITRATE (AS NO3)	Report units:	MG/L
Dlr:	2.		
Sample date:	18-JAN-12	Finding:	26.
Chemical:	NITRATE (AS NO3)	Report units:	MG/L
Dlr:	2.		
Sample date:	10-JAN-12	Finding:	25.
Chemical:	NITRATE (AS NO3)	Report units:	MG/L
Dlr:	2.		
Sample date:	04-JAN-12	Finding:	26.
Chemical:	NITRATE (AS NO3)	Report units:	MG/L

DRAFT

Dlr: 2.

F59
ESE **CA WELLS** **CAEDF0000006954**
1/2 - 1 Mile
Lower

Well ID:	T0608501287-S-9	Well Type:	MONITORING
Source:	EDF	Other Name:	S-9
GAMA PFAS Testing:	Not Reported		
Groundwater Quality Data:	https://gamagroundwater.waterboards.ca.gov/gama/gamamap/public/GamaDataDisplay.asp?dataset=EDF&samp_date=&global_id=T0608501287&assigned_name=S-9&store_num=		
GeoTracker Data:	https://geotracker.waterboards.ca.gov/profile_report.asp?cmd=MWEDFResults&global_id=T0608501287&assigned_name=S-9		

F60
ESE **CA WELLS** **CAEDF0000089254**
1/2 - 1 Mile
Higher

Well ID:	T0608501287-S-2	Well Type:	MONITORING
Source:	EDF	Other Name:	S-2
GAMA PFAS Testing:	Not Reported		
Groundwater Quality Data:	https://gamagroundwater.waterboards.ca.gov/gama/gamamap/public/GamaDataDisplay.asp?dataset=EDF&samp_date=&global_id=T0608501287&assigned_name=S-2&store_num=		
GeoTracker Data:	https://geotracker.waterboards.ca.gov/profile_report.asp?cmd=MWEDFResults&global_id=T0608501287&assigned_name=S-2		

F61
SE **CA WELLS** **CAEDF0000014332**
1/2 - 1 Mile
Higher

Well ID:	T0608501287-S-6	Well Type:	MONITORING
Source:	EDF	Other Name:	S-6
GAMA PFAS Testing:	Not Reported		
Groundwater Quality Data:	https://gamagroundwater.waterboards.ca.gov/gama/gamamap/public/GamaDataDisplay.asp?dataset=EDF&samp_date=&global_id=T0608501287&assigned_name=S-6&store_num=		
GeoTracker Data:	https://geotracker.waterboards.ca.gov/profile_report.asp?cmd=MWEDFResults&global_id=T0608501287&assigned_name=S-6		

G62
South **CA WELLS** **CAEDF0000113402**
1/2 - 1 Mile
Higher

Well ID:	T0608500589-MW07	Well Type:	MONITORING
Source:	EDF	Other Name:	MW07
GAMA PFAS Testing:	Not Reported		
Groundwater Quality Data:	https://gamagroundwater.waterboards.ca.gov/gama/gamamap/public/GamaDataDisplay.asp?dataset=EDF&samp_date=&global_id=T0608500589&assigned_name=MW07&store_num=		
GeoTracker Data:	https://geotracker.waterboards.ca.gov/profile_report.asp?cmd=MWEDFResults&global_id=T0608500589&assigned_name=MW07		

DRAFT

GEOCHECK® - PHYSICAL SETTING SOURCE MAP FINDINGS

Map ID
Direction
Distance
Elevation | Database | EDR ID Number

63
NNW
1/2 - 1 Mile
Lower

CA WELLS **CADWR0000024771**

Well ID:	07S01E08K001M	Well Type:	UNK
Source:	Department of Water Resources		
Other Name:	07S01E08K001M	GAMA PFAS Testing:	Not Reported
Groundwater Quality Data:	https://gamagroundwater.waterboards.ca.gov/gama/gamamap/public/GamaDataDisplay.asp?dataset=DWR&samp_date=&global_id=&assigned_name=07S01E08K001M&store_num=		
GeoTracker Data:	Not Reported		

G64
South
1/2 - 1 Mile
Higher

CA WELLS **CAEDF0000065418**

Well ID:	T0608500589-R3	Well Type:	MONITORING
Source:	EDF	Other Name:	R3
GAMA PFAS Testing:	Not Reported		
Groundwater Quality Data:	https://gamagroundwater.waterboards.ca.gov/gama/gamamap/public/GamaDataDisplay.asp?dataset=EDF&samp_date=&global_id=T0608500589&assigned_name=R3&store_num=		
GeoTracker Data:	https://geotracker.waterboards.ca.gov/profile_report.asp?cmd=MWEDFResults&global_id=T0608500589&assigned_name=R3		

G65
South
1/2 - 1 Mile
Higher

CA WELLS **CAEDF0000004954**

Well ID:	T0608500589-V6	Well Type:	MONITORING
Source:	EDF	Other Name:	V6
GAMA PFAS Testing:	Not Reported		
Groundwater Quality Data:	https://gamagroundwater.waterboards.ca.gov/gama/gamamap/public/GamaDataDisplay.asp?dataset=EDF&samp_date=&global_id=T0608500589&assigned_name=V6&store_num=		
GeoTracker Data:	https://geotracker.waterboards.ca.gov/profile_report.asp?cmd=MWEDFResults&global_id=T0608500589&assigned_name=V6		

F66
SE
1/2 - 1 Mile
Lower

CA WELLS **CAEDF0000058674**

Well ID:	T0608501287-S-1	Well Type:	MONITORING
Source:	EDF	Other Name:	S-1
GAMA PFAS Testing:	Not Reported		
Groundwater Quality Data:	https://gamagroundwater.waterboards.ca.gov/gama/gamamap/public/GamaDataDisplay.asp?dataset=EDF&samp_date=&global_id=T0608501287&assigned_name=S-1&store_num=		
GeoTracker Data:	https://geotracker.waterboards.ca.gov/profile_report.asp?cmd=MWEDFResults&global_id=T0608501287&assigned_name=S-1		

DRAFT

Map ID
Direction
Distance
Elevation | Database | EDR ID Number

G67
South
1/2 - 1 Mile
Higher

CA WELLS **CAEDF0000032926**

Well ID:	T0608500589-MW04	Well Type:	MONITORING
Source:	EDF	Other Name:	MW04
GAMA PFAS Testing:	Not Reported		
Groundwater Quality Data:	https://gamagroundwater.waterboards.ca.gov/gama/gamamap/public/GamaDataDisplay.asp?dataset=EDF&samp_date=&global_id=T0608500589&assigned_name=MW04&store_num=		
GeoTracker Data:	https://geotracker.waterboards.ca.gov/profile_report.asp?cmd=MWEDFResults&global_id=T0608500589&assigned_name=MW04		

G68
South
1/2 - 1 Mile
Higher

CA WELLS **CAEDF0000053960**

Well ID:	T0608500589-MW05	Well Type:	MONITORING
Source:	EDF	Other Name:	MW05
GAMA PFAS Testing:	Not Reported		
Groundwater Quality Data:	https://gamagroundwater.waterboards.ca.gov/gama/gamamap/public/GamaDataDisplay.asp?dataset=EDF&samp_date=&global_id=T0608500589&assigned_name=MW05&store_num=		
GeoTracker Data:	https://geotracker.waterboards.ca.gov/profile_report.asp?cmd=MWEDFResults&global_id=T0608500589&assigned_name=MW05		

G69
South
1/2 - 1 Mile
Higher

CA WELLS **CAEDF0000006114**

Well ID:	T0608500589-V1	Well Type:	MONITORING
Source:	EDF	Other Name:	V1
GAMA PFAS Testing:	Not Reported		
Groundwater Quality Data:	https://gamagroundwater.waterboards.ca.gov/gama/gamamap/public/GamaDataDisplay.asp?dataset=EDF&samp_date=&global_id=T0608500589&assigned_name=V1&store_num=		
GeoTracker Data:	https://geotracker.waterboards.ca.gov/profile_report.asp?cmd=MWEDFResults&global_id=T0608500589&assigned_name=V1		

G70
South
1/2 - 1 Mile
Higher

CA WELLS **CAEDF0000009673**

Well ID:	T0608500589-R2	Well Type:	MONITORING
Source:	EDF	Other Name:	R2
GAMA PFAS Testing:	Not Reported		
Groundwater Quality Data:	https://gamagroundwater.waterboards.ca.gov/gama/gamamap/public/GamaDataDisplay.asp?dataset=EDF&samp_date=&global_id=T0608500589&assigned_name=R2&store_num=		
GeoTracker Data:	https://geotracker.waterboards.ca.gov/profile_report.asp?cmd=MWEDFResults&global_id=T0608500589&assigned_name=R2		

DRAFT

Map ID
Direction
Distance
Elevation | Database | EDR ID Number

G71
South
1/2 - 1 Mile
Higher

CA WELLS **CAEDF0000021650**

Well ID:	T0608500589-V5	Well Type:	MONITORING
Source:	EDF	Other Name:	V5
GAMA PFAS Testing:	Not Reported		
Groundwater Quality Data:	https://gamagroundwater.waterboards.ca.gov/gama/gamamap/public/GamaDataDisplay.asp?dataset=EDF&samp_date=&global_id=T0608500589&assigned_name=V5&store_num=		
GeoTracker Data:	https://geotracker.waterboards.ca.gov/profile_report.asp?cmd=MWEDFResults&global_id=T0608500589&assigned_name=V5		

F72
SE
1/2 - 1 Mile
Higher

CA WELLS **CAEDF0000038107**

Well ID:	T0608501287-S-7	Well Type:	MONITORING
Source:	EDF	Other Name:	S-7
GAMA PFAS Testing:	Not Reported		
Groundwater Quality Data:	https://gamagroundwater.waterboards.ca.gov/gama/gamamap/public/GamaDataDisplay.asp?dataset=EDF&samp_date=&global_id=T0608501287&assigned_name=S-7&store_num=		
GeoTracker Data:	https://geotracker.waterboards.ca.gov/profile_report.asp?cmd=MWEDFResults&global_id=T0608501287&assigned_name=S-7		

G73
South
1/2 - 1 Mile
Higher

CA WELLS **CAEDF0000072070**

Well ID:	T0608500589-V2	Well Type:	MONITORING
Source:	EDF	Other Name:	V2
GAMA PFAS Testing:	Not Reported		
Groundwater Quality Data:	https://gamagroundwater.waterboards.ca.gov/gama/gamamap/public/GamaDataDisplay.asp?dataset=EDF&samp_date=&global_id=T0608500589&assigned_name=V2&store_num=		
GeoTracker Data:	https://geotracker.waterboards.ca.gov/profile_report.asp?cmd=MWEDFResults&global_id=T0608500589&assigned_name=V2		

G74
South
1/2 - 1 Mile
Higher

CA WELLS **CAEDF0000020246**

Well ID:	T0608500589-R1	Well Type:	MONITORING
Source:	EDF	Other Name:	R1
GAMA PFAS Testing:	Not Reported		
Groundwater Quality Data:	https://gamagroundwater.waterboards.ca.gov/gama/gamamap/public/GamaDataDisplay.asp?dataset=EDF&samp_date=&global_id=T0608500589&assigned_name=R1&store_num=		
GeoTracker Data:	https://geotracker.waterboards.ca.gov/profile_report.asp?cmd=MWEDFResults&global_id=T0608500589&assigned_name=R1		

DRAFT

Map ID
Direction
Distance
Elevation | Database | EDR ID Number

G75
South
1/2 - 1 Mile
Higher

CA WELLS **CAEDF0000023302**

Well ID:	T0608500589-EA3	Well Type:	MONITORING
Source:	EDF	Other Name:	EA3
GAMA PFAS Testing:	Not Reported		
Groundwater Quality Data:	https://gamagroundwater.waterboards.ca.gov/gama/gamamap/public/GamaDataDisplay.asp?dataset=EDF&samp_date=&global_id=T0608500589&assigned_name=EA3&store_num=		
GeoTracker Data:	https://geotracker.waterboards.ca.gov/profile_report.asp?cmd=MWEDFResults&global_id=T0608500589&assigned_name=EA3		

G76
South
1/2 - 1 Mile
Higher

CA WELLS **CAEDF0000114097**

Well ID:	T0608500589-R4	Well Type:	MONITORING
Source:	EDF	Other Name:	R4
GAMA PFAS Testing:	Not Reported		
Groundwater Quality Data:	https://gamagroundwater.waterboards.ca.gov/gama/gamamap/public/GamaDataDisplay.asp?dataset=EDF&samp_date=&global_id=T0608500589&assigned_name=R4&store_num=		
GeoTracker Data:	https://geotracker.waterboards.ca.gov/profile_report.asp?cmd=MWEDFResults&global_id=T0608500589&assigned_name=R4		

G77
South
1/2 - 1 Mile
Higher

CA WELLS **CAEDF0000084672**

Well ID:	T0608500589-EA1	Well Type:	MONITORING
Source:	EDF	Other Name:	EA1
GAMA PFAS Testing:	Not Reported		
Groundwater Quality Data:	https://gamagroundwater.waterboards.ca.gov/gama/gamamap/public/GamaDataDisplay.asp?dataset=EDF&samp_date=&global_id=T0608500589&assigned_name=EA1&store_num=		
GeoTracker Data:	https://geotracker.waterboards.ca.gov/profile_report.asp?cmd=MWEDFResults&global_id=T0608500589&assigned_name=EA1		

G78
South
1/2 - 1 Mile
Higher

CA WELLS **CAEDF0000120250**

Well ID:	T0608500589-V3	Well Type:	MONITORING
Source:	EDF	Other Name:	V3
GAMA PFAS Testing:	Not Reported		
Groundwater Quality Data:	https://gamagroundwater.waterboards.ca.gov/gama/gamamap/public/GamaDataDisplay.asp?dataset=EDF&samp_date=&global_id=T0608500589&assigned_name=V3&store_num=		
GeoTracker Data:	https://geotracker.waterboards.ca.gov/profile_report.asp?cmd=MWEDFResults&global_id=T0608500589&assigned_name=V3		

DRAFT

GEOCHECK® - PHYSICAL SETTING SOURCE MAP FINDINGS

Map ID
Direction
Distance
Elevation | Database | EDR ID Number

G79
South
1/2 - 1 Mile
Higher

CA WELLS **CAEDF0000117727**

Well ID:	T0608500589-V4	Well Type:	MONITORING
Source:	EDF	Other Name:	V4
GAMA PFAS Testing:	Not Reported		
Groundwater Quality Data:	https://gamagroundwater.waterboards.ca.gov/gama/gamamap/public/GamaDataDisplay.asp?dataset=EDF&samp_date=&global_id=T0608500589&assigned_name=V4&store_num=		
GeoTracker Data:	https://geotracker.waterboards.ca.gov/profile_report.asp?cmd=MWEDFResults&global_id=T0608500589&assigned_name=V4		

F80
SE
1/2 - 1 Mile
Higher

CA WELLS **CAEDF0000084511**

Well ID:	T0608501287-S-11	Well Type:	MONITORING
Source:	EDF	Other Name:	S-11
GAMA PFAS Testing:	Not Reported		
Groundwater Quality Data:	https://gamagroundwater.waterboards.ca.gov/gama/gamamap/public/GamaDataDisplay.asp?dataset=EDF&samp_date=&global_id=T0608501287&assigned_name=S-11&store_num=		
GeoTracker Data:	https://geotracker.waterboards.ca.gov/profile_report.asp?cmd=MWEDFResults&global_id=T0608501287&assigned_name=S-11		

G81
South
1/2 - 1 Mile
Higher

CA WELLS **CAEDF0000064114**

Well ID:	T0608500589-MW06	Well Type:	MONITORING
Source:	EDF	Other Name:	MW06
GAMA PFAS Testing:	Not Reported		
Groundwater Quality Data:	https://gamagroundwater.waterboards.ca.gov/gama/gamamap/public/GamaDataDisplay.asp?dataset=EDF&samp_date=&global_id=T0608500589&assigned_name=MW06&store_num=		
GeoTracker Data:	https://geotracker.waterboards.ca.gov/profile_report.asp?cmd=MWEDFResults&global_id=T0608500589&assigned_name=MW06		

I82
East
1/2 - 1 Mile
Higher

CA WELLS **CADWR0000016433**

Well ID:	07S01E16C007M	Well Type:	UNK
Source:	Department of Water Resources		
Other Name:	07S01E16C007M	GAMA PFAS Testing:	Not Reported
Groundwater Quality Data:	https://gamagroundwater.waterboards.ca.gov/gama/gamamap/public/GamaDataDisplay.asp?dataset=DWR&samp_date=&global_id=&assigned_name=07S01E16C007M&store_num=		
GeoTracker Data:	Not Reported		

DRAFT

Map ID
Direction
Distance
Elevation | Database | EDR ID Number

I83
East
1/2 - 1 Mile
Higher

CA WELLS **CADWR0000005560**

Well ID:	07S01E16C008M	Well Type:	UNK
Source:	Department of Water Resources		
Other Name:	07S01E16C008M	GAMA PFAS Testing:	Not Reported
Groundwater Quality Data:	https://gamagroundwater.waterboards.ca.gov/gama/gamamap/public/GamaDataDisplay.asp?dataset=DWR&samp_date=&global_id=&assigned_name=07S01E16C008M&store_num=		
GeoTracker Data:	Not Reported		

I84
East
1/2 - 1 Mile
Higher

CA WELLS **CADWR0000004039**

Well ID:	07S01E16C009M	Well Type:	UNK
Source:	Department of Water Resources		
Other Name:	07S01E16C009M	GAMA PFAS Testing:	Not Reported
Groundwater Quality Data:	https://gamagroundwater.waterboards.ca.gov/gama/gamamap/public/GamaDataDisplay.asp?dataset=DWR&samp_date=&global_id=&assigned_name=07S01E16C009M&store_num=		
GeoTracker Data:	Not Reported		

I85
East
1/2 - 1 Mile
Higher

CA WELLS **CADWR0000020845**

Well ID:	07S01E16C006M	Well Type:	UNK
Source:	Department of Water Resources		
Other Name:	07S01E16C006M	GAMA PFAS Testing:	Not Reported
Groundwater Quality Data:	https://gamagroundwater.waterboards.ca.gov/gama/gamamap/public/GamaDataDisplay.asp?dataset=DWR&samp_date=&global_id=&assigned_name=07S01E16C006M&store_num=		
GeoTracker Data:	Not Reported		

I86
East
1/2 - 1 Mile
Higher

CA WELLS **CADWR0000028226**

Well ID:	07S01E16C005M	Well Type:	UNK
Source:	Department of Water Resources		
Other Name:	07S01E16C005M	GAMA PFAS Testing:	Not Reported
Groundwater Quality Data:	https://gamagroundwater.waterboards.ca.gov/gama/gamamap/public/GamaDataDisplay.asp?dataset=DWR&samp_date=&global_id=&assigned_name=07S01E16C005M&store_num=		
GeoTracker Data:	Not Reported		

DRAFT

GEOCHECK® - PHYSICAL SETTING SOURCE MAP FINDINGS

Map ID
Direction
Distance
Elevation | Database | EDR ID Number

I87
East
1/2 - 1 Mile
Higher | **CA WELLS** | **CADWR0000027119**

Well ID:	07S01E16C002M	Well Type:	UNK
Source:	Department of Water Resources		
Other Name:	07S01E16C002M	GAMA PFAS Testing:	Not Reported
Groundwater Quality Data:	https://gamagroundwater.waterboards.ca.gov/gama/gamamap/public/GamaDataDisplay.asp?dataset=DWR&samp_date=&global_id=&assigned_name=07S01E16C002M&store_num=		
GeoTracker Data:	Not Reported		

I88
East
1/2 - 1 Mile
Higher | **CA WELLS** | **CADWR0000010091**

Well ID:	07S01E16C004M	Well Type:	UNK
Source:	Department of Water Resources		
Other Name:	07S01E16C004M	GAMA PFAS Testing:	Not Reported
Groundwater Quality Data:	https://gamagroundwater.waterboards.ca.gov/gama/gamamap/public/GamaDataDisplay.asp?dataset=DWR&samp_date=&global_id=&assigned_name=07S01E16C004M&store_num=		
GeoTracker Data:	Not Reported		

H89
SSW
1/2 - 1 Mile
Higher | **FED USGS** | **USGS40000182200**

Organization ID:	USGS-CA		
Organization Name:	USGS California Water Science Center		
Monitor Location:	007S001E17F001M	Type:	Well
Description:	Not Reported	HUC:	Not Reported
Drainage Area:	Not Reported	Drainage Area Units:	Not Reported
Contrib Drainage Area:	Not Reported	Contrib Drainage Area Unts:	Not Reported
Aquifer:	California Coastal Basin aquifers		
Formation Type:	Not Reported	Aquifer Type:	Not Reported
Construction Date:	Not Reported	Well Depth:	715
Well Depth Units:	ft	Well Hole Depth:	715
Well Hole Depth Units:	ft		

J90
NNW
1/2 - 1 Mile
Lower | **CA WELLS** | **CAEDF0000043588**

Well ID:	T0608500345-MW-9	Well Type:	MONITORING
Source:	EDF	Other Name:	MW-9
GAMA PFAS Testing:	Not Reported		
Groundwater Quality Data:	https://gamagroundwater.waterboards.ca.gov/gama/gamamap/public/GamaDataDisplay.asp?dataset=EDF&samp_date=&global_id=T0608500345&assigned_name=MW-9&store_num=		
GeoTracker Data:	https://geotracker.waterboards.ca.gov/profile_report.asp?cmd=MWEDFResults&global_id=T0608500345&assigned_name=MW-9		

DRAFT

Map ID
Direction
Distance
Elevation | Database | EDR ID Number

J91
NNW
1/2 - 1 Mile
Lower

CA WELLS **CAEDF0000135054**

Well ID:	T0608500345-MW-1	Well Type:	MONITORING
Source:	EDF	Other Name:	MW-1
GAMA PFAS Testing:	Not Reported		
Groundwater Quality Data:	https://gamagroundwater.waterboards.ca.gov/gama/gamamap/public/GamaDataDisplay.asp?dataset=EDF&samp_date=&global_id=T0608500345&assigned_name=MW-1&store_num=		
GeoTracker Data:	https://geotracker.waterboards.ca.gov/profile_report.asp?cmd=MWEDFResults&global_id=T0608500345&assigned_name=MW-1		

H92
SSW
1/2 - 1 Mile
Higher

CA WELLS **CADDW0000001726**

Well ID:	4310011-189	Well Type:	MUNICIPAL
Source:	Department of Health Services		
Other Name:	GRANT WELL 3 -	GAMA PFAS Testing:	Not Reported
Groundwater Quality Data:	https://gamagroundwater.waterboards.ca.gov/gama/gamamap/public/GamaDataDisplay.asp?dataset=DHS&samp_date=&global_id=&assigned_name=4310011-189&store_num=		
GeoTracker Data:	Not Reported		

H93
SSW
1/2 - 1 Mile
Higher

CA WELLS **CAPFAS000000400**

Well ID:	4310011-189	Well Type:	MUNICIPAL
Source:	Department of Health Services		
Other Name:	GRANT WELL 3 -	GAMA PFAS Testing:	Yes
Groundwater Quality Data:	https://gamagroundwater.waterboards.ca.gov/gama/gamamap/public/GamaDataDisplay.asp?dataset=DHS&samp_date=&global_id=&assigned_name=4310011-189&store_num=		
GeoTracker Data:	Not Reported		

J94
NNW
1/2 - 1 Mile
Lower

CA WELLS **CAEDF0000056832**

Well ID:	T0608500345-MW-2	Well Type:	MONITORING
Source:	EDF	Other Name:	MW-2
GAMA PFAS Testing:	Not Reported		
Groundwater Quality Data:	https://gamagroundwater.waterboards.ca.gov/gama/gamamap/public/GamaDataDisplay.asp?dataset=EDF&samp_date=&global_id=T0608500345&assigned_name=MW-2&store_num=		
GeoTracker Data:	https://geotracker.waterboards.ca.gov/profile_report.asp?cmd=MWEDFResults&global_id=T0608500345&assigned_name=MW-2		

DRAFT

Map ID
Direction
Distance
Elevation | Database | EDR ID Number

J95
NNW
1/2 - 1 Mile
Lower

CA WELLS **CAEDF0000082988**

Well ID:	T0608500345-MW-3	Well Type:	MONITORING
Source:	EDF	Other Name:	MW-3
GAMA PFAS Testing:	Not Reported		
Groundwater Quality Data:	https://gamagroundwater.waterboards.ca.gov/gama/gamamap/public/GamaDataDisplay.asp?dataset=EDF&samp_date=&global_id=T0608500345&assigned_name=MW-3&store_num=		
GeoTracker Data:	https://geotracker.waterboards.ca.gov/profile_report.asp?cmd=MWEDFResults&global_id=T0608500345&assigned_name=MW-3		

J96
NNW
1/2 - 1 Mile
Lower

CA WELLS **CAEDF0000117902**

Well ID:	T0608500345-MW-11	Well Type:	MONITORING
Source:	EDF	Other Name:	MW-11
GAMA PFAS Testing:	Not Reported		
Groundwater Quality Data:	https://gamagroundwater.waterboards.ca.gov/gama/gamamap/public/GamaDataDisplay.asp?dataset=EDF&samp_date=&global_id=T0608500345&assigned_name=MW-11&store_num=		
GeoTracker Data:	https://geotracker.waterboards.ca.gov/profile_report.asp?cmd=MWEDFResults&global_id=T0608500345&assigned_name=MW-11		

J97
NNW
1/2 - 1 Mile
Lower

CA WELLS **CAEDF0000032625**

Well ID:	T0608500345-EW-3	Well Type:	MONITORING
Source:	EDF	Other Name:	EW-3
GAMA PFAS Testing:	Not Reported		
Groundwater Quality Data:	https://gamagroundwater.waterboards.ca.gov/gama/gamamap/public/GamaDataDisplay.asp?dataset=EDF&samp_date=&global_id=T0608500345&assigned_name=EW-3&store_num=		
GeoTracker Data:	https://geotracker.waterboards.ca.gov/profile_report.asp?cmd=MWEDFResults&global_id=T0608500345&assigned_name=EW-3		

J98
NNW
1/2 - 1 Mile
Lower

CA WELLS **CAEDF0000127184**

Well ID:	T0608500345-EW-1	Well Type:	MONITORING
Source:	EDF	Other Name:	EW-1
GAMA PFAS Testing:	Not Reported		
Groundwater Quality Data:	https://gamagroundwater.waterboards.ca.gov/gama/gamamap/public/GamaDataDisplay.asp?dataset=EDF&samp_date=&global_id=T0608500345&assigned_name=EW-1&store_num=		
GeoTracker Data:	https://geotracker.waterboards.ca.gov/profile_report.asp?cmd=MWEDFResults&global_id=T0608500345&assigned_name=EW-1		

DRAFT

GEOCHECK® - PHYSICAL SETTING SOURCE MAP FINDINGS

Map ID
Direction
Distance
Elevation | Database | EDR ID Number

J99
NNW
1/2 - 1 Mile
Lower

CA WELLS **CAEDF0000042989**

Well ID:	T0608500345-MW-4	Well Type:	MONITORING
Source:	EDF	Other Name:	MW-4
GAMA PFAS Testing:	Not Reported		
Groundwater Quality Data:	https://gamagroundwater.waterboards.ca.gov/gama/gamamap/public/GamaDataDisplay.asp?dataset=EDF&samp_date=&global_id=T0608500345&assigned_name=MW-4&store_num=		
GeoTracker Data:	https://geotracker.waterboards.ca.gov/profile_report.asp?cmd=MWEDFResults&global_id=T0608500345&assigned_name=MW-4		

J100
NNW
1/2 - 1 Mile
Lower

CA WELLS **CAEDF0000019005**

Well ID:	T0608500345-MW-10	Well Type:	MONITORING
Source:	EDF	Other Name:	MW-10
GAMA PFAS Testing:	Not Reported		
Groundwater Quality Data:	https://gamagroundwater.waterboards.ca.gov/gama/gamamap/public/GamaDataDisplay.asp?dataset=EDF&samp_date=&global_id=T0608500345&assigned_name=MW-10&store_num=		
GeoTracker Data:	https://geotracker.waterboards.ca.gov/profile_report.asp?cmd=MWEDFResults&global_id=T0608500345&assigned_name=MW-10		

J101
NNW
1/2 - 1 Mile
Lower

CA WELLS **CAEDF0000142878**

Well ID:	T0608500345-EW-2	Well Type:	MONITORING
Source:	EDF	Other Name:	EW-2
GAMA PFAS Testing:	Not Reported		
Groundwater Quality Data:	https://gamagroundwater.waterboards.ca.gov/gama/gamamap/public/GamaDataDisplay.asp?dataset=EDF&samp_date=&global_id=T0608500345&assigned_name=EW-2&store_num=		
GeoTracker Data:	https://geotracker.waterboards.ca.gov/profile_report.asp?cmd=MWEDFResults&global_id=T0608500345&assigned_name=EW-2		

J102
NNW
1/2 - 1 Mile
Lower

CA WELLS **CAEDF0000117725**

Well ID:	T0608500345-MW-5	Well Type:	MONITORING
Source:	EDF	Other Name:	MW-5
GAMA PFAS Testing:	Not Reported		
Groundwater Quality Data:	https://gamagroundwater.waterboards.ca.gov/gama/gamamap/public/GamaDataDisplay.asp?dataset=EDF&samp_date=&global_id=T0608500345&assigned_name=MW-5&store_num=		
GeoTracker Data:	https://geotracker.waterboards.ca.gov/profile_report.asp?cmd=MWEDFResults&global_id=T0608500345&assigned_name=MW-5		

DRAFT

GEOCHECK® - PHYSICAL SETTING SOURCE MAP FINDINGS

Map ID
Direction
Distance
Elevation | Database | EDR ID Number

J103
NNW
1/2 - 1 Mile
Lower

CA WELLS **CAEDF0000012187**

Well ID:	T0608500345-MW-7	Well Type:	MONITORING
Source:	EDF	Other Name:	MW-7
GAMA PFAS Testing:	Not Reported		
Groundwater Quality Data:	https://gamagroundwater.waterboards.ca.gov/gama/gamamap/public/GamaDataDisplay.asp?dataset=EDF&samp_date=&global_id=T0608500345&assigned_name=MW-7&store_num=		
GeoTracker Data:	https://geotracker.waterboards.ca.gov/profile_report.asp?cmd=MWEDFResults&global_id=T0608500345&assigned_name=MW-7		

J104
NNW
1/2 - 1 Mile
Lower

CA WELLS **CAEDF0000057307**

Well ID:	T0608500345-EW-4	Well Type:	MONITORING
Source:	EDF	Other Name:	EW-4
GAMA PFAS Testing:	Not Reported		
Groundwater Quality Data:	https://gamagroundwater.waterboards.ca.gov/gama/gamamap/public/GamaDataDisplay.asp?dataset=EDF&samp_date=&global_id=T0608500345&assigned_name=EW-4&store_num=		
GeoTracker Data:	https://geotracker.waterboards.ca.gov/profile_report.asp?cmd=MWEDFResults&global_id=T0608500345&assigned_name=EW-4		

K105
SW
1/2 - 1 Mile
Higher

CA WELLS **CAPFAS000000545**

Well ID:	4310011-156	Well Type:	MUNICIPAL
Source:	Department of Health Services		
Other Name:	GRANT WELL 02 - STANDBY	GAMA PFAS Testing:	Yes
Groundwater Quality Data:	https://gamagroundwater.waterboards.ca.gov/gama/gamamap/public/GamaDataDisplay.asp?dataset=DHS&samp_date=&global_id=&assigned_name=4310011-156&store_num=		
GeoTracker Data:	Not Reported		

K106
SW
1/2 - 1 Mile
Higher

CA WELLS **CADDW0000001934**

Well ID:	4310011-156	Well Type:	MUNICIPAL
Source:	Department of Health Services		
Other Name:	GRANT WELL 02 - STANDBY	GAMA PFAS Testing:	Not Reported
Groundwater Quality Data:	https://gamagroundwater.waterboards.ca.gov/gama/gamamap/public/GamaDataDisplay.asp?dataset=DHS&samp_date=&global_id=&assigned_name=4310011-156&store_num=		
GeoTracker Data:	Not Reported		

DRAFT

GEOCHECK® - PHYSICAL SETTING SOURCE MAP FINDINGS

Map ID
Direction
Distance
Elevation | Database | EDR ID Number

K107
SW
1/2 - 1 Mile
Higher

CA WELLS **CAUSGSN00017316**

Well ID:	USGS-371926121531901	Well Type:	UNK
Source:	United States Geological Survey		
Other Name:	USGS-371926121531901	GAMA PFAS Testing:	Not Reported
Groundwater Quality Data:	https://gamagroundwater.waterboards.ca.gov/gama/gamamap/public/GamaDataDisplay.asp?dataset=USGSNEW&samp_date=&global_id=&assigned_name=USGS-371926121531901&store_num=		
GeoTracker Data:	Not Reported		

L108
WNW
1/2 - 1 Mile
Lower

CA WELLS **CAEDF0000042973**

Well ID:	T0608501640-MW-2	Well Type:	MONITORING
Source:	EDF	Other Name:	MW-2
GAMA PFAS Testing:	Not Reported		
Groundwater Quality Data:	https://gamagroundwater.waterboards.ca.gov/gama/gamamap/public/GamaDataDisplay.asp?dataset=EDF&samp_date=&global_id=T0608501640&assigned_name=MW-2&store_num=		
GeoTracker Data:	https://geotracker.waterboards.ca.gov/profile_report.asp?cmd=MWEDFResults&global_id=T0608501640&assigned_name=MW-2		

K109
SW
1/2 - 1 Mile
Higher

FED USGS **USGS40000182194**

Organization ID:	USGS-CA		
Organization Name:	USGS California Water Science Center		
Monitor Location:	007S001E17F002M	Type:	Well
Description:	Not Reported	HUC:	Not Reported
Drainage Area:	Not Reported	Drainage Area Units:	Not Reported
Contrib Drainage Area:	Not Reported	Contrib Drainage Area Unts:	Not Reported
Aquifer:	California Coastal Basin aquifers		
Formation Type:	Not Reported	Aquifer Type:	Not Reported
Construction Date:	Not Reported	Well Depth:	680
Well Depth Units:	ft	Well Hole Depth:	Not Reported
Well Hole Depth Units:	Not Reported		

M110
North
1/2 - 1 Mile
Lower

CA WELLS **CAEDF0000001213**

Well ID:	T0608578883-MW-15	Well Type:	MONITORING
Source:	EDF	Other Name:	MW-15
GAMA PFAS Testing:	Not Reported		
Groundwater Quality Data:	https://gamagroundwater.waterboards.ca.gov/gama/gamamap/public/GamaDataDisplay.asp?dataset=EDF&samp_date=&global_id=T0608578883&assigned_name=MW-15&store_num=		
GeoTracker Data:	https://geotracker.waterboards.ca.gov/profile_report.asp?cmd=MWEDFResults&global_id=T0608578883&assigned_name=MW-15		

DRAFT

Map ID
Direction
Distance
Elevation | Database | EDR ID Number

K111
SW
1/2 - 1 Mile
Higher

CA WELLS **CALLNL000000733**

Well ID:	100913	Well Type:	MUNICIPAL
Source:	Lawrence Livermore National Laboratory		
Other Name:	07S/01E-17L02 M	GAMA PFAS Testing:	Not Reported
Groundwater Quality Data:	Not Reported		
GeoTracker Data:	Not Reported		

Chemical:	Helium-3/Helium-4	Results:	.00000139897
Units:	atom ratio	Date:	11/15/2001
Chemical:	Helium-4	Results:	.000000182046
Units:	cm3STP/g	Date:	11/15/2001
Chemical:	Krypton	Results:	.000000107011
Units:	cm3STP/g	Date:	11/15/2001
Chemical:	Neon	Results:	.000000699777
Units:	cm3STP/g	Date:	11/15/2001
Chemical:	Tritium (Hydrogen 3)	Results:	13.72
Units:	pCi/L	Date:	01/02/2002
Chemical:	Argon	Results:	.000495343
Units:	cm3STP/g	Date:	11/15/2001

J112
NNW
1/2 - 1 Mile
Lower

CA WELLS **CAEDF0000034064**

Well ID:	T0608500345-MW-13	Well Type:	MONITORING
Source:	EDF	Other Name:	MW-13
GAMA PFAS Testing:	Not Reported		
Groundwater Quality Data:	https://gamagroundwater.waterboards.ca.gov/gama/gamamap/public/GamaDataDisplay.asp?dataset=EDF&samp_date=&global_id=T0608500345&assigned_name=MW-13&store_num=		
GeoTracker Data:	https://geotracker.waterboards.ca.gov/profile_report.asp?cmd=MWEDFResults&global_id=T0608500345&assigned_name=MW-13		

J113
NNW
1/2 - 1 Mile
Lower

CA WELLS **CAEDF0000001021**

Well ID:	T0608500345-MW-14	Well Type:	MONITORING
Source:	EDF	Other Name:	MW-14
GAMA PFAS Testing:	Not Reported		

DRAFT

Groundwater Quality Data: https://gamagroundwater.waterboards.ca.gov/gama/gamamap/public/GamaDataDisplay.asp?dataset=EDF&samp_date=&global_id=T0608500345&assigned_name=MW-14&store_num=
GeoTracker Data: https://geotracker.waterboards.ca.gov/profile_report.asp?cmd=MWEDFResults&global_id=T0608500345&assigned_name=MW-14

J114
NNW
1/2 - 1 Mile
Lower

CA WELLS **CAEDF0000020596**

Well ID:	T0608500345-PZ-1	Well Type:	MONITORING
Source:	EDF	Other Name:	PZ-1
GAMA PFAS Testing:	Not Reported		

Groundwater Quality Data: https://gamagroundwater.waterboards.ca.gov/gama/gamamap/public/GamaDataDisplay.asp?dataset=EDF&samp_date=&global_id=T0608500345&assigned_name=PZ-1&store_num=
GeoTracker Data: https://geotracker.waterboards.ca.gov/profile_report.asp?cmd=MWEDFResults&global_id=T0608500345&assigned_name=PZ-1

J115
NNW
1/2 - 1 Mile
Lower

CA WELLS **CAEDF0000036042**

Well ID:	T0608500345-PZ-2	Well Type:	MONITORING
Source:	EDF	Other Name:	PZ-2
GAMA PFAS Testing:	Not Reported		

Groundwater Quality Data: https://gamagroundwater.waterboards.ca.gov/gama/gamamap/public/GamaDataDisplay.asp?dataset=EDF&samp_date=&global_id=T0608500345&assigned_name=PZ-2&store_num=
GeoTracker Data: https://geotracker.waterboards.ca.gov/profile_report.asp?cmd=MWEDFResults&global_id=T0608500345&assigned_name=PZ-2

M116
North
1/2 - 1 Mile
Lower

CA WELLS **CAEDF0000015964**

Well ID:	T0608578883-MW-14	Well Type:	MONITORING
Source:	EDF	Other Name:	MW-14
GAMA PFAS Testing:	Not Reported		

Groundwater Quality Data: https://gamagroundwater.waterboards.ca.gov/gama/gamamap/public/GamaDataDisplay.asp?dataset=EDF&samp_date=&global_id=T0608578883&assigned_name=MW-14&store_num=
GeoTracker Data: https://geotracker.waterboards.ca.gov/profile_report.asp?cmd=MWEDFResults&global_id=T0608578883&assigned_name=MW-14

J117
NNW
1/2 - 1 Mile
Lower

CA WELLS **CAEDF0000008690**

Well ID:	T0608500345-MW-16	Well Type:	MONITORING
Source:	EDF	Other Name:	MW-16
GAMA PFAS Testing:	Not Reported		

Groundwater Quality Data: https://gamagroundwater.waterboards.ca.gov/gama/gamamap/public/GamaDataDisplay.asp?dataset=EDF&samp_date=&global_id=T0608500345&assigned_name=MW-16&store_num=

DRAFT

GeoTracker Data: https://geotracker.waterboards.ca.gov/profile_report.asp?cmd=MWEDFResults&global_id=T0608500345&assigned_name=MW-16

J118
NNW
1/2 - 1 Mile
Lower

CA WELLS **CAEDF0000090710**

Well ID:	T0608500345-MW-15	Well Type:	MONITORING
Source:	EDF	Other Name:	MW-15
GAMA PFAS Testing:	Not Reported		
Groundwater Quality Data:	https://gamagroundwater.waterboards.ca.gov/gama/gamamap/public/GamaDataDisplay.asp?dataset=EDF&samp_date=&global_id=T0608500345&assigned_name=MW-15&store_num=		
GeoTracker Data:	https://geotracker.waterboards.ca.gov/profile_report.asp?cmd=MWEDFResults&global_id=T0608500345&assigned_name=MW-15		

119
ESE
1/2 - 1 Mile
Higher

CA WELLS **CADWR0000029485**

Well ID:	07S01E16F010M	Well Type:	UNK
Source:	Department of Water Resources		
Other Name:	07S01E16F010M	GAMA PFAS Testing:	Not Reported
Groundwater Quality Data:	https://gamagroundwater.waterboards.ca.gov/gama/gamamap/public/GamaDataDisplay.asp?dataset=DWR&samp_date=&global_id=&assigned_name=07S01E16F010M&store_num=		
GeoTracker Data:	Not Reported		

L120
WNW
1/2 - 1 Mile
Lower

CA WELLS **CAEDF0000001182**

Well ID:	T0608501640-MW-4	Well Type:	MONITORING
Source:	EDF	Other Name:	MW-4
GAMA PFAS Testing:	Not Reported		
Groundwater Quality Data:	https://gamagroundwater.waterboards.ca.gov/gama/gamamap/public/GamaDataDisplay.asp?dataset=EDF&samp_date=&global_id=T0608501640&assigned_name=MW-4&store_num=		
GeoTracker Data:	https://geotracker.waterboards.ca.gov/profile_report.asp?cmd=MWEDFResults&global_id=T0608501640&assigned_name=MW-4		

L121
WNW
1/2 - 1 Mile
Lower

CA WELLS **CAEDF0000136193**

Well ID:	T0608501640-MW-9	Well Type:	MONITORING
Source:	EDF	Other Name:	MW-9
GAMA PFAS Testing:	Not Reported		
Groundwater Quality Data:	https://gamagroundwater.waterboards.ca.gov/gama/gamamap/public/GamaDataDisplay.asp?dataset=EDF&samp_date=&global_id=T0608501640&assigned_name=MW-9&store_num=		
GeoTracker Data:	https://geotracker.waterboards.ca.gov/profile_report.asp?cmd=MWEDFResults&global_id=T0608501640&assigned_name=MW-9		

DRAFT

Map ID
Direction
Distance
Elevation | Database | EDR ID Number

L122
WNW
1/2 - 1 Mile
Lower

CA WELLS **CAEDF0000117379**

Well ID:	T0608501640-MW-3	Well Type:	MONITORING
Source:	EDF	Other Name:	MW-3
GAMA PFAS Testing:	Not Reported		
Groundwater Quality Data:	https://gamagroundwater.waterboards.ca.gov/gama/gamamap/public/GamaDataDisplay.asp?dataset=EDF&samp_date=&global_id=T0608501640&assigned_name=MW-3&store_num=		
GeoTracker Data:	https://geotracker.waterboards.ca.gov/profile_report.asp?cmd=MWEDFResults&global_id=T0608501640&assigned_name=MW-3		

L123
WNW
1/2 - 1 Mile
Lower

CA WELLS **CAEDF0000035937**

Well ID:	T0608501640-MW-5	Well Type:	MONITORING
Source:	EDF	Other Name:	MW-5
GAMA PFAS Testing:	Not Reported		
Groundwater Quality Data:	https://gamagroundwater.waterboards.ca.gov/gama/gamamap/public/GamaDataDisplay.asp?dataset=EDF&samp_date=&global_id=T0608501640&assigned_name=MW-5&store_num=		
GeoTracker Data:	https://geotracker.waterboards.ca.gov/profile_report.asp?cmd=MWEDFResults&global_id=T0608501640&assigned_name=MW-5		

124
NNW
1/2 - 1 Mile
Lower

CA WELLS **CAEDF0000104944**

Well ID:	T0608500345-MW-12	Well Type:	MONITORING
Source:	EDF	Other Name:	MW-12
GAMA PFAS Testing:	Not Reported		
Groundwater Quality Data:	https://gamagroundwater.waterboards.ca.gov/gama/gamamap/public/GamaDataDisplay.asp?dataset=EDF&samp_date=&global_id=T0608500345&assigned_name=MW-12&store_num=		
GeoTracker Data:	https://geotracker.waterboards.ca.gov/profile_report.asp?cmd=MWEDFResults&global_id=T0608500345&assigned_name=MW-12		

L125
WNW
1/2 - 1 Mile
Lower

CA WELLS **CAEDF0000089330**

Well ID:	T0608501640-MW-8	Well Type:	MONITORING
Source:	EDF	Other Name:	MW-8
GAMA PFAS Testing:	Not Reported		
Groundwater Quality Data:	https://gamagroundwater.waterboards.ca.gov/gama/gamamap/public/GamaDataDisplay.asp?dataset=EDF&samp_date=&global_id=T0608501640&assigned_name=MW-8&store_num=		
GeoTracker Data:	https://geotracker.waterboards.ca.gov/profile_report.asp?cmd=MWEDFResults&global_id=T0608501640&assigned_name=MW-8		

DRAFT

Map ID
Direction
Distance
Elevation | Database | EDR ID Number

L126
WNW
1/2 - 1 Mile
Lower

CA WELLS **CAEDF0000103821**

Well ID:	T0608501640-MW-1	Well Type:	MONITORING
Source:	EDF	Other Name:	MW-1
GAMA PFAS Testing:	Not Reported		
Groundwater Quality Data:	https://gamagroundwater.waterboards.ca.gov/gama/gamamap/public/GamaDataDisplay.asp?dataset=EDF&samp_date=&global_id=T0608501640&assigned_name=MW-1&store_num=		
GeoTracker Data:	https://geotracker.waterboards.ca.gov/profile_report.asp?cmd=MWEDFResults&global_id=T0608501640&assigned_name=MW-1		

L127
WNW
1/2 - 1 Mile
Lower

CA WELLS **CAEDF0000130944**

Well ID:	T0608501640-MW-14	Well Type:	MONITORING
Source:	EDF	Other Name:	MW-14
GAMA PFAS Testing:	Not Reported		
Groundwater Quality Data:	https://gamagroundwater.waterboards.ca.gov/gama/gamamap/public/GamaDataDisplay.asp?dataset=EDF&samp_date=&global_id=T0608501640&assigned_name=MW-14&store_num=		
GeoTracker Data:	https://geotracker.waterboards.ca.gov/profile_report.asp?cmd=MWEDFResults&global_id=T0608501640&assigned_name=MW-14		

M128
North
1/2 - 1 Mile
Lower

CA WELLS **CAEDF0000116297**

Well ID:	T0608578883-MW-7	Well Type:	MONITORING
Source:	EDF	Other Name:	MW-7
GAMA PFAS Testing:	Not Reported		
Groundwater Quality Data:	https://gamagroundwater.waterboards.ca.gov/gama/gamamap/public/GamaDataDisplay.asp?dataset=EDF&samp_date=&global_id=T0608578883&assigned_name=MW-7&store_num=		
GeoTracker Data:	https://geotracker.waterboards.ca.gov/profile_report.asp?cmd=MWEDFResults&global_id=T0608578883&assigned_name=MW-7		

N129
North
1/2 - 1 Mile
Lower

CA WELLS **CAEDF0000007189**

Well ID:	T0608578883-MW-1	Well Type:	MONITORING
Source:	EDF	Other Name:	MW-1
GAMA PFAS Testing:	Not Reported		
Groundwater Quality Data:	https://gamagroundwater.waterboards.ca.gov/gama/gamamap/public/GamaDataDisplay.asp?dataset=EDF&samp_date=&global_id=T0608578883&assigned_name=MW-1&store_num=		
GeoTracker Data:	https://geotracker.waterboards.ca.gov/profile_report.asp?cmd=MWEDFResults&global_id=T0608578883&assigned_name=MW-1		

DRAFT

Map ID
Direction
Distance
Elevation | Database | EDR ID Number

N130
North
1/2 - 1 Mile
Lower

CA WELLS **CAEDF0000081642**

Well ID:	T0608578883-EX-1	Well Type:	MONITORING
Source:	EDF	Other Name:	EX-1
GAMA PFAS Testing:	Not Reported		
Groundwater Quality Data:	https://gamagroundwater.waterboards.ca.gov/gama/gamamap/public/GamaDataDisplay.asp?dataset=EDF&samp_date=&global_id=T0608578883&assigned_name=EX-1&store_num=		
GeoTracker Data:	https://geotracker.waterboards.ca.gov/profile_report.asp?cmd=MWEDFResults&global_id=T0608578883&assigned_name=EX-1		

L131
WNW
1/2 - 1 Mile
Lower

CA WELLS **CAEDF0000124402**

Well ID:	T0608501640-MW-6	Well Type:	MONITORING
Source:	EDF	Other Name:	MW-6
GAMA PFAS Testing:	Not Reported		
Groundwater Quality Data:	https://gamagroundwater.waterboards.ca.gov/gama/gamamap/public/GamaDataDisplay.asp?dataset=EDF&samp_date=&global_id=T0608501640&assigned_name=MW-6&store_num=		
GeoTracker Data:	https://geotracker.waterboards.ca.gov/profile_report.asp?cmd=MWEDFResults&global_id=T0608501640&assigned_name=MW-6		

L132
WNW
1/2 - 1 Mile
Lower

CA WELLS **CAEDF0000118834**

Well ID:	T0608501640-MW-15	Well Type:	MONITORING
Source:	EDF	Other Name:	MW-15
GAMA PFAS Testing:	Not Reported		
Groundwater Quality Data:	https://gamagroundwater.waterboards.ca.gov/gama/gamamap/public/GamaDataDisplay.asp?dataset=EDF&samp_date=&global_id=T0608501640&assigned_name=MW-15&store_num=		
GeoTracker Data:	https://geotracker.waterboards.ca.gov/profile_report.asp?cmd=MWEDFResults&global_id=T0608501640&assigned_name=MW-15		

L133
WNW
1/2 - 1 Mile
Lower

CA WELLS **CAEDF0000004205**

Well ID:	T0608501640-MW-13	Well Type:	MONITORING
Source:	EDF	Other Name:	MW-13
GAMA PFAS Testing:	Not Reported		
Groundwater Quality Data:	https://gamagroundwater.waterboards.ca.gov/gama/gamamap/public/GamaDataDisplay.asp?dataset=EDF&samp_date=&global_id=T0608501640&assigned_name=MW-13&store_num=		
GeoTracker Data:	https://geotracker.waterboards.ca.gov/profile_report.asp?cmd=MWEDFResults&global_id=T0608501640&assigned_name=MW-13		

DRAFT

Map ID
Direction
Distance
Elevation | Database | EDR ID Number

N134
North
1/2 - 1 Mile
Lower

CA WELLS **CAEDF0000111215**

Well ID:	T0608578883-MW-4	Well Type:	MONITORING
Source:	EDF	Other Name:	MW-4
GAMA PFAS Testing:	Not Reported		
Groundwater Quality Data:	https://gamagroundwater.waterboards.ca.gov/gama/gamamap/public/GamaDataDisplay.asp?dataset=EDF&samp_date=&global_id=T0608578883&assigned_name=MW-4&store_num=		
GeoTracker Data:	https://geotracker.waterboards.ca.gov/profile_report.asp?cmd=MWEDFResults&global_id=T0608578883&assigned_name=MW-4		

L135
WNW
1/2 - 1 Mile
Lower

CA WELLS **CAEDF0000022591**

Well ID:	T0608501640-MW-7	Well Type:	MONITORING
Source:	EDF	Other Name:	MW-7
GAMA PFAS Testing:	Not Reported		
Groundwater Quality Data:	https://gamagroundwater.waterboards.ca.gov/gama/gamamap/public/GamaDataDisplay.asp?dataset=EDF&samp_date=&global_id=T0608501640&assigned_name=MW-7&store_num=		
GeoTracker Data:	https://geotracker.waterboards.ca.gov/profile_report.asp?cmd=MWEDFResults&global_id=T0608501640&assigned_name=MW-7		

N136
North
1/2 - 1 Mile
Lower

CA WELLS **CAEDF0000088461**

Well ID:	T0608578883-MW-3	Well Type:	MONITORING
Source:	EDF	Other Name:	MW-3
GAMA PFAS Testing:	Not Reported		
Groundwater Quality Data:	https://gamagroundwater.waterboards.ca.gov/gama/gamamap/public/GamaDataDisplay.asp?dataset=EDF&samp_date=&global_id=T0608578883&assigned_name=MW-3&store_num=		
GeoTracker Data:	https://geotracker.waterboards.ca.gov/profile_report.asp?cmd=MWEDFResults&global_id=T0608578883&assigned_name=MW-3		

N137
North
1/2 - 1 Mile
Lower

CA WELLS **CAEDF0000118756**

Well ID:	T0608578883-MW-10	Well Type:	MONITORING
Source:	EDF	Other Name:	MW-10
GAMA PFAS Testing:	Not Reported		
Groundwater Quality Data:	https://gamagroundwater.waterboards.ca.gov/gama/gamamap/public/GamaDataDisplay.asp?dataset=EDF&samp_date=&global_id=T0608578883&assigned_name=MW-10&store_num=		
GeoTracker Data:	https://geotracker.waterboards.ca.gov/profile_report.asp?cmd=MWEDFResults&global_id=T0608578883&assigned_name=MW-10		

DRAFT

GEOCHECK® - PHYSICAL SETTING SOURCE MAP FINDINGS

Map ID
Direction
Distance
Elevation | Database | EDR ID Number

N138
North
1/2 - 1 Mile
Lower

CA WELLS **CAEDF0000076213**

Well ID:	T0608578883-MW-12	Well Type:	MONITORING
Source:	EDF	Other Name:	MW-12
GAMA PFAS Testing:	Not Reported		
Groundwater Quality Data:	https://gamagroundwater.waterboards.ca.gov/gama/gamamap/public/GamaDataDisplay.asp?dataset=EDF&samp_date=&global_id=T0608578883&assigned_name=MW-12&store_num=		
GeoTracker Data:	https://geotracker.waterboards.ca.gov/profile_report.asp?cmd=MWEDFResults&global_id=T0608578883&assigned_name=MW-12		

N139
North
1/2 - 1 Mile
Lower

CA WELLS **CAEDF0000106594**

Well ID:	T0608578883-EX-2	Well Type:	MONITORING
Source:	EDF	Other Name:	EX-2
GAMA PFAS Testing:	Not Reported		
Groundwater Quality Data:	https://gamagroundwater.waterboards.ca.gov/gama/gamamap/public/GamaDataDisplay.asp?dataset=EDF&samp_date=&global_id=T0608578883&assigned_name=EX-2&store_num=		
GeoTracker Data:	https://geotracker.waterboards.ca.gov/profile_report.asp?cmd=MWEDFResults&global_id=T0608578883&assigned_name=EX-2		

L140
WNW
1/2 - 1 Mile
Lower

CA WELLS **CAEDF0000093375**

Well ID:	T0608501640-MW-16	Well Type:	MONITORING
Source:	EDF	Other Name:	MW-16
GAMA PFAS Testing:	Not Reported		
Groundwater Quality Data:	https://gamagroundwater.waterboards.ca.gov/gama/gamamap/public/GamaDataDisplay.asp?dataset=EDF&samp_date=&global_id=T0608501640&assigned_name=MW-16&store_num=		
GeoTracker Data:	https://geotracker.waterboards.ca.gov/profile_report.asp?cmd=MWEDFResults&global_id=T0608501640&assigned_name=MW-16		

L141
WNW
1/2 - 1 Mile
Lower

CA WELLS **CAEDF0000053065**

Well ID:	T0608501640-MW-12	Well Type:	MONITORING
Source:	EDF	Other Name:	MW-12
GAMA PFAS Testing:	Not Reported		
Groundwater Quality Data:	https://gamagroundwater.waterboards.ca.gov/gama/gamamap/public/GamaDataDisplay.asp?dataset=EDF&samp_date=&global_id=T0608501640&assigned_name=MW-12&store_num=		
GeoTracker Data:	https://geotracker.waterboards.ca.gov/profile_report.asp?cmd=MWEDFResults&global_id=T0608501640&assigned_name=MW-12		

DRAFT

GEOCHECK® - PHYSICAL SETTING SOURCE MAP FINDINGS

Map ID
Direction
Distance
Elevation | Database | EDR ID Number

L142
WNW
1/2 - 1 Mile
Lower

CA WELLS **CAEDF0000002744**

Well ID:	T0608501640-MW-11	Well Type:	MONITORING
Source:	EDF	Other Name:	MW-11
GAMA PFAS Testing:	Not Reported		
Groundwater Quality Data:	https://gamagroundwater.waterboards.ca.gov/gama/gamamap/public/GamaDataDisplay.asp?dataset=EDF&samp_date=&global_id=T0608501640&assigned_name=MW-11&store_num=		
GeoTracker Data:	https://geotracker.waterboards.ca.gov/profile_report.asp?cmd=MWEDFResults&global_id=T0608501640&assigned_name=MW-11		

L143
WNW
1/2 - 1 Mile
Lower

CA WELLS **CAEDF0000132845**

Well ID:	T0608501640-MW-10	Well Type:	MONITORING
Source:	EDF	Other Name:	MW-10
GAMA PFAS Testing:	Not Reported		
Groundwater Quality Data:	https://gamagroundwater.waterboards.ca.gov/gama/gamamap/public/GamaDataDisplay.asp?dataset=EDF&samp_date=&global_id=T0608501640&assigned_name=MW-10&store_num=		
GeoTracker Data:	https://geotracker.waterboards.ca.gov/profile_report.asp?cmd=MWEDFResults&global_id=T0608501640&assigned_name=MW-10		

O144
SSE
1/2 - 1 Mile
Higher

CA WELLS **CAEDF0000110664**

Well ID:	T10000008197-MW-5	Well Type:	MONITORING
Source:	EDF	Other Name:	MW-5
GAMA PFAS Testing:	Not Reported		
Groundwater Quality Data:	https://gamagroundwater.waterboards.ca.gov/gama/gamamap/public/GamaDataDisplay.asp?dataset=EDF&samp_date=&global_id=T10000008197&assigned_name=MW-5&store_num=		
GeoTracker Data:	https://geotracker.waterboards.ca.gov/profile_report.asp?cmd=MWEDFResults&global_id=T10000008197&assigned_name=MW-5		

145
ENE
1/2 - 1 Mile
Higher

CA WELLS **7661**

Seq:	7661	Prim sta c:	07S/01E-09D06 M
Frds no:	4310011091	County:	43
District:	05	User id:	HEN
System no:	4310011	Water type:	G
Source nam:	SEVENTEENTH ST. WELL 09 - INACTIVE	Station ty:	WELL/AMBNT/MUN/INTAKE
Latitude:	372004.0	Longitude:	1215215.0
Precision:	4	Status:	IU
Comment 1:	Not Reported	Comment 2:	Not Reported
Comment 3:	Not Reported	Comment 4:	Not Reported
Comment 5:	Not Reported	Comment 6:	Not Reported

DRAFT

Comment 7:	Not Reported		
System no:	4310011	System nam:	San Jose Water Company
Hqname:	Not Reported	Address:	1221 S. Bascom Avenue
City:	San Jose	State:	CA
Zip:	95128	Zip ext:	Not Reported
Pop serv:	944000	Connection:	206890
Area serve:	SAN JOSE VICINITY		

N146
North
1/2 - 1 Mile
Lower

CA WELLS **CAEDF0000143539**

Well ID:	T0608578883-MW-2	Well Type:	MONITORING
Source:	EDF	Other Name:	MW-2
GAMA PFAS Testing:	Not Reported		
Groundwater Quality Data:	https://gamagroundwater.waterboards.ca.gov/gama/gamamap/public/GamaDataDisplay.asp?dataset=EDF&samp_date=&global_id=T0608578883&assigned_name=MW-2&store_num=		
GeoTracker Data:	https://geotracker.waterboards.ca.gov/profile_report.asp?cmd=MWEDFResults&global_id=T0608578883&assigned_name=MW-2		

N147
North
1/2 - 1 Mile
Lower

CA WELLS **CAEDF0000043546**

Well ID:	T0608578883-MW-5	Well Type:	MONITORING
Source:	EDF	Other Name:	MW-5
GAMA PFAS Testing:	Not Reported		
Groundwater Quality Data:	https://gamagroundwater.waterboards.ca.gov/gama/gamamap/public/GamaDataDisplay.asp?dataset=EDF&samp_date=&global_id=T0608578883&assigned_name=MW-5&store_num=		
GeoTracker Data:	https://geotracker.waterboards.ca.gov/profile_report.asp?cmd=MWEDFResults&global_id=T0608578883&assigned_name=MW-5		

O148
SSE
1/2 - 1 Mile
Higher

CA WELLS **CAEDF0000142855**

Well ID:	T10000008197-MW-1	Well Type:	MONITORING
Source:	EDF	Other Name:	MW-1
GAMA PFAS Testing:	Not Reported		
Groundwater Quality Data:	https://gamagroundwater.waterboards.ca.gov/gama/gamamap/public/GamaDataDisplay.asp?dataset=EDF&samp_date=&global_id=T10000008197&assigned_name=MW-1&store_num=		
GeoTracker Data:	https://geotracker.waterboards.ca.gov/profile_report.asp?cmd=MWEDFResults&global_id=T10000008197&assigned_name=MW-1		

O149
SSE
1/2 - 1 Mile
Higher

CA WELLS **CAEDF0000113297**

Well ID:	T10000008197-MW-3	Well Type:	MONITORING
Source:	EDF	Other Name:	MW-3

DRAFT

GAMA PFAS Testing: Not Reported
Groundwater Quality Data: https://gamagroundwater.waterboards.ca.gov/gama/gamamap/public/GamaDataDisplay.asp?dataset=EDF&samp_date=&global_id=T10000008197&assigned_name=MW-3&store_num=
GeoTracker Data: https://geotracker.waterboards.ca.gov/profile_report.asp?cmd=MWEDFResults&global_id=T10000008197&assigned_name=MW-3

O150
SSE
1/2 - 1 Mile
Higher

CA WELLS **CAEDF0000022333**

Well ID: T10000008197-MW-4 Well Type: MONITORING
Source: EDF Other Name: MW-4
GAMA PFAS Testing: Not Reported
Groundwater Quality Data: https://gamagroundwater.waterboards.ca.gov/gama/gamamap/public/GamaDataDisplay.asp?dataset=EDF&samp_date=&global_id=T10000008197&assigned_name=MW-4&store_num=
GeoTracker Data: https://geotracker.waterboards.ca.gov/profile_report.asp?cmd=MWEDFResults&global_id=T10000008197&assigned_name=MW-4

P151
NNW
1/2 - 1 Mile
Lower

CA WELLS **CAEDF0000076389**

Well ID: T0608501104-MW11 Well Type: MONITORING
Source: EDF Other Name: MW11
GAMA PFAS Testing: Not Reported
Groundwater Quality Data: https://gamagroundwater.waterboards.ca.gov/gama/gamamap/public/GamaDataDisplay.asp?dataset=EDF&samp_date=&global_id=T0608501104&assigned_name=MW11&store_num=
GeoTracker Data: https://geotracker.waterboards.ca.gov/profile_report.asp?cmd=MWEDFResults&global_id=T0608501104&assigned_name=MW11

O152
SSE
1/2 - 1 Mile
Higher

CA WELLS **CAEDF0000139036**

Well ID: T10000008197-MW-2 Well Type: MONITORING
Source: EDF Other Name: MW-2
GAMA PFAS Testing: Not Reported
Groundwater Quality Data: https://gamagroundwater.waterboards.ca.gov/gama/gamamap/public/GamaDataDisplay.asp?dataset=EDF&samp_date=&global_id=T10000008197&assigned_name=MW-2&store_num=
GeoTracker Data: https://geotracker.waterboards.ca.gov/profile_report.asp?cmd=MWEDFResults&global_id=T10000008197&assigned_name=MW-2

P153
NNW
1/2 - 1 Mile
Lower

CA WELLS **CAEDF0000131816**

Well ID: T0608501104-MW-5 Well Type: MONITORING
Source: EDF Other Name: MW-5
GAMA PFAS Testing: Not Reported
Groundwater Quality Data: https://gamagroundwater.waterboards.ca.gov/gama/gamamap/public/GamaDataDisplay.asp?dataset=EDF&samp_date=&global_id=T0608501104&assigned_name=MW-5&store_num=

DRAFT

GeoTracker Data: https://geotracker.waterboards.ca.gov/profile_report.asp?cmd=MWEDFResults&global_id=T0608501104&assigned_name=MW-5

N154
North
1/2 - 1 Mile
Lower

CA WELLS **CAEDF0000013698**

Well ID:	T0608500077-MW-5	Well Type:	MONITORING
Source:	EDF	Other Name:	MW-5
GAMA PFAS Testing:	Not Reported		
Groundwater Quality Data:	https://gamagroundwater.waterboards.ca.gov/gama/gamamap/public/GamaDataDisplay.asp?dataset=EDF&samp_date=&global_id=T0608500077&assigned_name=MW-5&store_num=		
GeoTracker Data:	https://geotracker.waterboards.ca.gov/profile_report.asp?cmd=MWEDFResults&global_id=T0608500077&assigned_name=MW-5		

Q155
North
1/2 - 1 Mile
Lower

CA WELLS **CAEDF0000062597**

Well ID:	T0608578883-MW-16	Well Type:	MONITORING
Source:	EDF	Other Name:	MW-16
GAMA PFAS Testing:	Not Reported		
Groundwater Quality Data:	https://gamagroundwater.waterboards.ca.gov/gama/gamamap/public/GamaDataDisplay.asp?dataset=EDF&samp_date=&global_id=T0608578883&assigned_name=MW-16&store_num=		
GeoTracker Data:	https://geotracker.waterboards.ca.gov/profile_report.asp?cmd=MWEDFResults&global_id=T0608578883&assigned_name=MW-16		

P156
NNW
1/2 - 1 Mile
Lower

CA WELLS **CAEDF0000100356**

Well ID:	T0608501104-MW-1	Well Type:	MONITORING
Source:	EDF	Other Name:	MW-1
GAMA PFAS Testing:	Not Reported		
Groundwater Quality Data:	https://gamagroundwater.waterboards.ca.gov/gama/gamamap/public/GamaDataDisplay.asp?dataset=EDF&samp_date=&global_id=T0608501104&assigned_name=MW-1&store_num=		
GeoTracker Data:	https://geotracker.waterboards.ca.gov/profile_report.asp?cmd=MWEDFResults&global_id=T0608501104&assigned_name=MW-1		

P157
NNW
1/2 - 1 Mile
Lower

CA WELLS **CAEDF0000102883**

Well ID:	T0608501104-MW10	Well Type:	MONITORING
Source:	EDF	Other Name:	MW10
GAMA PFAS Testing:	Not Reported		
Groundwater Quality Data:	https://gamagroundwater.waterboards.ca.gov/gama/gamamap/public/GamaDataDisplay.asp?dataset=EDF&samp_date=&global_id=T0608501104&assigned_name=MW10&store_num=		
GeoTracker Data:	https://geotracker.waterboards.ca.gov/profile_report.asp?cmd=MWEDFResults&global_id=T0608501104&assigned_name=MW10		

DRAFT

Map ID
Direction
Distance
Elevation | Database | EDR ID Number

N158
North
1/2 - 1 Mile
Lower

CA WELLS **CAEDF0000049253**

Well ID:	T0608578883-MW-6	Well Type:	MONITORING
Source:	EDF	Other Name:	MW-6
GAMA PFAS Testing:	Not Reported		
Groundwater Quality Data:	https://gamagroundwater.waterboards.ca.gov/gama/gamamap/public/GamaDataDisplay.asp?dataset=EDF&samp_date=&global_id=T0608578883&assigned_name=MW-6&store_num=		
GeoTracker Data:	https://geotracker.waterboards.ca.gov/profile_report.asp?cmd=MWEDFResults&global_id=T0608578883&assigned_name=MW-6		

P159
NNW
1/2 - 1 Mile
Lower

CA WELLS **CAEDF0000118908**

Well ID:	T0608501104-MW9	Well Type:	MONITORING
Source:	EDF	Other Name:	MW9
GAMA PFAS Testing:	Not Reported		
Groundwater Quality Data:	https://gamagroundwater.waterboards.ca.gov/gama/gamamap/public/GamaDataDisplay.asp?dataset=EDF&samp_date=&global_id=T0608501104&assigned_name=MW9&store_num=		
GeoTracker Data:	https://geotracker.waterboards.ca.gov/profile_report.asp?cmd=MWEDFResults&global_id=T0608501104&assigned_name=MW9		

Q160
North
1/2 - 1 Mile
Lower

CA WELLS **CAEDF0000126153**

Well ID:	T0608578883-MW-11	Well Type:	MONITORING
Source:	EDF	Other Name:	MW-11
GAMA PFAS Testing:	Not Reported		
Groundwater Quality Data:	https://gamagroundwater.waterboards.ca.gov/gama/gamamap/public/GamaDataDisplay.asp?dataset=EDF&samp_date=&global_id=T0608578883&assigned_name=MW-11&store_num=		
GeoTracker Data:	https://geotracker.waterboards.ca.gov/profile_report.asp?cmd=MWEDFResults&global_id=T0608578883&assigned_name=MW-11		

Q161
North
1/2 - 1 Mile
Lower

CA WELLS **CAEDF0000115671**

Well ID:	T0608578883-MW-13	Well Type:	MONITORING
Source:	EDF	Other Name:	MW-13
GAMA PFAS Testing:	Not Reported		
Groundwater Quality Data:	https://gamagroundwater.waterboards.ca.gov/gama/gamamap/public/GamaDataDisplay.asp?dataset=EDF&samp_date=&global_id=T0608578883&assigned_name=MW-13&store_num=		
GeoTracker Data:	https://geotracker.waterboards.ca.gov/profile_report.asp?cmd=MWEDFResults&global_id=T0608578883&assigned_name=MW-13		

DRAFT

Map ID
Direction
Distance
Elevation | Database | EDR ID Number

Q162
North
1/2 - 1 Mile
Lower

CA WELLS **CAEDF0000085875**

Well ID:	T0608578883-MW-8	Well Type:	MONITORING
Source:	EDF	Other Name:	MW-8
GAMA PFAS Testing:	Not Reported		
Groundwater Quality Data:	https://gamagroundwater.waterboards.ca.gov/gama/gamamap/public/GamaDataDisplay.asp?dataset=EDF&samp_date=&global_id=T0608578883&assigned_name=MW-8&store_num=		
GeoTracker Data:	https://geotracker.waterboards.ca.gov/profile_report.asp?cmd=MWEDFResults&global_id=T0608578883&assigned_name=MW-8		

N163
North
1/2 - 1 Mile
Lower

CA WELLS **CAEDF0000094582**

Well ID:	T0608500077-MW-4	Well Type:	MONITORING
Source:	EDF	Other Name:	MW-4
GAMA PFAS Testing:	Not Reported		
Groundwater Quality Data:	https://gamagroundwater.waterboards.ca.gov/gama/gamamap/public/GamaDataDisplay.asp?dataset=EDF&samp_date=&global_id=T0608500077&assigned_name=MW-4&store_num=		
GeoTracker Data:	https://geotracker.waterboards.ca.gov/profile_report.asp?cmd=MWEDFResults&global_id=T0608500077&assigned_name=MW-4		

R164
North
1/2 - 1 Mile
Lower

CA WELLS **CAEDF0000097483**

Well ID:	T0608500077-MW-2	Well Type:	MONITORING
Source:	EDF	Other Name:	MW-2
GAMA PFAS Testing:	Not Reported		
Groundwater Quality Data:	https://gamagroundwater.waterboards.ca.gov/gama/gamamap/public/GamaDataDisplay.asp?dataset=EDF&samp_date=&global_id=T0608500077&assigned_name=MW-2&store_num=		
GeoTracker Data:	https://geotracker.waterboards.ca.gov/profile_report.asp?cmd=MWEDFResults&global_id=T0608500077&assigned_name=MW-2		

P165
NNW
1/2 - 1 Mile
Lower

CA WELLS **CAEDF0000061063**

Well ID:	T0608501104-MW-2	Well Type:	MONITORING
Source:	EDF	Other Name:	MW-2
GAMA PFAS Testing:	Not Reported		
Groundwater Quality Data:	https://gamagroundwater.waterboards.ca.gov/gama/gamamap/public/GamaDataDisplay.asp?dataset=EDF&samp_date=&global_id=T0608501104&assigned_name=MW-2&store_num=		
GeoTracker Data:	https://geotracker.waterboards.ca.gov/profile_report.asp?cmd=MWEDFResults&global_id=T0608501104&assigned_name=MW-2		

DRAFT

Map ID
Direction
Distance
Elevation | Database | EDR ID Number

P166
NNW
1/2 - 1 Mile
Lower

CA WELLS **CAEDF0000010039**

Well ID:	T0608501104-AS1	Well Type:	MONITORING
Source:	EDF	Other Name:	AS1
GAMA PFAS Testing:	Not Reported		
Groundwater Quality Data:	https://gamagroundwater.waterboards.ca.gov/gama/gamamap/public/GamaDataDisplay.asp?dataset=EDF&samp_date=&global_id=T0608501104&assigned_name=AS1&store_num=		
GeoTracker Data:	https://geotracker.waterboards.ca.gov/profile_report.asp?cmd=MWEDFResults&global_id=T0608501104&assigned_name=AS1		

P167
NNW
1/2 - 1 Mile
Lower

CA WELLS **CAEDF0000003503**

Well ID:	T0608501104-AS5	Well Type:	MONITORING
Source:	EDF	Other Name:	AS5
GAMA PFAS Testing:	Not Reported		
Groundwater Quality Data:	https://gamagroundwater.waterboards.ca.gov/gama/gamamap/public/GamaDataDisplay.asp?dataset=EDF&samp_date=&global_id=T0608501104&assigned_name=AS5&store_num=		
GeoTracker Data:	https://geotracker.waterboards.ca.gov/profile_report.asp?cmd=MWEDFResults&global_id=T0608501104&assigned_name=AS5		

P168
NNW
1/2 - 1 Mile
Lower

CA WELLS **CAEDF0000091369**

Well ID:	T0608501104-AS3	Well Type:	MONITORING
Source:	EDF	Other Name:	AS3
GAMA PFAS Testing:	Not Reported		
Groundwater Quality Data:	https://gamagroundwater.waterboards.ca.gov/gama/gamamap/public/GamaDataDisplay.asp?dataset=EDF&samp_date=&global_id=T0608501104&assigned_name=AS3&store_num=		
GeoTracker Data:	https://geotracker.waterboards.ca.gov/profile_report.asp?cmd=MWEDFResults&global_id=T0608501104&assigned_name=AS3		

P169
NNW
1/2 - 1 Mile
Lower

CA WELLS **CAEDF0000079418**

Well ID:	T0608501104-AS4	Well Type:	MONITORING
Source:	EDF	Other Name:	AS4
GAMA PFAS Testing:	Not Reported		
Groundwater Quality Data:	https://gamagroundwater.waterboards.ca.gov/gama/gamamap/public/GamaDataDisplay.asp?dataset=EDF&samp_date=&global_id=T0608501104&assigned_name=AS4&store_num=		
GeoTracker Data:	https://geotracker.waterboards.ca.gov/profile_report.asp?cmd=MWEDFResults&global_id=T0608501104&assigned_name=AS4		

DRAFT

Map ID
Direction
Distance
Elevation | Database | EDR ID Number

R170
North
1/2 - 1 Mile
Lower

CA WELLS **CAEDF0000133272**

Well ID:	T0608500077-MW-8	Well Type:	MONITORING
Source:	EDF	Other Name:	MW-8
GAMA PFAS Testing:	Not Reported		
Groundwater Quality Data:	https://gamagroundwater.waterboards.ca.gov/gama/gamamap/public/GamaDataDisplay.asp?dataset=EDF&samp_date=&global_id=T0608500077&assigned_name=MW-8&store_num=		
GeoTracker Data:	https://geotracker.waterboards.ca.gov/profile_report.asp?cmd=MWEDFResults&global_id=T0608500077&assigned_name=MW-8		

N171
North
1/2 - 1 Mile
Lower

CA WELLS **CAEDF0000069054**

Well ID:	T0608500077-MW-9	Well Type:	MONITORING
Source:	EDF	Other Name:	MW-9
GAMA PFAS Testing:	Not Reported		
Groundwater Quality Data:	https://gamagroundwater.waterboards.ca.gov/gama/gamamap/public/GamaDataDisplay.asp?dataset=EDF&samp_date=&global_id=T0608500077&assigned_name=MW-9&store_num=		
GeoTracker Data:	https://geotracker.waterboards.ca.gov/profile_report.asp?cmd=MWEDFResults&global_id=T0608500077&assigned_name=MW-9		

N172
North
1/2 - 1 Mile
Lower

CA WELLS **CAEDF0000117312**

Well ID:	T0608500077-MW-7A	Well Type:	MONITORING
Source:	EDF	Other Name:	MW-7A
GAMA PFAS Testing:	Not Reported		
Groundwater Quality Data:	https://gamagroundwater.waterboards.ca.gov/gama/gamamap/public/GamaDataDisplay.asp?dataset=EDF&samp_date=&global_id=T0608500077&assigned_name=MW-7A&store_num=		
GeoTracker Data:	https://geotracker.waterboards.ca.gov/profile_report.asp?cmd=MWEDFResults&global_id=T0608500077&assigned_name=MW-7A		

R173
North
1/2 - 1 Mile
Lower

CA WELLS **CAEDF0000112495**

Well ID:	T0608500077-MW-12	Well Type:	MONITORING
Source:	EDF	Other Name:	MW-12
GAMA PFAS Testing:	Not Reported		
Groundwater Quality Data:	https://gamagroundwater.waterboards.ca.gov/gama/gamamap/public/GamaDataDisplay.asp?dataset=EDF&samp_date=&global_id=T0608500077&assigned_name=MW-12&store_num=		
GeoTracker Data:	https://geotracker.waterboards.ca.gov/profile_report.asp?cmd=MWEDFResults&global_id=T0608500077&assigned_name=MW-12		

DRAFT

Map ID
Direction
Distance
Elevation | Database | EDR ID Number

R174
North
1/2 - 1 Mile
Lower

CA WELLS **CAEDF0000071592**

Well ID:	T0608500077-MW-10	Well Type:	MONITORING
Source:	EDF	Other Name:	MW-10
GAMA PFAS Testing:	Not Reported		
Groundwater Quality Data:	https://gamagroundwater.waterboards.ca.gov/gama/gamamap/public/GamaDataDisplay.asp?dataset=EDF&samp_date=&global_id=T0608500077&assigned_name=MW-10&store_num=		
GeoTracker Data:	https://geotracker.waterboards.ca.gov/profile_report.asp?cmd=MWEDFResults&global_id=T0608500077&assigned_name=MW-10		

P175
NNW
1/2 - 1 Mile
Lower

CA WELLS **CAEDF0000033788**

Well ID:	T0608501104-MW-3	Well Type:	MONITORING
Source:	EDF	Other Name:	MW-3
GAMA PFAS Testing:	Not Reported		
Groundwater Quality Data:	https://gamagroundwater.waterboards.ca.gov/gama/gamamap/public/GamaDataDisplay.asp?dataset=EDF&samp_date=&global_id=T0608501104&assigned_name=MW-3&store_num=		
GeoTracker Data:	https://geotracker.waterboards.ca.gov/profile_report.asp?cmd=MWEDFResults&global_id=T0608501104&assigned_name=MW-3		

R176
North
1/2 - 1 Mile
Lower

CA WELLS **CAEDF0000132255**

Well ID:	T0608500077-MW-6	Well Type:	MONITORING
Source:	EDF	Other Name:	MW-6
GAMA PFAS Testing:	Not Reported		
Groundwater Quality Data:	https://gamagroundwater.waterboards.ca.gov/gama/gamamap/public/GamaDataDisplay.asp?dataset=EDF&samp_date=&global_id=T0608500077&assigned_name=MW-6&store_num=		
GeoTracker Data:	https://geotracker.waterboards.ca.gov/profile_report.asp?cmd=MWEDFResults&global_id=T0608500077&assigned_name=MW-6		

P177
NNW
1/2 - 1 Mile
Lower

CA WELLS **CAEDF0000004220**

Well ID:	T0608501104-AS2	Well Type:	MONITORING
Source:	EDF	Other Name:	AS2
GAMA PFAS Testing:	Not Reported		
Groundwater Quality Data:	https://gamagroundwater.waterboards.ca.gov/gama/gamamap/public/GamaDataDisplay.asp?dataset=EDF&samp_date=&global_id=T0608501104&assigned_name=AS2&store_num=		
GeoTracker Data:	https://geotracker.waterboards.ca.gov/profile_report.asp?cmd=MWEDFResults&global_id=T0608501104&assigned_name=AS2		

DRAFT

Map ID
Direction
Distance
Elevation | Database | EDR ID Number

R178
North
1/2 - 1 Mile
Lower

CA WELLS **CAEDF0000038029**

Well ID:	T0608500077-MW-11	Well Type:	MONITORING
Source:	EDF	Other Name:	MW-11
GAMA PFAS Testing:	Not Reported		
Groundwater Quality Data:	https://gamagroundwater.waterboards.ca.gov/gama/gamamap/public/GamaDataDisplay.asp?dataset=EDF&samp_date=&global_id=T0608500077&assigned_name=MW-11&store_num=		
GeoTracker Data:	https://geotracker.waterboards.ca.gov/profile_report.asp?cmd=MWEDFResults&global_id=T0608500077&assigned_name=MW-11		

R179
North
1/2 - 1 Mile
Lower

CA WELLS **CAEDF0000053151**

Well ID:	T0608500077-MW-3	Well Type:	MONITORING
Source:	EDF	Other Name:	MW-3
GAMA PFAS Testing:	Not Reported		
Groundwater Quality Data:	https://gamagroundwater.waterboards.ca.gov/gama/gamamap/public/GamaDataDisplay.asp?dataset=EDF&samp_date=&global_id=T0608500077&assigned_name=MW-3&store_num=		
GeoTracker Data:	https://geotracker.waterboards.ca.gov/profile_report.asp?cmd=MWEDFResults&global_id=T0608500077&assigned_name=MW-3		

P180
NNW
1/2 - 1 Mile
Lower

CA WELLS **CAEDF0000077058**

Well ID:	T0608501104-MW7	Well Type:	MONITORING
Source:	EDF	Other Name:	MW7
GAMA PFAS Testing:	Not Reported		
Groundwater Quality Data:	https://gamagroundwater.waterboards.ca.gov/gama/gamamap/public/GamaDataDisplay.asp?dataset=EDF&samp_date=&global_id=T0608501104&assigned_name=MW7&store_num=		
GeoTracker Data:	https://geotracker.waterboards.ca.gov/profile_report.asp?cmd=MWEDFResults&global_id=T0608501104&assigned_name=MW7		

181
North
1/2 - 1 Mile
Lower

CA WELLS **CAEDF0000013627**

Well ID:	T0608578883-MW-9	Well Type:	MONITORING
Source:	EDF	Other Name:	MW-9
GAMA PFAS Testing:	Not Reported		
Groundwater Quality Data:	https://gamagroundwater.waterboards.ca.gov/gama/gamamap/public/GamaDataDisplay.asp?dataset=EDF&samp_date=&global_id=T0608578883&assigned_name=MW-9&store_num=		
GeoTracker Data:	https://geotracker.waterboards.ca.gov/profile_report.asp?cmd=MWEDFResults&global_id=T0608578883&assigned_name=MW-9		

DRAFT

GEOCHECK® - PHYSICAL SETTING SOURCE MAP FINDINGS

Map ID
Direction
Distance
Elevation | Database | EDR ID Number

P182
NNW
1/2 - 1 Mile
Lower

CA WELLS **CAEDF0000099260**

Well ID:	T0608501104-MW-4	Well Type:	MONITORING
Source:	EDF	Other Name:	MW-4
GAMA PFAS Testing:	Not Reported		
Groundwater Quality Data:	https://gamagroundwater.waterboards.ca.gov/gama/gamamap/public/GamaDataDisplay.asp?dataset=EDF&samp_date=&global_id=T0608501104&assigned_name=MW-4&store_num=		
GeoTracker Data:	https://geotracker.waterboards.ca.gov/profile_report.asp?cmd=MWEDFResults&global_id=T0608501104&assigned_name=MW-4		

P183
NNW
1/2 - 1 Mile
Lower

CA WELLS **CAEDF0000008958**

Well ID:	T0608501104-MW12	Well Type:	MONITORING
Source:	EDF	Other Name:	MW12
GAMA PFAS Testing:	Not Reported		
Groundwater Quality Data:	https://gamagroundwater.waterboards.ca.gov/gama/gamamap/public/GamaDataDisplay.asp?dataset=EDF&samp_date=&global_id=T0608501104&assigned_name=MW12&store_num=		
GeoTracker Data:	https://geotracker.waterboards.ca.gov/profile_report.asp?cmd=MWEDFResults&global_id=T0608501104&assigned_name=MW12		

Q184
North
1/2 - 1 Mile
Lower

CA WELLS **CAEDF0000090934**

Well ID:	T0608578883-MW-17	Well Type:	MONITORING
Source:	EDF	Other Name:	MW-17
GAMA PFAS Testing:	Not Reported		
Groundwater Quality Data:	https://gamagroundwater.waterboards.ca.gov/gama/gamamap/public/GamaDataDisplay.asp?dataset=EDF&samp_date=&global_id=T0608578883&assigned_name=MW-17&store_num=		
GeoTracker Data:	https://geotracker.waterboards.ca.gov/profile_report.asp?cmd=MWEDFResults&global_id=T0608578883&assigned_name=MW-17		

P185
NNW
1/2 - 1 Mile
Lower

CA WELLS **CAEDF0000034688**

Well ID:	T0608501104-MW-6	Well Type:	MONITORING
Source:	EDF	Other Name:	MW-6
GAMA PFAS Testing:	Not Reported		
Groundwater Quality Data:	https://gamagroundwater.waterboards.ca.gov/gama/gamamap/public/GamaDataDisplay.asp?dataset=EDF&samp_date=&global_id=T0608501104&assigned_name=MW-6&store_num=		
GeoTracker Data:	https://geotracker.waterboards.ca.gov/profile_report.asp?cmd=MWEDFResults&global_id=T0608501104&assigned_name=MW-6		

DRAFT

Map ID
Direction
Distance
Elevation | Database | EDR ID Number

S186
WSW
1/2 - 1 Mile
Lower

CA WELLS **CAEDF0000068348**

Well ID:	T10000010223-SV-3	Well Type:	MONITORING
Source:	EDF	Other Name:	SV-3
GAMA PFAS Testing:	Not Reported		
Groundwater Quality Data:	https://gamagroundwater.waterboards.ca.gov/gama/gamamap/public/GamaDataDisplay.asp?dataset=EDF&samp_date=&global_id=T10000010223&assigned_name=SV-3&store_num=		
GeoTracker Data:	https://geotracker.waterboards.ca.gov/profile_report.asp?cmd=MWEDFResults&global_id=T10000010223&assigned_name=SV-3		

S187
WSW
1/2 - 1 Mile
Lower

CA WELLS **CAEDF0000052257**

Well ID:	T10000010223-MW-3	Well Type:	MONITORING
Source:	EDF	Other Name:	MW-3
GAMA PFAS Testing:	Not Reported		
Groundwater Quality Data:	https://gamagroundwater.waterboards.ca.gov/gama/gamamap/public/GamaDataDisplay.asp?dataset=EDF&samp_date=&global_id=T10000010223&assigned_name=MW-3&store_num=		
GeoTracker Data:	https://geotracker.waterboards.ca.gov/profile_report.asp?cmd=MWEDFResults&global_id=T10000010223&assigned_name=MW-3		

S188
WSW
1/2 - 1 Mile
Lower

CA WELLS **CAEDF0000104866**

Well ID:	T10000010223-MW-2	Well Type:	MONITORING
Source:	EDF	Other Name:	MW-2
GAMA PFAS Testing:	Not Reported		
Groundwater Quality Data:	https://gamagroundwater.waterboards.ca.gov/gama/gamamap/public/GamaDataDisplay.asp?dataset=EDF&samp_date=&global_id=T10000010223&assigned_name=MW-2&store_num=		
GeoTracker Data:	https://geotracker.waterboards.ca.gov/profile_report.asp?cmd=MWEDFResults&global_id=T10000010223&assigned_name=MW-2		

S189
WSW
1/2 - 1 Mile
Lower

CA WELLS **CAEDF0000101028**

Well ID:	T10000010223-SV-2	Well Type:	MONITORING
Source:	EDF	Other Name:	SV-2
GAMA PFAS Testing:	Not Reported		
Groundwater Quality Data:	https://gamagroundwater.waterboards.ca.gov/gama/gamamap/public/GamaDataDisplay.asp?dataset=EDF&samp_date=&global_id=T10000010223&assigned_name=SV-2&store_num=		
GeoTracker Data:	https://geotracker.waterboards.ca.gov/profile_report.asp?cmd=MWEDFResults&global_id=T10000010223&assigned_name=SV-2		

DRAFT

Map ID
Direction
Distance
Elevation | Database | EDR ID Number

S190
WSW
1/2 - 1 Mile
Lower

CA WELLS **CAEDF0000122790**

Well ID:	T10000010223-SV-4	Well Type:	MONITORING
Source:	EDF	Other Name:	SV-4
GAMA PFAS Testing:	Not Reported		
Groundwater Quality Data:	https://gamagroundwater.waterboards.ca.gov/gama/gamamap/public/GamaDataDisplay.asp?dataset=EDF&samp_date=&global_id=T10000010223&assigned_name=SV-4&store_num=		
GeoTracker Data:	https://geotracker.waterboards.ca.gov/profile_report.asp?cmd=MWEDFResults&global_id=T10000010223&assigned_name=SV-4		

S191
WSW
1/2 - 1 Mile
Lower

CA WELLS **CAEDF0000059349**

Well ID:	T10000010223-MW-4	Well Type:	MONITORING
Source:	EDF	Other Name:	MW-4
GAMA PFAS Testing:	Not Reported		
Groundwater Quality Data:	https://gamagroundwater.waterboards.ca.gov/gama/gamamap/public/GamaDataDisplay.asp?dataset=EDF&samp_date=&global_id=T10000010223&assigned_name=MW-4&store_num=		
GeoTracker Data:	https://geotracker.waterboards.ca.gov/profile_report.asp?cmd=MWEDFResults&global_id=T10000010223&assigned_name=MW-4		

S192
WSW
1/2 - 1 Mile
Lower

CA WELLS **CAEDF0000011798**

Well ID:	T10000010223-SV-5	Well Type:	MONITORING
Source:	EDF	Other Name:	SV-5
GAMA PFAS Testing:	Not Reported		
Groundwater Quality Data:	https://gamagroundwater.waterboards.ca.gov/gama/gamamap/public/GamaDataDisplay.asp?dataset=EDF&samp_date=&global_id=T10000010223&assigned_name=SV-5&store_num=		
GeoTracker Data:	https://geotracker.waterboards.ca.gov/profile_report.asp?cmd=MWEDFResults&global_id=T10000010223&assigned_name=SV-5		

T193
West
1/2 - 1 Mile
Lower

CA WELLS **CADWR0000007742**

Well ID:	07S01E17D001M	Well Type:	UNK
Source:	Department of Water Resources		
Other Name:	07S01E17D001M	GAMA PFAS Testing:	Not Reported
Groundwater Quality Data:	https://gamagroundwater.waterboards.ca.gov/gama/gamamap/public/GamaDataDisplay.asp?dataset=DWR&samp_date=&global_id=&assigned_name=07S01E17D001M&store_num=		
GeoTracker Data:	Not Reported		

DRAFT

Map ID
Direction
Distance
Elevation | Database | EDR ID Number

U194
NNW
1/2 - 1 Mile
Lower

CA WELLS **CAEDF0000032946**

Well ID:	T0608501104-MW13	Well Type:	MONITORING
Source:	EDF	Other Name:	MW13
GAMA PFAS Testing:	Not Reported		
Groundwater Quality Data:	https://gamagroundwater.waterboards.ca.gov/gama/gamamap/public/GamaDataDisplay.asp?dataset=EDF&samp_date=&global_id=T0608501104&assigned_name=MW13&store_num=		
GeoTracker Data:	https://geotracker.waterboards.ca.gov/profile_report.asp?cmd=MWEDFResults&global_id=T0608501104&assigned_name=MW13		

V195
WNW
1/2 - 1 Mile
Lower

CA WELLS **CAEDF0000134466**

Well ID:	T0608502045-MW-2	Well Type:	MONITORING
Source:	EDF	Other Name:	MW-2
GAMA PFAS Testing:	Not Reported		
Groundwater Quality Data:	https://gamagroundwater.waterboards.ca.gov/gama/gamamap/public/GamaDataDisplay.asp?dataset=EDF&samp_date=&global_id=T0608502045&assigned_name=MW-2&store_num=		
GeoTracker Data:	https://geotracker.waterboards.ca.gov/profile_report.asp?cmd=MWEDFResults&global_id=T0608502045&assigned_name=MW-2		

W196
East
1/2 - 1 Mile
Lower

FED USGS **USGS40000182236**

Organization ID:	USGS-CA		
Organization Name:	USGS California Water Science Center		
Monitor Location:	007S001E16C006M	Type:	Well
Description:	Not Reported	HUC:	18050003
Drainage Area:	Not Reported	Drainage Area Units:	Not Reported
Contrib Drainage Area:	Not Reported	Contrib Drainage Area Unts:	Not Reported
Aquifer:	California Coastal Basin aquifers		
Formation Type:	Not Reported	Aquifer Type:	Not Reported
Construction Date:	19600101	Well Depth:	1002
Well Depth Units:	ft	Well Hole Depth:	Not Reported
Well Hole Depth Units:	Not Reported		

V197
WNW
1/2 - 1 Mile
Lower

CA WELLS **CAEDF0000081382**

Well ID:	T0608502045-MW-1	Well Type:	MONITORING
Source:	EDF	Other Name:	MW-1
GAMA PFAS Testing:	Not Reported		
Groundwater Quality Data:	https://gamagroundwater.waterboards.ca.gov/gama/gamamap/public/GamaDataDisplay.asp?dataset=EDF&samp_date=&global_id=T0608502045&assigned_name=MW-1&store_num=		
GeoTracker Data:	https://geotracker.waterboards.ca.gov/profile_report.asp?cmd=MWEDFResults&global_id=T0608502045&assigned_name=MW-1		

DRAFT

Map ID
Direction
Distance
Elevation | Database | EDR ID Number

S198
WSW
1/2 - 1 Mile
Lower

CA WELLS **CAEDF0000125932**

Well ID:	T10000010223-MW-1	Well Type:	MONITORING
Source:	EDF	Other Name:	MW-1
GAMA PFAS Testing:	Not Reported		
Groundwater Quality Data:	https://gamagroundwater.waterboards.ca.gov/gama/gamamap/public/GamaDataDisplay.asp?dataset=EDF&samp_date=&global_id=T10000010223&assigned_name=MW-1&store_num=		
GeoTracker Data:	https://geotracker.waterboards.ca.gov/profile_report.asp?cmd=MWEDFResults&global_id=T10000010223&assigned_name=MW-1		

S199
WSW
1/2 - 1 Mile
Lower

CA WELLS **CAEDF0000109968**

Well ID:	T10000010223-SV-1	Well Type:	MONITORING
Source:	EDF	Other Name:	SV-1
GAMA PFAS Testing:	Not Reported		
Groundwater Quality Data:	https://gamagroundwater.waterboards.ca.gov/gama/gamamap/public/GamaDataDisplay.asp?dataset=EDF&samp_date=&global_id=T10000010223&assigned_name=SV-1&store_num=		
GeoTracker Data:	https://geotracker.waterboards.ca.gov/profile_report.asp?cmd=MWEDFResults&global_id=T10000010223&assigned_name=SV-1		

X200
SSE
1/2 - 1 Mile
Higher

CA WELLS **CAEDF0000067330**

Well ID:	T0608595380-MW-3	Well Type:	MONITORING
Source:	EDF	Other Name:	MW-3
GAMA PFAS Testing:	Not Reported		
Groundwater Quality Data:	https://gamagroundwater.waterboards.ca.gov/gama/gamamap/public/GamaDataDisplay.asp?dataset=EDF&samp_date=&global_id=T0608595380&assigned_name=MW-3&store_num=		
GeoTracker Data:	https://geotracker.waterboards.ca.gov/profile_report.asp?cmd=MWEDFResults&global_id=T0608595380&assigned_name=MW-3		

S201
WSW
1/2 - 1 Mile
Lower

CA WELLS **CAEDF0000130033**

Well ID:	T10000010223-SV-6	Well Type:	MONITORING
Source:	EDF	Other Name:	SV-6
GAMA PFAS Testing:	Not Reported		
Groundwater Quality Data:	https://gamagroundwater.waterboards.ca.gov/gama/gamamap/public/GamaDataDisplay.asp?dataset=EDF&samp_date=&global_id=T10000010223&assigned_name=SV-6&store_num=		
GeoTracker Data:	https://geotracker.waterboards.ca.gov/profile_report.asp?cmd=MWEDFResults&global_id=T10000010223&assigned_name=SV-6		

DRAFT

GEOCHECK® - PHYSICAL SETTING SOURCE MAP FINDINGS

Map ID
Direction
Distance
Elevation | Database | EDR ID Number

W202
East
1/2 - 1 Mile
Lower | **FED USGS** | **USGS40000182230**

Organization ID:	USGS-CA		
Organization Name:	USGS California Water Science Center		
Monitor Location:	007S001E16C05M	Type:	Well
Description:	Not Reported	HUC:	18050003
Drainage Area:	Not Reported	Drainage Area Units:	Not Reported
Contrib Drainage Area:	Not Reported	Contrib Drainage Area Unts:	Not Reported
Aquifer:	California Coastal Basin aquifers		
Formation Type:	Not Reported	Aquifer Type:	Not Reported
Construction Date:	19290101	Well Depth:	908
Well Depth Units:	ft	Well Hole Depth:	917
Well Hole Depth Units:	ft		

Ground water levels,Number of Measurements:	418	Level reading date:	1983-01-10
Feet below surface:	106.2	Feet to sea level:	Not Reported
Note:	Not Reported		

Level reading date:	1983-01-09	Feet below surface:	107.1
Feet to sea level:	Not Reported	Note:	Not Reported
Level reading date:	1983-01-08	Feet below surface:	104.7
Feet to sea level:	Not Reported	Note:	Not Reported
Level reading date:	1983-01-07	Feet below surface:	105.2
Feet to sea level:	Not Reported	Note:	Not Reported
Level reading date:	1983-01-06	Feet below surface:	105.6
Feet to sea level:	Not Reported	Note:	Not Reported
Level reading date:	1983-01-05	Feet below surface:	105.2
Feet to sea level:	Not Reported	Note:	Not Reported
Level reading date:	1983-01-04	Feet below surface:	104.2
Feet to sea level:	Not Reported	Note:	Not Reported
Level reading date:	1983-01-03	Feet below surface:	105.5
Feet to sea level:	Not Reported	Note:	Not Reported
Level reading date:	1983-01-02	Feet below surface:	108.2
Feet to sea level:	Not Reported	Note:	Not Reported
Level reading date:	1983-01-01	Feet below surface:	110.0
Feet to sea level:	Not Reported	Note:	Not Reported
Level reading date:	1982-12-31	Feet below surface:	105.4
Feet to sea level:	Not Reported	Note:	Not Reported
Level reading date:	1982-12-30	Feet below surface:	106.5
Feet to sea level:	Not Reported	Note:	Not Reported
Level reading date:	1982-12-29	Feet below surface:	106.8
Feet to sea level:	Not Reported	Note:	Not Reported
Level reading date:	1982-12-28	Feet below surface:	108.5
Feet to sea level:	Not Reported	Note:	Not Reported

DRAFT

Level reading date:	1982-12-27	Feet below surface:	111.3
Feet to sea level:	Not Reported	Note:	Not Reported
Level reading date:	1982-12-26	Feet below surface:	117.0
Feet to sea level:	Not Reported	Note:	Not Reported
Level reading date:	1982-12-25	Feet below surface:	115.0
Feet to sea level:	Not Reported	Note:	Not Reported
Level reading date:	1982-12-24	Feet below surface:	109.1
Feet to sea level:	Not Reported	Note:	Not Reported
Level reading date:	1982-12-23	Feet below surface:	108.9
Feet to sea level:	Not Reported	Note:	Not Reported
Level reading date:	1982-12-22	Feet below surface:	108.6
Feet to sea level:	Not Reported	Note:	Not Reported
Level reading date:	1982-12-21	Feet below surface:	108.8
Feet to sea level:	Not Reported	Note:	Not Reported
Level reading date:	1982-12-20	Feet below surface:	109.8
Feet to sea level:	Not Reported	Note:	Not Reported
Level reading date:	1982-12-19	Feet below surface:	113.4
Feet to sea level:	Not Reported	Note:	Not Reported
Level reading date:	1982-12-18	Feet below surface:	109.4
Feet to sea level:	Not Reported	Note:	Not Reported
Level reading date:	1982-12-17	Feet below surface:	109.8
Feet to sea level:	Not Reported	Note:	Not Reported
Level reading date:	1982-12-16	Feet below surface:	109.8
Feet to sea level:	Not Reported	Note:	Not Reported
Level reading date:	1982-12-15	Feet below surface:	109.6
Feet to sea level:	Not Reported	Note:	Not Reported
Level reading date:	1982-12-14	Feet below surface:	109.4
Feet to sea level:	Not Reported	Note:	Not Reported
Level reading date:	1982-12-13	Feet below surface:	110.0
Feet to sea level:	Not Reported	Note:	Not Reported
Level reading date:	1982-12-12	Feet below surface:	114.0
Feet to sea level:	Not Reported	Note:	Not Reported
Level reading date:	1982-12-11	Feet below surface:	107.1
Feet to sea level:	Not Reported	Note:	Not Reported
Level reading date:	1982-12-10	Feet below surface:	106.6
Feet to sea level:	Not Reported	Note:	Not Reported
Level reading date:	1982-12-09	Feet below surface:	105.6
Feet to sea level:	Not Reported	Note:	Not Reported
Level reading date:	1982-12-08	Feet below surface:	102.8
Feet to sea level:	Not Reported	Note:	Not Reported
Level reading date:	1982-12-07	Feet below surface:	103.2
Feet to sea level:	Not Reported	Note:	Not Reported

DRAFT

Level reading date:	1982-12-06	Feet below surface:	107.2
Feet to sea level:	Not Reported	Note:	Not Reported
Level reading date:	1982-12-05	Feet below surface:	111.5
Feet to sea level:	Not Reported	Note:	Not Reported
Level reading date:	1982-12-04	Feet below surface:	103.1
Feet to sea level:	Not Reported	Note:	Not Reported
Level reading date:	1982-12-03	Feet below surface:	103.2
Feet to sea level:	Not Reported	Note:	Not Reported
Level reading date:	1982-12-02	Feet below surface:	105.8
Feet to sea level:	Not Reported	Note:	Not Reported
Level reading date:	1982-12-01	Feet below surface:	103.0
Feet to sea level:	Not Reported	Note:	Not Reported
Level reading date:	1982-11-30	Feet below surface:	102.2
Feet to sea level:	Not Reported	Note:	Not Reported
Level reading date:	1982-11-29	Feet below surface:	103.8
Feet to sea level:	Not Reported	Note:	Not Reported
Level reading date:	1982-11-28	Feet below surface:	107.9
Feet to sea level:	Not Reported	Note:	Not Reported
Level reading date:	1982-11-27	Feet below surface:	106.2
Feet to sea level:	Not Reported	Note:	Not Reported
Level reading date:	1982-11-26	Feet below surface:	108.7
Feet to sea level:	Not Reported	Note:	Not Reported
Level reading date:	1982-11-25	Feet below surface:	110.4
Feet to sea level:	Not Reported	Note:	Not Reported
Level reading date:	1982-11-24	Feet below surface:	107.8
Feet to sea level:	Not Reported	Note:	Not Reported
Level reading date:	1982-11-23	Feet below surface:	108.2
Feet to sea level:	Not Reported	Note:	Not Reported
Level reading date:	1982-11-22	Feet below surface:	110.4
Feet to sea level:	Not Reported	Note:	Not Reported
Level reading date:	1982-11-21	Feet below surface:	115.5
Feet to sea level:	Not Reported	Note:	Not Reported
Level reading date:	1982-11-20	Feet below surface:	108.5
Feet to sea level:	Not Reported	Note:	Not Reported
Level reading date:	1982-11-19	Feet below surface:	108.4
Feet to sea level:	Not Reported	Note:	Not Reported
Level reading date:	1982-11-18	Feet below surface:	108.8
Feet to sea level:	Not Reported	Note:	Not Reported
Level reading date:	1982-11-17	Feet below surface:	109.8
Feet to sea level:	Not Reported	Note:	Not Reported
Level reading date:	1982-11-16	Feet below surface:	113.4
Feet to sea level:	Not Reported	Note:	Not Reported

DRAFT

Level reading date:	1982-11-15	Feet below surface:	115.0
Feet to sea level:	Not Reported	Note:	Not Reported
Level reading date:	1982-11-14	Feet below surface:	116.2
Feet to sea level:	Not Reported	Note:	Not Reported
Level reading date:	1982-11-13	Feet below surface:	113.4
Feet to sea level:	Not Reported	Note:	Not Reported
Level reading date:	1982-11-12	Feet below surface:	116.7
Feet to sea level:	Not Reported	Note:	Not Reported
Level reading date:	1982-11-11	Feet below surface:	121.5
Feet to sea level:	Not Reported	Note:	Not Reported
Level reading date:	1982-11-10	Feet below surface:	115.7
Feet to sea level:	Not Reported	Note:	Not Reported
Level reading date:	1982-11-09	Feet below surface:	117.0
Feet to sea level:	Not Reported	Note:	Not Reported
Level reading date:	1982-11-08	Feet below surface:	119.1
Feet to sea level:	Not Reported	Note:	Not Reported
Level reading date:	1982-11-07	Feet below surface:	124.0
Feet to sea level:	Not Reported	Note:	Not Reported
Level reading date:	1982-11-06	Feet below surface:	117.8
Feet to sea level:	Not Reported	Note:	Not Reported
Level reading date:	1982-11-05	Feet below surface:	118.2
Feet to sea level:	Not Reported	Note:	Not Reported
Level reading date:	1982-11-04	Feet below surface:	118.3
Feet to sea level:	Not Reported	Note:	Not Reported
Level reading date:	1982-11-03	Feet below surface:	118.2
Feet to sea level:	Not Reported	Note:	Not Reported
Level reading date:	1982-11-02	Feet below surface:	118.6
Feet to sea level:	Not Reported	Note:	Not Reported
Level reading date:	1982-11-01	Feet below surface:	114.2
Feet to sea level:	Not Reported	Note:	Not Reported
Level reading date:	1982-10-31	Feet below surface:	122.8
Feet to sea level:	Not Reported	Note:	Not Reported
Level reading date:	1982-10-30	Feet below surface:	122.2
Feet to sea level:	Not Reported	Note:	Not Reported
Level reading date:	1982-10-29	Feet below surface:	123.4
Feet to sea level:	Not Reported	Note:	Not Reported
Level reading date:	1982-10-28	Feet below surface:	119.1
Feet to sea level:	Not Reported	Note:	Not Reported
Level reading date:	1982-10-27	Feet below surface:	124.0
Feet to sea level:	Not Reported	Note:	Not Reported
Level reading date:	1982-10-26	Feet below surface:	125.4
Feet to sea level:	Not Reported	Note:	Not Reported

DRAFT

Level reading date:	1982-10-25	Feet below surface:	127.6
Feet to sea level:	Not Reported	Note:	Not Reported
Level reading date:	1982-10-24	Feet below surface:	139.2
Feet to sea level:	Not Reported	Note:	Not Reported
Level reading date:	1982-10-23	Feet below surface:	124.4
Feet to sea level:	Not Reported	Note:	Not Reported
Level reading date:	1982-10-22	Feet below surface:	130.8
Feet to sea level:	Not Reported	Note:	Not Reported
Level reading date:	1982-10-21	Feet below surface:	132.8
Feet to sea level:	Not Reported	Note:	Not Reported
Level reading date:	1982-10-20	Feet below surface:	134.3
Feet to sea level:	Not Reported	Note:	Not Reported
Level reading date:	1982-10-19	Feet below surface:	136.1
Feet to sea level:	Not Reported	Note:	Not Reported
Level reading date:	1982-10-18	Feet below surface:	138.2
Feet to sea level:	Not Reported	Note:	Not Reported
Level reading date:	1982-10-17	Feet below surface:	145.2
Feet to sea level:	Not Reported	Note:	Not Reported
Level reading date:	1982-10-16	Feet below surface:	130.7
Feet to sea level:	Not Reported	Note:	Not Reported
Level reading date:	1982-10-15	Feet below surface:	140.2
Feet to sea level:	Not Reported	Note:	Not Reported
Level reading date:	1982-10-14	Feet below surface:	139.6
Feet to sea level:	Not Reported	Note:	Not Reported
Level reading date:	1982-10-13	Feet below surface:	139.7
Feet to sea level:	Not Reported	Note:	Not Reported
Level reading date:	1982-10-12	Feet below surface:	139.4
Feet to sea level:	Not Reported	Note:	Not Reported
Level reading date:	1982-10-11	Feet below surface:	139.4
Feet to sea level:	Not Reported	Note:	Not Reported
Level reading date:	1982-10-10	Feet below surface:	146.6
Feet to sea level:	Not Reported	Note:	Not Reported
Level reading date:	1982-10-09	Feet below surface:	128.0
Feet to sea level:	Not Reported	Note:	Not Reported
Level reading date:	1982-10-08	Feet below surface:	134.3
Feet to sea level:	Not Reported	Note:	Not Reported
Level reading date:	1982-10-07	Feet below surface:	134.1
Feet to sea level:	Not Reported	Note:	Not Reported
Level reading date:	1982-10-06	Feet below surface:	136.0
Feet to sea level:	Not Reported	Note:	Not Reported
Level reading date:	1982-10-05	Feet below surface:	135.6
Feet to sea level:	Not Reported	Note:	Not Reported

DRAFT

Level reading date:	1982-10-04	Feet below surface:	134.8
Feet to sea level:	Not Reported	Note:	Not Reported
Level reading date:	1982-10-03	Feet below surface:	135.6
Feet to sea level:	Not Reported	Note:	Not Reported
Level reading date:	1982-10-02	Feet below surface:	131.2
Feet to sea level:	Not Reported	Note:	Not Reported
Level reading date:	1982-10-01	Feet below surface:	129.0
Feet to sea level:	Not Reported	Note:	Not Reported
Level reading date:	1982-09-30	Feet below surface:	129.0
Feet to sea level:	Not Reported	Note:	Not Reported
Level reading date:	1982-09-29	Feet below surface:	129.1
Feet to sea level:	Not Reported	Note:	Not Reported
Level reading date:	1982-09-28	Feet below surface:	128.9
Feet to sea level:	Not Reported	Note:	Not Reported
Level reading date:	1982-09-27	Feet below surface:	128.4
Feet to sea level:	Not Reported	Note:	Not Reported
Level reading date:	1982-09-26	Feet below surface:	128.5
Feet to sea level:	Not Reported	Note:	Not Reported
Level reading date:	1982-09-25	Feet below surface:	134.9
Feet to sea level:	Not Reported	Note:	Not Reported
Level reading date:	1982-09-24	Feet below surface:	140.0
Feet to sea level:	Not Reported	Note:	Not Reported
Level reading date:	1982-09-23	Feet below surface:	143.6
Feet to sea level:	Not Reported	Note:	Not Reported
Level reading date:	1982-09-22	Feet below surface:	146.8
Feet to sea level:	Not Reported	Note:	Not Reported
Level reading date:	1982-09-21	Feet below surface:	146.8
Feet to sea level:	Not Reported	Note:	Not Reported
Level reading date:	1982-09-20	Feet below surface:	145.0
Feet to sea level:	Not Reported	Note:	Not Reported
Level reading date:	1982-09-19	Feet below surface:	147.6
Feet to sea level:	Not Reported	Note:	Not Reported
Level reading date:	1982-09-18	Feet below surface:	145.2
Feet to sea level:	Not Reported	Note:	Not Reported
Level reading date:	1982-09-17	Feet below surface:	148.1
Feet to sea level:	Not Reported	Note:	Not Reported
Level reading date:	1982-09-16	Feet below surface:	149.4
Feet to sea level:	Not Reported	Note:	Not Reported
Level reading date:	1982-09-15	Feet below surface:	155.2
Feet to sea level:	Not Reported	Note:	Not Reported
Level reading date:	1982-09-14	Feet below surface:	160.0
Feet to sea level:	Not Reported	Note:	Not Reported

DRAFT

Level reading date:	1982-09-13	Feet below surface:	159.6
Feet to sea level:	Not Reported	Note:	Not Reported
Level reading date:	1982-09-12	Feet below surface:	163.2
Feet to sea level:	Not Reported	Note:	Not Reported
Level reading date:	1982-09-11	Feet below surface:	155.2
Feet to sea level:	Not Reported	Note:	Not Reported
Level reading date:	1982-09-10	Feet below surface:	156.2
Feet to sea level:	Not Reported	Note:	Not Reported
Level reading date:	1982-09-09	Feet below surface:	156.8
Feet to sea level:	Not Reported	Note:	Not Reported
Level reading date:	1982-09-08	Feet below surface:	156.3
Feet to sea level:	Not Reported	Note:	Not Reported
Level reading date:	1982-09-07	Feet below surface:	154.9
Feet to sea level:	Not Reported	Note:	Not Reported
Level reading date:	1982-09-06	Feet below surface:	156.2
Feet to sea level:	Not Reported	Note:	Not Reported
Level reading date:	1982-09-05	Feet below surface:	161.5
Feet to sea level:	Not Reported	Note:	Not Reported
Level reading date:	1982-09-04	Feet below surface:	155.4
Feet to sea level:	Not Reported	Note:	Not Reported
Level reading date:	1982-09-03	Feet below surface:	155.2
Feet to sea level:	Not Reported	Note:	Not Reported
Level reading date:	1982-09-02	Feet below surface:	156.8
Feet to sea level:	Not Reported	Note:	Not Reported
Level reading date:	1982-09-01	Feet below surface:	156.0
Feet to sea level:	Not Reported	Note:	Not Reported
Level reading date:	1982-08-31	Feet below surface:	154.1
Feet to sea level:	Not Reported	Note:	Not Reported
Level reading date:	1982-08-30	Feet below surface:	151.2
Feet to sea level:	Not Reported	Note:	Not Reported
Level reading date:	1982-08-29	Feet below surface:	153.6
Feet to sea level:	Not Reported	Note:	Not Reported
Level reading date:	1982-08-28	Feet below surface:	155.5
Feet to sea level:	Not Reported	Note:	Not Reported
Level reading date:	1982-08-27	Feet below surface:	150.9
Feet to sea level:	Not Reported	Note:	Not Reported
Level reading date:	1982-08-25	Feet below surface:	154.5
Feet to sea level:	Not Reported	Note:	Not Reported
Level reading date:	1982-08-24	Feet below surface:	154.7
Feet to sea level:	Not Reported	Note:	Not Reported
Level reading date:	1982-08-23	Feet below surface:	157.6
Feet to sea level:	Not Reported	Note:	Not Reported

DRAFT

Level reading date:	1982-08-22	Feet below surface:	157.2
Feet to sea level:	Not Reported	Note:	Not Reported
Level reading date:	1982-08-21	Feet below surface:	150.0
Feet to sea level:	Not Reported	Note:	Not Reported
Level reading date:	1982-08-20	Feet below surface:	158.4
Feet to sea level:	Not Reported	Note:	Not Reported
Level reading date:	1982-08-19	Feet below surface:	158.2
Feet to sea level:	Not Reported	Note:	Not Reported
Level reading date:	1982-08-17	Feet below surface:	158.2
Feet to sea level:	Not Reported	Note:	Not Reported
Level reading date:	1982-08-16	Feet below surface:	154.7
Feet to sea level:	Not Reported	Note:	Not Reported
Level reading date:	1982-08-15	Feet below surface:	158.2
Feet to sea level:	Not Reported	Note:	Not Reported
Level reading date:	1982-08-14	Feet below surface:	156.9
Feet to sea level:	Not Reported	Note:	Not Reported
Level reading date:	1982-08-13	Feet below surface:	161.1
Feet to sea level:	Not Reported	Note:	Not Reported
Level reading date:	1982-08-12	Feet below surface:	160.4
Feet to sea level:	Not Reported	Note:	Not Reported
Level reading date:	1982-08-11	Feet below surface:	158.8
Feet to sea level:	Not Reported	Note:	Not Reported
Level reading date:	1982-08-10	Feet below surface:	159.2
Feet to sea level:	Not Reported	Note:	Not Reported
Level reading date:	1982-08-09	Feet below surface:	160.0
Feet to sea level:	Not Reported	Note:	Not Reported
Level reading date:	1982-08-08	Feet below surface:	170.0
Feet to sea level:	Not Reported	Note:	Not Reported
Level reading date:	1982-08-07	Feet below surface:	171.2
Feet to sea level:	Not Reported	Note:	Not Reported
Level reading date:	1982-08-06	Feet below surface:	156.6
Feet to sea level:	Not Reported	Note:	Not Reported
Level reading date:	1982-08-05	Feet below surface:	155.4
Feet to sea level:	Not Reported	Note:	Not Reported
Level reading date:	1982-08-04	Feet below surface:	155.8
Feet to sea level:	Not Reported	Note:	Not Reported
Level reading date:	1982-08-03	Feet below surface:	155.2
Feet to sea level:	Not Reported	Note:	Not Reported
Level reading date:	1982-08-02	Feet below surface:	154.1
Feet to sea level:	Not Reported	Note:	Not Reported
Level reading date:	1982-08-01	Feet below surface:	155.2
Feet to sea level:	Not Reported	Note:	Not Reported

DRAFT

Level reading date:	1982-07-31	Feet below surface:	152.3
Feet to sea level:	Not Reported	Note:	Not Reported
Level reading date:	1982-07-30	Feet below surface:	152.0
Feet to sea level:	Not Reported	Note:	Not Reported
Level reading date:	1982-07-29	Feet below surface:	152.6
Feet to sea level:	Not Reported	Note:	Not Reported
Level reading date:	1982-07-28	Feet below surface:	150.3
Feet to sea level:	Not Reported	Note:	Not Reported
Level reading date:	1982-07-27	Feet below surface:	149.2
Feet to sea level:	Not Reported	Note:	Not Reported
Level reading date:	1982-07-26	Feet below surface:	147.0
Feet to sea level:	Not Reported	Note:	Not Reported
Level reading date:	1982-07-25	Feet below surface:	149.0
Feet to sea level:	Not Reported	Note:	Not Reported
Level reading date:	1982-07-24	Feet below surface:	148.6
Feet to sea level:	Not Reported	Note:	Not Reported
Level reading date:	1982-07-23	Feet below surface:	148.2
Feet to sea level:	Not Reported	Note:	Not Reported
Level reading date:	1982-07-22	Feet below surface:	147.2
Feet to sea level:	Not Reported	Note:	Not Reported
Level reading date:	1982-07-21	Feet below surface:	145.0
Feet to sea level:	Not Reported	Note:	Not Reported
Level reading date:	1982-07-20	Feet below surface:	144.8
Feet to sea level:	Not Reported	Note:	Not Reported
Level reading date:	1982-07-19	Feet below surface:	141.0
Feet to sea level:	Not Reported	Note:	Not Reported
Level reading date:	1982-07-18	Feet below surface:	142.5
Feet to sea level:	Not Reported	Note:	Not Reported
Level reading date:	1982-07-17	Feet below surface:	142.3
Feet to sea level:	Not Reported	Note:	Not Reported
Level reading date:	1982-07-16	Feet below surface:	143.6
Feet to sea level:	Not Reported	Note:	Not Reported
Level reading date:	1982-07-15	Feet below surface:	143.3
Feet to sea level:	Not Reported	Note:	Not Reported
Level reading date:	1982-07-14	Feet below surface:	142.8
Feet to sea level:	Not Reported	Note:	Not Reported
Level reading date:	1982-07-13	Feet below surface:	141.0
Feet to sea level:	Not Reported	Note:	Not Reported
Level reading date:	1982-07-12	Feet below surface:	138.8
Feet to sea level:	Not Reported	Note:	Not Reported
Level reading date:	1982-07-11	Feet below surface:	141.2
Feet to sea level:	Not Reported	Note:	Not Reported

DRAFT

Level reading date:	1982-07-10	Feet below surface:	139.5
Feet to sea level:	Not Reported	Note:	Not Reported
Level reading date:	1982-07-09	Feet below surface:	138.6
Feet to sea level:	Not Reported	Note:	Not Reported
Level reading date:	1982-07-08	Feet below surface:	136.6
Feet to sea level:	Not Reported	Note:	Not Reported
Level reading date:	1982-07-07	Feet below surface:	135.6
Feet to sea level:	Not Reported	Note:	Not Reported
Level reading date:	1982-07-06	Feet below surface:	130.2
Feet to sea level:	Not Reported	Note:	Not Reported
Level reading date:	1982-07-05	Feet below surface:	129.8
Feet to sea level:	Not Reported	Note:	Not Reported
Level reading date:	1982-07-04	Feet below surface:	131.0
Feet to sea level:	Not Reported	Note:	Not Reported
Level reading date:	1982-07-03	Feet below surface:	131.0
Feet to sea level:	Not Reported	Note:	Not Reported
Level reading date:	1982-07-02	Feet below surface:	127.6
Feet to sea level:	Not Reported	Note:	Not Reported
Level reading date:	1982-07-01	Feet below surface:	127.9
Feet to sea level:	Not Reported	Note:	Not Reported
Level reading date:	1982-06-30	Feet below surface:	126.0
Feet to sea level:	Not Reported	Note:	Not Reported
Level reading date:	1982-06-29	Feet below surface:	135.8
Feet to sea level:	Not Reported	Note:	Not Reported
Level reading date:	1982-06-28	Feet below surface:	138.6
Feet to sea level:	Not Reported	Note:	Not Reported
Level reading date:	1982-06-27	Feet below surface:	142.4
Feet to sea level:	Not Reported	Note:	Not Reported
Level reading date:	1982-06-26	Feet below surface:	136.7
Feet to sea level:	Not Reported	Note:	Not Reported
Level reading date:	1982-06-25	Feet below surface:	136.3
Feet to sea level:	Not Reported	Note:	Not Reported
Level reading date:	1982-06-24	Feet below surface:	135.8
Feet to sea level:	Not Reported	Note:	Not Reported
Level reading date:	1982-06-23	Feet below surface:	135.4
Feet to sea level:	Not Reported	Note:	Not Reported
Level reading date:	1982-06-22	Feet below surface:	135.3
Feet to sea level:	Not Reported	Note:	Not Reported
Level reading date:	1982-06-21	Feet below surface:	134.4
Feet to sea level:	Not Reported	Note:	Not Reported
Level reading date:	1982-06-20	Feet below surface:	138.0
Feet to sea level:	Not Reported	Note:	Not Reported

DRAFT

Level reading date:	1982-06-18	Feet below surface:	136.4
Feet to sea level:	Not Reported	Note:	Not Reported
Level reading date:	1982-06-17	Feet below surface:	136.2
Feet to sea level:	Not Reported	Note:	Not Reported
Level reading date:	1982-06-16	Feet below surface:	135.7
Feet to sea level:	Not Reported	Note:	Not Reported
Level reading date:	1982-06-15	Feet below surface:	134.4
Feet to sea level:	Not Reported	Note:	Not Reported
Level reading date:	1982-06-14	Feet below surface:	132.0
Feet to sea level:	Not Reported	Note:	Not Reported
Level reading date:	1982-06-12	Feet below surface:	131.7
Feet to sea level:	Not Reported	Note:	Not Reported
Level reading date:	1982-06-11	Feet below surface:	133.0
Feet to sea level:	Not Reported	Note:	Not Reported
Level reading date:	1982-06-10	Feet below surface:	133.6
Feet to sea level:	Not Reported	Note:	Not Reported
Level reading date:	1982-06-09	Feet below surface:	130.6
Feet to sea level:	Not Reported	Note:	Not Reported
Level reading date:	1982-06-08	Feet below surface:	130.6
Feet to sea level:	Not Reported	Note:	Not Reported
Level reading date:	1982-06-07	Feet below surface:	133.6
Feet to sea level:	Not Reported	Note:	Not Reported
Level reading date:	1982-06-06	Feet below surface:	133.4
Feet to sea level:	Not Reported	Note:	Not Reported
Level reading date:	1982-06-05	Feet below surface:	130.5
Feet to sea level:	Not Reported	Note:	Not Reported
Level reading date:	1982-06-04	Feet below surface:	126.5
Feet to sea level:	Not Reported	Note:	Not Reported
Level reading date:	1982-04-21	Feet below surface:	100.8
Feet to sea level:	Not Reported	Note:	Not Reported
Level reading date:	1982-04-20	Feet below surface:	95.5
Feet to sea level:	Not Reported	Note:	Not Reported
Level reading date:	1982-04-19	Feet below surface:	97.4
Feet to sea level:	Not Reported	Note:	Not Reported
Level reading date:	1982-04-18	Feet below surface:	98.6
Feet to sea level:	Not Reported	Note:	Not Reported
Level reading date:	1982-04-17	Feet below surface:	95.8
Feet to sea level:	Not Reported	Note:	Not Reported
Level reading date:	1982-04-16	Feet below surface:	93.7
Feet to sea level:	Not Reported	Note:	Not Reported
Level reading date:	1982-04-15	Feet below surface:	94.3
Feet to sea level:	Not Reported	Note:	Not Reported

DRAFT

Level reading date:	1982-04-14	Feet below surface:	94.8
Feet to sea level:	Not Reported	Note:	Not Reported
Level reading date:	1982-04-13	Feet below surface:	94.6
Feet to sea level:	Not Reported	Note:	Not Reported
Level reading date:	1982-04-12	Feet below surface:	94.8
Feet to sea level:	Not Reported	Note:	Not Reported
Level reading date:	1982-04-11	Feet below surface:	96.3
Feet to sea level:	Not Reported	Note:	Not Reported
Level reading date:	1982-04-10	Feet below surface:	93.2
Feet to sea level:	Not Reported	Note:	Not Reported
Level reading date:	1982-04-09	Feet below surface:	93.6
Feet to sea level:	Not Reported	Note:	Not Reported
Level reading date:	1982-04-08	Feet below surface:	94.9
Feet to sea level:	Not Reported	Note:	Not Reported
Level reading date:	1982-04-07	Feet below surface:	96.2
Feet to sea level:	Not Reported	Note:	Not Reported
Level reading date:	1982-04-06	Feet below surface:	99.7
Feet to sea level:	Not Reported	Note:	Not Reported
Level reading date:	1982-04-05	Feet below surface:	97.8
Feet to sea level:	Not Reported	Note:	Not Reported
Level reading date:	1982-04-04	Feet below surface:	102.2
Feet to sea level:	Not Reported	Note:	Not Reported
Level reading date:	1982-04-03	Feet below surface:	98.4
Feet to sea level:	Not Reported	Note:	Not Reported
Level reading date:	1982-04-02	Feet below surface:	97.4
Feet to sea level:	Not Reported	Note:	Not Reported
Level reading date:	1982-04-01	Feet below surface:	97.2
Feet to sea level:	Not Reported	Note:	Not Reported
Level reading date:	1982-03-31	Feet below surface:	97.9
Feet to sea level:	Not Reported	Note:	Not Reported
Level reading date:	1982-03-30	Feet below surface:	98.4
Feet to sea level:	Not Reported	Note:	Not Reported
Level reading date:	1982-03-29	Feet below surface:	99.4
Feet to sea level:	Not Reported	Note:	Not Reported
Level reading date:	1982-03-28	Feet below surface:	100.7
Feet to sea level:	Not Reported	Note:	Not Reported
Level reading date:	1982-03-27	Feet below surface:	97.7
Feet to sea level:	Not Reported	Note:	Not Reported
Level reading date:	1982-03-26	Feet below surface:	96.3
Feet to sea level:	Not Reported	Note:	Not Reported
Level reading date:	1982-03-25	Feet below surface:	95.8
Feet to sea level:	Not Reported	Note:	Not Reported

DRAFT

Level reading date:	1982-03-24	Feet below surface:	96.4
Feet to sea level:	Not Reported	Note:	Not Reported
Level reading date:	1982-03-23	Feet below surface:	96.8
Feet to sea level:	Not Reported	Note:	Not Reported
Level reading date:	1982-03-22	Feet below surface:	97.6
Feet to sea level:	Not Reported	Note:	Not Reported
Level reading date:	1982-03-21	Feet below surface:	100.0
Feet to sea level:	Not Reported	Note:	Not Reported
Level reading date:	1982-03-20	Feet below surface:	97.1
Feet to sea level:	Not Reported	Note:	Not Reported
Level reading date:	1982-03-19	Feet below surface:	97.6
Feet to sea level:	Not Reported	Note:	Not Reported
Level reading date:	1982-03-18	Feet below surface:	98.0
Feet to sea level:	Not Reported	Note:	Not Reported
Level reading date:	1982-03-17	Feet below surface:	97.7
Feet to sea level:	Not Reported	Note:	Not Reported
Level reading date:	1982-03-16	Feet below surface:	98.2
Feet to sea level:	Not Reported	Note:	Not Reported
Level reading date:	1982-03-15	Feet below surface:	99.4
Feet to sea level:	Not Reported	Note:	Not Reported
Level reading date:	1982-03-14	Feet below surface:	102.5
Feet to sea level:	Not Reported	Note:	Not Reported
Level reading date:	1982-03-13	Feet below surface:	99.2
Feet to sea level:	Not Reported	Note:	Not Reported
Level reading date:	1982-03-12	Feet below surface:	99.8
Feet to sea level:	Not Reported	Note:	Not Reported
Level reading date:	1982-03-11	Feet below surface:	100.4
Feet to sea level:	Not Reported	Note:	Not Reported
Level reading date:	1982-03-10	Feet below surface:	103.8
Feet to sea level:	Not Reported	Note:	Not Reported
Level reading date:	1982-03-09	Feet below surface:	104.5
Feet to sea level:	Not Reported	Note:	Not Reported
Level reading date:	1982-03-08	Feet below surface:	105.6
Feet to sea level:	Not Reported	Note:	Not Reported
Level reading date:	1982-03-07	Feet below surface:	110.0
Feet to sea level:	Not Reported	Note:	Not Reported
Level reading date:	1982-03-06	Feet below surface:	103.8
Feet to sea level:	Not Reported	Note:	Not Reported
Level reading date:	1982-03-05	Feet below surface:	104.2
Feet to sea level:	Not Reported	Note:	Not Reported
Level reading date:	1982-03-04	Feet below surface:	104.5
Feet to sea level:	Not Reported	Note:	Not Reported

DRAFT

Level reading date:	1982-03-03	Feet below surface:	104.8
Feet to sea level:	Not Reported	Note:	Not Reported
Level reading date:	1982-03-02	Feet below surface:	103.2
Feet to sea level:	Not Reported	Note:	Not Reported
Level reading date:	1982-03-01	Feet below surface:	106.7
Feet to sea level:	Not Reported	Note:	Not Reported
Level reading date:	1982-02-28	Feet below surface:	111.5
Feet to sea level:	Not Reported	Note:	Not Reported
Level reading date:	1982-02-27	Feet below surface:	105.1
Feet to sea level:	Not Reported	Note:	Not Reported
Level reading date:	1982-02-26	Feet below surface:	105.7
Feet to sea level:	Not Reported	Note:	Not Reported
Level reading date:	1982-02-25	Feet below surface:	106.2
Feet to sea level:	Not Reported	Note:	Not Reported
Level reading date:	1982-02-24	Feet below surface:	106.8
Feet to sea level:	Not Reported	Note:	Not Reported
Level reading date:	1982-02-23	Feet below surface:	107.5
Feet to sea level:	Not Reported	Note:	Not Reported
Level reading date:	1982-02-22	Feet below surface:	109.2
Feet to sea level:	Not Reported	Note:	Not Reported
Level reading date:	1982-02-21	Feet below surface:	114.0
Feet to sea level:	Not Reported	Note:	Not Reported
Level reading date:	1982-02-20	Feet below surface:	107.2
Feet to sea level:	Not Reported	Note:	Not Reported
Level reading date:	1982-02-19	Feet below surface:	107.3
Feet to sea level:	Not Reported	Note:	Not Reported
Level reading date:	1982-02-18	Feet below surface:	108.4
Feet to sea level:	Not Reported	Note:	Not Reported
Level reading date:	1982-02-17	Feet below surface:	108.7
Feet to sea level:	Not Reported	Note:	Not Reported
Level reading date:	1982-02-16	Feet below surface:	104.0
Feet to sea level:	Not Reported	Note:	Not Reported
Level reading date:	1982-02-15	Feet below surface:	113.2
Feet to sea level:	Not Reported	Note:	Not Reported
Level reading date:	1982-02-14	Feet below surface:	115.2
Feet to sea level:	Not Reported	Note:	Not Reported
Level reading date:	1982-02-13	Feet below surface:	107.8
Feet to sea level:	Not Reported	Note:	Not Reported
Level reading date:	1982-02-12	Feet below surface:	108.4
Feet to sea level:	Not Reported	Note:	Not Reported
Level reading date:	1982-02-11	Feet below surface:	108.6
Feet to sea level:	Not Reported	Note:	Not Reported

DRAFT

Level reading date:	1982-02-10	Feet below surface:	109.6
Feet to sea level:	Not Reported	Note:	Not Reported
Level reading date:	1982-02-09	Feet below surface:	109.6
Feet to sea level:	Not Reported	Note:	Not Reported
Level reading date:	1982-02-08	Feet below surface:	111.0
Feet to sea level:	Not Reported	Note:	Not Reported
Level reading date:	1982-02-07	Feet below surface:	113.9
Feet to sea level:	Not Reported	Note:	Not Reported
Level reading date:	1982-02-06	Feet below surface:	107.8
Feet to sea level:	Not Reported	Note:	Not Reported
Level reading date:	1982-02-05	Feet below surface:	105.1
Feet to sea level:	Not Reported	Note:	Not Reported
Level reading date:	1982-02-04	Feet below surface:	109.1
Feet to sea level:	Not Reported	Note:	Not Reported
Level reading date:	1982-02-03	Feet below surface:	109.2
Feet to sea level:	Not Reported	Note:	Not Reported
Level reading date:	1982-02-02	Feet below surface:	109.9
Feet to sea level:	Not Reported	Note:	Not Reported
Level reading date:	1982-02-01	Feet below surface:	111.0
Feet to sea level:	Not Reported	Note:	Not Reported
Level reading date:	1982-01-31	Feet below surface:	116.5
Feet to sea level:	Not Reported	Note:	Not Reported
Level reading date:	1982-01-30	Feet below surface:	109.7
Feet to sea level:	Not Reported	Note:	Not Reported
Level reading date:	1982-01-29	Feet below surface:	110.5
Feet to sea level:	Not Reported	Note:	Not Reported
Level reading date:	1982-01-28	Feet below surface:	111.3
Feet to sea level:	Not Reported	Note:	Not Reported
Level reading date:	1982-01-27	Feet below surface:	110.8
Feet to sea level:	Not Reported	Note:	Not Reported
Level reading date:	1982-01-26	Feet below surface:	113.0
Feet to sea level:	Not Reported	Note:	Not Reported
Level reading date:	1982-01-25	Feet below surface:	114.6
Feet to sea level:	Not Reported	Note:	Not Reported
Level reading date:	1982-01-24	Feet below surface:	119.5
Feet to sea level:	Not Reported	Note:	Not Reported
Level reading date:	1982-01-23	Feet below surface:	113.4
Feet to sea level:	Not Reported	Note:	Not Reported
Level reading date:	1982-01-22	Feet below surface:	110.0
Feet to sea level:	Not Reported	Note:	Not Reported
Level reading date:	1982-01-21	Feet below surface:	111.4
Feet to sea level:	Not Reported	Note:	Not Reported

DRAFT

Level reading date:	1982-01-20	Feet below surface:	113.8
Feet to sea level:	Not Reported	Note:	Not Reported
Level reading date:	1982-01-19	Feet below surface:	110.3
Feet to sea level:	Not Reported	Note:	Not Reported
Level reading date:	1982-01-18	Feet below surface:	111.2
Feet to sea level:	Not Reported	Note:	Not Reported
Level reading date:	1982-01-17	Feet below surface:	117.8
Feet to sea level:	Not Reported	Note:	Not Reported
Level reading date:	1982-01-16	Feet below surface:	113.7
Feet to sea level:	Not Reported	Note:	Not Reported
Level reading date:	1982-01-15	Feet below surface:	112.0
Feet to sea level:	Not Reported	Note:	Not Reported
Level reading date:	1982-01-14	Feet below surface:	114.6
Feet to sea level:	Not Reported	Note:	Not Reported
Level reading date:	1982-01-13	Feet below surface:	115.0
Feet to sea level:	Not Reported	Note:	Not Reported
Level reading date:	1982-01-12	Feet below surface:	115.5
Feet to sea level:	Not Reported	Note:	Not Reported
Level reading date:	1982-01-11	Feet below surface:	116.4
Feet to sea level:	Not Reported	Note:	Not Reported
Level reading date:	1982-01-10	Feet below surface:	120.1
Feet to sea level:	Not Reported	Note:	Not Reported
Level reading date:	1982-01-09	Feet below surface:	115.8
Feet to sea level:	Not Reported	Note:	Not Reported
Level reading date:	1982-01-08	Feet below surface:	118.2
Feet to sea level:	Not Reported	Note:	Not Reported
Level reading date:	1982-01-07	Feet below surface:	118.8
Feet to sea level:	Not Reported	Note:	Not Reported
Level reading date:	1982-01-06	Feet below surface:	119.0
Feet to sea level:	Not Reported	Note:	Not Reported
Level reading date:	1982-01-05	Feet below surface:	118.9
Feet to sea level:	Not Reported	Note:	Not Reported
Level reading date:	1982-01-04	Feet below surface:	118.9
Feet to sea level:	Not Reported	Note:	Not Reported
Level reading date:	1982-01-03	Feet below surface:	122.6
Feet to sea level:	Not Reported	Note:	Not Reported
Level reading date:	1982-01-02	Feet below surface:	118.3
Feet to sea level:	Not Reported	Note:	Not Reported
Level reading date:	1982-01-01	Feet below surface:	120.5
Feet to sea level:	Not Reported	Note:	Not Reported
Level reading date:	1981-12-31	Feet below surface:	120.0
Feet to sea level:	Not Reported	Note:	Not Reported

DRAFT

Level reading date:	1981-12-30	Feet below surface:	120.4
Feet to sea level:	Not Reported	Note:	Not Reported
Level reading date:	1981-12-29	Feet below surface:	120.4
Feet to sea level:	Not Reported	Note:	Not Reported
Level reading date:	1981-12-28	Feet below surface:	121.2
Feet to sea level:	Not Reported	Note:	Not Reported
Level reading date:	1981-12-27	Feet below surface:	122.6
Feet to sea level:	Not Reported	Note:	Not Reported
Level reading date:	1981-12-26	Feet below surface:	120.8
Feet to sea level:	Not Reported	Note:	Not Reported
Level reading date:	1981-12-25	Feet below surface:	124.0
Feet to sea level:	Not Reported	Note:	Not Reported
Level reading date:	1981-12-24	Feet below surface:	121.8
Feet to sea level:	Not Reported	Note:	Not Reported
Level reading date:	1981-12-23	Feet below surface:	122.0
Feet to sea level:	Not Reported	Note:	Not Reported
Level reading date:	1981-12-22	Feet below surface:	124.5
Feet to sea level:	Not Reported	Note:	Not Reported
Level reading date:	1981-12-21	Feet below surface:	124.9
Feet to sea level:	Not Reported	Note:	Not Reported
Level reading date:	1981-12-20	Feet below surface:	126.2
Feet to sea level:	Not Reported	Note:	Not Reported
Level reading date:	1981-12-19	Feet below surface:	124.3
Feet to sea level:	Not Reported	Note:	Not Reported
Level reading date:	1981-12-18	Feet below surface:	125.1
Feet to sea level:	Not Reported	Note:	Not Reported
Level reading date:	1981-12-17	Feet below surface:	125.8
Feet to sea level:	Not Reported	Note:	Not Reported
Level reading date:	1981-12-16	Feet below surface:	126.0
Feet to sea level:	Not Reported	Note:	Not Reported
Level reading date:	1981-12-15	Feet below surface:	126.4
Feet to sea level:	Not Reported	Note:	Not Reported
Level reading date:	1981-12-14	Feet below surface:	127.0
Feet to sea level:	Not Reported	Note:	Not Reported
Level reading date:	1981-12-13	Feet below surface:	130.2
Feet to sea level:	Not Reported	Note:	Not Reported
Level reading date:	1981-12-12	Feet below surface:	126.0
Feet to sea level:	Not Reported	Note:	Not Reported
Level reading date:	1981-12-11	Feet below surface:	127.1
Feet to sea level:	Not Reported	Note:	Not Reported
Level reading date:	1981-12-10	Feet below surface:	126.1
Feet to sea level:	Not Reported	Note:	Not Reported

DRAFT

Level reading date:	1981-12-09	Feet below surface:	127.8
Feet to sea level:	Not Reported	Note:	Not Reported
Level reading date:	1981-12-08	Feet below surface:	127.3
Feet to sea level:	Not Reported	Note:	Not Reported
Level reading date:	1981-12-07	Feet below surface:	126.2
Feet to sea level:	Not Reported	Note:	Not Reported
Level reading date:	1981-12-06	Feet below surface:	128.0
Feet to sea level:	Not Reported	Note:	Not Reported
Level reading date:	1981-12-05	Feet below surface:	127.3
Feet to sea level:	Not Reported	Note:	Not Reported
Level reading date:	1981-12-04	Feet below surface:	128.2
Feet to sea level:	Not Reported	Note:	Not Reported
Level reading date:	1981-12-03	Feet below surface:	127.2
Feet to sea level:	Not Reported	Note:	Not Reported
Level reading date:	1981-12-02	Feet below surface:	127.4
Feet to sea level:	Not Reported	Note:	Not Reported
Level reading date:	1981-12-01	Feet below surface:	128.8
Feet to sea level:	Not Reported	Note:	Not Reported
Level reading date:	1981-11-30	Feet below surface:	129.4
Feet to sea level:	Not Reported	Note:	Not Reported
Level reading date:	1981-11-29	Feet below surface:	133.2
Feet to sea level:	Not Reported	Note:	Not Reported
Level reading date:	1981-11-28	Feet below surface:	128.6
Feet to sea level:	Not Reported	Note:	Not Reported
Level reading date:	1981-11-27	Feet below surface:	130.2
Feet to sea level:	Not Reported	Note:	Not Reported
Level reading date:	1981-11-26	Feet below surface:	133.7
Feet to sea level:	Not Reported	Note:	Not Reported
Level reading date:	1981-11-25	Feet below surface:	131.0
Feet to sea level:	Not Reported	Note:	Not Reported
Level reading date:	1981-11-24	Feet below surface:	134.2
Feet to sea level:	Not Reported	Note:	Not Reported
Level reading date:	1981-11-23	Feet below surface:	134.8
Feet to sea level:	Not Reported	Note:	Not Reported
Level reading date:	1981-11-22	Feet below surface:	141.9
Feet to sea level:	Not Reported	Note:	Not Reported
Level reading date:	1981-11-21	Feet below surface:	126.2
Feet to sea level:	Not Reported	Note:	Not Reported
Level reading date:	1981-11-20	Feet below surface:	130.6
Feet to sea level:	Not Reported	Note:	Not Reported
Level reading date:	1981-11-19	Feet below surface:	131.1
Feet to sea level:	Not Reported	Note:	Not Reported

DRAFT

Level reading date:	1981-11-18	Feet below surface:	131.6
Feet to sea level:	Not Reported	Note:	Not Reported
Level reading date:	1981-11-17	Feet below surface:	132.5
Feet to sea level:	Not Reported	Note:	Not Reported
Level reading date:	1981-11-16	Feet below surface:	135.6
Feet to sea level:	Not Reported	Note:	Not Reported
Level reading date:	1981-11-15	Feet below surface:	139.2
Feet to sea level:	Not Reported	Note:	Not Reported
Level reading date:	1981-11-14	Feet below surface:	135.2
Feet to sea level:	Not Reported	Note:	Not Reported
Level reading date:	1981-11-13	Feet below surface:	136.0
Feet to sea level:	Not Reported	Note:	Not Reported
Level reading date:	1981-11-12	Feet below surface:	139.8
Feet to sea level:	Not Reported	Note:	Not Reported
Level reading date:	1981-11-11	Feet below surface:	142.0
Feet to sea level:	Not Reported	Note:	Not Reported
Level reading date:	1981-11-10	Feet below surface:	140.6
Feet to sea level:	Not Reported	Note:	Not Reported
Level reading date:	1981-11-09	Feet below surface:	143.3
Feet to sea level:	Not Reported	Note:	Not Reported
Level reading date:	1981-11-08	Feet below surface:	147.0
Feet to sea level:	Not Reported	Note:	Not Reported
Level reading date:	1981-11-07	Feet below surface:	141.6
Feet to sea level:	Not Reported	Note:	Not Reported
Level reading date:	1981-11-06	Feet below surface:	141.8
Feet to sea level:	Not Reported	Note:	Not Reported
Level reading date:	1981-11-05	Feet below surface:	143.3
Feet to sea level:	Not Reported	Note:	Not Reported
Level reading date:	1981-11-04	Feet below surface:	143.8
Feet to sea level:	Not Reported	Note:	Not Reported
Level reading date:	1981-11-03	Feet below surface:	144.6
Feet to sea level:	Not Reported	Note:	Not Reported
Level reading date:	1981-11-02	Feet below surface:	146.0
Feet to sea level:	Not Reported	Note:	Not Reported
Level reading date:	1981-11-01	Feet below surface:	149.0
Feet to sea level:	Not Reported	Note:	Not Reported
Level reading date:	1981-10-31	Feet below surface:	144.4
Feet to sea level:	Not Reported	Note:	Not Reported
Level reading date:	1981-10-30	Feet below surface:	144.4
Feet to sea level:	Not Reported	Note:	Not Reported
Level reading date:	1981-10-29	Feet below surface:	144.7
Feet to sea level:	Not Reported	Note:	Not Reported

DRAFT

Level reading date:	1981-10-28	Feet below surface:	147.8
Feet to sea level:	Not Reported	Note:	Not Reported
Level reading date:	1981-10-27	Feet below surface:	151.6
Feet to sea level:	Not Reported	Note:	Not Reported
Level reading date:	1981-10-26	Feet below surface:	155.6
Feet to sea level:	Not Reported	Note:	Not Reported
Level reading date:	1981-10-25	Feet below surface:	160.0
Feet to sea level:	Not Reported	Note:	Not Reported
Level reading date:	1981-10-24	Feet below surface:	155.8
Feet to sea level:	Not Reported	Note:	Not Reported
Level reading date:	1981-10-23	Feet below surface:	156.5
Feet to sea level:	Not Reported	Note:	Not Reported
Level reading date:	1981-10-22	Feet below surface:	156.1
Feet to sea level:	Not Reported	Note:	Not Reported
Level reading date:	1981-10-21	Feet below surface:	156.6
Feet to sea level:	Not Reported	Note:	Not Reported
Level reading date:	1981-10-20	Feet below surface:	156.8
Feet to sea level:	Not Reported	Note:	Not Reported
Level reading date:	1981-10-19	Feet below surface:	157.4
Feet to sea level:	Not Reported	Note:	Not Reported
Level reading date:	1981-10-18	Feet below surface:	161.0
Feet to sea level:	Not Reported	Note:	Not Reported
Level reading date:	1981-10-17	Feet below surface:	155.3
Feet to sea level:	Not Reported	Note:	Not Reported
Level reading date:	1981-10-16	Feet below surface:	155.2
Feet to sea level:	Not Reported	Note:	Not Reported
Level reading date:	1981-10-15	Feet below surface:	154.0
Feet to sea level:	Not Reported	Note:	Not Reported
Level reading date:	1981-10-14	Feet below surface:	153.7
Feet to sea level:	Not Reported	Note:	Not Reported
Level reading date:	1981-10-13	Feet below surface:	155.7
Feet to sea level:	Not Reported	Note:	Not Reported
Level reading date:	1981-10-12	Feet below surface:	157.0
Feet to sea level:	Not Reported	Note:	Not Reported
Level reading date:	1981-10-11	Feet below surface:	155.5
Feet to sea level:	Not Reported	Note:	Not Reported
Level reading date:	1981-10-10	Feet below surface:	156.4
Feet to sea level:	Not Reported	Note:	Not Reported
Level reading date:	1981-10-09	Feet below surface:	157.4
Feet to sea level:	Not Reported	Note:	Not Reported
Level reading date:	1981-10-08	Feet below surface:	158.0
Feet to sea level:	Not Reported	Note:	Not Reported

DRAFT

Level reading date:	1981-10-07	Feet below surface:	157.2
Feet to sea level:	Not Reported	Note:	Not Reported
Level reading date:	1981-08-26	Feet below surface:	161.4
Feet to sea level:	Not Reported	Note:	Not Reported
Level reading date:	1981-08-18	Feet below surface:	158.7
Feet to sea level:	Not Reported	Note:	Not Reported
Level reading date:	1981-06-19	Feet below surface:	134.0
Feet to sea level:	Not Reported	Note:	Not Reported
Level reading date:	1981-06-13	Feet below surface:	333.5
Feet to sea level:	Not Reported	Note:	Not Reported

X203
SSE
1/2 - 1 Mile
Higher

CA WELLS **CAEDF0000001416**

Well ID:	T0608595380-MW-2	Well Type:	MONITORING
Source:	EDF	Other Name:	MW-2
GAMA PFAS Testing:	Not Reported		
Groundwater Quality Data:	https://gamagroundwater.waterboards.ca.gov/gama/gamamap/public/GamaDataDisplay.asp?dataset=EDF&samp_date=&global_id=T0608595380&assigned_name=MW-2&store_num=		
GeoTracker Data:	https://geotracker.waterboards.ca.gov/profile_report.asp?cmd=MWEDFResults&global_id=T0608595380&assigned_name=MW-2		

Y204
WSW
1/2 - 1 Mile
Lower

CA WELLS **CAEDF0000136839**

Well ID:	T0608501756-MW-2	Well Type:	MONITORING
Source:	EDF	Other Name:	MW-2
GAMA PFAS Testing:	Not Reported		
Groundwater Quality Data:	https://gamagroundwater.waterboards.ca.gov/gama/gamamap/public/GamaDataDisplay.asp?dataset=EDF&samp_date=&global_id=T0608501756&assigned_name=MW-2&store_num=		
GeoTracker Data:	https://geotracker.waterboards.ca.gov/profile_report.asp?cmd=MWEDFResults&global_id=T0608501756&assigned_name=MW-2		

U205
NNW
1/2 - 1 Mile
Lower

CA WELLS **CAEDF0000042526**

Well ID:	T0608501104-MW8	Well Type:	MONITORING
Source:	EDF	Other Name:	MW8
GAMA PFAS Testing:	Not Reported		
Groundwater Quality Data:	https://gamagroundwater.waterboards.ca.gov/gama/gamamap/public/GamaDataDisplay.asp?dataset=EDF&samp_date=&global_id=T0608501104&assigned_name=MW8&store_num=		
GeoTracker Data:	https://geotracker.waterboards.ca.gov/profile_report.asp?cmd=MWEDFResults&global_id=T0608501104&assigned_name=MW8		

DRAFT

GEOCHECK® - PHYSICAL SETTING SOURCE MAP FINDINGS

Map ID
Direction
Distance
Elevation | Database | EDR ID Number

X206
SSE
1/2 - 1 Mile
Higher

CA WELLS **CAEDF0000049392**

Well ID:	T0608595380-MW-1	Well Type:	MONITORING
Source:	EDF	Other Name:	MW-1
GAMA PFAS Testing:	Not Reported		
Groundwater Quality Data:	https://gamagroundwater.waterboards.ca.gov/gama/gamamap/public/GamaDataDisplay.asp?dataset=EDF&samp_date=&global_id=T0608595380&assigned_name=MW-1&store_num=		
GeoTracker Data:	https://geotracker.waterboards.ca.gov/profile_report.asp?cmd=MWEDFResults&global_id=T0608595380&assigned_name=MW-1		

Z207
SE
1/2 - 1 Mile
Higher

CA WELLS **CADWR0000020949**

Well ID:	07S01E16L001M	Well Type:	UNK
Source:	Department of Water Resources		
Other Name:	07S01E16L001M	GAMA PFAS Testing:	Not Reported
Groundwater Quality Data:	https://gamagroundwater.waterboards.ca.gov/gama/gamamap/public/GamaDataDisplay.asp?dataset=DWR&samp_date=&global_id=&assigned_name=07S01E16L001M&store_num=		
GeoTracker Data:	Not Reported		

W208
East
1/2 - 1 Mile
Lower

CA WELLS **CALLNL000001469**

Well ID:	101026	Well Type:	MUNICIPAL
Source:	Lawrence Livermore National Laboratory		
Other Name:	07S/01E-16C02 M	GAMA PFAS Testing:	Not Reported
Groundwater Quality Data:	Not Reported		
GeoTracker Data:	Not Reported		

Chemical:	Argon	Results:	.000483158
Units:	cm3STP/g	Date:	10/04/2001
Chemical:	Krypton	Results:	.00000010436
Units:	cm3STP/g	Date:	10/04/2001
Chemical:	Neon	Results:	.000000465514
Units:	cm3STP/g	Date:	10/04/2001
Chemical:	Helium-3/Helium-4	Results:	.00000120967
Units:	atom ratio	Date:	10/04/2001
Chemical:	Xenon	Results:	.00000000935183
Units:	cm3STP/g	Date:	10/04/2001

DRAFT

Chemical:	Helium-4	Results:	.000000286582
Units:	cm3STP/g	Date:	10/04/2001
Chemical:	Tritium (Hydrogen 3)	Results:	8.13
Units:	pCi/L	Date:	04/17/2002

S209
WSW
1/2 - 1 Mile
Lower

CA WELLS **CAEDF0000112777**

Well ID:	T0608501756-MW-3	Well Type:	MONITORING
Source:	EDF	Other Name:	MW-3
GAMA PFAS Testing:	Not Reported		
Groundwater Quality Data:	https://gamagroundwater.waterboards.ca.gov/gama/gamamap/public/GamaDataDisplay.asp?dataset=EDF&samp_date=&global_id=T0608501756&assigned_name=MW-3&store_num=		
GeoTracker Data:	https://geotracker.waterboards.ca.gov/profile_report.asp?cmd=MWEDFResults&global_id=T0608501756&assigned_name=MW-3		

V210
WNW
1/2 - 1 Mile
Lower

CA WELLS **CAEDF0000061780**

Well ID:	T0608502045-MW-3	Well Type:	MONITORING
Source:	EDF	Other Name:	MW-3
GAMA PFAS Testing:	Not Reported		
Groundwater Quality Data:	https://gamagroundwater.waterboards.ca.gov/gama/gamamap/public/GamaDataDisplay.asp?dataset=EDF&samp_date=&global_id=T0608502045&assigned_name=MW-3&store_num=		
GeoTracker Data:	https://geotracker.waterboards.ca.gov/profile_report.asp?cmd=MWEDFResults&global_id=T0608502045&assigned_name=MW-3		

AA211
ESE
1/2 - 1 Mile
Lower

FED USGS **USGS40000182224**

Organization ID:	USGS-CA		
Organization Name:	USGS California Water Science Center		
Monitor Location:	007S001E16C011M	Type:	Well
Description:	Not Reported	HUC:	18050003
Drainage Area:	Not Reported	Drainage Area Units:	Not Reported
Contrib Drainage Area:	Not Reported	Contrib Drainage Area Unts:	Not Reported
Aquifer:	California Coastal Basin aquifers		
Formation Type:	Not Reported	Aquifer Type:	Not Reported
Construction Date:	19681101	Well Depth:	Not Reported
Well Depth Units:	Not Reported	Well Hole Depth:	1004
Well Hole Depth Units:	ft		
Ground water levels,Number of Measurements:	464	Level reading date:	1983-01-10
Feet below surface:	77.7	Feet to sea level:	Not Reported
Note:	Not Reported		
Level reading date:	1983-01-09	Feet below surface:	81.6

DRAFT

Feet to sea level:	Not Reported	Note:	Not Reported
Level reading date:	1983-01-08	Feet below surface:	80.6
Feet to sea level:	Not Reported	Note:	Not Reported
Level reading date:	1983-01-07	Feet below surface:	80.6
Feet to sea level:	Not Reported	Note:	Not Reported
Level reading date:	1983-01-06	Feet below surface:	80.7
Feet to sea level:	Not Reported	Note:	Not Reported
Level reading date:	1983-01-05	Feet below surface:	80.6
Feet to sea level:	Not Reported	Note:	Not Reported
Level reading date:	1983-01-04	Feet below surface:	80.0
Feet to sea level:	Not Reported	Note:	Not Reported
Level reading date:	1983-01-03	Feet below surface:	80.6
Feet to sea level:	Not Reported	Note:	Not Reported
Level reading date:	1983-01-02	Feet below surface:	82.0
Feet to sea level:	Not Reported	Note:	Not Reported
Level reading date:	1983-01-01	Feet below surface:	83.2
Feet to sea level:	Not Reported	Note:	Not Reported
Level reading date:	1982-12-31	Feet below surface:	81.1
Feet to sea level:	Not Reported	Note:	Not Reported
Level reading date:	1982-12-30	Feet below surface:	82.0
Feet to sea level:	Not Reported	Note:	Not Reported
Level reading date:	1982-12-29	Feet below surface:	22.0
Feet to sea level:	Not Reported	Note:	Not Reported
Level reading date:	1982-12-28	Feet below surface:	82.8
Feet to sea level:	Not Reported	Note:	Not Reported
Level reading date:	1982-12-27	Feet below surface:	83.9
Feet to sea level:	Not Reported	Note:	Not Reported
Level reading date:	1982-12-26	Feet below surface:	87.1
Feet to sea level:	Not Reported	Note:	Not Reported
Level reading date:	1982-12-25	Feet below surface:	86.3
Feet to sea level:	Not Reported	Note:	Not Reported
Level reading date:	1982-12-24	Feet below surface:	83.6
Feet to sea level:	Not Reported	Note:	Not Reported
Level reading date:	1982-12-23	Feet below surface:	83.2
Feet to sea level:	Not Reported	Note:	Not Reported
Level reading date:	1982-12-22	Feet below surface:	82.8
Feet to sea level:	Not Reported	Note:	Not Reported
Level reading date:	1982-12-21	Feet below surface:	82.6
Feet to sea level:	Not Reported	Note:	Not Reported
Level reading date:	1982-12-20	Feet below surface:	83.1
Feet to sea level:	Not Reported	Note:	Not Reported

DRAFT

Level reading date:	1982-12-19	Feet below surface:	84.2
Feet to sea level:	Not Reported	Note:	Not Reported
Level reading date:	1982-12-18	Feet below surface:	83.6
Feet to sea level:	Not Reported	Note:	Not Reported
Level reading date:	1982-12-17	Feet below surface:	83.8
Feet to sea level:	Not Reported	Note:	Not Reported
Level reading date:	1982-12-16	Feet below surface:	84.0
Feet to sea level:	Not Reported	Note:	Not Reported
Level reading date:	1982-12-15	Feet below surface:	83.7
Feet to sea level:	Not Reported	Note:	Not Reported
Level reading date:	1982-12-14	Feet below surface:	83.7
Feet to sea level:	Not Reported	Note:	Not Reported
Level reading date:	1982-12-13	Feet below surface:	83.7
Feet to sea level:	Not Reported	Note:	Not Reported
Level reading date:	1982-12-12	Feet below surface:	85.4
Feet to sea level:	Not Reported	Note:	Not Reported
Level reading date:	1982-12-11	Feet below surface:	82.6
Feet to sea level:	Not Reported	Note:	Not Reported
Level reading date:	1982-12-10	Feet below surface:	82.2
Feet to sea level:	Not Reported	Note:	Not Reported
Level reading date:	1982-12-09	Feet below surface:	81.6
Feet to sea level:	Not Reported	Note:	Not Reported
Level reading date:	1982-12-08	Feet below surface:	81.6
Feet to sea level:	Not Reported	Note:	Not Reported
Level reading date:	1982-12-07	Feet below surface:	81.8
Feet to sea level:	Not Reported	Note:	Not Reported
Level reading date:	1982-12-06	Feet below surface:	82.4
Feet to sea level:	Not Reported	Note:	Not Reported
Level reading date:	1982-12-05	Feet below surface:	85.0
Feet to sea level:	Not Reported	Note:	Not Reported
Level reading date:	1982-12-04	Feet below surface:	82.1
Feet to sea level:	Not Reported	Note:	Not Reported
Level reading date:	1982-12-03	Feet below surface:	82.0
Feet to sea level:	Not Reported	Note:	Not Reported
Level reading date:	1982-12-02	Feet below surface:	82.2
Feet to sea level:	Not Reported	Note:	Not Reported
Level reading date:	1982-12-01	Feet below surface:	81.8
Feet to sea level:	Not Reported	Note:	Not Reported
Level reading date:	1982-11-30	Feet below surface:	81.6
Feet to sea level:	Not Reported	Note:	Not Reported
Level reading date:	1982-11-29	Feet below surface:	81.4
Feet to sea level:	Not Reported	Note:	Not Reported

DRAFT

Level reading date:	1982-11-28	Feet below surface:	83.4
Feet to sea level:	Not Reported	Note:	Not Reported
Level reading date:	1982-11-27	Feet below surface:	82.7
Feet to sea level:	Not Reported	Note:	Not Reported
Level reading date:	1982-11-26	Feet below surface:	84.2
Feet to sea level:	Not Reported	Note:	Not Reported
Level reading date:	1982-11-25	Feet below surface:	85.1
Feet to sea level:	Not Reported	Note:	Not Reported
Level reading date:	1982-11-24	Feet below surface:	84.1
Feet to sea level:	Not Reported	Note:	Not Reported
Level reading date:	1982-11-23	Feet below surface:	84.4
Feet to sea level:	Not Reported	Note:	Not Reported
Level reading date:	1982-11-22	Feet below surface:	85.2
Feet to sea level:	Not Reported	Note:	Not Reported
Level reading date:	1982-11-21	Feet below surface:	27.1
Feet to sea level:	Not Reported	Note:	Not Reported
Level reading date:	1982-11-20	Feet below surface:	84.5
Feet to sea level:	Not Reported	Note:	Not Reported
Level reading date:	1982-11-19	Feet below surface:	84.4
Feet to sea level:	Not Reported	Note:	Not Reported
Level reading date:	1982-11-18	Feet below surface:	84.4
Feet to sea level:	Not Reported	Note:	Not Reported
Level reading date:	1982-11-17	Feet below surface:	25.2
Feet to sea level:	Not Reported	Note:	Not Reported
Level reading date:	1982-11-16	Feet below surface:	86.4
Feet to sea level:	Not Reported	Note:	Not Reported
Level reading date:	1982-11-15	Feet below surface:	87.4
Feet to sea level:	Not Reported	Note:	Not Reported
Level reading date:	1982-11-14	Feet below surface:	88.2
Feet to sea level:	Not Reported	Note:	Not Reported
Level reading date:	1982-11-13	Feet below surface:	87.6
Feet to sea level:	Not Reported	Note:	Not Reported
Level reading date:	1982-11-12	Feet below surface:	87.8
Feet to sea level:	Not Reported	Note:	Not Reported
Level reading date:	1982-11-11	Feet below surface:	91.2
Feet to sea level:	Not Reported	Note:	Not Reported
Level reading date:	1982-11-10	Feet below surface:	88.6
Feet to sea level:	Not Reported	Note:	Not Reported
Level reading date:	1982-11-09	Feet below surface:	89.6
Feet to sea level:	Not Reported	Note:	Not Reported
Level reading date:	1982-11-08	Feet below surface:	90.6
Feet to sea level:	Not Reported	Note:	Not Reported

DRAFT

Level reading date:	1982-11-07	Feet below surface:	92.6
Feet to sea level:	Not Reported	Note:	Not Reported
Level reading date:	1982-11-06	Feet below surface:	90.0
Feet to sea level:	Not Reported	Note:	Not Reported
Level reading date:	1982-11-05	Feet below surface:	91.0
Feet to sea level:	Not Reported	Note:	Not Reported
Level reading date:	1982-11-04	Feet below surface:	90.6
Feet to sea level:	Not Reported	Note:	Not Reported
Level reading date:	1982-11-03	Feet below surface:	90.6
Feet to sea level:	Not Reported	Note:	Not Reported
Level reading date:	1982-11-02	Feet below surface:	91.0
Feet to sea level:	Not Reported	Note:	Not Reported
Level reading date:	1982-11-01	Feet below surface:	90.6
Feet to sea level:	Not Reported	Note:	Not Reported
Level reading date:	1982-10-31	Feet below surface:	92.1
Feet to sea level:	Not Reported	Note:	Not Reported
Level reading date:	1982-10-30	Feet below surface:	93.1
Feet to sea level:	Not Reported	Note:	Not Reported
Level reading date:	1982-10-29	Feet below surface:	93.7
Feet to sea level:	Not Reported	Note:	Not Reported
Level reading date:	1982-10-28	Feet below surface:	91.6
Feet to sea level:	Not Reported	Note:	Not Reported
Level reading date:	1982-10-27	Feet below surface:	94.2
Feet to sea level:	Not Reported	Note:	Not Reported
Level reading date:	1982-10-26	Feet below surface:	95.6
Feet to sea level:	Not Reported	Note:	Not Reported
Level reading date:	1982-10-25	Feet below surface:	97.4
Feet to sea level:	Not Reported	Note:	Not Reported
Level reading date:	1982-10-24	Feet below surface:	102.1
Feet to sea level:	Not Reported	Note:	Not Reported
Level reading date:	1982-10-23	Feet below surface:	97.8
Feet to sea level:	Not Reported	Note:	Not Reported
Level reading date:	1982-10-22	Feet below surface:	99.2
Feet to sea level:	Not Reported	Note:	Not Reported
Level reading date:	1982-10-21	Feet below surface:	100.7
Feet to sea level:	Not Reported	Note:	Not Reported
Level reading date:	1982-10-20	Feet below surface:	100.4
Feet to sea level:	Not Reported	Note:	Not Reported
Level reading date:	1982-10-19	Feet below surface:	102.0
Feet to sea level:	Not Reported	Note:	Not Reported
Level reading date:	1982-10-18	Feet below surface:	102.6
Feet to sea level:	Not Reported	Note:	Not Reported

DRAFT

Level reading date:	1982-10-17	Feet below surface:	103.1
Feet to sea level:	Not Reported	Note:	Not Reported
Level reading date:	1982-10-16	Feet below surface:	101.6
Feet to sea level:	Not Reported	Note:	Not Reported
Level reading date:	1982-10-15	Feet below surface:	102.8
Feet to sea level:	Not Reported	Note:	Not Reported
Level reading date:	1982-10-14	Feet below surface:	103.4
Feet to sea level:	Not Reported	Note:	Not Reported
Level reading date:	1982-10-13	Feet below surface:	103.3
Feet to sea level:	Not Reported	Note:	Not Reported
Level reading date:	1982-10-12	Feet below surface:	103.0
Feet to sea level:	Not Reported	Note:	Not Reported
Level reading date:	1982-10-11	Feet below surface:	103.1
Feet to sea level:	Not Reported	Note:	Not Reported
Level reading date:	1982-10-10	Feet below surface:	104.8
Feet to sea level:	Not Reported	Note:	Not Reported
Level reading date:	1982-10-09	Feet below surface:	100.3
Feet to sea level:	Not Reported	Note:	Not Reported
Level reading date:	1982-10-08	Feet below surface:	100.3
Feet to sea level:	Not Reported	Note:	Not Reported
Level reading date:	1982-10-07	Feet below surface:	101.3
Feet to sea level:	Not Reported	Note:	Not Reported
Level reading date:	1982-10-06	Feet below surface:	101.2
Feet to sea level:	Not Reported	Note:	Not Reported
Level reading date:	1982-10-05	Feet below surface:	100.8
Feet to sea level:	Not Reported	Note:	Not Reported
Level reading date:	1982-10-04	Feet below surface:	99.4
Feet to sea level:	Not Reported	Note:	Not Reported
Level reading date:	1982-10-03	Feet below surface:	94.4
Feet to sea level:	Not Reported	Note:	Not Reported
Level reading date:	1982-10-02	Feet below surface:	96.7
Feet to sea level:	Not Reported	Note:	Not Reported
Level reading date:	1982-10-01	Feet below surface:	96.8
Feet to sea level:	Not Reported	Note:	Not Reported
Level reading date:	1982-09-30	Feet below surface:	92.0
Feet to sea level:	Not Reported	Note:	Not Reported
Level reading date:	1982-09-29	Feet below surface:	97.2
Feet to sea level:	Not Reported	Note:	Not Reported
Level reading date:	1982-09-28	Feet below surface:	97.1
Feet to sea level:	Not Reported	Note:	Not Reported
Level reading date:	1982-09-27	Feet below surface:	95.8
Feet to sea level:	Not Reported	Note:	Not Reported

DRAFT

Level reading date:	1982-09-26	Feet below surface:	98.7
Feet to sea level:	Not Reported	Note:	Not Reported
Level reading date:	1982-09-25	Feet below surface:	103.8
Feet to sea level:	Not Reported	Note:	Not Reported
Level reading date:	1982-09-24	Feet below surface:	106.4
Feet to sea level:	Not Reported	Note:	Not Reported
Level reading date:	1982-09-23	Feet below surface:	109.8
Feet to sea level:	Not Reported	Note:	Not Reported
Level reading date:	1982-09-22	Feet below surface:	109.8
Feet to sea level:	Not Reported	Note:	Not Reported
Level reading date:	1982-09-21	Feet below surface:	109.2
Feet to sea level:	Not Reported	Note:	Not Reported
Level reading date:	1982-09-20	Feet below surface:	108.0
Feet to sea level:	Not Reported	Note:	Not Reported
Level reading date:	1982-09-19	Feet below surface:	108.9
Feet to sea level:	Not Reported	Note:	Not Reported
Level reading date:	1982-09-18	Feet below surface:	109.4
Feet to sea level:	Not Reported	Note:	Not Reported
Level reading date:	1982-09-17	Feet below surface:	110.8
Feet to sea level:	Not Reported	Note:	Not Reported
Level reading date:	1982-09-16	Feet below surface:	113.0
Feet to sea level:	Not Reported	Note:	Not Reported
Level reading date:	1982-09-15	Feet below surface:	114.2
Feet to sea level:	Not Reported	Note:	Not Reported
Level reading date:	1982-09-14	Feet below surface:	114.5
Feet to sea level:	Not Reported	Note:	Not Reported
Level reading date:	1982-09-13	Feet below surface:	114.0
Feet to sea level:	Not Reported	Note:	Not Reported
Level reading date:	1982-09-12	Feet below surface:	115.4
Feet to sea level:	Not Reported	Note:	Not Reported
Level reading date:	1982-09-11	Feet below surface:	113.3
Feet to sea level:	Not Reported	Note:	Not Reported
Level reading date:	1982-09-10	Feet below surface:	114.4
Feet to sea level:	Not Reported	Note:	Not Reported
Level reading date:	1982-09-09	Feet below surface:	114.2
Feet to sea level:	Not Reported	Note:	Not Reported
Level reading date:	1982-09-08	Feet below surface:	113.7
Feet to sea level:	Not Reported	Note:	Not Reported
Level reading date:	1982-09-07	Feet below surface:	112.0
Feet to sea level:	Not Reported	Note:	Not Reported
Level reading date:	1982-09-06	Feet below surface:	112.2
Feet to sea level:	Not Reported	Note:	Not Reported

DRAFT

Level reading date:	1982-09-05	Feet below surface:	114.1
Feet to sea level:	Not Reported	Note:	Not Reported
Level reading date:	1982-09-04	Feet below surface:	113.6
Feet to sea level:	Not Reported	Note:	Not Reported
Level reading date:	1982-09-03	Feet below surface:	113.9
Feet to sea level:	Not Reported	Note:	Not Reported
Level reading date:	1982-09-02	Feet below surface:	113.9
Feet to sea level:	Not Reported	Note:	Not Reported
Level reading date:	1982-09-01	Feet below surface:	113.4
Feet to sea level:	Not Reported	Note:	Not Reported
Level reading date:	1982-08-31	Feet below surface:	112.1
Feet to sea level:	Not Reported	Note:	Not Reported
Level reading date:	1982-08-30	Feet below surface:	110.6
Feet to sea level:	Not Reported	Note:	Not Reported
Level reading date:	1982-08-29	Feet below surface:	111.8
Feet to sea level:	Not Reported	Note:	Not Reported
Level reading date:	1982-08-28	Feet below surface:	113.4
Feet to sea level:	Not Reported	Note:	Not Reported
Level reading date:	1982-08-27	Feet below surface:	110.9
Feet to sea level:	Not Reported	Note:	Not Reported
Level reading date:	1982-08-26	Feet below surface:	114.5
Feet to sea level:	Not Reported	Note:	Not Reported
Level reading date:	1982-08-25	Feet below surface:	114.8
Feet to sea level:	Not Reported	Note:	Not Reported
Level reading date:	1982-08-24	Feet below surface:	116.0
Feet to sea level:	Not Reported	Note:	Not Reported
Level reading date:	1982-08-23	Feet below surface:	115.4
Feet to sea level:	Not Reported	Note:	Not Reported
Level reading date:	1982-08-22	Feet below surface:	117.1
Feet to sea level:	Not Reported	Note:	Not Reported
Level reading date:	1982-08-21	Feet below surface:	116.0
Feet to sea level:	Not Reported	Note:	Not Reported
Level reading date:	1982-08-20	Feet below surface:	116.5
Feet to sea level:	Not Reported	Note:	Not Reported
Level reading date:	1982-08-19	Feet below surface:	116.9
Feet to sea level:	Not Reported	Note:	Not Reported
Level reading date:	1982-08-18	Feet below surface:	116.9
Feet to sea level:	Not Reported	Note:	Not Reported
Level reading date:	1982-08-17	Feet below surface:	114.2
Feet to sea level:	Not Reported	Note:	Not Reported
Level reading date:	1982-08-16	Feet below surface:	114.6
Feet to sea level:	Not Reported	Note:	Not Reported

DRAFT

Level reading date:	1982-08-15	Feet below surface:	115.2
Feet to sea level:	Not Reported	Note:	Not Reported
Level reading date:	1982-08-14	Feet below surface:	115.6
Feet to sea level:	Not Reported	Note:	Not Reported
Level reading date:	1982-08-13	Feet below surface:	117.2
Feet to sea level:	Not Reported	Note:	Not Reported
Level reading date:	1982-08-12	Feet below surface:	117.0
Feet to sea level:	Not Reported	Note:	Not Reported
Level reading date:	1982-08-11	Feet below surface:	116.0
Feet to sea level:	Not Reported	Note:	Not Reported
Level reading date:	1982-08-10	Feet below surface:	117.0
Feet to sea level:	Not Reported	Note:	Not Reported
Level reading date:	1982-08-09	Feet below surface:	118.0
Feet to sea level:	Not Reported	Note:	Not Reported
Level reading date:	1982-08-08	Feet below surface:	121.5
Feet to sea level:	Not Reported	Note:	Not Reported
Level reading date:	1982-08-07	Feet below surface:	123.0
Feet to sea level:	Not Reported	Note:	Not Reported
Level reading date:	1982-08-06	Feet below surface:	116.5
Feet to sea level:	Not Reported	Note:	Not Reported
Level reading date:	1982-08-05	Feet below surface:	115.7
Feet to sea level:	Not Reported	Note:	Not Reported
Level reading date:	1982-08-04	Feet below surface:	115.4
Feet to sea level:	Not Reported	Note:	Not Reported
Level reading date:	1982-08-03	Feet below surface:	115.0
Feet to sea level:	Not Reported	Note:	Not Reported
Level reading date:	1982-08-02	Feet below surface:	113.9
Feet to sea level:	Not Reported	Note:	Not Reported
Level reading date:	1982-08-01	Feet below surface:	115.0
Feet to sea level:	Not Reported	Note:	Not Reported
Level reading date:	1982-07-31	Feet below surface:	114.8
Feet to sea level:	Not Reported	Note:	Not Reported
Level reading date:	1982-07-30	Feet below surface:	114.6
Feet to sea level:	Not Reported	Note:	Not Reported
Level reading date:	1982-07-29	Feet below surface:	114.2
Feet to sea level:	Not Reported	Note:	Not Reported
Level reading date:	1982-07-28	Feet below surface:	113.6
Feet to sea level:	Not Reported	Note:	Not Reported
Level reading date:	1982-07-27	Feet below surface:	112.8
Feet to sea level:	Not Reported	Note:	Not Reported
Level reading date:	1982-07-26	Feet below surface:	111.2
Feet to sea level:	Not Reported	Note:	Not Reported

DRAFT

Level reading date:	1982-07-25	Feet below surface:	113.8
Feet to sea level:	Not Reported	Note:	Not Reported
Level reading date:	1982-07-24	Feet below surface:	113.0
Feet to sea level:	Not Reported	Note:	Not Reported
Level reading date:	1982-07-23	Feet below surface:	112.6
Feet to sea level:	Not Reported	Note:	Not Reported
Level reading date:	1982-07-22	Feet below surface:	111.5
Feet to sea level:	Not Reported	Note:	Not Reported
Level reading date:	1982-07-21	Feet below surface:	110.5
Feet to sea level:	Not Reported	Note:	Not Reported
Level reading date:	1982-07-20	Feet below surface:	109.6
Feet to sea level:	Not Reported	Note:	Not Reported
Level reading date:	1982-07-19	Feet below surface:	107.4
Feet to sea level:	Not Reported	Note:	Not Reported
Level reading date:	1982-07-18	Feet below surface:	108.0
Feet to sea level:	Not Reported	Note:	Not Reported
Level reading date:	1982-07-17	Feet below surface:	107.0
Feet to sea level:	Not Reported	Note:	Not Reported
Level reading date:	1982-07-16	Feet below surface:	108.7
Feet to sea level:	Not Reported	Note:	Not Reported
Level reading date:	1982-07-15	Feet below surface:	108.2
Feet to sea level:	Not Reported	Note:	Not Reported
Level reading date:	1982-07-14	Feet below surface:	108.0
Feet to sea level:	Not Reported	Note:	Not Reported
Level reading date:	1982-07-12	Feet below surface:	105.4
Feet to sea level:	Not Reported	Note:	Not Reported
Level reading date:	1982-07-10	Feet below surface:	105.4
Feet to sea level:	Not Reported	Note:	Not Reported
Level reading date:	1982-07-09	Feet below surface:	104.6
Feet to sea level:	Not Reported	Note:	Not Reported
Level reading date:	1982-07-08	Feet below surface:	103.6
Feet to sea level:	Not Reported	Note:	Not Reported
Level reading date:	1982-07-07	Feet below surface:	103.4
Feet to sea level:	Not Reported	Note:	Not Reported
Level reading date:	1982-07-06	Feet below surface:	100.2
Feet to sea level:	Not Reported	Note:	Not Reported
Level reading date:	1982-07-05	Feet below surface:	100.1
Feet to sea level:	Not Reported	Note:	Not Reported
Level reading date:	1982-07-04	Feet below surface:	100.8
Feet to sea level:	Not Reported	Note:	Not Reported
Level reading date:	1982-07-03	Feet below surface:	100.2
Feet to sea level:	Not Reported	Note:	Not Reported

DRAFT

Level reading date:	1982-07-02	Feet below surface:	98.2
Feet to sea level:	Not Reported	Note:	Not Reported
Level reading date:	1982-07-01	Feet below surface:	99.0
Feet to sea level:	Not Reported	Note:	Not Reported
Level reading date:	1982-06-30	Feet below surface:	98.9
Feet to sea level:	Not Reported	Note:	Not Reported
Level reading date:	1982-06-29	Feet below surface:	103.6
Feet to sea level:	Not Reported	Note:	Not Reported
Level reading date:	1982-06-28	Feet below surface:	104.8
Feet to sea level:	Not Reported	Note:	Not Reported
Level reading date:	1982-06-27	Feet below surface:	105.7
Feet to sea level:	Not Reported	Note:	Not Reported
Level reading date:	1982-06-26	Feet below surface:	104.2
Feet to sea level:	Not Reported	Note:	Not Reported
Level reading date:	1982-06-25	Feet below surface:	104.0
Feet to sea level:	Not Reported	Note:	Not Reported
Level reading date:	1982-06-24	Feet below surface:	103.9
Feet to sea level:	Not Reported	Note:	Not Reported
Level reading date:	1982-06-23	Feet below surface:	103.4
Feet to sea level:	Not Reported	Note:	Not Reported
Level reading date:	1982-06-22	Feet below surface:	103.3
Feet to sea level:	Not Reported	Note:	Not Reported
Level reading date:	1982-06-21	Feet below surface:	103.0
Feet to sea level:	Not Reported	Note:	Not Reported
Level reading date:	1982-06-20	Feet below surface:	104.0
Feet to sea level:	Not Reported	Note:	Not Reported
Level reading date:	1982-06-19	Feet below surface:	103.8
Feet to sea level:	Not Reported	Note:	Not Reported
Level reading date:	1982-06-18	Feet below surface:	104.1
Feet to sea level:	Not Reported	Note:	Not Reported
Level reading date:	1982-06-17	Feet below surface:	104.0
Feet to sea level:	Not Reported	Note:	Not Reported
Level reading date:	1982-06-16	Feet below surface:	103.6
Feet to sea level:	Not Reported	Note:	Not Reported
Level reading date:	1982-06-15	Feet below surface:	102.9
Feet to sea level:	Not Reported	Note:	Not Reported
Level reading date:	1982-06-14	Feet below surface:	101.4
Feet to sea level:	Not Reported	Note:	Not Reported
Level reading date:	1982-06-13	Feet below surface:	101.5
Feet to sea level:	Not Reported	Note:	Not Reported
Level reading date:	1982-06-12	Feet below surface:	100.8
Feet to sea level:	Not Reported	Note:	Not Reported

DRAFT

Level reading date:	1982-06-11	Feet below surface:	101.8
Feet to sea level:	Not Reported	Note:	Not Reported
Level reading date:	1982-06-10	Feet below surface:	102.1
Feet to sea level:	Not Reported	Note:	Not Reported
Level reading date:	1982-06-09	Feet below surface:	101.3
Feet to sea level:	Not Reported	Note:	Not Reported
Level reading date:	1982-06-08	Feet below surface:	101.2
Feet to sea level:	Not Reported	Note:	Not Reported
Level reading date:	1982-06-07	Feet below surface:	102.0
Feet to sea level:	Not Reported	Note:	Not Reported
Level reading date:	1982-06-06	Feet below surface:	102.0
Feet to sea level:	Not Reported	Note:	Not Reported
Level reading date:	1982-06-05	Feet below surface:	100.3
Feet to sea level:	Not Reported	Note:	Not Reported
Level reading date:	1982-06-04	Feet below surface:	98.9
Feet to sea level:	Not Reported	Note:	Not Reported
Level reading date:	1982-06-03	Feet below surface:	98.7
Feet to sea level:	Not Reported	Note:	Not Reported
Level reading date:	1982-06-02	Feet below surface:	99.3
Feet to sea level:	Not Reported	Note:	Not Reported
Level reading date:	1982-06-01	Feet below surface:	99.8
Feet to sea level:	Not Reported	Note:	Not Reported
Level reading date:	1982-05-31	Feet below surface:	101.5
Feet to sea level:	Not Reported	Note:	Not Reported
Level reading date:	1982-05-30	Feet below surface:	100.9
Feet to sea level:	Not Reported	Note:	Not Reported
Level reading date:	1982-05-29	Feet below surface:	99.2
Feet to sea level:	Not Reported	Note:	Not Reported
Level reading date:	1982-05-28	Feet below surface:	99.2
Feet to sea level:	Not Reported	Note:	Not Reported
Level reading date:	1982-05-27	Feet below surface:	99.5
Feet to sea level:	Not Reported	Note:	Not Reported
Level reading date:	1982-05-26	Feet below surface:	100.4
Feet to sea level:	Not Reported	Note:	Not Reported
Level reading date:	1982-05-25	Feet below surface:	10.26
Feet to sea level:	Not Reported	Note:	Not Reported
Level reading date:	1982-05-24	Feet below surface:	99.1
Feet to sea level:	Not Reported	Note:	Not Reported
Level reading date:	1982-05-23	Feet below surface:	97.2
Feet to sea level:	Not Reported	Note:	Not Reported
Level reading date:	1982-05-22	Feet below surface:	96.2
Feet to sea level:	Not Reported	Note:	Not Reported

DRAFT

Level reading date:	1982-05-21	Feet below surface:	98.2
Feet to sea level:	Not Reported	Note:	Not Reported
Level reading date:	1982-05-20	Feet below surface:	100.3
Feet to sea level:	Not Reported	Note:	Not Reported
Level reading date:	1982-05-19	Feet below surface:	94.9
Feet to sea level:	Not Reported	Note:	Not Reported
Level reading date:	1982-05-18	Feet below surface:	96.8
Feet to sea level:	Not Reported	Note:	Not Reported
Level reading date:	1982-05-17	Feet below surface:	96.6
Feet to sea level:	Not Reported	Note:	Not Reported
Level reading date:	1982-05-16	Feet below surface:	96.7
Feet to sea level:	Not Reported	Note:	Not Reported
Level reading date:	1982-05-15	Feet below surface:	94.4
Feet to sea level:	Not Reported	Note:	Not Reported
Level reading date:	1982-05-14	Feet below surface:	94.2
Feet to sea level:	Not Reported	Note:	Not Reported
Level reading date:	1982-05-13	Feet below surface:	94.6
Feet to sea level:	Not Reported	Note:	Not Reported
Level reading date:	1982-05-12	Feet below surface:	93.2
Feet to sea level:	Not Reported	Note:	Not Reported
Level reading date:	1982-05-11	Feet below surface:	91.2
Feet to sea level:	Not Reported	Note:	Not Reported
Level reading date:	1982-05-10	Feet below surface:	91.5
Feet to sea level:	Not Reported	Note:	Not Reported
Level reading date:	1982-05-09	Feet below surface:	94.2
Feet to sea level:	Not Reported	Note:	Not Reported
Level reading date:	1982-05-08	Feet below surface:	91.8
Feet to sea level:	Not Reported	Note:	Not Reported
Level reading date:	1982-05-07	Feet below surface:	91.7
Feet to sea level:	Not Reported	Note:	Not Reported
Level reading date:	1982-05-06	Feet below surface:	91.2
Feet to sea level:	Not Reported	Note:	Not Reported
Level reading date:	1982-05-05	Feet below surface:	91.0
Feet to sea level:	Not Reported	Note:	Not Reported
Level reading date:	1982-05-04	Feet below surface:	90.6
Feet to sea level:	Not Reported	Note:	Not Reported
Level reading date:	1982-05-03	Feet below surface:	90.0
Feet to sea level:	Not Reported	Note:	Not Reported
Level reading date:	1982-05-02	Feet below surface:	89.8
Feet to sea level:	Not Reported	Note:	Not Reported
Level reading date:	1982-05-01	Feet below surface:	88.2
Feet to sea level:	Not Reported	Note:	Not Reported

DRAFT

Level reading date:	1982-04-30	Feet below surface:	87.6
Feet to sea level:	Not Reported	Note:	Not Reported
Level reading date:	1982-04-29	Feet below surface:	86.4
Feet to sea level:	Not Reported	Note:	Not Reported
Level reading date:	1982-04-28	Feet below surface:	86.4
Feet to sea level:	Not Reported	Note:	Not Reported
Level reading date:	1982-04-27	Feet below surface:	85.3
Feet to sea level:	Not Reported	Note:	Not Reported
Level reading date:	1982-04-26	Feet below surface:	84.8
Feet to sea level:	Not Reported	Note:	Not Reported
Level reading date:	1982-04-25	Feet below surface:	84.6
Feet to sea level:	Not Reported	Note:	Not Reported
Level reading date:	1982-04-24	Feet below surface:	82.7
Feet to sea level:	Not Reported	Note:	Not Reported
Level reading date:	1982-04-23	Feet below surface:	81.5
Feet to sea level:	Not Reported	Note:	Not Reported
Level reading date:	1982-04-22	Feet below surface:	80.2
Feet to sea level:	Not Reported	Note:	Not Reported
Level reading date:	1982-04-21	Feet below surface:	79.2
Feet to sea level:	Not Reported	Note:	Not Reported
Level reading date:	1982-04-20	Feet below surface:	77.8
Feet to sea level:	Not Reported	Note:	Not Reported
Level reading date:	1982-04-19	Feet below surface:	78.3
Feet to sea level:	Not Reported	Note:	Not Reported
Level reading date:	1982-04-18	Feet below surface:	78.8
Feet to sea level:	Not Reported	Note:	Not Reported
Level reading date:	1982-04-17	Feet below surface:	77.8
Feet to sea level:	Not Reported	Note:	Not Reported
Level reading date:	1982-04-16	Feet below surface:	77.1
Feet to sea level:	Not Reported	Note:	Not Reported
Level reading date:	1982-04-15	Feet below surface:	77.6
Feet to sea level:	Not Reported	Note:	Not Reported
Level reading date:	1982-04-14	Feet below surface:	78.0
Feet to sea level:	Not Reported	Note:	Not Reported
Level reading date:	1982-04-13	Feet below surface:	77.6
Feet to sea level:	Not Reported	Note:	Not Reported
Level reading date:	1982-04-12	Feet below surface:	77.6
Feet to sea level:	Not Reported	Note:	Not Reported
Level reading date:	1982-04-11	Feet below surface:	76.9
Feet to sea level:	Not Reported	Note:	Not Reported
Level reading date:	1982-04-10	Feet below surface:	76.3
Feet to sea level:	Not Reported	Note:	Not Reported

DRAFT

Level reading date:	1982-04-09	Feet below surface:	77.0
Feet to sea level:	Not Reported	Note:	Not Reported
Level reading date:	1982-04-08	Feet below surface:	78.4
Feet to sea level:	Not Reported	Note:	Not Reported
Level reading date:	1982-04-07	Feet below surface:	79.2
Feet to sea level:	Not Reported	Note:	Not Reported
Level reading date:	1982-04-06	Feet below surface:	81.2
Feet to sea level:	Not Reported	Note:	Not Reported
Level reading date:	1982-04-05	Feet below surface:	80.4
Feet to sea level:	Not Reported	Note:	Not Reported
Level reading date:	1982-04-04	Feet below surface:	82.1
Feet to sea level:	Not Reported	Note:	Not Reported
Level reading date:	1982-04-03	Feet below surface:	80.8
Feet to sea level:	Not Reported	Note:	Not Reported
Level reading date:	1982-04-02	Feet below surface:	79.6
Feet to sea level:	Not Reported	Note:	Not Reported
Level reading date:	1982-04-01	Feet below surface:	80.2
Feet to sea level:	Not Reported	Note:	Not Reported
Level reading date:	1982-03-31	Feet below surface:	80.7
Feet to sea level:	Not Reported	Note:	Not Reported
Level reading date:	1982-03-30	Feet below surface:	80.4
Feet to sea level:	Not Reported	Note:	Not Reported
Level reading date:	1982-03-29	Feet below surface:	80.4
Feet to sea level:	Not Reported	Note:	Not Reported
Level reading date:	1982-03-28	Feet below surface:	80.6
Feet to sea level:	Not Reported	Note:	Not Reported
Level reading date:	1982-03-27	Feet below surface:	79.4
Feet to sea level:	Not Reported	Note:	Not Reported
Level reading date:	1982-03-26	Feet below surface:	77.6
Feet to sea level:	Not Reported	Note:	Not Reported
Level reading date:	1982-03-25	Feet below surface:	78.6
Feet to sea level:	Not Reported	Note:	Not Reported
Level reading date:	1982-03-24	Feet below surface:	78.8
Feet to sea level:	Not Reported	Note:	Not Reported
Level reading date:	1982-03-23	Feet below surface:	79.2
Feet to sea level:	Not Reported	Note:	Not Reported
Level reading date:	1982-03-22	Feet below surface:	79.6
Feet to sea level:	Not Reported	Note:	Not Reported
Level reading date:	1982-03-21	Feet below surface:	80.4
Feet to sea level:	Not Reported	Note:	Not Reported
Level reading date:	1982-03-20	Feet below surface:	79.9
Feet to sea level:	Not Reported	Note:	Not Reported

DRAFT

Level reading date:	1982-03-19	Feet below surface:	80.4
Feet to sea level:	Not Reported	Note:	Not Reported
Level reading date:	1982-03-18	Feet below surface:	80.7
Feet to sea level:	Not Reported	Note:	Not Reported
Level reading date:	1982-03-17	Feet below surface:	80.2
Feet to sea level:	Not Reported	Note:	Not Reported
Level reading date:	1982-03-16	Feet below surface:	80.4
Feet to sea level:	Not Reported	Note:	Not Reported
Level reading date:	1982-03-15	Feet below surface:	81.1
Feet to sea level:	Not Reported	Note:	Not Reported
Level reading date:	1982-03-14	Feet below surface:	82.2
Feet to sea level:	Not Reported	Note:	Not Reported
Level reading date:	1982-03-13	Feet below surface:	81.2
Feet to sea level:	Not Reported	Note:	Not Reported
Level reading date:	1982-03-12	Feet below surface:	81.6
Feet to sea level:	Not Reported	Note:	Not Reported
Level reading date:	1982-03-11	Feet below surface:	81.8
Feet to sea level:	Not Reported	Note:	Not Reported
Level reading date:	1982-03-10	Feet below surface:	83.5
Feet to sea level:	Not Reported	Note:	Not Reported
Level reading date:	1982-03-09	Feet below surface:	84.3
Feet to sea level:	Not Reported	Note:	Not Reported
Level reading date:	1982-03-08	Feet below surface:	84.9
Feet to sea level:	Not Reported	Note:	Not Reported
Level reading date:	1982-03-07	Feet below surface:	86.7
Feet to sea level:	Not Reported	Note:	Not Reported
Level reading date:	1982-03-06	Feet below surface:	84.2
Feet to sea level:	Not Reported	Note:	Not Reported
Level reading date:	1982-03-05	Feet below surface:	84.4
Feet to sea level:	Not Reported	Note:	Not Reported
Level reading date:	1982-03-04	Feet below surface:	85.0
Feet to sea level:	Not Reported	Note:	Not Reported
Level reading date:	1982-03-03	Feet below surface:	85.2
Feet to sea level:	Not Reported	Note:	Not Reported
Level reading date:	1982-03-02	Feet below surface:	84.3
Feet to sea level:	Not Reported	Note:	Not Reported
Level reading date:	1982-03-01	Feet below surface:	86.0
Feet to sea level:	Not Reported	Note:	Not Reported
Level reading date:	1982-02-28	Feet below surface:	87.8
Feet to sea level:	Not Reported	Note:	Not Reported
Level reading date:	1982-02-27	Feet below surface:	85.4
Feet to sea level:	Not Reported	Note:	Not Reported

DRAFT

Level reading date:	1982-02-26	Feet below surface:	85.8
Feet to sea level:	Not Reported	Note:	Not Reported
Level reading date:	1982-02-25	Feet below surface:	86.2
Feet to sea level:	Not Reported	Note:	Not Reported
Level reading date:	1982-02-24	Feet below surface:	86.8
Feet to sea level:	Not Reported	Note:	Not Reported
Level reading date:	1982-02-23	Feet below surface:	87.2
Feet to sea level:	Not Reported	Note:	Not Reported
Level reading date:	1982-02-22	Feet below surface:	87.4
Feet to sea level:	Not Reported	Note:	Not Reported
Level reading date:	1982-02-21	Feet below surface:	88.6
Feet to sea level:	Not Reported	Note:	Not Reported
Level reading date:	1982-02-20	Feet below surface:	86.5
Feet to sea level:	Not Reported	Note:	Not Reported
Level reading date:	1982-02-19	Feet below surface:	87.1
Feet to sea level:	Not Reported	Note:	Not Reported
Level reading date:	1982-02-18	Feet below surface:	88.0
Feet to sea level:	Not Reported	Note:	Not Reported
Level reading date:	1982-02-17	Feet below surface:	87.6
Feet to sea level:	Not Reported	Note:	Not Reported
Level reading date:	1982-02-16	Feet below surface:	88.0
Feet to sea level:	Not Reported	Note:	Not Reported
Level reading date:	1982-02-15	Feet below surface:	88.8
Feet to sea level:	Not Reported	Note:	Not Reported
Level reading date:	1982-02-14	Feet below surface:	89.1
Feet to sea level:	Not Reported	Note:	Not Reported
Level reading date:	1982-02-13	Feet below surface:	87.3
Feet to sea level:	Not Reported	Note:	Not Reported
Level reading date:	1982-02-12	Feet below surface:	88.0
Feet to sea level:	Not Reported	Note:	Not Reported
Level reading date:	1982-02-11	Feet below surface:	88.2
Feet to sea level:	Not Reported	Note:	Not Reported
Level reading date:	1982-02-10	Feet below surface:	88.8
Feet to sea level:	Not Reported	Note:	Not Reported
Level reading date:	1982-02-09	Feet below surface:	89.0
Feet to sea level:	Not Reported	Note:	Not Reported
Level reading date:	1982-02-08	Feet below surface:	89.4
Feet to sea level:	Not Reported	Note:	Not Reported
Level reading date:	1982-02-07	Feet below surface:	91.4
Feet to sea level:	Not Reported	Note:	Not Reported
Level reading date:	1982-02-06	Feet below surface:	88.4
Feet to sea level:	Not Reported	Note:	Not Reported

DRAFT

Level reading date:	1982-02-05	Feet below surface:	87.0
Feet to sea level:	Not Reported	Note:	Not Reported
Level reading date:	1982-02-04	Feet below surface:	88.6
Feet to sea level:	Not Reported	Note:	Not Reported
Level reading date:	1982-02-03	Feet below surface:	88.2
Feet to sea level:	Not Reported	Note:	Not Reported
Level reading date:	1982-02-02	Feet below surface:	89.1
Feet to sea level:	Not Reported	Note:	Not Reported
Level reading date:	1982-02-01	Feet below surface:	89.9
Feet to sea level:	Not Reported	Note:	Not Reported
Level reading date:	1982-01-31	Feet below surface:	91.9
Feet to sea level:	Not Reported	Note:	Not Reported
Level reading date:	1982-01-30	Feet below surface:	89.9
Feet to sea level:	Not Reported	Note:	Not Reported
Level reading date:	1982-01-29	Feet below surface:	90.2
Feet to sea level:	Not Reported	Note:	Not Reported
Level reading date:	1982-01-28	Feet below surface:	90.8
Feet to sea level:	Not Reported	Note:	Not Reported
Level reading date:	1982-01-27	Feet below surface:	91.0
Feet to sea level:	Not Reported	Note:	Not Reported
Level reading date:	1982-01-26	Feet below surface:	90.8
Feet to sea level:	Not Reported	Note:	Not Reported
Level reading date:	1982-01-25	Feet below surface:	91.8
Feet to sea level:	Not Reported	Note:	Not Reported
Level reading date:	1982-01-24	Feet below surface:	93.7
Feet to sea level:	Not Reported	Note:	Not Reported
Level reading date:	1982-01-23	Feet below surface:	91.4
Feet to sea level:	Not Reported	Note:	Not Reported
Level reading date:	1982-01-22	Feet below surface:	90.5
Feet to sea level:	Not Reported	Note:	Not Reported
Level reading date:	1982-01-20	Feet below surface:	89.8
Feet to sea level:	Not Reported	Note:	Not Reported
Level reading date:	1982-01-19	Feet below surface:	90.0
Feet to sea level:	Not Reported	Note:	Not Reported
Level reading date:	1982-01-18	Feet below surface:	92.3
Feet to sea level:	Not Reported	Note:	Not Reported
Level reading date:	1982-01-17	Feet below surface:	93.3
Feet to sea level:	Not Reported	Note:	Not Reported
Level reading date:	1982-01-16	Feet below surface:	92.6
Feet to sea level:	Not Reported	Note:	Not Reported
Level reading date:	1982-01-15	Feet below surface:	92.8
Feet to sea level:	Not Reported	Note:	Not Reported

DRAFT

Level reading date:	1982-01-14	Feet below surface:	92.8
Feet to sea level:	Not Reported	Note:	Not Reported
Level reading date:	1982-01-13	Feet below surface:	93.0
Feet to sea level:	Not Reported	Note:	Not Reported
Level reading date:	1982-01-12	Feet below surface:	96.8
Feet to sea level:	Not Reported	Note:	Not Reported
Level reading date:	1982-01-11	Feet below surface:	94.2
Feet to sea level:	Not Reported	Note:	Not Reported
Level reading date:	1982-01-10	Feet below surface:	94.9
Feet to sea level:	Not Reported	Note:	Not Reported
Level reading date:	1982-01-09	Feet below surface:	94.2
Feet to sea level:	Not Reported	Note:	Not Reported
Level reading date:	1982-01-08	Feet below surface:	94.8
Feet to sea level:	Not Reported	Note:	Not Reported
Level reading date:	1982-01-07	Feet below surface:	95.0
Feet to sea level:	Not Reported	Note:	Not Reported
Level reading date:	1982-01-06	Feet below surface:	94.8
Feet to sea level:	Not Reported	Note:	Not Reported
Level reading date:	1982-01-05	Feet below surface:	94.6
Feet to sea level:	Not Reported	Note:	Not Reported
Level reading date:	1982-01-04	Feet below surface:	94.4
Feet to sea level:	Not Reported	Note:	Not Reported
Level reading date:	1982-01-03	Feet below surface:	95.9
Feet to sea level:	Not Reported	Note:	Not Reported
Level reading date:	1982-01-02	Feet below surface:	94.3
Feet to sea level:	Not Reported	Note:	Not Reported
Level reading date:	1982-01-01	Feet below surface:	96.8
Feet to sea level:	Not Reported	Note:	Not Reported
Level reading date:	1981-12-31	Feet below surface:	95.8
Feet to sea level:	Not Reported	Note:	Not Reported
Level reading date:	1981-12-30	Feet below surface:	96.2
Feet to sea level:	Not Reported	Note:	Not Reported
Level reading date:	1981-12-29	Feet below surface:	96.7
Feet to sea level:	Not Reported	Note:	Not Reported
Level reading date:	1981-12-28	Feet below surface:	98.4
Feet to sea level:	Not Reported	Note:	Not Reported
Level reading date:	1981-12-27	Feet below surface:	97.7
Feet to sea level:	Not Reported	Note:	Not Reported
Level reading date:	1981-12-26	Feet below surface:	96.4
Feet to sea level:	Not Reported	Note:	Not Reported
Level reading date:	1981-12-25	Feet below surface:	98.8
Feet to sea level:	Not Reported	Note:	Not Reported

DRAFT

Level reading date:	1981-12-24	Feet below surface:	97.3
Feet to sea level:	Not Reported	Note:	Not Reported
Level reading date:	1981-12-23	Feet below surface:	98.3
Feet to sea level:	Not Reported	Note:	Not Reported
Level reading date:	1981-12-22	Feet below surface:	98.8
Feet to sea level:	Not Reported	Note:	Not Reported
Level reading date:	1981-12-21	Feet below surface:	98.4
Feet to sea level:	Not Reported	Note:	Not Reported
Level reading date:	1981-12-20	Feet below surface:	99.8
Feet to sea level:	Not Reported	Note:	Not Reported
Level reading date:	1981-12-19	Feet below surface:	98.8
Feet to sea level:	Not Reported	Note:	Not Reported
Level reading date:	1981-12-18	Feet below surface:	99.5
Feet to sea level:	Not Reported	Note:	Not Reported
Level reading date:	1981-12-17	Feet below surface:	99.8
Feet to sea level:	Not Reported	Note:	Not Reported
Level reading date:	1981-12-16	Feet below surface:	99.8
Feet to sea level:	Not Reported	Note:	Not Reported
Level reading date:	1981-12-15	Feet below surface:	99.8
Feet to sea level:	Not Reported	Note:	Not Reported
Level reading date:	1981-12-14	Feet below surface:	100.4
Feet to sea level:	Not Reported	Note:	Not Reported
Level reading date:	1981-12-13	Feet below surface:	100.7
Feet to sea level:	Not Reported	Note:	Not Reported
Level reading date:	1981-12-12	Feet below surface:	100.0
Feet to sea level:	Not Reported	Note:	Not Reported
Level reading date:	1981-12-11	Feet below surface:	100.0
Feet to sea level:	Not Reported	Note:	Not Reported
Level reading date:	1981-12-10	Feet below surface:	100.3
Feet to sea level:	Not Reported	Note:	Not Reported
Level reading date:	1981-12-09	Feet below surface:	100.4
Feet to sea level:	Not Reported	Note:	Not Reported
Level reading date:	1981-12-08	Feet below surface:	100.4
Feet to sea level:	Not Reported	Note:	Not Reported
Level reading date:	1981-12-07	Feet below surface:	99.4
Feet to sea level:	Not Reported	Note:	Not Reported
Level reading date:	1981-12-06	Feet below surface:	101.8
Feet to sea level:	Not Reported	Note:	Not Reported
Level reading date:	1981-12-05	Feet below surface:	101.0
Feet to sea level:	Not Reported	Note:	Not Reported
Level reading date:	1981-12-04	Feet below surface:	101.0
Feet to sea level:	Not Reported	Note:	Not Reported

DRAFT

Level reading date:	1981-12-03	Feet below surface:	101.0
Feet to sea level:	Not Reported	Note:	Not Reported
Level reading date:	1981-12-02	Feet below surface:	102.0
Feet to sea level:	Not Reported	Note:	Not Reported
Level reading date:	1981-12-01	Feet below surface:	102.3
Feet to sea level:	Not Reported	Note:	Not Reported
Level reading date:	1981-11-30	Feet below surface:	102.9
Feet to sea level:	Not Reported	Note:	Not Reported
Level reading date:	1981-11-29	Feet below surface:	103.8
Feet to sea level:	Not Reported	Note:	Not Reported
Level reading date:	1981-11-28	Feet below surface:	102.9
Feet to sea level:	Not Reported	Note:	Not Reported
Level reading date:	1981-11-27	Feet below surface:	103.0
Feet to sea level:	Not Reported	Note:	Not Reported
Level reading date:	1981-11-26	Feet below surface:	104.8
Feet to sea level:	Not Reported	Note:	Not Reported
Level reading date:	1981-11-25	Feet below surface:	104.6
Feet to sea level:	Not Reported	Note:	Not Reported
Level reading date:	1981-11-24	Feet below surface:	105.0
Feet to sea level:	Not Reported	Note:	Not Reported
Level reading date:	1981-11-23	Feet below surface:	105.3
Feet to sea level:	Not Reported	Note:	Not Reported
Level reading date:	1981-11-22	Feet below surface:	106.6
Feet to sea level:	Not Reported	Note:	Not Reported
Level reading date:	1981-11-21	Feet below surface:	103.4
Feet to sea level:	Not Reported	Note:	Not Reported
Level reading date:	1981-11-20	Feet below surface:	104.0
Feet to sea level:	Not Reported	Note:	Not Reported
Level reading date:	1981-11-19	Feet below surface:	104.0
Feet to sea level:	Not Reported	Note:	Not Reported
Level reading date:	1981-11-18	Feet below surface:	104.0
Feet to sea level:	Not Reported	Note:	Not Reported
Level reading date:	1981-11-17	Feet below surface:	105.3
Feet to sea level:	Not Reported	Note:	Not Reported
Level reading date:	1981-11-13	Feet below surface:	104.6
Feet to sea level:	Not Reported	Note:	Not Reported
Level reading date:	1981-11-12	Feet below surface:	108.0
Feet to sea level:	Not Reported	Note:	Not Reported
Level reading date:	1981-11-11	Feet below surface:	109.2
Feet to sea level:	Not Reported	Note:	Not Reported
Level reading date:	1981-11-10	Feet below surface:	108.4
Feet to sea level:	Not Reported	Note:	Not Reported

DRAFT

Level reading date:	1981-11-09	Feet below surface:	109.2
Feet to sea level:	Not Reported	Note:	Not Reported
Level reading date:	1981-11-08	Feet below surface:	110.0
Feet to sea level:	Not Reported	Note:	Not Reported
Level reading date:	1981-11-07	Feet below surface:	108.6
Feet to sea level:	Not Reported	Note:	Not Reported
Level reading date:	1981-11-06	Feet below surface:	108.7
Feet to sea level:	Not Reported	Note:	Not Reported
Level reading date:	1981-11-05	Feet below surface:	109.4
Feet to sea level:	Not Reported	Note:	Not Reported
Level reading date:	1981-11-04	Feet below surface:	109.8
Feet to sea level:	Not Reported	Note:	Not Reported
Level reading date:	1981-11-03	Feet below surface:	110.3
Feet to sea level:	Not Reported	Note:	Not Reported
Level reading date:	1981-11-02	Feet below surface:	111.0
Feet to sea level:	Not Reported	Note:	Not Reported
Level reading date:	1981-11-01	Feet below surface:	112.1
Feet to sea level:	Not Reported	Note:	Not Reported
Level reading date:	1981-10-31	Feet below surface:	110.9
Feet to sea level:	Not Reported	Note:	Not Reported
Level reading date:	1981-10-30	Feet below surface:	111.2
Feet to sea level:	Not Reported	Note:	Not Reported
Level reading date:	1981-10-29	Feet below surface:	111.4
Feet to sea level:	Not Reported	Note:	Not Reported
Level reading date:	1981-10-28	Feet below surface:	113.4
Feet to sea level:	Not Reported	Note:	Not Reported
Level reading date:	1981-10-27	Feet below surface:	115.4
Feet to sea level:	Not Reported	Note:	Not Reported
Level reading date:	1981-10-26	Feet below surface:	117.6
Feet to sea level:	Not Reported	Note:	Not Reported
Level reading date:	1981-10-25	Feet below surface:	118.6
Feet to sea level:	Not Reported	Note:	Not Reported
Level reading date:	1981-10-24	Feet below surface:	118.2
Feet to sea level:	Not Reported	Note:	Not Reported
Level reading date:	1981-10-23	Feet below surface:	118.8
Feet to sea level:	Not Reported	Note:	Not Reported
Level reading date:	1981-10-22	Feet below surface:	118.2
Feet to sea level:	Not Reported	Note:	Not Reported
Level reading date:	1981-10-21	Feet below surface:	118.6
Feet to sea level:	Not Reported	Note:	Not Reported
Level reading date:	1981-10-20	Feet below surface:	118.6
Feet to sea level:	Not Reported	Note:	Not Reported

DRAFT

Level reading date:	1981-10-19	Feet below surface:	118.4
Feet to sea level:	Not Reported	Note:	Not Reported
Level reading date:	1981-10-18	Feet below surface:	118.8
Feet to sea level:	Not Reported	Note:	Not Reported
Level reading date:	1981-10-17	Feet below surface:	117.4
Feet to sea level:	Not Reported	Note:	Not Reported
Level reading date:	1981-10-16	Feet below surface:	117.1
Feet to sea level:	Not Reported	Note:	Not Reported
Level reading date:	1981-10-15	Feet below surface:	116.5
Feet to sea level:	Not Reported	Note:	Not Reported
Level reading date:	1981-10-14	Feet below surface:	116.6
Feet to sea level:	Not Reported	Note:	Not Reported
Level reading date:	1981-10-13	Feet below surface:	117.8
Feet to sea level:	Not Reported	Note:	Not Reported
Level reading date:	1981-10-12	Feet below surface:	117.8
Feet to sea level:	Not Reported	Note:	Not Reported
Level reading date:	1981-10-11	Feet below surface:	118.0
Feet to sea level:	Not Reported	Note:	Not Reported
Level reading date:	1981-10-10	Feet below surface:	119.2
Feet to sea level:	Not Reported	Note:	Not Reported
Level reading date:	1981-10-09	Feet below surface:	119.9
Feet to sea level:	Not Reported	Note:	Not Reported
Level reading date:	1981-10-08	Feet below surface:	120.3
Feet to sea level:	Not Reported	Note:	Not Reported
Level reading date:	1981-10-07	Feet below surface:	122.8
Feet to sea level:	Not Reported	Note:	Not Reported
Level reading date:	1981-10-06	Feet below surface:	124.6
Feet to sea level:	Not Reported	Note:	Not Reported
Level reading date:	1981-10-05	Feet below surface:	125.4
Feet to sea level:	Not Reported	Note:	Not Reported
Level reading date:	1981-10-04	Feet below surface:	126.0
Feet to sea level:	Not Reported	Note:	Not Reported
Level reading date:	1981-10-03	Feet below surface:	126.2
Feet to sea level:	Not Reported	Note:	Not Reported
Level reading date:	1981-10-02	Feet below surface:	127.1
Feet to sea level:	Not Reported	Note:	Not Reported
Level reading date:	1981-10-01	Feet below surface:	123.3
Feet to sea level:	Not Reported	Note:	Not Reported
Level reading date:	1981-07-13	Feet below surface:	7.0
Feet to sea level:	Not Reported	Note:	Not Reported
Level reading date:	1981-07-11	Feet below surface:	106.0
Feet to sea level:	Not Reported	Note:	Not Reported

DRAFT

Level reading date:	1981-01-21	Feet below surface:	91.9
Feet to sea level:	Not Reported	Note:	Not Reported

Z212
SE
1/2 - 1 Mile
Higher

CA WELLS **CAEDF0000096764**

Well ID:	T0608554150-MW-9	Well Type:	MONITORING
Source:	EDF	Other Name:	MW-9
GAMA PFAS Testing:	Not Reported		
Groundwater Quality Data:	https://gamagroundwater.waterboards.ca.gov/gama/gamamap/public/GamaDataDisplay.asp?dataset=EDF&samp_date=&global_id=T0608554150&assigned_name=MW-9&store_num=		
GeoTracker Data:	https://geotracker.waterboards.ca.gov/profile_report.asp?cmd=MWEDFResults&global_id=T0608554150&assigned_name=MW-9		

Y213
WSW
1/2 - 1 Mile
Lower

CA WELLS **CAEDF0000108006**

Well ID:	T0608501756-RW-1	Well Type:	MONITORING
Source:	EDF	Other Name:	RW-1
GAMA PFAS Testing:	Not Reported		
Groundwater Quality Data:	https://gamagroundwater.waterboards.ca.gov/gama/gamamap/public/GamaDataDisplay.asp?dataset=EDF&samp_date=&global_id=T0608501756&assigned_name=RW-1&store_num=		
GeoTracker Data:	https://geotracker.waterboards.ca.gov/profile_report.asp?cmd=MWEDFResults&global_id=T0608501756&assigned_name=RW-1		

Y214
WSW
1/2 - 1 Mile
Lower

CA WELLS **CAEDF0000104864**

Well ID:	T0608501756-RW-6	Well Type:	MONITORING
Source:	EDF	Other Name:	RW-6
GAMA PFAS Testing:	Not Reported		
Groundwater Quality Data:	https://gamagroundwater.waterboards.ca.gov/gama/gamamap/public/GamaDataDisplay.asp?dataset=EDF&samp_date=&global_id=T0608501756&assigned_name=RW-6&store_num=		
GeoTracker Data:	https://geotracker.waterboards.ca.gov/profile_report.asp?cmd=MWEDFResults&global_id=T0608501756&assigned_name=RW-6		

W215
East
1/2 - 1 Mile
Lower

FED USGS **USGS40000182235**

Organization ID:	USGS-CA		
Organization Name:	USGS California Water Science Center		
Monitor Location:	007S001E16C002M	Type:	Well
Description:	Not Reported	HUC:	Not Reported
Drainage Area:	Not Reported	Drainage Area Units:	Not Reported
Contrib Drainage Area:	Not Reported	Contrib Drainage Area Unts:	Not Reported
Aquifer:	California Coastal Basin aquifers		
Formation Type:	Not Reported	Aquifer Type:	Not Reported

DRAFT

Construction Date:	Not Reported	Well Depth:	800
Well Depth Units:	ft	Well Hole Depth:	Not Reported
Well Hole Depth Units:	Not Reported		

Y216
WSW **CA WELLS** **CAEDF0000074679**
1/2 - 1 Mile
Lower

Well ID:	T0608501756-MW-4	Well Type:	MONITORING
Source:	EDF	Other Name:	MW-4
GAMA PFAS Testing:	Not Reported		
Groundwater Quality Data:	https://gamagroundwater.waterboards.ca.gov/gama/gamamap/public/GamaDataDisplay.asp?dataset=EDF&samp_date=&global_id=T0608501756&assigned_name=MW-4&store_num=		
GeoTracker Data:	https://geotracker.waterboards.ca.gov/profile_report.asp?cmd=MWEDFResults&global_id=T0608501756&assigned_name=MW-4		

Y217
WSW **CA WELLS** **CAEDF0000093848**
1/2 - 1 Mile
Lower

Well ID:	T0608501756-MW-10	Well Type:	MONITORING
Source:	EDF	Other Name:	MW-10
GAMA PFAS Testing:	Not Reported		
Groundwater Quality Data:	https://gamagroundwater.waterboards.ca.gov/gama/gamamap/public/GamaDataDisplay.asp?dataset=EDF&samp_date=&global_id=T0608501756&assigned_name=MW-10&store_num=		
GeoTracker Data:	https://geotracker.waterboards.ca.gov/profile_report.asp?cmd=MWEDFResults&global_id=T0608501756&assigned_name=MW-10		

Y218
WSW **CA WELLS** **CAEDF0000140847**
1/2 - 1 Mile
Lower

Well ID:	T0608501756-MW-5	Well Type:	MONITORING
Source:	EDF	Other Name:	MW-5
GAMA PFAS Testing:	Not Reported		
Groundwater Quality Data:	https://gamagroundwater.waterboards.ca.gov/gama/gamamap/public/GamaDataDisplay.asp?dataset=EDF&samp_date=&global_id=T0608501756&assigned_name=MW-5&store_num=		
GeoTracker Data:	https://geotracker.waterboards.ca.gov/profile_report.asp?cmd=MWEDFResults&global_id=T0608501756&assigned_name=MW-5		

AB219
SE **CA WELLS** **CAEDF0000097818**
1/2 - 1 Mile
Higher

Well ID:	T0608554150-MW-5	Well Type:	MONITORING
Source:	EDF	Other Name:	MW-5
GAMA PFAS Testing:	Not Reported		
Groundwater Quality Data:	https://gamagroundwater.waterboards.ca.gov/gama/gamamap/public/GamaDataDisplay.asp?dataset=EDF&samp_date=&global_id=T0608554150&assigned_name=MW-5&store_num=		
GeoTracker Data:	https://geotracker.waterboards.ca.gov/profile_report.asp?cmd=MWEDFResults&global_id=T0608554150&assigned_name=MW-5		

DRAFT

Map ID
Direction
Distance
Elevation | Database | EDR ID Number

Y220
WSW
1/2 - 1 Mile
Lower

CA WELLS **CAEDF0000074741**

Well ID:	T0608501756-RW-9	Well Type:	MONITORING
Source:	EDF	Other Name:	RW-9
GAMA PFAS Testing:	Not Reported		
Groundwater Quality Data:	https://gamagroundwater.waterboards.ca.gov/gama/gamamap/public/GamaDataDisplay.asp?dataset=EDF&samp_date=&global_id=T0608501756&assigned_name=RW-9&store_num=		
GeoTracker Data:	https://geotracker.waterboards.ca.gov/profile_report.asp?cmd=MWEDFResults&global_id=T0608501756&assigned_name=RW-9		

Y221
WSW
1/2 - 1 Mile
Lower

CA WELLS **CAEDF0000089892**

Well ID:	T0608501756-RW-4	Well Type:	MONITORING
Source:	EDF	Other Name:	RW-4
GAMA PFAS Testing:	Not Reported		
Groundwater Quality Data:	https://gamagroundwater.waterboards.ca.gov/gama/gamamap/public/GamaDataDisplay.asp?dataset=EDF&samp_date=&global_id=T0608501756&assigned_name=RW-4&store_num=		
GeoTracker Data:	https://geotracker.waterboards.ca.gov/profile_report.asp?cmd=MWEDFResults&global_id=T0608501756&assigned_name=RW-4		

Y222
WSW
1/2 - 1 Mile
Lower

CA WELLS **CAEDF0000047044**

Well ID:	T0608501756-RW-2	Well Type:	MONITORING
Source:	EDF	Other Name:	RW-2
GAMA PFAS Testing:	Not Reported		
Groundwater Quality Data:	https://gamagroundwater.waterboards.ca.gov/gama/gamamap/public/GamaDataDisplay.asp?dataset=EDF&samp_date=&global_id=T0608501756&assigned_name=RW-2&store_num=		
GeoTracker Data:	https://geotracker.waterboards.ca.gov/profile_report.asp?cmd=MWEDFResults&global_id=T0608501756&assigned_name=RW-2		

Y223
WSW
1/2 - 1 Mile
Lower

CA WELLS **CAEDF0000014503**

Well ID:	T0608501756-MW-6	Well Type:	MONITORING
Source:	EDF	Other Name:	MW-6
GAMA PFAS Testing:	Not Reported		
Groundwater Quality Data:	https://gamagroundwater.waterboards.ca.gov/gama/gamamap/public/GamaDataDisplay.asp?dataset=EDF&samp_date=&global_id=T0608501756&assigned_name=MW-6&store_num=		
GeoTracker Data:	https://geotracker.waterboards.ca.gov/profile_report.asp?cmd=MWEDFResults&global_id=T0608501756&assigned_name=MW-6		

DRAFT

GEOCHECK® - PHYSICAL SETTING SOURCE MAP FINDINGS

Map ID
Direction
Distance
Elevation | Database | EDR ID Number

Y224
WSW
1/2 - 1 Mile
Lower

CA WELLS **CAEDF0000038181**

Well ID:	T0608501756-RW-10	Well Type:	MONITORING
Source:	EDF	Other Name:	RW-10
GAMA PFAS Testing:	Not Reported		
Groundwater Quality Data:	https://gamagroundwater.waterboards.ca.gov/gama/gamamap/public/GamaDataDisplay.asp?dataset=EDF&samp_date=&global_id=T0608501756&assigned_name=RW-10&store_num=		
GeoTracker Data:	https://geotracker.waterboards.ca.gov/profile_report.asp?cmd=MWEDFResults&global_id=T0608501756&assigned_name=RW-10		

Y225
WSW
1/2 - 1 Mile
Lower

CA WELLS **CAEDF0000110393**

Well ID:	T0608501756-MW-9	Well Type:	MONITORING
Source:	EDF	Other Name:	MW-9
GAMA PFAS Testing:	Not Reported		
Groundwater Quality Data:	https://gamagroundwater.waterboards.ca.gov/gama/gamamap/public/GamaDataDisplay.asp?dataset=EDF&samp_date=&global_id=T0608501756&assigned_name=MW-9&store_num=		
GeoTracker Data:	https://geotracker.waterboards.ca.gov/profile_report.asp?cmd=MWEDFResults&global_id=T0608501756&assigned_name=MW-9		

Y226
WSW
1/2 - 1 Mile
Lower

CA WELLS **CAEDF0000141007**

Well ID:	T0608501756-RW-3	Well Type:	MONITORING
Source:	EDF	Other Name:	RW-3
GAMA PFAS Testing:	Not Reported		
Groundwater Quality Data:	https://gamagroundwater.waterboards.ca.gov/gama/gamamap/public/GamaDataDisplay.asp?dataset=EDF&samp_date=&global_id=T0608501756&assigned_name=RW-3&store_num=		
GeoTracker Data:	https://geotracker.waterboards.ca.gov/profile_report.asp?cmd=MWEDFResults&global_id=T0608501756&assigned_name=RW-3		

Y227
WSW
1/2 - 1 Mile
Lower

CA WELLS **CAEDF0000139230**

Well ID:	T0608501756-RW-8	Well Type:	MONITORING
Source:	EDF	Other Name:	RW-8
GAMA PFAS Testing:	Not Reported		
Groundwater Quality Data:	https://gamagroundwater.waterboards.ca.gov/gama/gamamap/public/GamaDataDisplay.asp?dataset=EDF&samp_date=&global_id=T0608501756&assigned_name=RW-8&store_num=		
GeoTracker Data:	https://geotracker.waterboards.ca.gov/profile_report.asp?cmd=MWEDFResults&global_id=T0608501756&assigned_name=RW-8		

DRAFT

Map ID
Direction
Distance
Elevation | Database | EDR ID Number

Y228
WSW
1/2 - 1 Mile
Lower

CA WELLS **CAEDF0000111513**

Well ID:	T0608501756-MW-1	Well Type:	MONITORING
Source:	EDF	Other Name:	MW-1
GAMA PFAS Testing:	Not Reported		
Groundwater Quality Data:	https://gamagroundwater.waterboards.ca.gov/gama/gamamap/public/GamaDataDisplay.asp?dataset=EDF&samp_date=&global_id=T0608501756&assigned_name=MW-1&store_num=		
GeoTracker Data:	https://geotracker.waterboards.ca.gov/profile_report.asp?cmd=MWEDFResults&global_id=T0608501756&assigned_name=MW-1		

X229
SSE
1/2 - 1 Mile
Higher

CA WELLS **CAEDF0000074045**

Well ID:	T0608501242-E-4	Well Type:	MONITORING
Source:	EDF	Other Name:	E-4
GAMA PFAS Testing:	Not Reported		
Groundwater Quality Data:	https://gamagroundwater.waterboards.ca.gov/gama/gamamap/public/GamaDataDisplay.asp?dataset=EDF&samp_date=&global_id=T0608501242&assigned_name=E-4&store_num=		
GeoTracker Data:	https://geotracker.waterboards.ca.gov/profile_report.asp?cmd=MWEDFResults&global_id=T0608501242&assigned_name=E-4		

AB230
SE
1/2 - 1 Mile
Higher

CA WELLS **CAEDF0000015752**

Well ID:	T0608554150-MW-7	Well Type:	MONITORING
Source:	EDF	Other Name:	MW-7
GAMA PFAS Testing:	Not Reported		
Groundwater Quality Data:	https://gamagroundwater.waterboards.ca.gov/gama/gamamap/public/GamaDataDisplay.asp?dataset=EDF&samp_date=&global_id=T0608554150&assigned_name=MW-7&store_num=		
GeoTracker Data:	https://geotracker.waterboards.ca.gov/profile_report.asp?cmd=MWEDFResults&global_id=T0608554150&assigned_name=MW-7		

AB231
SE
1/2 - 1 Mile
Higher

CA WELLS **CAEDF0000103842**

Well ID:	T0608554150-MW-4	Well Type:	MONITORING
Source:	EDF	Other Name:	MW-4
GAMA PFAS Testing:	Not Reported		
Groundwater Quality Data:	https://gamagroundwater.waterboards.ca.gov/gama/gamamap/public/GamaDataDisplay.asp?dataset=EDF&samp_date=&global_id=T0608554150&assigned_name=MW-4&store_num=		
GeoTracker Data:	https://geotracker.waterboards.ca.gov/profile_report.asp?cmd=MWEDFResults&global_id=T0608554150&assigned_name=MW-4		

DRAFT

Map ID
Direction
Distance
Elevation | Database | EDR ID Number

X232
SSE
1/2 - 1 Mile
Higher

CA WELLS **CAEDF0000078916**

Well ID:	T0608501242-E-2	Well Type:	MONITORING
Source:	EDF	Other Name:	E-2
GAMA PFAS Testing:	Not Reported		
Groundwater Quality Data:	https://gamagroundwater.waterboards.ca.gov/gama/gamamap/public/GamaDataDisplay.asp?dataset=EDF&samp_date=&global_id=T0608501242&assigned_name=E-2&store_num=		
GeoTracker Data:	https://geotracker.waterboards.ca.gov/profile_report.asp?cmd=MWEDFResults&global_id=T0608501242&assigned_name=E-2		

Y233
WSW
1/2 - 1 Mile
Lower

CA WELLS **CAEDF0000127078**

Well ID:	T0608501756-RW-7	Well Type:	MONITORING
Source:	EDF	Other Name:	RW-7
GAMA PFAS Testing:	Not Reported		
Groundwater Quality Data:	https://gamagroundwater.waterboards.ca.gov/gama/gamamap/public/GamaDataDisplay.asp?dataset=EDF&samp_date=&global_id=T0608501756&assigned_name=RW-7&store_num=		
GeoTracker Data:	https://geotracker.waterboards.ca.gov/profile_report.asp?cmd=MWEDFResults&global_id=T0608501756&assigned_name=RW-7		

Y234
WSW
1/2 - 1 Mile
Lower

CA WELLS **CAEDF0000077714**

Well ID:	T0608501756-RW-11	Well Type:	MONITORING
Source:	EDF	Other Name:	RW-11
GAMA PFAS Testing:	Not Reported		
Groundwater Quality Data:	https://gamagroundwater.waterboards.ca.gov/gama/gamamap/public/GamaDataDisplay.asp?dataset=EDF&samp_date=&global_id=T0608501756&assigned_name=RW-11&store_num=		
GeoTracker Data:	https://geotracker.waterboards.ca.gov/profile_report.asp?cmd=MWEDFResults&global_id=T0608501756&assigned_name=RW-11		

Y235
WSW
1/2 - 1 Mile
Lower

CA WELLS **CAEDF0000129464**

Well ID:	T0608501756-MW-8	Well Type:	MONITORING
Source:	EDF	Other Name:	MW-8
GAMA PFAS Testing:	Not Reported		
Groundwater Quality Data:	https://gamagroundwater.waterboards.ca.gov/gama/gamamap/public/GamaDataDisplay.asp?dataset=EDF&samp_date=&global_id=T0608501756&assigned_name=MW-8&store_num=		
GeoTracker Data:	https://geotracker.waterboards.ca.gov/profile_report.asp?cmd=MWEDFResults&global_id=T0608501756&assigned_name=MW-8		

DRAFT

Map ID
Direction
Distance
Elevation | Database | EDR ID Number

Z236
SE
1/2 - 1 Mile
Higher

CA WELLS **CAEDF0000054593**

Well ID:	T0608554150-MW-8	Well Type:	MONITORING
Source:	EDF	Other Name:	MW-8
GAMA PFAS Testing:	Not Reported		
Groundwater Quality Data:	https://gamagroundwater.waterboards.ca.gov/gama/gamamap/public/GamaDataDisplay.asp?dataset=EDF&samp_date=&global_id=T0608554150&assigned_name=MW-8&store_num=		
GeoTracker Data:	https://geotracker.waterboards.ca.gov/profile_report.asp?cmd=MWEDFResults&global_id=T0608554150&assigned_name=MW-8		

X237
SSE
1/2 - 1 Mile
Higher

CA WELLS **CAEDF0000142418**

Well ID:	T0608501242-S-5	Well Type:	MONITORING
Source:	EDF	Other Name:	S-5
GAMA PFAS Testing:	Not Reported		
Groundwater Quality Data:	https://gamagroundwater.waterboards.ca.gov/gama/gamamap/public/GamaDataDisplay.asp?dataset=EDF&samp_date=&global_id=T0608501242&assigned_name=S-5&store_num=		
GeoTracker Data:	https://geotracker.waterboards.ca.gov/profile_report.asp?cmd=MWEDFResults&global_id=T0608501242&assigned_name=S-5		

AA238
ESE
1/2 - 1 Mile
Lower

CA WELLS **CADDW0000019901**

Well ID:	4310011-145	Well Type:	MUNICIPAL
Source:	Department of Health Services		
Other Name:	TWELFTH ST. WELL 07 - DESTROYED		
GAMA PFAS Testing:	Not Reported		
Groundwater Quality Data:	https://gamagroundwater.waterboards.ca.gov/gama/gamamap/public/GamaDataDisplay.asp?dataset=DHS&samp_date=&global_id=&assigned_name=4310011-145&store_num=		
GeoTracker Data:	Not Reported		

Y239
WSW
1/2 - 1 Mile
Lower

CA WELLS **CAEDF0000133795**

Well ID:	T0608501756-MW-7	Well Type:	MONITORING
Source:	EDF	Other Name:	MW-7
GAMA PFAS Testing:	Not Reported		
Groundwater Quality Data:	https://gamagroundwater.waterboards.ca.gov/gama/gamamap/public/GamaDataDisplay.asp?dataset=EDF&samp_date=&global_id=T0608501756&assigned_name=MW-7&store_num=		
GeoTracker Data:	https://geotracker.waterboards.ca.gov/profile_report.asp?cmd=MWEDFResults&global_id=T0608501756&assigned_name=MW-7		

DRAFT

GEOCHECK® - PHYSICAL SETTING SOURCE MAP FINDINGS

Map ID
Direction
Distance
Elevation | Database | EDR ID Number

AB240
SE
1/2 - 1 Mile
Higher

CA WELLS **CAEDF0000117135**

Well ID:	T0608554150-MW-6	Well Type:	MONITORING
Source:	EDF	Other Name:	MW-6
GAMA PFAS Testing:	Not Reported		
Groundwater Quality Data:	https://gamagroundwater.waterboards.ca.gov/gama/gamamap/public/GamaDataDisplay.asp?dataset=EDF&samp_date=&global_id=T0608554150&assigned_name=MW-6&store_num=		
GeoTracker Data:	https://geotracker.waterboards.ca.gov/profile_report.asp?cmd=MWEDFResults&global_id=T0608554150&assigned_name=MW-6		

W241
East
1/2 - 1 Mile
Lower

FED USGS **USGS40000182238**

Organization ID:	USGS-CA		
Organization Name:	USGS California Water Science Center		
Monitor Location:	007S001E16C009M	Type:	Well
Description:	Not Reported	HUC:	Not Reported
Drainage Area:	Not Reported	Drainage Area Units:	Not Reported
Contrib Drainage Area:	Not Reported	Contrib Drainage Area Unts:	Not Reported
Aquifer:	California Coastal Basin aquifers		
Formation Type:	Not Reported	Aquifer Type:	Not Reported
Construction Date:	Not Reported	Well Depth:	866
Well Depth Units:	ft	Well Hole Depth:	Not Reported
Well Hole Depth Units:	Not Reported		

AA242
ESE
1/2 - 1 Mile
Lower

CA WELLS **CADWR9000034966**

State Well #:	07S01E16C011M	Station ID:	52342
Well Name:	07S01E16C011	Basin Name:	Santa Clara
Well Use:	Observation	Well Type:	Single Well
Well Depth:	1004	Well Completion Rpt #:	29740

AB243
SE
1/2 - 1 Mile
Higher

CA WELLS **CAEDF0000066438**

Well ID:	T0608554150-MW-2	Well Type:	MONITORING
Source:	EDF	Other Name:	MW-2
GAMA PFAS Testing:	Not Reported		
Groundwater Quality Data:	https://gamagroundwater.waterboards.ca.gov/gama/gamamap/public/GamaDataDisplay.asp?dataset=EDF&samp_date=&global_id=T0608554150&assigned_name=MW-2&store_num=		
GeoTracker Data:	https://geotracker.waterboards.ca.gov/profile_report.asp?cmd=MWEDFResults&global_id=T0608554150&assigned_name=MW-2		

DRAFT

GEOCHECK® - PHYSICAL SETTING SOURCE MAP FINDINGS

Map ID
Direction
Distance
Elevation | Database | EDR ID Number

AB244
SE
1/2 - 1 Mile
Higher

CA WELLS **CAEDF0000061531**

Well ID:	T0608554150-MW-3	Well Type:	MONITORING
Source:	EDF	Other Name:	MW-3
GAMA PFAS Testing:	Not Reported		
Groundwater Quality Data:	https://gamagroundwater.waterboards.ca.gov/gama/gamamap/public/GamaDataDisplay.asp?dataset=EDF&samp_date=&global_id=T0608554150&assigned_name=MW-3&store_num=		
GeoTracker Data:	https://geotracker.waterboards.ca.gov/profile_report.asp?cmd=MWEDFResults&global_id=T0608554150&assigned_name=MW-3		

AA245
ESE
1/2 - 1 Mile
Lower

FED USGS **USGS40000182229**

Organization ID:	USGS-CA		
Organization Name:	USGS California Water Science Center		
Monitor Location:	007S001E16C004M	Type:	Well
Description:	Not Reported	HUC:	Not Reported
Drainage Area:	Not Reported	Drainage Area Units:	Not Reported
Contrib Drainage Area:	Not Reported	Contrib Drainage Area Unts:	Not Reported
Aquifer:	California Coastal Basin aquifers		
Formation Type:	Not Reported	Aquifer Type:	Not Reported
Construction Date:	Not Reported	Well Depth:	794
Well Depth Units:	ft	Well Hole Depth:	Not Reported
Well Hole Depth Units:	Not Reported		

AB246
SE
1/2 - 1 Mile
Higher

CA WELLS **CAEDF0000116528**

Well ID:	T0608554150-MW-2R	Well Type:	MONITORING
Source:	EDF	Other Name:	MW-2R
GAMA PFAS Testing:	Not Reported		
Groundwater Quality Data:	https://gamagroundwater.waterboards.ca.gov/gama/gamamap/public/GamaDataDisplay.asp?dataset=EDF&samp_date=&global_id=T0608554150&assigned_name=MW-2R&store_num=		
GeoTracker Data:	https://geotracker.waterboards.ca.gov/profile_report.asp?cmd=MWEDFResults&global_id=T0608554150&assigned_name=MW-2R		

X247
SSE
1/2 - 1 Mile
Higher

CA WELLS **CAEDF0000035626**

Well ID:	T0608501242-S-6	Well Type:	MONITORING
Source:	EDF	Other Name:	S-6
GAMA PFAS Testing:	Not Reported		
Groundwater Quality Data:	https://gamagroundwater.waterboards.ca.gov/gama/gamamap/public/GamaDataDisplay.asp?dataset=EDF&samp_date=&global_id=T0608501242&assigned_name=S-6&store_num=		
GeoTracker Data:	https://geotracker.waterboards.ca.gov/profile_report.asp?cmd=MWEDFResults&global_id=T0608501242&assigned_name=S-6		

DRAFT

GEOCHECK® - PHYSICAL SETTING SOURCE MAP FINDINGS

Map ID
Direction
Distance
Elevation | Database | EDR ID Number

X248
SSE
1/2 - 1 Mile
Higher

CA WELLS **CAEDF0000078026**

Well ID:	T0608501242-S-8	Well Type:	MONITORING
Source:	EDF	Other Name:	S-8
GAMA PFAS Testing:	Not Reported		
Groundwater Quality Data:	https://gamagroundwater.waterboards.ca.gov/gama/gamamap/public/GamaDataDisplay.asp?dataset=EDF&samp_date=&global_id=T0608501242&assigned_name=S-8&store_num=		
GeoTracker Data:	https://geotracker.waterboards.ca.gov/profile_report.asp?cmd=MWEDFResults&global_id=T0608501242&assigned_name=S-8		

AB249
SE
1/2 - 1 Mile
Higher

CA WELLS **CAEDF0000031784**

Well ID:	T0608554150-MW-1	Well Type:	MONITORING
Source:	EDF	Other Name:	MW-1
GAMA PFAS Testing:	Not Reported		
Groundwater Quality Data:	https://gamagroundwater.waterboards.ca.gov/gama/gamamap/public/GamaDataDisplay.asp?dataset=EDF&samp_date=&global_id=T0608554150&assigned_name=MW-1&store_num=		
GeoTracker Data:	https://geotracker.waterboards.ca.gov/profile_report.asp?cmd=MWEDFResults&global_id=T0608554150&assigned_name=MW-1		

X250
SSE
1/2 - 1 Mile
Higher

CA WELLS **CAEDF0000051972**

Well ID:	T0608501242-S-9	Well Type:	MONITORING
Source:	EDF	Other Name:	S-9
GAMA PFAS Testing:	Not Reported		
Groundwater Quality Data:	https://gamagroundwater.waterboards.ca.gov/gama/gamamap/public/GamaDataDisplay.asp?dataset=EDF&samp_date=&global_id=T0608501242&assigned_name=S-9&store_num=		
GeoTracker Data:	https://geotracker.waterboards.ca.gov/profile_report.asp?cmd=MWEDFResults&global_id=T0608501242&assigned_name=S-9		

AC251
South
1/2 - 1 Mile
Higher

CA WELLS **CAEDF0000063557**

Well ID:	T0608518361-MW-6	Well Type:	MONITORING
Source:	EDF	Other Name:	MW-6
GAMA PFAS Testing:	Not Reported		
Groundwater Quality Data:	https://gamagroundwater.waterboards.ca.gov/gama/gamamap/public/GamaDataDisplay.asp?dataset=EDF&samp_date=&global_id=T0608518361&assigned_name=MW-6&store_num=		
GeoTracker Data:	https://geotracker.waterboards.ca.gov/profile_report.asp?cmd=MWEDFResults&global_id=T0608518361&assigned_name=MW-6		

DRAFT

GEOCHECK® - PHYSICAL SETTING SOURCE MAP FINDINGS

Map ID
Direction
Distance
Elevation | Database | EDR ID Number

W252
East
1/2 - 1 Mile
Lower

FED USGS **USGS40000182232**

Organization ID:	USGS-CA		
Organization Name:	USGS California Water Science Center		
Monitor Location:	007S001E16C005M	Type:	Well
Description:	Not Reported	HUC:	Not Reported
Drainage Area:	Not Reported	Drainage Area Units:	Not Reported
Contrib Drainage Area:	Not Reported	Contrib Drainage Area Unts:	Not Reported
Aquifer:	California Coastal Basin aquifers		
Formation Type:	Not Reported	Aquifer Type:	Not Reported
Construction Date:	Not Reported	Well Depth:	725
Well Depth Units:	ft	Well Hole Depth:	Not Reported
Well Hole Depth Units:	Not Reported		

T253
West
1/2 - 1 Mile
Lower

CA WELLS **CADDW0000006336**

Well ID:	4310011-065	Well Type:	MUNICIPAL
Source:	Department of Health Services		
Other Name:	MAIN STATION-S - DESTROYED		
GAMA PFAS Testing:	Not Reported		
Groundwater Quality Data:	https://gamagroundwater.waterboards.ca.gov/gama/gamamap/public/GamaDataDisplay.asp?dataset=DHS&samp_date=&global_id=&assigned_name=4310011-065&store_num=		
GeoTracker Data:	Not Reported		

X254
SSE
1/2 - 1 Mile
Higher

CA WELLS **CAEDF0000107495**

Well ID:	T0608501242-E-3	Well Type:	MONITORING
Source:	EDF	Other Name:	E-3
GAMA PFAS Testing:	Not Reported		
Groundwater Quality Data:	https://gamagroundwater.waterboards.ca.gov/gama/gamamap/public/GamaDataDisplay.asp?dataset=EDF&samp_date=&global_id=T0608501242&assigned_name=E-3&store_num=		
GeoTracker Data:	https://geotracker.waterboards.ca.gov/profile_report.asp?cmd=MWEDFResults&global_id=T0608501242&assigned_name=E-3		

AC255
South
1/2 - 1 Mile
Higher

CA WELLS **CAEDF0000104668**

Well ID:	T0608518361-MW-5	Well Type:	MONITORING
Source:	EDF	Other Name:	MW-5
GAMA PFAS Testing:	Not Reported		
Groundwater Quality Data:	https://gamagroundwater.waterboards.ca.gov/gama/gamamap/public/GamaDataDisplay.asp?dataset=EDF&samp_date=&global_id=T0608518361&assigned_name=MW-5&store_num=		
GeoTracker Data:	https://geotracker.waterboards.ca.gov/profile_report.asp?cmd=MWEDFResults&global_id=T0608518361&assigned_name=MW-5		

DRAFT

GEOCHECK® - PHYSICAL SETTING SOURCE MAP FINDINGS

Map ID
Direction
Distance
Elevation | Database | EDR ID Number

AC256
South
1/2 - 1 Mile
Higher | **CA WELLS** | **CAEDF0000019201**

Well ID:	T0608518361-MW-1	Well Type:	MONITORING
Source:	EDF	Other Name:	MW-1
GAMA PFAS Testing:	Not Reported		
Groundwater Quality Data:	https://gamagroundwater.waterboards.ca.gov/gama/gamamap/public/GamaDataDisplay.asp?dataset=EDF&samp_date=&global_id=T0608518361&assigned_name=MW-1&store_num=		
GeoTracker Data:	https://geotracker.waterboards.ca.gov/profile_report.asp?cmd=MWEDFResults&global_id=T0608518361&assigned_name=MW-1		

Z257
SE
1/2 - 1 Mile
Higher | **CA WELLS** | **CAEDF0000000591**

Well ID:	T0608501906-STMW-14	Well Type:	MONITORING
Source:	EDF	Other Name:	STMW-14
GAMA PFAS Testing:	Not Reported		
Groundwater Quality Data:	https://gamagroundwater.waterboards.ca.gov/gama/gamamap/public/GamaDataDisplay.asp?dataset=EDF&samp_date=&global_id=T0608501906&assigned_name=STMW-14&store_num=		
GeoTracker Data:	https://geotracker.waterboards.ca.gov/profile_report.asp?cmd=MWEDFResults&global_id=T0608501906&assigned_name=STMW-14		

X258
SSE
1/2 - 1 Mile
Higher | **CA WELLS** | **CAEDF0000006400**

Well ID:	T0608501242-S-7	Well Type:	MONITORING
Source:	EDF	Other Name:	S-7
GAMA PFAS Testing:	Not Reported		
Groundwater Quality Data:	https://gamagroundwater.waterboards.ca.gov/gama/gamamap/public/GamaDataDisplay.asp?dataset=EDF&samp_date=&global_id=T0608501242&assigned_name=S-7&store_num=		
GeoTracker Data:	https://geotracker.waterboards.ca.gov/profile_report.asp?cmd=MWEDFResults&global_id=T0608501242&assigned_name=S-7		

AD259
WSW
1/2 - 1 Mile
Lower | **CA WELLS** | **CAEDF0000063504**

Well ID:	T0608568177-MW-2	Well Type:	MONITORING
Source:	EDF	Other Name:	MW-2
GAMA PFAS Testing:	Not Reported		
Groundwater Quality Data:	https://gamagroundwater.waterboards.ca.gov/gama/gamamap/public/GamaDataDisplay.asp?dataset=EDF&samp_date=&global_id=T0608568177&assigned_name=MW-2&store_num=		
GeoTracker Data:	https://geotracker.waterboards.ca.gov/profile_report.asp?cmd=MWEDFResults&global_id=T0608568177&assigned_name=MW-2		

DRAFT

GEOCHECK® - PHYSICAL SETTING SOURCE MAP FINDINGS

Map ID
Direction
Distance
Elevation | Database | EDR ID Number

Z260
SE
1/2 - 1 Mile
Higher

CA WELLS **CAEDF0000106541**

Well ID:	T0608501906-STMW-15	Well Type:	MONITORING
Source:	EDF	Other Name:	STMW-15
GAMA PFAS Testing:	Not Reported		
Groundwater Quality Data:	https://gamagroundwater.waterboards.ca.gov/gama/gamamap/public/GamaDataDisplay.asp?dataset=EDF&samp_date=&global_id=T0608501906&assigned_name=STMW-15&store_num=		
GeoTracker Data:	https://geotracker.waterboards.ca.gov/profile_report.asp?cmd=MWEDFResults&global_id=T0608501906&assigned_name=STMW-15		

AA261
ESE
1/2 - 1 Mile
Lower

CA WELLS **CADDW0000008558**

Well ID:	4310011-113	Well Type:	MUNICIPAL
Source:	Department of Health Services		
Other Name:	TWELFTH ST. WELL 08	GAMA PFAS Testing:	Not Reported
Groundwater Quality Data:	https://gamagroundwater.waterboards.ca.gov/gama/gamamap/public/GamaDataDisplay.asp?dataset=DHS&samp_date=&global_id=&assigned_name=4310011-113&store_num=		
GeoTracker Data:	Not Reported		

AA262
ESE
1/2 - 1 Mile
Lower

CA WELLS **CAPFAS000001621**

Well ID:	4310011-113	Well Type:	MUNICIPAL
Source:	Department of Health Services		
Other Name:	TWELFTH ST. WELL 08	GAMA PFAS Testing:	Yes
Groundwater Quality Data:	https://gamagroundwater.waterboards.ca.gov/gama/gamamap/public/GamaDataDisplay.asp?dataset=DHS&samp_date=&global_id=&assigned_name=4310011-113&store_num=		
GeoTracker Data:	Not Reported		

AD263
WSW
1/2 - 1 Mile
Higher

CA WELLS **CAEDF0000099342**

Well ID:	T0608568177-MW-3	Well Type:	MONITORING
Source:	EDF	Other Name:	MW-3
GAMA PFAS Testing:	Not Reported		
Groundwater Quality Data:	https://gamagroundwater.waterboards.ca.gov/gama/gamamap/public/GamaDataDisplay.asp?dataset=EDF&samp_date=&global_id=T0608568177&assigned_name=MW-3&store_num=		
GeoTracker Data:	https://geotracker.waterboards.ca.gov/profile_report.asp?cmd=MWEDFResults&global_id=T0608568177&assigned_name=MW-3		

DRAFT

GEOCHECK® - PHYSICAL SETTING SOURCE MAP FINDINGS

Map ID
Direction
Distance
Elevation | Database | EDR ID Number

AC264
South
1/2 - 1 Mile
Higher

CA WELLS **CAEDF0000109997**

Well ID:	T0608518361-MW-2	Well Type:	MONITORING
Source:	EDF	Other Name:	MW-2
GAMA PFAS Testing:	Not Reported		
Groundwater Quality Data:	https://gamagroundwater.waterboards.ca.gov/gama/gamamap/public/GamaDataDisplay.asp?dataset=EDF&samp_date=&global_id=T0608518361&assigned_name=MW-2&store_num=		
GeoTracker Data:	https://geotracker.waterboards.ca.gov/profile_report.asp?cmd=MWEDFResults&global_id=T0608518361&assigned_name=MW-2		

AC265
South
1/2 - 1 Mile
Higher

CA WELLS **CAEDF0000013357**

Well ID:	T0608518361-MW-8	Well Type:	MONITORING
Source:	EDF	Other Name:	MW-8
GAMA PFAS Testing:	Not Reported		
Groundwater Quality Data:	https://gamagroundwater.waterboards.ca.gov/gama/gamamap/public/GamaDataDisplay.asp?dataset=EDF&samp_date=&global_id=T0608518361&assigned_name=MW-8&store_num=		
GeoTracker Data:	https://geotracker.waterboards.ca.gov/profile_report.asp?cmd=MWEDFResults&global_id=T0608518361&assigned_name=MW-8		

AC266
South
1/2 - 1 Mile
Higher

CA WELLS **CAEDF0000048542**

Well ID:	T0608518361-MW-3	Well Type:	MONITORING
Source:	EDF	Other Name:	MW-3
GAMA PFAS Testing:	Not Reported		
Groundwater Quality Data:	https://gamagroundwater.waterboards.ca.gov/gama/gamamap/public/GamaDataDisplay.asp?dataset=EDF&samp_date=&global_id=T0608518361&assigned_name=MW-3&store_num=		
GeoTracker Data:	https://geotracker.waterboards.ca.gov/profile_report.asp?cmd=MWEDFResults&global_id=T0608518361&assigned_name=MW-3		

AA267
ESE
1/2 - 1 Mile
Lower

CA WELLS **CAPFAS000001493**

Well ID:	4310011-172	Well Type:	MUNICIPAL
Source:	Department of Health Services		
Other Name:	TWELFTH ST. WELL 14	GAMA PFAS Testing:	Yes
Groundwater Quality Data:	https://gamagroundwater.waterboards.ca.gov/gama/gamamap/public/GamaDataDisplay.asp?dataset=DHS&samp_date=&global_id=&assigned_name=4310011-172&store_num=		
GeoTracker Data:	Not Reported		

DRAFT

GEOCHECK® - PHYSICAL SETTING SOURCE MAP FINDINGS

Map ID
Direction
Distance
Elevation | Database | EDR ID Number

AA268
ESE
1/2 - 1 Mile
Lower

CA WELLS **CADDW0000014208**

Well ID:	4310011-172	Well Type:	MUNICIPAL
Source:	Department of Health Services		
Other Name:	TWELFTH ST. WELL 14	GAMA PFAS Testing:	Not Reported
Groundwater Quality Data:	https://gamagroundwater.waterboards.ca.gov/gama/gamamap/public/GamaDataDisplay.asp?dataset=DHS&samp_date=&global_id=&assigned_name=4310011-172&store_num=		
GeoTracker Data:	Not Reported		

AC269
South
1/2 - 1 Mile
Higher

CA WELLS **CAEDF0000088804**

Well ID:	T0608518361-MW-4	Well Type:	MONITORING
Source:	EDF	Other Name:	MW-4
GAMA PFAS Testing:	Not Reported		
Groundwater Quality Data:	https://gamagroundwater.waterboards.ca.gov/gama/gamamap/public/GamaDataDisplay.asp?dataset=EDF&samp_date=&global_id=T0608518361&assigned_name=MW-4&store_num=		
GeoTracker Data:	https://geotracker.waterboards.ca.gov/profile_report.asp?cmd=MWEDFResults&global_id=T0608518361&assigned_name=MW-4		

AA270
ESE
1/2 - 1 Mile
Lower

CA WELLS **CALLNL000001474**

Well ID:	101022	Well Type:	MUNICIPAL
Source:	Lawrence Livermore National Laboratory		
Other Name:	07S/01E-16C06 M	GAMA PFAS Testing:	Not Reported
Groundwater Quality Data:	Not Reported		
GeoTracker Data:	Not Reported		

Chemical:	Krypton	Results:	.000000105524
Units:	cm3STP/g	Date:	10/03/2001
Chemical:	Tritium (Hydrogen 3)	Results:	12.53
Units:	pCi/L	Date:	04/17/2002
Chemical:	Argon	Results:	.000487259
Units:	cm3STP/g	Date:	10/03/2001
Chemical:	Neon	Results:	.000000543715
Units:	cm3STP/g	Date:	10/03/2001
Chemical:	Helium-3/Helium-4	Results:	.00000195849
Units:	atom ratio	Date:	10/03/2001

DRAFT

Chemical:	Helium-4	Results:	.000000148327
Units:	cm3STP/g	Date:	10/03/2001
Chemical:	Xenon	Results:	.00000000753694
Units:	cm3STP/g	Date:	10/03/2001

AD271
WSW **CA WELLS** **CAEDF0000103086**
1/2 - 1 Mile
Higher

Well ID:	T0608568177-MW-1	Well Type:	MONITORING
Source:	EDF	Other Name:	MW-1
GAMA PFAS Testing:	Not Reported		
Groundwater Quality Data:	https://gamagroundwater.waterboards.ca.gov/gama/gamamap/public/GamaDataDisplay.asp?dataset=EDF&samp_date=&global_id=T0608568177&assigned_name=MW-1&store_num=		
GeoTracker Data:	https://geotracker.waterboards.ca.gov/profile_report.asp?cmd=MWEDFResults&global_id=T0608568177&assigned_name=MW-1		

AE272
NNE **CA WELLS** **CAEDF0000084423**
1/2 - 1 Mile
Lower

Well ID:	T10000002982-MW-2	Well Type:	MONITORING
Source:	EDF	Other Name:	MW-2
GAMA PFAS Testing:	Not Reported		
Groundwater Quality Data:	https://gamagroundwater.waterboards.ca.gov/gama/gamamap/public/GamaDataDisplay.asp?dataset=EDF&samp_date=&global_id=T10000002982&assigned_name=MW-2&store_num=		
GeoTracker Data:	https://geotracker.waterboards.ca.gov/profile_report.asp?cmd=MWEDFResults&global_id=T10000002982&assigned_name=MW-2		

AF273
ENE **CA WELLS** **CADWR9000035053**
1/2 - 1 Mile
Lower

State Well #:	07S01E09L005M	Station ID:	47622
Well Name:	07S01E09L005	Basin Name:	Santa Clara
Well Use:	Observation		
Well Type:	Part of a nested/multi-completion well		
Well Depth:	640	Well Completion Rpt #:	730557

AF274
ENE **CA WELLS** **CADWR9000035052**
1/2 - 1 Mile
Lower

State Well #:	07S01E09L004M	Station ID:	47621
Well Name:	07S01E09L004	Basin Name:	Santa Clara
Well Use:	Observation		
Well Type:	Part of a nested/multi-completion well		
Well Depth:	1000	Well Completion Rpt #:	730556

DRAFT

GEOCHECK® - PHYSICAL SETTING SOURCE MAP FINDINGS

Map ID
Direction
Distance
Elevation

	Database	EDR ID Number
AF275 **ENE** **1/2 - 1 Mile** **Lower**	**CA WELLS**	**CADWR9000035054**

State Well #:	07S01E09L006M	Station ID:	47623
Well Name:	07S01E09L006	Basin Name:	Santa Clara
Well Use:	Observation		
Well Type:	Part of a nested/multi-completion well		
Well Depth:	540	Well Completion Rpt #:	730558

	Database	EDR ID Number
AF276 **ENE** **1/2 - 1 Mile** **Lower**	**CA WELLS**	**CADWR9000035056**

State Well #:	07S01E09L008M	Station ID:	47625
Well Name:	07S01E09L008	Basin Name:	Santa Clara
Well Use:	Observation	Well Type:	Single Well
Well Depth:	72	Well Completion Rpt #:	730560

	Database	EDR ID Number
AF277 **ENE** **1/2 - 1 Mile** **Lower**	**CA WELLS**	**CADWR9000035055**

State Well #:	07S01E09L007M	Station ID:	47624
Well Name:	07S01E09L007	Basin Name:	Santa Clara
Well Use:	Observation		
Well Type:	Part of a nested/multi-completion well		
Well Depth:	425	Well Completion Rpt #:	730559

	Database	EDR ID Number
AG278 **West** **1/2 - 1 Mile** **Lower**	**CA WELLS**	**CADDW0000009247**

Well ID:	4310011-064	Well Type:	MUNICIPAL
Source:	Department of Health Services		
Other Name:	MAIN STATION-R - DESTROYED		
GAMA PFAS Testing:	Not Reported		
Groundwater Quality Data:	https://gamagroundwater.waterboards.ca.gov/gama/gamamap/public/GamaDataDisplay.asp?dataset=DHS&samp_date=&global_id=&assigned_name=4310011-064&store_num=		
GeoTracker Data:	Not Reported		

	Database	EDR ID Number
AH279 **East** **1/2 - 1 Mile** **Lower**	**CA WELLS**	**CAEDF0000113662**

Well ID:	L10001577696-EW-4	Well Type:	MONITORING
Source:	EDF	Other Name:	EW-4

DRAFT

GAMA PFAS Testing: Not Reported
Groundwater Quality Data: https://gamagroundwater.waterboards.ca.gov/gama/gamamap/public/GamaDataDisplay.asp?dataset=EDF&samp_date=&global_id=L10001577696&assigned_name=EW-4&store_num=
GeoTracker Data: https://geotracker.waterboards.ca.gov/profile_report.asp?cmd=MWEDFResults&global_id=L10001577696&assigned_name=EW-4

AH280
East
1/2 - 1 Mile
Lower

CA WELLS **CAEDF0000121195**

Well ID: L10001577696-MW-18 Well Type: MONITORING
Source: EDF Other Name: MW-18
GAMA PFAS Testing: Not Reported
Groundwater Quality Data: https://gamagroundwater.waterboards.ca.gov/gama/gamamap/public/GamaDataDisplay.asp?dataset=EDF&samp_date=&global_id=L10001577696&assigned_name=MW-18&store_num=
GeoTracker Data: https://geotracker.waterboards.ca.gov/profile_report.asp?cmd=MWEDFResults&global_id=L10001577696&assigned_name=MW-18

AH281
East
1/2 - 1 Mile
Lower

CA WELLS **CAPFAS000001310**

Well ID: L10001577696-MW-18 Well Type: MONITORING
Source: EDF Other Name: MW-18
GAMA PFAS Testing: Yes
Groundwater Quality Data: https://gamagroundwater.waterboards.ca.gov/gama/gamamap/public/GamaDataDisplay.asp?dataset=EDF&samp_date=&global_id=L10001577696&assigned_name=MW-18&store_num=
GeoTracker Data: Not Reported

Z282
SE
1/2 - 1 Mile
Higher

CA WELLS **CAEDF0000133291**

Well ID: T0608501906-STMW-19 Well Type: MONITORING
Source: EDF Other Name: STMW-19
GAMA PFAS Testing: Not Reported
Groundwater Quality Data: https://gamagroundwater.waterboards.ca.gov/gama/gamamap/public/GamaDataDisplay.asp?dataset=EDF&samp_date=&global_id=T0608501906&assigned_name=STMW-19&store_num=
GeoTracker Data: https://geotracker.waterboards.ca.gov/profile_report.asp?cmd=MWEDFResults&global_id=T0608501906&assigned_name=STMW-19

Z283
SE
1/2 - 1 Mile
Higher

CA WELLS **CAEDF0000084740**

Well ID: T0608501906-STMW-18 Well Type: MONITORING
Source: EDF Other Name: STMW-18
GAMA PFAS Testing: Not Reported
Groundwater Quality Data: https://gamagroundwater.waterboards.ca.gov/gama/gamamap/public/GamaDataDisplay.asp?dataset=EDF&samp_date=&global_id=T0608501906&assigned_name=STMW-18&store_num=

DRAFT

GeoTracker Data: https://geotracker.waterboards.ca.gov/profile_report.asp?cmd=MWEDFResults&global_id=T0608501906&assigned_name=STMW-18

AA284
ESE
1/2 - 1 Mile
Lower

CA WELLS **CADDW0000013494**

Well ID: 4310011-112
Well Type: MUNICIPAL
Source: Department of Health Services
Other Name: TWELFTH ST. WELL 06
GAMA PFAS Testing: Not Reported
Groundwater Quality Data: https://gamagroundwater.waterboards.ca.gov/gama/gamamap/public/GamaDataDisplay.asp?dataset=DHS&samp_date=&global_id=&assigned_name=4310011-112&store_num=
GeoTracker Data: Not Reported

AA285
ESE
1/2 - 1 Mile
Lower

CA WELLS **CAPFAS000000632**

Well ID: 4310011-112
Well Type: MUNICIPAL
Source: Department of Health Services
Other Name: TWELFTH ST. WELL 06
GAMA PFAS Testing: Yes
Groundwater Quality Data: https://gamagroundwater.waterboards.ca.gov/gama/gamamap/public/GamaDataDisplay.asp?dataset=DHS&samp_date=&global_id=&assigned_name=4310011-112&store_num=
GeoTracker Data: Not Reported

Z286
SE
1/2 - 1 Mile
Higher

CA WELLS **CAEDF0000050333**

Well ID: T0608501906-STMW-4
Well Type: MONITORING
Source: EDF
Other Name: STMW-4
GAMA PFAS Testing: Not Reported
Groundwater Quality Data: https://gamagroundwater.waterboards.ca.gov/gama/gamamap/public/GamaDataDisplay.asp?dataset=EDF&samp_date=&global_id=T0608501906&assigned_name=STMW-4&store_num=
GeoTracker Data: https://geotracker.waterboards.ca.gov/profile_report.asp?cmd=MWEDFResults&global_id=T0608501906&assigned_name=STMW-4

AH287
East
1/2 - 1 Mile
Lower

CA WELLS **CAPFAS000001088**

Well ID: L10001577696-MW-19
Well Type: MONITORING
Source: EDF
Other Name: MW-19
GAMA PFAS Testing: Yes
Groundwater Quality Data: https://gamagroundwater.waterboards.ca.gov/gama/gamamap/public/GamaDataDisplay.asp?dataset=EDF&samp_date=&global_id=L10001577696&assigned_name=MW-19&store_num=
GeoTracker Data: Not Reported

DRAFT

GEOCHECK® - PHYSICAL SETTING SOURCE MAP FINDINGS

Map ID
Direction
Distance
Elevation

	Database	EDR ID Number
AH288 **East** **1/2 - 1 Mile** **Lower**	**CA WELLS**	**CAEDF0000109963**

Well ID:	L10001577696-MW-19	Well Type:	MONITORING
Source:	EDF	Other Name:	MW-19
GAMA PFAS Testing:	Not Reported		
Groundwater Quality Data:	https://gamagroundwater.waterboards.ca.gov/gama/gamamap/public/GamaDataDisplay.asp?dataset=EDF&samp_date=&global_id=L10001577696&assigned_name=MW-19&store_num=		
GeoTracker Data:	https://geotracker.waterboards.ca.gov/profile_report.asp?cmd=MWEDFResults&global_id=L10001577696&assigned_name=MW-19		

	Database	EDR ID Number
Z289 **SE** **1/2 - 1 Mile** **Higher**	**CA WELLS**	**CAEDF0000117689**

Well ID:	T0608501906-STMW-12	Well Type:	MONITORING
Source:	EDF	Other Name:	STMW-12
GAMA PFAS Testing:	Not Reported		
Groundwater Quality Data:	https://gamagroundwater.waterboards.ca.gov/gama/gamamap/public/GamaDataDisplay.asp?dataset=EDF&samp_date=&global_id=T0608501906&assigned_name=STMW-12&store_num=		
GeoTracker Data:	https://geotracker.waterboards.ca.gov/profile_report.asp?cmd=MWEDFResults&global_id=T0608501906&assigned_name=STMW-12		

	Database	EDR ID Number
AE290 **NNE** **1/2 - 1 Mile** **Lower**	**CA WELLS**	**CAEDF0000105601**

Well ID:	T10000002982-MW-1	Well Type:	MONITORING
Source:	EDF	Other Name:	MW-1
GAMA PFAS Testing:	Not Reported		
Groundwater Quality Data:	https://gamagroundwater.waterboards.ca.gov/gama/gamamap/public/GamaDataDisplay.asp?dataset=EDF&samp_date=&global_id=T10000002982&assigned_name=MW-1&store_num=		
GeoTracker Data:	https://geotracker.waterboards.ca.gov/profile_report.asp?cmd=MWEDFResults&global_id=T10000002982&assigned_name=MW-1		

	Database	EDR ID Number
AA291 **ESE** **1/2 - 1 Mile** **Lower**	**CA WELLS**	**CAPFAS000000699**

Well ID:	4310011-174	Well Type:	MUNICIPAL
Source:	Department of Health Services		
Other Name:	TWELFTH ST. WELL 15	GAMA PFAS Testing:	Yes
Groundwater Quality Data:	https://gamagroundwater.waterboards.ca.gov/gama/gamamap/public/GamaDataDisplay.asp?dataset=DHS&samp_date=&global_id=&assigned_name=4310011-174&store_num=		
GeoTracker Data:	Not Reported		

DRAFT

GEOCHECK® - PHYSICAL SETTING SOURCE MAP FINDINGS

Map ID
Direction
Distance
Elevation

	Database	EDR ID Number
AA292 **ESE** **1/2 - 1 Mile** **Lower**	**CA WELLS**	**CADDW0000000637**

Well ID:	4310011-174	Well Type:	MUNICIPAL
Source:	Department of Health Services		
Other Name:	TWELFTH ST. WELL 15	GAMA PFAS Testing:	Not Reported
Groundwater Quality Data:	https://gamagroundwater.waterboards.ca.gov/gama/gamamap/public/GamaDataDisplay.asp?dataset=DHS&samp_date=&global_id=&assigned_name=4310011-174&store_num=		
GeoTracker Data:	Not Reported		

	Database	EDR ID Number
AH293 **East** **1/2 - 1 Mile** **Lower**	**CA WELLS**	**CAEDF0000094599**

Well ID:	L10001577696-MW-4	Well Type:	MONITORING
Source:	EDF	Other Name:	MW-4
GAMA PFAS Testing:	Not Reported		
Groundwater Quality Data:	https://gamagroundwater.waterboards.ca.gov/gama/gamamap/public/GamaDataDisplay.asp?dataset=EDF&samp_date=&global_id=L10001577696&assigned_name=MW-4&store_num=		
GeoTracker Data:	https://geotracker.waterboards.ca.gov/profile_report.asp?cmd=MWEDFResults&global_id=L10001577696&assigned_name=MW-4		

	Database	EDR ID Number
AI294 **SE** **1/2 - 1 Mile** **Higher**	**CA WELLS**	**CAEDF0000103286**

Well ID:	T0608501906-STMW-11	Well Type:	MONITORING
Source:	EDF	Other Name:	STMW-11
GAMA PFAS Testing:	Not Reported		
Groundwater Quality Data:	https://gamagroundwater.waterboards.ca.gov/gama/gamamap/public/GamaDataDisplay.asp?dataset=EDF&samp_date=&global_id=T0608501906&assigned_name=STMW-11&store_num=		
GeoTracker Data:	https://geotracker.waterboards.ca.gov/profile_report.asp?cmd=MWEDFResults&global_id=T0608501906&assigned_name=STMW-11		

	Database	EDR ID Number
AI295 **SE** **1/2 - 1 Mile** **Higher**	**CA WELLS**	**CAEDF0000099939**

Well ID:	T0608501906-STMW-13	Well Type:	MONITORING
Source:	EDF	Other Name:	STMW-13
GAMA PFAS Testing:	Not Reported		
Groundwater Quality Data:	https://gamagroundwater.waterboards.ca.gov/gama/gamamap/public/GamaDataDisplay.asp?dataset=EDF&samp_date=&global_id=T0608501906&assigned_name=STMW-13&store_num=		
GeoTracker Data:	https://geotracker.waterboards.ca.gov/profile_report.asp?cmd=MWEDFResults&global_id=T0608501906&assigned_name=STMW-13		

DRAFT

GEOCHECK® - PHYSICAL SETTING SOURCE MAP FINDINGS

Map ID
Direction
Distance
Elevation | Database | EDR ID Number

AF296
ENE
1/2 - 1 Mile
Lower

CA WELLS **CAUSGSN00013912**

Well ID:	USGS-372012121521005	Well Type:	UNK
Source:	United States Geological Survey		
Other Name:	USGS-372012121521005	GAMA PFAS Testing:	Not Reported
Groundwater Quality Data:	https://gamagroundwater.waterboards.ca.gov/gama/gamamap/public/GamaDataDisplay.asp?dataset=USGSNEW&samp_date=&global_id=&assigned_name=USGS-372012121521005&store_num=		
GeoTracker Data:	Not Reported		

AF297
ENE
1/2 - 1 Mile
Lower

CA WELLS **CAUSGS000000910**

AI298
SE
1/2 - 1 Mile
Higher

CA WELLS **CAEDF0000107526**

Well ID:	T0608501906-STMW-9	Well Type:	MONITORING
Source:	EDF	Other Name:	STMW-9
GAMA PFAS Testing:	Not Reported		
Groundwater Quality Data:	https://gamagroundwater.waterboards.ca.gov/gama/gamamap/public/GamaDataDisplay.asp?dataset=EDF&samp_date=&global_id=T0608501906&assigned_name=STMW-9&store_num=		
GeoTracker Data:	https://geotracker.waterboards.ca.gov/profile_report.asp?cmd=MWEDFResults&global_id=T0608501906&assigned_name=STMW-9		

AI299
SE
1/2 - 1 Mile
Higher

CA WELLS **CAEDF0000084479**

Well ID:	T0608501906-STMW-6	Well Type:	MONITORING
Source:	EDF	Other Name:	STMW-6
GAMA PFAS Testing:	Not Reported		
Groundwater Quality Data:	https://gamagroundwater.waterboards.ca.gov/gama/gamamap/public/GamaDataDisplay.asp?dataset=EDF&samp_date=&global_id=T0608501906&assigned_name=STMW-6&store_num=		
GeoTracker Data:	https://geotracker.waterboards.ca.gov/profile_report.asp?cmd=MWEDFResults&global_id=T0608501906&assigned_name=STMW-6		

AA300
ESE
1/2 - 1 Mile
Lower

CA WELLS **CADDW0000002912**

Well ID:	4310011-111	Well Type:	MUNICIPAL
Source:	Department of Health Services		
Other Name:	TWELFTH ST. WELL 04	GAMA PFAS Testing:	Not Reported
Groundwater Quality Data:	https://gamagroundwater.waterboards.ca.gov/gama/gamamap/public/GamaDataDisplay.asp?dataset=DHS&samp_date=&global_id=&assigned_name=4310011-111&store_num=		

DRAFT

GeoTracker Data: Not Reported

AA301
ESE
1/2 - 1 Mile
Lower

CA WELLS **CAPFAS000000028**

Well ID: 4310011-111 Well Type: MUNICIPAL
Source: Department of Health Services
Other Name: TWELFTH ST. WELL 04 GAMA PFAS Testing: Yes
Groundwater Quality Data: https://gamagroundwater.waterboards.ca.gov/gama/gamamap/public/GamaDataDisplay.asp?dataset=DHS&samp_date=&global_id=&assigned_name=4310011-111&store_num=
GeoTracker Data: Not Reported

AJ302
West
1/2 - 1 Mile
Lower

CA WELLS **CADDW0000008771**

Well ID: 4310011-066 Well Type: MUNICIPAL
Source: Department of Health Services
Other Name: MAIN STATION-T - DESTROYED
GAMA PFAS Testing: Not Reported
Groundwater Quality Data: https://gamagroundwater.waterboards.ca.gov/gama/gamamap/public/GamaDataDisplay.asp?dataset=DHS&samp_date=&global_id=&assigned_name=4310011-066&store_num=
GeoTracker Data: Not Reported

AI303
SE
1/2 - 1 Mile
Higher

CA WELLS **CAEDF0000096183**

Well ID: T0608501906-STMW-8 Well Type: MONITORING
Source: EDF Other Name: STMW-8
GAMA PFAS Testing: Not Reported
Groundwater Quality Data: https://gamagroundwater.waterboards.ca.gov/gama/gamamap/public/GamaDataDisplay.asp?dataset=EDF&samp_date=&global_id=T0608501906&assigned_name=STMW-8&store_num=
GeoTracker Data: https://geotracker.waterboards.ca.gov/profile_report.asp?cmd=MWEDFResults&global_id=T0608501906&assigned_name=STMW-8

AI304
SE
1/2 - 1 Mile
Higher

CA WELLS **CAEDF0000129008**

Well ID: T0608501906-STMW-7 Well Type: MONITORING
Source: EDF Other Name: STMW-7
GAMA PFAS Testing: Not Reported
Groundwater Quality Data: https://gamagroundwater.waterboards.ca.gov/gama/gamamap/public/GamaDataDisplay.asp?dataset=EDF&samp_date=&global_id=T0608501906&assigned_name=STMW-7&store_num=
GeoTracker Data: https://geotracker.waterboards.ca.gov/profile_report.asp?cmd=MWEDFResults&global_id=T0608501906&assigned_name=STMW-7

DRAFT

GEOCHECK® - PHYSICAL SETTING SOURCE MAP FINDINGS

Map ID
Direction
Distance
Elevation | Database | EDR ID Number

AA305
ESE
1/2 - 1 Mile
Higher

FED USGS **USGS40000182221**

Organization ID:	USGS-CA		
Organization Name:	USGS California Water Science Center		
Monitor Location:	007S001E16F010M	Type:	Well
Description:	Not Reported	HUC:	Not Reported
Drainage Area:	Not Reported	Drainage Area Units:	Not Reported
Contrib Drainage Area:	Not Reported	Contrib Drainage Area Unts:	Not Reported
Aquifer:	California Coastal Basin aquifers		
Formation Type:	Not Reported	Aquifer Type:	Not Reported
Construction Date:	Not Reported	Well Depth:	765
Well Depth Units:	ft	Well Hole Depth:	Not Reported
Well Hole Depth Units:	Not Reported		

AH306
ESE
1/2 - 1 Mile
Lower

FED USGS **USGS40000182226**

Organization ID:	USGS-CA		
Organization Name:	USGS California Water Science Center		
Monitor Location:	007S001E16C007M	Type:	Well
Description:	Not Reported	HUC:	Not Reported
Drainage Area:	Not Reported	Drainage Area Units:	Not Reported
Contrib Drainage Area:	Not Reported	Contrib Drainage Area Unts:	Not Reported
Aquifer:	California Coastal Basin aquifers		
Formation Type:	Not Reported	Aquifer Type:	Not Reported
Construction Date:	Not Reported	Well Depth:	800
Well Depth Units:	ft	Well Hole Depth:	Not Reported
Well Hole Depth Units:	Not Reported		

AF307
ENE
1/2 - 1 Mile
Lower

FED USGS **USGS40000182293**

Organization ID:	USGS-CA		
Organization Name:	USGS California Water Science Center		
Monitor Location:	007S001E09L008M	Type:	Well
Description:	Not Reported	HUC:	Not Reported
Drainage Area:	Not Reported	Drainage Area Units:	Not Reported
Contrib Drainage Area:	Not Reported	Contrib Drainage Area Unts:	Not Reported
Aquifer:	California Coastal Basin aquifers		
Formation Type:	Not Reported	Aquifer Type:	Not Reported
Construction Date:	20001016	Well Depth:	72
Well Depth Units:	ft	Well Hole Depth:	80
Well Hole Depth Units:	ft		

Ground water levels,Number of Measurements:	1	Level reading date:	2000-10-23
Feet below surface:	11.77	Feet to sea level:	Not Reported
Note:	Not Reported		

DRAFT

GEOCHECK® - PHYSICAL SETTING SOURCE MAP FINDINGS

Map ID
Direction
Distance
Elevation | Database | EDR ID Number

AC308
South
1/2 - 1 Mile
Higher

CA WELLS **CAEDF0000132088**

Well ID:	T0608502411-MW-1	Well Type:	MONITORING
Source:	EDF	Other Name:	MW-1
GAMA PFAS Testing:	Not Reported		
Groundwater Quality Data:	https://gamagroundwater.waterboards.ca.gov/gama/gamamap/public/GamaDataDisplay.asp?dataset=EDF&samp_date=&global_id=T0608502411&assigned_name=MW-1&store_num=		
GeoTracker Data:	https://geotracker.waterboards.ca.gov/profile_report.asp?cmd=MWEDFResults&global_id=T0608502411&assigned_name=MW-1		

AC309
South
1/2 - 1 Mile
Higher

CA WELLS **CAEDF0000115732**

Well ID:	T0608502411-MW-2	Well Type:	MONITORING
Source:	EDF	Other Name:	MW-2
GAMA PFAS Testing:	Not Reported		
Groundwater Quality Data:	https://gamagroundwater.waterboards.ca.gov/gama/gamamap/public/GamaDataDisplay.asp?dataset=EDF&samp_date=&global_id=T0608502411&assigned_name=MW-2&store_num=		
GeoTracker Data:	https://geotracker.waterboards.ca.gov/profile_report.asp?cmd=MWEDFResults&global_id=T0608502411&assigned_name=MW-2		

AF310
ENE
1/2 - 1 Mile
Lower

FED USGS **USGS40000182292**

Organization ID:	USGS-CA		
Organization Name:	USGS California Water Science Center		
Monitor Location:	007S001E09L007M	Type:	Well
Description:	Not Reported	HUC:	Not Reported
Drainage Area:	Not Reported	Drainage Area Units:	Not Reported
Contrib Drainage Area:	Not Reported	Contrib Drainage Area Unts:	Not Reported
Aquifer:	California Coastal Basin aquifers		
Formation Type:	Not Reported	Aquifer Type:	Not Reported
Construction Date:	20000918	Well Depth:	425
Well Depth Units:	ft	Well Hole Depth:	1013
Well Hole Depth Units:	ft		

Ground water levels,Number of Measurements:	1	Level reading date:	2000-10-23
Feet below surface:	69.02	Feet to sea level:	Not Reported
Note:	Not Reported		

AG311
West
1/2 - 1 Mile
Lower

CA WELLS **CADDW0000003665**

Well ID:	4310011-062	Well Type:	MUNICIPAL
Source:	Department of Health Services		

DRAFT

Other Name: MAIN STATION-M - DESTROYED
GAMA PFAS Testing: Not Reported
Groundwater Quality Data: https://gamagroundwater.waterboards.ca.gov/gama/gamamap/public/GamaDataDisplay.asp?dataset=DHS&samp_date=&global_id=&assigned_name=4310011-062&store_num=
GeoTracker Data: Not Reported

AA312
ESE
1/2 - 1 Mile
Lower

CA WELLS **CADDW0000018457**

Well ID: 4310011-114 Well Type: MUNICIPAL
Source: Department of Health Services
Other Name: TWELFTH ST. WELL 09 GAMA PFAS Testing: Not Reported
Groundwater Quality Data: https://gamagroundwater.waterboards.ca.gov/gama/gamamap/public/GamaDataDisplay.asp?dataset=DHS&samp_date=&global_id=&assigned_name=4310011-114&store_num=
GeoTracker Data: Not Reported

AA313
ESE
1/2 - 1 Mile
Lower

CA WELLS **CAPFAS000001291**

Well ID: 4310011-114 Well Type: MUNICIPAL
Source: Department of Health Services
Other Name: TWELFTH ST. WELL 09 GAMA PFAS Testing: Yes
Groundwater Quality Data: https://gamagroundwater.waterboards.ca.gov/gama/gamamap/public/GamaDataDisplay.asp?dataset=DHS&samp_date=&global_id=&assigned_name=4310011-114&store_num=
GeoTracker Data: Not Reported

AK314
East
1/2 - 1 Mile
Lower

CA WELLS **CAEDF0000084427**

Well ID: L10001577696-EW-3 Well Type: MONITORING
Source: EDF Other Name: EW-3
GAMA PFAS Testing: Not Reported
Groundwater Quality Data: https://gamagroundwater.waterboards.ca.gov/gama/gamamap/public/GamaDataDisplay.asp?dataset=EDF&samp_date=&global_id=L10001577696&assigned_name=EW-3&store_num=
GeoTracker Data: https://geotracker.waterboards.ca.gov/profile_report.asp?cmd=MWEDFResults&global_id=L10001577696&assigned_name=EW-3

AH315
East
1/2 - 1 Mile
Lower

CA WELLS **CAEDF0000059643**

Well ID: L10001577696-MW-3 Well Type: MONITORING
Source: EDF Other Name: MW-3
GAMA PFAS Testing: Not Reported
Groundwater Quality Data: https://gamagroundwater.waterboards.ca.gov/gama/gamamap/public/GamaDataDisplay.asp?dataset=EDF&samp_date=&global_id=L10001577696&assigned_name=MW-3&store_num=
GeoTracker Data: https://geotracker.waterboards.ca.gov/profile_report.asp?cmd=MWEDFResults&global_id=L10001577696&assigned_name=MW-3

DRAFT

GEOCHECK® - PHYSICAL SETTING SOURCE MAP FINDINGS

Map ID
Direction
Distance
Elevation | Database | EDR ID Number

AH316
East
1/2 - 1 Mile
Lower

CA WELLS **CAPFAS000000726**

Well ID:	L10001577696-MW-3	Well Type:	MONITORING
Source:	EDF	Other Name:	MW-3
GAMA PFAS Testing:	Yes		
Groundwater Quality Data:	https://gamagroundwater.waterboards.ca.gov/gama/gamamap/public/GamaDataDisplay.asp?dataset=EDF&samp_date=&global_id=L10001577696&assigned_name=MW-3&store_num=		
GeoTracker Data:	Not Reported		

AF317
ENE
1/2 - 1 Mile
Lower

FED USGS **USGS40000182290**

Organization ID:	USGS-CA		
Organization Name:	USGS California Water Science Center		
Monitor Location:	007S001E09L005M	Type:	Well
Description:	Not Reported	HUC:	Not Reported
Drainage Area:	Not Reported	Drainage Area Units:	Not Reported
Contrib Drainage Area:	Not Reported	Contrib Drainage Area Unts:	Not Reported
Aquifer:	California Coastal Basin aquifers		
Formation Type:	Not Reported	Aquifer Type:	Not Reported
Construction Date:	20000918	Well Depth:	640
Well Depth Units:	ft	Well Hole Depth:	1011
Well Hole Depth Units:	ft		

Ground water levels,Number of Measurements:	1	Level reading date:	2000-10-23
Feet below surface:	93.35	Feet to sea level:	Not Reported
Note:	Not Reported		

AF318
ENE
1/2 - 1 Mile
Lower

FED USGS **USGS40000182291**

Organization ID:	USGS-CA		
Organization Name:	USGS California Water Science Center		
Monitor Location:	007S001E09L006M	Type:	Well
Description:	Not Reported	HUC:	Not Reported
Drainage Area:	Not Reported	Drainage Area Units:	Not Reported
Contrib Drainage Area:	Not Reported	Contrib Drainage Area Unts:	Not Reported
Aquifer:	California Coastal Basin aquifers		
Formation Type:	Not Reported	Aquifer Type:	Not Reported
Construction Date:	20000918	Well Depth:	540
Well Depth Units:	ft	Well Hole Depth:	1011
Well Hole Depth Units:	ft		

Ground water levels,Number of Measurements:	1	Level reading date:	2000-10-23
Feet below surface:	88.47	Feet to sea level:	Not Reported
Note:	Not Reported		

DRAFT

GEOCHECK® - PHYSICAL SETTING SOURCE MAP FINDINGS

Map ID
Direction
Distance
Elevation

	Database	EDR ID Number
AF319 **ENE** **1/2 - 1 Mile** **Lower**	**FED USGS**	**USGS40000182289**

Organization ID:	USGS-CA		
Organization Name:	USGS California Water Science Center		
Monitor Location:	007S001E09L004M	Type:	Well
Description:	Not Reported	HUC:	Not Reported
Drainage Area:	Not Reported	Drainage Area Units:	Not Reported
Contrib Drainage Area:	Not Reported	Contrib Drainage Area Unts:	Not Reported
Aquifer:	California Coastal Basin aquifers		
Formation Type:	Not Reported	Aquifer Type:	Not Reported
Construction Date:	20000918	Well Depth:	1000
Well Depth Units:	ft	Well Hole Depth:	1011
Well Hole Depth Units:	ft		
Ground water levels,Number of Measurements:	1	Level reading date:	2000-10-23
Feet below surface:	88.33	Feet to sea level:	Not Reported
Note:	Not Reported		

	Database	EDR ID Number
AF320 **ENE** **1/2 - 1 Mile** **Lower**	**CA WELLS**	**CAUSGSN00009575**

Well ID:	USGS-372012121521004	Well Type:	UNK
Source:	United States Geological Survey		
Other Name:	USGS-372012121521004	GAMA PFAS Testing:	Not Reported
Groundwater Quality Data:	https://gamagroundwater.waterboards.ca.gov/gama/gamamap/public/GamaDataDisplay.asp?dataset=USGSNEW&samp_date=&global_id=&assigned_name=USGS-372012121521004&store_num=		
GeoTracker Data:	Not Reported		

	Database	EDR ID Number
AF321 **ENE** **1/2 - 1 Mile** **Lower**	**CA WELLS**	**CAUSGSN00004185**

Well ID:	USGS-372012121521002	Well Type:	UNK
Source:	United States Geological Survey		
Other Name:	USGS-372012121521002	GAMA PFAS Testing:	Not Reported
Groundwater Quality Data:	https://gamagroundwater.waterboards.ca.gov/gama/gamamap/public/GamaDataDisplay.asp?dataset=USGSNEW&samp_date=&global_id=&assigned_name=USGS-372012121521002&store_num=		
GeoTracker Data:	Not Reported		

	Database	EDR ID Number
AF322 **ENE** **1/2 - 1 Mile** **Lower**	**CA WELLS**	**CAUSGSN00001571**

Well ID:	USGS-372012121521003	Well Type:	UNK
Source:	United States Geological Survey		
Other Name:	USGS-372012121521003	GAMA PFAS Testing:	Not Reported
Groundwater Quality Data:	https://gamagroundwater.waterboards.ca.gov/gama/gamamap/public/GamaDataDisplay.asp?dataset=USGSNEW&samp_date=&global_id=&assigned_name=USGS-372012121521003&store_num=		

DRAFT

GeoTracker Data: Not Reported

AF323
ENE
1/2 - 1 Mile
Lower

CA WELLS **CAUSGS000001996**

AF324
ENE
1/2 - 1 Mile
Lower

CA WELLS **CAUSGS000002013**

AF325
ENE
1/2 - 1 Mile
Lower

CA WELLS **CAUSGS000001240**

AF326
ENE
1/2 - 1 Mile
Lower

CA WELLS **CAUSGSN00017309**

Well ID:	USGS-372012121521001	Well Type:	UNK
Source:	United States Geological Survey		
Other Name:	USGS-372012121521001	GAMA PFAS Testing:	Not Reported
Groundwater Quality Data:	https://gamagroundwater.waterboards.ca.gov/gama/gamamap/public/GamaDataDisplay.asp?dataset=USGSNEW&samp_date=&global_id=&assigned_name=USGS-372012121521001&store_num=		
GeoTracker Data:	Not Reported		

AF327
ENE
1/2 - 1 Mile
Lower

CA WELLS **CAUSGS000002538**

AI328
SE
1/2 - 1 Mile
Higher

CA WELLS **CAEDF0000100943**

Well ID:	T0608501906-STMW-1	Well Type:	MONITORING
Source:	EDF	Other Name:	STMW-1
GAMA PFAS Testing:	Not Reported		
Groundwater Quality Data:	https://gamagroundwater.waterboards.ca.gov/gama/gamamap/public/GamaDataDisplay.asp?dataset=EDF&samp_date=&global_id=T0608501906&assigned_name=STMW-1&store_num=		
GeoTracker Data:	https://geotracker.waterboards.ca.gov/profile_report.asp?cmd=MWEDFResults&global_id=T0608501906&assigned_name=STMW-1		

DRAFT

GEOCHECK® - PHYSICAL SETTING SOURCE MAP FINDINGS

Map ID
Direction
Distance
Elevation | Database | EDR ID Number

AI329
SE
1/2 - 1 Mile
Higher

CA WELLS **CAEDF0000047660**

Well ID:	T0608501906-STMW-17	Well Type:	MONITORING
Source:	EDF	Other Name:	STMW-17
GAMA PFAS Testing:	Not Reported		
Groundwater Quality Data:	https://gamagroundwater.waterboards.ca.gov/gama/gamamap/public/GamaDataDisplay.asp?dataset=EDF&samp_date=&global_id=T0608501906&assigned_name=STMW-17&store_num=		
GeoTracker Data:	https://geotracker.waterboards.ca.gov/profile_report.asp?cmd=MWEDFResults&global_id=T0608501906&assigned_name=STMW-17		

AI330
SE
1/2 - 1 Mile
Higher

CA WELLS **CAEDF0000094554**

Well ID:	T0608501906-STMW-16	Well Type:	MONITORING
Source:	EDF	Other Name:	STMW-16
GAMA PFAS Testing:	Not Reported		
Groundwater Quality Data:	https://gamagroundwater.waterboards.ca.gov/gama/gamamap/public/GamaDataDisplay.asp?dataset=EDF&samp_date=&global_id=T0608501906&assigned_name=STMW-16&store_num=		
GeoTracker Data:	https://geotracker.waterboards.ca.gov/profile_report.asp?cmd=MWEDFResults&global_id=T0608501906&assigned_name=STMW-16		

AG331
West
1/2 - 1 Mile
Lower

CA WELLS **CADDW0000017393**

Well ID:	4310011-063	Well Type:	MUNICIPAL
Source:	Department of Health Services		
Other Name:	MAIN STATION-P - DESTROYED		
GAMA PFAS Testing:	Not Reported		
Groundwater Quality Data:	https://gamagroundwater.waterboards.ca.gov/gama/gamamap/public/GamaDataDisplay.asp?dataset=DHS&samp_date=&global_id=&assigned_name=4310011-063&store_num=		
GeoTracker Data:	Not Reported		

AI332
SE
1/2 - 1 Mile
Higher

CA WELLS **CAEDF0000116201**

Well ID:	T0608501906-STMW-2	Well Type:	MONITORING
Source:	EDF	Other Name:	STMW-2
GAMA PFAS Testing:	Not Reported		
Groundwater Quality Data:	https://gamagroundwater.waterboards.ca.gov/gama/gamamap/public/GamaDataDisplay.asp?dataset=EDF&samp_date=&global_id=T0608501906&assigned_name=STMW-2&store_num=		
GeoTracker Data:	https://geotracker.waterboards.ca.gov/profile_report.asp?cmd=MWEDFResults&global_id=T0608501906&assigned_name=STMW-2		

DRAFT

GEOCHECK® - PHYSICAL SETTING SOURCE MAP FINDINGS

Map ID
Direction
Distance
Elevation | Database | EDR ID Number

AL333
ESE
1/2 - 1 Mile
Higher

CA WELLS **CAPFAS000000040**

Well ID:	4310011-118	Well Type:	MUNICIPAL
Source:	Department of Health Services		
Other Name:	TWELFTH ST. WELL 13	GAMA PFAS Testing:	Yes
Groundwater Quality Data:	https://gamagroundwater.waterboards.ca.gov/gama/gamamap/public/GamaDataDisplay.asp?dataset=DHS&samp_date=&global_id=&assigned_name=4310011-118&store_num=		
GeoTracker Data:	Not Reported		

AL334
ESE
1/2 - 1 Mile
Higher

CA WELLS **CADDW0000007221**

Well ID:	4310011-118	Well Type:	MUNICIPAL
Source:	Department of Health Services		
Other Name:	TWELFTH ST. WELL 13	GAMA PFAS Testing:	Not Reported
Groundwater Quality Data:	https://gamagroundwater.waterboards.ca.gov/gama/gamamap/public/GamaDataDisplay.asp?dataset=DHS&samp_date=&global_id=&assigned_name=4310011-118&store_num=		
GeoTracker Data:	Not Reported		

AC335
South
1/2 - 1 Mile
Higher

CA WELLS **CAEDF0000031657**

Well ID:	T0608502411-MW-3	Well Type:	MONITORING
Source:	EDF	Other Name:	MW-3
GAMA PFAS Testing:	Not Reported		
Groundwater Quality Data:	https://gamagroundwater.waterboards.ca.gov/gama/gamamap/public/GamaDataDisplay.asp?dataset=EDF&samp_date=&global_id=T0608502411&assigned_name=MW-3&store_num=		
GeoTracker Data:	https://geotracker.waterboards.ca.gov/profile_report.asp?cmd=MWEDFResults&global_id=T0608502411&assigned_name=MW-3		

AG336
West
1/2 - 1 Mile
Lower

CA WELLS **CAUSGSN00016198**

Well ID:	USGS-371955121535101	Well Type:	UNK
Source:	United States Geological Survey		
Other Name:	USGS-371955121535101	GAMA PFAS Testing:	Not Reported
Groundwater Quality Data:	https://gamagroundwater.waterboards.ca.gov/gama/gamamap/public/GamaDataDisplay.asp?dataset=USGSNEW&samp_date=&global_id=&assigned_name=USGS-371955121535101&store_num=		
GeoTracker Data:	Not Reported		

DRAFT

GEOCHECK® - PHYSICAL SETTING SOURCE MAP FINDINGS

Map ID
Direction
Distance
Elevation | Database | EDR ID Number

AL337
ESE
1/2 - 1 Mile
Higher

CA WELLS **CAPFAS000000229**

Well ID:	4310011-116	Well Type:	MUNICIPAL
Source:	Department of Health Services		
Other Name:	TWELFTH ST. WELL 11	GAMA PFAS Testing:	Yes
Groundwater Quality Data:	https://gamagroundwater.waterboards.ca.gov/gama/gamamap/public/GamaDataDisplay.asp?dataset=DHS&samp_date=&global_id=&assigned_name=4310011-116&store_num=		
GeoTracker Data:	Not Reported		

AL338
ESE
1/2 - 1 Mile
Higher

CA WELLS **CADDW0000018965**

Well ID:	4310011-116	Well Type:	MUNICIPAL
Source:	Department of Health Services		
Other Name:	TWELFTH ST. WELL 11	GAMA PFAS Testing:	Not Reported
Groundwater Quality Data:	https://gamagroundwater.waterboards.ca.gov/gama/gamamap/public/GamaDataDisplay.asp?dataset=DHS&samp_date=&global_id=&assigned_name=4310011-116&store_num=		
GeoTracker Data:	Not Reported		

AM339
ENE
1/2 - 1 Mile
Lower

CA WELLS **7670**

Seq:	7670	Prim sta c:	07S/01E-16C07 M
Frds no:	4310011114	County:	43
District:	05	User id:	HEN
System no:	4310011	Water type:	G
Source nam:	TWELFTH ST. WELL 09	Station ty:	WELL/AMBNT/MUN/INTAKE/SUPPLY
Latitude:	372000.0	Longitude:	1215200.0
Precision:	4	Status:	AR
Comment 1:	Not Reported	Comment 2:	Not Reported
Comment 3:	Not Reported	Comment 4:	Not Reported
Comment 5:	Not Reported	Comment 6:	Not Reported
Comment 7:	Not Reported		

System no:	4310011	System nam:	San Jose Water Company
Hqname:	Not Reported	Address:	1221 S. Bascom Avenue
City:	San Jose	State:	CA
Zip:	95128	Zip ext:	Not Reported
Pop serv:	944000	Connection:	206890
Area serve:	SAN JOSE VICINITY		

Sample date:	22-FEB-16	Finding:	4.9
Chemical:	NITRATE (AS N)	Report units:	MG/L
Dlr:	0.4		

Sample date:	10-AUG-15	Finding:	3.8
Chemical:	GROSS ALPHA	Report units:	PCI/L
Dlr:	3.		

DRAFT

Sample date:	10-AUG-15	Finding:	1.9
Chemical:	GROSS ALPHA MDA95	Report units:	PCI/L
Dlr:	0.		
Sample date:	10-AUG-15	Finding:	2.2
Chemical:	GROSS ALPHA COUNTING ERROR	Report units:	PCI/L
Dlr:	0.		
Sample date:	14-AUG-14	Finding:	72.
Chemical:	CALCIUM	Report units:	MG/L
Dlr:	0.		
Sample date:	14-AUG-14	Finding:	40.
Chemical:	MAGNESIUM	Report units:	MG/L
Dlr:	0.		
Sample date:	14-AUG-14	Finding:	45.
Chemical:	SODIUM	Report units:	MG/L
Dlr:	0.		
Sample date:	14-AUG-14	Finding:	1.4
Chemical:	POTASSIUM	Report units:	MG/L
Dlr:	0.		
Sample date:	14-AUG-14	Finding:	55.
Chemical:	CHLORIDE	Report units:	MG/L
Dlr:	0.		
Sample date:	14-AUG-14	Finding:	230.
Chemical:	BARIUM	Report units:	UG/L
Dlr:	100.		
Sample date:	14-AUG-14	Finding:	540.
Chemical:	TOTAL DISSOLVED SOLIDS	Report units:	MG/L
Dlr:	0.		
Sample date:	14-AUG-14	Finding:	28000.
Chemical:	CARBON DIOXIDE	Report units:	UG/L
Dlr:	0.		
Sample date:	14-AUG-14	Finding:	0.52
Chemical:	TURBIDITY, LABORATORY	Report units:	NTU
Dlr:	0.1		
Sample date:	14-AUG-14	Finding:	12.
Chemical:	AGGRSSIVE INDEX (CORROSIVITY)	Report units:	Not Reported
Dlr:	0.		
Sample date:	14-AUG-14	Finding:	3900.
Chemical:	NITRATE + NITRITE (AS N)	Report units:	MG/L
Dlr:	0.4		
Sample date:	14-AUG-14	Finding:	345.
Chemical:	HARDNESS (TOTAL) AS CACO3	Report units:	MG/L
Dlr:	0.		
Sample date:	14-AUG-14	Finding:	400.
Chemical:	BICARBONATE ALKALINITY	Report units:	MG/L
Dlr:	0.		
Sample date:	14-AUG-14	Finding:	280.
Chemical:	ALKALINITY (TOTAL) AS CACO3	Report units:	MG/L

DRAFT

Dlr:	0.		
Sample date:	14-AUG-14	Finding:	7.29
Chemical:	PH, LABORATORY	Report units:	Not Reported
Dlr:	0.		
Sample date:	14-AUG-14	Finding:	800.
Chemical:	SPECIFIC CONDUCTANCE	Report units:	US
Dlr:	0.		
Sample date:	14-AUG-14	Finding:	62.
Chemical:	SULFATE	Report units:	MG/L
Dlr:	0.5		
Sample date:	05-DEC-13	Finding:	20.
Chemical:	NITRATE (AS NO3)	Report units:	MG/L
Dlr:	2.		

AM340
ENE
1/2 - 1 Mile
Lower

CA WELLS **7671**

Seq:	7671	Prim sta c:	07S/01E-16C08 M
Frds no:	4310011115	County:	43
District:	05	User id:	HEN
System no:	4310011	Water type:	G
Source nam:	TWELFTH ST. WELL 10 - STANDBY	Station ty:	WELL/AMBNT/MUN/INTAKE/SUPPLY
Latitude:	372000.0	Longitude:	1215200.0
Precision:	4	Status:	SU
Comment 1:	Not Reported	Comment 2:	Not Reported
Comment 3:	Not Reported	Comment 4:	Not Reported
Comment 5:	Not Reported	Comment 6:	Not Reported
Comment 7:	Not Reported		
System no:	4310011	System nam:	San Jose Water Company
Hqname:	Not Reported	Address:	1221 S. Bascom Avenue
City:	San Jose	State:	CA
Zip:	95128	Zip ext:	Not Reported
Pop serv:	944000	Connection:	206890
Area serve:	SAN JOSE VICINITY		
Sample date:	11-MAR-16	Finding:	180.
Chemical:	IRON	Report units:	UG/L
Dlr:	100.		
Sample date:	10-MAR-16	Finding:	3.4
Chemical:	NITRATE (AS N)	Report units:	MG/L
Dlr:	0.4		
Sample date:	10-MAR-16	Finding:	3.4
Chemical:	NITRATE (AS N)	Report units:	MG/L
Dlr:	0.4		
Sample date:	09-NOV-15	Finding:	110.
Chemical:	IRON	Report units:	UG/L
Dlr:	100.		
Sample date:	07-AUG-15	Finding:	210.
Chemical:	IRON	Report units:	UG/L
Dlr:	100.		

DRAFT

Sample date:	19-MAY-15	Finding:	420.
Chemical:	IRON	Report units:	UG/L
Dlr:	100.		
Sample date:	03-MAR-15	Finding:	300.
Chemical:	ALKALINITY (TOTAL) AS CACO3	Report units:	MG/L
Dlr:	0.		
Sample date:	03-MAR-15	Finding:	7.42
Chemical:	PH, LABORATORY	Report units:	Not Reported
Dlr:	0.		
Sample date:	03-MAR-15	Finding:	760.
Chemical:	SPECIFIC CONDUCTANCE	Report units:	US
Dlr:	0.		
Sample date:	03-MAR-15	Finding:	370.
Chemical:	BICARBONATE ALKALINITY	Report units:	MG/L
Dlr:	0.		
Sample date:	03-MAR-15	Finding:	379.
Chemical:	HARDNESS (TOTAL) AS CACO3	Report units:	MG/L
Dlr:	0.		
Sample date:	03-MAR-15	Finding:	77.
Chemical:	CALCIUM	Report units:	MG/L
Dlr:	0.		
Sample date:	03-MAR-15	Finding:	45.
Chemical:	MAGNESIUM	Report units:	MG/L
Dlr:	0.		
Sample date:	03-MAR-15	Finding:	1.9
Chemical:	GROSS ALPHA COUNTING ERROR	Report units:	PCI/L
Dlr:	0.		
Sample date:	03-MAR-15	Finding:	1.1
Chemical:	POTASSIUM	Report units:	MG/L
Dlr:	0.		
Sample date:	03-MAR-15	Finding:	32.
Chemical:	SODIUM	Report units:	MG/L
Dlr:	0.		
Sample date:	03-MAR-15	Finding:	3.8
Chemical:	GROSS ALPHA	Report units:	PCI/L
Dlr:	3.		
Sample date:	03-MAR-15	Finding:	3500.
Chemical:	NITRATE + NITRITE (AS N)	Report units:	MG/L
Dlr:	0.4		
Sample date:	03-MAR-15	Finding:	12.19
Chemical:	AGGRSSIVE INDEX (CORROSIVITY)	Report units:	Not Reported
Dlr:	0.		
Sample date:	03-MAR-15	Finding:	1.7
Chemical:	GROSS ALPHA MDA95	Report units:	PCI/L
Dlr:	0.		
Sample date:	03-MAR-15	Finding:	53.
Chemical:	CHLORIDE	Report units:	MG/L

DRAFT

Dlr:	0.		
Sample date:	03-MAR-15	Finding:	58.
Chemical:	SULFATE	Report units:	MG/L
Dlr:	0.5		
Sample date:	03-MAR-15	Finding:	0.89
Chemical:	FLUORIDE (F) (NATURAL-SOURCE)	Report units:	MG/L
Dlr:	0.1		
Sample date:	03-MAR-15	Finding:	230.
Chemical:	BARIUM	Report units:	UG/L
Dlr:	100.		
Sample date:	03-MAR-15	Finding:	3.7
Chemical:	CHROMIUM, HEXAVALENT	Report units:	UG/L
Dlr:	1.		
Sample date:	03-MAR-15	Finding:	1100.
Chemical:	IRON	Report units:	UG/L
Dlr:	100.		
Sample date:	03-MAR-15	Finding:	22.
Chemical:	MANGANESE	Report units:	UG/L
Dlr:	20.		
Sample date:	03-MAR-15	Finding:	78.
Chemical:	ALUMINUM	Report units:	UG/L
Dlr:	50.		
Sample date:	03-MAR-15	Finding:	540.
Chemical:	TOTAL DISSOLVED SOLIDS	Report units:	MG/L
Dlr:	0.		
Sample date:	03-MAR-15	Finding:	9.e-002
Chemical:	LANGELIER INDEX AT SOURCE TEMP.	Report units:	Not Reported
Dlr:	0.		
Sample date:	03-MAR-15	Finding:	22000.
Chemical:	CARBON DIOXIDE	Report units:	UG/L
Dlr:	0.		
Sample date:	03-MAR-15	Finding:	3.9
Chemical:	TURBIDITY, LABORATORY	Report units:	NTU
Dlr:	0.1		
Sample date:	14-JAN-13	Finding:	1.8
Chemical:	CHROMIUM, HEXAVALENT	Report units:	UG/L
Dlr:	1.		
Sample date:	06-MAR-12	Finding:	200.
Chemical:	BARIUM	Report units:	UG/L
Dlr:	100.		
Sample date:	06-MAR-12	Finding:	0.17
Chemical:	FLUORIDE (F) (NATURAL-SOURCE)	Report units:	MG/L
Dlr:	0.1		
Sample date:	06-MAR-12	Finding:	54.
Chemical:	SULFATE	Report units:	MG/L
Dlr:	0.5		

DRAFT

Sample date:	06-MAR-12	Finding:	52.
Chemical:	CHLORIDE	Report units:	MG/L
Dlr:	0.		
Sample date:	06-MAR-12	Finding:	1.3
Chemical:	POTASSIUM	Report units:	MG/L
Dlr:	0.		
Sample date:	06-MAR-12	Finding:	57.
Chemical:	SODIUM	Report units:	MG/L
Dlr:	0.		
Sample date:	06-MAR-12	Finding:	34.
Chemical:	MAGNESIUM	Report units:	MG/L
Dlr:	0.		
Sample date:	06-MAR-12	Finding:	58.
Chemical:	CALCIUM	Report units:	MG/L
Dlr:	0.		
Sample date:	06-MAR-12	Finding:	284.
Chemical:	HARDNESS (TOTAL) AS CACO3	Report units:	MG/L
Dlr:	0.		
Sample date:	06-MAR-12	Finding:	360.
Chemical:	BICARBONATE ALKALINITY	Report units:	MG/L
Dlr:	0.		
Sample date:	06-MAR-12	Finding:	300.
Chemical:	ALKALINITY (TOTAL) AS CACO3	Report units:	MG/L
Dlr:	0.		
Sample date:	06-MAR-12	Finding:	7.82
Chemical:	PH, LABORATORY	Report units:	Not Reported
Dlr:	0.		
Sample date:	06-MAR-12	Finding:	730.
Chemical:	SPECIFIC CONDUCTANCE	Report units:	US
Dlr:	0.		
Sample date:	06-MAR-12	Finding:	2500.
Chemical:	NITRATE + NITRITE (AS N)	Report units:	MG/L
Dlr:	0.4		
Sample date:	06-MAR-12	Finding:	12.45
Chemical:	AGGRSSIVE INDEX (CORROSIVITY)	Report units:	Not Reported
Dlr:	0.		
Sample date:	06-MAR-12	Finding:	0.48
Chemical:	TURBIDITY, LABORATORY	Report units:	NTU
Dlr:	0.1		
Sample date:	06-MAR-12	Finding:	8000.
Chemical:	CARBON DIOXIDE	Report units:	UG/L
Dlr:	0.		
Sample date:	06-MAR-12	Finding:	420.
Chemical:	TOTAL DISSOLVED SOLIDS	Report units:	MG/L
Dlr:	0.		
Sample date:	06-MAR-12	Finding:	0.38
Chemical:	LANGELIER INDEX AT SOURCE TEMP.	Report units:	Not Reported

DRAFT

Dlr: 0.

AM341
ENE
1/2 - 1 Mile
Lower

CA WELLS 7669

Seq:	7669	Prim sta c:	07S/01E-16C06 M
Frds no:	4310011113	County:	43
District:	05	User id:	HEN
System no:	4310011	Water type:	G
Source nam:	TWELFTH ST. WELL 08	Station ty:	WELL/AMBNT/MUN/INTAKE/SUPPLY
Latitude:	372000.0	Longitude:	1215200.0
Precision:	4	Status:	AR
Comment 1:	Not Reported	Comment 2:	Not Reported
Comment 3:	Not Reported	Comment 4:	Not Reported
Comment 5:	Not Reported	Comment 6:	Not Reported
Comment 7:	Not Reported		
System no:	4310011	System nam:	San Jose Water Company
Hqname:	Not Reported	Address:	1221 S. Bascom Avenue
City:	San Jose	State:	CA
Zip:	95128	Zip ext:	Not Reported
Pop serv:	944000	Connection:	206890
Area serve:	SAN JOSE VICINITY		
Sample date:	10-JUN-16	Finding:	5.8
Chemical:	CHROMIUM, HEXAVALENT	Report units:	UG/L
Dlr:	1.		
Sample date:	18-FEB-16	Finding:	5.2
Chemical:	NITRATE (AS N)	Report units:	MG/L
Dlr:	0.4		
Sample date:	19-MAY-15	Finding:	23.
Chemical:	NITRATE (AS NO3)	Report units:	MG/L
Dlr:	2.		
Sample date:	29-OCT-14	Finding:	22.
Chemical:	NITRATE (AS NO3)	Report units:	MG/L
Dlr:	2.		
Sample date:	11-SEP-14	Finding:	22.
Chemical:	NITRATE (AS NO3)	Report units:	MG/L
Dlr:	2.		
Sample date:	12-MAY-14	Finding:	22.
Chemical:	NITRATE (AS NO3)	Report units:	MG/L
Dlr:	2.		
Sample date:	04-MAR-14	Finding:	67.
Chemical:	MAGNESIUM	Report units:	MG/L
Dlr:	0.		
Sample date:	04-MAR-14	Finding:	49.
Chemical:	SODIUM	Report units:	MG/L
Dlr:	0.		
Sample date:	04-MAR-14	Finding:	1.6
Chemical:	POTASSIUM	Report units:	MG/L
Dlr:	0.		

DRAFT

Sample date:	04-MAR-14	Finding:	81.
Chemical:	CHLORIDE	Report units:	MG/L
Dlr:	0.		
Sample date:	04-MAR-14	Finding:	63.
Chemical:	SULFATE	Report units:	MG/L
Dlr:	0.5		
Sample date:	04-MAR-14	Finding:	11.
Chemical:	CHROMIUM (TOTAL)	Report units:	UG/L
Dlr:	10.		
Sample date:	04-MAR-14	Finding:	230.
Chemical:	IRON	Report units:	UG/L
Dlr:	100.		
Sample date:	04-MAR-14	Finding:	6.3
Chemical:	SELENIUM	Report units:	UG/L
Dlr:	5.		
Sample date:	04-MAR-14	Finding:	780.
Chemical:	TOTAL DISSOLVED SOLIDS	Report units:	MG/L
Dlr:	0.		
Sample date:	04-MAR-14	Finding:	23.
Chemical:	NITRATE (AS NO3)	Report units:	MG/L
Dlr:	2.		
Sample date:	04-MAR-14	Finding:	80000.
Chemical:	CARBON DIOXIDE	Report units:	UG/L
Dlr:	0.		
Sample date:	04-MAR-14	Finding:	0.81
Chemical:	TURBIDITY, LABORATORY	Report units:	NTU
Dlr:	0.1		
Sample date:	04-MAR-14	Finding:	11.97
Chemical:	AGGRSSIVE INDEX (CORROSIVITY)	Report units:	Not Reported
Dlr:	0.		
Sample date:	04-MAR-14	Finding:	5200.
Chemical:	NITRATE + NITRITE (AS N)	Report units:	MG/L
Dlr:	0.4		
Sample date:	04-MAR-14	Finding:	93.
Chemical:	CALCIUM	Report units:	MG/L
Dlr:	0.		
Sample date:	04-MAR-14	Finding:	506.
Chemical:	HARDNESS (TOTAL) AS CACO3	Report units:	MG/L
Dlr:	0.		
Sample date:	04-MAR-14	Finding:	480.
Chemical:	BICARBONATE ALKALINITY	Report units:	MG/L
Dlr:	0.		
Sample date:	04-MAR-14	Finding:	400.
Chemical:	ALKALINITY (TOTAL) AS CACO3	Report units:	MG/L
Dlr:	0.		
Sample date:	04-MAR-14	Finding:	7.01
Chemical:	PH, LABORATORY	Report units:	Not Reported

DRAFT

Dlr:	0.		
Sample date:	04-MAR-14	Finding:	1000.
Chemical:	SPECIFIC CONDUCTANCE	Report units:	US
Dlr:	0.		
Sample date:	04-MAR-14	Finding:	290.
Chemical:	BARIUM	Report units:	UG/L
Dlr:	100.		
Sample date:	17-SEP-13	Finding:	22.
Chemical:	NITRATE (AS NO3)	Report units:	MG/L
Dlr:	2.		
Sample date:	14-JAN-13	Finding:	7.8
Chemical:	CHROMIUM, HEXAVALENT	Report units:	UG/L
Dlr:	1.		
Sample date:	19-SEP-12	Finding:	22.
Chemical:	NITRATE (AS NO3)	Report units:	MG/L
Dlr:	2.		

AM342
ENE
1/2 - 1 Mile
Lower

CA WELLS 7667

Seq:	7667	Prim sta c:	07S/01E-16C04 M
Frds no:	4310011112	County:	43
District:	05	User id:	HEN
System no:	4310011	Water type:	G
Source nam:	TWELFTH ST. WELL 06	Station ty:	WELL/AMBNT/MUN/INTAKE/SUPPLY
Latitude:	372000.0	Longitude:	1215200.0
Precision:	8	Status:	AR
Comment 1:	Not Reported	Comment 2:	Not Reported
Comment 3:	Not Reported	Comment 4:	Not Reported
Comment 5:	Not Reported	Comment 6:	Not Reported
Comment 7:	Not Reported		
System no:	4310011	System nam:	San Jose Water Company
Hqname:	Not Reported	Address:	1221 S. Bascom Avenue
City:	San Jose	State:	CA
Zip:	95128	Zip ext:	Not Reported
Pop serv:	944000	Connection:	206890
Area serve:	SAN JOSE VICINITY		
Sample date:	07-FEB-18	Finding:	63.
Chemical:	CALCIUM	Report units:	MG/L
Dlr:	0.		
Sample date:	07-FEB-18	Finding:	12.01
Chemical:	AGGRSSIVE INDEX (CORROSIVITY)	Report units:	Not Reported
Dlr:	0.		
Sample date:	07-FEB-18	Finding:	0.22
Chemical:	TURBIDITY, LABORATORY	Report units:	NTU
Dlr:	0.1		
Sample date:	07-FEB-18	Finding:	25.
Chemical:	CARBON DIOXIDE	Report units:	UG/L
Dlr:	0.		

DRAFT

Sample date:	07-FEB-18	Finding:	890.
Chemical:	SPECIFIC CONDUCTANCE	Report units:	US
Dlr:	0.		
Sample date:	07-FEB-18	Finding:	7.33
Chemical:	PH, LABORATORY	Report units:	Not Reported
Dlr:	0.		
Sample date:	07-FEB-18	Finding:	300.
Chemical:	ALKALINITY (TOTAL) AS CACO3	Report units:	MG/L
Dlr:	0.		
Sample date:	07-FEB-18	Finding:	370.
Chemical:	BICARBONATE ALKALINITY	Report units:	MG/L
Dlr:	0.		
Sample date:	07-FEB-18	Finding:	5.1
Chemical:	NITRATE (AS N)	Report units:	MG/L
Dlr:	0.4		
Sample date:	07-FEB-18	Finding:	314.
Chemical:	HARDNESS (TOTAL) AS CACO3	Report units:	MG/L
Dlr:	0.		
Sample date:	07-FEB-18	Finding:	5.1
Chemical:	NITRATE + NITRITE (AS N)	Report units:	MG/L
Dlr:	0.4		
Sample date:	07-FEB-18	Finding:	38.
Chemical:	MAGNESIUM	Report units:	MG/L
Dlr:	0.		
Sample date:	07-FEB-18	Finding:	34.
Chemical:	SODIUM	Report units:	MG/L
Dlr:	0.		
Sample date:	07-FEB-18	Finding:	1.5
Chemical:	POTASSIUM	Report units:	MG/L
Dlr:	0.		
Sample date:	07-FEB-18	Finding:	73.
Chemical:	CHLORIDE	Report units:	MG/L
Dlr:	0.		
Sample date:	07-FEB-18	Finding:	58.
Chemical:	SULFATE	Report units:	MG/L
Dlr:	0.5		
Sample date:	07-FEB-18	Finding:	200.
Chemical:	BARIUM	Report units:	UG/L
Dlr:	100.		
Sample date:	07-FEB-18	Finding:	500.
Chemical:	TOTAL DISSOLVED SOLIDS	Report units:	MG/L
Dlr:	0.		
Sample date:	27-DEC-17	Finding:	4.7
Chemical:	NITRATE (AS N)	Report units:	MG/L
Dlr:	0.4		
Sample date:	25-JAN-16	Finding:	5.3
Chemical:	NITRATE (AS N)	Report units:	MG/L

DRAFT

Dlr:	0.4		
Sample date:	02-SEP-15	Finding:	22.
Chemical:	NITRATE (AS NO3)	Report units:	MG/L
Dlr:	2.		
Sample date:	02-JUN-15	Finding:	21.
Chemical:	NITRATE (AS NO3)	Report units:	MG/L
Dlr:	2.		
Sample date:	03-MAR-15	Finding:	820.
Chemical:	SPECIFIC CONDUCTANCE	Report units:	US
Dlr:	0.		
Sample date:	03-MAR-15	Finding:	7.38
Chemical:	PH, LABORATORY	Report units:	Not Reported
Dlr:	0.		
Sample date:	03-MAR-15	Finding:	340.
Chemical:	ALKALINITY (TOTAL) AS CACO3	Report units:	MG/L
Dlr:	0.		
Sample date:	03-MAR-15	Finding:	410.
Chemical:	BICARBONATE ALKALINITY	Report units:	MG/L
Dlr:	0.		
Sample date:	03-MAR-15	Finding:	460.
Chemical:	HARDNESS (TOTAL) AS CACO3	Report units:	MG/L
Dlr:	0.		
Sample date:	03-MAR-15	Finding:	94.
Chemical:	CALCIUM	Report units:	MG/L
Dlr:	0.		
Sample date:	03-MAR-15	Finding:	55.
Chemical:	MAGNESIUM	Report units:	MG/L
Dlr:	0.		
Sample date:	03-MAR-15	Finding:	39.
Chemical:	SODIUM	Report units:	MG/L
Dlr:	0.		
Sample date:	03-MAR-15	Finding:	1.6
Chemical:	POTASSIUM	Report units:	MG/L
Dlr:	0.		
Sample date:	03-MAR-15	Finding:	69.
Chemical:	CHLORIDE	Report units:	MG/L
Dlr:	0.		
Sample date:	03-MAR-15	Finding:	61.
Chemical:	SULFATE	Report units:	MG/L
Dlr:	0.5		
Sample date:	03-MAR-15	Finding:	0.12
Chemical:	FLUORIDE (F) (NATURAL-SOURCE)	Report units:	MG/L
Dlr:	0.1		
Sample date:	03-MAR-15	Finding:	250.
Chemical:	BARIUM	Report units:	UG/L
Dlr:	100.		

DRAFT

Sample date:	03-MAR-15	Finding:	6.6
Chemical:	CHROMIUM, HEXAVALENT	Report units:	UG/L
Dlr:	1.		
Sample date:	03-MAR-15	Finding:	610.
Chemical:	TOTAL DISSOLVED SOLIDS	Report units:	MG/L
Dlr:	0.		
Sample date:	03-MAR-15	Finding:	0.19
Chemical:	LANGELIER INDEX AT SOURCE TEMP.	Report units:	Not Reported
Dlr:	0.		
Sample date:	03-MAR-15	Finding:	21.
Chemical:	NITRATE (AS NO3)	Report units:	MG/L
Dlr:	2.		
Sample date:	03-MAR-15	Finding:	25000.
Chemical:	CARBON DIOXIDE	Report units:	UG/L
Dlr:	0.		
Sample date:	03-MAR-15	Finding:	12.28
Chemical:	AGGRSSIVE INDEX (CORROSIVITY)	Report units:	Not Reported
Dlr:	0.		
Sample date:	03-MAR-15	Finding:	4800.
Chemical:	NITRATE + NITRITE (AS N)	Report units:	MG/L
Dlr:	0.4		
Sample date:	02-DEC-14	Finding:	22.
Chemical:	NITRATE (AS NO3)	Report units:	MG/L
Dlr:	2.		
Sample date:	11-SEP-14	Finding:	22.
Chemical:	NITRATE (AS NO3)	Report units:	MG/L
Dlr:	2.		
Sample date:	10-JUL-14	Finding:	1.9
Chemical:	GROSS ALPHA MDA95	Report units:	PCI/L
Dlr:	0.		
Sample date:	10-JUL-14	Finding:	0.7
Chemical:	GROSS ALPHA COUNTING ERROR	Report units:	PCI/L
Dlr:	0.		
Sample date:	02-JUN-14	Finding:	23.
Chemical:	NITRATE (AS NO3)	Report units:	MG/L
Dlr:	2.		
Sample date:	04-MAR-14	Finding:	24.
Chemical:	NITRATE (AS NO3)	Report units:	MG/L
Dlr:	2.		
Sample date:	07-NOV-13	Finding:	0.6
Chemical:	GROSS ALPHA COUNTING ERROR	Report units:	PCI/L
Dlr:	0.		
Sample date:	07-NOV-13	Finding:	1.7
Chemical:	GROSS ALPHA MDA95	Report units:	PCI/L
Dlr:	0.		
Sample date:	02-OCT-13	Finding:	23.
Chemical:	NITRATE (AS NO3)	Report units:	MG/L

DRAFT

Dlr:	2.		
Sample date:	10-JUL-13	Finding:	0.8
Chemical:	GROSS ALPHA COUNTING ERROR	Report units:	PCI/L
Dlr:	0.		
Sample date:	10-JUL-13	Finding:	2.2
Chemical:	GROSS ALPHA MDA95	Report units:	PCI/L
Dlr:	0.		
Sample date:	08-APR-13	Finding:	0.8
Chemical:	GROSS ALPHA COUNTING ERROR	Report units:	PCI/L
Dlr:	0.		
Sample date:	08-APR-13	Finding:	1.6
Chemical:	GROSS ALPHA MDA95	Report units:	PCI/L
Dlr:	0.		
Sample date:	05-MAR-13	Finding:	2.1
Chemical:	GROSS ALPHA MDA95	Report units:	PCI/L
Dlr:	0.		
Sample date:	05-MAR-13	Finding:	0.7
Chemical:	GROSS ALPHA COUNTING ERROR	Report units:	PCI/L
Dlr:	0.		
Sample date:	14-JAN-13	Finding:	6.
Chemical:	CHROMIUM, HEXAVALENT	Report units:	UG/L
Dlr:	1.		
Sample date:	04-OCT-12	Finding:	21.
Chemical:	NITRATE (AS NO3)	Report units:	MG/L
Dlr:	2.		
Sample date:	06-MAR-12	Finding:	3700.
Chemical:	NITRATE + NITRITE (AS N)	Report units:	MG/L
Dlr:	0.4		
Sample date:	06-MAR-12	Finding:	12.41
Chemical:	AGGRSSIVE INDEX (CORROSIVITY)	Report units:	Not Reported
Dlr:	0.		
Sample date:	06-MAR-12	Finding:	0.63
Chemical:	TURBIDITY, LABORATORY	Report units:	NTU
Dlr:	0.1		
Sample date:	06-MAR-12	Finding:	6000.
Chemical:	CARBON DIOXIDE	Report units:	UG/L
Dlr:	0.		
Sample date:	06-MAR-12	Finding:	0.33
Chemical:	LANGELIER INDEX AT SOURCE TEMP.	Report units:	Not Reported
Dlr:	0.		
Sample date:	06-MAR-12	Finding:	520.
Chemical:	TOTAL DISSOLVED SOLIDS	Report units:	MG/L
Dlr:	0.		
Sample date:	06-MAR-12	Finding:	240.
Chemical:	IRON	Report units:	UG/L
Dlr:	100.		

DRAFT

Sample date:	06-MAR-12	Finding:	150.
Chemical:	BARIUM	Report units:	UG/L
Dlr:	100.		
Sample date:	06-MAR-12	Finding:	0.56
Chemical:	FLUORIDE (F) (NATURAL-SOURCE)	Report units:	MG/L
Dlr:	0.1		
Sample date:	06-MAR-12	Finding:	53.
Chemical:	SULFATE	Report units:	MG/L
Dlr:	0.5		
Sample date:	06-MAR-12	Finding:	68.
Chemical:	CHLORIDE	Report units:	MG/L
Dlr:	0.		
Sample date:	06-MAR-12	Finding:	1.3
Chemical:	POTASSIUM	Report units:	MG/L
Dlr:	0.		
Sample date:	06-MAR-12	Finding:	60.
Chemical:	SODIUM	Report units:	MG/L
Dlr:	0.		
Sample date:	06-MAR-12	Finding:	29.
Chemical:	MAGNESIUM	Report units:	MG/L
Dlr:	0.		
Sample date:	06-MAR-12	Finding:	51.
Chemical:	CALCIUM	Report units:	MG/L
Dlr:	0.		
Sample date:	06-MAR-12	Finding:	247.
Chemical:	HARDNESS (TOTAL) AS CACO3	Report units:	MG/L
Dlr:	0.		
Sample date:	06-MAR-12	Finding:	310.
Chemical:	BICARBONATE ALKALINITY	Report units:	MG/L
Dlr:	0.		
Sample date:	06-MAR-12	Finding:	260.
Chemical:	ALKALINITY (TOTAL) AS CACO3	Report units:	MG/L
Dlr:	0.		
Sample date:	06-MAR-12	Finding:	850.
Chemical:	SPECIFIC CONDUCTANCE	Report units:	US
Dlr:	0.		
Sample date:	06-MAR-12	Finding:	7.9
Chemical:	PH, LABORATORY	Report units:	Not Reported
Dlr:	0.		

AM343
ENE
1/2 - 1 Mile
Lower

CA WELLS **7668**

Seq:	7668	Prim sta c:	07S/01E-16C05 M
Frds no:	4310011145	County:	43
District:	05	User id:	HEN
System no:	4310011	Water type:	G

DRAFT

Source nam:	TWELFTH ST. WELL 07 - INACTIVE	Station ty:	WELL/AMBNT/MUN/INTAKE/SUPPLY
Latitude:	372000.0	Longitude:	1215200.0
Precision:	3	Status:	IR
Comment 1:	Not Reported	Comment 2:	Not Reported
Comment 3:	Not Reported	Comment 4:	Not Reported
Comment 5:	Not Reported	Comment 6:	Not Reported
Comment 7:	Not Reported		
System no:	4310011	System nam:	San Jose Water Company
Hqname:	Not Reported	Address:	1221 S. Bascom Avenue
City:	San Jose	State:	CA
Zip:	95128	Zip ext:	Not Reported
Pop serv:	944000	Connection:	206890
Area serve:	SAN JOSE VICINITY		

AM344
ENE
1/2 - 1 Mile
Lower

CA WELLS 7672

Seq:	7672	Prim sta c:	07S/01E-16C09 M
Frds no:	4310011116	County:	43
District:	05	User id:	HEN
System no:	4310011	Water type:	G
Source nam:	TWELFTH ST. WELL 11	Station ty:	WELL/AMBNT/MUN/INTAKE/SUPPLY
Latitude:	372000.0	Longitude:	1215200.0
Precision:	8	Status:	AR
Comment 1:	Not Reported	Comment 2:	Not Reported
Comment 3:	Not Reported	Comment 4:	Not Reported
Comment 5:	Not Reported	Comment 6:	Not Reported
Comment 7:	Not Reported		
System no:	4310011	System nam:	San Jose Water Company
Hqname:	Not Reported	Address:	1221 S. Bascom Avenue
City:	San Jose	State:	CA
Zip:	95128	Zip ext:	Not Reported
Pop serv:	944000	Connection:	206890
Area serve:	SAN JOSE VICINITY		
Sample date:	10-FEB-16	Finding:	4.1
Chemical:	NITRATE (AS N)	Report units:	MG/L
Dlr:	0.4		
Sample date:	16-JUL-15	Finding:	4500.
Chemical:	CARBON DIOXIDE	Report units:	UG/L
Dlr:	0.		
Sample date:	16-JUL-15	Finding:	600.
Chemical:	SPECIFIC CONDUCTANCE	Report units:	US
Dlr:	0.		
Sample date:	16-JUL-15	Finding:	3300.
Chemical:	NITRATE + NITRITE (AS N)	Report units:	MG/L
Dlr:	0.4		
Sample date:	16-JUL-15	Finding:	230.
Chemical:	BICARBONATE ALKALINITY	Report units:	MG/L
Dlr:	0.		
Sample date:	16-JUL-15	Finding:	164.
Chemical:	HARDNESS (TOTAL) AS CACO3	Report units:	MG/L

DRAFT

Dlr:	0.		
Sample date:	16-JUL-15	Finding:	40.
Chemical:	CALCIUM	Report units:	MG/L
Dlr:	0.		
Sample date:	16-JUL-15	Finding:	16.
Chemical:	MAGNESIUM	Report units:	MG/L
Dlr:	0.		
Sample date:	16-JUL-15	Finding:	69.
Chemical:	SODIUM	Report units:	MG/L
Dlr:	0.		
Sample date:	16-JUL-15	Finding:	61.
Chemical:	CHLORIDE	Report units:	MG/L
Dlr:	0.		
Sample date:	16-JUL-15	Finding:	41.
Chemical:	SULFATE	Report units:	MG/L
Dlr:	0.5		
Sample date:	16-JUL-15	Finding:	0.11
Chemical:	FLUORIDE (F) (NATURAL-SOURCE)	Report units:	MG/L
Dlr:	0.1		
Sample date:	16-JUL-15	Finding:	180.
Chemical:	BARIUM	Report units:	UG/L
Dlr:	100.		
Sample date:	16-JUL-15	Finding:	380.
Chemical:	TOTAL DISSOLVED SOLIDS	Report units:	MG/L
Dlr:	0.		
Sample date:	16-JUL-15	Finding:	0.13
Chemical:	LANGELIER INDEX AT SOURCE TEMP.	Report units:	Not Reported
Dlr:	0.		
Sample date:	16-JUL-15	Finding:	12.12
Chemical:	AGGRSSIVE INDEX (CORROSIVITY)	Report units:	Not Reported
Dlr:	0.		
Sample date:	16-JUL-15	Finding:	0.18
Chemical:	TURBIDITY, LABORATORY	Report units:	NTU
Dlr:	0.1		
Sample date:	16-JUL-15	Finding:	180.
Chemical:	ALKALINITY (TOTAL) AS CACO3	Report units:	MG/L
Dlr:	0.		
Sample date:	16-JUL-15	Finding:	7.86
Chemical:	PH, LABORATORY	Report units:	Not Reported
Dlr:	0.		
Sample date:	03-DEC-14	Finding:	3200.
Chemical:	NITRATE + NITRITE (AS N)	Report units:	MG/L
Dlr:	0.4		
Sample date:	03-DEC-14	Finding:	11.45
Chemical:	AGGRSSIVE INDEX (CORROSIVITY)	Report units:	Not Reported
Dlr:	0.		

DRAFT

Sample date:	03-DEC-14	Finding:	27000.
Chemical:	CARBON DIOXIDE	Report units:	UG/L
Dlr:	0.		
Sample date:	03-DEC-14	Finding:	410.
Chemical:	TOTAL DISSOLVED SOLIDS	Report units:	MG/L
Dlr:	0.		
Sample date:	03-DEC-14	Finding:	190.
Chemical:	BARIUM	Report units:	UG/L
Dlr:	100.		
Sample date:	03-DEC-14	Finding:	0.13
Chemical:	FLUORIDE (F) (NATURAL-SOURCE)	Report units:	MG/L
Dlr:	0.1		
Sample date:	03-DEC-14	Finding:	61.
Chemical:	CHLORIDE	Report units:	MG/L
Dlr:	0.		
Sample date:	03-DEC-14	Finding:	1.1
Chemical:	POTASSIUM	Report units:	MG/L
Dlr:	0.		
Sample date:	03-DEC-14	Finding:	73.
Chemical:	SODIUM	Report units:	MG/L
Dlr:	0.		
Sample date:	03-DEC-14	Finding:	16.
Chemical:	MAGNESIUM	Report units:	MG/L
Dlr:	0.		
Sample date:	03-DEC-14	Finding:	42.
Chemical:	CALCIUM	Report units:	MG/L
Dlr:	0.		
Sample date:	03-DEC-14	Finding:	173.
Chemical:	HARDNESS (TOTAL) AS CACO3	Report units:	MG/L
Dlr:	0.		
Sample date:	03-DEC-14	Finding:	240.
Chemical:	BICARBONATE ALKALINITY	Report units:	MG/L
Dlr:	0.		
Sample date:	03-DEC-14	Finding:	200.
Chemical:	ALKALINITY (TOTAL) AS CACO3	Report units:	MG/L
Dlr:	0.		
Sample date:	03-DEC-14	Finding:	7.13
Chemical:	PH, LABORATORY	Report units:	Not Reported
Dlr:	0.		
Sample date:	03-DEC-14	Finding:	670.
Chemical:	SPECIFIC CONDUCTANCE	Report units:	US
Dlr:	0.		
Sample date:	03-DEC-14	Finding:	40.
Chemical:	SULFATE	Report units:	MG/L
Dlr:	0.5		
Sample date:	07-AUG-14	Finding:	680.
Chemical:	SPECIFIC CONDUCTANCE	Report units:	US

DRAFT

Dlr:	0.		
Sample date:	02-OCT-13	Finding:	2.2
Chemical:	GROSS ALPHA MDA95	Report units:	PCI/L
Dlr:	0.		
Sample date:	02-OCT-13	Finding:	0.7
Chemical:	GROSS ALPHA COUNTING ERROR	Report units:	PCI/L
Dlr:	0.		
Sample date:	01-AUG-13	Finding:	710.
Chemical:	SPECIFIC CONDUCTANCE	Report units:	US
Dlr:	0.		
Sample date:	10-JUL-13	Finding:	0.7
Chemical:	GROSS ALPHA COUNTING ERROR	Report units:	PCI/L
Dlr:	0.		
Sample date:	10-JUL-13	Finding:	2.4
Chemical:	GROSS ALPHA MDA95	Report units:	PCI/L
Dlr:	0.		
Sample date:	04-APR-13	Finding:	1.53
Chemical:	GROSS ALPHA COUNTING ERROR	Report units:	PCI/L
Dlr:	0.		
Sample date:	04-APR-13	Finding:	2.7
Chemical:	GROSS ALPHA MDA95	Report units:	PCI/L
Dlr:	0.		
Sample date:	14-JAN-13	Finding:	1.6
Chemical:	CHROMIUM, HEXAVALENT	Report units:	UG/L
Dlr:	1.		
Sample date:	14-JAN-13	Finding:	2.5
Chemical:	GROSS ALPHA MDA95	Report units:	PCI/L
Dlr:	0.		
Sample date:	14-JAN-13	Finding:	1.4
Chemical:	GROSS ALPHA COUNTING ERROR	Report units:	PCI/L
Dlr:	0.		

AM345
ENE
1/2 - 1 Mile
Lower

CA WELLS 7681

Seq:	7681	Prim sta c:	07S/01E-18K03 M
Frds no:	4310011054	County:	43
District:	05	User id:	HEN
System no:	4310011	Water type:	G
Source nam:	HOME WELL 01 - STANDBY	Station ty:	WELL/AMBNT/MUN/INTAKE/SUPPLY
Latitude:	372000.0	Longitude:	1215200.0
Precision:	5	Status:	SU
Comment 1:	Not Reported	Comment 2:	Not Reported
Comment 3:	Not Reported	Comment 4:	Not Reported
Comment 5:	Not Reported	Comment 6:	Not Reported
Comment 7:	Not Reported		
System no:	4310011	System nam:	San Jose Water Company
Hqname:	Not Reported	Address:	1221 S. Bascom Avenue

DRAFT

GEOCHECK® - PHYSICAL SETTING SOURCE MAP FINDINGS

City:	San Jose	State:	CA
Zip:	95128	Zip ext:	Not Reported
Pop serv:	944000	Connection:	206890
Area serve:	SAN JOSE VICINITY		
Sample date:	17-JUL-13	Finding:	130.
Chemical:	IRON	Report units:	UG/L
Dlr:	100.		
Sample date:	07-MAY-13	Finding:	23.
Chemical:	MAGNESIUM	Report units:	MG/L
Dlr:	0.		
Sample date:	07-MAY-13	Finding:	5000.
Chemical:	NITRATE + NITRITE (AS N)	Report units:	MG/L
Dlr:	0.4		
Sample date:	07-MAY-13	Finding:	12.12
Chemical:	AGGRSSIVE INDEX (CORROSIVITY)	Report units:	Not Reported
Dlr:	0.		
Sample date:	07-MAY-13	Finding:	0.44
Chemical:	TURBIDITY, LABORATORY	Report units:	NTU
Dlr:	0.1		
Sample date:	07-MAY-13	Finding:	15000.
Chemical:	CARBON DIOXIDE	Report units:	UG/L
Dlr:	0.		
Sample date:	07-MAY-13	Finding:	22.
Chemical:	NITRATE (AS NO3)	Report units:	MG/L
Dlr:	2.		
Sample date:	07-MAY-13	Finding:	6.e-002
Chemical:	LANGELIER INDEX AT SOURCE TEMP.	Report units:	Not Reported
Dlr:	0.		
Sample date:	07-MAY-13	Finding:	460.
Chemical:	TOTAL DISSOLVED SOLIDS	Report units:	MG/L
Dlr:	0.		
Sample date:	07-MAY-13	Finding:	58.
Chemical:	ALUMINUM	Report units:	UG/L
Dlr:	50.		
Sample date:	07-MAY-13	Finding:	150.
Chemical:	IRON	Report units:	UG/L
Dlr:	100.		
Sample date:	07-MAY-13	Finding:	610.
Chemical:	SPECIFIC CONDUCTANCE	Report units:	US
Dlr:	0.		
Sample date:	07-MAY-13	Finding:	7.54
Chemical:	PH, LABORATORY	Report units:	Not Reported
Dlr:	0.		
Sample date:	07-MAY-13	Finding:	220.
Chemical:	ALKALINITY (TOTAL) AS CACO3	Report units:	MG/L
Dlr:	0.		
Sample date:	07-MAY-13	Finding:	260.

DRAFT

Chemical:	BICARBONATE ALKALINITY	Report units:	MG/L
Dlr:	0.		
Sample date:	07-MAY-13	Finding:	271.
Chemical:	HARDNESS (TOTAL) AS CACO3	Report units:	MG/L
Dlr:	0.		
Sample date:	07-MAY-13	Finding:	71.
Chemical:	CALCIUM	Report units:	MG/L
Dlr:	0.		
Sample date:	07-MAY-13	Finding:	28.
Chemical:	SODIUM	Report units:	MG/L
Dlr:	0.		
Sample date:	07-MAY-13	Finding:	1.6
Chemical:	POTASSIUM	Report units:	MG/L
Dlr:	0.		
Sample date:	07-MAY-13	Finding:	52.
Chemical:	CHLORIDE	Report units:	MG/L
Dlr:	0.		
Sample date:	07-MAY-13	Finding:	44.
Chemical:	SULFATE	Report units:	MG/L
Dlr:	0.5		
Sample date:	07-MAY-13	Finding:	0.16
Chemical:	FLUORIDE (F) (NATURAL-SOURCE)	Report units:	MG/L
Dlr:	0.1		
Sample date:	07-MAY-13	Finding:	120.
Chemical:	BARIUM	Report units:	UG/L
Dlr:	100.		
Sample date:	17-JAN-13	Finding:	3.5
Chemical:	CHROMIUM, HEXAVALENT	Report units:	UG/L
Dlr:	1.		
Sample date:	17-JAN-13	Finding:	120.
Chemical:	IRON	Report units:	UG/L
Dlr:	100.		
Sample date:	17-JAN-13	Finding:	680.
Chemical:	SPECIFIC CONDUCTANCE	Report units:	US
Dlr:	0.		
Sample date:	15-OCT-12	Finding:	190.
Chemical:	IRON	Report units:	UG/L
Dlr:	100.		
Sample date:	12-JUL-12	Finding:	190.
Chemical:	IRON	Report units:	UG/L
Dlr:	100.		
Sample date:	10-MAY-12	Finding:	2.7
Chemical:	GROSS ALPHA MDA95	Report units:	PCI/L
Dlr:	0.		
Sample date:	10-MAY-12	Finding:	2.2
Chemical:	GROSS ALPHA COUNTING ERROR	Report units:	PCI/L
Dlr:	0.		

DRAFT

Sample date:	10-MAY-12	Finding:	5.5
Chemical:	GROSS ALPHA	Report units:	PCI/L
Dlr:	3.		
Sample date:	08-MAR-12	Finding:	22.
Chemical:	NITRATE (AS NO3)	Report units:	MG/L
Dlr:	2.		
Sample date:	08-FEB-12	Finding:	560.
Chemical:	SPECIFIC CONDUCTANCE	Report units:	US
Dlr:	0.		

AM346
ENE
1/2 - 1 Mile
Lower

CA WELLS 7682

Seq:	7682	Prim sta c:	07S/01E-18P01 M
Frds no:	4310011056	County:	43
District:	05	User id:	HEN
System no:	4310011	Water type:	G
Source nam:	HOME WELL 03 - STANDBY	Station ty:	WELL/AMBNT/MUN/INTAKE/SUPPLY
Latitude:	372000.0	Longitude:	1215200.0
Precision:	5	Status:	SU
Comment 1:	Not Reported	Comment 2:	Not Reported
Comment 3:	Not Reported	Comment 4:	Not Reported
Comment 5:	Not Reported	Comment 6:	Not Reported
Comment 7:	Not Reported		
System no:	4310011	System nam:	San Jose Water Company
Hqname:	Not Reported	Address:	1221 S. Bascom Avenue
City:	San Jose	State:	CA
Zip:	95128	Zip ext:	Not Reported
Pop serv:	944000	Connection:	206890
Area serve:	SAN JOSE VICINITY		
Sample date:	01-AUG-13	Finding:	0.6
Chemical:	GROSS ALPHA COUNTING ERROR	Report units:	PCI/L
Dlr:	0.		
Sample date:	01-AUG-13	Finding:	1.9
Chemical:	GROSS ALPHA MDA95	Report units:	PCI/L
Dlr:	0.		
Sample date:	07-MAY-13	Finding:	1.8
Chemical:	GROSS ALPHA MDA95	Report units:	PCI/L
Dlr:	0.		
Sample date:	07-MAY-13	Finding:	0.62
Chemical:	GROSS ALPHA COUNTING ERROR	Report units:	PCI/L
Dlr:	0.		
Sample date:	02-APR-13	Finding:	27.
Chemical:	NITRATE (AS NO3)	Report units:	MG/L
Dlr:	2.		
Sample date:	05-FEB-13	Finding:	0.9
Chemical:	GROSS ALPHA COUNTING ERROR	Report units:	PCI/L
Dlr:	0.		
Sample date:	05-FEB-13	Finding:	1.2

DRAFT

Chemical:	GROSS ALPHA MDA95	Report units:	PCI/L
Dlr:	0.		
Sample date:	17-JAN-13	Finding:	2.1
Chemical:	CHROMIUM, HEXAVALENT	Report units:	UG/L
Dlr:	1.		
Sample date:	08-MAR-12	Finding:	28.
Chemical:	NITRATE (AS NO3)	Report units:	MG/L
Dlr:	2.		

AM347
ENE
1/2 - 1 Mile
Lower

CA WELLS 7680

Seq:	7680	Prim sta c:	07S/01E-18A03 M
Frds no:	4310011040	County:	43
District:	05	User id:	HEN
System no:	4310011	Water type:	G
Source nam:	DELMAS WELL 01 - INACTIVE	Station ty:	WELL/AMBNT/MUN/INTAKE/SUPPLY
Latitude:	372000.0	Longitude:	1215200.0
Precision:	5	Status:	IR
Comment 1:	Not Reported	Comment 2:	Not Reported
Comment 3:	Not Reported	Comment 4:	Not Reported
Comment 5:	Not Reported	Comment 6:	Not Reported
Comment 7:	Not Reported		
System no:	4310011	System nam:	San Jose Water Company
Hqname:	Not Reported	Address:	1221 S. Bascom Avenue
City:	San Jose	State:	CA
Zip:	95128	Zip ext:	Not Reported
Pop serv:	944000	Connection:	206890
Area serve:	SAN JOSE VICINITY		

AM348
ENE
1/2 - 1 Mile
Lower

CA WELLS 7673

Seq:	7673	Prim sta c:	07S/01E-16F10 M
Frds no:	4310011118	County:	43
District:	05	User id:	HEN
System no:	4310011	Water type:	G
Source nam:	TWELFTH ST. WELL 13	Station ty:	WELL/AMBNT/MUN/INTAKE/SUPPLY
Latitude:	372000.0	Longitude:	1215200.0
Precision:	4	Status:	AR
Comment 1:	Not Reported	Comment 2:	Not Reported
Comment 3:	Not Reported	Comment 4:	Not Reported
Comment 5:	Not Reported	Comment 6:	Not Reported
Comment 7:	Not Reported		
System no:	4310011	System nam:	San Jose Water Company
Hqname:	Not Reported	Address:	1221 S. Bascom Avenue
City:	San Jose	State:	CA
Zip:	95128	Zip ext:	Not Reported
Pop serv:	944000	Connection:	206890
Area serve:	SAN JOSE VICINITY		
Sample date:	07-FEB-18	Finding:	3.7

DRAFT

Chemical:	NITRATE (AS N)	Report units:	MG/L
Dlr:	0.4		
Sample date:	09-FEB-17	Finding:	1.4
Chemical:	GROSS ALPHA COUNTING ERROR	Report units:	PCI/L
Dlr:	0.		
Sample date:	09-FEB-17	Finding:	3.5
Chemical:	NITRATE (AS N)	Report units:	MG/L
Dlr:	0.4		
Sample date:	09-FEB-17	Finding:	1.41
Chemical:	GROSS ALPHA MDA95	Report units:	PCI/L
Dlr:	0.		
Sample date:	02-MAR-16	Finding:	77.
Chemical:	CALCIUM	Report units:	MG/L
Dlr:	0.		
Sample date:	02-MAR-16	Finding:	48.
Chemical:	MAGNESIUM	Report units:	MG/L
Dlr:	0.		
Sample date:	02-MAR-16	Finding:	32.
Chemical:	SODIUM	Report units:	MG/L
Dlr:	0.		
Sample date:	02-MAR-16	Finding:	1.5
Chemical:	POTASSIUM	Report units:	MG/L
Dlr:	0.		
Sample date:	02-MAR-16	Finding:	57.
Chemical:	CHLORIDE	Report units:	MG/L
Dlr:	0.		
Sample date:	02-MAR-16	Finding:	66.
Chemical:	SULFATE	Report units:	MG/L
Dlr:	0.5		
Sample date:	02-MAR-16	Finding:	210.
Chemical:	BARIUM	Report units:	UG/L
Dlr:	100.		
Sample date:	02-MAR-16	Finding:	3.3
Chemical:	CHROMIUM, HEXAVALENT	Report units:	UG/L
Dlr:	1.		
Sample date:	02-MAR-16	Finding:	140.
Chemical:	IRON	Report units:	UG/L
Dlr:	100.		
Sample date:	02-MAR-16	Finding:	550.
Chemical:	TOTAL DISSOLVED SOLIDS	Report units:	MG/L
Dlr:	0.		
Sample date:	02-MAR-16	Finding:	0.12
Chemical:	LANGELIER INDEX AT SOURCE TEMP.	Report units:	Not Reported
Dlr:	0.		
Sample date:	02-MAR-16	Finding:	22.
Chemical:	CARBON DIOXIDE	Report units:	UG/L
Dlr:	0.		

DRAFT

Sample date:	02-MAR-16	Finding:	0.38
Chemical:	TURBIDITY, LABORATORY	Report units:	NTU
Dlr:	0.1		
Sample date:	02-MAR-16	Finding:	12.16
Chemical:	AGGRSSIVE INDEX (CORROSIVITY)	Report units:	Not Reported
Dlr:	0.		
Sample date:	02-MAR-16	Finding:	4.2
Chemical:	NITRATE + NITRITE (AS N)	Report units:	MG/L
Dlr:	0.4		
Sample date:	02-MAR-16	Finding:	392.
Chemical:	HARDNESS (TOTAL) AS CACO3	Report units:	MG/L
Dlr:	0.		
Sample date:	02-MAR-16	Finding:	4.2
Chemical:	NITRATE (AS N)	Report units:	MG/L
Dlr:	0.4		
Sample date:	02-MAR-16	Finding:	360.
Chemical:	BICARBONATE ALKALINITY	Report units:	MG/L
Dlr:	0.		
Sample date:	02-MAR-16	Finding:	300.
Chemical:	ALKALINITY (TOTAL) AS CACO3	Report units:	MG/L
Dlr:	0.		
Sample date:	02-MAR-16	Finding:	7.4
Chemical:	PH, LABORATORY	Report units:	Not Reported
Dlr:	0.		
Sample date:	02-MAR-16	Finding:	810.
Chemical:	SPECIFIC CONDUCTANCE	Report units:	US
Dlr:	0.		
Sample date:	02-MAR-16	Finding:	0.11
Chemical:	FLUORIDE (F) (NATURAL-SOURCE)	Report units:	MG/L
Dlr:	0.1		
Sample date:	02-OCT-13	Finding:	0.84
Chemical:	GROSS ALPHA COUNTING ERROR	Report units:	PCI/L
Dlr:	0.		
Sample date:	02-OCT-13	Finding:	2.8
Chemical:	GROSS ALPHA MDA95	Report units:	PCI/L
Dlr:	0.		
Sample date:	10-JUL-13	Finding:	390.
Chemical:	HARDNESS (TOTAL) AS CACO3	Report units:	MG/L
Dlr:	0.		
Sample date:	10-JUL-13	Finding:	2.7
Chemical:	GROSS ALPHA MDA95	Report units:	PCI/L
Dlr:	0.		
Sample date:	10-JUL-13	Finding:	0.9
Chemical:	GROSS ALPHA COUNTING ERROR	Report units:	PCI/L
Dlr:	0.		
Sample date:	10-JUL-13	Finding:	11.9
Chemical:	AGGRSSIVE INDEX (CORROSIVITY)	Report units:	Not Reported

DRAFT

Dlr:	0.		
Sample date:	10-JUL-13	Finding:	0.13
Chemical:	TURBIDITY, LABORATORY	Report units:	NTU
Dlr:	0.1		
Sample date:	10-JUL-13	Finding:	40000.
Chemical:	CARBON DIOXIDE	Report units:	UG/L
Dlr:	0.		
Sample date:	10-JUL-13	Finding:	550.
Chemical:	TOTAL DISSOLVED SOLIDS	Report units:	MG/L
Dlr:	0.		
Sample date:	10-JUL-13	Finding:	200.
Chemical:	BARIUM	Report units:	UG/L
Dlr:	100.		
Sample date:	10-JUL-13	Finding:	64.
Chemical:	SULFATE	Report units:	MG/L
Dlr:	0.5		
Sample date:	10-JUL-13	Finding:	53.
Chemical:	CHLORIDE	Report units:	MG/L
Dlr:	0.		
Sample date:	10-JUL-13	Finding:	910.
Chemical:	SPECIFIC CONDUCTANCE	Report units:	US
Dlr:	0.		
Sample date:	10-JUL-13	Finding:	7.15
Chemical:	PH, LABORATORY	Report units:	Not Reported
Dlr:	0.		
Sample date:	10-JUL-13	Finding:	300.
Chemical:	ALKALINITY (TOTAL) AS CACO3	Report units:	MG/L
Dlr:	0.		
Sample date:	10-JUL-13	Finding:	370.
Chemical:	BICARBONATE ALKALINITY	Report units:	MG/L
Dlr:	0.		
Sample date:	10-JUL-13	Finding:	74.
Chemical:	CALCIUM	Report units:	MG/L
Dlr:	0.		
Sample date:	10-JUL-13	Finding:	50.
Chemical:	MAGNESIUM	Report units:	MG/L
Dlr:	0.		
Sample date:	10-JUL-13	Finding:	29.
Chemical:	SODIUM	Report units:	MG/L
Dlr:	0.		
Sample date:	10-JUL-13	Finding:	1.4
Chemical:	POTASSIUM	Report units:	MG/L
Dlr:	0.		
Sample date:	08-MAY-13	Finding:	2.1
Chemical:	GROSS ALPHA MDA95	Report units:	PCI/L
Dlr:	0.		

DRAFT

Sample date:	08-MAY-13	Finding:	0.7
Chemical:	GROSS ALPHA COUNTING ERROR	Report units:	PCI/L
Dlr:	0.		
Sample date:	07-FEB-13	Finding:	1.1
Chemical:	GROSS ALPHA MDA95	Report units:	PCI/L
Dlr:	0.		
Sample date:	07-FEB-13	Finding:	0.7
Chemical:	GROSS ALPHA COUNTING ERROR	Report units:	PCI/L
Dlr:	0.		
Sample date:	14-JAN-13	Finding:	4.3
Chemical:	CHROMIUM, HEXAVALENT	Report units:	UG/L
Dlr:	1.		

AM349
ENE
1/2 - 1 Mile
Lower

CA WELLS **7674**

Seq:	7674	Prim sta c:	07S/01E-16G10 M
Frds no:	4310011117	County:	43
District:	05	User id:	HEN
System no:	4310011	Water type:	G
Source nam:	TWELFTH ST. WELL 12	Station ty:	WELL/AMBNT/MUN/INTAKE/SUPPLY
Latitude:	372000.0	Longitude:	1215200.0
Precision:	4	Status:	AR
Comment 1:	Not Reported	Comment 2:	Not Reported
Comment 3:	Not Reported	Comment 4:	Not Reported
Comment 5:	Not Reported	Comment 6:	Not Reported
Comment 7:	Not Reported		
System no:	4310011	System nam:	San Jose Water Company
Hqname:	Not Reported	Address:	1221 S. Bascom Avenue
City:	San Jose	State:	CA
Zip:	95128	Zip ext:	Not Reported
Pop serv:	944000	Connection:	206890
Area serve:	SAN JOSE VICINITY		
Sample date:	13-FEB-18	Finding:	3.4
Chemical:	NITRATE (AS N)	Report units:	MG/L
Dlr:	0.4		
Sample date:	03-AUG-17	Finding:	1.83
Chemical:	GROSS ALPHA MDA95	Report units:	PCI/L
Dlr:	0.		
Sample date:	03-AUG-17	Finding:	1.57
Chemical:	GROSS ALPHA COUNTING ERROR	Report units:	PCI/L
Dlr:	0.		
Sample date:	03-AUG-17	Finding:	3.5
Chemical:	NITRATE (AS N)	Report units:	MG/L
Dlr:	0.4		
Sample date:	18-FEB-16	Finding:	12.32
Chemical:	AGGRSSIVE INDEX (CORROSIVITY)	Report units:	Not Reported
Dlr:	0.		
Sample date:	18-FEB-16	Finding:	0.8

DRAFT

Chemical:	TURBIDITY, LABORATORY	Report units:	NTU
Dlr:	0.1		
Sample date:	18-FEB-16	Finding:	830.
Chemical:	SPECIFIC CONDUCTANCE	Report units:	US
Dlr:	0.		
Sample date:	18-FEB-16	Finding:	17.
Chemical:	CARBON DIOXIDE	Report units:	UG/L
Dlr:	0.		
Sample date:	18-FEB-16	Finding:	0.24
Chemical:	LANGELIER INDEX AT SOURCE TEMP.	Report units:	Not Reported
Dlr:	0.		
Sample date:	18-FEB-16	Finding:	560.
Chemical:	TOTAL DISSOLVED SOLIDS	Report units:	MG/L
Dlr:	0.		
Sample date:	18-FEB-16	Finding:	78.
Chemical:	ALUMINUM	Report units:	UG/L
Dlr:	50.		
Sample date:	18-FEB-16	Finding:	170.
Chemical:	IRON	Report units:	UG/L
Dlr:	100.		
Sample date:	18-FEB-16	Finding:	4.7
Chemical:	CHROMIUM, HEXAVALENT	Report units:	UG/L
Dlr:	1.		
Sample date:	18-FEB-16	Finding:	240.
Chemical:	BARIUM	Report units:	UG/L
Dlr:	100.		
Sample date:	18-FEB-16	Finding:	0.12
Chemical:	FLUORIDE (F) (NATURAL-SOURCE)	Report units:	MG/L
Dlr:	0.1		
Sample date:	18-FEB-16	Finding:	60.
Chemical:	SULFATE	Report units:	MG/L
Dlr:	0.5		
Sample date:	18-FEB-16	Finding:	61.
Chemical:	CHLORIDE	Report units:	MG/L
Dlr:	0.		
Sample date:	18-FEB-16	Finding:	1.4
Chemical:	POTASSIUM	Report units:	MG/L
Dlr:	0.		
Sample date:	18-FEB-16	Finding:	29.
Chemical:	SODIUM	Report units:	MG/L
Dlr:	0.		
Sample date:	18-FEB-16	Finding:	45.
Chemical:	MAGNESIUM	Report units:	MG/L
Dlr:	0.		
Sample date:	18-FEB-16	Finding:	74.
Chemical:	CALCIUM	Report units:	MG/L
Dlr:	0.		

DRAFT

Sample date:	18-FEB-16	Finding:	371.
Chemical:	HARDNESS (TOTAL) AS CACO3	Report units:	MG/L
Dlr:	0.		
Sample date:	18-FEB-16	Finding:	3.6
Chemical:	NITRATE (AS N)	Report units:	MG/L
Dlr:	0.4		
Sample date:	18-FEB-16	Finding:	390.
Chemical:	BICARBONATE ALKALINITY	Report units:	MG/L
Dlr:	0.		
Sample date:	18-FEB-16	Finding:	320.
Chemical:	ALKALINITY (TOTAL) AS CACO3	Report units:	MG/L
Dlr:	0.		
Sample date:	18-FEB-16	Finding:	7.55
Chemical:	PH, LABORATORY	Report units:	Not Reported
Dlr:	0.		
Sample date:	18-FEB-16	Finding:	3.6
Chemical:	NITRATE + NITRITE (AS N)	Report units:	MG/L
Dlr:	0.4		
Sample date:	05-DEC-13	Finding:	0.3
Chemical:	GROSS ALPHA COUNTING ERROR	Report units:	PCI/L
Dlr:	0.		
Sample date:	05-DEC-13	Finding:	0.92
Chemical:	GROSS ALPHA MDA95	Report units:	PCI/L
Dlr:	0.		
Sample date:	10-JUL-13	Finding:	2.7
Chemical:	GROSS ALPHA MDA95	Report units:	PCI/L
Dlr:	0.		
Sample date:	10-JUL-13	Finding:	0.8
Chemical:	GROSS ALPHA COUNTING ERROR	Report units:	PCI/L
Dlr:	0.		
Sample date:	04-APR-13	Finding:	1.48
Chemical:	GROSS ALPHA COUNTING ERROR	Report units:	PCI/L
Dlr:	0.		
Sample date:	04-APR-13	Finding:	2.6
Chemical:	GROSS ALPHA MDA95	Report units:	PCI/L
Dlr:	0.		
Sample date:	05-MAR-13	Finding:	220.
Chemical:	BARIUM	Report units:	UG/L
Dlr:	100.		
Sample date:	05-MAR-13	Finding:	0.14
Chemical:	FLUORIDE (F) (NATURAL-SOURCE)	Report units:	MG/L
Dlr:	0.1		
Sample date:	05-MAR-13	Finding:	61.
Chemical:	SULFATE	Report units:	MG/L
Dlr:	0.5		
Sample date:	05-MAR-13	Finding:	55.
Chemical:	CHLORIDE	Report units:	MG/L

DRAFT

Dlr:	0.		
Sample date:	05-MAR-13	Finding:	33.
Chemical:	SODIUM	Report units:	MG/L
Dlr:	0.		
Sample date:	05-MAR-13	Finding:	49.
Chemical:	MAGNESIUM	Report units:	MG/L
Dlr:	0.		
Sample date:	05-MAR-13	Finding:	80.
Chemical:	CALCIUM	Report units:	MG/L
Dlr:	0.		
Sample date:	05-MAR-13	Finding:	402.
Chemical:	HARDNESS (TOTAL) AS CACO3	Report units:	MG/L
Dlr:	0.		
Sample date:	05-MAR-13	Finding:	400.
Chemical:	BICARBONATE ALKALINITY	Report units:	MG/L
Dlr:	0.		
Sample date:	05-MAR-13	Finding:	330.
Chemical:	ALKALINITY (TOTAL) AS CACO3	Report units:	MG/L
Dlr:	0.		
Sample date:	05-MAR-13	Finding:	7.2
Chemical:	PH, LABORATORY	Report units:	Not Reported
Dlr:	0.		
Sample date:	05-MAR-13	Finding:	780.
Chemical:	SPECIFIC CONDUCTANCE	Report units:	US
Dlr:	0.		
Sample date:	05-MAR-13	Finding:	560.
Chemical:	TOTAL DISSOLVED SOLIDS	Report units:	MG/L
Dlr:	0.		
Sample date:	05-MAR-13	Finding:	40000.
Chemical:	CARBON DIOXIDE	Report units:	UG/L
Dlr:	0.		
Sample date:	05-MAR-13	Finding:	12.02
Chemical:	AGGRSSIVE INDEX (CORROSIVITY)	Report units:	Not Reported
Dlr:	0.		
Sample date:	05-MAR-13	Finding:	3600.
Chemical:	NITRATE + NITRITE (AS N)	Report units:	MG/L
Dlr:	0.4		
Sample date:	05-MAR-13	Finding:	1.4
Chemical:	POTASSIUM	Report units:	MG/L
Dlr:	0.		
Sample date:	14-JAN-13	Finding:	0.88
Chemical:	GROSS ALPHA MDA95	Report units:	PCI/L
Dlr:	0.		
Sample date:	14-JAN-13	Finding:	0.51
Chemical:	GROSS ALPHA COUNTING ERROR	Report units:	PCI/L
Dlr:	0.		

DRAFT

Sample date:	14-JAN-13	Finding:	3.7
Chemical:	CHROMIUM, HEXAVALENT	Report units:	UG/L
Dlr:	1.		

AL350
ESE
1/2 - 1 Mile
Lower

CA WELLS **CAPFAS000000633**

Well ID:	4310011-115	Well Type:	MUNICIPAL
Source:	Department of Health Services		
Other Name:	TWELFTH ST. WELL 10	GAMA PFAS Testing:	Yes
Groundwater Quality Data:	https://gamagroundwater.waterboards.ca.gov/gama/gamamap/public/GamaDataDisplay.asp?dataset=DHS&samp_date=&global_id=&assigned_name=4310011-115&store_num=		
GeoTracker Data:	Not Reported		

AL351
ESE
1/2 - 1 Mile
Lower

CA WELLS **CADDW0000017951**

Well ID:	4310011-115	Well Type:	MUNICIPAL
Source:	Department of Health Services		
Other Name:	TWELFTH ST. WELL 10	GAMA PFAS Testing:	Not Reported
Groundwater Quality Data:	https://gamagroundwater.waterboards.ca.gov/gama/gamamap/public/GamaDataDisplay.asp?dataset=DHS&samp_date=&global_id=&assigned_name=4310011-115&store_num=		
GeoTracker Data:	Not Reported		

AJ352
West
1/2 - 1 Mile
Lower

FED USGS **USGS40000182252**

Organization ID:	USGS-CA		
Organization Name:	USGS California Water Science Center		
Monitor Location:	007S001E07R004M	Type:	Well
Description:	Not Reported	HUC:	Not Reported
Drainage Area:	Not Reported	Drainage Area Units:	Not Reported
Contrib Drainage Area:	Not Reported	Contrib Drainage Area Unts:	Not Reported
Aquifer:	California Coastal Basin aquifers		
Formation Type:	Not Reported	Aquifer Type:	Not Reported
Construction Date:	Not Reported	Well Depth:	800
Well Depth Units:	ft	Well Hole Depth:	Not Reported
Well Hole Depth Units:	Not Reported		

AL353
ESE
1/2 - 1 Mile
Higher

CA WELLS **CALLNL000001318**

Well ID:	101027	Well Type:	MUNICIPAL
Source:	Lawrence Livermore National Laboratory		
Other Name:	07S/01E-16F10 M	GAMA PFAS Testing:	Not Reported
Groundwater Quality Data:	Not Reported		
GeoTracker Data:	Not Reported		

DRAFT

Chemical:	Argon	Results:	.000519893
Units:	cm3STP/g	Date:	10/04/2001
Chemical:	Tritium (Hydrogen 3)	Results:	14.24
Units:	pCi/L	Date:	04/16/2002
Chemical:	Helium-4	Results:	.000000129768
Units:	cm3STP/g	Date:	10/04/2001
Chemical:	Krypton	Results:	.000000102797
Units:	cm3STP/g	Date:	10/04/2001
Chemical:	Neon	Results:	.000000504505
Units:	cm3STP/g	Date:	10/04/2001
Chemical:	Helium-3/Helium-4	Results:	.00000170242
Units:	atom ratio	Date:	10/04/2001
Chemical:	Xenon	Results:	.00000000858716
Units:	cm3STP/g	Date:	10/04/2001

AE354
NNE
1/2 - 1 Mile
Lower

CA WELLS **CAEDF0000106804**

Well ID:	T10000002983-MW-3	Well Type:	MONITORING
Source:	EDF	Other Name:	MW-3
GAMA PFAS Testing:	Not Reported		
Groundwater Quality Data:	https://gamagroundwater.waterboards.ca.gov/gama/gamamap/public/GamaDataDisplay.asp?dataset=EDF&samp_date=&global_id=T10000002983&assigned_name=MW-3&store_num=		
GeoTracker Data:	https://geotracker.waterboards.ca.gov/profile_report.asp?cmd=MWEDFResults&global_id=T10000002983&assigned_name=MW-3		

AC355
South
1/2 - 1 Mile
Higher

CA WELLS **CAEDF0000078438**

Well ID:	T0608518361-MW-7	Well Type:	MONITORING
Source:	EDF	Other Name:	MW-7
GAMA PFAS Testing:	Not Reported		
Groundwater Quality Data:	https://gamagroundwater.waterboards.ca.gov/gama/gamamap/public/GamaDataDisplay.asp?dataset=EDF&samp_date=&global_id=T0608518361&assigned_name=MW-7&store_num=		
GeoTracker Data:	https://geotracker.waterboards.ca.gov/profile_report.asp?cmd=MWEDFResults&global_id=T0608518361&assigned_name=MW-7		

DRAFT

GEOCHECK® - PHYSICAL SETTING SOURCE MAP FINDINGS

Map ID
Direction
Distance
Elevation | Database | EDR ID Number

AJ356
West
1/2 - 1 Mile
Lower

CA WELLS **CALLNL000000068**

Well ID:	101090	Well Type:	MUNICIPAL
Source:	Lawrence Livermore National Laboratory		
Other Name:	07S/01E-07R04 M	GAMA PFAS Testing:	Not Reported
Groundwater Quality Data:	Not Reported		
GeoTracker Data:	Not Reported		

Chemical:	Helium-4	Results:	.000000150855
Units:	cm3STP/g	Date:	12/09/2002
Chemical:	Tritium (Hydrogen 3)	Results:	15.81
Units:	pCi/L	Date:	02/26/2002
Chemical:	Argon	Results:	.000462477
Units:	cm3STP/g	Date:	12/09/2002
Chemical:	Helium-3/Helium-4	Results:	.0000014536
Units:	atom ratio	Date:	12/09/2002
Chemical:	Krypton	Results:	.000000103549
Units:	cm3STP/g	Date:	12/09/2002
Chemical:	Neon	Results:	.000000518116
Units:	cm3STP/g	Date:	12/09/2002
Chemical:	Xenon	Results:	.0000000125147
Units:	cm3STP/g	Date:	12/09/2002

AK357
East
1/2 - 1 Mile
Lower

CA WELLS **CAEDF0000088655**

Well ID:	L10001577696-MW-14R	Well Type:	MONITORING
Source:	EDF	Other Name:	MW-14R
GAMA PFAS Testing:	Not Reported		
Groundwater Quality Data:	https://gamagroundwater.waterboards.ca.gov/gama/gamamap/public/GamaDataDisplay.asp?dataset=EDF&samp_date=&global_id=L10001577696&assigned_name=MW-14R&store_num=		
GeoTracker Data:	https://geotracker.waterboards.ca.gov/profile_report.asp?cmd=MWEDFResults&global_id=L10001577696&assigned_name=MW-14R		

DRAFT

Map ID
Direction
Distance
Elevation | Database | EDR ID Number

AL358
ESE
1/2 - 1 Mile
Higher

CA WELLS **CALLNL000000243**

Well ID:	101088	Well Type:	MUNICIPAL
Source:	Lawrence Livermore National Laboratory		
Other Name:	07S/01E-16C08 M	GAMA PFAS Testing:	Not Reported
Groundwater Quality Data:	Not Reported		
GeoTracker Data:	Not Reported		

Chemical:	Tritium (Hydrogen 3)	Results:	11.04
Units:	pCi/L	Date:	02/26/2002
Chemical:	Helium-3/Helium-4	Results:	.00000186848
Units:	atom ratio	Date:	03/13/2002
Chemical:	Krypton	Results:	.0000001263
Units:	cm3STP/g	Date:	03/13/2002
Chemical:	Helium-4	Results:	.000000280006
Units:	cm3STP/g	Date:	03/13/2002
Chemical:	Xenon	Results:	.0000000151367
Units:	cm3STP/g	Date:	03/13/2002
Chemical:	Argon	Results:	.000698406
Units:	cm3STP/g	Date:	03/13/2002
Chemical:	Neon	Results:	.00000080372
Units:	cm3STP/g	Date:	03/13/2002

AL359
ESE
1/2 - 1 Mile
Higher

CA WELLS **CADWR0000024295**

Well ID:	07S01E16G010M	Well Type:	UNK
Source:	Department of Water Resources		
Other Name:	07S01E16G010M	GAMA PFAS Testing:	Not Reported
Groundwater Quality Data:	https://gamagroundwater.waterboards.ca.gov/gama/gamamap/public/GamaDataDisplay.asp?dataset=DWR&samp_date=&global_id=&assigned_name=07S01E16G010M&store_num=		
GeoTracker Data:	Not Reported		

DRAFT

GEOCHECK® - PHYSICAL SETTING SOURCE MAP FINDINGS

Map ID
Direction
Distance
Elevation | Database | EDR ID Number

AN360
East
1/2 - 1 Mile
Lower

CA WELLS **CAPFAS000000570**

Well ID:	L10001577696-MW-16R	Well Type:	MONITORING
Source:	EDF	Other Name:	MW-16R
GAMA PFAS Testing:	Yes		
Groundwater Quality Data:	https://gamagroundwater.waterboards.ca.gov/gama/gamamap/public/GamaDataDisplay.asp?dataset=EDF&samp_date=&global_id=L10001577696&assigned_name=MW-16R&store_num=		
GeoTracker Data:	Not Reported		

AN361
East
1/2 - 1 Mile
Lower

CA WELLS **CAEDF0000110986**

Well ID:	L10001577696-MW-16R	Well Type:	MONITORING
Source:	EDF	Other Name:	MW-16R
GAMA PFAS Testing:	Not Reported		
Groundwater Quality Data:	https://gamagroundwater.waterboards.ca.gov/gama/gamamap/public/GamaDataDisplay.asp?dataset=EDF&samp_date=&global_id=L10001577696&assigned_name=MW-16R&store_num=		
GeoTracker Data:	https://geotracker.waterboards.ca.gov/profile_report.asp?cmd=MWEDFResults&global_id=L10001577696&assigned_name=MW-16R		

AG362
West
1/2 - 1 Mile
Lower

CA WELLS **CADDW0000012227**

Well ID:	4310011-040	Well Type:	MUNICIPAL
Source:	Department of Health Services		
Other Name:	DELMAS WELL 01 - DESTROYED		
GAMA PFAS Testing:	Not Reported		
Groundwater Quality Data:	https://gamagroundwater.waterboards.ca.gov/gama/gamamap/public/GamaDataDisplay.asp?dataset=DHS&samp_date=&global_id=&assigned_name=4310011-040&store_num=		
GeoTracker Data:	Not Reported		

AL363
ESE
1/2 - 1 Mile
Lower

CA WELLS **CAPFAS000001607**

Well ID:	L10001577696-MW-12	Well Type:	MONITORING
Source:	EDF	Other Name:	MW-12
GAMA PFAS Testing:	Yes		
Groundwater Quality Data:	https://gamagroundwater.waterboards.ca.gov/gama/gamamap/public/GamaDataDisplay.asp?dataset=EDF&samp_date=&global_id=L10001577696&assigned_name=MW-12&store_num=		
GeoTracker Data:	Not Reported		

DRAFT

GEOCHECK® - PHYSICAL SETTING SOURCE MAP FINDINGS

Map ID
Direction
Distance
Elevation | Database | EDR ID Number

AL364
ESE
1/2 - 1 Mile
Lower

CA WELLS **CAPFAS000000254**

Well ID:	L10001577696-MW-13	Well Type:	MONITORING
Source:	EDF	Other Name:	MW-13
GAMA PFAS Testing:	Yes		
Groundwater Quality Data:	https://gamagroundwater.waterboards.ca.gov/gama/gamamap/public/GamaDataDisplay.asp?dataset=EDF&samp_date=&global_id=L10001577696&assigned_name=MW-13&store_num=		
GeoTracker Data:	Not Reported		

AL365
ESE
1/2 - 1 Mile
Lower

CA WELLS **CAEDF0000010620**

Well ID:	L10001577696-MW-12	Well Type:	MONITORING
Source:	EDF	Other Name:	MW-12
GAMA PFAS Testing:	Not Reported		
Groundwater Quality Data:	https://gamagroundwater.waterboards.ca.gov/gama/gamamap/public/GamaDataDisplay.asp?dataset=EDF&samp_date=&global_id=L10001577696&assigned_name=MW-12&store_num=		
GeoTracker Data:	https://geotracker.waterboards.ca.gov/profile_report.asp?cmd=MWEDFResults&global_id=L10001577696&assigned_name=MW-12		

AL366
ESE
1/2 - 1 Mile
Lower

CA WELLS **CAEDF0000050475**

Well ID:	L10001577696-MW-13	Well Type:	MONITORING
Source:	EDF	Other Name:	MW-13
GAMA PFAS Testing:	Not Reported		
Groundwater Quality Data:	https://gamagroundwater.waterboards.ca.gov/gama/gamamap/public/GamaDataDisplay.asp?dataset=EDF&samp_date=&global_id=L10001577696&assigned_name=MW-13&store_num=		
GeoTracker Data:	https://geotracker.waterboards.ca.gov/profile_report.asp?cmd=MWEDFResults&global_id=L10001577696&assigned_name=MW-13		

AK367
East
1/2 - 1 Mile
Lower

CA WELLS **CAEDF0000014863**

Well ID:	L10001577696-EW-1	Well Type:	MONITORING
Source:	EDF	Other Name:	EW-1
GAMA PFAS Testing:	Not Reported		
Groundwater Quality Data:	https://gamagroundwater.waterboards.ca.gov/gama/gamamap/public/GamaDataDisplay.asp?dataset=EDF&samp_date=&global_id=L10001577696&assigned_name=EW-1&store_num=		
GeoTracker Data:	https://geotracker.waterboards.ca.gov/profile_report.asp?cmd=MWEDFResults&global_id=L10001577696&assigned_name=EW-1		

DRAFT

GEOCHECK® - PHYSICAL SETTING SOURCE MAP FINDINGS

Map ID
Direction
Distance
Elevation | Database | EDR ID Number

AK368
East
1/2 - 1 Mile
Lower

CA WELLS **CAEDF0000064613**

Well ID:	L10001577696-MW-9R	Well Type:	MONITORING
Source:	EDF	Other Name:	MW-9R
GAMA PFAS Testing:	Not Reported		
Groundwater Quality Data:	https://gamagroundwater.waterboards.ca.gov/gama/gamamap/public/GamaDataDisplay.asp?dataset=EDF&samp_date=&global_id=L10001577696&assigned_name=MW-9R&store_num=		
GeoTracker Data:	https://geotracker.waterboards.ca.gov/profile_report.asp?cmd=MWEDFResults&global_id=L10001577696&assigned_name=MW-9R		

AK369
East
1/2 - 1 Mile
Lower

CA WELLS **CAPFAS000001679**

Well ID:	L10001577696-MW-9R	Well Type:	MONITORING
Source:	EDF	Other Name:	MW-9R
GAMA PFAS Testing:	Yes		
Groundwater Quality Data:	https://gamagroundwater.waterboards.ca.gov/gama/gamamap/public/GamaDataDisplay.asp?dataset=EDF&samp_date=&global_id=L10001577696&assigned_name=MW-9R&store_num=		
GeoTracker Data:	Not Reported		

AN370
East
1/2 - 1 Mile
Lower

CA WELLS **CAEDF0000129202**

Well ID:	L10001577696-MW-8R	Well Type:	MONITORING
Source:	EDF	Other Name:	MW-8R
GAMA PFAS Testing:	Not Reported		
Groundwater Quality Data:	https://gamagroundwater.waterboards.ca.gov/gama/gamamap/public/GamaDataDisplay.asp?dataset=EDF&samp_date=&global_id=L10001577696&assigned_name=MW-8R&store_num=		
GeoTracker Data:	https://geotracker.waterboards.ca.gov/profile_report.asp?cmd=MWEDFResults&global_id=L10001577696&assigned_name=MW-8R		

AN371
East
1/2 - 1 Mile
Lower

CA WELLS **CAPFAS000001145**

Well ID:	L10001577696-MW-8R	Well Type:	MONITORING
Source:	EDF	Other Name:	MW-8R
GAMA PFAS Testing:	Yes		
Groundwater Quality Data:	https://gamagroundwater.waterboards.ca.gov/gama/gamamap/public/GamaDataDisplay.asp?dataset=EDF&samp_date=&global_id=L10001577696&assigned_name=MW-8R&store_num=		
GeoTracker Data:	Not Reported		

DRAFT

GEOCHECK® - PHYSICAL SETTING SOURCE MAP FINDINGS

Map ID
Direction
Distance
Elevation | Database | EDR ID Number

AL372
ESE
1/2 - 1 Mile
Lower

CA WELLS **CAPFAS000001082**

Well ID:	4310011-117	Well Type:	MUNICIPAL
Source:	Department of Health Services		
Other Name:	TWELFTH ST. WELL 12	GAMA PFAS Testing:	Yes
Groundwater Quality Data:	https://gamagroundwater.waterboards.ca.gov/gama/gamamap/public/GamaDataDisplay.asp?dataset=DHS&samp_date=&global_id=&assigned_name=4310011-117&store_num=		
GeoTracker Data:	Not Reported		

AL373
ESE
1/2 - 1 Mile
Lower

CA WELLS **CADDW0000018303**

Well ID:	4310011-117	Well Type:	MUNICIPAL
Source:	Department of Health Services		
Other Name:	TWELFTH ST. WELL 12	GAMA PFAS Testing:	Not Reported
Groundwater Quality Data:	https://gamagroundwater.waterboards.ca.gov/gama/gamamap/public/GamaDataDisplay.asp?dataset=DHS&samp_date=&global_id=&assigned_name=4310011-117&store_num=		
GeoTracker Data:	Not Reported		

AO374
West
1/2 - 1 Mile
Lower

CA WELLS **CALLNL000001361**

Well ID:	101054	Well Type:	MUNICIPAL
Source:	Lawrence Livermore National Laboratory		
Other Name:	07S/01E-18A02 M	GAMA PFAS Testing:	Not Reported
Groundwater Quality Data:	Not Reported		
GeoTracker Data:	Not Reported		

Chemical:	Argon	Results:	.000463045
Units:	cm3STP/g	Date:	12/10/2002
Chemical:	Helium-3/Helium-4	Results:	.00000140304
Units:	atom ratio	Date:	12/10/2002
Chemical:	Krypton	Results:	.000000102572
Units:	cm3STP/g	Date:	12/10/2002
Chemical:	Neon	Results:	.000000521138
Units:	cm3STP/g	Date:	12/10/2002
Chemical:	Helium-4	Results:	.000000146124
Units:	cm3STP/g	Date:	12/10/2002

DRAFT

Chemical:	Tritium (Hydrogen 3)	Results:	14.56
Units:	pCi/L	Date:	01/10/2002
Chemical:	Xenon	Results:	.0000000126153
Units:	cm3STP/g	Date:	12/10/2002

AO375
West
1/2 - 1 Mile
Lower

CA WELLS **CADDW0000021460**

Well ID:	4310011-041	Well Type:	MUNICIPAL
Source:	Department of Health Services		
Other Name:	DELMAS WELL 02 - DESTROYED		
GAMA PFAS Testing:	Not Reported		
Groundwater Quality Data:	https://gamagroundwater.waterboards.ca.gov/gama/gamamap/public/GamaDataDisplay.asp?dataset=DHS&samp_date=&global_id=&assigned_name=4310011-041&store_num=		
GeoTracker Data:	Not Reported		

AN376
East
1/2 - 1 Mile
Lower

CA WELLS **CAPFAS000000154**

Well ID:	L10001577696-MW-15	Well Type:	MONITORING
Source:	EDF	Other Name:	MW-15
GAMA PFAS Testing:	Yes		
Groundwater Quality Data:	https://gamagroundwater.waterboards.ca.gov/gama/gamamap/public/GamaDataDisplay.asp?dataset=EDF&samp_date=&global_id=L10001577696&assigned_name=MW-15&store_num=		
GeoTracker Data:	Not Reported		

AN377
East
1/2 - 1 Mile
Lower

CA WELLS **CAEDF0000018448**

Well ID:	L10001577696-MW-15	Well Type:	MONITORING
Source:	EDF	Other Name:	MW-15
GAMA PFAS Testing:	Not Reported		
Groundwater Quality Data:	https://gamagroundwater.waterboards.ca.gov/gama/gamamap/public/GamaDataDisplay.asp?dataset=EDF&samp_date=&global_id=L10001577696&assigned_name=MW-15&store_num=		
GeoTracker Data:	https://geotracker.waterboards.ca.gov/profile_report.asp?cmd=MWEDFResults&global_id=L10001577696&assigned_name=MW-15		

AP378
East
1/2 - 1 Mile
Higher

CA WELLS **CAPFAS000000747**

Well ID:	L10001577696-MW-21	Well Type:	MONITORING
Source:	EDF	Other Name:	MW-21
GAMA PFAS Testing:	Yes		
Groundwater Quality Data:	https://gamagroundwater.waterboards.ca.gov/gama/gamamap/public/GamaDataDisplay.asp?dataset=EDF&samp_date=&global_id=L10001577696&assigned_name=MW-21&store_num=		

DRAFT

GeoTracker Data: Not Reported

AP379
East
1/2 - 1 Mile
Higher

CA WELLS **CAEDF0000098641**

Well ID:	L10001577696-MW-21	Well Type:	MONITORING
Source:	EDF	Other Name:	MW-21
GAMA PFAS Testing:	Not Reported		
Groundwater Quality Data:	https://gamagroundwater.waterboards.ca.gov/gama/gamamap/public/GamaDataDisplay.asp?dataset=EDF&samp_date=&global_id=L10001577696&assigned_name=MW-21&store_num=		
GeoTracker Data:	https://geotracker.waterboards.ca.gov/profile_report.asp?cmd=MWEDFResults&global_id=L10001577696&assigned_name=MW-21		

380
ESE
1/2 - 1 Mile
Higher

CA WELLS **CAEDF0000108901**

Well ID:	L10001577696-MW-2R	Well Type:	MONITORING
Source:	EDF	Other Name:	MW-2R
GAMA PFAS Testing:	Not Reported		
Groundwater Quality Data:	https://gamagroundwater.waterboards.ca.gov/gama/gamamap/public/GamaDataDisplay.asp?dataset=EDF&samp_date=&global_id=L10001577696&assigned_name=MW-2R&store_num=		
GeoTracker Data:	https://geotracker.waterboards.ca.gov/profile_report.asp?cmd=MWEDFResults&global_id=L10001577696&assigned_name=MW-2R		

AQ381
NNE
1/2 - 1 Mile
Lower

CA WELLS **CAEDF0000110219**

Well ID:	T0608582655-MW-1	Well Type:	MONITORING
Source:	EDF	Other Name:	MW-1
GAMA PFAS Testing:	Not Reported		
Groundwater Quality Data:	https://gamagroundwater.waterboards.ca.gov/gama/gamamap/public/GamaDataDisplay.asp?dataset=EDF&samp_date=&global_id=T0608582655&assigned_name=MW-1&store_num=		
GeoTracker Data:	https://geotracker.waterboards.ca.gov/profile_report.asp?cmd=MWEDFResults&global_id=T0608582655&assigned_name=MW-1		

AQ382
NNE
1/2 - 1 Mile
Lower

CA WELLS **CAEDF0000059615**

Well ID:	T0608582655-MW-3	Well Type:	MONITORING
Source:	EDF	Other Name:	MW-3
GAMA PFAS Testing:	Not Reported		
Groundwater Quality Data:	https://gamagroundwater.waterboards.ca.gov/gama/gamamap/public/GamaDataDisplay.asp?dataset=EDF&samp_date=&global_id=T0608582655&assigned_name=MW-3&store_num=		
GeoTracker Data:	https://geotracker.waterboards.ca.gov/profile_report.asp?cmd=MWEDFResults&global_id=T0608582655&assigned_name=MW-3		

DRAFT

GEOCHECK® - PHYSICAL SETTING SOURCE MAP FINDINGS

Map ID
Direction
Distance
Elevation

	Database	EDR ID Number
AN383 **East** **1/2 - 1 Mile** **Higher**	**CA WELLS**	**CAEDF0000038508**

Well ID:	L10001577696-MW-20	Well Type:	MONITORING
Source:	EDF	Other Name:	MW-20
GAMA PFAS Testing:	Not Reported		
Groundwater Quality Data:	https://gamagroundwater.waterboards.ca.gov/gama/gamamap/public/GamaDataDisplay.asp?dataset=EDF&samp_date=&global_id=L10001577696&assigned_name=MW-20&store_num=		
GeoTracker Data:	https://geotracker.waterboards.ca.gov/profile_report.asp?cmd=MWEDFResults&global_id=L10001577696&assigned_name=MW-20		

	Database	EDR ID Number
AQ384 **NNE** **1/2 - 1 Mile** **Lower**	**CA WELLS**	**CAEDF0000117013**

Well ID:	T0608582655-MW-2	Well Type:	MONITORING
Source:	EDF	Other Name:	MW-2
GAMA PFAS Testing:	Not Reported		
Groundwater Quality Data:	https://gamagroundwater.waterboards.ca.gov/gama/gamamap/public/GamaDataDisplay.asp?dataset=EDF&samp_date=&global_id=T0608582655&assigned_name=MW-2&store_num=		
GeoTracker Data:	https://geotracker.waterboards.ca.gov/profile_report.asp?cmd=MWEDFResults&global_id=T0608582655&assigned_name=MW-2		

	Database	EDR ID Number
AQ385 **NNE** **1/2 - 1 Mile** **Lower**	**CA WELLS**	**7653**

Seq:	7653	Prim sta c:	07S/01E-08A01 M
Frds no:	4300818001	County:	43
District:	05	User id:	HEN
System no:	4300818	Water type:	G
Source nam:	WELL 01	Station ty:	WELL/AMBNT/MUN/INTAKE
Latitude:	372038.0	Longitude:	1215234.0
Precision:	3	Status:	AR
Comment 1:	Not Reported	Comment 2:	Not Reported
Comment 3:	Not Reported	Comment 4:	Not Reported
Comment 5:	Not Reported	Comment 6:	Not Reported
Comment 7:	Not Reported		

System no:	4300818	System nam:	Good Samaritan Health System-San Jose
Hqname:	Not Reported	Address:	657 E SANTA CLARA ST
City:	SAN JOSE	State:	CA
Zip:	95112	Zip ext:	Not Reported
Pop serv:	1400	Connection:	4
Area serve:	Not Reported		

DRAFT

GEOCHECK® - PHYSICAL SETTING SOURCE MAP FINDINGS

Map ID
Direction
Distance
Elevation | Database | EDR ID Number

AO386
West
1/2 - 1 Mile
Lower

CA WELLS **CADWR0000002612**

Well ID:	07S01E18A002M	Well Type:	UNK
Source:	Department of Water Resources		
Other Name:	07S01E18A002M	GAMA PFAS Testing:	Not Reported
Groundwater Quality Data:	https://gamagroundwater.waterboards.ca.gov/gama/gamamap/public/GamaDataDisplay.asp?dataset=DWR&samp_date=&global_id=&assigned_name=07S01E18A002M&store_num=		
GeoTracker Data:	Not Reported		

AO387
West
1/2 - 1 Mile
Lower

CA WELLS **CADWR0000031483**

Well ID:	07S01E18A001M	Well Type:	UNK
Source:	Department of Water Resources		
Other Name:	07S01E18A001M	GAMA PFAS Testing:	Not Reported
Groundwater Quality Data:	https://gamagroundwater.waterboards.ca.gov/gama/gamamap/public/GamaDataDisplay.asp?dataset=DWR&samp_date=&global_id=&assigned_name=07S01E18A001M&store_num=		
GeoTracker Data:	Not Reported		

AO388
West
1/2 - 1 Mile
Lower

CA WELLS **CADWR0000000723**

Well ID:	07S01E18A003M	Well Type:	UNK
Source:	Department of Water Resources		
Other Name:	07S01E18A003M	GAMA PFAS Testing:	Not Reported
Groundwater Quality Data:	https://gamagroundwater.waterboards.ca.gov/gama/gamamap/public/GamaDataDisplay.asp?dataset=DWR&samp_date=&global_id=&assigned_name=07S01E18A003M&store_num=		
GeoTracker Data:	Not Reported		

AP389
East
1/2 - 1 Mile
Higher

CA WELLS **CAEDF0000117719**

Well ID:	L10001577696-MW-6R	Well Type:	MONITORING
Source:	EDF	Other Name:	MW-6R
GAMA PFAS Testing:	Not Reported		
Groundwater Quality Data:	https://gamagroundwater.waterboards.ca.gov/gama/gamamap/public/GamaDataDisplay.asp?dataset=EDF&samp_date=&global_id=L10001577696&assigned_name=MW-6R&store_num=		
GeoTracker Data:	https://geotracker.waterboards.ca.gov/profile_report.asp?cmd=MWEDFResults&global_id=L10001577696&assigned_name=MW-6R		

DRAFT

GEOCHECK® - PHYSICAL SETTING SOURCE MAP FINDINGS

Map ID
Direction
Distance
Elevation

	Database	EDR ID Number
AP390 **East** **1/2 - 1 Mile** **Higher**	**CA WELLS**	**CAPFAS000000045**

Well ID:	L10001577696-MW-6R	Well Type:	MONITORING
Source:	EDF	Other Name:	MW-6R
GAMA PFAS Testing:	Yes		
Groundwater Quality Data:	https://gamagroundwater.waterboards.ca.gov/gama/gamamap/public/GamaDataDisplay.asp?dataset=EDF&samp_date=&global_id=L10001577696&assigned_name=MW-6R&store_num=		
GeoTracker Data:	Not Reported		

	Database	EDR ID Number
391 **NNE** **1/2 - 1 Mile** **Lower**	**CA WELLS**	**CADDW0000021529**

Well ID:	4300818-001	Well Type:	MUNICIPAL
Source:	Department of Health Services		
Other Name:	WELL 01	GAMA PFAS Testing:	Not Reported
Groundwater Quality Data:	https://gamagroundwater.waterboards.ca.gov/gama/gamamap/public/GamaDataDisplay.asp?dataset=DHS&samp_date=&global_id=&assigned_name=4300818-001&store_num=		
GeoTracker Data:	Not Reported		

	Database	EDR ID Number
AR392 **NW** **1/2 - 1 Mile** **Lower**	**CA WELLS**	**CAEDF0000006793**

Well ID:	SL18218598-VW-3	Well Type:	MONITORING
Source:	EDF	Other Name:	VW-3
GAMA PFAS Testing:	Not Reported		
Groundwater Quality Data:	https://gamagroundwater.waterboards.ca.gov/gama/gamamap/public/GamaDataDisplay.asp?dataset=EDF&samp_date=&global_id=SL18218598&assigned_name=VW-3&store_num=		
GeoTracker Data:	https://geotracker.waterboards.ca.gov/profile_report.asp?cmd=MWEDFResults&global_id=SL18218598&assigned_name=VW-3		

	Database	EDR ID Number
AR393 **NW** **1/2 - 1 Mile** **Lower**	**CA WELLS**	**CAEDF0000125960**

Well ID:	SL18218598-VW-2	Well Type:	MONITORING
Source:	EDF	Other Name:	VW-2
GAMA PFAS Testing:	Not Reported		
Groundwater Quality Data:	https://gamagroundwater.waterboards.ca.gov/gama/gamamap/public/GamaDataDisplay.asp?dataset=EDF&samp_date=&global_id=SL18218598&assigned_name=VW-2&store_num=		
GeoTracker Data:	https://geotracker.waterboards.ca.gov/profile_report.asp?cmd=MWEDFResults&global_id=SL18218598&assigned_name=VW-2		

DRAFT

GEOCHECK® - PHYSICAL SETTING SOURCE MAP FINDINGS

Map ID
Direction
Distance
Elevation | Database | EDR ID Number

AP394
East
1/2 - 1 Mile
Higher

CA WELLS **CAEDF0000046261**

Well ID:	L10001577696-MW-5R	Well Type:	MONITORING
Source:	EDF	Other Name:	MW-5R
GAMA PFAS Testing:	Not Reported		
Groundwater Quality Data:	https://gamagroundwater.waterboards.ca.gov/gama/gamamap/public/GamaDataDisplay.asp?dataset=EDF&samp_date=&global_id=L10001577696&assigned_name=MW-5R&store_num=		
GeoTracker Data:	https://geotracker.waterboards.ca.gov/profile_report.asp?cmd=MWEDFResults&global_id=L10001577696&assigned_name=MW-5R		

AR395
NW
1/2 - 1 Mile
Lower

CA WELLS **CAEDF0000093179**

Well ID:	SL18218598-VW-1	Well Type:	MONITORING
Source:	EDF	Other Name:	VW-1
GAMA PFAS Testing:	Not Reported		
Groundwater Quality Data:	https://gamagroundwater.waterboards.ca.gov/gama/gamamap/public/GamaDataDisplay.asp?dataset=EDF&samp_date=&global_id=SL18218598&assigned_name=VW-1&store_num=		
GeoTracker Data:	https://geotracker.waterboards.ca.gov/profile_report.asp?cmd=MWEDFResults&global_id=SL18218598&assigned_name=VW-1		

AR396
NW
1/2 - 1 Mile
Lower

CA WELLS **CAEDF0000121127**

Well ID:	SL18218598-VW-4	Well Type:	MONITORING
Source:	EDF	Other Name:	VW-4
GAMA PFAS Testing:	Not Reported		
Groundwater Quality Data:	https://gamagroundwater.waterboards.ca.gov/gama/gamamap/public/GamaDataDisplay.asp?dataset=EDF&samp_date=&global_id=SL18218598&assigned_name=VW-4&store_num=		
GeoTracker Data:	https://geotracker.waterboards.ca.gov/profile_report.asp?cmd=MWEDFResults&global_id=SL18218598&assigned_name=VW-4		

AS397
WNW
1/2 - 1 Mile
Lower

CA WELLS **CADWR0000001770**

Well ID:	07S01E07R007M	Well Type:	UNK
Source:	Department of Water Resources		
Other Name:	07S01E07R007M	GAMA PFAS Testing:	Not Reported
Groundwater Quality Data:	https://gamagroundwater.waterboards.ca.gov/gama/gamamap/public/GamaDataDisplay.asp?dataset=DWR&samp_date=&global_id=&assigned_name=07S01E07R007M&store_num=		
GeoTracker Data:	Not Reported		

DRAFT

GEOCHECK® - PHYSICAL SETTING SOURCE MAP FINDINGS

Map ID
Direction
Distance
Elevation | Database | EDR ID Number

AS398
WNW
1/2 - 1 Mile
Lower

CA WELLS **CADWR0000012572**

Well ID:	07S01E07R002M	Well Type:	UNK
Source:	Department of Water Resources		
Other Name:	07S01E07R002M	GAMA PFAS Testing:	Not Reported
Groundwater Quality Data:	https://gamagroundwater.waterboards.ca.gov/gama/gamamap/public/GamaDataDisplay.asp?dataset=DWR&samp_date=&global_id=&assigned_name=07S01E07R002M&store_num=		
GeoTracker Data:	Not Reported		

AS399
WNW
1/2 - 1 Mile
Lower

CA WELLS **CADWR0000017907**

Well ID:	07S01E07R001M	Well Type:	UNK
Source:	Department of Water Resources		
Other Name:	07S01E07R001M	GAMA PFAS Testing:	Not Reported
Groundwater Quality Data:	https://gamagroundwater.waterboards.ca.gov/gama/gamamap/public/GamaDataDisplay.asp?dataset=DWR&samp_date=&global_id=&assigned_name=07S01E07R001M&store_num=		
GeoTracker Data:	Not Reported		

AS400
WNW
1/2 - 1 Mile
Lower

CA WELLS **CADWR0000026633**

Well ID:	07S01E07R008M	Well Type:	UNK
Source:	Department of Water Resources		
Other Name:	07S01E07R008M	GAMA PFAS Testing:	Not Reported
Groundwater Quality Data:	https://gamagroundwater.waterboards.ca.gov/gama/gamamap/public/GamaDataDisplay.asp?dataset=DWR&samp_date=&global_id=&assigned_name=07S01E07R008M&store_num=		
GeoTracker Data:	Not Reported		

AS401
WNW
1/2 - 1 Mile
Lower

CA WELLS **CADWR0000012540**

Well ID:	07S01E07R004M	Well Type:	UNK
Source:	Department of Water Resources		
Other Name:	07S01E07R004M	GAMA PFAS Testing:	Not Reported
Groundwater Quality Data:	https://gamagroundwater.waterboards.ca.gov/gama/gamamap/public/GamaDataDisplay.asp?dataset=DWR&samp_date=&global_id=&assigned_name=07S01E07R004M&store_num=		
GeoTracker Data:	Not Reported		

DRAFT

GEOCHECK® - PHYSICAL SETTING SOURCE MAP FINDINGS

Map ID
Direction
Distance
Elevation

	Database	EDR ID Number
AS402 **WNW** **1/2 - 1 Mile** **Lower**	**CA WELLS**	**CADWR0000001986**

Well ID:	07S01E07R005M	Well Type:	UNK
Source:	Department of Water Resources		
Other Name:	07S01E07R005M	GAMA PFAS Testing:	Not Reported
Groundwater Quality Data:	https://gamagroundwater.waterboards.ca.gov/gama/gamamap/public/GamaDataDisplay.asp?dataset=DWR&samp_date=&global_id=&assigned_name=07S01E07R005M&store_num=		
GeoTracker Data:	Not Reported		

	Database	EDR ID Number
AT403 **North** **1/2 - 1 Mile** **Lower**	**CA WELLS**	**CAEDF0000012846**

Well ID:	T0608502019-MW-1	Well Type:	MONITORING
Source:	EDF	Other Name:	MW-1
GAMA PFAS Testing:	Not Reported		
Groundwater Quality Data:	https://gamagroundwater.waterboards.ca.gov/gama/gamamap/public/GamaDataDisplay.asp?dataset=EDF&samp_date=&global_id=T0608502019&assigned_name=MW-1&store_num=		
GeoTracker Data:	https://geotracker.waterboards.ca.gov/profile_report.asp?cmd=MWEDFResults&global_id=T0608502019&assigned_name=MW-1		

	Database	EDR ID Number
404 **South** **1/2 - 1 Mile** **Higher**	**CA WELLS**	**7698**

Seq:	7698	Prim sta c:	07S/01E-22H07 M
Frds no:	4310011110	County:	43
District:	05	User id:	HEN
System no:	4310011	Water type:	G
Source nam:	TULLY WELL 04	Station ty:	WELL/AMBNT/MUN/INTAKE/SUPPLY
Latitude:	371900.0	Longitude:	1215300.0
Precision:	5	Status:	AU
Comment 1:	Not Reported	Comment 2:	Not Reported
Comment 3:	Not Reported	Comment 4:	Not Reported
Comment 5:	Not Reported	Comment 6:	Not Reported
Comment 7:	Not Reported		
System no:	4310011	System nam:	San Jose Water Company
Hqname:	Not Reported	Address:	1221 S. Bascom Avenue
City:	San Jose	State:	CA
Zip:	95128	Zip ext:	Not Reported
Pop serv:	944000	Connection:	206890
Area serve:	SAN JOSE VICINITY		
Sample date:	25-JAN-18	Finding:	3.
Chemical:	NITRATE (AS N)	Report units:	MG/L
Dlr:	0.4		
Sample date:	28-MAR-17	Finding:	120.
Chemical:	CARBON DIOXIDE	Report units:	UG/L
Dlr:	0.		

DRAFT

Sample date:	28-MAR-17	Finding:	610.
Chemical:	TOTAL DISSOLVED SOLIDS	Report units:	MG/L
Dlr:	0.		
Sample date:	28-MAR-17	Finding:	3.6
Chemical:	CHROMIUM, HEXAVALENT	Report units:	UG/L
Dlr:	1.		
Sample date:	28-MAR-17	Finding:	260.
Chemical:	BARIUM	Report units:	UG/L
Dlr:	100.		
Sample date:	28-MAR-17	Finding:	0.14
Chemical:	FLUORIDE (F) (NATURAL-SOURCE)	Report units:	MG/L
Dlr:	0.1		
Sample date:	28-MAR-17	Finding:	76.
Chemical:	SULFATE	Report units:	MG/L
Dlr:	0.5		
Sample date:	28-MAR-17	Finding:	56.
Chemical:	CHLORIDE	Report units:	MG/L
Dlr:	0.		
Sample date:	28-MAR-17	Finding:	1.4
Chemical:	POTASSIUM	Report units:	MG/L
Dlr:	0.		
Sample date:	28-MAR-17	Finding:	47.
Chemical:	SODIUM	Report units:	MG/L
Dlr:	0.		
Sample date:	28-MAR-17	Finding:	62.
Chemical:	MAGNESIUM	Report units:	MG/L
Dlr:	0.		
Sample date:	28-MAR-17	Finding:	81.
Chemical:	CALCIUM	Report units:	MG/L
Dlr:	0.		
Sample date:	28-MAR-17	Finding:	459.
Chemical:	HARDNESS (TOTAL) AS CACO3	Report units:	MG/L
Dlr:	0.		
Sample date:	28-MAR-17	Finding:	2.7
Chemical:	NITRATE (AS N)	Report units:	MG/L
Dlr:	0.4		
Sample date:	28-MAR-17	Finding:	450.
Chemical:	BICARBONATE ALKALINITY	Report units:	MG/L
Dlr:	0.		
Sample date:	28-MAR-17	Finding:	370.
Chemical:	ALKALINITY (TOTAL) AS CACO3	Report units:	MG/L
Dlr:	0.		
Sample date:	28-MAR-17	Finding:	6.8
Chemical:	PH, LABORATORY	Report units:	Not Reported
Dlr:	0.		
Sample date:	28-MAR-17	Finding:	1000.
Chemical:	SPECIFIC CONDUCTANCE	Report units:	US

DRAFT

Dlr:	0.		
Sample date:	28-MAR-17	Finding:	0.21
Chemical:	TURBIDITY, LABORATORY	Report units:	NTU
Dlr:	0.1		
Sample date:	28-MAR-17	Finding:	11.68
Chemical:	AGGRSSIVE INDEX (CORROSIVITY)	Report units:	Not Reported
Dlr:	0.		
Sample date:	28-MAR-17	Finding:	2.7
Chemical:	NITRATE + NITRITE (AS N)	Report units:	MG/L
Dlr:	0.4		
Sample date:	10-DEC-13	Finding:	12.07
Chemical:	AGGRSSIVE INDEX (CORROSIVITY)	Report units:	Not Reported
Dlr:	0.		
Sample date:	10-DEC-13	Finding:	3500.
Chemical:	NITRATE + NITRITE (AS N)	Report units:	MG/L
Dlr:	0.4		
Sample date:	10-DEC-13	Finding:	590.
Chemical:	TOTAL DISSOLVED SOLIDS	Report units:	MG/L
Dlr:	0.		
Sample date:	10-DEC-13	Finding:	270.
Chemical:	BARIUM	Report units:	UG/L
Dlr:	100.		
Sample date:	10-DEC-13	Finding:	77.
Chemical:	SULFATE	Report units:	MG/L
Dlr:	0.5		
Sample date:	10-DEC-13	Finding:	53.
Chemical:	CHLORIDE	Report units:	MG/L
Dlr:	0.		
Sample date:	10-DEC-13	Finding:	1.4
Chemical:	POTASSIUM	Report units:	MG/L
Dlr:	0.		
Sample date:	10-DEC-13	Finding:	42.
Chemical:	SODIUM	Report units:	MG/L
Dlr:	0.		
Sample date:	10-DEC-13	Finding:	64.
Chemical:	MAGNESIUM	Report units:	MG/L
Dlr:	0.		
Sample date:	10-DEC-13	Finding:	71.
Chemical:	CALCIUM	Report units:	MG/L
Dlr:	0.		
Sample date:	10-DEC-13	Finding:	440.
Chemical:	HARDNESS (TOTAL) AS CACO3	Report units:	MG/L
Dlr:	0.		
Sample date:	10-DEC-13	Finding:	450.
Chemical:	BICARBONATE ALKALINITY	Report units:	MG/L
Dlr:	0.		

DRAFT

Sample date:	10-DEC-13	Finding:	370.
Chemical:	ALKALINITY (TOTAL) AS CACO3	Report units:	MG/L
Dlr:	0.		
Sample date:	10-DEC-13	Finding:	7.25
Chemical:	PH, LABORATORY	Report units:	Not Reported
Dlr:	0.		
Sample date:	10-DEC-13	Finding:	980.
Chemical:	SPECIFIC CONDUCTANCE	Report units:	US
Dlr:	0.		
Sample date:	10-DEC-13	Finding:	7000.
Chemical:	CARBON DIOXIDE	Report units:	UG/L
Dlr:	0.		
Sample date:	01-AUG-13	Finding:	0.56
Chemical:	1,1,1-TRICHLOROETHANE	Report units:	UG/L
Dlr:	0.5		
Sample date:	14-JAN-13	Finding:	3.2
Chemical:	CHROMIUM, HEXAVALENT	Report units:	UG/L
Dlr:	1.		
Sample date:	06-DEC-12	Finding:	1.4
Chemical:	GROSS ALPHA MDA95	Report units:	PCI/L
Dlr:	0.		
Sample date:	06-DEC-12	Finding:	0.81
Chemical:	GROSS ALPHA COUNTING ERROR	Report units:	PCI/L
Dlr:	0.		

AR405
NW
1/2 - 1 Mile
Lower

CA WELLS **CAEDF0000008380**

Well ID:	SL18218598-VW-5	Well Type:	MONITORING
Source:	EDF	Other Name:	VW-5
GAMA PFAS Testing:	Not Reported		
Groundwater Quality Data:	https://gamagroundwater.waterboards.ca.gov/gama/gamamap/public/GamaDataDisplay.asp?dataset=EDF&samp_date=&global_id=SL18218598&assigned_name=VW-5&store_num=		
GeoTracker Data:	https://geotracker.waterboards.ca.gov/profile_report.asp?cmd=MWEDFResults&global_id=SL18218598&assigned_name=VW-5		

AT406
North
1/2 - 1 Mile
Lower

CA WELLS **CAEDF0000110270**

Well ID:	T0608502019-MW-2	Well Type:	MONITORING
Source:	EDF	Other Name:	MW-2
GAMA PFAS Testing:	Not Reported		
Groundwater Quality Data:	https://gamagroundwater.waterboards.ca.gov/gama/gamamap/public/GamaDataDisplay.asp?dataset=EDF&samp_date=&global_id=T0608502019&assigned_name=MW-2&store_num=		
GeoTracker Data:	https://geotracker.waterboards.ca.gov/profile_report.asp?cmd=MWEDFResults&global_id=T0608502019&assigned_name=MW-2		

DRAFT

GEOCHECK® - PHYSICAL SETTING SOURCE MAP FINDINGS

Map ID
Direction
Distance
Elevation | Database | EDR ID Number

AP407
East
1/2 - 1 Mile
Lower

CA WELLS **CAEDF0000104142**

Well ID:	L10001577696-LW-1R	Well Type:	MONITORING
Source:	EDF	Other Name:	LW-1R
GAMA PFAS Testing:	Not Reported		
Groundwater Quality Data:	https://gamagroundwater.waterboards.ca.gov/gama/gamamap/public/GamaDataDisplay.asp?dataset=EDF&samp_date=&global_id=L10001577696&assigned_name=LW-1R&store_num=		
GeoTracker Data:	https://geotracker.waterboards.ca.gov/profile_report.asp?cmd=MWEDFResults&global_id=L10001577696&assigned_name=LW-1R		

AP408
East
1/2 - 1 Mile
Lower

CA WELLS **CAPFAS000000665**

Well ID:	L10001577696-LW-1R	Well Type:	MONITORING
Source:	EDF	Other Name:	LW-1R
GAMA PFAS Testing:	Yes		
Groundwater Quality Data:	https://gamagroundwater.waterboards.ca.gov/gama/gamamap/public/GamaDataDisplay.asp?dataset=EDF&samp_date=&global_id=L10001577696&assigned_name=LW-1R&store_num=		
GeoTracker Data:	Not Reported		

DRAFT

GEOCHECK® - PHYSICAL SETTING SOURCE MAP FINDINGS
RADON

AREA RADON INFORMATION

State Database: CA Radon

Radon Test Results

Zipcode	Num Tests	> 4 pCi/L
95112	19	1

Federal EPA Radon Zone for SANTA CLARA County: 2

Note: Zone 1 indoor average level > 4 pCi/L.
: Zone 2 indoor average level >= 2 pCi/L and <= 4 pCi/L.
: Zone 3 indoor average level < 2 pCi/L.

Federal Area Radon Information for Zip Code: 95112

Number of sites tested: 1

Area	Average Activity	% <4 pCi/L	% 4-20 pCi/L	% >20 pCi/L
Living Area - 1st Floor	-1.100 pCi/L	100%	0%	0%
Living Area - 2nd Floor	Not Reported	Not Reported	Not Reported	Not Reported
Basement	Not Reported	Not Reported	Not Reported	Not Reported

DRAFT

PHYSICAL SETTING SOURCE RECORDS SEARCHED

TOPOGRAPHIC INFORMATION

USGS 7.5' Digital Elevation Model (DEM)
Source: United States Geologic Survey
EDR acquired the USGS 7.5' Digital Elevation Model in 2002 and updated it in 2006. The 7.5 minute DEM corresponds to the USGS 1:24,000- and 1:25,000-scale topographic quadrangle maps. The DEM provides elevation data with consistent elevation units and projection.

Current USGS 7.5 Minute Topographic Map
Source: U.S. Geological Survey

HYDROLOGIC INFORMATION

Flood Zone Data: This data was obtained from the Federal Emergency Management Agency (FEMA). It depicts 100-year and 500-year flood zones as defined by FEMA. It includes the National Flood Hazard Layer (NFHL) which incorporates Flood Insurance Rate Map (FIRM) data and Q3 data from FEMA in areas not covered by NFHL.
Source: FEMA
Telephone: 877-336-2627
Date of Government Version: 2003, 2015

NWI: National Wetlands Inventory. This data, available in select counties across the country, was obtained by EDR in 2002, 2005 and 2010 from the U.S. Fish and Wildlife Service.

State Wetlands Data: Wetland Inventory
Source: Department of Fish and Wildlife
Telephone: 916-445-0411

HYDROGEOLOGIC INFORMATION

AQUIFLOW^{R} Information System
Source: EDR proprietary database of groundwater flow information
EDR has developed the AQUIFLOW Information System (AIS) to provide data on the general direction of groundwater flow at specific points. EDR has reviewed reports submitted to regulatory authorities at select sites and has extracted the date of the report, hydrogeologically determined groundwater flow direction and depth to water table information.

GEOLOGIC INFORMATION

Geologic Age and Rock Stratigraphic Unit
Source: P.G. Schruben, R.E. Arndt and W.J. Bawiec, Geology of the Conterminous U.S. at 1:2,500,000 Scale - A digital representation of the 1974 P.B. King and H.M. Beikman Map, USGS Digital Data Series DDS - 11 (1994).

STATSGO: State Soil Geographic Database
Source: Department of Agriculture, Natural Resources Conservation Service (NRCS)
The U.S. Department of Agriculture's (USDA) Natural Resources Conservation Service (NRCS) leads the national Conservation Soil Survey (NCSS) and is responsible for collecting, storing, maintaining and distributing soil survey information for privately owned lands in the United States. A soil map in a soil survey is a representation of soil patterns in a landscape. Soil maps for STATSGO are compiled by generalizing more detailed (SSURGO) soil survey maps.

SSURGO: Soil Survey Geographic Database
Source: Department of Agriculture, Natural Resources Conservation Service (NRCS)
Telephone: 800-672-5559
SSURGO is the most detailed level of mapping done by the Natural Resources Conservation Service, mapping scales generally range from 1:12,000 to 1:63,360. Field mapping methods using national standards are used to construct the soil maps in the Soil Survey Geographic (SSURGO) database. SSURGO digitizing duplicates the original soil survey maps. This level of mapping is designed for use by landowners, townships and county natural resource planning and management.

DRAFT

PHYSICAL SETTING SOURCE RECORDS SEARCHED

LOCAL / REGIONAL WATER AGENCY RECORDS

FEDERAL WATER WELLS

PWS: Public Water Systems
Source: EPA/Office of Drinking Water
Telephone: 202-564-3750
Public Water System data from the Federal Reporting Data System. A PWS is any water system which provides water to at least 25 people for at least 60 days annually. PWSs provide water from wells, rivers and other sources.

PWS ENF: Public Water Systems Violation and Enforcement Data
Source: EPA/Office of Drinking Water
Telephone: 202-564-3750
Violation and Enforcement data for Public Water Systems from the Safe Drinking Water Information System (SDWIS) after August 1995. Prior to August 1995, the data came from the Federal Reporting Data System (FRDS).

USGS Water Wells: USGS National Water Inventory System (NWIS)
This database contains descriptive information on sites where the USGS collects or has collected data on surface water and/or groundwater. The groundwater data includes information on wells, springs, and other sources of groundwater.

OTHER STATE DATABASE INFORMATION

Groundwater Ambient Monitoring & Assessment Program
State Water Resources Control Board
Telephone: 916-341-5577
The GAMA Program is Californias comprehensive groundwater quality monitoring program. GAMA collects data by testing the untreated, raw water in different types of wells for naturally-occurring and man-made chemicals. The GAMA data includes Domestic, Monitoring and Municipal well types from the following sources, Department of Water Resources, Department of Heath Services, EDF, Agricultural Lands, Lawrence Livermore National Laboratory, Department of Pesticide Regulation, United States Geological Survey, Groundwater Ambient Monitoring and Assessment Program and Local Groundwater Projects.

Water Well Database
Source: Department of Water Resources
Telephone: 916-651-9648

California Drinking Water Quality Database
Source: Department of Public Health
Telephone: 916-324-2319
The database includes all drinking water compliance and special studies monitoring for the state of California since 1984. It consists of over 3,200,000 individual analyses along with well and water system information.

California Oil and Gas Well Locations
Source: Dept of Conservation, Geologic Energy Management Division
Telephone: 916-323-1779
Oil and Gas well locations in the state.

California Earthquake Fault Lines
Source: California Division of Mines and Geology
The fault lines displayed on EDR's Topographic map are digitized quaternary fault lines prepared in 1975 by the United State Geological Survey. Additional information (also from 1975) regarding activity at specific fault lines comes from California's Preliminary Fault Activity Map prepared by the California Division of Mines and Geology.

RADON

State Database: CA Radon
Source: Department of Public Health
Telephone: 916-210-8558
Radon Database for California

DRAFT

PHYSICAL SETTING SOURCE RECORDS SEARCHED

Area Radon Information
Source: USGS
Telephone: 703-356-4020
The National Radon Database has been developed by the U.S. Environmental Protection Agency (USEPA) and is a compilation of the EPA/State Residential Radon Survey and the National Residential Radon Survey. The study covers the years 1986 - 1992. Where necessary data has been supplemented by information collected at private sources such as universities and research institutions.

EPA Radon Zones
Source: EPA
Telephone: 703-356-4020
Sections 307 & 309 of IRAA directed EPA to list and identify areas of U.S. with the potential for elevated indoor radon levels.

OTHER

Airport Landing Facilities: Private and public use landing facilities
Source: Federal Aviation Administration, 800-457-6656

Epicenters: World earthquake epicenters, Richter 5 or greater
Source: Department of Commerce, National Oceanic and Atmospheric Administration

California Earthquake Fault Lines: The fault lines displayed on EDR's Topographic map are digitized quaternary fault lines, prepared in 1975 by the United State Geological Survey. Additional information (also from 1975) regarding activity at specific fault lines comes from California's Preliminary Fault Activity Map prepared by the California Division of Mines and Geology.

STREET AND ADDRESS INFORMATION

Â© 2015 TomTom North America, Inc. All rights reserved. This material is proprietary and the subject of copyright protection and other intellectual property rights owned by or licensed to Tele Atlas North America, Inc. The use of this material is subject to the terms of a license agreement. You will be held liable for any unauthorized copying or disclosure of this material.

DRAFT

APPENDIX D

HISTORICAL SOURCES

DRAFT

453900

439 and 451 South 4th Street

San Jose, CA 95112

Inquiry Number: 6801062.5

December 27, 2021

DRAFT

The EDR Aerial Photo Decade Package

6 Armstrong Road, 4th floor
Shelton, CT 06484
Toll Free: 800.352.0050
www.edrnet.com

EDR Aerial Photo Decade Package

12/27/21

Site Name:

453900
439 and 451 South 4th Street
San Jose, CA 95112
EDR Inquiry # 6801062.5

Client Name:

AEI Consultants
2500 Camino Diablo
Walnut Creek, CA 94597
Contact: Kasie

Environmental Data Resources, Inc. (EDR) Aerial Photo Decade Package is a screening tool designed to assist environmental professionals in evaluating potential liability on a target property resulting from past activities. EDR's professional researchers provide digitally reproduced historical aerial photographs, and when available, provide one photo per decade.

Search Results:

Year	Scale	Details	Source
2016	1"=500'	Flight Year: 2016	USDA/NAIP
2012	1"=500'	Flight Year: 2012	USDA/NAIP
2009	1"=500'	Flight Year: 2009	USDA/NAIP
2006	1"=500'	Flight Year: 2006	USDA/NAIP
1998	1"=500'	Flight Date: August 27, 1998	USDA
1993	1"=500'	Acquisition Date: June 14, 1993	USGS/DOQQ
1982	1"=500'	Flight Date: July 05, 1982	USDA
1974	1"=500'	Flight Date: June 06, 1974	USGS
1968	1"=500'	Flight Date: June 14, 1968	USGS
1963	1"=500'	Flight Date: June 23, 1963	EDR Proprietary Aerial Viewpoint
1956	1"=500'	Flight Date: June 09, 1956	USDA
1950	1"=500'	Flight Date: April 01, 1950	USDA
1948	1"=500'	Flight Date: September 26, 1948	USDA
1939	1"=500'	Flight Date: July 31, 1939	USDA

DRAFT


When delivered electronically by EDR, the aerial photo images included with this report are for ONE TIME USE ONLY. Further reproduction of these aerial photo images is prohibited without permission from EDR. For more information contact your EDR Account Executive.

Disclaimer - Copyright and Trademark Notice

This Report contains certain information obtained from a variety of public and other sources reasonably available to Environmental Data Resources, Inc. It cannot be concluded from this Report that coverage information for the target and surrounding properties does not exist from other sources. NO WARRANTY EXPRESSED OR IMPLIED, IS MADE WHATSOEVER IN CONNECTION WITH THIS REPORT. ENVIRONMENTAL DATA RESOURCES, INC. SPECIFICALLY DISCLAIMS THE MAKING OF ANY SUCH WARRANTIES, INCLUDING WITHOUT LIMITATION, MERCHANTABILITY OR FITNESS FOR A PARTICULAR USE OR PURPOSE. ALL RISK IS ASSUMED BY THE USER. IN NO EVENT SHALL ENVIRONMENTAL DATA RESOURCES, INC. BE LIABLE TO ANYONE, WHETHER ARISING OUT OF ERRORS OR OMISSIONS, NEGLIGENCE, ACCIDENT OR ANY OTHER CAUSE, FOR ANY LOSS OF DAMAGE, INCLUDING, WITHOUT LIMITATION, SPECIAL, INCIDENTAL, CONSEQUENTIAL, OR EXEMPLARY DAMAGES. ANY LIABILITY ON THE PART OF ENVIRONMENTAL DATA RESOURCES, INC. IS STRICTLY LIMITED TO A REFUND OF THE AMOUNT PAID FOR THIS REPORT. Purchaser accepts this Report "AS IS". Any analyses, estimates, ratings, environmental risk levels or risk codes provided in this Report are provided for illustrative purposes only, and are not intended to provide, nor should they be interpreted as providing any facts regarding, or prediction or forecast of, any environmental risk for any property. Only a Phase I Environmental Site Assessment performed by an environmental professional can provide information regarding the environmental risk for any property. Additionally, the information provided in this Report is not to be construed as legal advice.

Copyright 2021 by Environmental Data Resources, Inc. All rights reserved. Reproduction in any media or format, in whole or in part, of any report or map of Environmental Data Resources, Inc., or its affiliates, is prohibited without prior written permission.

EDR and its logos (including Sanborn and Sanborn Map) are trademarks of Environmental Data Resources, Inc. or its affiliates. All other trademarks used herein are the property of their respective owners.

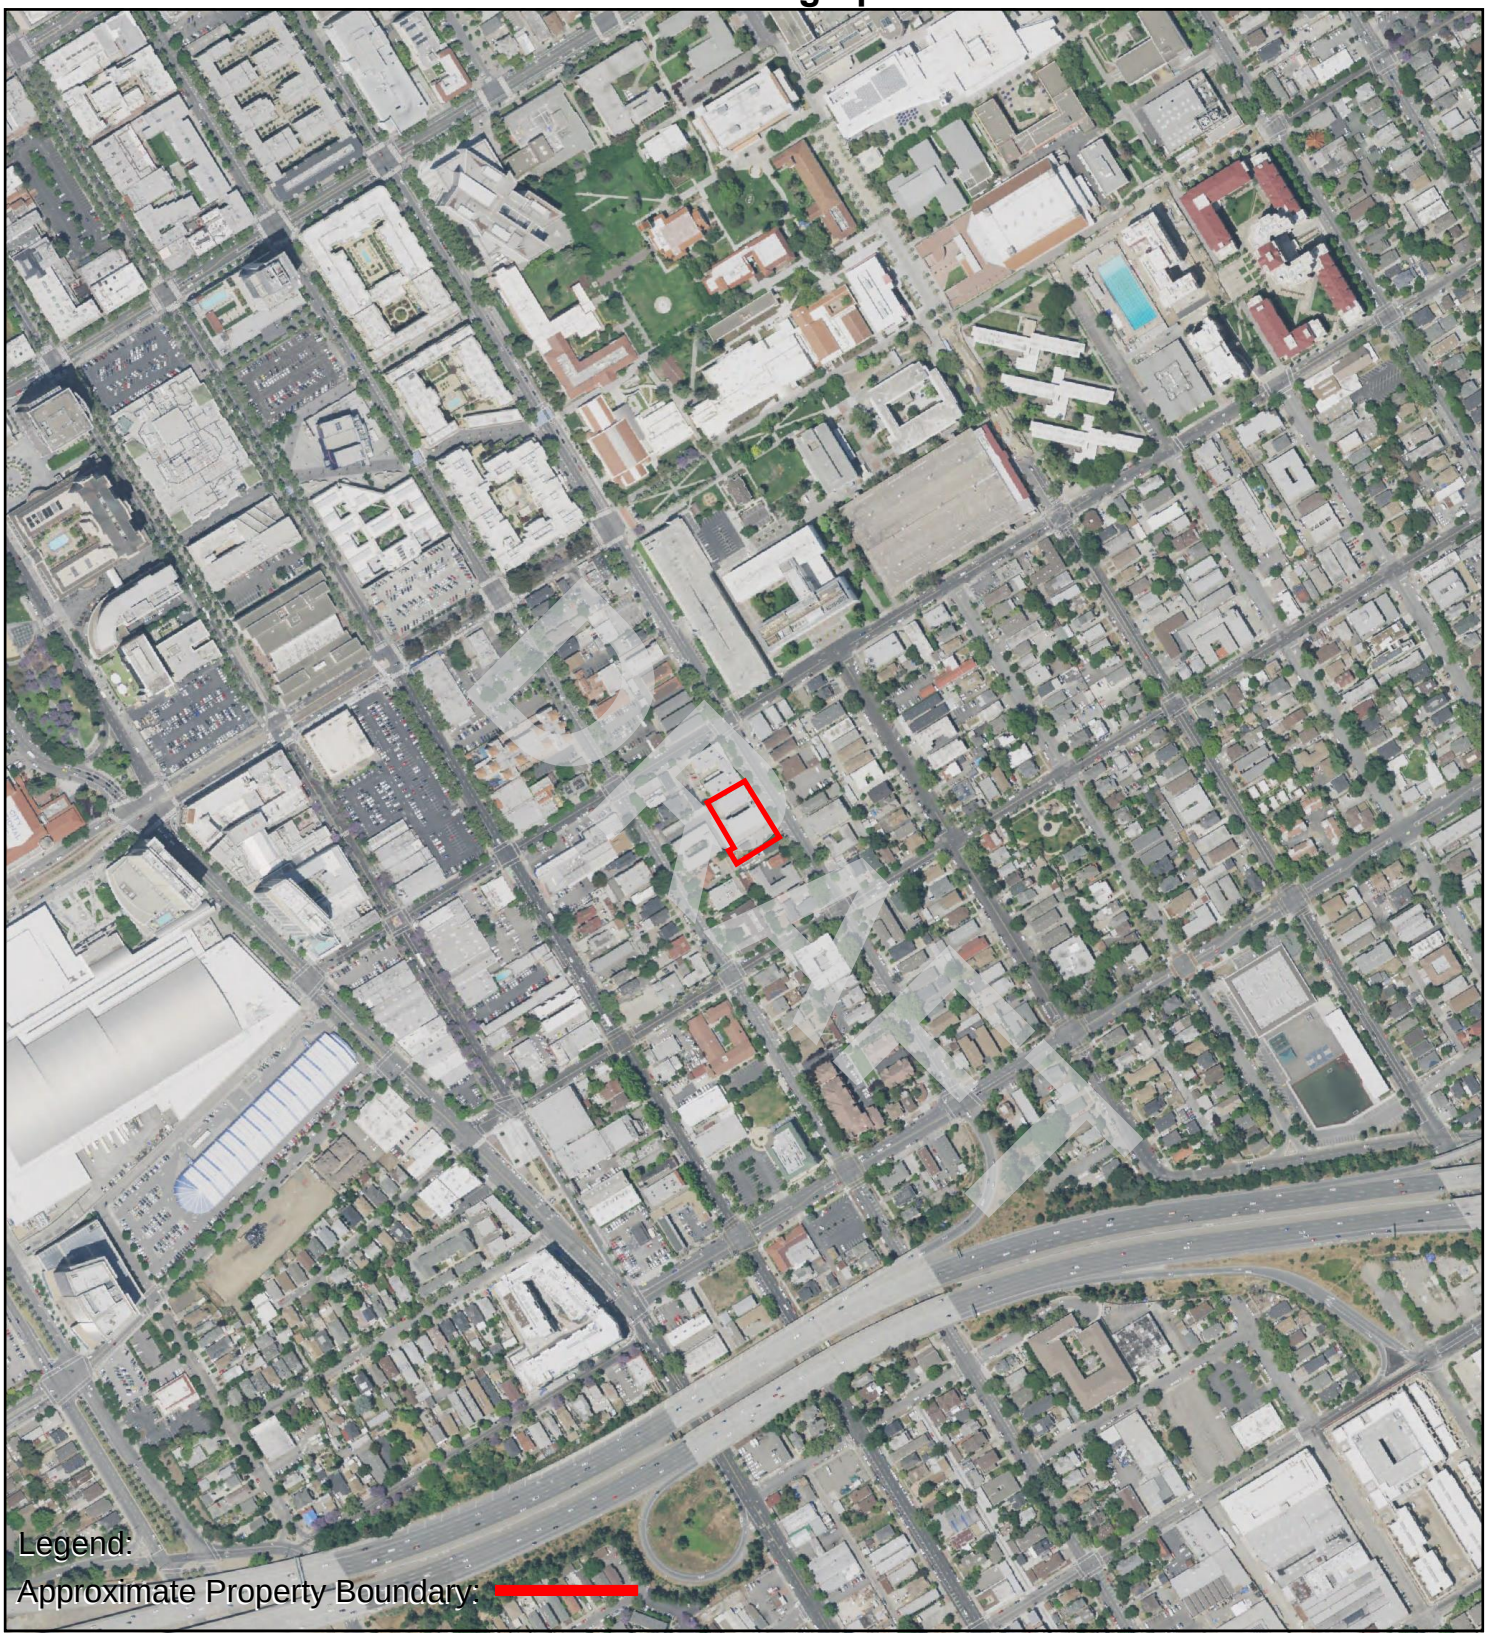


0 Feet 500 1000 2000

N

AERIAL PHOTOGRAPH - 2016

AEI Consultants

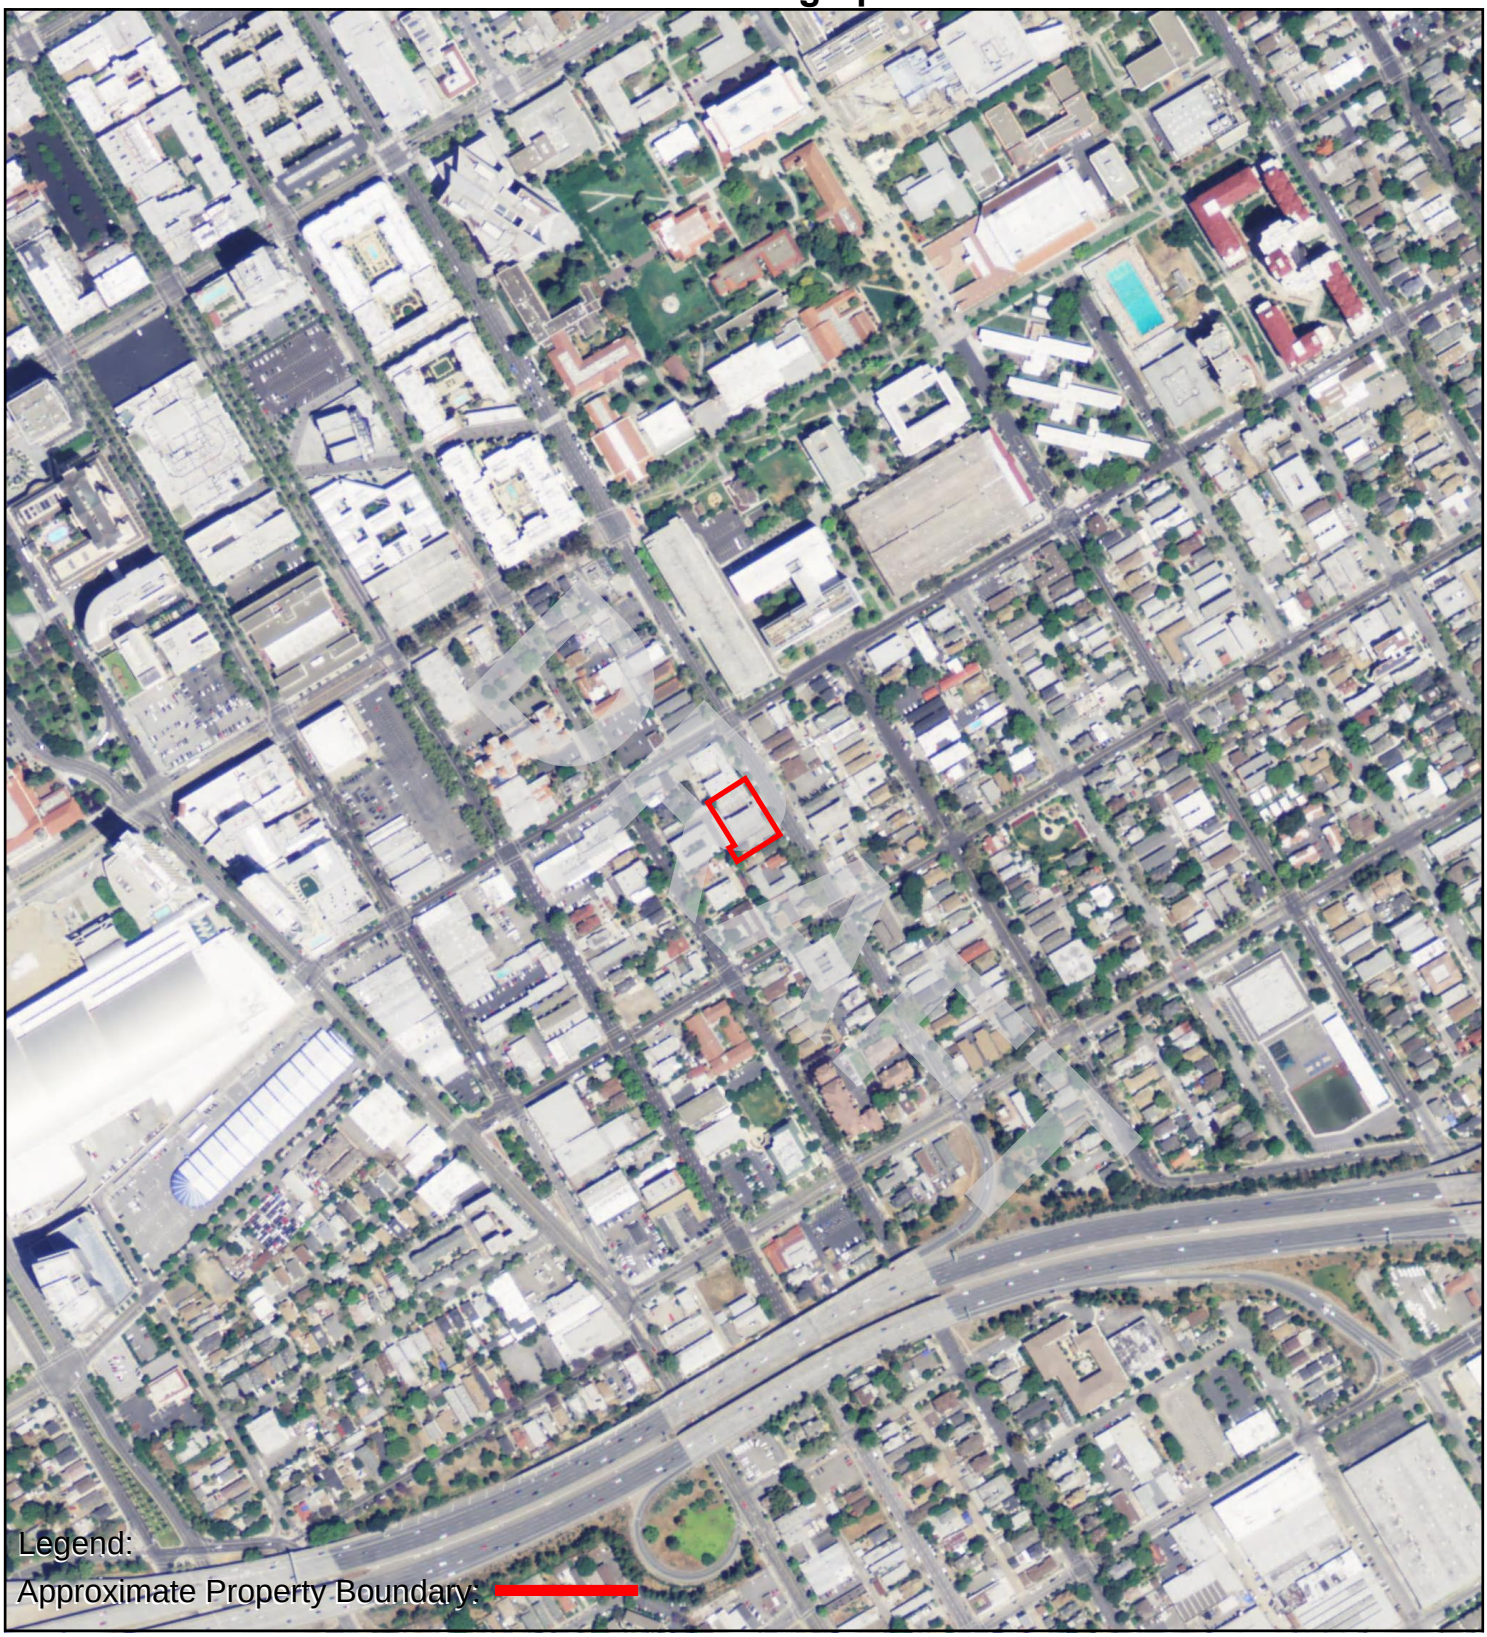


0 Feet 500 1000 2000

N

AERIAL PHOTOGRAPH - 2012

AEI Consultants

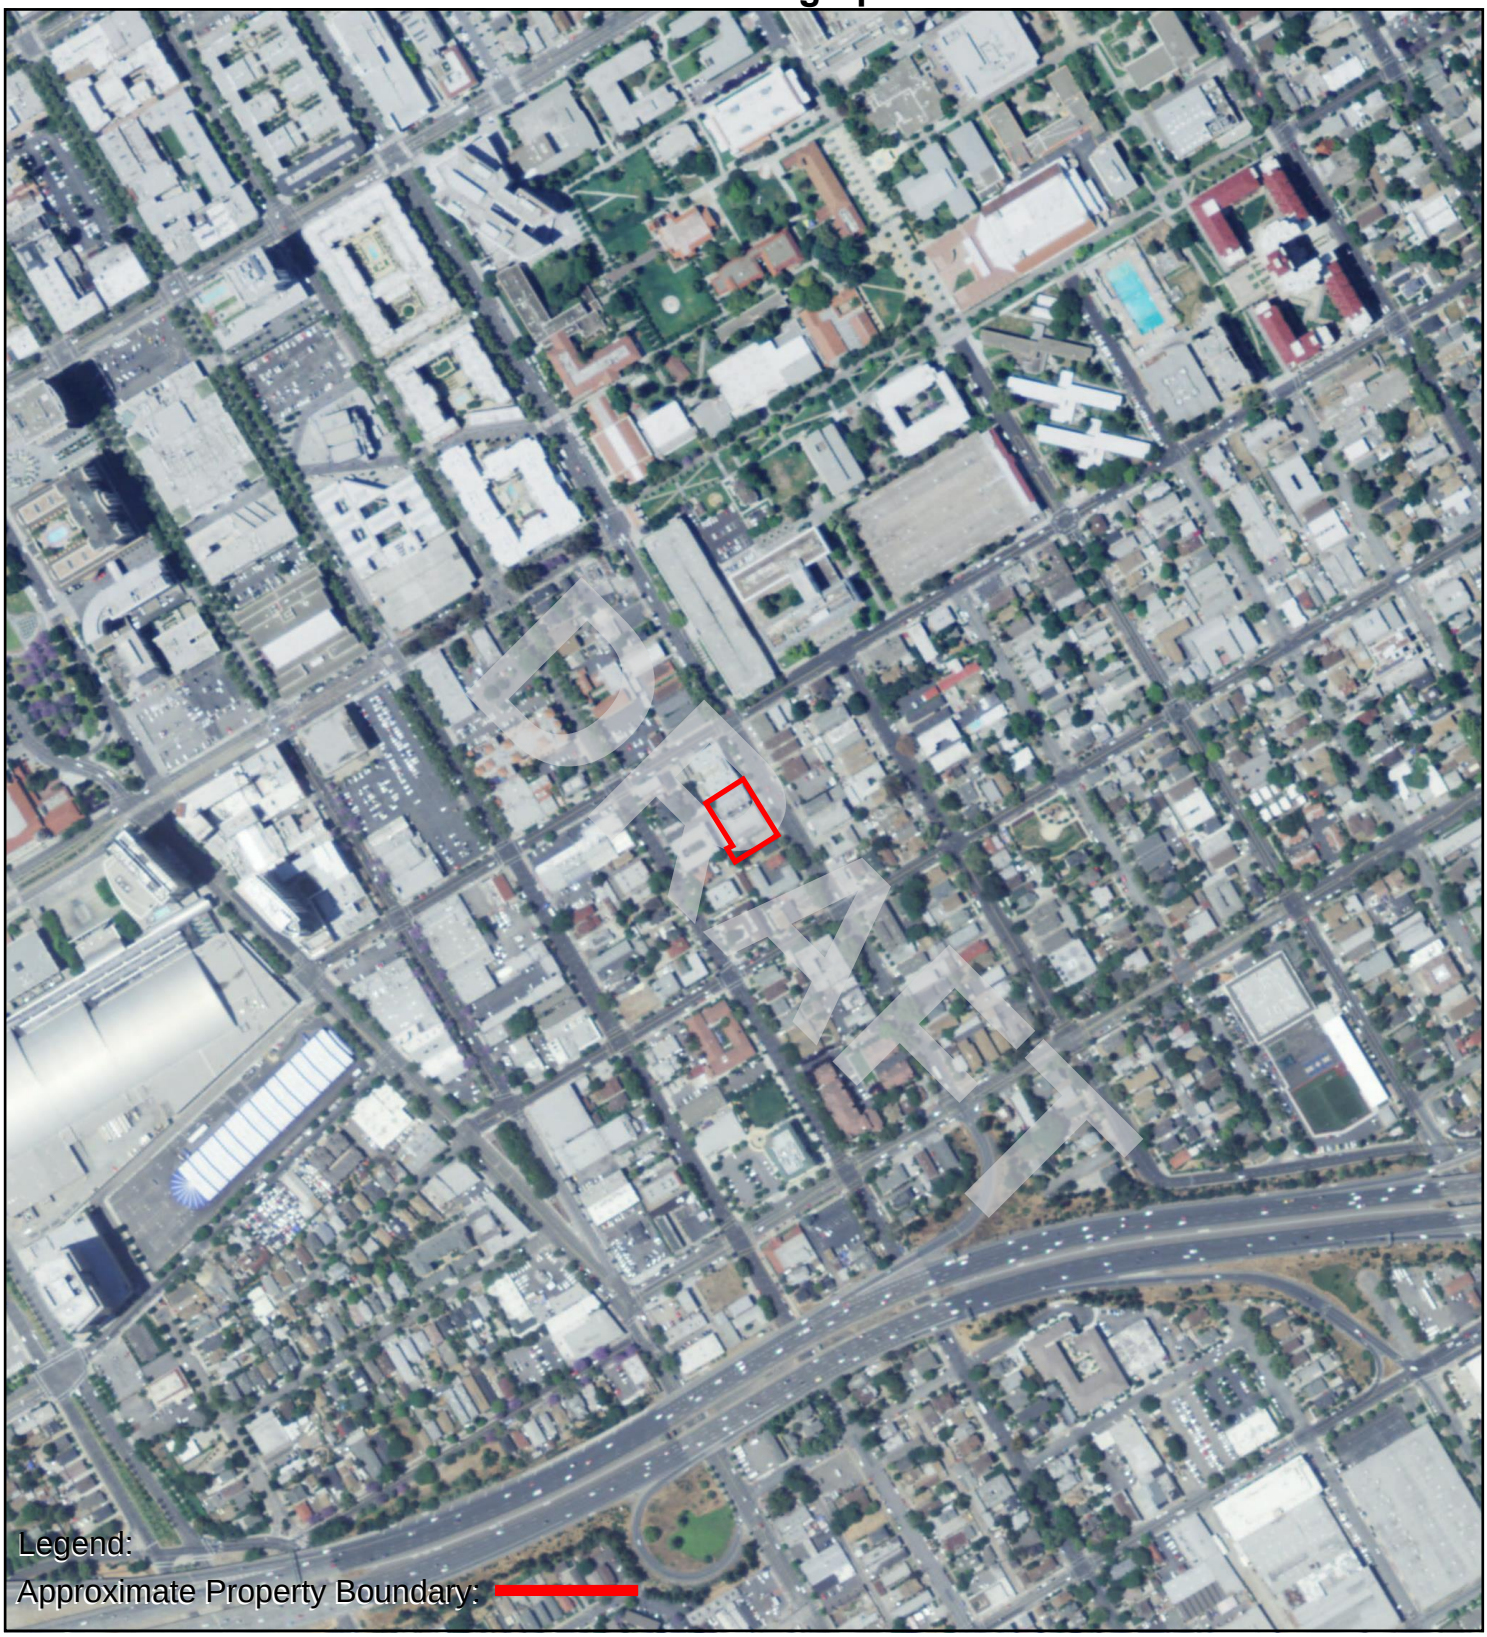


0 Feet 500 1000 2000

N

AERIAL PHOTOGRAPH - 2009

AEI Consultants

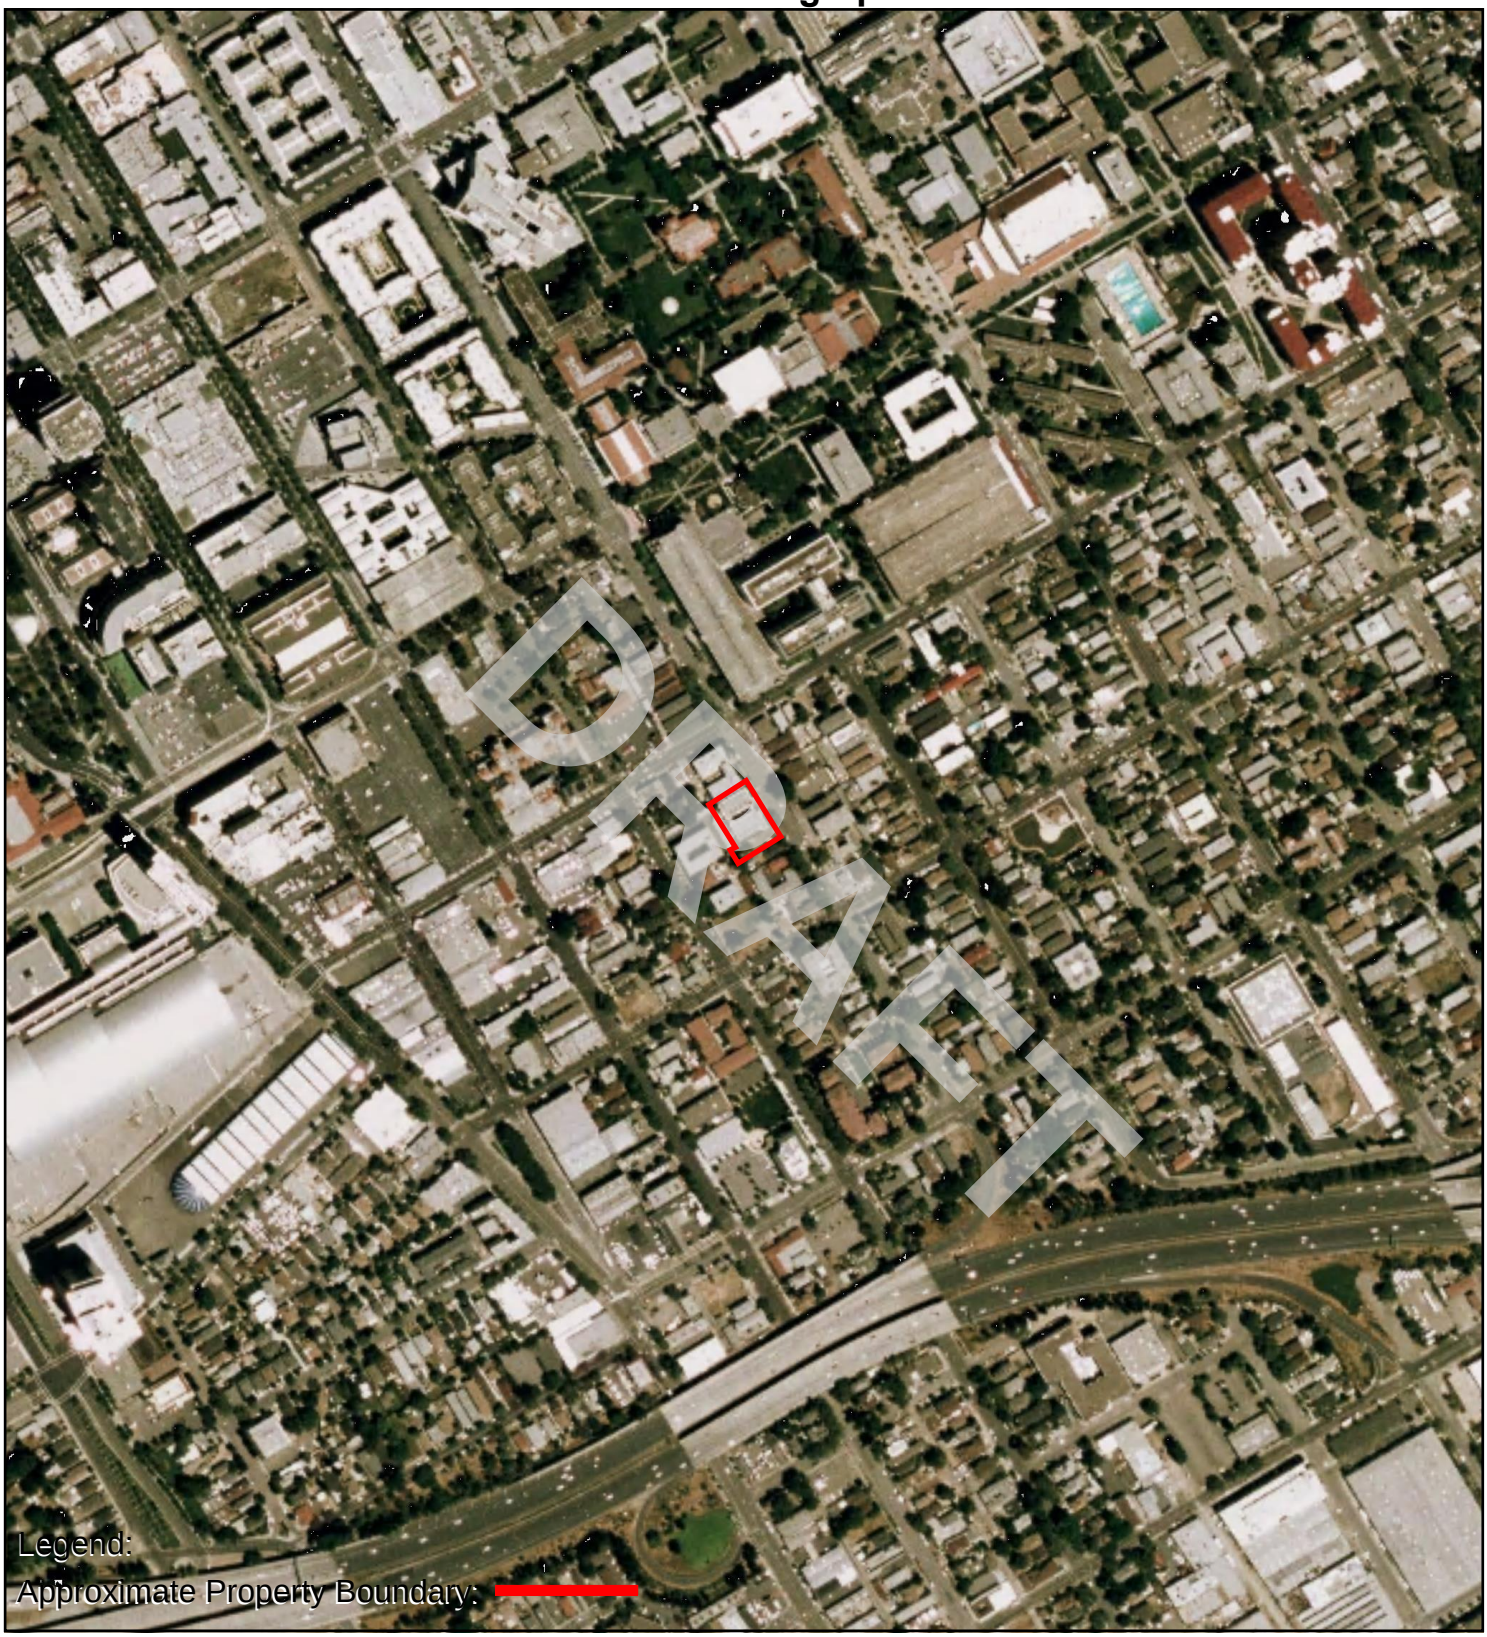

0 Feet 500 1000 2000

N

AERIAL PHOTOGRAPH - 2006

AEI Consultants




0 Feet 500 1000 2000

N

AERIAL PHOTOGRAPH - 1998

AEI Consultants

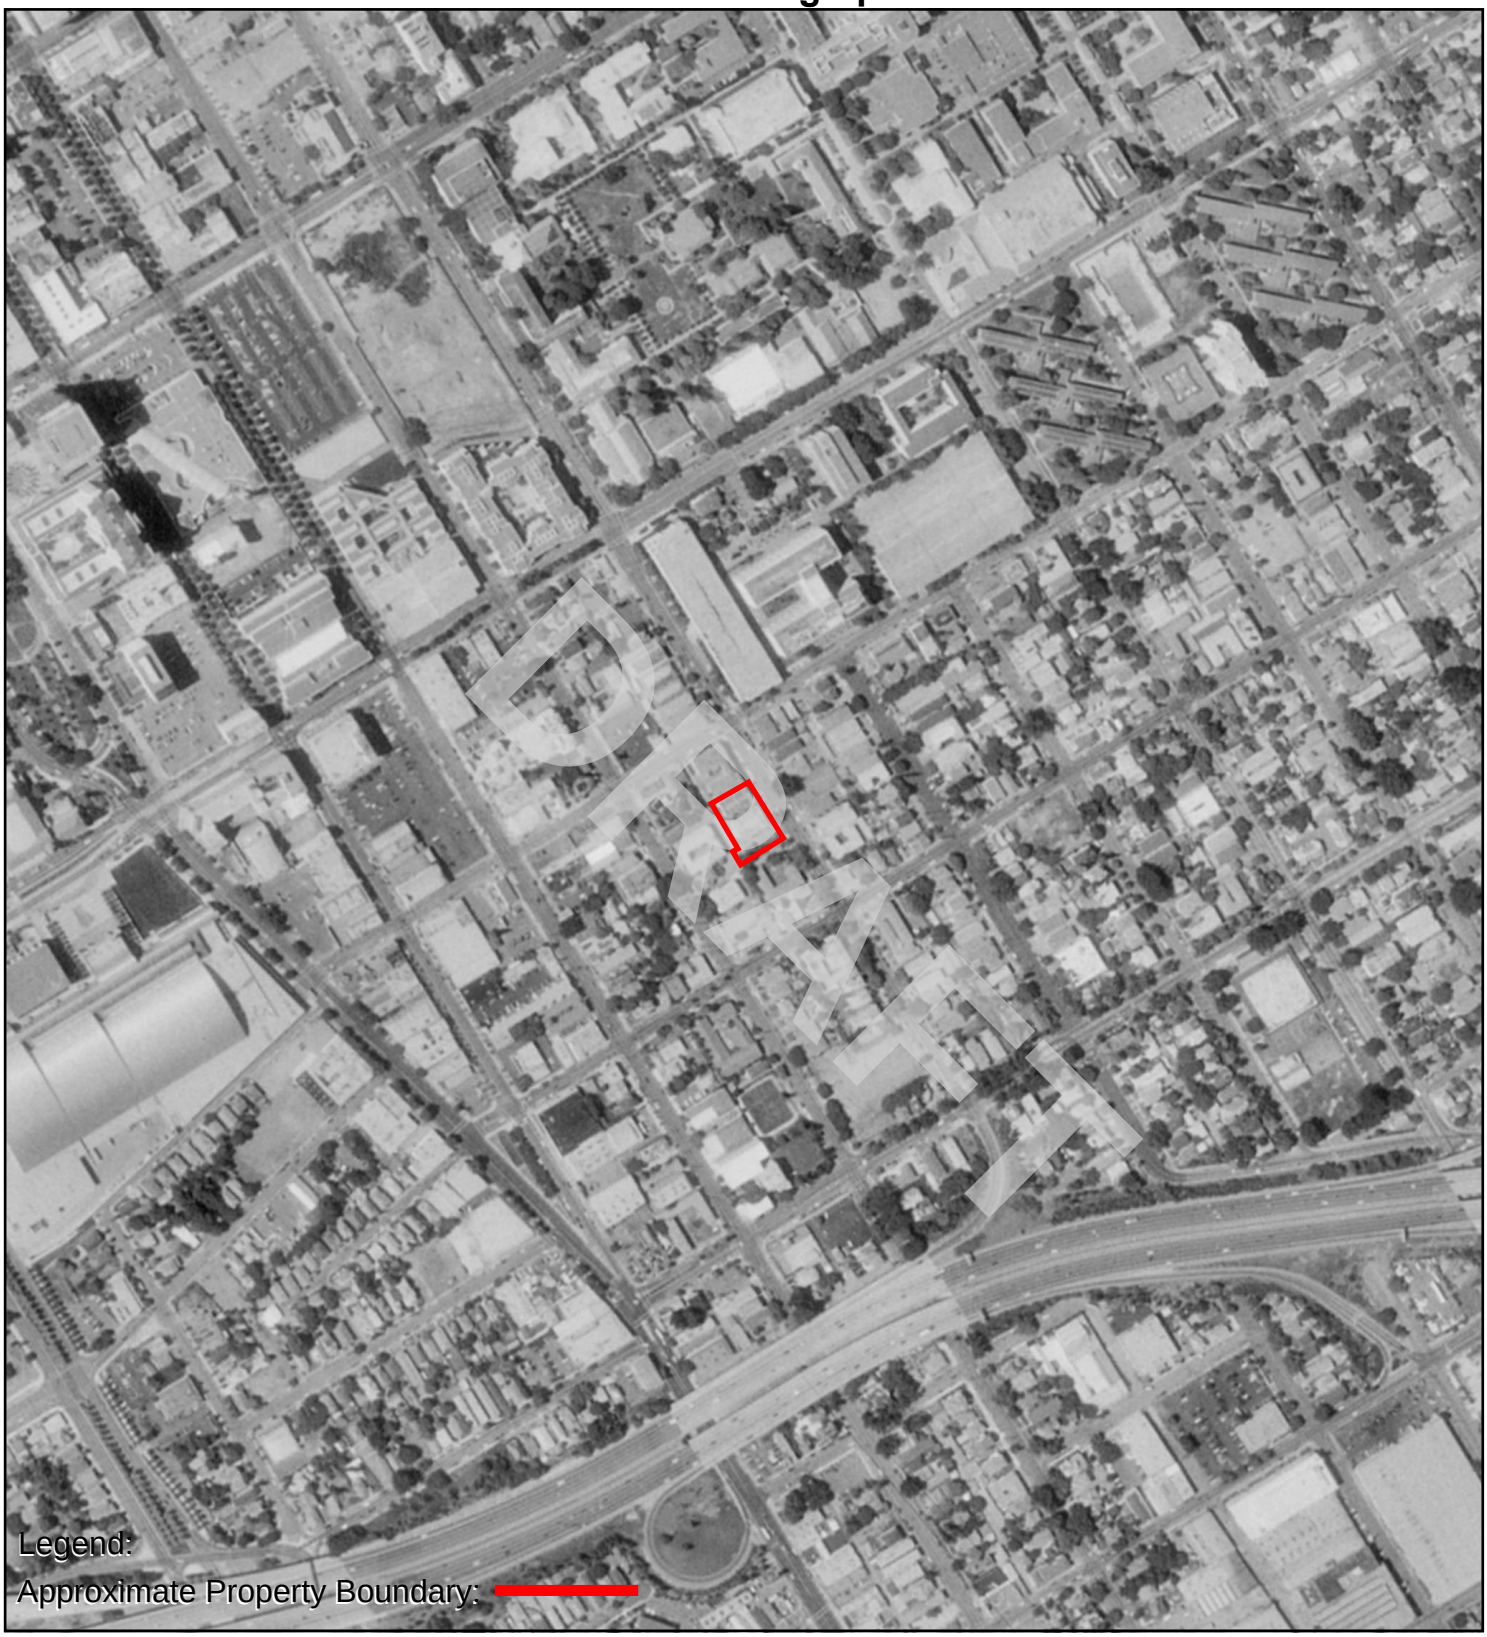

0 Feet 500 1000 2000

N

AERIAL PHOTOGRAPH - 1993

AEI Consultants



0 Feet 500 1000 2000

N

AERIAL PHOTOGRAPH - 1982

AEI Consultants



0 Feet 500 1000 2000

N

AERIAL PHOTOGRAPH - 1974

AEI Consultants



0 Feet 500 1000 2000

N

AERIAL PHOTOGRAPH - 1968

AEI Consultants



0 Feet 500 1000 2000

N

AERIAL PHOTOGRAPH - 1963

AEI Consultants



0 Feet 500 1000 2000

N

AERIAL PHOTOGRAPH - 1956

AEI Consultants



0 Feet 500 1000 2000

N

AERIAL PHOTOGRAPH - 1950

AEI Consultants



0 Feet 500 1000 2000

N

AERIAL PHOTOGRAPH - 1948

AEI Consultants



0 Feet 500 1000 2000

N

AERIAL PHOTOGRAPH - 1939

AEI Consultants

453900

439 and 451 South 4th Street

San Jose, CA 95112

Inquiry Number: 6801062.3

December 28, 2021

DRAFT

Certified Sanborn® Map Report

6 Armstrong Road, 4th floor
Shelton, CT 06484
Toll Free: 800.352.0050
www.edrnet.com

Certified Sanborn® Map Report

12/28/21

Site Name:

453900
439 and 451 South 4th Street
San Jose, CA 95112
EDR Inquiry # 6801062.3

Client Name:

AEI Consultants
2500 Camino Diablo
Walnut Creek, CA 94597
Contact: Kasie

The Sanborn Library has been searched by EDR and maps covering the target property location as provided by AEI Consultants were identified for the years listed below. The Sanborn Library is the largest, most complete collection of fire insurance maps. The collection includes maps from Sanborn, Bromley, Perris & Browne, Hopkins, Barlow, and others. Only Environmental Data Resources Inc. (EDR) is authorized to grant rights for commercial reproduction of maps by the Sanborn Library LLC, the copyright holder for the collection. Results can be authenticated by visiting www.edrnet.com/sanborn.

The Sanborn Library is continually enhanced with newly identified map archives. This report accesses all maps in the collection as of the day this report was generated.

Certified Sanborn Results:

Certification # 8BCB-450F-B6BD

PO # 288334

Project 453900

Maps Provided:

1984
1969
1950
1915
1891
1884

Sanborn® Library search results

Certification #: 8BCB-450F-B6BD

The Sanborn Library includes more than 1.2 million fire insurance maps from Sanborn, Bromley, Perris & Browne, Hopkins, Barlow and others which track historical property usage in approximately 12,000 American cities and towns. Collections searched:

- ✓ Library of Congress
- ✓ University Publications of America
- ✓ EDR Private Collection

The Sanborn Library LLC Since 1866™

DRAFT

Limited Permission To Make Copies

AEI Consultants (the client) is permitted to make up to FIVE photocopies of this Sanborn Map transmittal and each fire insurance map accompanying this report solely for the limited use of its customer. No one other than the client is authorized to make copies. Upon request made directly to an EDR Account Executive, the client may be permitted to make a limited number of additional photocopies. This permission is conditioned upon compliance by the client, its customer and their agents with EDR's copyright policy; a copy of which is available upon request.

Disclaimer - Copyright and Trademark Notice

This Report contains certain information obtained from a variety of public and other sources reasonably available to Environmental Data Resources, Inc. It cannot be concluded from this Report that coverage information for the target and surrounding properties does not exist from other sources. NO WARRANTY EXPRESSED OR IMPLIED, IS MADE WHATSOEVER IN CONNECTION WITH THIS REPORT. ENVIRONMENTAL DATA RESOURCES, INC. SPECIFICALLY DISCLAIMS THE MAKING OF ANY SUCH WARRANTIES, INCLUDING WITHOUT LIMITATION, MERCHANTABILITY OR FITNESS FOR A PARTICULAR USE OR PURPOSE. ALL RISK IS ASSUMED BY THE USER. IN NO EVENT SHALL ENVIRONMENTAL DATA RESOURCES, INC. BE LIABLE TO ANYONE, WHETHER ARISING OUT OF ERRORS OR OMISSIONS, NEGLIGENCE, ACCIDENT OR ANY OTHER CAUSE, FOR ANY LOSS OF DAMAGE, INCLUDING, WITHOUT LIMITATION, SPECIAL, INCIDENTAL, CONSEQUENTIAL, OR EXEMPLARY DAMAGES. ANY LIABILITY ON THE PART OF ENVIRONMENTAL DATA RESOURCES, INC. IS STRICTLY LIMITED TO A REFUND OF THE AMOUNT PAID FOR THIS REPORT. Purchaser accepts this Report "AS IS". Any analyses, estimates, ratings, environmental risk levels or risk codes provided in this Report are provided for illustrative purposes only, and are not intended to provide, nor should they be interpreted as providing any facts regarding, or prediction or forecast of, any environmental risk for any property. Only a Phase I Environmental Site Assessment performed by an environmental professional can provide information regarding the environmental risk for any property. Additionally, the information provided in this Report is not to be construed as legal advice.

Copyright 2021 by Environmental Data Resources, Inc. All rights reserved. Reproduction in any media or format, in whole or in part, of any report or map of Environmental Data Resources, Inc., or its affiliates, is prohibited without prior written permission.

EDR and its logos (including Sanborn and Sanborn Map) are trademarks of Environmental Data Resources, Inc. or its affiliates. All other trademarks used herein are the property of their respective owners.


Sanborn Sheet Key

This Certified Sanborn Map Report is based upon the following Sanborn Fire Insurance map sheets.

1984 Source Sheets


Volume 1, Sheet 68
1984



Volume 1, Sheet 69
1984

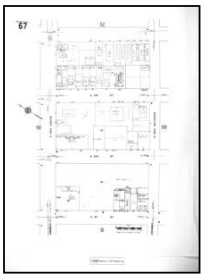

Volume 1, Sheet 67
1984


1969 Source Sheets



Volume 1, Sheet xxxx
1969


Volume 1, Sheet 52
1969

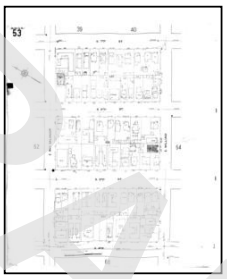
Volume 1, Sheet 53
1969

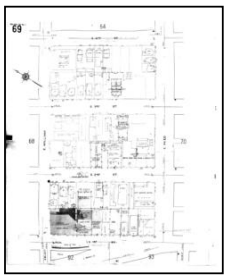

Volume 1, Sheet 69
1969

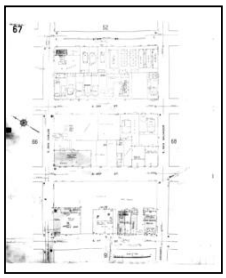

Volume 1, Sheet 67
1969

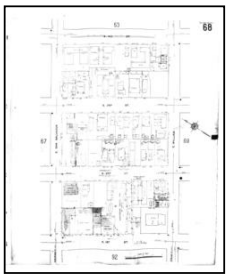

Volume 1, Sheet 68
1969

1950 Source Sheets


Volume 1, Sheet 52
1950

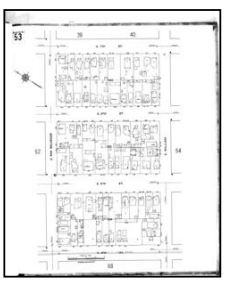
Volume 1, Sheet 53
1950

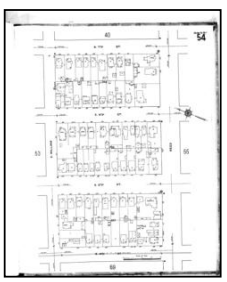
Volume 1, Sheet 54
1950

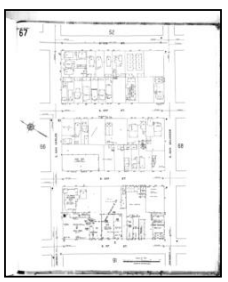

Volume 1, Sheet 67
1950


DRAFT

Sanborn Sheet Key

This Certified Sanborn Map Report is based upon the following Sanborn Fire Insurance map sheets.

1950 Source Sheets

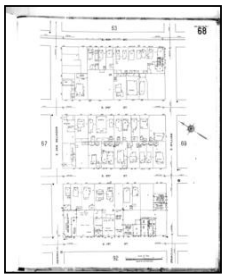

Volume 1, Sheet 68
1950

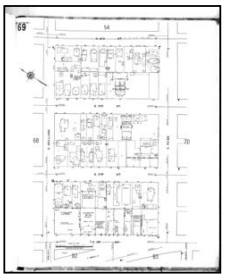

Volume 1, Sheet 69
1950



Volume 1, Sheet xxxx
1950


1915 Source Sheets



Volume 1, Sheet xxxx
1915

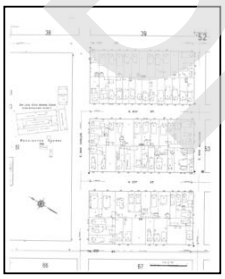

Volume 1, Sheet 52
1915

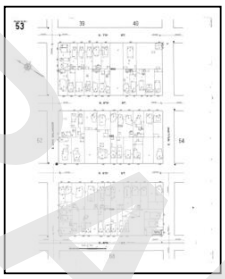
Volume 1, Sheet 53
1915

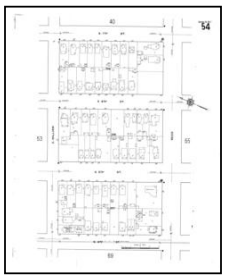

Volume 1, Sheet 54
1915

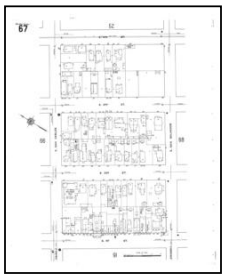
Volume 1, Sheet 67
1915

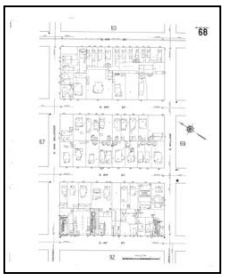
Volume 1, Sheet 68
1915

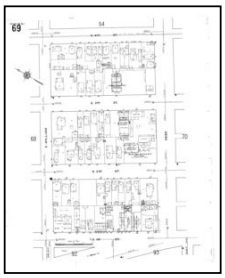
Volume 1, Sheet 69
1915


1891 Source Sheets

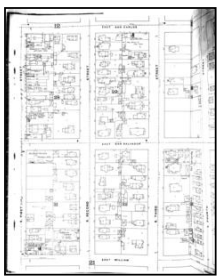
Volume 1, Sheet 19
1891



Volume 1, Sheet 19
1891


Volume 1, Sheet 21
1891

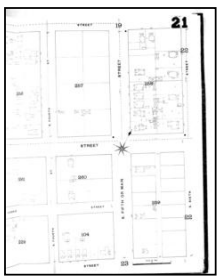

Volume 1, Sheet 21
1891

DRAFT


Sanborn Sheet Key

This Certified Sanborn Map Report is based upon the following Sanborn Fire Insurance map sheets.


1884 Source Sheets




Volume 1, Sheet 29
1884

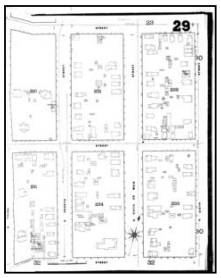

Volume 1, Sheet 29
1884

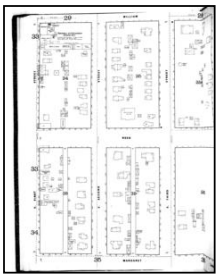


Volume 1, Sheet 32
1884

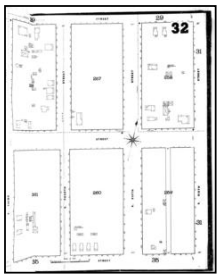

Volume 1, Sheet 32
1884

DRAFT

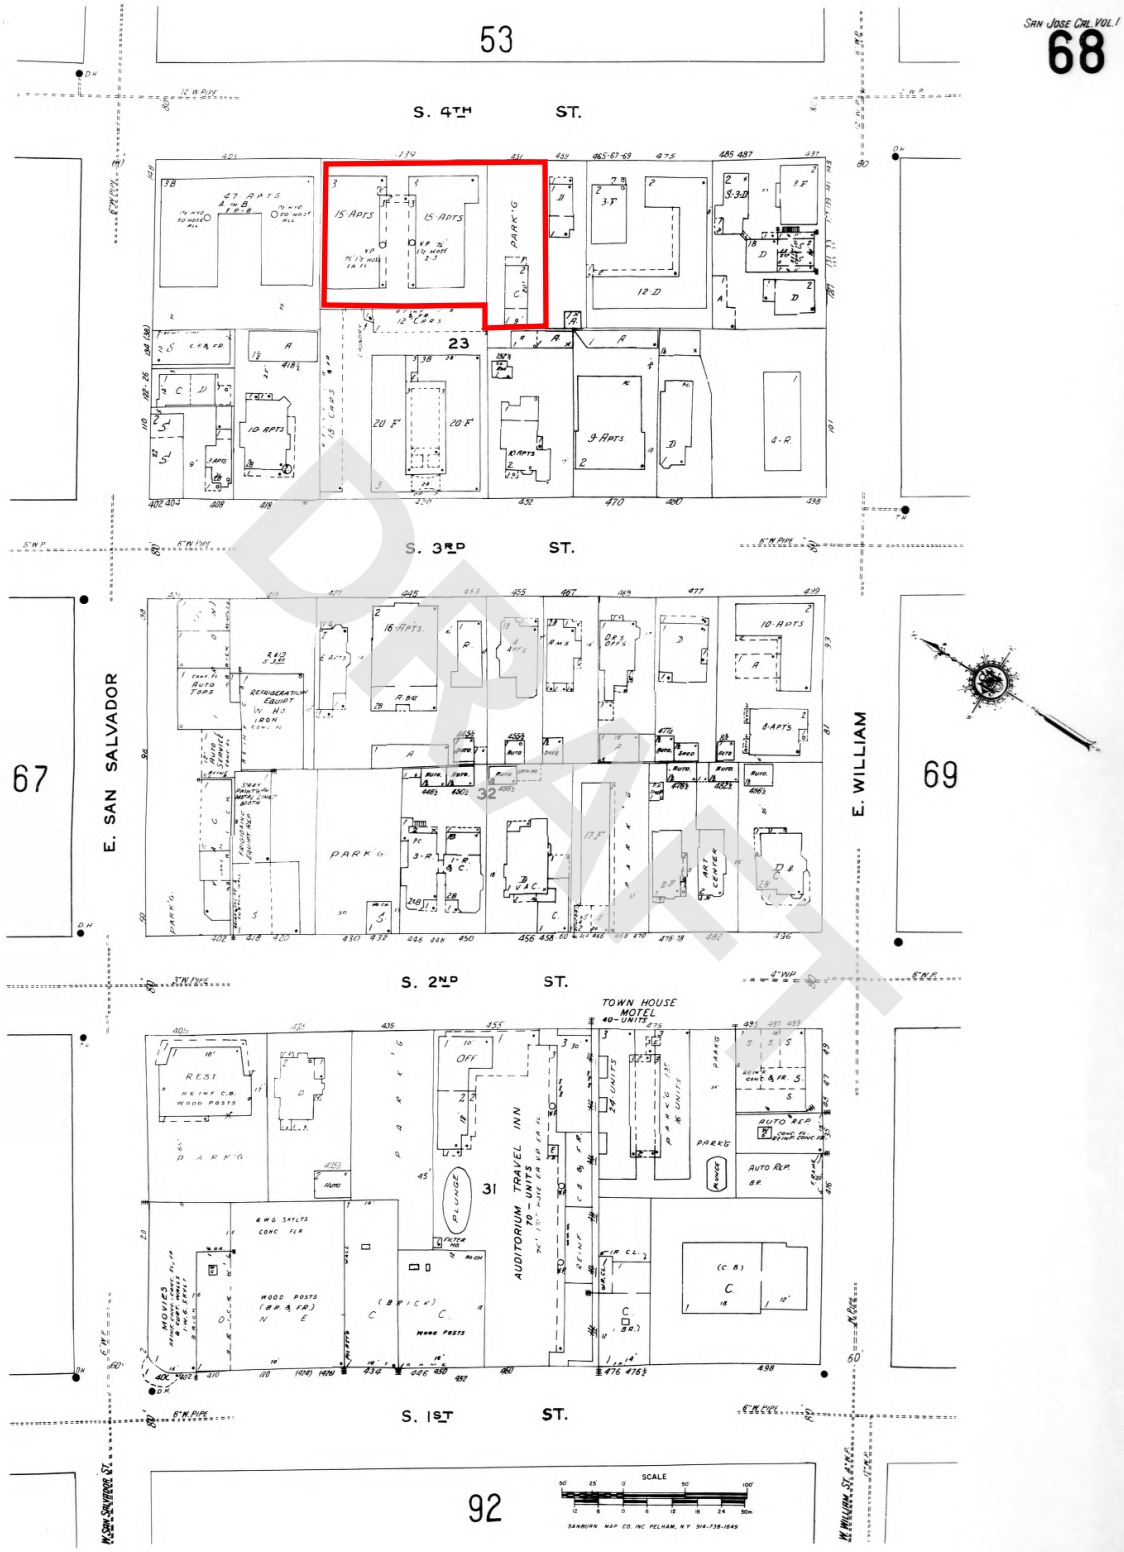


DRAFT

The certified Sanborn Library search results in this report can be authenticated by visiting www.edrnet.com/sanborn and entering the certification number. Only Environmental Data Resources Inc. (EDR) is authorized to grant rights for commercial reproduction of maps by The Sanborn Library LLC, the copyright holder for the collection.

Certification #8BCB-450F-B6BD

©1984 Sanborn Co., EDR Sanborn, Inc.

Site Name:
Address:
City, ST, ZIP:
Client: AEI Consultants
EDR Inquiry: 6801062.3
Order Date: 12/28/2021
Certification #: 8BCB-450F-B6BD
Copyright 1984

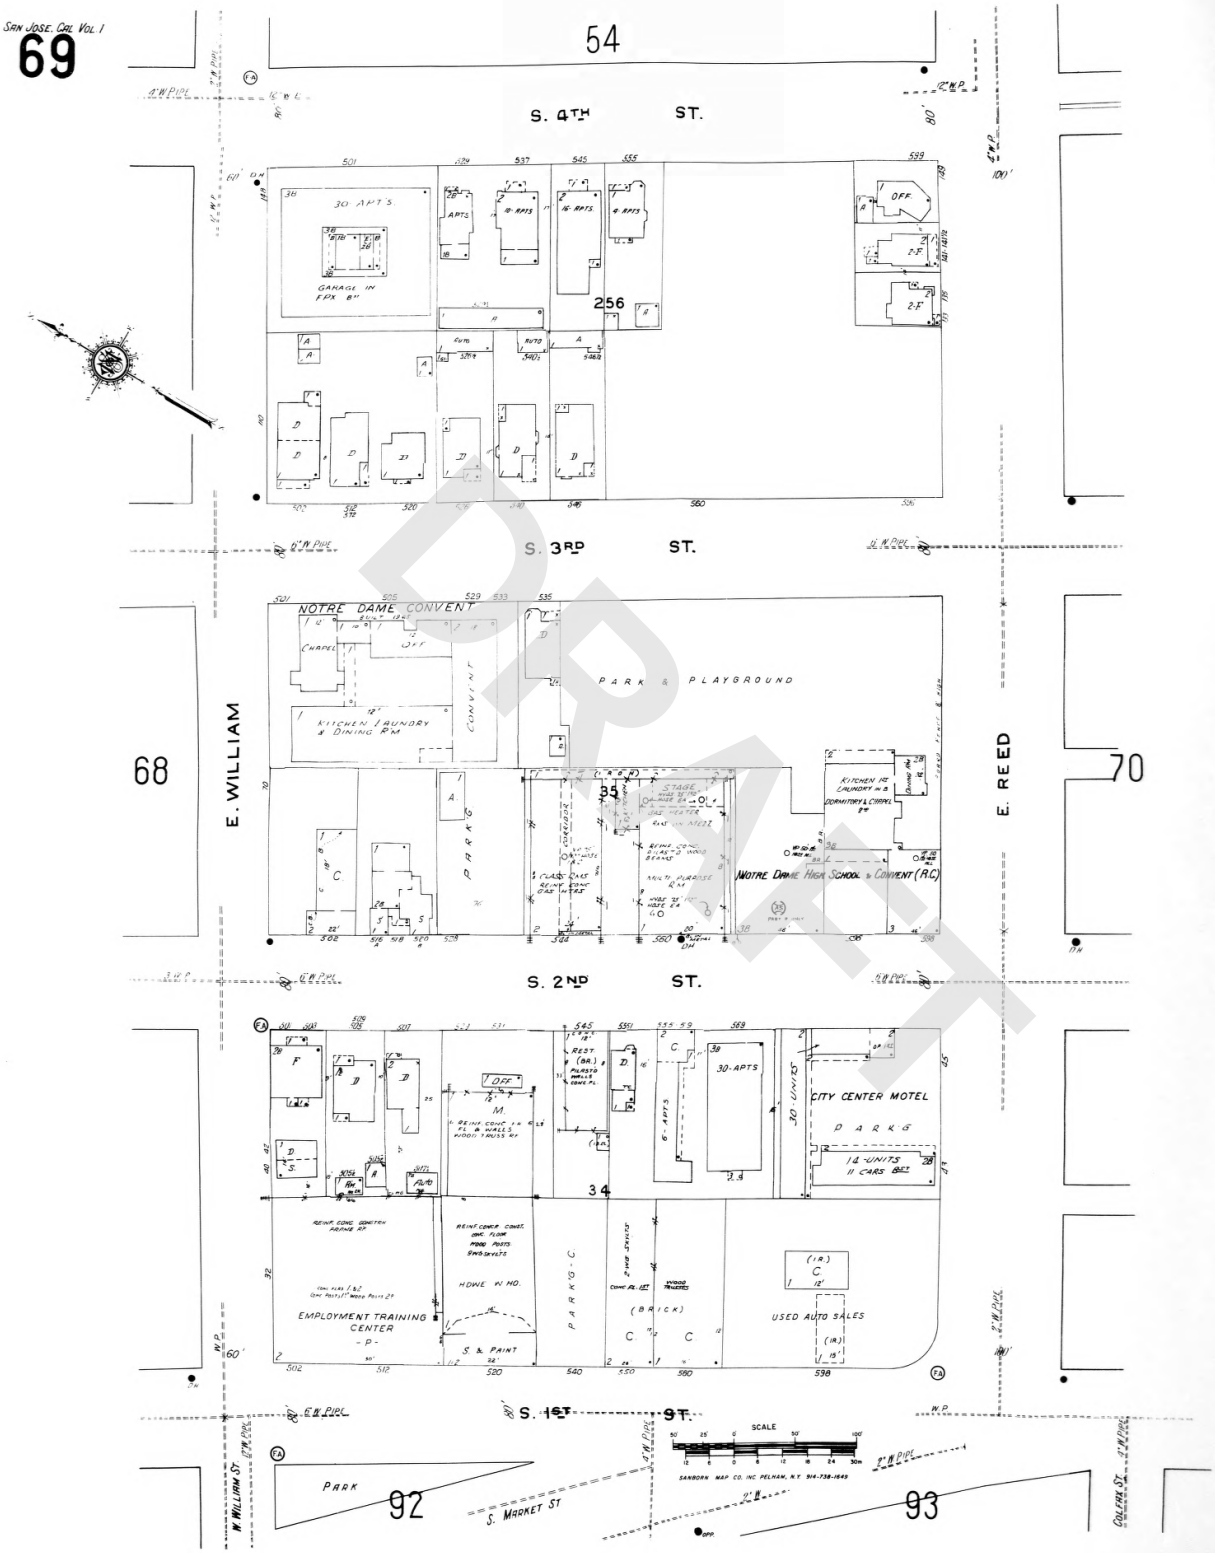


DRAFT

The certified Sanborn Library search results in this report can be authenticated by visiting www.edrnet.com/sanborn and entering the certification number. Only Environmental Data Resources Inc. (EDR) is authorized to grant rights for commercial reproduction of maps by The Sanborn Library LLC, the copyright holder for the collection.

Certification #8BCB-450F-B6BD

© 1984 Sanborn Co., EDR Sanborn, Inc.

Site Name:
Address:
City, ST, ZIP:
Client: AEI Consultants
EDR Inquiry: 6801062.3
Order Date: 12/28/2021
Certification #: 8BCB-450F-B6BD
Copyright 1984

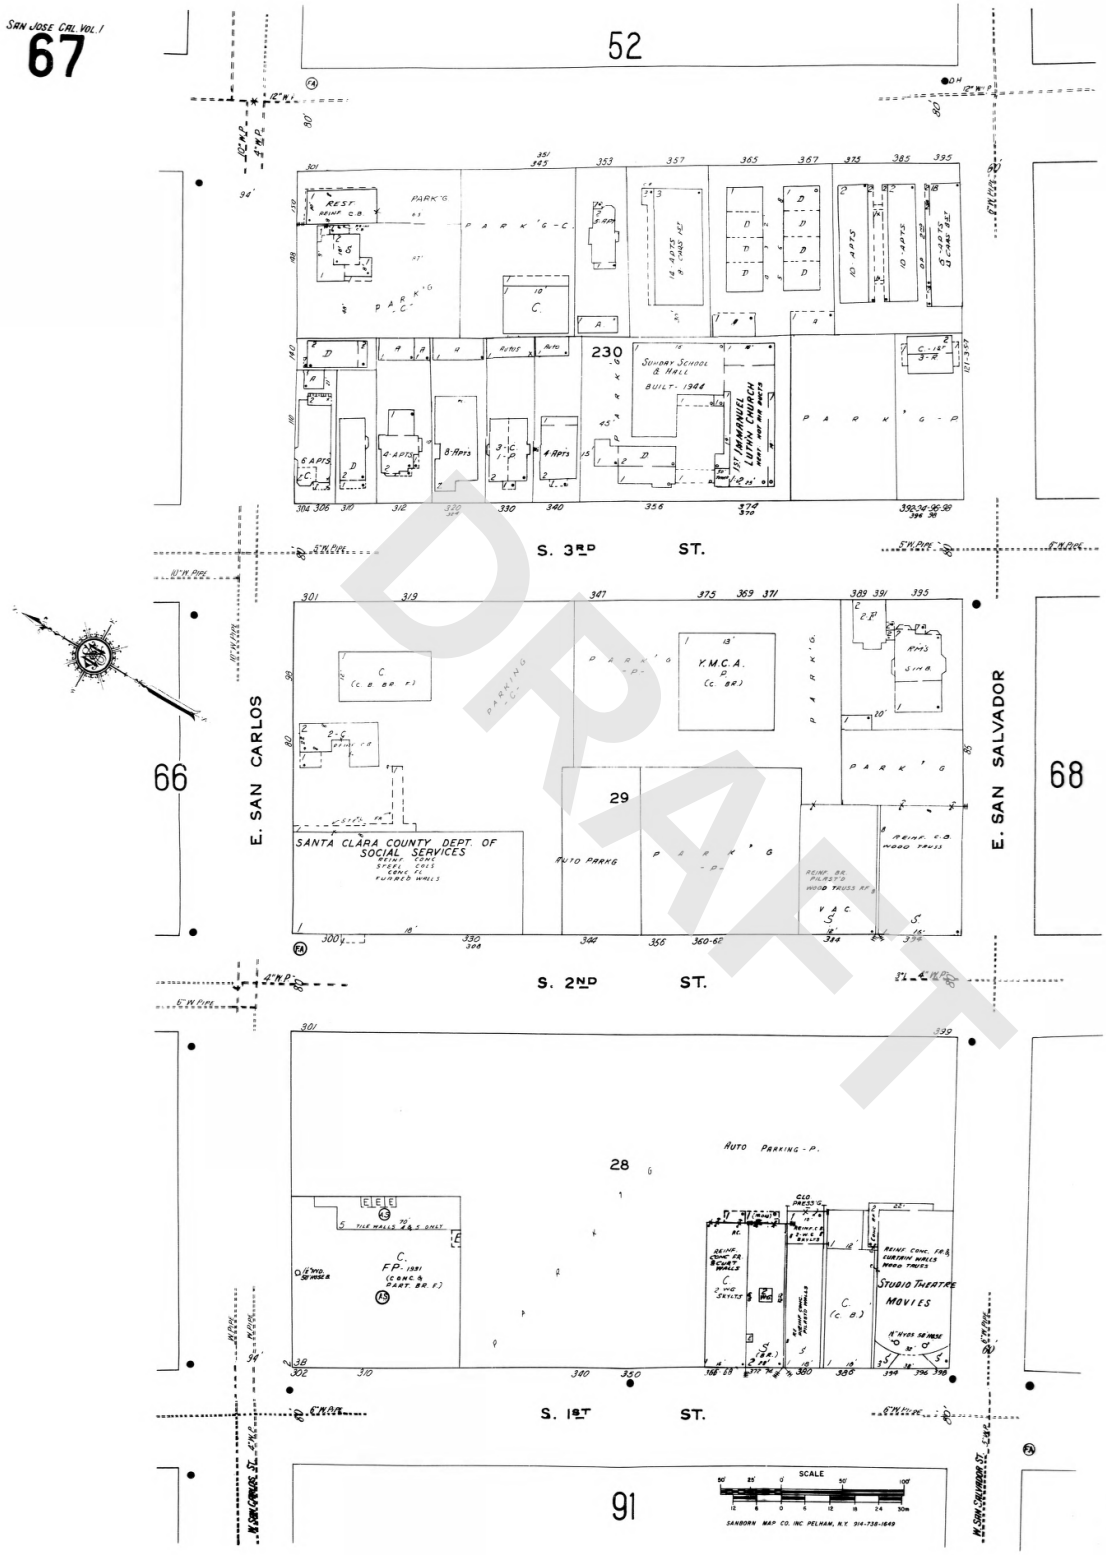


DRAFT

The certified Sanborn Library search results in this report can be authenticated by visiting www.edrnet.com/sanborn and entering the certification number. Only Environmental Data Resources Inc. (EDR) is authorized to grant rights for commercial reproduction of maps by The Sanborn Library LLC, the copyright holder for the collection.

Certification #8BCB-450F-B6BD

© 1984 Sanborn Co., EDR Sanborn, Inc.

Site Name:
Address:
City, ST, ZIP:
Client: AEI Consultants
EDR Inquiry: 6801062.3
Order Date: 12/28/2021
Certification #: 8BCB-450F-B6BD
Copyright 1984

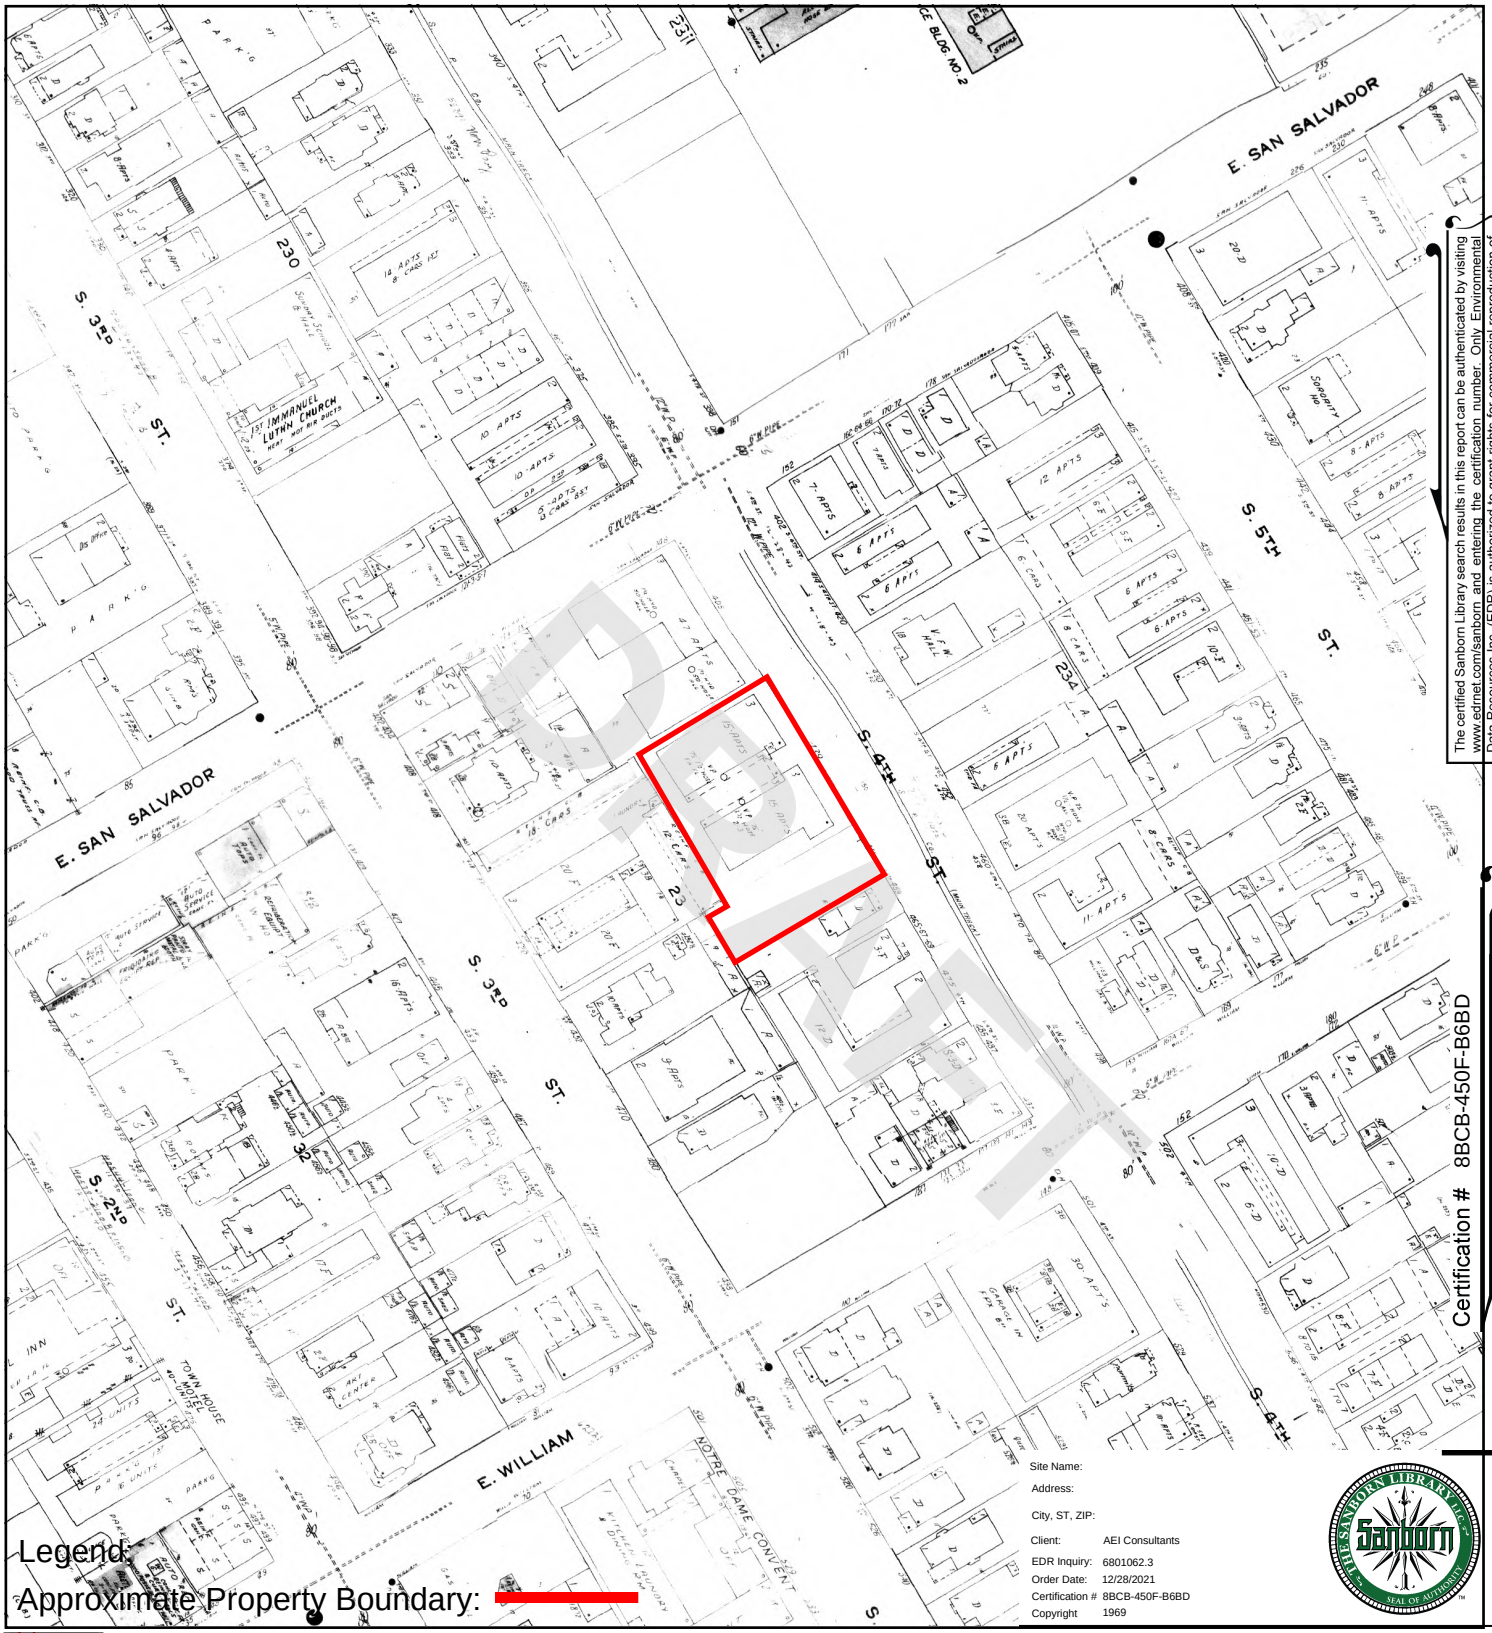


The certified Sanborn Library search results in this report can be authenticated by visiting www.edrnet.com/sanborn and entering the certification number. Only Environmental Data Resources Inc. (EDR) is authorized to grant rights for commercial reproduction of maps by The Sanborn Library LLC, the copyright holder for the collection.

Certification # 8BCB-450F-B6BD

Legend:

Approximate Property Boundary:

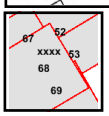


Volume 1, Sheet 68
Volume 1, Sheet 67
Volume 1, Sheet 69
Volume 1, Sheet 53
Volume 1, Sheet 52
Volume 1, Sheet xxxx

0 Feet 150 300 600

N

SANBORN MAP - 1969

AEI Consultants

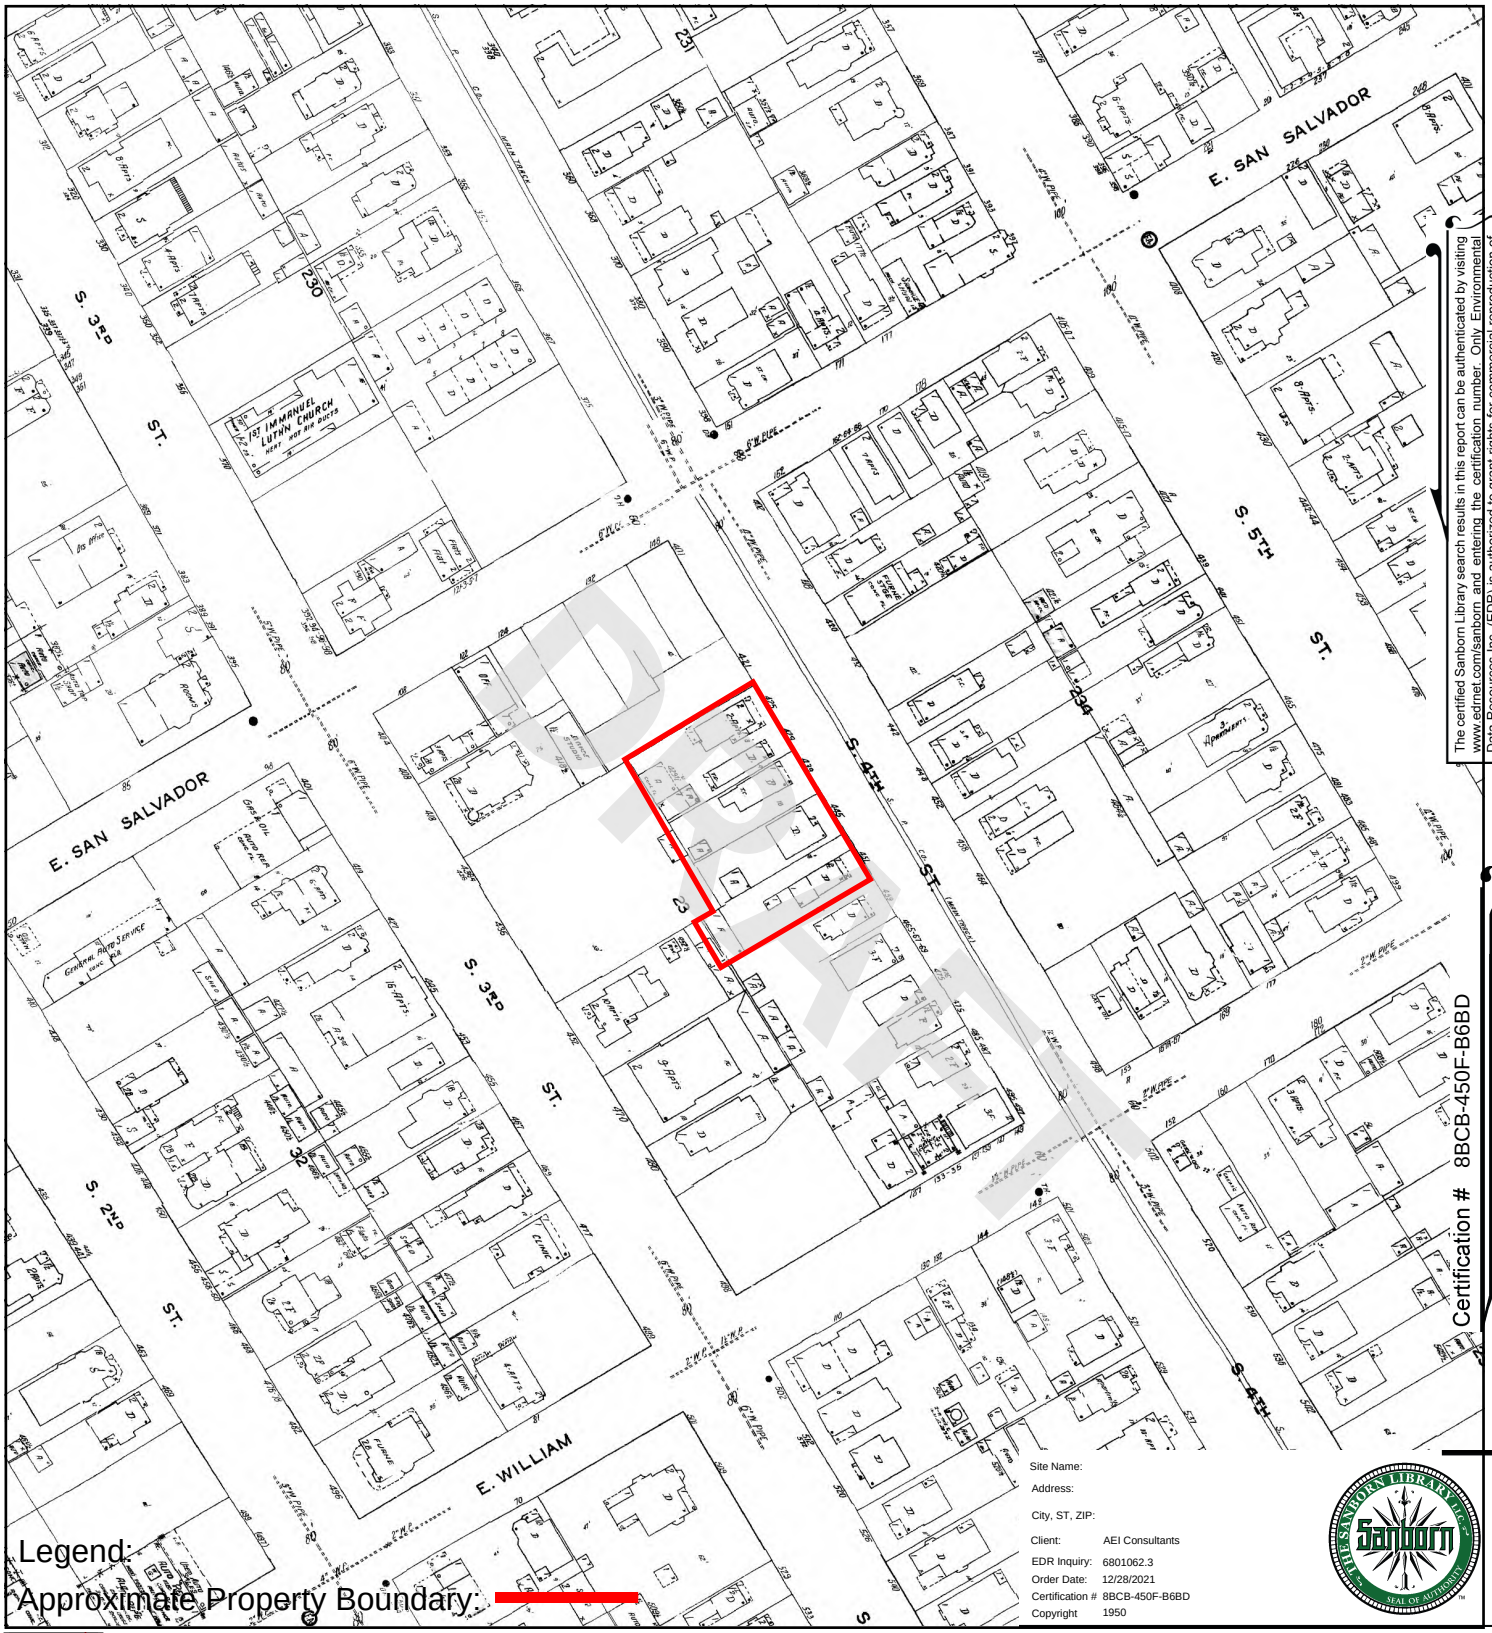

The certified Sanborn Library search results in this report can be authenticated by visiting www.edrnet.com/sanborn and entering the certification number. Only Environmental Data Resources Inc. (EDR) is authorized to grant rights for commercial reproduction of maps by The Sanborn Library LLC, the copyright holder for the collection.

Certification # 8BCB-450F-B6BD

Legend:

Approximate Property Boundary:




Volume 1, Sheet xxxx
Volume 1, Sheet 69
Volume 1, Sheet 68
Volume 1, Sheet 67
Volume 1, Sheet 54
Volume 1, Sheet 53

0 Feet 150 300 600

N


SANBORN MAP - 1950

AEI Consultants

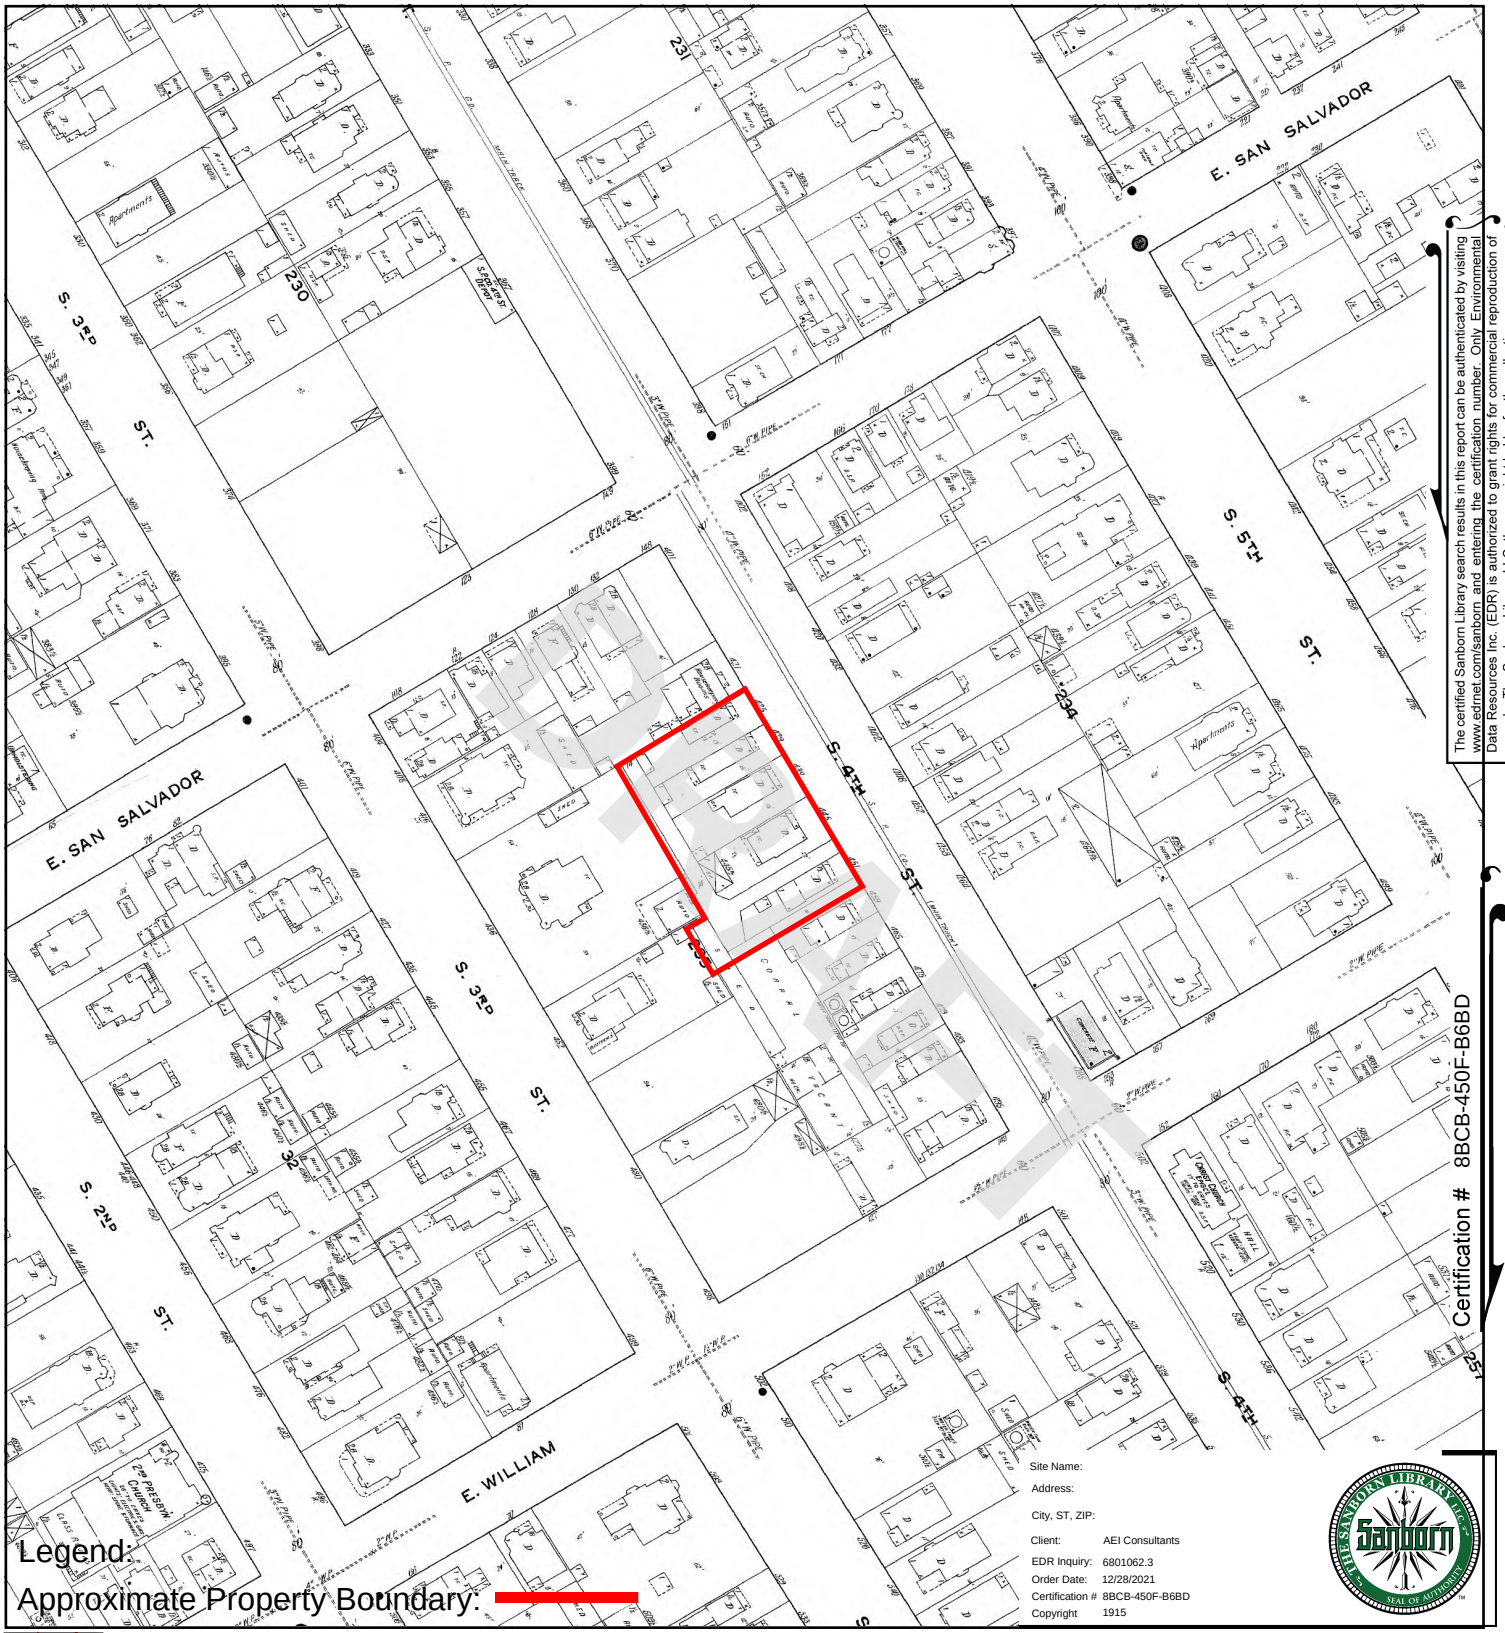

The certified Sanborn Library search results in this report can be authenticated by visiting www.edrnet.com/sanborn and entering the certification number. Only Environmental Data Resources Inc. (EDR) is authorized to grant rights for commercial reproduction of maps by The Sanborn Library LLC, the copyright holder for the collection.

Certification # 8BCB-450F-B6BD

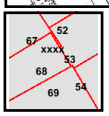


Volume 1, Sheet 69
Volume 1, Sheet 68
Volume 1, Sheet 67
Volume 1, Sheet 54
Volume 1, Sheet 53
Volume 1, Sheet 52

N

SANBORN MAP - 1915


AEI Consultants

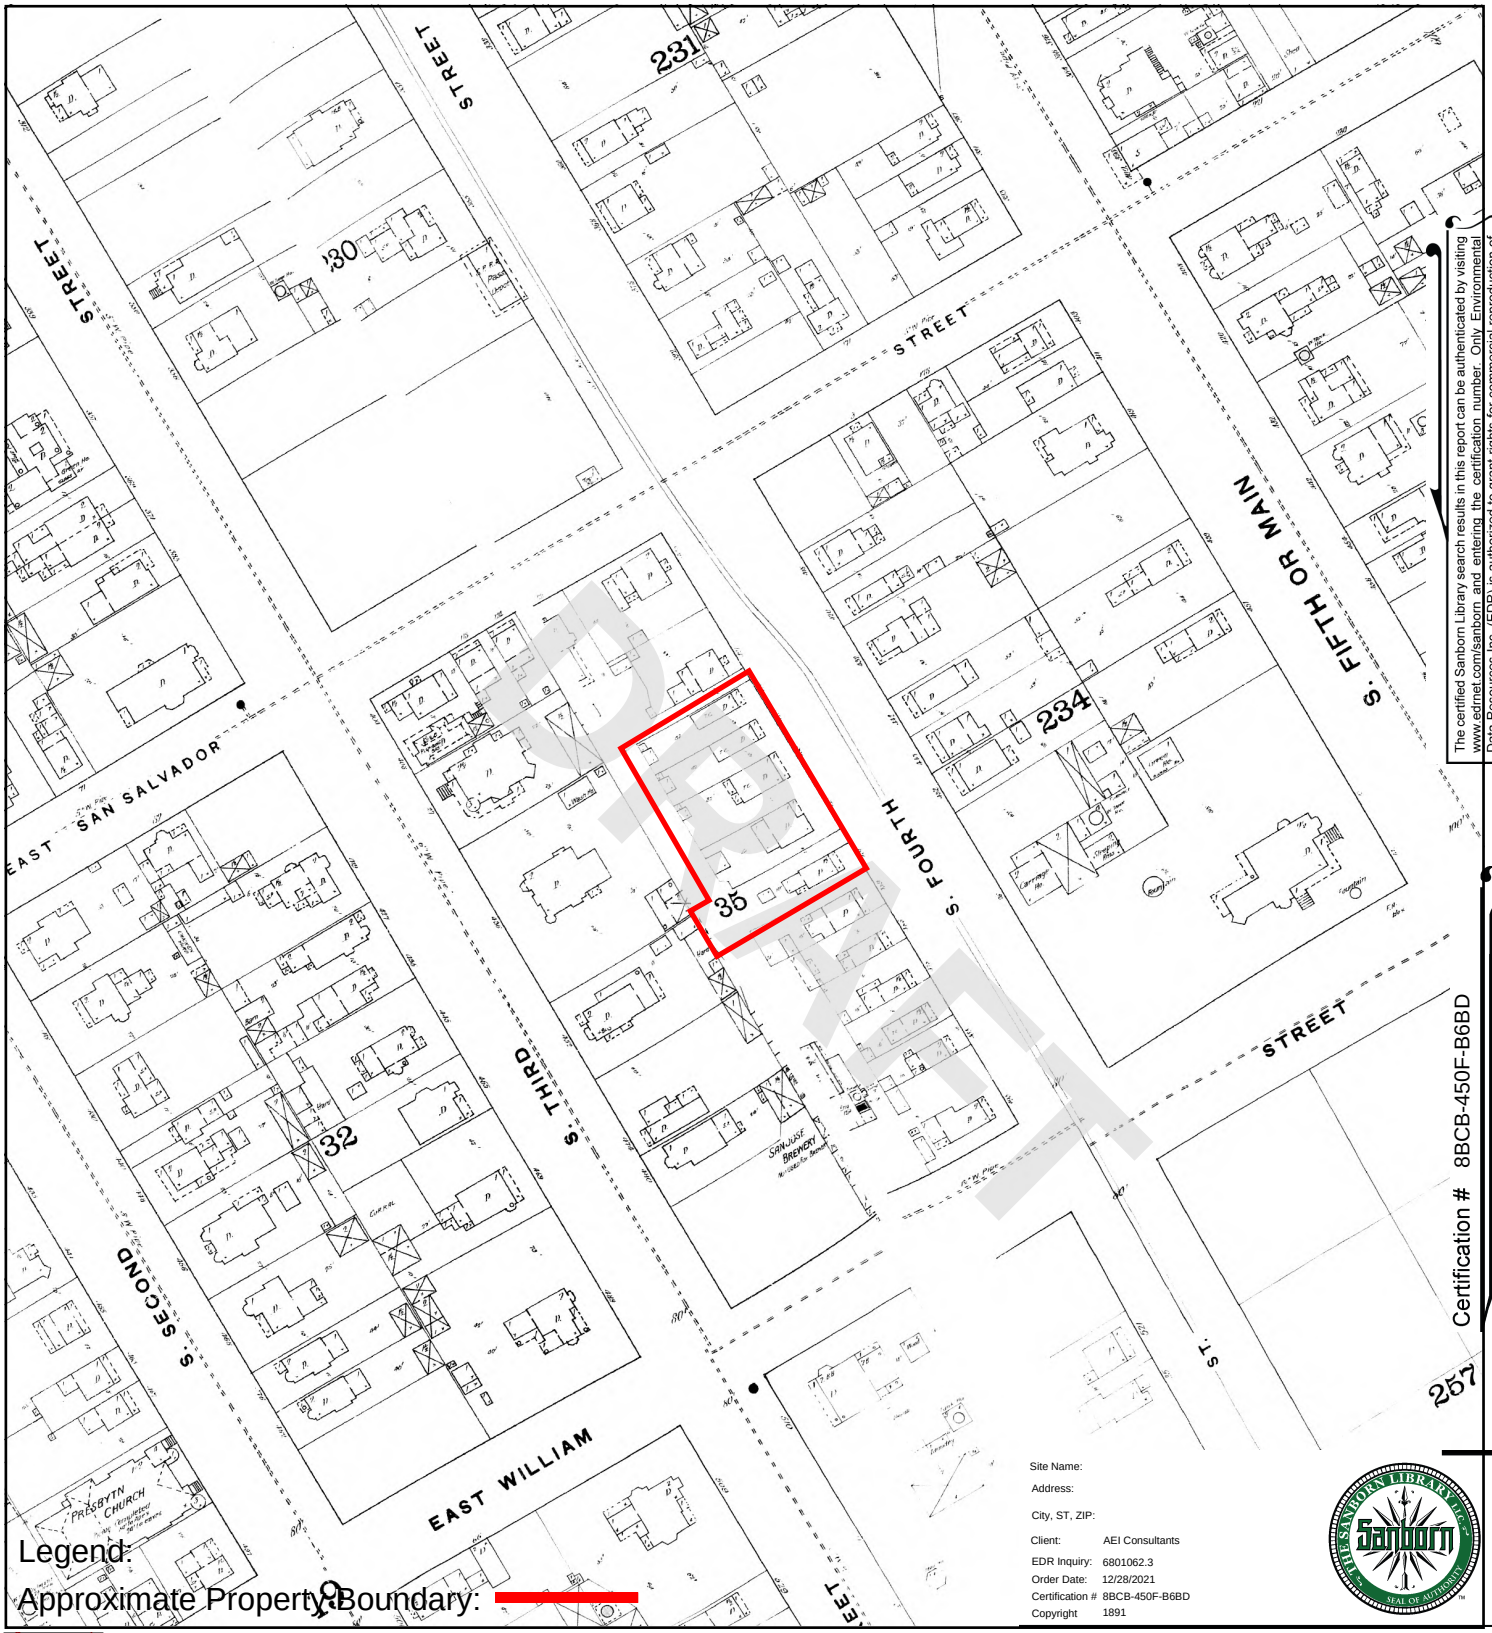

The certified Sanborn Library search results in this report can be authenticated by visiting www.edrnet.com/sanborn and entering the certification number. Only Environmental Data Resources Inc. (EDR) is authorized to grant rights for commercial reproduction of maps by The Sanborn Library LLC, the copyright holder for the collection.

Certification # 8BCB-450F-B6BD

SANBORN MAP - 1891

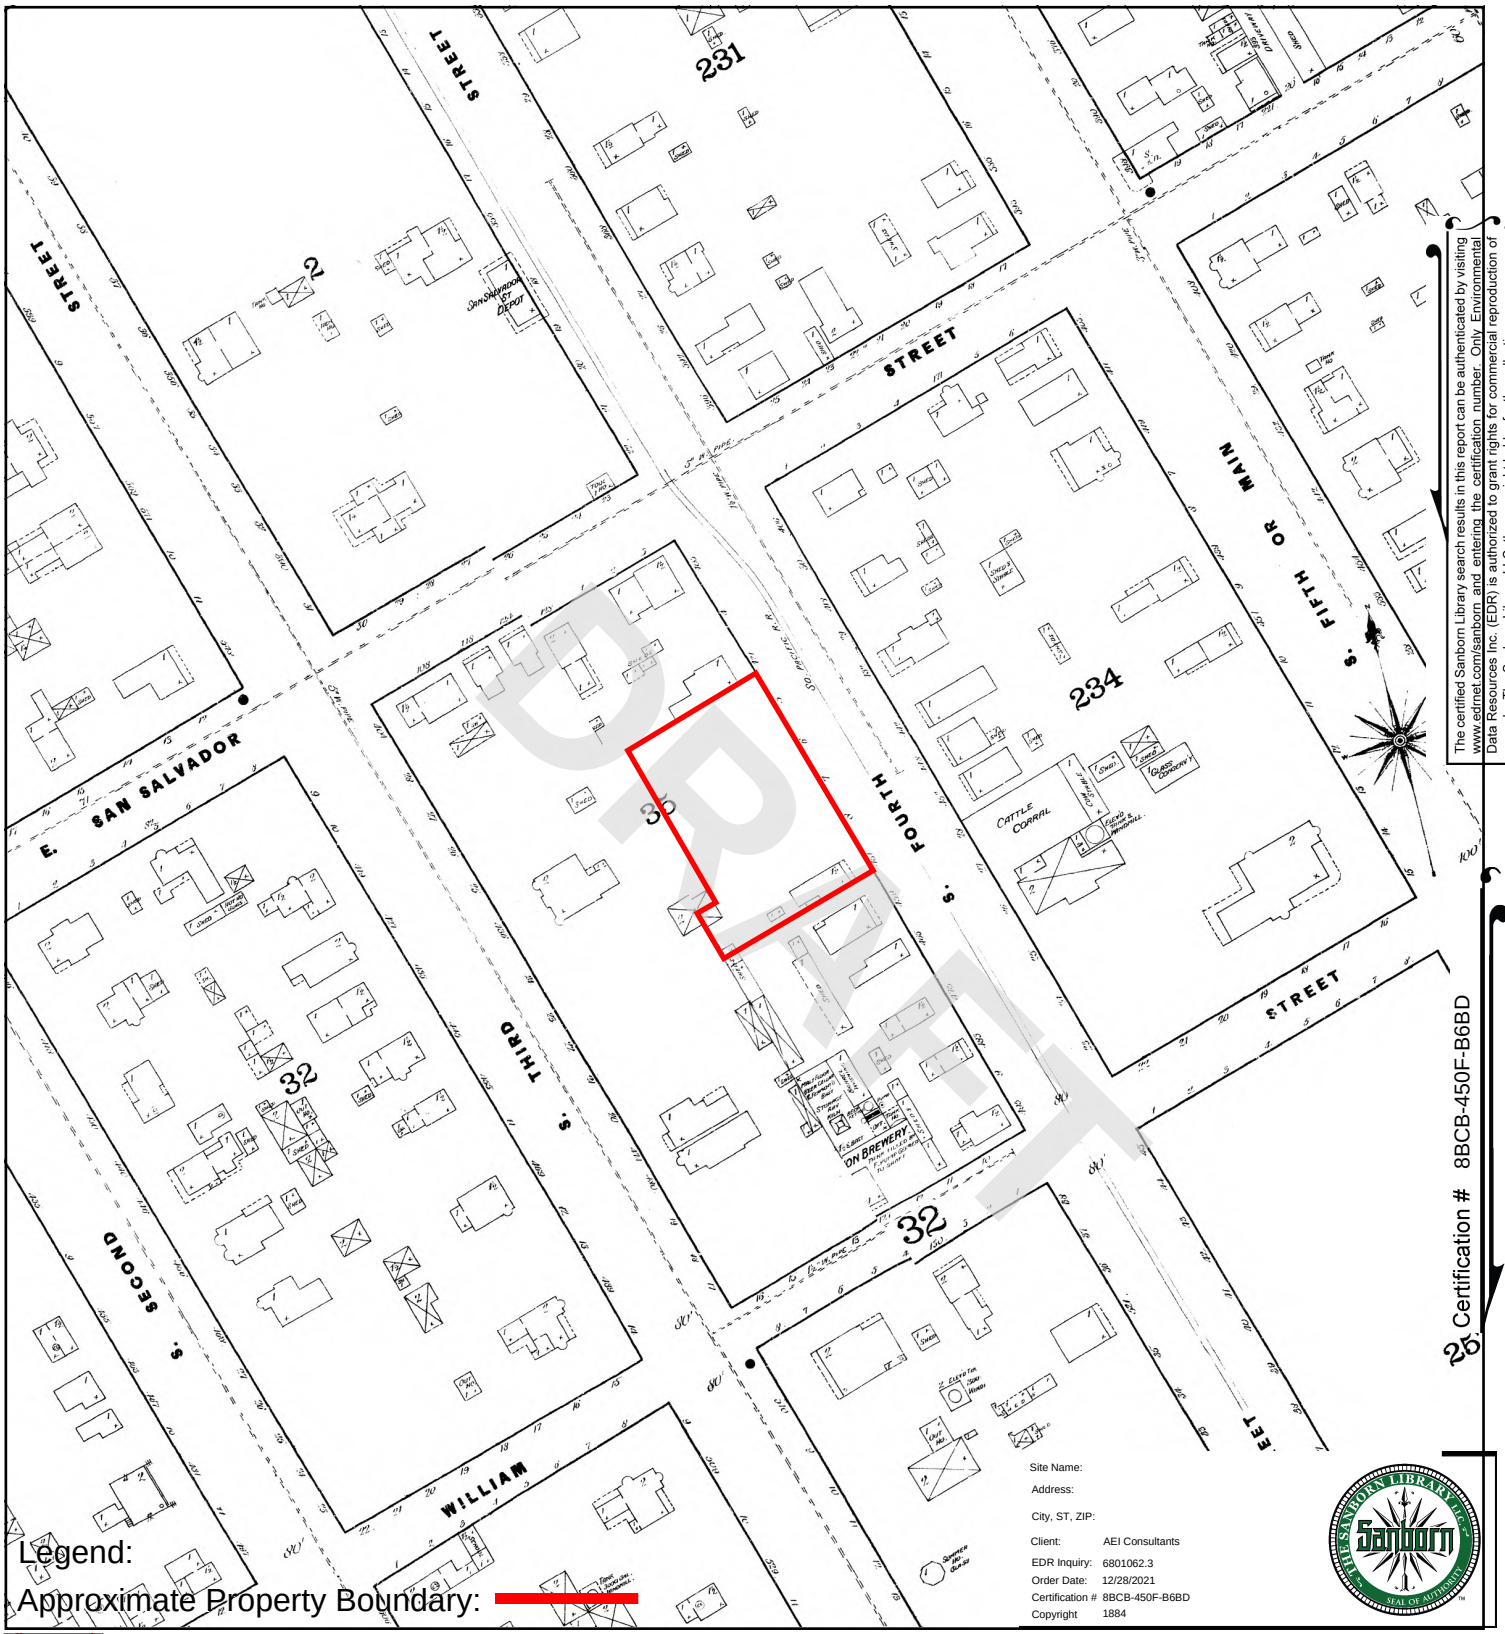

The certified Sanborn Library search results in this report can be authenticated by visiting www.edrnet.com/sanborn and entering the certification number. Only Environmental Data Resources Inc. (EDR) is authorized to grant rights for commercial reproduction of maps by The Sanborn Library LLC, the copyright holder for the collection.

N

SANBORN MAP - 1884

AEI Consultants

453900
439 and 451 South 4th Street
San Jose, CA 95112

Inquiry Number: 6801062.6
December 28, 2021

DRAFT

The EDR-City Directory Abstract

EDR® Environmental Data Resources Inc

6 Armstrong Road
Shelton, CT 06484
800.352.0050
www.edrnet.com

TABLE OF CONTENTS

SECTION

Executive Summary

Findings

City Directory Images

DRAFT

Thank you for your business.
Please contact EDR at 1-800-352-0050
with any questions or comments.

Disclaimer - Copyright and Trademark Notice

This Report contains certain information obtained from a variety of public and other sources reasonably available to Environmental Data Resources, Inc. It cannot be concluded from this Report that coverage information for the target and surrounding properties does not exist from other sources. **NO WARRANTY EXPRESSED OR IMPLIED, IS MADE WHATSOEVER IN CONNECTION WITH THIS REPORT. ENVIRONMENTAL DATA RESOURCES, INC. SPECIFICALLY DISCLAIMS THE MAKING OF ANY SUCH WARRANTIES, INCLUDING WITHOUT LIMITATION, MERCHANTABILITY OR FITNESS FOR A PARTICULAR USE OR PURPOSE. ALL RISK IS ASSUMED BY THE USER. IN NO EVENT SHALL ENVIRONMENTAL DATA RESOURCES, INC. BE LIABLE TO ANYONE, WHETHER ARISING OUT OF ERRORS OR OMISSIONS, NEGLIGENCE, ACCIDENT OR ANY OTHER CAUSE, FOR ANY LOSS OR DAMAGE, INCLUDING, WITHOUT LIMITATION, SPECIAL, INCIDENTAL, CONSEQUENTIAL, OR EXEMPLARY DAMAGES. ANY LIABILITY ON THE PART OF ENVIRONMENTAL DATA RESOURCES, INC. IS STRICTLY LIMITED TO A REFUND OF THE AMOUNT PAID FOR THIS REPORT.** Purchaser accepts this Report "AS IS". Any analyses, estimates, ratings, environmental risk levels or risk codes provided in this Report are provided for illustrative purposes only, and are not intended to provide, nor should they be interpreted as providing any facts regarding, or prediction orforecast of, any environmental risk for any property. Only a Phase I Environmental Site Assessment performed by an environmental professional can provide information regarding the environmental risk for any property. Additionally, the information provided in this Report is not to be construed as legal advice.

Copyright 2020 by Environmental Data Resources, Inc. All rights reserved. Reproduction in any media or format, in whole or in part, of any report or map of Environmental Data Resources, Inc. or its affiliates is prohibited without prior written permission.

EDR and its logos (including Sanborn and Sanborn Map) are trademarks of Environmental Data Resources, Inc. or its affiliates. All other trademarks used herein are the property of their respective owners.

EXECUTIVE SUMMARY

DESCRIPTION

Environmental Data Resources, Inc.'s (EDR) City Directory Abstract is a screening tool designed to assist environmental professionals in evaluating potential liability on a target property resulting from past activities. EDR's City Directory Abstract includes a search and abstract of available city directory data. For each address, the directory lists the name of the corresponding occupant at five year intervals.

Business directories including city, cross reference and telephone directories were reviewed, if available, at approximately five year intervals for the years spanning 1922 through 2017. This report compiles information gathered in this review by geocoding the latitude and longitude of properties identified and gathering information about properties within 660 feet of the target property.

A summary of the information obtained is provided in the text of this report.

RECORD SOURCES

EDR's Digital Archive combines historical directory listings from sources such as Cole Information and Dun & Bradstreet. These standard sources of property information complement and enhance each other to provide a more comprehensive report.

EDR is licensed to reproduce certain City Directory works by the copyright holders of those works. The purchaser of this EDR City Directory Report may include it in report(s) delivered to a customer. Reproduction of City Directories without permission of the publisher or licensed vendor may be a violation of copyright.

Data by infoUSA®

Copyright©2008
All Rights Reserved

DRAFT

RESEARCH SUMMARY

The following research sources were consulted in the preparation of this report. An "X" indicates where information was identified in the source and provided in this report.

Year	Source	TP	Adjoining	Text Abstract	Source Image
2017	Cole Information Services	X	X	X	-
2014	Cole Information Services	X	X	X	-
2009	Cole Information Services	X	X	X	-
2006	Haines Company, Inc.	-	X	X	-
	Haines Company, Inc.	X	X	X	-
2004	Cole Information Services	X	X	X	-
2001	Haines Company, Inc.	-	-	-	-
2000	Haines & Company	-	X	X	-
	Haines & Company	X	X	X	-
1999	Cole Information Services	X	X	X	-

EXECUTIVE SUMMARY

Year	Source	TP	Adjoining	Text Abstract	Source Image
1996	Pacific Bell	-	X	X	-
	Pacific Bell	X	X	X	-
1994	Cole Information Services	X	X	X	-
1991	PACIFIC BELL WHITE PAGES	-	X	X	-
	PACIFIC BELL WHITE PAGES	X	X	X	-
1986	Pacific Bell	-	X	X	-
	Pacific Bell	X	X	X	-
1985	Pacific Bell	-	X	X	-
	Pacific Bell	X	X	X	-
1982	Pacific Telephone	-	X	X	-
1980	Pacific Telephone	-	X	X	-
	Pacific Telephone	X	X	X	-
1978	R. L. Polk & Co.	-	-	-	-
1975	Pacific Telephone	-	X	X	-
	Pacific Telephone	X	X	X	-
1974	R. L. Polk Co.	-	-	-	-
1970	R. L. Polk & Co.	-	X	X	-
	R. L. Polk & Co.	X	X	X	-
1968	R. L. Polk Co.	-	-	-	-
1966	R. L. Polk & Co.	-	X	X	-
	R. L. Polk & Co.	X	X	X	-
1965	R. L. Polk Co.	-	-	-	-
1964	R. L. Polk Co.	-	-	-	-
1963	Pacific Telephone	-	X	X	-
	Pacific Telephone	X	X	X	-
1962	R. L. Polk & Co.	-	-	-	-
1960	R. L. Polk Co.	-	X	X	-
	R. L. Polk Co.	X	X	X	-
1957	Pacific Telephone	-	X	X	-
	Pacific Telephone	X	X	X	-
	R. L. Polk Co.	-	X	X	-
	R. L. Polk Co.	X	X	X	-
1955	R. L. Polk Co.	-	X	X	-
	R. L. Polk Co.	X	X	X	-
1950	R. L. Polk & Co.	-	X	X	-
	R. L. Polk & Co.	X	X	X	-
1946	R. L. Polk Co.	-	-	-	-
1945	R. L. Polk Co.	-	X	X	-

DRAFT

EXECUTIVE SUMMARY

Year	Source	TP	Adjoining	Text Abstract	Source Image
1945	R. L. Polk Co.	X	X	X	-
1942	R.L. Polk	-	-	-	-
1940	R. L. Polk Co.	-	X	X	-
	R. L. Polk Co.	X	X	X	-
1936	R. L. Polk Co.	-	-	-	-
1935	R. L. Polk & Co. of California	-	X	X	-
1931	R. L. Polk Co.	-	-	-	-
1930	R. L. Polk Co. of California	-	X	X	-
	R. L. Polk Co. of California	X	X	X	-
1926	R. L. Polk Co.	-	-	-	-
1925	R. L. Polk & Co.	-	X	X	-
	R. L. Polk & Co.	X	X	X	-
1922	R. L. Polk Co.	-	X	X	-
	R. L. Polk Co.	X	X	X	-

DRAFT

FINDINGS

TARGET PROPERTY INFORMATION

ADDRESS

439 and 451 South 4th Street
San Jose, CA 95112

FINDINGS DETAIL

Target Property research detail.

4TH ST S

439 4TH ST S

Year	Uses	Source
2000	APARTMENTS	Haines & Company
	CADENAS Martin	Haines & Company
	CARDENAS Jose L	Haines & Company
	ESCOBAR Antonio Garcia	Haines & Company
	LEON Ana	Haines & Company
	LOPEZ Lorenza E	Haines & Company
	MOHAMED Amal	Haines & Company
	NGUYEN Lan Thu	Haines & Company
	PEREZ Jorge Garcia	Haines & Company
	TRAN Thanh V	Haines & Company
1996	21 Nguyen Lan Thu	Pacific Bell
	25 Lopez Ramon	Pacific Bell
	30 Tran Thanh V V	Pacific Bell
1975	Chan Woe	Pacific Telephone
	Ciraolo M	Pacific Telephone
	Delgadio Magie	Pacific Telephone
	Fong C	Pacific Telephone
	Guerrero Leon	Pacific Telephone
	Hartmann Rake	Pacific Telephone
	Hopper M	Pacific Telephone
	Khazari A	Pacific Telephone
	Lyon Eric	Pacific Telephone

DRAFT

FINDINGS

Year	Uses	Source
1975	Maria Lane Apartments	Pacific Telephone
	Mehling K	Pacific Telephone
	Moftakhar R	Pacific Telephone
	Perry A	Pacific Telephone
	Rymer H	Pacific Telephone
	Sanders Lynn	Pacific Telephone
	Tao Carol	Pacific Telephone
	Thanh Giao Duong	Pacific Telephone
	Vacant	Pacific Telephone
	Vivit C	Pacific Telephone
	Walker C	Pacific Telephone
	Whitcosky W L	Pacific Telephone
	Wisnes S	Pacific Telephone
	Yeong L	Pacific Telephone
	Yoshida J	Pacific Telephone
1970	Aliabade Moo	R. L. Polk & Co.
	Baroff Sylvia	R. L. Polk & Co.
	Cady Linda	R. L. Polk & Co.
	Carr Donald	R. L. Polk & Co.
	Childs Frreld	R. L. Polk & Co.
	Compton Ingrad	R. L. Polk & Co.
	Edwards Sharon	R. L. Polk & Co.
	Gallagher Edw	R. L. Polk & Co.
	Gonda Judith	R. L. Polk & Co.
	Hakimian Firooz	R. L. Polk & Co.
	Haskell Stove	R. L. Polk & Co.
	Hunter Frank	R. L. Polk & Co.
	Hunting Carl	R. L. Polk & Co.
	Koves Terry	R. L. Polk & Co.
	Leach J	R. L. Polk & Co.
	Lewis John J	R. L. Polk & Co.
	Mackie Oliver G	R. L. Polk & Co.

DRAFT

FINDINGS

Year	Uses	Source
1970	Maria Lane Apartments	R. L. Polk & Co.
	No Return	R. L. Polk & Co.
	Pow Tony	R. L. Polk & Co.
	Rosekind Deborah	R. L. Polk & Co.
	Schuck Karl R	R. L. Polk & Co.
	Smith Nancy	R. L. Polk & Co.
	Vacant	R. L. Polk & Co.
	Woodward 11alph	R. L. Polk & Co.
	Yada Michli	R. L. Polk & Co.
1966	AKAJI BARBARA	R. L. Polk & Co.
	ARTHUR CONNIE	R. L. Polk & Co.
	BARRON JOYCE	R. L. Polk & Co.
	BRAHM TERRY	R. L. Polk & Co.
	BUCHIGNANI ROD	R. L. Polk & Co.
	CADEN DIANA	R. L. Polk & Co.
	CARRADI FRAN	R. L. Polk & Co.
	CHASE GLENADA	R. L. Polk & Co.
	CURTS TOM	R. L. Polk & Co.
	DAWN GREG	R. L. Polk & Co.
	DODSON JIM	R. L. Polk & Co.
	EGLIN CAROL	R. L. Polk & Co.
	EVERY MARY	R. L. Polk & Co.
	FORD BECKY	R. L. Polk & Co.
	GANNON BILL	R. L. Polk & Co.
	JACKSON LINDA	R. L. Polk & Co.
	KEFFER DON	R. L. Polk & Co.
	KENT EVELYN	R. L. Polk & Co.
	KUBITZ KAREN	R. L. Polk & Co.
	LEWIS PAT	R. L. Polk & Co.
	LOMBARDO TONY	R. L. Polk & Co.
	MARIA LANE APARTMENTS	R. L. Polk & Co.
	MARTIN BRUCE	R. L. Polk & Co.

DRAFT

FINDINGS

Year	Uses	Source
1966	MC CAHON JAMES	R. L. Polk & Co.
	MEANS KAY	R. L. Polk & Co.
	PUDOICOMBE RICHD	R. L. Polk & Co.
	STRAND LIZ	R. L. Polk & Co.
	THOMAS MARGT	R. L. Polk & Co.
	TREECE KEN	R. L. Polk & Co.
	VACANT	R. L. Polk & Co.
	WILKE JEAN	R. L. Polk & Co.
1960	Raymond Edwin A	R. L. Polk Co.
1955	Strobridge Oliver C	R. L. Polk Co.
	Witt Gerald E	R. L. Polk Co.
1950	Ruggles Nelson	R. L. Polk & Co.
1945	Beebe Smith	R. L. Polk Co.
1940	Beebe Smith	R. L. Polk Co.
1925	Horstman J B	R. L. Polk & Co.
1922	Horstman J B	R. L. Polk Co.

451 4TH ST S

Year	Uses	Source
2000	DISCOUNT PHOTO SPLY	Haines & Company
	THROUNK Ronald	Haines & Company
1996	DISCOUNT PHOTO SUPPLY	Pacific Bell
1975	Glover Sophia A Mrs	Pacific Telephone
1970	Glover Iondeirson W	R. L. Polk & Co.
1966	GLOVER HENDERSON W	R. L. Polk & Co.
1960	Glover Henderson W	R. L. Polk Co.
1955	Glover Henderson W	R. L. Polk Co.
1950	Glover H W	R. L. Polk & Co.
1945	Glover H W	R. L. Polk Co.
1940	Glover H W	R. L. Polk Co.
1930	Glover H W	R. L. Polk Co. of California
1925	Glover H W	R. L. Polk & Co.
1922	Glover H W	R. L. Polk Co.

DRAFT

FINDINGS

S 4

439 S 4

Year	Uses	Source
1986	Won Kevin	Pacific Bell

S 4TH

439 S 4TH

Year	Uses	Source
1991	Lopez Ramon	PACIFIC BELL WHITE PAGES
1986	Westsik B	Pacific Bell
1985	SABOVRIT ERNIE	Pacific Bell
	WILLIS GERALDO	Pacific Bell
1980	Thornton Michael	Pacific Telephone

451 S 4TH

Year	Uses	Source
1991	DISCOUNTPHOTO SUPPLY	PACIFIC BELL WHITE PAGES

S 4TH ST

439 S 4TH ST

Year	Uses	Source
2017	ANKITA BEHL	Cole Information Services
	ANTONINO LUGTU	Cole Information Services
	DANIEL LOPEZ	Cole Information Services
	GRANT HANEY	Cole Information Services
	JOSE RODRIGUEZ	Cole Information Services
	JULIE ASHAUER	Cole Information Services
	KARUNA GOYAL	Cole Information Services
	SELINA ROSAS	Cole Information Services
	SUNIL KOTAK	Cole Information Services
	VAMSHIREDDY TANIPARTHY	Cole Information Services
2014	ANIKET NEGI	Cole Information Services
	ANTONINO LUGTU	Cole Information Services

DRAFT

FINDINGS

Year	Uses	Source
2014	HARPREET SINGH	Cole Information Services
	JENN HOKANSON	Cole Information Services
	JOHN DAVIS	Cole Information Services
	JOSE MARTINEZ	Cole Information Services
	JOSE RODRIGUEZ	Cole Information Services
	LUIS HINOJOSA	Cole Information Services
	RALPH LOPEZ	Cole Information Services
	RAVI PATEL	Cole Information Services
	SELINA ROSAS	Cole Information Services
	SUNIL KOTAK	Cole Information Services
	TAYLOR DANDENDROCK	Cole Information Services
	VAMSHIREDDY TANIPARTHY	Cole Information Services
	YVONNE SCOTT	Cole Information Services
2009	ADEL VILLALOBOS	Cole Information Services
	BONIFACIO ANTHONY	Cole Information Services
	CHINTAN SHUKLA	Cole Information Services
	DADHICH SINGH	Cole Information Services
	DAVID ROBINSON	Cole Information Services
	DONNIE LONGLEY	Cole Information Services
	HAI TRAN	Cole Information Services
	HARSH TRIVEDI	Cole Information Services
	JAVIER VELASCO	Cole Information Services
	JOSE MARTINEZ	Cole Information Services
	JOSE RODRIGUEZ	Cole Information Services
	JOSHUA BLUMENFELD	Cole Information Services
	JOSIPHINE COMPOY	Cole Information Services
	JUAN JOSE	Cole Information Services
	K SAKAGUCHI	Cole Information Services
	LOIS BROWN	Cole Information Services
	LUCILLA RIVERA	Cole Information Services
	LUIS HINOJOSA	Cole Information Services
	NAITIK SHETH	Cole Information Services

DRAFT

FINDINGS

Year	Uses	Source
2009	RISHABH RAIS	Cole Information Services
	ROSA COVARUBIAS	Cole Information Services
	SAUL GARCIA	Cole Information Services
	TONY PERRY	Cole Information Services
2006	APARTMENTS	Haines Company, Inc.
	BENENITECAlfredo	Haines Company, Inc.
	CRUZCresendo	Haines Company, Inc.
	GARCIAUricela	Haines Company, Inc.
	GARCLAJuan	Haines Company, Inc.
	HERNANDEZ Cesar	Haines Company, Inc.
	HERNANDEZRome Ba	Haines Company, Inc.
	LONGLEY Donnie	Haines Company, Inc.
	LOPEZ Daniel	Haines Company, Inc.
	LOPEZoe Nnn A	Haines Company, Inc.
	MORALES Anarta	Haines Company, Inc.
	MORALES Magdaleeo	Haines Company, Inc.
	Na Ukidad	Haines Company, Inc.
	ROBINSON David	Haines Company, Inc.
	RODRIGUEZ	Haines Company, Inc.
	RODRIGUEZJose	Haines Company, Inc.
	ROSETE Sera Sina	Haines Company, Inc.
	ROSETE Seralna	Haines Company, Inc.
	VELASCOJavier	Haines Company, Inc.
2004	ALFREDO BENENITEC	Cole Information Services
	AMALIA MORALES	Cole Information Services
	ARELY ZACARIAS	Cole Information Services
	ARNULFO ANGIANO	Cole Information Services
	BLANCA MICHEL	Cole Information Services
	BONIFACIO HERRERA	Cole Information Services
	DAVID MOORE	Cole Information Services
	EDUARDO MENDEZ	Cole Information Services
	EVELINA KNELLER	Cole Information Services

DRAFT

FINDINGS

Year	Uses	Source
2004	JAVIER VELASCO	Cole Information Services
	JOSE VERA	Cole Information Services
	JR REYES	Cole Information Services
	JUAN GARCIA	Cole Information Services
	JUAN MORALES	Cole Information Services
	LUCILA RIVERA	Cole Information Services
	MAGDALENO MORALES	Cole Information Services
	MARTHA ARELLANO	Cole Information Services
	MAURICIO CRUZ	Cole Information Services
	NORMA LOPEZ	Cole Information Services
	RAFAEL JIMENEZ	Cole Information Services
	REFUGIO LOPEZ	Cole Information Services
	S SINGH	Cole Information Services
	SERAFINA ROSETE	Cole Information Services
	YU CHANG	Cole Information Services
1999	ADEL VILLALOBOS	Cole Information Services
	BONIFACIO ANTHONY	Cole Information Services
	CHINTAN SHUKLA	Cole Information Services
	DADHICH SINGH	Cole Information Services
	DAVID ROBINSON	Cole Information Services
	DONNIE LONGLEY	Cole Information Services
	HAI TRAN	Cole Information Services
	HARSH TRIVEDI	Cole Information Services
	JAVIER VELASCO	Cole Information Services
	JOSE RODRIGUEZ	Cole Information Services
	JOSHUA BLUMENFELD	Cole Information Services
	JOSIPHINE COMPOY	Cole Information Services
	JUAN JOSE	Cole Information Services
	K SAKAGUCHI	Cole Information Services
	LOIS BROWN	Cole Information Services
	LUCILLA RIVERA	Cole Information Services
	LUIS HINOJOSA	Cole Information Services

DRAFT

FINDINGS

Year	Uses	Source
1999	MARTIN CADENAS	Cole Information Services
	NAITIK SHETH	Cole Information Services
	RISHABH RAIS	Cole Information Services
	ROSA COVARUBIAS	Cole Information Services
	SAUL GARCIA	Cole Information Services
	TONY PERRY	Cole Information Services
1994	BARAJAS, JESUS	Cole Information Services
	MCKIBBIN, K	Cole Information Services
	REFUGIO, SERGIO B	Cole Information Services
1991	Alvarado Carlos	PACIFIC BELL WHITE PAGES
	BOCANEGRA BEATRIZ	PACIFIC BELL WHITE PAGES
	Hernandez Francisco	PACIFIC BELL WHITE PAGES
	HERNANDEZ FRANCISCO & ELISA	PACIFIC BELL WHITE PAGES
	Huynh Hue	PACIFIC BELL WHITE PAGES
	LOPEZ RAMON	PACIFIC BELL WHITE PAGES
	Lopez Ramon	PACIFIC BELL WHITE PAGES
	Thurmond Terrence	PACIFIC BELL WHITE PAGES
1986	Aziz Paul	Pacific Bell
	Garcia Julie	Pacific Bell
	Harn Steve & Scott	Pacific Bell
	Huynh My	Pacific Bell
	Miller Raymond	Pacific Bell
	Nguyen Bong	Pacific Bell
	ST MARKS EPISCOPAL CHURCH	Pacific Bell
	St Mary Natalie	Pacific Bell
	Willis Gerald O	Pacific Bell
1985	AZIZ PAUL	Pacific Bell
	BARA AS ANTONIO	Pacific Bell
	BULLE HASSAN	Pacific Bell
	ESPINOSA SEAN	Pacific Bell
	GARCIA JULIE	Pacific Bell
	HIATKY KAREN	Pacific Bell

DRAFT

FINDINGS

Year	Uses	Source
1985	HOQUE AKMFORHADUL	Pacific Bell
	LOPEZ RAMON	Pacific Bell
	MEGALU CHUMA	Pacific Bell
	SCHRAUWEN PAMELA	Pacific Bell
	SCOFIELD STEPHEN	Pacific Bell
	SIK IPWOTH CHERTE	Pacific Bell
	ST MARY NATALIE	Pacific Bell
	WALKER VICTOR	Pacific Bell
1980	Carrion Bomib	Pacific Telephone
	Crawford Chas	Pacific Telephone
	Cunningham Wm	Pacific Telephone
	Curtis Lee	Pacific Telephone
	Espericueta Cirilo	Pacific Telephone
	Espinosa Gregorio	Pacific Telephone
	Fleige Ed	Pacific Telephone
	Lee Antonio	Pacific Telephone
	Lomax Michael E	Pacific Telephone
	Mason Karen	Pacific Telephone
	Medina Jiose L	Pacific Telephone
	Nikzi Touraj	Pacific Telephone
	Salyers Sue	Pacific Telephone
	Simpson J	Pacific Telephone
1975	CARREJO EVA	Pacific Telephone
	CROFTON TYEREE	Pacific Telephone
	GIOVANNINI DON	Pacific Telephone
	HARTMANN DENNIS	Pacific Telephone
	HOPPER MARILYN A	Pacific Telephone
	IKE GEO G	Pacific Telephone
	LILLY S	Pacific Telephone
	LYON ERIC K	Pacific Telephone
	MAITIOZ NOLVIA	Pacific Telephone
	MILHAN KRIS	Pacific Telephone

DRAFT

FINDINGS

Year	Uses	Source
1975	NG MIKE	Pacific Telephone
	WALKER D	Pacific Telephone
	YEONG L	Pacific Telephone
1963	Raymond Edw in A	Pacific Telephone
1957	WITT GERALD E	Pacific Telephone
	Witt Gerald E	R. L. Polk Co.

451 S 4TH ST

Year	Uses	Source
2004	CESAR CADENA	Cole Information Services
	ONLINE TERMITE CO	Cole Information Services
1999	DISCOUNT PHOTO SUPPLY	Cole Information Services
1994	DISCOUNT PHOTO SUPPLY	Cole Information Services
1991	DIS COUN T PHOTO S UPPLY	PACIFIC BELL WHITE PAGES
	DISCOUNT PHOTO SUPPLY	PACIFIC BELL WHITE PAGES
1986	DISCOUNT PHOTO SUPPLY	Pacific Bell
1985	DISCOUNT PHOTO SUPPLY	Pacific Bell
1975	GLOVER SOPHIA A	Pacific Telephone
	SCHWARZ REGINA	Pacific Telephone
1963	Glover H W	Pacific Telephone
1957	GLOVER H W	Pacific Telephone
	Glover H W	R. L. Polk Co.

S 4TI

439 S 4TI

Year	Uses	Source
1986	Wang Shinn	Pacific Bell

DRAFT

FINDINGS

ADJOINING PROPERTY DETAIL

The following Adjoining Property addresses were researched for this report. Detailed findings are provided for each address.

2ND ST S

430 2ND ST S

Year	Uses	Source
2000	VU Tuyen	Haines & Company
1960	Kopp F Edna Mrs	R. L. Polk Co.
1955	Kopp Alf	R. L. Polk Co.
1950	Kopp Alfd	R. L. Polk & Co.
1945	Kopp Alf	R. L. Polk Co.
1940	Kopp A H	R. L. Polk Co.
1935	Koff A H	R. L. Polk & Co. of California
1930	Kopp Alfd	R. L. Polk Co. of California
	Kopp F E Mrs gro	R. L. Polk Co. of California
1925	Kopp Alfd	R. L. Polk & Co.
1922	Kopp Alfred	R. L. Polk Co.

432 2ND ST S

Year	Uses	Source
2000	ANH CHAU IMP & EXPORT	Haines & Company
1996	ANN CHAU IMPORT & EXPORT	Pacific Bell
1975	Vacant	Pacific Telephone
1970	Vacant	R. L. Polk & Co.
1966	VACANT	R. L. Polk & Co.
1960	Ednas Cln & Mending Shop	R. L. Polk Co.
1955	Ednas Cleaning & Mending Shop	R. L. Polk Co.
	K W Distrs mail orders	R. L. Polk Co.
1950	Blockie R A heating contr	R. L. Polk & Co.
1945	Blockie G E & Son heating contrs	R. L. Polk Co.
1940	Blockie G E & Son heating contrs	R. L. Polk Co.
1935	Blockie G E & Son heating contrs	R. L. Polk & Co. of California

DRAFT

FINDINGS

435 2ND ST S

Year	Uses	Source
1960	Jones Ernest J	R. L. Polk Co.
	Robinson Maurice J	R. L. Polk Co.
1955	Jones Robt A	R. L. Polk Co.
	Robinson Maurice J	R. L. Polk Co.
1950	Jones R A	R. L. Polk & Co.
1945	Jones R A	R. L. Polk Co.
1940	Schulz Cath Mrs	R. L. Polk Co.
1935	Robinson G S Mrs	R. L. Polk & Co. of California
1930	Fox R Mrs	R. L. Polk Co. of California
1925	Hayes Mrs Lillian	R. L. Polk & Co.
1922	Woodworth Lyle	R. L. Polk Co.
	Wilson J S	R. L. Polk Co.
	Melville J M	R. L. Polk Co.
	Mc Intyre John	R. L. Polk Co.
	Joyce Mrs E D	R. L. Polk Co.
	Caplinger Mrs Maude	R. L. Polk Co.
	Canfield Agnes	R. L. Polk Co.

439 2ND ST S

Year	Uses	Source
1960	Chavez Emma Mrs	R. L. Polk Co.
1945	Vacant	R. L. Polk Co.
1940	Spellman H B	R. L. Polk Co.
1935	Olson Kath Mrs	R. L. Polk & Co. of California
1930	De Wees C H	R. L. Polk Co. of California

441 2ND ST S

Year	Uses	Source
1960	Marino Sam J	R. L. Polk Co.
	1/2 Mc Conell Sally	R. L. Polk Co.
1955	Schmerber Kathryn Mrs	R. L. Polk Co.
	1/2 Elith Wm	R. L. Polk Co.
1950	Schmerber Kathryn Mrs	R. L. Polk & Co.

DRAFT

FINDINGS

Year	Uses	Source
1945	Moore Paul	R. L. Polk Co.
	Schmerber Kath Mrs	R. L. Polk Co.
	Freeman C J Mrs	R. L. Polk Co.
1940	Schmerber Kath Mrs	R. L. Polk Co.
1935	Schmerber Kath Mrs o	R. L. Polk & Co. of California
	1/2 Robinson Edw	R. L. Polk & Co. of California
1930	Vacant	R. L. Polk Co. of California
	1/2 Hulquist C I Mrs	R. L. Polk Co. of California
1925	Burk L W	R. L. Polk & Co.
	Quinn Mrs Charlotte	R. L. Polk & Co.
	1/2 Semas L A	R. L. Polk & Co.
1922	Cook L T	R. L. Polk Co.
	Quinn Mrs Charlotte	R. L. Polk Co.
	1/2 Demian P S	R. L. Polk Co.

446 2ND ST S

Year	Uses	Source
2000	VU Tuyen	Haines & Company
	TRAN Phillip	Haines & Company
	TRAN Lieu	Haines & Company
	MA Lan Thi	Haines & Company
	APARTMENTS	Haines & Company
	LE Thi Tam	Haines & Company
1996	14 Zhao Wenihua	Pacific Bell
	14 Train Lieu	Pacific Bell
	4 Le Thi Tam	Pacific Bell
	2 Ng Muyen Tho Thi	Pacific Bell
	1 Ma Lan Thi	Pacific Bell
1975	Robinson Albert	Pacific Telephone
1970	Clark Ilazel I Mrs lodgings	R. L. Polk & Co.
1966	CLARK HAZEL I	R. L. Polk & Co.
1960	Leslies Boarding House	R. L. Polk Co.
1955	Martin Maurice L lw yr	R. L. Polk Co.

DRAFT

FINDINGS

Year	Uses	Source
1950	Kooser L C Mrs	R. L. Polk & Co.
1945	Nicholson E G Mrs	R. L. Polk Co.
1940	Fischer W C Rev	R. L. Polk Co.
1935	Vacant	R. L. Polk & Co. of California
1930	Kooser N B	R. L. Polk Co. of California
1925	Kooser N B	R. L. Polk & Co.
1922	Kooser N B	R. L. Polk Co.

448 2ND ST S

Year	Uses	Source
1925	Crandall Mrs J B	R. L. Polk & Co.

450 2ND ST S

Year	Uses	Source
2000	NO CURRENT LISTING	Haines & Company
1975	Cuthill James	Pacific Telephone
1966	CLARK HAZEL I FURN RMS	R. L. Polk & Co.
1955	Lord Raymond H	R. L. Polk Co.
1950	Howard E P Mrs furn rms	R. L. Polk & Co.
	Zweibormer Dennis	R. L. Polk & Co.
1945	Howard E P Mrs furn rms	R. L. Polk Co.
1940	Howard E P Mrs furn rms	R. L. Polk Co.
1935	Howard E P Mrs turn rms	R. L. Polk & Co. of California
	Childers L A	R. L. Polk & Co. of California
1930	Howard E P Mrs furn rms	R. L. Polk Co. of California
1925	Hulsman Mrs A M	R. L. Polk & Co.
1922	Minshall E M	R. L. Polk Co.

455 2ND ST S

Year	Uses	Source
2000	RAMADA LIMITED	Haines & Company
1996	BEST WESTERN INN	Pacific Bell
1975	Auditorium Travel Inn Motel 298 S Q	Pacific Telephone
1970	Auditorium Travel Inn motel	R. L. Polk & Co.

DRAFT

Year	Uses	Source
1970	Mazzone Barney	R. L. Polk & Co.
1966	HULLY ROY	R. L. Polk & Co.
	AUDITORIUM TRAVEL INN MOTEL	R. L. Polk & Co.

456 2ND ST S

Year	Uses	Source
2000	C M V & VASSOCIATES	Haines & Company
	TRUONG THANH	Haines & Company
	1ST AMERICAN	Haines & Company
	FINANCIAL DEVLP	Haines & Company
1996	OOAN MINH	Pacific Bell
	H D FREIGHT & TRAVEL	Pacific Bell
	1ST AMERICAN FINANCIAL DEVELOPMENT	Pacific Bell
	CWIY & ASSOCIATES	Pacific Bell
	THAI NGUYEN	Pacific Bell
	HAPPY SIGNS	Pacific Bell
1975	Baird Wm A rw	Pacific Telephone
	Baird Wm A Real Estate	Pacific Telephone
1966	BAIRD REALTY REAL EST	R. L. Polk & Co.
	BAIRD NW A INS AGT	R. L. Polk & Co.
1960	Baird Wm A	R. L. Polk Co.
1955	Baird W A	R. L. Polk Co.
1950	Baird W A	R. L. Polk & Co.
1945	Vacant	R. L. Polk Co.
1940	Gleason C B	R. L. Polk Co.
1935	Gleason C B o	R. L. Polk & Co. of California
1930	Gleason C B	R. L. Polk Co. of California
1925	Gleason C B	R. L. Polk & Co.
1922	Gleason C B	R. L. Polk Co.

458 2ND ST S

Year	Uses	Source
2000	BULMORE Robert	Haines & Company
	ALWAYS BOUTIQUES	Haines & Company

DRAFT

FINDINGS

Year	Uses	Source
1975	San Jose Safe And Lock	Pacific Telephone
1970	San Jose Safe And Lock	R. L. Polk & Co.
1966	SAN JOSE SAFE AND LOCK	R. L. Polk & Co.
1960	Kalash Vitamins	R. L. Polk Co.
1955	University Clnrs	R. L. Polk Co.
1950	Radbourne L F clo clnr	R. L. Polk & Co.

460 2ND ST S

Year	Uses	Source
2000	RUBY JEWELERS	Haines & Company
1996	NANG AN DUOC HANG	Pacific Bell
1975	Vacant	Pacific Telephone
1970	Vacant	R. L. Polk & Co.
1960	Baird Wm A real est	R. L. Polk Co.
1955	Baird Wm A Ins Agcy	R. L. Polk Co.
1950	Baird Wm A Ins Agcy	R. L. Polk & Co.
	Paull G F real est	R. L. Polk & Co.
1930	Buck Richd	R. L. Polk Co. of California

462 2ND ST S

Year	Uses	Source
1955	Morris Delmer I	R. L. Polk Co.
1950	Vacant	R. L. Polk & Co.
1945	Mc Donald Harold	R. L. Polk Co.
1940	Chamberlin F K	R. L. Polk Co.
	Cotier Wm	R. L. Polk Co.
1935	Ott A M	R. L. Polk & Co. of California
1930	Ott A M	R. L. Polk Co. of California
1925	Ott A M	R. L. Polk & Co.
1922	Ott A M	R. L. Polk Co.

463 2ND ST S

Year	Uses	Source
1960	San Jose Launderette	R. L. Polk Co.

DRAFT

FINDINGS

Year	Uses	Source
1955	San Jose Launderette	R. L. Polk Co.
1950	Finberg Rena Mrs womens clo	R. L. Polk & Co.
1945	Welch W F	R. L. Polk Co.
	Carpenters Health Aids	R. L. Polk Co.
1940	Benkelman Frank restr	R. L. Polk Co.
1935	Goodwinl R B	R. L. Polk & Co. of California
1930	Vacant	R. L. Polk Co. of California
1925	Vacant	R. L. Polk & Co.
1922	Tuttle H D	R. L. Polk Co.

464 2ND ST S

Year	Uses	Source
2000	NO CURRENT LISTING	Haines & Company
1975	Caseys TV Repair	Pacific Telephone
1970	Arts Barber Shop	R. L. Polk & Co.
1966	CARMS BARBER SHOP	R. L. Polk & Co.
1960	Vacant	R. L. Polk Co.
1955	Finberg Stan C	R. L. Polk Co.
1945	Ershan Edna Mrs	R. L. Polk Co.
1940	Holm Hayden	R. L. Polk Co.
1935	Fletcher Helen	R. L. Polk & Co. of California
1930	Peters John jr	R. L. Polk Co. of California
1925	Towne M G	R. L. Polk & Co.

466 2ND ST S

Year	Uses	Source
2000	THANH BACH BAKERY	Haines & Company
1996	THANH BACH COFFEE SHOP	Pacific Bell
1975	Esquire Barber Shop	Pacific Telephone
1970	Baird Wm A Real state	R. L. Polk & Co.
	Baird Wm A	R. L. Polk & Co.
	Elvas Exclusive Hairstyling	R. L. Polk & Co.
1966	ELVAS EXCLUSIVE HAIRSTYLING	R. L. Polk & Co.
1955	Smiling Stan The TV Man	R. L. Polk Co.

DRAFT

FINDINGS

Year	Uses	Source
1950	Finberg Stanley radio repr	R. L. Polk & Co.
1940	Speed Jas	R. L. Polk Co.
1935	Vacant	R. L. Polk & Co. of California

468 2ND ST S

Year	Uses	Source
1955	No return	R. L. Polk Co.
	Alvarez Mary L Mrs	R. L. Polk Co.
	Hernandez Mary Mrs	R. L. Polk Co.
1950	Vacant	R. L. Polk & Co.
1945	Bridson E F	R. L. Polk Co.
	Holden M A	R. L. Polk Co.
1940	Sperry Mathilda Mrs	R. L. Polk Co.
	Rumble Gertrude Mrs	R. L. Polk Co.
1935	Barnhill E A Mrs	R. L. Polk & Co. of California
	Young Vivian G	R. L. Polk & Co. of California
1930	Dorman W E	R. L. Polk Co. of California
1925	Crider J W	R. L. Polk & Co.
1922	Crider J W	R. L. Polk Co.

469 2ND ST S

Year	Uses	Source
1960	Dalton Mervin	R. L. Polk Co.
1955	Fitch Claude I	R. L. Polk Co.
1950	Goddard R C	R. L. Polk & Co.
	Mc Intyre D I Mrs	R. L. Polk & Co.
1945	Chilton Ethel Mrs	R. L. Polk Co.
1940	Nicholson Eva Mrs	R. L. Polk Co.
1935	Nicholson Eva Mrs	R. L. Polk & Co. of California
1930	Vacant	R. L. Polk Co. of California
1925	Kilpatrick Rev M M	R. L. Polk & Co.
1922	Larson C A	R. L. Polk Co.

DRAFT

FINDINGS

470 2ND ST S

Year	*Uses*	*Source*
2000	FUGIT Chrstina L	Haines & Company
	MEEHAN Steve	Haines & Company
	POYE Richard	Haines & Company
1996	7 Meehan Steve	Pacific Bell
1975	Imazume S	Pacific Telephone
	Schwengel Jacob	Pacific Telephone
	Esponoza D	Pacific Telephone
	Meehan D	Pacific Telephone
	Nowicki L C A	Pacific Telephone
	Dalkner Egon	Pacific Telephone
	Tasoboulos	Pacific Telephone
	Herrera J Alarcon	Pacific Telephone
	Mahone T	Pacific Telephone
	Priddy R	Pacific Telephone
	Robinson I	Pacific Telephone
	Davis A	Pacific Telephone
	Royal Palms Apartments	Pacific Telephone
	Everett G	Pacific Telephone
	Krohn Allen	Pacific Telephone
	David P I	Pacific Telephone
	Krohn E	Pacific Telephone
1970	Royal Palms Apartments	R. L. Polk & Co.
	Anti Paul J	R. L. Polk & Co.
	Krohn Allen	R. L. Polk & Co.
	Vacant	R. L. Polk & Co.
	Fitzimmons Ray	R. L. Polk & Co.
	H Vacant	R. L. Polk & Co.
	Alveraz Mary	R. L. Polk & Co.
	Vacant	R. L. Polk & Co.
	Goessler Alice Mrs	R. L. Polk & Co.
	Martine A	R. L. Polk & Co.

DRAFT

FINDINGS

Year	Uses	Source
1970	Allen Harvey C	R. L. Polk & Co.
1966	GANGRILY A K	R. L. Polk & Co.
	VACANT APTS	R. L. Polk & Co.
	PREISSER MARGT E	R. L. Polk & Co.
	VACANT APTS	R. L. Polk & Co.
	ROYAL PALMS APARTMENTS	R. L. Polk & Co.
	SEPULVEDA RAYMOND	R. L. Polk & Co.
	KROHN AL	R. L. Polk & Co.
	SHUCK SHERRI	R. L. Polk & Co.
	VACANT APTS	R. L. Polk & Co.
	WOODBRIDGE AILEEN E	R. L. Polk & Co.
	VACANT APTS	R. L. Polk & Co.
	GESSLER ALICE MRS	R. L. Polk & Co.
	VACANT	R. L. Polk & Co.
1960	Royal Palm Apartments	R. L. Polk Co.
	Pond Herbert	R. L. Polk Co.
	Vacant	R. L. Polk Co.
	Bauer Gertrude	R. L. Polk Co.
	Garofla Violet Mrs	R. L. Polk Co.
	Mekata Sachi	R. L. Polk Co.
	Vacant	R. L. Polk Co.
	Villa Joseph	R. L. Polk Co.
	Vacant	R. L. Polk Co.
	Mencarini Manuel	R. L. Polk Co.
	Jones Wilda H Mrs	R. L. Polk Co.
	Maykovich John J	R. L. Polk Co.
	No Return	R. L. Polk Co.
	Vacant	R. L. Polk Co.
	Vacant	R. L. Polk Co.
	Alcomtara Michl	R. L. Polk Co.
	Fink Albert	R. L. Polk Co.
	Vacant	R. L. Polk Co.

DRAFT

FINDINGS

Year	Uses	Source
1960	Street continued	R. L. Polk Co.

475 2ND ST S

Year	Uses	Source
2000	PATEL Bhikhubhat	Haines & Company
	TOWNHOUSE MOTEL	Haines & Company
1996	TOWNHOUSE MOTEL	Pacific Bell
1975	San Jose Tow n House Motel	Pacific Telephone
	Bane P	Pacific Telephone
1970	Tow n I louse Motel	R. L. Polk & Co.
1966	TOWN HOUSE MOTEL	R. L. Polk & Co.
1960	Apartments	R. L. Polk Co.
	Ziez Kurt	R. L. Polk Co.
	Ullrich Mary L	R. L. Polk Co.
	Taylor Blake	R. L. Polk Co.
	Cushnie Barbara	R. L. Polk Co.
	Vacant	R. L. Polk Co.
	Brouillard Bernarde	R. L. Polk Co.
	Cram Veri	R. L. Polk Co.
	Barkley Wm	R. L. Polk Co.
	Holt Robt	R. L. Polk Co.
	Quellette J P	R. L. Polk Co.
	Law rence Marie	R. L. Polk Co.
	Lagoezinski James	R. L. Polk Co.
	Hughes Lueanna	R. L. Polk Co.
	No Return	R. L. Polk Co.
	James Gloria	R. L. Polk Co.
	Miller Sam	R. L. Polk Co.
	Guateveson Erma	R. L. Polk Co.
	Freeman Robt	R. L. Polk Co.
	Rickey T W	R. L. Polk Co.
	Federoff Geo	R. L. Polk Co.
	Geovese Alma	R. L. Polk Co.

DRAFT

FINDINGS

Year	Uses	Source
1960	Vallio Robt D	R. L. Polk Co.
	Mooney Norman	R. L. Polk Co.
	Lee Barbara	R. L. Polk Co.
	Rothman John	R. L. Polk Co.
	Henderson Carole	R. L. Polk Co.
	Scotter James	R. L. Polk Co.
	Watson R G	R. L. Polk Co.
	No Return	R. L. Polk Co.
	Strombe John	R. L. Polk Co.
	Hirasuna Geo	R. L. Polk Co.
	Bishop Adrian	R. L. Polk Co.
	Casey Robt J	R. L. Polk Co.
	Skelton Geo	R. L. Polk Co.
	Eley Jo Ann	R. L. Polk Co.
	Kayoyler Judy J	R. L. Polk Co.
	Massey Frank A	R. L. Polk Co.
	Yonker s Claudra	R. L. Polk Co.
	Dietrech Yvonne	R. L. Polk Co.
	Street continued	R. L. Polk Co.

476 2ND ST S

Year	Uses	Source
2000	DURHAM Malcolm	Haines & Company
1975	Vacant	Pacific Telephone
1970	Vacant	R. L. Polk & Co.
1966	VACANT	R. L. Polk & Co.
1960	Davis Penna J Mrs	R. L. Polk Co.
1955	Davis Penna Mrs	R. L. Polk Co.
1950	Davis Penna Mrs	R. L. Polk & Co.
1945	Vacant	R. L. Polk Co.
1940	Wyman J A Mrs	R. L. Polk Co.
1935	Vacant	R. L. Polk & Co. of California
1930	Dickson W F	R. L. Polk Co. of California

DRAFT

FINDINGS

Year	Uses	Source
1925	Vacant	R. L. Polk & Co.
1922	Mc Millin Mrs P C	R. L. Polk Co.

478 2ND ST S

Year	Uses	Source
2000	NO CURRENT LISTING	Haines & Company
1975	Mayerhofer Linda	Pacific Telephone
1970	No Return	R. L. Polk & Co.
1966	SAMPLER FRED J	R. L. Polk & Co.
1960	Luther Bernice	R. L. Polk Co.
1955	Luther Bernice	R. L. Polk Co.
1950	Luther Bernice	R. L. Polk & Co.
1945	Luther Bernice	R. L. Polk Co.
1940	Luther J R Mrs	R. L. Polk Co.
1935	Luther J R Mrs o	R. L. Polk & Co. of California
1930	Bates E J	R. L. Polk Co. of California
1925	Williamson L H	R. L. Polk & Co.
1922	Anderson O B	R. L. Polk Co.

481 2ND ST S

Year	Uses	Source
1925	Petersen A	R. L. Polk & Co.

482 2ND ST S

Year	Uses	Source
2000	SANJSE ART LEAGUE	Haines & Company
1996	SAN JOSE ART LEAGUE	Pacific Bell
1975	San Jose Art Center The gallery	Pacific Telephone
1970	San Jose Art Center The gallery	R. L. Polk & Co.
1966	SAN JOSE ART CENTER THE GALLERY	R. L. Polk & Co.
1960	Brooks Ernest L	R. L. Polk Co.
1955	Ferry Sloma M Mrs	R. L. Polk Co.
	Brooks Earnest L	R. L. Polk Co.
1950	Gundiff Harold	R. L. Polk & Co.

DRAFT

FINDINGS

Year	Uses	Source
1950	Ferry A L	R. L. Polk & Co.
1945	Johnson J G	R. L. Polk Co.
	Ferry A L	R. L. Polk Co.
1940	Cothman Mary Mrs	R. L. Polk Co.
	Carpenter Stella	R. L. Polk Co.
1935	Bates S M Mrs o	R. L. Polk & Co. of California
	Durrin L E	R. L. Polk & Co. of California
1930	Carroll C E	R. L. Polk Co. of California
1925	Bates F C	R. L. Polk & Co.
1922	Bates F C	R. L. Polk Co.

3RD S

477 3RD S

Year	Uses	Source
1957	van nedy Ha RInsurance Agcy	R. L. Polk Co.
	Van Gny i ert 61 Fuler Av CY press	R. L. Polk Co.

3RD ST S

347 3RD ST S

Year	Uses	Source
1950	Luczak V L	R. L. Polk & Co.
1945	Ruppenthal M K	R. L. Polk Co.
1940	Vacant	R. L. Polk Co.
1935	Zilhart T J	R. L. Polk & Co. of California
1930	Vacant	R. L. Polk Co. of California
1925	Vacant	R. L. Polk & Co.
1922	Dobson G W	R. L. Polk Co.

349 3RD ST S

Year	Uses	Source
1950	Lane Naomi V	R. L. Polk & Co.
1945	Lane Naomi V	R. L. Polk Co.
1940	Raleigh Ruby Mrs	R. L. Polk Co.

DRAFT

FINDINGS

Year	Uses	Source
1935	Pralsew ater Viola Mrs	R. L. Polk & Co. of California
1930	Bernhard L I	R. L. Polk Co. of California
1925	Green J R	R. L. Polk & Co.
1922	New by Ray	R. L. Polk Co.

350 3RD ST S

Year	Uses	Source
1955	Vacant	R. L. Polk Co.
1950	Blair M W	R. L. Polk & Co.
	Bodkin Effie Mrs	R. L. Polk & Co.
	Kelley Albt	R. L. Polk & Co.
	Kingdon H H	R. L. Polk & Co.
	Mayer F W	R. L. Polk & Co.
	Mayer Kenneth	R. L. Polk & Co.
	Morrell Jean Mrs	R. L. Polk & Co.
	Polson John	R. L. Polk & Co.
	Walker J R	R. L. Polk & Co.
	Warner Leah Mrs	R. L. Polk & Co.
	Zw inge M E Mrs	R. L. Polk & Co.
1945	Hailey Jessie Mrs	R. L. Polk Co.
	Coe Thos	R. L. Polk Co.
	Freer I C Mrs	R. L. Polk Co.
	Ingrain Anne Mrs	R. L. Polk Co.
	Lew is David	R. L. Polk Co.
	Martindale Mildred C	R. L. Polk Co.
	MCCauley John	R. L. Polk Co.
	Morrell Jean Mrs	R. L. Polk Co.
	Rudedell E C Mrs	R. L. Polk Co.
1940	DAna Betty	R. L. Polk Co.
	Haw es Harriet Mrs	R. L. Polk Co.
	Henderson Claude	R. L. Polk Co.
	Mc Kenney John	R. L. Polk Co.
	Ruddell Effie Mrs	R. L. Polk Co.

DRAFT

FINDINGS

Year	Uses	Source
1940	Touse Fred	R. L. Polk Co.
	Towsley N H	R. L. Polk Co.
	Worswich Imogene	R. L. Polk Co.
1935	Barnes Ray	R. L. Polk & Co. of California
	Hood Maurice	R. L. Polk & Co. of California
	Peterson W H	R. L. Polk & Co. of California
	Tunison Paul	R. L. Polk & Co. of California
1930	Vacant	R. L. Polk Co. of California
1925	Sperry T A	R. L. Polk & Co.
	Maulding S M	R. L. Polk & Co.
1922	Sperry T A	R. L. Polk Co.

351 3RD ST S

Year	Uses	Source
1950	Vacant	R. L. Polk & Co.
1945	Sandern C C Mrs	R. L. Polk Co.
1940	Rocca J E	R. L. Polk Co.
1935	Hamilton W E	R. L. Polk & Co. of California
1930	Clarke Helen J	R. L. Polk Co. of California
1925	Bennetts E T	R. L. Polk & Co.
1922	Hancock Mrs Ella	R. L. Polk Co.

352 3RD ST S

Year	Uses	Source
1930	Bennett Retta Mrs	R. L. Polk Co. of California
1925	Allen Mrs Belle	R. L. Polk & Co.
1922	Hilldreth Mrs L J	R. L. Polk Co.

356 3RD ST S

Year	Uses	Source
1945	Killeen A A	R. L. Polk Co.
1940	Brown Isaac	R. L. Polk Co.
	Killeen A A	R. L. Polk Co.
1935	Falconer D L	R. L. Polk & Co. of California

DRAFT

Year	Uses	Source
1935	Killeen A A	R. L. Polk & Co. of California
1930	Killeen A A	R. L. Polk Co. of California
1925	Killeen A A	R. L. Polk & Co.
1922	Hegeman Mrs Mary	R. L. Polk Co.
	Killeen A A	R. L. Polk Co.

357 3RD ST S

Year	Uses	Source
1925	Shroyer Lot	R. L. Polk & Co.
	Bogner G C	R. L. Polk & Co.
	Redw ood Home	R. L. Polk & Co.
1922	Redw ood Home	R. L. Polk Co.
	Bogner G C	R. L. Polk Co.
	Cline R W	R. L. Polk Co.
	Jesperson D S	R. L. Polk Co.
	Lund Mrs Ida	R. L. Polk Co.
	Rice Mrs Amy	R. L. Polk Co.
	Withers Ruby	R. L. Polk Co.

358 3RD ST S

Year	Uses	Source
1955	Brommer Arth J Rev	R. L. Polk Co.

369 3RD ST S

Year	Uses	Source
1970	First Immanuel Lutheran Church Class Rm	R. L. Polk & Co.
1966	FIRST EMMANUEL LUTHERAN CHURCH CLASS RM	R. L. Polk & Co.
1960	Bigotti Richd T phys	R. L. Polk Co.
1955	Bigotti Richd T phys	R. L. Polk Co.
1950	Bigotti R T phys	R. L. Polk & Co.
1945	Payne M W phys	R. L. Polk Co.
1940	Baiocchi A J phys	R. L. Polk Co.
	Bigotti Richd phys	R. L. Polk Co.
1935	Baiocchi A J phys	R. L. Polk & Co. of California

DRAFT

FINDINGS

Year	Uses	Source
1930	Davis A F	R. L. Polk Co. of California
1925	Dayton Fred	R. L. Polk & Co.
	Menzel Mrs Margaret	R. L. Polk & Co.
	Reed Jas	R. L. Polk & Co.
1922	Shephard Ruth	R. L. Polk Co.
	Hartman Harry	R. L. Polk Co.
	Linesba W W	R. L. Polk Co.
	Parsons Chester	R. L. Polk Co.

370 3RD ST S

Year	Uses	Source
1955	First Immanuel Lutheran Ch	R. L. Polk Co.

371 3RD ST S

Year	Uses	Source
2000	NO CURRENT LISTING	Haines & Company
1970	Lovely James P phys	R. L. Polk & Co.
1966	LOVELY JAMES P PHYS	R. L. Polk & Co.
1960	Lovely Jas P phsy	R. L. Polk Co.
1955	Lovely Jas P phys	R. L. Polk Co.
1950	Lovely J P phys	R. L. Polk & Co.
1945	Lovely J P phys	R. L. Polk Co.
1940	Lovely J P phys	R. L. Polk Co.
1935	Lovely Jas phys	R. L. Polk & Co. of California

372 3RD ST S

Year	Uses	Source
1960	Lutheran Student Center	R. L. Polk Co.

374 3RD ST S

Year	Uses	Source
2000	FIRST IMMANUEL LUTH	Haines & Company
	LUTHRN CHURCH FIRST IMMANUEL 40 S	Haines & Company
1996	FIRST IMMANUEL LUTHERAN CHURCH MISSOURI SYNOD	Pacific Bell

DRAFT

FINDINGS

Year	Uses	Source
1975	Blanke Henry A Rev	Pacific Telephone
	First Immanuel Lutheran Church	Pacific Telephone
1970	Lutheran Student Center	R. L. Polk & Co.
	First Immanuel Lutheran Church	R. L. Polk & Co.
	Brommer Arth J Rev	R. L. Polk & Co.
1966	LUTHERAN STUDENT CENTER	R. L. Polk & Co.
	FIRST IMMANUEL LUTHERAN CHURCH	R. L. Polk & Co.
	BROMMER ARTH J REV	R. L. Polk & Co.
1960	Brommer Arth J Rev	R. L. Polk Co.
	First Immanuel Lutheran Ch	R. L. Polk Co.

375 3RD ST S

Year	Uses	Source
2000	APARTMENTS	Haines & Company
	ANDEMICHAEL Andebrahn	Haines & Company
	DANG Tran N	Haines & Company
	DIAZ Oraclo	Haines & Company
	DUONG Dung	Haines & Company
	EMBAYE Yosef	Haines & Company
	HAILE Fanuel	Haines & Company
	JOLLY Nishtha	Haines & Company
	KOACH Kennath	Haines & Company
	OBGAZBHI Haile B	Haines & Company
	ROBINSON Kia	Haines & Company
	TORRES Norma	Haines & Company
	TRAN Shaw n	Haines & Company
	TSAFNAT Guy	Haines & Company
	VU Tam Tin	Haines & Company
	WHITE Brant R	Haines & Company
	WILSON SUSAN B RESIDENCE	Haines & Company
	YWCA INM SANTA CLARA	Haines & Company
1996	YWCA IN SANTA CLARA VALLEY	Pacific Bell
	SECOND STREET ATHLETIC CLUB	Pacific Bell

DRAFT

FINDINGS

Year	Uses	Source
1996	3 A WILSON SUSAN B RESIDENCE	Pacific Bell
	316 Tran Shaw n	Pacific Bell
	407 Duong Dung	Pacific Bell
	408 Vu Tarm Tin	Pacific Bell
	411 Haile Ghezali	Pacific Bell
	509 Truong Thoan N	Pacific Bell
	512 De Anda D	Pacific Bell
	516 Lai Ngu Due	Pacific Bell
	518 Dao Duc	Pacific Bell
1970	Firababer Norbert	R. L. Polk & Co.
1960	Eachern Mack	R. L. Polk Co.
1955	Hughes Dale R	R. L. Polk Co.
	Meyers Fay Mrs	R. L. Polk Co.
1950	Wusthop W P	R. L. Polk & Co.
1945	Engelke A W	R. L. Polk Co.
	Ferrari L J	R. L. Polk Co.
1940	Hall Hope M	R. L. Polk Co.
	Santa Richd	R. L. Polk Co.

380 3RD ST S

Year	Uses	Source
1950	Honor Parking	R. L. Polk & Co.

383 3RD ST S

Year	Uses	Source
1966	FAWKNER CLARA M MRS	R. L. Polk & Co.
1960	Anderson Carl E furnished rooms	R. L. Polk Co.
1955	Faw kner Clara M lodgings	R. L. Polk Co.
1950	Faw kner Clara M furn rms	R. L. Polk & Co.
1945	Farrer Ruth P	R. L. Polk Co.
	Faw kner Clara M	R. L. Polk Co.
1940	Arens Leo	R. L. Polk Co.
1935	Barnell J E	R. L. Polk & Co. of California
	Faw kins Mae C o	R. L. Polk & Co. of California

DRAFT

FINDINGS

Year	Uses	Source
1930	Fawkne Mae C	R. L. Polk Co. of California
1925	Sweeney C G	R. L. Polk & Co.
1922	Bollinger Mrs H E	R. L. Polk Co.

389 3RD ST S

Year	Uses	Source
2000	NO CURRENT LISTING	Haines & Company
1975	Vacant	Pacific Telephone
1970	Weinthal Mary L Mrs	R. L. Polk & Co.
1966	MC INTYRE HAZEL MRS	R. L. Polk & Co.
1960	Gillatte Raymond	R. L. Polk Co.
1955	Bruckner Realty Co	R. L. Polk Co.
1950	Ash H F radios	R. L. Polk & Co.

391 3RD ST S

Year	Uses	Source
2000	KUMAR Kiran C	Haines & Company
1975	Vacant	Pacific Telephone
1970	Johansen Ruth Z Mrs	R. L. Polk & Co.
1966	JOHANSEN RUTH Z MRS	R. L. Polk & Co.
1960	Diehl Helene Mrs	R. L. Polk Co.
	Johanson Ruth Z Mrs	R. L. Polk Co.
1955	Diehl Helene Mrs	R. L. Polk Co.
1950	Ash H F	R. L. Polk & Co.

392 3RD ST S

Year	Uses	Source
1970	Hoisberg Maude L Mrs	R. L. Polk & Co.
1966	HOLSBERG MAUDE L MRS	R. L. Polk & Co.
1960	No Return	R. L. Polk Co.
	No Return	R. L. Polk Co.
1955	Hanson Clifford P	R. L. Polk Co.
1950	Hanson C P M	R. L. Polk & Co.
1945	Hanson C P M	R. L. Polk Co.

DRAFT

FINDINGS

Year	Uses	Source
1940	Hanson C P M	R. L. Polk Co.
1935	Nicholson G N	R. L. Polk & Co. of California
1925	Schaffer Jos	R. L. Polk & Co.
1922	Towns J G	R. L. Polk Co.

393 3RD ST S

Year	Uses	Source
2000	NO CURRENT LISTING	Haines & Company
1996	Black Terry	Pacific Bell
1975	Reves Al	Pacific Telephone
1970	Baggott Geo E	R. L. Polk & Co.
1966	BAGGOTT GEO E	R. L. Polk & Co.
1960	Baggott Geo E	R. L. Polk Co.
1955	Baggott Geo B	R. L. Polk Co.
1950	Baggott G E	R. L. Polk & Co.

394 3RD ST S

Year	Uses	Source
1970	La Hue Lorraine L Mrs	R. L. Polk & Co.
1966	LA HUE LORRAINE L MRS	R. L. Polk & Co.
1955	Hardsity Virgil V	R. L. Polk Co.
1950	Elliott M T Mrs	R. L. Polk & Co.
	Symon Eva L	R. L. Polk & Co.
1945	burke W E	R. L. Polk Co.
1940	Casa Blanca Apartments	R. L. Polk Co.
	Monte Jos	R. L. Polk Co.
1935	Holbrook C R	R. L. Polk & Co. of California
	Casa Blanca Apartments	R. L. Polk & Co. of California
1930	Pierson Maude	R. L. Polk Co. of California
	CASA BLANCA APARTMENTS	R. L. Polk Co. of California
1925	Jensen E D	R. L. Polk & Co.
1922	Baker Mrs G W	R. L. Polk Co.

DRAFT

FINDINGS

395 3RD ST S

Year	Uses	Source
2000	KEATSJames WREN James	Haines & Company
	KALVIDIANOS 6rck	Haines & Company
1996	12 Kalvidlanos Nick	Pacific Bell
1975	Ezpariza Olivia	Pacific Telephone
1970	Atentis Frank	R. L. Polk & Co.
1966	NO RETURN	R. L. Polk & Co.
1960	Crider Janet E Mrs furnished rooms	R. L. Polk Co.
1955	Gerath	R. L. Polk Co.
1950	La Tourrette S C Mrs furn rms	R. L. Polk & Co.
1945	Bennett G H Mrs	R. L. Polk Co.
1940	Wilson Margt Mrs	R. L. Polk Co.
	Young G D	R. L. Polk Co.
	Reynolds Chas	R. L. Polk Co.
	Parry Emma Mrs	R. L. Polk Co.
	Oliver Frank	R. L. Polk Co.
1935	Long C F	R. L. Polk & Co. of California
1930	Wilson A D	R. L. Polk Co. of California
1925	Field Mrs S G	R. L. Polk & Co.
1922	Field Mrs S G	R. L. Polk Co.

396 3RD ST S

Year	Uses	Source
1970	Vacant	R. L. Polk & Co.
1966	BABIN EDW	R. L. Polk & Co.
1960	Askew Dorene L	R. L. Polk Co.
1955	Hunter	R. L. Polk Co.
1950	Coil E L	R. L. Polk & Co.
1945	Wilson M A Mrs furn rms	R. L. Polk Co.
	Bennett G H Mrs	R. L. Polk Co.
1940	Eden B G	R. L. Polk Co.
1935	Young Quentin	R. L. Polk & Co. of California
1930	Cook O K	R. L. Polk Co. of California

DRAFT

FINDINGS

Year	Uses	Source
1925	Casa Blanca Apts	R. L. Polk & Co.
	Groth O H	R. L. Polk & Co.
1922	Peo L V	R. L. Polk Co.
	Casa Blanca Apts	R. L. Polk Co.

398 3RD ST S

Year	Uses	Source
1975	Vacant	Pacific Telephone
1966	COYNE LUCILLE H	R. L. Polk & Co.
1960	Hopkins Chester	R. L. Polk Co.
1950	Webb L E Mrs	R. L. Polk & Co.
1945	Webb R M	R. L. Polk Co.
1940	Vacant	R. L. Polk Co.
1935	Nelson C A	R. L. Polk & Co. of California
1930	Mason F H	R. L. Polk Co. of California
1925	Keeble Mrs O B	R. L. Polk & Co.
1922	Keeble Mrs O B	R. L. Polk Co.

400 3RD ST S

Year	Uses	Source
2000	CHINA CHEN	Haines & Company
1996	CHINA CHEN	Pacific Bell

402 3RD ST S

Year	Uses	Source
1970	Campus Launderette	R. L. Polk & Co.
1966	CAMPUS LAUNDERETTE	R. L. Polk & Co.
1960	Campus Launderette	R. L. Polk Co.

404 3RD ST S

Year	Uses	Source
1975	A Vacant	Pacific Telephone
	College Student Insurance Service	Pacific Telephone
	Vacant	Pacific Telephone
	STREET CONTINUED	Pacific Telephone

DRAFT

Year	Uses	Source
1975	Campus Building	Pacific Telephone
1970	Campus Building	R. L. Polk & Co.
	Eineichner Donald Firearms	R. L. Polk & Co.
	So Low Construction	R. L. Polk & Co.
	Vacant	R. L. Polk & Co.
	Worthington E P Realtor real est	R. L. Polk & Co.
	Apartments	R. L. Polk & Co.
	Vacant	R. L. Polk & Co.
1966	SANTOS DESIGN CO MACHINERY DESIGNS	R. L. Polk & Co.
	CAMPUS BUILDING	R. L. Polk & Co.
	SEAMETS METEOROLOGISTS	R. L. Polk & Co.
	YOUNG AMERICANS FOR FREEDOM	R. L. Polk & Co.
1935	Burdick Hattie Mrs	R. L. Polk & Co. of California
1930	Cohill Helen	R. L. Polk Co. of California
1925	Hambly Mrs A H	R. L. Polk & Co.
1922	Taft Lillie N	R. L. Polk Co.

408 3RD ST S

Year	Uses	Source
2000	CREMAAIYo GRANDEParge E	Haines & Company
1975	bAskana Jennie	Pacific Telephone
	a Rutz Mark	Pacific Telephone
1970	ONeil Aileen	R. L. Polk & Co.
	Wachs Marsha	R. L. Polk & Co.
1966	GARCIA JOSE M	R. L. Polk & Co.
	NEUWALD KENNETH E	R. L. Polk & Co.
1960	Sanchez Tibuncio	R. L. Polk Co.
1955	Clark	R. L. Polk Co.
1950	Roll R B	R. L. Polk & Co.
	Lee F L Mrs	R. L. Polk & Co.
1945	Roll R B jr	R. L. Polk Co.
	Lee F L Mrs	R. L. Polk Co.
1940	Ryder C M Mrs	R. L. Polk Co.

DRAFT

FINDINGS

Year	Uses	Source
1935	Hanson Elmira Mrs o	R. L. Polk & Co. of California
1930	Hanson Elmira Mrs	R. L. Polk Co. of California
1925	Hanson Mrs Elmira	R. L. Polk & Co.
1922	Hanson Mrs Elmira	R. L. Polk Co.

413 3RD ST S

Year	Uses	Source
1922	Findley The	R. L. Polk Co.

415 3RD ST S

Year	Uses	Source
2000	VUTuyen i	Haines & Company

418 3RD ST S

Year	Uses	Source
2000	FRANCIS William	Haines & Company
	MEYERArdilh	Haines & Company
	OYAN Kalhryn M	Haines & Company
1996	3 Varnum Scott	Pacific Bell
	8 Hagen Gregory	Pacific Bell
1975	Brookings J J	Pacific Telephone
	Duran Tim	Pacific Telephone
	Apartments	Pacific Telephone
	White Eleanor	Pacific Telephone
	Hulanicki Leo	Pacific Telephone
	Vacant	Pacific Telephone
	Bond Willa	Pacific Telephone
	Hammon Rex	Pacific Telephone
	Attridge Richd	Pacific Telephone
	Reid Virginia	Pacific Telephone
	Lubrano Dominick	Pacific Telephone
1970	Apartments	R. L. Polk & Co.
	Praisew ater M Viola	R. L. Polk & Co.
	Traw ick Effie L	R. L. Polk & Co.

DRAFT

FINDINGS

Year	Uses	Source
1970	Vacant	R. L. Polk & Co.
	Tobias Manuel	R. L. Polk & Co.
	No Return	R. L. Polk & Co.
	Reid Virginia M Mrs	R. L. Polk & Co.
	Lubrano Dominic	R. L. Polk & Co.
	Lumpkin Judi	R. L. Polk & Co.
	Hulanicki Leo S	R. L. Polk & Co.
	Rear Ludin Charles	R. L. Polk & Co.
1966	APARTMENTS	R. L. Polk & Co.
	PRAISEWATER M VIOLA	R. L. Polk & Co.
	LUDIN CHARLES	R. L. Polk & Co.
	THOREN RUTH	R. L. Polk & Co.
	VACANT	R. L. Polk & Co.
	OLSEN AMBER MRS	R. L. Polk & Co.
	REID VIRGINIA M MRS	R. L. Polk & Co.
	TRAWICK E C	R. L. Polk & Co.
	COTTON CORNISH	R. L. Polk & Co.
	HULANICKI LEO	R. L. Polk & Co.
1960	Vacant	R. L. Polk Co.
	Snyder Stella M Mrs	R. L. Polk Co.
	Olsen Niels C	R. L. Polk Co.
	Rench Alice R	R. L. Polk Co.
	a Alessi Santo	R. L. Polk Co.
	Moser Eva A Mrs	R. L. Polk Co.
	Beam Carrie Mrs	R. L. Polk Co.
	Blank Arth	R. L. Polk Co.
	Luden Chas	R. L. Polk Co.
	Street continued	R. L. Polk Co.
	Apartments	R. L. Polk Co.
	Westlake Victoria P	R. L. Polk Co.
	Trawick Effie C Mrs	R. L. Polk Co.
1955	Apartments	R. L. Polk Co.

DRAFT

FINDINGS

Year	Uses	Source
1955	Morrell	R. L. Polk Co.
	Trawick	R. L. Polk Co.
	Lile	R. L. Polk Co.
	Apartments	R. L. Polk Co.
	Snyder Stella M Mrs	R. L. Polk Co.
	Olsen Niels C	R. L. Polk Co.
	Davis Hattie Mrs	R. L. Polk Co.
	a Alessi Santo	R. L. Polk Co.
	Moser Eva A	R. L. Polk Co.
	Beam Carrie Mrs	R. L. Polk Co.
	rear Grenier Louis	R. L. Polk Co.
1950	Breen Margt	R. L. Polk & Co.
	Courtnev M P Mrs	R. L. Polk & Co.
	Day H E Mrs	R. L. Polk & Co.
	Dietz H E Mrs	R. L. Polk & Co.
	Lile A R Mrs	R. L. Polk & Co.
	Olsen N C	R. L. Polk & Co.
	Rose J A	R. L. Polk & Co.
	Silva Jack	R. L. Polk & Co.
	Snyder S M Mrs	R. L. Polk & Co.
	Kent H E music tchr	R. L. Polk & Co.
1945	Young N M Mrs	R. L. Polk Co.
	Breen Margt	R. L. Polk Co.
	Courtney M P Mrs	R. L. Polk Co.
	Day H E Mrs	R. L. Polk Co.
	Life A R Mrs	R. L. Polk Co.
	robinson L I Mrs	R. L. Polk Co.
	Snyder S M Mrs	R. L. Polk Co.
	Vining Lillian Mrs	R. L. Polk Co.
1940	Douglas Truman M	R. L. Polk Co.
	Freer I C Mrs	R. L. Polk Co.
	Lile S W	R. L. Polk Co.

DRAFT

FINDINGS

Year	Uses	Source
1940	Mc Corkle M M Mrs	R. L. Polk Co.
	Smith Doris	R. L. Polk Co.
	Snyder Stella M	R. L. Polk Co.
	Vining Harold pntr contr	R. L. Polk Co.
	Young N M Mrs	R. L. Polk Co.
	Bailey Marion J	R. L. Polk Co.
	Rockw ell Dorothy music tchr	R. L. Polk Co.
1935	Kenyon Beatrice Mrs	R. L. Polk & Co. of California
1930	Mc Williams John	R. L. Polk Co. of California
1925	Mc Williams John	R. L. Polk & Co.
1922	Findley D E	R. L. Polk Co.
	Mc Williams John	R. L. Polk Co.

419 3RD ST S

Year	Uses	Source
1950	Gardner Apartments	R. L. Polk & Co.
	Hendricks Wm	R. L. Polk & Co.
	Lathom S J	R. L. Polk & Co.
	Leahy Albt	R. L. Polk & Co.
	Narciso A A	R. L. Polk & Co.
	Nunes I K Mrs	R. L. Polk & Co.
	Pijanow ski Theo	R. L. Polk & Co.
	Pipkin Jos	R. L. Polk & Co.
	Stock H M	R. L. Polk & Co.
	Taylor F B	R. L. Polk & Co.
1945	Gardner Apartments	R. L. Polk Co.
	Anderson Gorland	R. L. Polk Co.
	Burke Mildred L	R. L. Polk Co.
	Dyer V M Mrs	R. L. Polk Co.
	King H G	R. L. Polk Co.
	Mussrove Edith Mrs	R. L. Polk Co.
	tober Caroline Mrs	R. L. Polk Co.
1940	Gardner Apartments	R. L. Polk Co.

DRAFT

FINDINGS

Year	Uses	Source
1940	Berry B T	R. L. Polk Co.
	Gardner R R	R. L. Polk Co.
	Kelley J J	R. L. Polk Co.
	Perry L L	R. L. Polk Co.
1935	Gardner R R	R. L. Polk & Co. of California
	Vauder A M Mrs	R. L. Polk & Co. of California
1930	Bessey A W	R. L. Polk Co. of California
	Sears Bonnie	R. L. Polk Co. of California
	Tressler H H	R. L. Polk Co. of California
	Stanton Bessie Mrs	R. L. Polk Co. of California
1925	Dew ard Mrs Mary	R. L. Polk & Co.
	Gardner G W	R. L. Polk & Co.
1922	Dew ard Mrs Mary	R. L. Polk Co.
	Haney L D	R. L. Polk Co.
	Shepherd R J	R. L. Polk Co.

420 3RD ST S

Year	Uses	Source
2000	GARDEN PATIO APTS	Haines & Company
	AKAN 4 Kw ame	Haines & Company
	BRADLEY Elma Isabel	Haines & Company
	COOLIDGEB	Haines & Company
	FIGUEROA Jerry	Haines & Company
	JOSEPH Maria	Haines & Company
	MORGAN Grlbed	Haines & Company
	NAM Thomas AZILDASHZulliqa	Haines & Company
	RAJAI Mansoor	Haines & Company
	TANNER Lee	Haines & Company
	WADE Ruth	Haines & Company
1996	1 Rhinehart Sean	Pacific Bell
	3 Fung Yeurong	Pacific Bell
	10 Tran Minh N	Pacific Bell
	11 Coolidge B	Pacific Bell

DRAFT

FINDINGS

Year	Uses	Source
1996	33 Klugman Vadim	Pacific Bell
	35 Bradfey Elma Isabel	Pacific Bell
1975	Fleming M C	Pacific Telephone
	Gregory M	Pacific Telephone
	Derringer Kurt	Pacific Telephone
	Dennis Ellen	Pacific Telephone
	Smith Joseph	Pacific Telephone
	Stick Patsy	Pacific Telephone
	Pope Andrew	Pacific Telephone
	Earnhardt Fred W	Pacific Telephone
	Dias Monty	Pacific Telephone
	Ruiz Roy	Pacific Telephone
	Cordero Arlene	Pacific Telephone
	Etchepare L	Pacific Telephone
	Okazaki Eldon	Pacific Telephone
	Watson Agnes E Mrs	Pacific Telephone
	Miller J M	Pacific Telephone
	Del Monte Gary	Pacific Telephone
	Fletcher J	Pacific Telephone
	Biggam Virginia E	Pacific Telephone
	Wong Judy	Pacific Telephone
	Gillberg C	Pacific Telephone
	Lu Allen	Pacific Telephone
	Hong T K	Pacific Telephone
	Conoscenti M	Pacific Telephone
	Armstrong Ralph L	Pacific Telephone
	Miller Alma	Pacific Telephone
	Garden Patio Apartments	Pacific Telephone
	Swenson Anna T Mrs	Pacific Telephone
	Merrill Wm	Pacific Telephone
	Gorley John C	Pacific Telephone
	Myers R	Pacific Telephone

DRAFT

FINDINGS

Year	Uses	Source
1975	Egherman D	Pacific Telephone
	Brusseau D	Pacific Telephone
	Bailey P	Pacific Telephone
	Smith 0 D	Pacific Telephone
	Hines Mary H	Pacific Telephone
	Meeks L	Pacific Telephone
	Carpenter Thos H	Pacific Telephone
	Smith G Y	Pacific Telephone
	Terw illiger Lou	Pacific Telephone
	Hirose Momoru	Pacific Telephone
	Schroyer R L	Pacific Telephone
1970	De Velbiss Lucy	R. L. Polk & Co.
	Samuel Ernest J Jr	R. L. Polk & Co.
	Russell Della	R. L. Polk & Co.
	Maguire Hazel A	R. L. Polk & Co.
	Garden Patio Apartments	R. L. Polk & Co.
	Sw enson Ann Mrs	R. L. Polk & Co.
	Karousos Alex	R. L. Polk & Co.
	Gorley John C	R. L. Polk & Co.
	Vacant	R. L. Polk & Co.
	Veda Harold Y	R. L. Polk & Co.
	Cosentine Andrew	R. L. Polk & Co.
	Broadman Bruce	R. L. Polk & Co.
	Young Kathryn A	R. L. Polk & Co.
	Pupach Andrew J	R. L. Polk & Co.
	Martin Margt Mrs	R. L. Polk & Co.
	Carpenter Thos H	R. L. Polk & Co.
	Smith Elmer L	R. L. Polk & Co.
	Gregory Mabel	R. L. Polk & Co.
	Gonsalves Al	R. L. Polk & Co.
	Monroe Jean E	R. L. Polk & Co.
	Donati Donald	R. L. Polk & Co.

DRAFT

FINDINGS

Year	Uses	Source
1970	Swager Katherine	R. L. Polk & Co.
	Wilson Robt	R. L. Polk & Co.
	Jaworski J	R. L. Polk & Co.
	Vacant	R. L. Polk & Co.
	Watson Agnes E Mrs	R. L. Polk & Co.
	George C W	R. L. Polk & Co.
	Hesselgrove Paul A Jr	R. L. Polk & Co.
	Schmidt Walter A Jr	R. L. Polk & Co.
	Duffield Michi	R. L. Polk & Co.
	Wong Judy	R. L. Polk & Co.
	Worden R E	R. L. Polk & Co.
	Sandretto Dennis A	R. L. Polk & Co.
	:33 Me Coll Hugh	R. L. Polk & Co.
	Frederick Jack	R. L. Polk & Co.
	West Pat L	R. L. Polk & Co.
	Miller Alma	R. L. Polk & Co.
	Wong Bing	R. L. Polk & Co.
	Tyler Charlotte A Mrs	R. L. Polk & Co.
	Grassman D J	R. L. Polk & Co.
	Shipper A Anne	R. L. Polk & Co.
1966	GARDEN PATIO APARTMENTS	R. L. Polk & Co.
	CODY GENEVIEVE MRS	R. L. Polk & Co.
	DOUSKOS JAMES	R. L. Polk & Co.
	GORLEY JOHN C	R. L. Polk & Co.
	WILSON R	R. L. Polk & Co.
	PRITZ KATH	R. L. Polk & Co.
	KLAVEREN E VAN	R. L. Polk & Co.
	BOARDMAN B	R. L. Polk & Co.
	HILL THOS J	R. L. Polk & Co.
	RICHARDS JAMES D	R. L. Polk & Co.
	OBERMAN JOHN F	R. L. Polk & Co.
	BACHLER D	R. L. Polk & Co.

DRAFT

FINDINGS

Year	Uses	Source
1966	GREGORY MABEL	R. L. Polk & Co.
	VACANT	R. L. Polk & Co.
	BURNE ALICE	R. L. Polk & Co.
	ELAKE PENNY F	R. L. Polk & Co.
	KNOWLES RICHIE H	R. L. Polk & Co.
	BORDENKIRCHER PAT	R. L. Polk & Co.
	PRATT JAMES	R. L. Polk & Co.
	GRIMM PITA MRS	R. L. Polk & Co.
	VACANT	R. L. Polk & Co.
	MC NEILL FRANCES R MRS	R. L. Polk & Co.
	HAINLEY AARON	R. L. Polk & Co.
	WATSON AGNES MRS	R. L. Polk & Co.
	RITCHIE A	R. L. Polk & Co.
	HESSELGROVE PAUL A JR	R. L. Polk & Co.
	WYCKHAM RUPERT B	R. L. Polk & Co.
	PHILLIPS J	R. L. Polk & Co.
	GUYON E F	R. L. Polk & Co.
	BUCKMASTER R L	R. L. Polk & Co.
	AVILLA SHARON A	R. L. Polk & Co.
	MC COLL HUGH	R. L. Polk & Co.
	MORING ANN	R. L. Polk & Co.
	JAMES CAROLYN MRS	R. L. Polk & Co.
	FOJAS J R	R. L. Polk & Co.
	EPLEY RICHD	R. L. Polk & Co.
	BURGESS CHARLES	R. L. Polk & Co.
	FERRO MARY	R. L. Polk & Co.
	SHIPPER A ANNE	R. L. Polk & Co.
1960	Garden Patio Apartments	R. L. Polk Co.
	Morten Wm	R. L. Polk Co.
	Garcia P Hugo	R. L. Polk Co.
	Gorley John C	R. L. Polk Co.
	Vacant	R. L. Polk Co.

DRAFT

FINDINGS

Year	Uses	Source
1960	La Valley Lillian J	R. L. Polk Co.
	Aiken Richd	R. L. Polk Co.
	Pick Peggy E Mrs	R. L. Polk Co.
	Rich Penny	R. L. Polk Co.
	Guido Larry C	R. L. Polk Co.
	Vacant	R. L. Polk Co.
	Dempew olf Carole	R. L. Polk Co.
	Vacant	R. L. Polk Co.
	Haze John	R. L. Polk Co.
	Frost T J	R. L. Polk Co.
	Faria Gilbert	R. L. Polk Co.
	Hollis Wm	R. L. Polk Co.
	Thomas Oe	R. L. Polk Co.
	Cardoza Madine	R. L. Polk Co.
	Baumgartner Anne Mrs	R. L. Polk Co.
	Fornberg Kenneth	R. L. Polk Co.
	Vacant	R. L. Polk Co.
	Kirby Keenan	R. L. Polk Co.
	Forlines Nancy Mrs	R. L. Polk Co.
	Fishman Edith	R. L. Polk Co.
	Hoffman Jerry	R. L. Polk Co.
	Dammann Shirley A	R. L. Polk Co.
	Vacant	R. L. Polk Co.
	Zilm Robt	R. L. Polk Co.
	Fisher Lillian	R. L. Polk Co.
	Mc Donald	R. L. Polk Co.
	Aiken James	R. L. Polk Co.
	Smith Donald	R. L. Polk Co.
	Vacant	R. L. Polk Co.
	Moring Ann	R. L. Polk Co.
	Carlston Sherry	R. L. Polk Co.
	Huston Edw	R. L. Polk Co.

DRAFT

FINDINGS

Year	Uses	Source
1960	La Fevre David	R. L. Polk Co.
	Topp James	R. L. Polk Co.
	Peterson May	R. L. Polk Co.
	Street continued	R. L. Polk Co.

427 3RD ST S

Year	Uses	Source
2000	TRAN Kim Lien	Haines & Company
	WALBERG Per	Haines & Company
1996	6 Truong Mi	Pacific Bell
1975	Apartments	Pacific Telephone
	Weed Richd	Pacific Telephone
	Weed Joseph B	Pacific Telephone
	Bowers Bruce	Pacific Telephone
	Vacant	Pacific Telephone
	Acosta F	Pacific Telephone
	Weed Michl	Pacific Telephone
1966	APARTMENTS	R. L. Polk & Co.
	MOLA ROSEANNE	R. L. Polk & Co.
	FAIKE L M	R. L. Polk & Co.
	GARCIA LESTER	R. L. Polk & Co.
	LEPERINK JEANETTE M	R. L. Polk & Co.
	VACANT	R. L. Polk & Co.
	HINES WILL	R. L. Polk & Co.
1960	Apartments	R. L. Polk Co.
	Tornow Billy	R. L. Polk Co.
	Osborne Gerald M	R. L. Polk Co.
	Vacant	R. L. Polk Co.
	Mc Gec Stanley	R. L. Polk Co.
	Kraft Keith	R. L. Polk Co.
	Marsh Tennant	R. L. Polk Co.
	Street continued	R. L. Polk Co.
1955	Apartments	R. L. Polk Co.

DRAFT

FINDINGS

Year	Uses	Source
1955	Sill Edgar E	R. L. Polk Co.
	Schmarleitz Morton	R. L. Polk Co.
	Streeter Frank E	R. L. Polk Co.
	Hughcs Jerry	R. L. Polk Co.
1950	Foley R J	R. L. Polk & Co.
	Mc Cart M E	R. L. Polk & Co.
	Stagg Kenneth	R. L. Polk & Co.
	Van Straaten Betty J	R. L. Polk & Co.
1945	Reynolds S R	R. L. Polk Co.
	Wagner Leola	R. L. Polk Co.
1940	Mc Cart M E	R. L. Polk Co.
	Menkler H R	R. L. Polk Co.
	Musson Easter Mrs	R. L. Polk Co.
1935	Erickson E G	R. L. Polk & Co. of California
1930	Bernardo C A	R. L. Polk Co. of California
	Lindblom A K	R. L. Polk Co. of California
1925	Lindblom A K	R. L. Polk & Co.
	Webster Albt	R. L. Polk & Co.
1922	Lindblom A K	R. L. Polk Co.

435 3RD ST S

Year	Uses	Source
1925	Fuller Edith M	R. L. Polk & Co.
1922	Fuller Edith M	R. L. Polk Co.

436 3RD ST S

Year	Uses	Source
1945	Elmw ood Apartments	R. L. Polk Co.
	Avery C I Mrs	R. L. Polk Co.
	Bay Dorothy	R. L. Polk Co.
	bothw ell Elsie Mrs	R. L. Polk Co.
	Doran B M Mrs	R. L. Polk Co.
	Griffin Nellie M	R. L. Polk Co.
	Heimbach F S	R. L. Polk Co.

DRAFT

FINDINGS

Year	Uses	Source
1945	Lawson J H Mrs	R. L. Polk Co.
	Smith L O Mrs	R. L. Polk Co.
1940	Bernal S F	R. L. Polk Co.
	Clark K M Mrs drsmkr	R. L. Polk Co.
	Clark K W	R. L. Polk Co.
	Cooksey Bonnie	R. L. Polk Co.
	Craig Jos	R. L. Polk Co.
	Vorrath E D	R. L. Polk Co.
	a Vacant	R. L. Polk Co.
1935	Hanlon W J	R. L. Polk & Co. of California
	Ingham A B	R. L. Polk & Co. of California
	Jones Clara Mrs	R. L. Polk & Co. of California
	Schoher Mary Mrs	R. L. Polk & Co. of California
	Waldron Lizzie Mrs	R. L. Polk & Co. of California
1930	Endingberg G H	R. L. Polk Co. of California
	Leunay Della	R. L. Polk Co. of California
	Loeffler A Mrs	R. L. Polk Co. of California
	Lorbeer E J	R. L. Polk Co. of California
	Mc Donald S E	R. L. Polk Co. of California
	Sala F	R. L. Polk Co. of California
	Zierolf Raymond	R. L. Polk Co. of California
1925	Ingham A B	R. L. Polk & Co.
1922	Ryland J R	R. L. Polk Co.

440 3RD ST S

Year	Uses	Source
1940	1/2 Noya Anne Mrs Mrs	R. L. Polk Co.

445 3RD ST S

Year	Uses	Source
2000	ACKER Chris T	Haines & Company
	CASTELLANOS James	Haines & Company
	MARTINEZ Mark	Haines & Company
	MURPHY Michael	Haines & Company

DRAFT

FINDINGS

Year	Uses	Source
1975	Biltmore Apartments	Pacific Telephone
	Fulmore Ethel Mrs	Pacific Telephone
	Wilson J	Pacific Telephone
	Fox Lillian K Mrs	Pacific Telephone
	Van Paul R E Mrs	Pacific Telephone
	White Curtis	Pacific Telephone
	OLaughlin Danny K	Pacific Telephone
	Jones Trudy C	Pacific Telephone
	Fiato Mike J	Pacific Telephone
	Tozer Agnes	Pacific Telephone
	Goodman Frank E	Pacific Telephone
	Minini Kathie	Pacific Telephone
	Fernadez Agnes G	Pacific Telephone
	Denton Kath E Mrs	Pacific Telephone
	Moore A V	Pacific Telephone
	Badard Ann	Pacific Telephone
	Levy Bob	Pacific Telephone
1966	BILTMORE APARTMENTS	R. L. Polk & Co.
	FULMORE ETHEL MRS	R. L. Polk & Co.
	ADAMS D GERTRUOE	R. L. Polk & Co.
	FOX L	R. L. Polk & Co.
	VAN PAUL R E	R. L. Polk & Co.
	HALEY HAROLD J	R. L. Polk & Co.
	RICKARDS EVA M MRS	R. L. Polk & Co.
	DOWNING JEAN MRS	R. L. Polk & Co.
	WEAVER CHARLOTTE E MRS	R. L. Polk & Co.
	TOZER A	R. L. Polk & Co.
	GOODMAN FRANK E	R. L. Polk & Co.
	MANINI KATH A	R. L. Polk & Co.
	TUNGI D E	R. L. Polk & Co.
	DENTON KATH MRS	R. L. Polk & Co.
	YOUNG KATH	R. L. Polk & Co.

DRAFT

FINDINGS

Year	Uses	Source
1966	PAGE JANET	R. L. Polk & Co.
	MILLER JOHN M	R. L. Polk & Co.
1960	Miller John M	R. L. Polk Co.
	Street continued	R. L. Polk Co.
	Light Mits Research Inc consultants	R. L. Polk Co.
	Fulmore Ethel Mrs	R. L. Polk Co.
	Adams D Gertrude	R. L. Polk Co.
	Goodman Frank E	R. L. Polk Co.
	Soares Mary	R. L. Polk Co.
	Manken Wm R	R. L. Polk Co.
	Rickards Eva M Mrs	R. L. Polk Co.
	Disney Ruth	R. L. Polk Co.
	Weaver Charlotte Mrs	R. L. Polk Co.
	Van Paul Geo A	R. L. Polk Co.
	Vogelback Florence B	R. L. Polk Co.
	No Return	R. L. Polk Co.
	Honny Dorothy	R. L. Polk Co.
	Denton Kath Mrs	R. L. Polk Co.
	Hill Eliz	R. L. Polk Co.
	Hart A R Mrs	R. L. Polk Co.
1955	Miller John M	R. L. Polk Co.
	Biltmore Apartments	R. L. Polk Co.
	Van Keulen Mable Mrs	R. L. Polk Co.
	Gilatta Mayme	R. L. Polk Co.
	Rumbaugh Joie C mgr	R. L. Polk Co.
	Davis Geo A jr	R. L. Polk Co.
	King Jay C	R. L. Polk Co.
	Fitzgerald Dorothy Mrs	R. L. Polk Co.
	Johansen Ruth Mrs	R. L. Polk Co.
	Long Winifred	R. L. Polk Co.
	Johnson Kenneth W	R. L. Polk Co.
	Vogelback Florence B	R. L. Polk Co.

DRAFT

FINDINGS

Year	Uses	Source
1955	Pagonis Geo A	R. L. Polk Co.
	Koppang Olga	R. L. Polk Co.
	Wiltberger Wm A	R. L. Polk Co.
	Andrew s Rex S	R. L. Polk Co.
	Ball Wm H	R. L. Polk Co.
1950	Biltmore Apartments	R. L. Polk & Co.
	Cook B R Mrs	R. L. Polk & Co.
	Cummins Nathan	R. L. Polk & Co.
	Engbrock R K	R. L. Polk & Co.
	Fisher D S	R. L. Polk & Co.
	Jackson J W	R. L. Polk & Co.
	King J C	R. L. Polk & Co.
	Landaal R F	R. L. Polk & Co.
	Long Winifred	R. L. Polk & Co.
	Myers F L	R. L. Polk & Co.
	OKeefe T J	R. L. Polk & Co.
	Pientka L G	R. L. Polk & Co.
	Smith C C	R. L. Polk & Co.
	Ullom W L	R. L. Polk & Co.
	Urquides M M	R. L. Polk & Co.
	Vogelbach Florence B	R. L. Polk & Co.
	Wehner Richd	R. L. Polk & Co.
1945	Harr W T	R. L. Polk Co.
	Coburn E	R. L. Polk Co.
	Conk B R Mrs	R. L. Polk Co.
	Curmmin Nathan	R. L. Polk Co.
	Dr Arman E L	R. L. Polk Co.
	Fergusn O A	R. L. Polk Co.
	Hans R A Mrs	R. L. Polk Co.
	Laong Winlfred	R. L. Polk Co.
	Miller L M	R. L. Polk Co.
	Rogers G L	R. L. Polk Co.

DRAFT

FINDINGS

Year	Uses	Source
1945	Schbittanan P	R. L. Polk Co.
	Smithingell Opal O	R. L. Polk Co.
	Urquidrs M M	R. L. Polk Co.
	Vogriback Florence B	R. L. Polk Co.
	Biltmore Apartments	R. L. Polk Co.
	Ash H F	R. L. Polk Co.
	Baggott G E	R. L. Polk Co.
1940	Ash H I	R. L. Polk Co.
	Baggott G E	R. L. Polk Co.
	Casaleggio S R	R. L. Polk Co.
	Coburn E G	R. L. Polk Co.
	Doyle Hugh	R. L. Polk Co.
	Giberson E F	R. L. Polk Co.
	Hand D W	R. L. Polk Co.
	Linton Alma V	R. L. Polk Co.
	Mc Ginnis J W	R. L. Polk Co.
	Mc Intire T A	R. L. Polk Co.
	Royston W C	R. L. Polk Co.
	Thayer A E	R. L. Polk Co.
	Whitehead H K	R. L. Polk Co.
	Wiltberger W A	R. L. Polk Co.
	Biltmore Apartments	R. L. Polk Co.
1935	Biltmore Apartments	R. L. Polk & Co. of California
	Bagsott C G E o	R. L. Polk & Co. of California
	Benton W J	R. L. Polk & Co. of California
	Careaga Mercedes Mrs	R. L. Polk & Co. of California
	Ferguson O A	R. L. Polk & Co. of California
	Hadney A C	R. L. Polk & Co. of California
	Hefflin R E	R. L. Polk & Co. of California
	Henson H C	R. L. Polk & Co. of California
	Levin David	R. L. Polk & Co. of California
	Martin E M	R. L. Polk & Co. of California

DRAFT

FINDINGS

Year	Uses	Source
1935	Mathew son R A o	R. L. Polk & Co. of California
	Parker C G E	R. L. Polk & Co. of California
	Reiling R W	R. L. Polk & Co. of California
	Taylor Myrtle E	R. L. Polk & Co. of California
	Tibbals Earl	R. L. Polk & Co. of California
	Wendt B R	R. L. Polk & Co. of California
	White E G	R. L. Polk & Co. of California
1930	Baggott G E	R. L. Polk Co. of California
	Brow n J C Mrs	R. L. Polk Co. of California
	Coates R D	R. L. Polk Co. of California
	Eyer L C	R. L. Polk Co. of California
	Harlan O A	R. L. Polk Co. of California
	Luis Mattie Mrs	R. L. Polk Co. of California
	Mc Millan P W	R. L. Polk Co. of California
	Milligan Lena Mrs	R. L. Polk Co. of California
	Montgomery Fanny S	R. L. Polk Co. of California
	Obreo Laura Mrs	R. L. Polk Co. of California
	Pelkan K F	R. L. Polk Co. of California
	Pfeiffer F R	R. L. Polk Co. of California
	Ramm M E Mrs	R. L. Polk Co. of California
	Smith M J	R. L. Polk Co. of California
	Veith W R	R. L. Polk Co. of California
	BILTMORE APARTMENTS	R. L. Polk Co. of California
1925	Vera Mrs Antoinette	R. L. Polk & Co.
1922	Higgins Thos	R. L. Polk Co.
	Zook Mrs Ella	R. L. Polk Co.

448 3RD ST S

Year	Uses	Source
1922	Crandall Mrs J B	R. L. Polk Co.

452 3RD ST S

Year	Uses	Source
2000	HAHN Jim	Haines & Company

DRAFT

FINDINGS

Year	Uses	Source
2000	MCAFEE Kim	Haines & Company
	PETERSON Enc C	Haines & Company
1996	3 Rains Jason E	Pacific Bell
	4 Peterson Eric C	Pacific Bell
	9 ICE CREAM CATERING BY UNCLE TOMMYS CARNIVAL	Pacific Bell
1975	Casa Joya Apartments	Pacific Telephone
	Sawyer Cameron	Pacific Telephone
	Lee Jim	Pacific Telephone
	Watkins Garrett	Pacific Telephone
	Altman Scott	Pacific Telephone
	Jelesko A J	Pacific Telephone
	Cross Dorothy	Pacific Telephone
	Marku Tjip	Pacific Telephone
	Watkins Jim	Pacific Telephone
	Gilcos A	Pacific Telephone
1970	Foletta Nancy	R. L. Polk & Co.
	:3 Field Harry G	R. L. Polk & Co.
	I Krokhaleff Nathalie	R. L. Polk & Co.
	Jelesko A J	R. L. Polk & Co.
	Cross Dorothy	R. L. Polk & Co.
	Verma Patk	R. L. Polk & Co.
	Harding Henry	R. L. Polk & Co.
	Vacant	R. L. Polk & Co.
	Rear Glicos Nicholas P	R. L. Polk & Co.
	Casa Joya Apartments	R. L. Polk & Co.
	Kuyl Emile R	R. L. Polk & Co.
1966	CASA JOYA APARTMENTS	R. L. Polk & Co.
	KUYLE EMILE R	R. L. Polk & Co.
	VACANT	R. L. Polk & Co.
	REEVES MARGT	R. L. Polk & Co.
	EGAN JOSEPH A	R. L. Polk & Co.
	JELESKO A J	R. L. Polk & Co.

DRAFT

FINDINGS

Year	Uses	Source
1966	VACANT	R. L. Polk & Co.
	PARRISH DIANNE	R. L. Polk & Co.
	COOK JOHN	R. L. Polk & Co.
	REAR GLICOS NICHOLAS P	R. L. Polk & Co.
1960	Casa Joya Apartments	R. L. Polk Co.
	Goodnough Gray P	R. L. Polk Co.
	Passhue Anthony	R. L. Polk Co.
	Colloto Frank	R. L. Polk Co.
	Vacant	R. L. Polk Co.
	Paul Jean M	R. L. Polk Co.
	No Return	R. L. Polk Co.
	Bush Arnold	R. L. Polk Co.
	Broughton Jean	R. L. Polk Co.
	Glicon Nichols P	R. L. Polk Co.
	Street continued	R. L. Polk Co.
1955	Casa Joya Apartments	R. L. Polk Co.
	Aragon Patricia A	R. L. Polk Co.
	Rench Alice R Mrs mgr	R. L. Polk Co.
	Gerber Shirley M	R. L. Polk Co.
	Paul Jean	R. L. Polk Co.
	Kock Grace B	R. L. Polk Co.
	Robles Alice	R. L. Polk Co.
	Bacon Geo	R. L. Polk Co.
	Glicos Nicholas P	R. L. Polk Co.
1950	Casa Joya Apartments	R. L. Polk & Co.
	Corda A	R. L. Polk & Co.
	Dagastini J C	R. L. Polk & Co.
	Gilcos N	R. L. Polk & Co.
	Petrillo P	R. L. Polk & Co.
	Severance Don	R. L. Polk & Co.
	Severance Ivan	R. L. Polk & Co.
	Valenti Joe	R. L. Polk & Co.

DRAFT

FINDINGS

Year	Uses	Source
1950	Volse L A	R. L. Polk & Co.
	Zeeck N	R. L. Polk & Co.
1945	Vacant	R. L. Polk Co.
	1/2 Cilorn nick	R. L. Polk Co.
1940	Lee Apartments	R. L. Polk Co.
	Castillo N R	R. L. Polk Co.
	Ellis Adella Mrs	R. L. Polk Co.
	Lind I D	R. L. Polk Co.
	1/2 Glicos Nick	R. L. Polk Co.
1935	Cobb M A Mrs	R. L. Polk & Co. of California
	Hagler I L Mrs	R. L. Polk & Co. of California
	Hess H C	R. L. Polk & Co. of California
	Lannin F T	R. L. Polk & Co. of California
	Le Back John	R. L. Polk & Co. of California
	1/2 Glicos Nick	R. L. Polk & Co. of California
1930	Schulz Paul	R. L. Polk Co. of California
	Mohar Lois	R. L. Polk Co. of California
1925	Conneley Wm	R. L. Polk & Co.
	Hansen Carl rear	R. L. Polk & Co.
1922	Kleinschmidt G E	R. L. Polk Co.
	Wigdon W A	R. L. Polk Co.
	Love Mrs Agnes rear	R. L. Polk Co.

453 3RD ST S

Year	Uses	Source
2000	BAKER J P	Haines & Company
1996	Baker J P	Pacific Bell
1975	Baker Elvin H acct	Pacific Telephone
1966	BAKER ELVIN H ACCT	R. L. Polk & Co.
1960	Baker Elw in H acct	R. L. Polk Co.
1955	Baker Elw in H acct	R. L. Polk Co.
1950	Baker J P Mrs acct	R. L. Polk & Co.
	Baker E H acct	R. L. Polk & Co.

DRAFT

FINDINGS

Year	Uses	Source
1945	Yazel C J	R. L. Polk Co.
1940	Phillips Margt Mrs	R. L. Polk Co.
1935	Ziegler B J	R. L. Polk & Co. of California
1930	Crandall Jack	R. L. Polk Co. of California

455 3RD ST S

Year	Uses	Source
2000	WEYHE Robert	Haines & Company
1996	3 Fernung Keith	Pacific Bell
1975	Rear Jordan Charles	Pacific Telephone
	Spirsotch Abraham	Pacific Telephone
1970	Rear Goff Lynda Mrs	R. L. Polk & Co.
	Schell Kay 0 Mrs	R. L. Polk & Co.
1966	REAR VACANT	R. L. Polk & Co.
	SCHELL KAY O MRS	R. L. Polk & Co.
1960	How ell Bob	R. L. Polk Co.
	Michal Grace A	R. L. Polk Co.
	Schell Olga Mrs	R. L. Polk Co.
1955	Sullivan Sharon	R. L. Polk Co.
	Stanley Norman A	R. L. Polk Co.
	Ensminger Gerald D	R. L. Polk Co.
1950	Westphal F E	R. L. Polk & Co.
	Peterson W C	R. L. Polk & Co.
	Stevenson R L	R. L. Polk & Co.
	Lanndaker W L	R. L. Polk & Co.
1945	Hales H E	R. L. Polk Co.
	Couch A A	R. L. Polk Co.
1940	Spires Mary F	R. L. Polk Co.
	Barnhart Maude Mrs nurse	R. L. Polk Co.
1935	Cireeley Janet Mrs	R. L. Polk & Co. of California
1930	Scarles Cyrus	R. L. Polk Co. of California
1925	Michael Henry	R. L. Polk & Co.
	Mathew son J A	R. L. Polk & Co.

DRAFT

FINDINGS

Year	Uses	Source
1922	Mathew son Mrs A C	R. L. Polk Co.

467 3RD ST S

Year	Uses	Source
2000	BENAZZO Steven	Haines & Company
1975	RearReip Ernie	Pacific Telephone
	Goff Lyda	Pacific Telephone
1966	MECHAM ADA K MRS	R. L. Polk & Co.
	PENDERGRAST ROBT W	R. L. Polk & Co.
	RIELLY STEVE	R. L. Polk & Co.
1960	Davis Arnold R	R. L. Polk Co.
1955	Davis Arnold R furn rms	R. L. Polk Co.
1950	Davis A R	R. L. Polk & Co.
1945	Nankivrell W R	R. L. Polk Co.
1940	Davis A R	R. L. Polk Co.
	Miller H B	R. L. Polk Co.
1935	Bellina Mrs nurse	R. L. Polk & Co. of California
	Merrow Cimeronia Mrs	R. L. Polk & Co. of California
	Marr Vernon	R. L. Polk & Co. of California
1930	Barrett B E Mrs	R. L. Polk Co. of California
1925	Topham Mrs H E	R. L. Polk & Co.
	Hageman Mrs Mary	R. L. Polk & Co.
	Barrett Mrs Blanche	R. L. Polk & Co.
1922	Smith Manue	R. L. Polk Co.
	Reardom Jas	R. L. Polk Co.

469 3RD ST S

Year	Uses	Source
2000	BROWN Mylanw y	Haines & Company
1996	Dlcrinsr Vi James L	Pacific Bell
1975	Greaber John	Pacific Telephone
1966	MC CORMACK ROOT W CHIROPRACTOR	R. L. Polk & Co.
1960	Walters Lloyd A chiropractor	R. L. Polk Co.
	Mc Cormack Robt W chiropractor	R. L. Polk Co.

DRAFT

FINDINGS

Year	Uses	Source
1955	Walters Lloyd A chiropractor	R. L. Polk Co.
	Me Cormack Robt W chiropractor	R. L. Polk Co.
1950	Nankivell H S concrete contr	R. L. Polk & Co.
1945	Nankiw irll W R	R. L. Polk Co.
1940	Bean W E	R. L. Polk Co.
1935	Bean W E o	R. L. Polk & Co. of California
1930	Bean W E	R. L. Polk Co. of California
1925	Bean W E	R. L. Polk & Co.
1922	Topham Mrs H E	R. L. Polk Co.

470 3RD ST S

Year	Uses	Source
2000	BENTLEY Stephen S	Haines & Company
	BUMATAY A Jr	Haines & Company
	GORDON Donna	Haines & Company
1996	7 Bumatay AJr	Pacific Bell
	8 Rfrath Bennett	Pacific Bell
1975	Lyn Marr Apartments	Pacific Telephone
	Lucero A J	Pacific Telephone
	Moe Donald G	Pacific Telephone
	De Hope H	Pacific Telephone
	Mantkin Gail	Pacific Telephone
	Barnes Charles F	Pacific Telephone
	Orfali M	Pacific Telephone
	Mondfrans J	Pacific Telephone
	Sebastian Jane G	Pacific Telephone
	Brooks Jessie L	Pacific Telephone
	Laughlin P	Pacific Telephone
1966	LYN MARR APARTMENTS	R. L. Polk & Co.
	SEARLE DAVID J	R. L. Polk & Co.
	VACANT	R. L. Polk & Co.
	BOWERS KATHY	R. L. Polk & Co.
	PRIMENTA MIA	R. L. Polk & Co.

DRAFT

FINDINGS

Year	Uses	Source
1966	BARNES CHARLES F	R. L. Polk & Co.
	BRICE JAMES M	R. L. Polk & Co.
	VACANT	R. L. Polk & Co.
	WHITE J M	R. L. Polk & Co.
	MORRIS MARILYN	R. L. Polk & Co.
	BARNES CHARLES F	R. L. Polk & Co.
1960	Lynn Marr Apartments	R. L. Polk Co.
	Forroster D W	R. L. Polk Co.
	Straw ley John J	R. L. Polk Co.
	Patterson Irene	R. L. Polk Co.
	Hushbeck Irene	R. L. Polk Co.
	Munz Donald	R. L. Polk Co.
	Huss James	R. L. Polk Co.
	Ray Alma N Mrs	R. L. Polk Co.
	Grinder Sharon	R. L. Polk Co.
	Silva Maureen	R. L. Polk Co.
	De Witt Corbett F	R. L. Polk Co.
	Street continued	R. L. Polk Co.
1955	Lynn Marr Apartments	R. L. Polk Co.
	Mitchell Wilfred H	R. L. Polk Co.
	Duarte Richd S	R. L. Polk Co.
	Maple Allan K	R. L. Polk Co.
	Kiep Alf J jr	R. L. Polk Co.
	Koenig Hugh J	R. L. Polk Co.
	Evans Deline	R. L. Polk Co.
	Locke Calvin E	R. L. Polk Co.
	Murdock A B	R. L. Polk Co.
	Kelly James T	R. L. Polk Co.
	Willoughby Matthew J mgr	R. L. Polk Co.
1950	Four Seventy South Third Apartments	R. L. Polk & Co.
	Bales Earl	R. L. Polk & Co.
	Frontier P A	R. L. Polk & Co.

DRAFT

FINDINGS

Year	Uses	Source
1950	Hubbard T L	R. L. Polk & Co.
	Jansen A A	R. L. Polk & Co.
	Kelly J T	R. L. Polk & Co.
	Koenig H J	R. L. Polk & Co.
	Martin Richd	R. L. Polk & Co.
	Milton A L	R. L. Polk & Co.
	Rao V R	R. L. Polk & Co.
	Schumann H M	R. L. Polk & Co.
1945	Mojmir Apartmnets	R. L. Polk Co.
	Johnson A A	R. L. Polk Co.
	Kelly J T	R. L. Polk Co.
	Korella H J	R. L. Polk Co.
	Lemon C A Mrs	R. L. Polk Co.
	Mriltin J C Mrs	R. L. Polk Co.
	Milton A L	R. L. Polk Co.
	Snyder C L Mrs	R. L. Polk Co.
	Tronlters P A	R. L. Polk Co.
1940	Mojmir Apartments	R. L. Polk Co.
	Ackerman Frank	R. L. Polk Co.
	Condit L J	R. L. Polk Co.
	Fratini J J	R. L. Polk Co.
	Hertz Hulda G	R. L. Polk Co.
	Mc Kean J A	R. L. Polk Co.
	Zoffman Christine	R. L. Polk Co.
1935	Mojmir Apartments	R. L. Polk & Co. of California
	Condit L J	R. L. Polk & Co. of California
	Erb C M	R. L. Polk & Co. of California
	Humberg Geo jr	R. L. Polk & Co. of California
	Lazzeroni F L	R. L. Polk & Co. of California
	Logan Orville	R. L. Polk & Co. of California
	Lotz W B	R. L. Polk & Co. of California
	Muirson Julia Mrs	R. L. Polk & Co. of California

DRAFT

FINDINGS

Year	Uses	Source
1935	Myerfeld Leon	R. L. Polk & Co. of California
	Rucker Etta	R. L. Polk & Co. of California
	Zoffman Christine	R. L. Polk & Co. of California
1930	MOJMIR APARTMNTS	R. L. Polk Co. of California
	Brown A S	R. L. Polk Co. of California
	Broyles O M	R. L. Polk Co. of California
	Clark Alvyn	R. L. Polk Co. of California
	Clark C C	R. L. Polk Co. of California
	Flittner Jos	R. L. Polk Co. of California
	Hensen Josie Mrs	R. L. Polk Co. of California
	Howard J W	R. L. Polk Co. of California
	Souther Eliz	R. L. Polk Co. of California
1925	Mojmir Apts	R. L. Polk & Co.
	Mitchell J W	R. L. Polk & Co.

477 3RD ST S

Year	Uses	Source
2000	VU Tuyen	Haines & Company
1975	Harmony Inn club	Pacific Telephone
1970	Catterall Jerry	R. L. Polk & Co.
	Alpha House club	R. L. Polk & Co.
1966	WARREN LILLIAN	R. L. Polk & Co.
	WOMENS RECOVERY CENTER	R. L. Polk & Co.
1960	Van Gunuy Harold R	R. L. Polk Co.
	Service Ins Agcy	R. L. Polk Co.
1955	Van Gundy Harold R	R. L. Polk Co.
1950	Mc Cormack R W chiropractor	R. L. Polk & Co.
	Walters L A chiropractor	R. L. Polk & Co.
	Walters Maxine chiropractor	R. L. Polk & Co.
1945	Mr Corrmark R W chiropracher	R. L. Polk Co.
	Walters L A chirpoactor	R. L. Polk Co.
1940	Cal Chiropractic College	R. L. Polk Co.
	Smith H E chiropractor	R. L. Polk Co.

DRAFT

FINDINGS

Year	Uses	Source
1940	Walters L A chiropractor	R. L. Polk Co.
1935	Allen Adeline Mrs	R. L. Polk & Co. of California
1930	Buhot A E	R. L. Polk Co. of California
	Hall L C	R. L. Polk Co. of California
	Mc Cormack R W	R. L. Polk Co. of California
1925	Topham F H	R. L. Polk & Co.
1922	Castle L F	R. L. Polk Co.

480 3RD ST S

Year	Uses	Source
2000	NO CURRENT LISTING	Haines & Company
1975	Manning Patk	Pacific Telephone
1970	Vacant	R. L. Polk & Co.
1966	SEVERANCE THOS U	R. L. Polk & Co.
1960	Collins Helen C Mrs	R. L. Polk Co.
	Carroll Mary J M	R. L. Polk Co.
1955	Carroll Helen C	R. L. Polk Co.
1950	Carroll Mary J	R. L. Polk & Co.
1945	Carroll Mary J	R. L. Polk Co.
1940	Collins Helen C	R. L. Polk Co.
1935	Carroll T A o	R. L. Polk & Co. of California
1930	Carroll T A	R. L. Polk Co. of California
1925	Carroll T A	R. L. Polk & Co.
1922	Carroll T A	R. L. Polk Co.

502 3RD ST S

Year	Uses	Source
2000	BARRON Juan	Haines & Company
	CCOTA Carlos	Haines & Company
1975	Gonzalez Thos	Pacific Telephone
1970	Gonzales Theo	R. L. Polk & Co.
1966	FALTERSACK JESSIE E	R. L. Polk & Co.
1960	Faltersack Jessie E	R. L. Polk Co.
	Jesse Eva M	R. L. Polk Co.

DRAFT

FINDINGS

Year	Uses	Source
1955	Faltersack Jessie E	R. L. Polk Co.
	Jesse Eva M	R. L. Polk Co.
1950	Faltersack Jessie A	R. L. Polk & Co.
	Munoz Lydia	R. L. Polk & Co.
1945	Brow n Maryb Ellen	R. L. Polk Co.
	Fallernack Jessie E	R. L. Polk Co.
1940	Quiggle D F	R. L. Polk Co.
1935	Harris P S Mrs	R. L. Polk & Co. of California
1930	Bisceglia Bruno	R. L. Polk Co. of California
1925	Bisceglia Bruno	R. L. Polk & Co.
1922	Seifert E D	R. L. Polk Co.

505 3RD ST S

Year	Uses	Source
2000	NO CURRENT LISTING	Haines & Company
1975	Rear Creeger Albert C	Pacific Telephone
	Notre Dame Convent	Pacific Telephone
1970	Rear Creeger Albert C	R. L. Polk & Co.
	Notre Dame Convent	R. L. Polk & Co.
1966	NOTRE DAME CONVENT	R. L. Polk & Co.

509 3RD ST S

Year	Uses	Source
1960	Law Viva B Mrs	R. L. Polk Co.
1955	Law Viva B Mrs	R. L. Polk Co.
1950	Law V B Mrs	R. L. Polk & Co.
1945	Law V B Mrs	R. L. Polk Co.
1940	Law V B Mrs	R. L. Polk Co.
1935	Law V B Mrs o	R. L. Polk & Co. of California
1930	Adams C L	R. L. Polk Co. of California
1925	Adams C L	R. L. Polk & Co.
1922	Adams C L	R. L. Polk Co.

DRAFT

FINDINGS

512 3RD ST S

Year	Uses	Source
2000	AQUINO Raymond P	Haines & Company
	VILLEGAS Rosa	Haines & Company
1966	CREEGER ALBERT C	R. L. Polk & Co.
	REAR CORNELIUS VIOLA R	R. L. Polk & Co.
1960	Benoy Geraldine	R. L. Polk Co.
	Greeger Albert C	R. L. Polk Co.
1955	Creeger Albert C	R. L. Polk Co.
	OConnor Wm H	R. L. Polk Co.
1950	Creeger A C	R. L. Polk & Co.
1945	Simmons R W	R. L. Polk Co.
1940	Simmons R W	R. L. Polk Co.
1935	Arnold Fred o	R. L. Polk & Co. of California
1930	Toney A W Mrs	R. L. Polk Co. of California
1925	Toney K C	R. L. Polk & Co.
1922	Toney Mrs A W	R. L. Polk Co.

520 3RD ST S

Year	Uses	Source
2000	CONEY John	Haines & Company
1996	Ramirez Margarito	Pacific Bell
1975	Barrett Nettie M Mrs	Pacific Telephone
1970	Barrett Chester E	R. L. Polk & Co.
1966	BARRETT CHESTER E	R. L. Polk & Co.
1960	Barnett Chas E	R. L. Polk Co.
1955	Barrett Chester E	R. L. Polk Co.
1950	Barrett C E	R. L. Polk & Co.
1945	Cullivan R A	R. L. Polk Co.
1940	Vacant	R. L. Polk Co.
1935	Adams J D o	R. L. Polk & Co. of California
1930	Adams J D	R. L. Polk Co. of California
1925	Adams Mrs H A	R. L. Polk & Co.

DRAFT

FINDINGS

526 3RD ST S

Year	Uses	Source
2000	JAIME Jesus	Haines & Company
	VALENCIA Martha A	Haines & Company
1975	Von Raesfeld Martha	Pacific Telephone
1970	Von Raesfeld Martha	R. L. Polk & Co.
1966	VON RAESFELD MARTHA	R. L. Polk & Co.
1960	Von Raefeld Martha	R. L. Polk Co.
1955	Cale John T	R. L. Polk Co.
1950	Cale J T	R. L. Polk & Co.
1945	Calr J T	R. L. Polk Co.
1940	Cale J T	R. L. Polk Co.
1935	Cale J T o	R. L. Polk & Co. of California
1930	Gale J T	R. L. Polk Co. of California
1925	Cale J T	R. L. Polk & Co.
1922	Cale J T	R. L. Polk Co.

529 3RD ST S

Year	Uses	Source
1960	Cook Gerald	R. L. Polk Co.
1955	Cosgrove Clara E	R. L. Polk Co.
1950	Cosgrove Clara E	R. L. Polk & Co.
1945	Congrove Clara E	R. L. Polk Co.
1940	Cosgrove Clara E	R. L. Polk Co.
1935	Cosgrove Mary A	R. L. Polk & Co. of California
	Mc Glynn R F Mrs o	R. L. Polk & Co. of California
1930	Mc Glynn R F Mrs	R. L. Polk Co. of California
1925	Mc Glynn Mrs R F	R. L. Polk & Co.
1922	Malott F A	R. L. Polk Co.

533 3RD ST S

Year	Uses	Source
1960	Grover Harry R	R. L. Polk Co.
	Belfrage Julis E Mrs	R. L. Polk Co.
1955	Belfrage Julia Mrs	R. L. Polk Co.

DRAFT

FINDINGS

Year	Uses	Source
1955	Goodman Frank E	R. L. Polk Co.
	Meeker M Josephine Mrs	R. L. Polk Co.
1950	Goodman Frank	R. L. Polk & Co.
	Hobein H W	R. L. Polk & Co.
	Meeker M J Mrs	R. L. Polk & Co.
	Small T H	R. L. Polk & Co.
1945	Coadman P	R. L. Polk Co.
	Miller Robt Mrs	R. L. Polk Co.
1940	Schaefer Florence Mrs	R. L. Polk Co.
	Auzerais Alice G	R. L. Polk Co.
	Cosgrove Mary A	R. L. Polk Co.
	OKeefe Eliz	R. L. Polk Co.
1935	Arthur A M Mrs	R. L. Polk & Co. of California
	Auzerais Alice G	R. L. Polk & Co. of California
	Cosgrove Clara E	R. L. Polk & Co. of California
	OKeefe Eliz Mrs	R. L. Polk & Co. of California
1930	Auzerais Alice G	R. L. Polk Co. of California
1925	Gripenstraw L A F	R. L. Polk & Co.
	Wright Mrs M E	R. L. Polk & Co.
1922	Mc Glynn Mrs R F	R. L. Polk Co.

535 3RD ST S

Year	Uses	Source
2000	SOLORIO Juana	Haines & Company
	NGUY Linh	Haines & Company
	CAMAGHO Isidno	Haines & Company
1996	Flares Ron	Pacific Bell
1975	Booksin Henry K	Pacific Telephone
1970	Booksin H Kirk	R. L. Polk & Co.
1966	BOOKSIN H KIRK	R. L. Polk & Co.
1960	Gummert De Vere F	R. L. Polk Co.
	Booksin H Kirk	R. L. Polk Co.
1955	Booksin Henry K	R. L. Polk Co.

DRAFT

Year	Uses	Source
1950	Booksin H K	R. L. Polk & Co.
1945	Booksin H K	R. L. Polk Co.
1940	Booksin H K	R. L. Polk Co.
1935	Nahm R J	R. L. Polk & Co. of California
	Henderson E D	R. L. Polk & Co. of California
1930	Mc Glashan M E Mrs	R. L. Polk Co. of California
1925	Whitlock M M	R. L. Polk & Co.
1922	Whitlock M M	R. L. Polk Co.

540 3RD ST S

Year	Uses	Source
2000	DEBARTOLO Thomas	Haines & Company
1996	Hallford Jeff	Pacific Bell
1975	Kriser Keith	Pacific Telephone
1970	Dereign Kath Mrs	R. L. Polk & Co.
1966	SHOVELIN RAY A	R. L. Polk & Co.
1960	Shovelin Ray	R. L. Polk Co.
1955	Stevenson Ruth	R. L. Polk Co.
1950	Ball R A	R. L. Polk & Co.
1945	stevenson G M	R. L. Polk Co.
1940	Armstrong E R Mrs	R. L. Polk Co.
1935	Armstrong J J o	R. L. Polk & Co. of California
1930	Armstrong J J	R. L. Polk Co. of California
1925	Armstrong J J	R. L. Polk & Co.
1922	Armstrong J J	R. L. Polk Co.

4TH

357 S 4TH

Year	Uses	Source
1985	VELADOR D	Pacific Bell

DRAFT

FINDINGS

4TH ST S

338 4TH ST S

Year	Uses	Source
1945	Marden B W	R. L. Polk Co.
1940	Marden B W	R. L. Polk Co.
1930	Lemmon B F	R. L. Polk Co. of California
1925	Manthey E R	R. L. Polk & Co.
1922	Pillot Mrs C K	R. L. Polk Co.

340 4TH ST S

Year	Uses	Source
1966	LORRAINE APARTMENTS	R. L. Polk & Co.
	A NO RETURN	R. L. Polk & Co.
	GOOOSELL KEITH	R. L. Polk & Co.
	HIRCHE MELVIN	R. L. Polk & Co.
	SMITH TOM	R. L. Polk & Co.
	BITTS ROBT J	R. L. Polk & Co.
	SCATTINI ROBT	R. L. Polk & Co.
	KAHOSH AHMED M	R. L. Polk & Co.
	CHARGUALAF JOE	R. L. Polk & Co.
	VACANT	R. L. Polk & Co.
	WILLIAMS STEVEN	R. L. Polk & Co.
	VACANT	R. L. Polk & Co.
	LOMBARD WM	R. L. Polk & Co.
	ROUSSAS GEO	R. L. Polk & Co.
	VACANT	R. L. Polk & Co.
	DEMBEY SHMAKE	R. L. Polk & Co.
	HADLEY DEE A	R. L. Polk & Co.
	FIELDS PAM	R. L. Polk & Co.
	VACANT	R. L. Polk & Co.
	SIMS RONALD S	R. L. Polk & Co.
	CLINE BILL	R. L. Polk & Co.
	DICKEY ROGER	R. L. Polk & Co.

DRAFT

FINDINGS

Year	Uses	Source
1966	RAMSEY JOAN M	R. L. Polk & Co.
	PHILLIPS DONALD E	R. L. Polk & Co.
	COOPER JAMES	R. L. Polk & Co.
	SAINT CLAIR N ROSS	R. L. Polk & Co.
	VACANT	R. L. Polk & Co.
	YANASE KAREN	R. L. Polk & Co.
	HUFF SUF	R. L. Polk & Co.
	LOCKETTE LOUISE	R. L. Polk & Co.
	EVERTS BARBARA	R. L. Polk & Co.
1960	Frusen R	R. L. Polk Co.
	Veite Carol	R. L. Polk Co.
	Vacant	R. L. Polk Co.
	Burleson Gertrude	R. L. Polk Co.
	Street continued	R. L. Polk Co.
	Lorraine Apartments	R. L. Polk Co.
	Davis Glenn	R. L. Polk Co.
	Poe Claire Mrs	R. L. Polk Co.
	Moore Wm D	R. L. Polk Co.
	Mc Cauly J	R. L. Polk Co.
	Sims James	R. L. Polk Co.
	Cristina Salvador P	R. L. Polk Co.
	Sunseri Jos A	R. L. Polk Co.
	Massey Mary	R. L. Polk Co.
	Hayes Chas L	R. L. Polk Co.
	Allegrett Mary Mrs	R. L. Polk Co.
	Skaiffe Gerald	R. L. Polk Co.
	Thurman Parker	R. L. Polk Co.
	Vacant	R. L. Polk Co.
	Garrett Robt	R. L. Polk Co.
	Furtado Shirley	R. L. Polk Co.
	Simione Thos	R. L. Polk Co.
	Eaves Ronald	R. L. Polk Co.

DRAFT

FINDINGS

Year	Uses	Source
1960	Burnham Agnes	R. L. Polk Co.
	Yonekaw a Shiko	R. L. Polk Co.
	Leiminger Richd	R. L. Polk Co.
	Hellum Wm	R. L. Polk Co.
	Tooman Norman	R. L. Polk Co.
	Yeanran Sharon	R. L. Polk Co.
	Lysonski Joann	R. L. Polk Co.
1955	Lorraine Apartments	R. L. Polk Co.
1950	Lorrainc Apartments	R. L. Polk & Co.
	Berry Billie L	R. L. Polk & Co.
	Bettencourt Gertrude M	R. L. Polk & Co.
	Bianchi Marie C	R. L. Polk & Co.
	Brigham Elaine L	R. L. Polk & Co.
	Cristina S P	R. L. Polk & Co.
	De Puy Yvonne	R. L. Polk & Co.
	Dew ey Traute Mrs	R. L. Polk & Co.
	Hays Betty	R. L. Polk & Co.
	Herndon Margie	R. L. Polk & Co.
	Houghton Holly	R. L. Polk & Co.
	Ignoffo J J	R. L. Polk & Co.
	Jefferds Wm	R. L. Polk & Co.
	Justo G F	R. L. Polk & Co.
	King C E	R. L. Polk & Co.
	Kitsonas Lois	R. L. Polk & Co.
	Maurer R I	R. L. Polk & Co.
	Mills Rosalie	R. L. Polk & Co.
	Monroe M M Mrs	R. L. Polk & Co.
	Peckay Alma J	R. L. Polk & Co.
	Reitano N M Mrs	R. L. Polk & Co.
	Revers S T	R. L. Polk & Co.
	Sabatte J R	R. L. Polk & Co.
	Schleicher R L	R. L. Polk & Co.

DRAFT

FINDINGS

Year	Uses	Source
1950	Silagi Louis	R. L. Polk & Co.
	Sunseri J A	R. L. Polk & Co.
	Teresi Kath	R. L. Polk & Co.
	Vowels O W	R. L. Polk & Co.
	Westphal Clare P	R. L. Polk & Co.
	Wittenberg O V	R. L. Polk & Co.

345 4TH ST S

Year	Uses	Source
2000	BEE & DEE OFC EQUIP	Haines & Company
	ROBERTS BSNS MACHS	Haines & Company
	ALVAREZ Joaquim	Haines & Company
1996	BEE & DEE OFFICE EQUIPMENT CO	Pacific Bell
	ROBERTS BUSINESS MACHINES INC	Pacific Bell
1975	No Return	Pacific Telephone

351 4TH ST S

Year	Uses	Source
1970	Hutchison Ronald	R. L. Polk & Co.
	Scott Michl	R. L. Polk & Co.
	Gray Carl	R. L. Polk & Co.
	Buhr Jamas	R. L. Polk & Co.
	Apartments	R. L. Polk & Co.
1966	APARTMENTS	R. L. Polk & Co.
	HOOK CHARLES	R. L. Polk & Co.
	HOWARD DON	R. L. Polk & Co.
	RAMON J R	R. L. Polk & Co.
	AGOL STANLEY	R. L. Polk & Co.
1960	Vacant	R. L. Polk Co.
1955	Conley Rexine K Mrs	R. L. Polk Co.
	La Torretti Stella Mrs	R. L. Polk Co.
1950	Conley A E	R. L. Polk & Co.
1945	Alvarado J J	R. L. Polk Co.
1940	Brassell Helen M	R. L. Polk Co.

DRAFT

FINDINGS

Year	Uses	Source
1940	Waterman C H	R. L. Polk Co.
1930	Burgess M M Mrs	R. L. Polk Co. of California
	Baker W H	R. L. Polk Co. of California
1925	Burgess Mrs M M	R. L. Polk & Co.
1922	Baker W H	R. L. Polk Co.

353 4TH ST S

Year	Uses	Source
2000	CEMBELLIN Larry	Haines & Company
1975	Apartments	Pacific Telephone
	Coombs Joseph	Pacific Telephone
	Ross Jesse A	Pacific Telephone
	Vacant	Pacific Telephone
	Duran James	Pacific Telephone
	Aquino David	Pacific Telephone
1970	Vacant	R. L. Polk & Co.
	Aquino David	R. L. Polk & Co.
	De Brito Richd	R. L. Polk & Co.
	Ross Jesse A	R. L. Polk & Co.
	Moore Kay	R. L. Polk & Co.
	Apartments	R. L. Polk & Co.
1966	DELGADO S A	R. L. Polk & Co.
	AGUINO DAVID	R. L. Polk & Co.
	APARTMENTS	R. L. Polk & Co.
	COOMBS BUNNY	R. L. Polk & Co.
	ROSS JESSE A	R. L. Polk & Co.
	VACANT	R. L. Polk & Co.
1960	Apartments	R. L. Polk Co.
	Nye Ivan	R. L. Polk Co.
	De Baca Wayne	R. L. Polk Co.
	De Baca Nick	R. L. Polk Co.
	Scares Margt Mrs	R. L. Polk Co.
	Karnes Marvin W	R. L. Polk Co.

DRAFT

FINDINGS

Year	Uses	Source
1960	Street continued	R. L. Polk Co.
1955	Barsch Marian L	R. L. Polk Co.
1950	Henschel E E	R. L. Polk & Co.
	Hightower J M	R. L. Polk & Co.
	Rnudtson H A Mrs	R. L. Polk & Co.
	Platt Mary	R. L. Polk & Co.
	Soares M M Mrs	R. L. Polk & Co.
	Windbigler I E	R. L. Polk & Co.
1945	Douglass Frank	R. L. Polk Co.
1940	Cabney M S Mrs	R. L. Polk Co.
1930	Richey Dorothy Mrs furn rms	R. L. Polk Co. of California
1925	Malott Mrs A W	R. L. Polk & Co.

355 4TH ST S

Year	Uses	Source
1960	Bouquet Cora N Mrs	R. L. Polk Co.
1950	Thomas Arrie Mrs	R. L. Polk & Co.
	Cowan Laura Mrs	R. L. Polk & Co.
	Kelly Eileen Mrs	R. L. Polk & Co.
	Parker W A Mrs	R. L. Polk & Co.
	Young L H	R. L. Polk & Co.
	Garn Bernice	R. L. Polk & Co.
1945	Thomas J D	R. L. Polk Co.
1930	Crites Consuelo Mrs	R. L. Polk Co. of California
1925	Vacant	R. L. Polk & Co.
1922	Wolfe N W	R. L. Polk Co.

356 4TH ST S

Year	Uses	Source
1930	Brown F H	R. L. Polk Co. of California

357 4TH ST S

Year	Uses	Source
2000	APARTMENTS	Haines & Company

DRAFT

FINDINGS

Year	Uses	Source
2000	CASTELLANOS James	Haines & Company
	CHOW Kenneth	Haines & Company
	GONZALES Fabio	Haines & Company
	KIM Peter F	Haines & Company
	MILLER Paul	Haines & Company
	NORIEGA Juan M	Haines & Company
	WOLOWSKI E	Haines & Company
1996	2 Soriano Stephanie	Pacific Bell
	4 Lovelace R Gaylon Jr	Pacific Bell
	12 Barrett Kathleen M	Pacific Bell
1975	Druesilla Hall apts	Pacific Telephone
	Leung Albert	Pacific Telephone
	Vacant	Pacific Telephone
	Vacant	Pacific Telephone
	Yeng N	Pacific Telephone
	Castellin B	Pacific Telephone
	Menta Harry	Pacific Telephone
	Oey E	Pacific Telephone
	Chan Ken	Pacific Telephone
	Lee Allen	Pacific Telephone
	Vacant	Pacific Telephone
	Ling B	Pacific Telephone
	Baniani M	Pacific Telephone
	Kayaer Cetin	Pacific Telephone
1970	Druesilla Hall apts	R. L. Polk & Co.
	Mc Cready Thos E	R. L. Polk & Co.
	Vacant	R. L. Polk & Co.
	Zimmer James	R. L. Polk & Co.
	Rone Shirley	R. L. Polk & Co.
	Brunt S	R. L. Polk & Co.
	Vacant	R. L. Polk & Co.
	Arminault Warner	R. L. Polk & Co.

DRAFT

FINDINGS

Year	Uses	Source
1970	Toole Eileen	R. L. Polk & Co.
	James Eliz	R. L. Polk & Co.
	Kajiuye Thos	R. L. Polk & Co.
	Anderson Thos	R. L. Polk & Co.
	Fong Gene	R. L. Polk & Co.
	Lee Lurry	R. L. Polk & Co.
1966	DRUESILLA HALL APTS	R. L. Polk & Co.
	VACANT	R. L. Polk & Co.
	HAND LORRAINE	R. L. Polk & Co.
	MAC FADDIN JEAN	R. L. Polk & Co.
	PARANJPE D P	R. L. Polk & Co.
	MONY P G S	R. L. Polk & Co.
	GORDON N E	R. L. Polk & Co.
	VACANT	R. L. Polk & Co.
	KLOPP JUDITH	R. L. Polk & Co.
	NAKAMOTO J H	R. L. Polk & Co.
	FULLER NICK	R. L. Polk & Co.
	OLSON SHERYL	R. L. Polk & Co.
	JACKSON LARRY	R. L. Polk & Co.
	ROTH JIM	R. L. Polk & Co.
	WHITE RICHD	R. L. Polk & Co.
1960	Cole Jerry	R. L. Polk Co.
	Crawford Roberta	R. L. Polk Co.
	Zattola Brnest D	R. L. Polk Co.
	Monson Frdd	R. L. Polk Co.
	Christensen John S	R. L. Polk Co.
	Mortazavi Morteza	R. L. Polk Co.
	Morrison Rita	R. L. Polk Co.
	John Nancy	R. L. Polk Co.
	Gettins Jim	R. L. Polk Co.
	Hays Louise	R. L. Polk Co.
	Street continued	R. L. Polk Co.

DRAFT

FINDINGS

Year	Uses	Source
1960	La Donna Apartments	R. L. Polk Co.
	Mc Gow an Gerald R	R. L. Polk Co.
	Movesian Norman	R. L. Polk Co.
	Forson Gane	R. L. Polk Co.
1945	Buchanan Arminty Mrs	R. L. Polk Co.
	Cow an Laura Mrs	R. L. Polk Co.
	Garn Bernice	R. L. Polk Co.
	Parker R T	R. L. Polk Co.
1940	Baker Sidney	R. L. Polk Co.
	Hoyll Allen	R. L. Polk Co.
	Parker Robt	R. L. Polk Co.
	Thomas J D	R. L. Polk Co.
	Young L H	R. L. Polk Co.
1930	Elmer W J	R. L. Polk Co. of California
	Hodenson Carl	R. L. Polk Co. of California
	Parker H C	R. L. Polk Co. of California
1925	Satakohann Herman	R. L. Polk & Co.
1922	Morgan Danl	R. L. Polk Co.

360 4TH ST S

Year	Uses	Source
1975	Apartments	Pacific Telephone
1970	Apartments	R. L. Polk & Co.
1966	APARTMENTS	R. L. Polk & Co.
	REAR VACANT	R. L. Polk & Co.
	KLEMP DAVID W	R. L. Polk & Co.
	VACANT	R. L. Polk & Co.
	PERALA JAN	R. L. Polk & Co.
	REYES ALICIA	R. L. Polk & Co.
1960	Cancellier Robt	R. L. Polk Co.
	Anderson Leon	R. L. Polk Co.
1950	Binley Mary	R. L. Polk & Co.
	Grosso J L	R. L. Polk & Co.

DRAFT

FINDINGS

Year	Uses	Source
1950	Keckler A L	R. L. Polk & Co.
	OMalior Spencer	R. L. Polk & Co.
	Pike Ona Mrs	R. L. Polk & Co.
1945	Griff Thelma Mrs	R. L. Polk Co.
	Hord A J Mrs	R. L. Polk Co.
	Keckler A L	R. L. Polk Co.
	Staggs A M Mrs	R. L. Polk Co.
	Staggs Arth	R. L. Polk Co.
	Whitfield E T	R. L. Polk Co.
1940	Winniford A D	R. L. Polk Co.
1930	Walters C M	R. L. Polk Co. of California
1925	Bachman Jas	R. L. Polk & Co.
1922	Peterson Mrs Bertha	R. L. Polk Co.
	Dalamus Manuel	R. L. Polk Co.

362 4TH ST S

Year	Uses	Source
1960	Baumann Ann Mrs	R. L. Polk Co.

365 4TH ST S

Year	Uses	Source
2000	SASMITA Sylvia	Haines & Company
1975	Apartments	Pacific Telephone
	Rodriguez Leonor L	Pacific Telephone
	Cortese Jerome	Pacific Telephone
	Wai Ken	Pacific Telephone
	Martel Aurelia H	Pacific Telephone
1970	Apartments	R. L. Polk & Co.
	Moord M Bernard	R. L. Polk & Co.
	Nylander B	R. L. Polk & Co.
	Jackson Velma	R. L. Polk & Co.
	Vacant	R. L. Polk & Co.
1966	APARTMENTS	R. L. Polk & Co.
	MQORD M BERNARD	R. L. Polk & Co.

DRAFT

FINDINGS

Year	Uses	Source
1966	POZZO GERTRUDE MRS	R. L. Polk & Co.
	WILLIAMS ANNA E MRS	R. L. Polk & Co.
	VACANT	R. L. Polk & Co.
1960	Apartments	R. L. Polk Co.
	Williams Anna E Mrs	R. L. Polk Co.
	Pozzo Gertrute Mrs	R. L. Polk Co.
	Moord B Bernard	R. L. Polk Co.
	Bergstrom Mabel A Mrs	R. L. Polk Co.
	Street continued	R. L. Polk Co.
1955	365 67 Apartments	R. L. Polk Co.
1950	Hicks R A	R. L. Polk & Co.
	Merirck F C	R. L. Polk & Co.
	New land H J	R. L. Polk & Co.
	Williams A E Mrs	R. L. Polk & Co.
1945	Emge C P	R. L. Polk Co.
	Hicks R A	R. L. Polk Co.
	New land H J	R. L. Polk Co.

367 4TH ST S

Year	Uses	Source
2000	SIFUENTES Olga	Haines & Company
1996	6 Sifuentes Olga	Pacific Bell
1975	Urfer Naomi L Mrs	Pacific Telephone
	Stova Cary	Pacific Telephone
	Vacant	Pacific Telephone
	Estrada Ruby H	Pacific Telephone
	Apartments	Pacific Telephone
1970	Urfer Naomi L Mrs	R. L. Polk & Co.
	Arnett Verva	R. L. Polk & Co.
	Batista J	R. L. Polk & Co.
	Estrada Ruby H	R. L. Polk & Co.
	Apartments	R. L. Polk & Co.
1966	SNYDER HELEN C	R. L. Polk & Co.

DRAFT

FINDINGS

Year	Uses	Source
1966	APARTMENTS	R. L. Polk & Co.
	SANDERS LEOMA MRS	R. L. Polk & Co.
	WALKER CHARLES L	R. L. Polk & Co.
	ARNETT VERVA	R. L. Polk & Co.
1960	Apartments	R. L. Polk Co.
	Evans Merrill	R. L. Polk Co.
	Leibrand Purdie D Mrs	R. L. Polk Co.
	Vali John	R. L. Polk Co.
	Arnestt Verva Mrs	R. L. Polk Co.
	Darby Grace E	R. L. Polk Co.
	Street continued	R. L. Polk Co.
1955	365 67 Apartments	R. L. Polk Co.
	Moord M Bernard	R. L. Polk Co.
	Pezzo Gertrude Mrs	R. L. Polk Co.
	Williams Anna E Mrs	R. L. Polk Co.
	New land Viola B Mrs	R. L. Polk Co.
	Murray Louis R	R. L. Polk Co.
	Sacks Jessica	R. L. Polk Co.
	Lutz Albert H	R. L. Polk Co.
	Darby Grace E	R. L. Polk Co.
1950	Humburg D F Mrs	R. L. Polk & Co.
	Jacks Lina Mrs	R. L. Polk & Co.
	Oren Robt	R. L. Polk & Co.
	Green P E	R. L. Polk & Co.
1945	Samson J E	R. L. Polk Co.
	La Chance Marie N	R. L. Polk Co.
	Humburg D F Mrs	R. L. Polk Co.
	Woods C W	R. L. Polk Co.

368 4TH ST S

Year	Uses	Source
1966	SNYDER RAY J	R. L. Polk & Co.
1960	Snyder Raymond	R. L. Polk Co.

DRAFT

FINDINGS

Year	Uses	Source
1955	Snyder Raymond	R. L. Polk Co.
1950	Martinelli L A	R. L. Polk & Co.
1945	Martinelli L A	R. L. Polk Co.
1940	Wetterstrom A M Mrs	R. L. Polk Co.
1930	Butler E A Mrs	R. L. Polk Co. of California
1925	Bradley Mrs M E	R. L. Polk & Co.
1922	Alva J B	R. L. Polk Co.

370 4TH ST S

Year	Uses	Source
1966	SWENSON LESTER J	R. L. Polk & Co.
1960	Dibble Thos	R. L. Polk Co.
	Livingston James	R. L. Polk Co.
1955	Edward Clark	R. L. Polk Co.
	Edward Fashion Model Studio & Finishing Sch	R. L. Polk Co.
1950	Higgins T J	R. L. Polk & Co.
	Higgins Mary Mrs	R. L. Polk & Co.
1945	Higgins Mary Mrs	R. L. Polk Co.
1940	Higgins T J	R. L. Polk Co.
1930	Jackson H D	R. L. Polk Co. of California
1925	Burns Wm	R. L. Polk & Co.
1922	OMalley Mrs L L	R. L. Polk Co.

375 4TH ST S

Year	Uses	Source
2000	LUEVANO Abel	Haines & Company
	TEJEDA Eugenio	Haines & Company
	URRUTIA Arturo	Haines & Company
1996	4 Pulido Andres	Pacific Bell
	9 Yescas Perlita	Pacific Bell
	10 Sooalo Aliitama	Pacific Bell
1975	La Donna Apartments	Pacific Telephone
	Larson Wm F	Pacific Telephone

DRAFT

FINDINGS

Year	Uses	Source
1975	Malekinford Massoud	Pacific Telephone
	Tokooka Edith	Pacific Telephone
	Yip Joseph	Pacific Telephone
	Sahari P	Pacific Telephone
	Sands D E	Pacific Telephone
	Aoyama Glen	Pacific Telephone
	Young A	Pacific Telephone
	Jinniah C	Pacific Telephone
	Noe Paula	Pacific Telephone
1970	La Donna Apartments	R. L. Polk & Co.
	Preader Edw	R. L. Polk & Co.
	Norell Anthony	R. L. Polk & Co.
	Vacant	R. L. Polk & Co.
	Hamlin Bruce	R. L. Polk & Co.
	Burroughs Marvette	R. L. Polk & Co.
	Hufford Danl C	R. L. Polk & Co.
	Lew is Calvin L	R. L. Polk & Co.
	Vacant	R. L. Polk & Co.
	Haggstrom Jean A	R. L. Polk & Co.
	Lassila Dan	R. L. Polk & Co.
1966	POMPILIO JOSEPH	R. L. Polk & Co.
	ROBERTS SALLY	R. L. Polk & Co.
	LA DONNA APARTMENTS	R. L. Polk & Co.
	ANTHONISEN MARGOT	R. L. Polk & Co.
	GOAR ROBT	R. L. Polk & Co.
	MERRITT K A	R. L. Polk & Co.
	ERICKSON LAURA	R. L. Polk & Co.
	BCIYD WM	R. L. Polk & Co.
	MILLER L R	R. L. Polk & Co.
	TUCKER NARY	R. L. Polk & Co.
	VACANT	R. L. Polk & Co.
1960	Apartments	R. L. Polk Co.

DRAFT

FINDINGS

Year	Uses	Source
1960	Armstrong Sylvia	R. L. Polk Co.
	No Return	R. L. Polk Co.
	Doyde Chas W	R. L. Polk Co.
	Stahl Patricia L	R. L. Polk Co.
	Baker Carolyn S	R. L. Polk Co.
	Street continued	R. L. Polk Co.

380 4TH ST S

Year	Uses	Source
1966	LOUPE KARA A	R. L. Polk & Co.
1960	Loupe Alice V Mrs	R. L. Polk Co.
1955	Loupe Alice V Mrs	R. L. Polk Co.
1950	Loupe A V Mrs	R. L. Polk & Co.
1945	Loupe L R	R. L. Polk Co.
1940	Loupe L R	R. L. Polk Co.

385 4TH ST S

Year	Uses	Source
2000	APARTMENTS	Haines & Company
	CLAUS James	Haines & Company
	HERNANDEZ Juan Carlos	Haines & Company
	KIM Ki	Haines & Company
	LOPEZ Evelia	Haines & Company
	SANTIAGO Chnstina	Haines & Company
	SANTIAGO Herberto	Haines & Company
1996	1 Ly Phung	Pacific Bell
	10 Flores Leticia	Pacific Bell
1975	Apartments	Pacific Telephone
	Chong Ellen	Pacific Telephone
	Lubow Kyli	Pacific Telephone
	Warren Floyd	Pacific Telephone
	Florentino A	Pacific Telephone
	Vacant	Pacific Telephone
	Shayegi Joseph	Pacific Telephone

DRAFT

FINDINGS

Year	Uses	Source
1975	Bradley Isabel E	Pacific Telephone
	Shingu Clifford	Pacific Telephone
	Troustine Phil	Pacific Telephone
	Wong Wm	Pacific Telephone
1970	Apartments	R. L. Polk & Co.
	Angleson John	R. L. Polk & Co.
	Chachore Bernadette P	R. L. Polk & Co.
	Corchero Dan	R. L. Polk & Co.
	Guimone Larry	R. L. Polk & Co.
	Martinez Louis G	R. L. Polk & Co.
	Corpa Esquiel	R. L. Polk & Co.
	Bradley Isabell E	R. L. Polk & Co.
	Parish Frances	R. L. Polk & Co.
	Bizoti James V	R. L. Polk & Co.
	Ambrosio Linda	R. L. Polk & Co.
1966	APARTMENTS	R. L. Polk & Co.
	SALVAGE JOHN	R. L. Polk & Co.
	RANDAL L NATHAN JR	R. L. Polk & Co.
	VACANT	R. L. Polk & Co.
	HASSELL FRANK A	R. L. Polk & Co.
	NEU ANDRE	R. L. Polk & Co.
	BAIRD DEAN	R. L. Polk & Co.
	BRADLEY ELMA I	R. L. Polk & Co.
	MC KUSKER JERRY	R. L. Polk & Co.
	VACANT	R. L. Polk & Co.
	GOTO LEORA	R. L. Polk & Co.
1960	Apartments	R. L. Polk Co.
	Vacant	R. L. Polk Co.
	Bandy Clyde M	R. L. Polk Co.
	Christensen John	R. L. Polk Co.
	Snyder Karen E	R. L. Polk Co.
	Rancodore Bruce M	R. L. Polk Co.

DRAFT

Year	Uses	Source
1960	Street continued	R. L. Polk Co.

389 4TH ST S

Year	Uses	Source
1930	Pye J T	R. L. Polk Co. of California

390 4TH ST S

Year	Uses	Source
1966	WONG AGNES W	R. L. Polk & Co.
	INDIANA ANTIQWES	R. L. Polk & Co.
	MILTON CHARLES	R. L. Polk & Co.
1960	Campbell Robt W	R. L. Polk Co.
1955	ORoake Leo J	R. L. Polk Co.
1950	ORoake L J	R. L. Polk & Co.
1945	Wetterstrom A M Mrs	R. L. Polk Co.
1940	Scholl Martha Mrs	R. L. Polk Co.
	Martin H M	R. L. Polk Co.
1930	Bachman Peggy Mrs	R. L. Polk Co. of California

395 4TH ST S

Year	Uses	Source
2000	NO CURRENT LISTING	Haines & Company
1975	Apartments	Pacific Telephone
	Hannigan Cathy	Pacific Telephone
	Riggs Jeff	Pacific Telephone
	Vacant	Pacific Telephone
	Brady Louis	Pacific Telephone
	Samarriba Humberto	Pacific Telephone
	Griffin Jimmie L	Pacific Telephone
1970	Apartments	R. L. Polk & Co.
	Huboi David A	R. L. Polk & Co.
	Murrero Bertha	R. L. Polk & Co.
	Fhat Vinh	R. L. Polk & Co.
	Moss Edw	R. L. Polk & Co.

DRAFT

FINDINGS

Year	Uses	Source
1970	Jimenez Leanda	R. L. Polk & Co.
	De La Torre Luis	R. L. Polk & Co.
1966	FOUSEKIS VLASIS	R. L. Polk & Co.
	HUTAKEYAMA M H	R. L. Polk & Co.
	MECHAM NICK	R. L. Polk & Co.
	KELLEY J O	R. L. Polk & Co.
	CRONE GAYLE	R. L. Polk & Co.
	PARHAO R E	R. L. Polk & Co.
	APARTMENTS	R. L. Polk & Co.
1960	Apartments	R. L. Polk Co.
	Coelho Nancy L	R. L. Polk Co.
	Mc Kinney Roland	R. L. Polk Co.
	Vacant	R. L. Polk Co.
	Chim Geo	R. L. Polk Co.
	Street continued	R. L. Polk Co.

396 4TH ST S

Year	Uses	Source
1950	Farris Herman	R. L. Polk & Co.

398 4TH ST S

Year	Uses	Source
1960	Indiana Antiques	R. L. Polk Co.
	Milton Chas	R. L. Polk Co.
1955	Indiana An	R. L. Polk Co.
1945	Olsen M S	R. L. Polk Co.
1940	Pye J T	R. L. Polk Co.
1925	Pye J T	R. L. Polk & Co.
1922	Pye J T	R. L. Polk Co.

402 4TH ST S

Year	Uses	Source
2000	GUERRA Joseph	Haines & Company
	HUA Phuoc Van	Haines & Company

DRAFT

FINDINGS

Year	Uses	Source
1996	7 Hua Phuoc Van	Pacific Bell
1975	lClark Richd	Pacific Telephone
	Sadeghi Ali	Pacific Telephone
	Griffins Marie	Pacific Telephone
	Moses G	Pacific Telephone
	Vacant	Pacific Telephone
	Farvardin Charles	Pacific Telephone
	Pilcher Victor	Pacific Telephone
	Victorian Apartments	Pacific Telephone
1970	Victorian ApartmentS	R. L. Polk & Co.
	Callow ay Lucille	R. L. Polk & Co.
	Cravalho Desmond	R. L. Polk & Co.
	Mubiru Abdul M	R. L. Polk & Co.
	Jimenez Ralph F	R. L. Polk & Co.
	Sw eeney Michl D	R. L. Polk & Co.
	Barghoud Maurice	R. L. Polk & Co.
	Nakeeb Zouhoir	R. L. Polk & Co.
1966	VICTORIAN APARTMENT	R. L. Polk & Co.

405 4TH ST S

Year	Uses	Source
2000	GRIFFITH APTS	Haines & Company
	ADAMS Jason	Haines & Company
	BURNS Melissa	Haines & Company
	CHOATE Cralg	Haines & Company
	GUERTIN Michael	Haines & Company
	HAWTHORNE Cal J	Haines & Company
	JAMISON Sarah	Haines & Company
	MAYOROA Gonzalo	Haines & Company
	ROMA Michele	Haines & Company
	STURGILL Christopher B	Haines & Company
	WANG Tina F	Haines & Company
1996	107 Chavez Javier	Pacific Bell

DRAFT

FINDINGS

Year	Uses	Source
1996	203 Herrera Tricia	Pacific Bell
	204 Thompson Matt	Pacific Bell
	210 Mitz Frank A	Pacific Bell
	212 Earth Doug Jr	Pacific Bell
	213 Iverson Warn	Pacific Bell
	215 Marquez Susano	Pacific Bell
	303 Letcher Phillip	Pacific Bell
	305 Roman Ignacio	Pacific Bell
	307 Choate Craig	Pacific Bell
	309 Myers Byron B	Pacific Bell
	311 Guertin Michael	Pacific Bell
1975	Griffiths Apartments	Pacific Telephone
	Quillan Virgil	Pacific Telephone
	Vacant	Pacific Telephone
	Wilson Karen	Pacific Telephone
	Guise Clement S	Pacific Telephone
	Alameda Laren	Pacific Telephone
	Fahuridi Hindry	Pacific Telephone
	Traini Henry	Pacific Telephone
	Tanner Jane	Pacific Telephone
	Sprague Eug C	Pacific Telephone
	Costad Arth	Pacific Telephone
	Ellis Dave	Pacific Telephone
	Tassi Alf	Pacific Telephone
	Vacant	Pacific Telephone
	Lam Sidney	Pacific Telephone
	Deicken Oline Mrs	Pacific Telephone
	Klienstuber Bertha	Pacific Telephone
	West Verm	Pacific Telephone
	Trussis Bill	Pacific Telephone
	Queen Bill	Pacific Telephone
	Salazar John	Pacific Telephone

DRAFT

FINDINGS

Year	Uses	Source
1975	Heembrock J	Pacific Telephone
	Duggans Marion	Pacific Telephone
	Wormington Larry	Pacific Telephone
	Sherer Maurice	Pacific Telephone
	Mitz Frank A	Pacific Telephone
	Limeri Sarah C	Pacific Telephone
	Altaman John	Pacific Telephone
	Christensen Warren	Pacific Telephone
	Anderson Carol	Pacific Telephone
	Ridlon Kenneth	Pacific Telephone
	Hutchison Dennis L	Pacific Telephone
	Johnston Robt	Pacific Telephone
	Collins Mary E	Pacific Telephone
	Herrman Vincent	Pacific Telephone
	Sonthworth Ruth	Pacific Telephone
	Augustine Bumell	Pacific Telephone
	Soklee Dae	Pacific Telephone
	Dunlap Wm	Pacific Telephone
	Porter Al	Pacific Telephone
	Patterson Carolyn	Pacific Telephone
	Maki James	Pacific Telephone
	Raymond Debra	Pacific Telephone
	White Ted	Pacific Telephone
	Larson Edith	Pacific Telephone
1970	Griffiths Apartments	R. L. Polk & Co.
	Griffiths Eva K Mrs	R. L. Polk & Co.
	Thoeny Victor A	R. L. Polk & Co.
	Gotterba Vora Mrs	R. L. Polk & Co.
	Guise Clement S	R. L. Polk & Co.
	Knoche Geo	R. L. Polk & Co.
	Vacant	R. L. Polk & Co.
	Haubold Cleve K	R. L. Polk & Co.

DRAFT

FINDINGS

Year	Uses	Source
1970	Hewitt Mary A	R. L. Polk & Co.
	Sprague Eug C	R. L. Polk & Co.
	Franusich John F	R. L. Polk & Co.
	Peelbles Frances	R. L. Polk & Co.
	Vacant	R. L. Polk & Co.
	Verboknoes Cynthia	R. L. Polk & Co.
	Chan Martin	R. L. Polk & Co.
	Deicken Oline Mrs	R. L. Polk & Co.
	Zatnick Loretta Mrs	R. L. Polk & Co.
	Howson Irene P Mrs	R. L. Polk & Co.
	Ragan Edna	R. L. Polk & Co.
	Mayhirt Ann Mrs	R. L. Polk & Co.
	Norquist Joseph	R. L. Polk & Co.
	Yasaitas John V	R. L. Polk & Co.
	Pockert Wm	R. L. Polk & Co.
	Von Waaden Wolf E	R. L. Polk & Co.
	Vacant	R. L. Polk & Co.
	Goll Christa Mrs	R. L. Polk & Co.
	Rand Majorie Mrs	R. L. Polk & Co.
	Wright Albert	R. L. Polk & Co.
	Zimmerman Josaph	R. L. Polk & Co.
	Bennett Joseph	R. L. Polk & Co.
	Black D Crawford	R. L. Polk & Co.
	De La Torres Luis	R. L. Polk & Co.
	Thompson Carmen A Mrs	R. L. Polk & Co.
	Kolley Joyce	R. L. Polk & Co.
	May Dan	R. L. Polk & Co.
1966	MORSE WAYNE	R. L. Polk & Co.
	WILLEMS LARRY A	R. L. Polk & Co.
	STONE DARL M	R. L. Polk & Co.
	CURRIE PHILIP	R. L. Polk & Co.
	KAUFFMAN HOWARD E	R. L. Polk & Co.

DRAFT

FINDINGS

Year	Uses	Source
1966	BLACK D C	R. L. Polk & Co.
	HQWSON IRENE P	R. L. Polk & Co.
	MOFFETT BETTY	R. L. Polk & Co.
	BAKER ADA B MRS	R. L. Polk & Co.
	LEWIS AUDREY	R. L. Polk & Co.
	MC DONALD GARY G	R. L. Polk & Co.
	DIX ELENA G	R. L. Polk & Co.
	SCHUETTE MARY	R. L. Polk & Co.
	VERDIER DRINETTE	R. L. Polk & Co.
	VACANT	R. L. Polk & Co.
	LIPPKA CARL	R. L. Polk & Co.
	GOLDMANIS VALENTINE MRS	R. L. Polk & Co.
	SOLDNER EMM	R. L. Polk & Co.
	DORNBUSH MARVIN	R. L. Polk & Co.
	EAGER CAROL H	R. L. Polk & Co.
	BOYENS JONNIE	R. L. Polk & Co.
	MC VEIGH THELMA	R. L. Polk & Co.
	MEANS HAZEL MRS	R. L. Polk & Co.
	GRIFFITHS APARTMENTS	R. L. Polk & Co.
	GRIFFTHS EVA F MRS	R. L. Polk & Co.
	THOENY VICTOR A	R. L. Polk & Co.
	LITYLE HATTIE	R. L. Polk & Co.
	GUISE CLFMENT S	R. L. Polk & Co.
	PLANT C E	R. L. Polk & Co.
	BROWN RACNEL a	R. L. Polk & Co.
	YONTZ TED	R. L. Polk & Co.
	HEWITT MARY	R. L. Polk & Co.
	SPRAGUE EUG C	R. L. Polk & Co.
	FRANUSICH JOHN F	R. L. Polk & Co.
	DIEDRICKS ANTHONY	R. L. Polk & Co.
	DE WITT RALPH	R. L. Polk & Co.
	FOSTER JEAN	R. L. Polk & Co.

DRAFT

FINDINGS

Year	Uses	Source
1966	JAMES EDWIN	R. L. Polk & Co.
	DEICKEN ALINE MRS	R. L. Polk & Co.
	MEUTZE PAUL	R. L. Polk & Co.
	CAMPBELL CHARLES R	R. L. Polk & Co.
	DICKINSON LUCRETIA E	R. L. Polk & Co.
	WALLACE HOWARD E	R. L. Polk & Co.
	PIERCE HARRY	R. L. Polk & Co.
	BEIRLE EMMA	R. L. Polk & Co.
	ROGAN EDNA	R. L. Polk & Co.
	CLARK VIRGINIA M	R. L. Polk & Co.
	BATTLES BRUCE	R. L. Polk & Co.
1960	Hunter Lloyd	R. L. Polk Co.
	Humphery Julia Mrs	R. L. Polk Co.
	Hardy Louie	R. L. Polk Co.
	Holmes Wayne G	R. L. Polk Co.
	Anderson Clarence	R. L. Polk Co.
	Pollock Ida L Mrs	R. L. Polk Co.
	How son Irene Mrs	R. L. Polk Co.
	Harvey Kenneth P	R. L. Polk Co.
	Delman Ruth Mrs	R. L. Polk Co.
	Aune John	R. L. Polk Co.
	Dorrance Mabel B Mrs	R. L. Polk Co.
	Miller Meredith	R. L. Polk Co.
	Holt Verna	R. L. Polk Co.
	Vacant	R. L. Polk Co.
	Mc Hugh Lester	R. L. Polk Co.
	Kohrs Alma	R. L. Polk Co.
	Griffith Thos	R. L. Polk Co.
	Shafer Patricia	R. L. Polk Co.
	Eidsw tsk Jack	R. L. Polk Co.
	Fisher Glenn	R. L. Polk Co.
	Iban Kanelli	R. L. Polk Co.

DRAFT

FINDINGS

Year	Uses	Source
1960	Barton Everett	R. L. Polk Co.
	Kauffman How erd E	R. L. Polk Co.
	Mc Gaffick Jas	R. L. Polk Co.
	Reynolds Grace	R. L. Polk Co.
	Mc Donald Gerald	R. L. Polk Co.
	Dillard Clara	R. L. Polk Co.
	Schuette Mary	R. L. Polk Co.
	Verdier Drinette Mrs	R. L. Polk Co.
	Alroyd Foster	R. L. Polk Co.
	Lippka Carl	R. L. Polk Co.
	Vacant	R. L. Polk Co.
	Muldow n J Neil	R. L. Polk Co.
	Means Hazel Mrs	R. L. Polk Co.
	Welch Frank	R. L. Polk Co.
	Pyle Evelyn	R. L. Polk Co.
	Graham Robt	R. L. Polk Co.
	Hendry Jacquline	R. L. Polk Co.
	Street continued	R. L. Polk Co.
	Griffiths Apartments	R. L. Polk Co.
	Caramagno Nino	R. L. Polk Co.
	Griffiths Eva E Mrs	R. L. Polk Co.
	Harmon Marjory	R. L. Polk Co.
	Colosti Carl	R. L. Polk Co.
	Rietveld Henry	R. L. Polk Co.
	Baker F E Mrs	R. L. Polk Co.
	Kivlin How ard	R. L. Polk Co.
	Ashford Julie Ann	R. L. Polk Co.
	Bass Thos L	R. L. Polk Co.
	Rianda Marian	R. L. Polk Co.
1955	Betzenderfer Robt	R. L. Polk Co.
	Stew art Margt	R. L. Polk Co.
	Sw ann Julian	R. L. Polk Co.

DRAFT

FINDINGS

Year	Uses	Source
1955	Schmidt Marguerite	R. L. Polk Co.
	Griffith Apartments	R. L. Polk Co.
	Fleming Robt mgr	R. L. Polk Co.
	Corriera Gao	R. L. Polk Co.
	Johnson Bruce	R. L. Polk Co.
	Peterson E L	R. L. Polk Co.
	Beal Arth C	R. L. Polk Co.
	Robertson Jay	R. L. Polk Co.
	Barshinger Donald	R. L. Polk Co.
	Mc Kee Lisa	R. L. Polk Co.
	Draw bay Ann	R. L. Polk Co.
	Ross Betsy Mrs	R. L. Polk Co.
	Thompson Marilyn	R. L. Polk Co.
	Bullock Betty	R. L. Polk Co.
	Welbrook Edw	R. L. Polk Co.
	Logie Marc J	R. L. Polk Co.
	Mattson Cath	R. L. Polk Co.
	Garry Jos T	R. L. Polk Co.
	Garcia Geo	R. L. Polk Co.
	Calhouer Edw	R. L. Polk Co.
	Pandell Elaine	R. L. Polk Co.
	Dorrance Mabel B Mrs	R. L. Polk Co.
	Klion Chas M	R. L. Polk Co.
	Myers Patricia	R. L. Polk Co.
	Urbanik Edw A	R. L. Polk Co.
	OConnor Wm A	R. L. Polk Co.
	Bardmess Nellie Mrs	R. L. Polk Co.
	Lindskog Earl	R. L. Polk Co.
	Vacant	R. L. Polk Co.
	Collins Ruth	R. L. Polk Co.
	Madrid Elinor	R. L. Polk Co.
	Albert John	R. L. Polk Co.

DRAFT

FINDINGS

Year	Uses	Source
1955	Lightfoot	R. L. Polk Co.
	Healy Theresa M Mrs	R. L. Polk Co.
	Griffiths Apartments	R. L. Polk Co.
	Dunn Gertrude E Mrs	R. L. Polk Co.
	Northcutt A Danl	R. L. Polk Co.
	Soares Margt Mrs	R. L. Polk Co.
	Kaufman Marty	R. L. Polk Co.
	Marshall Laura S Mrs	R. L. Polk Co.
	Thomas Arrie Mrs	R. L. Polk Co.
	Price Jerry G	R. L. Polk Co.
	Hale Chas	R. L. Polk Co.
	Mauer Vim	R. L. Polk Co.
	Gold Harold	R. L. Polk Co.
	Schuette Mary	R. L. Polk Co.
	Herman Geo	R. L. Polk Co.
	Rexode Melvin	R. L. Polk Co.
	Weiss Rebecca	R. L. Polk Co.
	Trenor Chas jr	R. L. Polk Co.
	Bryant Irving	R. L. Polk Co.
	Pritchard Jos	R. L. Polk Co.
	Petersen May	R. L. Polk Co.
	Smith Wm V	R. L. Polk Co.
	Flannigan Gail	R. L. Polk Co.
	Trignor Ron L	R. L. Polk Co.
	Street continued	R. L. Polk Co.

414 4TH ST S

Year	Uses	Source
2000	APARTMENTS	Haines & Company
	HUYNH Heo	Haines & Company
	NGO Nhren	Haines & Company
	NGUYEN Binh Van	Haines & Company
	NGUYEN Phi V	Haines & Company

DRAFT

FINDINGS

Year	Uses	Source
2000	TRAN Dinh	Haines & Company
1996	1 Nguyen Hac	Pacific Bell
	2 Tran Son	Pacific Bell
	3 Nguyen Binh Van	Pacific Bell
	4 Tran Dinh	Pacific Bell
	5 Ngo Nhien	Pacific Bell
1975	Apartments	Pacific Telephone
	Vacant	Pacific Telephone
1970	Apartments	R. L. Polk & Co.
	Khouzam Allen	R. L. Polk & Co.
	Daniels Ronald D	R. L. Polk & Co.
	Cemo E	R. L. Polk & Co.
	Gorden Keith	R. L. Polk & Co.
	Vacant	R. L. Polk & Co.
	Brown Cheryle	R. L. Polk & Co.
1966	CLARK AUDREY	R. L. Polk & Co.
	HAYES CHARLES W	R. L. Polk & Co.
	APARTMENTS	R. L. Polk & Co.
	VACANT	R. L. Polk & Co.
	OTO ERNEST	R. L. Polk & Co.
	CONK IN DIANNE	R. L. Polk & Co.
	SERGI RON	R. L. Polk & Co.
1960	Tuleow Jack M	R. L. Polk Co.
	Bartels Pamela C	R. L. Polk Co.

418 4TH ST S

Year	Uses	Source
1955	Vacant	R. L. Polk Co.
1945	Mosher G B	R. L. Polk Co.
1940	Mosher G B	R. L. Polk Co.
1930	Mosher G B	R. L. Polk Co. of California
1925	Mosher G B	R. L. Polk & Co.
1922	De Franco Philip	R. L. Polk Co.

DRAFT

FINDINGS

420 4TH ST S

Year	*Uses*	*Source*
2000	GUERRA Virginia	Haines & Company
	LE Hiep Van	Haines & Company
	NGUYEN Diep	Haines & Company
	TRAN Sal Van	Haines & Company
1996	2 Tlran Thu Thi	Pacific Bell
	4 Tran Sai Van	Pacific Bell
1975	Apartments	Pacific Telephone
	Brow ne Wm	Pacific Telephone
	Dolence Paul	Pacific Telephone
	Gomez P L	Pacific Telephone
	Mejia Ali	Pacific Telephone
	Johnson Al	Pacific Telephone
	Mc Intyre W	Pacific Telephone
1970	Wyffels Richd D	R. L. Polk & Co.
	Jackson David	R. L. Polk & Co.
	Mulvihill Dennis K	R. L. Polk & Co.
	Van Mol Christiane	R. L. Polk & Co.
	Moll Susan	R. L. Polk & Co.
	Johnson Mylo H	R. L. Polk & Co.
	Apartments	R. L. Polk & Co.
1966	APARTMENTS	R. L. Polk & Co.
	DELP KEITH	R. L. Polk & Co.
	JONES LINDA	R. L. Polk & Co.
	BRETON VICKI	R. L. Polk & Co.
	LEE ANNIE	R. L. Polk & Co.
	WEBER FRANK	R. L. Polk & Co.
	BECK KONRAD	R. L. Polk & Co.
1960	Justman Uzi	R. L. Polk Co.
	Johnston Robt	R. L. Polk Co.
1955	Evercraft Mfg Co	R. L. Polk Co.
	1/2 Osw ald Edw	R. L. Polk Co.

DRAFT

FINDINGS

Year	Uses	Source
1950	Bargain Spot 2d hd gds	R. L. Polk & Co.
	1/2 Bergerson E L	R. L. Polk & Co.
1945	Spearman G H mach shop	R. L. Polk Co.
	1/2 Bergerson E L	R. L. Polk Co.
1940	Mosher G B auto repr	R. L. Polk Co.
	Reliance Tire Co	R. L. Polk Co.
	1/2 Rhyne Wm	R. L. Polk Co.
1925	Freeman C I	R. L. Polk & Co.
1922	Clark Mrs C H	R. L. Polk Co.

421 4TH ST S

Year	Uses	Source
1940	Cressi Frank	R. L. Polk Co.
	Becker Gus	R. L. Polk Co.
1930	Gallagher Jessie Mrs	R. L. Polk Co. of California
1925	Gallagher Mrs Jessie	R. L. Polk & Co.
	Nieman E H	R. L. Polk & Co.
1922	Gallagher Mrs Jessie	R. L. Polk Co.

425 4TH ST S

Year	Uses	Source
1960	Camarena Richd	R. L. Polk Co.
	Clark Ida Mrs	R. L. Polk Co.
	Smith Wm W	R. L. Polk Co.
1955	Clark Ida Mrs	R. L. Polk Co.
	Jones Gary	R. L. Polk Co.
	Smith Wm W	R. L. Polk Co.
1950	Hanna Frank	R. L. Polk & Co.
	Martin Jos	R. L. Polk & Co.
	Williams T D	R. L. Polk & Co.
1945	Collins H J	R. L. Polk Co.
	Moore Clarence	R. L. Polk Co.
	Schulz Cath Mrs	R. L. Polk Co.
1940	Simmons Grace Mrs	R. L. Polk Co.

DRAFT

Year	Uses	Source
1930	Simmons Annie Mrs	R. L. Polk Co. of California
	Dooley Harry	R. L. Polk Co. of California
	Devlin F L	R. L. Polk Co. of California
	Blankert Henrietta	R. L. Polk Co. of California
1925	Simmons Mrs A J	R. L. Polk & Co.
1922	Simmons Mrs A J	R. L. Polk Co.

429 4TH ST S

Year	Uses	Source
2000	NO CURRENT LISTING	Haines & Company
1960	Hinds Nellie Mrs	R. L. Polk Co.
1955	Moore Jewell Mrs	R. L. Polk Co.
1950	Lavery Jack	R. L. Polk & Co.
1945	Morelli Jerome	R. L. Polk Co.
1940	Morella Jerome	R. L. Polk Co.
1930	Peterson Oscar	R. L. Polk Co. of California
1925	OConner M E	R. L. Polk & Co.
1922	OBrien Jos	R. L. Polk Co.

430 4TH ST S

Year	Uses	Source
2000	LEE Chien	Haines & Company
	T D S ARCHITECTS	Haines & Company
1996	CHIEN LEE & ASSOCIATES	Pacific Bell
1975	Veterans Of Foreign Wars Memorial	Pacific Telephone
	Johnson Hugh T Thos Post No	Pacific Telephone
	VFW	Pacific Telephone
	Johnson Hugh T Thos Post No	Pacific Telephone
	Auxiliary VFW	Pacific Telephone
	San Jose Nisei Memorial Post No 9970 VFW	Pacific Telephone
	Veterans Of Foreign Wars Hall	Pacific Telephone
	Association	Pacific Telephone
	Zane R T Post No 344 VFW	Pacific Telephone
	Zane R T Post No 344 Auxiliary	Pacific Telephone

DRAFT

FINDINGS

Year	Uses	Source
1975	VFW	Pacific Telephone
1970	Association	R. L. Polk & Co.
	Zane R T Post No 344 VFW	R. L. Polk & Co.
	Zane R T Post No 344 Auxiliary VFW	R. L. Polk & Co.
	Veterans Of Foreign Wars Hall	R. L. Polk & Co.
	United Commercial Travelers No 623 orge	R. L. Polk & Co.
	VFW	R. L. Polk & Co.
	San Jose Nisci Memorial Post No	R. L. Polk & Co.
	Auxiliary VFWI	R. L. Polk & Co.
	Johnson Hugh T Thos Post No	R. L. Polk & Co.
	VFW	R. L. Polk & Co.
	Johnson Hugh T Thos Post No	R. L. Polk & Co.
	Veterans Of Foreign Wars Memorial	R. L. Polk & Co.
1966	VETERANS OF FOREIGN WARS MEMORIAL BUILDING	R. L. Polk & Co.
	A F L & C I O LOCAL 1058 ELECTRICAL WKRS OF PG & E	R. L. Polk & Co.
	AM FED OF STATE & CNTY LOCAL 1058 MUNICIPAL EMP	R. L. Polk & Co.
	CALIFORNIA DUMP TRUCK ASSN	R. L. Polk & Co.
	JOHNSON HUGH T THOS POST NO 4236 VFW	R. L. Polk & Co.
	JOHNSON HUGH T THOS POST NO 4236 AUXILIARY VFW	R. L. Polk & Co.
	NORDAHL GRIEG LODGE NO 52 SONS OF NORWAY	R. L. Polk & Co.
	SAN JOSE NISEI MEMORIAL POST NO 9970 VFW	R. L. Polk & Co.
	SAN JOSE POST NO 89 AMERICAN LEGION CY	R. L. Polk & Co.
	SAN JOSE POST NO 89 AUXILIARY AMERICAN LEGION	R. L. Polk & Co.
	UNITED COMMERCIAL TRAVELERS NO 623 ORGS	R. L. Polk & Co.
	UNITED STEEL WORKERS OF AMERICA LOCAL	R. L. Polk & Co.
	VETERANS OF FOREIGN WARS HALL ASSOCIATION	R. L. Polk & Co.

DRAFT

Year	Uses	Source
1966	YOUNG MENS INSTITUE SAN JOSE COUNCIL NO	R. L. Polk & Co.
	ZANE R T POST NO 344 VFW	R. L. Polk & Co.
	ZANE R T POST NO 344 AUXILIARY VFW	R. L. Polk & Co.
1960	Veterans of Foreign Wars Memorial Building	R. L. Polk Co.
	San Jose Post 89 Am Legion and Auxiliary	R. L. Polk Co.
	Daugnters of Scorta	R. L. Polk Co.
	Johnson Hugh T Thos Post No 4236 DAV and Auviliary	R. L. Polk Co.
	San Jose Nisei Memorial Post No 9970 Vof FW	R. L. Polk Co.
	Nordahl Greig Lodge No 52 Sons of Norw ay	R. L. Polk Co.
	Veterans of Foreign Wars Hall Assn	R. L. Polk Co.
	San Jose Post No 4236 VFW	R. L. Polk Co.
	Zane R T Post No 234 VFW and Auxliary	R. L. Polk Co.
1955	Veterans of Foreign Wars Hall	R. L. Polk Co.
	American Legion San Jose Post No 89 and Auxiliary	R. L. Polk Co.
	Veterans of Foreign Wars Hall Assn	R. L. Polk Co.

432 4TH ST S

Year	Uses	Source
1945	Sheppard C E	R. L. Polk Co.
1940	Vacant	R. L. Polk Co.
1930	Barnes W J	R. L. Polk Co. of California
1925	Brayman Willard	R. L. Polk & Co.
1922	Brayman Willard	R. L. Polk Co.

442 4TH ST S

Year	Uses	Source
2000	LEE Chien	Haines & Company
1966	1/2 HOLGUIN CONCEPTION MRS	R. L. Polk & Co.
	RIVAS ABR F	R. L. Polk & Co.
1960	Nieto Augustina Mrs	R. L. Polk Co.
	1/2 Delgado Lupe	R. L. Polk Co.

DRAFT

FINDINGS

Year	Uses	Source
1955	Nieto A Mrs	R. L. Polk Co.
	1/2 Davis Walter J	R. L. Polk Co.
1950	Streight G L	R. L. Polk & Co.
	1/2 Ramirez Frank	R. L. Polk & Co.
1945	Mendenhall D L	R. L. Polk Co.
	1/2 Williams C S Mrs	R. L. Polk Co.
1940	Hansen Chas	R. L. Polk Co.
	a Olsen Irene Mrs	R. L. Polk Co.
1930	Wilson N J Mrs	R. L. Polk Co. of California
1925	Wilson Mrs N Jr	R. L. Polk & Co.
1922	Wycoff Mrs Bessie	R. L. Polk Co.

445 4TH ST S

Year	Uses	Source
1960	Owen Jas E	R. L. Polk Co.
1955	Nelson Ralph G	R. L. Polk Co.
1950	Nelson R G	R. L. Polk & Co.
1945	Pantel Aletta Mrs	R. L. Polk Co.
1940	Hayes M C	R. L. Polk Co.
1930	Vacant	R. L. Polk Co. of California
1925	Bryant Albt	R. L. Polk & Co.
1922	Bryant Albert	R. L. Polk Co.

448 4TH ST S

Year	Uses	Source
1966	NO RETURN	R. L. Polk & Co.
1960	Ortega Antta A	R. L. Polk Co.
1955	Orlando Nina Mrs	R. L. Polk Co.
1950	Orlando Nina Mrs	R. L. Polk & Co.
1945	Langwell R H	R. L. Polk Co.
1940	Brooks O R	R. L. Polk Co.
1930	Reynolds M J Mrs	R. L. Polk Co. of California
1925	Reynolds A C	R. L. Polk & Co.
1922	Reynolds A C	R. L. Polk Co.

DRAFT

FINDINGS

452 4TH ST S

Year	*Uses*	*Source*
2000	CHUBB Charles	Haines & Company
1996	2 Mc Kinley Aaron	Pacific Bell
1975	Apartments	Pacific Telephone
	Moody Roger	Pacific Telephone
	Jernall T	Pacific Telephone
	Reed Ed	Pacific Telephone
	Hoete Burton	Pacific Telephone
	Lynch L	Pacific Telephone
	Stadelman M L	Pacific Telephone
1970	Martin Sally	R. L. Polk & Co.
	I Sohi N S	R. L. Polk & Co.
	Apartments	R. L. Polk & Co.
	Manley Wm H	R. L. Polk & Co.
	Federoff Carolyn	R. L. Polk & Co.
	Grimaldi Jotinne	R. L. Polk & Co.
	Olivas Rilchd	R. L. Polk & Co.
1966	APARTMENTS	R. L. Polk & Co.
	CHAN BILL	R. L. Polk & Co.
	LEE FRANCIS C	R. L. Polk & Co.
	WEBER BARBARA	R. L. Polk & Co.
	MORRIS JOHN T	R. L. Polk & Co.
	WOO A H	R. L. Polk & Co.
1960	Dorisse Richd R	R. L. Polk Co.
	Rockholt Kent	R. L. Polk Co.
	Tallerico Jos A	R. L. Polk Co.
1955	Vacant	R. L. Polk Co.
1950	Mack L S Mrs	R. L. Polk & Co.
1945	Mack Louise S	R. L. Polk Co.
1940	Mack Louise Mrs	R. L. Polk Co.
1930	De Soto Margt Mrs	R. L. Polk Co. of California
1925	Ryan Mrs Lillian	R. L. Polk & Co.

DRAFT

FINDINGS

Year	Uses	Source
1922	Hoque Elmer	R. L. Polk Co.
	Morton S D	R. L. Polk Co.

458 4TH ST S

Year	Uses	Source
1960	Niles Grace E Mrs	R. L. Polk Co.
1955	Quimby John	R. L. Polk Co.
	Niles Grace E Mrs	R. L. Polk Co.
	Espino Richd	R. L. Polk Co.
1950	Sturm Edna Mrs	R. L. Polk & Co.
	Larceda M A	R. L. Polk & Co.
	Brown Isaac	R. L. Polk & Co.
1945	Graham W J	R. L. Polk Co.
1940	Reding John	R. L. Polk Co.
	Jones Jas	R. L. Polk Co.
1930	Huggard Rose Mrs	R. L. Polk Co. of California
1925	Hord J C	R. L. Polk & Co.
1922	Bachrodt Mrs Jennie	R. L. Polk Co.

459 4TH ST S

Year	Uses	Source
2000	HARDING Walter	Haines & Company
1975	Perez Maria Mrs	Pacific Telephone
1970	Vacant	R. L. Polk & Co.
1966	VACANT	R. L. Polk & Co.
1960	Owen Ethel Mrs	R. L. Polk Co.
1955	Owen Carl E	R. L. Polk Co.
1950	Owen C E	R. L. Polk & Co.
1945	Owen C E	R. L. Polk Co.
1940	Owen C E	R. L. Polk Co.
1930	Owen C E	R. L. Polk Co. of California
1925	Owen Carl	R. L. Polk & Co.
1922	Owen Carl	R. L. Polk Co.

DRAFT

FINDINGS

460 4TH ST S

Year	*Uses*	*Source*
2000	TROY IV APTS	Haines & Company
	BAUTISTA Anselmo	Haines & Company
	ESCAMILLA Genoveva	Haines & Company
	HIGHLEY William	Haines & Company
	LOERA Lazaro	Haines & Company
	LOERA Lebcia	Haines & Company
	MUNOZ Jose Urbano	Haines & Company
	POL Mark	Haines & Company
	ROMEROP	Haines & Company
	TEJADA Carlos Medina	Haines & Company
	WARGAS Rogelio	Haines & Company
1996	5 Romero P	Pacific Bell
	7 Gonzalez Jose	Pacific Bell
	14 Loera Leticia	Pacific Bell
	20 Loera Lazaro	Pacific Bell
	5 A sautista Anselmo	Pacific Bell
	15 A Lee J	Pacific Bell
	20 A Avila Victor Martin	Pacific Bell
1975	Batton C	Pacific Telephone
	Carr W	Pacific Telephone
	Vann R	Pacific Telephone
	xTower S	Pacific Telephone
	Haire	Pacific Telephone
	xStage J	Pacific Telephone
	Lazano Nora	Pacific Telephone
	Luckin Bill	Pacific Telephone
	Newlove Richd	Pacific Telephone
	Blanchard Michl	Pacific Telephone
	Troy Apartments	Pacific Telephone
	Mogg John	Pacific Telephone
	Vacant	Pacific Telephone

DRAFT

FINDINGS

Year	Uses	Source
1975	Shaw Robt	Pacific Telephone
	Fletcher Michl	Pacific Telephone
	Ng Wai Ning	Pacific Telephone
	Yee	Pacific Telephone
	Salina	Pacific Telephone
	Jackson Berry	Pacific Telephone
	Duran C	Pacific Telephone
	Hager M	Pacific Telephone
	Rosenberg Richd	Pacific Telephone
	Shin Lee	Pacific Telephone
	xLyold Larry	Pacific Telephone
1970	Gentry Barbara	R. L. Polk & Co.
	Vacant	R. L. Polk & Co.
	Vacant	R. L. Polk & Co.
	Troy Apartments	R. L. Polk & Co.
	Ganes Thos E	R. L. Polk & Co.
	Gilton Michi	R. L. Polk & Co.
	Knudson Robt A	R. L. Polk & Co.
	1 Farber Kevin	R. L. Polk & Co.
	Perrynian Danny	R. L. Polk & Co.
	x Swift James	R. L. Polk & Co.
	Ho Lydia Y	R. L. Polk & Co.
	Greiss Larry	R. L. Polk & Co.
	Pierce Kevin	R. L. Polk & Co.
	Howard Steven	R. L. Polk & Co.
	Lewis Donald	R. L. Polk & Co.
	Lux John	R. L. Polk & Co.
	Knoch Steven	R. L. Polk & Co.
	Davies Julia	R. L. Polk & Co.
	Young David	R. L. Polk & Co.
	Antuna Richd	R. L. Polk & Co.
	Lippitt Lance	R. L. Polk & Co.

DRAFT

FINDINGS

Year	Uses	Source
1970	Baker Ruth	R. L. Polk & Co.
1966	HIGHTOWER S E	R. L. Polk & Co.
	PALMER J R	R. L. Polk & Co.
	APARTMENTS	R. L. Polk & Co.
	COCKRILL J A	R. L. Polk & Co.
	GARCIA PETE	R. L. Polk & Co.
	FORD G L	R. L. Polk & Co.
	MARTIG A J	R. L. Polk & Co.
	OLSON R C	R. L. Polk & Co.
	MAYEDA PETER	R. L. Polk & Co.
	LOTREAN STEFANA MRS	R. L. Polk & Co.
	NOSKINIEMI N B	R. L. Polk & Co.
	COOK R C	R. L. Polk & Co.
	BERTRAM T A	R. L. Polk & Co.
	ERICKSON J M	R. L. Polk & Co.
	FUJIMOTO WARREN	R. L. Polk & Co.
	EROSE D A	R. L. Polk & Co.
	TESHIMA M R	R. L. Polk & Co.
	ESSEX M A	R. L. Polk & Co.
	ROE LYNNE	R. L. Polk & Co.
	FOSTER LEE	R. L. Polk & Co.
	BADAWI S E	R. L. Polk & Co.
1930	Duthie Rena P	R. L. Polk Co. of California

464 4TH ST S

Year	Uses	Source
1960	Carcta Dee R	R. L. Polk Co.
1955	Garcia Dee R	R. L. Polk Co.
1950	Gillard L L Mrs	R. L. Polk & Co.
1945	Gillard Lena L	R. L. Polk Co.
1940	Gillard Robt	R. L. Polk Co.
1930	Bachrodt Jennie Mrs	R. L. Polk Co. of California
1925	Bachrodt Mrs Jennie	R. L. Polk & Co.

DRAFT

Year	Uses	Source
1922	Paredas Mrs Refuge	R. L. Polk Co.

465 4TH ST S

Year	Uses	Source
2000	HURTADO Mingo N	Haines & Company
1975	Martinez E	Pacific Telephone
1970	Newbarr F David	R. L. Polk & Co.
1966	FUNDERBERG JOEL	R. L. Polk & Co.
1960	Cunningham Novie Jane	R. L. Polk Co.
1955	OCarroll Margueritte Mrs	R. L. Polk Co.
1950	Davis L S	R. L. Polk & Co.
1945	Davis L S	R. L. Polk Co.
1940	Davis L S	R. L. Polk Co.
1930	Davis L S	R. L. Polk Co. of California
1925	Davis L S	R. L. Polk & Co.
1922	Davis L S	R. L. Polk Co.

467 4TH ST S

Year	Uses	Source
2000	GONZALEZ Juan M	Haines & Company
1975	Wissel Steve	Pacific Telephone
1970	Minsky Joanne	R. L. Polk & Co.
1966	SHRADER WAYNE	R. L. Polk & Co.
1960	Matlock Richd E	R. L. Polk Co.
	Shrodes Beverly	R. L. Polk Co.
1955	Gehon B J	R. L. Polk Co.
1950	Heilge E	R. L. Polk & Co.
1945	Barnick H A	R. L. Polk Co.

469 4TH ST S

Year	Uses	Source
2000	BRAMBILA Ricardo	Haines & Company
1996	Carpenter k Bet	Pacific Bell
1975	Mark M	Pacific Telephone

DRAFT

FINDINGS

Year	Uses	Source
1970	Curtis Patsy	R. L. Polk & Co.
1966	BRANDON PAUL	R. L. Polk & Co.
1960	Fernandaz Barbara J	R. L. Polk Co.
1955	Fredericksen Wesley J	R. L. Polk Co.
1950	Denton E F jr	R. L. Polk & Co.
1945	Hamilton F E	R. L. Polk Co.

470 4TH ST S

Year	Uses	Source
2000	ALAMEDA Alan	Haines & Company
	LI Yufei	Haines & Company
	SHEN Qi YU	Haines & Company
	WANG Li	Haines & Company
1996	5 I Yufel 947	Pacific Bell
	8 Qln Jin	Pacific Bell
1975	Alkadee Apartments	Pacific Telephone
	Underw ood D K	Pacific Telephone
	Adams Jim	Pacific Telephone
	Vacant	Pacific Telephone
	Tajima J	Pacific Telephone
	Chou James	Pacific Telephone
	Grill C	Pacific Telephone
	Vacant	Pacific Telephone
	Vanavichai Orsoom	Pacific Telephone
	Nelson D M	Pacific Telephone
	Pirnazar Niloufar	Pacific Telephone
	Vacant	Pacific Telephone
1970	Alkadee Apartments CY	R. L. Polk & Co.
	Jarvis Arnold	R. L. Polk & Co.
	Tingley Ronald	R. L. Polk & Co.
	Finn Marshall	R. L. Polk & Co.
	Erickson Dan	R. L. Polk & Co.
	Vacant	R. L. Polk & Co.

DRAFT

FINDINGS

Year	Uses	Source
1970	Lee Annie	R. L. Polk & Co.
	Butera Salvadore T	R. L. Polk & Co.
	Vacant	R. L. Polk & Co.
	Vacant	R. L. Polk & Co.
	Cheng Wm	R. L. Polk & Co.
	Tarasawa Grace	R. L. Polk & Co.
	a Vacant	R. L. Polk & Co.
	Guilbert Florence A	R. L. Polk & Co.
1966	ALKADEE APARTMENTS	R. L. Polk & Co.
	WILLIAMS MICHL P	R. L. Polk & Co.
	BYSON CLAUDINE	R. L. Polk & Co.
	LEHMANN FRANCES	R. L. Polk & Co.
	VACANT	R. L. Polk & Co.
	MC GUNNIGLE BILL	R. L. Polk & Co.
	NICHOLSON STAN	R. L. Polk & Co.
	KING JOANNE	R. L. Polk & Co.
	WHEELER TERRY	R. L. Polk & Co.
	JOLLEY M M	R. L. Polk & Co.
	VACANT	R. L. Polk & Co.
	VACANT	R. L. Polk & Co.
	A BUTERA SALVADORE T	R. L. Polk & Co.
1960	Driscoll Kevin L	R. L. Polk Co.
	No Return	R. L. Polk Co.
	No Return	R. L. Polk Co.
	Szalay Steph J	R. L. Polk Co.
	Lym Francis R	R. L. Polk Co.
	Frychtenicht Robt	R. L. Polk Co.
	Alkadee Apartments	R. L. Polk Co.
	Oliviera Lee D	R. L. Polk Co.
	Kelley Alice J	R. L. Polk Co.
	Stevens Gordon Mrs	R. L. Polk Co.
	Hutchison Shirley	R. L. Polk Co.

DRAFT

Year	Uses	Source
1960	Graff Earline	R. L. Polk Co.
	Lee Cori	R. L. Polk Co.
	Street continued	R. L. Polk Co.
1955	Harth Jacquelyn	R. L. Polk Co.
	Appel Patricia A	R. L. Polk Co.
	DAndrea Jackie	R. L. Polk Co.
	Lucente Kath	R. L. Polk Co.
	Grayden Jack A	R. L. Polk Co.
	Slater Barbara	R. L. Polk Co.
	Ello Ruth	R. L. Polk Co.
	Apartments	R. L. Polk Co.
	Henderson Joan	R. L. Polk Co.
	Mitchell Joy	R. L. Polk Co.
	Bambauer Beverly J	R. L. Polk Co.
	Gonzales Evelyn	R. L. Polk Co.

474 4TH ST S

Year	Uses	Source
2000	LINH Nham	Haines & Company
1996	A LInh Nham	Pacific Bell
1960	Butera Salvadore T	R. L. Polk Co.
1955	Butera Salvadore T	R. L. Polk Co.

475 4TH ST S

Year	Uses	Source
2000	APARTMENTS	Haines & Company
	HARDING Walter	Haines & Company
	HOANG Sau Thi	Haines & Company
	HOU Jichaag	Haines & Company
	LEONPEREZ Erasmo	Haines & Company
	LOPEZ Carmela Leon	Haines & Company
	RAMIREZ Araceli	Haines & Company
	TRAN Loan	Haines & Company
1996	4 hou Jichaag	Pacific Bell

DRAFT

FINDINGS

Year	Uses	Source
1996	6 Tran Loan	Pacific Bell
	Ramirez Araceli I	Pacific Bell
1975	Thomton S	Pacific Telephone
	Wilson R	Pacific Telephone
	Williams David	Pacific Telephone
	Greenburg	Pacific Telephone
	Ceccarelli S	Pacific Telephone
	De Krokhaleff Nathalie	Pacific Telephone
	Davis Apartments	Pacific Telephone
	Vacant	Pacific Telephone
	Staley Sue	Pacific Telephone
	Baracco Andrew	Pacific Telephone
	Keith K	Pacific Telephone
	Corpuz G	Pacific Telephone
	Vacant	Pacific Telephone
1970	Davis Apartments	R. L. Polk & Co.
	No Return	R. L. Polk & Co.
	Frisbee David C	R. L. Polk & Co.
	Pankow Charles T	R. L. Polk & Co.
	Sargentine Sue	R. L. Polk & Co.
	Kurahara Maxine S	R. L. Polk & Co.
	Cable Robt	R. L. Polk & Co.
	Uribe Manuel	R. L. Polk & Co.
	Rittmiller Sharon	R. L. Polk & Co.
	Darnstaat Robt	R. L. Polk & Co.
	Ruiz Mary	R. L. Polk & Co.
	Tarter J	R. L. Polk & Co.
	Dew berry Ann S	R. L. Polk & Co.
1966	DAVIS APARTMENTS	R. L. Polk & Co.
	GORDON CAROL	R. L. Polk & Co.
	HART CHARLOTTE	R. L. Polk & Co.
	ERICKSON NANCY	R. L. Polk & Co.

DRAFT

FINDINGS

Year	Uses	Source
1966	BRENDLEN HERB	R. L. Polk & Co.
	BAIR PENNY	R. L. Polk & Co.
	MORRISON MARCIA	R. L. Polk & Co.
	VACANT	R. L. Polk & Co.
	LAURO ALBERT	R. L. Polk & Co.
	ALLEN ROGER	R. L. Polk & Co.
	JEFFERSON ANN	R. L. Polk & Co.
	WOLCOTT KENT	R. L. Polk & Co.
	VACANT	R. L. Polk & Co.
1960	Apartments	R. L. Polk Co.
	Davis Robt E	R. L. Polk Co.
	Rodgers Chas E	R. L. Polk Co.
	Rogers Caroline E	R. L. Polk Co.
	Stsk Wm J	R. L. Polk Co.
	Nelson Jim	R. L. Polk Co.
	Alexander Jan	R. L. Polk Co.
	Know lton Greg J	R. L. Polk Co.
	Payne Robt	R. L. Polk Co.
	Meyer Sharon M	R. L. Polk Co.
	Smith Linda M	R. L. Polk Co.
	Slaten Don	R. L. Polk Co.
	Plumbe De Vore	R. L. Polk Co.
	Coleman Douglas	R. L. Polk Co.
	Lynn Darlene	R. L. Polk Co.
	Vollmer Robt J	R. L. Polk Co.
	Berna Kenneth D	R. L. Polk Co.
	Street continued	R. L. Polk Co.
1955	Anderson Duane N	R. L. Polk Co.
1950	Hopper K R	R. L. Polk & Co.
1945	Hopper K R	R. L. Polk Co.
1940	Vacant	R. L. Polk Co.
1930	Moore C M	R. L. Polk Co. of California

DRAFT

FINDINGS

Year	Uses	Source
1925	Mc Lin O M	R. L. Polk & Co.
1922	Mc Lin O M	R. L. Polk Co.

479 4TH ST S

Year	Uses	Source
1955	Stratton Carl S	R. L. Polk Co.
1950	Mandell Lorena M	R. L. Polk & Co.
	Mc Hugh G M Mrs	R. L. Polk & Co.
	Pressler Genevieve	R. L. Polk & Co.
1945	Kelly T P	R. L. Polk Co.
	Pressler R N	R. L. Polk Co.
1940	Vacant	R. L. Polk Co.
1930	Hand H H	R. L. Polk Co. of California
1925	Vacant	R. L. Polk & Co.
1922	Anderson L A	R. L. Polk Co.

480 4TH ST S

Year	Uses	Source
2000	NO CURRENT LISTING	Haines & Company
1970	Sjogren Chris	R. L. Polk & Co.
1966	VACANT	R. L. Polk & Co.
1960	Elder Jean K	R. L. Polk Co.
1955	Barretto Honey	R. L. Polk Co.

483 4TH ST S

Year	Uses	Source
1925	Wysock W J	R. L. Polk & Co.
1922	Wysock W J	R. L. Polk Co.

484 4TH ST S

Year	Uses	Source
1930	Vacant	R. L. Polk Co. of California

485 4TH ST S

Year	Uses	Source
2000	MURDOCK Michael	Haines & Company

DRAFT

FINDINGS

Year	Uses	Source
2000	ROSALES Greg	Haines & Company
1996	3 Murdock Michael	Pacific Bell
1975	Jacobson Linda	Pacific Telephone
1970	Coughlin Ronnie	R. L. Polk & Co.
	OLoughlin Denny K	R. L. Polk & Co.
	Trimmer Kenneth G	R. L. Polk & Co.
1966	PANZA B J	R. L. Polk & Co.
	AMERAL BILLY	R. L. Polk & Co.
	BURKHARTSMEIR JAMES	R. L. Polk & Co.
1960	Shirachi Arlene R	R. L. Polk Co.
	Stout Michl W	R. L. Polk Co.
	Andrews David L	R. L. Polk Co.
1955	Willis John H	R. L. Polk Co.
1950	Cole Frank	R. L. Polk & Co.
1945	Hallam Gertrude Mrs	R. L. Polk Co.
1940	Edgar Agnes Mrs	R. L. Polk Co.
1930	Nolan J D	R. L. Polk Co. of California

487 4TH ST S

Year	Uses	Source
2000	SPARTAN BARBER SHOP	Haines & Company
1975	Spartan Barber Shop The	Pacific Telephone
1970	Spartan Barber Shop The	R. L. Polk & Co.
1966	SPARTAN BARBERI SHOP THE	R. L. Polk & Co.
1960	Spartan Barber Shop The	R. L. Polk Co.
1955	Vacant	R. L. Polk Co.
1950	Gilbert D F	R. L. Polk & Co.
1945	Paugh F A	R. L. Polk Co.
1940	Wells Erven	R. L. Polk Co.
1930	Vacant	R. L. Polk Co. of California

495 4TH ST S

Year	Uses	Source
1925	Brocar F U	R. L. Polk & Co.

DRAFT

Year	Uses	Source
1922	Vacant	R. L. Polk Co.

497 4TH ST S

Year	Uses	Source
1925	Lugon Mrs Laura	R. L. Polk & Co.
1922	Shottenhamer Cyril	R. L. Polk Co.

498 4TH ST S

Year	Uses	Source
2000	LOPES Stephen	Haines & Company
1996	SPARTAN STATION	Pacific Bell
1975	Sparton Oil Co gas sta	Pacific Telephone
1970	Puritan Oil Co gas sta	R. L. Polk & Co.
1966	PURITAN OIL CO GAS STA	R. L. Polk & Co.
1960	Twenty Percent Serv Sta gas	R. L. Polk Co.
1955	Saavon Service Station	R. L. Polk Co.
1950	Saavon Service Station	R. L. Polk & Co.
	William intersect	R. L. Polk & Co.
1945	Adams H A	R. L. Polk Co.
1940	Taylor J F	R. L. Polk Co.
1930	Vacat	R. L. Polk Co. of California
1925	Snow E E	R. L. Polk & Co.
1922	Gray Jas	R. L. Polk Co.

502 4TH ST S

Year	Uses	Source
2000	CASTANEDA Araceli M	Haines & Company
	GARCIAJIMENEZ	Haines & Company
	Francisco Javier	Haines & Company
	MARQUEZ Phil	Haines & Company
1996	11 Ramirer Minerva	Pacific Bell
	12 Garcta Jiflmenez Fr Fancisco Javier	Pacific Bell
1975	Apollo Hall	Pacific Telephone
	Hernandez Lydia	Pacific Telephone

DRAFT

FINDINGS

Year	Uses	Source
1975	Brooks Tim	Pacific Telephone
	Penney Claussia	Pacific Telephone
	Smith Terri	Pacific Telephone
	Lee Ronald	Pacific Telephone
	Brooks Tom	Pacific Telephone
	Zesita Yevette	Pacific Telephone
	Arenas Mario	Pacific Telephone
	Felix Flora	Pacific Telephone
	Davis Jim	Pacific Telephone
	Secdea Doug	Pacific Telephone
	Bird Robt	Pacific Telephone
	Redfield Robt	Pacific Telephone
	Wren Phil	Pacific Telephone
	Leija Hector	Pacific Telephone
	Pancho Faustino	Pacific Telephone
1970	Apollo Hall	R. L. Polk & Co.
	Lrios Cory	R. L. Polk & Co.
	Walton Laverne	R. L. Polk & Co.
	Dotter Charles L	R. L. Polk & Co.
	Ilightow er Geo	R. L. Polk & Co.
	Hopkins Herbert	R. L. Polk & Co.
	Adair Bonnie	R. L. Polk & Co.
	New man Bruce	R. L. Polk & Co.
	Lacy Bonnie	R. L. Polk & Co.
	Davis Gary L	R. L. Polk & Co.
	Tanner Fred	R. L. Polk & Co.
	Vacant	R. L. Polk & Co.
	Me Sw ain Donald	R. L. Polk & Co.
	Madigan Win	R. L. Polk & Co.
	Putman Michi	R. L. Polk & Co.
	Machado Rodney E	R. L. Polk & Co.
	Jeantrout Paul	R. L. Polk & Co.

DRAFT

FINDINGS

Year	Uses	Source
1966	APOLLO HALL APTS	R. L. Polk & Co.
	GILBERT S A	R. L. Polk & Co.
	VACANT	R. L. Polk & Co.
	ABBEYGUAYA JEEBA	R. L. Polk & Co.
	NO RETURN	R. L. Polk & Co.
	VACANT	R. L. Polk & Co.
	KAY ROBT E	R. L. Polk & Co.
	BOCOUM HAMA	R. L. Polk & Co.
	HU WINFRED	R. L. Polk & Co.
	VACANT	R. L. Polk & Co.
	WONG BOSCO	R. L. Polk & Co.
	FLYNN GARY	R. L. Polk & Co.
	VACANT	R. L. Polk & Co.
	NII BOB	R. L. Polk & Co.
	VACANT	R. L. Polk & Co.
	LYNCH FRANK	R. L. Polk & Co.
	ROBERTSON SUE	R. L. Polk & Co.
	SMITH RICHD W	R. L. Polk & Co.

503 4TH ST S

Year	Uses	Source
1960	1/2 Vacant	R. L. Polk Co.
	Brennan Willie N Mrs	R. L. Polk Co.
1955	1/2 Vacant	R. L. Polk Co.
	Brennan Willie N Mrs	R. L. Polk Co.
1950	1/2 Fleming N J	R. L. Polk & Co.
	Brennan W N Mrs	R. L. Polk & Co.
1945	Fleming N J	R. L. Polk Co.
	Brennan W N Mrs	R. L. Polk Co.
1940	Brennan J A	R. L. Polk Co.
1930	Brennan J A	R. L. Polk Co. of California
1925	Brennan J A	R. L. Polk & Co.

DRAFT

FINDINGS

504 4TH ST S

Year	Uses	Source
2000	NO CURRENT LISTING	Haines & Company

520 4TH ST S

Year	Uses	Source
1940	Halstead T W	R. L. Polk Co.
1930	ODonnell Cornelius	R. L. Polk Co. of California
1925	Vacant	R. L. Polk & Co.

521 4TH ST S

Year	Uses	Source
1960	Staub Jennie L Mrs	R. L. Polk Co.
1955	Waddill John L	R. L. Polk Co.
1950	Harris G A	R. L. Polk & Co.
	Rose Minnie Mrs	R. L. Polk & Co.
1945	Rose Minnie Mrs	R. L. Polk Co.
1940	Smith Marguerite Mrs	R. L. Polk Co.
1930	Eaton F C Mrs	R. L. Polk Co. of California
1925	Honeyw ell F E	R. L. Polk & Co.
1922	Ingalls Mrs Josephine	R. L. Polk Co.

527 4TH ST S

Year	Uses	Source
1955	Percival John M	R. L. Polk Co.
	Dieterich Del	R. L. Polk Co.
	Gardiner E H	R. L. Polk Co.
	Mc Cumber Sharon	R. L. Polk Co.
	Buhman Wm F	R. L. Polk Co.
	Frye Betty Jean	R. L. Polk Co.
	Strom Roy H	R. L. Polk Co.
	Boyd Bert	R. L. Polk Co.
	Barr Neal	R. L. Polk Co.
	Crow nover W L	R. L. Polk Co.
	Apartments	R. L. Polk Co.

DRAFT

FINDINGS

Year	Uses	Source
1955	Niccum Louise	R. L. Polk Co.

529 4TH ST S

Year	Uses	Source
2000	MIRANDA Edid	Haines & Company
1996	5 Morquecho Ana	Pacific Bell
1975	Ritz Apartments	Pacific Telephone
	Menchaea Jesus	Pacific Telephone
	Mehrotra Sharad	Pacific Telephone
	Vacant	Pacific Telephone
	Clark Wm	Pacific Telephone
	White Junius	Pacific Telephone
1970	Ritz Apartments	R. L. Polk & Co.
	Vacant	R. L. Polk & Co.
	Abdalla Abdalla A	R. L. Polk & Co.
	Vacant	R. L. Polk & Co.
	Maska Ray	R. L. Polk & Co.
	S 30 Marsh Clare	R. L. Polk & Co.
1966	RITZ APARTMENTS	R. L. Polk & Co.
	CHEE OLIVER	R. L. Polk & Co.
	VACANT	R. L. Polk & Co.
	CHAN DAVID	R. L. Polk & Co.
	MASKAL RAY	R. L. Polk & Co.
	PHILLIPS JOHN	R. L. Polk & Co.
1960	Ritz Apartments	R. L. Polk Co.
	Tyrell Larry C	R. L. Polk Co.
	Metully Frank	R. L. Polk Co.
	Massey Clyde	R. L. Polk Co.
	Roe Wm E	R. L. Polk Co.
	Street continued	R. L. Polk Co.
1955	Deboi Donald T	R. L. Polk Co.
	Grossi Albert	R. L. Polk Co.
	Talbot Gus	R. L. Polk Co.

DRAFT

FINDINGS

Year	Uses	Source
1955	Woodd G B Jim	R. L. Polk Co.
1950	Roberts J H	R. L. Polk & Co.
	Swain L J	R. L. Polk & Co.
1945	Falconer Dollie Mrs	R. L. Polk Co.
	Gerstenschlager G G	R. L. Polk Co.
	Robertson F L	R. L. Polk Co.
1940	Chapman John	R. L. Polk Co.
	Falconer Dollie Mrs	R. L. Polk Co.
	Mitchell Anna Mrs	R. L. Polk Co.
1930	Mc Kenzie Helen G	R. L. Polk Co. of California
	Mc Kinnon Cleo A	R. L. Polk Co. of California
1925	Perry F J	R. L. Polk & Co.
1922	Blacow R D	R. L. Polk Co.
	Martin H E	R. L. Polk Co.

530 4TH ST S

Year	Uses	Source
2000	GONZALES Eladio	Haines & Company
	GONZALES Jose	Haines & Company
1996	Gonzales Eladlo	Pacific Bell
	Gonizales Jose	Pacific Bell
1975	Marsh Clare	Pacific Telephone
1966	MARSH CLAPE O	R. L. Polk & Co.
1960	Marsh Clare O	R. L. Polk Co.
1955	Marsh Clare O	R. L. Polk Co.
1950	Marsh C O	R. L. Polk & Co.
1945	Bruning Kath	R. L. Polk Co.
1940	Brunning Kath	R. L. Polk Co.
1930	Guskey J A	R. L. Polk Co. of California
1925	Guskey Jas	R. L. Polk & Co.
1922	Guskey Jas	R. L. Polk Co.

DRAFT

FINDINGS

535 4TH ST S

Year	*Uses*	*Source*
1945	Lowery B L Mrs	R. L. Polk Co.
1940	Ruttan F E	R. L. Polk Co.
1930	Manley A B	R. L. Polk Co. of California
1925	Branch Mrs L C	R. L. Polk & Co.
1922	Branch Mrs L C	R. L. Polk Co.
	Gelatt Mrs Amanda	R. L. Polk Co.

536 4TH ST S

Year	*Uses*	*Source*
1960	Thielke Alf A	R. L. Polk Co.
1955	Thielke Alf A	R. L. Polk Co.
1950	Thielke A A	R. L. Polk & Co.
1945	Thielke A A	R. L. Polk Co.
1940	Jones I A	R. L. Polk Co.
1925	Krupp Jos	R. L. Polk & Co.
	Miller W H	R. L. Polk & Co.
1922	Krupp Jos	R. L. Polk Co.

537 4TH ST S

Year	*Uses*	*Source*
2000	SALDIVAR Ramona S	Haines & Company
	VANTSANT Mane S	Haines & Company
	ZAMORA Silvino	Haines & Company
1996	3 Espinoza Fabiola	Pacific Bell
1975	Apartments	Pacific Telephone
	lSerrano Antonio	Pacific Telephone
	Kneass John	Pacific Telephone
	Hirji Amirali	Pacific Telephone
	Simons Bob	Pacific Telephone
	Cis Enrico	Pacific Telephone
	Lucier Wm	Pacific Telephone
	Franks Clayton	Pacific Telephone
	Garner H	Pacific Telephone

DRAFT

FINDINGS

Year	Uses	Source
1975	Vacant	Pacific Telephone
	Larsen Dw ight	Pacific Telephone
	Crumpton Wilford	Pacific Telephone
1970	Vacant	R. L. Polk & Co.
1966	APARTMENTS	R. L. Polk & Co.
	MANGANI L E	R. L. Polk & Co.
	TERUSDELL ERNEST	R. L. Polk & Co.
	VACANT	R. L. Polk & Co.
	CIS ERICO	R. L. Polk & Co.
	OSULLIVAN ED	R. L. Polk & Co.
	GALLAGHER W E	R. L. Polk & Co.
	VACANT	R. L. Polk & Co.
	WARD L T	R. L. Polk & Co.
	ANDERTON MICHL	R. L. Polk & Co.
	GAFFNEY BILL	R. L. Polk & Co.
1960	Apartments	R. L. Polk Co.
	No Return	R. L. Polk Co.
	Percival John M	R. L. Polk Co.
	Tadaic Jos	R. L. Polk Co.
	Carlson Robt	R. L. Polk Co.
	Daton Francis	R. L. Polk Co.
	Carvellho Joe	R. L. Polk Co.
	Truesdell Ernest	R. L. Polk Co.
	Sw ift Hulda M	R. L. Polk Co.
	Nakash Jack	R. L. Polk Co.
	Reid Robt G	R. L. Polk Co.
	Street continued	R. L. Polk Co.
1950	Bruce H B	R. L. Polk & Co.

541 4TH ST S

Year	Uses	Source
1945	Ratzak Alorine Mrs	R. L. Polk Co.
1940	Rose Minnie Mrs	R. L. Polk Co.

DRAFT

FINDINGS

Year	Uses	Source
1930	Rose Minnie Mrs	R. L. Polk Co. of California
1925	Adams W A	R. L. Polk & Co.
1922	Kelley Thos	R. L. Polk Co.

542 4TH ST S

Year	Uses	Source
2000	APARTMENTS	Haines & Company
	DSOUZA Wilfred F	Haines & Company
	GUTIERREZ Alberto	Haines & Company
	HUYNH Trang U	Haines & Company
	LE Tuan	Haines & Company
	MARTINEZ Eduardo	Haines & Company
	RANUA Celeste	Haines & Company
	ZOGARIC Michelle T	Haines & Company
1996	4 Zogaric Michelle T	Pacific Bell
	7 Marlow S	Pacific Bell
	14 DSouza Wilfred F	Pacific Bell
	15 Huynh Trang	Pacific Bell
1975	Apartments	Pacific Telephone
	Corpus J	Pacific Telephone
	Solano S	Pacific Telephone
	Blaisdell M	Pacific Telephone
	Sharify S	Pacific Telephone
	Vacant	Pacific Telephone
	Polansky T	Pacific Telephone
	Davis Jim	Pacific Telephone
	Zemke D	Pacific Telephone
	Miyano S	Pacific Telephone
	Okiyoi S	Pacific Telephone
	Stanley D	Pacific Telephone
	Watts J	Pacific Telephone
	Espineda T	Pacific Telephone
	Linzey D	Pacific Telephone

DRAFT

FINDINGS

Year	Uses	Source
1975	Sigafoose J	Pacific Telephone
1970	Apartments	R. L. Polk & Co.
	I Gerhardt Richd	R. L. Polk & Co.
	Buck Carl R	R. L. Polk & Co.
	Langenstein Thos B	R. L. Polk & Co.
	Johnson Ralph W	R. L. Polk & Co.
	Bright Dee E	R. L. Polk & Co.
	Vacant	R. L. Polk & Co.
	Huboi Carl R	R. L. Polk & Co.
	Ledesma Frank R	R. L. Polk & Co.
	Madhi Abdulla H	R. L. Polk & Co.
	Jung David	R. L. Polk & Co.
	Vang Henry M	R. L. Polk & Co.
	Mascorro Mauricio	R. L. Polk & Co.
	Balesteri Manuel S	R. L. Polk & Co.
	Sims Michi	R. L. Polk & Co.
	Kooper Penny	R. L. Polk & Co.
1966	BUCK CARL R	R. L. Polk & Co.
	WALLIS SUE	R. L. Polk & Co.
	ROGLIC NEDJELKA	R. L. Polk & Co.
	VACANT	R. L. Polk & Co.
	FERRANTI ROSMARIE	R. L. Polk & Co.
	RUSSO KAY	R. L. Polk & Co.
	KENNEY S P	R. L. Polk & Co.
	MERRITT SUE	R. L. Polk & Co.
	TURNER MELVIN L	R. L. Polk & Co.
	STEARNS MARILYN	R. L. Polk & Co.
	KOPEC KEN	R. L. Polk & Co.
	LEONARD EVELYN	R. L. Polk & Co.
	VACANT	R. L. Polk & Co.
	THATCHER ANN	R. L. Polk & Co.
	APARTMENTS	R. L. Polk & Co.

DRAFT

FINDINGS

Year	Uses	Source
1966	SCHOONOVER GEO P	R. L. Polk & Co.
1960	Under Constn apt house	R. L. Polk Co.
1955	Nance Quentin	R. L. Polk Co.
1950	Stull M C	R. L. Polk & Co.
1945	Stull M C	R. L. Polk Co.
1940	Rogers I F	R. L. Polk Co.
1925	Becknell D G	R. L. Polk & Co.
1922	Hubene L J	R. L. Polk Co.

545 4TH ST S

Year	Uses	Source
2000	APARTMENTS	Haines & Company
	SISON Magdalena	Haines & Company
	STURDEVANT Joseph T	Haines & Company
	CARILLO Norma A	Haines & Company
	FOSTER Carol	Haines & Company
	SHAHIDI Masoud	Haines & Company
1996	4 Giroux Joseph	Pacific Bell
	6 Loreto Morales Ranulfo	Pacific Bell
	8 Cardona Byron	Pacific Bell
	11 Talavera Mario	Pacific Bell
	17 Sison Magdalena	Pacific Bell
1975	Ritz Apartments	Pacific Telephone
	Dillard Leonora	Pacific Telephone
	Johnson Tom	Pacific Telephone
	Eoff David Jr	Pacific Telephone
	Inogna Dennis	Pacific Telephone
	Mc Clanhan Terry	Pacific Telephone
	Rishi A	Pacific Telephone
	Fisher Charles	Pacific Telephone
	Maldonado Ramon	Pacific Telephone
	IlLeyues Manuel Jr	Pacific Telephone
	Hyder A	Pacific Telephone

DRAFT

FINDINGS

Year	Uses	Source
1975	Ghanma Suhail	Pacific Telephone
	Vacant	Pacific Telephone
	Breisch John	Pacific Telephone
	Sparks Manford	Pacific Telephone
1970	Ritz Apartments	R. L. Polk & Co.
	Dillard Leonora	R. L. Polk & Co.
	Badriyek Khalid	R. L. Polk & Co.
	Fisher Charles R	R. L. Polk & Co.
	Badriyok Kathy Mrs	R. L. Polk & Co.
	Garfield Douglas	R. L. Polk & Co.
	Yerushalm Daryoush	R. L. Polk & Co.
1966	RITZ APARTMENTS	R. L. Polk & Co.
	DILLARD LEONORA	R. L. Polk & Co.
	VACANT APTS	R. L. Polk & Co.
	BAUVENUTI AL	R. L. Polk & Co.
	GILL JOHN	R. L. Polk & Co.
	SWIFT ROY	R. L. Polk & Co.
	YOUNG M E	R. L. Polk & Co.
	COCAIN C E	R. L. Polk & Co.
	JACKMAN FRANK M	R. L. Polk & Co.
	PLANKENHORN L C	R. L. Polk & Co.
1960	Vacant	R. L. Polk Co.
	Vacant	R. L. Polk Co.
	Shirley Frank	R. L. Polk Co.
	Mc Cregar M C	R. L. Polk Co.
	Coffee Chas	R. L. Polk Co.
	Webb Grady T	R. L. Polk Co.
	Gunning Edw	R. L. Polk Co.
	Jackman Frank M	R. L. Polk Co.
	King Robt	R. L. Polk Co.
	Brawsom Wm H	R. L. Polk Co.
	Gordon Claudle	R. L. Polk Co.

DRAFT

FINDINGS

Year	Uses	Source
1960	Collins Chas	R. L. Polk Co.
	Swaney Marian Mrs	R. L. Polk Co.
	Hallberg Allen	R. L. Polk Co.
	Vacant	R. L. Polk Co.
	Flint Joe A	R. L. Polk Co.
	Masko Roy	R. L. Polk Co.
	Apartments	R. L. Polk Co.
	Sevence Robt C	R. L. Polk Co.
1955	Ritza Apartments	R. L. Polk Co.
	Severance Roy C mgr	R. L. Polk Co.
	Krebster Wm	R. L. Polk Co.
	Crawford Paul	R. L. Polk Co.
	Ponti Norman	R. L. Polk Co.
	Pons E	R. L. Polk Co.
	Soares John	R. L. Polk Co.
	Springston C C	R. L. Polk Co.
	Dennis Dale	R. L. Polk Co.
	Di Maggio Frank	R. L. Polk Co.
	Knight C W	R. L. Polk Co.
	Siquieres G	R. L. Polk Co.
	Babbit Glen	R. L. Polk Co.
	Langdon Jack	R. L. Polk Co.
	Escabedo David	R. L. Polk Co.
	Hart Leslie B	R. L. Polk Co.
	Patterson R	R. L. Polk Co.
	Killiam Robt	R. L. Polk Co.
	Maxley V	R. L. Polk Co.
1950	Seigler A F	R. L. Polk & Co.
1945	Kelley F W	R. L. Polk Co.
1940	Kelley F W	R. L. Polk Co.
1930	Kelley F W	R. L. Polk Co. of California
1925	Kelley F W	R. L. Polk & Co.

DRAFT

FINDINGS

Year	Uses	Source
1922	Forbush M H	R. L. Polk Co.

547 4TH ST S

Year	Uses	Source
1945	Fleshman L A Mrs	R. L. Polk Co.
1940	Hollenbeck Mary Mrs	R. L. Polk Co.
	Rice R W	R. L. Polk Co.
1930	Vacant	R. L. Polk Co. of California
1925	Baldw in G W	R. L. Polk & Co.
1922	Gunzenhauser W C	R. L. Polk Co.

550 4TH ST S

Year	Uses	Source
2000	GIGUETTE John	Haines & Company
	HINZ Richard M	Haines & Company
	MCKAY Edw ard	Haines & Company
1996	E Hinz Richard M	Pacific Bell
1975	FHolm D	Pacific Telephone
	Apartments	Pacific Telephone
	A Vacant	Pacific Telephone
	BHughes Charles	Pacific Telephone
	CFoster Doug	Pacific Telephone
	DHoffman Gary	Pacific Telephone
	EHamid Sayar	Pacific Telephone
1970	Apartments	R. L. Polk & Co.
	A Bauer Richd K	R. L. Polk & Co.
	B Sparks Lydia K Mrs	R. L. Polk & Co.
	C Terres Frank E	R. L. Polk & Co.
	D Maddin Breda	R. L. Polk & Co.
	E Parraz Vera	R. L. Polk & Co.
	F Kho David	R. L. Polk & Co.
1966	APARTMENTS	R. L. Polk & Co.
	A BOTELHO RICHD	R. L. Polk & Co.
	B SPARKS LYDIA K MRS	R. L. Polk & Co.

DRAFT

FINDINGS

Year	Uses	Source
1966	C TERRES FRANK E	R. L. Polk & Co.
	D VACANT	R. L. Polk & Co.
	E BERRY SUSAN G	R. L. Polk & Co.
	F WAGNER C A	R. L. Polk & Co.
1960	Apartments	R. L. Polk Co.
	A Powers Clifford L	R. L. Polk Co.
	B Sparks Lloyd M	R. L. Polk Co.
	C Terres Frank E	R. L. Polk Co.
	D Rains Wm J	R. L. Polk Co.
	E Hunter Hazel Mrs	R. L. Polk Co.
	F No Return	R. L. Polk Co.
1955	Apartments	R. L. Polk Co.
	A Bruckner Edith Mrs	R. L. Polk Co.
	B Sparks Lloyd M	R. L. Polk Co.
	C Teers Frank E	R. L. Polk Co.
	D Coe Kenneth J	R. L. Polk Co.
	E Hartman Walter	R. L. Polk Co.
	F Harrison Edna Mrs	R. L. Polk Co.
1930	Jasperson A A Mrs	R. L. Polk Co. of California

554 4TH ST S

Year	Uses	Source
1930	Coyne Michl	R. L. Polk Co. of California

555 4TH ST S

Year	Uses	Source
2000	SHAHIDI Masoud	Haines & Company
1975	Rear Abeyta Dorothy	Pacific Telephone
	Giannini Aurelio	Pacific Telephone
1970	Rear Leslie Ruby K Mrs	R. L. Polk & Co.
	Giannini Aurelio	R. L. Polk & Co.
1966	REAR COLEMAN DALE	R. L. Polk & Co.
	SMALL PHILIP	R. L. Polk & Co.
	GIANNINI AURELIO	R. L. Polk & Co.

DRAFT

FINDINGS

Year	Uses	Source
1960	Giannini Aurelto	R. L. Polk Co.
1955	Giannini Aurelio	R. L. Polk Co.
1950	Hendricks Floyd	R. L. Polk & Co.
	Columbus L C Mrs	R. L. Polk & Co.
	Bushnell F W	R. L. Polk & Co.
1945	Columbus Pete	R. L. Polk Co.
1940	Mc Connell Dora Mrs	R. L. Polk Co.
1925	Jasperson Mrs Anna	R. L. Polk & Co.
1922	Jasperson Jas	R. L. Polk Co.

559 4TH ST S

Year	Uses	Source
1960	La Porte Albert	R. L. Polk Co.

560 4TH ST S

Year	Uses	Source
2000	MARTINEZ Antonio	Haines & Company
	ARMAS Jaime	Haines & Company
1996	Rico Carmen	Pacific Bell
1975	Bausch Edw H	Pacific Telephone
1970	Bausch Edw H	R. L. Polk & Co.
1966	BAUSCH EDW H	R. L. Polk & Co.
1960	Bausch Edw H	R. L. Polk Co.
1955	Grom Wm L	R. L. Polk Co.
1950	Crowley Thos	R. L. Polk & Co.
1945	Crowley Thos	R. L. Polk Co.
1940	Crowley T M	R. L. Polk Co.
1930	Crowley Thos	R. L. Polk Co. of California
1925	Crowley Thos	R. L. Polk & Co.
1922	Crowley Thos	R. L. Polk Co.

561 4TH ST S

Year	Uses	Source
1955	Staniford Tillie M Mrs	R. L. Polk Co.

DRAFT

Year	Uses	Source
1950	Phelps H R	R. L. Polk & Co.
1945	Phelps H R	R. L. Polk Co.
1940	Mills B H	R. L. Polk Co.
1930	Bovee F O	R. L. Polk Co. of California
1925	Vacant	R. L. Polk & Co.
1922	Delaney J F	R. L. Polk Co.

562 4TH ST S

Year	Uses	Source
2000	ALDAVA Ernesto Geraldo	Haines & Company
1975	Baumann Annie Mrs	Pacific Telephone
1970	Baumann Annie Mrs	R. L. Polk & Co.
1966	BAUMANN ANNIE MRS	R. L. Polk & Co.
1955	Lawler Mildred Mrs	R. L. Polk Co.

5TH ST S

405 5TH ST S

Year	Uses	Source
2000	GREEN George	Haines & Company
1975	Tomlinson John	Pacific Telephone
1970	Burley Kathy	R. L. Polk & Co.
1966	VACANT	R. L. Polk & Co.
1960	Compeau Jas M	R. L. Polk Co.
1955	Wilson Robt M	R. L. Polk Co.
1950	Vacant	R. L. Polk & Co.
1945	Darling A H	R. L. Polk Co.
1940	Vacant	R. L. Polk Co.
1935	Jensen J J	R. L. Polk & Co. of California
1930	Robeson W P	R. L. Polk Co. of California
1925	ODay C C	R. L. Polk & Co.
1922	Vacant	R. L. Polk Co.

DRAFT

FINDINGS

407 5TH ST S

Year	Uses	Source
2000	LEFEVRE Delahoopliere Damien	Haines & Company
1996	2 Lefevre De La Houpliere Damien	Pacific Bell
1975	Birge Melvin	Pacific Telephone
1970	Moore Lawrence S	R. L. Polk & Co.
1966	VACANT	R. L. Polk & Co.
1960	Dicksen Dick	R. L. Polk Co.
1955	Wilson Reba A Mrs	R. L. Polk Co.
1950	Wilson R A Mrs	R. L. Polk & Co.
1945	Wilson R A Mrs	R. L. Polk Co.
1940	Wilson R A Mrs	R. L. Polk Co.
1935	Wilson R A Mrs o	R. L. Polk & Co. of California
1930	Wilson R J	R. L. Polk Co. of California
1925	Wilson R J	R. L. Polk & Co.
1922	Wilson R J	R. L. Polk Co.

408 5TH ST S

Year	Uses	Source
2000	APARTMENTS	Haines & Company
	DAO Kinh	Haines & Company
	DIEP Minh	Haines & Company
	HONG Tuan	Haines & Company
	INTHAVONG Viengkeo	Haines & Company
	KUSNAN Nursina	Haines & Company
	LE Lien	Haines & Company
	NGUYEN Hai T	Haines & Company
	NGUYEN Nga Thi	Haines & Company
	NGUYEN Phuong	Haines & Company
	SAPPINGTON Harry	Haines & Company
	SHARIF Khalid	Haines & Company
	TRAN Linh N	Haines & Company
	TRAN Tuan Anh	Haines & Company
1996	6 Sultanova Julia	Pacific Bell

DRAFT

FINDINGS

Year	Uses	Source
1996	16 Nguyen Nga Thi	Pacific Bell
	17 Diep Minh	Pacific Bell
	18 Phan Huyen H	Pacific Bell
1975	Abbie Apartments	Pacific Telephone
	Ho Mike	Pacific Telephone
	Quan Lee	Pacific Telephone
	Mohanna Al	Pacific Telephone
	Solange Roca	Pacific Telephone
	Tang J	Pacific Telephone
	Vacant	Pacific Telephone
	Hall Monica A	Pacific Telephone
	Larrazball M	Pacific Telephone
	Flores Geo	Pacific Telephone
	Riensavapak S	Pacific Telephone
	1Richardson Sharon	Pacific Telephone
	Varhaegh Frances	Pacific Telephone
	Vacant	Pacific Telephone
	Stew art Richd	Pacific Telephone
	Tapia Ralph A	Pacific Telephone
	Lopez Jamie	Pacific Telephone
	Arrieta Mary B	Pacific Telephone
	Chan Lisa	Pacific Telephone
	Carter Phillis	Pacific Telephone
1970	Abbie Apartments	R. L. Polk & Co.
	Vacant	R. L. Polk & Co.
	Beck Robt	R. L. Polk & Co.
	Allen Jane	R. L. Polk & Co.
	Vacant	R. L. Polk & Co.
	Vacant	R. L. Polk & Co.
	Milliken Page	R. L. Polk & Co.
	Spencer Brian	R. L. Polk & Co.
	Walker Bill	R. L. Polk & Co.

DRAFT

FINDINGS

Year	Uses	Source
1970	Ikeuye Naomi	R. L. Polk & Co.
	Martel Marc	R. L. Polk & Co.
	Vacant	R. L. Polk & Co.
	Amitai David	R. L. Polk & Co.
	Cohan Greg	R. L. Polk & Co.
	Vacant	R. L. Polk & Co.
	Santora Michl	R. L. Polk & Co.
	Pindroh David	R. L. Polk & Co.
	Berk Ann E	R. L. Polk & Co.
	Vacant	R. L. Polk & Co.
	Prefontaine Bruce	R. L. Polk & Co.
1966	DORR DOUG	R. L. Polk & Co.
	HASSETT JOHN	R. L. Polk & Co.
	FOLLETT CHARLES	R. L. Polk & Co.
	VACANT	R. L. Polk & Co.
	MILLER MARVIN M	R. L. Polk & Co.
	VACANT	R. L. Polk & Co.
	ABBIE APARTMENTS	R. L. Polk & Co.
	MOREAU GENE	R. L. Polk & Co.
	GEREB FRED	R. L. Polk & Co.
	OLEARY EILEEN	R. L. Polk & Co.
	OGRADY OANL	R. L. Polk & Co.
	RYDER DOTTIE	R. L. Polk & Co.
	VACANT	R. L. Polk & Co.
	PARKS LARRY	R. L. Polk & Co.
	JONES KATHY	R. L. Polk & Co.
	ONEILL DICK	R. L. Polk & Co.
	SHELDON JACKIE	R. L. Polk & Co.
	MC CULLEY S H	R. L. Polk & Co.
	VACANT	R. L. Polk & Co.
	GRENBERG JAN	R. L. Polk & Co.
	VACANT	R. L. Polk & Co.

DRAFT

FINDINGS

Year	Uses	Source
1955	Lorigan Edith Mrs	R. L. Polk Co.
1950	Lorigan Edith Mrs	R. L. Polk & Co.
1945	Lorigan B W	R. L. Polk Co.
1940	Lorigan B W	R. L. Polk Co.
1935	Lorigan Barthol o	R. L. Polk & Co. of California
1930	Lorigan B W	R. L. Polk Co. of California
1925	Lorigan B W	R. L. Polk & Co.
1922	Lorigan B W	R. L. Polk Co.

409 5TH ST S

Year	Uses	Source
2000	WHITE Pamela D	Haines & Company
	GREEN George	Haines & Company
1975	Miesel Bruce	Pacific Telephone
1970	Mayer Glen	R. L. Polk & Co.
	Frost Pamala	R. L. Polk & Co.
1966	VACANT	R. L. Polk & Co.
1960	Vacant	R. L. Polk Co.
1955	Pickings Ora V Mrs	R. L. Polk Co.
1950	Pickings O V Mrs	R. L. Polk & Co.
1945	Pickings L W	R. L. Polk Co.
1940	Anderson A S	R. L. Polk Co.
1930	Freer I C Mrs	R. L. Polk Co. of California
1925	Barnes U G	R. L. Polk & Co.
1922	Barnes U G	R. L. Polk Co.

415 5TH ST S

Year	Uses	Source
2000	BELLE MANOR	Haines & Company
	DO Kim Anh	Haines & Company
	DO Quy	Haines & Company
	MAI Ta	Haines & Company
	NGUYEN Thuytien	Haines & Company
	TRAN Phung H	Haines & Company

DRAFT

FINDINGS

Year	Uses	Source
2000	VO Vong	Haines & Company
1996	7 Le Vinh Van	Pacific Bell
	9 Ho Hoa	Pacific Bell
	10 Vo Vong	Pacific Bell
1975	Lady Lee apts	Pacific Telephone
	lJones Shirley	Pacific Telephone
	Kim Sung R	Pacific Telephone
	Grillo Tony	Pacific Telephone
	Fose P	Pacific Telephone
	Harris Beverly J	Pacific Telephone
	Wong Alice K	Pacific Telephone
	Oropeza Linda	Pacific Telephone
	Junker Corbin	Pacific Telephone
	Peppers D Ward	Pacific Telephone
	Chevo Teresa	Pacific Telephone
	Vacant	Pacific Telephone
	Han Amelia	Pacific Telephone
1970	Belle Manor apts	R. L. Polk & Co.
	Ogden R James	R. L. Polk & Co.
	Vacant	R. L. Polk & Co.
	Machado L J	R. L. Polk & Co.
	Kurasaki Joan	R. L. Polk & Co.
	Wong Madelyne	R. L. Polk & Co.
	No Return	R. L. Polk & Co.
	Van Swearingden J	R. L. Polk & Co.
	Nay Janis	R. L. Polk & Co.
	Schulz Charleen A	R. L. Polk & Co.
	Julian Edith	R. L. Polk & Co.
	Gow Jennie	R. L. Polk & Co.
	Patterson A	R. L. Polk & Co.
	Weber Carol F	R. L. Polk & Co.
1966	BELLE MANOR APTS	R. L. Polk & Co.

DRAFT

FINDINGS

Year	Uses	Source
1966	CASTLE ALAN	R. L. Polk & Co.
	VACANT APTS	R. L. Polk & Co.
	BATTIS CAROL	R. L. Polk & Co.
	VACANT	R. L. Polk & Co.
	BUNN M E	R. L. Polk & Co.
	VACANT	R. L. Polk & Co.
	THOMPSON S A	R. L. Polk & Co.
	BURDICK CAROL	R. L. Polk & Co.
	KOVACK INGRID	R. L. Polk & Co.
	HALL BARBARA	R. L. Polk & Co.
	HONNOLD SUSAN	R. L. Polk & Co.
1960	Belle Manor Apartments	R. L. Polk Co.
	Peck Joann	R. L. Polk Co.
	Odbert Judy	R. L. Polk Co.
	Aundergast Norma	R. L. Polk Co.
	Crist Steven M	R. L. Polk Co.
	Duggan Marylin	R. L. Polk Co.
	Pesco Marylin	R. L. Polk Co.
	Abe Lynn	R. L. Polk Co.
	Tarahara Mildred	R. L. Polk Co.
	Grahl Susan	R. L. Polk Co.
	Leonerd Nancy	R. L. Polk Co.
	Unsen Stella	R. L. Polk Co.
	Kassity Barbara	R. L. Polk Co.
	Be Heyt Chas J	R. L. Polk Co.
	Street continued	R. L. Polk Co.
1955	Johnson Albert	R. L. Polk Co.
1950	Dickey J W	R. L. Polk & Co.
1945	Riolo G J	R. L. Polk Co.
1940	Hogan F P	R. L. Polk Co.
1935	Stephenson W F	R. L. Polk & Co. of California
1930	George J E	R. L. Polk Co. of California

DRAFT

FINDINGS

417 5TH ST S

Year	Uses	Source
1955	Johnson Mary E Mrs	R. L. Polk Co.
1950	Stensby Hazel I	R. L. Polk & Co.
1945	Dunn Kirk	R. L. Polk Co.
1940	Epping N I	R. L. Polk Co.
1935	Smith W S	R. L. Polk & Co. of California
1930	Hickey B N	R. L. Polk Co. of California

419 5TH ST S

Year	Uses	Source
1925	Barney F W	R. L. Polk & Co.
1922	Bigley Herman	R. L. Polk Co.
	Barney F W	R. L. Polk Co.

420 5TH ST S

Year	Uses	Source
2000	COOK Ford L	Haines & Company
	ROBBINS Michael	Haines & Company
	CABEZUT Betty	Haines & Company
1996	UNITED STATES MISSION	Pacific Bell
1975	Beheyet Charles J	Pacific Telephone
1970	Beheyet Charles J	R. L. Polk & Co.
1966	BE HEYT CHARLES J	R. L. Polk & Co.
1960	Janorviak Antony	R. L. Polk Co.
1955	Beheyt Chas J	R. L. Polk Co.
1950	Harding J W	R. L. Polk & Co.
	Beheyt C J	R. L. Polk & Co.
1945	Heheyt Chas	R. L. Polk Co.
1940	Foley Michl	R. L. Polk Co.
	Dabney Lillian Mrs	R. L. Polk Co.
	Be Heyte C J	R. L. Polk Co.
1935	Frink H A Mrs	R. L. Polk & Co. of California
	Beheight Chas o	R. L. Polk & Co. of California
1930	Foley Margt Mrs	R. L. Polk Co. of California

DRAFT

FINDINGS

Year	Uses	Source
1925	Foley Mrs Margaret	R. L. Polk & Co.
1922	Foley Mrs Margaret	R. L. Polk Co.

427 5TH ST S

Year	Uses	Source
2000	APARTMENTS	Haines & Company
	DINH Bang C	Haines & Company
	LUND Lloyd	Haines & Company
	LY Phung	Haines & Company
	NGO Bang Dinh	Haines & Company
	NGUYEN Chau	Haines & Company
	NGUYEN Quyt	Haines & Company
	QUAN Andy	Haines & Company
1996	1 Quan Cuong Chi	Pacific Bell
	3 Ngo Bang Dinh	Pacific Bell
	4 Trinh Quoc	Pacific Bell
	6 Nguyen Hong Nhan	Pacific Bell
	9 Nguyen Nang Van	Pacific Bell
1975	Grace Hall apts	Pacific Telephone
	Wong L	Pacific Telephone
	Suh Sah	Pacific Telephone
	Brown Randy	Pacific Telephone
	Henderson Virginia	Pacific Telephone
	Jeffords D	Pacific Telephone
	Takatori J	Pacific Telephone
	Rosenfield John	Pacific Telephone
	Baba N	Pacific Telephone
	Maynard C	Pacific Telephone
	Wilson B	Pacific Telephone
1970	Grace Hall apts	R. L. Polk & Co.
	Wiens Gary	R. L. Polk & Co.
	Kincey Patricia	R. L. Polk & Co.
	Koski Alice	R. L. Polk & Co.

DRAFT

FINDINGS

Year	Uses	Source
1970	Evola Linda	R. L. Polk & Co.
	Dunlap Susan C	R. L. Polk & Co.
	Jones Sharon	R. L. Polk & Co.
	Walter Martha	R. L. Polk & Co.
	Jew Anita	R. L. Polk & Co.
	Hendricks Margt G	R. L. Polk & Co.
	Mac Leod Patricia	R. L. Polk & Co.
1966	VACANT	R. L. Polk & Co.
	JACKSON ALMA	R. L. Polk & Co.
	BRAGG KATHY	R. L. Polk & Co.
	VACANT	R. L. Polk & Co.
	SHELTON C V	R. L. Polk & Co.
	GRACE HALL APTS	R. L. Polk & Co.
	BROWNING ROOT M	R. L. Polk & Co.
	SHINGU MARSHA	R. L. Polk & Co.
	LUCEY THERESA	R. L. Polk & Co.
	MC GREGOR DIANA	R. L. Polk & Co.
	TAYLOR P M	R. L. Polk & Co.
1960	Graham Robt E	R. L. Polk Co.
1955	Graham Robt E	R. L. Polk Co.
	Thompson Grace F	R. L. Polk Co.
1950	Thompson M S Mrs	R. L. Polk & Co.
1945	Ruffner W D	R. L. Polk Co.
1940	Turner J W	R. L. Polk Co.
1935	Turner J W	R. L. Polk & Co. of California
1930	Graham R E	R. L. Polk Co. of California
1925	Graham R E	R. L. Polk & Co.
1922	Graham R E	R. L. Polk Co.

430 5TH ST S

Year	Uses	Source
1975	Vacant	Pacific Telephone
1970	Chi Omega Sorority Annex	R. L. Polk & Co.

DRAFT

FINDINGS

Year	Uses	Source
1966	CHI OMEGA SORORITY ANNEX	R. L. Polk & Co.
	DANKWORTH ADELE	R. L. Polk & Co.
1960	Virginia Apartments	R. L. Polk Co.
	No Return	R. L. Polk Co.
	No Return	R. L. Polk Co.
	Shaw Clara E Mrs	R. L. Polk Co.
	Vacant	R. L. Polk Co.
	Jurscaga Jos	R. L. Polk Co.
	Mather Lady Susan	R. L. Polk Co.
	OBrien Terrace R	R. L. Polk Co.
	Street continued	R. L. Polk Co.
1955	Virginia Apartments	R. L. Polk Co.
	Vacant	R. L. Polk Co.
	Waddingham Bessie P Mrs	R. L. Polk Co.
	Vacant	R. L. Polk Co.
	Lejnieks Arth	R. L. Polk Co.
	Morris Patricia	R. L. Polk Co.
	Gervais Verne	R. L. Polk Co.
	Brennan Jacqueline	R. L. Polk Co.
1950	Virginia Apartments	R. L. Polk & Co.
	Ball E M Mrs	R. L. Polk & Co.
	Boss R C	R. L. Polk & Co.
	Dieckmann R C H	R. L. Polk & Co.
	Gervais Verne	R. L. Polk & Co.
	Gibeson D B	R. L. Polk & Co.
	Jones D W	R. L. Polk & Co.
	Klaich Michl	R. L. Polk & Co.
	Mitchell W T	R. L. Polk & Co.
1945	Virginia Apartments	R. L. Polk Co.
	Ball E Mrs	R. L. Polk Co.
	Broyles O M	R. L. Polk Co.
	Hegy Louis	R. L. Polk Co.

DRAFT

FINDINGS

Year	Uses	Source
1945	Klaich Nick	R. L. Polk Co.
	Steele R L	R. L. Polk Co.
	Van Huss M H	R. L. Polk Co.
1940	Virginia Apartments	R. L. Polk Co.
	Ball E M Mrs	R. L. Polk Co.
	Broyles O M	R. L. Polk Co.
	Cornac Emilie G	R. L. Polk Co.
	Lee R N	R. L. Polk Co.
	Matlock May Mrs	R. L. Polk Co.
	Porter A C	R. L. Polk Co.
	Sweeney W G	R. L. Polk Co.
1935	Sweeney W G	R. L. Polk & Co. of California
	Wesseling Bern M	R. L. Polk & Co. of California
	Virginia Apartments	R. L. Polk & Co. of California
	Delany S W	R. L. Polk & Co. of California
	Elliott Robt	R. L. Polk & Co. of California
	Feiger G W	R. L. Polk & Co. of California
	Jorgensen J F	R. L. Polk & Co. of California
	Shelby Harrison	R. L. Polk & Co. of California
1930	VIRGINIA APARTMENTS	R. L. Polk Co. of California
	Bellencourt H C	R. L. Polk Co. of California
	Hunter J L	R. L. Polk Co. of California
	Mc Manis C J	R. L. Polk Co. of California
	Neville Lawrence	R. L. Polk Co. of California
	OKeefe P M	R. L. Polk Co. of California
	Smith G H	R. L. Polk Co. of California
	Webb A H	R. L. Polk Co. of California
1925	Virginia Apts	R. L. Polk & Co.
	White J F	R. L. Polk & Co.

439 5TH ST S

Year	Uses	Source
2000	LY Cuong	Haines & Company

DRAFT

FINDINGS

Year	Uses	Source
2000	PILAPIL Archell	Haines & Company
1996	3 Ly Cuong	Pacific Bell
	5 Pham Hoang	Pacific Bell
1975	Vacant	Pacific Telephone
	Lewis B	Pacific Telephone
	Monken M	Pacific Telephone
	Darby A	Pacific Telephone
	Chung K	Pacific Telephone
	Victoria Apartments	Pacific Telephone
	lBarrientos D	Pacific Telephone
1970	Victoria Apartments	R. L. Polk & Co.
	Barbi Louis	R. L. Polk & Co.
	Gordon Kenneth	R. L. Polk & Co.
	Vacant	R. L. Polk & Co.
	Johnson David	R. L. Polk & Co.
	Mc Neal Sandra	R. L. Polk & Co.
	Zahn Joseph R	R. L. Polk & Co.
1966	VICTORIA APARTMENTS	R. L. Polk & Co.
	HART ROBT	R. L. Polk & Co.
	AMARINO PAULETTE	R. L. Polk & Co.
	GOYETTE BILL	R. L. Polk & Co.
	MILANI JOHN	R. L. Polk & Co.
	BURTON KENT	R. L. Polk & Co.
	REVES JOHN E	R. L. Polk & Co.
1960	Guerra Apartments	R. L. Polk Co.
	Neher Carolyn	R. L. Polk Co.
	Newman Alf E	R. L. Polk Co.
	Foley John D jr	R. L. Polk Co.
	Bly Diana	R. L. Polk Co.
	Vacant	R. L. Polk Co.
	Layne Ynonne	R. L. Polk Co.
	Street continued	R. L. Polk Co.

DRAFT

FINDINGS

Year	Uses	Source
1955	Bryan Gladys	R. L. Polk Co.
	Duarte Emma Mrs	R. L. Polk Co.
	Eckert Carlos	R. L. Polk Co.
	Trommler Betty Jeanne	R. L. Polk Co.
1950	Bodensteiner Ida	R. L. Polk & Co.
	Bourne R E	R. L. Polk & Co.
	Hicks A E Mrs	R. L. Polk & Co.
	Merrill Jean	R. L. Polk & Co.
	Tecosh Velma Mrs	R. L. Polk & Co.
1945	Donaldson J	R. L. Polk Co.
	Harshman Rosabelle Mrs	R. L. Polk Co.
	Mahar Thos	R. L. Polk Co.
	Wigginton J	R. L. Polk Co.
1940	Goodman E A	R. L. Polk Co.
	Harshman Rosabell Mrs	R. L. Polk Co.
	Wiseman Everett	R. L. Polk Co.
	Zamzow G S	R. L. Polk Co.
1935	Downer Fred	R. L. Polk & Co. of California
	Verzi Louis	R. L. Polk & Co. of California
	Whitehead L S Mrs o	R. L. Polk & Co. of California
1930	Gallagher Edw	R. L. Polk Co. of California
	Reidel Geo	R. L. Polk Co. of California
	Whitehead W D	R. L. Polk Co. of California
1925	Fittinghoff Ludwig	R. L. Polk & Co.
	Jones W E	R. L. Polk & Co.
	Smith C H	R. L. Polk & Co.
	Whitehead W D	R. L. Polk & Co.
1922	Ervin Walter	R. L. Polk Co.
	Whitehead W D	R. L. Polk Co.

441 5TH ST S

Year	Uses	Source
2000	APARTMENTS	Haines & Company

DRAFT

FINDINGS

Year	Uses	Source
2000	CHEN Henry	Haines & Company
	GU Chao Juan	Haines & Company
	GUERRA Michael	Haines & Company
	NGUYEN Thang	Haines & Company
	VAN Duc Kim	Haines & Company
1996	2 Nguyen Loan	Pacific Bell
	5 Nguyen Thang	Pacific Bell
	6 Nguyen Tan Van	Pacific Bell
1975	Apartments	Pacific Telephone
	lRamirez S	Pacific Telephone
	Riegelman D	Pacific Telephone
	Genetti B K	Pacific Telephone
	Lester L	Pacific Telephone
	Allen P	Pacific Telephone
	Zatkin A	Pacific Telephone
1970	Braley Robin	R. L. Polk & Co.
	Miles R T	R. L. Polk & Co.
	Bardell M	R. L. Polk & Co.
	Lapsys S	R. L. Polk & Co.
	Apartments	R. L. Polk & Co.
	Owens Stephen L	R. L. Polk & Co.
1966	APARTMENTS	R. L. Polk & Co.
	VACANT	R. L. Polk & Co.
	WONG PAMELA J	R. L. Polk & Co.
	GALVAN JIM	R. L. Polk & Co.
	PARSONS RAY	R. L. Polk & Co.
	WILSON SUSAN	R. L. Polk & Co.
	HARRINGTON SUE	R. L. Polk & Co.
1960	Apartments	R. L. Polk Co.
	Wakley Jerry P	R. L. Polk Co.
	Loveland Linda	R. L. Polk Co.
	Greibe Erie S	R. L. Polk Co.

DRAFT

FINDINGS

Year	Uses	Source
1960	Shintani Miyeko	R. L. Polk Co.
	Nagel Jean	R. L. Polk Co.
	Roberts Betty	R. L. Polk Co.
	Street continued	R. L. Polk Co.
1955	Mellen Patricia	R. L. Polk Co.
1950	Finley M E Mrs	R. L. Polk & Co.
	Williams P K Mrs nurse	R. L. Polk & Co.
1945	Finley M E Mrs	R. L. Polk Co.
	Foskett Luman	R. L. Polk Co.
1940	Finley M E Mrs	R. L. Polk Co.
1935	Finley M E Mrs	R. L. Polk & Co. of California
1930	Finley M E Mrs	R. L. Polk Co. of California
1925	Finley Mrs M E	R. L. Polk & Co.
1922	Finley Mrs M E	R. L. Polk Co.

442 5TH ST S

Year	Uses	Source
2000	APARTMENTS	Haines & Company
	DANG Tram Quang	Haines & Company
	DUONG Kret	Haines & Company
	GUERRA Michael	Haines & Company
	NGUYEN Larry	Haines & Company
	PHAM Tung Van	Haines & Company
	QUACH Har	Haines & Company
1996	1 Dang Tram Quang	Pacific Bell
	2 Quach Hai	Pacific Bell
	5 Nguyen Due	Pacific Bell
1975	Susan Apartments	Pacific Telephone
	Pizappi M	Pacific Telephone
	Christopher B	Pacific Telephone
	Samadoff A	Pacific Telephone
	Mc Caughy Gina	Pacific Telephone
	Mc Etchin Donald B	Pacific Telephone

DRAFT

FINDINGS

Year	Uses	Source
1975	Cunningham D	Pacific Telephone
	Gillogley M	Pacific Telephone
	Crow e J B	Pacific Telephone
1970	Susan Apartments	R. L. Polk & Co.
	Shuey Craig	R. L. Polk & Co.
	Begonias Judith	R. L. Polk & Co.
	Weber Sue	R. L. Polk & Co.
	Harris Richd J	R. L. Polk & Co.
	Allen Lynn	R. L. Polk & Co.
	Carter Leigh	R. L. Polk & Co.
	Bockman Toni	R. L. Polk & Co.
	Huber Janis	R. L. Polk & Co.
1966	SUSAN APARTMENTS	R. L. Polk & Co.
	SCOTT JUDY	R. L. Polk & Co.
	DESPISH JULI	R. L. Polk & Co.
	WATTLES BETTY	R. L. Polk & Co.
	BUCHANNAN ELLEN	R. L. Polk & Co.
	VACANT	R. L. Polk & Co.
	SAKAI PAMELLA K	R. L. Polk & Co.
	JOERGLER SALLY	R. L. Polk & Co.
	ODAY BARBARA	R. L. Polk & Co.
1960	Drake Leiw s	R. L. Polk Co.
1955	Grimsley Jack B	R. L. Polk Co.
	Greenw ood Jess	R. L. Polk Co.
	Grimslcy Otis	R. L. Polk Co.
1950	Camfield Adele Mrs	R. L. Polk & Co.
	Foskett Luman	R. L. Polk & Co.
	Myers Anna F	R. L. Polk & Co.
	West Jeane M	R. L. Polk & Co.
1945	Camfield Adele Mrs	R. L. Polk Co.
	Joldersma Dorothy	R. L. Polk Co.
1940	Camfield Adeline Mrs	R. L. Polk Co.

DRAFT

FINDINGS

Year	Uses	Source
1940	Foskett Luman	R. L. Polk Co.
	Goertzen Helen	R. L. Polk Co.
	Golding Mabel	R. L. Polk Co.
1935	Canfield Adeline Mrs	R. L. Polk & Co. of California
	Foskett Lumari o	R. L. Polk & Co. of California
	Hernandez F F Mrs	R. L. Polk & Co. of California
	Pace H E	R. L. Polk & Co. of California
	Ross Blanche	R. L. Polk & Co. of California
1930	Foskett Luman	R. L. Polk Co. of California
1925	Hutson Law rence	R. L. Polk & Co.
	Jennison R R	R. L. Polk & Co.
1922	Martin Geo	R. L. Polk Co.

444 5TH ST S

Year	Uses	Source
2000	DO Vu Thi	Haines & Company
	HUYNH Sar Van	Haines & Company
	LANG Kim	Haines & Company
	TRINH Nguyen	Haines & Company
1996	10 Chung Tuong Cam	Pacific Bell
	11 Trinh Nguyen	Pacific Bell
	12 Lang Kimr	Pacific Bell
	15 Do Vui Thi	Pacific Bell
	16 Huynh Sai Van	Pacific Bell
1975	Susan Apartments	Pacific Telephone
	Herfel N	Pacific Telephone
	Yue G	Pacific Telephone
	Cheung C	Pacific Telephone
	Chang Stew art	Pacific Telephone
	Soon Hw i Choi	Pacific Telephone
	Cristensen K	Pacific Telephone
	Moyer D	Pacific Telephone
	Dong D	Pacific Telephone

DRAFT

FINDINGS

Year	Uses	Source
1970	Susan Apartments	R. L. Polk & Co.
	Donahue Debra	R. L. Polk & Co.
	Gordon Ruth	R. L. Polk & Co.
	Roden Beverly	R. L. Polk & Co.
	Tanner Patricia	R. L. Polk & Co.
	Hopkins Wm L	R. L. Polk & Co.
	Irvine Carol	R. L. Polk & Co.
	Mc Clain Gayle	R. L. Polk & Co.
	Galbraith Barbara	R. L. Polk & Co.
	Vacant	R. L. Polk & Co.
	Vacant	R. L. Polk & Co.
	Melton Inez R	R. L. Polk & Co.
	Combs Smith F	R. L. Polk & Co.
	Sanders Delores	R. L. Polk & Co.
	Nunn Ruth E	R. L. Polk & Co.
	Deringer Ann	R. L. Polk & Co.
	Ezzell June E	R. L. Polk & Co.
	Saunders Colleen	R. L. Polk & Co.
	No Return	R. L. Polk & Co.
1966	SUSAN APARTMENTS	R. L. Polk & Co.
	PARSONS P L	R. L. Polk & Co.
	NISHEMURA KIYOKO	R. L. Polk & Co.
	VACANT	R. L. Polk & Co.
	ANTRIKIN JOHN	R. L. Polk & Co.
	DUNCAN PAM	R. L. Polk & Co.
	VACANT	R. L. Polk & Co.
	BEALL DELLA	R. L. Polk & Co.
	MASIK JANET	R. L. Polk & Co.
1960	Susan Apartments	R. L. Polk Co.
1955	Hort Albert E	R. L. Polk Co.
1950	Joldersma Marie	R. L. Polk & Co.
	Soares Mary Mrs	R. L. Polk & Co.

DRAFT

FINDINGS

Year	Uses	Source
1945	Boone Warren	R. L. Polk Co.
1940	Boone Warren	R. L. Polk Co.
1935	Church Cherie J	R. L. Polk & Co. of California
1930	Ve Verka Marie	R. L. Polk Co. of California
1925	Pontius H C	R. L. Polk & Co.
1922	English C H	R. L. Polk Co.

450 5TH ST S

Year	Uses	Source
1935	Hale H D Mrs	R. L. Polk & Co. of California

451 5TH ST S

Year	Uses	Source
2000	APARTMENTS	Haines & Company
	BANH Van	Haines & Company
	DAHYUSOS Hami	Haines & Company
	GONZALEZ Ania	Haines & Company
	JACKSON Randy M	Haines & Company
	MARQUEZ Juan Manuel	Haines & Company
	SINGLETON Alvin	Haines & Company
	WYCKOFF Virginia	Haines & Company
1996	1 Singleton Alvin	Pacific Bell
	2 Banh Van	Pacific Bell
	8 Marquez Juan Manuel	Pacific Bell
1975	Keplinger M	Pacific Telephone
	Melton Inez R Mrs	Pacific Telephone
	Scruggs Paul	Pacific Telephone
	Sanders Delores	Pacific Telephone
	Mc Glynn Pat	Pacific Telephone
	Loyd Leland	Pacific Telephone
	Ezzell June E	Pacific Telephone
	Taylor D	Pacific Telephone
	Martin J	Pacific Telephone
	Apartments	Pacific Telephone

DRAFT

FINDINGS

Year	Uses	Source
1975	Silva D	Pacific Telephone
1966	VACANT	R. L. Polk & Co.
	WYCKOFF APARTMENTS	R. L. Polk & Co.
	OKAZAKI RANDY	R. L. Polk & Co.
	VACANT APTS	R. L. Polk & Co.
	STENGOOD B H	R. L. Polk & Co.
	VACANT	R. L. Polk & Co.
	BACUS JUNE	R. L. Polk & Co.
	WEEKS JEANETTE	R. L. Polk & Co.
	SOWDER CLIFF	R. L. Polk & Co.
	WOOLEY F C	R. L. Polk & Co.
1960	Gerke Maureen	R. L. Polk Co.
1955	No return	R. L. Polk Co.
1950	Linquist O E	R. L. Polk & Co.
1945	Smith R A	R. L. Polk Co.
1940	Moorhouse J S	R. L. Polk Co.
1935	Pratt H R	R. L. Polk & Co. of California
	Ryder H E	R. L. Polk & Co. of California
1930	Carley Patk	R. L. Polk Co. of California
1925	Maxey F J	R. L. Polk & Co.
1922	Bowen Lottie	R. L. Polk Co.
	Maxey F J	R. L. Polk Co.

453 5TH ST S

Year	Uses	Source
1960	Seagrave Apartments	R. L. Polk Co.
	Goldman Kenneth	R. L. Polk Co.
	Kiltman Jack	R. L. Polk Co.
	La Macchi Terry	R. L. Polk Co.
	Flynn Chas	R. L. Polk Co.
	Smith David	R. L. Polk Co.
	Schultz Arlene J	R. L. Polk Co.
	Kilborn Barbara	R. L. Polk Co.

DRAFT

FINDINGS

Year	Uses	Source
1960	Airoldi Geo	R. L. Polk Co.
	Marsh Jas S	R. L. Polk Co.
	Jones Clair E	R. L. Polk Co.
	Seagrave Ernest H	R. L. Polk Co.
	Street continued	R. L. Polk Co.
1955	Apartments	R. L. Polk Co.
	Willsey Frances	R. L. Polk Co.
	Johnson Barbara	R. L. Polk Co.
	Cowan Cozett	R. L. Polk Co.
	Lucas Gloria	R. L. Polk Co.
	Lockard Joan	R. L. Polk Co.
	Farley Frances	R. L. Polk Co.
	Alexander Gloria	R. L. Polk Co.
	Fowler Claire	R. L. Polk Co.

454 5TH ST S

Year	Uses	Source
1960	Kocher David	R. L. Polk Co.
1955	Davey Cedric V	R. L. Polk Co.
1950	Davey C V	R. L. Polk & Co.
1945	Saunders P B	R. L. Polk Co.
1940	Saunders P B	R. L. Polk Co.
1935	Saunders Bushntell	R. L. Polk & Co. of California
1930	Honeywell F E	R. L. Polk Co. of California
1925	Easterly Mrs Maude	R. L. Polk & Co.
1922	Brant L V	R. L. Polk Co.

458 5TH ST S

Year	Uses	Source
2000	APARTMENTS	Haines & Company
	BRUMBAUGH Gary M	Haines & Company
	DELAGARZA Silvia	Haines & Company
	ELLINGTON Patricia	Haines & Company
	FRUTOS Manuel 3D	Haines & Company

DRAFT

FINDINGS

Year	Uses	Source
2000	HAMILTON Icyclena	Haines & Company
	PENA Zulma	Haines & Company
	RIVAS Alvaro	Haines & Company
	ROSE Donna	Haines & Company
	VIRDURE Ray	Haines & Company
1996	1 Rose Donna	Pacific Bell
	2 Lam Cuong H	Pacific Bell
	4 Madamba Val	Pacific Bell
	5 Virdure Ray	Pacific Bell
	8 Flores Socorr	Pacific Bell
1975	Driftstone Apartments	Pacific Telephone
	Almario B	Pacific Telephone
	Romero R	Pacific Telephone
	Kaiser H	Pacific Telephone
	Brigance D	Pacific Telephone
	Demeritt Raynard	Pacific Telephone
	Gonzales D	Pacific Telephone
	Woo Donald	Pacific Telephone
	Wright J	Pacific Telephone
	Price D	Pacific Telephone
	Lee K	Pacific Telephone
	Ranes R	Pacific Telephone
	Cummings Craig	Pacific Telephone
	Whitley Robt	Pacific Telephone
	Mc Cracken Franklin	Pacific Telephone
	Schuartz James G	Pacific Telephone
	Bonnett Donna	Pacific Telephone
	Benson M	Pacific Telephone
1970	Buddress L A	R. L. Polk & Co.
	Jenkins Lew	R. L. Polk & Co.
	Gavin D E	R. L. Polk & Co.
	Hampton Robt C	R. L. Polk & Co.

DRAFT

FINDINGS

Year	Uses	Source
1970	Vacant	R. L. Polk & Co.
	Cleere Wm P	R. L. Polk & Co.
	No Return	R. L. Polk & Co.
	Driftstone Apartments	R. L. Polk & Co.
	Muneno Ronald	R. L. Polk & Co.
	Evans Goodman M C	R. L. Polk & Co.
	Pappas Michl P	R. L. Polk & Co.
	Christensen Stephen	R. L. Polk & Co.
	Broadus Charles R	R. L. Polk & Co.
	Riveros Carlos	R. L. Polk & Co.
	Vierhus R M	R. L. Polk & Co.
	Ferrito Salvadore	R. L. Polk & Co.
	Schwartz James G	R. L. Polk & Co.
	Willis James H	R. L. Polk & Co.
1966	DRIFTSTONE APARTMENTS	R. L. Polk & Co.
	REEDY R L	R. L. Polk & Co.
	DEETZ RON	R. L. Polk & Co.
	GUNDERSEN JACK	R. L. Polk & Co.
	STOGNER TERRY	R. L. Polk & Co.
	SCHOCK KEN	R. L. Polk & Co.
	VACANT	R. L. Polk & Co.
	HANSET RICHD E	R. L. Polk & Co.
	VACANT	R. L. Polk & Co.
	YAN MICHL K	R. L. Polk & Co.
	ADAMS SUE	R. L. Polk & Co.
	BARNES KEITH	R. L. Polk & Co.
	VACANT	R. L. Polk & Co.
	WYAW K W	R. L. Polk & Co.
	VACANT	R. L. Polk & Co.
	HAAS LEE C	R. L. Polk & Co.
	CLEERE WM P	R. L. Polk & Co.
	RYDER MIKE	R. L. Polk & Co.

DRAFT

FINDINGS

Year	Uses	Source
1960	Wilkie Warren R genl cohtr	R. L. Polk Co.
1955	Oglesby W Etta	R. L. Polk Co.
1950	Greenw ood J A	R. L. Polk & Co.
	Wilkie W R	R. L. Polk & Co.
1945	Jones I S	R. L. Polk Co.
1940	Hussey E M	R. L. Polk Co.
1935	Hyatt Cecil	R. L. Polk & Co. of California
1930	Bates L A	R. L. Polk Co. of California
1925	Bates L A	R. L. Polk & Co.

459 5TH ST S

Year	Uses	Source
2000	NO CURRENT LISTING	Haines & Company

465 5TH ST S

Year	Uses	Source
2000	MARTINEZ Anthony	Haines & Company
	WYCKOFF Virginia	Haines & Company
1975	DFranklin H	Pacific Telephone
	C Wharton Dan	Pacific Telephone
	BWyckoff M	Pacific Telephone
	ALeydig Dave	Pacific Telephone
	Apartments	Pacific Telephone
1970	Sinn Paul	R. L. Polk & Co.
	Clark Michl G	R. L. Polk & Co.
	Berriman Bradley	R. L. Polk & Co.
	Vacant	R. L. Polk & Co.
	Apartments	R. L. Polk & Co.
1966	D HAMRICK GREGORY	R. L. Polk & Co.
	APARTMENTS	R. L. Polk & Co.
	A VRIBE ELESFORD	R. L. Polk & Co.
	B ROGERS WM	R. L. Polk & Co.
	C BLAISE DOMINIC	R. L. Polk & Co.
1960	Atw ill Wm D	R. L. Polk Co.

DRAFT

FINDINGS

Year	Uses	Source
1960	Baker Ada B Mrs	R. L. Polk Co.
	Bardin Mila H Mrs	R. L. Polk Co.
	Mooney Jessie	R. L. Polk Co.
1955	Atwill Wm D	R. L. Polk Co.
	Baker Ada B Mrs	R. L. Polk Co.
	Bardin Mila H Mrs	R. L. Polk Co.
1950	Bardin M J Mrs	R. L. Polk & Co.
	Henderson R F	R. L. Polk & Co.
	Mc Govern T J	R. L. Polk & Co.
	Mooney Jessie M	R. L. Polk & Co.
1945	Linquist O E	R. L. Polk Co.
	Mc Donald Hoe	R. L. Polk Co.
	Mooney Jessie M	R. L. Polk Co.
1940	Mooney Jessie	R. L. Polk Co.
	Tandrow J H	R. L. Polk Co.
1935	Eggink A A Mrs	R. L. Polk & Co. of California
	Montgomery H I	R. L. Polk & Co. of California
	Rhodes T L Mrs	R. L. Polk & Co. of California
	Striplin W M	R. L. Polk & Co. of California
1930	Brent Mae Mrs	R. L. Polk Co. of California
	Potter T L	R. L. Polk Co. of California
	Stockton Suzanne	R. L. Polk Co. of California
1925	Smith Homer	R. L. Polk & Co.
	Burley A P	R. L. Polk & Co.
	Hoff W H	R. L. Polk & Co.
1922	Foote D F	R. L. Polk Co.
	Kenville W W	R. L. Polk Co.
	Robinson F J	R. L. Polk Co.
	Williamns D P	R. L. Polk Co.

466 5TH ST S

Year	Uses	Source
2000	ELLINGTON William	Haines & Company

DRAFT

FINDINGS

Year	Uses	Source
2000	GEBREGIORGIS Solomon	Haines & Company
	HOM Chi	Haines & Company
	SUVA Rahbar	Haines & Company
1996	2 Cao Binh Vu	Pacific Bell
1975	Apartments	Pacific Telephone
	Ellington Wm D	Pacific Telephone
	Jenkins N	Pacific Telephone
	Jiu V	Pacific Telephone
	Wakatsuki Woodrow	Pacific Telephone
	Dominguez T	Pacific Telephone
	Henley B	Pacific Telephone
	Cozens R	Pacific Telephone
	Novbakltian A	Pacific Telephone
	Lyons D	Pacific Telephone
	Elmore T	Pacific Telephone
	Clark E Jr	Pacific Telephone
	Elston L	Pacific Telephone
	Toy S	Pacific Telephone
1970	Apartments	R. L. Polk & Co.
	Fleming R A	R. L. Polk & Co.
	Griffin Wm J	R. L. Polk & Co.
	Goans Dennis J	R. L. Polk & Co.
	Redmond Charles E	R. L. Polk & Co.
	Duffy John W	R. L. Polk & Co.
	Piazza Peter	R. L. Polk & Co.
	Barbarez Ann	R. L. Polk & Co.
	Wilkie Warren R	R. L. Polk & Co.
	Iversen Norman B	R. L. Polk & Co.
	Motomura Fred S	R. L. Polk & Co.
	Sorenson James E	R. L. Polk & Co.
	Reece Jarrold	R. L. Polk & Co.
	Gabrielson Rodney	R. L. Polk & Co.

DRAFT

FINDINGS

Year	Uses	Source
1966	APARTMENTS	R. L. Polk & Co.
	VACANT	R. L. Polk & Co.
	WILLIAMS LOUIE	R. L. Polk & Co.
	LIKINS JACK	R. L. Polk & Co.
	VACANT	R. L. Polk & Co.
	ARRILLAGA BARBARA	R. L. Polk & Co.
	CARMICHAEL STAN P	R. L. Polk & Co.
	BARBAREZ A D	R. L. Polk & Co.
	WILKIE WARREN R BLDG CONTR	R. L. Polk & Co.
	VACANT	R. L. Polk & Co.
	NONSON S L	R. L. Polk & Co.
	ROE F D	R. L. Polk & Co.
	BAILEY D M	R. L. Polk & Co.
	WARNER MICHL W	R. L. Polk & Co.
1960	Corrico Allen	R. L. Polk Co.
1955	Griffin Allan T	R. L. Polk Co.
1950	Griffin A T	R. L. Polk & Co.
1945	Griffin A T	R. L. Polk Co.
1940	Griffin A T	R. L. Polk Co.
1935	Griffin A T o	R. L. Polk & Co. of California
1930	Griffin A T	R. L. Polk Co. of California
1925	Griffin A T	R. L. Polk & Co.
1922	Griffin A T	R. L. Polk Co.

471 5TH ST S

Year	Uses	Source
1935	Vining A H sign putr o	R. L. Polk & Co. of California
	Smith A P Mrs	R. L. Polk & Co. of California

475 5TH ST S

Year	Uses	Source
2000	LYN Roger	Haines & Company
1975	Lyn Errol	Pacific Telephone
1970	Adam John	R. L. Polk & Co.

DRAFT

FINDINGS

Year	Uses	Source
1970	Lyn Errol	R. L. Polk & Co.
1966	MADOCK EARLSTON L	R. L. Polk & Co.
	STAUB LANCE	R. L. Polk & Co.
1960	Maddock Earl L	R. L. Polk Co.
1955	Alison Eliz C	R. L. Polk Co.
1950	Alison Eliz C	R. L. Polk & Co.
1945	Alison Eliz C	R. L. Polk Co.
	Alison Milton	R. L. Polk Co.
1940	Alison Milton	R. L. Polk Co.
	Alison S T Mrs	R. L. Polk Co.
1935	Alison W H o	R. L. Polk & Co. of California
1930	Alison Milton	R. L. Polk Co. of California
	Alison W H	R. L. Polk Co. of California
1925	Alison W H	R. L. Polk & Co.
1922	Alison W H	R. L. Polk Co.

476 5TH ST S

Year	Uses	Source
2000	SPIELBAUER Dennis	Haines & Company
1975	Chargin Nicholas L	Pacific Telephone
	College Manor lodgings	Pacific Telephone
1970	Chargin Nicholas L	R. L. Polk & Co.
	College Manor lodgings	R. L. Polk & Co.
1966	CHARGIN NICHOLAS L	R. L. Polk & Co.
	COLLEGE MANOR LODGINGS	R. L. Polk & Co.
1960	Vining Sign Shop	R. L. Polk Co.
	Vining Arch H	R. L. Polk Co.
	Scott Leotha Mrs	R. L. Polk Co.
1955	Vining Arch H Sign Shop	R. L. Polk Co.
	Vining Arch H	R. L. Polk Co.
1950	Vining W W	R. L. Polk & Co.
	Vining A H sign pntr	R. L. Polk & Co.
1945	Vining A H	R. L. Polk Co.

DRAFT

Year	Uses	Source
1945	Spearman G H	R. L. Polk Co.
1940	Vining A H sign pntr	R. L. Polk Co.
	Spearman G H	R. L. Polk Co.
1930	Vining A H	R. L. Polk Co. of California
1925	Vining A H	R. L. Polk & Co.
	Dierks Mrs L M	R. L. Polk & Co.
1922	Vining A H	R. L. Polk Co.
	Ormsbee H N	R. L. Polk Co.

481 5TH ST S

Year	Uses	Source
2000	LYN Roger	Haines & Company
	LYN Nicholas	Haines & Company
1975	Kappa Sigma fraternity	Pacific Telephone
1970	Kappa Sigma frat	R. L. Polk & Co.
1966	KAPPA SIGMA FRAT	R. L. Polk & Co.
1960	Rogers Melvin J	R. L. Polk Co.
1955	Rogers Melvin J	R. L. Polk Co.
1950	Rogers M J	R. L. Polk & Co.
1945	Miller E G	R. L. Polk Co.
1940	Belknap Forrest	R. L. Polk Co.

483 5TH ST S

Year	Uses	Source
2000	NO CURRENT LISTING	Haines & Company
1960	Shively Roy	R. L. Polk Co.
1955	No return	R. L. Polk Co.
1950	Ingalls Maude	R. L. Polk & Co.
1945	Wood E B Mrs	R. L. Polk Co.
1940	Tatham J F	R. L. Polk Co.
1935	Rohrer J C	R. L. Polk & Co. of California
1930	Rohrer J C	R. L. Polk Co. of California
1925	Sweet Mrs H E	R. L. Polk & Co.
1922	Welch Agnes	R. L. Polk Co.

DRAFT

FINDINGS

484 5TH ST S

Year	Uses	Source
2000	NO CURRENT LISTING	Haines & Company
1975	Lemmon Richd	Pacific Telephone
1960	Smythe Donald R	R. L. Polk Co.
1955	Jones R E	R. L. Polk Co.

485 5TH ST S

Year	Uses	Source
2000	PERAZZO Eleanor	Haines & Company
1975	Handsfield Fred W	Pacific Telephone
1970	Salomone Robt	R. L. Polk & Co.
1966	FAETH BONITA M MRS	R. L. Polk & Co.
1960	Marx Roy H	R. L. Polk Co.
1955	Marx Roy H	R. L. Polk Co.
1950	Marx R H	R. L. Polk & Co.
1945	Heitsman C R	R. L. Polk Co.
1940	Ruegg F F	R. L. Polk Co.
1935	Vacant	R. L. Polk & Co. of California
1930	Vacant	R. L. Polk Co. of California

486 5TH ST S

Year	Uses	Source
2000	SPIELBAUER Dennis	Haines & Company
1975	Crabtree Alice B Mrs	Pacific Telephone
1970	Crabtree Alice B Mrs	R. L. Polk & Co.
1966	CRABTREE ALICE B MRS	R. L. Polk & Co.
1960	Rickert Emma L Mrs	R. L. Polk Co.
1955	Jones Edmund T	R. L. Polk Co.
1950	Reed B E	R. L. Polk & Co.
1945	Van Every M J Mrs	R. L. Polk Co.
1940	Van Every M J Mrs	R. L. Polk Co.
1935	Van Every M J Mrs o	R. L. Polk & Co. of California
1930	Van Every M J Mrs	R. L. Polk Co. of California
1925	Van Every Mrs Mary	R. L. Polk & Co.

DRAFT

FINDINGS

Year	Uses	Source
1922	Van Every Edwin	R. L. Polk Co.

487 5TH ST S

Year	Uses	Source
2000	CAM H	Haines & Company
1996	Cam H	Pacific Bell
1975	Flowers Jeff	Pacific Telephone
1970	Vacant	R. L. Polk & Co.
1966	YEAGER WM	R. L. Polk & Co.
1960	Taylor Pools	R. L. Polk Co.
	Taylor Harold W	R. L. Polk Co.
1955	Slavich Amye E	R. L. Polk Co.
1950	Marx F D	R. L. Polk & Co.
1945	Adams Betty	R. L. Polk Co.
1940	Bever W T	R. L. Polk Co.
1935	harvey H B	R. L. Polk & Co. of California
1930	Arena Leo	R. L. Polk Co. of California

498 5TH ST S

Year	Uses	Source
2000	TRAN Quang H	Haines & Company
	SPIELBAUER Candida	Haines & Company
	PHAM Hoa	Haines & Company
1996	Thomas R A	Pacific Bell
1975	Thomas Richd A	Pacific Telephone
1970	Thomas Richd A	R. L. Polk & Co.
1966	THOMAS RICHD A	R. L. Polk & Co.
1960	Biggam Maurice J	R. L. Polk Co.
1955	Biggam Maurice J	R. L. Polk Co.
1950	Filingeri J P	R. L. Polk & Co.
1945	Robertson F B	R. L. Polk Co.
1940	Heaney W L	R. L. Polk Co.
1935	Mac Corinack A M Mrs	R. L. Polk & Co. of California
	I How atson Ina Mrs	R. L. Polk & Co. of California

DRAFT

FINDINGS

Year	Uses	Source
1930	Griffith Bert	R. L. Polk Co. of California
1925	Prince L D A	R. L. Polk & Co.
	Woodhams Elizabeth M	R. L. Polk & Co.
1922	Woodhams Elizabeth	R. L. Polk Co.
	Osburn H G	R. L. Polk Co.
	Gurney R P	R. L. Polk Co.

499 5TH ST S

Year	Uses	Source
2000	YUWONO Ignatius	Haines & Company
	WANG Zhibo	Haines & Company
	SPIELBAUER Dennis	Haines & Company
	HAYES Daniel M	Haines & Company
1996	Sapozhnikov G L	Pacific Bell
	Niemiec Martin	Pacific Bell
1975	Vacant	Pacific Telephone
1970	Miller Lillian	R. L. Polk & Co.
1966	D & H TWENTY FOUR TOWING	R. L. Polk & Co.
1960	Rohrer John C	R. L. Polk Co.
1955	Rohrer Geo W	R. L. Polk Co.
1950	Rohrer J C	R. L. Polk & Co.
1945	Rohrer J C	R. L. Polk Co.
1940	Rohrer J C	R. L. Polk Co.
1935	Doerr Fred o	R. L. Polk & Co. of California
1930	Doerr Fred	R. L. Polk Co. of California
1925	Doerr Fred	R. L. Polk & Co.
1922	Doerr Fred	R. L. Polk Co.

501 5TH ST S

Year	Uses	Source
1955	Patterson Geo W	R. L. Polk Co.

DRAFT

FINDINGS

502 5TH ST S

Year	Uses	Source
2000	CAMACHO Rozanne	Haines & Company
1996	ROZANNE DESIGNS	Pacific Bell
1975	Lee Rose	Pacific Telephone
1970	Patterson Geo W	R. L. Polk & Co.
1966	PATTERSON GEO W	R. L. Polk & Co.
1960	Patterson Geo W lw yr	R. L. Polk Co.
1950	Patterson G W	R. L. Polk & Co.
1945	Patterson G W	R. L. Polk Co.
1940	Patterson G W	R. L. Polk Co.
1935	Corpsteiii J T o	R. L. Polk & Co. of California
1930	Corpstein J T	R. L. Polk Co. of California
1925	Corpstein J P	R. L. Polk & Co.

503 5TH ST S

Year	Uses	Source
2000	MARZOUK Youssef M	Haines & Company
1996	Marzouk Youssef Marzouk	Pacific Bell
1975	Marzouk Marzouk Y	Pacific Telephone
1970	Marzouk Marzouk Y	R. L. Polk & Co.
1966	MARZOUK MARZOUK	R. L. Polk & Co.
1960	Fuhrman Eliz C	R. L. Polk Co.
1955	Fuhrman Josephine L Mrs	R. L. Polk Co.
1950	Puhrman J L Mrs	R. L. Polk & Co.
1945	Fuhrman J L Mrs	R. L. Polk Co.
1940	Fuhrman J L Mrs	R. L. Polk Co.
1935	Fuhrman J L Mrs o	R. L. Polk & Co. of California
1930	Fuhrman G O	R. L. Polk Co. of California
1925	Fuhrman G C	R. L. Polk & Co.
1922	Fuhrman G C	R. L. Polk Co.

505 5TH ST S

Year	Uses	Source
2000	MAYO Steve	Haines & Company

DRAFT

FINDINGS

Year	Uses	Source
2000	CHIOU Kuen	Haines & Company
	VILLALUZ Arvin	Haines & Company
1996	Mayo Steve	Pacific Bell
1975	Scott Nanette	Pacific Telephone
1970	No Return	R. L. Polk & Co.
1966	GIBERSON RALPH	R. L. Polk & Co.
1960	Wright Irving E	R. L. Polk Co.
1955	Powell Grace Mrs	R. L. Polk Co.
1950	Fassnacht C L	R. L. Polk & Co.
1945	Fassnacht C L	R. L. Polk Co.
1940	Fassnacht C L	R. L. Polk Co.
1935	Nelson F L o	R. L. Polk & Co. of California
1930	Nelson F L	R. L. Polk Co. of California
1925	Vacant	R. L. Polk & Co.
1922	Sorensen Mrs Ida	R. L. Polk Co.

512 5TH ST S

Year	Uses	Source
2000	REYNOLDS Karen	Haines & Company
1975	Casaletto Joseph	Pacific Telephone
1970	Casaletto Joseph	R. L. Polk & Co.
1966	CASALETTO JOSEPH	R. L. Polk & Co.
1960	Casaletto Jos	R. L. Polk Co.
1955	Casaletto Jos	R. L. Polk Co.
1950	Franz C W Rev	R. L. Polk & Co.
1945	Hunter H W Rev	R. L. Polk Co.
1940	Dahlquist Lenard	R. L. Polk Co.
1935	Morrison F W o	R. L. Polk & Co. of California
1930	Morrison F W	R. L. Polk Co. of California
1925	Morrison Rev F W	R. L. Polk & Co.

521 5TH ST S

Year	Uses	Source
2000	BISWAS Wahidur	Haines & Company

DRAFT

FINDINGS

Year	Uses	Source
2000	EHLE Victor B	Haines & Company
	JEDYNAK Matt P	Haines & Company
1996	EHLE VICTOR B	Pacific Bell
	5 Biswas Wahidur	Pacific Bell
	7 Morris Kevin	Pacific Bell
	8 Weston James	Pacific Bell
1975	Apartments	Pacific Telephone
	lSmigle Wm	Pacific Telephone
	Mc Bride Dwight	Pacific Telephone
	Brown Earl	Pacific Telephone
	Todd Wm	Pacific Telephone
	Castro Nick	Pacific Telephone
	Gilmore Matt	Pacific Telephone
	Drake Edw A	Pacific Telephone
	Ehle Hazel	Pacific Telephone
1970	Apartments	R. L. Polk & Co.
	Blitz Louis	R. L. Polk & Co.
	Mellon Bruce	R. L. Polk & Co.
	Holmes Richd	R. L. Polk & Co.
	Karlich Joseph	R. L. Polk & Co.
	Castro Nick	R. L. Polk & Co.
	Pedrick Wm K	R. L. Polk & Co.
	Drake Edw A	R. L. Polk & Co.
	Soloman Geo	R. L. Polk & Co.
1966	APARTMENTS	R. L. Polk & Co.
	KINCAID JOHN C	R. L. Polk & Co.
	CHRISTOPHER WM I	R. L. Polk & Co.
	MOTT ELWOOD	R. L. Polk & Co.
	EHLE M F	R. L. Polk & Co.
	ENOS LOUIS	R. L. Polk & Co.
	VAN BOVEN LUCY	R. L. Polk & Co.
1960	Falterscak Hazel B	R. L. Polk Co.

DRAFT

FINDINGS

Year	Uses	Source
1960	Johnson Wm M	R. L. Polk Co.
	Roberts Sadie E	R. L. Polk Co.
1955	Roberts Sadie E	R. L. Polk Co.
1950	Clark Edw	R. L. Polk & Co.
	Ehle V B jr	R. L. Polk & Co.
	Miller H B Mrs	R. L. Polk & Co.
1945	Phillips Gertrude	R. L. Polk Co.
	Mattson A L	R. L. Polk Co.
	Miller H R	R. L. Polk Co.
	Paul O H	R. L. Polk Co.
	Pero D J	R. L. Polk Co.
1940	Casey J H	R. L. Polk Co.
	Ehle V D music tchr	R. L. Polk Co.
	Roberts Sadie E	R. L. Polk Co.
1935	Borth olf harry	R. L. Polk & Co. of California
	Ehle V D	R. L. Polk & Co. of California
	Parson Jack	R. L. Polk & Co. of California
1930	Ehle V L	R. L. Polk Co. of California
1925	Ehle V D	R. L. Polk & Co.
1922	Ehle V D	R. L. Polk Co.

522 5TH ST S

Year	Uses	Source
2000	ELCENKO Larry	Haines & Company
1975	Apartments	Pacific Telephone
	Norell Andy	Pacific Telephone
	Norell Irene P	Pacific Telephone
	Van Sil Fhout Louis	Pacific Telephone
	Tam John	Pacific Telephone
	Wong Edw in	Pacific Telephone
1970	Apartments	R. L. Polk & Co.
	Vacant	R. L. Polk & Co.
	Norell Irene P Mrs	R. L. Polk & Co.

DRAFT

FINDINGS

Year	Uses	Source
1970	Tang Warren	R. L. Polk & Co.
	Chun Russell E	R. L. Polk & Co.
	Siefhout Louis	R. L. Polk & Co.
1966	APARTMENTS	R. L. Polk & Co.
	CHOW WM	R. L. Polk & Co.
	NORELL IRENE P MRS	R. L. Polk & Co.
	TONG WARREN	R. L. Polk & Co.
	TOY BENNY	R. L. Polk & Co.
	VAN SILFOUT LOUIS	R. L. Polk & Co.
1960	Moore Geo E	R. L. Polk Co.
1955	Nixon Pryce H	R. L. Polk Co.
1950	Nixon P H	R. L. Polk & Co.
1945	De Welt D F	R. L. Polk Co.
1940	Munoz Lydia Mrs	R. L. Polk Co.
1935	Mc Kay J B o	R. L. Polk & Co. of California
1930	Mc Kay J B	R. L. Polk Co. of California
1925	Mc Kay J B	R. L. Polk & Co.
1922	Mc Kay J B	R. L. Polk Co.

525 5TH ST S

Year	Uses	Source
1955	Ehle Hazel B Mrs	R. L. Polk Co.

526 5TH ST S

Year	Uses	Source
2000	FURTADO Matt	Haines & Company
	OH Chi	Haines & Company
1975	Hudec Emil	Pacific Telephone
1970	Diaz Clarence S	R. L. Polk & Co.
	Reveridge Robt G	R. L. Polk & Co.
	Schuyler Paul	R. L. Polk & Co.
	Hudec R Emil	R. L. Polk & Co.
	Wong Douglas F	R. L. Polk & Co.
1966	HUDEC R EMIL	R. L. Polk & Co.

DRAFT

FINDINGS

Year	Uses	Source
1960	Hudec R Emil	R. L. Polk Co.
1955	Cassinelli Attilio	R. L. Polk Co.
	Block Harry	R. L. Polk Co.
1950	Block Harry	R. L. Polk & Co.
1945	Waynflete Walter	R. L. Polk Co.
1940	Donald Lillian Mrs	R. L. Polk Co.
1935	Donald Lillian Mrs o	R. L. Polk & Co. of California
1930	Donald Lillian Mrs	R. L. Polk Co. of California
1925	Donald Mrs Lillian	R. L. Polk & Co.
1922	Donald Mrs Lillian	R. L. Polk Co.

528 5TH ST S

Year	Uses	Source
1925	1/2 Dolton D J	R. L. Polk & Co.
	Vacant	R. L. Polk & Co.
1922	1/2 Cardoza Mrs A V	R. L. Polk Co.

530 5TH ST S

Year	Uses	Source
2000	DIEDRICHS Donald	Haines & Company
1975	Apartments	Pacific Telephone
	Vacant	Pacific Telephone
	Cruz Bonnie	Pacific Telephone
	Dolan Margt	Pacific Telephone
	Bottom Linda	Pacific Telephone
1966	GREELEY RAYMOND R	R. L. Polk & Co.
1960	Appell Sonia	R. L. Polk Co.
	Greeley Raymond R	R. L. Polk Co.
	Greeley Larry E	R. L. Polk Co.
1955	Greeley Raymond R	R. L. Polk Co.
1950	Belli J V	R. L. Polk & Co.
	Coronado R G	R. L. Polk & Co.
	Fitzpatrick W F	R. L. Polk & Co.
	Greeley Ray	R. L. Polk & Co.

DRAFT

FINDINGS

Year	Uses	Source
1945	Garlick W D	R. L. Polk Co.
	Smith Neva A	R. L. Polk Co.
	Stevenson V A	R. L. Polk Co.
	Sweet Rena P	R. L. Polk Co.
1940	Moscarella Vincent	R. L. Polk Co.
1935	Beck W F	R. L. Polk & Co. of California
	Fancher F F	R. L. Polk & Co. of California
	Johnson Eliz Mrs	R. L. Polk & Co. of California
1930	Jasper J E	R. L. Polk Co. of California
1925	Maynard S O	R. L. Polk & Co.
1922	Maynard S O	R. L. Polk Co.

535 5TH ST S

Year	Uses	Source
2000	YOUNG Judith	Haines & Company
1975	Rear Thomas Evelyn K Mrs	Pacific Telephone
	Cassata Margt Mrs	Pacific Telephone
1970	Thomas Evelyn K Mrs	R. L. Polk & Co.
	Cassata Margt Mrs	R. L. Polk & Co.
1966	REAR THOMAS EVELYN MRS	R. L. Polk & Co.
	CASSATA JAMES C	R. L. Polk & Co.
1960	Cassata Jas C	R. L. Polk Co.
1955	Cassata Jas C	R. L. Polk Co.
1950	Cassata J V	R. L. Polk & Co.
	Escobar A H	R. L. Polk & Co.
1945	Cassata J V	R. L. Polk Co.
1940	Brown B C Mrs	R. L. Polk Co.
1935	Brooks F A	R. L. Polk & Co. of California
1930	Lundy R F	R. L. Polk Co. of California
1925	Hinze Mrs Johanna	R. L. Polk & Co.
1922	Parkinson G S	R. L. Polk Co.

DRAFT

FINDINGS

537 5TH ST S

Year	*Uses*	*Source*
2000	VO Chuan Van	Haines & Company
1996	1 Ngo Khanh Thuy	Pacific Bell
	7 Vo Chuan Van	Pacific Bell
1975	Yorks Apartments	Pacific Telephone
	Donat R	Pacific Telephone
	Vacant	Pacific Telephone
	Tolaqd C V Jr	Pacific Telephone
	Krestas Geo V	Pacific Telephone
	Fisher D	Pacific Telephone
	Vacant	Pacific Telephone
	Perry J	Pacific Telephone
1970	Yorks Apartments	R. L. Polk & Co.
	Huber James	R. L. Polk & Co.
	Peterson Harold V	R. L. Polk & Co.
	Eads Jerry B	R. L. Polk & Co.
	Krestas Geo V	R. L. Polk & Co.
	Rowan Reed A	R. L. Polk & Co.
	Rivera Judy	R. L. Polk & Co.
	Vacant	R. L. Polk & Co.
1966	YORKS APARTMENTS	R. L. Polk & Co.
	COLE BILL	R. L. Polk & Co.
	SEHL DON	R. L. Polk & Co.
	BROWN LAURA N	R. L. Polk & Co.
	KRESTAS GEO V	R. L. Polk & Co.
	VACANT	R. L. Polk & Co.
	MURRAY NANCY	R. L. Polk & Co.
	HANCOCK STEPH L	R. L. Polk & Co.
1960	York Apartments	R. L. Polk Co.
	George John J	R. L. Polk Co.
	Round Dennis E	R. L. Polk Co.
	Narita Leona	R. L. Polk Co.

DRAFT

FINDINGS

Year	Uses	Source
1960	Howard Chas C	R. L. Polk Co.
	Matthews Basil	R. L. Polk Co.
	Sawyer Larry	R. L. Polk Co.
	Moradzadeh Nijat	R. L. Polk Co.
	Street continued	R. L. Polk Co.
1955	Kartchner Roscoe	R. L. Polk Co.
	Mann Lulu Mrs	R. L. Polk Co.
1950	Mosher G B	R. L. Polk & Co.
1945	Mc Carty E L Mrs	R. L. Polk Co.
1940	Mc Carty E L Mrs	R. L. Polk Co.
1935	Mc Carty W B o	R. L. Polk & Co. of California
1930	Mc Carty W B	R. L. Polk Co. of California
1925	Mc Carty W B	R. L. Polk & Co.
1922	Mc Carty W B	R. L. Polk Co.
	Mosher G B	R. L. Polk Co.

539 5TH ST S

Year	Uses	Source
1955	Durbin Roy	R. L. Polk Co.

540 5TH ST S

Year	Uses	Source
2000	SOPER Scott	Haines & Company
1975	Vacant	Pacific Telephone
1970	Hirsch Christine	R. L. Polk & Co.
1966	MORELINI VIRGINIA MRS LODGING HSE	R. L. Polk & Co.
1960	Terra Geo E	R. L. Polk Co.
1955	Terra Geo E	R. L. Polk Co.
1950	Christensen Louis	R. L. Polk & Co.
1945	Christensen Louis	R. L. Polk Co.
1940	Goss A J	R. L. Polk Co.

DRAFT

FINDINGS

545 5TH ST S

Year	*Uses*	*Source*
2000	VECCHIARELLI Gary	Haines & Company
1996	6 Cruz Juan Carlos	Pacific Bell
1975	Marshall Homtel No 1 apts	Pacific Telephone
	Marshall Geo C	Pacific Telephone
	Dattil A na M	Pacific Telephone
	Mendez A	Pacific Telephone
	Archunde M : : M	Pacific Telephone
	Vacant	Pacific Telephone
	Drummond Carmielita	Pacific Telephone
1970	Schnieder Lester	R. L. Polk & Co.
	Marshall Geo C	R. L. Polk & Co.
	Gomez Leroy C	R. L. Polk & Co.
	Law Patricia	R. L. Polk & Co.
	Vacant	R. L. Polk & Co.
	Marshall Homtel No 1 apts	R. L. Polk & Co.
	Mercer David F	R. L. Polk & Co.
1966	MARSHALL HOMTEL NO 1 APTS	R. L. Polk & Co.
	MARSHALL GEO C	R. L. Polk & Co.
	SCHNEIA LESTER	R. L. Polk & Co.
	BOWLES SUSAN	R. L. Polk & Co.
	LANE VALERIE	R. L. Polk & Co.
	VACANT	R. L. Polk & Co.
	FUJII STEPH	R. L. Polk & Co.
1960	Medlin Darline B	R. L. Polk Co.
	Giannini Brownie A	R. L. Polk Co.
1955	Nelson Edith M Mrs	R. L. Polk Co.
	Rickards Eva Mrs	R. L. Polk Co.
1950	Nelson E M Mrs	R. L. Polk & Co.
1945	Nelson E M Mrs	R. L. Polk Co.
1940	Nelson Edith Mrs	R. L. Polk Co.
1935	Nelson V I o	R. L. Polk & Co. of California

DRAFT

Year	Uses	Source
1930	Nelson V E	R. L. Polk Co. of California
1925	Nelson V E	R. L. Polk & Co.
1922	Nelson V E	R. L. Polk Co.

E SAN SALVADOR ST

92 E SAN SALVADOR ST

Year	Uses	Source
2017	BEAUTY P T	Cole Information Services
2014	BEAUTY P T	Cole Information Services

96 E SAN SALVADOR ST

Year	Uses	Source
1975	CITY FOREIGN CAR SERVICE CENTER	Pacific Telephone
1957	V & V AUTO SERVICE	Pacific Telephone

97 E SAN SALVADOR ST

Year	Uses	Source
1991	Green Gables Antiques	PACIFIC BELL WHITE PAGES
	GREEN GABLES ANTIQUES	PACIFIC BELL WHITE PAGES
1980	Keats O	Pacific Telephone
1957	ASH RADIO & T V SERVICE	Pacific Telephone

98 E SAN SALVADOR ST

Year	Uses	Source
2017	DAKAO SANDWICH	Cole Information Services
	LE REVE PATISSERIE ET CAFE	Cole Information Services
2014	LE REVE PATISSERIE ET CAFE	Cole Information Services
	DAKAO SANDWICH	Cole Information Services
2009	SJ BILLIARDS	Cole Information Services
	DAKAO SANDWICHES	Cole Information Services
2006	SJ BILLIARDS	Haines Company, Inc.
	DAKAO SANDWICH	Haines Company, Inc.
2004	DAKAO 98	Cole Information Services
	PHONG GIANG BILLIARDS	Cole Information Services

DRAFT

FINDINGS

Year	Uses	Source
2004	OCCUPANT UNKNOWN	Cole Information Services
1999	DAKAO	Cole Information Services
1994	PHONG GIANG BILLIARD	Cole Information Services
	DAKAO	Cole Information Services
1991	Phong Giang Billiard	PACIFIC BELL WHITE PAGES
	Phong Giang Billiards	PACIFIC BELL WHITE PAGES
	PHONG GIANG BILLIARDS	PACIFIC BELL WHITE PAGES
	PHONG GIANG BILLIARD	PACIFIC BELL WHITE PAGES
1986	Wooden Cue Billiard Parlor	Pacific Bell
1985	WOODEN CUE BILLIARD PARLOR	Pacific Bell
1975	WOODEN CUE BILLIARD PARLOR	Pacific Telephone
	MANISSUR S SHISH KABOB	Pacific Telephone
1963	D & D Auto Stores	Pacific Telephone

110 E SAN SALVADOR ST

Year	Uses	Source
2004	OCCUPANT UNKNOWN	Cole Information Services
1994	HOA VIET VIDEO	Cole Information Services
1991	Vien Tien & Video Center	PACIFIC BELL WHITE PAGES
	VIEN TIEN & VIDEO CENTER	PACIFIC BELL WHITE PAGES
1986	Vien Tien & Video Center	Pacific Bell
1985	AAA BOOKKEEPING & TAX SERVICE	Pacific Bell
1975	AAA BOOKKEEPING & TAX SERVICE	Pacific Telephone

121 E SAN SALVADOR ST

Year	Uses	Source
1980	Miller Audnie	Pacific Telephone
1975	MC SEATON ELEANOR F	Pacific Telephone

122 E SAN SALVADOR ST

Year	Uses	Source
2004	OCCUPANT UNKNOWN	Cole Information Services
1999	OCCUPANT UNKNOWN	Cole Information Services
1991	Fancy Hair Design	PACIFIC BELL WHITE PAGES

DRAFT

Year	Uses	Source
1991	FANCY HAIR DESIGN	PACIFIC BELL WHITE PAGES
1986	Zap Copies	Pacific Bell
1985	GDP PRINTING	Pacific Bell
1957	MC CART REALTY	Pacific Telephone
	SHAW-MC CART	Pacific Telephone

123 E SAN SALVADOR ST

Year	Uses	Source
2017	COME COMMUNITY OUTREACH MINISTRY END	Cole Information Services
2014	COME COMMUNITY OUTREACH MINISTRY END	Cole Information Services
2006	FIRST IMMANUEL	Haines Company, Inc.
1986	Community Outreach Ministry	Pacific Bell
1985	COMMUNITY OUTREADY MINISTRY	Pacific Bell
1980	Gaddis Walter	Pacific Telephone
1957	RESTANI AL	Pacific Telephone

125 E SAN SALVADOR ST

Year	Uses	Source
1980	Mc Mullen A	Pacific Telephone
1975	MC MULLEN A	Pacific Telephone
1963	Monte Jos	Pacific Telephone
1957	MONETE JOS R	Pacific Telephone

126 E SAN SALVADOR ST

Year	Uses	Source
2017	EUGENE STIGEN	Cole Information Services
2014	EUGENE STIGEN	Cole Information Services
2009	EUGENE STIGEN	Cole Information Services
2006	o STIGEN Eugene R	Haines Company, Inc.
2004	EUGENE STIGEN	Cole Information Services
1999	EUGENE STIGEN	Cole Information Services
1986	Bergman Margret	Pacific Bell
1957	MC CART MARVIN E	Pacific Telephone

DRAFT

FINDINGS

127 E SAN SALVADOR ST

Year	Uses	Source
1980	Reed Harry D	Pacific Telephone
1975	REED HARRY D	Pacific Telephone
1957	PAHLE WM R	Pacific Telephone

134 E SAN SALVADOR ST

Year	Uses	Source
2006	SINGHS MARKET	Haines Company, Inc.
1991	Campus Mkt	PACIFIC BELL WHITE PAGES
	CAMPUS MKT	PACIFIC BELL WHITE PAGES
1986	Campus Mkt	Pacific Bell
1985	CAMPUS MKT	Pacific Bell
1975	CAMPUS MKT	Pacific Telephone

138 E SAN SALVADOR ST

Year	Uses	Source
1963	Allied Heating Service	Pacific Telephone

162 E SAN SALVADOR ST

Year	Uses	Source
2014	ANDREW RULLODA	Cole Information Services
	HOANG TONG	Cole Information Services
2009	HOANG TONG	Cole Information Services
	JACOB NIXON	Cole Information Services
2006	SCOTT Jessica	Haines Company, Inc.
	POTTER Dan	Haines Company, Inc.
2004	KRISTINE GUBATAN	Cole Information Services
	SASHA NEALAND	Cole Information Services
	SARAH SLOTHOWER	Cole Information Services
	MAX VARGAS	Cole Information Services
1999	HOANG TONG	Cole Information Services
	JACOB NIXON	Cole Information Services
1991	KANG LLSOK	PACIFIC BELL WHITE PAGES
	BARR MICHAEL H	PACIFIC BELL WHITE PAGES

DRAFT

FINDINGS

Year	Uses	Source
1991	Barr Michael H	PACIFIC BELL WHITE PAGES
	Kang Ilsok	PACIFIC BELL WHITE PAGES
1986	Lofton Johnny	Pacific Bell
1975	LEE W H	Pacific Telephone
1957	LANE AFTA M	Pacific Telephone

164 E SAN SALVADOR ST

Year	Uses	Source
1980	Spizziro Wm	Pacific Telephone
1975	SPIZZIRO WM	Pacific Telephone

166 E SAN SALVADOR ST

Year	Uses	Source
1985	LOWDER A C	Pacific Bell
1980	Bryant S	Pacific Telephone

168 E SAN SALVADOR ST

Year	Uses	Source
2009	ALEXANDRA BERNING	Cole Information Services
2006	a GREEN George	Haines Company, Inc.
2004	SANDIE STUT	Cole Information Services
1999	ALEXANDRA BERNING	Cole Information Services

170 E SAN SALVADOR ST

Year	Uses	Source
2014	OCCUPANT UNKNOWN	Cole Information Services
2009	NATHAN NAVA	Cole Information Services
2006	No Current Listing	Haines Company, Inc.
2004	DAVID GLUCK	Cole Information Services
1999	NATHAN NAVA	Cole Information Services
1986	Manh Luc	Pacific Bell
1985	MANR LUC	Pacific Bell
1957	PAULSEN IVAN	Pacific Telephone

DRAFT

FINDINGS

171 E SAN SALVADOR ST

Year	Uses	Source
1957	BLASS SHERMAN	Pacific Telephone

172 E SAN SALVADOR ST

Year	Uses	Source
1986	Le Nhan	Pacific Bell
1985	NGUYEN HIEP T	Pacific Bell
1957	THOMASON JOE T	Pacific Telephone

177 E SAN SALVADOR ST

Year	Uses	Source
1957	NASO SARAH J	Pacific Telephone

178 E SAN SALVADOR ST

Year	Uses	Source
1957	J R DEORI S	Pacific Telephone

230 E SAN SALVADOR ST

Year	Uses	Source
2017	JOSE AUSTRIA	Cole Information Services
	ARNOLD CANLAS	Cole Information Services
	BRADLEY BINGHAM	Cole Information Services
	JATIN BANSAL	Cole Information Services
2014	JULIE LAROCHE	Cole Information Services
	PHUC TANG	Cole Information Services
	JATIN BANSAL	Cole Information Services
	GEORGE SIM	Cole Information Services
	MONICA MIRELES	Cole Information Services
2009	MANUEL FRUTOS	Cole Information Services
	MERCY ALVAREZ	Cole Information Services
	PHUC TANG	Cole Information Services
	JATIN GROVER	Cole Information Services
	KULDEEP PRAJAPATI	Cole Information Services
	TAT PHU	Cole Information Services
	HA HUYNH	Cole Information Services

DRAFT

FINDINGS

Year	Uses	Source
2009	JULIE LAROCHE	Cole Information Services
	PHIL FEILER	Cole Information Services
	BENJAMIN MUSSON	Cole Information Services
2006	APARTMENTS	Haines Company, Inc.
	ALVAREZ Mercy	Haines Company, Inc.
	FEILER Phil	Haines Company, Inc.
	FRUTOS Manuel 3D	Haines Company, Inc.
	HUYNH Ha Ha	Haines Company, Inc.
	TANG Phuc	Haines Company, Inc.
	THOWT	Haines Company, Inc.
	8	Haines Company, Inc.
2004	ROBERT NGUYEN	Cole Information Services
	ALEJANDRO ORTEGA	Cole Information Services
	T THOW	Cole Information Services
	MERCY ALVAREZ	Cole Information Services
	HA HUYNH	Cole Information Services
	LINDSEY SHELTO	Cole Information Services
	HSIU LIAO	Cole Information Services
	JULIE LAROCHE	Cole Information Services
	LORRAINE WONG	Cole Information Services
1999	PHIL FEILER	Cole Information Services
	BENJAMIN MUSSON	Cole Information Services
	HA HUYNH	Cole Information Services
	TAT PHU	Cole Information Services
	KULDEEP PRAJAPATI	Cole Information Services
	JULIE LAROCHE	Cole Information Services
	JATIN GROVER	Cole Information Services
	PHUC TANG	Cole Information Services
	MERCY ALVAREZ	Cole Information Services
	MANUEL FRUTOS	Cole Information Services
1994	SALTI, ZIAD	Cole Information Services
	LAM, KIM L	Cole Information Services

DRAFT

FINDINGS

Year	Uses	Source
1994	ORTEGA, A	Cole Information Services
1991	Chang Winnie	PACIFIC BELL WHITE PAGES
	Lam Kim Le	PACIFIC BELL WHITE PAGES
	Lee Jerry	PACIFIC BELL WHITE PAGES
	Ortega Alejandro	PACIFIC BELL WHITE PAGES
	Tran Dung Quang	PACIFIC BELL WHITE PAGES
	CHANG WINNIE	PACIFIC BELL WHITE PAGES
	LAM KIM LE	PACIFIC BELL WHITE PAGES
	LEE JERRY	PACIFIC BELL WHITE PAGES
	ORTEGA ALEJANDRO	PACIFIC BELL WHITE PAGES
	TRAN DUNG QUANG	PACIFIC BELL WHITE PAGES
1986	Ho Helena	Pacific Bell
	Ko Sharew ing	Pacific Bell
	Ko Sharew ing	Pacific Bell
	Lee Jerry	Pacific Bell
	Lin Chu Lee	Pacific Bell
	Lin Dan I	Pacific Bell
	Ngueyen Thanh Van	Pacific Bell
	Su Xuyen	Pacific Bell
1985	HO HELENA	Pacific Bell
	KO SHAREWING	Pacific Bell
	KO SHAREWING	Pacific Bell
	LEE JERRY	Pacific Bell
	LEUNG SUNNY	Pacific Bell
	LIN DAN I	Pacific Bell
	NGUEYEN THANH VAN	Pacific Bell
	SU XUYEN	Pacific Bell
	TAMBLING SCOTT	Pacific Bell
1980	Ho Helena	Pacific Telephone
	Kusumo Suhartono	Pacific Telephone
	Lao Luori	Pacific Telephone
	Lee Gordon H	Pacific Telephone

DRAFT

Year	Uses	Source
1980	Leung Sunny	Pacific Telephone
	Su Xuyen	Pacific Telephone
	Yw an Grace	Pacific Telephone
1975	CHOW RITA	Pacific Telephone
	LOTIE HEDY	Pacific Telephone
	LOW JOANNE	Pacific Telephone
	MARQUES J L	Pacific Telephone
	SCIMECA C	Pacific Telephone
	WHALEY B	Pacific Telephone
	WANG B	Pacific Telephone
	WANG JENNIFER	Pacific Telephone
1963	Fenton Dana	Pacific Telephone
	Isett V Leigh	Pacific Telephone
	Kerhulas Ranea	Pacific Telephone
	Soske Loni	Pacific Telephone
	Van Fossen Nancy	Pacific Telephone
1957	ALAMEDA A ALAN	Pacific Telephone

E WILLIAM

75 E WILLIAM

Year	Uses	Source
1957	Byerly Joan	R. L. Polk Co.

81 E WILLIAM

Year	Uses	Source
1957	Reynaud Marian	R. L. Polk Co.
	Muro Jean	R. L. Polk Co.

93 E WILLIAM

Year	Uses	Source
1957	Barnard Robt R	R. L. Polk Co.
	Irons M	R. L. Polk Co.

DRAFT

FINDINGS

135 E WILLIAM

Year	Uses	Source
1957	Thilste B	R. L. Polk Co.
	Reimer J	R. L. Polk Co.
	Carlson W	R. L. Polk Co.

139 E WILLIAM

Year	Uses	Source
1957	Kennedy Prentice	R. L. Polk Co.

141 E WILLIAM

Year	Uses	Source
1957	Asatani Herb	R. L. Polk Co.

148 E WILLIAM

Year	Uses	Source
1985	HO LEO	Pacific Bell
1957	Salmon RV	R. L. Polk Co.

152 E WILLIAM

Year	Uses	Source
1957	Bob & Teds Service Station	R. L. Polk Co.

170 E WILLIAM

Year	Uses	Source
1957	Townsend J E	R. L. Polk Co.

E WILLIAM CT

70 E WILLIAM CT

Year	Uses	Source
1957	HATNMILTON GEO A	Pacific Telephone

71 E WILLIAM CT

Year	Uses	Source
1991	HUYNH TUYET	PACIFIC BELL WHITE PAGES

DRAFT

FINDINGS

81 E WILLIAM CT

Year	Uses	Source
1985	BERMUDEZ GENARO	Pacific Bell
1975	RASHLD TARLQ	Pacific Telephone

93 E WILLIAM CT

Year	Uses	Source
1985	ROGERS WILLIAM ROBERT	Pacific Bell
	MASLOFF RALPH	Pacific Bell
1975	SHEEHAN AL	Pacific Telephone
1957	WHITE JAYNE	Pacific Telephone
	THOMAS EUGENE W	Pacific Telephone
	BARNARD ROBT R	Pacific Telephone

122 E WILLIAM CT

Year	Uses	Source
1957	GRIFFIS FRED E	Pacific Telephone

130 E WILLIAM CT

Year	Uses	Source
1957	HOLDERT CTARA	Pacific Telephone

131 E WILLIAM CT

Year	Uses	Source
1975	BLEITER ASSOCIATES BYCIS	Pacific Telephone

135 E WILLIAM CT

Year	Uses	Source
1957	REIMIER J	Pacific Telephone
	THEISTE B	Pacific Telephone

139 E WILLIAM CT

Year	Uses	Source
1957	KENNEDY PRENTLCE	Pacific Telephone

141 E WILLIAM CT

Year	Uses	Source
1957	ASATANI HERB	Pacific Telephone

DRAFT

FINDINGS

148 E WILLIAM CT

Year	Uses	Source
1991	MAEMURA DENNIS	PACIFIC BELL WHITE PAGES
	MILER KRISS	PACIFIC BELL WHITE PAGES
1985	CHRISTIAN SHARON	Pacific Bell
	GATEWAY APARTMENTS	Pacific Bell
	NO VICKY	Pacific Bell
1975	ITO L	Pacific Telephone
	LAWRENCE CLIFFORD L	Pacific Telephone
	LOUIE SJ	Pacific Telephone
	LUM ROD	Pacific Telephone
	ROSSI B	Pacific Telephone

152 E WILLIAM CT

Year	Uses	Source
1957	BOB & TED S SERVICE STATION	Pacific Telephone

167 E WILLIAM CT

Year	Uses	Source
1975	CHLLDERS WM W	Pacific Telephone

169 E WILLIAM CT

Year	Uses	Source
1975	DOYLE S PERMANENT WAVE SHOP	Pacific Telephone
1957	DOYLE S PERMANENT WAVE SHOP	Pacific Telephone

170 E WILLIAM CT

Year	Uses	Source
1991	MALCOLM JOHN	PACIFIC BELL WHITE PAGES
1975	ANDERSON RAY D	Pacific Telephone
1957	DOYLE ANNA B MRS R	Pacific Telephone

184 E WILLIAM CT

Year	Uses	Source
1957	KELLL R K L	Pacific Telephone

DRAFT

FINDINGS

201 E WILLIAM CT

Year	Uses	Source
1957	REZENDES DOROTHY	Pacific Telephone

225 E WILLIAM CT

Year	Uses	Source
1957	BURCHELL E M R	Pacific Telephone

E WILLIAM ST

60 E WILLIAM ST

Year	Uses	Source
1975	ROBINSON CRAIG A	Pacific Telephone

71 E WILLIAM ST

Year	Uses	Source
1994	VU, CONG N	Cole Information Services
	NGUYEN, HOP Q	Cole Information Services

81 E WILLIAM ST

Year	Uses	Source
2017	ALEJANDRA MEJIA	Cole Information Services
	BECKY HUB	Cole Information Services
	SAJUANA ENRIQUEZ	Cole Information Services
2014	BECKY HUB	Cole Information Services
	ANGELA ANTIMO	Cole Information Services
	BRENDA SALCEDO	Cole Information Services
	SAJUANA ENRIQUEZ	Cole Information Services
	KENNETH WILLIAMS	Cole Information Services
	JUSTINE GUZMAN	Cole Information Services
2009	SAJUANA ENRIQUEZ	Cole Information Services
	JAMES CAMPAGNA	Cole Information Services
	MANDEEP SETHI	Cole Information Services
	NORMA HERNANDEZ	Cole Information Services
	ANGELA ANTIMO	Cole Information Services
2006	ENRIQUEZSajuana	Haines Company, Inc.

DRAFT

FINDINGS

Year	Uses	Source
2006	RIOS Maria	Haines Company, Inc.
2004	KWAHSI LANDRY	Cole Information Services
	B GUZMAN	Cole Information Services
	JAMES CAMPAGNA	Cole Information Services
	RAJINDER SINGH	Cole Information Services
	TAMMI DRISCOLL	Cole Information Services
	MARIA ALMARAZ	Cole Information Services
	PATRICIA RODRIGUEZ	Cole Information Services
	RICARDO FERNANDEZ	Cole Information Services
1999	MANDEEP SETHI	Cole Information Services
	NORMA HERNANDEZ	Cole Information Services
	JAMES CAMPAGNA	Cole Information Services
	ANGELA ANTIMO	Cole Information Services
	SAJUANA ENRIQUEZ	Cole Information Services
1994	MUNOZ, GLORIA	Cole Information Services
1991	MELENDES JUAN	PACIFIC BELL WHITE PAGES
	Melendes Juan	PACIFIC BELL WHITE PAGES
1986	Guerrero M H	Pacific Bell
	Romo Sal	Pacific Bell
1985	LAZO REYNALDO	Pacific Bell
1963	Avedikian Gary H	Pacific Telephone
	Carbone Sam	Pacific Telephone
	Hughson Barry J	Pacific Telephone
	Jones Peggy	Pacific Telephone
	Newbury Anthony R	Pacific Telephone
	Todd Gerald	Pacific Telephone
1957	VANDER PLOEG LINDA-	Pacific Telephone
	MURO JEAN	Pacific Telephone
	REYNAUD MARIAN	Pacific Telephone

84 E WILLIAM ST

Year	Uses	Source
1986	Bermudez Genaro	Pacific Bell

DRAFT

FINDINGS

93 E WILLIAM ST

Year	*Uses*	*Source*
2017	PAT PETRICCA	Cole Information Services
	PETER PALMASANO	Cole Information Services
	ANGELICA GONZALEZ	Cole Information Services
	TARA HOWARD	Cole Information Services
	TERRY WURZBURGER	Cole Information Services
	JUSTIN BAROLAK	Cole Information Services
	JOEL PENA	Cole Information Services
2014	ROBYN FIELDER	Cole Information Services
	JOEL PENA	Cole Information Services
	JUAN BALDERAS	Cole Information Services
	TERRY WURZBURGER	Cole Information Services
	JOAO DELGADO	Cole Information Services
	ANGELICA GONZALEZ	Cole Information Services
	NORMA HERNANDEZ	Cole Information Services
2009	PABLO AMARILLAS	Cole Information Services
	MICHELLE ARANA	Cole Information Services
	TERRY WURZBURGER	Cole Information Services
	SANDRA PENA	Cole Information Services
	CARLOS BALDERAS	Cole Information Services
	ANGELICA GONZALEZ	Cole Information Services
	TARA HOWARD	Cole Information Services
	MARICELA RAMOS	Cole Information Services
	GERALD MCCUEN	Cole Information Services
2006	ARANA Michelle	Haines Company, Inc.
	FLORES Maricela	Haines Company, Inc.
	WURZBURGERTerry	Haines Company, Inc.
2004	TERRY WURZBURGER	Cole Information Services
	PETER AGIB	Cole Information Services
	IRENE MURILLO	Cole Information Services
	LILIA ALVAREZ	Cole Information Services
	RAMON LOPEZ	Cole Information Services

DRAFT

FINDINGS

Year	Uses	Source
1999	PABLO AMARILLAS	Cole Information Services
	TERRY WURZBURGER	Cole Information Services
	GERALD MCCUEN	Cole Information Services
	CARLOS BALDERAS	Cole Information Services
	ANGELICA GONZALEZ	Cole Information Services
	TARA HOWARD	Cole Information Services
	MARICELA RAMOS	Cole Information Services
	SANDRA PENA	Cole Information Services
	MICHELLE ARANA	Cole Information Services
1991	Wiens Roger	PACIFIC BELL WHITE PAGES
	WIENS ROGER	PACIFIC BELL WHITE PAGES
1985	KASEL STEVEN	Pacific Bell
	SHEEHAN AL	Pacific Bell
1980	Acevedo H	Pacific Telephone
	Barber LI	Pacific Telephone
	Graves H A	Pacific Telephone
	Sheehan Al	Pacific Telephone
1975	GRAVES H A	Pacific Telephone
1963	Heuring Alberta	Pacific Telephone
	Hebler D A	Pacific Telephone
	Harp Myrtle	Pacific Telephone
	Garcia Eva Mrs	Pacific Telephone
	Eiselen Everett	Pacific Telephone
	Brazell K	Pacific Telephone
	Simpkins Dave	Pacific Telephone
	Padgham Robt J	Pacific Telephone
	Rogers Norman	Pacific Telephone
	Roglich Ziatka	Pacific Telephone
1957	IRONS M	Pacific Telephone
	MANSFIELD VIRGINIA	Pacific Telephone
	WEBER JOS N	Pacific Telephone

DRAFT

FINDINGS

100 E WILLIAM ST

Year	Uses	Source
1957	WESTERN PACIFIC R R CO GENERAL AGENT CITY TICKET OFC	Pacific Telephone

101 E WILLIAM ST

Year	Uses	Source
2009	MARY DALTON	Cole Information Services
2006	No Current Listing	Haines Company, Inc.
2004	ELIZABETH BRINGLEY	Cole Information Services
	MARY DALTON	Cole Information Services
	KEVIN MEANS	Cole Information Services
	HIEP PHAN	Cole Information Services
1999	OCCUPANT UNKNOWN	Cole Information Services
	MARY DALTON	Cole Information Services
1986	Espinoza Roselia	Pacific Bell
1985	ESPINOZA ROSELIA	Pacific Bell
	OLIVE RUBEN J	Pacific Bell
1980	Negrete Esther	Pacific Telephone
	Garner Louise	Pacific Telephone
1975	LEDNLK V	Pacific Telephone

110 E WILLIAM ST

Year	Uses	Source
2017	LUZ POSADAS	Cole Information Services
2014	LUZ POSADAS	Cole Information Services
2009	LUZ POSADAS	Cole Information Services
2006	POSADAS Luz	Haines Company, Inc.
2004	LUZ POSADAS	Cole Information Services
1999	LUZ POSADAS	Cole Information Services
	OCCUPANT UNKNOWN	Cole Information Services
1994	RAMIREZ, LUIS R	Cole Information Services
1963	Munson Jas D	Pacific Telephone
1957	DEE E F	Pacific Telephone

DRAFT

FINDINGS

112 E WILLIAM ST

Year	Uses	Source
1986	Cohen David	Pacific Bell

114 E WILLIAM ST

Year	Uses	Source
1991	Ruthies Taqiula	PACIFIC BELL WHITE PAGES
	RUTHIES TAQIULA	PACIFIC BELL WHITE PAGES

120 E WILLIAM ST

Year	Uses	Source
1986	Shupe J	Pacific Bell

127 E WILLIAM ST

Year	Uses	Source
2006	o CHEUNOMy	Haines Company, Inc.
2004	HUONG CHEUNG	Cole Information Services
1975	FISK D	Pacific Telephone
1963	Peterson Wm C rlty	Pacific Telephone
1957	SHOTTENHAMER C DR R	Pacific Telephone
	Shottenhamer C Dr r	R. L. Polk Co.

130 E WILLIAM ST

Year	Uses	Source
1963	Wright Mary S	Pacific Telephone

131 E WILLIAM ST

Year	Uses	Source
2017	BICYCLE EXPRESS	Cole Information Services
2014	BICYCLE EXPRESS	Cole Information Services
2009	BICYCLE EXPRESS	Cole Information Services
2006	BICYCLE EXPRESS	Haines Company, Inc.
2004	BICYCLE EXPRESS	Cole Information Services
1994	BICYCLE EXPRESS	Cole Information Services
1986	C & C BIKE SHOP	Pacific Bell
1985	C & C BIKE SHOP	Pacific Bell

DRAFT

Year	Uses	Source
1980	Shaw s Lightw eight Cycles	Pacific Telephone

132 E WILLIAM ST

Year	Uses	Source
1963	Osgoode Edith M	Pacific Telephone

133 E WILLIAM ST

Year	Uses	Source
1963	Ettas Beauty Salon	Pacific Telephone

135 E WILLIAM ST

Year	Uses	Source
2017	JORGE CASTILLO	Cole Information Services
2014	JORGE CASTILLO	Cole Information Services
	OCCUPANT UNKNOWN	Cole Information Services
2009	JENNIFER GEE	Cole Information Services
	OCCUPANT UNKNOWN	Cole Information Services
2006	No Current Listing	Haines Company, Inc.
2004	M CARRASCO	Cole Information Services
	OCCUPANT UNKNOWN	Cole Information Services
	A PIMENTAL	Cole Information Services
1999	JENNIFER GEE	Cole Information Services
1994	RODRIGUEZ, CARLOS A	Cole Information Services
	MORROW, RANDALL J	Cole Information Services
1986	Yocum M L	Pacific Bell
1985	YOCUM ML	Pacific Bell
1980	Yocum M L	Pacific Telephone
1963	Stiegler Laura	Pacific Telephone
	Nothnagel Eileen	Pacific Telephone
	Nankervis Sue	Pacific Telephone
	Hess Julieta	Pacific Telephone
1957	CARLSON W	Pacific Telephone

DRAFT

FINDINGS

136 E WILLIAM ST

Year	Uses	Source
1957	BRIDSON ERNEST F R	Pacific Telephone
	Bridson Ernest F r	R. L. Polk Co.

137 E WILLIAM ST

Year	Uses	Source
2014	OCCUPANT UNKNOWN	Cole Information Services
2006	ROSALES Greg	Haines Company, Inc.
2004	GREG ROSALES	Cole Information Services
1985	REILEY HAZEL	Pacific Bell
1963	Batinovich Virginia Lou	Pacific Telephone
1957	Egami Geo	R. L. Polk Co.

139 E WILLIAM ST

Year	Uses	Source
2017	STEVEN YATES	Cole Information Services
2014	ROSA RIOS	Cole Information Services
2009	GUILLERMO LAZO	Cole Information Services
2006	No Current Listing	Haines Company, Inc.
2004	GUILLERMO LAZO	Cole Information Services
1999	GUILLERMO LAZO	Cole Information Services
1986	Agehi Hamit	Pacific Bell
1980	Webb Rebecca	Pacific Telephone
1963	Grennan Patricia P	Pacific Telephone
	Grennan Paul D	Pacific Telephone

140 E WILLIAM ST

Year	Uses	Source
1986	Ho Vicky	Pacific Bell

141 E WILLIAM ST

Year	Uses	Source
2017	JOSE IBARRA	Cole Information Services
2014	JOSE IBARRA	Cole Information Services
2009	JOSE IBARRA	Cole Information Services

DRAFT

Year	Uses	Source
2006	No Current Listing	Haines Company, Inc.
2004	MARISSA IBARRA	Cole Information Services
	CHRISTOPHER ESPARZA	Cole Information Services
1999	JOSE IBARRA	Cole Information Services
	OCCUPANT UNKNOWN	Cole Information Services
1994	ROWLAND, MARNE	Cole Information Services
	ESPARZA, CHRIS	Cole Information Services
1986	Spadafore Steve	Pacific Bell
1963	Olival Wayne	Pacific Telephone
	Pearson Bruce	Pacific Telephone
	Vierra Robt	Pacific Telephone

148 E WILLIAM ST

Year	Uses	Source
2017	SET SOTO	Cole Information Services
	ANNETTE GARCIA	Cole Information Services
	SANDEEP KORALLA	Cole Information Services
	MEENA NANCHARLA	Cole Information Services
	JAGMOHAN SINGH	Cole Information Services
	KUNAL VYAS	Cole Information Services
	HUGO MEDINA	Cole Information Services
	JESUS DE	Cole Information Services
	SHALINI DEVIDAS	Cole Information Services
	JAGAN REDDY	Cole Information Services
	NAGENDRA KOILADA	Cole Information Services
	ANUP JALGAONKAR	Cole Information Services
2014	JOSE GRIJALVA	Cole Information Services
	NAGENDRA KOILADA	Cole Information Services
	NEELAM SALUJA	Cole Information Services
	MEENA NANCHARLA	Cole Information Services
	REINA REYES	Cole Information Services
	GITA PATEL	Cole Information Services
	PUI CHAN	Cole Information Services

DRAFT

FINDINGS

Year	Uses	Source
2014	PIYUSH DHOTRE	Cole Information Services
	MARIA DEJESUS	Cole Information Services
	CHANDAN ADLURI	Cole Information Services
	GUANG ZHOU	Cole Information Services
	HUGO MEDINA	Cole Information Services
	SAM NALLA	Cole Information Services
	KIMBERLY GARCIA	Cole Information Services
	FREDDY CORTEZ	Cole Information Services
	KEDAR BHATAWADEKAR	Cole Information Services
	NEELAMMA HUNGUND	Cole Information Services
2009	KAR GOTTIPARTHY	Cole Information Services
	MAULIK SHAH	Cole Information Services
	DIBTI KHASNIS	Cole Information Services
	REINA REYES	Cole Information Services
	LILLIAN HERNANDEZ	Cole Information Services
	DARNELL TOLIVER	Cole Information Services
	JAMES CAMPAGNA	Cole Information Services
	JAY RECHER	Cole Information Services
	TARUN POONACHA	Cole Information Services
	SANTIAGO TORRES	Cole Information Services
	JOHN SCHERICH	Cole Information Services
	APEXA SHAH	Cole Information Services
	SAMUEL VARGAS	Cole Information Services
	VASANTSANA VASILI-VENKATA	Cole Information Services
	KETAN NAWAL	Cole Information Services
	KAMLESH KUDCHADKAR	Cole Information Services
	HARISH BACHUWAR	Cole Information Services
	P SANTOSHI	Cole Information Services
	MOHIT KSHIRSAGAR	Cole Information Services
	PIYUSH DHOTRE	Cole Information Services
	NISHANT DESHPANDE	Cole Information Services
	KARTHIK VELAPPAN	Cole Information Services

DRAFT

FINDINGS

Year	Uses	Source
2006	WHITE Geary	Haines Company, Inc.
	YADAV Rajan	Haines Company, Inc.
	GATEWAY APTS	Haines Company, Inc.
	BERNAL Fernando	Haines Company, Inc.
	BHATAWADEKAR	Haines Company, Inc.
	Kedar ESD STONE & TILE	Haines Company, Inc.
	GOT 7 PARDHY	Haines Company, Inc.
	Karhlh LINThura	Haines Company, Inc.
	NIMJE Rahul	Haines Company, Inc.
	PARIKH Ruchl	Haines Company, Inc.
	RECHERJay	Haines Company, Inc.
	REYES Relna	Haines Company, Inc.
	SCHERICH Johnny	Haines Company, Inc.
	THOMAS Cyrus	Haines Company, Inc.
2004	ANTHONY GARDNER	Cole Information Services
	TAE PARK	Cole Information Services
	FELIPE IBARRA	Cole Information Services
	LANG DU	Cole Information Services
	CHING TSE	Cole Information Services
	JAMES CAMPAGNA	Cole Information Services
	QUOC DAO	Cole Information Services
	KATIE PLANTE	Cole Information Services
	RARLON SUEN	Cole Information Services
	BOJAN SILIC	Cole Information Services
	RAGHURAM MANDIGA	Cole Information Services
	WILSON MAI	Cole Information Services
	JOSEPH WILLIAMS	Cole Information Services
	YANIRA VASQUEZ	Cole Information Services
	AIDA JIMINEZ	Cole Information Services
	NICK ALATORRE	Cole Information Services
	MARCY LORENTZEN	Cole Information Services
	ISAAC DOSS	Cole Information Services

DRAFT

FINDINGS

Year	Uses	Source
2004	ROBERT CORDOVA	Cole Information Services
	SYLVIA JIANG	Cole Information Services
	ALICIA CASTILLO	Cole Information Services
	DONALD LANE	Cole Information Services
	BEVERLY MILLER	Cole Information Services
	JENNIFER WILDER	Cole Information Services
	RA DANGAR	Cole Information Services
	PAULINA GARCIA	Cole Information Services
	JOHN SCHERICH	Cole Information Services
	AVIS MOMIN	Cole Information Services
	AMIR JAFFER	Cole Information Services
	SADER ALATTER	Cole Information Services
	LT ENTERPRISES	Cole Information Services
	CALIFORNIA FORDS CO	Cole Information Services
	CALIFORNIAFORD CO	Cole Information Services
	CALIFORNIAFORD CO	Cole Information Services
	MAGAZINE	Cole Information Services
1999	SANTIAGO TORRES	Cole Information Services
	JAMES CAMPAGNA	Cole Information Services
	APEXA SHAH	Cole Information Services
	SAMUEL VARGAS	Cole Information Services
	VASANTSANA VASILI-VENKATA	Cole Information Services
	KETAN NAWAL	Cole Information Services
	KAMLESH KUDCHADKAR	Cole Information Services
	HARISH BACHUWAR	Cole Information Services
	P SANTOSHI	Cole Information Services
	MOHIT KSHIRSAGAR	Cole Information Services
	PIYUSH DHOTRE	Cole Information Services
	NISHANT DESHPANDE	Cole Information Services
	MAULIK SHAH	Cole Information Services
	DIBTI KHASNIS	Cole Information Services
	ARTURO MANCILLA	Cole Information Services

DRAFT

FINDINGS

Year	Uses	Source
1999	KARTHIK VELAPPAN	Cole Information Services
	REINA REYES	Cole Information Services
	LILLIAN HERNANDEZ	Cole Information Services
	KAR GOTTIPARTHY	Cole Information Services
	DARNELL TOLIVER	Cole Information Services
	JOSE MACIAS	Cole Information Services
	RITA MAESTAS	Cole Information Services
	TARUN POONACHA	Cole Information Services
	JAY RECHER	Cole Information Services
	JOHN SCHERICH	Cole Information Services
1994	REYES, DIANE P	Cole Information Services
	FORTINO, MIKE	Cole Information Services
	HAMILTON, ANDREW	Cole Information Services
	LINDSAY, STEVEN	Cole Information Services
	SWEENEY, ROBERT	Cole Information Services
	HUA, PIUOC V	Cole Information Services
	LOPEZ, ALMA	Cole Information Services
	LINDSEY, DON	Cole Information Services
	LUNA, R	Cole Information Services
	VILLASICA, JORGE	Cole Information Services
	ADAMS, CHARLIE L JR	Cole Information Services
	RATOFF, DANIEL	Cole Information Services
1991	DE LA PIEDRA JERRY	PACIFIC BELL WHITE PAGES
	HARLEY BRAD	PACIFIC BELL WHITE PAGES
	HU! GORMAN	PACIFIC BELL WHITE PAGES
	MOORE MAT	PACIFIC BELL WHITE PAGES
	RAYL ANDY	PACIFIC BELL WHITE PAGES
	AUERBACH JOSHUA	PACIFIC BELL WHITE PAGES
	COYNE BRENDAN	PACIFIC BELL WHITE PAGES
	De La Piedra Jerry	PACIFIC BELL WHITE PAGES
	Harley Brad	PACIFIC BELL WHITE PAGES
	Hu! Gorman	PACIFIC BELL WHITE PAGES

DRAFT

FINDINGS

Year	Uses	Source
1991	Moore Mat	PACIFIC BELL WHITE PAGES
	Rayl Andy	PACIFIC BELL WHITE PAGES
1986	Hamilton Melinda	Pacific Bell
	Lau Michael	Pacific Bell
	Loi Anh	Pacific Bell
	Tso Kevin	Pacific Bell
1985	COSTAKIS ANTHONY	Pacific Bell
	GRAUSS BRETT	Pacific Bell
	HAMILTON MELINDA	Pacific Bell
	KWAN RONALD	Pacific Bell
	LAU MICHAEL	Pacific Bell
	LOI ANH	Pacific Bell
	MARX DANIEL W	Pacific Bell
	MC ALLISTER GERALD A	Pacific Bell
	NGUYWN UYEN	Pacific Bell
	NGUYEN VIEN	Pacific Bell
	PATTERSON BOBBIE	Pacific Bell
	WU L	Pacific Bell
	BERENDES MARK L	Pacific Bell
	BERKOWITZ PHILIP	Pacific Bell
	BISHOP S TODD	Pacific Bell
	BLOOMBERG JASON M	Pacific Bell
	CAPPS THOS & PATRICE	Pacific Bell
	CHONG ERIC	Pacific Bell
1980	Do Minh Quang	Pacific Telephone
	Gbadnbo Michael A	Pacific Telephone
	Ghadiri Khosrow	Pacific Telephone
	Huynh Thiem	Pacific Telephone
	La Pho Van	Pacific Telephone
	Le Phuc	Pacific Telephone
	Nguyen Uyen	Pacific Telephone
	Tran Do	Pacific Telephone

DRAFT

FINDINGS

Year	Uses	Source
1980	White Eagle Sandy	Pacific Telephone
	Bell as	Pacific Telephone
	Brenner Brad	Pacific Telephone
	DAguilar CY	Pacific Telephone
1975	UYETA KEIKO	Pacific Telephone
	WELCH LEILA P	Pacific Telephone
	WANG JUDY YUT-01	Pacific Telephone
	GIACOMINI J	Pacific Telephone
	HARRIS BRIAN S	Pacific Telephone
	HERMAN KAREN	Pacific Telephone
	HUERTA MARCY	Pacific Telephone
	KOMATSUBARA S	Pacific Telephone
	KOSTRUP H	Pacific Telephone
	PALACE APARTMENTS	Pacific Telephone
	PRATT JAS W	Pacific Telephone
	RAMOS LOUIS U	Pacific Telephone
	RATHBUN J L	Pacific Telephone
	STEVENS SUSAN	Pacific Telephone
	TRADI DUC	Pacific Telephone
	ULMER BETH	Pacific Telephone
	BERKOWITZ SHELLEY	Pacific Telephone
	BRUDVIG C	Pacific Telephone
	CAMBRA N	Pacific Telephone
	CUSAMANO DIANA	Pacific Telephone
	DAVIS CECILE	Pacific Telephone
	DAVIS JULIE	Pacific Telephone
	FERIOLI LAURIE	Pacific Telephone
	FLOWERS J S	Pacific Telephone
1963	Dunlop Jas R	Pacific Telephone
1957	SALMON R V	Pacific Telephone

DRAFT

FINDINGS

157 E WILLIAM ST

Year	Uses	Source
1975	REILEY HAZEL	Pacific Telephone

167 E WILLIAM ST

Year	Uses	Source
2017	PETER ESTERS	Cole Information Services
2014	MY LE	Cole Information Services
2009	SONIA DAVILA	Cole Information Services
	DENNIS SPIELBAUER	Cole Information Services
2006	NAMOWICZ	Haines Company, Inc.
	Guadalupe	Haines Company, Inc.
2004	SAMMI SHORTER	Cole Information Services
	DENNIS SPIELBAUER	Cole Information Services
	GUADALUPE NAMOWICZ	Cole Information Services
1999	DENNIS SPIELBAUER	Cole Information Services
	SONIA DAVILA	Cole Information Services
1991	KUUMBA AMANI S	PACIFIC BELL WHITE PAGES
	WELKER D	PACIFIC BELL WHITE PAGES
1986	Mc Hombo Sam	Pacific Bell
1980	Alston C	Pacific Telephone
	Bogen M	Pacific Telephone
1975	VERTIN TOM	Pacific Telephone
	FISHER BRYAN	Pacific Telephone
1963	Glanas	Pacific Telephone
1957	THISSEN DELBERT D	Pacific Telephone

169 E WILLIAM ST

Year	Uses	Source
2017	MICHAEL DOYLE	Cole Information Services
2014	MICHAEL DOYLE	Cole Information Services
2009	MICHAEL DOYLE	Cole Information Services
2006	DOYLE Michael	Haines Company, Inc.
2004	MICHAEL DOYLE	Cole Information Services
1999	MICHAEL DOYLE	Cole Information Services

DRAFT

FINDINGS

Year	Uses	Source
1963	Doyles Permanent Wave Shop	Pacific Telephone
1957	Doyles Permanent Wave Shop .	R. L. Polk Co.

170 E WILLIAM ST

Year	Uses	Source
2017	PATRICK MURPHY	Cole Information Services
	ANTHONY BUTLER	Cole Information Services
	ERIN CARDER	Cole Information Services
	NICHOLAS LAMANTIA	Cole Information Services
2014	BERNARD MAGELKY	Cole Information Services
	PATRICK MURPHY	Cole Information Services
	JOHN DEAN	Cole Information Services
2009	BRIAN DELBONO	Cole Information Services
	JAMES PARKER	Cole Information Services
	KEAN SHENG	Cole Information Services
	BERNARD MAGELKY	Cole Information Services
	EMILY MCDANIEL	Cole Information Services
	MONICA GALLYOT	Cole Information Services
2006	DEL Bono	Haines Company, Inc.
	TIGHE Joseph	Haines Company, Inc.
2004	CRAIG GELDARD	Cole Information Services
	MOLLY JOHNSON	Cole Information Services
	BERNARD MAGELKY	Cole Information Services
	DINA ESTRADA	Cole Information Services
	MONICA TURNER	Cole Information Services
	LISA PIERSON	Cole Information Services
1999	JAMES PARKER	Cole Information Services
	BRIAN DELBONO	Cole Information Services
	MONICA GALLYOT	Cole Information Services
	EMILY MCDANIEL	Cole Information Services
	KEAN SHENG	Cole Information Services
	MONICA MARTIN	Cole Information Services
1994	COLSER, RAMON	Cole Information Services

DRAFT

FINDINGS

Year	Uses	Source
1994	BOSWELL, JEFF	Cole Information Services
	LABELLE, CHRIS	Cole Information Services
1991	Olivarez R	PACIFIC BELL WHITE PAGES
	Rough Robert	PACIFIC BELL WHITE PAGES
	OLIVAREZ R	PACIFIC BELL WHITE PAGES
	ROUGH ROBERT	PACIFIC BELL WHITE PAGES
1986	Cabezut Stephen	Pacific Bell
1985	BAILEY PAUL	Pacific Bell
	MAC DONALD AM	Pacific Bell
	OLSON STEVE	Pacific Bell
	SUNDBERG SANDRA & SUSAN	Pacific Bell
1980	Alaniz Paul C	Pacific Telephone
	Valder Tim	Pacific Telephone
1975	MUSCIO J L	Pacific Telephone
	BRISCOE RON	Pacific Telephone
	HANKINS M	Pacific Telephone
	MURAKANMNI JUNE T	Pacific Telephone
1963	Aggarw al Kamal	Pacific Telephone
	Boyer Arthur G	Pacific Telephone
	Clement Gladys	Pacific Telephone
	Hamilton Geo A	Pacific Telephone
	Mc Mahon Helen	Pacific Telephone
1957	Doyle Anna B Mrs r	R. L. Polk Co.

177 E WILLIAM ST

Year	Uses	Source
2014	OCCUPANT UNKNOWN	Cole Information Services
2009	MICHAEL JOHNS	Cole Information Services
2006	JOHNS Mark	Haines Company, Inc.
	WISE Charles	Haines Company, Inc.
2004	MICHAEL JOHNS	Cole Information Services
	SLIDE & SPIN PRODUCTIONS	Cole Information Services
1999	MICHAEL JOHNS	Cole Information Services

DRAFT

FINDINGS

Year	Uses	Source
1991	JOHNS MARK & MIKE	PACIFIC BELL WHITE PAGES
	Johns Mark & Mike	PACIFIC BELL WHITE PAGES
1985	SARUDI IVAN	Pacific Bell
1980	Wright Geoffrey J	Pacific Telephone
1963	Wise Chas D	Pacific Telephone
1957	Wise C F r	R. L. Polk Co.
	WISE C F R	Pacific Telephone

180 E WILLIAM ST

Year	Uses	Source
2014	CORINA LOMELIM	Cole Information Services
2009	CORINA LOMELIM	Cole Information Services
2006	GLUTIEREZ David	Haines Company, Inc.
2004	DAVID GUTIEREZ	Cole Information Services
	JACK ENGLISH	Cole Information Services
1999	OCCUPANT UNKNOWN	Cole Information Services
	CORINA LOMELIM	Cole Information Services
1985	WALLACE MARK	Pacific Bell
1980	Grant Joe	Pacific Telephone
1963	Vredenburg Grace M	Pacific Telephone

201 E WILLIAM ST

Year	Uses	Source
2006	No Current Listing	Haines Company, Inc.
2004	ANNIE DEMARICO	Cole Information Services
	LAN LUONG	Cole Information Services
	TINA DABBS	Cole Information Services
1975	HAWLEY S	Pacific Telephone
1963	Olson Sheryl	Pacific Telephone
	Linebarger Bonnie	Pacific Telephone
	Linebarger Bonnie	Pacific Telephone
	Johannes Kathy	Pacific Telephone

DRAFT

FINDINGS

225 E WILLIAM ST

Year	*Uses*	*Source*
2017	NGAN NGUYEN	Cole Information Services
2014	THO BAO	Cole Information Services
2009	THO BAO	Cole Information Services
2006	BAO Tho	Haines Company, Inc.
	SPIELBAUER Dennis	Haines Company, Inc.
2004	THO BAO	Cole Information Services
1999	THO BAO	Cole Information Services
1986	Hoagland Oscar A	Pacific Bell
	I Hoagland Rod L	Pacific Bell
1985	HOAGLAND ROD L	Pacific Bell
1975	BURCHELL EM	Pacific Telephone
	VVAW-WSO	Pacific Telephone
1963	Burchell E M	Pacific Telephone
1957	Burchell E M r	R. L. Polk Co.

S 2

470 S 2

Year	*Uses*	*Source*
1980	Kim Junjoo	Pacific Telephone

S 2ND

432 S 2ND

Year	*Uses*	*Source*
1991	Anh Chau Import & Export	PACIFIC BELL WHITE PAGES
1986	Anh Chau Import & Export	Pacific Bell
1957	Kopp Alfred Ednas Clng & Mending Shop	R. L. Polk Co.
	Bill Brow n Signs	R. L. Polk Co.
	KOPP ALFRED DNA S CLAIG & MENDING :AHOP	Pacific Telephone

DRAFT

FINDINGS

435 S 2ND

Year	Uses	Source
1957	Jones Robt A r	R. L. Polk Co.

441 S 2ND

Year	Uses	Source
1963	Mc Connell Sally	Pacific Telephone
	Caveney Thos	Pacific Telephone

446 S 2ND

Year	Uses	Source
1991	Tran Lieu	PACIFIC BELL WHITE PAGES
	Sang Tran Van	PACIFIC BELL WHITE PAGES
1986	Acupuncture Healing	Pacific Bell
1980	Abasta Romelia	Pacific Telephone
1963	Clark Hazel I	Pacific Telephone
	Hauger Jas R	Pacific Telephone

450 S 2ND

Year	Uses	Source
1991	Loi Giang H	PACIFIC BELL WHITE PAGES
	Nguyen Sang	PACIFIC BELL WHITE PAGES
1986	Tang Thien	Pacific Bell
1985	ASSOCIATION OF CULTURAL & SOCIAL ADVANCEMENT FOR VIETNAMESE	Pacific Bell
1957	Hitch Estefle Mrs	R. L. Polk Co.

455 S 2ND

Year	Uses	Source
1991	Auditorium Travel Inn	PACIFIC BELL WHITE PAGES
	BEST WESTERN INN	PACIFIC BELL WHITE PAGES
1986	Auditorium Travel Inn	Pacific Bell
	BEST WESTERN INN	Pacific Bell

456 S 2ND

Year	Uses	Source
1986	Tax Consultation Of America	Pacific Bell

DRAFT

FINDINGS

Year	Uses	Source
1980	Rogers Wayne	Pacific Telephone
1963	Baird Wm A	Pacific Telephone
1957	Baiird Wff A r	R. L. Polk Co.

458 S 2ND

Year	Uses	Source
1991	Minis Fashions	PACIFIC BELL WHITE PAGES
1980	SAN JOSE SAFE & LOCK	Pacific Telephone
1963	Kentex Construction Co	Pacific Telephone

460 S 2ND

Year	Uses	Source
1963	Baird Wm A ins & rl est	Pacific Telephone
1957	Baird WM A ins & rl est	R. L. Polk Co.

463 S 2ND

Year	Uses	Source
1963	Duncan Ethel B	Pacific Telephone

464 S 2ND

Year	Uses	Source
1991	profsillonal Hair Design	PACIFIC BELL WHITE PAGES
	Prftw iott	PACIFIC BELL WHITE PAGES
1986	Professional Hair Design	Pacific Bell
1985	PROFESSIONAL HAIR DESIGN	Pacific Bell
1980	Professional Hair Design By Fi l	Pacific Telephone

466 S 2ND

Year	Uses	Source
1986	Second Coffee Shop	Pacific Bell
1963	Elvas Exclusive Hair Styling	Pacific Telephone

470 S 2ND

Year	Uses	Source
1991	Pham Son	PACIFIC BELL WHITE PAGES
	Del Castlo Cesar	PACIFIC BELL WHITE PAGES

DRAFT

FINDINGS

Year	Uses	Source
1991	Dominguez Cruz	PACIFIC BELL WHITE PAGES
	Nguyen Van	PACIFIC BELL WHITE PAGES
1986	Del Castillo Cesar	Pacific Bell
	Dominguez Cruz	Pacific Bell
1985	T NERTIOWARD	Pacific Bell
1980	Del Castillo Cesar	Pacific Telephone
	Lee June	Pacific Telephone
	Woodward Leonard	Pacific Telephone
1963	Jones Wilda H	Pacific Telephone
	Kuehnis Eugene C Jr	Pacific Telephone
	Sepulveda Raymond	Pacific Telephone
	Shipper A Ann	Pacific Telephone
	Jeglum Nancy	Pacific Telephone
	Benson Anna M	Pacific Telephone

475 S 2ND

Year	Uses	Source
1991	Fowler Thomas	PACIFIC BELL WHITE PAGES
1986	Huang Denny	Pacific Bell
	Lee James M	Pacific Bell
	Wiley Aaron R	Pacific Bell
	Wu Vincent	Pacific Bell
1985	HUANG DENNY	Pacific Bell
1980	Brewer Betty Jane	Pacific Telephone
1975	TOWN-HOUSE MOTEL & APARTMENTS	Pacific Telephone
1963	Botzman Lyie	Pacific Telephone
	Douskos Harriet	Pacific Telephone
	Douskos Jas	Pacific Telephone
	TOWN HOUSE MOTEL & APARTMENTS	Pacific Telephone
	Watson Agnes E	Pacific Telephone
	Watson Richard G	Pacific Telephone

DRAFT

478 S 2ND

Year	Uses	Source
1957	Luther Bernice	R. L. Polk Co.

482 S 2ND

Year	Uses	Source
1986	San Jose Art Center	Pacific Bell
1980	San Jose Art Center	Pacific Telephone
1963	San Jose Art League	Pacific Telephone
	San Jose Art Center The	Pacific Telephone
1957	Brooks Earnest L	R. L. Polk Co.
	Ferry A L Mrs	R. L. Polk Co.

S 2ND CPRSS

432 S 2ND CPRSS

Year	Uses	Source
1957	EDNA S CLEANING & MENDING SHOP	Pacific Telephone

S 2ND ST

432 S 2ND ST

Year	Uses	Source
2006	DAI THANK INC	Haines Company, Inc.
2004	DAI THANH PLAZA	Cole Information Services
1999	ANH CHAU IMPORT & EXPORT	Cole Information Services
1994	AHN CHAU IMPORT & EXPORT	Cole Information Services
1991	ANH CHAU IMPORT & EXPORT	PACIFIC BELL WHITE PAGES
1963	Kopp Alfred Ednas Clng & Mending Shop	Pacific Telephone

435 S 2ND ST

Year	Uses	Source
1957	JONES ROBT A R	Pacific Telephone

446 S 2ND ST

Year	Uses	Source
2017	FRANK COCOSSA	Cole Information Services

DRAFT

FINDINGS

Year	Uses	Source
2017	THAO NGUYEN	Cole Information Services
	CAU LU	Cole Information Services
2014	TUYEN VU	Cole Information Services
	PHILLIP TRAN	Cole Information Services
	HOI TRAN	Cole Information Services
	FRANK COCOSSA	Cole Information Services
2009	THI LE	Cole Information Services
	PHILLIP TRAN	Cole Information Services
	DUNG TRAN	Cole Information Services
	TUYEN VU	Cole Information Services
	KIMCHI VO	Cole Information Services
	ANDREW TRAN	Cole Information Services
2006	TRAN Philip	Haines Company, Inc.
	VO Kimch I	Haines Company, Inc.
	LU Cau	Haines Company, Inc.
	TRAN Cuong	Haines Company, Inc.
2004	THI LE	Cole Information Services
	PHILLIP TRAN	Cole Information Services
	CHINH LE	Cole Information Services
	TUYEN VU	Cole Information Services
1999	KIMCHI VO	Cole Information Services
	TUYEN VU	Cole Information Services
	PHILLIP TRAN	Cole Information Services
	LAN MA	Cole Information Services
	DUNG TRAN	Cole Information Services
	ANDREW TRAN	Cole Information Services
	THI LE	Cole Information Services
1994	NGUYEN, THO T	Cole Information Services
	LE, THI T	Cole Information Services
	TRAN, LIEU	Cole Information Services
	NGO, LEVAN	Cole Information Services
1991	SANG TRAN VAN	PACIFIC BELL WHITE PAGES

DRAFT

Year	Uses	Source
1991	TRAN LIEU	PACIFIC BELL WHITE PAGES
1985	ARELLANO FELIPE	Pacific Bell
	LE THI TAM	Pacific Bell

450 S 2ND ST

Year	Uses	Source
2017	DAI THANH SUPERMARKET	Cole Information Services
	THOI VANTRAN	Cole Information Services
2014	DAI THANH SUPERMARKET	Cole Information Services
2009	VINH KHUU	Cole Information Services
	KY NGUYEN	Cole Information Services
	THOI TRAN	Cole Information Services
2006	LE Chinh D	Haines Company, Inc.
	TRAN Thoi	Haines Company, Inc.
2004	VINH KHUU	Cole Information Services
1999	THOI TRAN	Cole Information Services
	VINH KHUU	Cole Information Services
	KY NGUYEN	Cole Information Services
1994	KHUU, VINH D	Cole Information Services
	LOI, GIANG H	Cole Information Services
1991	NGUYEN SANG	PACIFIC BELL WHITE PAGES
	LOI GIANG H	PACIFIC BELL WHITE PAGES
1975	GOULDING CON	Pacific Telephone
1957	HITCH ESTELLE MRS	Pacific Telephone

455 S 2ND ST

Year	Uses	Source
2017	RAMADA	Cole Information Services
	RAMADA SAN JOSE DOWNTOWN NEAR CONVEN	Cole Information Services
2014	RAMADA LIMITED	Cole Information Services
2006	CONVENTION INN	Haines Company, Inc.
	RAMADA LIMITED	Haines Company, Inc.
	SANJSE	Haines Company, Inc.

DRAFT

Year	Uses	Source
2004	SAN JOSE CENTRAL TRAVEL INC	Cole Information Services
1999	RAMADA LIMITED	Cole Information Services
1994	BEST WESTERN INN	Cole Information Services
1991	AUDITORIUM TRAVEL INN	PACIFIC BELL WHITE PAGES
	BE S T W E S TE RN IN N	PACIFIC BELL WHITE PAGES
1985	AUDITORIUM TRAVEL INN	Pacific Bell
	BEST WESTERN INN	Pacific Bell
1975	AUDITORIUM TRAVEL INN MOTEL	Pacific Telephone
	TRAVEL INN MOTEL AUDITORIUM	Pacific Telephone

456 S 2ND ST

Year	Uses	Source
2014	KIM DRIVING SCHOOL	Cole Information Services
2009	CMV & ASSOCIATES	Cole Information Services
	NATIONAL DRIVING SCHOOL	Cole Information Services
2006	SCHOOL	Haines Company, Inc.
	CMV & ASSOCIATES	Haines Company, Inc.
	DO HUNG	Haines Company, Inc.
	NATL DRIVING	Haines Company, Inc.
2004	VIET NAM CUU LONG CO	Cole Information Services
	CMV & ASSOCS	Cole Information Services
	KEN & DYL CLEANING	Cole Information Services
	GEORGES NGUYEN	Cole Information Services
	DO HUNG	Cole Information Services
1999	TRUONG THANH	Cole Information Services
	CMV & ASSOCIATES	Cole Information Services
	DOAN MINH	Cole Information Services
	1ST AMERICAN FINANCIAL DEVELOPMENT	Cole Information Services
1975	BAIRD WM A	Pacific Telephone
1957	BAIRD WM A R	Pacific Telephone

458 S 2ND ST

Year	Uses	Source
2004	OCCUPANT UNKNOWN	Cole Information Services

DRAFT

Year	Uses	Source
1991	MINI S FASHIONS	PACIFIC BELL WHITE PAGES

460 S 2ND ST

Year	Uses	Source
2017	RUBY JEWELRY	Cole Information Services
2014	RUBY JEWELRY	Cole Information Services
2009	RUBY JEWELERS	Cole Information Services
2006	RUBY JEWELERS	Haines Company, Inc.
2004	RUBY JEWELERS	Cole Information Services
	V & R LOPEZ PROPERTY MNGMNT	Cole Information Services
1999	NANG AN DUOC HANG	Cole Information Services
1994	NANG AN DUOC HANG	Cole Information Services
1957	BAIRD WM A INS & R I EST	Pacific Telephone

463 S 2ND ST

Year	Uses	Source
1957	SAN JOSE MUNICIPAL AIRPORT	Pacific Telephone

464 S 2ND ST

Year	Uses	Source
1991	PAT IENT A SCCUETS	PACIFIC BELL WHITE PAGES
1975	CASEY S T V REPAIR SERVICE	Pacific Telephone

466 S 2ND ST

Year	Uses	Source
2017	ARAZBIZ COMPUTER CELLPHONE REPAIR SH	Cole Information Services
2009	THANH BACH BAKERY	Cole Information Services
2006	THANH BACH	Haines Company, Inc.
	BAKERY	Haines Company, Inc.
2004	THANH BACH BAKERY	Cole Information Services
	OCCUPANT UNKNOWN	Cole Information Services
1999	THANH BACH COFFEE SHOP	Cole Information Services
	OCCUPANT UNKNOWN	Cole Information Services
1994	THANH BACH COFFEE SHOP	Cole Information Services

DRAFT

Year	Uses	Source
1985	SECOND COFFEE SHOP	Pacific Bell

470 S 2ND ST

Year	Uses	Source
2017	DAVID KOON	Cole Information Services
	DAVID ANTHONY	Cole Information Services
	DOREEN GOW	Cole Information Services
	ROSTISLAV TSVETANOV	Cole Information Services
	JAFAR AHMADIANSARAI	Cole Information Services
	ORALIA ESPINOZA	Cole Information Services
	CHARLES DAVIS	Cole Information Services
2014	DOREEN GOW	Cole Information Services
	WYNNE ROBERT	Cole Information Services
	DAVID ANTHONY	Cole Information Services
	ROSTISLAV TSVETANOV	Cole Information Services
	MICHAEL YEUNG	Cole Information Services
	CHARLES DAVIS	Cole Information Services
2009	NAIYU HSU	Cole Information Services
	HAL NGUYEN	Cole Information Services
	YAN LU	Cole Information Services
	ESTEBAN MORALES	Cole Information Services
	ROSTISLAV TSVETANOV	Cole Information Services
	CHARLES DAVIS	Cole Information Services
	MICHAEL YEUNG	Cole Information Services
	RICHARD POYE	Cole Information Services
2006	HSU Nalyu	Haines Company, Inc.
	MORALES Esteban	Haines Company, Inc.
2004	CARMEN LARIOS	Cole Information Services
	DAVID ANTHONY	Cole Information Services
	M NICHOLS	Cole Information Services
	REY ANDRADE	Cole Information Services
	RICHARD POYE	Cole Information Services
1999	ESTEBAN MORALES	Cole Information Services

DRAFT

FINDINGS

Year	Uses	Source
1999	YAN LU	Cole Information Services
	HAL NGUYEN	Cole Information Services
	NAIYU HSU	Cole Information Services
	ROSTISLAV TSVETANOV	Cole Information Services
	RICHARD POYE	Cole Information Services
	MICHAEL YEUNG	Cole Information Services
	CHARLES DAVIS	Cole Information Services
1994	NGUYEN, TAM T	Cole Information Services
	TRAN, TUAN	Cole Information Services
1991	PHAM SON	PACIFIC BELL WHITE PAGES
	DEL CASTLO CESAR	PACIFIC BELL WHITE PAGES
	DOMINGUEZ CRUZ	PACIFIC BELL WHITE PAGES
	NGUYEN VAN	PACIFIC BELL WHITE PAGES
1986	Chin Tsung Wei	Pacific Bell
1985	DEL CASTILLO CESAR	Pacific Bell
	DOMINGUEZ CRUZ	Pacific Bell
	WALLACE ROBT	Pacific Bell
1975	KROHN ALLEN	Pacific Telephone
	NANTKES G L	Pacific Telephone
	DALKNER EGON F	Pacific Telephone
	FORSYTHE SAM	Pacific Telephone

475 S 2ND ST

Year	Uses	Source
2017	ON SITE AUTO GLASS SERVICES	Cole Information Services
	TOWN HOUSE MOTEL	Cole Information Services
2014	TOWN HOUSE MOTEL	Cole Information Services
	SHYAMLY PAT	Cole Information Services
2006	TOWNHOUSE	Haines Company, Inc.
	MOTEL	Haines Company, Inc.
2004	TOWN HOUSE MOTEL	Cole Information Services
	EDDIE STOKER	Cole Information Services
1999	TOWNHOUSE MOTEL	Cole Information Services

DRAFT

Year	Uses	Source
1994	TOWNHOUSE MOTEL	Cole Information Services
1991	FOWLER THOMAS	PACIFIC BELL WHITE PAGES
1985	WILEY AARON R	Pacific Bell
	TOWNHOUSE MOTEL	Pacific Bell

476 S 2ND ST

Year	Uses	Source
2017	LIBERTY FINANCIAL	Cole Information Services
2014	LIBERTY FINANCIAL	Cole Information Services
2009	ALL STATES RECOVERY	Cole Information Services
	LIBERTY FINANCIAL	Cole Information Services
2006	e GEWARGIS David	Haines Company, Inc.
	LIBERTYFINANCIAL	Haines Company, Inc.
2004	DAVID GEWARGIS	Cole Information Services
	BETA CONSTRUCTION	Cole Information Services
	HOMER YOUNAN	Cole Information Services
	CONTINENTAL MAINTENANCE	Cole Information Services
	LIBERTY FINANCIAL	Cole Information Services

478 S 2ND ST

Year	Uses	Source
2014	OCCUPANT UNKNOWN	Cole Information Services
2006	No Current Listing	Haines Company, Inc.
2004	LEAH CARRILLO	Cole Information Services
1957	LUTHER BERNICE	Pacific Telephone

482 S 2ND ST

Year	Uses	Source
2014	DORA SALON	Cole Information Services
2009	DORA SALON	Cole Information Services
	SAN JOSE BEAUTY SALON	Cole Information Services
2006	DORA SALON	Haines Company, Inc.
	PALOMARO SALON	Haines Company, Inc.
2004	BANG PHAN	Cole Information Services

DRAFT

Year	Uses	Source
1999	SAN JOSE ART LEAGUE	Cole Information Services
1994	SAN JOSE ART CTR	Cole Information Services
	RUBIN, DEANN J	Cole Information Services
1985	SAN JOSE ART CENTER	Pacific Bell
	SARIF JOSE ART LEAGUE	Pacific Bell
1975	SAN JOSE ALARM CO INC	Pacific Telephone
	SAN JOSE ALARM CO INC	Pacific Telephone
1957	BROOKS EARNEST L	Pacific Telephone
	FERRY A L MRS	Pacific Telephone

S 2T

456 S 2T

Year	Uses	Source
1957	Low e Pauline	R. L. Polk Co.

S 3

444 S 3

Year	Uses	Source
1980	Campus Travel Advisor Trip & Travel Planning Co	Pacific Telephone

S 3A

420 S 3A

Year	Uses	Source
1980	Ngo Hai Ng	Pacific Telephone
	igo Hoa	Pacific Telephone

S 3C!D

375 S 3C!D

Year	Uses	Source
1957	KADY BROOKS W	Pacific Telephone

DRAFT

FINDINGS

S 3CD

445 S 3CD

Year	Uses	Source
1957	Yeager Hazel Mrs	R. L. Polk Co.

S 3RD

369 S 3RD

Year	Uses	Source
1980	Hodge Podge	Pacific Telephone
1957	Bigotti Richard T phy &8 sur	R. L. Polk Co.

371 S 3RD

Year	Uses	Source
1963	Lovely Jas phy & sur	Pacific Telephone
1957	Lovely Jas phys & surg	R. L. Polk Co.

374 S 3RD

Year	Uses	Source
1991	FIRST IMMANUEL LUTHERAN CHURCH MISSOURI SYNOD	PACIFIC BELL WHITE PAGES
	Office	PACIFIC BELL WHITE PAGES
	LUTHERAN CHURCH FIRST IMMANUEL MISSOURI SYNOD	PACIFIC BELL WHITE PAGES
1986	FIRST IMMANUEL LUTHERAN CHURCHMISSOURI SYNOD	Pacific Bell
	Ofc	Pacific Bell
	LUTHERAN CHURCH FIRST IMMANUELMISSOURI SYNOD	Pacific Bell
1985	LUTHERAN CHURCH FIRST IMMANUELMISSOURI SYNOD	Pacific Bell
1980	FIRST IJMMANUEL LUTHERAN CHURCHMISSOURI SYNOD	Pacific Telephone
	Church &Parish Hall	Pacific Telephone
	FIRST IJMMANUEL LUTHERAN CHURCHMISSOURI SYNOD	Pacific Telephone
	Ofc	Pacific Telephone

DRAFT

Year	Uses	Source
1963	Fiedler Ralph W First Immanuel Lutheran Church Missouri Synod	Pacific Telephone
	First Immanuel Lutheran Church Missouri Synod	Pacific Telephone
	Gamma Delta	Pacific Telephone
	First Immanuel Lutheran Church Missouri Synod	Pacific Telephone
	Lutheran Church First Immanuel Missouri Synod	Pacific Telephone
	Brommer A J Rev First Immanuel Lutheran Church Missouri Synod	Pacific Telephone
1957	First Immanuel Lutheran Church Missouri Synod	R. L. Polk Co.
	Lutheran Church First Immanuel Missouri Synod	R. L. Polk Co.
	Preisinger Arthur Vicar	R. L. Polk Co.

375 S 3RD

Year	Uses	Source
1991	YWCA In Santa Clara Valley Metropolitan Office	PACIFIC BELL WHITE PAGES
	PAREMT EDUCATIOM PROGRAMYWCA	PACIFIC BELL WHITE PAGES
1986	PARENT EDUCATION PROGRAM YWCA	Pacific Bell
	Metropolitan Office	Pacific Bell
	YWCA In Santa Clara Valley	Pacific Bell
1963	Bresemann D H	Pacific Telephone
	Exley Richard S	Pacific Telephone
1957	Kady Brooks W	R. L. Polk Co.

389 S 3RD

Year	Uses	Source
1980	Durg Bul	Pacific Telephone
1963	Freitas John R	Pacific Telephone
1957	Matous Jos F optmtrst	R. L. Polk Co.

391 S 3RD

Year	Uses	Source
1986	Knight Malyn E Sr	Pacific Bell

DRAFT

FINDINGS

Year	Uses	Source
1963	Johansen Ruth	Pacific Telephone
1957	Diehl Helene	R. L. Polk Co.

392 S 3RD

Year	Uses	Source
1963	Dunn Hazel E Mrs	Pacific Telephone

393 S 3RD

Year	Uses	Source
1986	Grew al Pritam	Pacific Bell
1980	Chew Chas	Pacific Telephone
1963	Baggott Geo	Pacific Telephone
1957	Baggott Geo	R. L. Polk Co.

394 S 3RD

Year	Uses	Source
1963	La Hue Lauren L Mrs	Pacific Telephone

395 S 3RD

Year	Uses	Source
1991	Kalvidianos Nick	PACIFIC BELL WHITE PAGES
1986	Flavin E L	Pacific Bell
	Hutchison Rose	Pacific Bell
1980	Barnalo Antonio	Pacific Telephone
	Brock Jack E	Pacific Telephone
1963	Propp Alex	Pacific Telephone
	Miller Florence M	Pacific Telephone
	Butera Anna	Pacific Telephone
1957	Miller Florence M	R. L. Polk Co.
	Baggott DM r	R. L. Polk Co.

396 S 3RD

Year	Uses	Source
1963	Fitzhugh J H	Pacific Telephone

DRAFT

FINDINGS

398 S 3RD

Year	Uses	Source
1963	Coyne Lucille	Pacific Telephone

400 S 3RD

Year	Uses	Source
1991	China Chen	PACIFIC BELL WHITE PAGES
1986	Hong Phat VIPTours	Pacific Bell
	China Chen	Pacific Bell
1980	Out To Lunch Restaurant	Pacific Telephone

402 S 3RD

Year	Uses	Source
1963	Campus Launderette	Pacific Telephone
1957	CAMPUS LAUNDERETTE	Pacific Telephone
	Campus Launderette	R. L. Polk Co.

404 S 3RD

Year	Uses	Source
1991	Vongampal Wisit	PACIFIC BELL WHITE PAGES
1986	Nguyen Tam G	Pacific Bell
	Loan Le & Nhung Dran Farmers Ins	Pacific Bell
1985	WORD ZAPPERS	Pacific Bell
1980	Pacific Fruit News	Pacific Telephone

408 S 3RD

Year	Uses	Source
1986	Vankervis Ronald A	Pacific Bell
	Collins Stephen	Pacific Bell
1963	Buck Martha Ann	Pacific Telephone
1957	Mc Entire Marian	R. L. Polk Co.

418 S 3RD

Year	Uses	Source
1991	Zavlarls William	PACIFIC BELL WHITE PAGES
	Gonsalves M Biff	PACIFIC BELL WHITE PAGES

DRAFT

FINDINGS

Year	Uses	Source
1991	Cosgrove Bob	PACIFIC BELL WHITE PAGES
	Axtell TE	PACIFIC BELL WHITE PAGES
	AXON INC	PACIFIC BELL WHITE PAGES
1986	Zavlaris William	Pacific Bell
	Works Gallery	Pacific Bell
	Wolinsky Mark	Pacific Bell
	Popow Sonya	Pacific Bell
1980	Mc Donald Molly	Pacific Telephone
	Hoyt Steve	Pacific Telephone
	Engelman John V	Pacific Telephone
1963	Snyder Stella M	Pacific Telephone
	Reid Virginia M	Pacific Telephone
	Olsen N C	Pacific Telephone
	Belfrage Julia Mrs	Pacific Telephone
	Andresen Egon	Pacific Telephone
1957	Snyder Stella M r	R. L. Polk Co.
	Brotzman Construction Co	R. L. Polk Co.
	Life Annie E	R. L. Polk Co.
	Moser Eva Mrs	R. L. Polk Co.
	Olsen N C r	R. L. Polk Co.

420 S 3RD

Year	Uses	Source
1991	Bradley Elma Isabel	PACIFIC BELL WHITE PAGES
	Chan Wai Ying	PACIFIC BELL WHITE PAGES
	Crossley Paul	PACIFIC BELL WHITE PAGES
	Fogg L Allyson	PACIFIC BELL WHITE PAGES
	Garcia Jose R	PACIFIC BELL WHITE PAGES
	Gonzalez Michael A	PACIFIC BELL WHITE PAGES
	Gruss Curtis	PACIFIC BELL WHITE PAGES
	Guirguis Youhanna	PACIFIC BELL WHITE PAGES
	Mc Mahon Donald	PACIFIC BELL WHITE PAGES
	Nguyen Thang Cao	PACIFIC BELL WHITE PAGES

DRAFT

FINDINGS

Year	Uses	Source
1991	Pham Huan	PACIFIC BELL WHITE PAGES
	Rolllngo Janice	PACIFIC BELL WHITE PAGES
	Spanel Barbara	PACIFIC BELL WHITE PAGES
1986	Blevins Dennis E	Pacific Bell
	Bradley Elma Isabel	Pacific Bell
	Choy Steven	Pacific Bell
	Dedeker B	Pacific Bell
	De La Hunt Ken & Mila	Pacific Bell
	Garcia Jose R	Pacific Bell
	Gorley John C	Pacific Bell
	Gruss Curtis	Pacific Bell
	Koros Thomas	Pacific Bell
	Maclin Clifton	Pacific Bell
	Mc Mahon Donald	Pacific Bell
	Nguyen Tung	Pacific Bell
	Ong Ernest	Pacific Bell
	Parker Robt	Pacific Bell
	Samo Jebraeil	Pacific Bell
1985	NGUYEN VIET	Pacific Bell
1980	Ashby J R	Pacific Telephone
	Chester Nellie	Pacific Telephone
	Del Monte Gary	Pacific Telephone
	Gorley John C	Pacific Telephone
	Gregory Mabel A	Pacific Telephone
	Mines M M	Pacific Telephone
	Hines La Verne H	Pacific Telephone
	Hoffman Cathrine A	Pacific Telephone
	Lovallo Michael	Pacific Telephone
	Mc Kosky S	Pacific Telephone
	Merrill Wm	Pacific Telephone
	Miller Alma	Pacific Telephone
	Nguyen Vien	Pacific Telephone

DRAFT

FINDINGS

Year	Uses	Source
1980	Ramos Ruben	Pacific Telephone
	Rosenberg Roger E	Pacific Telephone
	Stick Patsy	Pacific Telephone
	Suggs John	Pacific Telephone
	Watson Agnes E	Pacific Telephone
	Wu Jimmy	Pacific Telephone
1963	Bell Dorothy A	Pacific Telephone
	Boss Kenneth W	Pacific Telephone
	Bymark Gary	Pacific Telephone
	Clair Delbert M	Pacific Telephone
	Cram Verl	Pacific Telephone
	Dammann Shirley Ann	Pacific Telephone
	de la Motte Elsa	Pacific Telephone
	Delamore Viola R	Pacific Telephone
	de la Motte Sigrid	Pacific Telephone
	Delamore Viola R	Pacific Telephone
	Gorley John C	Pacific Telephone
	Guzzardo Joan	Pacific Telephone
	Hartl Carol	Pacific Telephone
	Hartl Craig	Pacific Telephone
	Hernandez Frances	Pacific Telephone
	Hesselgrave Paul Jr	Pacific Telephone
	Holgate Holly	Pacific Telephone
	Jackson Richard W	Pacific Telephone
	James Carolyn Mrs	Pacific Telephone
	Luton Harold	Pacific Telephone
	Mc Donald Jas R	Pacific Telephone
	Miller Alma	Pacific Telephone
	Moring A	Pacific Telephone
	Nickell Richard	Pacific Telephone
	Thompson Minor A	Pacific Telephone
	Yasuda Dennis	Pacific Telephone

DRAFT

FINDINGS

427 S 3RD

Year	Uses	Source
1991	Nguyen Tam G	PACIFIC BELL WHITE PAGES
	Ly Son Cam	PACIFIC BELL WHITE PAGES
1986	Luu Hung Tin	Pacific Bell
	Ly Quay T	Pacific Bell
	Ly Son Cam	Pacific Bell
	Tran Thang Vinh	Pacific Bell
	Luong Sam A	Pacific Bell
1980	Tran Hai	Pacific Telephone
1963	Gray Vera	Pacific Telephone
	Meanor Florence S	Pacific Telephone

445 S 3RD

Year	Uses	Source
1991	Ki Hingsw orth Wade	PACIFIC BELL WHITE PAGES
1986	Moore Angie V	Pacific Bell
	Meyer Keith	Pacific Bell
	I Meyer Lars	Pacific Bell
	James Scott B	Pacific Bell
	How e Ralph L	Pacific Bell
	Burak Matthew J	Pacific Bell
1980	Van Paul Ruby	Pacific Telephone
	Picolet Tamie	Pacific Telephone
	Moore Angie V	Pacific Telephone
	Goodman FE	Pacific Telephone
	Fiato Mike J	Pacific Telephone
1963	Adams David G Mrs	Pacific Telephone
	Denton Katherine	Pacific Telephone
	Dow ning Jean Mrs	Pacific Telephone
	Goodman F E	Pacific Telephone
	Hood Cyril C	Pacific Telephone
	Miller John M	Pacific Telephone
	Weaver Charlotte E Mrs	Pacific Telephone

DRAFT

FINDINGS

Year	Uses	Source
1957	LIGHT METALS RESEARCH LABORATORY	Pacific Telephone
	Gliatta M F	R. L. Polk Co.
	Johliatnsen Ruth	R. L. Polk Co.
	Lopez J J	R. L. Polk Co.
	Pagonis Geo r	R. L. Polk Co.
	Rogers Diane Mrs	R. L. Polk Co.
	Van Keulen Mabel	R. L. Polk Co.
	Vogelbach Florence B r	R. L. Polk Co.

452 S 3RD

Year	Uses	Source
1991	Doyle Christopher N	PACIFIC BELL WHITE PAGES
	Guerrero David	PACIFIC BELL WHITE PAGES
1986	Nguyen Hung Van	Pacific Bell
	Vorarath Annousak	Pacific Bell
1980	Dunn Larry	Pacific Telephone
	Jelesko AJ	Pacific Telephone
	Telles Paul M	Pacific Telephone
1963	Egeberg Sarah	Pacific Telephone
	Glicos Nick	Pacific Telephone
	Lloyd Cilenia	Pacific Telephone
	Lloyd Cilenia	Pacific Telephone
	Miller Ardyce	Pacific Telephone
	Morgus David	Pacific Telephone
	Provencher Dee	Pacific Telephone
	Rey Burt	Pacific Telephone
	Sun Benedict C	Pacific Telephone
1957	Johnsoh Earli C	R. L. Polk Co.
	Glicos Nick	R. L. Polk Co.
	Rench Alice R	R. L. Polk Co.
	RENCH ALICE R	Pacific Telephone
	Bennitt Jas G	R. L. Polk Co.
	Kock Grace	R. L. Polk Co.

DRAFT

FINDINGS

453 S 3RD

Year	Uses	Source
1991	Baker JP	PACIFIC BELL WHITE PAGES
1986	Baker J P	Pacific Bell
1963	BAKER ELWIN H ins & pub acct	Pacific Telephone
1957	Baker Elw in H ins & acct	R. L. Polk Co.

455 S 3RD

Year	Uses	Source
1963	Schell Kay Mrs	Pacific Telephone
	Robinson Robt A	Pacific Telephone
1957	Schell Olga Mrs	R. L. Polk Co.

467 S 3RD

Year	Uses	Source
1980	Captain Thomas Rooms For Ladies	Pacific Telephone
1963	Mecham Ada K	Pacific Telephone
	Beale Frank	Pacific Telephone
1957	Davis Arnold R r	R. L. Polk Co.
	DAVIS ARNOLD R R	Pacific Telephone

469 S 3RD

Year	Uses	Source
1980	Mattey John	Pacific Telephone
1963	Walters Lloyd A Dr D C	Pacific Telephone
	Mc CORMACK R W chirprctr	Pacific Telephone
	MARLEY CHAS R DR DC	Pacific Telephone
1957	WALTERS LLOYD A DR DC	R. L. Polk Co.
	Walker Earl T Dr DC	R. L. Polk Co.
	Mc Cormack R W chirprctr	R. L. Polk Co.
	Anthony Rents	R. L. Polk Co.
	WALTERS LLOYD A DR DC	Pacific Telephone

470 S 3RD

Year	Uses	Source
1991	Brow n Thomas E	PACIFIC BELL WHITE PAGES

DRAFT

FINDINGS

Year	Uses	Source
1991	Smith Stephen R	PACIFIC BELL WHITE PAGES
	Condon Michael	PACIFIC BELL WHITE PAGES
	Bumatay AJr	PACIFIC BELL WHITE PAGES
1986	Bumatay AJr	Pacific Bell
	Richards Timothy	Pacific Bell
	Wells Garlanr& Elaine	Pacific Bell
1980	Mc Carthy C	Pacific Telephone
1963	Barnes Chas Mrs	Pacific Telephone
	Brice Jas M	Pacific Telephone
	Buck Carl R	Pacific Telephone
	Hushbeck D L	Pacific Telephone
	Olson G Andrew	Pacific Telephone
	Patterson Irene	Pacific Telephone
1957	Evans Delene	R. L. Polk Co.
	Forest Walter E	R. L. Polk Co.
	Joost Donna	R. L. Polk Co.
	Ketly Jas T r	R. L. Polk Co.
	Koenig Hugh J r	R. L. Polk Co.
	Martin Harry L	R. L. Polk Co.
	artin Harry R	R. L. Polk Co.
	Willoughby M J	R. L. Polk Co.

477 S 3RD

Year	Uses	Source
1991	Phan Nam	PACIFIC BELL WHITE PAGES
	Nguyen Anh Qui	PACIFIC BELL WHITE PAGES
1980	Hallam Jas D	Pacific Telephone
1963	Mc Allister Eva F	Pacific Telephone

480 S 3RD

Year	Uses	Source
1986	Castillo Alfonso	Pacific Bell
1963	Carroll Mary J	Pacific Telephone

DRAFT

FINDINGS

502 S 3RD

Year	Uses	Source
1986	Gonzales Thomas	Pacific Bell
	Gonzales Robt	Pacific Bell
1980	Whithrow Verna	Pacific Telephone
1963	Faltersack Jessie E	Pacific Telephone
1957	Faltersack Jessiei E r	R. L. Polk Co.

505 S 3RD

Year	Uses	Source
1985	SISTERS NOTRE DAME	Pacific Bell

509 S 3RD

Year	Uses	Source
1957	LAW BURREJ V MRS R	Pacific Telephone
	Burre J V Mr! r	R. L. Polk Co.
	La Vy hary J	R. L. Polk Co.

512 S 3RD

Year	Uses	Source
1991	Villegas Residential Care Home	PACIFIC BELL WHITE PAGES
1986	Galvan David	Pacific Bell
1980	Mitchell Earl L	Pacific Telephone
1963	Creeger A C	Pacific Telephone
	Cornelius Viola Miss	Pacific Telephone
1957	Creeger A C r	R. L. Polk Co.
	Paladino Mamie	R. L. Polk Co.

520 S 3RD

Year	Uses	Source
1991	I Barrett CE	PACIFIC BELL WHITE PAGES
	Barrett Bruce A	PACIFIC BELL WHITE PAGES
1986	Barrett C E	Pacific Bell
1963	Barrett C E	Pacific Telephone
1957	Barrett CE r	R. L. Polk Co.

DRAFT

FINDINGS

526 S 3RD

Year	Uses	Source
1986	Von Raesfeld Martha Miss	Pacific Bell
1963	Von Raesfeld Martha Miss	Pacific Telephone
1957	Von Raesfeld Martha Miss	R. L. Polk Co.

529 S 3RD

Year	Uses	Source
1957	Morrison Catherine T	R. L. Polk Co.

533 S 3RD

Year	Uses	Source
1957	Belfrage Julia Mrs	R. L. Polk Co.

535 S 3RD

Year	Uses	Source
1963	Booksin Alicia	Pacific Telephone
1957	Booksin Alicia r	R. L. Polk Co.

540 S 3RD

Year	Uses	Source
1986	Schuman Arrow	Pacific Bell
	Hallford Jeff	Pacific Bell
1980	Panrello MA	Pacific Telephone
1957	Stevenson G W	R. L. Polk Co.

S 3RD ST

350 S 3RD ST

Year	Uses	Source
2014	MEAREG GEBRE	Cole Information Services
2009	MEAREG GEBRE	Cole Information Services
2006	GEBRE Meareg	Haines Company, Inc.
1999	MEAREG GEBRE	Cole Information Services

DRAFT

369 S 3RD ST

Year	Uses	Source
1957	BIGOTTI RICHARD T PHY & SUR	Pacific Telephone

374 S 3RD ST

Year	Uses	Source
2017	FIRST IMMANUEL LUTHERAN CHURCH	Cole Information Services
2014	FIRST IMMANUEL LUTHERAN CHURCH	Cole Information Services
2009	FIRST IMMANUEL LUTHERAN CHURCH	Cole Information Services
2006	FIRST IMMANUEL	Haines Company, Inc.
1999	1ST IMMANUEL LUTHERAN CHURCH MISSOURI SYNOD OFFICE	Cole Information Services
	LUTHERAN CHURCH FIRST IMMANUEL MISSOURI SYNOD	Cole Information Services
1994	FIRST IMMANUEL LUTHERAN CHURCH	Cole Information Services
1991	FIRS T IMMAN UE L LUTHE RAN CHURCH-MIS S OURI S YN OD	PACIFIC BELL WHITE PAGES
	LUTHE RAN CHURCH FIRS T IMMAN UE L-MIS S OURI S YN OD	PACIFIC BELL WHITE PAGES
1985	FIRST IMMANUEL LUTHERAN CHURCHMISSOURI SYNOD	Pacific Bell
	FIRST IMMANUEL LUTHERAN CHURCHMISSOURI SYNOD	Pacific Bell
1975	FIRST IMMANUEL LUTHERAN CHURCHMISSOURI SYNOD	Pacific Telephone
	FIRST IMMANUEL LUTHERAN CHURCHMISSOURI SYNOD	Pacific Telephone
1957	BROMMER A J REV FIRST IMMANUEL LUTHERAN CHURCH-MISSOURI SYNOD	Pacific Telephone
	FIRST IMMANUEL LUTHERAN CHURCH-MISSOURI SYNOD	Pacific Telephone
	LUTHERAN CHURCH FIRST IMMANUEL-MISSOURI SYNOD	Pacific Telephone
	PREISINGER ARTHUR VICAR	Pacific Telephone

375 S 3RD ST

Year	Uses	Source
2017	WILSON SUSAN B RESIDENCE	Cole Information Services
	YWCA	Cole Information Services

DRAFT

Year	Uses	Source
2014	WILSON SUSAN B RESIDENCE	Cole Information Services
	YWCA	Cole Information Services
2009	YWCA HAMMER CHILD CARE CENTER	Cole Information Services
	Y W C A IN SANTA CLARA VALLEY	Cole Information Services
	YOUNG WOMENS CHRISTIAN ASSN SILICON	Cole Information Services
2006	BELACHEW	Haines Company, Inc.
	Abay Nesh BREWER Nicole C	Haines Company, Inc.
	HAILE Bogale	Haines Company, Inc.
	HAILE Fanuel	Haines Company, Inc.
	HAILESELASIE Dade	Haines Company, Inc.
	G KHAN Abdul	Haines Company, Inc.
	KIFLEAldansah	Haines Company, Inc.
	WELDEGEBRIAL	Haines Company, Inc.
	Frew alni A WONDIMU Daniel D	Haines Company, Inc.
	YWCAOFSCLAR	Haines Company, Inc.
	VALLEY YWCA OF SILICON	Haines Company, Inc.
	VALLEY	Haines Company, Inc.
	APARTMENTS	Haines Company, Inc.
2004	WILSON SUSAN B RESIDENCE	Cole Information Services
	YOUNG WOMENS CHRISTIAN ASCTN	Cole Information Services
1999	WILSON SUSAN B RESIDENCE	Cole Information Services
1994	YWCA IN SANTA CLARA VALLEY	Cole Information Services
1991	PARE MT E DUCATIOM PROGRAMYW CA	PACIFIC BELL WHITE PAGES
	YW CA IN SANTA CLARA VALLEY METROPOLITAN OFFICE	PACIFIC BELL WHITE PAGES
1985	YWCA IN SANTA CLARA VALLEY	Pacific Bell
1957	CARTER VERA	Pacific Telephone

380 S 3RD ST

Year	Uses	Source
2004	DURHAM REAL ESTATE & INVSTMNT	Cole Information Services

DRAFT

FINDINGS

389 S 3RD ST

Year	Uses	Source
2017	PAULA COLLARD	Cole Information Services
2014	OCCUPANT UNKNOWN	Cole Information Services
2009	ALLEN HOOPER	Cole Information Services
2006	CHUENG Cliff	Haines Company, Inc.
2004	DONALD VILLADOS	Cole Information Services
1999	ALLEN HOOPER	Cole Information Services
1994	SPANGLER, M	Cole Information Services
1957	MATOUS JOS F OPTMTRST	Pacific Telephone

391 S 3RD ST

Year	Uses	Source
2017	DOUGLAS PILZER	Cole Information Services
2014	DOUGLAS PILZER	Cole Information Services
2009	DOUGLAS MACKEY	Cole Information Services
2006	SCHWARTZ Michael	Haines Company, Inc.
2004	OCCUPANT UNKNOWN	Cole Information Services
1999	OCCUPANT UNKNOWN	Cole Information Services
1985	KNIGHT MALYN E SR	Pacific Bell

392 S 3RD ST

Year	Uses	Source
1957	HARDISTY VIRGIL V	Pacific Telephone

393 S 3RD ST

Year	Uses	Source
2017	STEPHEN ANDERSON	Cole Information Services
2014	STEPHEN ANDERSON	Cole Information Services
2006	No Current Listing	Haines Company, Inc.
1999	OCCUPANT UNKNOWN	Cole Information Services
1957	BAGGOTT GEO	Pacific Telephone

395 S 3RD ST

Year	Uses	Source
2017	MARCO VAZMENDES	Cole Information Services

DRAFT

FINDINGS

Year	Uses	Source
2014	JAMES KEATS	Cole Information Services
	PHU PHAM	Cole Information Services
	OLIVE KEITH	Cole Information Services
2009	NICK KALVIDIANOS	Cole Information Services
	JAMES KEATS	Cole Information Services
2006	KEATS J	Haines Company, Inc.
	KALVIDIANOS Nick	Haines Company, Inc.
2004	NICK KALVIDIANOS	Cole Information Services
	JAMES KEATS	Cole Information Services
1999	JAMES KEATS	Cole Information Services
	NICK KALVIDIANOS	Cole Information Services
1994	KALVIDIANOS, NICK	Cole Information Services
1991	KALVIDIANOS NICK	PACIFIC BELL WHITE PAGES
1985	BAEZR LEBPOLDO	Pacific Bell
1957	MILLER FLORENCE M	Pacific Telephone
	BAGGOTT D M R	Pacific Telephone

400 S 3RD ST

Year	Uses	Source
2017	CHINA CHEN RESTAURANT INC	Cole Information Services
2014	CHINA CHEN RESTAURANT INC	Cole Information Services
2009	CHINA CHEN RESTAURANT	Cole Information Services
2006	CHINACHEN	Haines Company, Inc.
1999	CHINA CHEN	Cole Information Services
1994	CHINA CHEN	Cole Information Services
1991	CHINA CHEN	PACIFIC BELL WHITE PAGES
1985	CHINA AIRLINES PASSENGER	Pacific Bell
1975	DENN IS ELLETI	Pacific Telephone

404 S 3RD ST

Year	Uses	Source
2014	QUAN TRAN	Cole Information Services
2009	HOANG TRAN	Cole Information Services
2006	TRAN Thanh	Haines Company, Inc.

DRAFT

Year	Uses	Source
2006	TRAN Hoang	Haines Company, Inc.
2004	HOANG TRAN	Cole Information Services
1999	HOANG TRAN	Cole Information Services
1994	LA, HUNG A	Cole Information Services
1991	VONGAMPAL WISIT	PACIFIC BELL WHITE PAGES
	REIDL EDW LAW O(FLCE OF	PACIFIC BELL WHITE PAGES
1985	BEVERLY HEALTH CENTER	Pacific Bell
1975	JOURNAL THE	Pacific Telephone
	COLLEGE STUDENT INSURANCE SERVICE	Pacific Telephone
	CAMPUS INSURANCE SERVICE	Pacific Telephone
	CSIS-CAMPUS INSURANCE SERVICE	Pacific Telephone

407 S 3RD ST

Year	Uses	Source
2009	ED HOBIN	Cole Information Services
2004	ED HOBIN	Cole Information Services
1999	ED HOBIN	Cole Information Services

408 S 3RD ST

Year	Uses	Source
2017	DENNIS SKAGGS	Cole Information Services
	DANILO SALGUERO	Cole Information Services
	MATHEW MELBY	Cole Information Services
2014	DENNIS SKAGGS	Cole Information Services
	MATHEW MELBY	Cole Information Services
2009	DENNIS SKAGGS	Cole Information Services
	KIMBERLEY COLGROVE	Cole Information Services
2006	SKAGGS Dennis	Haines Company, Inc.
2004	DANIEL MUNIZ	Cole Information Services
	ANNA ROGERS	Cole Information Services
	AARON CARBONELL	Cole Information Services
	CHARMA TURNER	Cole Information Services
1999	DENNIS SKAGGS	Cole Information Services
	KIMBERLEY COLGROVE	Cole Information Services

DRAFT

FINDINGS

Year	Uses	Source
1994	BOTT, CHARLES	Cole Information Services
1975	YASUKAWA JERI	Pacific Telephone
	PADILLA TOM	Pacific Telephone
	RUTZ MICHAEL	Pacific Telephone
1957	MC ENTLRE MARIAN	Pacific Telephone

418 S 3RD ST

Year	Uses	Source
2017	CRISTIAN SAMARRIPA	Cole Information Services
	JENNIFER MCLAIN	Cole Information Services
	PATRICIA JADRICH	Cole Information Services
	ANTONY NISPEL	Cole Information Services
2014	ANTONY NISPEL	Cole Information Services
	SHAUN SMITH	Cole Information Services
	MADINA BEGUMOVA	Cole Information Services
2009	MARALINA BENNETT	Cole Information Services
	ARDITH MEYER	Cole Information Services
	HAHN KOO	Cole Information Services
	MARTIN MALLOY	Cole Information Services
	DIANA WHITECAGE	Cole Information Services
	JENNIFER DEWATER	Cole Information Services
	ESTRELLA GARZA	Cole Information Services
	ARTHUR KRIKORIAN	Cole Information Services
2006	DONATI Drew	Haines Company, Inc.
	LOPEZ FERNANDE	Haines Company, Inc.
	Jerardo	Haines Company, Inc.
2004	MARALINA BENNETT	Cole Information Services
	MICHAEL ZAPLER	Cole Information Services
	ANGELA FLORES	Cole Information Services
	ANDREW KASS	Cole Information Services
	DAWN SAUGEN	Cole Information Services
	MAGDALENA MARTINEZ	Cole Information Services
	DREW DONATI	Cole Information Services

DRAFT

FINDINGS

Year	Uses	Source
1999	DIANA WHITECAGE	Cole Information Services
	JOSEPH MARTI	Cole Information Services
	ARDITH MEYER	Cole Information Services
	MARALINA BENNETT	Cole Information Services
	JENNIFER DEWATER	Cole Information Services
	HAHN KOO	Cole Information Services
	ARTHUR KRIKORIAN	Cole Information Services
	ESTRELLA GARZA	Cole Information Services
1994	MACDOUGAL, COLIN	Cole Information Services
	ZAVLARIS, WILLIAM	Cole Information Services
1991	AXTELL TE	PACIFIC BELL WHITE PAGES
	COSGROVE BOB	PACIFIC BELL WHITE PAGES
	GONSALVES M BIFF	PACIFIC BELL WHITE PAGES
	ZAVLARLS WILLIAM	PACIFIC BELL WHITE PAGES
1985	SIMONSEN ERIC	Pacific Bell
	ZAVLARIS WILLIAM	Pacific Bell
1975	DURAN TIMOTHY C	Pacific Telephone
	REID VIRGINIA M	Pacific Telephone
	RUSTIGAN MICHAEL A	Pacific Telephone
	WESTER BARRY	Pacific Telephone
1957	BROTZMAN-CONSTRUCTION CO	Pacific Telephone
	MOSER EVA MRS	Pacific Telephone

420 S 3RD ST

Year	Uses	Source
2017	MARIA VILLAGRAN	Cole Information Services
	AMELIA ESTARIJA	Cole Information Services
	VAIBHAV KHEDKAR	Cole Information Services
	METRO GARDEN APARTMENTS	Cole Information Services
	FAYEZ HALAWEH	Cole Information Services
	VISHAL VERMA	Cole Information Services
	JESSE ADAMS	Cole Information Services
	KRISTANI ALCANTARA	Cole Information Services

DRAFT

FINDINGS

Year	Uses	Source
2017	HOLLYBETH BALORAN	Cole Information Services
	VLAD GHEORGHIU	Cole Information Services
	EDDIE SANTIAGO	Cole Information Services
	STEPHEN WEBSTER	Cole Information Services
	JOHN DEJULIO	Cole Information Services
	SOPHIE FARNHAM	Cole Information Services
	SARITA KOLHATKAR	Cole Information Services
	DMYTRO BOLTENKO	Cole Information Services
	SU TRAN	Cole Information Services
	JAKE NEUWELT	Cole Information Services
2014	BETH BURT	Cole Information Services
	JAKE DSOUZA	Cole Information Services
	DAVID BOOTH	Cole Information Services
	M KASTEN	Cole Information Services
	HARVEY BAKER	Cole Information Services
	JUSTIN DAVIS	Cole Information Services
	MARCOS RODRIGUEZ	Cole Information Services
	LEON RUDNICK	Cole Information Services
	CAESAR BARBA	Cole Information Services
	JILL BOROS	Cole Information Services
	EDDIE SANTIAGO	Cole Information Services
	ALFREDO RODRIGUEZ	Cole Information Services
	RANDY SUPCZAK	Cole Information Services
	MICHAEL FERRACANE	Cole Information Services
	LING LIU	Cole Information Services
	ESTRELLA RANGEL	Cole Information Services
	DHAVALKUMAR PATEL	Cole Information Services
	JAKE NEUWELT	Cole Information Services
	METRO GARDEN APARTMENTS	Cole Information Services
2009	LARRY WALLACE	Cole Information Services
	METRO GARDEN APARTMENTS	Cole Information Services
	ERICA MORALES	Cole Information Services

DRAFT

FINDINGS

Year	Uses	Source
2009	ANUSHA SELVAKUMAR	Cole Information Services
	MATHURIN KASTEN	Cole Information Services
	FAYEZ HELAWEH	Cole Information Services
	PAUL HIGGINS	Cole Information Services
	AARON BURK	Cole Information Services
	JENNIFER MIGUEL	Cole Information Services
	WINSTON ISHIGO	Cole Information Services
	PATRICK RUSSELL	Cole Information Services
	MY NGO	Cole Information Services
	NATHAN ZANON	Cole Information Services
	JASON MOORE	Cole Information Services
	JOSE RODRIGUEZ	Cole Information Services
	CHRISTOPHER CONLAN	Cole Information Services
	DEREK JOHNSON	Cole Information Services
	YU XIONG	Cole Information Services
	DORIANNE JEFFRIES	Cole Information Services
	MAYUR GUHE	Cole Information Services
2006	GARDEN PATIO APTS	Haines Company, Inc.
	DONOVAN Patdck	Haines Company, Inc.
	FILBRANTTerry	Haines Company, Inc.
	FITE Linda J	Haines Company, Inc.
	GARCIA Eric	Haines Company, Inc.
	GILL Carmen	Haines Company, Inc.
	KOLHATKAR Saita	Haines Company, Inc.
	METRO GARDEN	Haines Company, Inc.
	MIETRO GARDENS	Haines Company, Inc.
	RODRIGUEZA Jose	Haines Company, Inc.
	SIMS Valerie	Haines Company, Inc.
	TONG Pok	Haines Company, Inc.
	TRUONG Thanh	Haines Company, Inc.
	WISEJay T	Haines Company, Inc.
2004	ANGELICA ACUNA	Cole Information Services

DRAFT

FINDINGS

Year	Uses	Source
2004	BILTMORE APARTMENTS	Cole Information Services
	CURT SENNEWALD	Cole Information Services
	NANCY HERNANDEZ	Cole Information Services
	BRIAN WELLS	Cole Information Services
	MIRIAM GUTIERREZ	Cole Information Services
	WINSTON ISHIGO	Cole Information Services
	ERIK PEMBERTON	Cole Information Services
	PHILIP CULCASI	Cole Information Services
	LINDA FITE	Cole Information Services
	ELIAS MELA	Cole Information Services
	D BLACK	Cole Information Services
	JOSEPHINE LIN	Cole Information Services
	D FARRIS	Cole Information Services
	STEPHANIE BYBEE	Cole Information Services
	MICHEAL PEARCE	Cole Information Services
	DENISE PUENTES	Cole Information Services
	ERICA MORALES	Cole Information Services
	ONMAN LAM	Cole Information Services
	CARDONA FUENTES	Cole Information Services
	JASON ROMES	Cole Information Services
	JAY WISE	Cole Information Services
	NITIN PANJWANI	Cole Information Services
	AARON BURK	Cole Information Services
	JENNIFER MIGUEL	Cole Information Services
	MANSOOR RAJAI	Cole Information Services
	JEROME RUDDY	Cole Information Services
	HUONG DUONG	Cole Information Services
	K COATES	Cole Information Services
	CHRISTOPHER OBRIEN	Cole Information Services
	ANTHONY CORDEIRO	Cole Information Services
	CHIAO YANG	Cole Information Services
	METRO GARDEN APARTMENTS	Cole Information Services

DRAFT

FINDINGS

Year	Uses	Source
2004	THOMAS MURPHY	Cole Information Services
1999	PATRICK RUSSELL	Cole Information Services
	MY NGO	Cole Information Services
	NATHAN ZANON	Cole Information Services
	JASON MOORE	Cole Information Services
	JOSE RODRIGUEZ	Cole Information Services
	CHRISTOPHER CONLAN	Cole Information Services
	DEREK JOHNSON	Cole Information Services
	F CANO	Cole Information Services
	YU XIONG	Cole Information Services
	DORIANNE JEFFRIES	Cole Information Services
	MAYUR GUHE	Cole Information Services
	LARRY WALLACE	Cole Information Services
	ERICA MORALES	Cole Information Services
	ANUSHA SELVAKUMAR	Cole Information Services
	FAYEZ HELAWEH	Cole Information Services
	MATHURIN KASTEN	Cole Information Services
	AARON BURK	Cole Information Services
	PAUL HIGGINS	Cole Information Services
	JENNIFER MIGUEL	Cole Information Services
	B COOLIDGE	Cole Information Services
	WINSTON ISHIGO	Cole Information Services
1994	LIU, ANTHONY	Cole Information Services
	CHILDS, A M	Cole Information Services
	CROSSLEY, PAUL	Cole Information Services
	NANDWANI, SUNEET	Cole Information Services
	VIVO, ANTONIO	Cole Information Services
1991	CROSSLEY PAUL	PACIFIC BELL WHITE PAGES
	GARCIA JOSE R	PACIFIC BELL WHITE PAGES
	GONZALEZ MICHAEL A	PACIFIC BELL WHITE PAGES
	GRUSS CURTIS	PACIFIC BELL WHITE PAGES
	GUIRGUIS YOUHANNA	PACIFIC BELL WHITE PAGES

DRAFT

FINDINGS

Year	Uses	Source
1991	MC MAHON DONALD	PACIFIC BELL WHITE PAGES
	NGUYEN THANG CAO	PACIFIC BELL WHITE PAGES
	PHAM HUAN	PACIFIC BELL WHITE PAGES
	ROLLLNGO JANICE	PACIFIC BELL WHITE PAGES
	SPANEL BARBARA	PACIFIC BELL WHITE PAGES
	BRADLEY ELMA ISABEL	PACIFIC BELL WHITE PAGES
	CHAN WAL-YING	PACIFIC BELL WHITE PAGES
	FOGG L ALLYSON	PACIFIC BELL WHITE PAGES
1985	CHUANG SHIH-HSIEN	Pacific Bell
	FUNG TIM	Pacific Bell
	ONG ERNEST	Pacific Bell
	PHAM HUAN	Pacific Bell
	RAMOS RUBEN	Pacific Bell
	ROSE JOSEPH	Pacific Bell
	SAMO JEBRAEIL	Pacific Bell
	STICK PATSY	Pacific Bell
	SURNEY L	Pacific Bell
	TEGLAND HOWARD L	Pacific Bell
	THONG HUYNH VAN	Pacific Bell
	WHEELER KEN J	Pacific Bell
	GORLEY JOHN C	Pacific Bell
	GRUSS CURTIS	Pacific Bell
	IDDINGS MICHAEL	Pacific Bell
	LOESWICK KURT	Pacific Bell
	MACLIN CLIFTON	Pacific Bell
	MC MAHON DONALD	Pacific Bell
1975	TORRES J	Pacific Telephone
	ARMSTRONG RALPH L	Pacific Telephone
	DEL MONTE GARY	Pacific Telephone
	EARNHARDT FRED W	Pacific Telephone
	ETCHEPARE L	Pacific Telephone
	FLEMING M C	Pacific Telephone

DRAFT

FINDINGS

Year	Uses	Source
1975	GARDEN PATIO APARTMENTS	Pacific Telephone
	GORLEY JOHN C	Pacific Telephone
	GREGORY MABEL A	Pacific Telephone
	HINES M M	Pacific Telephone
	HIROSE MOMORU	Pacific Telephone
	MEEKS L	Pacific Telephone
	NETH BRIAN E	Pacific Telephone
	POPE ANDREW	Pacific Telephone
	SWENSON ANNA T	Pacific Telephone

427 S 3RD ST

Year	Uses	Source
2017	RICHARD HALE	Cole Information Services
	VIEN LU	Cole Information Services
2014	VIEN LU	Cole Information Services
2009	XUAN TRUONG	Cole Information Services
	LUONG LU	Cole Information Services
	VIET PHAM	Cole Information Services
	EDUARDO HERNANDEZ	Cole Information Services
	VIDAL AGUILAR	Cole Information Services
2006	AGUILARVida I	Haines Company, Inc.
	HERNANDEZ Eduard	Haines Company, Inc.
	NGUYEN Kelly	Haines Company, Inc.
	D TRUONG Mi	Haines Company, Inc.
2004	XUAN TRUONG	Cole Information Services
	DAVID BLAICH	Cole Information Services
	NHUNG NGUYEN	Cole Information Services
	VIDAL AGUILAR	Cole Information Services
1999	LUONG LU	Cole Information Services
	EDUARDO HERNANDEZ	Cole Information Services
	XUAN TRUONG	Cole Information Services
	VIDAL AGUILAR	Cole Information Services
	VIET PHAM	Cole Information Services

DRAFT

FINDINGS

Year	Uses	Source
1994	DUONG, DI X	Cole Information Services
1991	LY SON CAM	PACIFIC BELL WHITE PAGES
	NGUYEN TAM G	PACIFIC BELL WHITE PAGES
1985	LUU-HUNG TIN	Pacific Bell
	HOANG LUONG	Pacific Bell
	LUONG SAM A	Pacific Bell
	LY QUAY T	Pacific Bell
	TRAN THANG VINH	Pacific Bell
1975	WEED M	Pacific Telephone
	WEED K	Pacific Telephone

445 S 3RD ST

Year	Uses	Source
2017	FELICIA AVILA	Cole Information Services
	KILEY FASANO	Cole Information Services
	NICOLE DETHIER	Cole Information Services
	KARLY TJADEN	Cole Information Services
	DONTE WILLIAMS	Cole Information Services
	JENNIFER WRIGHT	Cole Information Services
	CAMERON CHRISTESON	Cole Information Services
2014	WILLIAM SCHELER	Cole Information Services
	JOYCETTE FOSTER	Cole Information Services
	FELICIA AVILA	Cole Information Services
	CONSTANCE RALLS	Cole Information Services
2009	KRISTINA HOLT	Cole Information Services
2006	ENGELANDSandra	Haines Company, Inc.
	No Current Listing	Haines Company, Inc.
	No Current Listing	Haines Company, Inc.
	WEYHEERobert	Haines Company, Inc.
	JIMENEZOscar	Haines Company, Inc.
	BROWN Myfanw y	Haines Company, Inc.
	A SARWARY	Haines Company, Inc.
	Naematullah	Haines Company, Inc.

DRAFT

FINDINGS

Year	Uses	Source
2006	BUMATAYAJr	Haines Company, Inc.
	VUITuyen	Haines Company, Inc.
	BILTMORE	Haines Company, Inc.
2004	WEI SUN	Cole Information Services
	JOHN BERNACKI	Cole Information Services
	CALISTA CHANDLER	Cole Information Services
	JI YOON	Cole Information Services
	SUSAN LANDAUER	Cole Information Services
	JEROME RUDDY	Cole Information Services
	DANA LAPHAM	Cole Information Services
	PAULO CAROLI	Cole Information Services
	JANICE KAWAGUCHI	Cole Information Services
	JOSH VEBLEN	Cole Information Services
	GEORGE JARDINE	Cole Information Services
	D HARRISON	Cole Information Services
	MARK ZIZZO	Cole Information Services
	ALEXSANDRA MEIJER	Cole Information Services
1999	KRISTINA HOLT	Cole Information Services
	MARK MARTINEZ	Cole Information Services
1994	ORLOFF, DAN	Cole Information Services
	TANNER, LEO	Cole Information Services
	VANPAUL, RUBY	Cole Information Services
1991	KI HINGSWORTH WADE	PACIFIC BELL WHITE PAGES
1985	MEYER LARS	Pacific Bell
	MOORE ANGIE V	Pacific Bell
	TAYLOR RANDALL E	Pacific Bell
	VAN PAUL RUBY	Pacific Bell
1975	BEDARD ANN	Pacific Telephone
	FIATO MIKE J	Pacific Telephone
	FOX LK	Pacific Telephone
	GOODMAN F E	Pacific Telephone
	MOORE ANGLE V	Pacific Telephone

DRAFT

FINDINGS

Year	Uses	Source
1975	VAN PAUL RUBY	Pacific Telephone
	WHITE CURTIS	Pacific Telephone
1957	BEATTY SHIRLEY	Pacific Telephone
	GLIATTA M F	Pacific Telephone
	GOODMAN F E	Pacific Telephone
	JOHANSEN RUTH	Pacific Telephone
	LOPEZ J J	Pacific Telephone
	MILLER JOHN M	Pacific Telephone
	ROGERS DIANE MRS	Pacific Telephone
	TATE CARMALETA	Pacific Telephone
	VAN KEULEN MABEL	Pacific Telephone
	VOGELBACH FLORENCE B R	Pacific Telephone
	YEAGER HAZEL MRS	Pacific Telephone

452 S 3RD ST

Year	Uses	Source
2017	DANIEL NEWELL	Cole Information Services
	MICHAEL BOADO	Cole Information Services
	LAURA LOGAN	Cole Information Services
	SABRINA SIAS	Cole Information Services
	DEWAYNE SHINAULT	Cole Information Services
2014	SABRINA SIAS	Cole Information Services
	PAUL JEWETT	Cole Information Services
	SAMANTHA DELACRUZ	Cole Information Services
	THUY DINH	Cole Information Services
2009	CORINNE SOTO	Cole Information Services
	ALICIA MORALES	Cole Information Services
2004	JENNY MCKEE	Cole Information Services
	MELISSA TABARI	Cole Information Services
	DREW THOMAS	Cole Information Services
	ALLAN THOMPSON	Cole Information Services
	MEGAN BAIRD	Cole Information Services
	CORINNE SOTO	Cole Information Services

DRAFT

FINDINGS

Year	Uses	Source
2004	ROSALIND AGUILAR	Cole Information Services
	RICHARD BLYTHE	Cole Information Services
1999	CORINNE SOTO	Cole Information Services
	ALICIA MORALES	Cole Information Services
1994	ICE CREAM CATERING BY UNCLE	Cole Information Services
1991	DOYLE CHRISTOPHER N	PACIFIC BELL WHITE PAGES
	GUERRERO DAVID	PACIFIC BELL WHITE PAGES
1985	DENNIS JOE	Pacific Bell
	FIGUEROA ARTHUR V	Pacific Bell
	MARTINS C	Pacific Bell
	NGUYEN HUNG VAN	Pacific Bell
	VORARATH ANNOUSAK	Pacific Bell
	WELLS GARLAN & ELAINE	Pacific Bell
1975	LEE JIM	Pacific Telephone
	MARKU TJE	Pacific Telephone
	SCOTT ALTMAN	Pacific Telephone
	WATKINS GARRETT	Pacific Telephone
	GLICOS NICK	Pacific Telephone
	CROSS DOROTHY	Pacific Telephone
1957	GLICOS NICK	Pacific Telephone
	JOHNSON EARL C	Pacific Telephone
	KOCK GRACE	Pacific Telephone
	PAUL JEAN	Pacific Telephone
	THONMAS WIN J	Pacific Telephone

453 S 3RD ST

Year	Uses	Source
2017	KIMO KIM	Cole Information Services
2014	JASON SILVA	Cole Information Services
2009	JASON SILVA	Cole Information Services
1999	JASON SILVA	Cole Information Services
1994	BAKER, JUANITA F	Cole Information Services
1991	BAKER JP	PACIFIC BELL WHITE PAGES

DRAFT

FINDINGS

Year	Uses	Source
1985	BAKER J P ACCTS PUB	Pacific Bell
1957	BAKER ELWIN H INS & ACCT	Pacific Telephone

455 S 3RD ST

Year	Uses	Source
2017	BRIAN REYES	Cole Information Services
	LINDA WEST	Cole Information Services
2014	BRIANA SHIMIZU	Cole Information Services
	CHRISTOPHER TIRRI	Cole Information Services
2009	HAWTHORNE CAL	Cole Information Services
	JERRY MARTINEZ	Cole Information Services
	TETSUNORI TATARA	Cole Information Services
	AARON SIEGEL	Cole Information Services
	OCCUPANT UNKNOWN	Cole Information Services
	NAIYA COMINOS	Cole Information Services
	CHRISTOPHER TIRRI	Cole Information Services
2004	AARON SIEGEL	Cole Information Services
	NAIYA COMINOS	Cole Information Services
1999	TETSUNORI TATARA	Cole Information Services
	AARON SIEGEL	Cole Information Services
	NAIYA COMINOS	Cole Information Services
	CHRISTOPHER TIRRI	Cole Information Services
	HAWTHORNE CAL	Cole Information Services
1994	JOHNS, MARK	Cole Information Services
1985	AUGUSTIN RICHARD	Pacific Bell
1975	JORDAN CHAS L	Pacific Telephone
1957	SCHELL OLGA MS	Pacific Telephone

465 S 3RD ST

Year	Uses	Source
1957	SCOTT JUDI	Pacific Telephone

DRAFT

FINDINGS

467 S 3RD ST

Year	Uses	Source
2017	DANIEL LEE	Cole Information Services
	LENTZ ANDREW	Cole Information Services
2014	KERRY BEAR	Cole Information Services
	WILLIAM RINEY	Cole Information Services
2009	OSCAR JIMENEZ	Cole Information Services
	DEBRA HALL	Cole Information Services
2004	KIMBERLEY WALL	Cole Information Services
	MELANIA ROBLES	Cole Information Services
	OSCAR JIMENEZ	Cole Information Services
1999	OSCAR JIMENEZ	Cole Information Services
	DEBRA HALL	Cole Information Services
	C MARTIN	Cole Information Services
1975	GOFF LYDA A	Pacific Telephone
	JOHN ED	Pacific Telephone

469 S 3RD ST

Year	Uses	Source
2017	SARUN SINGLA	Cole Information Services
2014	SARUN SINGLA	Cole Information Services
2009	NITIN KHATRI	Cole Information Services
	MATTHEW WINCK	Cole Information Services
2004	ROLAND BABIERA	Cole Information Services
	OCCUPANT UNKNOWN	Cole Information Services
	REGINALD WEBB	Cole Information Services
1999	MATTHEW WINCK	Cole Information Services
	NITIN KHATRI	Cole Information Services
	OCCUPANT UNKNOWN	Cole Information Services
1994	DICKINSON, JAMES L	Cole Information Services
1975	OWL MAINTENANCE	Pacific Telephone
1957	WALKER EARL T DR DC	Pacific Telephone
	MC COR MA CLC R W CHIRPRCTR	Pacific Telephone
	ANTHODNY MACHINE & ENGMNEERING INC	Pacific Telephone

DRAFT

FINDINGS

470 S 3RD ST

Year	*Uses*	*Source*
2017	HEIDI GELLERSEN	Cole Information Services
	FERNANDO PEREZ	Cole Information Services
	ILIANA PEREZ	Cole Information Services
	ARNELDO BUMATAY	Cole Information Services
	ADRIANNE HILDENBRAND	Cole Information Services
	CHRISTOPHER CAMPBELL	Cole Information Services
	MICHAEL CONDON	Cole Information Services
2014	STEVE COHEN	Cole Information Services
	MICHAEL CONDON	Cole Information Services
	DEVIN MURPHY	Cole Information Services
2009	ELISABETH HOSHIKO	Cole Information Services
	AARON BERGER	Cole Information Services
	CHAOLUN CHENG	Cole Information Services
	MICHAEL CONDON	Cole Information Services
	JUOZAS GAIGALAS	Cole Information Services
	SCOTT MCCANDLESS	Cole Information Services
	STEVE COHEN	Cole Information Services
	ARNELDO BUMATAY	Cole Information Services
	MARK ZIZZO	Cole Information Services
2004	ANASTAZIA AZIZ	Cole Information Services
	MICHAEL CONDON	Cole Information Services
	JENNIFER WILLARD	Cole Information Services
	MICHAEL LUNA	Cole Information Services
	ARNELDO BUMATAY	Cole Information Services
	SEBASTIAN WIDMANN	Cole Information Services
	MOHCINE CHIRAR	Cole Information Services
	STEVE COHEN	Cole Information Services
	JOHN MCCARTHY	Cole Information Services
1999	MICHAEL CONDON	Cole Information Services
	CHAOLUN CHENG	Cole Information Services
	AARON BERGER	Cole Information Services

DRAFT

FINDINGS

Year	Uses	Source
1999	ELISABETH HOSHIKO	Cole Information Services
	ARNELDO BUMATAY	Cole Information Services
	JUOZAS GAIGALAS	Cole Information Services
	STEVE COHEN	Cole Information Services
	SCOTT MCCANDLESS	Cole Information Services
	MARK ZIZZO	Cole Information Services
1991	BROWN THOMAS E	PACIFIC BELL WHITE PAGES
	BUMATAY AJR	PACIFIC BELL WHITE PAGES
	CONDON MICHAEL	PACIFIC BELL WHITE PAGES
	SMITH STEPHEN R	PACIFIC BELL WHITE PAGES
1985	APEL SCOTT	Pacific Bell
	HUNTOON J L	Pacific Bell
	PAGE B	Pacific Bell
	BUMATAY A JR	Pacific Bell
1975	WILSON LORETTA	Pacific Telephone
	BARNES CHAS F	Pacific Telephone
	FUENTES ALBERT	Pacific Telephone
	MOE DON G	Pacific Telephone
1957	EVANS DELENE	Pacific Telephone
	FOREST WAITER E	Pacific Telephone
	JOOST DONNA	Pacific Telephone
	KELLY JAS T R	Pacific Telephone
	KOENIG HUGH J R	Pacific Telephone
	MARTIN HARRY R	Pacific Telephone
	MASTACHE DOMINIC	Pacific Telephone
	WILLOUGHBY M J	Pacific Telephone

477 S 3RD ST

Year	Uses	Source
2017	HUONG TO	Cole Information Services
	PHUONG VO	Cole Information Services
	DUNG VAN	Cole Information Services
2014	HANH NGUYEN	Cole Information Services

DRAFT

FINDINGS

Year	Uses	Source
2014	DUNG VAN	Cole Information Services
	XUONG LUU	Cole Information Services
	NGUYEN DUONG	Cole Information Services
2009	SANDY DUONG	Cole Information Services
2004	TIET LE	Cole Information Services
	XUONG LUU	Cole Information Services
	NGUYEN DUONG	Cole Information Services
1999	SANDY DUONG	Cole Information Services
1991	PHAN NAM	PACIFIC BELL WHITE PAGES
	NGUYEN ANH QUI	PACIFIC BELL WHITE PAGES
1985	WENER KENNETH A	Pacific Bell
1957	VAN GUNDY HAROLD R INSURANCE AGCY	Pacific Telephone

480 S 3RD ST

Year	Uses	Source
1985	CASTILLO ALFONSO	Pacific Bell
1975	MANNING PATRICK	Pacific Telephone
1957	CARROLL MARY J R	Pacific Telephone

488 S 3RD ST

Year	Uses	Source
2014	CALLI THOMPSON	Cole Information Services
	EMILY WEBER	Cole Information Services
	NICHOLAS WHITSON	Cole Information Services
	CINDEE CROSBY	Cole Information Services
	COURTNEY MESA	Cole Information Services

496 S 3RD ST

Year	Uses	Source
2014	FREDERICK TELLEZ	Cole Information Services
2009	FRED TELLEZ	Cole Information Services
1999	FRED TELLEZ	Cole Information Services

DRAFT

FINDINGS

502 S 3RD ST

Year	Uses	Source
2014	MABEL ESCAMILLA	Cole Information Services
	JOSE CASTANEDA	Cole Information Services
2009	MABEL ESCAMILLA	Cole Information Services
2006	o BARRONJuan	Haines Company, Inc.
2004	HECTOR BARRON	Cole Information Services
1999	MABEL ESCAMILLA	Cole Information Services
1985	GONZALES ROBT	Pacific Bell
	GONZALES THOMAS	Pacific Bell
	WHITHROW VERNA	Pacific Bell
1975	GONZALES THOMAS	Pacific Telephone
1957	FALTERSACK JESSIE E R	Pacific Telephone
	JESSE EVA M	Pacific Telephone

505 S 3RD ST

Year	Uses	Source
2004	OCCUPANT UNKNOWN	Cole Information Services

512 S 3RD ST

Year	Uses	Source
2014	MISHALENE WEIGHILL	Cole Information Services
	MARIO DELUCA	Cole Information Services
	MARYANN JUNIEGA	Cole Information Services
	BENJAMIN VILORIA	Cole Information Services
	MARK BUTCHER	Cole Information Services
2009	EDISON EBRANIMI	Cole Information Services
	BENJAMIN VILORIA	Cole Information Services
2006	VILLEGASJose	Haines Company, Inc.
2004	JOSE FRANCISCO	Cole Information Services
	JUVLYN VILORIA	Cole Information Services
	CRUZ VERA	Cole Information Services
	ROMEO ZABALA	Cole Information Services
1999	BENJAMIN VILORIA	Cole Information Services
	EDISON EBRANIMI	Cole Information Services

DRAFT

FINDINGS

Year	Uses	Source
1994	VILLEGAS RESIDENTIAL CARE HOME	Cole Information Services
1991	VILLEGAS RESIDENTIAL CARE HOME	PACIFIC BELL WHITE PAGES
1985	GALVAN DAVID	Pacific Bell
1975	CREEGER A C	Pacific Telephone
1957	CREEGER A C R	Pacific Telephone
	PALADINO MA INAMIE	Pacific Telephone

520 S 3RD ST

Year	Uses	Source
2017	STEVE COHEN	Cole Information Services
2014	LUPE GALVEZ	Cole Information Services
2009	VERONICA GALVEZ	Cole Information Services
2006	GALVEZ Veronica R	Haines Company, Inc.
2004	JOHN CONEY	Cole Information Services
	LIFEBLOSSOMS	Cole Information Services
1999	VERONICA GALVEZ	Cole Information Services
1985	BARRETT C E	Pacific Bell
1975	BARRETT C E	Pacific Telephone
1957	BARROTT C E R	Pacific Telephone

526 S 3RD ST

Year	Uses	Source
2017	JESUS JAIME	Cole Information Services
2014	OCCUPANT UNKNOWN	Cole Information Services
2009	BELEN JAIME	Cole Information Services
2006	OJAIME Jesus	Haines Company, Inc.
2004	JESUS JAIME	Cole Information Services
1999	BELEN JAIME	Cole Information Services
1985	VON RAESFELD MARTHA MISS	Pacific Bell
1975	VON RAESFELD MARTHA MISS	Pacific Telephone
1957	VON RAESFELD MARTHAW MISS	Pacific Telephone

DRAFT

529 S 3RD ST

Year	Uses	Source
1957	MORRISON CATHERINE T	Pacific Telephone

533 S 3RD ST

Year	Uses	Source
1957	BELFRAGE JULIA MRS	Pacific Telephone

535 S 3RD ST

Year	Uses	Source
1999	ISIDRIO CAMACHO	Cole Information Services
1994	OWYANG, JOHN S	Cole Information Services
	BILLDT, E M	Cole Information Services
1957	BOOKSIN ALICIA R	Pacific Telephone

540 S 3RD ST

Year	Uses	Source
1975	KRISER KEITH M	Pacific Telephone
	DE REIGN C	Pacific Telephone
	KRISER BETTY J	Pacific Telephone
1957	STEVENSON G W	Pacific Telephone

S 3TH

441 S 3TH

Year	Uses	Source
1980	Twedt Michelle	Pacific Telephone

S 4

461 S 4

Year	Uses	Source
1982	Masonic Temple Of Palo Alto	Pacific Telephone

DRAFT

FINDINGS

S 4 LH

560 S 4 LH

Year	*Uses*	*Source*
1975	BAUSCH ED H	Pacific Telephone

S 4 RH

357 S 4 RH

Year	*Uses*	*Source*
1980	Grieco Russ J	Pacific Telephone

S 4H1

367 S 4H1

Year	*Uses*	*Source*
1975	NO ROBERT	Pacific Telephone

S 4IH

357 S 4IH

Year	*Uses*	*Source*
1980	Sullivan Skyler	Pacific Telephone

S 4LH

405 S 4LH

Year	*Uses*	*Source*
1980	Sprague Eugene C	Pacific Telephone

502 S 4LH

Year	*Uses*	*Source*
1980	Bergen D	Pacific Telephone

537 S 4LH

Year	*Uses*	*Source*
1980	Bui H	Pacific Telephone

DRAFT

FINDINGS

S 4T

345 S 4T

Year	Uses	Source
1980	Roberts Office Machines Co	Pacific Telephone

357 S 4T

Year	Uses	Source
1980	Beall Fred	Pacific Telephone

405 S 4T

Year	Uses	Source
1986	Traina Henry J	Pacific Bell

460 S 4T

Year	Uses	Source
1980	Jackson CL	Pacific Telephone

502 S 4T

Year	Uses	Source
1980	Sanchez Manuel	Pacific Telephone

S 4TH

340 S 4TH

Year	Uses	Source
1957	Mtfoore Marcia	R. L. Polk Co.
	Moore Malvin r 741 S	R. L. Polk Co.

353 S 4TH

Year	Uses	Source
1985	JOHNSON ROBT	Pacific Bell

375 S 4TH

Year	Uses	Source
1985	TRAN DUNG TH	Pacific Bell
	TRAMFLIEU	Pacific Bell

DRAFT

FINDINGS

385 S 4TH

Year	Uses	Source
1980	Bradley Elma Isabel	Pacific Telephone

402 S 4TH

Year	Uses	Source
1991	Phuong Que B	PACIFIC BELL WHITE PAGES

405 S 4TH

Year	Uses	Source
1985	LEE NIENCHI	Pacific Bell
	MARRUFO L	Pacific Bell
	STEWART AARON	Pacific Bell
1957	GOLD HAROLD L	Pacific Telephone

414 S 4TH

Year	Uses	Source
1985	NG YEN CAO	Pacific Bell
	DO HUNG	Pacific Bell

442 S 4TH

Year	Uses	Source
1957	DAVIS RAMONA	Pacific Telephone

465 S 4TH

Year	Uses	Source
1957	OCarroll Margurette	R. L. Polk Co.

470 S 4TH

Year	Uses	Source
1985	AY PING	Pacific Bell
1957	MVachado Georgia	R. L. Polk Co.
	Machado Geo Jos	R. L. Polk Co.

474 S 4TH

Year	Uses	Source
1985	NGUYEN VAN	Pacific Bell

DRAFT

485 S 4TH

Year	Uses	Source
1985	CRAM K	Pacific Bell

498 S 4TH

Year	Uses	Source
1985	SPARTAN STATION	Pacific Bell

529 S 4TH

Year	Uses	Source
1986	Amezquita Andres	Pacific Bell

537 S 4TH

Year	Uses	Source
1985	MITTEREDER JEFF	Pacific Bell

542 S 4TH

Year	Uses	Source
1986	Marshall Chester	Pacific Bell
	Blaha David	Pacific Bell

545 S 4TH

Year	Uses	Source
1980	Penberton Charles	Pacific Telephone
1957	Severance R C r	R. L. Polk Co.

S 4TH C

360 S 4TH C

Year	Uses	Source
1957	Siegel Geraldine Mrs	R. L. Polk Co.

S 4TH CY PRESS

430 S 4TH CY PRESS

Year	Uses	Source
1957	V FWM Memorial Bldg	R. L. Polk Co.

DRAFT

FINDINGS

S 4TH GRONER CITY

338 S 4TH GRONER CITY

Year	*Uses*	*Source*
1980	Calif Fine Wire Co	Pacific Telephone

S 4TH GROVER CITY

338 S 4TH GROVER CITY

Year	*Uses*	*Source*
1986	Calif Fine Wire Co	Pacific Bell
	Calif Fine Wire Co	Pacific Bell
1975	Calif Fine Wire Co	Pacific Telephone

S 4TH H

425 S 4TH H

Year	*Uses*	*Source*
1957	CANMPREA RICHARD	Pacific Telephone

S 4TH ST

333 S 4TH ST

Year	*Uses*	*Source*
1963	Mason Ellen M Mrs	Pacific Telephone
1957	IVllason Ellen M Mrs r	R. L. Polk Co.
	Mason Effie M	R. L. Polk Co.

340 S 4TH ST

Year	*Uses*	*Source*
1963	Burnham Agnes	Pacific Telephone
	Eldridge Orin	Pacific Telephone
	Euilisizor Heidi	Pacific Telephone
	Euilisizor Mary	Pacific Telephone
	Hamon Martha	Pacific Telephone
	Hong Millie	Pacific Telephone
	Hopkins Holly	Pacific Telephone

DRAFT

FINDINGS

Year	Uses	Source
1963	Hunt Bonnie Mrs	Pacific Telephone
	Hunt Stanley P	Pacific Telephone
	Ilse Madeline	Pacific Telephone
	Imamoto Richard S	Pacific Telephone
	Livingston Jas	Pacific Telephone
	Livingston Jas	Pacific Telephone
	Martin Anita L	Pacific Telephone
	Mc Cauley C E Mrs	Pacific Telephone
	Mc Phee Sherrill	Pacific Telephone
	Morrison Anna	Pacific Telephone
	Nilsen Judith	Pacific Telephone
	Perry Judy	Pacific Telephone
	Pulliam P J	Pacific Telephone
	Robertson Bill	Pacific Telephone
	Sannar Judy	Pacific Telephone
	Shaw Judy	Pacific Telephone
	Shofner Arlene	Pacific Telephone
	Updyke John R	Pacific Telephone
	Updyke Karen	Pacific Telephone
	Villarreal Rudolph	Pacific Telephone
1957	Cristina S P Lorraine Apts	R. L. Polk Co.
	FUirtado Shirley	R. L. Polk Co.
	Goldner Judith A	R. L. Polk Co.
	Hays Louise D	R. L. Polk Co.
	GENEVA JOAN	Pacific Telephone
	CRISTINA S P LORRAINE APTS	Pacific Telephone
	Kralj Nicholas L	R. L. Polk Co.
	HAYS LOUISE D	Pacific Telephone
	LORRAINE APARTMENTS	Pacific Telephone
	MANUELL JANICE	Pacific Telephone
	MOORE MARCIA	Pacific Telephone
	MORRISAN RITA	Pacific Telephone

DRAFT

Year	Uses	Source
1957	RUFFNER ANN M	Pacific Telephone
	SUNSERI JOE A R	Pacific Telephone
	VEIT CAROL	Pacific Telephone
	WINCHEL B T	Pacific Telephone
	ZIESNITZ ARNO	Pacific Telephone
	Leonard Wmr	R. L. Polk Co.
	Manuiell Janice	R. L. Polk Co.
	Morrison Rita	R. L. Polk Co.
	Sunseri Joe A r	R. L. Polk Co.
	Vaughn Eloise	R. L. Polk Co.
	Veit Carol	R. L. Polk Co.

343 S 4TH ST

Year	Uses	Source
1975	HASTINGS THOS C	Pacific Telephone

345 S 4TH ST

Year	Uses	Source
2017	DOSA & CURRY CAFE	Cole Information Services
2014	DOSA & CURRY CAFE	Cole Information Services
2009	BEE & DEE OFFICE EQUIPMENT CO	Cole Information Services
2006	MACHS	Haines Company, Inc.
	EQUIPMENT CO ROBERTS BSNS	Haines Company, Inc.
	BEE & DEE OFFICE	Haines Company, Inc.
2004	ROBERTS BUSINESS MACHINE INC	Cole Information Services
1999	BEE & DEE OFFICE EQUIPMENT COMPANY	Cole Information Services
	ROBERTS BUSINESS MACHINES INCORPORATED	Cole Information Services
1994	ROBERTS BUSINESS MACHINES	Cole Information Services
	BEE & DEE OFFICE EQUIPMENT CO	Cole Information Services
1991	BE E & DE E OFFICE E QUIPME N T CO	PACIFIC BELL WHITE PAGES
	BEE & DEE OFFICE EQUIPMENT CO	PACIFIC BELL WHITE PAGES
1986	ROBERTS BUSINESS MACHINES INC	Pacific Bell
	BEE & DEE OFFICE EQUIPMENT CO	Pacific Bell

DRAFT

Year	Uses	Source
1985	BEE & DEE OFFICE EQUIPMENT CO	Pacific Bell

349 S 4TH ST

Year	Uses	Source
1957	GOLDNER JUDITH A	Pacific Telephone

353 S 4TH ST

Year	Uses	Source
2017	KELI TWYMAN	Cole Information Services
2014	SHARON WILLIAMS	Cole Information Services
2009	SHARON WILLIAMS	Cole Information Services
	LAUREN GLASSON	Cole Information Services
2006	CEMBELLIN Zach	Haines Company, Inc.
2004	DONALD MACGREGOR	Cole Information Services
1999	OCCUPANT UNKNOWN	Cole Information Services
	LAUREN GLASSON	Cole Information Services
	SHARON WILLIAMS	Cole Information Services
1991	Johnson Robert B	PACIFIC BELL WHITE PAGES
	JOHNSON ROBERT B	PACIFIC BELL WHITE PAGES
1986	Johnson Robt B	Pacific Bell
1963	Ross Jesse	Pacific Telephone

355 S 4TH ST

Year	Uses	Source
1957	Bouquet Cora N	R. L. Polk Co.
	Hutchins Kendra	R. L. Polk Co.

357 S 4TH ST

Year	Uses	Source
2017	THERESA MICKEY	Cole Information Services
	MIKKO FLORANTE	Cole Information Services
	HUONG NGUYEN	Cole Information Services
	JACK JAMES	Cole Information Services
2014	JACK JAMES	Cole Information Services
	KENNETH CHOW	Cole Information Services

DRAFT

FINDINGS

Year	Uses	Source
2014	SANG TRAN	Cole Information Services
2009	CAPRISHA MOODY	Cole Information Services
	MOON NGUYEN	Cole Information Services
	BIRGER ERSTAD	Cole Information Services
	SANG TRAN	Cole Information Services
	ANTHONY MITCHELL	Cole Information Services
	NHANH TRAN	Cole Information Services
2006	KIRKKsis	Haines Company, Inc.
	MESIAS Anthony	Haines Company, Inc.
	TRAN Nhanh	Haines Company, Inc.
	TRAN Sang N	Haines Company, Inc.
2004	CN TO US WHOLESALE	Cole Information Services
	ON TO US WHOLESALE	Cole Information Services
	JOEL PIERCE	Cole Information Services
	DOMONIQUE SPEARS	Cole Information Services
	MICHAEL SHANNON	Cole Information Services
	ANA CHAVEZ	Cole Information Services
	Y YANG	Cole Information Services
	DAN REDELL	Cole Information Services
	KENNETH CHOW	Cole Information Services
	CATHERINE SHU	Cole Information Services
	BIRGER ERSTAD	Cole Information Services
	SANG TRAN	Cole Information Services
	ANGELA HELTON	Cole Information Services
1999	MOON NGUYEN	Cole Information Services
	BIRGER ERSTAD	Cole Information Services
	SANG TRAN	Cole Information Services
	ANTHONY MITCHELL	Cole Information Services
	NHANH TRAN	Cole Information Services
	CAPRISHA MOODY	Cole Information Services
1994	BERUMEN, ROSA M	Cole Information Services
1991	ALVAREZ REYNA	PACIFIC BELL WHITE PAGES

DRAFT

FINDINGS

Year	Uses	Source
1991	WANG CYNTHIA	PACIFIC BELL WHITE PAGES
	Alvarez Reyna	PACIFIC BELL WHITE PAGES
	Wang Cynthia	PACIFIC BELL WHITE PAGES
	Wong Clinton	PACIFIC BELL WHITE PAGES
1986	Fuller Mark	Pacific Bell
	Ho De Xuan	Pacific Bell
	Lam Quang	Pacific Bell
	Lee Lap T	Pacific Bell
	Pham Duong T	Pacific Bell
	Vo Ktaats	Pacific Bell
	ol Ky	Pacific Bell
1985	CASTELLINO A & S	Pacific Bell
	DIEP TOAN B	Pacific Bell
	HO DE XUAN	Pacific Bell
	LAM QUANG	Pacific Bell
	VILL ARICA TIMOTHY M	Pacific Bell
1980	White Kevin A	Pacific Telephone
	Grimes HG	Pacific Telephone
	Harris G H	Pacific Telephone
	Henley Reginald	Pacific Telephone
	Keita Mike	Pacific Telephone
	Linch Stan	Pacific Telephone
	OBerg Eric	Pacific Telephone
	Pham Oat O	Pacific Telephone
1975	BANIANI MASSOUD	Pacific Telephone
	BARADARAN SHAMOOELL	Pacific Telephone
	CASLTELLINO BERNIE	Pacific Telephone
	CHEUNG PAUL SHLU	Pacific Telephone
	LEE ALLAN	Pacific Telephone
	NG THERESA	Pacific Telephone
	SHIMBO KEIICHI	Pacific Telephone
	TENG WANDA SASMITA	Pacific Telephone

DRAFT

FINDINGS

Year	Uses	Source
1963	Allan Harriet J	Pacific Telephone
	Blagen Dolores	Pacific Telephone
	Boyd Joanne	Pacific Telephone
	Brill Linda	Pacific Telephone
	Bromage Cathy P	Pacific Telephone
	Bryant Linda	Pacific Telephone
	Cuevas Chris	Pacific Telephone
	Dally Marchelle	Pacific Telephone
	Edwards Cathy	Pacific Telephone
	Edwards Mary	Pacific Telephone
	Erlandson Janet	Pacific Telephone
	Eymann Bette	Pacific Telephone
	Gemmell Crea	Pacific Telephone
	Hanson Dorothy	Pacific Telephone
	Kinet Carolyn	Pacific Telephone
	La Marr Jackie	Pacific Telephone
	Lansdowne Linda	Pacific Telephone
	Luksich Marie M	Pacific Telephone
	Matheny Kathie A	Pacific Telephone
	Mosher Mary	Pacific Telephone
	Ohs Merrilee	Pacific Telephone
	OLeary Caron	Pacific Telephone
	Palazzi Lydia	Pacific Telephone
	Price Ann	Pacific Telephone
	Priest Michael	Pacific Telephone
	Purcell Cathi	Pacific Telephone
	Sheehan Judi	Pacific Telephone
	Smith Annette	Pacific Telephone
	Thomas Carmella	Pacific Telephone
	Weinstein Ann	Pacific Telephone
1957	PARKER R T R	Pacific Telephone
	Heywood C Mrs	R. L. Polk Co.

DRAFT

Year	Uses	Source
1957	Parker R T r	R. L. Polk Co.

360 S 4TH ST

Year	Uses	Source
1963	Mc Tigue Maureen	Pacific Telephone
	Meyers Le Roy	Pacific Telephone
	Fisher Stuart B	Pacific Telephone
1957	TAYLOR BARBARA	Pacific Telephone
	SLEGEL GERALDTNE MRS	Pacific Telephone
	Pike Ona r	R. L. Polk Co.
	PIKE ONA R	Pacific Telephone

362 S 4TH ST

Year	Uses	Source
1957	EVERETT M D	Pacific Telephone

365 S 4TH ST

Year	Uses	Source
2017	ASHLEY GRIFFITHS	Cole Information Services
	NESTOR HINOJALES	Cole Information Services
	GERARDO MENA	Cole Information Services
2014	LAUREN GAMBON	Cole Information Services
	GERARDO MENA	Cole Information Services
2009	FELIPE MARTINEZ	Cole Information Services
	DUMAKA HAMMOND	Cole Information Services
	ABDULMUNEM ALAFIFI	Cole Information Services
2006	MARTINEZFe Ope	Haines Company, Inc.
	MOFELD Crysba K	Haines Company, Inc.
2004	DOUGLAS WILLIAMS	Cole Information Services
	AUGUSTINE CUBILLOS	Cole Information Services
	RUTH BLEA	Cole Information Services
	ROSARIO ZEPEDA	Cole Information Services
1999	ABDULMUNEM ALAFIFI	Cole Information Services
	DUMAKA HAMMOND	Cole Information Services

DRAFT

FINDINGS

Year	Uses	Source
1986	Morrison Greg	Pacific Bell
1985	MORRISON GREG	Pacific Bell
	ZEUGHE GOITOM	Pacific Bell
1980	Hof Robt D	Pacific Telephone
	Nelsen Andy	Pacific Telephone
	Ruiz Jesus C	Pacific Telephone
1975	CORTESE JEROME JJR	Pacific Telephone
	MARTEL A H	Pacific Telephone
	RODRIGUEZ LEONOR L	Pacific Telephone
1963	Bergstrom M A	Pacific Telephone
	Moord M B	Pacific Telephone
	Pozzo Gertie Mrs	Pacific Telephone
	Williams Anna E Mrs	Pacific Telephone
1957	BERGSTROM M A	Pacific Telephone
	MOORD M B	Pacific Telephone
	POZZO GERTLE MRS	Pacific Telephone
	WILLIAMS ANNA E MRS	Pacific Telephone
	Bergstrom Ml A	R. L. Polk Co.
	Moordcl M B	R. L. Polk Co.
	Pozzo Gertie Mrs	R. L. Polk Co.
	Williams Anna E Mrs	R. L. Polk Co.

367 S 4TH ST

Year	Uses	Source
2017	JACQUELINE MCELROY	Cole Information Services
	TONY SANCHEZ	Cole Information Services
2014	TYSON THOMAS	Cole Information Services
	CHRIS SANCHEZ	Cole Information Services
	DAVID JOHNSON	Cole Information Services
2009	EMILY PICANCO	Cole Information Services
	ARIANA GALLEGOS	Cole Information Services
	GINA SILVA	Cole Information Services
	CHONNA SEEGER	Cole Information Services

DRAFT

FINDINGS

Year	Uses	Source
2009	SYLVIA SANCHEZ	Cole Information Services
2006	SANCHEZ Syvia	Haines Company, Inc.
	RODBINS Jonatann	Haines Company, Inc.
2004	SANDRA QUIROZ	Cole Information Services
	WINSTON CHUNG	Cole Information Services
	JOHN TILLMAN	Cole Information Services
	FELICIA JUNN	Cole Information Services
	LINDSAY TAYLOR	Cole Information Services
	MARY JAMES	Cole Information Services
	SYLVIA SANCHEZ	Cole Information Services
	CARMEN REYES	Cole Information Services
1999	ARIANA GALLEGOS	Cole Information Services
	EMILY PICANCO	Cole Information Services
	GINA SILVA	Cole Information Services
	SYLVIA SANCHEZ	Cole Information Services
	CHONNA SEEGER	Cole Information Services
1994	SIFUENTES, OLGA	Cole Information Services
1991	Wells Scott	PACIFIC BELL WHITE PAGES
	WELLS SCOTT	PACIFIC BELL WHITE PAGES
1986	Canvglla Rosemary	Pacific Bell
1980	Ramirez Jesse	Pacific Telephone
	Porras Larry	Pacific Telephone
	Lew Harold Kim	Pacific Telephone
	Barbosa David A	Pacific Telephone
1975	URFER N L	Pacific Telephone
	STOVER C	Pacific Telephone
1963	Walker Chas L	Pacific Telephone
	Darby Grace Miss	Pacific Telephone
	Arnett Verva	Pacific Telephone
1957	Murray Alice M	R. L. Polk Co.
	Lutz Albert H	R. L. Polk Co.
	Darby Grace Miss	R. L. Polk Co.

DRAFT

Year	Uses	Source
1957	DARBY GRACE MISS	Pacific Telephone
	MURRAY ALICE NM	Pacific Telephone

368 S 4TH ST

Year	Uses	Source
1963	Snyder Ray	Pacific Telephone
1957	Snyder Raya	R. L. Polk Co.
	SNYDER RAY	Pacific Telephone

370 S 4TH ST

Year	Uses	Source
1963	Swenson Lester J	Pacific Telephone

375 S 4TH ST

Year	Uses	Source
2017	EMERSON MARTINEZ	Cole Information Services
2009	ALI DADABHAI	Cole Information Services
	ESTEBAN NEVAREZ	Cole Information Services
	SARAH ZIEGLER	Cole Information Services
	GUILLERMO CARRILLO	Cole Information Services
2006	NEVAREZAngela	Haines Company, Inc.
	WARREN Troy	Haines Company, Inc.
2004	GUILLERMO CARRILLO	Cole Information Services
	JASSIN UBAID	Cole Information Services
	JERRY ZHAO	Cole Information Services
	HERMINIA BARAJAS	Cole Information Services
	BLANCA GOMEZ	Cole Information Services
1999	ESTEBAN NEVAREZ	Cole Information Services
	GUILLERMO CARRILLO	Cole Information Services
	SARAH ZIEGLER	Cole Information Services
	ALI DADABHAI	Cole Information Services
1994	CHAVARRIA, RAYMOND	Cole Information Services
1991	Auernheimer Allen	PACIFIC BELL WHITE PAGES
	Zeltins O	PACIFIC BELL WHITE PAGES

DRAFT

FINDINGS

Year	Uses	Source
1991	ZELL ASSOCIATES INC investmt ofcs	PACIFIC BELL WHITE PAGES
	AUERNHEIMER ALLEN	PACIFIC BELL WHITE PAGES
	ZELTINS O	PACIFIC BELL WHITE PAGES
1986	Bishop Revonda	Pacific Bell
	Mc Shea Frank	Pacific Bell
1985	BUI HIEN	Pacific Bell
	HUITRON E R	Pacific Bell
	NGUYEN KHANH CONG	Pacific Bell
	PHAM DANG T	Pacific Bell
	VO KY	Pacific Bell
1980	Alvarez Leopoldo	Pacific Telephone
	Bui Hien	Pacific Telephone
	Goames Conrad	Pacific Telephone
	Gmes r Crus Jr	Pacific Telephone
	Ho Thai	Pacific Telephone
	Ito Ruby M	Pacific Telephone
	Ocampo Juan J	Pacific Telephone
	Ruiz Yolanda Parra	Pacific Telephone
	Truong Vuong	Pacific Telephone
	Van Tram	Pacific Telephone
1975	JINNAH KASSIMALL	Pacific Telephone
	MALEKIANI MASSAUD	Pacific Telephone
	AOYAMA GLEN	Pacific Telephone
1963	Brow n Wm H	Pacific Telephone
	Daly Jack	Pacific Telephone
	Greblo Gary	Pacific Telephone
	Green Richard W	Pacific Telephone
	Lyon Eddie	Pacific Telephone
	Maisonneuve Harriet M	Pacific Telephone
	Maisonneuve Jos A	Pacific Telephone
	Mankinen Edw	Pacific Telephone
	Nunes Cecil	Pacific Telephone

DRAFT

FINDINGS

Year	Uses	Source
1963	Renga Al	Pacific Telephone
	Richmond Lillian D	Pacific Telephone
	Richmond Patricia A	Pacific Telephone
	Riddell Richard	Pacific Telephone
	Ruscher Pete	Pacific Telephone
	Skinner Jack B	Pacific Telephone
	Van Loo Conrad	Pacific Telephone

380 S 4TH ST

Year	Uses	Source
1963	Loupe L R Mrs	Pacific Telephone
	Loupe Kara A	Pacific Telephone
1957	LOUPE L R MRS	Pacific Telephone
	Loupe L R Mrs	R. L. Polk Co.

385 S 4TH ST

Year	Uses	Source
2017	ABELINO GONZALEZ	Cole Information Services
	GEORGINA DUARTE	Cole Information Services
	CAMILO JIMENEZ	Cole Information Services
	GUSTAVO CHAVEZ	Cole Information Services
2014	ROBERTO VILLATORO	Cole Information Services
	ABELINO GONZALEZ	Cole Information Services
	GUSTAVO CHAVEZ	Cole Information Services
	ALFREDO RAMIREZ	Cole Information Services
2009	N LEBICH	Cole Information Services
	GREGORIO MATOS	Cole Information Services
	ALFREDO RAMIREZ	Cole Information Services
	GEORGINA DUARTE	Cole Information Services
	GAGANDEEP SINGH	Cole Information Services
	G REYES	Cole Information Services
	ABELINO GONZALEZ	Cole Information Services
2006	RAMIREZJuana	Haines Company, Inc.
	Ft Bnco GONZALEZAbe Ino	Haines Company, Inc.

DRAFT

FINDINGS

Year	Uses	Source
2006	CHAVEZ 2 UIROZ	Haines Company, Inc.
	G CASARES Soedad	Haines Company, Inc.
	CARRILLOsullenno	Haines Company, Inc.
	APARTMENTS	Haines Company, Inc.
2004	JUANA RAMIREZ	Cole Information Services
	BICH LE	Cole Information Services
	ABELINO GONZALEZ	Cole Information Services
	MARISOL CASTRO	Cole Information Services
	GUSTAVO FLORES	Cole Information Services
	ANTHONY MUNGUIA	Cole Information Services
	ALFREDO MARTINEZ	Cole Information Services
1999	N LEBICH	Cole Information Services
	ABELINO GONZALEZ	Cole Information Services
	GAGANDEEP SINGH	Cole Information Services
	GEORGINA DUARTE	Cole Information Services
	ALFREDO RAMIREZ	Cole Information Services
	G REYES	Cole Information Services
1994	TRAN, ANH N	Cole Information Services
	LY, PHUNG	Cole Information Services
1991	Almaden Antonio	PACIFIC BELL WHITE PAGES
	Lal Madan	PACIFIC BELL WHITE PAGES
	ALMADEN ANTONIO	PACIFIC BELL WHITE PAGES
	LAL MADAN	PACIFIC BELL WHITE PAGES
1986	Allen Matthew	Pacific Bell
	Alvarez S R	Pacific Bell
	Cunningham P	Pacific Bell
	Garland Thomasd	Pacific Bell
	Lauderdale Richard	Pacific Bell
	Otwell Michael	Pacific Bell
1985	BI TUAN	Pacific Bell
	BRADLEY ELMA ISABEL	Pacific Bell
	CASTANEDA FRANCISCO	Pacific Bell

DRAFT

FINDINGS

Year	Uses	Source
1985	NAVARRETE MIGUEL	Pacific Bell
	PHAN THIEN	Pacific Bell
1980	Pulido Rosemary H	Pacific Telephone
	Nguyen Hong Van	Pacific Telephone
	Bailey Fred	Pacific Telephone
	Van Phuc	Pacific Telephone
1975	SHAYEGI YOSSEF	Pacific Telephone
	BRADLEY ELMA ISABEL	Pacific Telephone
	LADONA JOHN PASTRONE	Pacific Telephone
	REE M	Pacific Telephone
1963	Vigna Deanna	Pacific Telephone
	Moore Ira A	Pacific Telephone
	Moore Elsie Mrs	Pacific Telephone
	Marsh Raymond J	Pacific Telephone
	Hicks Wm E	Pacific Telephone
	Hashimoto Fumi	Pacific Telephone
	Goto Leora	Pacific Telephone
	Daly Jack	Pacific Telephone
	Alter Nancy	Pacific Telephone
	Alter Barbara	Pacific Telephone
	Akiyama Betty	Pacific Telephone

386 S 4TH ST

Year	Uses	Source
1957	RELLEY HAZEL	Pacific Telephone

390 S 4TH ST

Year	Uses	Source
1963	Campbell Robt W	Pacific Telephone
1957	ORoake Leo J r	R. L. Polk Co.

395 S 4TH ST

Year	Uses	Source
2017	MARTIN RUELAS	Cole Information Services

DRAFT

FINDINGS

Year	Uses	Source
2017	LJ GLENN	Cole Information Services
2014	LJ GLENN	Cole Information Services
	KRISTA TARANTINO	Cole Information Services
	THANH NGUYEN	Cole Information Services
	MARTIN RUELAS	Cole Information Services
2009	LJ GLENN	Cole Information Services
	AGUSTIN LOPEZ	Cole Information Services
	EDUARDO LINARES	Cole Information Services
	THAN NGUYEN	Cole Information Services
2006	GARCLk Guadakope	Haines Company, Inc.
	GLENNLJJr	Haines Company, Inc.
	LINARES Eduardo	Haines Company, Inc.
	NGUYENThanh Hu	Haines Company, Inc.
2004	L GLENN	Cole Information Services
	THANH NGUYEN	Cole Information Services
	JUAN EQUIHUA	Cole Information Services
	GEORGE PADILLA	Cole Information Services
	ANTONIO MOSQUEDA	Cole Information Services
	EMMA NAVARRO	Cole Information Services
	MARCOS MARIN	Cole Information Services
1999	EDUARDO LINARES	Cole Information Services
	THAN NGUYEN	Cole Information Services
	LJ GLENN	Cole Information Services
	AGUSTIN LOPEZ	Cole Information Services
1994	GUTIERREZ, N	Cole Information Services
1991	Hamilton D	PACIFIC BELL WHITE PAGES
	Median Jerry	PACIFIC BELL WHITE PAGES
	MEDIAN JERRY	PACIFIC BELL WHITE PAGES
	HAMILTON D	PACIFIC BELL WHITE PAGES
1986	Hamilton D	Pacific Bell
	Allertiip	Pacific Bell
1985	GUZMAN MADRONIO	Pacific Bell

DRAFT

FINDINGS

Year	Uses	Source
1975	TANNER ART	Pacific Telephone
	BARRETT P	Pacific Telephone
	RIGGS JEFF	Pacific Telephone
1963	Snyder Jerry	Pacific Telephone
	Gerstle Judith	Pacific Telephone
	Curvin Clayton	Pacific Telephone

398 S 4TH ST

Year	Uses	Source
1963	INDIANA ANTIQUES	Pacific Telephone
	Milton Eleanor	Pacific Telephone
1957	MILTON CHAS	Pacific Telephone
	INDIANA ANTIQUES	Pacific Telephone
	Indiana Antiques	R. L. Polk Co.
	Milton Chas	R. L. Polk Co.

402 S 4TH ST

Year	Uses	Source
2017	ROBERT LE	Cole Information Services
	VY NGUYEN	Cole Information Services
	THAO VO	Cole Information Services
	THONG NGUYEN	Cole Information Services
	NINA DANG	Cole Information Services
	QUAN TRAN	Cole Information Services
2014	NINA DANG	Cole Information Services
	BAO NGUYEN	Cole Information Services
	VY LE	Cole Information Services
	BEVERLY MATIONG	Cole Information Services
	VY NGUYEN	Cole Information Services
2009	NINA DANG	Cole Information Services
	HAC NGUYEN	Cole Information Services
	AI HUANG	Cole Information Services
	HAI HUYNH	Cole Information Services
	CHUN LIU	Cole Information Services

DRAFT

FINDINGS

Year	Uses	Source
2006	APARTMENTS	Haines Company, Inc.
	DANG NHia	Haines Company, Inc.
	UUChun	Haines Company, Inc.
	NGUYEN Hac	Haines Company, Inc.
	TRAN Dung	Haines Company, Inc.
	TRAN Loan	Haines Company, Inc.
2004	HAN UNG	Cole Information Services
	LAM LEVY	Cole Information Services
	MICHELLE SOLORIO	Cole Information Services
1999	AI HUANG	Cole Information Services
	CHUN LIU	Cole Information Services
	HAC NGUYEN	Cole Information Services
	NINA DANG	Cole Information Services
	HAI HUYNH	Cole Information Services
1991	HUYNH HUNG HUU	PACIFIC BELL WHITE PAGES
	THAI PHUOC	PACIFIC BELL WHITE PAGES
	TO HUE	PACIFIC BELL WHITE PAGES
	ZH U SHUN	PACIFIC BELL WHITE PAGES
	Huynh Hung Huu	PACIFIC BELL WHITE PAGES
	Thai Phuoc	PACIFIC BELL WHITE PAGES
	To Hue	PACIFIC BELL WHITE PAGES
	Zh U Shun	PACIFIC BELL WHITE PAGES
1986	Butler Michael W	Pacific Bell
	i Butler Otis	Pacific Bell
	Huynh Hung Huu	Pacific Bell
	Nguyen Tho Van	Pacific Bell
	Ong P	Pacific Bell
	Phuong Que B	Pacific Bell
	Thai Phuoc	Pacific Bell
1985	BUTLER OTIS	Pacific Bell
	HUYNH HUNG HUU	Pacific Bell
	NGO TRI THANH	Pacific Bell

DRAFT

FINDINGS

Year	Uses	Source
1985	NGUYEN THO VAN	Pacific Bell
	ONG P	Pacific Bell
	PHUONG QUE B	Pacific Bell
	THAI PHUOC	Pacific Bell
1980	Huynh Hoa Thanh	Pacific Telephone
	Huynh Hung Huu	Pacific Telephone
1975	MOSES H CLARK	Pacific Telephone
1963	Durham Julia E	Pacific Telephone
	Herdman Jim	Pacific Telephone
	Hunter Jim	Pacific Telephone
	Kelly Wayne	Pacific Telephone
	Lauber Betty	Pacific Telephone
	Lauber Rembert	Pacific Telephone
	Matsuoka Stan	Pacific Telephone
	Rapp Terry	Pacific Telephone
	Riggs Bob	Pacific Telephone
	Yoshida Soichi	Pacific Telephone
	Yoshikado Geo	Pacific Telephone

405 S 4TH ST

Year	Uses	Source
2017	JOSHUA LEWIS	Cole Information Services
	CARLA JIMENEZ	Cole Information Services
	AKHIL THOMAS	Cole Information Services
	LONNYE OTSON	Cole Information Services
	ASHLEY MORGAN	Cole Information Services
	ISHITA JAMES	Cole Information Services
	STEPHEN RENDES	Cole Information Services
	PUJAN MAHARJAN	Cole Information Services
	SAL WILLIAMS	Cole Information Services
	RAMIEL CHAMAKI	Cole Information Services
	MIKE RAND	Cole Information Services
	BONITA DEVERS	Cole Information Services

DRAFT

FINDINGS

Year	Uses	Source
2017	TETIANA BLYSKAVKA	Cole Information Services
	JUAN GARCIA	Cole Information Services
	HUGO HERNANDEZ	Cole Information Services
	DELFINO SANTOS	Cole Information Services
	LENARD BROWN	Cole Information Services
	PETER CHEN	Cole Information Services
	HYUN IN	Cole Information Services
	JACK FLETCHER	Cole Information Services
2014	KEJUL PATEL	Cole Information Services
	STEPHEN RENDES	Cole Information Services
	ANA ALVAREZ	Cole Information Services
	UTZ AXEL	Cole Information Services
	SAMPADA KATHARE	Cole Information Services
	MARIA ORTIZ	Cole Information Services
	KULDIPSINH RANA	Cole Information Services
	SWATI SAVALIYA	Cole Information Services
	DEEPTI BHARDWAJ	Cole Information Services
	BONITA DEVERS	Cole Information Services
	CLARK OWEN	Cole Information Services
	XUAN LY	Cole Information Services
	DELFINO SANTOS	Cole Information Services
	SAGAR GIRI	Cole Information Services
	JUAN HERNANDEZ	Cole Information Services
	STANLEY REDD	Cole Information Services
	SACNINKUMAR SNARMA	Cole Information Services
	WILL BICK	Cole Information Services
	HYUN IN	Cole Information Services
	STEVE BELTRAN	Cole Information Services
	JACK FLETCHER	Cole Information Services
	JOSHUA LEWIS	Cole Information Services
	VIKRANT SAWANT	Cole Information Services
	SANDEEP UPPUGANTI	Cole Information Services

DRAFT

FINDINGS

Year	Uses	Source
2014	ZACHARY JONES	Cole Information Services
2009	ATUL NIMJE	Cole Information Services
	JACK BASTIBA	Cole Information Services
	JOSEPH HIRTZEL	Cole Information Services
	MICHAEL GUERTIN	Cole Information Services
	MIKE RAND	Cole Information Services
	RAMIEL CHAMAKI	Cole Information Services
	SANDIP PATEL	Cole Information Services
	MARIA ORTIZ	Cole Information Services
	LWIN OO	Cole Information Services
	FLORENCE WONG	Cole Information Services
	S QUINTERO	Cole Information Services
	STANLEY REDD	Cole Information Services
	MANISH CHANDER	Cole Information Services
	NIANQIN ZHENG	Cole Information Services
2006	GRIFFITHIAPTS	Haines Company, Inc.
	ALLEN Craig	Haines Company, Inc.
	BASTIBA Jack	Haines Company, Inc.
	CARDOTT Chris J	Haines Company, Inc.
	CHAMAKIRanriel	Haines Company, Inc.
	CHOATE Craig	Haines Company, Inc.
	CRAWFORD C	Haines Company, Inc.
	GUERTIN Michael	Haines Company, Inc.
	HLLWeston	Haines Company, Inc.
	HSIEHYahan	Haines Company, Inc.
	NG Jacob	Haines Company, Inc.
	NOTOYAMasahko	Haines Company, Inc.
	OOLw in Aung	Haines Company, Inc.
	ORTIZ Maria	Haines Company, Inc.
	QUINTEROS	Haines Company, Inc.
	REDD Slanley	Haines Company, Inc.
	ULVEVADETGrace	Haines Company, Inc.

DRAFT

FINDINGS

Year	Uses	Source
2004	TAMARA DAHL	Cole Information Services
	ZACHARY JONES	Cole Information Services
	CRAIG CHOATE	Cole Information Services
	JOSEPH HIRTZEL	Cole Information Services
	MICHAEL GUERTIN	Cole Information Services
	DAVID PIPAL	Cole Information Services
	ERASMO AGUILAR	Cole Information Services
	JENNIFER ALLEN	Cole Information Services
	MARIA ORTIZ	Cole Information Services
	RAMIEL CHAMAKI	Cole Information Services
	DALI ZHEN	Cole Information Services
	MIKE RAND	Cole Information Services
	MARY TAMAYO	Cole Information Services
	LANCE TUCKER	Cole Information Services
	HERMAN WITASCHEK	Cole Information Services
	CECELIA MONDALA	Cole Information Services
	CHIN HUNG	Cole Information Services
	NEIL KELLY	Cole Information Services
	BRIAN NEFF	Cole Information Services
	TINA WANG	Cole Information Services
	DOUGLAS WUYNH	Cole Information Services
	F BRILLAUD	Cole Information Services
	ELIZABETH FLETCHER	Cole Information Services
	DMITRI SVEGLANOV	Cole Information Services
	SEAN WILCOX	Cole Information Services
	CHRISTINA ALVAREZ	Cole Information Services
	XUEMA LI	Cole Information Services
	BRUNO CHIARENZA	Cole Information Services
	ALICIA MANKINS	Cole Information Services
	ANTONIO ESQUEDA	Cole Information Services
	ANAND JOG	Cole Information Services
1999	JACK BASTIBA	Cole Information Services

DRAFT

FINDINGS

Year	Uses	Source
1999	SANDIP PATEL	Cole Information Services
	SUSANO MARQUEZ	Cole Information Services
	JOSEPH HIRTZEL	Cole Information Services
	GONZALO MAYORGA	Cole Information Services
	MICHAEL GUERTIN	Cole Information Services
	MIKE RAND	Cole Information Services
	RAMIEL CHAMAKI	Cole Information Services
	NIANQIN ZHENG	Cole Information Services
	MARIA ORTIZ	Cole Information Services
	LWIN OO	Cole Information Services
	FLORENCE WONG	Cole Information Services
	S QUINTERO	Cole Information Services
	STANLEY REDD	Cole Information Services
	MANISH CHANDER	Cole Information Services
	ATUL NIMJE	Cole Information Services
1994	CHAVEZ, JAVIER	Cole Information Services
	CAO, BINH V	Cole Information Services
	HATFIELD, S D	Cole Information Services
	LI, HSIN H	Cole Information Services
	ERWIN, PAUL	Cole Information Services
	CHOATE, CRAIG	Cole Information Services
	MATSUSHITA, TARO	Cole Information Services
	TAREKEGN, ERIN	Cole Information Services
	HIBSHER, DAVID	Cole Information Services
	VIDEO ESTATE PRODUCTIONS	Cole Information Services
	SHEN, HENRY	Cole Information Services
1991	ASBESTOS SPECIALTIES MAKE	PACIFIC BELL WHITE PAGES
	Ascencio Jaime	PACIFIC BELL WHITE PAGES
	Callen Jeff	PACIFIC BELL WHITE PAGES
	Cralg Victoria	PACIFIC BELL WHITE PAGES
	Erw in Paul	PACIFIC BELL WHITE PAGES
	Guertin Michael	PACIFIC BELL WHITE PAGES

DRAFT

FINDINGS

Year	*Uses*	*Source*
1991	Inamdar Aditya	PACIFIC BELL WHITE PAGES
	Kim Allan	PACIFIC BELL WHITE PAGES
	Mac Minh	PACIFIC BELL WHITE PAGES
	Manicki Ron	PACIFIC BELL WHITE PAGES
	Mc Caa Kennon	PACIFIC BELL WHITE PAGES
	Mitz Frank A	PACIFIC BELL WHITE PAGES
	Nguyen Tat	PACIFIC BELL WHITE PAGES
	Pham Cu	PACIFIC BELL WHITE PAGES
	Shields Robert	PACIFIC BELL WHITE PAGES
	Sizemore Stephen	PACIFIC BELL WHITE PAGES
	Smith Ronald B	PACIFIC BELL WHITE PAGES
	Traina Henry J	PACIFIC BELL WHITE PAGES
	ASCENCIO JAIME	PACIFIC BELL WHITE PAGES
	CALLEN JEFF	PACIFIC BELL WHITE PAGES
	CRALG VICTORIA	PACIFIC BELL WHITE PAGES
	ERWIN PAUL	PACIFIC BELL WHITE PAGES
	GUERTIN MICHAEL	PACIFIC BELL WHITE PAGES
	INAMDAR ADITYA	PACIFIC BELL WHITE PAGES
	KIM ALLAN	PACIFIC BELL WHITE PAGES
	MAC MINH	PACIFIC BELL WHITE PAGES
	MANICKI RON	PACIFIC BELL WHITE PAGES
	MC CAA KENNON	PACIFIC BELL WHITE PAGES
	MITZ FRANK A	PACIFIC BELL WHITE PAGES
	NGUYEN TAT	PACIFIC BELL WHITE PAGES
	PHAM CU	PACIFIC BELL WHITE PAGES
	SHIELDS ROBERT	PACIFIC BELL WHITE PAGES
	SIZEMORE STEPHEN	PACIFIC BELL WHITE PAGES
	SMITH RONALD B	PACIFIC BELL WHITE PAGES
	TRAINA HENRY J	PACIFIC BELL WHITE PAGES
1986	Mitz Frank A	Pacific Bell
	Nguyen Hoa	Pacific Bell
	Otow a H Nobu	Pacific Bell

DRAFT

FINDINGS

Year	Uses	Source
1986	Pagan Steve	Pacific Bell
	Smith Lonnie	Pacific Bell
	Stew art Aaron	Pacific Bell
	Van Leuven Dew ane	Pacific Bell
	Wang Luls	Pacific Bell
	Wong LH	Pacific Bell
	Anderson Carol	Pacific Bell
	Bailey Annette	Pacific Bell
	Bigman Norman	Pacific Bell
	Crow ell Charles & Mila	Pacific Bell
	Guertin Michael	Pacific Bell
	Hasson S	Pacific Bell
	Hollingsw orth Lindy E ll	Pacific Bell
	Hsieh James	Pacific Bell
	Hsleh Shun Jen	Pacific Bell
	Kao Jung Cheng	Pacific Bell
	Hao Leon	Pacific Bell
	Khan Feroz	Pacific Bell
	Marrufo L	Pacific Bell
	Martinez Harry	Pacific Bell
	Mellage Ke lth	Pacific Bell
	Meone JM	Pacific Bell
1985	VICTORIA ERNESTO	Pacific Bell
	ANDERSON CAROL	Pacific Bell
	BAILEY ANNETTE	Pacific Bell
	BALLARD DAN A	Pacific Bell
	BESS BLANCH K	Pacific Bell
	BIGMAN NORMAN	Pacific Bell
	CRAIG DONALD J JR	Pacific Bell
	CROWELL CHARLES & MILA	Pacific Bell
	DESMOND RICHARD J	Pacific Bell
	GUERTIN MICHAEL	Pacific Bell

DRAFT

FINDINGS

Year	Uses	Source
1985	HASSON S	Pacific Bell
	KERRIGAN SEAN	Pacific Bell
	KHAN FEROZ	Pacific Bell
	LANE MARGARET R	Pacific Bell
	MARTINEZ HARRY	Pacific Bell
	MELLAGE KEITH	Pacific Bell
	MITZ FRANK A	Pacific Bell
	NELSON MICHAEL B	Pacific Bell
	NGUYEN HOA	Pacific Bell
	ROMERO ROBERT	Pacific Bell
	SMITH RONALD B	Pacific Bell
	SPRAGUE EUGENE C	Pacific Bell
	SWANSON KIRSTEN	Pacific Bell
	TRAINS HENRY J	Pacific Bell
1980	Chong Pyong Hu	Pacific Telephone
	Conroy Jas P	Pacific Telephone
	Gregory Fred	Pacific Telephone
	Lira Elbia	Pacific Telephone
	Marks Gene	Pacific Telephone
	Martinez Martha	Pacific Telephone
	Mitz Franh A	Pacific Telephone
	Niksadat Mohsen	Pacific Telephone
	Riley Patrick C	Pacific Telephone
	Romeo Dadia	Pacific Telephone
	Traina Henry J	Pacific Telephone
	Uhland William C	Pacific Telephone
	Wang Timmy	Pacific Telephone
	Wright Alva	Pacific Telephone
	Anderson Carol	Pacific Telephone
	Ayers Gary	Pacific Telephone
1975	LEE OAE SOK	Pacific Telephone
	MITZ FRANK A	Pacific Telephone

DRAFT

FINDINGS

Year	Uses	Source
1975	PALTLS AL	Pacific Telephone
	PARDINI STEVE	Pacific Telephone
	PATTERSON CAROLYN	Pacific Telephone
	TRALNA HENRY J	Pacific Telephone
	WALDEN MARY P	Pacific Telephone
	WORMINGTON LARRY	Pacific Telephone
	BRYANT MARK	Pacific Telephone
	BUTANI DEVI	Pacific Telephone
	CHRISTENSEN WARREN	Pacific Telephone
	COLLINS M E	Pacific Telephone
	DEICKEN OLINE	Pacific Telephone
	GRIFFITHS APARTMENTS	Pacific Telephone
	GUISE CLEMENT S	Pacific Telephone
	HEEMBROCK J	Pacific Telephone
	HUTCHLNSON D L	Pacific Telephone
	JOHNSON ROBT	Pacific Telephone
	KHAZARL MAHNAZ	Pacific Telephone
	LAM ARTHUR C	Pacific Telephone
1963	Baker Ada B Mrs	Pacific Telephone
	Battles Bruce L	Pacific Telephone
	Bevins Luther L	Pacific Telephone
	Buck Mary Ann	Pacific Telephone
	Buck P B	Pacific Telephone
	Clark Georganna	Pacific Telephone
	Conw ay Sheila	Pacific Telephone
	Crisafulli Alice	Pacific Telephone
	Delman Ruth	Pacific Telephone
	Dickinson Lucretia E	Pacific Telephone
	Fleming Pat	Pacific Telephone
	Friedman Ted	Pacific Telephone
	Griffiths Eva	Pacific Telephone
	Juilfs Leila	Pacific Telephone

DRAFT

FINDINGS

Year	Uses	Source
1963	Kauffman How ard E	Pacific Telephone
	Kennedy Bruce B	Pacific Telephone
	Kivlin How ard M	Pacific Telephone
	Lipka Carl	Pacific Telephone
	Lipka Carl	Pacific Telephone
	Mac Donald G A	Pacific Telephone
	Marbury Sally	Pacific Telephone
	Marth R J	Pacific Telephone
	Mc Veigh Thelma	Pacific Telephone
	Pollock Ida L	Pacific Telephone
	Risse Grace	Pacific Telephone
	Schuette Mary	Pacific Telephone
	Smillie Mc Kelvey V Jr	Pacific Telephone
	Smith Fletcher	Pacific Telephone
	Steiner Geraldine	Pacific Telephone
	Vaughan Patricia	Pacific Telephone
	Walter P J	Pacific Telephone
	Wegman David R	Pacific Telephone
	Wilbur Joanne	Pacific Telephone
	Zaklad Rafael	Pacific Telephone
1957	Allen Walter R	R. L. Polk Co.
	Baker F E	R. L. Polk Co.
	Bullock Betty	R. L. Polk Co.
	Chiaroni K V	R. L. Polk Co.
	Clark Georganna r	R. L. Polk Co.
	Foss Walter J	R. L. Polk Co.
	Gold Harold L	R. L. Polk Co.
	Griffiths Eva	R. L. Polk Co.
	Kastler Gordon	R. L. Polk Co.
	Kivlin How ard M	R. L. Polk Co.
	Knutson Gertrude	R. L. Polk Co.
	Koltz AJ	R. L. Polk Co.

DRAFT

FINDINGS

Year	Uses	Source
1957	Maselli Vivian	R. L. Polk Co.
	Mattson Katherine	R. L. Polk Co.
	Meleor L ilis	R. L. Polk Co.
	Muldow n J Neil	R. L. Polk Co.
	Pett M A	R. L. Polk Co.
	Pope Marjorie H	R. L. Polk Co.
	Ross Shirley	R. L. Polk Co.
	Schuette Mary	R. L. Polk Co.
	Thomias Ann L Mrs	R. L. Polk Co.
	West Robt K	R. L. Polk Co.
	Wilson Graham C	R. L. Polk Co.
	ALLEN WAITER R	Pacific Telephone
	BARDMESS NELLIE	Pacific Telephone
	BULLOCK BETTY	Pacific Telephone
	CHIARONI K V	Pacific Telephone
	FOSS WALTER J	Pacific Telephone
	GRIFFITHS EVA	Pacific Telephone
	HALL PATTIE	Pacific Telephone
	MASELLI VIVIAN	Pacific Telephone
	MATTSON KATHARINE	Pacific Telephone
	MELLOR LILLIS	Pacific Telephone
	MULDOWN J NEIL	Pacific Telephone
	PETT M A	Pacific Telephone
	POPE MARJORIE H	Pacific Telephone
	ROSS SHIRLEY	Pacific Telephone
	SHAFER PATRICIA	Pacific Telephone
	THOMAS ANN L MRS	Pacific Telephone
	WEST ROBT K	Pacific Telephone
	WILSON GRAHAM C	Pacific Telephone

408 S 4TH ST

Year	Uses	Source
1985	VO LINN H	Pacific Bell

DRAFT

FINDINGS

413 S 4TH ST

Year	Uses	Source
1975	AJARI L	Pacific Telephone
	ROSS PAMELA	Pacific Telephone

414 S 4TH ST

Year	Uses	Source
2017	DANH PHAM	Cole Information Services
	UT NGO	Cole Information Services
	NGOC CHAU	Cole Information Services
2014	DANH PHAM	Cole Information Services
	UT NGO	Cole Information Services
	CHINH NGUYEN	Cole Information Services
2009	DANG NGUYEN	Cole Information Services
	QUANG TRAC	Cole Information Services
	DANH PHAM	Cole Information Services
	UT NGO	Cole Information Services
2006	NGUYEN Darrg Hai	Haines Company, Inc.
	QUACH Van T	Haines Company, Inc.
	NGOUL	Haines Company, Inc.
	NGOCThi Chau	Haines Company, Inc.
2004	LAN LAM	Cole Information Services
	J GOMEZ	Cole Information Services
	VAN QUACH	Cole Information Services
	KEO DUONG	Cole Information Services
	THI NGOC	Cole Information Services
1999	DANH PHAM	Cole Information Services
	UT NGO	Cole Information Services
	DANG NGUYEN	Cole Information Services
	QUANG TRAC	Cole Information Services
1994	NGO, NHIEN	Cole Information Services
	TU, THO V	Cole Information Services
	TRUONG, KHEN	Cole Information Services
1991	Nguyen Be Van	PACIFIC BELL WHITE PAGES

DRAFT

FINDINGS

Year	Uses	Source
1991	Pham Tue	PACIFIC BELL WHITE PAGES
	Quach Hal	PACIFIC BELL WHITE PAGES
	Truong Khen	PACIFIC BELL WHITE PAGES
	NGUYEN BE VAN	PACIFIC BELL WHITE PAGES
	PHAM TUE	PACIFIC BELL WHITE PAGES
	QUACH HAL	PACIFIC BELL WHITE PAGES
	TRUONG KHEN	PACIFIC BELL WHITE PAGES
1986	Do Hung	Pacific Bell
	Nguyen Be Van	Pacific Bell
	Nguyen Cao	Pacific Bell
	Pham Put	Pacific Bell
	Truong Si T	Pacific Bell
1985	HOANG HOP	Pacific Bell
	NGUYEN BE VAN	Pacific Bell
	TRUONG SI T	Pacific Bell
1980	Dong Phuoc	Pacific Telephone
	Nguyen Hung	Pacific Telephone
1975	APCARIAN-CONAREKI ARA	Pacific Telephone
	KARAMI MORTEZA	Pacific Telephone
	MALACARA MAYDA	Pacific Telephone
	NIELSEN SUSAN	Pacific Telephone
1963	Hand Beverly	Pacific Telephone
	Hurst Dennis	Pacific Telephone
	Katsell Jerome	Pacific Telephone
	Matthews Basil	Pacific Telephone
	Mc Millen Dennis	Pacific Telephone
	Peckler Robt	Pacific Telephone
	Sadri Nasser	Pacific Telephone
	Smith Brenda	Pacific Telephone
	Steere Gary	Pacific Telephone
	Stimmel Susan	Pacific Telephone
	Wright Nancy	Pacific Telephone

DRAFT

FINDINGS

415 S 4TH ST

Year	Uses	Source
1991	MC KEE MICHAEL D	PACIFIC BELL WHITE PAGES
	KIMMEL SCOTT & KAREN	PACIFIC BELL WHITE PAGES
1975	SHELDON CHAS E II	Pacific Telephone

420 S 4TH ST

Year	Uses	Source
2017	BICH NGUYEN	Cole Information Services
	JIMMY PHAN	Cole Information Services
	PHUOC DUYENHO	Cole Information Services
	JAY NGUYEN	Cole Information Services
	TAN NGUYEN	Cole Information Services
2014	THU NGUYEN	Cole Information Services
	HUNG PHAM	Cole Information Services
2009	NGOC LEQUAN	Cole Information Services
	V HO	Cole Information Services
	HUNG PHAM	Cole Information Services
	THINH HO	Cole Information Services
2006	Dii Van	Haines Company, Inc.
2004	PING LAI	Cole Information Services
	NANCY GONZALEZ	Cole Information Services
	DUNG HUA	Cole Information Services
	KHANH TRAN	Cole Information Services
1999	THINH HO	Cole Information Services
	V HO	Cole Information Services
	HUNG PHAM	Cole Information Services
	NGOC LEQUAN	Cole Information Services
1994	KHUU, VINH	Cole Information Services
	NGO, ANH	Cole Information Services
1991	Bul Phong	PACIFIC BELL WHITE PAGES
	Tran Nhi	PACIFIC BELL WHITE PAGES
	BUL PHONG	PACIFIC BELL WHITE PAGES
	ELLIOTT SUZIE	PACIFIC BELL WHITE PAGES

DRAFT

FINDINGS

Year	Uses	Source
1991	TRAN NHI	PACIFIC BELL WHITE PAGES
1986	Bui Phong	Pacific Bell
	Khuu Vinh	Pacific Bell
	Ly Toan Cam	Pacific Bell
1985	BUI PHONG	Pacific Bell
	KHUU VINH	Pacific Bell
	LE CHAN	Pacific Bell
	LY TOAN CAM	Pacific Bell
	TRAN NHI	Pacific Bell
1980	Bui Phans Tinh T	Pacific Telephone
	lui Phong	Pacific Telephone
	Lazzeroni Gary F	Pacific Telephone
	Le Chan	Pacific Telephone
1975	GOMEZ PHILLIP	Pacific Telephone
1963	Affonso Gary	Pacific Telephone
	Duchene Neumann	Pacific Telephone
	Hager Dan	Pacific Telephone
	Laursen Phill	Pacific Telephone
	Sacco Gary	Pacific Telephone
	Small Sally	Pacific Telephone
	Stauffer Reece	Pacific Telephone
	Tabor Jerry	Pacific Telephone
	du Chesne Susan	Pacific Telephone

425 S 4TH ST

Year	Uses	Source
1963	Residence	Pacific Telephone
	Smith Bill Auto Upholstering Shop	Pacific Telephone
	Smith Wm W Bill	Pacific Telephone
1957	Smith Wmi W Bill	R. L. Polk Co.
	Clark Ida	R. L. Polk Co.
	CLARK IDA	Pacific Telephone

DRAFT

FINDINGS

427 S 4TH ST

Year	Uses	Source
1991	NGUYEN HUONG T	PACIFIC BELL WHITE PAGES
1985	QUAN NINH	Pacific Bell
1975	BROWN RANDALL	Pacific Telephone

428 S 4TH ST

Year	Uses	Source
1991	Khuu Vinh	PACIFIC BELL WHITE PAGES
	KHUU VINH	PACIFIC BELL WHITE PAGES

429 S 4TH ST

Year	Uses	Source
1963	Hinds Nellie	Pacific Telephone

430 S 4TH ST

Year	Uses	Source
2017	PRECISION MOTION CONTROLS	Cole Information Services
2014	PRECISION MOTION CONTROLS	Cole Information Services
	CLA ENGINEERING	Cole Information Services
2009	PRECISION MOTION CONTROLS	Cole Information Services
2006	CNTRL	Haines Company, Inc.
	PRECISION MTN	Haines Company, Inc.
2004	PRECISION MOTION CONTROLS	Cole Information Services
1999	SAGA SOLUTIONS INCORPORATED	Cole Information Services
1994	CASCO PRPRTY MNG	Cole Information Services
	CASCO PROPERTY MGMT	Cole Information Services
1991	Veterans Of Foreign Wars Post 344	PACIFIC BELL WHITE PAGES
	VETERANS OF FOREIGN WARS-POST 344	PACIFIC BELL WHITE PAGES
1985	VETERANS OF FOREIGN WARS	Pacific Bell
	LEWELLEN DENVER	Pacific Bell
1963	V F W Memorial Bldg	Pacific Telephone
1957	V F W MEMORIAL BLDG	Pacific Telephone

DRAFT

FINDINGS

438 S 4TH ST

Year	Uses	Source
1994	ALFERES, MARTIN M	Cole Information Services

441 S 4TH ST

Year	Uses	Source
1991	TRAN HUY	PACIFIC BELL WHITE PAGES
1985	BARAGAS GUADALUPO	Pacific Bell

442 S 4TH ST

Year	Uses	Source
1991	PHUNG BOINH	PACIFIC BELL WHITE PAGES
1963	Delgado Lupe	Pacific Telephone
	Meza Fela J	Pacific Telephone
1957	Nieto A Mrs	R. L. Polk Co.

444 S 4TH ST

Year	Uses	Source
1991	ON HAI	PACIFIC BELL WHITE PAGES
1985	VINH NAM	Pacific Bell

445 S 4TH ST

Year	Uses	Source
1963	Owen Jas E	Pacific Telephone
1957	NELSON RALPH G	Pacific Telephone
	Nelson Ralph G	R. L. Polk Co.

448 S 4TH ST

Year	Uses	Source
1957	Rascon Josephine	R. L. Polk Co.

452 S 4TH ST

Year	Uses	Source
2017	MARY DRAKE	Cole Information Services
	JONATHAN PAULO	Cole Information Services
2014	KILLOL ACHARYA	Cole Information Services
	DAH MA	Cole Information Services

DRAFT

FINDINGS

Year	Uses	Source
2009	KENNETH WILLIAMS	Cole Information Services
	JENNY CHU	Cole Information Services
	K CANDITO	Cole Information Services
	ALAN UNG	Cole Information Services
2006	HOU Mien	Haines Company, Inc.
	VELASQUEZ	Haines Company, Inc.
	Fernando WILLIAMS Kenneth	Haines Company, Inc.
2004	KIRINO ORUKEI	Cole Information Services
1999	ALAN UNG	Cole Information Services
	JENNY CHU	Cole Information Services
	KENNETH WILLIAMS	Cole Information Services
	K CANDITO	Cole Information Services
1994	SHINOHARA, Y	Cole Information Services
1991	Chavez Michael	PACIFIC BELL WHITE PAGES
	Goodson Rafeal	PACIFIC BELL WHITE PAGES
	Shinohara Yoshihiro	PACIFIC BELL WHITE PAGES
	Xu Ming Yen	PACIFIC BELL WHITE PAGES
	CHAVEZ MICHAEL	PACIFIC BELL WHITE PAGES
	GOODSON RAFEAL	PACIFIC BELL WHITE PAGES
	SHINOHARA YOSHIHIRO	PACIFIC BELL WHITE PAGES
	XU MING YEN	PACIFIC BELL WHITE PAGES
1986	Goodson Donald	Pacific Bell
	Harvey Bowman F	Pacific Bell
	Lin Jason Wei Shun	Pacific Bell
	Ryu Jong Lim	Pacific Bell
	Stevens D	Pacific Bell
1985	CHAPMAN WINSLOW	Pacific Bell
	HARVEY BOWMAN F	Pacific Bell
	LIN JASON WEI-SHUN	Pacific Bell
	RYU JONG UIM	Pacific Bell
	STEVENS D	Pacific Bell
1980	Barnhart M	Pacific Telephone

DRAFT

FINDINGS

Year	Uses	Source
1980	Chew Robert	Pacific Telephone
1975	GRELLA RALPH JR	Pacific Telephone
	HALL GLEN	Pacific Telephone
	HOLTE BURTON E	Pacific Telephone
1963	Castanon Rosemary	Pacific Telephone
	Cristiani Jerrie	Pacific Telephone
	Dinsmore Cliff	Pacific Telephone
	Duvall Phil	Pacific Telephone
	Hattori Kathy	Pacific Telephone
	Overall Jerina	Pacific Telephone
	Rivers Jerry	Pacific Telephone
	Shirachi Dale	Pacific Telephone
	Spencer Tanis	Pacific Telephone
	Sutten Nina	Pacific Telephone
	Thomas Kyla	Pacific Telephone
	Willocks Hugh	Pacific Telephone
	Wilson Barbara	Pacific Telephone
1957	Mianning Freda	R. L. Polk Co.
	MVlarnninlg Donald E eeou na:. 4 3	R. L. Polk Co.
	MANNING FREDA	Pacific Telephone

455 S 4TH ST

Year	Uses	Source
1975	EVANS S	Pacific Telephone

458 S 4TH ST

Year	Uses	Source
1991	CLARK TED A	PACIFIC BELL WHITE PAGES

459 S 4TH ST

Year	Uses	Source
2014	OCCUPANT UNKNOWN	Cole Information Services
2009	TRAN NGUYEN	Cole Information Services
2006	HARDING Waler	Haines Company, Inc.

DRAFT

FINDINGS

Year	Uses	Source
2004	DIEP DANG	Cole Information Services
1999	TRAN NGUYEN	Cole Information Services
	OCCUPANT UNKNOWN	Cole Information Services
1986	Duarte Jesus	Pacific Bell
1957	Owen Carl Er:	R. L. Polk Co.

460 S 4TH ST

Year	Uses	Source
2017	MARIA ROMERO	Cole Information Services
	INISHA BARCO	Cole Information Services
	HAIBA DAWED	Cole Information Services
	MARTIN FINGER	Cole Information Services
	CHANELL WILLIAMS	Cole Information Services
	JANICE SCHULMEYER	Cole Information Services
	ROMERO MARIA	Cole Information Services
	ABEL RAYGOZA	Cole Information Services
	J JOHNSON	Cole Information Services
	JOSEFINA SMITH	Cole Information Services
2014	HARI VELLALACHERUVU	Cole Information Services
	MARTIN FINGER	Cole Information Services
	SHAY HUERTA	Cole Information Services
	ROMERO MARIA	Cole Information Services
	MARIA ROMERO	Cole Information Services
	A HYATT	Cole Information Services
	LORENA LOERA	Cole Information Services
	L MARTA	Cole Information Services
	TINA FARLEY	Cole Information Services
2009	DANIELLA BANUELOS	Cole Information Services
	NIKET SHAH	Cole Information Services
	CAMILLA NIELSEN	Cole Information Services
	GAUTAM DUSIJA	Cole Information Services
	ISABEL BARRAZA	Cole Information Services
	WEST COAST CAFE AND	Cole Information Services

DRAFT

FINDINGS

Year	Uses	Source
2009	MARIA ROMERO	Cole Information Services
	ARMANDO CATALAN	Cole Information Services
	BONIFILIO PEREZ	Cole Information Services
2006	TROY IV APTS	Haines Company, Inc.
	GAONA Joselna	Haines Company, Inc.
	KAMIREDDY S	Haines Company, Inc.
	KHINEU	Haines Company, Inc.
	LOERA Lazaro	Haines Company, Inc.
	LOERA Le Bc	Haines Company, Inc.
	NIELSEN Louis J	Haines Company, Inc.
	SETH Kapl W	Haines Company, Inc.
2004	SHAUN VERESPEJ	Cole Information Services
	JORGE TORRES	Cole Information Services
	MARY DEMMELMAER	Cole Information Services
	JACQUELINE CONTY	Cole Information Services
	C NIELSEN	Cole Information Services
	MARTIN ANTONIO	Cole Information Services
	MANUEL LOZANO	Cole Information Services
	PAULINO PEREZ	Cole Information Services
	ABEL RODRIGUEZ	Cole Information Services
	OSCAR SALAZAR	Cole Information Services
	MARIA MUNOZ	Cole Information Services
	LAZARO LOERA	Cole Information Services
	DANIELLA BANUELOS	Cole Information Services
	JUAN REYES	Cole Information Services
	ARIADNA CASTILLO	Cole Information Services
	YSMAEL MEJIA	Cole Information Services
	LAILANI VILLARREAL	Cole Information Services
	QUAN TRAN	Cole Information Services
	ARMANDO LOERA	Cole Information Services
	FLAVIA PEREZ	Cole Information Services
	B PEREZ	Cole Information Services

DRAFT

FINDINGS

Year	Uses	Source
1999	NIKET SHAH	Cole Information Services
	BONIFILIO PEREZ	Cole Information Services
	L CAMACHO	Cole Information Services
	ISABEL BARRAZA	Cole Information Services
	MARIA ROMERO	Cole Information Services
	GAUTAM DUSIJA	Cole Information Services
	DANIELLA BANUELOS	Cole Information Services
	ARMANDO CATALAN	Cole Information Services
	CAMILLA NIELSEN	Cole Information Services
1994	LEYVA, BLANCA	Cole Information Services
	RODRIGUEZ, PEDRO	Cole Information Services
	PEREZ, F	Cole Information Services
	ALVARADO, H	Cole Information Services
	ESQUIVEL, MARISOL	Cole Information Services
	BARRAGANROJAS, JOEL B	Cole Information Services
	LOERA, E	Cole Information Services
	RODRIGUEZ, MARIA S	Cole Information Services
	TABRIZI, SAEID	Cole Information Services
1991	Berry DJ	PACIFIC BELL WHITE PAGES
	Jackson C L	PACIFIC BELL WHITE PAGES
	Loera Estefana	PACIFIC BELL WHITE PAGES
	Loera Letiea	PACIFIC BELL WHITE PAGES
	Mejia Francisco	PACIFIC BELL WHITE PAGES
	Mejla Juan Oscar	PACIFIC BELL WHITE PAGES
	Ro as Antona	PACIFIC BELL WHITE PAGES
	Tabriz Saeld	PACIFIC BELL WHITE PAGES
	BERRY DJ	PACIFIC BELL WHITE PAGES
	GARCIA RICARDO	PACIFIC BELL WHITE PAGES
	JACKSON C L	PACIFIC BELL WHITE PAGES
	LOERA ESTEFANA	PACIFIC BELL WHITE PAGES
	LOERA LETIEA	PACIFIC BELL WHITE PAGES
	MEJIA FRANCISCO	PACIFIC BELL WHITE PAGES

DRAFT

FINDINGS

Year	Uses	Source
1991	MEJLA JUAN OSCAR	PACIFIC BELL WHITE PAGES
	RO AS ANTONA	PACIFIC BELL WHITE PAGES
	TABRIZ SAELD	PACIFIC BELL WHITE PAGES
1986	Berry D J	Pacific Bell
	Gebremichael Tekle	Pacific Bell
	Ho Tin Quang	Pacific Bell
	Jackson C L	Pacific Bell
	Loera Leticia	Pacific Bell
	Lu Hoa	Pacific Bell
	Misgina Tederh	Pacific Bell
	Semedar Saba	Pacific Bell
	Sharw ood Mark	Pacific Bell
	Tran Thong V	Pacific Bell
	Whitehead Horace	Pacific Bell
1985	BERRY D J	Pacific Bell
	DOWNS BRYAN D	Pacific Bell
	GEBREMICHAEL TEKLE	Pacific Bell
	HANSON JON & HUISUN	Pacific Bell
	HILL JAMES E	Pacific Bell
	JACKSON C L	Pacific Bell
	LOERA LETICIA	Pacific Bell
	LU HOA	Pacific Bell
	IOUYEN-TU	Pacific Bell
	MICHAEL YOSIES	Pacific Bell
	MISGINA TEDERH	Pacific Bell
	NGUYEN PHANH HUYEN	Pacific Bell
	NGUYEN TUAN	Pacific Bell
	SEMEDAR SABA	Pacific Bell
	SHERWOOD MARK	Pacific Bell
	TRAN THONG V	Pacific Bell
	WHITEHEAD HORACE	Pacific Bell
1980	Freitag Karl	Pacific Telephone

DRAFT

FINDINGS

Year	Uses	Source
1980	Grimaldo Plo	Pacific Telephone
	Silva Hernandez Juan	Pacific Telephone
	Tran Quan	Pacific Telephone
	Wong Shirley	Pacific Telephone
	Freeland Susan	Pacific Telephone
1975	BERRY D J	Pacific Telephone
	BLANCHARD RICHARD	Pacific Telephone
	JACKSON C L	Pacific Telephone
	JACKSON CARL S	Pacific Telephone
	LLEWELLYN DAVID R	Pacific Telephone
	MOGG JACK	Pacific Telephone
	NAKADE DAVID	Pacific Telephone
	NOEL K	Pacific Telephone
	PENNELL RICHARD E	Pacific Telephone
	ROSENBERG JOHN C	Pacific Telephone
	SH IN HAL SUN	Pacific Telephone
	VASQUEZ JOSE	Pacific Telephone
	YEE ROBERT S	Pacific Telephone
1957	KLUDT CLA REOE	Pacific Telephone

464 S 4TH ST

Year	Uses	Source
1957	Garcia Dee R	R. L. Polk Co.
	GARCIA DEE R	Pacific Telephone

465 S 4TH ST

Year	Uses	Source
2014	JAYLYN DAUGHERTY	Cole Information Services
2006	No Current Listing	Haines Company, Inc.
2004	VALVINA LEON	Cole Information Services
1994	NGO, VINH	Cole Information Services
1986	Doan Binh Hoa T	Pacific Bell
	Dean Cuong Phu	Pacific Bell
1985	DOAN CUONG PHU	Pacific Bell

DRAFT

FINDINGS

Year	Uses	Source
1980	Doan Cuong Phu	Pacific Telephone
1963	Fernandez L Fredrick	Pacific Telephone

466 S 4TH ST

Year	Uses	Source
1985	JENSEN JOHN A	Pacific Bell

467 S 4TH ST

Year	Uses	Source
2017	MONICA AGUILAR	Cole Information Services
2014	JOSHUA SPINDEL	Cole Information Services
2009	JOSHUA SPINDEL	Cole Information Services
2006	No Current Listing	Haines Company, Inc.
2004	TERESA VILLANUEVA	Cole Information Services
1999	JOSHUA SPINDEL	Cole Information Services
1985	STARK BETTY M	Pacific Bell
1963	Despinoy Joan	Pacific Telephone

469 S 4TH ST

Year	Uses	Source
2017	ALBERT WILBORN	Cole Information Services
2014	ALBERT WILBORN	Cole Information Services
2009	OCCUPANT UNKNOWN	Cole Information Services
2006	No Current Listing	Haines Company, Inc.
2004	OCCUPANT UNKNOWN	Cole Information Services
1991	LARLORE BRENT	PACIFIC BELL WHITE PAGES
	Larlore Brent	PACIFIC BELL WHITE PAGES
1975	MARKS M	Pacific Telephone
1963	Hornbeak Grant B	Pacific Telephone
	Hornbeak Beverly T	Pacific Telephone

470 S 4TH ST

Year	Uses	Source
2017	CLIFFORD LYNCH	Cole Information Services
	LENA SHIH	Cole Information Services

DRAFT

FINDINGS

Year	Uses	Source
2014	LENA SHIH	Cole Information Services
	GUNJAN MAMAMIA	Cole Information Services
	FELIX TERIBEL	Cole Information Services
2009	NATHANIEL MOBLEY	Cole Information Services
	XIAN CAO	Cole Information Services
	NARONG KAMPANATKOSOL	Cole Information Services
	NGUYEN TAN	Cole Information Services
	JOSE MAYTORENA	Cole Information Services
	LENA SHIH	Cole Information Services
	MICHAEL OLIVER	Cole Information Services
	M KHAN	Cole Information Services
	XIAO ZHANG	Cole Information Services
	E PERKINS	Cole Information Services
2006	ARREDONDO M	Haines Company, Inc.
	KHANMD	Haines Company, Inc.
	TAN Nguyen	Haines Company, Inc.
	ZHANGXhao Yu	Haines Company, Inc.
2004	FANNY YEUNG	Cole Information Services
	LENA SHIH	Cole Information Services
	NARONG KAMPANATKOSOL	Cole Information Services
	XIAN CAO	Cole Information Services
	WSU INTERNATIONAL INVESTMENT CO	Cole Information Services
	TRAM TRAN	Cole Information Services
	SYED DARIQ	Cole Information Services
	QI SHEN	Cole Information Services
	GANG LI	Cole Information Services
	XIAO ZHANG	Cole Information Services
	TYLER ZENG	Cole Information Services
1999	LENA SHIH	Cole Information Services
	MICHAEL OLIVER	Cole Information Services
	M KHAN	Cole Information Services
	XIAO ZHANG	Cole Information Services

DRAFT

FINDINGS

Year	Uses	Source
1999	E PERKINS	Cole Information Services
	NGUYEN TAN	Cole Information Services
	XIAN CAO	Cole Information Services
	NARONG KAMPANATKOSOL	Cole Information Services
	NATHANIEL MOBLEY	Cole Information Services
1994	ZHOU, WEI	Cole Information Services
	FANG, YU	Cole Information Services
1991	Butera S & T	PACIFIC BELL WHITE PAGES
	Fang Yu	PACIFIC BELL WHITE PAGES
	Hsu L	PACIFIC BELL WHITE PAGES
	Kanpanatkosol Narong	PACIFIC BELL WHITE PAGES
	Kelly Wm	PACIFIC BELL WHITE PAGES
	Shih Lena	PACIFIC BELL WHITE PAGES
	Tang Pearl	PACIFIC BELL WHITE PAGES
	BUTERA S & T	PACIFIC BELL WHITE PAGES
	FANG YU	PACIFIC BELL WHITE PAGES
	GLASS JERRY	PACIFIC BELL WHITE PAGES
	HSU L	PACIFIC BELL WHITE PAGES
	KANPANATKOSOL NARONG	PACIFIC BELL WHITE PAGES
	KELLY WM	PACIFIC BELL WHITE PAGES
	SHIH LENA	PACIFIC BELL WHITE PAGES
	TANG PEARL	PACIFIC BELL WHITE PAGES
1986	Butera S & T	Pacific Bell
	Chen Shung Ching	Pacific Bell
	Kampnakosol Narong	Pacific Bell
	Kelly Wm	Pacific Bell
	Lin Fong Lu	Pacific Bell
	Liu Jimmhy	Pacific Bell
	Ray Ping	Pacific Bell
1985	KELLY WM	Pacific Bell
	LIU JIMMY	Pacific Bell
	BUTERA S &T	Pacific Bell

DRAFT

FINDINGS

Year	Uses	Source
1985	CHEN SHUNG-CHING	Pacific Bell
	KAMPANATKOSOL NARONG	Pacific Bell
1980	Chianglling	Pacific Telephone
	i Chiang Marcel M	Pacific Telephone
	Hsu Cha Chi	Pacific Telephone
	Kampanatkosol Narong	Pacific Telephone
	Lee Colman	Pacific Telephone
	Lee Lawrence	Pacific Telephone
	Sha Gen	Pacific Telephone
1975	BUTTRA A M	Pacific Telephone
	BUTERA THERESA	Pacific Telephone
	CHOU JAS	Pacific Telephone
	PAYANDEHJOO H	Pacific Telephone
	TAJIMA JOANNE	Pacific Telephone
	UMPORNPUESAKUL LADAWAN	Pacific Telephone
1963	Yokomizo Joyce	Pacific Telephone
	Asai Miye	Pacific Telephone
	Bowers John T	Pacific Telephone
	Carlson Albert E	Pacific Telephone
	Carlson Nancy J	Pacific Telephone
	Jew Betty	Pacific Telephone
	Jew Willie	Pacific Telephone
	Kamigaki Mitsy	Pacific Telephone
	Magruder Clarice	Pacific Telephone
	Nakaji Judi	Pacific Telephone
	Nishimura Harome	Pacific Telephone
	Tarasawa Grace	Pacific Telephone
	Tsubol Lorraine	Pacific Telephone
	Virgin Lena	Pacific Telephone
	Wolf Anne	Pacific Telephone
	Wood Joyce A	Pacific Telephone
	Wood Larry M	Pacific Telephone

DRAFT

FINDINGS

Year	Uses	Source
1963	Yokomi Janet	Pacific Telephone
1957	Baudrand Lou Ann	R. L. Polk Co.
	Caletti Claire	R. L. Polk Co.
	Clevland Jo Ann	R. L. Polk Co.
	Dicksoil Jane	R. L. Polk Co.
	Go ibart Pat	R. L. Polk Co.
	Healey Barbara A	R. L. Polk Co.
	Loustau Jeannette	R. L. Polk Co.
	Mac Donald Lynn	R. L. Polk Co.
	BAUDRAND LOU ANN	Pacific Telephone
	CLEVLAND JO ANN	Pacific Telephone
	COX DAVID G	Pacific Telephone
	GOLIBART PAT	Pacific Telephone
	HANNIBAL SHARON	Pacific Telephone
	HEALEY BARBARA A	Pacific Telephone
	LOUSTAU JEARIRELTE	Pacific Telephone
	MAC DONALD LYNN	Pacific Telephone

474 S 4TH ST

Year	Uses	Source
2017	HANNA BROWN	Cole Information Services
2014	OCCUPANT UNKNOWN	Cole Information Services
2009	OCCUPANT UNKNOWN	Cole Information Services
2006	RODRIGUEZ Luis	Haines Company, Inc.
2004	DENISE HARO	Cole Information Services
1994	LINH, NHAM	Cole Information Services
1986	Nguyen Van	Pacific Bell
1975	GUILBRT F A	Pacific Telephone
1963	Butera Theresa	Pacific Telephone
1957	Butera Theresa	R. L. Polk Co.
	BUTERA THERESA	Pacific Telephone

DRAFT

FINDINGS

475 S 4TH ST

Year	*Uses*	*Source*
2017	TIFFANY BAILEY	Cole Information Services
	CHUC NGUYEN	Cole Information Services
	VERONICA CASTANEDA	Cole Information Services
	MARC MARTA	Cole Information Services
	ANGELA SAVEDRA	Cole Information Services
2014	EDDIE CHAN	Cole Information Services
	RICHARD SAWATZKY	Cole Information Services
	ANKIT THAKAR	Cole Information Services
	GIOVANNA ROJAS	Cole Information Services
	MARC MARTA	Cole Information Services
	CHUC NGUYEN	Cole Information Services
	TIFFANY BAILEY	Cole Information Services
	JONATHAN DISALVO	Cole Information Services
	PEREZ LEON	Cole Information Services
2009	JOSE MEZA	Cole Information Services
	LEODEGARIO HERNANDEZ	Cole Information Services
	HOA MAI	Cole Information Services
	PEREZ LEON	Cole Information Services
	HUE NGUYEN	Cole Information Services
	LUA NGUYEN	Cole Information Services
	CHUC NGUYEN	Cole Information Services
2006	APARTMENTS	Haines Company, Inc.
	HERNANDEZBerta	Haines Company, Inc.
	LEON Perez Erasmo	Haines Company, Inc.
	MA Hoa	Haines Company, Inc.
	MEZAJose L	Haines Company, Inc.
	NGUYEN Chuc	Haines Company, Inc.
	NGUYEN Lua	Haines Company, Inc.
	NGUYENTh I K	Haines Company, Inc.
2004	CARMEN LOPEZ	Cole Information Services
	JUAN LOPEZ	Cole Information Services

DRAFT

FINDINGS

Year	Uses	Source
2004	RICARDO BRAMBILA	Cole Information Services
	HOA MAI	Cole Information Services
	THI NGUYEN	Cole Information Services
	IGNACIO GARZA	Cole Information Services
	SALVADOR GARCIA	Cole Information Services
	VERONICA HERNANDEZ	Cole Information Services
	PEREZ LEON	Cole Information Services
1999	JOSE MEZA	Cole Information Services
	PEREZ LEON	Cole Information Services
	LEODEGARIO HERNANDEZ	Cole Information Services
	CHUC NGUYEN	Cole Information Services
	LUA NGUYEN	Cole Information Services
	HUE NGUYEN	Cole Information Services
1994	LEON, SOFIA	Cole Information Services
1991	Au Tam	PACIFIC BELL WHITE PAGES
	Enrique Luis	PACIFIC BELL WHITE PAGES
	Linh Nham	PACIFIC BELL WHITE PAGES
	AU TAM	PACIFIC BELL WHITE PAGES
	ENRIQUE LUIS	PACIFIC BELL WHITE PAGES
	LINH NHAM	PACIFIC BELL WHITE PAGES
1986	Au Tam	Pacific Bell
	Du Tinh	Pacific Bell
	Ou Tran	Pacific Bell
	Foster Bob	Pacific Bell
	Huynh Dung	Pacific Bell
	Lieu Thai	Pacific Bell
	Metry L R	Pacific Bell
1985	AU TAM	Pacific Bell
	DU TRAN	Pacific Bell
	FOSTER BOB	Pacific Bell
	HUYNH DUNG	Pacific Bell
	LIEU THOI	Pacific Bell

DRAFT

FINDINGS

Year	Uses	Source
1985	MATRY LR	Pacific Bell
1980	Bolter A	Pacific Telephone
	Foster Robt E	Pacific Telephone
	Hunyady Judy	Pacific Telephone
	Lieu Thoi	Pacific Telephone
	Metry LR	Pacific Telephone
	Nguyen Viet	Pacific Telephone
	Patel Narendra	Pacific Telephone
	United Nations Gift & Information Center	Pacific Telephone
1975	WILLSON RANDY	Pacific Telephone
	BARACCO ANDREW	Pacific Telephone
	CECCARELLI S	Pacific Telephone
	CORPUZ GEO	Pacific Telephone
	DE KROKHALEFF NATHALIE	Pacific Telephone
1963	Vollmer Robt J	Pacific Telephone
	Vollmer Cecily	Pacific Telephone
	Anderson Richard H	Pacific Telephone
	Hanshue Judy	Pacific Telephone
	Holappa Marilyn	Pacific Telephone
	Hoque Stella	Pacific Telephone
	Hurlbert Russell L	Pacific Telephone
	Langdon Verne	Pacific Telephone
	Miller April A	Pacific Telephone
	Moore Kathleen M	Pacific Telephone
	Pate Fletcher	Pacific Telephone
	Raimondi D L	Pacific Telephone
	Raimondi Sally K	Pacific Telephone
	Sketlhley Dana D	Pacific Telephone
1957	FREDERICKSEN WESLEY J MRS	Pacific Telephone

476 S 4TH ST

Year	Uses	Source
1975	WONG SJ	Pacific Telephone

DRAFT

FINDINGS

479 S 4TH ST

Year	Uses	Source
1957	STRATTON C $ R	Pacific Telephone
	Stratton C S r	R. L. Polk Co.

480 S 4TH ST

Year	Uses	Source
2014	COCO NASH	Cole Information Services
1986	Louie Joseph	Pacific Bell
1985	LOUIE JOSEPH	Pacific Bell
1980	Gong Anthony	Pacific Telephone
1975	SPECKMAN MICHAEL J	Pacific Telephone
1957	LOWES JANICE M	Pacific Telephone

485 S 4TH ST

Year	Uses	Source
2014	WALTER BATES	Cole Information Services
2009	WALTER BATES	Cole Information Services
2006	OCAMB Shaw tel	Haines Company, Inc.
	BATES Walter	Haines Company, Inc.
2004	YOKO ODA	Cole Information Services
1999	WALTER BATES	Cole Information Services
1994	MURDOCK, MICHAEL	Cole Information Services
1991	Stick P	PACIFIC BELL WHITE PAGES
	Seavertson AG	PACIFIC BELL WHITE PAGES
	STICK P	PACIFIC BELL WHITE PAGES
	SEAVERTSON AG	PACIFIC BELL WHITE PAGES
1985	NGUYEN BUU	Pacific Bell
1980	Flora Mike J	Pacific Telephone
	Cole Robt	Pacific Telephone
	Brow n Wm F	Pacific Telephone
1975	KNIGHT K	Pacific Telephone
1963	Siino Norrine A	Pacific Telephone
	Siino Horace J	Pacific Telephone
	Rojas Florence	Pacific Telephone

DRAFT

FINDINGS

Year	Uses	Source
1963	Mendoza Mary	Pacific Telephone
1957	Van Wyk La Vera	R. L. Polk Co.
	Owen Kenneth C	R. L. Polk Co.
	VAN WYK LA VERA	Pacific Telephone
	OWEN KENNETH C	Pacific Telephone

487 S 4TH ST

Year	Uses	Source
2017	SPARTAN BARBER SHOP	Cole Information Services
2014	SPARTAN BARBER SHOP	Cole Information Services
2004	SPARTAN BARBERSHOP	Cole Information Services
	OCCUPANT UNKNOWN	Cole Information Services
1999	SPARTAN BARBERSHOP	Cole Information Services

489 S 4TH ST

Year	Uses	Source
2004	SPARTAN GAS STATION	Cole Information Services

498 S 4TH ST

Year	Uses	Source
2017	SPARTAN GAS STATION	Cole Information Services
2014	SPARTAN GAS STATION	Cole Information Services
2009	SPARTAN GAS STATION LE FAMILY	Cole Information Services
2006	STATION	Haines Company, Inc.
	SPARTAN GAS	Haines Company, Inc.
2004	OCCUPANT UNKNOWN	Cole Information Services
	SPARTAN	Cole Information Services
1999	JOHNS SPARTAN GAS STATION	Cole Information Services
	SPARTAN STATION	Cole Information Services
1994	SPARTAN STATION	Cole Information Services
1991	THOMAS RA	PACIFIC BELL WHITE PAGES
1986	Spartan Station	Pacific Bell
1963	Puritan Oil Co	Pacific Telephone
1957	TWENTY PERCENT SERVICE STN	Pacific Telephone

DRAFT

FINDINGS

502 S 4TH ST

Year	*Uses*	*Source*
2017	ANNIE RYAN	Cole Information Services
	SAIRA AVINA	Cole Information Services
	MICHEAL STEVENSON	Cole Information Services
2014	AMANDA CONRAD	Cole Information Services
	SPYRIDON GEORGAKIS	Cole Information Services
	PHIL MARQUEZ	Cole Information Services
2009	M WONG	Cole Information Services
	A CASTILLO	Cole Information Services
	CAITLIN DAVIS	Cole Information Services
	CHRISTINA SORENSON	Cole Information Services
	ELIZABETH GRAVENSTEIN	Cole Information Services
	LORENZA DEVEZA	Cole Information Services
	PHIL MARQUEZ	Cole Information Services
	ALEJANDRA HENRIQUEZ	Cole Information Services
	MICHAEL MARTIN	Cole Information Services
	ORFALI SARO	Cole Information Services
2006	APARTMENTS	Haines Company, Inc.
	AMIHAN Michelle	Haines Company, Inc.
	BUENAFEGerald	Haines Company, Inc.
	DAVIS Cal Oin	Haines Company, Inc.
	TANG Tony	Haines Company, Inc.
	TRUONG Helen	Haines Company, Inc.
2004	MIKE GATHRIGHT	Cole Information Services
	ANNIE RYAN	Cole Information Services
	RANULFO MORALES	Cole Information Services
	MICHELLE AMIHAN	Cole Information Services
	LORENZA DEVEZA	Cole Information Services
	SARAH HEWETT	Cole Information Services
	MONICA AVELAR	Cole Information Services
	RYAN LOUIE	Cole Information Services
	MELINDA GEORGE	Cole Information Services

DRAFT

FINDINGS

Year	Uses	Source
2004	KEVIN WEINBERG	Cole Information Services
	IRENE WIDOWO	Cole Information Services
	JIMENEZ GARCIA	Cole Information Services
	BRANDY BULAWSKI	Cole Information Services
	RUFUS SKILLERN	Cole Information Services
	IVOLI MANULELEUA	Cole Information Services
	ANTONIO AYALA	Cole Information Services
1999	LORENZA DEVEZA	Cole Information Services
	CHRISTINA SORENSON	Cole Information Services
	A CASTILLO	Cole Information Services
	ELIZABETH GRAVENSTEIN	Cole Information Services
	ORFALI SARO	Cole Information Services
	M WONG	Cole Information Services
	ALEJANDRA HENRIQUEZ	Cole Information Services
	CAITLIN DAVIS	Cole Information Services
1994	RUIZ, J	Cole Information Services
	BOCANEGRA, MARTIN	Cole Information Services
1991	Carrillo Saufer	PACIFIC BELL WHITE PAGES
	CGarca Leopoldo	PACIFIC BELL WHITE PAGES
	Garcia Leopodo	PACIFIC BELL WHITE PAGES
	Gomez Juan Manuei	PACIFIC BELL WHITE PAGES
	Lopez Octavio B	PACIFIC BELL WHITE PAGES
	CARRILLO SAUFER	PACIFIC BELL WHITE PAGES
	GARCIA LEOPODO	PACIFIC BELL WHITE PAGES
	GOMEZ JUAN MANUEI	PACIFIC BELL WHITE PAGES
	LOPEZ OCTAVIO B	PACIFIC BELL WHITE PAGES
1986	Gomez Antonio I	Pacific Bell
	Comet Carmelo L	Pacific Bell
	Lozano Mary	Pacific Bell
	Santillan Aurelio	Pacific Bell
	Vuong Lap Nghiep	Pacific Bell
1985	GOMEZ CARMELO L	Pacific Bell

DRAFT

FINDINGS

Year	Uses	Source
1985	LOZANO MARY	Pacific Bell
	PHU LIEN BAT	Pacific Bell
	VAN MINH BINH	Pacific Bell
	VARELA ARTURO	Pacific Bell
	VUONG LAP NGHIEP	Pacific Bell
	WOOD BETTY	Pacific Bell
1980	Vengas Rosa	Pacific Telephone
	Esparza Erhinda	Pacific Telephone
	Nguyen Van Sau	Pacific Telephone
1975	BROOKS TIMOTHY	Pacific Telephone
	BROOKS TOM	Pacific Telephone
	CHAPMAN C	Pacific Telephone
	HASHAGEN RANDY	Pacific Telephone
	HERNANDEZ JERSON	Pacific Telephone
	KIM DAVID T	Pacific Telephone
	LEE RONALD	Pacific Telephone
	LEE ROSE	Pacific Telephone
	PANCHO MERCEDES	Pacific Telephone
	PENNEY CLARISSA	Pacific Telephone
	PENNEY IRMA	Pacific Telephone
	ROBLES FLORA F	Pacific Telephone
	SEREDA DOUG	Pacific Telephone
	WREN PHIL	Pacific Telephone
1963	Capone Tony	Pacific Telephone
	Cazden Jerry	Pacific Telephone
	Chang Christine	Pacific Telephone
	Chang Chung Po	Pacific Telephone
	Cheung Eddie	Pacific Telephone
	Cooper James	Pacific Telephone
	Cory Michael	Pacific Telephone
	Fujii Stephen M	Pacific Telephone
	Galedo Hermina	Pacific Telephone

DRAFT

FINDINGS

Year	Uses	Source
1963	Ho Eugene	Pacific Telephone
	Hubbard Mike	Pacific Telephone
	Jones Buddington	Pacific Telephone
	Liu Sander	Pacific Telephone
	Liu Sander	Pacific Telephone
	Markey Mike	Pacific Telephone
	Mc Aulay Marty	Pacific Telephone
	Miller Jeff	Pacific Telephone
	Muneno Jeanne	Pacific Telephone
	Ng Eric	Pacific Telephone
	Nomura Katsumi	Pacific Telephone
	Olsen Denny	Pacific Telephone
	Oshiro Joe	Pacific Telephone
	Perdue Ron	Pacific Telephone
	Quinn Tom	Pacific Telephone
	Reeder Gary	Pacific Telephone
	Reeder La Donna	Pacific Telephone
	Siason Dorothy Lee	Pacific Telephone
	Takaba Stanley	Pacific Telephone
	Yasui Richard Y	Pacific Telephone
	Arakaki Glenn	Pacific Telephone

503 S 4TH ST

Year	Uses	Source
1963	Berhorst Stella	Pacific Telephone
	Brennan John A	Pacific Telephone
1957	Brennan John A r	R. L. Polk Co.
	BRENNAN JAS F	Pacific Telephone

512 S 4TH ST

Year	Uses	Source
1991	WALDERA WANDA	PACIFIC BELL WHITE PAGES

DRAFT

FINDINGS

520 S 4TH ST

Year	Uses	Source
1999	OCCUPANT UNKNOWN	Cole Information Services

521 S 4TH ST

Year	Uses	Source
1963	Staub Jennie	Pacific Telephone
1957	Waddill JL	R. L. Polk Co.

527 S 4TH ST

Year	Uses	Source
1975	MATTESON H M	Pacific Telephone
	SWANSON WILMER A	Pacific Telephone

529 S 4TH ST

Year	Uses	Source
2017	OSCAR PASCUAL	Cole Information Services
	FRANCISCA JAVIER	Cole Information Services
2014	OSCAR PASCUAL	Cole Information Services
	ANGEL RIOS	Cole Information Services
	JUANA VENEGAS	Cole Information Services
2009	MARGARITO RUBIO	Cole Information Services
	CLEMENTE MANCILLAS	Cole Information Services
	OSCAR PASCUAL	Cole Information Services
	JUANA VENEGAS	Cole Information Services
2006	PASCUAL Oscar	Haines Company, Inc.
	MATEOSCelerino	Haines Company, Inc.
2004	VERONICA GAMBOA	Cole Information Services
	OSCAR PASCUAL	Cole Information Services
	SAMUEL CAMACHO	Cole Information Services
	CLEMENTE MANCILLAS	Cole Information Services
1999	MARGARITO RUBIO	Cole Information Services
	JUANA VENEGAS	Cole Information Services
	OSCAR PASCUAL	Cole Information Services
1991	COOKSEY L&J	PACIFIC BELL WHITE PAGES

DRAFT

Year	Uses	Source
1991	Cooksey L&J	PACIFIC BELL WHITE PAGES
	Amezquita Andres	PACIFIC BELL WHITE PAGES
	AMEZQUITA ANDRES	PACIFIC BELL WHITE PAGES
1985	AMEZQUITA ANDRES	Pacific Bell
1980	Amezquita Andres	Pacific Telephone
1975	MENCHACA JESUS	Pacific Telephone
1963	Weingartner Darrell A	Pacific Telephone
	Bianchi Keith	Pacific Telephone
1957	FOX Cl I	Pacific Telephone

530 S 4TH ST

Year	Uses	Source
2014	OCCUPANT UNKNOWN	Cole Information Services
2009	NICANDRO BARRITA	Cole Information Services
2006	o BARRr TANicandro	Haines Company, Inc.
1999	NICANDRO BARRITA	Cole Information Services
1994	GONZALES, JOSE	Cole Information Services
1991	Gonzales Jose	PACIFIC BELL WHITE PAGES
	GONZALES JOSE	PACIFIC BELL WHITE PAGES
1975	CRISTIN B C	Pacific Telephone
	THOMPSON STEVEN E REV	Pacific Telephone
1963	Marsh Clare O	Pacific Telephone

535 S 4TH ST

Year	Uses	Source
1991	THOMAS EVELYN K	PACIFIC BELL WHITE PAGES

536 S 4TH ST

Year	Uses	Source
1963	Swan Melvin	Pacific Telephone
	Wakeland Peter	Pacific Telephone
	Scott Hoyt	Pacific Telephone
	Lordge Bill	Pacific Telephone
	Aguayo Robt	Pacific Telephone

DRAFT

FINDINGS

537 S 4TH ST

Year	*Uses*	*Source*
2017	CABALLERO KARLA	Cole Information Services
	TEODORA LOPEZ	Cole Information Services
	ALEJANDRO ROSAS	Cole Information Services
2014	TEODORA LOPEZ	Cole Information Services
2009	TEODORA LOPEZ	Cole Information Services
	RAMONA SALDIVAR	Cole Information Services
	MARTILIANO SAMAYOA	Cole Information Services
	SAMUEL CAMACHO	Cole Information Services
2006	MADRIGAL Jose	Haines Company, Inc.
2004	SAM BAEZA	Cole Information Services
	TODD TROOST	Cole Information Services
	RAMONA SALDIVAR	Cole Information Services
	JOSE GONZALEZ	Cole Information Services
1999	MARTILIANO SAMAYOA	Cole Information Services
	SAMUEL CAMACHO	Cole Information Services
	OCCUPANT UNKNOWN	Cole Information Services
	TEODORA LOPEZ	Cole Information Services
	RAMONA SALDIVAR	Cole Information Services
1994	VARGAS, ALFREDO F	Cole Information Services
	MILLER, JOHN R	Cole Information Services
1991	MILER JOHN R	PACIFIC BELL WHITE PAGES
	URIBE B	PACIFIC BELL WHITE PAGES
	VILLARRUEL JUANA	PACIFIC BELL WHITE PAGES
	Miler John R	PACIFIC BELL WHITE PAGES
	Uribe B	PACIFIC BELL WHITE PAGES
	Villarruel Juana	PACIFIC BELL WHITE PAGES
1986	Covert Marc	Pacific Bell
	Sarraw i Imad	Pacific Bell
1985	PINELA DENEEN	Pacific Bell
	PORTILLO ROBERTO E	Pacific Bell
1980	Garcia R M	Pacific Telephone

DRAFT

FINDINGS

Year	Uses	Source
1963	Bays Tommy	Pacific Telephone
	Ritz The	Pacific Telephone
1957	Ritz The	R. L. Polk Co.
	GARDINER EARL H	Pacific Telephone
	PERCIVAL JOHN M	Pacific Telephone

540 S 4TH ST

Year	Uses	Source
2004	NICANDRO BARRITA	Cole Information Services

542 S 4TH ST

Year	Uses	Source
2017	TANAY KUMAR	Cole Information Services
	MARY BOUDREAU	Cole Information Services
	MARIA DELATORRE	Cole Information Services
	CLARK LEYVA	Cole Information Services
2014	SHARLEEN GUZMAN	Cole Information Services
	MARY BOUDREAU	Cole Information Services
	MARIA DELATORRE	Cole Information Services
	NICOLLE ALBURN	Cole Information Services
	NOELLE BOBO	Cole Information Services
	JOAN LONG	Cole Information Services
2009	ERIKA MARTINEZ	Cole Information Services
	NICOLE MELTON	Cole Information Services
	CASEY KHUON	Cole Information Services
	H CRISCOLL	Cole Information Services
	GEETHA PUCCHAKAYALA	Cole Information Services
	ZABRINA BLANCO	Cole Information Services
	POHAN HUANG	Cole Information Services
	MATHEW MISKO	Cole Information Services
	S KAMIREDDY	Cole Information Services
2006	ENDERBY C	Haines Company, Inc.
	MELTON Nicole	Haines Company, Inc.
	MISKO Mathsw	Haines Company, Inc.

DRAFT

FINDINGS

Year	Uses	Source
2006	SALDIVARRarona S	Haines Company, Inc.
2004	MARY BOUDREAU	Cole Information Services
	FAUSTO VILLEGAS	Cole Information Services
	NATHANIEL MILLER	Cole Information Services
	ANTONIYA GREEN	Cole Information Services
	ERIKA MARTINEZ	Cole Information Services
	WILFRED DSOUZA	Cole Information Services
	RAMONA VILLA	Cole Information Services
1999	NICOLE MIELTON	Cole Information Services
	S KAMIREDDY	Cole Information Services
	CELESTE HAMMON	Cole Information Services
	ZABRINA BLANCO	Cole Information Services
	CYNTHIA COBB	Cole Information Services
	POHAN HUANG	Cole Information Services
	MATHEW MISKO	Cole Information Services
	GEETHA PUCCHAKAYALA	Cole Information Services
	CASEY KHUON	Cole Information Services
	H CRISCOLL	Cole Information Services
1994	CASTILLO, A J	Cole Information Services
	DSOUZA, WILFRED F	Cole Information Services
1991	Blaha David	PACIFIC BELL WHITE PAGES
	Huynh Trach	PACIFIC BELL WHITE PAGES
	Mc Donald W E	PACIFIC BELL WHITE PAGES
	Nguyen Linh	PACIFIC BELL WHITE PAGES
	Pham Klet	PACIFIC BELL WHITE PAGES
	Pham Thuthuy	PACIFIC BELL WHITE PAGES
	BLAHA DAVID	PACIFIC BELL WHITE PAGES
	MC DONALD W E	PACIFIC BELL WHITE PAGES
	HUYNH TRACH	PACIFIC BELL WHITE PAGES
	NGUYEN LINH	PACIFIC BELL WHITE PAGES
	PHAM KLET	PACIFIC BELL WHITE PAGES
	PHAM THUTHUY	PACIFIC BELL WHITE PAGES

DRAFT

FINDINGS

Year	Uses	Source
1986	Campbell Arran	Pacific Bell
	Cole Kevin	Pacific Bell
	Cornejo J L	Pacific Bell
	Farmer David A	Pacific Bell
	Kloss K	Pacific Bell
	Mc Donald WE	Pacific Bell
	Nguyen Long	Pacific Bell
	Schaefer R L Neil	Pacific Bell
	Warner Oscar & Tammy	Pacific Bell
	Weissman Amy	Pacific Bell
1985	ANDERSON JAS JR	Pacific Bell
	BLAHS DAVID	Pacific Bell
	CARRAHER MICHAEL	Pacific Bell
	KLOSS K	Pacific Bell
	MARSHALL CHESTER	Pacific Bell
	MC DONALD WE	Pacific Bell
	SINGLETARY CLIFTON R	Pacific Bell
	TOY BARRY D	Pacific Bell
1980	Chol Baldwin	Pacific Telephone
	Crittendon Gladys	Pacific Telephone
	Omoto Randy	Pacific Telephone
	Pendleton Joseph	Pacific Telephone
	Toy Barry D	Pacific Telephone
1975	STANLEY DAVID	Pacific Telephone
	BABAUMT BENNY R	Pacific Telephone
	CLAVEJO CORAZON	Pacific Telephone
	DAVIS JAS	Pacific Telephone
	KIYOI L	Pacific Telephone
	SIGAFOOSE JIM	Pacific Telephone
1963	Shigeishi Michie	Pacific Telephone
	Barrington Jas	Pacific Telephone
	Buttitta Paul	Pacific Telephone

DRAFT

FINDINGS

Year	Uses	Source
1963	Carlson Richard	Pacific Telephone
	Carlson Rowan	Pacific Telephone
	DAlessio Joe	Pacific Telephone
	Sato Carol	Pacific Telephone
	Sato Robt N	Pacific Telephone
	Schoonover Geo	Pacific Telephone

545 S 4TH ST

Year	Uses	Source
2017	VICTORIA GARCIA	Cole Information Services
	DANIELA CASTRO	Cole Information Services
	GABRIEL AMBRIZ	Cole Information Services
	RICARDO MIRANDA	Cole Information Services
	HOLLY BLANK	Cole Information Services
	ILDEFONSO RODRIGUEZ	Cole Information Services
	MARIBEL RIOS	Cole Information Services
2014	HOLLY BLANK	Cole Information Services
	JOSE ZABALA	Cole Information Services
	ARTURO COLCHADO	Cole Information Services
	MARIA MAGANA	Cole Information Services
	VICTORIA GARCIA	Cole Information Services
	FLORIBERTO JAIMES	Cole Information Services
2009	JOSE ZABALA	Cole Information Services
	FLORIBERTO JAIMES	Cole Information Services
	PAUL GUARD	Cole Information Services
	UVALDO AVILA	Cole Information Services
	VICTORIA GARCIA	Cole Information Services
	HOLLY BLANK	Cole Information Services
2006	JAIMES Flriberto H	Haines Company, Inc.
	SANDOVAL Salvador	Haines Company, Inc.
2004	SABRINA ALDERETE	Cole Information Services
	ALADDIN FARAJ	Cole Information Services
	ROGELIO REYNOSO	Cole Information Services

DRAFT

FINDINGS

Year	Uses	Source
2004	PLACIDO HERNANDEZ	Cole Information Services
	CAROL FOSTER	Cole Information Services
	REYNALDO MILLAN	Cole Information Services
	A HASABE	Cole Information Services
	PAUL GUARD	Cole Information Services
	MICHELE GRANTHAM	Cole Information Services
	ALFREDO PASCUAL	Cole Information Services
	FLORIBERTO JAIMES	Cole Information Services
1999	HOLLY BLANK	Cole Information Services
	RAMON MACHADO	Cole Information Services
	PAUL GUARD	Cole Information Services
	VICTORIA GARCIA	Cole Information Services
	FLORIBERTO JAIMES	Cole Information Services
	UVALDO AVILA	Cole Information Services
	NORMA CARILLO	Cole Information Services
	JOSE ZABALA	Cole Information Services
1994	HUERTIA, JAVIER L	Cole Information Services
1991	BUGARLNI ROSA	PACIFIC BELL WHITE PAGES
	REYES MARIA E	PACIFIC BELL WHITE PAGES
	Bugarlni Rosa	PACIFIC BELL WHITE PAGES
1986	Alaeddin Mousa F	Pacific Bell
	Axtel IT E	Pacific Bell
	Barr J K	Pacific Bell
	Galbo EJim	Pacific Bell
	Kothlari Ali	Pacific Bell
	Phillips Jas Paul	Pacific Bell
1985	ALAEDDIN MOUSA F	Pacific Bell
	AXTELL T E	Pacific Bell
	BARR J K	Pacific Bell
	CRUZ EDWIN L	Pacific Bell
	GALBO EJIM S	Pacific Bell
	KOTHARI ALI	Pacific Bell

DRAFT

FINDINGS

Year	Uses	Source
1985	MICHEL P	Pacific Bell
	PHILLIPS JAS PAUL	Pacific Bell
1980	Eoff David	Pacific Telephone
	Mergi Madalene	Pacific Telephone
	Phillips Jas Paul	Pacific Telephone
	Qw ach Bao	Pacific Telephone
1975	PHLLIPS JAS PAUL	Pacific Telephone
1963	Butler Barbara	Pacific Telephone
	Conradson Diane W	Pacific Telephone
	Jackman F M	Pacific Telephone
	Severance R C	Pacific Telephone
1957	SEVERANCE R C R	Pacific Telephone

550 S 4TH ST

Year	Uses	Source
2017	JERRY MANGTHAG	Cole Information Services
	JOHN GIGUETTE	Cole Information Services
	DARYN MOORE	Cole Information Services
2014	JOHN GIGUETTE	Cole Information Services
	RICARDO MENDOZA	Cole Information Services
	RICHARD HINZ	Cole Information Services
	LUSVIMINDA PEREZ	Cole Information Services
2009	SEAN NELSON	Cole Information Services
	JOHN GIGUETTE	Cole Information Services
	JOLYNN PINFEL	Cole Information Services
	RICHARD HINZ	Cole Information Services
2006	E HINZRichard M	Haines Company, Inc.
	ALLEN Robert J	Haines Company, Inc.
	CHUA Peter	Haines Company, Inc.
	B GIGUETTEJohn	Haines Company, Inc.
2004	RICHARD HINZ	Cole Information Services
	PETER CHUA	Cole Information Services
	JOHN GIGUETTE	Cole Information Services

DRAFT

FINDINGS

Year	Uses	Source
2004	RENHAO ZHANG	Cole Information Services
	SEAN NELSON	Cole Information Services
	SEAN NELSON	Cole Information Services
1999	SEAN NELSON	Cole Information Services
	JOHN GIGUETTE	Cole Information Services
	RICHARD HINZ	Cole Information Services
	JOLYNN PINFEL	Cole Information Services
1994	HINZ, RICHARD M	Cole Information Services
1991	Bond James	PACIFIC BELL WHITE PAGES
	Hinz Richard M	PACIFIC BELL WHITE PAGES
	BOND JAMES	PACIFIC BELL WHITE PAGES
	HINZ RICHARD M	PACIFIC BELL WHITE PAGES
1986	Hinz Richard M	Pacific Bell
1985	BOWMAN B	Pacific Bell
	HINZ RICHARD M	Pacific Bell
	LUCKIEWICZ JERZY	Pacific Bell
	MOORE TERRY L	Pacific Bell
1980	Ahmadian Tehrani Omid	Pacific Telephone
	HMilman Ron	Pacific Telephone
	Kammerer George T	Pacific Telephone
1975	HOFFMAN CATHERINE A	Pacific Telephone
	TOASPERN SUZANNE	Pacific Telephone
	FOSTER DOUGLAS L	Pacific Telephone
1963	Fackrell Ray B	Pacific Telephone
	Fleming Catherine	Pacific Telephone
	Mc Arthur Sandra	Pacific Telephone
	Singh Alice Mrs	Pacific Telephone
	Sparks L M	Pacific Telephone
	Terres Frank	Pacific Telephone
1957	ATKINS ROBT H MRS	Pacific Telephone
	SPARKS L M R	Pacific Telephone
	TERRES FRANK R	Pacific Telephone

DRAFT

FINDINGS

Year	Uses	Source
1957	Atkins Robt H Mrs	R. L. Polk Co.
	Sparks L Mr	R. L. Polk Co.
	Terres Frank r	R. L. Polk Co.

555 S 4TH ST

Year	Uses	Source
2017	JUAN SALAS	Cole Information Services
2014	JEREMY BROWN	Cole Information Services
	DAN NGUYEN	Cole Information Services
	ALFONSO ESTRADA	Cole Information Services
2009	DAN NGUYEN	Cole Information Services
	ALFONSO ESTRADA	Cole Information Services
2006	OROZCO Hugo	Haines Company, Inc.
2004	EDGAR ESCOBEDO	Cole Information Services
1999	ALFONSO ESTRADA	Cole Information Services
	DAN NGUYEN	Cole Information Services
1980	Garcia Andres	Pacific Telephone
1975	LEWIS HILTON M	Pacific Telephone
	ABEYTA DOROTHY	Pacific Telephone
	GLANNINI A	Pacific Telephone
1963	Giannini A	Pacific Telephone
	Camacho Isavel	Pacific Telephone
1957	GLANRIINI A	Pacific Telephone

558 S 4TH ST

Year	Uses	Source
1991	JEFFRIES RICHARD	PACIFIC BELL WHITE PAGES
	Jeffries Richard	PACIFIC BELL WHITE PAGES

560 S 4TH ST

Year	Uses	Source
2014	ARNULFO PEREZ	Cole Information Services
2009	ARNULFO PEREZ	Cole Information Services
2006	ARMASJairne	Haines Company, Inc.

DRAFT

FINDINGS

Year	Uses	Source
2006	PEREZAmnuo M	Haines Company, Inc.
2004	A PEREZ	Cole Information Services
1999	ARNULFO PEREZ	Cole Information Services
1986	Cornejo Jose	Pacific Bell
1980	Wilson M	Pacific Telephone
1963	Bausch Ed H	Pacific Telephone
1957	BAUSCH ED H	Pacific Telephone

561 S 4TH ST

Year	Uses	Source
1975	WARNE E J	Pacific Telephone

562 S 4TH ST

Year	Uses	Source
2014	OCCUPANT UNKNOWN	Cole Information Services
2006	No Current Listing	Haines Company, Inc.

565 S 4TH ST

Year	Uses	Source
1980	Falk Allen	Pacific Telephone

S 4TL

470 S 4TL

Year	Uses	Source
1980	Butera Theresa	Pacific Telephone

S 4TO

405 S 4TO

Year	Uses	Source
1980	Nelson Jesse	Pacific Telephone

DRAFT

FINDINGS

S 4TT

405 S 4TT

Year	Uses	Source
1986	Sprague Eugene C	Pacific Bell

460 S 4TT

Year	Uses	Source
1991	Garcia Ricardo	PACIFIC BELL WHITE PAGES

S 4TW T

425 S 4TW T

Year	Uses	Source
1957	Camarena Richard	R. L. Polk Co.

S 5

446 S 5

Year	Uses	Source
1986	Sigatapta Sanhya	Pacific Bell

S 5 BI

536 S 5 BI

Year	Uses	Source
1986	Takag Mitsu	Pacific Bell

S 5 OTH

448 S 5 OTH

Year	Uses	Source
1975	KROK RUSSELL F	Pacific Telephone

S 5 WHITE RD 2727713

480 S 5 WHITE RD 2727713

Year	Uses	Source
1991	White Road Baptist Academy	PACIFIC BELL WHITE PAGES

DRAFT

FINDINGS

S 5FH

427 S 5FH

Year	Uses	Source
1980	Bui Kim	Pacific Telephone

S 5H

535 S 5H

Year	Uses	Source
1986	Cassata Jas V	Pacific Bell

S 5LH

408 S 5LH

Year	Uses	Source
1980	Vu Dich Duy	Pacific Telephone
	Va Dierm	Pacific Telephone

420 S 5LH

Year	Uses	Source
1980	Dalton Robert R	Pacific Telephone

439 S 5LH

Year	Uses	Source
1980	Baraias Antonio	Pacific Telephone

458 S 5LH

Year	Uses	Source
1980	Muchanic C	Pacific Telephone

466 S 5LH

Year	Uses	Source
1980	Perry Alan	Pacific Telephone

DRAFT

FINDINGS

S 5SSSE A

440 S 5SSSE A

Year	Uses	Source
1991	NIHM JAM MSI	PACIFIC BELL WHITE PAGES

S 5T

458 S 5T

Year	Uses	Source
1986	Tademaru Carl	Pacific Bell
1980	Koontz Thelma	Pacific Telephone

466 S 5T

Year	Uses	Source
1980	Harris Rayenell E	Pacific Telephone

S 5TH

360 S 5TH

Year	Uses	Source
1957	Bass Don	R. L. Polk Co.

364 S 5TH

Year	Uses	Source
1957	RODRIGUES L R	Pacific Telephone
	Rizzo Kate r	R. L. Polk Co.

386 S 5TH

Year	Uses	Source
1957	Reiley Hazel	R. L. Polk Co.

408 S 5TH

Year	Uses	Source
1985	PHAMI MINH NGOC	Pacific Bell
1980	Ho Van Tan	Pacific Telephone

DRAFT

FINDINGS

415 S 5TH

Year	Uses	Source
1985	VO LINH	Pacific Bell
	ROGGE AMARK	Pacific Bell

427 S 5TH

Year	Uses	Source
1985	NGUYEN DANH	Pacific Bell

439 S 5TH

Year	Uses	Source
1980	JQloes Alfrad	Pacific Telephone

444 S 5TH

Year	Uses	Source
1985	LUU NGUYEN	Pacific Bell

453 S 5TH

Year	Uses	Source
1957	Putman Eunice	R. L. Polk Co.

458 S 5TH

Year	Uses	Source
1985	CLAYTON GARY	Pacific Bell
1980	Reyes Joe	Pacific Telephone

503 S 5TH

Year	Uses	Source
1991	Marzouk Youssef Marzouk	PACIFIC BELL WHITE PAGES

521 S 5TH

Year	Uses	Source
1957	Faltersack Hazel B	R. L. Polk Co.

537 S 5TH

Year	Uses	Source
1957	Newman E A	R. L. Polk Co.

DRAFT

FINDINGS

S 5TH ST

320 S 5TH ST

Year	Uses	Source
1957	BADIR GLADYS	Pacific Telephone
	BRATTLUND DELPHIE	Pacific Telephone
	BURROW TONI	Pacific Telephone
	YARBOROUGH BERT C	Pacific Telephone
	N I S DOROTHY M	Pacific Telephone
	RYAN EMILY T	Pacific Telephone
	DOUGDALE MARGE R	Pacific Telephone

330 S 5TH ST

Year	Uses	Source
1957	DESCH DONALD S	Pacific Telephone

336 S 5TH ST

Year	Uses	Source
1957	HARDWICK APARTMENTS	Pacific Telephone
	HARDWICK W R MRS	Pacific Telephone

342 S 5TH ST

Year	Uses	Source
1991	LEWIS JOSHUA	PACIFIC BELL WHITE PAGES

344 S 5TH ST

Year	Uses	Source
1975	WINNER CHAS E	Pacific Telephone

370 S 5TH ST

Year	Uses	Source
1957	CRAGIN JAS S	Pacific Telephone
	DERSCH HATTIE	Pacific Telephone
	PASCUAL RICHARD	Pacific Telephone
	MARTIN L(ATHY	Pacific Telephone
	KOESTENBAUM PETER	Pacific Telephone

DRAFT

FINDINGS

376 S 5TH ST

Year	Uses	Source
1957	PRIEUR WM	Pacific Telephone

388 S 5TH ST

Year	Uses	Source
1957	MARTIN SUE	Pacific Telephone

405 S 5TH ST

Year	Uses	Source
2017	MARSELINO SALGADO	Cole Information Services
2014	DAISY SALGADO	Cole Information Services
	DOROTHY WILSON	Cole Information Services
2009	MARSELINO SALGADO	Cole Information Services
	FRANK UVALLE	Cole Information Services
2006	a SALGADO Marset Ino	Haines Company, Inc.
2004	MICHAEL LIZARBURU	Cole Information Services
	GEORGE GREEN	Cole Information Services
	FRANK UVALLE	Cole Information Services
1999	MARSELINO SALGADO	Cole Information Services
	FRANK UVALLE	Cole Information Services
1991	Benyshek Keith	PACIFIC BELL WHITE PAGES
	BENYSHEK KEITH	PACIFIC BELL WHITE PAGES
1986	Benyshek John	Pacific Bell
1980	Niessner Mark	Pacific Telephone
1963	Gumpert Martin	Pacific Telephone
1957	Compeau Jas M	R. L. Polk Co.

407 S 5TH ST

Year	Uses	Source
2014	AMANDA DOUGHERTY	Cole Information Services
2009	GERMAN FUENTES	Cole Information Services
2006	SALAZARMarda	Haines Company, Inc.
2004	ANDREW WACHTER	Cole Information Services
1999	GERMAN FUENTES	Cole Information Services

DRAFT

FINDINGS

Year	Uses	Source
1980	Mc Kay Kathleen A	Pacific Telephone

408 S 5TH ST

Year	Uses	Source
2017	HARDY LEWIS	Cole Information Services
	ADELA LORENZO	Cole Information Services
	JANETTE NAJERA	Cole Information Services
	JULIAN CORTEZ	Cole Information Services
	LUU NGUYEN	Cole Information Services
	MIKES ATHLETICS	Cole Information Services
	IRMA PACHECO	Cole Information Services
	PATTY CORTEZ	Cole Information Services
	ALBERT PEREZ	Cole Information Services
2014	MIKES ATHLETICS	Cole Information Services
	LIEN LE	Cole Information Services
	ALBERT PEREZ	Cole Information Services
	JANETTE NAJERA	Cole Information Services
	DAMAIA JONES	Cole Information Services
	ADELA LORENZO	Cole Information Services
	IRMA PACHECO	Cole Information Services
	BRANDY BRIGHT	Cole Information Services
2009	NICANDRO PACHECO	Cole Information Services
	PAUL ADIONG	Cole Information Services
	SINAI GAMA	Cole Information Services
	TUAN HONG	Cole Information Services
	V VERENKAR	Cole Information Services
	ABDELHADI ELHASSANI	Cole Information Services
	NGUYEN DIEP	Cole Information Services
	ALVIN LEE	Cole Information Services
	ERIK ESTRADA	Cole Information Services
2006	APARTMENTS	Haines Company, Inc.
	CHAN Usa	Haines Company, Inc.
	JIMINEZSteven	Haines Company, Inc.

DRAFT

FINDINGS

Year	Uses	Source
2006	LAW T	Haines Company, Inc.
	PACHECO Nlcandro	Haines Company, Inc.
	SANTIAGO Sola G	Haines Company, Inc.
	ZHU Mel	Haines Company, Inc.
2004	IRISH MAN HANDY MNTNNC SERV	Cole Information Services
	IRISH MAN MAINTENANCE SERVICE	Cole Information Services
	AGUSTIN ARREOLA	Cole Information Services
	SCOTT MARSH	Cole Information Services
	TRANG PHAM	Cole Information Services
	SOFIA SANTIAGO	Cole Information Services
	VICTOR PACHECO	Cole Information Services
	CHIEN HONG	Cole Information Services
	CHARLIE MCMENOMEY	Cole Information Services
	JIAN HUANG	Cole Information Services
	KHAC DINH	Cole Information Services
1999	SINAI GAMA	Cole Information Services
	PAUL ADIONG	Cole Information Services
	NICANDRO PACHECO	Cole Information Services
	V VERENKAR	Cole Information Services
	TUAN HONG	Cole Information Services
	NGUYEN DIEP	Cole Information Services
	ABDELHADI ELHASSANI	Cole Information Services
	ERIK ESTRADA	Cole Information Services
	ALVIN LEE	Cole Information Services
1994	THAVY, NGOC	Cole Information Services
	MASUM, M	Cole Information Services
	NGUYEN, CANH P	Cole Information Services
	TRAN, TIEN P	Cole Information Services
1991	BOYD STEVEN	PACIFIC BELL WHITE PAGES
	LANG SHAOZHEN	PACIFIC BELL WHITE PAGES
	QUACH FRANK	PACIFIC BELL WHITE PAGES
	Boyd Steven	PACIFIC BELL WHITE PAGES

DRAFT

FINDINGS

Year	Uses	Source
1991	Liang S	PACIFIC BELL WHITE PAGES
	Lang Shaozhen	PACIFIC BELL WHITE PAGES
	Quach Frank	PACIFIC BELL WHITE PAGES
1986	Nguyen Sang	Pacific Bell
	Pham Minh Ngoc	Pacific Bell
	Tran Minh & Lien Phan	Pacific Bell
	Tu Ngoc	Pacific Bell
	Chau An N	Pacific Bell
	Doan At	Pacific Bell
	Duong N	Pacific Bell
	Ha Cuong Chi	Pacific Bell
	Hu Yao Tang	Pacific Bell
	Lam My	Pacific Bell
	Nguyen John	Pacific Bell
1985	CAO THANH	Pacific Bell
	CHAU AN N	Pacific Bell
	DEAN AT	Pacific Bell
	DUONG N	Pacific Bell
	HA CUONG CHI	Pacific Bell
	HU YAO TANG	Pacific Bell
	LAM MY	Pacific Bell
	TAT THIEP	Pacific Bell
	TRAN MINH & LIEN PHAN	Pacific Bell
	TU NGOC	Pacific Bell
	VU DIEM	Pacific Bell
	VUONG TY V	Pacific Bell
1980	Ahmadi Ali	Pacific Telephone
	Davis N	Pacific Telephone
	Do An Dinh	Pacific Telephone
	Gods Fred E	Pacific Telephone
	Lam Andrew	Pacific Telephone
	iam Anh	Pacific Telephone

DRAFT

FINDINGS

Year	Uses	Source
1980	Morikaw a S	Pacific Telephone
	Walker Jean	Pacific Telephone
1975	TAPIA RALPH	Pacific Telephone
	WANG BILL	Pacific Telephone
	WONG TERESA	Pacific Telephone
	KELZER CHAS	Pacific Telephone
	LE QUAN	Pacific Telephone
	LEWIS KEITH	Pacific Telephone
	LING ROBT H	Pacific Telephone
	LOPEZ JAIME E	Pacific Telephone
	RIONSAVAPAK SANAN	Pacific Telephone
	TAM YAMTONG	Pacific Telephone
1963	Henderson Jas Jr	Pacific Telephone
	How ard Gene	Pacific Telephone
	Hudson Barbara	Pacific Telephone
	Lerch Susan	Pacific Telephone
	Austin John M	Pacific Telephone
	Baker Chas T	Pacific Telephone
	Barnatone Pat	Pacific Telephone
	Bergstrom Kalene	Pacific Telephone
	Bertram Jane	Pacific Telephone
	Bow en Jeff	Pacific Telephone
	Buntz Susan	Pacific Telephone
	Freeland Richard	Pacific Telephone
	George Marylou	Pacific Telephone
	Graham Thos	Pacific Telephone
	Gulliford Alrene K	Pacific Telephone
	Harr Robt	Pacific Telephone
	Hazelton Donna Dee	Pacific Telephone
	Heller Robt	Pacific Telephone
	Lockie Carolyn	Pacific Telephone
	Lockie Carolyn	Pacific Telephone

DRAFT

FINDINGS

Year	Uses	Source
1963	Mason Kathy	Pacific Telephone
	Mc Cartney Judy	Pacific Telephone
	Mykles Gary	Pacific Telephone
	Parks Bill	Pacific Telephone
	Raghami Gloria	Pacific Telephone
	Schoonmaker Jas P	Pacific Telephone
	Steinbock Phil	Pacific Telephone
	Sullivan Leslie	Pacific Telephone
	Teter Anne	Pacific Telephone
	Treat P	Pacific Telephone
1957	LORIGAN EDITH R	Pacific Telephone
	Lorigan Edith r	R. L. Polk Co.

409 S 5TH ST

Year	Uses	Source
2017	JOHN WAGNER	Cole Information Services
2014	JOHN WAGNER	Cole Information Services
	KRISTEN REDANIEL	Cole Information Services
	RAUL HERNANDEZ	Cole Information Services
	JONATHAN KRIER	Cole Information Services
2009	WILLIAM NICOLOSI	Cole Information Services
2006	a GONZALEZA Ofredo	Haines Company, Inc.
2004	WILLIAM NICOLOSI	Cole Information Services
	MEGANN MOUSEL	Cole Information Services
1999	WILLIAM NICOLOSI	Cole Information Services
	OCCUPANT UNKNOWN	Cole Information Services
1986	Mc Clung C	Pacific Bell
1985	SASAKI N	Pacific Bell
	MC CLUNG C	Pacific Bell
1980	Chamberlain John	Pacific Telephone
1963	Salazar Alfonso	Pacific Telephone

DRAFT

FINDINGS

414 S 5TH ST

Year	Uses	Source
2006	LIU Sun Yen	Haines Company, Inc.

415 S 5TH ST

Year	Uses	Source
2017	KENTON HUANG	Cole Information Services
	THUAN NGUYEN	Cole Information Services
	ALLEN HAASE	Cole Information Services
	ALEX TRAN	Cole Information Services
	DAI HUYNH	Cole Information Services
2014	TIEN NGUYEN	Cole Information Services
	DAI HUYNH	Cole Information Services
	THANG HONG	Cole Information Services
	THUAN NGUYEN	Cole Information Services
	ALEX TRAN	Cole Information Services
2009	LAN COA GARDEN	Cole Information Services
	DAI HUYNH	Cole Information Services
	HAI HO	Cole Information Services
	NHUNG PHAM	Cole Information Services
	CHAU NGUYEN	Cole Information Services
	PHUNG TRAN	Cole Information Services
	ADAM DRESHER	Cole Information Services
	VICTOR DUONG	Cole Information Services
	STEPHANIE LUONG	Cole Information Services
	LAN CAO	Cole Information Services
	MARIELEN BALDEZ	Cole Information Services
2006	BELLE MANOR DUONG Victor	Haines Company, Inc.
	HO Hai	Haines Company, Inc.
	HUYNH Dai	Haines Company, Inc.
	MARROTAlejandro C	Haines Company, Inc.
	PHAM Nhung	Haines Company, Inc.
2004	GUSTAVO LOPEZ	Cole Information Services
	DAI HUYNH	Cole Information Services

DRAFT

FINDINGS

Year	Uses	Source
2004	VALERIE MARTINEZ	Cole Information Services
	BRIAN LOWE	Cole Information Services
	LAN CAO GARDEN	Cole Information Services
	HAI HO	Cole Information Services
	TOMMY TRAN	Cole Information Services
	NHUNG PHAM	Cole Information Services
	CHAU NGUYEN	Cole Information Services
	CASEY DILL	Cole Information Services
	PHUNG TRAN	Cole Information Services
1999	DAI HUYNH	Cole Information Services
	CHAU NGUYEN	Cole Information Services
	NHUNG PHAM	Cole Information Services
	HAI HO	Cole Information Services
	TAI MAI	Cole Information Services
	ADAM DRESHER	Cole Information Services
	PHUNG TRAN	Cole Information Services
	VICTOR DUONG	Cole Information Services
	STEPHANIE LUONG	Cole Information Services
	MARIELEN BALDEZ	Cole Information Services
	LAN CAO	Cole Information Services
1994	NGO, KHANH T	Cole Information Services
	LE, JIMMY	Cole Information Services
	KHOI, LIEN	Cole Information Services
	GEE, NORMAN	Cole Information Services
1991	BUI HIEN THE	PACIFIC BELL WHITE PAGES
	GEE NORMAN	PACIFIC BELL WHITE PAGES
	Bui Hien The	PACIFIC BELL WHITE PAGES
	Gee Norman	PACIFIC BELL WHITE PAGES
1986	Bernaldes Earl	Pacific Bell
	Christian S J	Pacific Bell
	Estrada Teresa	Pacific Bell
	Gonzalez Alfonso	Pacific Bell

DRAFT

FINDINGS

Year	Uses	Source
1986	Lane Dave	Pacific Bell
	Mac Dougall Colln	Pacific Bell
	Smith Nolan	Pacific Bell
	Tao M E	Pacific Bell
1985	LAMOREAUX MARK D	Pacific Bell
	LANE DAVE	Pacific Bell
	LE HOANG	Pacific Bell
	SCHLEGEL CHERYL	Pacific Bell
	SMITH NOLAN	Pacific Bell
	WILLIAMS JEFF	Pacific Bell
1980	Gillaspy M	Pacific Telephone
	Izadpanah MN H	Pacific Telephone
	Kahrs Keyth	Pacific Telephone
	Kibbe Julie	Pacific Telephone
	Le Febvre Tom	Pacific Telephone
	Stark John B	Pacific Telephone
	White Barbara M	Pacific Telephone
	Wilcox John	Pacific Telephone
1975	JUNKER CORBIN J	Pacific Telephone
	LEE N	Pacific Telephone
	STEWART LELEA	Pacific Telephone
	BELLE MANOR	Pacific Telephone
	FORD KATHY	Pacific Telephone
	HAN PEI CHANG	Pacific Telephone
1963	Banducci Irene	Pacific Telephone
	Belle Manor	Pacific Telephone
	Blomquist Mary	Pacific Telephone
	Boccignone Jeanie	Pacific Telephone
	Bowman Cynthia	Pacific Telephone
	Brugnone Nanette B	Pacific Telephone
	Burkhart Judy	Pacific Telephone
	Chiarello Shirleymae	Pacific Telephone

DRAFT

FINDINGS

Year	Uses	Source
1963	Cooper Sue	Pacific Telephone
	Diller Dianne	Pacific Telephone
	Dolby Wm R	Pacific Telephone
	Elsea Jan	Pacific Telephone
	Hart Meredith	Pacific Telephone
	Hatcher Marilyn	Pacific Telephone
	Heddinghaus Alice	Pacific Telephone
	Hoffman Kathie L	Pacific Telephone
	Hopewell Elaine	Pacific Telephone
	Huey Margaret	Pacific Telephone
	Humphrey Elaine	Pacific Telephone
	Ishihara Sharon	Pacific Telephone
	Klibo Kristie	Pacific Telephone
	La Fontaine Joyce	Pacific Telephone
	Larson Andrea	Pacific Telephone
	Michaelis Donna	Pacific Telephone
	Miyano Sandy	Pacific Telephone
	Orlando Linda	Pacific Telephone
	Parker Sue	Pacific Telephone
	Perala Janice	Pacific Telephone
	Petitdidier Suzanne	Pacific Telephone
	Robinson Kathy	Pacific Telephone
	Ryan Holly	Pacific Telephone
	Sheets Toni	Pacific Telephone
	Smith Florence	Pacific Telephone
	Truax Sandra	Pacific Telephone
	Vargas Priscilla	Pacific Telephone
	Yamaguchi Donna	Pacific Telephone
1957	JOHNSON ALBERT J	Pacific Telephone
	Johnson Albert J	R. L. Polk Co.

DRAFT

FINDINGS

418 S 5TH ST

Year	Uses	Source
2006	SMITH MS	Haines Company, Inc.
	SIBASERRANOTony	Haines Company, Inc.
	ROSENTHAL Barbara	Haines Company, Inc.
	PHILLIPS Mary Edith	Haines Company, Inc.
	PHAM Hol Van	Haines Company, Inc.
	THUANTu	Haines Company, Inc.
	TUNG San Mel	Haines Company, Inc.
	WANG Mlrglian	Haines Company, Inc.
	OUYANG Chlah	Haines Company, Inc.
	YU Ping	Haines Company, Inc.
	YUAN Pench Ian	Haines Company, Inc.
	YIP Chong Hang	Haines Company, Inc.

420 S 5TH ST

Year	Uses	Source
2017	STATES MISSION CORP	Cole Information Services
2009	UNITED STATES MISSION	Cole Information Services
2006	MAGELKY Bernard	Haines Company, Inc.
1999	UNITED STATES MISSION	Cole Information Services
1994	UNITED STATES MISSION	Cole Information Services
1991	Hendrycks Nora	PACIFIC BELL WHITE PAGES
	HENDRYCKS NORA	PACIFIC BELL WHITE PAGES
	ALPHA OMICRON PI	PACIFIC BELL WHITE PAGES
	Alpha Omicron PI	PACIFIC BELL WHITE PAGES
1985	WENGER DANIEL	Pacific Bell
	VORSATZ FRED	Pacific Bell
	HAUSER JOHN	Pacific Bell
	GIBB JOHN	Pacific Bell
1975	BEHEN EDWARD L	Pacific Telephone
1963	Janow iak A L	Pacific Telephone
	Be Heyt Chas	Pacific Telephone
1957	Be Heyt Chas r	R. L. Polk Co.

DRAFT

FINDINGS

Year	Uses	Source
1957	BE HOYT CHAS R	Pacific Telephone

427 S 5TH ST

Year	Uses	Source
2017	VINH DINH	Cole Information Services
	NGOC NGUYEN	Cole Information Services
	NICOLE NGUYEN	Cole Information Services
	JOHN KENNEY	Cole Information Services
	KIM NGUYEN	Cole Information Services
	MARIA CHEN	Cole Information Services
2014	VINH DINH	Cole Information Services
	BANG NGO	Cole Information Services
	NICOLE NGUYEN	Cole Information Services
	NAVYA CHAUDHARY	Cole Information Services
2009	THUAN LE	Cole Information Services
	BANG NGO	Cole Information Services
	XIU WANG	Cole Information Services
	KIM NGUYEN	Cole Information Services
	AMY TAN	Cole Information Services
	BA LE	Cole Information Services
	VINH DINH	Cole Information Services
	MICHAEL TUFFLEY	Cole Information Services
	THUAN DINH	Cole Information Services
2006	APARTMENTS	Haines Company, Inc.
	DINH Bang Cong	Haines Company, Inc.
	DINH Vinh	Haines Company, Inc.
	NGO Bang Dinh	Haines Company, Inc.
	NGO Hien	Haines Company, Inc.
	NGUYEN Trinh	Haines Company, Inc.
	PHUONG Hue	Haines Company, Inc.
	ROMERO Jamie	Haines Company, Inc.
	TAN Amy	Haines Company, Inc.
2004	VINH PHAM	Cole Information Services

DRAFT

FINDINGS

Year	Uses	Source
2004	CUONG NGUYEN	Cole Information Services
	VINH DINH	Cole Information Services
	BRIAN CHEUNG	Cole Information Services
	NGUYEN DIEP	Cole Information Services
	JOHNNY WONG	Cole Information Services
	DUYEN PHUNG	Cole Information Services
	HIEN NGO	Cole Information Services
	TRINH NGUYEN	Cole Information Services
	LYNH DANG	Cole Information Services
	VU CUONG	Cole Information Services
1999	BA LE	Cole Information Services
	VINH DINH	Cole Information Services
	XIU WANG	Cole Information Services
	THUAN DINH	Cole Information Services
	THUAN LE	Cole Information Services
	BANG NGO	Cole Information Services
	KIM NGUYEN	Cole Information Services
	MICHAEL TUFFLEY	Cole Information Services
	AMY TAN	Cole Information Services
1994	NGUYEN, HUONG T	Cole Information Services
	TRINH, QUOC	Cole Information Services
	DANG, NHAN	Cole Information Services
	NGUYEN, DAC	Cole Information Services
	NGUYEN, NANG V	Cole Information Services
1991	Luong Sam A	PACIFIC BELL WHITE PAGES
	Nguyen Cam	PACIFIC BELL WHITE PAGES
	Nguyen Ha D	PACIFIC BELL WHITE PAGES
	Nguyen Lam	PACIFIC BELL WHITE PAGES
	Nguyen Tan	PACIFIC BELL WHITE PAGES
	Tran Dung	PACIFIC BELL WHITE PAGES
	Dang Nhan	PACIFIC BELL WHITE PAGES
	DANG NHAN	PACIFIC BELL WHITE PAGES

DRAFT

FINDINGS

Year	Uses	Source
1991	LUONG SAM A	PACIFIC BELL WHITE PAGES
	NGUYEN CAM	PACIFIC BELL WHITE PAGES
	NGUYEN HA D	PACIFIC BELL WHITE PAGES
	NGUYEN LAM	PACIFIC BELL WHITE PAGES
	NGUYEN TAN	PACIFIC BELL WHITE PAGES
	TRAN DUNG	PACIFIC BELL WHITE PAGES
1986	Nguyen Danh	Pacific Bell
	Nguyen Lam	Pacific Bell
	Nguyen Nang Van	Pacific Bell
	Quan Nlnh	Pacific Bell
	Tran Tai	Pacific Bell
	Vu Tuan	Pacific Bell
1985	DINH QUE VAN	Pacific Bell
	PHAM HIEN	Pacific Bell
	TRUONG HUONG THE	Pacific Bell
	VU TUAN	Pacific Bell
1980	Baker Mark H	Pacific Telephone
	Doennebrink Brian	Pacific Telephone
	Khokhar R	Pacific Telephone
	Ohong Hinh Trong	Pacific Telephone
	Nguyen Nhat Hong	Pacific Telephone
	Tran Thinh	Pacific Telephone
	I Tran Thinh Duc	Pacific Telephone
1975	CHAIN JANET	Pacific Telephone
	HENDERSON V E	Pacific Telephone
	JEFFORDS DAVE	Pacific Telephone
	MAYNARD CRAIG P	Pacific Telephone
	NARITA S	Pacific Telephone
	ROSENFIELD JOHN	Pacific Telephone
	VOOGD MARK	Pacific Telephone
	WILSON WM S	Pacific Telephone
	WONG LAURA	Pacific Telephone

DRAFT

FINDINGS

Year	Uses	Source
1975	WONG S	Pacific Telephone
1963	Anderson Sue	Pacific Telephone
	Baeta Marilyn	Pacific Telephone
	Berkman Renee	Pacific Telephone
	Blum Joyce	Pacific Telephone
	Bohanna Denese	Pacific Telephone
	Bourassa Joan	Pacific Telephone
	Brand Ann	Pacific Telephone
	Bronstein Rise	Pacific Telephone
	Butts Martha Jo	Pacific Telephone
	Danker D E	Pacific Telephone
	Elliott Diana	Pacific Telephone
	Ginsburg Susan	Pacific Telephone
	Grant Linda	Pacific Telephone
	Gratch Nancy	Pacific Telephone
	Gump Gina	Pacific Telephone
	Haaker Melanie	Pacific Telephone
	Hamil Joanne	Pacific Telephone
	Irw in Verene	Pacific Telephone
	Linden Margie	Pacific Telephone
	Linden Margie	Pacific Telephone
	Marino Linda	Pacific Telephone
	Nick Gehl	Pacific Telephone
	Popoff Marina	Pacific Telephone
	Ramey Jackie	Pacific Telephone
	Rutkin Jill	Pacific Telephone
	Stivers Patti	Pacific Telephone
1957	Graham Robt E	R. L. Polk Co.
	Thompson Grace Ferol	R. L. Polk Co.
	Thompson Minnie	R. L. Polk Co.
	GRAHAM ROHT E	Pacific Telephone
	THOMPSON GRACE FEROL	Pacific Telephone

DRAFT

FINDINGS

Year	Uses	Source
1957	THOMPSON MINNIE	Pacific Telephone

430 S 5TH ST

Year	Uses	Source
1963	Chi Omega Sorority	Pacific Telephone
	Mahoney Ellen Mrs	Pacific Telephone
1957	Gervais Verne r	R. L. Polk Co.
	Lejnieks Atgurs	R. L. Polk Co.
	Moyer L D	R. L. Polk Co.
	Wilcoxson David W Jr	R. L. Polk Co.
	Begin Dorothy E	R. L. Polk Co.
	BEGIN DOROTHY E	Pacific Telephone
	GERVAIS VERNE R	Pacific Telephone
	LEJNILEKS ARTURS	Pacific Telephone
	MOYER L D	Pacific Telephone
	WILCOXSON DAVID W JR	Pacific Telephone

434 S 5TH ST

Year	Uses	Source
1975	BULL SIDNEY	Pacific Telephone

439 S 5TH ST

Year	Uses	Source
2017	NGUYET TRUONG	Cole Information Services
	MINH DO	Cole Information Services
	PAK CHAN	Cole Information Services
	KUAN CHEN	Cole Information Services
2014	PAK CHAN	Cole Information Services
	ZHENG LI	Cole Information Services
2009	HOILAM CHAN	Cole Information Services
	KHANH LY	Cole Information Services
	LIEN KHA	Cole Information Services
	MINH DO	Cole Information Services
	WAI CHAN	Cole Information Services

DRAFT

FINDINGS

Year	Uses	Source
2006	CHAN Holam	Haines Company, Inc.
	CHANWai Hung	Haines Company, Inc.
	KHA Uen	Haines Company, Inc.
	LY Khanh	Haines Company, Inc.
2004	JORGE RAMIREZ	Cole Information Services
	HOILAM CHAN	Cole Information Services
	LIEN KHA	Cole Information Services
	TEODORO BARRON	Cole Information Services
1999	HOILAM CHAN	Cole Information Services
	KHANH LY	Cole Information Services
	MINH DO	Cole Information Services
	LIEN KHA	Cole Information Services
	WAI CHAN	Cole Information Services
1986	Barajas Antonio	Pacific Bell
	Duong Ky	Pacific Bell
	Nguyen Manh Em Thi	Pacific Bell
	Nguyen Tam Dinh	Pacific Bell
1985	DUONG KY	Pacific Bell
	JAUREGUI ROSARIO	Pacific Bell
	NGUYEN MANH-EM THI	Pacific Bell
	NGUYEN TAM DINH	Pacific Bell
1975	CHUNG KYU	Pacific Telephone
1963	Barley Janice	Pacific Telephone
	Barley Will C	Pacific Telephone
	Krause Sharon	Pacific Telephone
	Maeyama Ann	Pacific Telephone
	Mc Culloch Wm	Pacific Telephone
	Rathsam Scott	Pacific Telephone
	Singer Evelyn	Pacific Telephone
	Stern Pinkie	Pacific Telephone
	Tognazzini Rodger	Pacific Telephone
	Wolf Shayla	Pacific Telephone

DRAFT

FINDINGS

441 S 5TH ST

Year	*Uses*	*Source*
2017	TAMMY WEB	Cole Information Services
	LEPHUONG TRAN	Cole Information Services
	ROBERT VONG	Cole Information Services
2014	TAMMY WEB	Cole Information Services
	JOHN WEBER	Cole Information Services
	XUONG TRAN	Cole Information Services
2009	VINCI CHOW	Cole Information Services
	PHUNG HONG	Cole Information Services
	S YEOH	Cole Information Services
	AILEEN WEN	Cole Information Services
	GUANG LIAO	Cole Information Services
	KIN TSE	Cole Information Services
2006	LUONG Hoong	Haines Company, Inc.
	SANDOVALNallea	Haines Company, Inc.
	TANG Jacky	Haines Company, Inc.
	TRAN Gfang	Haines Company, Inc.
	TRAN Laphuong	Haines Company, Inc.
	TSEKrn	Haines Company, Inc.
	APARTMENTS	Haines Company, Inc.
2004	TYSUN	Cole Information Services
	XIAO HUANG	Cole Information Services
	ART LIAOS	Cole Information Services
	HENRY CHEN	Cole Information Services
	MINH CHAU	Cole Information Services
	GUANG LIAO	Cole Information Services
1999	VINCI CHOW	Cole Information Services
	PHUNG HONG	Cole Information Services
	S YEOH	Cole Information Services
	AILEEN WEN	Cole Information Services
	GUANG LIAO	Cole Information Services
	KIN TSE	Cole Information Services

DRAFT

FINDINGS

Year	Uses	Source
1991	Nguyen Tuns Thanh	PACIFIC BELL WHITE PAGES
	Tran Lien	PACIFIC BELL WHITE PAGES
	NGUYEN TUNS THANH	PACIFIC BELL WHITE PAGES
	TRAN LIEN	PACIFIC BELL WHITE PAGES
1986	Barajas Leonardo	Pacific Bell
	Do Muoi	Pacific Bell
	Herrera Marcelo	Pacific Bell
	Huynh Binh	Pacific Bell
	Le Hoang	Pacific Bell
	Tham Thanh	Pacific Bell
1985	DO MUOI	Pacific Bell
	HERRERA MARCELO	Pacific Bell
	HUYNH BINH	Pacific Bell
1980	Do Muoi	Pacific Telephone
	Herrera Marcelo	Pacific Telephone
	Pa lseco Ricardo	Pacific Telephone
1975	ALLEN S	Pacific Telephone
1963	Harrison Judi	Pacific Telephone
	Jones Linda	Pacific Telephone
	Kauffman Dick	Pacific Telephone
	Kittoe Mary	Pacific Telephone
	Moore Marnetta	Pacific Telephone
	Morrow Carole	Pacific Telephone
	Moss Shirley	Pacific Telephone
	Pottberg Tom	Pacific Telephone
	Read Cheryl	Pacific Telephone
	Rodriguez Robt Jr	Pacific Telephone
	Shimizu Rose	Pacific Telephone
	Takahashi Alice	Pacific Telephone

442 S 5TH ST

Year	Uses	Source
2017	WILLIAM MANASHI	Cole Information Services

DRAFT

FINDINGS

Year	Uses	Source
2017	BRANDT PROZENIUK	Cole Information Services
	LARISSA GRADY	Cole Information Services
	AUSTIN ROBERTS	Cole Information Services
2014	TIERNEY GENOAR	Cole Information Services
	WILLIAM MANASHI	Cole Information Services
	NORDEAN BAXTER	Cole Information Services
	AUSTIN ROBERTS	Cole Information Services
2009	ALFRED CHOW	Cole Information Services
	KIET DUONG	Cole Information Services
	MARIA MUNOZ	Cole Information Services
	ENRICO TJANDRA	Cole Information Services
2006	BEN Teresa	Haines Company, Inc.
	MUNOZMMaoa	Haines Company, Inc.
	TJANDRAEnrico	Haines Company, Inc.
2004	PHUC VU	Cole Information Services
	NREMDA SZETP	Cole Information Services
	SUSAN KATONA	Cole Information Services
	BRYAN BAKER	Cole Information Services
	WESLEY CATANZARO	Cole Information Services
	DOMINIC COVITA	Cole Information Services
	ALFRED CHOW	Cole Information Services
	KIET DUONG	Cole Information Services
	HAI QUACH	Cole Information Services
	ARACELI RAVELO	Cole Information Services
1999	KIET DUONG	Cole Information Services
	ENRICO TJANDRA	Cole Information Services
	MARIA MUNOZ	Cole Information Services
	ALFRED CHOW	Cole Information Services
1994	LUONG, LAMB	Cole Information Services
	LIEN, DOAN	Cole Information Services
1991	Dang Quang	PACIFIC BELL WHITE PAGES
	Nguyen Tai	PACIFIC BELL WHITE PAGES

DRAFT

FINDINGS

Year	Uses	Source
1991	Tran Mai	PACIFIC BELL WHITE PAGES
	DANG QUANG	PACIFIC BELL WHITE PAGES
	NGUYEN TAI	PACIFIC BELL WHITE PAGES
	THIET TAT	PACIFIC BELL WHITE PAGES
	TRAN MAI	PACIFIC BELL WHITE PAGES
1986	Dang Quang	Pacific Bell
	Do Hung Minh	Pacific Bell
	Nguyen Lien	Pacific Bell
	Pham Due	Pacific Bell
	Tat Ha To	Pacific Bell
	Vu Tinh Duc	Pacific Bell
1985	DANG QUANG	Pacific Bell
	DO HUNG MINH	Pacific Bell
	NGUYEN LIEN	Pacific Bell
	NGUYEN PHUC C	Pacific Bell
	TAT HA TO	Pacific Bell
	TRAN TUAN A	Pacific Bell
	VU TINH DUC	Pacific Bell
1980	Colbert Deborah	Pacific Telephone
	Duungt Hao	Pacific Telephone
	Nguyen Hung T	Pacific Telephone
	Quang Lam Minh	Pacific Telephone
1975	CROWE J B	Pacific Telephone
	KEISSAR JAVAD	Pacific Telephone
	MC ETCHIN DONALD B	Pacific Telephone
	NAKASHIKI K	Pacific Telephone
	PIZAPPI MARILYN	Pacific Telephone
1963	Bardeen Linda L	Pacific Telephone
	Barrett Carol J	Pacific Telephone
	Bessey Karen	Pacific Telephone
	Brown Patti	Pacific Telephone
	Del Colletti Sandy	Pacific Telephone

DRAFT

FINDINGS

Year	Uses	Source
1963	Enten Judy	Pacific Telephone
	Geesey I	Pacific Telephone
	Irvine Jane	Pacific Telephone
	Nugent Carole	Pacific Telephone
	Silva Elaine	Pacific Telephone
	Sundberg Margaret	Pacific Telephone
	Vedo Mary	Pacific Telephone
	Watkins Virginia	Pacific Telephone
	Ito Lillian	Pacific Telephone
	Noren Lynn	Pacific Telephone
1957	GRIMSLEY OTIS C	Pacific Telephone
	Grimsley Otis C	R. L. Polk Co.

444 S 5TH ST

Year	Uses	Source
2017	WILLIAM MANASHI	Cole Information Services
	VERONICA GARCIA	Cole Information Services
2014	TOM MENDEZ	Cole Information Services
	TOM NGUYEN	Cole Information Services
	CHARLENE RICHARDSON	Cole Information Services
2009	NHUNG TRIEU	Cole Information Services
	BEN BEEBE	Cole Information Services
	VUI DO	Cole Information Services
2006	CHAPMAN Jonathan	Haines Company, Inc.
	DO Vui Thi	Haines Company, Inc.
2004	JOE MICCO	Cole Information Services
	ROSENDO TABASA	Cole Information Services
	CINDY HO	Cole Information Services
	VUI DO	Cole Information Services
	DUSTIN PARKER	Cole Information Services
	NHUNG TRIEU	Cole Information Services
	C YANG	Cole Information Services
1999	BEN BEEBE	Cole Information Services

DRAFT

FINDINGS

Year	Uses	Source
1999	NHUNG TRIEU	Cole Information Services
	VUI DO	Cole Information Services
1991	Chung Tuong Cam	PACIFIC BELL WHITE PAGES
	Do Vul Thi	PACIFIC BELL WHITE PAGES
	Phung Duong	PACIFIC BELL WHITE PAGES
	Trinh Nguyen	PACIFIC BELL WHITE PAGES
	CHUNG TUONG CAM	PACIFIC BELL WHITE PAGES
	DO VUL THI	PACIFIC BELL WHITE PAGES
	PHUNG DUONG	PACIFIC BELL WHITE PAGES
	TRINH NGUYEN	PACIFIC BELL WHITE PAGES
1986	Huynh Phat	Pacific Bell
	Luu Nguyen	Pacific Bell
	Than Thanh	Pacific Bell
1985	HUYNH PHAT	Pacific Bell
	ON HAI	Pacific Bell
	THAN THANH	Pacific Bell
	VU HUNG VAN	Pacific Bell
1980	CeballosIrma	Pacific Telephone
	Cazzato Andrew	Pacific Telephone
	Freed Frederick	Pacific Telephone
	Hoang Dan	Pacific Telephone
	La Pho Van	Pacific Telephone
	Le Thanh Nhan	Pacific Telephone
	Than Thanh	Pacific Telephone
	Vii Quang Van	Pacific Telephone
	VUi Quang	Pacific Telephone
1975	FONTANILLA MAE	Pacific Telephone
	IKEMOTO H	Pacific Telephone
	KELLER ERIC G	Pacific Telephone
	PASQUAL E	Pacific Telephone
	CESARI ELDEEN	Pacific Telephone
	CHRISTENSEN KAREN	Pacific Telephone

DRAFT

FINDINGS

Year	Uses	Source
1975	FONG JOYCE	Pacific Telephone
1963	Bartlett Carolyn	Pacific Telephone
	Delos Marge	Pacific Telephone
	Erasmus Gayle	Pacific Telephone
	Frederickson Ann E	Pacific Telephone
	Greishaber Carol	Pacific Telephone
	Greishaber Judie	Pacific Telephone
	Grosskopf Gale	Pacific Telephone
	Matuska Nancy	Pacific Telephone
	Mc Guiness Regina	Pacific Telephone
	Orban Betsy	Pacific Telephone
	Roscamp Toni	Pacific Telephone
	Samules Charlene	Pacific Telephone
	Stanley Patricia S	Pacific Telephone
	Tracy Glenda	Pacific Telephone

451 S 5TH ST

Year	Uses	Source
2017	JOHN SEALS	Cole Information Services
	LENA DITELLA	Cole Information Services
	SHANE COTA	Cole Information Services
	DWAYNE LEWIS	Cole Information Services
2014	HELA BABRAK	Cole Information Services
	LENA DITELLA	Cole Information Services
	RICHARD KIRCH	Cole Information Services
	JOHN SEALS	Cole Information Services
	MICHELLE ADRONG	Cole Information Services
2009	MATHEW WINTZER	Cole Information Services
	ROSAMARIA CERVANTES	Cole Information Services
	RICHARD RAMIREZ	Cole Information Services
2006	BANH Van	Haines Company, Inc.
2004	J GUO	Cole Information Services
	JOSEPH NGUYENDUONG	Cole Information Services

DRAFT

FINDINGS

Year	Uses	Source
2004	VAN VANBANH	Cole Information Services
	YING LEI	Cole Information Services
	RAMON MONAREZ	Cole Information Services
	GINA WHITSON	Cole Information Services
	FLORENCE ARAIZA	Cole Information Services
	JUAN MARQUEZ	Cole Information Services
	RANDY JACKSON	Cole Information Services
	LARRY INGHAM	Cole Information Services
1999	RICHARD RAMIREZ	Cole Information Services
	JUAN MARQUEZ	Cole Information Services
	MATHEW WINTZER	Cole Information Services
	ROSAMARIA CERVANTES	Cole Information Services
1994	BANH, VAN	Cole Information Services
	ISMAIL, FAUZI	Cole Information Services
1991	GARDA EDDIE	PACIFIC BELL WHITE PAGES
	Garda Eddie	PACIFIC BELL WHITE PAGES
1986	I Vardanega B	Pacific Bell
	Varda Joseph	Pacific Bell
	Ryon John	Pacific Bell
1985	EZZELL J	Pacific Bell
	NUNN R	Pacific Bell
	RYON JOHN	Pacific Bell
	SMITH CALVIN	Pacific Bell
	VARDANEGA B	Pacific Bell
1980	Grimes Carl	Pacific Telephone
	Loyd Leland	Pacific Telephone
	Nunn Quinton V	Pacific Telephone
	Nann R	Pacific Telephone
	Smith Calvin	Pacific Telephone
	Taylor Jim	Pacific Telephone
1975	GRIMES CARL	Pacific Telephone
	ICEBERG MOTORS	Pacific Telephone

DRAFT

FINDINGS

Year	Uses	Source
1975	LOYD LELAND	Pacific Telephone
	MITOBE S	Pacific Telephone
	NUNN R	Pacific Telephone
	THOMPSON K	Pacific Telephone
	WALTER LYNDEN E	Pacific Telephone
1963	Benson Harold	Pacific Telephone
	Lew is Larry	Pacific Telephone
1957	GLAZNTZ JOYCE	Pacific Telephone
	STOVER HAZEL	Pacific Telephone
	Glantz Joyce	R. L. Polk Co.
	Sto$ver Hazel	R. L. Polk Co.

453 S 5TH ST

Year	Uses	Source
1963	Dalke Richard D	Pacific Telephone
	Fadden Wm	Pacific Telephone
	Glaze Ronald	Pacific Telephone
	Ivancovich Linda	Pacific Telephone
	Kitagaw a Kaz	Pacific Telephone
	Koepfer Liz	Pacific Telephone
	Koepfer Sharon	Pacific Telephone
	Martin Suzzanne C	Pacific Telephone
	Nishihara Jack	Pacific Telephone
	Shibata Yo	Pacific Telephone
	Wattendorf Ann	Pacific Telephone
	Courtney Herbert J	Pacific Telephone
1957	Stevens Carol	R. L. Polk Co.
	Seagrave Ernest H	R. L. Polk Co.
	Ryder Pat	R. L. Polk Co.
	Rude Thelma	R. L. Polk Co.
	STEVENS CAROL	Pacific Telephone
	SEAGRAVE ERNEST H	Pacific Telephone
	RYDER PAT	Pacific Telephone

DRAFT

FINDINGS

Year	Uses	Source
1957	Mellem Pat	R. L. Polk Co.
	PUTMAN EUNICE	Pacific Telephone
	LONNOEL ESTELL	Pacific Telephone
	LEE ROBERTA	Pacific Telephone
	JOHNSON BARBARA	Pacific Telephone
	FAVILLA JULETA	Pacific Telephone
	BRADY JOYCE	Pacific Telephone
	BOYSON VIRGINIA	Pacific Telephone
	BOSS BARBARA	Pacific Telephone
	BOARDEMAN KAY	Pacific Telephone
	ADAMS SALLY	Pacific Telephone
	RUDE THELMA	Pacific Telephone
	Adams Sally	R. L. Polk Co.
	Boarntan Kay	R. L. Polk Co.
	Boss Barbara	R. L. Polk Co.
	Boyson Virginia	R. L. Polk Co.
	Brady Joyce	R. L. Polk Co.
	Favilla Juleta	R. L. Polk Co.
	Hutchison Carol	R. L. Polk Co.
	Johnson Barbara	R. L. Polk Co.

454 S 5TH ST

Year	Uses	Source
1957	TRUDGEN WM R	Pacific Telephone
	Trudgen Wm R	R. L. Polk Co.

458 S 5TH ST

Year	Uses	Source
2017	KHANH NGO	Cole Information Services
	SUNNIE STONE	Cole Information Services
	NATALIE BRANNON	Cole Information Services
	WARREN LEE	Cole Information Services
	DEWEY LAMB	Cole Information Services
	CRISTINA NGUYEN	Cole Information Services

DRAFT

FINDINGS

Year	Uses	Source
2014	JESSIE ALVAREZ	Cole Information Services
	RAMNATH KALLAMADI	Cole Information Services
	CRISTINA NGUYEN	Cole Information Services
	SHAYLA WILLIAMS	Cole Information Services
	JOSEPH WINBORN	Cole Information Services
	ZULMA PENA	Cole Information Services
2009	MOHAMMEDALI ANSARI	Cole Information Services
	RACHAEL NEWPORT	Cole Information Services
	ROBERT CORREA	Cole Information Services
	KHANH NGO	Cole Information Services
	TUNG PHAM	Cole Information Services
	NICOLE REMBLE	Cole Information Services
	RAY VIRDURE	Cole Information Services
	TERESA GOMEZ	Cole Information Services
2006	APARTMENTS	Haines Company, Inc.
	ALI Khan Mahboob	Haines Company, Inc.
	BARKATULLAH Blig	Haines Company, Inc.
	GOMEZTeresa	Haines Company, Inc.
	LATi MERWaychaun	Haines Company, Inc.
	NGO Khanh	Haines Company, Inc.
	PHAM Tung Van	Haines Company, Inc.
2004	DINESH PRASAD	Cole Information Services
	ZULMA PENA	Cole Information Services
	RAY VIRDURE	Cole Information Services
	TABASSUM NAQVI	Cole Information Services
	MANUEL FRUTOS	Cole Information Services
	KRISTINA LAURIE	Cole Information Services
	STEPHEN WONG	Cole Information Services
	TUNG PHAM	Cole Information Services
	B DANIELS	Cole Information Services
	ADAM BELSEY	Cole Information Services
1999	TERESA GOMEZ	Cole Information Services

DRAFT

FINDINGS

Year	Uses	Source
1999	MOHAMMEDAI ANSARI	Cole Information Services
	RACHAEL NEWPORT	Cole Information Services
	RAY VIRDURE	Cole Information Services
	NICOLE REMBLE	Cole Information Services
	TUNG PHAM	Cole Information Services
	KHANH NGO	Cole Information Services
	ROBERT CORREA	Cole Information Services
1991	Becker Katherine A	PACIFIC BELL WHITE PAGES
	Du Bridge Jeffery	PACIFIC BELL WHITE PAGES
	Le Minh Lo C	PACIFIC BELL WHITE PAGES
	Spica Anthony P	PACIFIC BELL WHITE PAGES
	BECKER KATHERINE A	PACIFIC BELL WHITE PAGES
	DU BRIDGE JEFFERY	PACIFIC BELL WHITE PAGES
	LE MINH-LO C	PACIFIC BELL WHITE PAGES
	SPICA ANTHONY P	PACIFIC BELL WHITE PAGES
1986	Davis Stephen	Pacific Bell
	Devlin Patricia	Pacific Bell
	Douglas G	Pacific Bell
	Gordon Matt	Pacific Bell
	Kaminsky Roy	Pacific Bell
	Kelly M	Pacific Bell
	Kohn James E	Pacific Bell
1985	HAMILTON WADE	Pacific Bell
	HOSHIKO ERIC	Pacific Bell
	KAMINSKY ROY	Pacific Bell
	KOONTZ THELMA	Pacific Bell
	SHIMADA RENE	Pacific Bell
	THORN ANDREA	Pacific Bell
	WOOD GARY A	Pacific Bell
1980	Alba P Guuierrez	Pacific Telephone
	Chen Tom K	Pacific Telephone
	Fow ler Eric	Pacific Telephone

DRAFT

FINDINGS

Year	Uses	Source
1980	Lapp LK	Pacific Telephone
1975	ALMARIO BENJAMIN	Pacific Telephone
	ATKINS KIM	Pacific Telephone
	BONNETT DONALD L	Pacific Telephone
	BRIGANCE DARRELL	Pacific Telephone
	CUMMINGS CRAIG	Pacific Telephone
	DERNERILTT RAYNARD	Pacific Telephone
	KAISER H W	Pacific Telephone
	LIPSKY PAULINE	Pacific Telephone
	MC CRACKEN H FRANKLIN II	Pacific Telephone
	RANES RONALD R	Pacific Telephone
	WRIGHT ALLYN M	Pacific Telephone
	ZAVALA JOE	Pacific Telephone
1963	Cowling John R	Pacific Telephone
	Cowling Roger	Pacific Telephone
	Beukers Don I	Pacific Telephone
	Dunigan John G	Pacific Telephone
	Kimoto Glen	Pacific Telephone
	Kimoto Judy	Pacific Telephone
	Maka Dennis	Pacific Telephone
	Moss Chas H	Pacific Telephone
	Norman Rosalind	Pacific Telephone
	Norman Wm L	Pacific Telephone
	Obert Ronald J	Pacific Telephone
	Ramos Donald L	Pacific Telephone
	Rugani Larry G	Pacific Telephone
	Selvig Carolyn	Pacific Telephone
	Selvig Rita	Pacific Telephone
	Simpson Christine	Pacific Telephone
	Tootle John C	Pacific Telephone
	Wilkie Warren R genl contr	Pacific Telephone
1957	WANT DONALD	Pacific Telephone

DRAFT

FINDINGS

Year	Uses	Source
1957	Want Donald	R. L. Polk Co.

465 S 5TH ST

Year	Uses	Source
2017	ROBERT RAMIREZ	Cole Information Services
	GARY SNIDER	Cole Information Services
2014	VIRGINIA WYCKOFF	Cole Information Services
2009	VIRGINIA WYCKOFF	Cole Information Services
	DESIREE HODGENS	Cole Information Services
2006	No Current Listing	Haines Company, Inc.
1999	DESIREE HODGENS	Cole Information Services
	VIRGINIA WYCKOFF	Cole Information Services
	ANTHONY MARTINEZ	Cole Information Services
1980	Wharton Dan D	Pacific Telephone
	Mc Queary Pearl	Pacific Telephone
1975	LEYDIG STANLEY	Pacific Telephone
1963	La Barbera Ken	Pacific Telephone
	Baglione Joe G	Pacific Telephone
1957	Baker Ada B Mrs	R. L. Polk Co.
	BARDIN MILA HILLS MRS R	Pacific Telephone
	BAKER ADA B MRS	Pacific Telephone
	ATWILL WM D	Pacific Telephone
	Atw ill Wm D	R. L. Polk Co.

466 S 5TH ST

Year	Uses	Source
2017	DANIELA OLIVAREZ	Cole Information Services
	TERESA GOMEZ	Cole Information Services
	CGEORGE STEWART	Cole Information Services
	ALEXANDER MARQUEZ	Cole Information Services
	CIAN GALABOC	Cole Information Services
2014	DANNY CUYLER	Cole Information Services
	CRAIG MELE	Cole Information Services
	DANIELA OLIVAREZ	Cole Information Services

DRAFT

FINDINGS

Year	Uses	Source
2014	TAE KA	Cole Information Services
	RICHARD STRUCK	Cole Information Services
2009	P SHAH	Cole Information Services
	MOHAMMED CHAHOOEI	Cole Information Services
2006	TAI Ableen	Haines Company, Inc.
	ELLINGTON William	Haines Company, Inc.
2004	WAYNE PHUNG	Cole Information Services
	MICHAEL GIRMA	Cole Information Services
	TERRILL THORSON	Cole Information Services
	MASANORI TAKIGUCHI	Cole Information Services
	VIOSKEE HANDYMAN SERVICE	Cole Information Services
	DEVCO CORP	Cole Information Services
	CHAN KWONG	Cole Information Services
	GUSTAVO SILVAMARTINEZ	Cole Information Services
	WILLIAM ELLINGTON	Cole Information Services
	MICHAEL JACQUES	Cole Information Services
	MARIO RAMIREZ	Cole Information Services
	AUGUST GODFREY	Cole Information Services
	PETER LEE	Cole Information Services
1999	MOHAMMED CHAHOOEI	Cole Information Services
	P SHAH	Cole Information Services
1994	TRUONG, CHI	Cole Information Services
1991	Wey N	PACIFIC BELL WHITE PAGES
	Stayton Jane	PACIFIC BELL WHITE PAGES
	Rickard Rick	PACIFIC BELL WHITE PAGES
	Jensen John A	PACIFIC BELL WHITE PAGES
	STAYTON JANE	PACIFIC BELL WHITE PAGES
	WEY N	PACIFIC BELL WHITE PAGES
	RICKARD RICK	PACIFIC BELL WHITE PAGES
	JENSEN JOHN A	PACIFIC BELL WHITE PAGES
1986	Kitowsky Andy	Pacific Bell
	Wey N	Pacific Bell

DRAFT

FINDINGS

Year	Uses	Source
1986	Meredith William R	Pacific Bell
	Jahns Czeslaw	Pacific Bell
1985	WEY N	Pacific Bell
	LIU LI-CHIUNG	Pacific Bell
	JAHNS CZESLAW	Pacific Bell
	ELLER M	Pacific Bell
1980	Wey N	Pacific Telephone
	Visser M F	Pacific Telephone
	Ritter Ed	Pacific Telephone
	Kennedy Allen	Pacific Telephone
1975	COZENS ROGER A	Pacific Telephone
	GRAVES GREGORY W	Pacific Telephone
	HENLEY BEN	Pacific Telephone
	JIU VERNA	Pacific Telephone
	NOVBAKHTIAN ABDOLREZA	Pacific Telephone
	WAKATSUKI WOODROW	Pacific Telephone
	WEY N	Pacific Telephone

470 S 5TH ST

Year	Uses	Source
1975	CHAPPEL BERNICE	Pacific Telephone

471 S 5TH ST

Year	Uses	Source
1994	TRAN, PHUOC	Cole Information Services

475 S 5TH ST

Year	Uses	Source
2017	NICHOLAS LYN	Cole Information Services
2014	NICHOLAS LYN	Cole Information Services
2009	ROGER LYN	Cole Information Services
2006	LYN Nicholas	Haines Company, Inc.
2004	ROGER LYN	Cole Information Services
1999	OCCUPANT UNKNOWN	Cole Information Services

DRAFT

FINDINGS

Year	Uses	Source
1999	ROGER LYN	Cole Information Services
1975	LYN ERROL	Pacific Telephone
1963	Gunlickson Arlene	Pacific Telephone
	Maddocks E L	Pacific Telephone
	Mc Mahon Kathy	Pacific Telephone
	Freiss Judy	Pacific Telephone
1957	ALISON DAZY D	Pacific Telephone
	Alison Dazy D	R. L. Polk Co.

476 S 5TH ST

Year	Uses	Source
2017	KEVIN BOOME	Cole Information Services
2014	KEVIN BOOME	Cole Information Services
	NICOLE YAZOLINO	Cole Information Services
	MINH LUU	Cole Information Services
2009	C CORNELL	Cole Information Services
	MINH LUU	Cole Information Services
	NICOLE YAZOLINO	Cole Information Services
	VALERIE MARTINEZ	Cole Information Services
2006	YAZOLINO Nicole	Haines Company, Inc.
	SPIELBAUER Denn Is	Haines Company, Inc.
2004	JOHN SANTOS	Cole Information Services
	EVA ORTIZ	Cole Information Services
1999	MINH LUU	Cole Information Services
	NICOLE YAZOLINO	Cole Information Services
	C CORNELL	Cole Information Services
1986	Spielbauer Dennis	Pacific Bell
	Truong Lanh	Pacific Bell
1985	CHARGIN N L	Pacific Bell
1980	Chargin NIL	Pacific Telephone
	Chargin NI	Pacific Telephone
1975	CHARGIN N L	Pacific Telephone
	COLLEGE MANOR	Pacific Telephone

DRAFT

FINDINGS

Year	Uses	Source
1963	Mehrkens Tillie Mrs	Pacific Telephone
	Vining Arch H Vinings Sgn Shop	Pacific Telephone
	VININGS SIGN SHOP	Pacific Telephone
1957	Vining W	R. L. Polk Co.
	SCOTT LEOTIHA MRS	Pacific Telephone
	VINIG ARCH H VININGS SGN SHOP	Pacific Telephone
	Scott Leotha Mrs	R. L. Polk Co.
	Vtnings Sign Shop	R. L. Polk Co.

481 S 5TH ST

Year	Uses	Source
2014	BART MA	Cole Information Services
2009	OCCUPANT UNKNOWN	Cole Information Services
2006	LYN Roger	Haines Company, Inc.
2004	NICHOLAS LYN	Cole Information Services
1999	OCCUPANT UNKNOWN	Cole Information Services
1985	CHUNG GARY	Pacific Bell
1980	Hirsch Derrich	Pacific Telephone
1975	DE ST RREMEY EDW	Pacific Telephone
	KAPPA SIGMA FRATERNITY	Pacific Telephone
1963	Rogers M J	Pacific Telephone
1957	Rogers M J r	R. L. Polk Co.
	ROGERS MI J R	Pacific Telephone

483 S 5TH ST

Year	Uses	Source
2017	THORNTON MORTENSEN	Cole Information Services
	WU CHUAN	Cole Information Services
2014	THORNTON MORTENSEN	Cole Information Services
	WU CHUAN	Cole Information Services
1985	JACKSON KORT	Pacific Bell
1957	SHIVELY ROY L MRS	Pacific Telephone
	Shively Roy L Mrs	R. L. Polk Co.

DRAFT

FINDINGS

484 S 5TH ST

Year	Uses	Source
2017	DAVID GAITHER	Cole Information Services
2014	OCCUPANT UNKNOWN	Cole Information Services
2006	No Current Listing	Haines Company, Inc.
2004	DENNIS SPIELBAURE	Cole Information Services

485 S 5TH ST

Year	Uses	Source
2014	HAROLD WINDHAM	Cole Information Services
2009	HAROLD WINDHAM	Cole Information Services
2006	W 1 NDHAM Harold	Haines Company, Inc.
	PERAZZO James	Haines Company, Inc.
2004	MICHAEL WECKER	Cole Information Services
	DENNIS SPIELBAUER	Cole Information Services
1999	HAROLD WINDHAM	Cole Information Services
1975	HANDSFIELD FRED W	Pacific Telephone
1963	Marx Roy	Pacific Telephone
1957	Marx Roy r	R. L. Polk Co.
	MARX ROY R	Pacific Telephone

486 S 5TH ST

Year	Uses	Source
2014	DENNIS SPIELBAUER	Cole Information Services
2009	DENNIS SPIELBAUER	Cole Information Services
2006	SPIELBAUER Dennis	Haines Company, Inc.
2004	OCCUPANT UNKNOWN	Cole Information Services
1999	OCCUPANT UNKNOWN	Cole Information Services
	DENNIS SPIELBAUER	Cole Information Services
1975	CRABTREE ALICE B	Pacific Telephone
1963	Crabtree Alice B	Pacific Telephone
1957	Rikert Emma	R. L. Polk Co.
	RIKERT EMMA	Pacific Telephone

DRAFT

FINDINGS

487 S 5TH ST

Year	Uses	Source
2017	AARON CLAWSON	Cole Information Services
2009	SYLVESTER VARELA	Cole Information Services
2006	VARELA Sytvester N	Haines Company, Inc.
2004	SYLVESTER VARELA	Cole Information Services
1999	H CAM	Cole Information Services
	SYLVESTER VARELA	Cole Information Services
1985	MGO SOE	Pacific Bell
1980	Foti Stephen	Pacific Telephone
	Foti D	Pacific Telephone
1963	Sanchez Dan J	Pacific Telephone

498 S 5TH ST

Year	Uses	Source
2014	OCCUPANT UNKNOWN	Cole Information Services
2009	HUNG PHAM	Cole Information Services
2006	LUONG Lan	Haines Company, Inc.
	PHAM Hoa	Haines Company, Inc.
2004	HUNG PHAM	Cole Information Services
	LAN LUONG	Cole Information Services
	CANDIDA SPIELBAUER	Cole Information Services
1999	HUNG PHAM	Cole Information Services
1994	THOMAS, R A	Cole Information Services
1986	Thomas RA	Pacific Bell
1985	THOMAS R A	Pacific Bell
1975	THOMAS R A	Pacific Telephone
1963	Biggam M J	Pacific Telephone
1957	BLGGAM M J R	Pacific Telephone
	Biggamn M J r	R. L. Polk Co.

499 S 5TH ST

Year	Uses	Source
2017	DAN VILLARREAL	Cole Information Services
2014	SAJJAD TABIB	Cole Information Services

DRAFT

FINDINGS

Year	Uses	Source
2014	KATIE OCONNELL	Cole Information Services
	MADHU GANESAN	Cole Information Services
2009	SUSHIL JOHNSON	Cole Information Services
	SAJJAD TABIB	Cole Information Services
2006	SPIELBAUER Dennis	Haines Company, Inc.
2004	PHILLIP HULL	Cole Information Services
	IGNATIUS YUWONO	Cole Information Services
1999	SUSHIL JOHNSON	Cole Information Services
	SAJJAD TABIB	Cole Information Services
1994	CONRAD, MICHACL	Cole Information Services
	NIEMIEC, MARTIN	Cole Information Services
1985	WOODSON JAMES M	Pacific Bell
	BARRYMORE COLE	Pacific Bell
	GORDON MIKE	Pacific Bell
	MC CROSKEY DAVID C	Pacific Bell
1980	Pi Kappa Al Pha	Pacific Telephone
1963	Rohrer John C	Pacific Telephone
1957	ROLRER JOHN C R	Pacific Telephone
	Rohrer John C r	R. L. Polk Co.

502 S 5TH ST

Year	Uses	Source
2017	DONNA HUFFMAN	Cole Information Services
2014	OCCUPANT UNKNOWN	Cole Information Services
2009	ROZANNE CAMACHO	Cole Information Services
2006	GROUP	Haines Company, Inc.
	LE Trung Nghla	Haines Company, Inc.
	DOMINION FUNDING	Haines Company, Inc.
	e CAMACHO Rozanne	Haines Company, Inc.
	LIU Shih kuang	Haines Company, Inc.
	LIU Shek	Haines Company, Inc.
	LIU Jeff	Haines Company, Inc.
	LEE Feng	Haines Company, Inc.

DRAFT

FINDINGS

Year	Uses	Source
2004	DOMINION FUNDING GROUP	Cole Information Services
	ROZANNE CAMACHO	Cole Information Services
1999	ROZANNE CAMACHO	Cole Information Services
1986	ROZANNE DESIGNS	Pacific Bell
1980	Thomsen N	Pacific Telephone
1963	Patterson Geo W	Pacific Telephone
1957	Patterson Geo W r	R. L. Polk Co.
	PATTERSON GEO W R	Pacific Telephone

503 S 5TH ST

Year	Uses	Source
2017	YOUSSEF MARZOUK	Cole Information Services
2014	YOUSSEF MARZOUK	Cole Information Services
2009	YOUSSEF MARZOUK	Cole Information Services
2006	MARZOUKYoussef M	Haines Company, Inc.
2004	YOUSSEF MARZOUK	Cole Information Services
1999	YOUSSEF MARZOUK	Cole Information Services
1994	MARZOUK, YOUSSEF M	Cole Information Services
1991	MARZOUK YOUSSEF MARZOUK	PACIFIC BELL WHITE PAGES
1986	Marzouk Youssef Marzouk	Pacific Bell
1985	MARZOUK YOUSSEF MARZOUK	Pacific Bell
1963	Fuhrman Elizabeth C	Pacific Telephone
1957	Fuhrman Elizabeth C	R. L. Polk Co.

505 S 5TH ST

Year	Uses	Source
2017	KUEN CHIOU	Cole Information Services
2014	KUEN CHIOU	Cole Information Services
2006	MACARANAS	Haines Company, Inc.
	Gemnimo B	Haines Company, Inc.
	CHIOU Kuen yoan	Haines Company, Inc.
2004	ANTHONY LOPUS	Cole Information Services
	ALLEN LANGONE	Cole Information Services
	BRYAN BERDEEN	Cole Information Services

DRAFT

FINDINGS

Year	Uses	Source
2004	GARY NELSON	Cole Information Services
1994	GUILLAUME, C	Cole Information Services
1986	Tsien AC	Pacific Bell
1985	TSIEN A C	Pacific Bell
	PENA JONATHAN	Pacific Bell
	CHIEN KENNETH	Pacific Bell
	BORN JOHN	Pacific Bell
1980	Gutlerreg Beatrie	Pacific Telephone
	Cutierrez Ben	Pacific Telephone
	Choy Hyon	Pacific Telephone
1975	GIBERSON M	Pacific Telephone
1963	Pierce Richard M	Pacific Telephone
1957	Wright Irving E	R. L. Polk Co.
	WRIGHT IRVING E	Pacific Telephone

507 S 5TH ST

Year	Uses	Source
1975	HALEY M	Pacific Telephone

512 S 5TH ST

Year	Uses	Source
2017	CLARICE SHEPHARD	Cole Information Services
2014	CLARICE SHEPARD	Cole Information Services
2009	CLARICE SHEPHARD	Cole Information Services
2006	REYNOLDS Karen	Haines Company, Inc.
2004	KAREN REYNOLDS	Cole Information Services
1999	CLARICE SHEPHARD	Cole Information Services
1986	Sadowski Grzegorz	Pacific Bell
1975	CASALETTO JOS	Pacific Telephone
1963	Casaletto Jos	Pacific Telephone
1957	Casaletto Jos	R. L. Polk Co.
	CASALETTO JOS	Pacific Telephone

DRAFT

FINDINGS

521 S 5TH ST

Year	*Uses*	*Source*
2017	BRANDON PILLOW	Cole Information Services
	JUSTINE LOPEZ	Cole Information Services
	LAWRENCE BLOOM	Cole Information Services
2014	LAWRENCE BLOOM	Cole Information Services
	SELIA CARTER	Cole Information Services
	FRANCISCO CASTRO	Cole Information Services
	YONG LEE	Cole Information Services
2009	HASSEL EHLE APARTMENTS	Cole Information Services
	LAWRENCE BLOOM	Cole Information Services
	JUSTINE LOTEZ	Cole Information Services
	COURTNEY PONG	Cole Information Services
2006	KWONG Lun Shu	Haines Company, Inc.
	LAJ Kim	Haines Company, Inc.
	LEChau Thi	Haines Company, Inc.
	LE Cung Th I	Haines Company, Inc.
	LESinh	Haines Company, Inc.
	CHOUJung	Haines Company, Inc.
	TANG J	Haines Company, Inc.
2004	ERIC MOTTS	Cole Information Services
	VICTOR EHLE APARTMENTS	Cole Information Services
1999	EHLE VICTOR B	Cole Information Services
	LAWRENCE BLOOM	Cole Information Services
	JUSTINE LOTEZ	Cole Information Services
	COURTNEY PONG	Cole Information Services
1994	EHLE VICTOR B	Cole Information Services
	BARRY, JOHN A	Cole Information Services
1991	Ehle Victor B	PACIFIC BELL WHITE PAGES
	Harb Kamal	PACIFIC BELL WHITE PAGES
	Mortimore Evan	PACIFIC BELL WHITE PAGES
	Mortimore Evan	PACIFIC BELL WHITE PAGES
	MORTIMORE EVAN	PACIFIC BELL WHITE PAGES

DRAFT

FINDINGS

Year	Uses	Source
1991	EHLE VICTOR B	PACIFIC BELL WHITE PAGES
	HARB KAMAL	PACIFIC BELL WHITE PAGES
	MORTIMORE EVAN	PACIFIC BELL WHITE PAGES
1986	Ehle Victor B	Pacific Bell
	Mortimore Evan	Pacific Bell
1985	EHLE VICTOR B	Pacific Bell
1975	DRAKE ED F	Pacific Telephone
	MC BRIDE DWIGHT	Pacific Telephone
1963	Faltersack Hazel B	Pacific Telephone
	Johnson H G	Pacific Telephone
1957	EHLE V D JR	Pacific Telephone
	FALTERSACK HAZEL B	Pacific Telephone
	Ehle V DJr	R. L. Polk Co.

522 S 5TH ST

Year	Uses	Source
2017	BEHROOZ AFLAK	Cole Information Services
2014	OCCUPANT UNKNOWN	Cole Information Services
2009	LAWRENCE ELCENKO	Cole Information Services
2006	ELCENKO Law rence	Haines Company, Inc.
2004	VINCE ANDERSON	Cole Information Services
1999	LAWRENCE ELCENKO	Cole Information Services
1980	Siu Lew is	Pacific Telephone
1963	Acquistapace Ernestine Mrs	Pacific Telephone
1957	Acquistapace Ernestine	R. L. Polk Co.
	ACQUISTAPACE ERNESTINE	Pacific Telephone

526 S 5TH ST

Year	Uses	Source
2014	HOWARD WOO	Cole Information Services
2009	HOWARD WOO	Cole Information Services
2006	WOO How ard	Haines Company, Inc.
2004	C OH	Cole Information Services
	ROBERT EMMETT	Cole Information Services

DRAFT

Year	Uses	Source
1999	HOWARD WOO	Cole Information Services
1991	PHON LEWIS	PACIFIC BELL WHITE PAGES
	OH CHI-HWAN	PACIFIC BELL WHITE PAGES
	Phon Lew is	PACIFIC BELL WHITE PAGES
	Oh Chi Hw an	PACIFIC BELL WHITE PAGES
	OGrady Peggy	PACIFIC BELL WHITE PAGES
1986	Oh Chi Hw an	Pacific Bell
	Lee R	Pacific Bell
1985	OH CHI-HWAN	Pacific Bell
	LEE R	Pacific Bell
1980	Hudec Emil	Pacific Telephone
1975	HUDEC EMIL	Pacific Telephone
1963	Hudec R E	Pacific Telephone
1957	Hudec R E	R. L. Polk Co.
	HUDEC R E	Pacific Telephone

530 S 5TH ST

Year	Uses	Source
2017	MIKE DAVIS	Cole Information Services
	PAOLA VEGA	Cole Information Services
	ETHEL BRIOSOS	Cole Information Services
2014	RICHARD ECKHOFF	Cole Information Services
	ADAM MORENO	Cole Information Services
	MIKE DAVIS	Cole Information Services
2009	SLAVKO MICIC	Cole Information Services
	RAUL GARCIA	Cole Information Services
2006	No Current Listing	Haines Company, Inc.
2004	SANDRA MEJIA	Cole Information Services
	LESLIE HOOPER	Cole Information Services
1999	RAUL GARCIA	Cole Information Services
	SLAVKO MICIC	Cole Information Services
1994	BILLINGS, LEWIS	Cole Information Services
1980	Arnoff David J	Pacific Telephone

DRAFT

FINDINGS

Year	Uses	Source
1975	DOLAN M M	Pacific Telephone
	BOTTOM L J	Pacific Telephone
1963	Thornton Katharine	Pacific Telephone
	Greeley Ray	Pacific Telephone
1957	Greeley Ray r	R. L. Polk Co.
	GREELEY RAY R S	Pacific Telephone

535 S 5TH ST

Year	Uses	Source
2017	PRADIP THACHILE	Cole Information Services
	ALISON COLLINS VOCAL MUSIC STUDIO	Cole Information Services
2014	ERIKA MEIR	Cole Information Services
	ALISON COLLINS VOCAL MUSIC STUDIO	Cole Information Services
2009	ALPAR & ASSOCIATES	Cole Information Services
	JULIA CAVAGNARO	Cole Information Services
	COLLINS ALISON VOCAL STUDIO	Cole Information Services
	AARON ALPAR	Cole Information Services
2006	DRISCOLL Patrdia	Haines Company, Inc.
	e ALPARAaron	Haines Company, Inc.
2004	AARON ALPAR	Cole Information Services
1999	JULIA CAVAGNARO	Cole Information Services
	AARON ALPAR	Cole Information Services
	OCCUPANT UNKNOWN	Cole Information Services
1991	CASSATA JAS V	PACIFIC BELL WHITE PAGES
	Cassata Jas V	PACIFIC BELL WHITE PAGES
1986	Thomas Evelyn K	Pacific Bell
1985	THOMAS EVELYN K	Pacific Bell
	CASSATA JAS V	Pacific Bell
1980	Thomas Evelyn K	Pacific Telephone
	Cassata d Js V	Pacific Telephone
1975	THOMAS EVELYN K	Pacific Telephone
1963	Cassata Jas V	Pacific Telephone
1957	Cassata Jas V r	R. L. Polk Co.

DRAFT

FINDINGS

Year	Uses	Source
1957	CASSATA JAS V R	Pacific Telephone

537 S 5TH ST

Year	Uses	Source
2017	MICHAEL BRANNON	Cole Information Services
	ELVIA SILVA	Cole Information Services
2014	MICHAEL BRANNON	Cole Information Services
	JASON PINNICK	Cole Information Services
	JUAN GAMBOA	Cole Information Services
2009	MARIA CARRAZCO	Cole Information Services
	HIEN PHAM	Cole Information Services
	JACQUELINE JACINTO	Cole Information Services
2006	NGUYENVu	Haines Company, Inc.
	PHAM Hlen	Haines Company, Inc.
	RODRIGUEZ	Haines Company, Inc.
	Rosemary	Haines Company, Inc.
2004	KEBEDE ABEBECH	Cole Information Services
	DEREK YTREEIDE	Cole Information Services
	DAVID ORR	Cole Information Services
	JIAN ZHENG	Cole Information Services
	JOSEPH KILAITA	Cole Information Services
	AMSALEWORK HABTU	Cole Information Services
1999	MARIA CARRAZCO	Cole Information Services
	JACQUELINE JACINTO	Cole Information Services
	HIEN PHAM	Cole Information Services
1994	TIZNADO, GILMAR	Cole Information Services
1991	SAFFORD SAMUEL	PACIFIC BELL WHITE PAGES
	Safford Samuel	PACIFIC BELL WHITE PAGES
1986	Brauer BBen	Pacific Bell
	Wiseman Mark & Joann	Pacific Bell
1985	BRADIX D	Pacific Bell
	WISEMAN MARK & JOANN	Pacific Bell
1980	Chavez Felipe	Pacific Telephone

DRAFT

Year	Uses	Source
1980	Walker Sandra	Pacific Telephone
1975	DONAT ROBERT M	Pacific Telephone
	FISHER WM D	Pacific Telephone
	RECHENMACHER JOEY	Pacific Telephone
1963	Zimmermann Theo J	Pacific Telephone
	Ferentinos Nick	Pacific Telephone
	Frediani Josephine Mrs	Pacific Telephone
	Marcetti Buzz	Pacific Telephone
	Olson Jim L	Pacific Telephone
	Parrish Richard N	Pacific Telephone
	Parrish Robt	Pacific Telephone
	Zimmermann Blanca M	Pacific Telephone
1957	NEWMAN EA	Pacific Telephone

540 S 5TH ST

Year	Uses	Source
2014	OCCUPANT UNKNOWN	Cole Information Services
2009	VERONICA STAHL	Cole Information Services
2006	STAHL Veronica L	Haines Company, Inc.
2004	SEAN DAVIS	Cole Information Services
1999	OCCUPANT UNKNOWN	Cole Information Services
	VERONICA STAHL	Cole Information Services
1986	Iten D	Pacific Bell
1985	ITEN D	Pacific Bell
1975	TUCHINSKY S	Pacific Telephone
1963	Etheridge Rod E	Pacific Telephone
	Etheridge Arms	Pacific Telephone
1957	Terra Geo	R. L. Polk Co.
	TERRA GEO	Pacific Telephone

545 S 5TH ST

Year	Uses	Source
2017	ANDREW WILLIAMS	Cole Information Services
	SACHIN PATHAK	Cole Information Services

DRAFT

FINDINGS

Year	Uses	Source
2017	CHRISTINE HERNANDEZ	Cole Information Services
2014	LUCILLE DURAN	Cole Information Services
	A WILLIAMS	Cole Information Services
	CHRISTOPHER FISH	Cole Information Services
	JIMMY SLOAN	Cole Information Services
2009	S BLOCK	Cole Information Services
	GARY VECCHIARELLI	Cole Information Services
	A WILLIAMS	Cole Information Services
	EVELYN HARTUNG	Cole Information Services
	ROY CHAVEZ	Cole Information Services
2006	WILLIAMS A	Haines Company, Inc.
2004	RAMON SOLIZ	Cole Information Services
	J STEVENSON	Cole Information Services
	ORA MITHCELL	Cole Information Services
1999	EVELYN HARTUNG	Cole Information Services
	A WILLIAMS	Cole Information Services
	GARY VECCHIARELLI	Cole Information Services
	S BLOCK	Cole Information Services
	ROY CHAVEZ	Cole Information Services
1986	Brauer Robt	Pacific Bell
	Bryan Jeffrey	Pacific Bell
1985	BRAUER ROBT	Pacific Bell
	GUTIERREZ MARIA M	Pacific Bell
1980	Gutierrez Maria M	Pacific Telephone
	Mason Ken & Karen	Pacific Telephone
1975	DATTILO ANNA MARIE	Pacific Telephone
1957	NELSON EDITH M-R	Pacific Telephone
	Nelson Edith Mr	R. L. Polk Co.

546 S 5TH ST

Year	Uses	Source
2017	TERESA ZUNIGA	Cole Information Services
	EMA KAWAMOTO	Cole Information Services

DRAFT

FINDINGS

Year	Uses	Source
2017	JOSE JIMINEZ	Cole Information Services
	OSCAR SATULOVSKY	Cole Information Services
2014	OSCAR SATULOVSKY	Cole Information Services
	EMA KAWAMOTO	Cole Information Services
	TERESA ZUNIGA	Cole Information Services
	JOSE JIMINEZ	Cole Information Services
2009	TERESA ZUNITA	Cole Information Services
	CHELSEA HARRAH	Cole Information Services
	JOSE JIMINEZ	Cole Information Services
	OSCAR SATULOVSKY	Cole Information Services
	MICAH EROPKIN	Cole Information Services
2006	SOPER Scoft	Haines Company, Inc.
	VIGNOLO Maria	Haines Company, Inc.
	ZUNITAT	Haines Company, Inc.
2004	OSCAR SATULOVSKY	Cole Information Services
	BRIAN OUSDAHL	Cole Information Services
	LISELOTTE SCHONHERR	Cole Information Services
1999	TERESA ZUNITA	Cole Information Services
	CHELSEA HARRAH	Cole Information Services
	OSCAR SATULOVSKY	Cole Information Services
	MICAH EROPKIN	Cole Information Services
	JOSE JIMINEZ	Cole Information Services
1994	DEVI, ESHANA	Cole Information Services
1986	Rodriguez R	Pacific Bell
1985	BRYAN JEFFREY	Pacific Bell
	MACE SCOTT	Pacific Bell
	RODRIGUEZ R	Pacific Bell
1980	Bryan Jeffrey	Pacific Telephone
	Gadd Thomas	Pacific Telephone
	Wright Steve	Pacific Telephone
1963	Switzer Dick	Pacific Telephone
1957	Montgomery Arch I	R. L. Polk Co.

DRAFT

FINDINGS

S 5TT

501 S 5TT

Year	Uses	Source
1980	Marzouk Youssef Marzouk	Pacific Telephone

S 5WN L

523 S 5WN L

Year	Uses	Source
1975	VAN BERGEN MAX	Pacific Telephone

SAN SALVADOR ST

82 SAN SALVADOR ST

Year	Uses	Source
1922	Perrott H O	R. L. Polk Co.
	Russell H J	R. L. Polk Co.
	Triplett M Lena	R. L. Polk Co.

108 SAN SALVADOR ST

Year	Uses	Source
1922	Plaskett Mrs Lena	R. L. Polk Co.

121 SAN SALVADOR ST

Year	Uses	Source
1922	Gribner Mrs Frances	R. L. Polk Co.

122 SAN SALVADOR ST

Year	Uses	Source
1922	Skelton Walter	R. L. Polk Co.

123 SAN SALVADOR ST

Year	Uses	Source
1922	Ender Josephine V	R. L. Polk Co.

124 SAN SALVADOR ST

Year	Uses	Source
1922	Dickey W H	R. L. Polk Co.

DRAFT

FINDINGS

125 SAN SALVADOR ST

Year	Uses	Source
1922	Britton L R	R. L. Polk Co.

127 SAN SALVADOR ST

Year	Uses	Source
1922	Le Gal C R	R. L. Polk Co.

128 SAN SALVADOR ST

Year	Uses	Source
1922	1/2 Wright W S	R. L. Polk Co.
	Skinner Ira	R. L. Polk Co.

132 SAN SALVADOR ST

Year	Uses	Source
1922	Marshall T S	R. L. Polk Co.
	Low ell Apts	R. L. Polk Co.

166 SAN SALVADOR ST

Year	Uses	Source
1922	Farrell Wm	R. L. Polk Co.
	Rogers Robt rear	R. L. Polk Co.

170 SAN SALVADOR ST

Year	Uses	Source
1922	Hodgkin P B	R. L. Polk Co.

171 SAN SALVADOR ST

Year	Uses	Source
1922	Ingham B A	R. L. Polk Co.

177 SAN SALVADOR ST

Year	Uses	Source
1922	Saunders Mrs H B	R. L. Polk Co.

178 SAN SALVADOR ST

Year	Uses	Source
1922	Foskett A C	R. L. Polk Co.

DRAFT

FINDINGS

221 SAN SALVADOR ST

Year	Uses	Source
1922	Patzer Meloy rear	R. L. Polk Co.

230 SAN SALVADOR ST

Year	Uses	Source
1922	Taff Mrs E V	R. L. Polk Co.

SAN SALVADOR ST E

82 SAN SALVADOR ST E

Year	Uses	Source
1945	Picard Alf	R. L. Polk Co.
	Klein Eug	R. L. Polk Co.
	Carrers S M Mrs	R. L. Polk Co.
1940	Freese H V	R. L. Polk Co.
	Marshall Bessie Mrs drsmkr	R. L. Polk Co.
1935	Marshall Bessie Mrs	R. L. Polk & Co. of California
	Smith J T	R. L. Polk & Co. of California
1930	Barton D W	R. L. Polk Co. of California
	Gardner D B M Mrs	R. L. Polk Co. of California
	Mina Maud Mrs	R. L. Polk Co. of California
1925	Gardner Mrs Dorrette	R. L. Polk & Co.
	Curtis Jas	R. L. Polk & Co.

85 SAN SALVADOR ST E

Year	Uses	Source
1945	Bakken John pntr	R. L. Polk Co.
1940	Sow ell Frank auto repr	R. L. Polk Co.

88 SAN SALVADOR ST E

Year	Uses	Source
1940	Urzi J P gas sta	R. L. Polk Co.

96 SAN SALVADOR ST E

Year	Uses	Source
2000	NO CURRENT LISTING	Haines & Company

DRAFT

Year	Uses	Source
1975	City Foreign Car Center auto repr	Pacific Telephone
1970	City Foreign Car Center auto repr	R. L. Polk & Co.
1966	DUN RITE AUTO SHOP BRAKES & AUTO REPR	R. L. Polk & Co.
1960	V & V Auto Serv	R. L. Polk Co.
1955	Urzis Auto Sup	R. L. Polk Co.

97 SAN SALVADOR ST E

Year	Uses	Source
2000	NO CURRENT LISTING	Haines & Company
1975	Keats Olive	Pacific Telephone
	Cozy Corner Gifts & Antique	Pacific Telephone
1970	Vacant	R. L. Polk & Co.
1966	ASH RADIO & T V SERVICE	R. L. Polk & Co.
1960	Ash Radio & TV Serv	R. L. Polk Co.
1955	Ash Radio & TV Serv	R. L. Polk Co.

98 SAN SALVADOR ST E

Year	Uses	Source
2000	KNIGHT Malyn	Haines & Company
	DAKAO	Haines & Company
1996	PHONG CIANG BILLIARD	Pacific Bell
	DAKAO	Pacific Bell
1975	Wooden Cue Billiard Parlor	Pacific Telephone
1970	Campus Billiards billiard & pool	R. L. Polk & Co.
1966	D & AUTO STORES AUTO SUP	R. L. Polk & Co.
1960	Urzis Auto Sup	R. L. Polk Co.
1950	Urzi J P auto parts	R. L. Polk & Co.
1945	Urzis Automotive Serv	R. L. Polk Co.

108 SAN SALVADOR ST E

Year	Uses	Source
1940	Stallings F O Mrs	R. L. Polk Co.
1935	Vacant	R. L. Polk & Co. of California
1930	Higgins Mary Mrs	R. L. Polk Co. of California

DRAFT

Year	Uses	Source
1925	Ball W R	R. L. Polk & Co.

110 SAN SALVADOR ST E

Year	Uses	Source
2000	KWOKJong	Haines & Company
1966	VACANT	R. L. Polk & Co.
1960	Vak Reading Improvement Center	R. L. Polk Co.

114 SAN SALVADOR ST E

Year	Uses	Source
1960	Vacant	R. L. Polk Co.

121 SAN SALVADOR ST E

Year	Uses	Source
1970	Me Seaton Eleanor Mrs	R. L. Polk & Co.
1966	MC SEATON ELEANOR MRS	R. L. Polk & Co.
1960	Wahl Mary Mrs	R. L. Polk Co.
1955	No return	R. L. Polk Co.
1950	Westw ood R V	R. L. Polk & Co.
1945	King H C Mrs	R. L. Polk Co.
1940	Mecklenburg Wm	R. L. Polk Co.
1935	Brazell Louis	R. L. Polk & Co. of California
1930	Ware J W	R. L. Polk Co. of California
1925	Spearman Mrs Helen	R. L. Polk & Co.

122 SAN SALVADOR ST E

Year	Uses	Source
2000	BERGMAN	Haines & Company
1996	HUGHS HANDY HOME HELPERS	Pacific Bell
1975	Margareths Sandw iches	Pacific Telephone
1970	Margareths Health Studios massage	R. L. Polk & Co.
1966	MARGARETHS HEALTH SALON MASSAGE	R. L. Polk & Co.
1960	Margareths Health Salon massage	R. L. Polk Co.
1955	Shaw Willard L bldg contr	R. L. Polk Co.
1950	Mc Cart M E chirotrt practor	R. L. Polk & Co.

DRAFT

FINDINGS

Year	Uses	Source
1945	Garner Albt	R. L. Polk Co.
	Ward R E Mrs	R. L. Polk Co.
1940	Bunce Lucy Mrs	R. L. Polk Co.
1930	Kennedy W H	R. L. Polk Co. of California
1925	Skelton W A	R. L. Polk & Co.

123 SAN SALVADOR ST E

Year	Uses	Source
2000	NO CURRENT LISTING	Haines & Company
1975	Folsom Maudie M	Pacific Telephone
1970	Ellison Lucille Mrs	R. L. Polk & Co.
1966	FOGARTY ROSE M MRS	R. L. Polk & Co.
1960	Vacant	R. L. Polk Co.
1955	Voss Mary Mrs	R. L. Polk Co.
1950	Faust F G	R. L. Polk & Co.
1945	Faust F G	R. L. Polk Co.
1940	Platt A J Mrs	R. L. Polk Co.
1935	Vacant	R. L. Polk & Co. of California
1930	Nordquist Donald	R. L. Polk Co. of California
	Hollenbeck Leroy	R. L. Polk Co. of California
1925	Bennett Mrs Anna	R. L. Polk & Co.

124 SAN SALVADOR ST E

Year	Uses	Source
1945	Williams Whitey	R. L. Polk Co.
1940	Dickey W H	R. L. Polk Co.
1935	Dickey W H	R. L. Polk & Co. of California
1930	Dickey W H	R. L. Polk Co. of California
1925	Dickey W H	R. L. Polk & Co.

125 SAN SALVADOR ST E

Year	Uses	Source
1975	Mc Mullen Ann	Pacific Telephone
1970	Monte Joseph	R. L. Polk & Co.

DRAFT

FINDINGS

Year	Uses	Source
1966	MONTE JOSEPH	R. L. Polk & Co.
1960	Monte Joseph	R. L. Polk Co.
1955	Monte Joseph	R. L. Polk Co.
1950	Monte Jos	R. L. Polk & Co.
1945	Monte Jos	R. L. Polk Co.
1940	Burk Wm	R. L. Polk Co.
1935	Waterman Harry	R. L. Polk & Co. of California
1930	Finley C H	R. L. Polk Co. of California

126 SAN SALVADOR ST E

Year	Uses	Source
2000	STGEN Eugene R	Haines & Company
1996	Stigen Eugene R	Pacific Bell
1975	Mejilak Margareth Mrs	Pacific Telephone
1970	Mejlak Margareth Mrs	R. L. Polk & Co.
1966	MEJLAK LAWRENCE	R. L. Polk & Co.
1960	Vacant	R. L. Polk Co.

127 SAN SALVADOR ST E

Year	Uses	Source
2000	CAMPUSMKT	Haines & Company
1975	Reed Harold	Pacific Telephone
1970	Smith Tressie M Mrs	R. L. Polk & Co.
1966	FORSMAN FLORENCE H MRS	R. L. Polk & Co.
1960	Pahle Wm	R. L. Polk Co.
1955	Pahle Wm A	R. L. Polk Co.
1950	Copenhefer Josephine Mrs	R. L. Polk & Co.
	Morden Florence Mrs	R. L. Polk & Co.
1945	Morden Josephine A	R. L. Polk Co.
1940	Morden Josephine A	R. L. Polk Co.
1935	Morden Josephine	R. L. Polk & Co. of California
1930	Brooks Jas	R. L. Polk Co. of California
1925	Hughes Mary	R. L. Polk & Co.

DRAFT

FINDINGS

128 SAN SALVADOR ST E

Year	Uses	Source
1945	Guess C R	R. L. Polk Co.
	1/2 Campbell J L	R. L. Polk Co.
1940	1/2 Thomsen Fred	R. L. Polk Co.
	Hamptonson G J	R. L. Polk Co.
1935	1/2 Bennett G L	R. L. Polk & Co. of California
	Guinard L F	R. L. Polk & Co. of California
	Rogers Louise Mrs	R. L. Polk & Co. of California
1930	1/2 Vacant	R. L. Polk Co. of California
	Britton A A	R. L. Polk Co. of California
1925	Britton A A	R. L. Polk & Co.
	1/2 Higgins T J	R. L. Polk & Co.

132 SAN SALVADOR ST E

Year	Uses	Source
1945	Mac Carty S F Mrs	R. L. Polk Co.
	Brandenburg E H	R. L. Polk Co.
	Low ell Apartments	R. L. Polk Co.
	Traner A E Mrs	R. L. Polk Co.
1940	Mc Carty P M	R. L. Polk Co.
	Masino Frank	R. L. Polk Co.
	Butrum L P Mrs	R. L. Polk Co.
	Low ell Apartments	R. L. Polk Co.
1935	Pitt J S	R. L. Polk & Co. of California
	Mc Carthy P M	R. L. Polk & Co. of California
	Masino Frank	R. L. Polk & Co. of California
	German Virginia Mrs	R. L. Polk & Co. of California
	Low ell Apartments	R. L. Polk & Co. of California
	Brandenburg L A o	R. L. Polk & Co. of California
	Cantrell Wesley	R. L. Polk & Co. of California
1930	Coburn M L	R. L. Polk Co. of California
	LOWELL APARTMENTS	R. L. Polk Co. of California
	Kirkpatrick M L	R. L. Polk Co. of California

DRAFT

Year	Uses	Source
1930	Perry Edw	R. L. Polk Co. of California
	Phiester Lola	R. L. Polk Co. of California
	Schuester I Richd	R. L. Polk Co. of California
	Marshall L S Mrs	R. L. Polk Co. of California
1925	Low ell Apts	R. L. Polk & Co.
	Marshall T S	R. L. Polk & Co.

134 SAN SALVADOR ST E

Year	Uses	Source
2000	HABIB Sateemah	Haines & Company
	CAMPUSMKT	Haines & Company
1996	CAMPUS M 1 KT	Pacific Bell
1975	Campus Market	Pacific Telephone
1970	Campus Market	R. L. Polk & Co.
1966	CAMPUS MARKET GRO	R. L. Polk & Co.
1960	Vacant	R. L. Polk Co.
1955	Vacant	R. L. Polk Co.

138 SAN SALVADOR ST E

Year	Uses	Source
1960	Vacant	R. L. Polk Co.
1955	Rich Plan of San Jose food freezers	R. L. Polk Co.

152 SAN SALVADOR ST E

Year	Uses	Source
1955	Salegui Eug	R. L. Polk Co.
1950	Richard Orris	R. L. Polk & Co.
	Skinner H J	R. L. Polk & Co.
1940	Kirkham Mary Mrs nurse	R. L. Polk Co.
1935	Conw ay Rebecca Mrs	R. L. Polk & Co. of California
	Northans E A Mrs o	R. L. Polk & Co. of California
1930	Northram E A Mrs o	R. L. Polk Co. of California
1925	Northam Mrs Elizabeth	R. L. Polk & Co.

DRAFT

162 SAN SALVADOR ST E

Year	Uses	Source
2000	ABLER Joslm	Haines & Company
	GREEN George	Haines & Company
	HUTZLERWiliam	Haines & Company
1975	Lee Apartments	Pacific Telephone
	Lee Wm H	Pacific Telephone
1970	Lee Wm H	R. L. Polk & Co.
	Lee Apartments	R. L. Polk & Co.
1966	LEE APARTMENTS	R. L. Polk & Co.
	LEE WM H	R. L. Polk & Co.
1960	162 68 Lee Apartments	R. L. Polk Co.
	Martin Wallace	R. L. Polk Co.
1955	Lane Alta M CY	R. L. Polk Co.
	Lane Alta M	R. L. Polk Co.
1950	Cento Ida Mrs	R. L. Polk & Co.
	Chargin Donald	R. L. Polk & Co.
	Utzerath D V	R. L. Polk & Co.
1945	Lee W H	R. L. Polk Co.
	a Hart Nellie Mrs	R. L. Polk Co.
	b Simmons E H	R. L. Polk Co.
	c Tow nsend Faye	R. L. Polk Co.
1940	Lee W H	R. L. Polk Co.

164 SAN SALVADOR ST E

Year	Uses	Source
2000	GREEN George	Haines & Company
	PEARSONKalhenne A	Haines & Company
1975	Spizziro Wm	Pacific Telephone
1970	Spizziro Wm	R. L. Polk & Co.
1966	KOBAYASHI GEO K	R. L. Polk & Co.
	SPIZZIRO WM	R. L. Polk & Co.
1960	Brice James M	R. L. Polk Co.
1955	Worthington Madeline Mrs	R. L. Polk Co.

DRAFT

Year	Uses	Source
1950	Worthington Madelyn Mrs	R. L. Polk & Co.
1945	Worthington Arch	R. L. Polk Co.
1940	Norberg Les	R. L. Polk Co.

166 SAN SALVADOR ST E

Year	Uses	Source
1975	a Jimenez Rudy	Pacific Telephone
	Mebrica Anthony	Pacific Telephone
1970	Black Lillian E Mrs	R. L. Polk & Co.
	a Jimenez Rudolph	R. L. Polk & Co.
	b Kerley Herbert	R. L. Polk & Co.
1966	BLACK LILLIAN E MRS	R. L. Polk & Co.
	A JIMENEZ JOSIE G	R. L. Polk & Co.
	B TOBIAS MANUEL	R. L. Polk & Co.
1960	Black Lillian E Mrs	R. L. Polk Co.
	a Jimenez Josie G	R. L. Polk Co.
	b Schoendist Abram	R. L. Polk Co.
1955	Black Lillian E Mrs	R. L. Polk Co.
	a Upton Mildred	R. L. Polk Co.
	b Dodson Helen Mrs	R. L. Polk Co.
1950	Black Lillian Mrs	R. L. Polk & Co.
1945	Black Lilliam Mrs	R. L. Polk Co.
1940	Mc Candless A M Mrs	R. L. Polk Co.
1935	Wilson M L Mrs	R. L. Polk & Co. of California
1930	Wilson M L Mrs	R. L. Polk Co. of California
	Hodgkin M F Mrs o	R. L. Polk Co. of California
1925	Hodgkin P B	R. L. Polk & Co.

168 SAN SALVADOR ST E

Year	Uses	Source
1975	De George Frank	Pacific Telephone
1970	De George Frank	R. L. Polk & Co.
1966	DE GEORGE FRANK	R. L. Polk & Co.
1960	162 68 Lee Apartments	R. L. Polk Co.

DRAFT

Year	Uses	Source
1960	Herbinaux James	R. L. Polk Co.
1955	Cento Ida Mrs	R. L. Polk Co.

170 SAN SALVADOR ST E

Year	Uses	Source
2000	NO CURRENT LISTING	Haines & Company
1975	Vacant	Pacific Telephone
1970	Tribble Ray C	R. L. Polk & Co.
1966	VACANT	R. L. Polk & Co.
1960	Lopez Bernardo	R. L. Polk Co.
1955	Rudquist Marilyn	R. L. Polk Co.
1950	Sprague T B	R. L. Polk & Co.
1935	Dimmett G M	R. L. Polk & Co. of California
1930	Hickey Edw	R. L. Polk Co. of California
1925	Zeller A C	R. L. Polk & Co.

171 SAN SALVADOR ST E

Year	Uses	Source
1966	VACANT	R. L. Polk & Co.
1960	Stewart Ronald	R. L. Polk Co.
	Frazier Rex L	R. L. Polk Co.
	Anderson Ted L	R. L. Polk Co.
	Brown Lewis jr	R. L. Polk Co.
	Street continued	R. L. Polk Co.
	Apartments	R. L. Polk Co.
	Vacant	R. L. Polk Co.
1955	Apartments	R. L. Polk Co.
	Wallace Nancy	R. L. Polk Co.
	2 3 Vacant	R. L. Polk Co.
	2 3 Vacant	R. L. Polk Co.
	Lowery Earl	R. L. Polk Co.
	Foster John F	R. L. Polk Co.
1950	Baxter C B	R. L. Polk & Co.
	Brumberg W A	R. L. Polk & Co.

DRAFT

FINDINGS

Year	Uses	Source
1950	Lagattuta N I	R. L. Polk & Co.
1945	Anderson Emily	R. L. Polk Co.
	Butters Emily	R. L. Polk Co.
	Hawes S E Mrs	R. L. Polk Co.
	Huffman T V Mrs	R. L. Polk Co.
1940	Engles M O	R. L. Polk Co.
	Hawes A C	R. L. Polk Co.
	Hawes S E Mrs	R. L. Polk Co.
	Huffman T V Mrs	R. L. Polk Co.
	Laib Jos	R. L. Polk Co.
1935	Daniel Daphne	R. L. Polk & Co. of California
	Daniel W H	R. L. Polk & Co. of California
	Hawes S E Mrs o	R. L. Polk & Co. of California
1930	Hawes Sarah Mrs o	R. L. Polk Co. of California
1925	Ross F E	R. L. Polk & Co.

172 SAN SALVADOR ST E

Year	Uses	Source
2000	GREENGeorge	Haines & Company
1975	Vacant	Pacific Telephone
1970	Lighthall Sandy	R. L. Polk & Co.
1966	KNUDSEN JOE	R. L. Polk & Co.
1960	Tarasawa Grace	R. L. Polk Co.
1955	Thomason J T	R. L. Polk Co.
1950	Cowden R E	R. L. Polk & Co.

177 SAN SALVADOR ST E

Year	Uses	Source
1960	Office Serv Bur letter shop	R. L. Polk Co.
	Naso Sarah J Mrs	R. L. Polk Co.
1955	Naso Sarah J Mrs	R. L. Polk Co.
	Office Service Bureau letter shop	R. L. Polk Co.
1950	Naso Sarah J	R. L. Polk & Co.
	Office Serv Bur letter shop	R. L. Polk & Co.

DRAFT

Year	Uses	Source
1945	Naso Sarah J	R. L. Polk Co.
1940	Gioisa Nash	R. L. Polk Co.
1935	Saunders H B Mrs o	R. L. Polk & Co. of California
1930	Saunders H B Mrs o	R. L. Polk Co. of California
1925	Saunders Mrs H B	R. L. Polk & Co.

178 SAN SALVADOR ST E

Year	Uses	Source
1975	Vacant	Pacific Telephone
1970	Joiner Deloris M Mrs	R. L. Polk & Co.
1966	JOINER DELORIS M MRS	R. L. Polk & Co.
1960	Joiner Deloris Mrs	R. L. Polk Co.
1955	Joiner Deloris Mrs	R. L. Polk Co.
1950	Harmon H L	R. L. Polk & Co.
1945	Pruinton Clara E	R. L. Polk Co.
1940	Purinton L A	R. L. Polk Co.
1935	Swanson H L	R. L. Polk & Co. of California
1930	Brown L C Mrs	R. L. Polk Co. of California
1925	Brown Mrs Lottie	R. L. Polk & Co.

219 SAN SALVADOR ST E

Year	Uses	Source
1940	Vacant	R. L. Polk Co.
1935	Flood G R	R. L. Polk & Co. of California
	Pratt E E	R. L. Polk & Co. of California

221 SAN SALVADOR ST E

Year	Uses	Source
1960	Munez Betty	R. L. Polk Co.
1955	Tracy Chas	R. L. Polk Co.
	Bell Shirley A Mrs	R. L. Polk Co.
1950	Ely R E	R. L. Polk & Co.
	Cook V L	R. L. Polk & Co.
1945	Ely R E	R. L. Polk Co.

DRAFT

Year	Uses	Source
1945	Pino Raymond	R. L. Polk Co.
1940	Leavitt Jas	R. L. Polk Co.
	Seymour H C	R. L. Polk Co.
1935	Seymour H C	R. L. Polk & Co. of California
1930	Worley G R o	R. L. Polk Co. of California
1925	Vacant	R. L. Polk & Co.

225 SAN SALVADOR ST E

Year	Uses	Source
1925	Vacant	R. L. Polk & Co.

230 SAN SALVADOR ST E

Year	Uses	Source
2000	LEETim Wan	Haines & Company
	ORTEGAAl Beandro	Haines & Company
1996	5 Ortega Alejandro	Pacific Bell
	6 Lee Tim Wan	Pacific Bell
	8 Luu Kinh Thoai	Pacific Bell
1975	Dee Ann Apartments	Pacific Telephone
	lWee John	Pacific Telephone
	Marques J	Pacific Telephone
	Mok P	Pacific Telephone
	Whaley P	Pacific Telephone
	Louie H	Pacific Telephone
	Whaley Becky	Pacific Telephone
	Scimeca Carlene	Pacific Telephone
	Connell L	Pacific Telephone
	Chow R	Pacific Telephone
	Hom D	Pacific Telephone
1970	Dee Ann Apartments	R. L. Polk & Co.
	Lamb John	R. L. Polk & Co.
	Sanchez Frank	R. L. Polk & Co.
	Jans Susan	R. L. Polk & Co.
	Snell Donna	R. L. Polk & Co.

DRAFT

FINDINGS

Year	Uses	Source
1970	Reynolds Lorrie	R. L. Polk & Co.
	Me Carter C Richd	R. L. Polk & Co.
	Vetrovec Paula	R. L. Polk & Co.
	Glazebrook Jan	R. L. Polk & Co.
	Thompson Curtis	R. L. Polk & Co.
	Hill Clara J	R. L. Polk & Co.
	Rasmussen Ronald	R. L. Polk & Co.
1966	LANAI APARTMENTS	R. L. Polk & Co.
	GILLMEISTER DIRK	R. L. Polk & Co.
	RICE CAROLYN	R. L. Polk & Co.
	GARCIA YVONNE	R. L. Polk & Co.
	VACANT	R. L. Polk & Co.
	JOHNSON KENYA	R. L. Polk & Co.
	SANDOVAL HENRY R	R. L. Polk & Co.
	WILLS STAN	R. L. Polk & Co.
	BARCLAY DAN	R. L. Polk & Co.
	MATTSON SUZANNE	R. L. Polk & Co.
	HAMMOND F GEO	R. L. Polk & Co.
	HUGHES LOIS J	R. L. Polk & Co.
1955	Mac Kenzie Ronald B	R. L. Polk Co.
1950	Atkinson R A	R. L. Polk & Co.
	Gilbert Eug	R. L. Polk & Co.
1945	Shimin E P Mrs	R. L. Polk Co.
	Williams M E Mrs	R. L. Polk Co.
1935	Edwards W J	R. L. Polk & Co. of California
1930	Vacant	R. L. Polk Co. of California
1925	Collins Mrs C H	R. L. Polk & Co.

WILLIAM ST E

70 WILLIAM ST E

Year	Uses	Source
1955	Bunce Wm J	R. L. Polk Co.

DRAFT

Year	Uses	Source
1950	Bunce L C Mrs	R. L. Polk & Co.
1945	Narvaez Hazel	R. L. Polk Co.
1940	Dow d F V pntr	R. L. Polk Co.
1935	Dow d F V	R. L. Polk & Co. of California
1930	Dow d F V	R. L. Polk Co. of California
1925	Walgren Mrs Sophie	R. L. Polk & Co.
1922	Ew ing H J	R. L. Polk Co.

71 WILLIAM ST E

Year	Uses	Source
2000	NO CURRENT LISTING	Haines & Company
1996	Nguyen Hop Quoc	Pacific Bell

81 WILLIAM ST E

Year	Uses	Source
2000	CAMPAGNA James	Haines & Company
	GALLYOT Monica R	Haines & Company
	LUEBCKE Christopher	Haines & Company
1996	6 Thompson John	Pacific Bell
1975	Apartments	Pacific Telephone
	ICameron J	Pacific Telephone
	Vacant	Pacific Telephone
	Casillas Able	Pacific Telephone
	Vargas Frank	Pacific Telephone
	Vacant	Pacific Telephone
	Qui Ues R I	Pacific Telephone
	Rashid Tario	Pacific Telephone
	Grimaldo Calixto	Pacific Telephone
1970	Apartments	R. L. Polk & Co.
	Warren F	R. L. Polk & Co.
	Vacant	R. L. Polk & Co.
	Vacant	R. L. Polk & Co.
	Luzardi J F	R. L. Polk & Co.
	Vacant	R. L. Polk & Co.

DRAFT

FINDINGS

Year	Uses	Source
1970	Sands D E	R. L. Polk & Co.
	Vacant	R. L. Polk & Co.
	Vacant	R. L. Polk & Co.
1966	APARTMENTS	R. L. Polk & Co.
	VACANT	R. L. Polk & Co.
	GALANIO VICTOR	R. L. Polk & Co.
	CLAP CAROLYN	R. L. Polk & Co.
	RAMOS WM	R. L. Polk & Co.
	LUZARDI J F	R. L. Polk & Co.
	VACANT	R. L. Polk & Co.
	HOBBS KATH	R. L. Polk & Co.
	VACANT	R. L. Polk & Co.
1960	Spurlock James H	R. L. Polk Co.
	Boehm Beverly T	R. L. Polk Co.
	Vacant	R. L. Polk Co.
	Menatos Stella	R. L. Polk Co.
	Street continued	R. L. Polk Co.
	Apartments	R. L. Polk Co.
	Mc Collum Sandie A	R. L. Polk Co.
	Scott Chas R jr	R. L. Polk Co.
	Moore John	R. L. Polk Co.
	No return	R. L. Polk Co.
1955	Apartments	R. L. Polk Co.
	Redgw ick Elaine	R. L. Polk Co.
	Fredericksen Richd K	R. L. Polk Co.
	Booker Sylvia	R. L. Polk Co.
	Kurtz Marilyn J	R. L. Polk Co.
	Dudley Marcia	R. L. Polk Co.
	Boehm Beverly	R. L. Polk Co.
	Wurts Sandra	R. L. Polk Co.
	Mangum Barbara	R. L. Polk Co.
1950	Centanni A C	R. L. Polk & Co.

DRAFT

FINDINGS

Year	Uses	Source
1950	Dow nen F E	R. L. Polk & Co.
	Elliott W D	R. L. Polk & Co.
	Iversen J I	R. L. Polk & Co.
1945	Dow nen F E	R. L. Polk Co.
	Elliott W D	R. L. Polk Co.
	Gray C E	R. L. Polk Co.
	Iversen Johan	R. L. Polk Co.
1940	Dow nen F E	R. L. Polk Co.
	Low y C S	R. L. Polk Co.
	Mock M B	R. L. Polk Co.
1935	Moak C R	R. L. Polk & Co. of California
	Pennington Richd	R. L. Polk & Co. of California
	Phillip M E Mrs	R. L. Polk & Co. of California
	Wammock Edna Mrs	R. L. Polk & Co. of California
1930	Vacant	R. L. Polk Co. of California
1925	Murphy Mrs Anna	R. L. Polk & Co.
	Pratt H R	R. L. Polk & Co.
	Tully E R	R. L. Polk & Co.
	Van Alstine J E	R. L. Polk & Co.
1922	Greathead Mrs Estelle	R. L. Polk Co.
	Hoeller R J	R. L. Polk Co.
	Hunt S C	R. L. Polk Co.
	Murphy Mrs Anna	R. L. Polk Co.

93 WILLIAM ST E

Year	Uses	Source
2000	MCKAY Bernice	Haines & Company
	MILLARD Mark	Haines & Company
	MORENO Julio	Haines & Company
	WURZBURGER Terry	Haines & Company
1996	4 Wurzburger Terry	Pacific Bell
	5 Moreno Joaquin	Pacific Bell
	6 Martinez F	Pacific Bell

DRAFT

FINDINGS

Year	Uses	Source
1996	9 Millard Mark	Pacific Bell
1975	Apartments	Pacific Telephone
	Murphy J	Pacific Telephone
	Graves H A	Pacific Telephone
	Ellis P	Pacific Telephone
	Barber Lucille I	Pacific Telephone
	Williams P	Pacific Telephone
	Robinson Lucille	Pacific Telephone
	Way Ellen B	Pacific Telephone
	Nolan Harriet M	Pacific Telephone
	Kraft Dorothy	Pacific Telephone
	Sheehan Albert J	Pacific Telephone
1970	Apartments	R. L. Polk & Co.
	Pearson John	R. L. Polk & Co.
	Warf Nellie I	R. L. Polk & Co.
	Beliew Mattie Mrs	R. L. Polk & Co.
	Bethel Dorothy Mrs	R. L. Polk & Co.
	Vacant	R. L. Polk & Co.
	Robinson Bertha	R. L. Polk & Co.
	Way Ellen B	R. L. Polk & Co.
	Nolan H	R. L. Polk & Co.
	Moddison Wayne	R. L. Polk & Co.
	Frew Nan B	R. L. Polk & Co.
1966	APARTMENTS	R. L. Polk & Co.
	PLOWRIGHT TOM	R. L. Polk & Co.
	WARF NELLIE I	R. L. Polk & Co.
	GRAVES H A	R. L. Polk & Co.
	HARP MYRTLE I MRS	R. L. Polk & Co.
	VACANT	R. L. Polk & Co.
	PETERSEN HARRY J	R. L. Polk & Co.
	WAY ELLEN B	R. L. Polk & Co.
	ROCCO ANN	R. L. Polk & Co.

DRAFT

FINDINGS

Year	Uses	Source
1966	EISELEN EVERETTE T	R. L. Polk & Co.
	FREW NAN B	R. L. Polk & Co.
1960	Apartments	R. L. Polk Co.
	Thomas Eug W	R. L. Polk Co.
	Craft Jerome	R. L. Polk Co.
	Mc Ghee Terrance R	R. L. Polk Co.
	Harp Myrtle I Mrs	R. L. Polk Co.
	Hunt Vera Mrs	R. L. Polk Co.
	Knox Patricia M Mrs	R. L. Polk Co.
	Vacant	R. L. Polk Co.
	Irons Martha	R. L. Polk Co.
	Mansfield Virginia	R. L. Polk Co.
	Brazell Kathryn CY S	R. L. Polk Co.

101 WILLIAM ST E

Year	Uses	Source
2000	DOMINGUEZ Rojelia	Haines & Company
	LE Quang Tung	Haines & Company
	VONG Vui Ca	Haines & Company
	TRAN The	Haines & Company
1996	1 Vong Vui Ca	Pacific Bell
1975	Apartments	Pacific Telephone
	Gabrelcik H	Pacific Telephone
	Navarez P	Pacific Telephone
	Vacant	Pacific Telephone
	Benson Michelle	Pacific Telephone
1970	Apartments	R. L. Polk & Co.
	Davis Susan	R. L. Polk & Co.
	Stewart Vesta Mrs	R. L. Polk & Co.
	Fowler Melvin	R. L. Polk & Co.
	Bayron Alma	R. L. Polk & Co.

DRAFT

FINDINGS

110 WILLIAM ST E

Year	Uses	Source
2000	NO CURRENT LISTING	Haines & Company
1970	Vacant	R. L. Polk & Co.
1966	HEATH ETTA M MRS	R. L. Polk & Co.
1960	Creath Colleen S	R. L. Polk Co.
1955	Dee Edith F	R. L. Polk Co.
1950	Jones E T	R. L. Polk & Co.
1945	Jones E T	R. L. Polk Co.
1940	Miller F W	R. L. Polk Co.
1935	Markw ad L J Mrs	R. L. Polk & Co. of California

123 WILLIAM ST E

Year	Uses	Source
2000	NO CURRENT LISTING	Haines & Company
1975	Exchangers real est	Pacific Telephone
	Trader Triad real est	Pacific Telephone
	Fisk Donald M	Pacific Telephone

127 WILLIAM ST E

Year	Uses	Source
2000	NGOY Huong	Haines & Company
1970	Mann Susan	R. L. Polk & Co.
1966	GARRISON WILLIE H	R. L. Polk & Co.
1960	Shottenhamer Cyril A	R. L. Polk Co.
1955	Shottenhamer Cyril A	R. L. Polk Co.
1950	Shottenhamer C A	R. L. Polk & Co.
1945	Shottenhamer C A	R. L. Polk Co.
1940	Shottenhamer C A	R. L. Polk Co.
1935	Shottenhamer C A	R. L. Polk & Co. of California
1930	Shottenhamer C A	R. L. Polk Co. of California
1925	Shottenhamer Cyril	R. L. Polk & Co.
1922	Higgins Mrs Mary	R. L. Polk Co.

DRAFT

FINDINGS

129 WILLIAM ST E

Year	Uses	Source
1922	Chargin N A	R. L. Polk Co.

130 WILLIAM ST E

Year	Uses	Source
1960	Wright Mary S Mrs	R. L. Polk Co.
1955	Ho den Clara J Mrs	R. L. Polk Co.
1950	Bridson E F	R. L. Polk & Co.
1945	Davis O L	R. L. Polk Co.
1940	Bittner J S	R. L. Polk Co.
1935	Skaggs Walter	R. L. Polk & Co. of California
1930	Vacant	R. L. Polk Co. of California
1925	Dulion M Lue	R. L. Polk & Co.
1922	Dulion Lue	R. L. Polk Co.
	Charnock Alice	R. L. Polk Co.

131 WILLIAM ST E

Year	Uses	Source
2000	BICYCLE EXPRESS	Haines & Company
1996	BICYCLE EXPRESS	Pacific Bell
1975	Family Thrift Shop	Pacific Telephone
1970	Galeria lamps & shades	R. L. Polk & Co.
1966	GALERIA LAMPS & SHADES	R. L. Polk & Co.
1960	Vacant	R. L. Polk Co.
1955	Vacant	R. L. Polk Co.
1950	Chappell Marie E	R. L. Polk & Co.

132 WILLIAM ST E

Year	Uses	Source
1960	Osgoode Edith M	R. L. Polk Co.
1955	Hoyland Eleanor M Mrs	R. L. Polk Co.
1950	Hoyland E M Mrs	R. L. Polk & Co.
1945	Hoyland E M Mrs	R. L. Polk Co.
1940	Shelbourn Etta Mrs	R. L. Polk Co.

DRAFT

FINDINGS

Year	Uses	Source
1935	Hedge Wm	R. L. Polk & Co. of California
1930	Gilbreath M A Mrs	R. L. Polk Co. of California
1925	Gilbreath Mrs M A	R. L. Polk & Co.
1922	Heacock J E	R. L. Polk Co.

133 WILLIAM ST E

Year	Uses	Source
2000	NO CURRENT LISTING	Haines & Company
1975	Thrift Shop Stge	Pacific Telephone
1970	Lockhart Beauty Salon	R. L. Polk & Co.
1966	ETTAS BEAUTY SALON	R. L. Polk & Co.
1960	Vacant	R. L. Polk Co.
1955	State Clns	R. L. Polk Co.
1950	Tirri John	R. L. Polk & Co.

134 WILLIAM ST E

Year	Uses	Source
1960	De Reign Cath Mrs	R. L. Polk Co.
1955	De Reign Cath Mrs	R. L. Polk Co.
1950	Corcoran Mary	R. L. Polk & Co.
1945	Bell Doris M	R. L. Polk Co.
1940	Bell Clara Mrs	R. L. Polk Co.
1935	Bell Clara Mrs	R. L. Polk & Co. of California
1930	Noggle B E Mrs	R. L. Polk Co. of California
1925	Stevens E O	R. L. Polk & Co.
1922	Olmstead C R	R. L. Polk Co.

135 WILLIAM ST E

Year	Uses	Source
2000	NO CURRENT LISTING	Haines & Company
1975	bWickeneyer David	Pacific Telephone
	aHatcher Connie	Pacific Telephone
1970	a Vacant	R. L. Polk & Co.
	b Mihelas Hercules B	R. L. Polk & Co.

DRAFT

FINDINGS

Year	Uses	Source
1966	A GOMEZ GEO	R. L. Polk & Co.
	B VACANT	R. L. Polk & Co.
1960	a No return	R. L. Polk Co.
	b Zeller Don E	R. L. Polk Co.
1955	Sullivan Jack	R. L. Polk Co.

136 WILLIAM ST E

Year	Uses	Source
1960	Bridson Ernest F	R. L. Polk Co.
1955	Bridson Ernest F	R. L. Polk Co.
1950	Rondone A S	R. L. Polk & Co.
1945	Rondone F F	R. L. Polk Co.
1940	Rondone F F	R. L. Polk Co.
1935	Rondone F F	R. L. Polk & Co. of California
1930	Beatty M L Mrs	R. L. Polk Co. of California
1925	Beatty Mrs M L	R. L. Polk & Co.
1922	Beatty Mrs M L	R. L. Polk Co.

137 WILLIAM ST E

Year	Uses	Source
2000	MONTOYA Joe	Haines & Company
1975	Reiley Hazel	Pacific Telephone
1970	Reiley Hazel Mrs	R. L. Polk & Co.
1966	REILEY HAZEL MRS	R. L. Polk & Co.
1960	No return	R. L. Polk Co.
1955	Wayne Helene N Mrs	R. L. Polk Co.
1950	Sparks Cozette	R. L. Polk & Co.
1945	Drinkwater Ellis	R. L. Polk Co.
1940	Hansen H S	R. L. Polk Co.
1935	Macbeth J E	R. L. Polk & Co. of California
1930	Randazzo Jas	R. L. Polk Co. of California

DRAFT

FINDINGS

139 WILLIAM ST E

Year	Uses	Source
2000	NO CURRENT LISTING	Haines & Company
1975	Fialkouski Walter	Pacific Telephone
1970	Douglas Robt T	R. L. Polk & Co.
1966	PHILLIPS DONNA MRS	R. L. Polk & Co.
1960	Thole John A	R. L. Polk Co.
1955	Mc Coy Ida Mrs	R. L. Polk Co.
1950	Avery M M Mrs	R. L. Polk & Co.
1945	Avery M M Mrs	R. L. Polk Co.
1940	Scott Ruth	R. L. Polk Co.
1935	Vogel H M Mrs	R. L. Polk & Co. of California
1930	Harwell J E	R. L. Polk Co. of California

141 WILLIAM ST E

Year	Uses	Source
2000	QUYE Edwin	Haines & Company
1996	Esparza Chris	Pacific Bell
1975	Orono David	Pacific Telephone
1970	Wang Michl	R. L. Polk & Co.
1966	KONG LORRAINE	R. L. Polk & Co.
1960	Perales Larry	R. L. Polk Co.
1955	Arquilla Geo E	R. L. Polk Co.
1950	Arquilla Geo	R. L. Polk & Co.
1945	Mc Cormick Margt Mrs	R. L. Polk Co.
1940	Mc Cormick M M Mrs	R. L. Polk Co.
1935	Pyle N E	R. L. Polk & Co. of California
	Mc Cormick M M Mrs o	R. L. Polk & Co. of California
1930	Mc Cormick M M Mrs	R. L. Polk Co. of California

144 WILLIAM ST E

Year	Uses	Source
1960	Allen Lillian Mrs	R. L. Polk Co.
1955	Bagwell Lillian Mrs	R. L. Polk Co.
1950	Raduechel Eva	R. L. Polk & Co.

DRAFT

Year	Uses	Source
1945	Anderson Hilda Mrs	R. L. Polk Co.
1940	Spellman Dorothy	R. L. Polk Co.
1935	Bongotti Frank	R. L. Polk & Co. of California

148 WILLIAM ST E

Year	Uses	Source
2000	GATEWAY APTS	Haines & Company
	CAMPAGNA James	Haines & Company
	CASTILLO Jaime E	Haines & Company
	CIPRIANO Miguel Angel	Haines & Company
	DU Tuan	Haines & Company
	HERNANDEZ R	Haines & Company
	JARIWALA Chelan	Haines & Company
	JUAREZ Ivan	Haines & Company
	KLOPP Kelly C	Haines & Company
	LOBATO Agustin	Haines & Company
	MENTA Bhautik	Haines & Company
	SCHERICH Johnny	Haines & Company
	SPRESTER Justin K	Haines & Company
	STEPHAN Ross	Haines & Company
	WILDER J	Haines & Company
	WILLIAMS Amanda	Haines & Company
1996	9 Hernaodez R	Pacific Bell
	24 Wilder J	Pacific Bell
	25 Bongalos Roy	Pacific Bell
1975	Wong J	Pacific Telephone
	Astle Robt	Pacific Telephone
	Lum R	Pacific Telephone
	French Barbara	Pacific Telephone
	Vacant	Pacific Telephone
	Ching Chiang	Pacific Telephone
	Chin L	Pacific Telephone
	Kam Chiang	Pacific Telephone

DRAFT

FINDINGS

Year	Uses	Source
1975	Cambra N	Pacific Telephone
	Welsch Dave	Pacific Telephone
	Palace Apartments	Pacific Telephone
	Cole Law rence	Pacific Telephone
	Fujimoto N	Pacific Telephone
	Davis Mina	Pacific Telephone
	Roane Alvin	Pacific Telephone
	Katamoto Margt	Pacific Telephone
	Valdez T	Pacific Telephone
	Prichard G	Pacific Telephone
	Brudvig C	Pacific Telephone
	Davis C	Pacific Telephone
	Pratt J	Pacific Telephone
	Anl Ngo Quoc	Pacific Telephone
	Harris B	Pacific Telephone
	Iw asaki J	Pacific Telephone
	Fisher C	Pacific Telephone
	Ornelas Ramos	Pacific Telephone
	Gin H	Pacific Telephone
	Ulmer B	Pacific Telephone
	Mejia Huerta	Pacific Telephone
	Vacant	Pacific Telephone
	Stockam N	Pacific Telephone
1970	Palace Apartments	R. L. Polk & Co.
	Hardy Kenneth B	R. L. Polk & Co.
	Crug Carl	R. L. Polk & Co.
	Booth Wm	R. L. Polk & Co.
	Oxley Terry	R. L. Polk & Co.
	Bergman Craig	R. L. Polk & Co.
	Steffens Nancy	R. L. Polk & Co.
	Rice Robt	R. L. Polk & Co.
	Sorem Allen	R. L. Polk & Co.

DRAFT

FINDINGS

Year	Uses	Source
1970	Bolton Charlotte	R. L. Polk & Co.
	OHare Patk	R. L. Polk & Co.
	Schenck Patricia C	R. L. Polk & Co.
	Pitcher Wm W	R. L. Polk & Co.
	Doherty Joan	R. L. Polk & Co.
	Lesar Michi	R. L. Polk & Co.
	Richie Randolph	R. L. Polk & Co.
	Stew art Geo	R. L. Polk & Co.
	Navies Jerome	R. L. Polk & Co.
	Tiernau Patricia	R. L. Polk & Co.
	Coe Lois	R. L. Polk & Co.
	Commins Robt	R. L. Polk & Co.
	Me Afee Karen	R. L. Polk & Co.
	Compagna Paul M	R. L. Polk & Co.
	Parks Cathy	R. L. Polk & Co.
	Hautala Evlyn	R. L. Polk & Co.
	Jacobson Philip	R. L. Polk & Co.
	Ketman Carolyn	R. L. Polk & Co.
	Meili Russ	R. L. Polk & Co.
	Park Gerald	R. L. Polk & Co.
	Jahn Sheldon	R. L. Polk & Co.
	Lando Diane	R. L. Polk & Co.
1966	PALACE APARTMENTS	R. L. Polk & Co.
	SCHRECENGOST RUSS	R. L. Polk & Co.
	VACANT APTS	R. L. Polk & Co.
	MC CLEAN DICK	R. L. Polk & Co.
	SEKIMOTO RODNEY	R. L. Polk & Co.
	VACANT	R. L. Polk & Co.
	MORTON DON	R. L. Polk & Co.
	BRADEN TROY	R. L. Polk & Co.
	THEER MARTIN	R. L. Polk & Co.
	HARRISON CINDY	R. L. Polk & Co.

DRAFT

FINDINGS

Year	Uses	Source
1966	VACANT	R. L. Polk & Co.
	SQUIRES ROLAND	R. L. Polk & Co.
	VACANT	R. L. Polk & Co.
	NORDEY ROGER	R. L. Polk & Co.
	VACANT	R. L. Polk & Co.
	ALVAREZ ERNIE	R. L. Polk & Co.
	KURZ CHERI	R. L. Polk & Co.
	GRIFFIN PAT	R. L. Polk & Co.
	MALONEY MIKE	R. L. Polk & Co.
	COKELY TONY	R. L. Polk & Co.
	POWELL JUAN	R. L. Polk & Co.
	KELLER ANN	R. L. Polk & Co.
	SHULTZ BRUCE	R. L. Polk & Co.
	MABEN LEONA	R. L. Polk & Co.
	SILVER RAY	R. L. Polk & Co.
	GRAHAM S C	R. L. Polk & Co.
	FREEMAN JERRY	R. L. Polk & Co.
	MARKWELL BETH	R. L. Polk & Co.
	NISHI JOANNE	R. L. Polk & Co.
	LOGAN SUE	R. L. Polk & Co.
1960	Neff Annie B Mrs	R. L. Polk Co.
1955	Salmon Robt V	R. L. Polk Co.
	1/2 Neff Annabelle B Mrs	R. L. Polk Co.
1950	Salmon R V	R. L. Polk & Co.
	1/2 Neff A B Mrs	R. L. Polk & Co.
1945	Salmon R V	R. L. Polk Co.
	1/2 Neff A B Mrs	R. L. Polk Co.
1940	Hampton Olive Mrs	R. L. Polk Co.
1935	Brennan R D	R. L. Polk & Co. of California
1930	Shillerston M	R. L. Polk Co. of California
1925	Mesquite F T	R. L. Polk & Co.
1922	Brennan J A	R. L. Polk Co.

DRAFT

FINDINGS

152 WILLIAM ST E

Year	Uses	Source
1955	Bob & Teds Serv Sta gas & trailer rentals	R. L. Polk Co.
1950	Bob & Teds gas sta	R. L. Polk & Co.
1945	Bibb D M gas sta	R. L. Polk Co.
1940	Bob & Teds Station gas sta	R. L. Polk Co.
1935	Lee O W gas sta	R. L. Polk & Co. of California
1930	ODonnell Cornelius gas sta	R. L. Polk Co. of California

153 WILLIAM ST E

Year	Uses	Source
1945	Davis B M	R. L. Polk Co.
1935	Vacant	R. L. Polk & Co. of California
1930	Vacant	R. L. Polk Co. of California
1925	Wardlow P A	R. L. Polk & Co.
1922	Mills Arthur	R. L. Polk Co.

160 WILLIAM ST E

Year	Uses	Source
1945	Allman Nora Mrs	R. L. Polk Co.
	Hoover Nettie Mrs	R. L. Polk Co.
	Kolbo S N	R. L. Polk Co.
1940	Hover Nettie Mrs	R. L. Polk Co.
	Lally R P	R. L. Polk Co.
	Pacheco Jos	R. L. Polk Co.
1935	Lee O W	R. L. Polk & Co. of California
	Pierce E L	R. L. Polk & Co. of California
	Lally R P	R. L. Polk & Co. of California
1930	Sharp E P	R. L. Polk Co. of California
1925	Hover Mrs Nettie	R. L. Polk & Co.
1922	Green Mrs M C rear	R. L. Polk Co.
	Briggs H E	R. L. Polk Co.
	Hoover Mrs Nettie	R. L. Polk Co.

DRAFT

FINDINGS

167 WILLIAM ST E

Year	Uses	Source
2000	LUONG Lan	Haines & Company
	NGUYEN Minh T	Haines & Company
	SPIELBAUER Dennis	Haines & Company
1975	Fisher Bryon	Pacific Telephone
1970	Dufly Patk	R. L. Polk & Co.
	Lack Bryan	R. L. Polk & Co.
	Gardner Perry	R. L. Polk & Co.
1966	VACANT	R. L. Polk & Co.
1960	Dodd Glana Mrs	R. L. Polk Co.
	Glanas Salon & Beauty Shop	R. L. Polk Co.
	Mortenson A M	R. L. Polk Co.
1955	Five Star Dance Studio	R. L. Polk Co.
	Mortenson Marie	R. L. Polk Co.
1950	Mortenson A M	R. L. Polk & Co.
	Mortenson Marie	R. L. Polk & Co.
	Mrs dance tchr	R. L. Polk & Co.
1945	Prendergast E W chiropractor	R. L. Polk Co.
1940	Keys W G chiropractor	R. L. Polk Co.
	Whitehead H K chiropractor	R. L. Polk Co.
1935	a How ard W D	R. L. Polk & Co. of California
	Castleman Bernard o	R. L. Polk & Co. of California
1930	a Nelson Olof	R. L. Polk Co. of California
	Castleman A B	R. L. Polk Co. of California
1925	Wright Mrs M M	R. L. Polk & Co.
1922	Wright Mrs Mae	R. L. Polk Co.

169 WILLIAM ST E

Year	Uses	Source
2000	DOYLE Michael	Haines & Company
1975	Vacant	Pacific Telephone
	Doyle Frances Mrs	Pacific Telephone
1970	Doyles Permanent Wave Shop	R. L. Polk & Co.

DRAFT

FINDINGS

Year	Uses	Source
1970	Doyle James C	R. L. Polk & Co.
1966	DOYLES PERMANENT WAVE SHOP	R. L. Polk & Co.
	DOYLE JAMES C	R. L. Polk & Co.
1960	Doyles Permanent Wave Shop	R. L. Polk Co.
	Doyle Jas C	R. L. Polk Co.
1955	Doyles Permanent Wave Shop	R. L. Polk Co.
	Doyle Jas C	R. L. Polk Co.
1950	Sharpe Beulah	R. L. Polk & Co.
1945	Willcoxon Sidney	R. L. Polk Co.
1940	Evans F W	R. L. Polk Co.
1935	Evens F W o	R. L. Polk & Co. of California
1930	Evens F W	R. L. Polk Co. of California
1925	Wilkin Mrs S E	R. L. Polk & Co.
	Evens F W	R. L. Polk & Co.
1922	Gall N J	R. L. Polk Co.
	Brown W M	R. L. Polk Co.

170 WILLIAM ST E

Year	Uses	Source
2000	CABEZUT Betty	Haines & Company
	GELDARD Craig A	Haines & Company
1975	Apartments	Pacific Telephone
	Murakami Alsop	Pacific Telephone
	Dominguez David	Pacific Telephone
	Muscio J L	Pacific Telephone
	Turner S	Pacific Telephone
	Hawkins K Jessie	Pacific Telephone
1970	Chan Carla	R. L. Polk & Co.
	Apartments	R. L. Polk & Co.
	Lavezzo Loretta	R. L. Polk & Co.
	Rege Karen M	R. L. Polk & Co.
	Me Mahon Helen P Mrs	R. L. Polk & Co.
	Graham Myrtle Mrs	R. L. Polk & Co.

DRAFT

FINDINGS

Year	Uses	Source
1970	Sparling Sally L	R. L. Polk & Co.
1966	APARTMENTS	R. L. Polk & Co.
	HAMILTON GRACE MRS	R. L. Polk & Co.
	ALIBERTI CARLA	R. L. Polk & Co.
	MC MAHON HELEN MRS	R. L. Polk & Co.
	CLEMENT GLADYS MRS	R. L. Polk & Co.
	VACANT	R. L. Polk & Co.
	AGGARWAL KAMAL K	R. L. Polk & Co.
1960	Apartments	R. L. Polk Co.
	Hamilton Grace A Mrs	R. L. Polk Co.
	Runner Dorothy Mrs	R. L. Polk Co.
	Silveira Joe	R. L. Polk Co.
	Mc Mahon Helen	R. L. Polk Co.
	Rovetti Fred J	R. L. Polk Co.
	Street continued	R. L. Polk Co.
1955	Apartments	R. L. Polk Co.
	Hamilton Geo A	R. L. Polk Co.
	Doyle Anna B Mrs	R. L. Polk Co.
	Gilrnore Wm A	R. L. Polk Co.
	Townsend Eliz M Mrs	R. L. Polk Co.
	Vacant	R. L. Polk Co.
1950	udy C C Mrs	R. L. Polk & Co.
	Minton W B Mrs	R. L. Polk & Co.
	Simpkins J I Mrs	R. L. Polk & Co.
	Church T L Mrs	R. L. Polk & Co.
	Doyle A B Mrs	R. L. Polk & Co.
	Ford H J	R. L. Polk & Co.
1945	Bowers Sadie	R. L. Polk Co.
	Bruner Zelma Mrs	R. L. Polk Co.
	Church Theresa Mrs	R. L. Polk Co.
	Johnson W D	R. L. Polk Co.
	Miller Emily Mrs	R. L. Polk Co.

DRAFT

FINDINGS

Year	Uses	Source
1945	Simpkins J I Mrs	R. L. Polk Co.
1940	Paul G F	R. L. Polk Co.
	Sanders R E	R. L. Polk Co.
	Simpkins J I Mrs	R. L. Polk Co.
	Sullivan Jas	R. L. Polk Co.
1935	Allan J C	R. L. Polk & Co. of California
	Paull G F	R. L. Polk & Co. of California
	Simpkins J I Mrs	R. L. Polk & Co. of California
	Wolfe Betty Mrs	R. L. Polk & Co. of California
1930	Paull G F	R. L. Polk Co. of California
	Simpkins J I Mrs	R. L. Polk Co. of California
	Stovall R J	R. L. Polk Co. of California
	Anderson G R	R. L. Polk Co. of California
1925	Gaumer Frank	R. L. Polk & Co.
	Quinhy Mrs N F	R. L. Polk & Co.
1922	Burkett W E	R. L. Polk Co.

177 WILLIAM ST E

Year	Uses	Source
2000	WISE Charles	Haines & Company
	JOHNS Mark	Haines & Company
1966	WISE CHARLES D CYS	R. L. Polk & Co.
1960	Wise Chas F CY	R. L. Polk Co.
1955	Wise Chas F	R. L. Polk Co.
1950	Wise C F	R. L. Polk & Co.
1945	Wise C F	R. L. Polk Co.
1940	Wise C F	R. L. Polk Co.
1935	OKeefe P M	R. L. Polk & Co. of California
1930	Glasby Jas	R. L. Polk Co. of California
1925	Glasby Jas	R. L. Polk & Co.

180 WILLIAM ST E

Year	Uses	Source
2000	CLAYTON Aaron	Haines & Company

DRAFT

FINDINGS

Year	Uses	Source
2000	GUTIEREZ David	Haines & Company
1975	Bishop Miguel	Pacific Telephone
1970	Watkins Gary	R. L. Polk & Co.
1966	VACANT	R. L. Polk & Co.
1960	Norton Mary Mrs	R. L. Polk Co.
1955	Norton Mary Mrs	R. L. Polk Co.
1950	Monck L M Mrs	R. L. Polk & Co.
1945	Hudson T B	R. L. Polk Co.
1940	Hudson T B	R. L. Polk Co.
1935	Fowler P G	R. L. Polk & Co. of California
1930	Bisschop L Cornelia	R. L. Polk Co. of California
1925	Lee Clara G	R. L. Polk & Co.
1922	Pine Mrs E J	R. L. Polk Co.

201 WILLIAM ST E

Year	Uses	Source
2000	NGUYEN K	Haines & Company
1975	c Vacant	Pacific Telephone
	b Abraham J D	Pacific Telephone
	a Gillette Barbara	Pacific Telephone
1970	Green H	R. L. Polk & Co.
	Carson Christine	R. L. Polk & Co.
	Henriques D	R. L. Polk & Co.
1966	VACANT	R. L. Polk & Co.
	APARTMENTS	R. L. Polk & Co.
	CAMPBELL GWEN	R. L. Polk & Co.
	BYNON JOAN	R. L. Polk & Co.
1960	Apartments	R. L. Polk Co.
	Scott Gay	R. L. Polk Co.
	Smith Patti	R. L. Polk Co.
	Smith Elna	R. L. Polk Co.
	Street continued	R. L. Polk Co.
1955	Cahill Marion	R. L. Polk Co.

DRAFT

FINDINGS

Year	Uses	Source
1955	Rugh Judith	R. L. Polk Co.
	Van Winkle Sally	R. L. Polk Co.
1950	Lorenz Vivian	R. L. Polk & Co.
	Reed Maxine	R. L. Polk & Co.
	Hildreth Roxana	R. L. Polk & Co.
1945	Gifford Maude	R. L. Polk Co.
	Cox A E	R. L. Polk Co.
1940	Lezie Zoa Mrs	R. L. Polk Co.
1935	Mossman Lucille	R. L. Polk & Co. of California
1930	Potter E L Mrs	R. L. Polk Co. of California
1925	Potter Mrs E L	R. L. Polk & Co.

225 WILLIAM ST E

Year	Uses	Source
2000	HOAGLAND Richard	Haines & Company
1975	Burchell Marie V Mrs	Pacific Telephone
1970	Burche U Marie V Mrs	R. L. Polk & Co.
1966	BURCHELL MARIE V MRS	R. L. Polk & Co.
1960	Burchell Marie Mrs	R. L. Polk Co.
1955	Burchell Marie Mrs	R. L. Polk Co.
1950	Burchell E M	R. L. Polk & Co.
1945	Burchell E M	R. L. Polk Co.
1940	Burchell M	R. L. Polk Co.
1935	Burchell E M o	R. L. Polk & Co. of California
1930	Burchell E M o	R. L. Polk Co. of California
1925	Burchell E M	R. L. Polk & Co.

DRAFT

FINDINGS

ADJOINING PROPERTY: ADDRESSES NOT IDENTIFIED IN RESEARCH SOURCE

The following Adjoining Property addresses were researched for this report, and the addresses were not identified in research source.

Address Researched	Address Not Identified in Research Source
100 E WILLIAM ST	2017, 2014, 2009, 2006, 2004, 2001, 2000, 1999, 1996, 1994, 1991, 1986, 1985, 1982, 1980, 1978, 1975, 1974, 1970, 1968, 1966, 1965, 1964, 1963, 1962, 1960, 1955, 1950, 1946, 1945, 1942, 1940, 1936, 1935, 1931, 1930, 1926, 1925, 1922
101 E WILLIAM ST	2017, 2014, 2009, 2004, 2001, 2000, 1999, 1996, 1994, 1991, 1982, 1978, 1974, 1970, 1968, 1966, 1965, 1964, 1963, 1962, 1960, 1957, 1955, 1950, 1946, 1945, 1942, 1940, 1936, 1935, 1931, 1930, 1926, 1925, 1922
101 E WILLIAM ST	2017, 2014, 2006, 2001, 2000, 1996, 1994, 1991, 1986, 1985, 1982, 1980, 1978, 1975, 1974, 1970, 1968, 1966, 1965, 1964, 1963, 1962, 1960, 1957, 1955, 1950, 1946, 1945, 1942, 1940, 1936, 1935, 1931, 1930, 1926, 1925, 1922
101 WILLIAM ST E	2017, 2014, 2009, 2006, 2004, 2001, 1999, 1994, 1991, 1986, 1985, 1982, 1980, 1978, 1974, 1968, 1966, 1965, 1964, 1963, 1962, 1960, 1957, 1955, 1950, 1946, 1945, 1942, 1940, 1936, 1935, 1931, 1930, 1926, 1925, 1922
108 SAN SALVADOR ST	2017, 2014, 2009, 2006, 2004, 2001, 2000, 1999, 1996, 1994, 1991, 1986, 1985, 1982, 1980, 1978, 1975, 1974, 1970, 1968, 1966, 1965, 1964, 1963, 1962, 1960, 1957, 1955, 1950, 1946, 1945, 1942, 1940, 1936, 1935, 1931, 1930, 1926, 1925
108 SAN SALVADOR ST E	2017, 2014, 2009, 2006, 2004, 2001, 2000, 1999, 1996, 1994, 1991, 1986, 1985, 1982, 1980, 1978, 1975, 1974, 1970, 1968, 1966, 1965, 1964, 1963, 1962, 1960, 1957, 1955, 1950, 1946, 1945, 1942, 1936, 1931, 1926, 1922
110 E SAN SALVADOR ST	2017, 2014, 2009, 2006, 2004, 2001, 2000, 1999, 1996, 1994, 1982, 1980, 1978, 1974, 1970, 1968, 1966, 1965, 1964, 1963, 1962, 1960, 1957, 1955, 1950, 1946, 1945, 1942, 1940, 1936, 1935, 1931, 1930, 1926, 1925, 1922
110 E SAN SALVADOR ST	2017, 2014, 2009, 2006, 2001, 2000, 1999, 1996, 1991, 1986, 1985, 1982, 1980, 1978, 1975, 1974, 1970, 1968, 1966, 1965, 1964, 1963, 1962, 1960, 1957, 1955, 1950, 1946, 1945, 1942, 1940, 1936, 1935, 1931, 1930, 1926, 1925, 1922
110 E WILLIAM ST	2006, 2001, 2000, 1996, 1991, 1986, 1985, 1982, 1980, 1978, 1975, 1974, 1970, 1968, 1966, 1965, 1964, 1963, 1962, 1960, 1957, 1955, 1950, 1946, 1945, 1942, 1940, 1936, 1935, 1931, 1930, 1926, 1925, 1922
110 E WILLIAM ST	2017, 2014, 2009, 2004, 2001, 2000, 1999, 1996, 1994, 1991, 1986, 1985, 1982, 1980, 1978, 1975, 1974, 1970, 1968, 1966, 1965, 1964, 1962, 1960, 1955, 1950, 1946, 1945, 1942, 1940, 1936, 1935, 1931, 1930, 1926, 1925, 1922
110 SAN SALVADOR ST E	2017, 2014, 2009, 2006, 2004, 2001, 1999, 1996, 1994, 1991, 1986, 1985, 1982, 1980, 1978, 1975, 1974, 1970, 1968, 1965, 1964, 1963, 1962, 1957, 1955, 1950, 1946, 1945, 1942, 1940, 1936, 1935, 1931, 1930, 1926, 1925, 1922
110 WILLIAM ST E	2017, 2014, 2009, 2006, 2004, 2001, 1999, 1996, 1994, 1991, 1986, 1985, 1982, 1980, 1978, 1975, 1974, 1968, 1965, 1964, 1963, 1962, 1957, 1946, 1942, 1936, 1931, 1930, 1926, 1925, 1922
112 E WILLIAM ST	2017, 2014, 2009, 2006, 2004, 2001, 2000, 1999, 1996, 1994, 1991, 1985, 1982, 1980, 1978, 1975, 1974, 1970, 1968, 1966, 1965, 1964, 1963, 1962, 1960, 1957, 1955, 1950, 1946, 1945, 1942, 1940, 1936, 1935, 1931, 1930, 1926, 1925, 1922
114 E WILLIAM ST	2017, 2014, 2009, 2006, 2004, 2001, 2000, 1999, 1996, 1994, 1986, 1985, 1982, 1980, 1978, 1975, 1974, 1970, 1968, 1966, 1965, 1964, 1963, 1962, 1960, 1957, 1955, 1950, 1946, 1945, 1942, 1940, 1936, 1935, 1931, 1930, 1926, 1925, 1922

DRAFT

FINDINGS

Address Researched	Address Not Identified in Research Source
114 SAN SALVADOR ST E	2017, 2014, 2009, 2006, 2004, 2001, 2000, 1999, 1996, 1994, 1991, 1986, 1985, 1982, 1980, 1978, 1975, 1974, 1970, 1968, 1966, 1965, 1964, 1963, 1962, 1957, 1955, 1950, 1946, 1945, 1942, 1940, 1936, 1935, 1931, 1930, 1926, 1925, 1922
120 E WILLIAM ST	2017, 2014, 2009, 2006, 2004, 2001, 2000, 1999, 1996, 1994, 1991, 1985, 1982, 1980, 1978, 1975, 1974, 1970, 1968, 1966, 1965, 1964, 1963, 1962, 1960, 1957, 1955, 1950, 1946, 1945, 1942, 1940, 1936, 1935, 1931, 1930, 1926, 1925, 1922
121 E SAN SALVADOR ST	2017, 2014, 2009, 2006, 2004, 2001, 2000, 1999, 1996, 1994, 1991, 1986, 1985, 1982, 1978, 1974, 1970, 1968, 1966, 1965, 1964, 1963, 1962, 1960, 1957, 1955, 1950, 1946, 1945, 1942, 1940, 1936, 1935, 1931, 1930, 1926, 1925, 1922
121 SAN SALVADOR ST	2017, 2014, 2009, 2006, 2004, 2001, 2000, 1999, 1996, 1994, 1991, 1986, 1985, 1982, 1980, 1978, 1975, 1974, 1970, 1968, 1966, 1965, 1964, 1963, 1962, 1960, 1957, 1955, 1950, 1946, 1945, 1942, 1940, 1936, 1935, 1931, 1930, 1926, 1925
121 SAN SALVADOR ST E	2017, 2014, 2009, 2006, 2004, 2001, 2000, 1999, 1996, 1994, 1991, 1986, 1985, 1982, 1980, 1978, 1975, 1974, 1968, 1965, 1964, 1963, 1962, 1957, 1946, 1942, 1936, 1931, 1926, 1922
122 E SAN SALVADOR ST	2017, 2014, 2009, 2006, 2004, 2001, 2000, 1999, 1996, 1994, 1982, 1980, 1978, 1975, 1974, 1970, 1968, 1966, 1965, 1964, 1963, 1962, 1960, 1955, 1950, 1946, 1945, 1942, 1940, 1936, 1935, 1931, 1930, 1926, 1925, 1922
122 E SAN SALVADOR ST	2017, 2014, 2009, 2006, 2001, 2000, 1996, 1994, 1991, 1986, 1985, 1982, 1980, 1978, 1975, 1974, 1970, 1968, 1966, 1965, 1964, 1963, 1962, 1960, 1957, 1955, 1950, 1946, 1945, 1942, 1940, 1936, 1935, 1931, 1930, 1926, 1925, 1922
122 E WILLIAM CT	2017, 2014, 2009, 2006, 2004, 2001, 2000, 1999, 1996, 1994, 1991, 1986, 1985, 1982, 1980, 1978, 1975, 1974, 1970, 1968, 1966, 1965, 1964, 1963, 1962, 1960, 1955, 1950, 1946, 1945, 1942, 1940, 1936, 1935, 1931, 1930, 1926, 1925, 1922
122 SAN SALVADOR ST	2017, 2014, 2009, 2006, 2004, 2001, 2000, 1999, 1996, 1994, 1991, 1986, 1985, 1982, 1980, 1978, 1975, 1974, 1970, 1968, 1966, 1965, 1964, 1963, 1962, 1960, 1957, 1955, 1950, 1946, 1945, 1942, 1940, 1936, 1935, 1931, 1930, 1926, 1925
122 SAN SALVADOR ST E	2017, 2014, 2009, 2006, 2004, 2001, 1999, 1994, 1991, 1986, 1985, 1982, 1980, 1978, 1974, 1968, 1965, 1964, 1963, 1962, 1957, 1946, 1942, 1936, 1935, 1931, 1926, 1922
123 E SAN SALVADOR ST	2017, 2014, 2009, 2004, 2001, 2000, 1999, 1996, 1994, 1991, 1982, 1978, 1975, 1974, 1970, 1968, 1966, 1965, 1964, 1963, 1962, 1960, 1955, 1950, 1946, 1945, 1942, 1940, 1936, 1935, 1931, 1930, 1926, 1925, 1922
123 E SAN SALVADOR ST	2009, 2006, 2004, 2001, 2000, 1999, 1996, 1994, 1991, 1986, 1985, 1982, 1980, 1978, 1975, 1974, 1970, 1968, 1966, 1965, 1964, 1963, 1962, 1960, 1957, 1955, 1950, 1946, 1945, 1942, 1940, 1936, 1935, 1931, 1930, 1926, 1925, 1922
123 SAN SALVADOR ST	2017, 2014, 2009, 2006, 2004, 2001, 2000, 1999, 1996, 1994, 1991, 1986, 1985, 1982, 1980, 1978, 1975, 1974, 1970, 1968, 1966, 1965, 1964, 1963, 1962, 1960, 1957, 1955, 1950, 1946, 1945, 1942, 1940, 1936, 1935, 1931, 1930, 1926, 1925
123 SAN SALVADOR ST E	2017, 2014, 2009, 2006, 2004, 2001, 1999, 1996, 1994, 1991, 1986, 1985, 1982, 1980, 1978, 1974, 1968, 1965, 1964, 1963, 1962, 1957, 1946, 1942, 1936, 1931, 1926, 1922
123 WILLIAM ST E	2017, 2014, 2009, 2006, 2004, 2001, 1999, 1996, 1994, 1991, 1986, 1985, 1982, 1980, 1978, 1974, 1970, 1968, 1966, 1965, 1964, 1963, 1962, 1960, 1957, 1955, 1950, 1946, 1945, 1942, 1940, 1936, 1935, 1931, 1930, 1926, 1925, 1922
124 SAN SALVADOR ST	2017, 2014, 2009, 2006, 2004, 2001, 2000, 1999, 1996, 1994, 1991, 1986, 1985, 1982, 1980, 1978, 1975, 1974, 1970, 1968, 1966, 1965, 1964, 1963, 1962, 1960, 1957, 1955, 1950, 1946, 1945, 1942, 1940, 1936, 1935, 1931, 1930, 1926, 1925

DRAFT

FINDINGS

Address Researched	Address Not Identified in Research Source
124 SAN SALVADOR ST E	2017, 2014, 2009, 2006, 2004, 2001, 2000, 1999, 1996, 1994, 1991, 1986, 1985, 1982, 1980, 1978, 1975, 1974, 1970, 1968, 1966, 1965, 1964, 1963, 1962, 1960, 1957, 1955, 1950, 1946, 1942, 1936, 1931, 1926, 1922
125 E SAN SALVADOR ST	2017, 2014, 2009, 2006, 2004, 2001, 2000, 1999, 1996, 1994, 1991, 1986, 1985, 1982, 1978, 1974, 1970, 1968, 1966, 1965, 1964, 1962, 1960, 1955, 1950, 1946, 1945, 1942, 1940, 1936, 1935, 1931, 1930, 1926, 1925, 1922
125 SAN SALVADOR ST	2017, 2014, 2009, 2006, 2004, 2001, 2000, 1999, 1996, 1994, 1991, 1986, 1985, 1982, 1980, 1978, 1975, 1974, 1970, 1968, 1966, 1965, 1964, 1963, 1962, 1960, 1957, 1955, 1950, 1946, 1945, 1942, 1940, 1936, 1935, 1931, 1930, 1926, 1925
125 SAN SALVADOR ST E	2017, 2014, 2009, 2006, 2004, 2001, 2000, 1999, 1996, 1994, 1991, 1986, 1985, 1982, 1980, 1978, 1974, 1968, 1965, 1964, 1963, 1962, 1957, 1946, 1942, 1936, 1931, 1926, 1925, 1922
126 E SAN SALVADOR ST	2017, 2014, 2009, 2004, 2001, 2000, 1999, 1996, 1994, 1991, 1985, 1982, 1980, 1978, 1975, 1974, 1970, 1968, 1966, 1965, 1964, 1963, 1962, 1960, 1955, 1950, 1946, 1945, 1942, 1940, 1936, 1935, 1931, 1930, 1926, 1925, 1922
126 E SAN SALVADOR ST	2006, 2001, 2000, 1996, 1994, 1991, 1986, 1985, 1982, 1980, 1978, 1975, 1974, 1970, 1968, 1966, 1965, 1964, 1963, 1962, 1960, 1957, 1955, 1950, 1946, 1945, 1942, 1940, 1936, 1935, 1931, 1930, 1926, 1925, 1922
126 SAN SALVADOR ST E	2017, 2014, 2009, 2006, 2004, 2001, 1999, 1994, 1991, 1986, 1985, 1982, 1980, 1978, 1974, 1968, 1965, 1964, 1963, 1962, 1957, 1955, 1950, 1946, 1945, 1942, 1940, 1936, 1935, 1931, 1930, 1926, 1925, 1922
127 E SAN SALVADOR ST	2017, 2014, 2009, 2006, 2004, 2001, 2000, 1999, 1996, 1994, 1991, 1986, 1985, 1982, 1978, 1974, 1970, 1968, 1966, 1965, 1964, 1963, 1962, 1960, 1955, 1950, 1946, 1945, 1942, 1940, 1936, 1935, 1931, 1930, 1926, 1925, 1922
127 E WILLIAM ST	2017, 2014, 2009, 2004, 2001, 2000, 1999, 1996, 1994, 1991, 1986, 1985, 1982, 1980, 1978, 1974, 1970, 1968, 1966, 1965, 1964, 1962, 1960, 1955, 1950, 1946, 1945, 1942, 1940, 1936, 1935, 1931, 1930, 1926, 1925, 1922
127 E WILLIAM ST	2017, 2014, 2009, 2006, 2001, 2000, 1999, 1996, 1994, 1991, 1986, 1985, 1982, 1980, 1978, 1975, 1974, 1970, 1968, 1966, 1965, 1964, 1963, 1962, 1960, 1957, 1955, 1950, 1946, 1945, 1942, 1940, 1936, 1935, 1931, 1930, 1926, 1925, 1922
127 SAN SALVADOR ST	2017, 2014, 2009, 2006, 2004, 2001, 2000, 1999, 1996, 1994, 1991, 1986, 1985, 1982, 1980, 1978, 1975, 1974, 1970, 1968, 1966, 1965, 1964, 1963, 1962, 1960, 1957, 1955, 1950, 1946, 1945, 1942, 1940, 1936, 1935, 1931, 1930, 1926, 1925
127 SAN SALVADOR ST E	2017, 2014, 2009, 2006, 2004, 2001, 1999, 1996, 1994, 1991, 1986, 1985, 1982, 1980, 1978, 1974, 1968, 1965, 1964, 1963, 1962, 1957, 1946, 1942, 1936, 1931, 1926, 1922
127 WILLIAM ST E	2017, 2014, 2009, 2006, 2004, 2001, 1999, 1996, 1994, 1991, 1986, 1985, 1982, 1980, 1978, 1975, 1974, 1968, 1965, 1964, 1963, 1962, 1957, 1946, 1942, 1936, 1931, 1926
128 SAN SALVADOR ST	2017, 2014, 2009, 2006, 2004, 2001, 2000, 1999, 1996, 1994, 1991, 1986, 1985, 1982, 1980, 1978, 1975, 1974, 1970, 1968, 1966, 1965, 1964, 1963, 1962, 1960, 1957, 1955, 1950, 1946, 1945, 1942, 1940, 1936, 1935, 1931, 1930, 1926, 1925
128 SAN SALVADOR ST E	2017, 2014, 2009, 2006, 2004, 2001, 2000, 1999, 1996, 1994, 1991, 1986, 1985, 1982, 1980, 1978, 1975, 1974, 1970, 1968, 1966, 1965, 1964, 1963, 1962, 1960, 1957, 1955, 1950, 1946, 1942, 1936, 1931, 1926, 1922
129 WILLIAM ST E	2017, 2014, 2009, 2006, 2004, 2001, 2000, 1999, 1996, 1994, 1991, 1986, 1985, 1982, 1980, 1978, 1975, 1974, 1970, 1968, 1966, 1965, 1964, 1963, 1962, 1960, 1957, 1955, 1950, 1946, 1945, 1942, 1940, 1936, 1935, 1931, 1930, 1926, 1925

DRAFT

FINDINGS

Address Researched	Address Not Identified in Research Source
130 E WILLIAM CT	2017, 2014, 2009, 2006, 2004, 2001, 2000, 1999, 1996, 1994, 1991, 1986, 1985, 1982, 1980, 1978, 1975, 1974, 1970, 1968, 1966, 1965, 1964, 1963, 1962, 1960, 1955, 1950, 1946, 1945, 1942, 1940, 1936, 1935, 1931, 1930, 1926, 1925, 1922
130 E WILLIAM ST	2017, 2014, 2009, 2006, 2004, 2001, 2000, 1999, 1996, 1994, 1991, 1986, 1985, 1982, 1980, 1978, 1975, 1974, 1970, 1968, 1966, 1965, 1964, 1962, 1960, 1957, 1955, 1950, 1946, 1945, 1942, 1940, 1936, 1935, 1931, 1930, 1926, 1925, 1922
130 WILLIAM ST E	2017, 2014, 2009, 2006, 2004, 2001, 2000, 1999, 1996, 1994, 1991, 1986, 1985, 1982, 1980, 1978, 1975, 1974, 1970, 1968, 1966, 1965, 1964, 1963, 1962, 1957, 1946, 1942, 1936, 1931, 1926
131 E WILLIAM CT	2017, 2014, 2009, 2006, 2004, 2001, 2000, 1999, 1996, 1994, 1991, 1986, 1985, 1982, 1980, 1978, 1974, 1970, 1968, 1966, 1965, 1964, 1963, 1962, 1960, 1957, 1955, 1950, 1946, 1945, 1942, 1940, 1936, 1935, 1931, 1930, 1926, 1925, 1922
131 E WILLIAM ST	2017, 2014, 2009, 2004, 2001, 2000, 1999, 1996, 1994, 1991, 1982, 1978, 1975, 1974, 1970, 1968, 1966, 1965, 1964, 1963, 1962, 1960, 1957, 1955, 1950, 1946, 1945, 1942, 1940, 1936, 1935, 1931, 1930, 1926, 1925, 1922
131 E WILLIAM ST	2006, 2001, 2000, 1999, 1996, 1991, 1986, 1985, 1982, 1980, 1978, 1975, 1974, 1970, 1968, 1966, 1965, 1964, 1963, 1962, 1960, 1957, 1955, 1950, 1946, 1945, 1942, 1940, 1936, 1935, 1931, 1930, 1926, 1925, 1922
131 WILLIAM ST E	2017, 2014, 2009, 2006, 2004, 2001, 1999, 1994, 1991, 1986, 1985, 1982, 1980, 1978, 1974, 1968, 1965, 1964, 1963, 1962, 1957, 1946, 1945, 1942, 1940, 1936, 1935, 1931, 1930, 1926, 1925, 1922
132 E WILLIAM ST	2017, 2014, 2009, 2006, 2004, 2001, 2000, 1999, 1996, 1994, 1991, 1986, 1985, 1982, 1980, 1978, 1975, 1974, 1970, 1968, 1966, 1965, 1964, 1962, 1960, 1957, 1955, 1950, 1946, 1945, 1942, 1940, 1936, 1935, 1931, 1930, 1926, 1925, 1922
132 SAN SALVADOR ST	2017, 2014, 2009, 2006, 2004, 2001, 2000, 1999, 1996, 1994, 1991, 1986, 1985, 1982, 1980, 1978, 1975, 1974, 1970, 1968, 1966, 1965, 1964, 1963, 1962, 1960, 1957, 1955, 1950, 1946, 1945, 1942, 1940, 1936, 1935, 1931, 1930, 1926, 1925
132 SAN SALVADOR ST E	2017, 2014, 2009, 2006, 2004, 2001, 2000, 1999, 1996, 1994, 1991, 1986, 1985, 1982, 1980, 1978, 1975, 1974, 1970, 1968, 1966, 1965, 1964, 1963, 1962, 1960, 1957, 1955, 1950, 1946, 1942, 1936, 1931, 1926, 1922
132 WILLIAM ST E	2017, 2014, 2009, 2006, 2004, 2001, 2000, 1999, 1996, 1994, 1991, 1986, 1985, 1982, 1980, 1978, 1975, 1974, 1970, 1968, 1966, 1965, 1964, 1963, 1962, 1957, 1946, 1942, 1936, 1931, 1926
133 E WILLIAM ST	2017, 2014, 2009, 2006, 2004, 2001, 2000, 1999, 1996, 1994, 1991, 1986, 1985, 1982, 1980, 1978, 1975, 1974, 1970, 1968, 1966, 1965, 1964, 1962, 1960, 1957, 1955, 1950, 1946, 1945, 1942, 1940, 1936, 1935, 1931, 1930, 1926, 1925, 1922
133 WILLIAM ST E	2017, 2014, 2009, 2006, 2004, 2001, 1999, 1996, 1994, 1991, 1986, 1985, 1982, 1980, 1978, 1974, 1968, 1965, 1964, 1963, 1962, 1957, 1946, 1945, 1942, 1940, 1936, 1935, 1931, 1930, 1926, 1925, 1922
134 E SAN SALVADOR ST	2017, 2014, 2009, 2004, 2001, 2000, 1999, 1996, 1994, 1982, 1980, 1978, 1974, 1970, 1968, 1966, 1965, 1964, 1963, 1962, 1960, 1957, 1955, 1950, 1946, 1945, 1942, 1940, 1936, 1935, 1931, 1930, 1926, 1925, 1922
134 SAN SALVADOR ST E	2017, 2014, 2009, 2006, 2004, 2001, 1999, 1994, 1991, 1986, 1985, 1982, 1980, 1978, 1974, 1968, 1965, 1964, 1963, 1962, 1957, 1950, 1946, 1945, 1942, 1940, 1936, 1935, 1931, 1930, 1926, 1925, 1922
134 WILLIAM ST E	2017, 2014, 2009, 2006, 2004, 2001, 2000, 1999, 1996, 1994, 1991, 1986, 1985, 1982, 1980, 1978, 1975, 1974, 1970, 1968, 1966, 1965, 1964, 1963, 1962, 1957, 1946, 1942, 1936, 1931, 1926

DRAFT

FINDINGS

Address Researched	Address Not Identified in Research Source
135 E WILLIAM	2017, 2014, 2009, 2006, 2004, 2001, 2000, 1999, 1996, 1994, 1991, 1986, 1985, 1982, 1980, 1978, 1975, 1974, 1970, 1968, 1966, 1965, 1964, 1963, 1962, 1960, 1955, 1950, 1946, 1945, 1942, 1940, 1936, 1935, 1931, 1930, 1926, 1925, 1922
135 E WILLIAM CT	2017, 2014, 2009, 2006, 2004, 2001, 2000, 1999, 1996, 1994, 1991, 1986, 1985, 1982, 1980, 1978, 1975, 1974, 1970, 1968, 1966, 1965, 1964, 1963, 1962, 1960, 1955, 1950, 1946, 1945, 1942, 1940, 1936, 1935, 1931, 1930, 1926, 1925, 1922
135 E WILLIAM ST	2017, 2014, 2009, 2004, 2001, 2000, 1999, 1996, 1994, 1991, 1982, 1978, 1975, 1974, 1970, 1968, 1966, 1965, 1964, 1962, 1960, 1955, 1950, 1946, 1945, 1942, 1940, 1936, 1935, 1931, 1930, 1926, 1925, 1922
135 E WILLIAM ST	2006, 2001, 2000, 1996, 1991, 1986, 1985, 1982, 1980, 1978, 1975, 1974, 1970, 1968, 1966, 1965, 1964, 1963, 1962, 1960, 1957, 1955, 1950, 1946, 1945, 1942, 1940, 1936, 1935, 1931, 1930, 1926, 1925, 1922
135 WILLIAM ST E	2017, 2014, 2009, 2006, 2004, 2001, 1999, 1996, 1994, 1991, 1986, 1985, 1982, 1980, 1978, 1974, 1968, 1965, 1964, 1963, 1962, 1957, 1950, 1946, 1945, 1942, 1940, 1936, 1935, 1931, 1930, 1926, 1925, 1922
136 E WILLIAM ST	2017, 2014, 2009, 2006, 2004, 2001, 2000, 1999, 1996, 1994, 1991, 1986, 1985, 1982, 1980, 1978, 1975, 1974, 1970, 1968, 1966, 1965, 1964, 1963, 1962, 1960, 1955, 1950, 1946, 1945, 1942, 1940, 1936, 1935, 1931, 1930, 1926, 1925, 1922
136 WILLIAM ST E	2017, 2014, 2009, 2006, 2004, 2001, 2000, 1999, 1996, 1994, 1991, 1986, 1985, 1982, 1980, 1978, 1975, 1974, 1970, 1968, 1966, 1965, 1964, 1963, 1962, 1957, 1946, 1942, 1936, 1931, 1926
137 E WILLIAM ST	2017, 2014, 2009, 2004, 2001, 2000, 1999, 1996, 1994, 1991, 1986, 1982, 1980, 1978, 1975, 1974, 1970, 1968, 1966, 1965, 1964, 1962, 1960, 1955, 1950, 1946, 1945, 1942, 1940, 1936, 1935, 1931, 1930, 1926, 1925, 1922
137 E WILLIAM ST	2017, 2009, 2006, 2001, 2000, 1999, 1996, 1994, 1991, 1986, 1985, 1982, 1980, 1978, 1975, 1974, 1970, 1968, 1966, 1965, 1964, 1963, 1962, 1960, 1957, 1955, 1950, 1946, 1945, 1942, 1940, 1936, 1935, 1931, 1930, 1926, 1925, 1922
137 WILLIAM ST E	2017, 2014, 2009, 2006, 2004, 2001, 1999, 1996, 1994, 1991, 1986, 1985, 1982, 1980, 1978, 1974, 1968, 1965, 1964, 1963, 1962, 1957, 1946, 1942, 1936, 1931, 1926, 1925, 1922
138 E SAN SALVADOR ST	2017, 2014, 2009, 2006, 2004, 2001, 2000, 1999, 1996, 1994, 1991, 1986, 1985, 1982, 1980, 1978, 1975, 1974, 1970, 1968, 1966, 1965, 1964, 1962, 1960, 1957, 1955, 1950, 1946, 1945, 1942, 1940, 1936, 1935, 1931, 1930, 1926, 1925, 1922
138 SAN SALVADOR ST E	2017, 2014, 2009, 2006, 2004, 2001, 2000, 1999, 1996, 1994, 1991, 1986, 1985, 1982, 1980, 1978, 1975, 1974, 1970, 1968, 1966, 1965, 1964, 1963, 1962, 1957, 1950, 1946, 1945, 1942, 1940, 1936, 1935, 1931, 1930, 1926, 1925, 1922
139 E WILLIAM	2017, 2014, 2009, 2006, 2004, 2001, 2000, 1999, 1996, 1994, 1991, 1986, 1985, 1982, 1980, 1978, 1975, 1974, 1970, 1968, 1966, 1965, 1964, 1963, 1962, 1960, 1955, 1950, 1946, 1945, 1942, 1940, 1936, 1935, 1931, 1930, 1926, 1925, 1922
139 E WILLIAM CT	2017, 2014, 2009, 2006, 2004, 2001, 2000, 1999, 1996, 1994, 1991, 1986, 1985, 1982, 1980, 1978, 1975, 1974, 1970, 1968, 1966, 1965, 1964, 1963, 1962, 1960, 1955, 1950, 1946, 1945, 1942, 1940, 1936, 1935, 1931, 1930, 1926, 1925, 1922
139 E WILLIAM ST	2017, 2014, 2009, 2004, 2001, 2000, 1999, 1996, 1994, 1991, 1985, 1982, 1978, 1975, 1974, 1970, 1968, 1966, 1965, 1964, 1962, 1960, 1957, 1955, 1950, 1946, 1945, 1942, 1940, 1936, 1935, 1931, 1930, 1926, 1925, 1922
139 E WILLIAM ST	2006, 2001, 2000, 1996, 1994, 1991, 1986, 1985, 1982, 1980, 1978, 1975, 1974, 1970, 1968, 1966, 1965, 1964, 1963, 1962, 1960, 1957, 1955, 1950, 1946, 1945, 1942, 1940, 1936, 1935, 1931, 1930, 1926, 1925, 1922

DRAFT

FINDINGS

Address Researched	Address Not Identified in Research Source
139 WILLIAM ST E	2017, 2014, 2009, 2006, 2004, 2001, 1999, 1996, 1994, 1991, 1986, 1985, 1982, 1980, 1978, 1974, 1968, 1965, 1964, 1963, 1962, 1957, 1946, 1942, 1936, 1931, 1926, 1925, 1922
140 E WILLIAM ST	2017, 2014, 2009, 2006, 2004, 2001, 2000, 1999, 1996, 1994, 1991, 1985, 1982, 1980, 1978, 1975, 1974, 1970, 1968, 1966, 1965, 1964, 1963, 1962, 1960, 1957, 1955, 1950, 1946, 1945, 1942, 1940, 1936, 1935, 1931, 1930, 1926, 1925, 1922
141 E WILLIAM	2017, 2014, 2009, 2006, 2004, 2001, 2000, 1999, 1996, 1994, 1991, 1986, 1985, 1982, 1980, 1978, 1975, 1974, 1970, 1968, 1966, 1965, 1964, 1963, 1962, 1960, 1955, 1950, 1946, 1945, 1942, 1940, 1936, 1935, 1931, 1930, 1926, 1925, 1922
141 E WILLIAM CT	2017, 2014, 2009, 2006, 2004, 2001, 2000, 1999, 1996, 1994, 1991, 1986, 1985, 1982, 1980, 1978, 1975, 1974, 1970, 1968, 1966, 1965, 1964, 1963, 1962, 1960, 1955, 1950, 1946, 1945, 1942, 1940, 1936, 1935, 1931, 1930, 1926, 1925, 1922
141 E WILLIAM ST	2017, 2014, 2009, 2004, 2001, 2000, 1999, 1996, 1994, 1991, 1985, 1982, 1980, 1978, 1975, 1974, 1970, 1968, 1966, 1965, 1964, 1962, 1960, 1957, 1955, 1950, 1946, 1945, 1942, 1940, 1936, 1935, 1931, 1930, 1926, 1925, 1922
141 E WILLIAM ST	2006, 2001, 2000, 1996, 1991, 1986, 1985, 1982, 1980, 1978, 1975, 1974, 1970, 1968, 1966, 1965, 1964, 1963, 1962, 1960, 1957, 1955, 1950, 1946, 1945, 1942, 1940, 1936, 1935, 1931, 1930, 1926, 1925, 1922
141 WILLIAM ST E	2017, 2014, 2009, 2006, 2004, 2001, 1999, 1994, 1991, 1986, 1985, 1982, 1980, 1978, 1974, 1968, 1965, 1964, 1963, 1962, 1957, 1946, 1942, 1936, 1931, 1926, 1925, 1922
144 WILLIAM ST E	2017, 2014, 2009, 2006, 2004, 2001, 2000, 1999, 1996, 1994, 1991, 1986, 1985, 1982, 1980, 1978, 1975, 1974, 1970, 1968, 1966, 1965, 1964, 1963, 1962, 1957, 1946, 1942, 1936, 1931, 1930, 1926, 1925, 1922
148 E WILLIAM	2017, 2014, 2009, 2006, 2004, 2001, 2000, 1999, 1996, 1994, 1991, 1986, 1982, 1980, 1978, 1975, 1974, 1970, 1968, 1966, 1965, 1964, 1963, 1962, 1960, 1955, 1950, 1946, 1945, 1942, 1940, 1936, 1935, 1931, 1930, 1926, 1925, 1922
148 E WILLIAM CT	2017, 2014, 2009, 2006, 2004, 2001, 2000, 1999, 1996, 1994, 1986, 1982, 1980, 1978, 1974, 1970, 1968, 1966, 1965, 1964, 1963, 1962, 1960, 1957, 1955, 1950, 1946, 1945, 1942, 1940, 1936, 1935, 1931, 1930, 1926, 1925, 1922
148 E WILLIAM ST	2017, 2014, 2009, 2004, 2001, 2000, 1999, 1996, 1994, 1982, 1978, 1974, 1970, 1968, 1966, 1965, 1964, 1962, 1960, 1955, 1950, 1946, 1945, 1942, 1940, 1936, 1935, 1931, 1930, 1926, 1925, 1922
148 E WILLIAM ST	2006, 2001, 2000, 1996, 1991, 1986, 1985, 1982, 1980, 1978, 1975, 1974, 1970, 1968, 1966, 1965, 1964, 1963, 1962, 1960, 1957, 1955, 1950, 1946, 1945, 1942, 1940, 1936, 1935, 1931, 1930, 1926, 1925, 1922
148 WILLIAM ST E	2017, 2014, 2009, 2006, 2004, 2001, 1999, 1994, 1991, 1986, 1985, 1982, 1980, 1978, 1974, 1968, 1965, 1964, 1963, 1962, 1957, 1946, 1942, 1936, 1931, 1926
152 E WILLIAM	2017, 2014, 2009, 2006, 2004, 2001, 2000, 1999, 1996, 1994, 1991, 1986, 1985, 1982, 1980, 1978, 1975, 1974, 1970, 1968, 1966, 1965, 1964, 1963, 1962, 1960, 1955, 1950, 1946, 1945, 1942, 1940, 1936, 1935, 1931, 1930, 1926, 1925, 1922
152 E WILLIAM CT	2017, 2014, 2009, 2006, 2004, 2001, 2000, 1999, 1996, 1994, 1991, 1986, 1985, 1982, 1980, 1978, 1975, 1974, 1970, 1968, 1966, 1965, 1964, 1963, 1962, 1960, 1955, 1950, 1946, 1945, 1942, 1940, 1936, 1935, 1931, 1930, 1926, 1925, 1922
152 SAN SALVADOR ST E	2017, 2014, 2009, 2006, 2004, 2001, 2000, 1999, 1996, 1994, 1991, 1986, 1985, 1982, 1980, 1978, 1975, 1974, 1970, 1968, 1966, 1965, 1964, 1963, 1962, 1960, 1957, 1946, 1945, 1942, 1936, 1931, 1926, 1922
152 WILLIAM ST E	2017, 2014, 2009, 2006, 2004, 2001, 2000, 1999, 1996, 1994, 1991, 1986, 1985, 1982, 1980, 1978, 1975, 1974, 1970, 1968, 1966, 1965, 1964, 1963, 1962, 1960, 1957, 1946, 1942, 1936, 1931, 1926, 1925, 1922

DRAFT

FINDINGS

Address Researched	Address Not Identified in Research Source
153 WILLIAM ST E	2017, 2014, 2009, 2006, 2004, 2001, 2000, 1999, 1996, 1994, 1991, 1986, 1985, 1982, 1980, 1978, 1975, 1974, 1970, 1968, 1966, 1965, 1964, 1963, 1962, 1960, 1957, 1955, 1950, 1946, 1942, 1940, 1936, 1931, 1926
157 E WILLIAM ST	2017, 2014, 2009, 2006, 2004, 2001, 2000, 1999, 1996, 1994, 1991, 1986, 1985, 1982, 1980, 1978, 1974, 1970, 1968, 1966, 1965, 1964, 1963, 1962, 1960, 1957, 1955, 1950, 1946, 1945, 1942, 1940, 1936, 1935, 1931, 1930, 1926, 1925, 1922
160 WILLIAM ST E	2017, 2014, 2009, 2006, 2004, 2001, 2000, 1999, 1996, 1994, 1991, 1986, 1985, 1982, 1980, 1978, 1975, 1974, 1970, 1968, 1966, 1965, 1964, 1963, 1962, 1960, 1957, 1955, 1950, 1946, 1942, 1936, 1931, 1926
162 E SAN SALVADOR ST	2017, 2014, 2009, 2004, 2001, 2000, 1999, 1996, 1994, 1985, 1982, 1980, 1978, 1974, 1970, 1968, 1966, 1965, 1964, 1963, 1962, 1960, 1955, 1950, 1946, 1945, 1942, 1940, 1936, 1935, 1931, 1930, 1926, 1925, 1922
162 E SAN SALVADOR ST	2017, 2006, 2001, 2000, 1996, 1994, 1991, 1986, 1985, 1982, 1980, 1978, 1975, 1974, 1970, 1968, 1966, 1965, 1964, 1963, 1962, 1960, 1957, 1955, 1950, 1946, 1945, 1942, 1940, 1936, 1935, 1931, 1930, 1926, 1925, 1922
162 SAN SALVADOR ST E	2017, 2014, 2009, 2006, 2004, 2001, 1999, 1996, 1994, 1991, 1986, 1985, 1982, 1980, 1978, 1974, 1968, 1965, 1964, 1963, 1962, 1957, 1946, 1942, 1936, 1935, 1931, 1930, 1926, 1925, 1922
164 E SAN SALVADOR ST	2017, 2014, 2009, 2006, 2004, 2001, 2000, 1999, 1996, 1994, 1991, 1986, 1985, 1982, 1978, 1974, 1970, 1968, 1966, 1965, 1964, 1963, 1962, 1960, 1957, 1955, 1950, 1946, 1945, 1942, 1940, 1936, 1935, 1931, 1930, 1926, 1925, 1922
164 SAN SALVADOR ST E	2017, 2014, 2009, 2006, 2004, 2001, 1999, 1996, 1994, 1991, 1986, 1985, 1982, 1980, 1978, 1974, 1968, 1965, 1964, 1963, 1962, 1957, 1946, 1942, 1936, 1935, 1931, 1930, 1926, 1925, 1922
166 E SAN SALVADOR ST	2017, 2014, 2009, 2006, 2004, 2001, 2000, 1999, 1996, 1994, 1991, 1986, 1982, 1978, 1975, 1974, 1970, 1968, 1966, 1965, 1964, 1963, 1962, 1960, 1957, 1955, 1950, 1946, 1945, 1942, 1940, 1936, 1935, 1931, 1930, 1926, 1925, 1922
166 SAN SALVADOR ST	2017, 2014, 2009, 2006, 2004, 2001, 2000, 1999, 1996, 1994, 1991, 1986, 1985, 1982, 1980, 1978, 1975, 1974, 1970, 1968, 1966, 1965, 1964, 1963, 1962, 1960, 1957, 1955, 1950, 1946, 1945, 1942, 1940, 1936, 1935, 1931, 1930, 1926, 1925
166 SAN SALVADOR ST E	2017, 2014, 2009, 2006, 2004, 2001, 2000, 1999, 1996, 1994, 1991, 1986, 1985, 1982, 1980, 1978, 1974, 1968, 1965, 1964, 1963, 1962, 1957, 1946, 1942, 1936, 1931, 1926, 1922
167 E WILLIAM CT	2017, 2014, 2009, 2006, 2004, 2001, 2000, 1999, 1996, 1994, 1991, 1986, 1985, 1982, 1980, 1978, 1974, 1970, 1968, 1966, 1965, 1964, 1963, 1962, 1960, 1957, 1955, 1950, 1946, 1945, 1942, 1940, 1936, 1935, 1931, 1930, 1926, 1925, 1922
167 E WILLIAM ST	2017, 2014, 2009, 2004, 2001, 2000, 1999, 1996, 1994, 1985, 1982, 1978, 1974, 1970, 1968, 1966, 1965, 1964, 1962, 1960, 1955, 1950, 1946, 1945, 1942, 1940, 1936, 1935, 1931, 1930, 1926, 1925, 1922
167 E WILLIAM ST	2006, 2001, 2000, 1996, 1994, 1991, 1986, 1985, 1982, 1980, 1978, 1975, 1974, 1970, 1968, 1966, 1965, 1964, 1963, 1962, 1960, 1957, 1955, 1950, 1946, 1945, 1942, 1940, 1936, 1935, 1931, 1930, 1926, 1925, 1922
167 WILLIAM ST E	2017, 2014, 2009, 2006, 2004, 2001, 1999, 1996, 1994, 1991, 1986, 1985, 1982, 1980, 1978, 1974, 1968, 1965, 1964, 1963, 1962, 1957, 1946, 1942, 1936, 1931, 1926
168 E SAN SALVADOR ST	2017, 2014, 2009, 2004, 2001, 2000, 1999, 1996, 1994, 1991, 1986, 1985, 1982, 1980, 1978, 1975, 1974, 1970, 1968, 1966, 1965, 1964, 1963, 1962, 1960, 1957, 1955, 1950, 1946, 1945, 1942, 1940, 1936, 1935, 1931, 1930, 1926, 1925, 1922

DRAFT

FINDINGS

Address Researched	Address Not Identified in Research Source
168 E SAN SALVADOR ST	2017, 2014, 2006, 2001, 2000, 1996, 1994, 1991, 1986, 1985, 1982, 1980, 1978, 1975, 1974, 1970, 1968, 1966, 1965, 1964, 1963, 1962, 1960, 1957, 1955, 1950, 1946, 1945, 1942, 1940, 1936, 1935, 1931, 1930, 1926, 1925, 1922
168 SAN SALVADOR ST E	2017, 2014, 2009, 2006, 2004, 2001, 2000, 1999, 1996, 1994, 1991, 1986, 1985, 1982, 1980, 1978, 1974, 1968, 1965, 1964, 1963, 1962, 1957, 1950, 1946, 1945, 1942, 1940, 1936, 1935, 1931, 1930, 1926, 1925, 1922
169 E WILLIAM CT	2017, 2014, 2009, 2006, 2004, 2001, 2000, 1999, 1996, 1994, 1991, 1986, 1985, 1982, 1980, 1978, 1974, 1970, 1968, 1966, 1965, 1964, 1963, 1962, 1960, 1955, 1950, 1946, 1945, 1942, 1940, 1936, 1935, 1931, 1930, 1926, 1925, 1922
169 E WILLIAM ST	2017, 2014, 2009, 2004, 2001, 2000, 1999, 1996, 1994, 1991, 1986, 1985, 1982, 1980, 1978, 1975, 1974, 1970, 1968, 1966, 1965, 1964, 1962, 1960, 1955, 1950, 1946, 1945, 1942, 1940, 1936, 1935, 1931, 1930, 1926, 1925, 1922
169 E WILLIAM ST	2006, 2001, 2000, 1996, 1994, 1991, 1986, 1985, 1982, 1980, 1978, 1975, 1974, 1970, 1968, 1966, 1965, 1964, 1963, 1962, 1960, 1957, 1955, 1950, 1946, 1945, 1942, 1940, 1936, 1935, 1931, 1930, 1926, 1925, 1922
169 WILLIAM ST E	2017, 2014, 2009, 2006, 2004, 2001, 1999, 1996, 1994, 1991, 1986, 1985, 1982, 1980, 1978, 1974, 1968, 1965, 1964, 1963, 1962, 1957, 1946, 1942, 1936, 1931, 1926
170 E SAN SALVADOR ST	2017, 2014, 2009, 2004, 2001, 2000, 1999, 1996, 1994, 1991, 1982, 1980, 1978, 1975, 1974, 1970, 1968, 1966, 1965, 1964, 1963, 1962, 1960, 1955, 1950, 1946, 1945, 1942, 1940, 1936, 1935, 1931, 1930, 1926, 1925, 1922
170 E SAN SALVADOR ST	2017, 2006, 2001, 2000, 1996, 1994, 1991, 1986, 1985, 1982, 1980, 1978, 1975, 1974, 1970, 1968, 1966, 1965, 1964, 1963, 1962, 1960, 1957, 1955, 1950, 1946, 1945, 1942, 1940, 1936, 1935, 1931, 1930, 1926, 1925, 1922
170 E WILLIAM	2017, 2014, 2009, 2006, 2004, 2001, 2000, 1999, 1996, 1994, 1991, 1986, 1985, 1982, 1980, 1978, 1975, 1974, 1970, 1968, 1966, 1965, 1964, 1963, 1962, 1960, 1955, 1950, 1946, 1945, 1942, 1940, 1936, 1935, 1931, 1930, 1926, 1925, 1922
170 E WILLIAM CT	2017, 2014, 2009, 2006, 2004, 2001, 2000, 1999, 1996, 1994, 1986, 1985, 1982, 1980, 1978, 1974, 1970, 1968, 1966, 1965, 1964, 1963, 1962, 1960, 1955, 1950, 1946, 1945, 1942, 1940, 1936, 1935, 1931, 1930, 1926, 1925, 1922
170 E WILLIAM ST	2017, 2014, 2009, 2004, 2001, 2000, 1999, 1996, 1994, 1982, 1978, 1974, 1970, 1968, 1966, 1965, 1964, 1962, 1960, 1955, 1950, 1946, 1945, 1942, 1940, 1936, 1935, 1931, 1930, 1926, 1925, 1922
170 E WILLIAM ST	2006, 2001, 2000, 1996, 1991, 1986, 1985, 1982, 1980, 1978, 1975, 1974, 1970, 1968, 1966, 1965, 1964, 1963, 1962, 1960, 1957, 1955, 1950, 1946, 1945, 1942, 1940, 1936, 1935, 1931, 1930, 1926, 1925, 1922
170 SAN SALVADOR ST	2017, 2014, 2009, 2006, 2004, 2001, 2000, 1999, 1996, 1994, 1991, 1986, 1985, 1982, 1980, 1978, 1975, 1974, 1970, 1968, 1966, 1965, 1964, 1963, 1962, 1960, 1957, 1955, 1950, 1946, 1945, 1942, 1940, 1936, 1935, 1931, 1930, 1926, 1925
170 SAN SALVADOR ST E	2017, 2014, 2009, 2006, 2004, 2001, 1999, 1996, 1994, 1991, 1986, 1985, 1982, 1980, 1978, 1974, 1968, 1965, 1964, 1963, 1962, 1957, 1946, 1945, 1942, 1940, 1936, 1931, 1926, 1922
170 WILLIAM ST E	2017, 2014, 2009, 2006, 2004, 2001, 1999, 1996, 1994, 1991, 1986, 1985, 1982, 1980, 1978, 1974, 1968, 1965, 1964, 1963, 1962, 1957, 1946, 1942, 1936, 1931, 1926
171 E SAN SALVADOR ST	2017, 2014, 2009, 2006, 2004, 2001, 2000, 1999, 1996, 1994, 1991, 1986, 1985, 1982, 1980, 1978, 1975, 1974, 1970, 1968, 1966, 1965, 1964, 1963, 1962, 1960, 1955, 1950, 1946, 1945, 1942, 1940, 1936, 1935, 1931, 1930, 1926, 1925, 1922

DRAFT

FINDINGS

Address Researched	Address Not Identified in Research Source
171 SAN SALVADOR ST	2017, 2014, 2009, 2006, 2004, 2001, 2000, 1999, 1996, 1994, 1991, 1986, 1985, 1982, 1980, 1978, 1975, 1974, 1970, 1968, 1966, 1965, 1964, 1963, 1962, 1960, 1957, 1955, 1950, 1946, 1945, 1942, 1940, 1936, 1935, 1931, 1930, 1926, 1925
171 SAN SALVADOR ST E	2017, 2014, 2009, 2006, 2004, 2001, 2000, 1999, 1996, 1994, 1991, 1986, 1985, 1982, 1980, 1978, 1975, 1974, 1970, 1968, 1965, 1964, 1963, 1962, 1957, 1946, 1942, 1936, 1931, 1926, 1922
172 E SAN SALVADOR ST	2017, 2014, 2009, 2006, 2004, 2001, 2000, 1999, 1996, 1994, 1991, 1982, 1980, 1978, 1975, 1974, 1970, 1968, 1966, 1965, 1964, 1963, 1962, 1960, 1955, 1950, 1946, 1945, 1942, 1940, 1936, 1935, 1931, 1930, 1926, 1925, 1922
172 SAN SALVADOR ST E	2017, 2014, 2009, 2006, 2004, 2001, 1999, 1996, 1994, 1991, 1986, 1985, 1982, 1980, 1978, 1974, 1968, 1965, 1964, 1963, 1962, 1957, 1946, 1945, 1942, 1940, 1936, 1935, 1931, 1930, 1926, 1925, 1922
177 E SAN SALVADOR ST	2017, 2014, 2009, 2006, 2004, 2001, 2000, 1999, 1996, 1994, 1991, 1986, 1985, 1982, 1980, 1978, 1975, 1974, 1970, 1968, 1966, 1965, 1964, 1963, 1962, 1960, 1955, 1950, 1946, 1945, 1942, 1940, 1936, 1935, 1931, 1930, 1926, 1925, 1922
177 E WILLIAM ST	2017, 2014, 2009, 2004, 2001, 2000, 1999, 1996, 1994, 1986, 1982, 1978, 1975, 1974, 1970, 1968, 1966, 1965, 1964, 1962, 1960, 1955, 1950, 1946, 1945, 1942, 1940, 1936, 1935, 1931, 1930, 1926, 1925, 1922
177 E WILLIAM ST	2017, 2006, 2001, 2000, 1996, 1994, 1991, 1986, 1985, 1982, 1980, 1978, 1975, 1974, 1970, 1968, 1966, 1965, 1964, 1963, 1962, 1960, 1957, 1955, 1950, 1946, 1945, 1942, 1940, 1936, 1935, 1931, 1930, 1926, 1925, 1922
177 SAN SALVADOR ST	2017, 2014, 2009, 2006, 2004, 2001, 2000, 1999, 1996, 1994, 1991, 1986, 1985, 1982, 1980, 1978, 1975, 1974, 1970, 1968, 1966, 1965, 1964, 1963, 1962, 1960, 1957, 1955, 1950, 1946, 1945, 1942, 1940, 1936, 1935, 1931, 1930, 1926, 1925
177 SAN SALVADOR ST E	2017, 2014, 2009, 2006, 2004, 2001, 2000, 1999, 1996, 1994, 1991, 1986, 1985, 1982, 1980, 1978, 1975, 1974, 1970, 1968, 1966, 1965, 1964, 1963, 1962, 1957, 1946, 1942, 1936, 1931, 1926, 1922
177 WILLIAM ST E	2017, 2014, 2009, 2006, 2004, 2001, 1999, 1996, 1994, 1991, 1986, 1985, 1982, 1980, 1978, 1975, 1974, 1970, 1968, 1965, 1964, 1963, 1962, 1957, 1946, 1942, 1936, 1931, 1926, 1922
178 E SAN SALVADOR ST	2017, 2014, 2009, 2006, 2004, 2001, 2000, 1999, 1996, 1994, 1991, 1986, 1985, 1982, 1980, 1978, 1975, 1974, 1970, 1968, 1966, 1965, 1964, 1963, 1962, 1960, 1955, 1950, 1946, 1945, 1942, 1940, 1936, 1935, 1931, 1930, 1926, 1925, 1922
178 SAN SALVADOR ST	2017, 2014, 2009, 2006, 2004, 2001, 2000, 1999, 1996, 1994, 1991, 1986, 1985, 1982, 1980, 1978, 1975, 1974, 1970, 1968, 1966, 1965, 1964, 1963, 1962, 1960, 1957, 1955, 1950, 1946, 1945, 1942, 1940, 1936, 1935, 1931, 1930, 1926, 1925
178 SAN SALVADOR ST E	2017, 2014, 2009, 2006, 2004, 2001, 2000, 1999, 1996, 1994, 1991, 1986, 1985, 1982, 1980, 1978, 1974, 1968, 1965, 1964, 1963, 1962, 1957, 1946, 1942, 1936, 1931, 1926, 1922
180 E WILLIAM ST	2017, 2014, 2009, 2004, 2001, 2000, 1999, 1996, 1994, 1991, 1986, 1982, 1978, 1975, 1974, 1970, 1968, 1966, 1965, 1964, 1962, 1960, 1957, 1955, 1950, 1946, 1945, 1942, 1940, 1936, 1935, 1931, 1930, 1926, 1925, 1922
180 E WILLIAM ST	2017, 2006, 2001, 2000, 1996, 1994, 1991, 1986, 1985, 1982, 1980, 1978, 1975, 1974, 1970, 1968, 1966, 1965, 1964, 1963, 1962, 1960, 1957, 1955, 1950, 1946, 1945, 1942, 1940, 1936, 1935, 1931, 1930, 1926, 1925, 1922
180 WILLIAM ST E	2017, 2014, 2009, 2006, 2004, 2001, 1999, 1996, 1994, 1991, 1986, 1985, 1982, 1980, 1978, 1974, 1968, 1965, 1964, 1963, 1962, 1957, 1946, 1942, 1936, 1931, 1926

DRAFT

FINDINGS

Address Researched	Address Not Identified in Research Source
184 E WILLIAM CT	2017, 2014, 2009, 2006, 2004, 2001, 2000, 1999, 1996, 1994, 1991, 1986, 1985, 1982, 1980, 1978, 1975, 1974, 1970, 1968, 1966, 1965, 1964, 1963, 1962, 1960, 1955, 1950, 1946, 1945, 1942, 1940, 1936, 1935, 1931, 1930, 1926, 1925, 1922
201 E WILLIAM CT	2017, 2014, 2009, 2006, 2004, 2001, 2000, 1999, 1996, 1994, 1991, 1986, 1985, 1982, 1980, 1978, 1975, 1974, 1970, 1968, 1966, 1965, 1964, 1963, 1962, 1960, 1955, 1950, 1946, 1945, 1942, 1940, 1936, 1935, 1931, 1930, 1926, 1925, 1922
201 E WILLIAM ST	2017, 2014, 2009, 2004, 2001, 2000, 1999, 1996, 1994, 1991, 1986, 1985, 1982, 1980, 1978, 1974, 1970, 1968, 1966, 1965, 1964, 1962, 1960, 1957, 1955, 1950, 1946, 1945, 1942, 1940, 1936, 1935, 1931, 1930, 1926, 1925, 1922
201 E WILLIAM ST	2017, 2014, 2009, 2006, 2001, 2000, 1999, 1996, 1994, 1991, 1986, 1985, 1982, 1980, 1978, 1975, 1974, 1970, 1968, 1966, 1965, 1964, 1963, 1962, 1960, 1957, 1955, 1950, 1946, 1945, 1942, 1940, 1936, 1935, 1931, 1930, 1926, 1925, 1922
201 WILLIAM ST E	2017, 2014, 2009, 2006, 2004, 2001, 1999, 1996, 1994, 1991, 1986, 1985, 1982, 1980, 1978, 1974, 1968, 1965, 1964, 1963, 1962, 1957, 1946, 1942, 1936, 1931, 1926, 1922
219 SAN SALVADOR ST E	2017, 2014, 2009, 2006, 2004, 2001, 2000, 1999, 1996, 1994, 1991, 1986, 1985, 1982, 1980, 1978, 1975, 1974, 1970, 1968, 1966, 1965, 1964, 1963, 1962, 1960, 1957, 1955, 1950, 1946, 1945, 1942, 1936, 1931, 1930, 1926, 1925, 1922
221 SAN SALVADOR ST	2017, 2014, 2009, 2006, 2004, 2001, 2000, 1999, 1996, 1994, 1991, 1986, 1985, 1982, 1980, 1978, 1975, 1974, 1970, 1968, 1966, 1965, 1964, 1963, 1962, 1960, 1957, 1955, 1950, 1946, 1945, 1942, 1940, 1936, 1935, 1931, 1930, 1926, 1925
221 SAN SALVADOR ST E	2017, 2014, 2009, 2006, 2004, 2001, 2000, 1999, 1996, 1994, 1991, 1986, 1985, 1982, 1980, 1978, 1975, 1974, 1970, 1968, 1966, 1965, 1964, 1963, 1962, 1957, 1946, 1942, 1936, 1931, 1926, 1922
225 E WILLIAM CT	2017, 2014, 2009, 2006, 2004, 2001, 2000, 1999, 1996, 1994, 1991, 1986, 1985, 1982, 1980, 1978, 1975, 1974, 1970, 1968, 1966, 1965, 1964, 1963, 1962, 1960, 1955, 1950, 1946, 1945, 1942, 1940, 1936, 1935, 1931, 1930, 1926, 1925, 1922
225 E WILLIAM ST	2017, 2014, 2009, 2004, 2001, 2000, 1999, 1996, 1994, 1991, 1982, 1980, 1978, 1974, 1970, 1968, 1966, 1965, 1964, 1962, 1960, 1955, 1950, 1946, 1945, 1942, 1940, 1936, 1935, 1931, 1930, 1926, 1925, 1922
225 E WILLIAM ST	2006, 2001, 2000, 1996, 1994, 1991, 1986, 1985, 1982, 1980, 1978, 1975, 1974, 1970, 1968, 1966, 1965, 1964, 1963, 1962, 1960, 1957, 1955, 1950, 1946, 1945, 1942, 1940, 1936, 1935, 1931, 1930, 1926, 1925, 1922
225 SAN SALVADOR ST E	2017, 2014, 2009, 2006, 2004, 2001, 2000, 1999, 1996, 1994, 1991, 1986, 1985, 1982, 1980, 1978, 1975, 1974, 1970, 1968, 1966, 1965, 1964, 1963, 1962, 1960, 1957, 1955, 1950, 1946, 1945, 1942, 1940, 1936, 1935, 1931, 1930, 1926, 1922
225 WILLIAM ST E	2017, 2014, 2009, 2006, 2004, 2001, 1999, 1996, 1994, 1991, 1986, 1985, 1982, 1980, 1978, 1974, 1968, 1965, 1964, 1963, 1962, 1957, 1946, 1942, 1936, 1931, 1926, 1922
230 E SAN SALVADOR ST	2017, 2014, 2009, 2004, 2001, 2000, 1999, 1996, 1994, 1982, 1978, 1974, 1970, 1968, 1966, 1965, 1964, 1962, 1960, 1955, 1950, 1946, 1945, 1942, 1940, 1936, 1935, 1931, 1930, 1926, 1925, 1922
230 E SAN SALVADOR ST	2006, 2001, 2000, 1996, 1991, 1986, 1985, 1982, 1980, 1978, 1975, 1974, 1970, 1968, 1966, 1965, 1964, 1963, 1962, 1960, 1957, 1955, 1950, 1946, 1945, 1942, 1940, 1936, 1935, 1931, 1930, 1926, 1925, 1922
230 SAN SALVADOR ST	2017, 2014, 2009, 2006, 2004, 2001, 2000, 1999, 1996, 1994, 1991, 1986, 1985, 1982, 1980, 1978, 1975, 1974, 1970, 1968, 1966, 1965, 1964, 1963, 1962, 1960, 1957, 1955, 1950, 1946, 1945, 1942, 1940, 1936, 1935, 1931, 1930, 1926, 1925

DRAFT

FINDINGS

Address Researched	Address Not Identified in Research Source
230 SAN SALVADOR ST E	2017, 2014, 2009, 2006, 2004, 2001, 1999, 1994, 1991, 1986, 1985, 1982, 1980, 1978, 1974, 1968, 1965, 1964, 1963, 1962, 1960, 1957, 1946, 1942, 1940, 1936, 1931, 1926, 1922
320 S 5TH ST	2017, 2014, 2009, 2006, 2004, 2001, 2000, 1999, 1996, 1994, 1991, 1986, 1985, 1982, 1980, 1978, 1975, 1974, 1970, 1968, 1966, 1965, 1964, 1963, 1962, 1960, 1955, 1950, 1946, 1945, 1942, 1940, 1936, 1935, 1931, 1930, 1926, 1925, 1922
330 S 5TH ST	2017, 2014, 2009, 2006, 2004, 2001, 2000, 1999, 1996, 1994, 1991, 1986, 1985, 1982, 1980, 1978, 1975, 1974, 1970, 1968, 1966, 1965, 1964, 1963, 1962, 1960, 1955, 1950, 1946, 1945, 1942, 1940, 1936, 1935, 1931, 1930, 1926, 1925, 1922
333 S 4TH ST	2017, 2014, 2009, 2006, 2004, 2001, 2000, 1999, 1996, 1994, 1991, 1986, 1985, 1982, 1980, 1978, 1975, 1974, 1970, 1968, 1966, 1965, 1964, 1962, 1960, 1955, 1950, 1946, 1945, 1942, 1940, 1936, 1935, 1931, 1930, 1926, 1925, 1922
336 S 5TH ST	2017, 2014, 2009, 2006, 2004, 2001, 2000, 1999, 1996, 1994, 1991, 1986, 1985, 1982, 1980, 1978, 1975, 1974, 1970, 1968, 1966, 1965, 1964, 1963, 1962, 1960, 1955, 1950, 1946, 1945, 1942, 1940, 1936, 1935, 1931, 1930, 1926, 1925, 1922
338 4TH ST S	2017, 2014, 2009, 2006, 2004, 2001, 2000, 1999, 1996, 1994, 1991, 1986, 1985, 1982, 1980, 1978, 1975, 1974, 1970, 1968, 1966, 1965, 1964, 1963, 1962, 1960, 1957, 1955, 1950, 1946, 1942, 1936, 1935, 1931, 1926
338 S 4TH GRONER CITY	2017, 2014, 2009, 2006, 2004, 2001, 2000, 1999, 1996, 1994, 1991, 1986, 1985, 1982, 1978, 1975, 1974, 1970, 1968, 1966, 1965, 1964, 1963, 1962, 1960, 1957, 1955, 1950, 1946, 1945, 1942, 1940, 1936, 1935, 1931, 1930, 1926, 1925, 1922
338 S 4TH GROVER CITY	2017, 2014, 2009, 2006, 2004, 2001, 2000, 1999, 1996, 1994, 1991, 1985, 1982, 1980, 1978, 1974, 1970, 1968, 1966, 1965, 1964, 1963, 1962, 1960, 1957, 1955, 1950, 1946, 1945, 1942, 1940, 1936, 1935, 1931, 1930, 1926, 1925, 1922
340 4TH ST S	2017, 2014, 2009, 2006, 2004, 2001, 2000, 1999, 1996, 1994, 1991, 1986, 1985, 1982, 1980, 1978, 1975, 1974, 1970, 1968, 1965, 1964, 1963, 1962, 1957, 1946, 1945, 1942, 1940, 1936, 1935, 1931, 1930, 1926, 1925, 1922
340 S 4TH	2017, 2014, 2009, 2006, 2004, 2001, 2000, 1999, 1996, 1994, 1991, 1986, 1985, 1982, 1980, 1978, 1975, 1974, 1970, 1968, 1966, 1965, 1964, 1963, 1962, 1960, 1955, 1950, 1946, 1945, 1942, 1940, 1936, 1935, 1931, 1930, 1926, 1925, 1922
340 S 4TH ST	2017, 2014, 2009, 2006, 2004, 2001, 2000, 1999, 1996, 1994, 1991, 1986, 1985, 1982, 1980, 1978, 1975, 1974, 1970, 1968, 1966, 1965, 1964, 1962, 1960, 1955, 1950, 1946, 1945, 1942, 1940, 1936, 1935, 1931, 1930, 1926, 1925, 1922
342 S 5TH ST	2017, 2014, 2009, 2006, 2004, 2001, 2000, 1999, 1996, 1994, 1986, 1985, 1982, 1980, 1978, 1975, 1974, 1970, 1968, 1966, 1965, 1964, 1963, 1962, 1960, 1957, 1955, 1950, 1946, 1945, 1942, 1940, 1936, 1935, 1931, 1930, 1926, 1925, 1922
343 S 4TH ST	2017, 2014, 2009, 2006, 2004, 2001, 2000, 1999, 1996, 1994, 1991, 1986, 1985, 1982, 1980, 1978, 1974, 1970, 1968, 1966, 1965, 1964, 1963, 1962, 1960, 1957, 1955, 1950, 1946, 1945, 1942, 1940, 1936, 1935, 1931, 1930, 1926, 1925, 1922
344 S 5TH ST	2017, 2014, 2009, 2006, 2004, 2001, 2000, 1999, 1996, 1994, 1991, 1986, 1985, 1982, 1980, 1978, 1974, 1970, 1968, 1966, 1965, 1964, 1963, 1962, 1960, 1957, 1955, 1950, 1946, 1945, 1942, 1940, 1936, 1935, 1931, 1930, 1926, 1925, 1922
345 4TH ST S	2017, 2014, 2009, 2006, 2004, 2001, 1999, 1994, 1991, 1986, 1985, 1982, 1980, 1978, 1974, 1970, 1968, 1966, 1965, 1964, 1963, 1962, 1960, 1957, 1955, 1950, 1946, 1945, 1942, 1940, 1936, 1935, 1931, 1930, 1926, 1925, 1922
345 S 4T	2017, 2014, 2009, 2006, 2004, 2001, 2000, 1999, 1996, 1994, 1991, 1986, 1985, 1982, 1978, 1975, 1974, 1970, 1968, 1966, 1965, 1964, 1963, 1962, 1960, 1957, 1955, 1950, 1946, 1945, 1942, 1940, 1936, 1935, 1931, 1930, 1926, 1925, 1922

DRAFT

FINDINGS

Address Researched	Address Not Identified in Research Source
345 S 4TH ST	2017, 2014, 2009, 2004, 2001, 2000, 1999, 1996, 1994, 1982, 1980, 1978, 1975, 1974, 1970, 1968, 1966, 1965, 1964, 1963, 1962, 1960, 1957, 1955, 1950, 1946, 1945, 1942, 1940, 1936, 1935, 1931, 1930, 1926, 1925, 1922
345 S 4TH ST	2006, 2001, 2000, 1996, 1991, 1986, 1985, 1982, 1980, 1978, 1975, 1974, 1970, 1968, 1966, 1965, 1964, 1963, 1962, 1960, 1957, 1955, 1950, 1946, 1945, 1942, 1940, 1936, 1935, 1931, 1930, 1926, 1925, 1922
347 3RD ST S	2017, 2014, 2009, 2006, 2004, 2001, 2000, 1999, 1996, 1994, 1991, 1986, 1985, 1982, 1980, 1978, 1975, 1974, 1970, 1968, 1966, 1965, 1964, 1963, 1962, 1960, 1957, 1955, 1946, 1942, 1936, 1931, 1926
349 3RD ST S	2017, 2014, 2009, 2006, 2004, 2001, 2000, 1999, 1996, 1994, 1991, 1986, 1985, 1982, 1980, 1978, 1975, 1974, 1970, 1968, 1966, 1965, 1964, 1963, 1962, 1960, 1957, 1955, 1946, 1942, 1936, 1931, 1926
349 S 4TH ST	2017, 2014, 2009, 2006, 2004, 2001, 2000, 1999, 1996, 1994, 1991, 1986, 1985, 1982, 1980, 1978, 1975, 1974, 1970, 1968, 1966, 1965, 1964, 1963, 1962, 1960, 1955, 1950, 1946, 1945, 1942, 1940, 1936, 1935, 1931, 1930, 1926, 1925, 1922
350 3RD ST S	2017, 2014, 2009, 2006, 2004, 2001, 2000, 1999, 1996, 1994, 1991, 1986, 1985, 1982, 1980, 1978, 1975, 1974, 1970, 1968, 1966, 1965, 1964, 1963, 1962, 1960, 1957, 1946, 1942, 1936, 1931, 1926
350 S 3RD ST	2017, 2014, 2009, 2004, 2001, 2000, 1999, 1996, 1994, 1991, 1986, 1985, 1982, 1980, 1978, 1975, 1974, 1970, 1968, 1966, 1965, 1964, 1963, 1962, 1960, 1957, 1955, 1950, 1946, 1945, 1942, 1940, 1936, 1935, 1931, 1930, 1926, 1925, 1922
350 S 3RD ST	2017, 2006, 2004, 2001, 2000, 1996, 1994, 1991, 1986, 1985, 1982, 1980, 1978, 1975, 1974, 1970, 1968, 1966, 1965, 1964, 1963, 1962, 1960, 1957, 1955, 1950, 1946, 1945, 1942, 1940, 1936, 1935, 1931, 1930, 1926, 1925, 1922
351 3RD ST S	2017, 2014, 2009, 2006, 2004, 2001, 2000, 1999, 1996, 1994, 1991, 1986, 1985, 1982, 1980, 1978, 1975, 1974, 1970, 1968, 1966, 1965, 1964, 1963, 1962, 1960, 1957, 1955, 1946, 1942, 1936, 1931, 1926
351 4TH ST S	2017, 2014, 2009, 2006, 2004, 2001, 2000, 1999, 1996, 1994, 1991, 1986, 1985, 1982, 1980, 1978, 1975, 1974, 1968, 1965, 1964, 1963, 1962, 1957, 1946, 1942, 1936, 1935, 1931, 1926
352 3RD ST S	2017, 2014, 2009, 2006, 2004, 2001, 2000, 1999, 1996, 1994, 1991, 1986, 1985, 1982, 1980, 1978, 1975, 1974, 1970, 1968, 1966, 1965, 1964, 1963, 1962, 1960, 1957, 1955, 1950, 1946, 1945, 1942, 1940, 1936, 1935, 1931, 1926
353 4TH ST S	2017, 2014, 2009, 2006, 2004, 2001, 1999, 1996, 1994, 1991, 1986, 1985, 1982, 1980, 1978, 1974, 1968, 1965, 1964, 1963, 1962, 1957, 1946, 1942, 1936, 1935, 1931, 1926, 1922
353 S 4TH	2017, 2014, 2009, 2006, 2004, 2001, 2000, 1999, 1996, 1994, 1991, 1986, 1982, 1980, 1978, 1975, 1974, 1970, 1968, 1966, 1965, 1964, 1963, 1962, 1960, 1957, 1955, 1950, 1946, 1945, 1942, 1940, 1936, 1935, 1931, 1930, 1926, 1925, 1922
353 S 4TH ST	2017, 2014, 2009, 2004, 2001, 2000, 1999, 1996, 1994, 1985, 1982, 1980, 1978, 1975, 1974, 1970, 1968, 1966, 1965, 1964, 1962, 1960, 1957, 1955, 1950, 1946, 1945, 1942, 1940, 1936, 1935, 1931, 1930, 1926, 1925, 1922
353 S 4TH ST	2006, 2001, 2000, 1996, 1994, 1991, 1986, 1985, 1982, 1980, 1978, 1975, 1974, 1970, 1968, 1966, 1965, 1964, 1963, 1962, 1960, 1957, 1955, 1950, 1946, 1945, 1942, 1940, 1936, 1935, 1931, 1930, 1926, 1925, 1922
355 4TH ST S	2017, 2014, 2009, 2006, 2004, 2001, 2000, 1999, 1996, 1994, 1991, 1986, 1985, 1982, 1980, 1978, 1975, 1974, 1970, 1968, 1966, 1965, 1964, 1963, 1962, 1957, 1955, 1946, 1942, 1940, 1936, 1935, 1931, 1926

DRAFT

FINDINGS

Address Researched	Address Not Identified in Research Source
355 S 4TH ST	2017, 2014, 2009, 2006, 2004, 2001, 2000, 1999, 1996, 1994, 1991, 1986, 1985, 1982, 1980, 1978, 1975, 1974, 1970, 1968, 1966, 1965, 1964, 1963, 1962, 1960, 1955, 1950, 1946, 1945, 1942, 1940, 1936, 1935, 1931, 1930, 1926, 1925, 1922
356 3RD ST S	2017, 2014, 2009, 2006, 2004, 2001, 2000, 1999, 1996, 1994, 1991, 1986, 1985, 1982, 1980, 1978, 1975, 1974, 1970, 1968, 1966, 1965, 1964, 1963, 1962, 1960, 1957, 1955, 1950, 1946, 1942, 1936, 1931, 1926
356 4TH ST S	2017, 2014, 2009, 2006, 2004, 2001, 2000, 1999, 1996, 1994, 1991, 1986, 1985, 1982, 1980, 1978, 1975, 1974, 1970, 1968, 1966, 1965, 1964, 1963, 1962, 1960, 1957, 1955, 1950, 1946, 1945, 1942, 1940, 1936, 1935, 1931, 1926, 1925, 1922
357 3RD ST S	2017, 2014, 2009, 2006, 2004, 2001, 2000, 1999, 1996, 1994, 1991, 1986, 1985, 1982, 1980, 1978, 1975, 1974, 1970, 1968, 1966, 1965, 1964, 1963, 1962, 1960, 1957, 1955, 1950, 1946, 1945, 1942, 1940, 1936, 1935, 1931, 1930, 1926
357 4TH ST S	2017, 2014, 2009, 2006, 2004, 2001, 1999, 1994, 1991, 1986, 1985, 1982, 1980, 1978, 1974, 1968, 1965, 1964, 1963, 1962, 1957, 1955, 1950, 1946, 1942, 1936, 1935, 1931, 1926
357 S 4 RH	2017, 2014, 2009, 2006, 2004, 2001, 2000, 1999, 1996, 1994, 1991, 1986, 1985, 1982, 1978, 1975, 1974, 1970, 1968, 1966, 1965, 1964, 1963, 1962, 1960, 1957, 1955, 1950, 1946, 1945, 1942, 1940, 1936, 1935, 1931, 1930, 1926, 1925, 1922
357 S 4IH	2017, 2014, 2009, 2006, 2004, 2001, 2000, 1999, 1996, 1994, 1991, 1986, 1985, 1982, 1978, 1975, 1974, 1970, 1968, 1966, 1965, 1964, 1963, 1962, 1960, 1957, 1955, 1950, 1946, 1945, 1942, 1940, 1936, 1935, 1931, 1930, 1926, 1925, 1922
357 S 4T	2017, 2014, 2009, 2006, 2004, 2001, 2000, 1999, 1996, 1994, 1991, 1986, 1985, 1982, 1978, 1975, 1974, 1970, 1968, 1966, 1965, 1964, 1963, 1962, 1960, 1957, 1955, 1950, 1946, 1945, 1942, 1940, 1936, 1935, 1931, 1930, 1926, 1925, 1922
357 S 4TH	2017, 2014, 2009, 2006, 2004, 2001, 2000, 1999, 1996, 1994, 1991, 1986, 1982, 1980, 1978, 1975, 1974, 1970, 1968, 1966, 1965, 1964, 1963, 1962, 1960, 1957, 1955, 1950, 1946, 1945, 1942, 1940, 1936, 1935, 1931, 1930, 1926, 1925, 1922
357 S 4TH ST	2017, 2014, 2009, 2004, 2001, 2000, 1999, 1996, 1994, 1982, 1978, 1974, 1970, 1968, 1966, 1965, 1964, 1962, 1960, 1955, 1950, 1946, 1945, 1942, 1940, 1936, 1935, 1931, 1930, 1926, 1925, 1922
357 S 4TH ST	2006, 2001, 2000, 1996, 1991, 1986, 1985, 1982, 1980, 1978, 1975, 1974, 1970, 1968, 1966, 1965, 1964, 1963, 1962, 1960, 1957, 1955, 1950, 1946, 1945, 1942, 1940, 1936, 1935, 1931, 1930, 1926, 1925, 1922
358 3RD ST S	2017, 2014, 2009, 2006, 2004, 2001, 2000, 1999, 1996, 1994, 1991, 1986, 1985, 1982, 1980, 1978, 1975, 1974, 1970, 1968, 1966, 1965, 1964, 1963, 1962, 1960, 1957, 1950, 1946, 1945, 1942, 1940, 1936, 1935, 1931, 1930, 1926, 1925, 1922
360 4TH ST S	2017, 2014, 2009, 2006, 2004, 2001, 2000, 1999, 1996, 1994, 1991, 1986, 1985, 1982, 1980, 1978, 1974, 1968, 1965, 1964, 1963, 1962, 1957, 1955, 1946, 1942, 1936, 1935, 1931, 1926
360 S 4TH C	2017, 2014, 2009, 2006, 2004, 2001, 2000, 1999, 1996, 1994, 1991, 1986, 1985, 1982, 1980, 1978, 1975, 1974, 1970, 1968, 1966, 1965, 1964, 1963, 1962, 1960, 1955, 1950, 1946, 1945, 1942, 1940, 1936, 1935, 1931, 1930, 1926, 1925, 1922
360 S 4TH ST	2017, 2014, 2009, 2006, 2004, 2001, 2000, 1999, 1996, 1994, 1991, 1986, 1985, 1982, 1980, 1978, 1975, 1974, 1970, 1968, 1966, 1965, 1964, 1962, 1960, 1955, 1950, 1946, 1945, 1942, 1940, 1936, 1935, 1931, 1930, 1926, 1925, 1922
360 S 5TH	2017, 2014, 2009, 2006, 2004, 2001, 2000, 1999, 1996, 1994, 1991, 1986, 1985, 1982, 1980, 1978, 1975, 1974, 1970, 1968, 1966, 1965, 1964, 1963, 1962, 1960, 1955, 1950, 1946, 1945, 1942, 1940, 1936, 1935, 1931, 1930, 1926, 1925, 1922

DRAFT

FINDINGS

Address Researched	Address Not Identified in Research Source
362 4TH ST S	2017, 2014, 2009, 2006, 2004, 2001, 2000, 1999, 1996, 1994, 1991, 1986, 1985, 1982, 1980, 1978, 1975, 1974, 1970, 1968, 1966, 1965, 1964, 1963, 1962, 1957, 1955, 1950, 1946, 1945, 1942, 1940, 1936, 1935, 1931, 1930, 1926, 1925, 1922
362 S 4TH ST	2017, 2014, 2009, 2006, 2004, 2001, 2000, 1999, 1996, 1994, 1991, 1986, 1985, 1982, 1980, 1978, 1975, 1974, 1970, 1968, 1966, 1965, 1964, 1963, 1962, 1960, 1955, 1950, 1946, 1945, 1942, 1940, 1936, 1935, 1931, 1930, 1926, 1925, 1922
364 S 5TH	2017, 2014, 2009, 2006, 2004, 2001, 2000, 1999, 1996, 1994, 1991, 1986, 1985, 1982, 1980, 1978, 1975, 1974, 1970, 1968, 1966, 1965, 1964, 1963, 1962, 1960, 1955, 1950, 1946, 1945, 1942, 1940, 1936, 1935, 1931, 1930, 1926, 1925, 1922
365 4TH ST S	2017, 2014, 2009, 2006, 2004, 2001, 1999, 1996, 1994, 1991, 1986, 1985, 1982, 1980, 1978, 1974, 1968, 1965, 1964, 1963, 1962, 1957, 1946, 1942, 1940, 1936, 1935, 1931, 1930, 1926, 1925, 1922
365 S 4TH ST	2017, 2014, 2009, 2004, 2001, 2000, 1999, 1996, 1994, 1991, 1982, 1978, 1974, 1970, 1968, 1966, 1965, 1964, 1962, 1960, 1955, 1950, 1946, 1945, 1942, 1940, 1936, 1935, 1931, 1930, 1926, 1925, 1922
365 S 4TH ST	2006, 2001, 2000, 1996, 1994, 1991, 1986, 1985, 1982, 1980, 1978, 1975, 1974, 1970, 1968, 1966, 1965, 1964, 1963, 1962, 1960, 1957, 1955, 1950, 1946, 1945, 1942, 1940, 1936, 1935, 1931, 1930, 1926, 1925, 1922
367 4TH ST S	2017, 2014, 2009, 2006, 2004, 2001, 1999, 1994, 1991, 1986, 1985, 1982, 1980, 1978, 1974, 1968, 1965, 1964, 1963, 1962, 1957, 1946, 1942, 1940, 1936, 1935, 1931, 1930, 1926, 1925, 1922
367 S 4H1	2017, 2014, 2009, 2006, 2004, 2001, 2000, 1999, 1996, 1994, 1991, 1986, 1985, 1982, 1980, 1978, 1974, 1970, 1968, 1966, 1965, 1964, 1963, 1962, 1960, 1957, 1955, 1950, 1946, 1945, 1942, 1940, 1936, 1935, 1931, 1930, 1926, 1925, 1922
367 S 4TH ST	2017, 2014, 2009, 2004, 2001, 2000, 1999, 1996, 1994, 1985, 1982, 1978, 1974, 1970, 1968, 1966, 1965, 1964, 1962, 1960, 1955, 1950, 1946, 1945, 1942, 1940, 1936, 1935, 1931, 1930, 1926, 1925, 1922
367 S 4TH ST	2006, 2001, 2000, 1996, 1991, 1986, 1985, 1982, 1980, 1978, 1975, 1974, 1970, 1968, 1966, 1965, 1964, 1963, 1962, 1960, 1957, 1955, 1950, 1946, 1945, 1942, 1940, 1936, 1935, 1931, 1930, 1926, 1925, 1922
368 4TH ST S	2017, 2014, 2009, 2006, 2004, 2001, 2000, 1999, 1996, 1994, 1991, 1986, 1985, 1982, 1980, 1978, 1975, 1974, 1970, 1968, 1965, 1964, 1963, 1962, 1957, 1946, 1942, 1936, 1935, 1931, 1926
368 S 4TH ST	2017, 2014, 2009, 2006, 2004, 2001, 2000, 1999, 1996, 1994, 1991, 1986, 1985, 1982, 1980, 1978, 1975, 1974, 1970, 1968, 1966, 1965, 1964, 1962, 1960, 1955, 1950, 1946, 1945, 1942, 1940, 1936, 1935, 1931, 1930, 1926, 1925, 1922
369 3RD ST S	2017, 2014, 2009, 2006, 2004, 2001, 2000, 1999, 1996, 1994, 1991, 1986, 1985, 1982, 1980, 1978, 1975, 1974, 1968, 1965, 1964, 1963, 1962, 1957, 1946, 1942, 1936, 1931, 1926
369 S 3RD	2017, 2014, 2009, 2006, 2004, 2001, 2000, 1999, 1996, 1994, 1991, 1986, 1985, 1982, 1978, 1975, 1974, 1970, 1968, 1966, 1965, 1964, 1963, 1962, 1960, 1955, 1950, 1946, 1945, 1942, 1940, 1936, 1935, 1931, 1930, 1926, 1925, 1922
369 S 3RD ST	2017, 2014, 2009, 2006, 2004, 2001, 2000, 1999, 1996, 1994, 1991, 1986, 1985, 1982, 1980, 1978, 1975, 1974, 1970, 1968, 1966, 1965, 1964, 1963, 1962, 1960, 1955, 1950, 1946, 1945, 1942, 1940, 1936, 1935, 1931, 1930, 1926, 1925, 1922
370 3RD ST S	2017, 2014, 2009, 2006, 2004, 2001, 2000, 1999, 1996, 1994, 1991, 1986, 1985, 1982, 1980, 1978, 1975, 1974, 1970, 1968, 1966, 1965, 1964, 1963, 1962, 1960, 1957, 1950, 1946, 1945, 1942, 1940, 1936, 1935, 1931, 1930, 1926, 1925, 1922

DRAFT

FINDINGS

Address Researched	Address Not Identified in Research Source
370 4TH ST S	2017, 2014, 2009, 2006, 2004, 2001, 2000, 1999, 1996, 1994, 1991, 1986, 1985, 1982, 1980, 1978, 1975, 1974, 1970, 1968, 1965, 1964, 1963, 1962, 1957, 1946, 1942, 1936, 1935, 1931, 1926
370 S 4TH ST	2017, 2014, 2009, 2006, 2004, 2001, 2000, 1999, 1996, 1994, 1991, 1986, 1985, 1982, 1980, 1978, 1975, 1974, 1970, 1968, 1966, 1965, 1964, 1962, 1960, 1957, 1955, 1950, 1946, 1945, 1942, 1940, 1936, 1935, 1931, 1930, 1926, 1925, 1922
370 S 5TH ST	2017, 2014, 2009, 2006, 2004, 2001, 2000, 1999, 1996, 1994, 1991, 1986, 1985, 1982, 1980, 1978, 1975, 1974, 1970, 1968, 1966, 1965, 1964, 1963, 1962, 1960, 1955, 1950, 1946, 1945, 1942, 1940, 1936, 1935, 1931, 1930, 1926, 1925, 1922
371 3RD ST S	2017, 2014, 2009, 2006, 2004, 2001, 1999, 1996, 1994, 1991, 1986, 1985, 1982, 1980, 1978, 1975, 1974, 1968, 1965, 1964, 1963, 1962, 1957, 1946, 1942, 1936, 1931, 1930, 1926, 1925, 1922
371 S 3RD	2017, 2014, 2009, 2006, 2004, 2001, 2000, 1999, 1996, 1994, 1991, 1986, 1985, 1982, 1980, 1978, 1975, 1974, 1970, 1968, 1966, 1965, 1964, 1962, 1960, 1955, 1950, 1946, 1945, 1942, 1940, 1936, 1935, 1931, 1930, 1926, 1925, 1922
372 3RD ST S	2017, 2014, 2009, 2006, 2004, 2001, 2000, 1999, 1996, 1994, 1991, 1986, 1985, 1982, 1980, 1978, 1975, 1974, 1970, 1968, 1966, 1965, 1964, 1963, 1962, 1957, 1955, 1950, 1946, 1945, 1942, 1940, 1936, 1935, 1931, 1930, 1926, 1925, 1922
374 3RD ST S	2017, 2014, 2009, 2006, 2004, 2001, 1999, 1994, 1991, 1986, 1985, 1982, 1980, 1978, 1974, 1968, 1965, 1964, 1963, 1962, 1957, 1955, 1950, 1946, 1945, 1942, 1940, 1936, 1935, 1931, 1930, 1926, 1925, 1922
374 S 3RD	2017, 2014, 2009, 2006, 2004, 2001, 2000, 1999, 1996, 1994, 1982, 1978, 1975, 1974, 1970, 1968, 1966, 1965, 1964, 1962, 1960, 1955, 1950, 1946, 1945, 1942, 1940, 1936, 1935, 1931, 1930, 1926, 1925, 1922
374 S 3RD ST	2017, 2014, 2009, 2004, 2001, 2000, 1999, 1996, 1994, 1986, 1982, 1980, 1978, 1974, 1970, 1968, 1966, 1965, 1964, 1963, 1962, 1960, 1955, 1950, 1946, 1945, 1942, 1940, 1936, 1935, 1931, 1930, 1926, 1925, 1922
374 S 3RD ST	2006, 2004, 2001, 2000, 1996, 1991, 1986, 1985, 1982, 1980, 1978, 1975, 1974, 1970, 1968, 1966, 1965, 1964, 1963, 1962, 1960, 1957, 1955, 1950, 1946, 1945, 1942, 1940, 1936, 1935, 1931, 1930, 1926, 1925, 1922
375 3RD ST S	2017, 2014, 2009, 2006, 2004, 2001, 1999, 1994, 1991, 1986, 1985, 1982, 1980, 1978, 1975, 1974, 1968, 1966, 1965, 1964, 1963, 1962, 1957, 1946, 1942, 1936, 1935, 1931, 1930, 1926, 1925, 1922
375 4TH ST S	2017, 2014, 2009, 2006, 2004, 2001, 1999, 1994, 1991, 1986, 1985, 1982, 1980, 1978, 1974, 1968, 1965, 1964, 1963, 1962, 1957, 1955, 1950, 1946, 1945, 1942, 1940, 1936, 1935, 1931, 1930, 1926, 1925, 1922
528 5TH ST S	2017, 2014, 2009, 2006, 2004, 2001, 2000, 1999, 1996, 1994, 1991, 1986, 1985, 1982, 1980, 1978, 1975, 1974, 1970, 1968, 1966, 1965, 1964, 1963, 1962, 1960, 1957, 1955, 1950, 1946, 1945, 1942, 1940, 1936, 1935, 1931, 1930, 1926
529 3RD ST S	2017, 2014, 2009, 2006, 2004, 2001, 2000, 1999, 1996, 1994, 1991, 1986, 1985, 1982, 1980, 1978, 1975, 1974, 1970, 1968, 1966, 1965, 1964, 1963, 1962, 1957, 1946, 1942, 1936, 1931, 1926
529 4TH ST S	2017, 2014, 2009, 2006, 2004, 2001, 1999, 1994, 1991, 1986, 1985, 1982, 1980, 1978, 1974, 1968, 1965, 1964, 1963, 1962, 1957, 1946, 1942, 1936, 1935, 1931, 1926
529 S 3RD	2017, 2014, 2009, 2006, 2004, 2001, 2000, 1999, 1996, 1994, 1991, 1986, 1985, 1982, 1980, 1978, 1975, 1974, 1970, 1968, 1966, 1965, 1964, 1963, 1962, 1960, 1955, 1950, 1946, 1945, 1942, 1940, 1936, 1935, 1931, 1930, 1926, 1925, 1922

DRAFT

FINDINGS

Address Researched	Address Not Identified in Research Source
529 S 3RD ST	2017, 2014, 2009, 2006, 2004, 2001, 2000, 1999, 1996, 1994, 1991, 1986, 1985, 1982, 1980, 1978, 1975, 1974, 1970, 1968, 1966, 1965, 1964, 1963, 1962, 1960, 1955, 1950, 1946, 1945, 1942, 1940, 1936, 1935, 1931, 1930, 1926, 1925, 1922
529 S 4TH	2017, 2014, 2009, 2006, 2004, 2001, 2000, 1999, 1996, 1994, 1991, 1985, 1982, 1980, 1978, 1975, 1974, 1970, 1968, 1966, 1965, 1964, 1963, 1962, 1960, 1957, 1955, 1950, 1946, 1945, 1942, 1940, 1936, 1935, 1931, 1930, 1926, 1925, 1922
529 S 4TH ST	2017, 2014, 2009, 2004, 2001, 2000, 1999, 1996, 1994, 1986, 1982, 1978, 1974, 1970, 1968, 1966, 1965, 1964, 1962, 1960, 1955, 1950, 1946, 1945, 1942, 1940, 1936, 1935, 1931, 1930, 1926, 1925, 1922
529 S 4TH ST	2006, 2001, 2000, 1996, 1994, 1991, 1986, 1985, 1982, 1980, 1978, 1975, 1974, 1970, 1968, 1966, 1965, 1964, 1963, 1962, 1960, 1957, 1955, 1950, 1946, 1945, 1942, 1940, 1936, 1935, 1931, 1930, 1926, 1925, 1922
530 4TH ST S	2017, 2014, 2009, 2006, 2004, 2001, 1999, 1994, 1991, 1986, 1985, 1982, 1980, 1978, 1974, 1970, 1968, 1965, 1964, 1963, 1962, 1957, 1946, 1942, 1936, 1935, 1931, 1926
530 5TH ST S	2017, 2014, 2009, 2006, 2004, 2001, 1999, 1996, 1994, 1991, 1986, 1985, 1982, 1980, 1978, 1974, 1970, 1968, 1965, 1964, 1963, 1962, 1957, 1946, 1942, 1936, 1931, 1926
530 S 4TH ST	2017, 2014, 2009, 2004, 2001, 2000, 1999, 1996, 1994, 1986, 1985, 1982, 1980, 1978, 1974, 1970, 1968, 1966, 1965, 1964, 1962, 1960, 1957, 1955, 1950, 1946, 1945, 1942, 1940, 1936, 1935, 1931, 1930, 1926, 1925, 1922
530 S 4TH ST	2017, 2006, 2004, 2001, 2000, 1996, 1991, 1986, 1985, 1982, 1980, 1978, 1975, 1974, 1970, 1968, 1966, 1965, 1964, 1963, 1962, 1960, 1957, 1955, 1950, 1946, 1945, 1942, 1940, 1936, 1935, 1931, 1930, 1926, 1925, 1922
530 S 5TH ST	2006, 2001, 2000, 1996, 1991, 1986, 1985, 1982, 1980, 1978, 1975, 1974, 1970, 1968, 1966, 1965, 1964, 1963, 1962, 1960, 1957, 1955, 1950, 1946, 1945, 1942, 1940, 1936, 1935, 1931, 1930, 1926, 1925, 1922
530 S 5TH ST	2017, 2014, 2009, 2004, 2001, 2000, 1999, 1996, 1994, 1991, 1986, 1985, 1982, 1978, 1974, 1970, 1968, 1966, 1965, 1964, 1962, 1960, 1955, 1950, 1946, 1945, 1942, 1940, 1936, 1935, 1931, 1930, 1926, 1925, 1922
533 3RD ST S	2017, 2014, 2009, 2006, 2004, 2001, 2000, 1999, 1996, 1994, 1991, 1986, 1985, 1982, 1980, 1978, 1975, 1974, 1970, 1968, 1966, 1965, 1964, 1963, 1962, 1957, 1946, 1942, 1936, 1931, 1926
533 S 3RD	2017, 2014, 2009, 2006, 2004, 2001, 2000, 1999, 1996, 1994, 1991, 1986, 1985, 1982, 1980, 1978, 1975, 1974, 1970, 1968, 1966, 1965, 1964, 1963, 1962, 1960, 1955, 1950, 1946, 1945, 1942, 1940, 1936, 1935, 1931, 1930, 1926, 1925, 1922
533 S 3RD ST	2017, 2014, 2009, 2006, 2004, 2001, 2000, 1999, 1996, 1994, 1991, 1986, 1985, 1982, 1980, 1978, 1975, 1974, 1970, 1968, 1966, 1965, 1964, 1963, 1962, 1960, 1955, 1950, 1946, 1945, 1942, 1940, 1936, 1935, 1931, 1930, 1926, 1925, 1922
535 3RD ST S	2017, 2014, 2009, 2006, 2004, 2001, 1999, 1994, 1991, 1986, 1985, 1982, 1980, 1978, 1974, 1968, 1965, 1964, 1963, 1962, 1957, 1946, 1942, 1936, 1931, 1926
535 4TH ST S	2017, 2014, 2009, 2006, 2004, 2001, 2000, 1999, 1996, 1994, 1991, 1986, 1985, 1982, 1980, 1978, 1975, 1974, 1970, 1968, 1966, 1965, 1964, 1963, 1962, 1960, 1957, 1955, 1950, 1946, 1942, 1936, 1935, 1931, 1926
535 5TH ST S	2017, 2014, 2009, 2006, 2004, 2001, 1999, 1996, 1994, 1991, 1986, 1985, 1982, 1980, 1978, 1974, 1968, 1965, 1964, 1963, 1962, 1957, 1946, 1942, 1936, 1931, 1926
535 S 3RD	2017, 2014, 2009, 2006, 2004, 2001, 2000, 1999, 1996, 1994, 1991, 1986, 1985, 1982, 1980, 1978, 1975, 1974, 1970, 1968, 1966, 1965, 1964, 1962, 1960, 1955, 1950, 1946, 1945, 1942, 1940, 1936, 1935, 1931, 1930, 1926, 1925, 1922

DRAFT

FINDINGS

Address Researched	Address Not Identified in Research Source
535 S 3RD ST	2017, 2014, 2009, 2006, 2004, 2001, 2000, 1999, 1996, 1994, 1991, 1986, 1985, 1982, 1980, 1978, 1975, 1974, 1970, 1968, 1966, 1965, 1964, 1963, 1962, 1960, 1955, 1950, 1946, 1945, 1942, 1940, 1936, 1935, 1931, 1930, 1926, 1925, 1922
535 S 3RD ST	2017, 2014, 2009, 2006, 2004, 2001, 2000, 1996, 1991, 1986, 1985, 1982, 1980, 1978, 1975, 1974, 1970, 1968, 1966, 1965, 1964, 1963, 1962, 1960, 1957, 1955, 1950, 1946, 1945, 1942, 1940, 1936, 1935, 1931, 1930, 1926, 1925, 1922
535 S 4TH ST	2017, 2014, 2009, 2006, 2004, 2001, 2000, 1999, 1996, 1994, 1986, 1985, 1982, 1980, 1978, 1975, 1974, 1970, 1968, 1966, 1965, 1964, 1963, 1962, 1960, 1957, 1955, 1950, 1946, 1945, 1942, 1940, 1936, 1935, 1931, 1930, 1926, 1925, 1922
535 S 5H	2017, 2014, 2009, 2006, 2004, 2001, 2000, 1999, 1996, 1994, 1991, 1985, 1982, 1980, 1978, 1975, 1974, 1970, 1968, 1966, 1965, 1964, 1963, 1962, 1960, 1957, 1955, 1950, 1946, 1945, 1942, 1940, 1936, 1935, 1931, 1930, 1926, 1925, 1922
535 S 5TH ST	2017, 2014, 2009, 2004, 2001, 2000, 1999, 1996, 1994, 1982, 1978, 1974, 1970, 1968, 1966, 1965, 1964, 1962, 1960, 1955, 1950, 1946, 1945, 1942, 1940, 1936, 1935, 1931, 1930, 1926, 1925, 1922
535 S 5TH ST	2006, 2001, 2000, 1996, 1994, 1991, 1986, 1985, 1982, 1980, 1978, 1975, 1974, 1970, 1968, 1966, 1965, 1964, 1963, 1962, 1960, 1957, 1955, 1950, 1946, 1945, 1942, 1940, 1936, 1935, 1931, 1930, 1926, 1925, 1922
536 4TH ST S	2017, 2014, 2009, 2006, 2004, 2001, 2000, 1999, 1996, 1994, 1991, 1986, 1985, 1982, 1980, 1978, 1975, 1974, 1970, 1968, 1966, 1965, 1964, 1963, 1962, 1957, 1946, 1942, 1936, 1935, 1931, 1930, 1926
536 S 4TH ST	2017, 2014, 2009, 2006, 2004, 2001, 2000, 1999, 1996, 1994, 1991, 1986, 1985, 1982, 1980, 1978, 1975, 1974, 1970, 1968, 1966, 1965, 1964, 1962, 1960, 1957, 1955, 1950, 1946, 1945, 1942, 1940, 1936, 1935, 1931, 1930, 1926, 1925, 1922
536 S 5 BI	2017, 2014, 2009, 2006, 2004, 2001, 2000, 1999, 1996, 1994, 1991, 1985, 1982, 1980, 1978, 1975, 1974, 1970, 1968, 1966, 1965, 1964, 1963, 1962, 1960, 1957, 1955, 1950, 1946, 1945, 1942, 1940, 1936, 1935, 1931, 1930, 1926, 1925, 1922
537 4TH ST S	2017, 2014, 2009, 2006, 2004, 2001, 1999, 1994, 1991, 1986, 1985, 1982, 1980, 1978, 1974, 1968, 1965, 1964, 1963, 1962, 1957, 1955, 1946, 1945, 1942, 1940, 1936, 1935, 1931, 1930, 1926, 1925, 1922
537 5TH ST S	2017, 2014, 2009, 2006, 2004, 2001, 1999, 1994, 1991, 1986, 1985, 1982, 1980, 1978, 1974, 1968, 1965, 1964, 1963, 1962, 1957, 1946, 1942, 1936, 1931, 1926
537 S 4LH	2017, 2014, 2009, 2006, 2004, 2001, 2000, 1999, 1996, 1994, 1991, 1986, 1985, 1982, 1978, 1975, 1974, 1970, 1968, 1966, 1965, 1964, 1963, 1962, 1960, 1957, 1955, 1950, 1946, 1945, 1942, 1940, 1936, 1935, 1931, 1930, 1926, 1925, 1922
537 S 4TH	2017, 2014, 2009, 2006, 2004, 2001, 2000, 1999, 1996, 1994, 1991, 1986, 1982, 1980, 1978, 1975, 1974, 1970, 1968, 1966, 1965, 1964, 1963, 1962, 1960, 1957, 1955, 1950, 1946, 1945, 1942, 1940, 1936, 1935, 1931, 1930, 1926, 1925, 1922
537 S 4TH ST	2017, 2014, 2009, 2004, 2001, 2000, 1999, 1996, 1994, 1982, 1978, 1975, 1974, 1970, 1968, 1966, 1965, 1964, 1962, 1960, 1955, 1950, 1946, 1945, 1942, 1940, 1936, 1935, 1931, 1930, 1926, 1925, 1922
537 S 4TH ST	2006, 2001, 2000, 1996, 1991, 1986, 1985, 1982, 1980, 1978, 1975, 1974, 1970, 1968, 1966, 1965, 1964, 1963, 1962, 1960, 1957, 1955, 1950, 1946, 1945, 1942, 1940, 1936, 1935, 1931, 1930, 1926, 1925, 1922
537 S 5TH	2017, 2014, 2009, 2006, 2004, 2001, 2000, 1999, 1996, 1994, 1991, 1986, 1985, 1982, 1980, 1978, 1975, 1974, 1970, 1968, 1966, 1965, 1964, 1963, 1962, 1960, 1955, 1950, 1946, 1945, 1942, 1940, 1936, 1935, 1931, 1930, 1926, 1925, 1922
537 S 5TH ST	2006, 2001, 2000, 1996, 1991, 1986, 1985, 1982, 1980, 1978, 1975, 1974, 1970, 1968, 1966, 1965, 1964, 1963, 1962, 1960, 1957, 1955, 1950, 1946, 1945, 1942, 1940, 1936, 1935, 1931, 1930, 1926, 1925, 1922

DRAFT

FINDINGS

Address Researched	Address Not Identified in Research Source
537 S 5TH ST	2017, 2014, 2009, 2004, 2001, 2000, 1999, 1996, 1994, 1982, 1978, 1974, 1970, 1968, 1966, 1965, 1964, 1962, 1960, 1955, 1950, 1946, 1945, 1942, 1940, 1936, 1935, 1931, 1930, 1926, 1925, 1922
539 5TH ST S	2017, 2014, 2009, 2006, 2004, 2001, 2000, 1999, 1996, 1994, 1991, 1986, 1985, 1982, 1980, 1978, 1975, 1974, 1970, 1968, 1966, 1965, 1964, 1963, 1962, 1960, 1957, 1950, 1946, 1945, 1942, 1940, 1936, 1935, 1931, 1930, 1926, 1925, 1922
540 3RD ST S	2017, 2014, 2009, 2006, 2004, 2001, 1999, 1994, 1991, 1986, 1985, 1982, 1980, 1978, 1974, 1968, 1965, 1964, 1963, 1962, 1957, 1946, 1942, 1936, 1931, 1926
540 5TH ST S	2017, 2014, 2009, 2006, 2004, 2001, 1999, 1996, 1994, 1991, 1986, 1985, 1982, 1980, 1978, 1974, 1968, 1965, 1964, 1963, 1962, 1957, 1946, 1942, 1936, 1935, 1931, 1930, 1926, 1925, 1922
540 S 3RD	2017, 2014, 2009, 2006, 2004, 2001, 2000, 1999, 1996, 1994, 1991, 1985, 1982, 1978, 1975, 1974, 1970, 1968, 1966, 1965, 1964, 1963, 1962, 1960, 1955, 1950, 1946, 1945, 1942, 1940, 1936, 1935, 1931, 1930, 1926, 1925, 1922
540 S 3RD ST	2017, 2014, 2009, 2006, 2004, 2001, 2000, 1999, 1996, 1994, 1991, 1986, 1985, 1982, 1980, 1978, 1974, 1970, 1968, 1966, 1965, 1964, 1963, 1962, 1960, 1955, 1950, 1946, 1945, 1942, 1940, 1936, 1935, 1931, 1930, 1926, 1925, 1922
540 S 4TH ST	2017, 2014, 2009, 2006, 2001, 2000, 1999, 1996, 1994, 1991, 1986, 1985, 1982, 1980, 1978, 1975, 1974, 1970, 1968, 1966, 1965, 1964, 1963, 1962, 1960, 1957, 1955, 1950, 1946, 1945, 1942, 1940, 1936, 1935, 1931, 1930, 1926, 1925, 1922
540 S 5TH ST	2017, 2006, 2001, 2000, 1996, 1994, 1991, 1986, 1985, 1982, 1980, 1978, 1975, 1974, 1970, 1968, 1966, 1965, 1964, 1963, 1962, 1960, 1957, 1955, 1950, 1946, 1945, 1942, 1940, 1936, 1935, 1931, 1930, 1926, 1925, 1922
540 S 5TH ST	2017, 2014, 2009, 2004, 2001, 2000, 1999, 1996, 1994, 1991, 1982, 1980, 1978, 1974, 1970, 1968, 1966, 1965, 1964, 1962, 1960, 1955, 1950, 1946, 1945, 1942, 1940, 1936, 1935, 1931, 1930, 1926, 1925, 1922
541 4TH ST S	2017, 2014, 2009, 2006, 2004, 2001, 2000, 1999, 1996, 1994, 1991, 1986, 1985, 1982, 1980, 1978, 1975, 1974, 1970, 1968, 1966, 1965, 1964, 1963, 1962, 1960, 1957, 1955, 1950, 1946, 1942, 1936, 1935, 1931, 1926
542 4TH ST S	2017, 2014, 2009, 2006, 2004, 2001, 1999, 1994, 1991, 1986, 1985, 1982, 1980, 1978, 1974, 1968, 1965, 1964, 1963, 1962, 1957, 1946, 1942, 1936, 1935, 1931, 1930, 1926
542 S 4TH	2017, 2014, 2009, 2006, 2004, 2001, 2000, 1999, 1996, 1994, 1991, 1985, 1982, 1980, 1978, 1975, 1974, 1970, 1968, 1966, 1965, 1964, 1963, 1962, 1960, 1957, 1955, 1950, 1946, 1945, 1942, 1940, 1936, 1935, 1931, 1930, 1926, 1925, 1922
542 S 4TH ST	2017, 2014, 2009, 2004, 2001, 2000, 1999, 1996, 1994, 1982, 1978, 1974, 1970, 1968, 1966, 1965, 1964, 1962, 1960, 1957, 1955, 1950, 1946, 1945, 1942, 1940, 1936, 1935, 1931, 1930, 1926, 1925, 1922
542 S 4TH ST	2006, 2001, 2000, 1996, 1991, 1986, 1985, 1982, 1980, 1978, 1975, 1974, 1970, 1968, 1966, 1965, 1964, 1963, 1962, 1960, 1957, 1955, 1950, 1946, 1945, 1942, 1940, 1936, 1935, 1931, 1930, 1926, 1925, 1922
545 4TH ST S	2017, 2014, 2009, 2006, 2004, 2001, 1999, 1994, 1991, 1986, 1985, 1982, 1980, 1978, 1974, 1968, 1965, 1964, 1963, 1962, 1957, 1946, 1942, 1936, 1935, 1931, 1926
545 5TH ST S	2017, 2014, 2009, 2006, 2004, 2001, 1999, 1994, 1991, 1986, 1985, 1982, 1980, 1978, 1974, 1968, 1965, 1964, 1963, 1962, 1957, 1946, 1942, 1936, 1931, 1926
545 S 4TH	2017, 2014, 2009, 2006, 2004, 2001, 2000, 1999, 1996, 1994, 1991, 1986, 1985, 1982, 1978, 1975, 1974, 1970, 1968, 1966, 1965, 1964, 1963, 1962, 1960, 1955, 1950, 1946, 1945, 1942, 1940, 1936, 1935, 1931, 1930, 1926, 1925, 1922

DRAFT

FINDINGS

Address Researched	Address Not Identified in Research Source
545 S 4TH ST	2017, 2014, 2009, 2004, 2001, 2000, 1999, 1996, 1994, 1982, 1978, 1974, 1970, 1968, 1966, 1965, 1964, 1962, 1960, 1955, 1950, 1946, 1945, 1942, 1940, 1936, 1935, 1931, 1930, 1926, 1925, 1922
545 S 4TH ST	2006, 2001, 2000, 1996, 1991, 1986, 1985, 1982, 1980, 1978, 1975, 1974, 1970, 1968, 1966, 1965, 1964, 1963, 1962, 1960, 1957, 1955, 1950, 1946, 1945, 1942, 1940, 1936, 1935, 1931, 1930, 1926, 1925, 1922
545 S 5TH ST	2006, 2001, 2000, 1996, 1994, 1991, 1986, 1985, 1982, 1980, 1978, 1975, 1974, 1970, 1968, 1966, 1965, 1964, 1963, 1962, 1960, 1957, 1955, 1950, 1946, 1945, 1942, 1940, 1936, 1935, 1931, 1930, 1926, 1925, 1922
545 S 5TH ST	2017, 2014, 2009, 2004, 2001, 2000, 1999, 1996, 1994, 1991, 1982, 1978, 1974, 1970, 1968, 1966, 1965, 1964, 1963, 1962, 1960, 1955, 1950, 1946, 1945, 1942, 1940, 1936, 1935, 1931, 1930, 1926, 1925, 1922
546 S 5TH ST	2017, 2014, 2009, 2004, 2001, 2000, 1999, 1996, 1994, 1991, 1982, 1978, 1975, 1974, 1970, 1968, 1966, 1965, 1964, 1962, 1960, 1955, 1950, 1946, 1945, 1942, 1940, 1936, 1935, 1931, 1930, 1926, 1925, 1922
546 S 5TH ST	2006, 2001, 2000, 1996, 1991, 1986, 1985, 1982, 1980, 1978, 1975, 1974, 1970, 1968, 1966, 1965, 1964, 1963, 1962, 1960, 1957, 1955, 1950, 1946, 1945, 1942, 1940, 1936, 1935, 1931, 1930, 1926, 1925, 1922
547 4TH ST S	2017, 2014, 2009, 2006, 2004, 2001, 2000, 1999, 1996, 1994, 1991, 1986, 1985, 1982, 1980, 1978, 1975, 1974, 1970, 1968, 1966, 1965, 1964, 1963, 1962, 1960, 1957, 1955, 1950, 1946, 1942, 1936, 1935, 1931, 1926
550 4TH ST S	2017, 2014, 2009, 2006, 2004, 2001, 1999, 1994, 1991, 1986, 1985, 1982, 1980, 1978, 1974, 1968, 1965, 1964, 1963, 1962, 1957, 1950, 1946, 1945, 1942, 1940, 1936, 1935, 1931, 1926, 1925, 1922
550 S 4TH ST	2017, 2014, 2009, 2004, 2001, 2000, 1999, 1996, 1994, 1982, 1978, 1974, 1970, 1968, 1966, 1965, 1964, 1962, 1960, 1955, 1950, 1946, 1945, 1942, 1940, 1936, 1935, 1931, 1930, 1926, 1925, 1922
550 S 4TH ST	2006, 2001, 2000, 1996, 1991, 1986, 1985, 1982, 1980, 1978, 1975, 1974, 1970, 1968, 1966, 1965, 1964, 1963, 1962, 1960, 1957, 1955, 1950, 1946, 1945, 1942, 1940, 1936, 1935, 1931, 1930, 1926, 1925, 1922
554 4TH ST S	2017, 2014, 2009, 2006, 2004, 2001, 2000, 1999, 1996, 1994, 1991, 1986, 1985, 1982, 1980, 1978, 1975, 1974, 1970, 1968, 1966, 1965, 1964, 1963, 1962, 1960, 1957, 1955, 1950, 1946, 1945, 1942, 1940, 1936, 1935, 1931, 1926, 1925, 1922
555 4TH ST S	2017, 2014, 2009, 2006, 2004, 2001, 1999, 1996, 1994, 1991, 1986, 1985, 1982, 1980, 1978, 1974, 1968, 1965, 1964, 1963, 1962, 1957, 1946, 1942, 1936, 1935, 1931, 1930, 1926
555 S 4TH ST	2017, 2014, 2009, 2004, 2001, 2000, 1999, 1996, 1994, 1991, 1986, 1985, 1982, 1978, 1974, 1970, 1968, 1966, 1965, 1964, 1962, 1960, 1955, 1950, 1946, 1945, 1942, 1940, 1936, 1935, 1931, 1930, 1926, 1925, 1922
555 S 4TH ST	2006, 2001, 2000, 1996, 1994, 1991, 1986, 1985, 1982, 1980, 1978, 1975, 1974, 1970, 1968, 1966, 1965, 1964, 1963, 1962, 1960, 1957, 1955, 1950, 1946, 1945, 1942, 1940, 1936, 1935, 1931, 1930, 1926, 1925, 1922
558 S 4TH ST	2017, 2014, 2009, 2006, 2004, 2001, 2000, 1999, 1996, 1994, 1986, 1985, 1982, 1980, 1978, 1975, 1974, 1970, 1968, 1966, 1965, 1964, 1963, 1962, 1960, 1957, 1955, 1950, 1946, 1945, 1942, 1940, 1936, 1935, 1931, 1930, 1926, 1925, 1922
559 4TH ST S	2017, 2014, 2009, 2006, 2004, 2001, 2000, 1999, 1996, 1994, 1991, 1986, 1985, 1982, 1980, 1978, 1975, 1974, 1970, 1968, 1966, 1965, 1964, 1963, 1962, 1957, 1955, 1950, 1946, 1945, 1942, 1940, 1936, 1935, 1931, 1930, 1926, 1925, 1922

DRAFT

FINDINGS

Address Researched	Address Not Identified in Research Source
560 4TH ST S	2017, 2014, 2009, 2006, 2004, 2001, 1999, 1994, 1991, 1986, 1985, 1982, 1980, 1978, 1974, 1968, 1965, 1964, 1963, 1962, 1957, 1946, 1942, 1936, 1935, 1931, 1926
560 S 4 LH	2017, 2014, 2009, 2006, 2004, 2001, 2000, 1999, 1996, 1994, 1991, 1986, 1985, 1982, 1980, 1978, 1974, 1970, 1968, 1966, 1965, 1964, 1963, 1962, 1960, 1957, 1955, 1950, 1946, 1945, 1942, 1940, 1936, 1935, 1931, 1930, 1926, 1925, 1922
560 S 4TH ST	2017, 2014, 2009, 2004, 2001, 2000, 1999, 1996, 1994, 1991, 1985, 1982, 1978, 1975, 1974, 1970, 1968, 1966, 1965, 1964, 1962, 1960, 1955, 1950, 1946, 1945, 1942, 1940, 1936, 1935, 1931, 1930, 1926, 1925, 1922
560 S 4TH ST	2017, 2006, 2001, 2000, 1996, 1994, 1991, 1986, 1985, 1982, 1980, 1978, 1975, 1974, 1970, 1968, 1966, 1965, 1964, 1963, 1962, 1960, 1957, 1955, 1950, 1946, 1945, 1942, 1940, 1936, 1935, 1931, 1930, 1926, 1925, 1922
561 4TH ST S	2017, 2014, 2009, 2006, 2004, 2001, 2000, 1999, 1996, 1994, 1991, 1986, 1985, 1982, 1980, 1978, 1975, 1974, 1970, 1968, 1966, 1965, 1964, 1963, 1962, 1960, 1957, 1946, 1942, 1936, 1935, 1931, 1926
561 S 4TH ST	2017, 2014, 2009, 2006, 2004, 2001, 2000, 1999, 1996, 1994, 1991, 1986, 1985, 1982, 1980, 1978, 1974, 1970, 1968, 1966, 1965, 1964, 1963, 1962, 1960, 1957, 1955, 1950, 1946, 1945, 1942, 1940, 1936, 1935, 1931, 1930, 1926, 1925, 1922
562 4TH ST S	2017, 2014, 2009, 2006, 2004, 2001, 1999, 1996, 1994, 1991, 1986, 1985, 1982, 1980, 1978, 1974, 1968, 1965, 1964, 1963, 1962, 1960, 1957, 1950, 1946, 1945, 1942, 1940, 1936, 1935, 1931, 1930, 1926, 1925, 1922
562 S 4TH ST	2017, 2014, 2009, 2004, 2001, 2000, 1999, 1996, 1994, 1991, 1986, 1985, 1982, 1980, 1978, 1975, 1974, 1970, 1968, 1966, 1965, 1964, 1963, 1962, 1960, 1957, 1955, 1950, 1946, 1945, 1942, 1940, 1936, 1935, 1931, 1930, 1926, 1925, 1922
562 S 4TH ST	2017, 2009, 2006, 2004, 2001, 2000, 1999, 1996, 1994, 1991, 1986, 1985, 1982, 1980, 1978, 1975, 1974, 1970, 1968, 1966, 1965, 1964, 1963, 1962, 1960, 1957, 1955, 1950, 1946, 1945, 1942, 1940, 1936, 1935, 1931, 1930, 1926, 1925, 1922
565 S 4TH ST	2017, 2014, 2009, 2006, 2004, 2001, 2000, 1999, 1996, 1994, 1991, 1986, 1985, 1982, 1978, 1975, 1974, 1970, 1968, 1966, 1965, 1964, 1963, 1962, 1960, 1957, 1955, 1950, 1946, 1945, 1942, 1940, 1936, 1935, 1931, 1930, 1926, 1925, 1922
60 E WILLIAM ST	2017, 2014, 2009, 2006, 2004, 2001, 2000, 1999, 1996, 1994, 1991, 1986, 1985, 1982, 1980, 1978, 1974, 1970, 1968, 1966, 1965, 1964, 1963, 1962, 1960, 1957, 1955, 1950, 1946, 1945, 1942, 1940, 1936, 1935, 1931, 1930, 1926, 1925, 1922
70 E WILLIAM CT	2017, 2014, 2009, 2006, 2004, 2001, 2000, 1999, 1996, 1994, 1991, 1986, 1985, 1982, 1980, 1978, 1975, 1974, 1970, 1968, 1966, 1965, 1964, 1963, 1962, 1960, 1955, 1950, 1946, 1945, 1942, 1940, 1936, 1935, 1931, 1930, 1926, 1925, 1922
70 WILLIAM ST E	2017, 2014, 2009, 2006, 2004, 2001, 2000, 1999, 1996, 1994, 1991, 1986, 1985, 1982, 1980, 1978, 1975, 1974, 1970, 1968, 1966, 1965, 1964, 1963, 1962, 1960, 1957, 1946, 1942, 1936, 1931, 1926
71 E WILLIAM CT	2017, 2014, 2009, 2006, 2004, 2001, 2000, 1999, 1996, 1994, 1986, 1985, 1982, 1980, 1978, 1975, 1974, 1970, 1968, 1966, 1965, 1964, 1963, 1962, 1960, 1957, 1955, 1950, 1946, 1945, 1942, 1940, 1936, 1935, 1931, 1930, 1926, 1925, 1922
71 E WILLIAM ST	2017, 2014, 2009, 2006, 2004, 2001, 2000, 1999, 1996, 1991, 1986, 1985, 1982, 1980, 1978, 1975, 1974, 1970, 1968, 1966, 1965, 1964, 1963, 1962, 1960, 1957, 1955, 1950, 1946, 1945, 1942, 1940, 1936, 1935, 1931, 1930, 1926, 1925, 1922
71 WILLIAM ST E	2017, 2014, 2009, 2006, 2004, 2001, 1999, 1994, 1991, 1986, 1985, 1982, 1980, 1978, 1975, 1974, 1970, 1968, 1966, 1965, 1964, 1963, 1962, 1960, 1957, 1955, 1950, 1946, 1945, 1942, 1940, 1936, 1935, 1931, 1930, 1926, 1925, 1922

DRAFT

FINDINGS

Address Researched	Address Not Identified in Research Source
75 E WILLIAM	2017, 2014, 2009, 2006, 2004, 2001, 2000, 1999, 1996, 1994, 1991, 1986, 1985, 1982, 1980, 1978, 1975, 1974, 1970, 1968, 1966, 1965, 1964, 1963, 1962, 1960, 1955, 1950, 1946, 1945, 1942, 1940, 1936, 1935, 1931, 1930, 1926, 1925, 1922
81 E WILLIAM	2017, 2014, 2009, 2006, 2004, 2001, 2000, 1999, 1996, 1994, 1991, 1986, 1985, 1982, 1980, 1978, 1975, 1974, 1970, 1968, 1966, 1965, 1964, 1963, 1962, 1960, 1955, 1950, 1946, 1945, 1942, 1940, 1936, 1935, 1931, 1930, 1926, 1925, 1922
81 E WILLIAM CT	2017, 2014, 2009, 2006, 2004, 2001, 2000, 1999, 1996, 1994, 1991, 1986, 1982, 1980, 1978, 1974, 1970, 1968, 1966, 1965, 1964, 1963, 1962, 1960, 1957, 1955, 1950, 1946, 1945, 1942, 1940, 1936, 1935, 1931, 1930, 1926, 1925, 1922
81 E WILLIAM ST	2017, 2014, 2009, 2004, 2001, 2000, 1999, 1996, 1994, 1982, 1980, 1978, 1975, 1974, 1970, 1968, 1966, 1965, 1964, 1962, 1960, 1955, 1950, 1946, 1945, 1942, 1940, 1936, 1935, 1931, 1930, 1926, 1925, 1922
81 E WILLIAM ST	2006, 2001, 2000, 1996, 1991, 1986, 1985, 1982, 1980, 1978, 1975, 1974, 1970, 1968, 1966, 1965, 1964, 1963, 1962, 1960, 1957, 1955, 1950, 1946, 1945, 1942, 1940, 1936, 1935, 1931, 1930, 1926, 1925, 1922
81 WILLIAM ST E	2017, 2014, 2009, 2006, 2004, 2001, 1999, 1994, 1991, 1986, 1985, 1982, 1980, 1978, 1974, 1968, 1965, 1964, 1963, 1962, 1957, 1946, 1942, 1936, 1931, 1926
82 SAN SALVADOR ST	2017, 2014, 2009, 2006, 2004, 2001, 2000, 1999, 1996, 1994, 1991, 1986, 1985, 1982, 1980, 1978, 1975, 1974, 1970, 1968, 1966, 1965, 1964, 1963, 1962, 1960, 1957, 1955, 1950, 1946, 1945, 1942, 1940, 1936, 1935, 1931, 1930, 1926, 1925
82 SAN SALVADOR ST E	2017, 2014, 2009, 2006, 2004, 2001, 2000, 1999, 1996, 1994, 1991, 1986, 1985, 1982, 1980, 1978, 1975, 1974, 1970, 1968, 1966, 1965, 1964, 1963, 1962, 1960, 1957, 1955, 1950, 1946, 1942, 1936, 1931, 1926, 1922
84 E WILLIAM ST	2017, 2014, 2009, 2006, 2004, 2001, 2000, 1999, 1996, 1994, 1991, 1985, 1982, 1980, 1978, 1975, 1974, 1970, 1968, 1966, 1965, 1964, 1963, 1962, 1960, 1957, 1955, 1950, 1946, 1945, 1942, 1940, 1936, 1935, 1931, 1930, 1926, 1925, 1922
85 SAN SALVADOR ST E	2017, 2014, 2009, 2006, 2004, 2001, 2000, 1999, 1996, 1994, 1991, 1986, 1985, 1982, 1980, 1978, 1975, 1974, 1970, 1968, 1966, 1965, 1964, 1963, 1962, 1960, 1957, 1955, 1950, 1946, 1942, 1936, 1935, 1931, 1930, 1926, 1925, 1922
88 SAN SALVADOR ST E	2017, 2014, 2009, 2006, 2004, 2001, 2000, 1999, 1996, 1994, 1991, 1986, 1985, 1982, 1980, 1978, 1975, 1974, 1970, 1968, 1966, 1965, 1964, 1963, 1962, 1960, 1957, 1955, 1950, 1946, 1945, 1942, 1936, 1935, 1931, 1930, 1926, 1925, 1922
92 E SAN SALVADOR ST	2009, 2006, 2004, 2001, 2000, 1999, 1996, 1994, 1991, 1986, 1985, 1982, 1980, 1978, 1975, 1974, 1970, 1968, 1966, 1965, 1964, 1963, 1962, 1960, 1957, 1955, 1950, 1946, 1945, 1942, 1940, 1936, 1935, 1931, 1930, 1926, 1925, 1922
93 E WILLIAM	2017, 2014, 2009, 2006, 2004, 2001, 2000, 1999, 1996, 1994, 1991, 1986, 1985, 1982, 1980, 1978, 1975, 1974, 1970, 1968, 1966, 1965, 1964, 1963, 1962, 1960, 1955, 1950, 1946, 1945, 1942, 1940, 1936, 1935, 1931, 1930, 1926, 1925, 1922
93 E WILLIAM CT	2017, 2014, 2009, 2006, 2004, 2001, 2000, 1999, 1996, 1994, 1991, 1986, 1982, 1980, 1978, 1974, 1970, 1968, 1966, 1965, 1964, 1963, 1962, 1960, 1955, 1950, 1946, 1945, 1942, 1940, 1936, 1935, 1931, 1930, 1926, 1925, 1922
93 E WILLIAM ST	2017, 2014, 2009, 2004, 2001, 2000, 1999, 1996, 1994, 1986, 1982, 1978, 1974, 1970, 1968, 1966, 1965, 1964, 1962, 1960, 1955, 1950, 1946, 1945, 1942, 1940, 1936, 1935, 1931, 1930, 1926, 1925, 1922
93 E WILLIAM ST	2006, 2001, 2000, 1996, 1994, 1991, 1986, 1985, 1982, 1980, 1978, 1975, 1974, 1970, 1968, 1966, 1965, 1964, 1963, 1962, 1960, 1957, 1955, 1950, 1946, 1945, 1942, 1940, 1936, 1935, 1931, 1930, 1926, 1925, 1922
93 WILLIAM ST E	2017, 2014, 2009, 2006, 2004, 2001, 1999, 1994, 1991, 1986, 1985, 1982, 1980, 1978, 1974, 1968, 1965, 1964, 1963, 1962, 1957, 1955, 1950, 1946, 1945, 1942, 1940, 1936, 1935, 1931, 1930, 1926, 1925, 1922

DRAFT

FINDINGS

Address Researched	Address Not Identified in Research Source
96 E SAN SALVADOR ST	2017, 2014, 2009, 2006, 2004, 2001, 2000, 1999, 1996, 1994, 1991, 1986, 1985, 1982, 1980, 1978, 1974, 1970, 1968, 1966, 1965, 1964, 1963, 1962, 1960, 1955, 1950, 1946, 1945, 1942, 1940, 1936, 1935, 1931, 1930, 1926, 1925, 1922
96 SAN SALVADOR ST E	2017, 2014, 2009, 2006, 2004, 2001, 1999, 1996, 1994, 1991, 1986, 1985, 1982, 1980, 1978, 1974, 1968, 1965, 1964, 1963, 1962, 1957, 1950, 1946, 1945, 1942, 1940, 1936, 1935, 1931, 1930, 1926, 1925, 1922
97 E SAN SALVADOR ST	2017, 2014, 2009, 2006, 2004, 2001, 2000, 1999, 1996, 1994, 1986, 1985, 1982, 1978, 1975, 1974, 1970, 1968, 1966, 1965, 1964, 1963, 1962, 1960, 1955, 1950, 1946, 1945, 1942, 1940, 1936, 1935, 1931, 1930, 1926, 1925, 1922
97 SAN SALVADOR ST E	2017, 2014, 2009, 2006, 2004, 2001, 1999, 1996, 1994, 1991, 1986, 1985, 1982, 1980, 1978, 1974, 1968, 1965, 1964, 1963, 1962, 1957, 1950, 1946, 1945, 1942, 1940, 1936, 1935, 1931, 1930, 1926, 1925, 1922
98 E SAN SALVADOR ST	2017, 2014, 2009, 2004, 2001, 2000, 1999, 1996, 1994, 1982, 1980, 1978, 1974, 1970, 1968, 1966, 1965, 1964, 1962, 1960, 1957, 1955, 1950, 1946, 1945, 1942, 1940, 1936, 1935, 1931, 1930, 1926, 1925, 1922
98 E SAN SALVADOR ST	2006, 2001, 2000, 1996, 1991, 1986, 1985, 1982, 1980, 1978, 1975, 1974, 1970, 1968, 1966, 1965, 1964, 1963, 1962, 1960, 1957, 1955, 1950, 1946, 1945, 1942, 1940, 1936, 1935, 1931, 1930, 1926, 1925, 1922
98 SAN SALVADOR ST E	2017, 2014, 2009, 2006, 2004, 2001, 1999, 1994, 1991, 1986, 1985, 1982, 1980, 1978, 1974, 1968, 1965, 1964, 1963, 1962, 1957, 1955, 1946, 1942, 1940, 1936, 1935, 1931, 1930, 1926, 1925, 1922
375 S 3C!D	2017, 2014, 2009, 2006, 2004, 2001, 2000, 1999, 1996, 1994, 1991, 1986, 1985, 1982, 1980, 1978, 1975, 1974, 1970, 1968, 1966, 1965, 1964, 1963, 1962, 1960, 1955, 1950, 1946, 1945, 1942, 1940, 1936, 1935, 1931, 1930, 1926, 1925, 1922
375 S 3RD	2017, 2014, 2009, 2006, 2004, 2001, 2000, 1999, 1996, 1994, 1985, 1982, 1980, 1978, 1975, 1974, 1970, 1968, 1966, 1965, 1964, 1962, 1960, 1955, 1950, 1946, 1945, 1942, 1940, 1936, 1935, 1931, 1930, 1926, 1925, 1922
375 S 3RD ST	2017, 2014, 2009, 2004, 2001, 2000, 1999, 1996, 1994, 1986, 1982, 1980, 1978, 1975, 1974, 1970, 1968, 1966, 1965, 1964, 1963, 1962, 1960, 1955, 1950, 1946, 1945, 1942, 1940, 1936, 1935, 1931, 1930, 1926, 1925, 1922
375 S 3RD ST	2006, 2001, 2000, 1996, 1991, 1986, 1985, 1982, 1980, 1978, 1975, 1974, 1970, 1968, 1966, 1965, 1964, 1963, 1962, 1960, 1957, 1955, 1950, 1946, 1945, 1942, 1940, 1936, 1935, 1931, 1930, 1926, 1925, 1922
375 S 4TH	2017, 2014, 2009, 2006, 2004, 2001, 2000, 1999, 1996, 1994, 1991, 1986, 1982, 1980, 1978, 1975, 1974, 1970, 1968, 1966, 1965, 1964, 1963, 1962, 1960, 1957, 1955, 1950, 1946, 1945, 1942, 1940, 1936, 1935, 1931, 1930, 1926, 1925, 1922
375 S 4TH ST	2017, 2014, 2009, 2004, 2001, 2000, 1999, 1996, 1994, 1982, 1978, 1974, 1970, 1968, 1966, 1965, 1964, 1962, 1960, 1957, 1955, 1950, 1946, 1945, 1942, 1940, 1936, 1935, 1931, 1930, 1926, 1925, 1922
375 S 4TH ST	2014, 2006, 2001, 2000, 1996, 1991, 1986, 1985, 1982, 1980, 1978, 1975, 1974, 1970, 1968, 1966, 1965, 1964, 1963, 1962, 1960, 1957, 1955, 1950, 1946, 1945, 1942, 1940, 1936, 1935, 1931, 1930, 1926, 1925, 1922
376 S 5TH ST	2017, 2014, 2009, 2006, 2004, 2001, 2000, 1999, 1996, 1994, 1991, 1986, 1985, 1982, 1980, 1978, 1975, 1974, 1970, 1968, 1966, 1965, 1964, 1963, 1962, 1960, 1955, 1950, 1946, 1945, 1942, 1940, 1936, 1935, 1931, 1930, 1926, 1925, 1922
380 3RD ST S	2017, 2014, 2009, 2006, 2004, 2001, 2000, 1999, 1996, 1994, 1991, 1986, 1985, 1982, 1980, 1978, 1975, 1974, 1970, 1968, 1966, 1965, 1964, 1963, 1962, 1960, 1957, 1955, 1946, 1945, 1942, 1940, 1936, 1935, 1931, 1930, 1926, 1925, 1922

FINDINGS

Address Researched	Address Not Identified in Research Source
380 4TH ST S	2017, 2014, 2009, 2006, 2004, 2001, 2000, 1999, 1996, 1994, 1991, 1986, 1985, 1982, 1980, 1978, 1975, 1974, 1970, 1968, 1965, 1964, 1963, 1962, 1957, 1946, 1942, 1936, 1935, 1931, 1930, 1926, 1925, 1922
380 S 3RD ST	2017, 2014, 2009, 2006, 2001, 2000, 1999, 1996, 1994, 1991, 1986, 1985, 1982, 1980, 1978, 1975, 1974, 1970, 1968, 1966, 1965, 1964, 1963, 1962, 1960, 1957, 1955, 1950, 1946, 1945, 1942, 1940, 1936, 1935, 1931, 1930, 1926, 1925, 1922
380 S 4TH ST	2017, 2014, 2009, 2006, 2004, 2001, 2000, 1999, 1996, 1994, 1991, 1986, 1985, 1982, 1980, 1978, 1975, 1974, 1970, 1968, 1966, 1965, 1964, 1962, 1960, 1955, 1950, 1946, 1945, 1942, 1940, 1936, 1935, 1931, 1930, 1926, 1925, 1922
383 3RD ST S	2017, 2014, 2009, 2006, 2004, 2001, 2000, 1999, 1996, 1994, 1991, 1986, 1985, 1982, 1980, 1978, 1975, 1974, 1970, 1968, 1965, 1964, 1963, 1962, 1957, 1946, 1942, 1936, 1931, 1926
385 4TH ST S	2017, 2014, 2009, 2006, 2004, 2001, 1999, 1994, 1991, 1986, 1985, 1982, 1980, 1978, 1974, 1968, 1965, 1964, 1963, 1962, 1957, 1955, 1950, 1946, 1945, 1942, 1940, 1936, 1935, 1931, 1930, 1926, 1925, 1922
385 S 4TH	2017, 2014, 2009, 2006, 2004, 2001, 2000, 1999, 1996, 1994, 1991, 1986, 1985, 1982, 1978, 1975, 1974, 1970, 1968, 1966, 1965, 1964, 1963, 1962, 1960, 1957, 1955, 1950, 1946, 1945, 1942, 1940, 1936, 1935, 1931, 1930, 1926, 1925, 1922
385 S 4TH ST	2017, 2014, 2009, 2004, 2001, 2000, 1999, 1996, 1994, 1982, 1978, 1974, 1970, 1968, 1966, 1965, 1964, 1962, 1960, 1957, 1955, 1950, 1946, 1945, 1942, 1940, 1936, 1935, 1931, 1930, 1926, 1925, 1922
385 S 4TH ST	2006, 2001, 2000, 1996, 1991, 1986, 1985, 1982, 1980, 1978, 1975, 1974, 1970, 1968, 1966, 1965, 1964, 1963, 1962, 1960, 1957, 1955, 1950, 1946, 1945, 1942, 1940, 1936, 1935, 1931, 1930, 1926, 1925, 1922
386 S 4TH ST	2017, 2014, 2009, 2006, 2004, 2001, 2000, 1999, 1996, 1994, 1991, 1986, 1985, 1982, 1980, 1978, 1975, 1974, 1970, 1968, 1966, 1965, 1964, 1963, 1962, 1960, 1955, 1950, 1946, 1945, 1942, 1940, 1936, 1935, 1931, 1930, 1926, 1925, 1922
386 S 5TH	2017, 2014, 2009, 2006, 2004, 2001, 2000, 1999, 1996, 1994, 1991, 1986, 1985, 1982, 1980, 1978, 1975, 1974, 1970, 1968, 1966, 1965, 1964, 1963, 1962, 1960, 1955, 1950, 1946, 1945, 1942, 1940, 1936, 1935, 1931, 1930, 1926, 1925, 1922
388 S 5TH ST	2017, 2014, 2009, 2006, 2004, 2001, 2000, 1999, 1996, 1994, 1991, 1986, 1985, 1982, 1980, 1978, 1975, 1974, 1970, 1968, 1966, 1965, 1964, 1963, 1962, 1960, 1955, 1950, 1946, 1945, 1942, 1940, 1936, 1935, 1931, 1930, 1926, 1925, 1922
389 3RD ST S	2017, 2014, 2009, 2006, 2004, 2001, 1999, 1996, 1994, 1991, 1986, 1985, 1982, 1980, 1978, 1974, 1968, 1965, 1964, 1963, 1962, 1957, 1946, 1945, 1942, 1940, 1936, 1935, 1931, 1930, 1926, 1925, 1922
389 4TH ST S	2017, 2014, 2009, 2006, 2004, 2001, 2000, 1999, 1996, 1994, 1991, 1986, 1985, 1982, 1980, 1978, 1975, 1974, 1970, 1968, 1966, 1965, 1964, 1963, 1962, 1960, 1957, 1955, 1950, 1946, 1945, 1942, 1940, 1936, 1935, 1931, 1926, 1925, 1922
389 S 3RD	2017, 2014, 2009, 2006, 2004, 2001, 2000, 1999, 1996, 1994, 1991, 1986, 1985, 1982, 1978, 1975, 1974, 1970, 1968, 1966, 1965, 1964, 1962, 1960, 1955, 1950, 1946, 1945, 1942, 1940, 1936, 1935, 1931, 1930, 1926, 1925, 1922
389 S 3RD ST	2017, 2014, 2009, 2004, 2001, 2000, 1999, 1996, 1994, 1991, 1986, 1985, 1982, 1980, 1978, 1975, 1974, 1970, 1968, 1966, 1965, 1964, 1963, 1962, 1960, 1955, 1950, 1946, 1945, 1942, 1940, 1936, 1935, 1931, 1930, 1926, 1925, 1922
389 S 3RD ST	2006, 2001, 2000, 1996, 1991, 1986, 1985, 1982, 1980, 1978, 1975, 1974, 1970, 1968, 1966, 1965, 1964, 1963, 1962, 1960, 1957, 1955, 1950, 1946, 1945, 1942, 1940, 1936, 1935, 1931, 1930, 1926, 1925, 1922

DRAFT

FINDINGS

Address Researched	Address Not Identified in Research Source
390 4TH ST S	2017, 2014, 2009, 2006, 2004, 2001, 2000, 1999, 1996, 1994, 1991, 1986, 1985, 1982, 1980, 1978, 1975, 1974, 1970, 1968, 1965, 1964, 1963, 1962, 1957, 1946, 1942, 1936, 1935, 1931, 1926, 1925, 1922
390 S 4TH ST	2017, 2014, 2009, 2006, 2004, 2001, 2000, 1999, 1996, 1994, 1991, 1986, 1985, 1982, 1980, 1978, 1975, 1974, 1970, 1968, 1966, 1965, 1964, 1962, 1960, 1955, 1950, 1946, 1945, 1942, 1940, 1936, 1935, 1931, 1930, 1926, 1925, 1922
391 3RD ST S	2017, 2014, 2009, 2006, 2004, 2001, 1999, 1996, 1994, 1991, 1986, 1985, 1982, 1980, 1978, 1974, 1968, 1965, 1964, 1963, 1962, 1957, 1946, 1945, 1942, 1940, 1936, 1935, 1931, 1930, 1926, 1925, 1922
391 S 3RD	2017, 2014, 2009, 2006, 2004, 2001, 2000, 1999, 1996, 1994, 1991, 1985, 1982, 1980, 1978, 1975, 1974, 1970, 1968, 1966, 1965, 1964, 1962, 1960, 1955, 1950, 1946, 1945, 1942, 1940, 1936, 1935, 1931, 1930, 1926, 1925, 1922
391 S 3RD ST	2017, 2014, 2009, 2004, 2001, 2000, 1999, 1996, 1994, 1991, 1986, 1982, 1980, 1978, 1975, 1974, 1970, 1968, 1966, 1965, 1964, 1963, 1962, 1960, 1957, 1955, 1950, 1946, 1945, 1942, 1940, 1936, 1935, 1931, 1930, 1926, 1925, 1922
391 S 3RD ST	2006, 2001, 2000, 1996, 1994, 1991, 1986, 1985, 1982, 1980, 1978, 1975, 1974, 1970, 1968, 1966, 1965, 1964, 1963, 1962, 1960, 1957, 1955, 1950, 1946, 1945, 1942, 1940, 1936, 1935, 1931, 1930, 1926, 1925, 1922
392 3RD ST S	2017, 2014, 2009, 2006, 2004, 2001, 2000, 1999, 1996, 1994, 1991, 1986, 1985, 1982, 1980, 1978, 1975, 1974, 1968, 1965, 1964, 1963, 1962, 1957, 1946, 1942, 1936, 1931, 1930, 1926
392 S 3RD	2017, 2014, 2009, 2006, 2004, 2001, 2000, 1999, 1996, 1994, 1991, 1986, 1985, 1982, 1980, 1978, 1975, 1974, 1970, 1968, 1966, 1965, 1964, 1962, 1960, 1957, 1955, 1950, 1946, 1945, 1942, 1940, 1936, 1935, 1931, 1930, 1926, 1925, 1922
392 S 3RD ST	2017, 2014, 2009, 2006, 2004, 2001, 2000, 1999, 1996, 1994, 1991, 1986, 1985, 1982, 1980, 1978, 1975, 1974, 1970, 1968, 1966, 1965, 1964, 1963, 1962, 1960, 1955, 1950, 1946, 1945, 1942, 1940, 1936, 1935, 1931, 1930, 1926, 1925, 1922
393 3RD ST S	2017, 2014, 2009, 2006, 2004, 2001, 1999, 1994, 1991, 1986, 1985, 1982, 1980, 1978, 1974, 1968, 1965, 1964, 1963, 1962, 1957, 1946, 1945, 1942, 1940, 1936, 1935, 1931, 1930, 1926, 1925, 1922
393 S 3RD	2017, 2014, 2009, 2006, 2004, 2001, 2000, 1999, 1996, 1994, 1991, 1985, 1982, 1978, 1975, 1974, 1970, 1968, 1966, 1965, 1964, 1962, 1960, 1955, 1950, 1946, 1945, 1942, 1940, 1936, 1935, 1931, 1930, 1926, 1925, 1922
393 S 3RD ST	2017, 2014, 2009, 2004, 2001, 2000, 1999, 1996, 1994, 1991, 1986, 1985, 1982, 1980, 1978, 1975, 1974, 1970, 1968, 1966, 1965, 1964, 1963, 1962, 1960, 1955, 1950, 1946, 1945, 1942, 1940, 1936, 1935, 1931, 1930, 1926, 1925, 1922
393 S 3RD ST	2009, 2006, 2004, 2001, 2000, 1996, 1994, 1991, 1986, 1985, 1982, 1980, 1978, 1975, 1974, 1970, 1968, 1966, 1965, 1964, 1963, 1962, 1960, 1957, 1955, 1950, 1946, 1945, 1942, 1940, 1936, 1935, 1931, 1930, 1926, 1925, 1922
394 3RD ST S	2017, 2014, 2009, 2006, 2004, 2001, 2000, 1999, 1996, 1994, 1991, 1986, 1985, 1982, 1980, 1978, 1975, 1974, 1968, 1965, 1964, 1963, 1962, 1960, 1957, 1946, 1942, 1936, 1931, 1926
394 S 3RD	2017, 2014, 2009, 2006, 2004, 2001, 2000, 1999, 1996, 1994, 1991, 1986, 1985, 1982, 1980, 1978, 1975, 1974, 1970, 1968, 1966, 1965, 1964, 1962, 1960, 1957, 1955, 1950, 1946, 1945, 1942, 1940, 1936, 1935, 1931, 1930, 1926, 1925, 1922
395 3RD ST S	2017, 2014, 2009, 2006, 2004, 2001, 1999, 1994, 1991, 1986, 1985, 1982, 1980, 1978, 1974, 1968, 1965, 1964, 1963, 1962, 1957, 1946, 1942, 1936, 1931, 1926
395 4TH ST S	2017, 2014, 2009, 2006, 2004, 2001, 1999, 1996, 1994, 1991, 1986, 1985, 1982, 1980, 1978, 1974, 1968, 1965, 1964, 1963, 1962, 1957, 1955, 1950, 1946, 1945, 1942, 1940, 1936, 1935, 1931, 1930, 1926, 1925, 1922

DRAFT

FINDINGS

Address Researched	Address Not Identified in Research Source
395 S 3RD	2017, 2014, 2009, 2006, 2004, 2001, 2000, 1999, 1996, 1994, 1985, 1982, 1978, 1975, 1974, 1970, 1968, 1966, 1965, 1964, 1962, 1960, 1955, 1950, 1946, 1945, 1942, 1940, 1936, 1935, 1931, 1930, 1926, 1925, 1922
395 S 3RD ST	2017, 2014, 2009, 2004, 2001, 2000, 1999, 1996, 1994, 1986, 1982, 1980, 1978, 1975, 1974, 1970, 1968, 1966, 1965, 1964, 1963, 1962, 1960, 1955, 1950, 1946, 1945, 1942, 1940, 1936, 1935, 1931, 1930, 1926, 1925, 1922
395 S 3RD ST	2006, 2001, 2000, 1996, 1991, 1986, 1985, 1982, 1980, 1978, 1975, 1974, 1970, 1968, 1966, 1965, 1964, 1963, 1962, 1960, 1957, 1955, 1950, 1946, 1945, 1942, 1940, 1936, 1935, 1931, 1930, 1926, 1925, 1922
395 S 4TH ST	2006, 2001, 2000, 1996, 1991, 1986, 1985, 1982, 1980, 1978, 1975, 1974, 1970, 1968, 1966, 1965, 1964, 1963, 1962, 1960, 1957, 1955, 1950, 1946, 1945, 1942, 1940, 1936, 1935, 1931, 1930, 1926, 1925, 1922
395 S 4TH ST	2017, 2014, 2009, 2004, 2001, 2000, 1999, 1996, 1994, 1982, 1980, 1978, 1974, 1970, 1968, 1966, 1965, 1964, 1962, 1960, 1957, 1955, 1950, 1946, 1945, 1942, 1940, 1936, 1935, 1931, 1930, 1926, 1925, 1922
396 3RD ST S	2017, 2014, 2009, 2006, 2004, 2001, 2000, 1999, 1996, 1994, 1991, 1986, 1985, 1982, 1980, 1978, 1975, 1974, 1968, 1965, 1964, 1963, 1962, 1957, 1946, 1942, 1936, 1931, 1926
396 4TH ST S	2017, 2014, 2009, 2006, 2004, 2001, 2000, 1999, 1996, 1994, 1991, 1986, 1985, 1982, 1980, 1978, 1975, 1974, 1970, 1968, 1966, 1965, 1964, 1963, 1962, 1960, 1957, 1955, 1946, 1945, 1942, 1940, 1936, 1935, 1931, 1930, 1926, 1925, 1922
396 S 3RD	2017, 2014, 2009, 2006, 2004, 2001, 2000, 1999, 1996, 1994, 1991, 1986, 1985, 1982, 1980, 1978, 1975, 1974, 1970, 1968, 1966, 1965, 1964, 1962, 1960, 1957, 1955, 1950, 1946, 1945, 1942, 1940, 1936, 1935, 1931, 1930, 1926, 1925, 1922
398 3RD ST S	2017, 2014, 2009, 2006, 2004, 2001, 2000, 1999, 1996, 1994, 1991, 1986, 1985, 1982, 1980, 1978, 1974, 1970, 1968, 1965, 1964, 1963, 1962, 1957, 1955, 1946, 1942, 1936, 1931, 1926
398 4TH ST S	2017, 2014, 2009, 2006, 2004, 2001, 2000, 1999, 1996, 1994, 1991, 1986, 1985, 1982, 1980, 1978, 1975, 1974, 1970, 1968, 1966, 1965, 1964, 1963, 1962, 1957, 1950, 1946, 1942, 1936, 1935, 1931, 1930, 1926
398 S 3RD	2017, 2014, 2009, 2006, 2004, 2001, 2000, 1999, 1996, 1994, 1991, 1986, 1985, 1982, 1980, 1978, 1975, 1974, 1970, 1968, 1966, 1965, 1964, 1962, 1960, 1957, 1955, 1950, 1946, 1945, 1942, 1940, 1936, 1935, 1931, 1930, 1926, 1925, 1922
398 S 4TH ST	2017, 2014, 2009, 2006, 2004, 2001, 2000, 1999, 1996, 1994, 1991, 1986, 1985, 1982, 1980, 1978, 1975, 1974, 1970, 1968, 1966, 1965, 1964, 1962, 1960, 1955, 1950, 1946, 1945, 1942, 1940, 1936, 1935, 1931, 1930, 1926, 1925, 1922
400 3RD ST S	2017, 2014, 2009, 2006, 2004, 2001, 1999, 1994, 1991, 1986, 1985, 1982, 1980, 1978, 1975, 1974, 1970, 1968, 1966, 1965, 1964, 1963, 1962, 1960, 1957, 1955, 1950, 1946, 1945, 1942, 1940, 1936, 1935, 1931, 1930, 1926, 1925, 1922
400 S 3RD	2017, 2014, 2009, 2006, 2004, 2001, 2000, 1999, 1996, 1994, 1985, 1982, 1978, 1975, 1974, 1970, 1968, 1966, 1965, 1964, 1963, 1962, 1960, 1957, 1955, 1950, 1946, 1945, 1942, 1940, 1936, 1935, 1931, 1930, 1926, 1925, 1922
400 S 3RD ST	2017, 2014, 2009, 2004, 2001, 2000, 1999, 1996, 1994, 1986, 1982, 1980, 1978, 1974, 1970, 1968, 1966, 1965, 1964, 1963, 1962, 1960, 1957, 1955, 1950, 1946, 1945, 1942, 1940, 1936, 1935, 1931, 1930, 1926, 1925, 1922
400 S 3RD ST	2006, 2004, 2001, 2000, 1996, 1991, 1986, 1985, 1982, 1980, 1978, 1975, 1974, 1970, 1968, 1966, 1965, 1964, 1963, 1962, 1960, 1957, 1955, 1950, 1946, 1945, 1942, 1940, 1936, 1935, 1931, 1930, 1926, 1925, 1922

DRAFT

FINDINGS

Address Researched	Address Not Identified in Research Source
402 3RD ST S	2017, 2014, 2009, 2006, 2004, 2001, 2000, 1999, 1996, 1994, 1991, 1986, 1985, 1982, 1980, 1978, 1975, 1974, 1968, 1965, 1964, 1963, 1962, 1957, 1955, 1950, 1946, 1945, 1942, 1940, 1936, 1935, 1931, 1930, 1926, 1925, 1922
402 4TH ST S	2017, 2014, 2009, 2006, 2004, 2001, 1999, 1994, 1991, 1986, 1985, 1982, 1980, 1978, 1974, 1968, 1965, 1964, 1963, 1962, 1960, 1957, 1955, 1950, 1946, 1945, 1942, 1940, 1936, 1935, 1931, 1930, 1926, 1925, 1922
402 S 3RD	2017, 2014, 2009, 2006, 2004, 2001, 2000, 1999, 1996, 1994, 1991, 1986, 1985, 1982, 1980, 1978, 1975, 1974, 1970, 1968, 1966, 1965, 1964, 1962, 1960, 1955, 1950, 1946, 1945, 1942, 1940, 1936, 1935, 1931, 1930, 1926, 1925, 1922
402 S 4TH	2017, 2014, 2009, 2006, 2004, 2001, 2000, 1999, 1996, 1994, 1986, 1985, 1982, 1980, 1978, 1975, 1974, 1970, 1968, 1966, 1965, 1964, 1963, 1962, 1960, 1957, 1955, 1950, 1946, 1945, 1942, 1940, 1936, 1935, 1931, 1930, 1926, 1925, 1922
402 S 4TH ST	2017, 2014, 2009, 2004, 2001, 2000, 1999, 1996, 1994, 1982, 1978, 1974, 1970, 1968, 1966, 1965, 1964, 1962, 1960, 1957, 1955, 1950, 1946, 1945, 1942, 1940, 1936, 1935, 1931, 1930, 1926, 1925, 1922
402 S 4TH ST	2006, 2001, 2000, 1996, 1994, 1991, 1986, 1985, 1982, 1980, 1978, 1975, 1974, 1970, 1968, 1966, 1965, 1964, 1963, 1962, 1960, 1957, 1955, 1950, 1946, 1945, 1942, 1940, 1936, 1935, 1931, 1930, 1926, 1925, 1922
404 3RD ST S	2017, 2014, 2009, 2006, 2004, 2001, 2000, 1999, 1996, 1994, 1991, 1986, 1985, 1982, 1980, 1978, 1974, 1968, 1965, 1964, 1963, 1962, 1960, 1957, 1955, 1950, 1946, 1945, 1942, 1940, 1936, 1931, 1926
404 S 3RD	2017, 2014, 2009, 2006, 2004, 2001, 2000, 1999, 1996, 1994, 1982, 1978, 1975, 1974, 1970, 1968, 1966, 1965, 1964, 1963, 1962, 1960, 1957, 1955, 1950, 1946, 1945, 1942, 1940, 1936, 1935, 1931, 1930, 1926, 1925, 1922
404 S 3RD ST	2017, 2014, 2009, 2004, 2001, 2000, 1999, 1996, 1994, 1986, 1982, 1980, 1978, 1974, 1970, 1968, 1966, 1965, 1964, 1963, 1962, 1960, 1957, 1955, 1950, 1946, 1945, 1942, 1940, 1936, 1935, 1931, 1930, 1926, 1925, 1922
404 S 3RD ST	2017, 2006, 2001, 2000, 1996, 1991, 1986, 1985, 1982, 1980, 1978, 1975, 1974, 1970, 1968, 1966, 1965, 1964, 1963, 1962, 1960, 1957, 1955, 1950, 1946, 1945, 1942, 1940, 1936, 1935, 1931, 1930, 1926, 1925, 1922
405 4TH ST S	2017, 2014, 2009, 2006, 2004, 2001, 1999, 1994, 1991, 1986, 1985, 1982, 1980, 1978, 1974, 1968, 1965, 1964, 1963, 1962, 1957, 1950, 1946, 1945, 1942, 1940, 1936, 1935, 1931, 1930, 1926, 1925, 1922
405 5TH ST S	2017, 2014, 2009, 2006, 2004, 2001, 1999, 1996, 1994, 1991, 1986, 1985, 1982, 1980, 1978, 1974, 1968, 1965, 1964, 1963, 1962, 1957, 1946, 1942, 1936, 1931, 1926
405 S 4LH	2017, 2014, 2009, 2006, 2004, 2001, 2000, 1999, 1996, 1994, 1991, 1986, 1985, 1982, 1978, 1975, 1974, 1970, 1968, 1966, 1965, 1964, 1963, 1962, 1960, 1957, 1955, 1950, 1946, 1945, 1942, 1940, 1936, 1935, 1931, 1930, 1926, 1925, 1922
405 S 4T	2017, 2014, 2009, 2006, 2004, 2001, 2000, 1999, 1996, 1994, 1991, 1985, 1982, 1980, 1978, 1975, 1974, 1970, 1968, 1966, 1965, 1964, 1963, 1962, 1960, 1957, 1955, 1950, 1946, 1945, 1942, 1940, 1936, 1935, 1931, 1930, 1926, 1925, 1922
405 S 4TH	2017, 2014, 2009, 2006, 2004, 2001, 2000, 1999, 1996, 1994, 1991, 1986, 1982, 1980, 1978, 1975, 1974, 1970, 1968, 1966, 1965, 1964, 1963, 1962, 1960, 1955, 1950, 1946, 1945, 1942, 1940, 1936, 1935, 1931, 1930, 1926, 1925, 1922
405 S 4TH ST	2017, 2014, 2009, 2004, 2001, 2000, 1999, 1996, 1994, 1982, 1978, 1974, 1970, 1968, 1966, 1965, 1964, 1962, 1960, 1955, 1950, 1946, 1945, 1942, 1940, 1936, 1935, 1931, 1930, 1926, 1925, 1922

DRAFT

FINDINGS

Address Researched	Address Not Identified in Research Source
405 S 4TH ST	2006, 2001, 2000, 1996, 1991, 1986, 1985, 1982, 1980, 1978, 1975, 1974, 1970, 1968, 1966, 1965, 1964, 1963, 1962, 1960, 1957, 1955, 1950, 1946, 1945, 1942, 1940, 1936, 1935, 1931, 1930, 1926, 1925, 1922
405 S 4TO	2017, 2014, 2009, 2006, 2004, 2001, 2000, 1999, 1996, 1994, 1991, 1986, 1985, 1982, 1978, 1975, 1974, 1970, 1968, 1966, 1965, 1964, 1963, 1962, 1960, 1957, 1955, 1950, 1946, 1945, 1942, 1940, 1936, 1935, 1931, 1930, 1926, 1925, 1922
405 S 4TT	2017, 2014, 2009, 2006, 2004, 2001, 2000, 1999, 1996, 1994, 1991, 1985, 1982, 1980, 1978, 1975, 1974, 1970, 1968, 1966, 1965, 1964, 1963, 1962, 1960, 1957, 1955, 1950, 1946, 1945, 1942, 1940, 1936, 1935, 1931, 1930, 1926, 1925, 1922
405 S 5TH ST	2017, 2014, 2009, 2004, 2001, 2000, 1999, 1996, 1994, 1985, 1982, 1978, 1975, 1974, 1970, 1968, 1966, 1965, 1964, 1962, 1960, 1955, 1950, 1946, 1945, 1942, 1940, 1936, 1935, 1931, 1930, 1926, 1925, 1922
405 S 5TH ST	2006, 2001, 2000, 1996, 1994, 1991, 1986, 1985, 1982, 1980, 1978, 1975, 1974, 1970, 1968, 1966, 1965, 1964, 1963, 1962, 1960, 1957, 1955, 1950, 1946, 1945, 1942, 1940, 1936, 1935, 1931, 1930, 1926, 1925, 1922
407 5TH ST S	2017, 2014, 2009, 2006, 2004, 2001, 1999, 1994, 1991, 1986, 1985, 1982, 1980, 1978, 1974, 1968, 1965, 1964, 1963, 1962, 1957, 1946, 1942, 1936, 1931, 1926
407 S 3RD ST	2017, 2014, 2006, 2001, 2000, 1996, 1994, 1991, 1986, 1985, 1982, 1980, 1978, 1975, 1974, 1970, 1968, 1966, 1965, 1964, 1963, 1962, 1960, 1957, 1955, 1950, 1946, 1945, 1942, 1940, 1936, 1935, 1931, 1930, 1926, 1925, 1922
407 S 5TH ST	2017, 2006, 2001, 2000, 1996, 1994, 1991, 1986, 1985, 1982, 1980, 1978, 1975, 1974, 1970, 1968, 1966, 1965, 1964, 1963, 1962, 1960, 1957, 1955, 1950, 1946, 1945, 1942, 1940, 1936, 1935, 1931, 1930, 1926, 1925, 1922
407 S 5TH ST	2017, 2014, 2009, 2004, 2001, 2000, 1999, 1996, 1994, 1991, 1986, 1985, 1982, 1978, 1975, 1974, 1970, 1968, 1966, 1965, 1964, 1963, 1962, 1960, 1957, 1955, 1950, 1946, 1945, 1942, 1940, 1936, 1935, 1931, 1930, 1926, 1925, 1922
408 3RD ST S	2017, 2014, 2009, 2006, 2004, 2001, 1999, 1996, 1994, 1991, 1986, 1985, 1982, 1980, 1978, 1974, 1968, 1965, 1964, 1963, 1962, 1957, 1946, 1942, 1936, 1931, 1926
408 5TH ST S	2017, 2014, 2009, 2006, 2004, 2001, 1999, 1994, 1991, 1986, 1985, 1982, 1980, 1978, 1974, 1968, 1965, 1964, 1963, 1962, 1960, 1957, 1946, 1942, 1936, 1931, 1926
408 S 3RD	2017, 2014, 2009, 2006, 2004, 2001, 2000, 1999, 1996, 1994, 1991, 1985, 1982, 1980, 1978, 1975, 1974, 1970, 1968, 1966, 1965, 1964, 1962, 1960, 1955, 1950, 1946, 1945, 1942, 1940, 1936, 1935, 1931, 1930, 1926, 1925, 1922
408 S 3RD ST	2017, 2014, 2009, 2004, 2001, 2000, 1999, 1996, 1994, 1991, 1986, 1985, 1982, 1980, 1978, 1974, 1970, 1968, 1966, 1965, 1964, 1963, 1962, 1960, 1955, 1950, 1946, 1945, 1942, 1940, 1936, 1935, 1931, 1930, 1926, 1925, 1922
408 S 3RD ST	2006, 2001, 2000, 1996, 1991, 1986, 1985, 1982, 1980, 1978, 1975, 1974, 1970, 1968, 1966, 1965, 1964, 1963, 1962, 1960, 1957, 1955, 1950, 1946, 1945, 1942, 1940, 1936, 1935, 1931, 1930, 1926, 1925, 1922
408 S 4TH ST	2017, 2014, 2009, 2006, 2004, 2001, 2000, 1999, 1996, 1994, 1991, 1986, 1982, 1980, 1978, 1975, 1974, 1970, 1968, 1966, 1965, 1964, 1963, 1962, 1960, 1957, 1955, 1950, 1946, 1945, 1942, 1940, 1936, 1935, 1931, 1930, 1926, 1925, 1922
408 S 5LH	2017, 2014, 2009, 2006, 2004, 2001, 2000, 1999, 1996, 1994, 1991, 1986, 1985, 1982, 1978, 1975, 1974, 1970, 1968, 1966, 1965, 1964, 1963, 1962, 1960, 1957, 1955, 1950, 1946, 1945, 1942, 1940, 1936, 1935, 1931, 1930, 1926, 1925, 1922
408 S 5TH	2017, 2014, 2009, 2006, 2004, 2001, 2000, 1999, 1996, 1994, 1991, 1986, 1982, 1978, 1975, 1974, 1970, 1968, 1966, 1965, 1964, 1963, 1962, 1960, 1957, 1955, 1950, 1946, 1945, 1942, 1940, 1936, 1935, 1931, 1930, 1926, 1925, 1922

DRAFT

FINDINGS

Address Researched	Address Not Identified in Research Source
408 S 5TH ST	2017, 2014, 2009, 2004, 2001, 2000, 1999, 1996, 1994, 1982, 1978, 1974, 1970, 1968, 1966, 1965, 1964, 1962, 1960, 1955, 1950, 1946, 1945, 1942, 1940, 1936, 1935, 1931, 1930, 1926, 1925, 1922
408 S 5TH ST	2006, 2001, 2000, 1996, 1991, 1986, 1985, 1982, 1980, 1978, 1975, 1974, 1970, 1968, 1966, 1965, 1964, 1963, 1962, 1960, 1957, 1955, 1950, 1946, 1945, 1942, 1940, 1936, 1935, 1931, 1930, 1926, 1925, 1922
409 5TH ST S	2017, 2014, 2009, 2006, 2004, 2001, 1999, 1996, 1994, 1991, 1986, 1985, 1982, 1980, 1978, 1974, 1968, 1965, 1964, 1963, 1962, 1957, 1946, 1942, 1936, 1935, 1931, 1926
409 S 5TH ST	2017, 2014, 2009, 2004, 2001, 2000, 1999, 1996, 1994, 1991, 1982, 1978, 1975, 1974, 1970, 1968, 1966, 1965, 1964, 1962, 1960, 1957, 1955, 1950, 1946, 1945, 1942, 1940, 1936, 1935, 1931, 1930, 1926, 1925, 1922
409 S 5TH ST	2006, 2001, 2000, 1996, 1994, 1991, 1986, 1985, 1982, 1980, 1978, 1975, 1974, 1970, 1968, 1966, 1965, 1964, 1963, 1962, 1960, 1957, 1955, 1950, 1946, 1945, 1942, 1940, 1936, 1935, 1931, 1930, 1926, 1925, 1922
413 3RD ST S	2017, 2014, 2009, 2006, 2004, 2001, 2000, 1999, 1996, 1994, 1991, 1986, 1985, 1982, 1980, 1978, 1975, 1974, 1970, 1968, 1966, 1965, 1964, 1963, 1962, 1960, 1957, 1955, 1950, 1946, 1945, 1942, 1940, 1936, 1935, 1931, 1930, 1926, 1925
413 S 4TH ST	2017, 2014, 2009, 2006, 2004, 2001, 2000, 1999, 1996, 1994, 1991, 1986, 1985, 1982, 1980, 1978, 1974, 1970, 1968, 1966, 1965, 1964, 1963, 1962, 1960, 1957, 1955, 1950, 1946, 1945, 1942, 1940, 1936, 1935, 1931, 1930, 1926, 1925, 1922
414 4TH ST S	2017, 2014, 2009, 2006, 2004, 2001, 1999, 1994, 1991, 1986, 1985, 1982, 1980, 1978, 1974, 1968, 1965, 1964, 1963, 1962, 1957, 1955, 1950, 1946, 1945, 1942, 1940, 1936, 1935, 1931, 1930, 1926, 1925, 1922
414 S 4TH	2017, 2014, 2009, 2006, 2004, 2001, 2000, 1999, 1996, 1994, 1991, 1986, 1982, 1980, 1978, 1975, 1974, 1970, 1968, 1966, 1965, 1964, 1963, 1962, 1960, 1957, 1955, 1950, 1946, 1945, 1942, 1940, 1936, 1935, 1931, 1930, 1926, 1925, 1922
414 S 4TH ST	2017, 2014, 2009, 2004, 2001, 2000, 1999, 1996, 1994, 1982, 1978, 1974, 1970, 1968, 1966, 1965, 1964, 1962, 1960, 1957, 1955, 1950, 1946, 1945, 1942, 1940, 1936, 1935, 1931, 1930, 1926, 1925, 1922
414 S 4TH ST	2006, 2001, 2000, 1996, 1991, 1986, 1985, 1982, 1980, 1978, 1975, 1974, 1970, 1968, 1966, 1965, 1964, 1963, 1962, 1960, 1957, 1955, 1950, 1946, 1945, 1942, 1940, 1936, 1935, 1931, 1930, 1926, 1925, 1922
414 S 5TH ST	2017, 2014, 2009, 2004, 2001, 2000, 1999, 1996, 1994, 1991, 1986, 1985, 1982, 1980, 1978, 1975, 1974, 1970, 1968, 1966, 1965, 1964, 1963, 1962, 1960, 1957, 1955, 1950, 1946, 1945, 1942, 1940, 1936, 1935, 1931, 1930, 1926, 1925, 1922
415 3RD ST S	2017, 2014, 2009, 2006, 2004, 2001, 1999, 1996, 1994, 1991, 1986, 1985, 1982, 1980, 1978, 1975, 1974, 1970, 1968, 1966, 1965, 1964, 1963, 1962, 1960, 1957, 1955, 1950, 1946, 1945, 1942, 1940, 1936, 1935, 1931, 1930, 1926, 1925, 1922
415 5TH ST S	2017, 2014, 2009, 2006, 2004, 2001, 1999, 1994, 1991, 1986, 1985, 1982, 1980, 1978, 1974, 1968, 1965, 1964, 1963, 1962, 1957, 1946, 1942, 1936, 1931, 1926, 1925, 1922
415 S 4TH ST	2017, 2014, 2009, 2006, 2004, 2001, 2000, 1999, 1996, 1994, 1986, 1985, 1982, 1980, 1978, 1974, 1970, 1968, 1966, 1965, 1964, 1963, 1962, 1960, 1957, 1955, 1950, 1946, 1945, 1942, 1940, 1936, 1935, 1931, 1930, 1926, 1925, 1922
415 S 5TH	2017, 2014, 2009, 2006, 2004, 2001, 2000, 1999, 1996, 1994, 1991, 1986, 1982, 1980, 1978, 1975, 1974, 1970, 1968, 1966, 1965, 1964, 1963, 1962, 1960, 1957, 1955, 1950, 1946, 1945, 1942, 1940, 1936, 1935, 1931, 1930, 1926, 1925, 1922

DRAFT

FINDINGS

Address Researched	Address Not Identified in Research Source
415 S 5TH ST	2017, 2014, 2009, 2004, 2001, 2000, 1999, 1996, 1994, 1982, 1978, 1974, 1970, 1968, 1966, 1965, 1964, 1962, 1960, 1955, 1950, 1946, 1945, 1942, 1940, 1936, 1935, 1931, 1930, 1926, 1925, 1922
415 S 5TH ST	2006, 2001, 2000, 1996, 1991, 1986, 1985, 1982, 1980, 1978, 1975, 1974, 1970, 1968, 1966, 1965, 1964, 1963, 1962, 1960, 1957, 1955, 1950, 1946, 1945, 1942, 1940, 1936, 1935, 1931, 1930, 1926, 1925, 1922
417 5TH ST S	2017, 2014, 2009, 2006, 2004, 2001, 2000, 1999, 1996, 1994, 1991, 1986, 1985, 1982, 1980, 1978, 1975, 1974, 1970, 1968, 1966, 1965, 1964, 1963, 1962, 1960, 1957, 1946, 1942, 1936, 1931, 1926, 1925, 1922
418 3RD ST S	2017, 2014, 2009, 2006, 2004, 2001, 1999, 1994, 1991, 1986, 1985, 1982, 1980, 1978, 1974, 1968, 1965, 1964, 1963, 1962, 1957, 1946, 1942, 1936, 1931, 1926
418 4TH ST S	2017, 2014, 2009, 2006, 2004, 2001, 2000, 1999, 1996, 1994, 1991, 1986, 1985, 1982, 1980, 1978, 1975, 1974, 1970, 1968, 1966, 1965, 1964, 1963, 1962, 1960, 1957, 1950, 1946, 1942, 1936, 1935, 1931, 1926
418 S 3RD	2017, 2014, 2009, 2006, 2004, 2001, 2000, 1999, 1996, 1994, 1985, 1982, 1978, 1975, 1974, 1970, 1968, 1966, 1965, 1964, 1962, 1960, 1955, 1950, 1946, 1945, 1942, 1940, 1936, 1935, 1931, 1930, 1926, 1925, 1922
418 S 3RD ST	2017, 2014, 2009, 2004, 2001, 2000, 1999, 1996, 1994, 1986, 1982, 1980, 1978, 1974, 1970, 1968, 1966, 1965, 1964, 1963, 1962, 1960, 1955, 1950, 1946, 1945, 1942, 1940, 1936, 1935, 1931, 1930, 1926, 1925, 1922
418 S 3RD ST	2006, 2001, 2000, 1996, 1991, 1986, 1985, 1982, 1980, 1978, 1975, 1974, 1970, 1968, 1966, 1965, 1964, 1963, 1962, 1960, 1957, 1955, 1950, 1946, 1945, 1942, 1940, 1936, 1935, 1931, 1930, 1926, 1925, 1922
418 S 5TH ST	2017, 2014, 2009, 2004, 2001, 2000, 1999, 1996, 1994, 1991, 1986, 1985, 1982, 1980, 1978, 1975, 1974, 1970, 1968, 1966, 1965, 1964, 1963, 1962, 1960, 1957, 1955, 1950, 1946, 1945, 1942, 1940, 1936, 1935, 1931, 1930, 1926, 1925, 1922
419 3RD ST S	2017, 2014, 2009, 2006, 2004, 2001, 2000, 1999, 1996, 1994, 1991, 1986, 1985, 1982, 1980, 1978, 1975, 1974, 1970, 1968, 1966, 1965, 1964, 1963, 1962, 1960, 1957, 1955, 1946, 1942, 1936, 1931, 1926
419 5TH ST S	2017, 2014, 2009, 2006, 2004, 2001, 2000, 1999, 1996, 1994, 1991, 1986, 1985, 1982, 1980, 1978, 1975, 1974, 1970, 1968, 1966, 1965, 1964, 1963, 1962, 1960, 1957, 1955, 1950, 1946, 1945, 1942, 1940, 1936, 1935, 1931, 1930, 1926
420 3RD ST S	2017, 2014, 2009, 2006, 2004, 2001, 1999, 1994, 1991, 1986, 1985, 1982, 1980, 1978, 1974, 1968, 1965, 1964, 1963, 1962, 1957, 1955, 1950, 1946, 1945, 1942, 1940, 1936, 1935, 1931, 1930, 1926, 1925, 1922
420 4TH ST S	2017, 2014, 2009, 2006, 2004, 2001, 1999, 1994, 1991, 1986, 1985, 1982, 1980, 1978, 1974, 1968, 1965, 1964, 1963, 1962, 1957, 1946, 1942, 1936, 1935, 1931, 1930, 1926
420 5TH ST S	2017, 2014, 2009, 2006, 2004, 2001, 1999, 1994, 1991, 1986, 1985, 1982, 1980, 1978, 1974, 1968, 1965, 1964, 1963, 1962, 1957, 1946, 1942, 1936, 1931, 1926
420 S 3A	2017, 2014, 2009, 2006, 2004, 2001, 2000, 1999, 1996, 1994, 1991, 1986, 1985, 1982, 1978, 1975, 1974, 1970, 1968, 1966, 1965, 1964, 1963, 1962, 1960, 1957, 1955, 1950, 1946, 1945, 1942, 1940, 1936, 1935, 1931, 1930, 1926, 1925, 1922
420 S 3RD	2017, 2014, 2009, 2006, 2004, 2001, 2000, 1999, 1996, 1994, 1982, 1978, 1975, 1974, 1970, 1968, 1966, 1965, 1964, 1962, 1960, 1957, 1955, 1950, 1946, 1945, 1942, 1940, 1936, 1935, 1931, 1930, 1926, 1925, 1922
420 S 3RD ST	2017, 2014, 2009, 2004, 2001, 2000, 1999, 1996, 1994, 1986, 1982, 1980, 1978, 1974, 1970, 1968, 1966, 1965, 1964, 1963, 1962, 1960, 1957, 1955, 1950, 1946, 1945, 1942, 1940, 1936, 1935, 1931, 1930, 1926, 1925, 1922

DRAFT

FINDINGS

Address Researched	Address Not Identified in Research Source
420 S 3RD ST	2006, 2001, 2000, 1996, 1991, 1986, 1985, 1982, 1980, 1978, 1975, 1974, 1970, 1968, 1966, 1965, 1964, 1963, 1962, 1960, 1957, 1955, 1950, 1946, 1945, 1942, 1940, 1936, 1935, 1931, 1930, 1926, 1925, 1922
420 S 4TH ST	2006, 2001, 2000, 1996, 1991, 1986, 1985, 1982, 1980, 1978, 1975, 1974, 1970, 1968, 1966, 1965, 1964, 1963, 1962, 1960, 1957, 1955, 1950, 1946, 1945, 1942, 1940, 1936, 1935, 1931, 1930, 1926, 1925, 1922
420 S 4TH ST	2017, 2014, 2009, 2004, 2001, 2000, 1999, 1996, 1994, 1982, 1978, 1974, 1970, 1968, 1966, 1965, 1964, 1962, 1960, 1957, 1955, 1950, 1946, 1945, 1942, 1940, 1936, 1935, 1931, 1930, 1926, 1925, 1922
420 S 5LH	2017, 2014, 2009, 2006, 2004, 2001, 2000, 1999, 1996, 1994, 1991, 1986, 1985, 1982, 1978, 1975, 1974, 1970, 1968, 1966, 1965, 1964, 1963, 1962, 1960, 1957, 1955, 1950, 1946, 1945, 1942, 1940, 1936, 1935, 1931, 1930, 1926, 1925, 1922
420 S 5TH ST	2017, 2014, 2009, 2004, 2001, 2000, 1999, 1996, 1994, 1986, 1982, 1980, 1978, 1974, 1970, 1968, 1966, 1965, 1964, 1962, 1960, 1955, 1950, 1946, 1945, 1942, 1940, 1936, 1935, 1931, 1930, 1926, 1925, 1922
420 S 5TH ST	2014, 2006, 2004, 2001, 2000, 1996, 1991, 1986, 1985, 1982, 1980, 1978, 1975, 1974, 1970, 1968, 1966, 1965, 1964, 1963, 1962, 1960, 1957, 1955, 1950, 1946, 1945, 1942, 1940, 1936, 1935, 1931, 1930, 1926, 1925, 1922
421 4TH ST S	2017, 2014, 2009, 2006, 2004, 2001, 2000, 1999, 1996, 1994, 1991, 1986, 1985, 1982, 1980, 1978, 1975, 1974, 1970, 1968, 1966, 1965, 1964, 1963, 1962, 1960, 1957, 1955, 1950, 1946, 1945, 1942, 1936, 1935, 1931, 1926
425 4TH ST S	2017, 2014, 2009, 2006, 2004, 2001, 2000, 1999, 1996, 1994, 1991, 1986, 1985, 1982, 1980, 1978, 1975, 1974, 1970, 1968, 1966, 1965, 1964, 1963, 1962, 1957, 1946, 1942, 1936, 1935, 1931, 1926
425 S 4TH H	2017, 2014, 2009, 2006, 2004, 2001, 2000, 1999, 1996, 1994, 1991, 1986, 1985, 1982, 1980, 1978, 1975, 1974, 1970, 1968, 1966, 1965, 1964, 1963, 1962, 1960, 1955, 1950, 1946, 1945, 1942, 1940, 1936, 1935, 1931, 1930, 1926, 1925, 1922
425 S 4TH ST	2017, 2014, 2009, 2006, 2004, 2001, 2000, 1999, 1996, 1994, 1991, 1986, 1985, 1982, 1980, 1978, 1975, 1974, 1970, 1968, 1966, 1965, 1964, 1962, 1960, 1955, 1950, 1946, 1945, 1942, 1940, 1936, 1935, 1931, 1930, 1926, 1925, 1922
425 S 4TW T	2017, 2014, 2009, 2006, 2004, 2001, 2000, 1999, 1996, 1994, 1991, 1986, 1985, 1982, 1980, 1978, 1975, 1974, 1970, 1968, 1966, 1965, 1964, 1963, 1962, 1960, 1955, 1950, 1946, 1945, 1942, 1940, 1936, 1935, 1931, 1930, 1926, 1925, 1922
427 3RD ST S	2017, 2014, 2009, 2006, 2004, 2001, 1999, 1994, 1991, 1986, 1985, 1982, 1980, 1978, 1974, 1970, 1968, 1965, 1964, 1963, 1962, 1957, 1946, 1942, 1936, 1931, 1926
427 5TH ST S	2017, 2014, 2009, 2006, 2004, 2001, 1999, 1994, 1991, 1986, 1985, 1982, 1980, 1978, 1974, 1968, 1965, 1964, 1963, 1962, 1957, 1946, 1942, 1936, 1931, 1926
427 S 3RD	2017, 2014, 2009, 2006, 2004, 2001, 2000, 1999, 1996, 1994, 1985, 1982, 1978, 1975, 1974, 1970, 1968, 1966, 1965, 1964, 1962, 1960, 1957, 1955, 1950, 1946, 1945, 1942, 1940, 1936, 1935, 1931, 1930, 1926, 1925, 1922
427 S 3RD ST	2017, 2014, 2009, 2004, 2001, 2000, 1999, 1996, 1994, 1986, 1982, 1980, 1978, 1974, 1970, 1968, 1966, 1965, 1964, 1963, 1962, 1960, 1957, 1955, 1950, 1946, 1945, 1942, 1940, 1936, 1935, 1931, 1930, 1926, 1925, 1922
427 S 3RD ST	2006, 2001, 2000, 1996, 1991, 1986, 1985, 1982, 1980, 1978, 1975, 1974, 1970, 1968, 1966, 1965, 1964, 1963, 1962, 1960, 1957, 1955, 1950, 1946, 1945, 1942, 1940, 1936, 1935, 1931, 1930, 1926, 1925, 1922
427 S 4TH ST	2017, 2014, 2009, 2006, 2004, 2001, 2000, 1999, 1996, 1994, 1986, 1982, 1980, 1978, 1974, 1970, 1968, 1966, 1965, 1964, 1963, 1962, 1960, 1957, 1955, 1950, 1946, 1945, 1942, 1940, 1936, 1935, 1931, 1930, 1926, 1925, 1922

DRAFT

FINDINGS

Address Researched	Address Not Identified in Research Source
427 S 5FH	2017, 2014, 2009, 2006, 2004, 2001, 2000, 1999, 1996, 1994, 1991, 1986, 1985, 1982, 1978, 1975, 1974, 1970, 1968, 1966, 1965, 1964, 1963, 1962, 1960, 1957, 1955, 1950, 1946, 1945, 1942, 1940, 1936, 1935, 1931, 1930, 1926, 1925, 1922
427 S 5TH	2017, 2014, 2009, 2006, 2004, 2001, 2000, 1999, 1996, 1994, 1991, 1986, 1982, 1980, 1978, 1975, 1974, 1970, 1968, 1966, 1965, 1964, 1963, 1962, 1960, 1957, 1955, 1950, 1946, 1945, 1942, 1940, 1936, 1935, 1931, 1930, 1926, 1925, 1922
427 S 5TH ST	2017, 2014, 2009, 2004, 2001, 2000, 1999, 1996, 1994, 1982, 1978, 1974, 1970, 1968, 1966, 1965, 1964, 1962, 1960, 1955, 1950, 1946, 1945, 1942, 1940, 1936, 1935, 1931, 1930, 1926, 1925, 1922
427 S 5TH ST	2006, 2001, 2000, 1996, 1991, 1986, 1985, 1982, 1980, 1978, 1975, 1974, 1970, 1968, 1966, 1965, 1964, 1963, 1962, 1960, 1957, 1955, 1950, 1946, 1945, 1942, 1940, 1936, 1935, 1931, 1930, 1926, 1925, 1922
428 S 4TH ST	2017, 2014, 2009, 2006, 2004, 2001, 2000, 1999, 1996, 1994, 1986, 1985, 1982, 1980, 1978, 1975, 1974, 1970, 1968, 1966, 1965, 1964, 1963, 1962, 1960, 1957, 1955, 1950, 1946, 1945, 1942, 1940, 1936, 1935, 1931, 1930, 1926, 1925, 1922
429 4TH ST S	2017, 2014, 2009, 2006, 2004, 2001, 1999, 1996, 1994, 1991, 1986, 1985, 1982, 1980, 1978, 1975, 1974, 1970, 1968, 1966, 1965, 1964, 1963, 1962, 1957, 1946, 1942, 1936, 1935, 1931, 1926
429 S 4TH ST	2017, 2014, 2009, 2006, 2004, 2001, 2000, 1999, 1996, 1994, 1991, 1986, 1985, 1982, 1980, 1978, 1975, 1974, 1970, 1968, 1966, 1965, 1964, 1962, 1960, 1957, 1955, 1950, 1946, 1945, 1942, 1940, 1936, 1935, 1931, 1930, 1926, 1925, 1922
430 2ND ST S	2017, 2014, 2009, 2006, 2004, 2001, 1999, 1996, 1994, 1991, 1986, 1985, 1982, 1980, 1978, 1975, 1974, 1970, 1968, 1966, 1965, 1964, 1963, 1962, 1957, 1946, 1942, 1936, 1931, 1926
430 4TH ST S	2017, 2014, 2009, 2006, 2004, 2001, 1999, 1994, 1991, 1986, 1985, 1982, 1980, 1978, 1974, 1968, 1965, 1964, 1963, 1962, 1957, 1950, 1946, 1945, 1942, 1940, 1936, 1935, 1931, 1930, 1926, 1925, 1922
430 5TH ST S	2017, 2014, 2009, 2006, 2004, 2001, 2000, 1999, 1996, 1994, 1991, 1986, 1985, 1982, 1980, 1978, 1974, 1968, 1965, 1964, 1963, 1962, 1957, 1946, 1942, 1936, 1931, 1926, 1922
430 S 4TH CY PRESS	2017, 2014, 2009, 2006, 2004, 2001, 2000, 1999, 1996, 1994, 1991, 1986, 1985, 1982, 1980, 1978, 1975, 1974, 1970, 1968, 1966, 1965, 1964, 1963, 1962, 1960, 1955, 1950, 1946, 1945, 1942, 1940, 1936, 1935, 1931, 1930, 1926, 1925, 1922
430 S 4TH ST	2017, 2014, 2009, 2004, 2001, 2000, 1999, 1996, 1994, 1986, 1982, 1980, 1978, 1975, 1974, 1970, 1968, 1966, 1965, 1964, 1962, 1960, 1955, 1950, 1946, 1945, 1942, 1940, 1936, 1935, 1931, 1930, 1926, 1925, 1922
430 S 4TH ST	2006, 2001, 2000, 1996, 1991, 1986, 1985, 1982, 1980, 1978, 1975, 1974, 1970, 1968, 1966, 1965, 1964, 1963, 1962, 1960, 1957, 1955, 1950, 1946, 1945, 1942, 1940, 1936, 1935, 1931, 1930, 1926, 1925, 1922
430 S 5TH ST	2017, 2014, 2009, 2006, 2004, 2001, 2000, 1999, 1996, 1994, 1991, 1986, 1985, 1982, 1980, 1978, 1975, 1974, 1970, 1968, 1966, 1965, 1964, 1962, 1960, 1955, 1950, 1946, 1945, 1942, 1940, 1936, 1935, 1931, 1930, 1926, 1925, 1922
432 2ND ST S	2017, 2014, 2009, 2006, 2004, 2001, 1999, 1994, 1991, 1986, 1985, 1982, 1980, 1978, 1974, 1968, 1965, 1964, 1963, 1962, 1957, 1946, 1942, 1936, 1931, 1930, 1926, 1925, 1922
432 4TH ST S	2017, 2014, 2009, 2006, 2004, 2001, 2000, 1999, 1996, 1994, 1991, 1986, 1985, 1982, 1980, 1978, 1975, 1974, 1970, 1968, 1966, 1965, 1964, 1963, 1962, 1960, 1957, 1955, 1950, 1946, 1942, 1936, 1935, 1931, 1926

DRAFT

FINDINGS

Address Researched	Address Not Identified in Research Source
432 S 2ND	2017, 2014, 2009, 2006, 2004, 2001, 2000, 1999, 1996, 1994, 1985, 1982, 1980, 1978, 1975, 1974, 1970, 1968, 1966, 1965, 1964, 1963, 1962, 1960, 1955, 1950, 1946, 1945, 1942, 1940, 1936, 1935, 1931, 1930, 1926, 1925, 1922
432 S 2ND CPRSS	2017, 2014, 2009, 2006, 2004, 2001, 2000, 1999, 1996, 1994, 1991, 1986, 1985, 1982, 1980, 1978, 1975, 1974, 1970, 1968, 1966, 1965, 1964, 1963, 1962, 1960, 1955, 1950, 1946, 1945, 1942, 1940, 1936, 1935, 1931, 1930, 1926, 1925, 1922
432 S 2ND ST	2017, 2014, 2009, 2004, 2001, 2000, 1999, 1996, 1994, 1986, 1985, 1982, 1980, 1978, 1975, 1974, 1970, 1968, 1966, 1965, 1964, 1962, 1960, 1957, 1955, 1950, 1946, 1945, 1942, 1940, 1936, 1935, 1931, 1930, 1926, 1925, 1922
432 S 2ND ST	2017, 2014, 2009, 2006, 2001, 2000, 1996, 1991, 1986, 1985, 1982, 1980, 1978, 1975, 1974, 1970, 1968, 1966, 1965, 1964, 1963, 1962, 1960, 1957, 1955, 1950, 1946, 1945, 1942, 1940, 1936, 1935, 1931, 1930, 1926, 1925, 1922
434 S 5TH ST	2017, 2014, 2009, 2006, 2004, 2001, 2000, 1999, 1996, 1994, 1991, 1986, 1985, 1982, 1980, 1978, 1974, 1970, 1968, 1966, 1965, 1964, 1963, 1962, 1960, 1957, 1955, 1950, 1946, 1945, 1942, 1940, 1936, 1935, 1931, 1930, 1926, 1925, 1922
435 2ND ST S	2017, 2014, 2009, 2006, 2004, 2001, 2000, 1999, 1996, 1994, 1991, 1986, 1985, 1982, 1980, 1978, 1975, 1974, 1970, 1968, 1966, 1965, 1964, 1963, 1962, 1957, 1946, 1942, 1936, 1931, 1926
435 3RD ST S	2017, 2014, 2009, 2006, 2004, 2001, 2000, 1999, 1996, 1994, 1991, 1986, 1985, 1982, 1980, 1978, 1975, 1974, 1970, 1968, 1966, 1965, 1964, 1963, 1962, 1960, 1957, 1955, 1950, 1946, 1945, 1942, 1940, 1936, 1935, 1931, 1930, 1926
435 S 2ND	2017, 2014, 2009, 2006, 2004, 2001, 2000, 1999, 1996, 1994, 1991, 1986, 1985, 1982, 1980, 1978, 1975, 1974, 1970, 1968, 1966, 1965, 1964, 1963, 1962, 1960, 1955, 1950, 1946, 1945, 1942, 1940, 1936, 1935, 1931, 1930, 1926, 1925, 1922
435 S 2ND ST	2017, 2014, 2009, 2006, 2004, 2001, 2000, 1999, 1996, 1994, 1991, 1986, 1985, 1982, 1980, 1978, 1975, 1974, 1970, 1968, 1966, 1965, 1964, 1963, 1962, 1960, 1955, 1950, 1946, 1945, 1942, 1940, 1936, 1935, 1931, 1930, 1926, 1925, 1922
436 3RD ST S	2017, 2014, 2009, 2006, 2004, 2001, 2000, 1999, 1996, 1994, 1991, 1986, 1985, 1982, 1980, 1978, 1975, 1974, 1970, 1968, 1966, 1965, 1964, 1963, 1962, 1960, 1957, 1955, 1950, 1946, 1942, 1936, 1931, 1926
438 S 4TH ST	2017, 2014, 2009, 2006, 2004, 2001, 2000, 1999, 1996, 1991, 1986, 1985, 1982, 1980, 1978, 1975, 1974, 1970, 1968, 1966, 1965, 1964, 1963, 1962, 1960, 1957, 1955, 1950, 1946, 1945, 1942, 1940, 1936, 1935, 1931, 1930, 1926, 1925, 1922
439 2ND ST S	2017, 2014, 2009, 2006, 2004, 2001, 2000, 1999, 1996, 1994, 1991, 1986, 1985, 1982, 1980, 1978, 1975, 1974, 1970, 1968, 1966, 1965, 1964, 1963, 1962, 1957, 1955, 1950, 1946, 1942, 1936, 1931, 1926, 1925, 1922
439 5TH ST S	2017, 2014, 2009, 2006, 2004, 2001, 1999, 1994, 1991, 1986, 1985, 1982, 1980, 1978, 1974, 1968, 1965, 1964, 1963, 1962, 1957, 1946, 1942, 1936, 1931, 1926
439 S 5LH	2017, 2014, 2009, 2006, 2004, 2001, 2000, 1999, 1996, 1994, 1991, 1986, 1985, 1982, 1978, 1975, 1974, 1970, 1968, 1966, 1965, 1964, 1963, 1962, 1960, 1957, 1955, 1950, 1946, 1945, 1942, 1940, 1936, 1935, 1931, 1930, 1926, 1925, 1922
439 S 5TH	2017, 2014, 2009, 2006, 2004, 2001, 2000, 1999, 1996, 1994, 1991, 1986, 1985, 1982, 1978, 1975, 1974, 1970, 1968, 1966, 1965, 1964, 1963, 1962, 1960, 1957, 1955, 1950, 1946, 1945, 1942, 1940, 1936, 1935, 1931, 1930, 1926, 1925, 1922
439 S 5TH ST	2017, 2014, 2009, 2004, 2001, 2000, 1999, 1996, 1994, 1991, 1982, 1980, 1978, 1974, 1970, 1968, 1966, 1965, 1964, 1962, 1960, 1957, 1955, 1950, 1946, 1945, 1942, 1940, 1936, 1935, 1931, 1930, 1926, 1925, 1922
439 S 5TH ST	2006, 2001, 2000, 1996, 1994, 1991, 1986, 1985, 1982, 1980, 1978, 1975, 1974, 1970, 1968, 1966, 1965, 1964, 1963, 1962, 1960, 1957, 1955, 1950, 1946, 1945, 1942, 1940, 1936, 1935, 1931, 1930, 1926, 1925, 1922

DRAFT

FINDINGS

Address Researched	Address Not Identified in Research Source
440 3RD ST S	2017, 2014, 2009, 2006, 2004, 2001, 2000, 1999, 1996, 1994, 1991, 1986, 1985, 1982, 1980, 1978, 1975, 1974, 1970, 1968, 1966, 1965, 1964, 1963, 1962, 1960, 1957, 1955, 1950, 1946, 1945, 1942, 1936, 1935, 1931, 1930, 1926, 1925, 1922
440 S 5SSSE A	2017, 2014, 2009, 2006, 2004, 2001, 2000, 1999, 1996, 1994, 1986, 1985, 1982, 1980, 1978, 1975, 1974, 1970, 1968, 1966, 1965, 1964, 1963, 1962, 1960, 1957, 1955, 1950, 1946, 1945, 1942, 1940, 1936, 1935, 1931, 1930, 1926, 1925, 1922
441 2ND ST S	2017, 2014, 2009, 2006, 2004, 2001, 2000, 1999, 1996, 1994, 1991, 1986, 1985, 1982, 1980, 1978, 1975, 1974, 1970, 1968, 1966, 1965, 1964, 1963, 1962, 1957, 1946, 1942, 1936, 1931, 1926
441 5TH ST S	2017, 2014, 2009, 2006, 2004, 2001, 1999, 1994, 1991, 1986, 1985, 1982, 1980, 1978, 1974, 1968, 1965, 1964, 1963, 1962, 1957, 1946, 1942, 1936, 1931, 1926
441 S 2ND	2017, 2014, 2009, 2006, 2004, 2001, 2000, 1999, 1996, 1994, 1991, 1986, 1985, 1982, 1980, 1978, 1975, 1974, 1970, 1968, 1966, 1965, 1964, 1962, 1960, 1957, 1955, 1950, 1946, 1945, 1942, 1940, 1936, 1935, 1931, 1930, 1926, 1925, 1922
441 S 3TH	2017, 2014, 2009, 2006, 2004, 2001, 2000, 1999, 1996, 1994, 1991, 1986, 1985, 1982, 1978, 1975, 1974, 1970, 1968, 1966, 1965, 1964, 1963, 1962, 1960, 1957, 1955, 1950, 1946, 1945, 1942, 1940, 1936, 1935, 1931, 1930, 1926, 1925, 1922
441 S 4TH ST	2017, 2014, 2009, 2006, 2004, 2001, 2000, 1999, 1996, 1994, 1986, 1982, 1980, 1978, 1975, 1974, 1970, 1968, 1966, 1965, 1964, 1963, 1962, 1960, 1957, 1955, 1950, 1946, 1945, 1942, 1940, 1936, 1935, 1931, 1930, 1926, 1925, 1922
441 S 5TH ST	2017, 2014, 2009, 2004, 2001, 2000, 1999, 1996, 1994, 1982, 1978, 1974, 1970, 1968, 1966, 1965, 1964, 1962, 1960, 1957, 1955, 1950, 1946, 1945, 1942, 1940, 1936, 1935, 1931, 1930, 1926, 1925, 1922
441 S 5TH ST	2006, 2001, 2000, 1996, 1994, 1991, 1986, 1985, 1982, 1980, 1978, 1975, 1974, 1970, 1968, 1966, 1965, 1964, 1963, 1962, 1960, 1957, 1955, 1950, 1946, 1945, 1942, 1940, 1936, 1935, 1931, 1930, 1926, 1925, 1922
442 4TH ST S	2017, 2014, 2009, 2006, 2004, 2001, 1999, 1996, 1994, 1991, 1986, 1985, 1982, 1980, 1978, 1975, 1974, 1970, 1968, 1965, 1964, 1963, 1962, 1957, 1946, 1942, 1936, 1935, 1931, 1926
442 5TH ST S	2017, 2014, 2009, 2006, 2004, 2001, 1999, 1994, 1991, 1986, 1985, 1982, 1980, 1978, 1974, 1968, 1965, 1964, 1963, 1962, 1957, 1946, 1942, 1936, 1931, 1926
442 S 4TH	2017, 2014, 2009, 2006, 2004, 2001, 2000, 1999, 1996, 1994, 1991, 1986, 1985, 1982, 1980, 1978, 1975, 1974, 1970, 1968, 1966, 1965, 1964, 1963, 1962, 1960, 1955, 1950, 1946, 1945, 1942, 1940, 1936, 1935, 1931, 1930, 1926, 1925, 1922
442 S 4TH ST	2017, 2014, 2009, 2006, 2004, 2001, 2000, 1999, 1996, 1994, 1986, 1985, 1982, 1980, 1978, 1975, 1974, 1970, 1968, 1966, 1965, 1964, 1962, 1960, 1955, 1950, 1946, 1945, 1942, 1940, 1936, 1935, 1931, 1930, 1926, 1925, 1922
442 S 5TH ST	2017, 2014, 2009, 2004, 2001, 2000, 1999, 1996, 1994, 1982, 1978, 1974, 1970, 1968, 1966, 1965, 1964, 1962, 1960, 1955, 1950, 1946, 1945, 1942, 1940, 1936, 1935, 1931, 1930, 1926, 1925, 1922
442 S 5TH ST	2006, 2001, 2000, 1996, 1991, 1986, 1985, 1982, 1980, 1978, 1975, 1974, 1970, 1968, 1966, 1965, 1964, 1963, 1962, 1960, 1957, 1955, 1950, 1946, 1945, 1942, 1940, 1936, 1935, 1931, 1930, 1926, 1925, 1922
444 5TH ST S	2017, 2014, 2009, 2006, 2004, 2001, 1999, 1994, 1991, 1986, 1985, 1982, 1980, 1978, 1974, 1968, 1965, 1964, 1963, 1962, 1957, 1946, 1942, 1936, 1931, 1926
444 S 3	2017, 2014, 2009, 2006, 2004, 2001, 2000, 1999, 1996, 1994, 1991, 1986, 1985, 1982, 1978, 1975, 1974, 1970, 1968, 1966, 1965, 1964, 1963, 1962, 1960, 1957, 1955, 1950, 1946, 1945, 1942, 1940, 1936, 1935, 1931, 1930, 1926, 1925, 1922

DRAFT

FINDINGS

Address Researched	Address Not Identified in Research Source
444 S 4TH ST	2017, 2014, 2009, 2006, 2004, 2001, 2000, 1999, 1996, 1994, 1986, 1982, 1980, 1978, 1975, 1974, 1970, 1968, 1966, 1965, 1964, 1963, 1962, 1960, 1957, 1955, 1950, 1946, 1945, 1942, 1940, 1936, 1935, 1931, 1930, 1926, 1925, 1922
444 S 5TH	2017, 2014, 2009, 2006, 2004, 2001, 2000, 1999, 1996, 1994, 1991, 1986, 1982, 1980, 1978, 1975, 1974, 1970, 1968, 1966, 1965, 1964, 1963, 1962, 1960, 1957, 1955, 1950, 1946, 1945, 1942, 1940, 1936, 1935, 1931, 1930, 1926, 1925, 1922
444 S 5TH ST	2017, 2014, 2009, 2004, 2001, 2000, 1999, 1996, 1994, 1982, 1978, 1974, 1970, 1968, 1966, 1965, 1964, 1962, 1960, 1957, 1955, 1950, 1946, 1945, 1942, 1940, 1936, 1935, 1931, 1930, 1926, 1925, 1922
444 S 5TH ST	2006, 2001, 2000, 1996, 1994, 1991, 1986, 1985, 1982, 1980, 1978, 1975, 1974, 1970, 1968, 1966, 1965, 1964, 1963, 1962, 1960, 1957, 1955, 1950, 1946, 1945, 1942, 1940, 1936, 1935, 1931, 1930, 1926, 1925, 1922
445 3RD ST S	2017, 2014, 2009, 2006, 2004, 2001, 1999, 1996, 1994, 1991, 1986, 1985, 1982, 1980, 1978, 1974, 1970, 1968, 1965, 1964, 1963, 1962, 1957, 1946, 1942, 1936, 1931, 1926
445 4TH ST S	2017, 2014, 2009, 2006, 2004, 2001, 2000, 1999, 1996, 1994, 1991, 1986, 1985, 1982, 1980, 1978, 1975, 1974, 1970, 1968, 1966, 1965, 1964, 1963, 1962, 1957, 1946, 1942, 1936, 1935, 1931, 1926
445 S 3CD	2017, 2014, 2009, 2006, 2004, 2001, 2000, 1999, 1996, 1994, 1991, 1986, 1985, 1982, 1980, 1978, 1975, 1974, 1970, 1968, 1966, 1965, 1964, 1963, 1962, 1960, 1955, 1950, 1946, 1945, 1942, 1940, 1936, 1935, 1931, 1930, 1926, 1925, 1922
445 S 3RD	2017, 2014, 2009, 2006, 2004, 2001, 2000, 1999, 1996, 1994, 1985, 1982, 1978, 1975, 1974, 1970, 1968, 1966, 1965, 1964, 1962, 1960, 1955, 1950, 1946, 1945, 1942, 1940, 1936, 1935, 1931, 1930, 1926, 1925, 1922
445 S 3RD ST	2017, 2014, 2009, 2004, 2001, 2000, 1999, 1996, 1994, 1986, 1982, 1980, 1978, 1974, 1970, 1968, 1966, 1965, 1964, 1963, 1962, 1960, 1955, 1950, 1946, 1945, 1942, 1940, 1936, 1935, 1931, 1930, 1926, 1925, 1922
445 S 3RD ST	2006, 2001, 2000, 1996, 1991, 1986, 1985, 1982, 1980, 1978, 1975, 1974, 1970, 1968, 1966, 1965, 1964, 1963, 1962, 1960, 1957, 1955, 1950, 1946, 1945, 1942, 1940, 1936, 1935, 1931, 1930, 1926, 1925, 1922
445 S 4TH ST	2017, 2014, 2009, 2006, 2004, 2001, 2000, 1999, 1996, 1994, 1991, 1986, 1985, 1982, 1980, 1978, 1975, 1974, 1970, 1968, 1966, 1965, 1964, 1962, 1960, 1955, 1950, 1946, 1945, 1942, 1940, 1936, 1935, 1931, 1930, 1926, 1925, 1922
446 2ND ST S	2017, 2014, 2009, 2006, 2004, 2001, 1999, 1994, 1991, 1986, 1985, 1982, 1980, 1978, 1974, 1968, 1965, 1964, 1963, 1962, 1957, 1946, 1942, 1936, 1931, 1926
446 S 2ND	2017, 2014, 2009, 2006, 2004, 2001, 2000, 1999, 1996, 1994, 1985, 1982, 1978, 1975, 1974, 1970, 1968, 1966, 1965, 1964, 1962, 1960, 1957, 1955, 1950, 1946, 1945, 1942, 1940, 1936, 1935, 1931, 1930, 1926, 1925, 1922
446 S 2ND ST	2017, 2014, 2009, 2004, 2001, 2000, 1999, 1996, 1994, 1986, 1982, 1980, 1978, 1975, 1974, 1970, 1968, 1966, 1965, 1964, 1963, 1962, 1960, 1957, 1955, 1950, 1946, 1945, 1942, 1940, 1936, 1935, 1931, 1930, 1926, 1925, 1922
446 S 2ND ST	2006, 2001, 2000, 1996, 1991, 1986, 1985, 1982, 1980, 1978, 1975, 1974, 1970, 1968, 1966, 1965, 1964, 1963, 1962, 1960, 1957, 1955, 1950, 1946, 1945, 1942, 1940, 1936, 1935, 1931, 1930, 1926, 1925, 1922
446 S 5	2017, 2014, 2009, 2006, 2004, 2001, 2000, 1999, 1996, 1994, 1991, 1985, 1982, 1980, 1978, 1975, 1974, 1970, 1968, 1966, 1965, 1964, 1963, 1962, 1960, 1957, 1955, 1950, 1946, 1945, 1942, 1940, 1936, 1935, 1931, 1930, 1926, 1925, 1922
448 2ND ST S	2017, 2014, 2009, 2006, 2004, 2001, 2000, 1999, 1996, 1994, 1991, 1986, 1985, 1982, 1980, 1978, 1975, 1974, 1970, 1968, 1966, 1965, 1964, 1963, 1962, 1960, 1957, 1955, 1950, 1946, 1945, 1942, 1940, 1936, 1935, 1931, 1930, 1926, 1922

DRAFT

FINDINGS

Address Researched	Address Not Identified in Research Source
448 3RD ST S	2017, 2014, 2009, 2006, 2004, 2001, 2000, 1999, 1996, 1994, 1991, 1986, 1985, 1982, 1980, 1978, 1975, 1974, 1970, 1968, 1966, 1965, 1964, 1963, 1962, 1960, 1957, 1955, 1950, 1946, 1945, 1942, 1940, 1936, 1935, 1931, 1930, 1926, 1925
448 4TH ST S	2017, 2014, 2009, 2006, 2004, 2001, 2000, 1999, 1996, 1994, 1991, 1986, 1985, 1982, 1980, 1978, 1975, 1974, 1970, 1968, 1965, 1964, 1963, 1962, 1957, 1946, 1942, 1936, 1935, 1931, 1926
448 S 4TH ST	2017, 2014, 2009, 2006, 2004, 2001, 2000, 1999, 1996, 1994, 1991, 1986, 1985, 1982, 1980, 1978, 1975, 1974, 1970, 1968, 1966, 1965, 1964, 1963, 1962, 1960, 1955, 1950, 1946, 1945, 1942, 1940, 1936, 1935, 1931, 1930, 1926, 1925, 1922
448 S 5 OTH	2017, 2014, 2009, 2006, 2004, 2001, 2000, 1999, 1996, 1994, 1991, 1986, 1985, 1982, 1980, 1978, 1974, 1970, 1968, 1966, 1965, 1964, 1963, 1962, 1960, 1957, 1955, 1950, 1946, 1945, 1942, 1940, 1936, 1935, 1931, 1930, 1926, 1925, 1922
450 2ND ST S	2017, 2014, 2009, 2006, 2004, 2001, 1999, 1996, 1994, 1991, 1986, 1985, 1982, 1980, 1978, 1974, 1970, 1968, 1965, 1964, 1963, 1962, 1960, 1957, 1946, 1942, 1936, 1931, 1926
450 5TH ST S	2017, 2014, 2009, 2006, 2004, 2001, 2000, 1999, 1996, 1994, 1991, 1986, 1985, 1982, 1980, 1978, 1975, 1974, 1970, 1968, 1966, 1965, 1964, 1963, 1962, 1960, 1957, 1955, 1950, 1946, 1945, 1942, 1940, 1936, 1931, 1930, 1926, 1925, 1922
450 S 2ND	2017, 2014, 2009, 2006, 2004, 2001, 2000, 1999, 1996, 1994, 1982, 1980, 1978, 1975, 1974, 1970, 1968, 1966, 1965, 1964, 1963, 1962, 1960, 1955, 1950, 1946, 1945, 1942, 1940, 1936, 1935, 1931, 1930, 1926, 1925, 1922
450 S 2ND ST	2017, 2014, 2009, 2004, 2001, 2000, 1999, 1996, 1994, 1986, 1985, 1982, 1980, 1978, 1974, 1970, 1968, 1966, 1965, 1964, 1963, 1962, 1960, 1955, 1950, 1946, 1945, 1942, 1940, 1936, 1935, 1931, 1930, 1926, 1925, 1922
450 S 2ND ST	2006, 2001, 2000, 1996, 1991, 1986, 1985, 1982, 1980, 1978, 1975, 1974, 1970, 1968, 1966, 1965, 1964, 1963, 1962, 1960, 1957, 1955, 1950, 1946, 1945, 1942, 1940, 1936, 1935, 1931, 1930, 1926, 1925, 1922
451 5TH ST S	2017, 2014, 2009, 2006, 2004, 2001, 1999, 1994, 1991, 1986, 1985, 1982, 1980, 1978, 1974, 1970, 1968, 1965, 1964, 1963, 1962, 1957, 1946, 1942, 1936, 1931, 1926
451 S 5TH ST	2006, 2001, 2000, 1996, 1991, 1986, 1985, 1982, 1980, 1978, 1975, 1974, 1970, 1968, 1966, 1965, 1964, 1963, 1962, 1960, 1957, 1955, 1950, 1946, 1945, 1942, 1940, 1936, 1935, 1931, 1930, 1926, 1925, 1922
451 S 5TH ST	2017, 2014, 2009, 2004, 2001, 2000, 1999, 1996, 1994, 1982, 1978, 1974, 1970, 1968, 1966, 1965, 1964, 1962, 1960, 1955, 1950, 1946, 1945, 1942, 1940, 1936, 1935, 1931, 1930, 1926, 1925, 1922
452 3RD ST S	2017, 2014, 2009, 2006, 2004, 2001, 1999, 1994, 1991, 1986, 1985, 1982, 1980, 1978, 1974, 1968, 1965, 1964, 1963, 1962, 1957, 1946, 1942, 1936, 1931, 1926
452 4TH ST S	2017, 2014, 2009, 2006, 2004, 2001, 1999, 1994, 1991, 1986, 1985, 1982, 1980, 1978, 1974, 1968, 1965, 1964, 1963, 1962, 1957, 1946, 1942, 1936, 1935, 1931, 1926
452 S 3RD	2017, 2014, 2009, 2006, 2004, 2001, 2000, 1999, 1996, 1994, 1985, 1982, 1978, 1975, 1974, 1970, 1968, 1966, 1965, 1964, 1962, 1960, 1955, 1950, 1946, 1945, 1942, 1940, 1936, 1935, 1931, 1930, 1926, 1925, 1922
452 S 3RD ST	2017, 2014, 2009, 2006, 2004, 2001, 2000, 1999, 1996, 1994, 1986, 1982, 1980, 1978, 1974, 1970, 1968, 1966, 1965, 1964, 1963, 1962, 1960, 1955, 1950, 1946, 1945, 1942, 1940, 1936, 1935, 1931, 1930, 1926, 1925, 1922
452 S 3RD ST	2006, 2001, 2000, 1996, 1991, 1986, 1985, 1982, 1980, 1978, 1975, 1974, 1970, 1968, 1966, 1965, 1964, 1963, 1962, 1960, 1957, 1955, 1950, 1946, 1945, 1942, 1940, 1936, 1935, 1931, 1930, 1926, 1925, 1922

DRAFT

FINDINGS

Address Researched	Address Not Identified in Research Source
452 S 4TH ST	2006, 2001, 2000, 1996, 1991, 1986, 1985, 1982, 1980, 1978, 1975, 1974, 1970, 1968, 1966, 1965, 1964, 1963, 1962, 1960, 1957, 1955, 1950, 1946, 1945, 1942, 1940, 1936, 1935, 1931, 1930, 1926, 1925, 1922
452 S 4TH ST	2017, 2014, 2009, 2004, 2001, 2000, 1999, 1996, 1994, 1982, 1978, 1974, 1970, 1968, 1966, 1965, 1964, 1962, 1960, 1955, 1950, 1946, 1945, 1942, 1940, 1936, 1935, 1931, 1930, 1926, 1925, 1922
453 3RD ST S	2017, 2014, 2009, 2006, 2004, 2001, 1999, 1994, 1991, 1986, 1985, 1982, 1980, 1978, 1974, 1970, 1968, 1965, 1964, 1963, 1962, 1957, 1946, 1942, 1936, 1931, 1926, 1925, 1922
453 5TH ST S	2017, 2014, 2009, 2006, 2004, 2001, 2000, 1999, 1996, 1994, 1991, 1986, 1985, 1982, 1980, 1978, 1975, 1974, 1970, 1968, 1966, 1965, 1964, 1963, 1962, 1957, 1950, 1946, 1945, 1942, 1940, 1936, 1935, 1931, 1930, 1926, 1925, 1922
453 S 3RD	2017, 2014, 2009, 2006, 2004, 2001, 2000, 1999, 1996, 1994, 1985, 1982, 1980, 1978, 1975, 1974, 1970, 1968, 1966, 1965, 1964, 1962, 1960, 1955, 1950, 1946, 1945, 1942, 1940, 1936, 1935, 1931, 1930, 1926, 1925, 1922
453 S 3RD ST	2017, 2014, 2009, 2006, 2004, 2001, 2000, 1999, 1996, 1994, 1986, 1982, 1980, 1978, 1975, 1974, 1970, 1968, 1966, 1965, 1964, 1963, 1962, 1960, 1955, 1950, 1946, 1945, 1942, 1940, 1936, 1935, 1931, 1930, 1926, 1925, 1922
453 S 3RD ST	2006, 2004, 2001, 2000, 1996, 1991, 1986, 1985, 1982, 1980, 1978, 1975, 1974, 1970, 1968, 1966, 1965, 1964, 1963, 1962, 1960, 1957, 1955, 1950, 1946, 1945, 1942, 1940, 1936, 1935, 1931, 1930, 1926, 1925, 1922
453 S 5TH	2017, 2014, 2009, 2006, 2004, 2001, 2000, 1999, 1996, 1994, 1991, 1986, 1985, 1982, 1980, 1978, 1975, 1974, 1970, 1968, 1966, 1965, 1964, 1963, 1962, 1960, 1955, 1950, 1946, 1945, 1942, 1940, 1936, 1935, 1931, 1930, 1926, 1925, 1922
453 S 5TH ST	2017, 2014, 2009, 2006, 2004, 2001, 2000, 1999, 1996, 1994, 1991, 1986, 1985, 1982, 1980, 1978, 1975, 1974, 1970, 1968, 1966, 1965, 1964, 1962, 1960, 1955, 1950, 1946, 1945, 1942, 1940, 1936, 1935, 1931, 1930, 1926, 1925, 1922
454 5TH ST S	2017, 2014, 2009, 2006, 2004, 2001, 2000, 1999, 1996, 1994, 1991, 1986, 1985, 1982, 1980, 1978, 1975, 1974, 1970, 1968, 1966, 1965, 1964, 1963, 1962, 1957, 1946, 1942, 1936, 1931, 1926
454 S 5TH ST	2017, 2014, 2009, 2006, 2004, 2001, 2000, 1999, 1996, 1994, 1991, 1986, 1985, 1982, 1980, 1978, 1975, 1974, 1970, 1968, 1966, 1965, 1964, 1963, 1962, 1960, 1955, 1950, 1946, 1945, 1942, 1940, 1936, 1935, 1931, 1930, 1926, 1925, 1922
455 2ND ST S	2017, 2014, 2009, 2006, 2004, 2001, 1999, 1994, 1991, 1986, 1985, 1982, 1980, 1978, 1974, 1968, 1965, 1964, 1963, 1962, 1960, 1957, 1955, 1950, 1946, 1945, 1942, 1940, 1936, 1935, 1931, 1930, 1926, 1925, 1922
455 3RD ST S	2017, 2014, 2009, 2006, 2004, 2001, 1999, 1994, 1991, 1986, 1985, 1982, 1980, 1978, 1974, 1968, 1965, 1964, 1963, 1962, 1957, 1946, 1942, 1936, 1931, 1926
455 S 2ND	2017, 2014, 2009, 2006, 2004, 2001, 2000, 1999, 1996, 1994, 1985, 1982, 1980, 1978, 1975, 1974, 1970, 1968, 1966, 1965, 1964, 1963, 1962, 1960, 1957, 1955, 1950, 1946, 1945, 1942, 1940, 1936, 1935, 1931, 1930, 1926, 1925, 1922
455 S 2ND ST	2017, 2014, 2009, 2004, 2001, 2000, 1999, 1996, 1994, 1986, 1982, 1980, 1978, 1974, 1970, 1968, 1966, 1965, 1964, 1963, 1962, 1960, 1957, 1955, 1950, 1946, 1945, 1942, 1940, 1936, 1935, 1931, 1930, 1926, 1925, 1922
455 S 2ND ST	2009, 2006, 2001, 2000, 1996, 1991, 1986, 1985, 1982, 1980, 1978, 1975, 1974, 1970, 1968, 1966, 1965, 1964, 1963, 1962, 1960, 1957, 1955, 1950, 1946, 1945, 1942, 1940, 1936, 1935, 1931, 1930, 1926, 1925, 1922
455 S 3RD	2017, 2014, 2009, 2006, 2004, 2001, 2000, 1999, 1996, 1994, 1991, 1986, 1985, 1982, 1980, 1978, 1975, 1974, 1970, 1968, 1966, 1965, 1964, 1962, 1960, 1955, 1950, 1946, 1945, 1942, 1940, 1936, 1935, 1931, 1930, 1926, 1925, 1922

DRAFT

FINDINGS

Address Researched	Address Not Identified in Research Source
455 S 3RD ST	2017, 2014, 2009, 2006, 2004, 2001, 2000, 1999, 1996, 1994, 1991, 1986, 1982, 1980, 1978, 1974, 1970, 1968, 1966, 1965, 1964, 1963, 1962, 1960, 1955, 1950, 1946, 1945, 1942, 1940, 1936, 1935, 1931, 1930, 1926, 1925, 1922
455 S 3RD ST	2006, 2001, 2000, 1996, 1991, 1986, 1985, 1982, 1980, 1978, 1975, 1974, 1970, 1968, 1966, 1965, 1964, 1963, 1962, 1960, 1957, 1955, 1950, 1946, 1945, 1942, 1940, 1936, 1935, 1931, 1930, 1926, 1925, 1922
455 S 4TH ST	2017, 2014, 2009, 2006, 2004, 2001, 2000, 1999, 1996, 1994, 1991, 1986, 1985, 1982, 1980, 1978, 1974, 1970, 1968, 1966, 1965, 1964, 1963, 1962, 1960, 1957, 1955, 1950, 1946, 1945, 1942, 1940, 1936, 1935, 1931, 1930, 1926, 1925, 1922
456 2ND ST S	2017, 2014, 2009, 2006, 2004, 2001, 1999, 1994, 1991, 1986, 1985, 1982, 1980, 1978, 1974, 1970, 1968, 1965, 1964, 1963, 1962, 1957, 1946, 1942, 1936, 1931, 1926
456 S 2ND	2017, 2014, 2009, 2006, 2004, 2001, 2000, 1999, 1996, 1994, 1991, 1985, 1982, 1978, 1975, 1974, 1970, 1968, 1966, 1965, 1964, 1962, 1960, 1955, 1950, 1946, 1945, 1942, 1940, 1936, 1935, 1931, 1930, 1926, 1925, 1922
456 S 2ND ST	2017, 2014, 2009, 2004, 2001, 2000, 1999, 1996, 1994, 1991, 1986, 1985, 1982, 1980, 1978, 1974, 1970, 1968, 1966, 1965, 1964, 1963, 1962, 1960, 1955, 1950, 1946, 1945, 1942, 1940, 1936, 1935, 1931, 1930, 1926, 1925, 1922
456 S 2ND ST	2017, 2006, 2001, 2000, 1996, 1994, 1991, 1986, 1985, 1982, 1980, 1978, 1975, 1974, 1970, 1968, 1966, 1965, 1964, 1963, 1962, 1960, 1957, 1955, 1950, 1946, 1945, 1942, 1940, 1936, 1935, 1931, 1930, 1926, 1925, 1922
456 S 2T	2017, 2014, 2009, 2006, 2004, 2001, 2000, 1999, 1996, 1994, 1991, 1986, 1985, 1982, 1980, 1978, 1975, 1974, 1970, 1968, 1966, 1965, 1964, 1963, 1962, 1960, 1955, 1950, 1946, 1945, 1942, 1940, 1936, 1935, 1931, 1930, 1926, 1925, 1922
458 2ND ST S	2017, 2014, 2009, 2006, 2004, 2001, 1999, 1996, 1994, 1991, 1986, 1985, 1982, 1980, 1978, 1974, 1968, 1965, 1964, 1963, 1962, 1957, 1946, 1945, 1942, 1940, 1936, 1935, 1931, 1930, 1926, 1925, 1922
458 4TH ST S	2017, 2014, 2009, 2006, 2004, 2001, 2000, 1999, 1996, 1994, 1991, 1986, 1985, 1982, 1980, 1978, 1975, 1974, 1970, 1968, 1966, 1965, 1964, 1963, 1962, 1957, 1946, 1942, 1936, 1935, 1931, 1926
458 5TH ST S	2017, 2014, 2009, 2006, 2004, 2001, 1999, 1994, 1991, 1986, 1985, 1982, 1980, 1978, 1974, 1968, 1965, 1964, 1963, 1962, 1957, 1946, 1942, 1936, 1931, 1926, 1922
458 S 2ND	2017, 2014, 2009, 2006, 2004, 2001, 2000, 1999, 1996, 1994, 1986, 1985, 1982, 1978, 1975, 1974, 1970, 1968, 1966, 1965, 1964, 1962, 1960, 1957, 1955, 1950, 1946, 1945, 1942, 1940, 1936, 1935, 1931, 1930, 1926, 1925, 1922
458 S 2ND ST	2017, 2014, 2009, 2006, 2004, 2001, 2000, 1999, 1996, 1994, 1986, 1985, 1982, 1980, 1978, 1975, 1974, 1970, 1968, 1966, 1965, 1964, 1963, 1962, 1960, 1957, 1955, 1950, 1946, 1945, 1942, 1940, 1936, 1935, 1931, 1930, 1926, 1925, 1922
458 S 2ND ST	2017, 2014, 2009, 2006, 2001, 2000, 1999, 1996, 1994, 1991, 1986, 1985, 1982, 1980, 1978, 1975, 1974, 1970, 1968, 1966, 1965, 1964, 1963, 1962, 1960, 1957, 1955, 1950, 1946, 1945, 1942, 1940, 1936, 1935, 1931, 1930, 1926, 1925, 1922
458 S 4TH ST	2017, 2014, 2009, 2006, 2004, 2001, 2000, 1999, 1996, 1994, 1986, 1985, 1982, 1980, 1978, 1975, 1974, 1970, 1968, 1966, 1965, 1964, 1963, 1962, 1960, 1957, 1955, 1950, 1946, 1945, 1942, 1940, 1936, 1935, 1931, 1930, 1926, 1925, 1922
458 S 5LH	2017, 2014, 2009, 2006, 2004, 2001, 2000, 1999, 1996, 1994, 1991, 1986, 1985, 1982, 1978, 1975, 1974, 1970, 1968, 1966, 1965, 1964, 1963, 1962, 1960, 1957, 1955, 1950, 1946, 1945, 1942, 1940, 1936, 1935, 1931, 1930, 1926, 1925, 1922

DRAFT

FINDINGS

Address Researched	Address Not Identified in Research Source
458 S 5T	2017, 2014, 2009, 2006, 2004, 2001, 2000, 1999, 1996, 1994, 1991, 1985, 1982, 1978, 1975, 1974, 1970, 1968, 1966, 1965, 1964, 1963, 1962, 1960, 1957, 1955, 1950, 1946, 1945, 1942, 1940, 1936, 1935, 1931, 1930, 1926, 1925, 1922
458 S 5TH	2017, 2014, 2009, 2006, 2004, 2001, 2000, 1999, 1996, 1994, 1991, 1986, 1982, 1978, 1975, 1974, 1970, 1968, 1966, 1965, 1964, 1963, 1962, 1960, 1957, 1955, 1950, 1946, 1945, 1942, 1940, 1936, 1935, 1931, 1930, 1926, 1925, 1922
458 S 5TH ST	2017, 2014, 2009, 2004, 2001, 2000, 1999, 1996, 1994, 1982, 1978, 1974, 1970, 1968, 1966, 1965, 1964, 1962, 1960, 1955, 1950, 1946, 1945, 1942, 1940, 1936, 1935, 1931, 1930, 1926, 1925, 1922
458 S 5TH ST	2006, 2001, 2000, 1996, 1994, 1991, 1986, 1985, 1982, 1980, 1978, 1975, 1974, 1970, 1968, 1966, 1965, 1964, 1963, 1962, 1960, 1957, 1955, 1950, 1946, 1945, 1942, 1940, 1936, 1935, 1931, 1930, 1926, 1925, 1922
459 4TH ST S	2017, 2014, 2009, 2006, 2004, 2001, 1999, 1996, 1994, 1991, 1986, 1985, 1982, 1980, 1978, 1974, 1968, 1965, 1964, 1963, 1962, 1957, 1946, 1942, 1936, 1935, 1931, 1926
459 5TH ST S	2017, 2014, 2009, 2006, 2004, 2001, 1999, 1996, 1994, 1991, 1986, 1985, 1982, 1980, 1978, 1975, 1974, 1970, 1968, 1966, 1965, 1964, 1963, 1962, 1960, 1957, 1955, 1950, 1946, 1945, 1942, 1940, 1936, 1935, 1931, 1930, 1926, 1925, 1922
459 S 4TH ST	2017, 2014, 2009, 2004, 2001, 2000, 1999, 1996, 1994, 1991, 1985, 1982, 1980, 1978, 1975, 1974, 1970, 1968, 1966, 1965, 1964, 1963, 1962, 1960, 1955, 1950, 1946, 1945, 1942, 1940, 1936, 1935, 1931, 1930, 1926, 1925, 1922
459 S 4TH ST	2017, 2006, 2001, 2000, 1996, 1994, 1991, 1986, 1985, 1982, 1980, 1978, 1975, 1974, 1970, 1968, 1966, 1965, 1964, 1963, 1962, 1960, 1957, 1955, 1950, 1946, 1945, 1942, 1940, 1936, 1935, 1931, 1930, 1926, 1925, 1922
460 2ND ST S	2017, 2014, 2009, 2006, 2004, 2001, 1999, 1994, 1991, 1986, 1985, 1982, 1980, 1978, 1974, 1968, 1966, 1965, 1964, 1963, 1962, 1957, 1946, 1945, 1942, 1940, 1936, 1935, 1931, 1926, 1925, 1922
460 4TH ST S	2017, 2014, 2009, 2006, 2004, 2001, 1999, 1994, 1991, 1986, 1985, 1982, 1980, 1978, 1974, 1968, 1965, 1964, 1963, 1962, 1960, 1957, 1955, 1950, 1946, 1945, 1942, 1940, 1936, 1935, 1931, 1926, 1925, 1922
460 S 2ND	2017, 2014, 2009, 2006, 2004, 2001, 2000, 1999, 1996, 1994, 1991, 1986, 1985, 1982, 1980, 1978, 1975, 1974, 1970, 1968, 1966, 1965, 1964, 1962, 1960, 1955, 1950, 1946, 1945, 1942, 1940, 1936, 1935, 1931, 1930, 1926, 1925, 1922
460 S 2ND ST	2017, 2014, 2009, 2004, 2001, 2000, 1999, 1996, 1994, 1991, 1986, 1985, 1982, 1980, 1978, 1975, 1974, 1970, 1968, 1966, 1965, 1964, 1963, 1962, 1960, 1955, 1950, 1946, 1945, 1942, 1940, 1936, 1935, 1931, 1930, 1926, 1925, 1922
460 S 2ND ST	2006, 2001, 2000, 1996, 1991, 1986, 1985, 1982, 1980, 1978, 1975, 1974, 1970, 1968, 1966, 1965, 1964, 1963, 1962, 1960, 1957, 1955, 1950, 1946, 1945, 1942, 1940, 1936, 1935, 1931, 1930, 1926, 1925, 1922
460 S 4T	2017, 2014, 2009, 2006, 2004, 2001, 2000, 1999, 1996, 1994, 1991, 1986, 1985, 1982, 1978, 1975, 1974, 1970, 1968, 1966, 1965, 1964, 1963, 1962, 1960, 1957, 1955, 1950, 1946, 1945, 1942, 1940, 1936, 1935, 1931, 1930, 1926, 1925, 1922
460 S 4TH ST	2017, 2014, 2009, 2004, 2001, 2000, 1999, 1996, 1994, 1982, 1978, 1974, 1970, 1968, 1966, 1965, 1964, 1963, 1962, 1960, 1955, 1950, 1946, 1945, 1942, 1940, 1936, 1935, 1931, 1930, 1926, 1925, 1922
460 S 4TH ST	2006, 2001, 2000, 1996, 1991, 1986, 1985, 1982, 1980, 1978, 1975, 1974, 1970, 1968, 1966, 1965, 1964, 1963, 1962, 1960, 1957, 1955, 1950, 1946, 1945, 1942, 1940, 1936, 1935, 1931, 1930, 1926, 1925, 1922

DRAFT

FINDINGS

Address Researched	Address Not Identified in Research Source
460 S 4TT	2017, 2014, 2009, 2006, 2004, 2001, 2000, 1999, 1996, 1994, 1986, 1985, 1982, 1980, 1978, 1975, 1974, 1970, 1968, 1966, 1965, 1964, 1963, 1962, 1960, 1957, 1955, 1950, 1946, 1945, 1942, 1940, 1936, 1935, 1931, 1930, 1926, 1925, 1922
461 S 4	2017, 2014, 2009, 2006, 2004, 2001, 2000, 1999, 1996, 1994, 1991, 1986, 1985, 1980, 1978, 1975, 1974, 1970, 1968, 1966, 1965, 1964, 1963, 1962, 1960, 1957, 1955, 1950, 1946, 1945, 1942, 1940, 1936, 1935, 1931, 1930, 1926, 1925, 1922
462 2ND ST S	2017, 2014, 2009, 2006, 2004, 2001, 2000, 1999, 1996, 1994, 1991, 1986, 1985, 1982, 1980, 1978, 1975, 1974, 1970, 1968, 1966, 1965, 1964, 1963, 1962, 1960, 1957, 1946, 1942, 1936, 1931, 1926
463 2ND ST S	2017, 2014, 2009, 2006, 2004, 2001, 2000, 1999, 1996, 1994, 1991, 1986, 1985, 1982, 1980, 1978, 1975, 1974, 1970, 1968, 1966, 1965, 1964, 1963, 1962, 1957, 1946, 1942, 1936, 1931, 1926
463 S 2ND	2017, 2014, 2009, 2006, 2004, 2001, 2000, 1999, 1996, 1994, 1991, 1986, 1985, 1982, 1980, 1978, 1975, 1974, 1970, 1968, 1966, 1965, 1964, 1962, 1960, 1957, 1955, 1950, 1946, 1945, 1942, 1940, 1936, 1935, 1931, 1930, 1926, 1925, 1922
463 S 2ND ST	2017, 2014, 2009, 2006, 2004, 2001, 2000, 1999, 1996, 1994, 1991, 1986, 1985, 1982, 1980, 1978, 1975, 1974, 1970, 1968, 1966, 1965, 1964, 1963, 1962, 1960, 1955, 1950, 1946, 1945, 1942, 1940, 1936, 1935, 1931, 1930, 1926, 1925, 1922
464 2ND ST S	2017, 2014, 2009, 2006, 2004, 2001, 1999, 1996, 1994, 1991, 1986, 1985, 1982, 1980, 1978, 1974, 1968, 1965, 1964, 1963, 1962, 1957, 1950, 1946, 1942, 1936, 1931, 1926, 1922
464 4TH ST S	2017, 2014, 2009, 2006, 2004, 2001, 2000, 1999, 1996, 1994, 1991, 1986, 1985, 1982, 1980, 1978, 1975, 1974, 1970, 1968, 1966, 1965, 1964, 1963, 1962, 1957, 1946, 1942, 1936, 1935, 1931, 1926
464 S 2ND	2017, 2014, 2009, 2006, 2004, 2001, 2000, 1999, 1996, 1994, 1982, 1978, 1975, 1974, 1970, 1968, 1966, 1965, 1964, 1963, 1962, 1960, 1957, 1955, 1950, 1946, 1945, 1942, 1940, 1936, 1935, 1931, 1930, 1926, 1925, 1922
464 S 2ND ST	2017, 2014, 2009, 2006, 2004, 2001, 2000, 1999, 1996, 1994, 1986, 1985, 1982, 1980, 1978, 1974, 1970, 1968, 1966, 1965, 1964, 1963, 1962, 1960, 1957, 1955, 1950, 1946, 1945, 1942, 1940, 1936, 1935, 1931, 1930, 1926, 1925, 1922
464 S 4TH ST	2017, 2014, 2009, 2006, 2004, 2001, 2000, 1999, 1996, 1994, 1991, 1986, 1985, 1982, 1980, 1978, 1975, 1974, 1970, 1968, 1966, 1965, 1964, 1963, 1962, 1960, 1955, 1950, 1946, 1945, 1942, 1940, 1936, 1935, 1931, 1930, 1926, 1925, 1922
465 4TH ST S	2017, 2014, 2009, 2006, 2004, 2001, 1999, 1996, 1994, 1991, 1986, 1985, 1982, 1980, 1978, 1974, 1968, 1965, 1964, 1963, 1962, 1957, 1946, 1942, 1936, 1935, 1931, 1926
465 5TH ST S	2017, 2014, 2009, 2006, 2004, 2001, 1999, 1996, 1994, 1991, 1986, 1985, 1982, 1980, 1978, 1974, 1968, 1965, 1964, 1963, 1962, 1957, 1946, 1942, 1936, 1931, 1926
465 S 3RD ST	2017, 2014, 2009, 2006, 2004, 2001, 2000, 1999, 1996, 1994, 1991, 1986, 1985, 1982, 1980, 1978, 1975, 1974, 1970, 1968, 1966, 1965, 1964, 1963, 1962, 1960, 1955, 1950, 1946, 1945, 1942, 1940, 1936, 1935, 1931, 1930, 1926, 1925, 1922
465 S 4TH	2017, 2014, 2009, 2006, 2004, 2001, 2000, 1999, 1996, 1994, 1991, 1986, 1985, 1982, 1980, 1978, 1975, 1974, 1970, 1968, 1966, 1965, 1964, 1963, 1962, 1960, 1955, 1950, 1946, 1945, 1942, 1940, 1936, 1935, 1931, 1930, 1926, 1925, 1922
465 S 4TH ST	2017, 2014, 2009, 2004, 2001, 2000, 1999, 1996, 1994, 1991, 1982, 1978, 1975, 1974, 1970, 1968, 1966, 1965, 1964, 1962, 1960, 1957, 1955, 1950, 1946, 1945, 1942, 1940, 1936, 1935, 1931, 1930, 1926, 1925, 1922

DRAFT

FINDINGS

Address Researched	Address Not Identified in Research Source
465 S 4TH ST	2017, 2009, 2006, 2001, 2000, 1999, 1996, 1991, 1986, 1985, 1982, 1980, 1978, 1975, 1974, 1970, 1968, 1966, 1965, 1964, 1963, 1962, 1960, 1957, 1955, 1950, 1946, 1945, 1942, 1940, 1936, 1935, 1931, 1930, 1926, 1925, 1922
465 S 5TH ST	2006, 2004, 2001, 2000, 1996, 1994, 1991, 1986, 1985, 1982, 1980, 1978, 1975, 1974, 1970, 1968, 1966, 1965, 1964, 1963, 1962, 1960, 1957, 1955, 1950, 1946, 1945, 1942, 1940, 1936, 1935, 1931, 1930, 1926, 1925, 1922
465 S 5TH ST	2017, 2014, 2009, 2004, 2001, 2000, 1999, 1996, 1994, 1991, 1986, 1985, 1982, 1978, 1974, 1970, 1968, 1966, 1965, 1964, 1962, 1960, 1955, 1950, 1946, 1945, 1942, 1940, 1936, 1935, 1931, 1930, 1926, 1925, 1922
466 2ND ST S	2017, 2014, 2009, 2006, 2004, 2001, 1999, 1994, 1991, 1986, 1985, 1982, 1980, 1978, 1974, 1968, 1965, 1964, 1963, 1962, 1960, 1957, 1946, 1945, 1942, 1936, 1931, 1930, 1926, 1925, 1922
466 5TH ST S	2017, 2014, 2009, 2006, 2004, 2001, 1999, 1994, 1991, 1986, 1985, 1982, 1980, 1978, 1974, 1968, 1965, 1964, 1963, 1962, 1957, 1946, 1942, 1936, 1931, 1926
466 S 2ND	2017, 2014, 2009, 2006, 2004, 2001, 2000, 1999, 1996, 1994, 1991, 1985, 1982, 1980, 1978, 1975, 1974, 1970, 1968, 1966, 1965, 1964, 1962, 1960, 1957, 1955, 1950, 1946, 1945, 1942, 1940, 1936, 1935, 1931, 1930, 1926, 1925, 1922
466 S 2ND ST	2017, 2014, 2009, 2004, 2001, 2000, 1999, 1996, 1994, 1991, 1986, 1982, 1980, 1978, 1975, 1974, 1970, 1968, 1966, 1965, 1964, 1963, 1962, 1960, 1957, 1955, 1950, 1946, 1945, 1942, 1940, 1936, 1935, 1931, 1930, 1926, 1925, 1922
466 S 2ND ST	2014, 2006, 2001, 2000, 1996, 1991, 1986, 1985, 1982, 1980, 1978, 1975, 1974, 1970, 1968, 1966, 1965, 1964, 1963, 1962, 1960, 1957, 1955, 1950, 1946, 1945, 1942, 1940, 1936, 1935, 1931, 1930, 1926, 1925, 1922
466 S 4TH ST	2017, 2014, 2009, 2006, 2004, 2001, 2000, 1999, 1996, 1994, 1991, 1986, 1982, 1980, 1978, 1975, 1974, 1970, 1968, 1966, 1965, 1964, 1963, 1962, 1960, 1957, 1955, 1950, 1946, 1945, 1942, 1940, 1936, 1935, 1931, 1930, 1926, 1925, 1922
466 S 5LH	2017, 2014, 2009, 2006, 2004, 2001, 2000, 1999, 1996, 1994, 1991, 1986, 1985, 1982, 1978, 1975, 1974, 1970, 1968, 1966, 1965, 1964, 1963, 1962, 1960, 1957, 1955, 1950, 1946, 1945, 1942, 1940, 1936, 1935, 1931, 1930, 1926, 1925, 1922
466 S 5T	2017, 2014, 2009, 2006, 2004, 2001, 2000, 1999, 1996, 1994, 1991, 1986, 1985, 1982, 1978, 1975, 1974, 1970, 1968, 1966, 1965, 1964, 1963, 1962, 1960, 1957, 1955, 1950, 1946, 1945, 1942, 1940, 1936, 1935, 1931, 1930, 1926, 1925, 1922
466 S 5TH ST	2017, 2014, 2009, 2004, 2001, 2000, 1999, 1996, 1994, 1982, 1978, 1974, 1970, 1968, 1966, 1965, 1964, 1963, 1962, 1960, 1957, 1955, 1950, 1946, 1945, 1942, 1940, 1936, 1935, 1931, 1930, 1926, 1925, 1922
466 S 5TH ST	2006, 2001, 2000, 1996, 1991, 1986, 1985, 1982, 1980, 1978, 1975, 1974, 1970, 1968, 1966, 1965, 1964, 1963, 1962, 1960, 1957, 1955, 1950, 1946, 1945, 1942, 1940, 1936, 1935, 1931, 1930, 1926, 1925, 1922
467 3RD ST S	2017, 2014, 2009, 2006, 2004, 2001, 1999, 1996, 1994, 1991, 1986, 1985, 1982, 1980, 1978, 1974, 1970, 1968, 1965, 1964, 1963, 1962, 1957, 1946, 1942, 1936, 1931, 1926
467 4TH ST S	2017, 2014, 2009, 2006, 2004, 2001, 1999, 1996, 1994, 1991, 1986, 1985, 1982, 1980, 1978, 1974, 1968, 1965, 1964, 1963, 1962, 1957, 1946, 1942, 1940, 1936, 1935, 1931, 1930, 1926, 1925, 1922
467 S 3RD	2017, 2014, 2009, 2006, 2004, 2001, 2000, 1999, 1996, 1994, 1991, 1986, 1985, 1982, 1978, 1975, 1974, 1970, 1968, 1966, 1965, 1964, 1962, 1960, 1955, 1950, 1946, 1945, 1942, 1940, 1936, 1935, 1931, 1930, 1926, 1925, 1922
467 S 3RD ST	2017, 2014, 2009, 2006, 2004, 2001, 2000, 1999, 1996, 1994, 1991, 1986, 1985, 1982, 1980, 1978, 1974, 1970, 1968, 1966, 1965, 1964, 1963, 1962, 1960, 1957, 1955, 1950, 1946, 1945, 1942, 1940, 1936, 1935, 1931, 1930, 1926, 1925, 1922

DRAFT

FINDINGS

Address Researched	Address Not Identified in Research Source
467 S 3RD ST	2006, 2001, 2000, 1996, 1994, 1991, 1986, 1985, 1982, 1980, 1978, 1975, 1974, 1970, 1968, 1966, 1965, 1964, 1963, 1962, 1960, 1957, 1955, 1950, 1946, 1945, 1942, 1940, 1936, 1935, 1931, 1930, 1926, 1925, 1922
467 S 4TH ST	2006, 2001, 2000, 1996, 1994, 1991, 1986, 1985, 1982, 1980, 1978, 1975, 1974, 1970, 1968, 1966, 1965, 1964, 1963, 1962, 1960, 1957, 1955, 1950, 1946, 1945, 1942, 1940, 1936, 1935, 1931, 1930, 1926, 1925, 1922
467 S 4TH ST	2017, 2014, 2009, 2004, 2001, 2000, 1999, 1996, 1994, 1991, 1986, 1982, 1980, 1978, 1975, 1974, 1970, 1968, 1966, 1965, 1964, 1962, 1960, 1957, 1955, 1950, 1946, 1945, 1942, 1940, 1936, 1935, 1931, 1930, 1926, 1925, 1922
468 2ND ST S	2017, 2014, 2009, 2006, 2004, 2001, 2000, 1999, 1996, 1994, 1991, 1986, 1985, 1982, 1980, 1978, 1975, 1974, 1970, 1968, 1966, 1965, 1964, 1963, 1962, 1960, 1957, 1946, 1942, 1936, 1931, 1926
469 2ND ST S	2017, 2014, 2009, 2006, 2004, 2001, 2000, 1999, 1996, 1994, 1991, 1986, 1985, 1982, 1980, 1978, 1975, 1974, 1970, 1968, 1966, 1965, 1964, 1963, 1962, 1957, 1946, 1942, 1936, 1931, 1926
469 3RD ST S	2017, 2014, 2009, 2006, 2004, 2001, 1999, 1994, 1991, 1986, 1985, 1982, 1980, 1978, 1974, 1970, 1968, 1965, 1964, 1963, 1962, 1957, 1946, 1942, 1936, 1931, 1926
469 4TH ST S	2017, 2014, 2009, 2006, 2004, 2001, 1999, 1994, 1991, 1986, 1985, 1982, 1980, 1978, 1974, 1968, 1965, 1964, 1963, 1962, 1957, 1946, 1942, 1940, 1936, 1935, 1931, 1930, 1926, 1925, 1922
469 S 3RD	2017, 2014, 2009, 2006, 2004, 2001, 2000, 1999, 1996, 1994, 1991, 1986, 1985, 1982, 1978, 1975, 1974, 1970, 1968, 1966, 1965, 1964, 1962, 1960, 1955, 1950, 1946, 1945, 1942, 1940, 1936, 1935, 1931, 1930, 1926, 1925, 1922
469 S 3RD ST	2017, 2014, 2009, 2006, 2004, 2001, 2000, 1999, 1996, 1994, 1991, 1986, 1985, 1982, 1980, 1978, 1974, 1970, 1968, 1966, 1965, 1964, 1963, 1962, 1960, 1955, 1950, 1946, 1945, 1942, 1940, 1936, 1935, 1931, 1930, 1926, 1925, 1922
469 S 3RD ST	2006, 2001, 2000, 1996, 1991, 1986, 1985, 1982, 1980, 1978, 1975, 1974, 1970, 1968, 1966, 1965, 1964, 1963, 1962, 1960, 1957, 1955, 1950, 1946, 1945, 1942, 1940, 1936, 1935, 1931, 1930, 1926, 1925, 1922
469 S 4TH ST	2006, 2001, 2000, 1999, 1996, 1994, 1991, 1986, 1985, 1982, 1980, 1978, 1975, 1974, 1970, 1968, 1966, 1965, 1964, 1963, 1962, 1960, 1957, 1955, 1950, 1946, 1945, 1942, 1940, 1936, 1935, 1931, 1930, 1926, 1925, 1922
469 S 4TH ST	2017, 2014, 2009, 2004, 2001, 2000, 1999, 1996, 1994, 1986, 1985, 1982, 1980, 1978, 1974, 1970, 1968, 1966, 1965, 1964, 1962, 1960, 1957, 1955, 1950, 1946, 1945, 1942, 1940, 1936, 1935, 1931, 1930, 1926, 1925, 1922
470 2ND ST S	2017, 2014, 2009, 2006, 2004, 2001, 1999, 1994, 1991, 1986, 1985, 1982, 1980, 1978, 1974, 1968, 1965, 1964, 1963, 1962, 1957, 1955, 1950, 1946, 1945, 1942, 1940, 1936, 1935, 1931, 1930, 1926, 1925, 1922
470 3RD ST S	2017, 2014, 2009, 2006, 2004, 2001, 1999, 1994, 1991, 1986, 1985, 1982, 1980, 1978, 1974, 1970, 1968, 1965, 1964, 1963, 1962, 1957, 1946, 1942, 1936, 1931, 1926, 1922
470 4TH ST S	2017, 2014, 2009, 2006, 2004, 2001, 1999, 1994, 1991, 1986, 1985, 1982, 1980, 1978, 1974, 1968, 1965, 1964, 1963, 1962, 1957, 1950, 1946, 1945, 1942, 1940, 1936, 1935, 1931, 1930, 1926, 1925, 1922
470 S 2	2017, 2014, 2009, 2006, 2004, 2001, 2000, 1999, 1996, 1994, 1991, 1986, 1985, 1982, 1978, 1975, 1974, 1970, 1968, 1966, 1965, 1964, 1963, 1962, 1960, 1957, 1955, 1950, 1946, 1945, 1942, 1940, 1936, 1935, 1931, 1930, 1926, 1925, 1922

DRAFT

FINDINGS

Address Researched	Address Not Identified in Research Source
470 S 2ND	2017, 2014, 2009, 2006, 2004, 2001, 2000, 1999, 1996, 1994, 1982, 1978, 1975, 1974, 1970, 1968, 1966, 1965, 1964, 1962, 1960, 1957, 1955, 1950, 1946, 1945, 1942, 1940, 1936, 1935, 1931, 1930, 1926, 1925, 1922
470 S 2ND ST	2017, 2014, 2009, 2004, 2001, 2000, 1999, 1996, 1994, 1982, 1980, 1978, 1974, 1970, 1968, 1966, 1965, 1964, 1963, 1962, 1960, 1957, 1955, 1950, 1946, 1945, 1942, 1940, 1936, 1935, 1931, 1930, 1926, 1925, 1922
470 S 2ND ST	2006, 2001, 2000, 1996, 1991, 1986, 1985, 1982, 1980, 1978, 1975, 1974, 1970, 1968, 1966, 1965, 1964, 1963, 1962, 1960, 1957, 1955, 1950, 1946, 1945, 1942, 1940, 1936, 1935, 1931, 1930, 1926, 1925, 1922
470 S 3RD	2017, 2014, 2009, 2006, 2004, 2001, 2000, 1999, 1996, 1994, 1985, 1982, 1978, 1975, 1974, 1970, 1968, 1966, 1965, 1964, 1962, 1960, 1955, 1950, 1946, 1945, 1942, 1940, 1936, 1935, 1931, 1930, 1926, 1925, 1922
470 S 3RD ST	2017, 2014, 2009, 2006, 2004, 2001, 2000, 1999, 1996, 1994, 1986, 1982, 1980, 1978, 1974, 1970, 1968, 1966, 1965, 1964, 1963, 1962, 1960, 1955, 1950, 1946, 1945, 1942, 1940, 1936, 1935, 1931, 1930, 1926, 1925, 1922
470 S 3RD ST	2006, 2001, 2000, 1996, 1994, 1991, 1986, 1985, 1982, 1980, 1978, 1975, 1974, 1970, 1968, 1966, 1965, 1964, 1963, 1962, 1960, 1957, 1955, 1950, 1946, 1945, 1942, 1940, 1936, 1935, 1931, 1930, 1926, 1925, 1922
470 S 4TH	2017, 2014, 2009, 2006, 2004, 2001, 2000, 1999, 1996, 1994, 1991, 1986, 1982, 1980, 1978, 1975, 1974, 1970, 1968, 1966, 1965, 1964, 1963, 1962, 1960, 1955, 1950, 1946, 1945, 1942, 1940, 1936, 1935, 1931, 1930, 1926, 1925, 1922
470 S 4TH ST	2017, 2014, 2009, 2004, 2001, 2000, 1999, 1996, 1994, 1982, 1978, 1974, 1970, 1968, 1966, 1965, 1964, 1962, 1960, 1955, 1950, 1946, 1945, 1942, 1940, 1936, 1935, 1931, 1930, 1926, 1925, 1922
470 S 4TH ST	2006, 2001, 2000, 1996, 1991, 1986, 1985, 1982, 1980, 1978, 1975, 1974, 1970, 1968, 1966, 1965, 1964, 1963, 1962, 1960, 1957, 1955, 1950, 1946, 1945, 1942, 1940, 1936, 1935, 1931, 1930, 1926, 1925, 1922
470 S 4TL	2017, 2014, 2009, 2006, 2004, 2001, 2000, 1999, 1996, 1994, 1991, 1986, 1985, 1982, 1978, 1975, 1974, 1970, 1968, 1966, 1965, 1964, 1963, 1962, 1960, 1957, 1955, 1950, 1946, 1945, 1942, 1940, 1936, 1935, 1931, 1930, 1926, 1925, 1922
470 S 5TH ST	2017, 2014, 2009, 2006, 2004, 2001, 2000, 1999, 1996, 1994, 1991, 1986, 1985, 1982, 1980, 1978, 1974, 1970, 1968, 1966, 1965, 1964, 1963, 1962, 1960, 1957, 1955, 1950, 1946, 1945, 1942, 1940, 1936, 1935, 1931, 1930, 1926, 1925, 1922
471 5TH ST S	2017, 2014, 2009, 2006, 2004, 2001, 2000, 1999, 1996, 1994, 1991, 1986, 1985, 1982, 1980, 1978, 1975, 1974, 1970, 1968, 1966, 1965, 1964, 1963, 1962, 1960, 1957, 1955, 1950, 1946, 1945, 1942, 1940, 1936, 1931, 1930, 1926, 1925, 1922
471 S 5TH ST	2017, 2014, 2009, 2006, 2004, 2001, 2000, 1999, 1996, 1991, 1986, 1985, 1982, 1980, 1978, 1975, 1974, 1970, 1968, 1966, 1965, 1964, 1963, 1962, 1960, 1957, 1955, 1950, 1946, 1945, 1942, 1940, 1936, 1935, 1931, 1930, 1926, 1925, 1922
474 4TH ST S	2017, 2014, 2009, 2006, 2004, 2001, 1999, 1994, 1991, 1986, 1985, 1982, 1980, 1978, 1975, 1974, 1970, 1968, 1966, 1965, 1964, 1963, 1962, 1957, 1950, 1946, 1945, 1942, 1940, 1936, 1935, 1931, 1930, 1926, 1925, 1922
474 S 4TH	2017, 2014, 2009, 2006, 2004, 2001, 2000, 1999, 1996, 1994, 1991, 1986, 1982, 1980, 1978, 1975, 1974, 1970, 1968, 1966, 1965, 1964, 1963, 1962, 1960, 1957, 1955, 1950, 1946, 1945, 1942, 1940, 1936, 1935, 1931, 1930, 1926, 1925, 1922
474 S 4TH ST	2017, 2014, 2009, 2004, 2001, 2000, 1999, 1996, 1994, 1991, 1985, 1982, 1980, 1978, 1974, 1970, 1968, 1966, 1965, 1964, 1962, 1960, 1955, 1950, 1946, 1945, 1942, 1940, 1936, 1935, 1931, 1930, 1926, 1925, 1922

DRAFT

FINDINGS

Address Researched	Address Not Identified in Research Source
474 S 4TH ST	2006, 2001, 2000, 1999, 1996, 1991, 1986, 1985, 1982, 1980, 1978, 1975, 1974, 1970, 1968, 1966, 1965, 1964, 1963, 1962, 1960, 1957, 1955, 1950, 1946, 1945, 1942, 1940, 1936, 1935, 1931, 1930, 1926, 1925, 1922
475 2ND ST S	2017, 2014, 2009, 2006, 2004, 2001, 1999, 1994, 1991, 1986, 1985, 1982, 1980, 1978, 1974, 1968, 1965, 1964, 1963, 1962, 1957, 1955, 1950, 1946, 1945, 1942, 1940, 1936, 1935, 1931, 1930, 1926, 1925, 1922
475 4TH ST S	2017, 2014, 2009, 2006, 2004, 2001, 1999, 1994, 1991, 1986, 1985, 1982, 1980, 1978, 1974, 1968, 1965, 1964, 1963, 1962, 1957, 1946, 1942, 1936, 1935, 1931, 1926
475 5TH ST S	2017, 2014, 2009, 2006, 2004, 2001, 1999, 1996, 1994, 1991, 1986, 1985, 1982, 1980, 1978, 1974, 1968, 1965, 1964, 1963, 1962, 1957, 1946, 1942, 1936, 1931, 1926
475 S 2ND	2017, 2014, 2009, 2006, 2004, 2001, 2000, 1999, 1996, 1994, 1982, 1978, 1974, 1970, 1968, 1966, 1965, 1964, 1962, 1960, 1957, 1955, 1950, 1946, 1945, 1942, 1940, 1936, 1935, 1931, 1930, 1926, 1925, 1922
475 S 2ND ST	2017, 2014, 2009, 2004, 2001, 2000, 1999, 1996, 1994, 1986, 1982, 1980, 1978, 1975, 1974, 1970, 1968, 1966, 1965, 1964, 1963, 1962, 1960, 1957, 1955, 1950, 1946, 1945, 1942, 1940, 1936, 1935, 1931, 1930, 1926, 1925, 1922
475 S 2ND ST	2009, 2006, 2001, 2000, 1996, 1991, 1986, 1985, 1982, 1980, 1978, 1975, 1974, 1970, 1968, 1966, 1965, 1964, 1963, 1962, 1960, 1957, 1955, 1950, 1946, 1945, 1942, 1940, 1936, 1935, 1931, 1930, 1926, 1925, 1922
475 S 4TH ST	2006, 2001, 2000, 1996, 1991, 1986, 1985, 1982, 1980, 1978, 1975, 1974, 1970, 1968, 1966, 1965, 1964, 1963, 1962, 1960, 1957, 1955, 1950, 1946, 1945, 1942, 1940, 1936, 1935, 1931, 1930, 1926, 1925, 1922
475 S 4TH ST	2017, 2014, 2009, 2004, 2001, 2000, 1999, 1996, 1994, 1982, 1978, 1974, 1970, 1968, 1966, 1965, 1964, 1962, 1960, 1955, 1950, 1946, 1945, 1942, 1940, 1936, 1935, 1931, 1930, 1926, 1925, 1922
475 S 5TH ST	2017, 2014, 2009, 2004, 2001, 2000, 1999, 1996, 1994, 1991, 1986, 1985, 1982, 1980, 1978, 1974, 1970, 1968, 1966, 1965, 1964, 1962, 1960, 1955, 1950, 1946, 1945, 1942, 1940, 1936, 1935, 1931, 1930, 1926, 1925, 1922
475 S 5TH ST	2006, 2001, 2000, 1996, 1994, 1991, 1986, 1985, 1982, 1980, 1978, 1975, 1974, 1970, 1968, 1966, 1965, 1964, 1963, 1962, 1960, 1957, 1955, 1950, 1946, 1945, 1942, 1940, 1936, 1935, 1931, 1930, 1926, 1925, 1922
476 2ND ST S	2017, 2014, 2009, 2006, 2004, 2001, 1999, 1996, 1994, 1991, 1986, 1985, 1982, 1980, 1978, 1974, 1968, 1965, 1964, 1963, 1962, 1957, 1946, 1942, 1936, 1931, 1926
476 5TH ST S	2017, 2014, 2009, 2006, 2004, 2001, 1999, 1996, 1994, 1991, 1986, 1985, 1982, 1980, 1978, 1974, 1968, 1965, 1964, 1963, 1962, 1957, 1946, 1942, 1936, 1935, 1931, 1926
476 S 2ND ST	2017, 2014, 2009, 2004, 2001, 2000, 1999, 1996, 1994, 1991, 1986, 1985, 1982, 1980, 1978, 1975, 1974, 1970, 1968, 1966, 1965, 1964, 1963, 1962, 1960, 1957, 1955, 1950, 1946, 1945, 1942, 1940, 1936, 1935, 1931, 1930, 1926, 1925, 1922
476 S 2ND ST	2006, 2001, 2000, 1999, 1996, 1994, 1991, 1986, 1985, 1982, 1980, 1978, 1975, 1974, 1970, 1968, 1966, 1965, 1964, 1963, 1962, 1960, 1957, 1955, 1950, 1946, 1945, 1942, 1940, 1936, 1935, 1931, 1930, 1926, 1925, 1922
476 S 4TH ST	2017, 2014, 2009, 2006, 2004, 2001, 2000, 1999, 1996, 1994, 1991, 1986, 1985, 1982, 1980, 1978, 1974, 1970, 1968, 1966, 1965, 1964, 1963, 1962, 1960, 1957, 1955, 1950, 1946, 1945, 1942, 1940, 1936, 1935, 1931, 1930, 1926, 1925, 1922

DRAFT

FINDINGS

Address Researched	Address Not Identified in Research Source
476 S 5TH ST	2017, 2014, 2009, 2004, 2001, 2000, 1999, 1996, 1994, 1991, 1982, 1978, 1974, 1970, 1968, 1966, 1965, 1964, 1962, 1960, 1955, 1950, 1946, 1945, 1942, 1940, 1936, 1935, 1931, 1930, 1926, 1925, 1922
476 S 5TH ST	2006, 2001, 2000, 1996, 1994, 1991, 1986, 1985, 1982, 1980, 1978, 1975, 1974, 1970, 1968, 1966, 1965, 1964, 1963, 1962, 1960, 1957, 1955, 1950, 1946, 1945, 1942, 1940, 1936, 1935, 1931, 1930, 1926, 1925, 1922
477 3RD S	2017, 2014, 2009, 2006, 2004, 2001, 2000, 1999, 1996, 1994, 1991, 1986, 1985, 1982, 1980, 1978, 1975, 1974, 1970, 1968, 1966, 1965, 1964, 1963, 1962, 1960, 1955, 1950, 1946, 1945, 1942, 1940, 1936, 1935, 1931, 1930, 1926, 1925, 1922
477 3RD ST S	2017, 2014, 2009, 2006, 2004, 2001, 1999, 1996, 1994, 1991, 1986, 1985, 1982, 1980, 1978, 1974, 1968, 1965, 1964, 1963, 1962, 1957, 1946, 1942, 1936, 1931, 1926
477 S 3RD	2017, 2014, 2009, 2006, 2004, 2001, 2000, 1999, 1996, 1994, 1986, 1985, 1982, 1978, 1975, 1974, 1970, 1968, 1966, 1965, 1964, 1962, 1960, 1957, 1955, 1950, 1946, 1945, 1942, 1940, 1936, 1935, 1931, 1930, 1926, 1925, 1922
477 S 3RD ST	2017, 2014, 2009, 2006, 2004, 2001, 2000, 1999, 1996, 1994, 1986, 1982, 1980, 1978, 1975, 1974, 1970, 1968, 1966, 1965, 1964, 1963, 1962, 1960, 1955, 1950, 1946, 1945, 1942, 1940, 1936, 1935, 1931, 1930, 1926, 1925, 1922
477 S 3RD ST	2006, 2001, 2000, 1996, 1994, 1991, 1986, 1985, 1982, 1980, 1978, 1975, 1974, 1970, 1968, 1966, 1965, 1964, 1963, 1962, 1960, 1957, 1955, 1950, 1946, 1945, 1942, 1940, 1936, 1935, 1931, 1930, 1926, 1925, 1922
478 2ND ST S	2017, 2014, 2009, 2006, 2004, 2001, 1999, 1996, 1994, 1991, 1986, 1985, 1982, 1980, 1978, 1974, 1968, 1965, 1964, 1963, 1962, 1957, 1946, 1942, 1936, 1931, 1926
478 S 2ND	2017, 2014, 2009, 2006, 2004, 2001, 2000, 1999, 1996, 1994, 1991, 1986, 1985, 1982, 1980, 1978, 1975, 1974, 1970, 1968, 1966, 1965, 1964, 1963, 1962, 1960, 1955, 1950, 1946, 1945, 1942, 1940, 1936, 1935, 1931, 1930, 1926, 1925, 1922
478 S 2ND ST	2017, 2014, 2009, 2004, 2001, 2000, 1999, 1996, 1994, 1991, 1986, 1985, 1982, 1980, 1978, 1975, 1974, 1970, 1968, 1966, 1965, 1964, 1963, 1962, 1960, 1955, 1950, 1946, 1945, 1942, 1940, 1936, 1935, 1931, 1930, 1926, 1925, 1922
478 S 2ND ST	2017, 2009, 2006, 2001, 2000, 1999, 1996, 1994, 1991, 1986, 1985, 1982, 1980, 1978, 1975, 1974, 1970, 1968, 1966, 1965, 1964, 1963, 1962, 1960, 1957, 1955, 1950, 1946, 1945, 1942, 1940, 1936, 1935, 1931, 1930, 1926, 1925, 1922
479 4TH ST S	2017, 2014, 2009, 2006, 2004, 2001, 2000, 1999, 1996, 1994, 1991, 1986, 1985, 1982, 1980, 1978, 1975, 1974, 1970, 1968, 1966, 1965, 1964, 1963, 1962, 1960, 1957, 1946, 1942, 1936, 1935, 1931, 1926
479 S 4TH ST	2017, 2014, 2009, 2006, 2004, 2001, 2000, 1999, 1996, 1994, 1991, 1986, 1985, 1982, 1980, 1978, 1975, 1974, 1970, 1968, 1966, 1965, 1964, 1963, 1962, 1960, 1955, 1950, 1946, 1945, 1942, 1940, 1936, 1935, 1931, 1930, 1926, 1925, 1922
480 3RD ST S	2017, 2014, 2009, 2006, 2004, 2001, 1999, 1996, 1994, 1991, 1986, 1985, 1982, 1980, 1978, 1974, 1968, 1965, 1964, 1963, 1962, 1957, 1946, 1942, 1936, 1931, 1926
480 4TH ST S	2017, 2014, 2009, 2006, 2004, 2001, 1999, 1996, 1994, 1991, 1986, 1985, 1982, 1980, 1978, 1975, 1974, 1968, 1965, 1964, 1963, 1962, 1957, 1950, 1946, 1945, 1942, 1940, 1936, 1935, 1931, 1930, 1926, 1925, 1922
480 S 3RD	2017, 2014, 2009, 2006, 2004, 2001, 2000, 1999, 1996, 1994, 1991, 1985, 1982, 1980, 1978, 1975, 1974, 1970, 1968, 1966, 1965, 1964, 1962, 1960, 1957, 1955, 1950, 1946, 1945, 1942, 1940, 1936, 1935, 1931, 1930, 1926, 1925, 1922

DRAFT

FINDINGS

Address Researched	Address Not Identified in Research Source
480 S 3RD ST	2017, 2014, 2009, 2006, 2004, 2001, 2000, 1999, 1996, 1994, 1991, 1986, 1982, 1980, 1978, 1974, 1970, 1968, 1966, 1965, 1964, 1963, 1962, 1960, 1955, 1950, 1946, 1945, 1942, 1940, 1936, 1935, 1931, 1930, 1926, 1925, 1922
480 S 4TH ST	2017, 2014, 2009, 2006, 2004, 2001, 2000, 1999, 1996, 1994, 1991, 1982, 1978, 1974, 1970, 1968, 1966, 1965, 1964, 1963, 1962, 1960, 1955, 1950, 1946, 1945, 1942, 1940, 1936, 1935, 1931, 1930, 1926, 1925, 1922
480 S 4TH ST	2017, 2009, 2006, 2004, 2001, 2000, 1999, 1996, 1994, 1991, 1986, 1985, 1982, 1980, 1978, 1975, 1974, 1970, 1968, 1966, 1965, 1964, 1963, 1962, 1960, 1957, 1955, 1950, 1946, 1945, 1942, 1940, 1936, 1935, 1931, 1930, 1926, 1925, 1922
480 S 5 WHITE RD 2727713	2017, 2014, 2009, 2006, 2004, 2001, 2000, 1999, 1996, 1994, 1986, 1985, 1982, 1980, 1978, 1975, 1974, 1970, 1968, 1966, 1965, 1964, 1963, 1962, 1960, 1957, 1955, 1950, 1946, 1945, 1942, 1940, 1936, 1935, 1931, 1930, 1926, 1925, 1922
481 2ND ST S	2017, 2014, 2009, 2006, 2004, 2001, 2000, 1999, 1996, 1994, 1991, 1986, 1985, 1982, 1980, 1978, 1975, 1974, 1970, 1968, 1966, 1965, 1964, 1963, 1962, 1960, 1957, 1955, 1950, 1946, 1945, 1942, 1940, 1936, 1935, 1931, 1930, 1926, 1922
481 5TH ST S	2017, 2014, 2009, 2006, 2004, 2001, 1999, 1996, 1994, 1991, 1986, 1985, 1982, 1980, 1978, 1974, 1968, 1965, 1964, 1963, 1962, 1957, 1946, 1942, 1936, 1935, 1931, 1930, 1926, 1925, 1922
481 S 5TH ST	2017, 2014, 2009, 2004, 2001, 2000, 1999, 1996, 1994, 1991, 1986, 1982, 1978, 1974, 1970, 1968, 1966, 1965, 1964, 1962, 1960, 1955, 1950, 1946, 1945, 1942, 1940, 1936, 1935, 1931, 1930, 1926, 1925, 1922
481 S 5TH ST	2017, 2006, 2001, 2000, 1996, 1994, 1991, 1986, 1985, 1982, 1980, 1978, 1975, 1974, 1970, 1968, 1966, 1965, 1964, 1963, 1962, 1960, 1957, 1955, 1950, 1946, 1945, 1942, 1940, 1936, 1935, 1931, 1930, 1926, 1925, 1922
482 2ND ST S	2017, 2014, 2009, 2006, 2004, 2001, 1999, 1994, 1991, 1986, 1985, 1982, 1980, 1978, 1974, 1968, 1965, 1964, 1963, 1962, 1957, 1946, 1942, 1936, 1931, 1926
482 S 2ND	2017, 2014, 2009, 2006, 2004, 2001, 2000, 1999, 1996, 1994, 1991, 1985, 1982, 1978, 1975, 1974, 1970, 1968, 1966, 1965, 1964, 1962, 1960, 1955, 1950, 1946, 1945, 1942, 1940, 1936, 1935, 1931, 1930, 1926, 1925, 1922
482 S 2ND ST	2017, 2014, 2009, 2004, 2001, 2000, 1999, 1996, 1994, 1991, 1986, 1982, 1980, 1978, 1974, 1970, 1968, 1966, 1965, 1964, 1963, 1962, 1960, 1955, 1950, 1946, 1945, 1942, 1940, 1936, 1935, 1931, 1930, 1926, 1925, 1922
482 S 2ND ST	2017, 2006, 2001, 2000, 1996, 1991, 1986, 1985, 1982, 1980, 1978, 1975, 1974, 1970, 1968, 1966, 1965, 1964, 1963, 1962, 1960, 1957, 1955, 1950, 1946, 1945, 1942, 1940, 1936, 1935, 1931, 1930, 1926, 1925, 1922
483 4TH ST S	2017, 2014, 2009, 2006, 2004, 2001, 2000, 1999, 1996, 1994, 1991, 1986, 1985, 1982, 1980, 1978, 1975, 1974, 1970, 1968, 1966, 1965, 1964, 1963, 1962, 1960, 1957, 1955, 1950, 1946, 1945, 1942, 1940, 1936, 1935, 1931, 1930, 1926
483 5TH ST S	2017, 2014, 2009, 2006, 2004, 2001, 1999, 1996, 1994, 1991, 1986, 1985, 1982, 1980, 1978, 1975, 1974, 1970, 1968, 1966, 1965, 1964, 1963, 1962, 1957, 1946, 1942, 1936, 1931, 1926
483 S 5TH ST	2017, 2014, 2009, 2006, 2004, 2001, 2000, 1999, 1996, 1994, 1991, 1986, 1982, 1980, 1978, 1975, 1974, 1970, 1968, 1966, 1965, 1964, 1963, 1962, 1960, 1955, 1950, 1946, 1945, 1942, 1940, 1936, 1935, 1931, 1930, 1926, 1925, 1922
483 S 5TH ST	2009, 2006, 2004, 2001, 2000, 1999, 1996, 1994, 1991, 1986, 1985, 1982, 1980, 1978, 1975, 1974, 1970, 1968, 1966, 1965, 1964, 1963, 1962, 1960, 1957, 1955, 1950, 1946, 1945, 1942, 1940, 1936, 1935, 1931, 1930, 1926, 1925, 1922
484 4TH ST S	2017, 2014, 2009, 2006, 2004, 2001, 2000, 1999, 1996, 1994, 1991, 1986, 1985, 1982, 1980, 1978, 1975, 1974, 1970, 1968, 1966, 1965, 1964, 1963, 1962, 1960, 1957, 1955, 1950, 1946, 1945, 1942, 1940, 1936, 1935, 1931, 1926, 1925, 1922

DRAFT

FINDINGS

Address Researched	Address Not Identified in Research Source
484 5TH ST S	2017, 2014, 2009, 2006, 2004, 2001, 1999, 1996, 1994, 1991, 1986, 1985, 1982, 1980, 1978, 1974, 1970, 1968, 1966, 1965, 1964, 1963, 1962, 1957, 1950, 1946, 1945, 1942, 1940, 1936, 1935, 1931, 1930, 1926, 1925, 1922
484 S 5TH ST	2017, 2014, 2009, 2004, 2001, 2000, 1999, 1996, 1994, 1991, 1986, 1985, 1982, 1980, 1978, 1975, 1974, 1970, 1968, 1966, 1965, 1964, 1963, 1962, 1960, 1957, 1955, 1950, 1946, 1945, 1942, 1940, 1936, 1935, 1931, 1930, 1926, 1925, 1922
484 S 5TH ST	2009, 2006, 2001, 2000, 1999, 1996, 1994, 1991, 1986, 1985, 1982, 1980, 1978, 1975, 1974, 1970, 1968, 1966, 1965, 1964, 1963, 1962, 1960, 1957, 1955, 1950, 1946, 1945, 1942, 1940, 1936, 1935, 1931, 1930, 1926, 1925, 1922
485 4TH ST S	2017, 2014, 2009, 2006, 2004, 2001, 1999, 1994, 1991, 1986, 1985, 1982, 1980, 1978, 1974, 1968, 1965, 1964, 1963, 1962, 1957, 1946, 1942, 1936, 1935, 1931, 1926, 1925, 1922
485 5TH ST S	2017, 2014, 2009, 2006, 2004, 2001, 1999, 1996, 1994, 1991, 1986, 1985, 1982, 1980, 1978, 1974, 1968, 1965, 1964, 1963, 1962, 1957, 1946, 1942, 1936, 1931, 1926, 1925, 1922
485 S 4TH	2017, 2014, 2009, 2006, 2004, 2001, 2000, 1999, 1996, 1994, 1991, 1986, 1982, 1980, 1978, 1975, 1974, 1970, 1968, 1966, 1965, 1964, 1963, 1962, 1960, 1957, 1955, 1950, 1946, 1945, 1942, 1940, 1936, 1935, 1931, 1930, 1926, 1925, 1922
485 S 4TH ST	2017, 2014, 2009, 2004, 2001, 2000, 1999, 1996, 1994, 1986, 1982, 1978, 1974, 1970, 1968, 1966, 1965, 1964, 1962, 1960, 1955, 1950, 1946, 1945, 1942, 1940, 1936, 1935, 1931, 1930, 1926, 1925, 1922
485 S 4TH ST	2017, 2006, 2001, 2000, 1996, 1991, 1986, 1985, 1982, 1980, 1978, 1975, 1974, 1970, 1968, 1966, 1965, 1964, 1963, 1962, 1960, 1957, 1955, 1950, 1946, 1945, 1942, 1940, 1936, 1935, 1931, 1930, 1926, 1925, 1922
485 S 5TH ST	2017, 2006, 2001, 2000, 1996, 1994, 1991, 1986, 1985, 1982, 1980, 1978, 1975, 1974, 1970, 1968, 1966, 1965, 1964, 1963, 1962, 1960, 1957, 1955, 1950, 1946, 1945, 1942, 1940, 1936, 1935, 1931, 1930, 1926, 1925, 1922
485 S 5TH ST	2017, 2014, 2009, 2004, 2001, 2000, 1999, 1996, 1994, 1991, 1986, 1985, 1982, 1980, 1978, 1974, 1970, 1968, 1966, 1965, 1964, 1962, 1960, 1955, 1950, 1946, 1945, 1942, 1940, 1936, 1935, 1931, 1930, 1926, 1925, 1922
486 5TH ST S	2017, 2014, 2009, 2006, 2004, 2001, 1999, 1996, 1994, 1991, 1986, 1985, 1982, 1980, 1978, 1974, 1968, 1965, 1964, 1963, 1962, 1957, 1946, 1942, 1936, 1931, 1926
486 S 5TH ST	2017, 2014, 2009, 2004, 2001, 2000, 1999, 1996, 1994, 1991, 1986, 1985, 1982, 1980, 1978, 1974, 1970, 1968, 1966, 1965, 1964, 1962, 1960, 1955, 1950, 1946, 1945, 1942, 1940, 1936, 1935, 1931, 1930, 1926, 1925, 1922
486 S 5TH ST	2017, 2006, 2001, 2000, 1996, 1994, 1991, 1986, 1985, 1982, 1980, 1978, 1975, 1974, 1970, 1968, 1966, 1965, 1964, 1963, 1962, 1960, 1957, 1955, 1950, 1946, 1945, 1942, 1940, 1936, 1935, 1931, 1930, 1926, 1925, 1922
487 4TH ST S	2017, 2014, 2009, 2006, 2004, 2001, 1999, 1996, 1994, 1991, 1986, 1985, 1982, 1980, 1978, 1974, 1968, 1965, 1964, 1963, 1962, 1957, 1946, 1942, 1936, 1935, 1931, 1926, 1925, 1922
487 5TH ST S	2017, 2014, 2009, 2006, 2004, 2001, 1999, 1994, 1991, 1986, 1985, 1982, 1980, 1978, 1974, 1968, 1965, 1964, 1963, 1962, 1957, 1946, 1942, 1936, 1931, 1926, 1925, 1922
487 S 4TH ST	2009, 2006, 2001, 2000, 1996, 1994, 1991, 1986, 1985, 1982, 1980, 1978, 1975, 1974, 1970, 1968, 1966, 1965, 1964, 1963, 1962, 1960, 1957, 1955, 1950, 1946, 1945, 1942, 1940, 1936, 1935, 1931, 1930, 1926, 1925, 1922

DRAFT

FINDINGS

Address Researched	Address Not Identified in Research Source
487 S 5TH ST	2014, 2006, 2001, 2000, 1996, 1994, 1991, 1986, 1985, 1982, 1980, 1978, 1975, 1974, 1970, 1968, 1966, 1965, 1964, 1963, 1962, 1960, 1957, 1955, 1950, 1946, 1945, 1942, 1940, 1936, 1935, 1931, 1930, 1926, 1925, 1922
487 S 5TH ST	2017, 2014, 2009, 2004, 2001, 2000, 1999, 1996, 1994, 1991, 1986, 1982, 1978, 1975, 1974, 1970, 1968, 1966, 1965, 1964, 1962, 1960, 1957, 1955, 1950, 1946, 1945, 1942, 1940, 1936, 1935, 1931, 1930, 1926, 1925, 1922
488 S 3RD ST	2017, 2009, 2006, 2004, 2001, 2000, 1999, 1996, 1994, 1991, 1986, 1985, 1982, 1980, 1978, 1975, 1974, 1970, 1968, 1966, 1965, 1964, 1963, 1962, 1960, 1957, 1955, 1950, 1946, 1945, 1942, 1940, 1936, 1935, 1931, 1930, 1926, 1925, 1922
489 S 4TH ST	2017, 2014, 2009, 2006, 2001, 2000, 1999, 1996, 1994, 1991, 1986, 1985, 1982, 1980, 1978, 1975, 1974, 1970, 1968, 1966, 1965, 1964, 1963, 1962, 1960, 1957, 1955, 1950, 1946, 1945, 1942, 1940, 1936, 1935, 1931, 1930, 1926, 1925, 1922
495 4TH ST S	2017, 2014, 2009, 2006, 2004, 2001, 2000, 1999, 1996, 1994, 1991, 1986, 1985, 1982, 1980, 1978, 1975, 1974, 1970, 1968, 1966, 1965, 1964, 1963, 1962, 1960, 1957, 1955, 1950, 1946, 1945, 1942, 1940, 1936, 1935, 1931, 1930, 1926
496 S 3RD ST	2017, 2006, 2004, 2001, 2000, 1996, 1994, 1991, 1986, 1985, 1982, 1980, 1978, 1975, 1974, 1970, 1968, 1966, 1965, 1964, 1963, 1962, 1960, 1957, 1955, 1950, 1946, 1945, 1942, 1940, 1936, 1935, 1931, 1930, 1926, 1925, 1922
497 4TH ST S	2017, 2014, 2009, 2006, 2004, 2001, 2000, 1999, 1996, 1994, 1991, 1986, 1985, 1982, 1980, 1978, 1975, 1974, 1970, 1968, 1966, 1965, 1964, 1963, 1962, 1960, 1957, 1955, 1950, 1946, 1945, 1942, 1940, 1936, 1935, 1931, 1930, 1926
498 4TH ST S	2017, 2014, 2009, 2006, 2004, 2001, 1999, 1994, 1991, 1986, 1985, 1982, 1980, 1978, 1974, 1968, 1965, 1964, 1963, 1962, 1957, 1946, 1942, 1936, 1935, 1931, 1926
498 5TH ST S	2017, 2014, 2009, 2006, 2004, 2001, 1999, 1994, 1991, 1986, 1985, 1982, 1980, 1978, 1974, 1968, 1965, 1964, 1963, 1962, 1957, 1946, 1942, 1936, 1931, 1926
498 S 4TH	2017, 2014, 2009, 2006, 2004, 2001, 2000, 1999, 1996, 1994, 1991, 1986, 1982, 1980, 1978, 1975, 1974, 1970, 1968, 1966, 1965, 1964, 1963, 1962, 1960, 1957, 1955, 1950, 1946, 1945, 1942, 1940, 1936, 1935, 1931, 1930, 1926, 1925, 1922
498 S 4TH ST	2017, 2014, 2009, 2004, 2001, 2000, 1999, 1996, 1994, 1985, 1982, 1980, 1978, 1975, 1974, 1970, 1968, 1966, 1965, 1964, 1962, 1960, 1955, 1950, 1946, 1945, 1942, 1940, 1936, 1935, 1931, 1930, 1926, 1925, 1922
498 S 4TH ST	2006, 2001, 2000, 1996, 1991, 1986, 1985, 1982, 1980, 1978, 1975, 1974, 1970, 1968, 1966, 1965, 1964, 1963, 1962, 1960, 1957, 1955, 1950, 1946, 1945, 1942, 1940, 1936, 1935, 1931, 1930, 1926, 1925, 1922
498 S 5TH ST	2017, 2006, 2001, 2000, 1996, 1991, 1986, 1985, 1982, 1980, 1978, 1975, 1974, 1970, 1968, 1966, 1965, 1964, 1963, 1962, 1960, 1957, 1955, 1950, 1946, 1945, 1942, 1940, 1936, 1935, 1931, 1930, 1926, 1925, 1922
498 S 5TH ST	2017, 2014, 2009, 2004, 2001, 2000, 1999, 1996, 1994, 1991, 1982, 1980, 1978, 1974, 1970, 1968, 1966, 1965, 1964, 1962, 1960, 1955, 1950, 1946, 1945, 1942, 1940, 1936, 1935, 1931, 1930, 1926, 1925, 1922
499 5TH ST S	2017, 2014, 2009, 2006, 2004, 2001, 1999, 1994, 1991, 1986, 1985, 1982, 1980, 1978, 1974, 1968, 1965, 1964, 1963, 1962, 1957, 1946, 1942, 1936, 1931, 1926
499 S 5TH ST	2017, 2014, 2009, 2004, 2001, 2000, 1999, 1996, 1994, 1991, 1986, 1982, 1978, 1975, 1974, 1970, 1968, 1966, 1965, 1964, 1962, 1960, 1955, 1950, 1946, 1945, 1942, 1940, 1936, 1935, 1931, 1930, 1926, 1925, 1922
499 S 5TH ST	2006, 2001, 2000, 1996, 1991, 1986, 1985, 1982, 1980, 1978, 1975, 1974, 1970, 1968, 1966, 1965, 1964, 1963, 1962, 1960, 1957, 1955, 1950, 1946, 1945, 1942, 1940, 1936, 1935, 1931, 1930, 1926, 1925, 1922

DRAFT

FINDINGS

Address Researched	Address Not Identified in Research Source
501 5TH ST S	2017, 2014, 2009, 2006, 2004, 2001, 2000, 1999, 1996, 1994, 1991, 1986, 1985, 1982, 1980, 1978, 1975, 1974, 1970, 1968, 1966, 1965, 1964, 1963, 1962, 1960, 1957, 1950, 1946, 1945, 1942, 1940, 1936, 1935, 1931, 1930, 1926, 1925, 1922
501 S 5TT	2017, 2014, 2009, 2006, 2004, 2001, 2000, 1999, 1996, 1994, 1991, 1986, 1985, 1982, 1978, 1975, 1974, 1970, 1968, 1966, 1965, 1964, 1963, 1962, 1960, 1957, 1955, 1950, 1946, 1945, 1942, 1940, 1936, 1935, 1931, 1930, 1926, 1925, 1922
502 3RD ST S	2017, 2014, 2009, 2006, 2004, 2001, 1999, 1996, 1994, 1991, 1986, 1985, 1982, 1980, 1978, 1974, 1968, 1965, 1964, 1963, 1962, 1957, 1946, 1942, 1936, 1931, 1926
502 4TH ST S	2017, 2014, 2009, 2006, 2004, 2001, 1999, 1994, 1991, 1986, 1985, 1982, 1980, 1978, 1974, 1968, 1965, 1964, 1963, 1962, 1960, 1957, 1955, 1950, 1946, 1945, 1942, 1940, 1936, 1935, 1931, 1930, 1926, 1925, 1922
502 5TH ST S	2017, 2014, 2009, 2006, 2004, 2001, 1999, 1994, 1991, 1986, 1985, 1982, 1980, 1978, 1974, 1968, 1965, 1964, 1963, 1962, 1957, 1955, 1946, 1942, 1936, 1931, 1926, 1922
502 S 3RD	2017, 2014, 2009, 2006, 2004, 2001, 2000, 1999, 1996, 1994, 1991, 1985, 1982, 1978, 1975, 1974, 1970, 1968, 1966, 1965, 1964, 1962, 1960, 1955, 1950, 1946, 1945, 1942, 1940, 1936, 1935, 1931, 1930, 1926, 1925, 1922
502 S 3RD ST	2017, 2014, 2009, 2004, 2001, 2000, 1999, 1996, 1994, 1991, 1986, 1982, 1980, 1978, 1974, 1970, 1968, 1966, 1965, 1964, 1963, 1962, 1960, 1955, 1950, 1946, 1945, 1942, 1940, 1936, 1935, 1931, 1930, 1926, 1925, 1922
502 S 3RD ST	2017, 2006, 2001, 2000, 1996, 1994, 1991, 1986, 1985, 1982, 1980, 1978, 1975, 1974, 1970, 1968, 1966, 1965, 1964, 1963, 1962, 1960, 1957, 1955, 1950, 1946, 1945, 1942, 1940, 1936, 1935, 1931, 1930, 1926, 1925, 1922
502 S 4LH	2017, 2014, 2009, 2006, 2004, 2001, 2000, 1999, 1996, 1994, 1991, 1986, 1985, 1982, 1978, 1975, 1974, 1970, 1968, 1966, 1965, 1964, 1963, 1962, 1960, 1957, 1955, 1950, 1946, 1945, 1942, 1940, 1936, 1935, 1931, 1930, 1926, 1925, 1922
502 S 4T	2017, 2014, 2009, 2006, 2004, 2001, 2000, 1999, 1996, 1994, 1991, 1986, 1985, 1982, 1978, 1975, 1974, 1970, 1968, 1966, 1965, 1964, 1963, 1962, 1960, 1957, 1955, 1950, 1946, 1945, 1942, 1940, 1936, 1935, 1931, 1930, 1926, 1925, 1922
502 S 4TH ST	2017, 2014, 2009, 2004, 2001, 2000, 1999, 1996, 1994, 1982, 1978, 1974, 1970, 1968, 1966, 1965, 1964, 1962, 1960, 1957, 1955, 1950, 1946, 1945, 1942, 1940, 1936, 1935, 1931, 1930, 1926, 1925, 1922
502 S 4TH ST	2006, 2001, 2000, 1996, 1991, 1986, 1985, 1982, 1980, 1978, 1975, 1974, 1970, 1968, 1966, 1965, 1964, 1963, 1962, 1960, 1957, 1955, 1950, 1946, 1945, 1942, 1940, 1936, 1935, 1931, 1930, 1926, 1925, 1922
502 S 5TH ST	2006, 2001, 2000, 1996, 1994, 1991, 1986, 1985, 1982, 1980, 1978, 1975, 1974, 1970, 1968, 1966, 1965, 1964, 1963, 1962, 1960, 1957, 1955, 1950, 1946, 1945, 1942, 1940, 1936, 1935, 1931, 1930, 1926, 1925, 1922
502 S 5TH ST	2017, 2014, 2009, 2004, 2001, 2000, 1999, 1996, 1994, 1991, 1985, 1982, 1978, 1975, 1974, 1970, 1968, 1966, 1965, 1964, 1962, 1960, 1955, 1950, 1946, 1945, 1942, 1940, 1936, 1935, 1931, 1930, 1926, 1925, 1922
503 4TH ST S	2017, 2014, 2009, 2006, 2004, 2001, 2000, 1999, 1996, 1994, 1991, 1986, 1985, 1982, 1980, 1978, 1975, 1974, 1970, 1968, 1966, 1965, 1964, 1963, 1962, 1957, 1946, 1942, 1936, 1935, 1931, 1926, 1922
503 5TH ST S	2017, 2014, 2009, 2006, 2004, 2001, 1999, 1994, 1991, 1986, 1985, 1982, 1980, 1978, 1974, 1968, 1965, 1964, 1963, 1962, 1957, 1946, 1942, 1936, 1931, 1926
503 S 4TH ST	2017, 2014, 2009, 2006, 2004, 2001, 2000, 1999, 1996, 1994, 1991, 1986, 1985, 1982, 1980, 1978, 1975, 1974, 1970, 1968, 1966, 1965, 1964, 1962, 1960, 1955, 1950, 1946, 1945, 1942, 1940, 1936, 1935, 1931, 1930, 1926, 1925, 1922

DRAFT

FINDINGS

Address Researched	Address Not Identified in Research Source
503 S 5TH	2017, 2014, 2009, 2006, 2004, 2001, 2000, 1999, 1996, 1994, 1986, 1985, 1982, 1980, 1978, 1975, 1974, 1970, 1968, 1966, 1965, 1964, 1963, 1962, 1960, 1957, 1955, 1950, 1946, 1945, 1942, 1940, 1936, 1935, 1931, 1930, 1926, 1925, 1922
503 S 5TH ST	2017, 2014, 2009, 2004, 2001, 2000, 1999, 1996, 1994, 1982, 1980, 1978, 1975, 1974, 1970, 1968, 1966, 1965, 1964, 1962, 1960, 1955, 1950, 1946, 1945, 1942, 1940, 1936, 1935, 1931, 1930, 1926, 1925, 1922
503 S 5TH ST	2006, 2001, 2000, 1996, 1991, 1986, 1985, 1982, 1980, 1978, 1975, 1974, 1970, 1968, 1966, 1965, 1964, 1963, 1962, 1960, 1957, 1955, 1950, 1946, 1945, 1942, 1940, 1936, 1935, 1931, 1930, 1926, 1925, 1922
504 4TH ST S	2017, 2014, 2009, 2006, 2004, 2001, 1999, 1996, 1994, 1991, 1986, 1985, 1982, 1980, 1978, 1975, 1974, 1970, 1968, 1966, 1965, 1964, 1963, 1962, 1960, 1957, 1955, 1950, 1946, 1945, 1942, 1940, 1936, 1935, 1931, 1930, 1926, 1925, 1922
505 3RD ST S	2017, 2014, 2009, 2006, 2004, 2001, 1999, 1996, 1994, 1991, 1986, 1985, 1982, 1980, 1978, 1974, 1968, 1965, 1964, 1963, 1962, 1960, 1957, 1955, 1950, 1946, 1945, 1942, 1940, 1936, 1935, 1931, 1930, 1926, 1925, 1922
505 5TH ST S	2017, 2014, 2009, 2006, 2004, 2001, 1999, 1994, 1991, 1986, 1985, 1982, 1980, 1978, 1974, 1968, 1965, 1964, 1963, 1962, 1957, 1946, 1942, 1936, 1931, 1926
505 S 3RD	2017, 2014, 2009, 2006, 2004, 2001, 2000, 1999, 1996, 1994, 1991, 1986, 1982, 1980, 1978, 1975, 1974, 1970, 1968, 1966, 1965, 1964, 1963, 1962, 1960, 1957, 1955, 1950, 1946, 1945, 1942, 1940, 1936, 1935, 1931, 1930, 1926, 1925, 1922
505 S 3RD ST	2017, 2014, 2009, 2006, 2001, 2000, 1999, 1996, 1994, 1991, 1986, 1985, 1982, 1980, 1978, 1975, 1974, 1970, 1968, 1966, 1965, 1964, 1963, 1962, 1960, 1957, 1955, 1950, 1946, 1945, 1942, 1940, 1936, 1935, 1931, 1930, 1926, 1925, 1922
505 S 5TH ST	2009, 2006, 2001, 2000, 1999, 1996, 1991, 1986, 1985, 1982, 1980, 1978, 1975, 1974, 1970, 1968, 1966, 1965, 1964, 1963, 1962, 1960, 1957, 1955, 1950, 1946, 1945, 1942, 1940, 1936, 1935, 1931, 1930, 1926, 1925, 1922
505 S 5TH ST	2017, 2014, 2009, 2004, 2001, 2000, 1999, 1996, 1994, 1991, 1982, 1978, 1974, 1970, 1968, 1966, 1965, 1964, 1962, 1960, 1955, 1950, 1946, 1945, 1942, 1940, 1936, 1935, 1931, 1930, 1926, 1925, 1922
507 S 5TH ST	2017, 2014, 2009, 2006, 2004, 2001, 2000, 1999, 1996, 1994, 1991, 1986, 1985, 1982, 1980, 1978, 1974, 1970, 1968, 1966, 1965, 1964, 1963, 1962, 1960, 1957, 1955, 1950, 1946, 1945, 1942, 1940, 1936, 1935, 1931, 1930, 1926, 1925, 1922
509 3RD ST S	2017, 2014, 2009, 2006, 2004, 2001, 2000, 1999, 1996, 1994, 1991, 1986, 1985, 1982, 1980, 1978, 1975, 1974, 1970, 1968, 1966, 1965, 1964, 1963, 1962, 1957, 1946, 1942, 1936, 1931, 1926
509 S 3RD	2017, 2014, 2009, 2006, 2004, 2001, 2000, 1999, 1996, 1994, 1991, 1986, 1985, 1982, 1980, 1978, 1975, 1974, 1970, 1968, 1966, 1965, 1964, 1963, 1962, 1960, 1955, 1950, 1946, 1945, 1942, 1940, 1936, 1935, 1931, 1930, 1926, 1925, 1922
512 3RD ST S	2017, 2014, 2009, 2006, 2004, 2001, 1999, 1996, 1994, 1991, 1986, 1985, 1982, 1980, 1978, 1975, 1974, 1970, 1968, 1965, 1964, 1963, 1962, 1957, 1946, 1942, 1936, 1931, 1926
512 5TH ST S	2017, 2014, 2009, 2006, 2004, 2001, 1999, 1996, 1994, 1991, 1986, 1985, 1982, 1980, 1978, 1974, 1968, 1965, 1964, 1963, 1962, 1957, 1946, 1942, 1936, 1931, 1926, 1922
512 S 3RD	2017, 2014, 2009, 2006, 2004, 2001, 2000, 1999, 1996, 1994, 1985, 1982, 1978, 1975, 1974, 1970, 1968, 1966, 1965, 1964, 1962, 1960, 1955, 1950, 1946, 1945, 1942, 1940, 1936, 1935, 1931, 1930, 1926, 1925, 1922
512 S 3RD ST	2017, 2014, 2009, 2004, 2001, 2000, 1999, 1996, 1994, 1986, 1982, 1980, 1978, 1974, 1970, 1968, 1966, 1965, 1964, 1963, 1962, 1960, 1955, 1950, 1946, 1945, 1942, 1940, 1936, 1935, 1931, 1930, 1926, 1925, 1922

DRAFT

FINDINGS

Address Researched	Address Not Identified in Research Source
512 S 3RD ST	2017, 2006, 2001, 2000, 1996, 1991, 1986, 1985, 1982, 1980, 1978, 1975, 1974, 1970, 1968, 1966, 1965, 1964, 1963, 1962, 1960, 1957, 1955, 1950, 1946, 1945, 1942, 1940, 1936, 1935, 1931, 1930, 1926, 1925, 1922
512 S 4TH ST	2017, 2014, 2009, 2006, 2004, 2001, 2000, 1999, 1996, 1994, 1986, 1985, 1982, 1980, 1978, 1975, 1974, 1970, 1968, 1966, 1965, 1964, 1963, 1962, 1960, 1957, 1955, 1950, 1946, 1945, 1942, 1940, 1936, 1935, 1931, 1930, 1926, 1925, 1922
512 S 5TH ST	2017, 2014, 2009, 2004, 2001, 2000, 1999, 1996, 1994, 1991, 1985, 1982, 1980, 1978, 1974, 1970, 1968, 1966, 1965, 1964, 1962, 1960, 1955, 1950, 1946, 1945, 1942, 1940, 1936, 1935, 1931, 1930, 1926, 1925, 1922
512 S 5TH ST	2006, 2001, 2000, 1996, 1994, 1991, 1986, 1985, 1982, 1980, 1978, 1975, 1974, 1970, 1968, 1966, 1965, 1964, 1963, 1962, 1960, 1957, 1955, 1950, 1946, 1945, 1942, 1940, 1936, 1935, 1931, 1930, 1926, 1925, 1922
520 3RD ST S	2017, 2014, 2009, 2006, 2004, 2001, 1999, 1994, 1991, 1986, 1985, 1982, 1980, 1978, 1974, 1968, 1965, 1964, 1963, 1962, 1957, 1946, 1942, 1936, 1931, 1926, 1922
520 4TH ST S	2017, 2014, 2009, 2006, 2004, 2001, 2000, 1999, 1996, 1994, 1991, 1986, 1985, 1982, 1980, 1978, 1975, 1974, 1970, 1968, 1966, 1965, 1964, 1963, 1962, 1960, 1957, 1955, 1950, 1946, 1945, 1942, 1936, 1935, 1931, 1926, 1922
520 S 3RD	2017, 2014, 2009, 2006, 2004, 2001, 2000, 1999, 1996, 1994, 1985, 1982, 1980, 1978, 1975, 1974, 1970, 1968, 1966, 1965, 1964, 1962, 1960, 1955, 1950, 1946, 1945, 1942, 1940, 1936, 1935, 1931, 1930, 1926, 1925, 1922
520 S 3RD ST	2017, 2014, 2009, 2004, 2001, 2000, 1999, 1996, 1994, 1991, 1986, 1982, 1980, 1978, 1974, 1970, 1968, 1966, 1965, 1964, 1963, 1962, 1960, 1955, 1950, 1946, 1945, 1942, 1940, 1936, 1935, 1931, 1930, 1926, 1925, 1922
520 S 3RD ST	2006, 2001, 2000, 1996, 1994, 1991, 1986, 1985, 1982, 1980, 1978, 1975, 1974, 1970, 1968, 1966, 1965, 1964, 1963, 1962, 1960, 1957, 1955, 1950, 1946, 1945, 1942, 1940, 1936, 1935, 1931, 1930, 1926, 1925, 1922
520 S 4TH ST	2017, 2014, 2009, 2006, 2004, 2001, 2000, 1996, 1994, 1991, 1986, 1985, 1982, 1980, 1978, 1975, 1974, 1970, 1968, 1966, 1965, 1964, 1963, 1962, 1960, 1957, 1955, 1950, 1946, 1945, 1942, 1940, 1936, 1935, 1931, 1930, 1926, 1925, 1922
521 4TH ST S	2017, 2014, 2009, 2006, 2004, 2001, 2000, 1999, 1996, 1994, 1991, 1986, 1985, 1982, 1980, 1978, 1975, 1974, 1970, 1968, 1966, 1965, 1964, 1963, 1962, 1957, 1946, 1942, 1936, 1935, 1931, 1926
521 5TH ST S	2017, 2014, 2009, 2006, 2004, 2001, 1999, 1994, 1991, 1986, 1985, 1982, 1980, 1978, 1974, 1968, 1965, 1964, 1963, 1962, 1957, 1946, 1942, 1936, 1931, 1926
521 S 4TH ST	2017, 2014, 2009, 2006, 2004, 2001, 2000, 1999, 1996, 1994, 1991, 1986, 1985, 1982, 1980, 1978, 1975, 1974, 1970, 1968, 1966, 1965, 1964, 1962, 1960, 1955, 1950, 1946, 1945, 1942, 1940, 1936, 1935, 1931, 1930, 1926, 1925, 1922
521 S 5TH	2017, 2014, 2009, 2006, 2004, 2001, 2000, 1999, 1996, 1994, 1991, 1986, 1985, 1982, 1980, 1978, 1975, 1974, 1970, 1968, 1966, 1965, 1964, 1963, 1962, 1960, 1955, 1950, 1946, 1945, 1942, 1940, 1936, 1935, 1931, 1930, 1926, 1925, 1922
521 S 5TH ST	2017, 2014, 2009, 2004, 2001, 2000, 1999, 1996, 1994, 1982, 1980, 1978, 1974, 1970, 1968, 1966, 1965, 1964, 1962, 1960, 1955, 1950, 1946, 1945, 1942, 1940, 1936, 1935, 1931, 1930, 1926, 1925, 1922
521 S 5TH ST	2006, 2001, 2000, 1996, 1991, 1986, 1985, 1982, 1980, 1978, 1975, 1974, 1970, 1968, 1966, 1965, 1964, 1963, 1962, 1960, 1957, 1955, 1950, 1946, 1945, 1942, 1940, 1936, 1935, 1931, 1930, 1926, 1925, 1922
522 5TH ST S	2017, 2014, 2009, 2006, 2004, 2001, 1999, 1996, 1994, 1991, 1986, 1985, 1982, 1980, 1978, 1974, 1968, 1965, 1964, 1963, 1962, 1957, 1946, 1942, 1936, 1931, 1926

DRAFT

FINDINGS

Address Researched	Address Not Identified in Research Source
522 S 5TH ST	2017, 2014, 2009, 2004, 2001, 2000, 1999, 1996, 1994, 1991, 1986, 1985, 1982, 1978, 1975, 1974, 1970, 1968, 1966, 1965, 1964, 1962, 1960, 1955, 1950, 1946, 1945, 1942, 1940, 1936, 1935, 1931, 1930, 1926, 1925, 1922
522 S 5TH ST	2006, 2001, 2000, 1996, 1994, 1991, 1986, 1985, 1982, 1980, 1978, 1975, 1974, 1970, 1968, 1966, 1965, 1964, 1963, 1962, 1960, 1957, 1955, 1950, 1946, 1945, 1942, 1940, 1936, 1935, 1931, 1930, 1926, 1925, 1922
523 S 5WN L	2017, 2014, 2009, 2006, 2004, 2001, 2000, 1999, 1996, 1994, 1991, 1986, 1985, 1982, 1980, 1978, 1974, 1970, 1968, 1966, 1965, 1964, 1963, 1962, 1960, 1957, 1955, 1950, 1946, 1945, 1942, 1940, 1936, 1935, 1931, 1930, 1926, 1925, 1922
525 5TH ST S	2017, 2014, 2009, 2006, 2004, 2001, 2000, 1999, 1996, 1994, 1991, 1986, 1985, 1982, 1980, 1978, 1975, 1974, 1970, 1968, 1966, 1965, 1964, 1963, 1962, 1960, 1957, 1950, 1946, 1945, 1942, 1940, 1936, 1935, 1931, 1930, 1926, 1925, 1922
526 3RD ST S	2017, 2014, 2009, 2006, 2004, 2001, 1999, 1996, 1994, 1991, 1986, 1985, 1982, 1980, 1978, 1974, 1968, 1965, 1964, 1963, 1962, 1957, 1946, 1942, 1936, 1931, 1926
526 5TH ST S	2017, 2014, 2009, 2006, 2004, 2001, 1999, 1996, 1994, 1991, 1986, 1985, 1982, 1980, 1978, 1974, 1968, 1965, 1964, 1963, 1962, 1957, 1946, 1942, 1936, 1931, 1926
526 S 3RD	2017, 2014, 2009, 2006, 2004, 2001, 2000, 1999, 1996, 1994, 1991, 1985, 1982, 1980, 1978, 1975, 1974, 1970, 1968, 1966, 1965, 1964, 1962, 1960, 1955, 1950, 1946, 1945, 1942, 1940, 1936, 1935, 1931, 1930, 1926, 1925, 1922
526 S 3RD ST	2017, 2014, 2009, 2004, 2001, 2000, 1999, 1996, 1994, 1991, 1986, 1982, 1980, 1978, 1974, 1970, 1968, 1966, 1965, 1964, 1963, 1962, 1960, 1955, 1950, 1946, 1945, 1942, 1940, 1936, 1935, 1931, 1930, 1926, 1925, 1922
526 S 3RD ST	2006, 2001, 2000, 1996, 1994, 1991, 1986, 1985, 1982, 1980, 1978, 1975, 1974, 1970, 1968, 1966, 1965, 1964, 1963, 1962, 1960, 1957, 1955, 1950, 1946, 1945, 1942, 1940, 1936, 1935, 1931, 1930, 1926, 1925, 1922
526 S 5TH ST	2017, 2006, 2001, 2000, 1996, 1994, 1991, 1986, 1985, 1982, 1980, 1978, 1975, 1974, 1970, 1968, 1966, 1965, 1964, 1963, 1962, 1960, 1957, 1955, 1950, 1946, 1945, 1942, 1940, 1936, 1935, 1931, 1930, 1926, 1925, 1922
526 S 5TH ST	2017, 2014, 2009, 2004, 2001, 2000, 1999, 1996, 1994, 1982, 1978, 1974, 1970, 1968, 1966, 1965, 1964, 1962, 1960, 1955, 1950, 1946, 1945, 1942, 1940, 1936, 1935, 1931, 1930, 1926, 1925, 1922
527 4TH ST S	2017, 2014, 2009, 2006, 2004, 2001, 2000, 1999, 1996, 1994, 1991, 1986, 1985, 1982, 1980, 1978, 1975, 1974, 1970, 1968, 1966, 1965, 1964, 1963, 1962, 1960, 1957, 1950, 1946, 1945, 1942, 1940, 1936, 1935, 1931, 1930, 1926, 1925, 1922
527 S 4TH ST	2017, 2014, 2009, 2006, 2004, 2001, 2000, 1999, 1996, 1994, 1991, 1986, 1985, 1982, 1980, 1978, 1974, 1970, 1968, 1966, 1965, 1964, 1963, 1962, 1960, 1957, 1955, 1950, 1946, 1945, 1942, 1940, 1936, 1935, 1931, 1930, 1926, 1925, 1922

DRAFT

TARGET PROPERTY: ADDRESS NOT IDENTIFIED IN RESEARCH SOURCE

The following Target Property addresses were researched for this report, and the addresses were not identified in the research source.

Address Researched	Address Not Identified in Research Source
439 and 451 South 4th Street	2001, 1982, 1978, 1974, 1968, 1965, 1964, 1962, 1946, 1942, 1936, 1935, 1931, 1926

DRAFT

APPENDIX E


REGULATORY AGENCY RECORDS

DRAFT

OFFICE OF COUNTY ASSESSOR — SANTA CLARA COUNTY, CALIFORNIA

BOOK	PAGE
467	47

1" = 100'

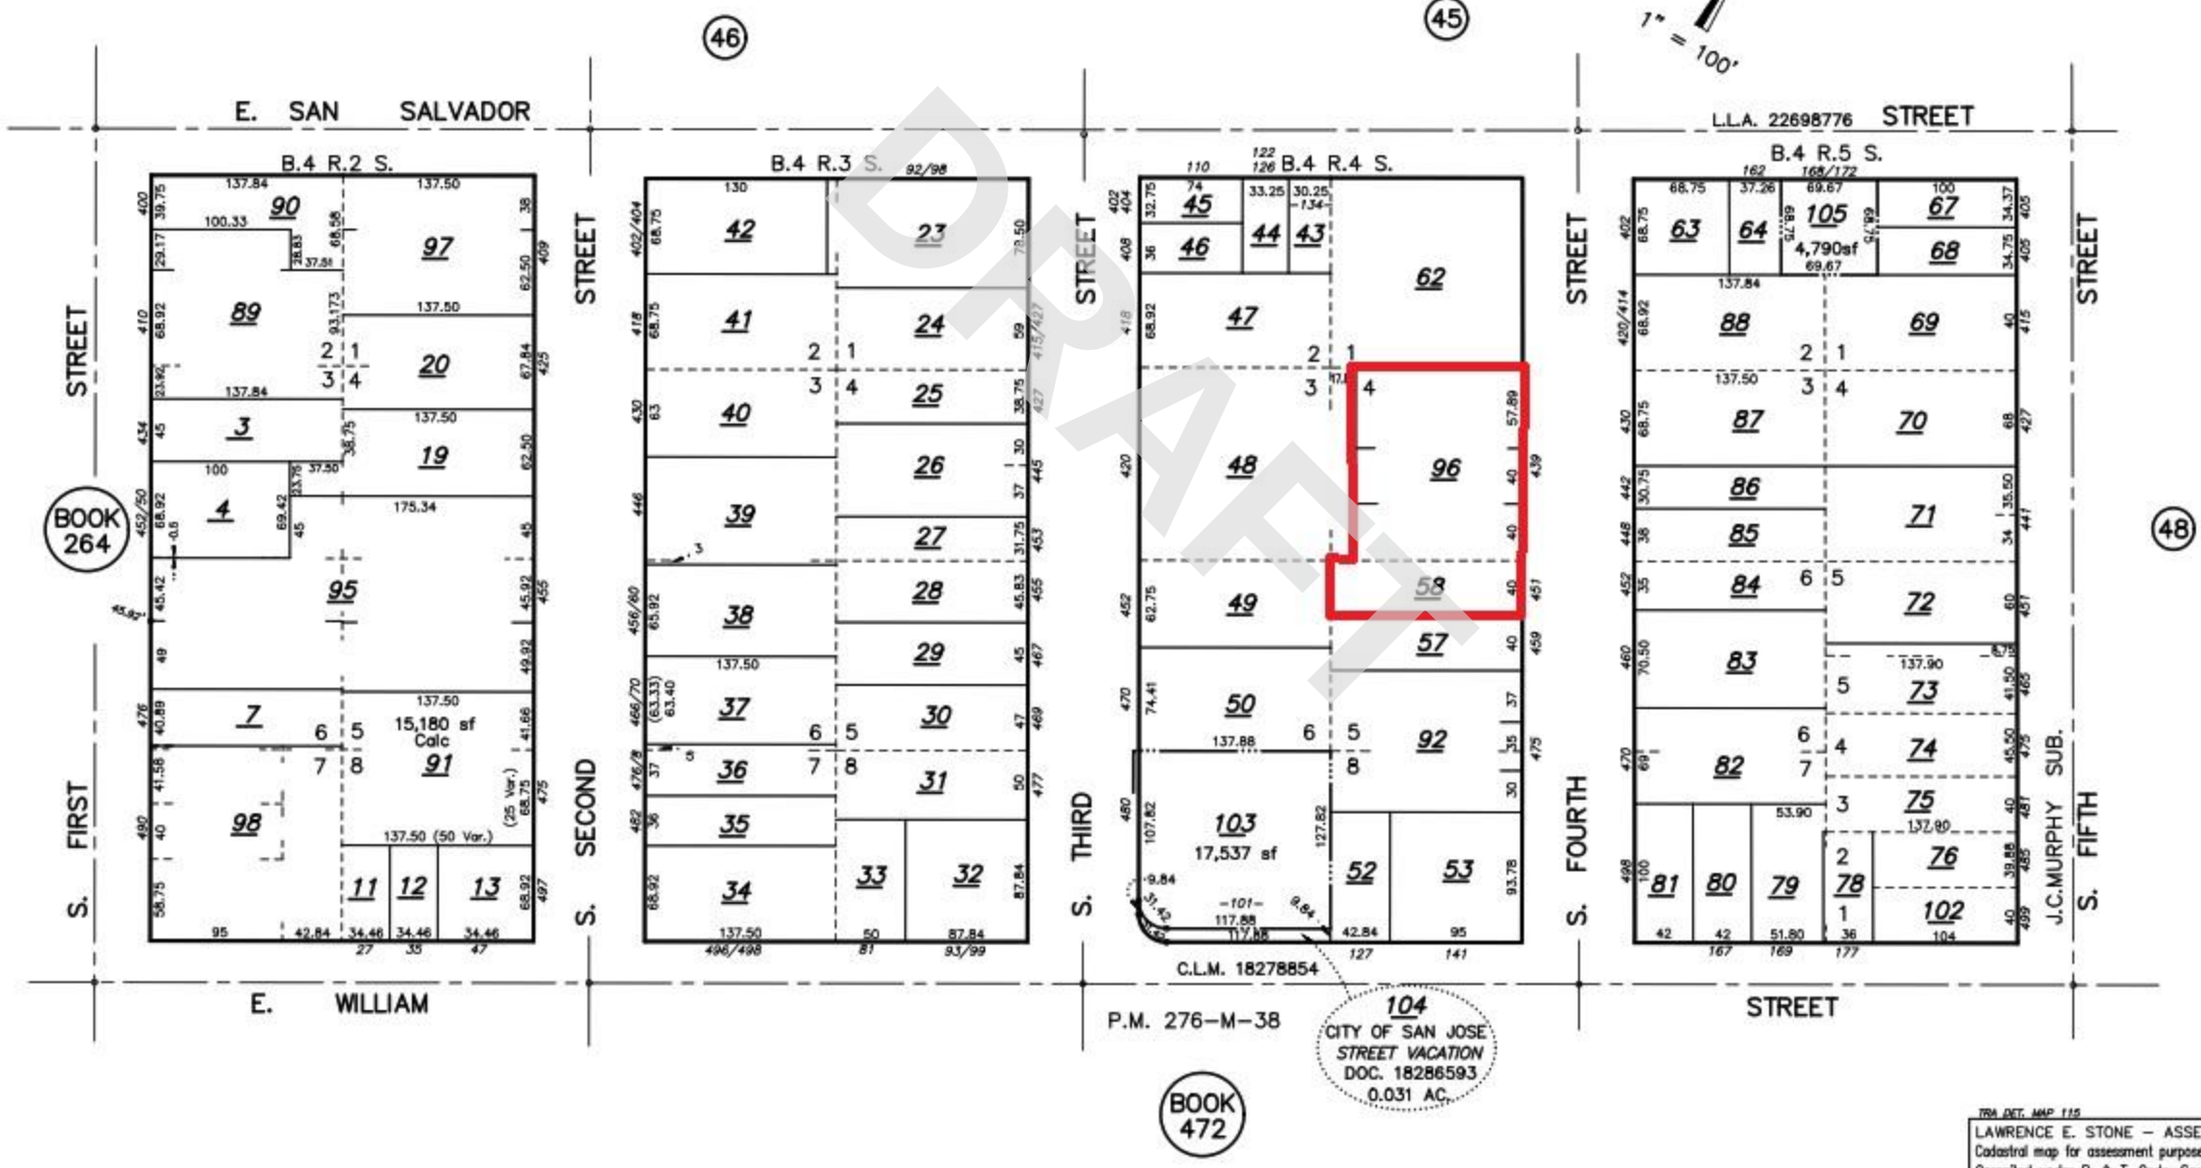

DRAFT

TRA DET. MAP 115

LAWRENCE E. STONE – ASSESSOR
Cadastral map for assessment purposes only.
Compiled under R. & T. Code, Sec. 327.
Effective Roll Year 2021–2022

Record request #22-2 has been closed. The closure reason supplied was:

Good morning, Chris.

Thank you for your recent record request received on 01.03.22 for the following addresses in SAN JOSE:

439 and 451 South 4th Street

We have no records for these locations. However, additional electronic documents may be found on the following websites:

- Local Oversight Program (LOP)
- GEOTracker (GT)
- Spill Reports Website – California Office of Emergency Services (Cal OES):

Please be advised that in some cities, other participating agencies may be responsible for maintaining the type of files you requested. This link may be of assistance in determining who will have the documents you are looking for in the future:

DRAFT

File review request

Christopher Olsen <marinusolsen@gmail.com>
to SJFD.BFP.Recordsrequests, SJFDRecords, Loretta

Mon, 3 Jan, 05:50

I am requesting CERS, CUPA, hazardous material, underground storage tank and LOP files for 439 and 451 South 4th Street in San Jose.

DRAFT

#	Permit #	Ref File #	Address	folderrsn	Permit Type	Work Type	Folder Name	Status	Exp. Date	Select
1	2013-119174-AO	PRE13-158	451 4TH ST S	1544880	Shell (All Other Permits)	Other	PRE13-158	Complete		Select
2	2013-120534-PI	SDL13-010	451 4TH ST S	1546274	Public Information Services	Adult Res (18-59 yrs old)	SDL13-010	Complete		Select
3	1982-017075-AO	CP82-032	451 4TH ST S	904999	Shell (All Other Permits)		CP82-032	Legacy		Select
4	1983-031434-BD	31434	451 4TH ST S	725037	Building Permit		451 4TH ST S	Closed		Select
5	1983-004706-BD	4706	451 4TH ST S	725035	Building Permit		451 4TH ST S	Closed		Select
6	1983-063198-BD	63198	451 4TH ST S	725032	Building Permit		(P)	Closed		Select
7	1983-036182-BD	36182	451 4TH ST S	722008	Building Permit		451 4TH ST S	Finaled		Select
8	1983-036613-BD	36613	451 4TH ST S	722007	Building Permit		451 4TH ST S	Finaled		Select
9	2018-144081-SB	AT18-052	451 4TH ST S	1791077	Subdivision		AT18-052	Review Letter Sent		Select
10	1978-062885-BD	62885	451 4TH ST S	725038	Building Permit		451 4TH ST S	Closed		Select
11	2015-025417-TA	3-18334	451 4TH ST S	1630581	Traffic Report	Mixed Use	H17-004 - 4th Street Metro Station	Cancelled		Select
12	1983-060921-BD	60921	451 4TH ST S	725033	Building Permit		451 4TH ST S	Closed		Select

DRAFT

13	1978-011201-BD	11201	451 4TH ST S	722009	Building Permit		451 4TH ST S	Closed	Select
14	2021-049015-PI	RSL21-176	451 4TH ST S	1937880	Public Information Services	Land Use Verification	RSL21-176	Complete	Select
15	1978-035489-BD	35489	451 4TH ST S	725039	Building Permit		451 4TH ST S	Closed	Select
16	1983-006392-BD	6392	451 4TH ST S	725031	Building Permit		451 4TH ST S	Closed	Select
17	1978-013207-BD	13207	451 4TH ST S	722010	Building Permit		451 4TH ST S	Closed	Select
18	2012-001282-PI	DMV12-001	451 4TH ST S	1481355	Public Information Services	Other	DMV12-001	Complete	Select
19	2017-013276-C3	H17-004	451 4TH ST S	1711631	Stormwater		3-18334	Planning Phase	Select
20	1978-011202-BD	11202	451 4TH ST S	725036	Building Permit		451 4TH ST S	Closed	Select
21	1983-036613-BD	36613	451 4TH ST S	725034	Building Permit		451 4TH ST S	Closed	Select
22	2007-043752-AO	CP07-107	451 4TH ST S	1297158	Shell (All Other Permits)	CP for Residential Care/Serv. Facility	CP07-107 S. Fourth & San Salvador	Denied	Select
23	2007-037567-AO	PRE07-323	451 4TH ST S	1290885	Shell (All Other Permits)	Non CP	PRE07-323	Complete	Select
24	2015-011138-AO	PRE15-046	451 4TH ST S	1616226	Shell (All Other Permits)	Other	PRE15-046	Complete	Select
25	2020-149494-ENV	ER20-262	451 4TH ST S	1897639	Environmental Review	Environmental Impact Report (EIR)	439 SOUTH 4TH STREET	Under Review	Select

DRAFT

21	1983-036613-BD	36613	451 4TH ST S	725034	Building Permit		451 4TH ST S	Closed	Select
22	2007-043752-AO	CP07-107	451 4TH ST S	1297158	Shell (All Other Permits)	CP for Residential Care/Serv. Facility	CP07-107 S. Fourth & San Salvador	Denied	Select
23	2007-037567-AO	PRE07-323	451 4TH ST S	1290885	Shell (All Other Permits)	Non CP	PRE07-323	Complete	Select
24	2015-011138-AO	PRE15-046	451 4TH ST S	1616226	Shell (All Other Permits)	Other	PRE15-046	Complete	Select
25	2020-149494-ENV	ER20-262	451 4TH ST S	1897639	Environmental Review	Environmental Impact Report (EIR)	439 SOUTH 4TH STREET	Under Review	Select
26	2018-136430-TA	3-18334	451 4TH ST S	1783415	Traffic Report	Mixed Use	439 South 4th Street	Pending Approval	Select
27	2017-003044-DV	H17-004	451 4TH ST S	1701387	Development Permit (Legacy)	None	H17-004 - 439 South 4th Street	Review Letter Sent	Select
28	2013-129366-AO	CP13-082	451 4TH ST S	1555183	Shell (All Other Permits)	CP for Residential Care/Serv. Facility	CP13-082	Withdrawn	Select
29	2015-022918-ZN	C15-026	451 4TH ST S	1628077	Zonings	Privately Initiated	C15-026	Approved	Select
30	2013-111961-RFCS		451 4TH ST S	1537595	Request For Customer Service	Information Requested	451 S 4TH ST	Completed	Select
31	1979-044063-BD	44063	451 4TH ST S	725040	Building Permit		451 4TH ST S	Closed	Select

DRAFT

PUBLIC PERMIT SEARCH RESULT

Show 50 entries

#	Permit #	Ref File #	Address	folderrsn	Permit Type	Work Type	Folder Name	Status	Exp. Date	Select
1	2007-002992-MF		439 4TH ST S	1255882	Multiple Attached Dwellings	Sub-Trades Only	(P)	Finaled	08/21/2007	Select
2	2017-003044-DV	H17-004	439 4TH ST S	1701387	Development Permit (Legacy)	None	H17-004 - 439 South 4th Street	Review Letter Sent		Select
3	2015-025417-TA	3-18334	439 4TH ST S	1630581	Traffic Report	Mixed Use	H17-004 - 4th Street Metro Station	Cancelled		Select
4	2020-126747-MF		439 4TH ST S	1874882	Multiple Attached Dwellings	Additions/Alterations	EPR (PC) RETROFIT GARAGE REPAIR ONLY	Technical Review	01/16/2022	Select
5	2012-028394-MF		439 4TH ST S	1508624	Multiple Attached Dwellings	ReRoof	(B 100%) REROOF	Finaled	05/07/2013	Select
6	2005-062611-MF		439 4TH ST S	1215511	Multiple Attached Dwellings	Sub-Trades Only	(E 100%) R/R SUBPANEL	Expired		Select
7	2007-043752-AO	CP07-107	439 4TH ST S	1297158	Shell (All Other Permits)	CP for Residential Care/Serv. Facility	CP07-107 S. Fourth & San Salvador	Denied		Select
8	2015-022918-ZN	C15-026	439 4TH ST S	1628077	Zonings	Privately Initiated	C15-026	Approved		Select

DRAFT


9	2007-037567-AO	PRE07-323	439 4TH ST S	1290885	Shell (All Other Permits)	Non CP	PRE07-323	Complete		Select
10	2017-013276-C3	H17-004	439 4TH ST S	1711631	Stormwater		3-18334	Planning Phase		Select
11	1965-045946-BD	45946	439 4TH ST S	725027	Building Permit		(B) BUILD 30 UNIT APT	Closed		Select
12	2012-019625-AO	PRE12-063	439 4TH ST S	1499842	Shell (All Other Permits)	Other	PRE12-063	Complete		Select
13	2020-149200-ENV	ER20-258	439 4TH ST S	1897345	Environmental Review	Geohazard Testing Clearance Only	439 SOUTH 4TH STREET	New		Select
14	2021-049012-PI	RSL21-175	439 4TH ST S	1937877	Public Information Services	Land Use Verification	RSL21-175	Complete		Select
15	2007-003468-MF		439 4TH ST S	1256360	Multiple Attached Dwellings	New Construction	ALTERNATE MATERIALS OR METHOD OF CONSTRUCTION	Expired	07/29/2007	Select
16	2007-011384-AO	PRE07-133	439 4TH ST S	1264317	Shell (All Other Permits)	Non CP	PRE07-133	Complete		Select
17	2008-056933-MH		439 4TH ST S	1354266	Multiple Housing		439 S 4TH ST	Delinquent - Finance	12/31/2019	Select
18	2004-132804-MF		439 4TH ST S	1135020	Multiple Attached Dwellings	ReRoof	()	Finaled		Select
19	2018-144081-SB	AT18-052	439 4TH ST S	1791077	Subdivision		AT18-052	Review Letter Sent		Select

DRAFT

20	1964-043264-BD	43264	439 4TH ST S	725028	Building Permit		VOID BUILD HOTEL	Closed		Select
21	2007-003435-MF		439 4TH ST S	1256327	Multiple Attached Dwellings	Additions/Alterations	ALTERNATE METHOD OF CONSTRUCTION	Expired	07/28/2007	Select
22	2019-135187-MF		439 4TH ST S	1830395	Multiple Attached Dwellings	Sub-Trades Only	(P 100%) WATER HEATER	Finaled	03/09/2020	Select
23	2012-007673-PI		439 4TH ST S	1487759	Public Information Services	Other	128 E REED ST UNIT 3	Under Review		Select
24	2020-149494-ENV	ER20-262	439 4TH ST S	1897639	Environmental Review	Environmental Impact Report (EIR)	439 SOUTH 4TH STREET	Under Review		Select
25	2018-136430-TA	3-18334	439 4TH ST S	1783415	Traffic Report	Mixed Use	439 South 4th Street	Pending Approval		Select
26	2007-008863-IR		439 4TH ST S	1261793	Information Request		439 4TH ST	Closed		Select

DRAFT

Return to Public Information Search

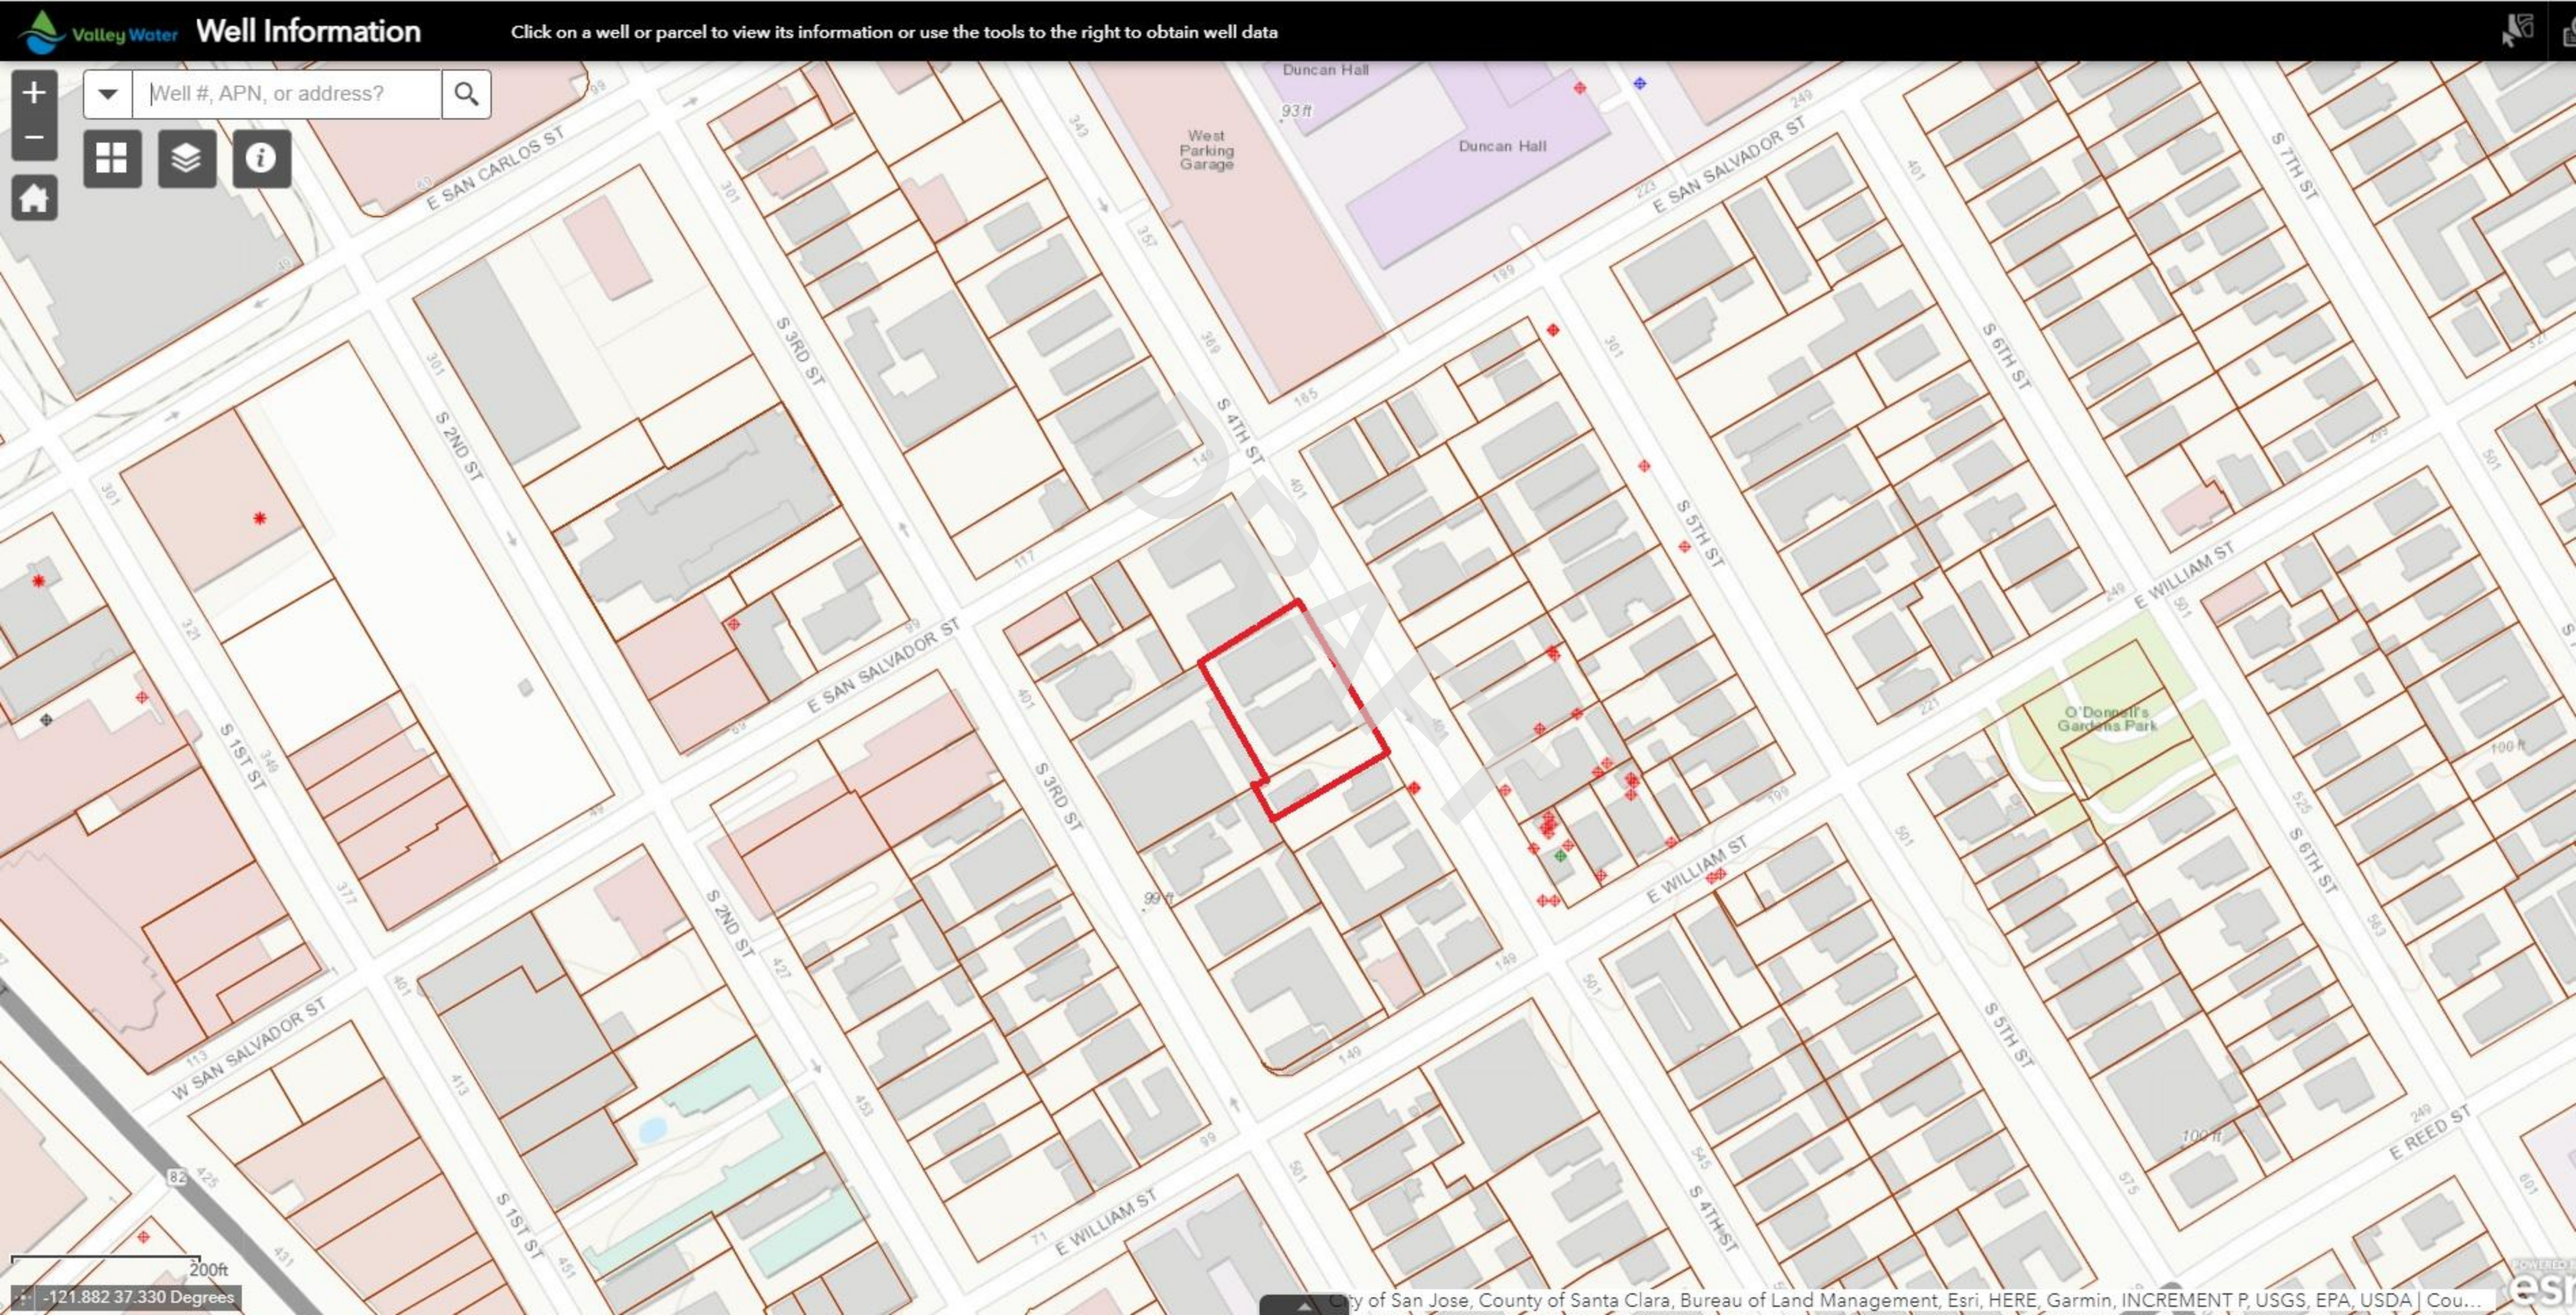
Valley Water
Well Information
Click on a well or parcel to view its information or use the tools to the right to obtain well data
Well #, APN, or address?
E SAN CARLOS ST
S 2ND ST
S 3RD ST
S 4TH ST
E SAN SALVADOR ST
S 1ST ST
W SAN SALVADOR ST
E WILLIAM ST
S 5TH ST
S 6TH ST
S 7TH ST
E REED ST
S 4TH ST
West Parking Garage
Duncan Hall
O'Donnell's Gardens Park
200ft
-121.882 37.330 Degrees
City of San Jose, County of Santa Clara, Bureau of Land Management, Esri, HERE, Garmin, INCREMENT P, USGS, EPA, USDA | Cou...


Hazardous Waste Tracking System

Handler Search | Reports | ID Number | Log In

Search by... | Enter a Handler Name or ID Number | Filters | Advanced Search

Physical Address | 439 s | san jose | 95112 | County... | Handler... | Status... | Category... | ID Type... | Update | Clear

No Results Found.

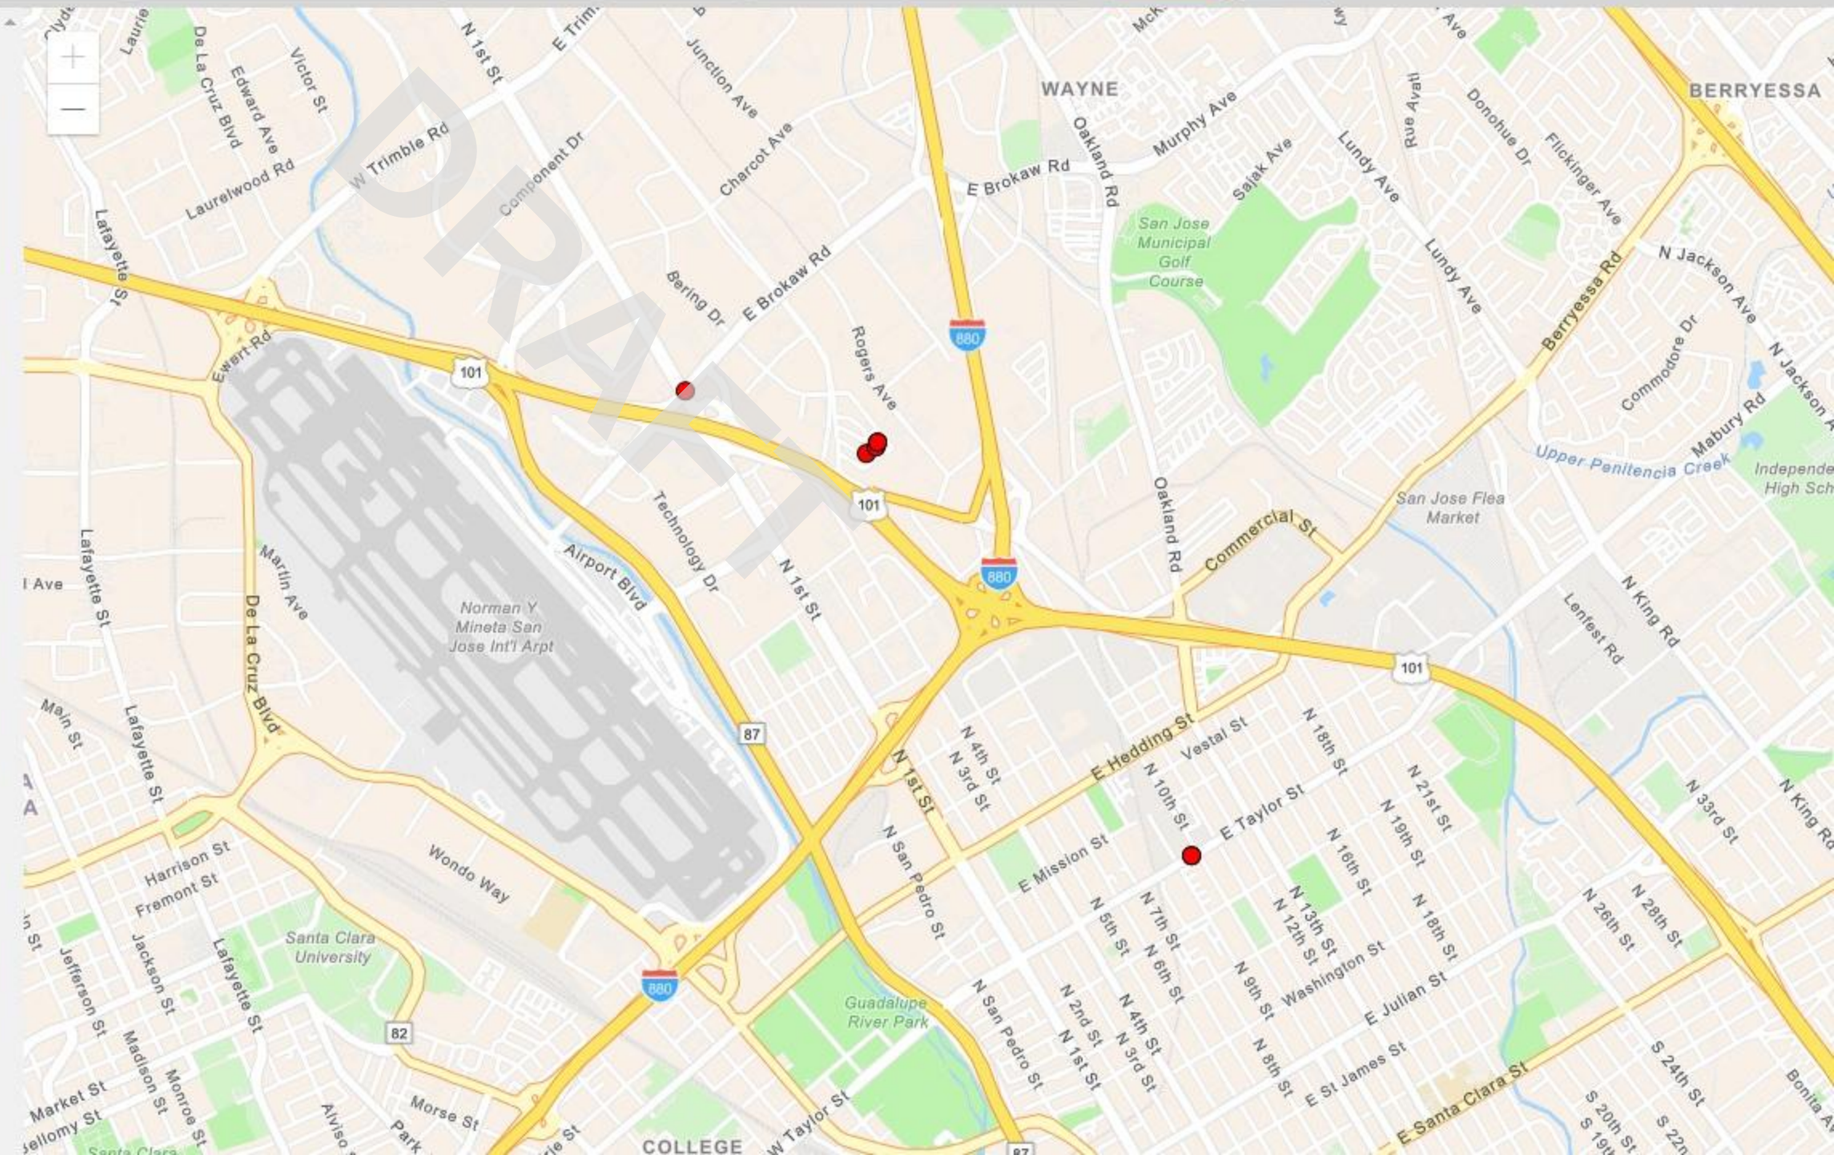


Hazardous Waste Tracking System

Search by... | Enter a Handler Name or ID Number | Filters | Advanced Search

Physical Address | 451 s | san jose | 95112 | County... | Handler... | Status... | Category... | ID Type... | Update | Clear

No Results Found.

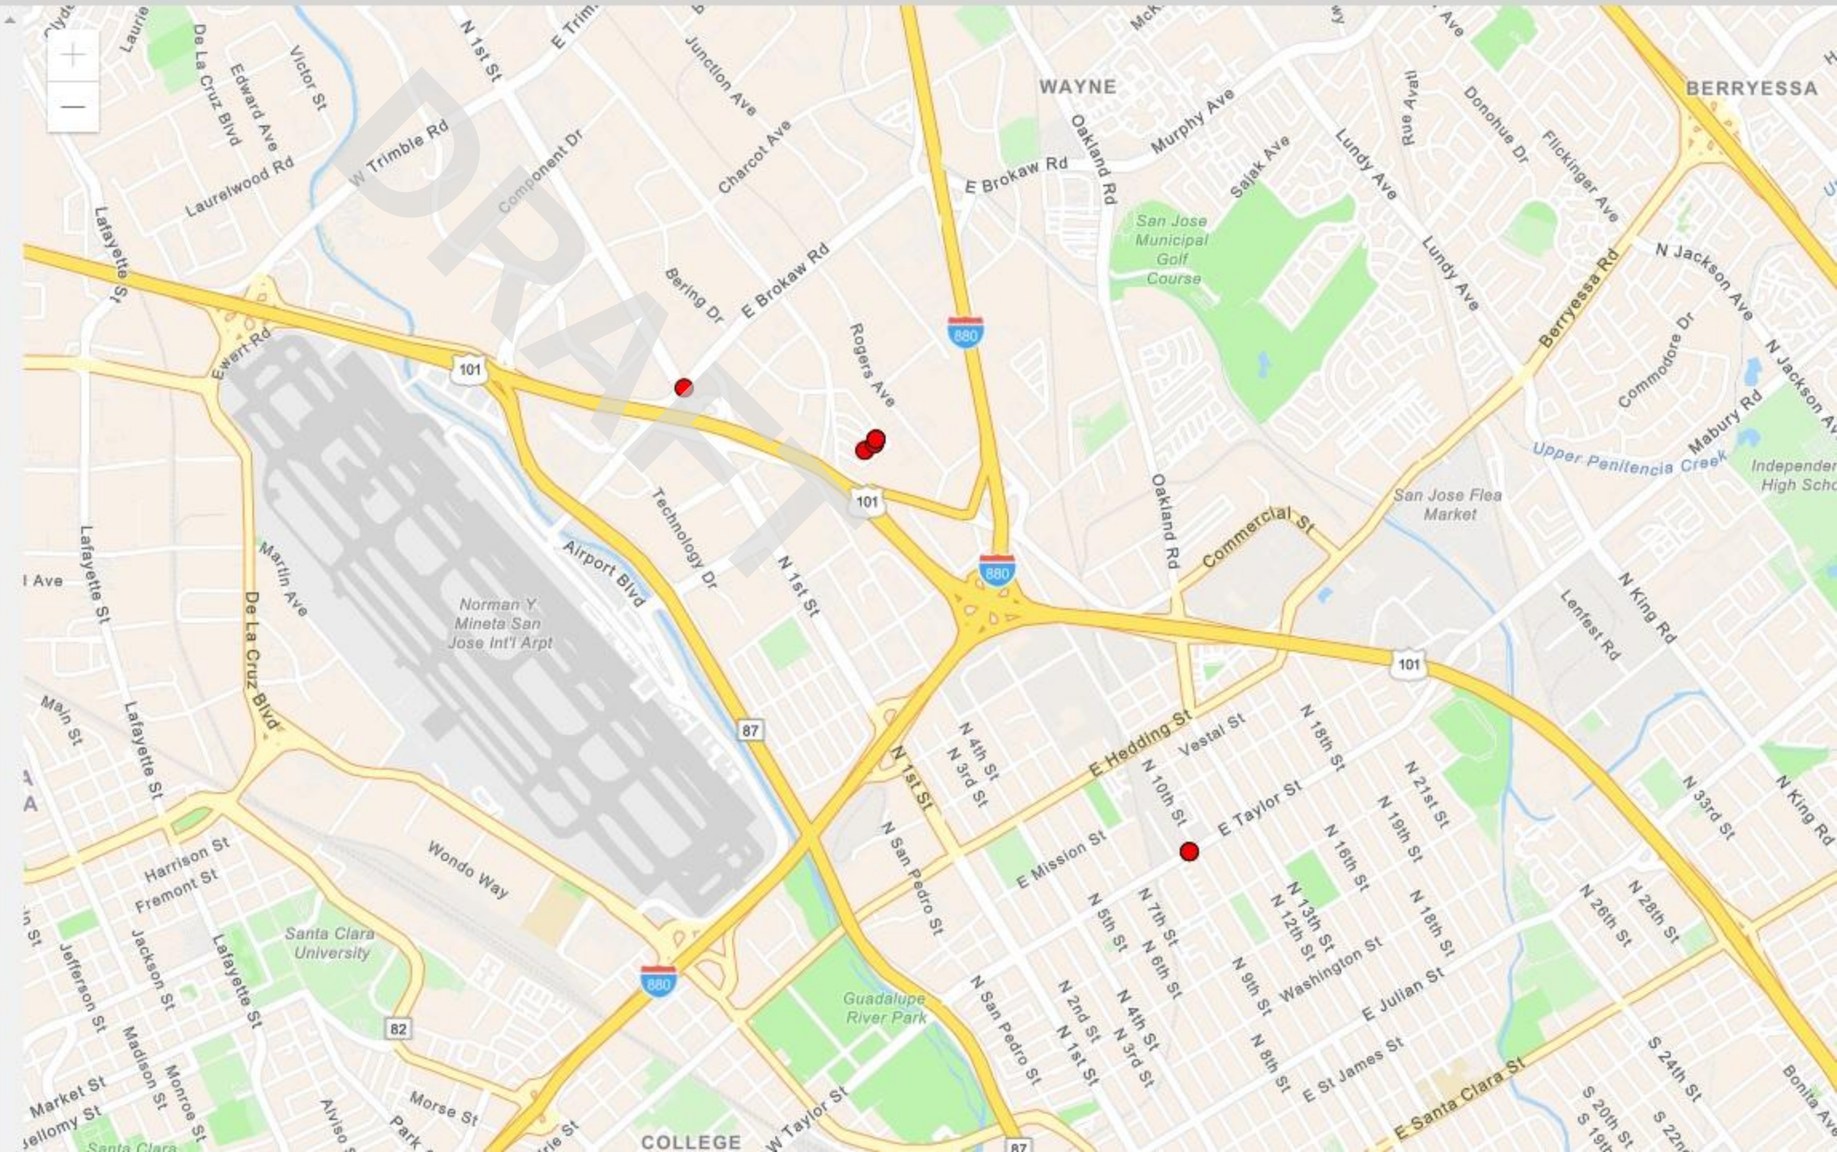

Public Records Request No. 2022-01-0002

Inbox ×

Public Records Mon, 3 Jan, 08:38

to me

Dear Chris Olsen,

Thank you for your request. We have searched our records and have no records that respond to your below request for:


439 & 451 South 4th Street
San Jose


If you have any questions or concerns, please call or e-mail me.


Sincerely,


Rochele Henderson
Public Records Section
BAAQMD
415-516-1916

DRAFT

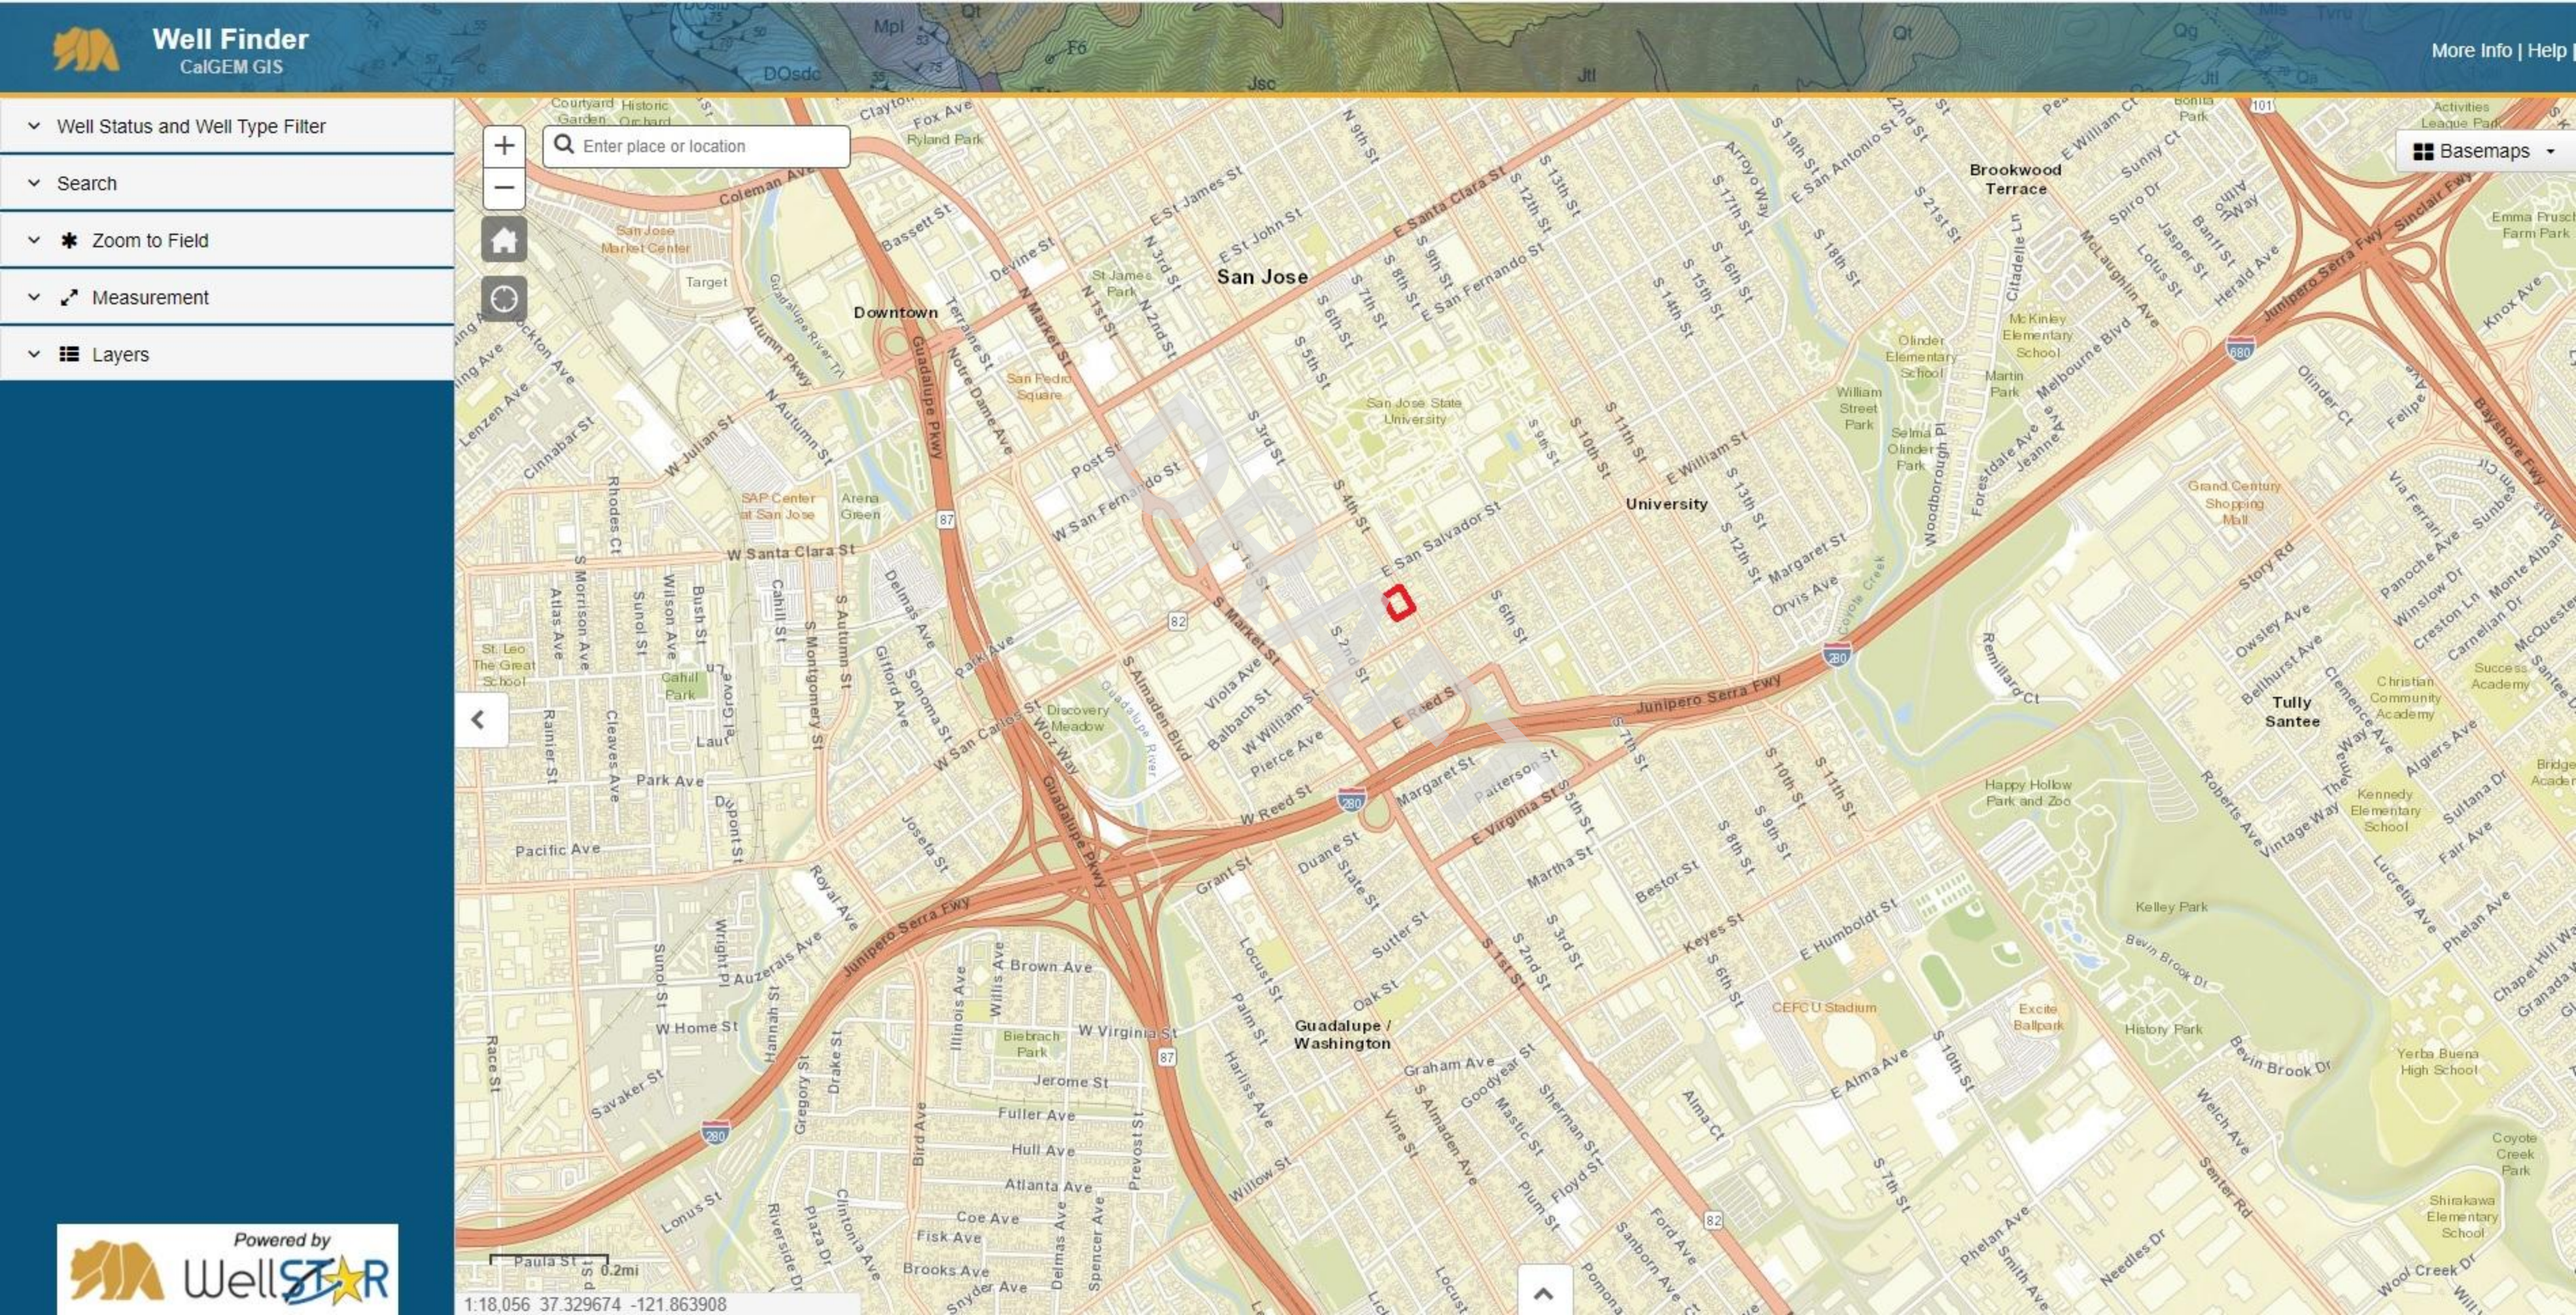
Well Finder
CalGEM GIS
More Info | Help
Well Status and Well Type Filter
Search
Zoom to Field
Measurement
Layers
Enter place or location
Basemaps
San Jose
Downtown
University
Guadalupe / Washington
Tully
Santee
Brookwood Terrace
Junipero Serra Fwy
Guadalupe Pkwy
Powered by WellSTAR
1:18,056 37.329674 -121.863908

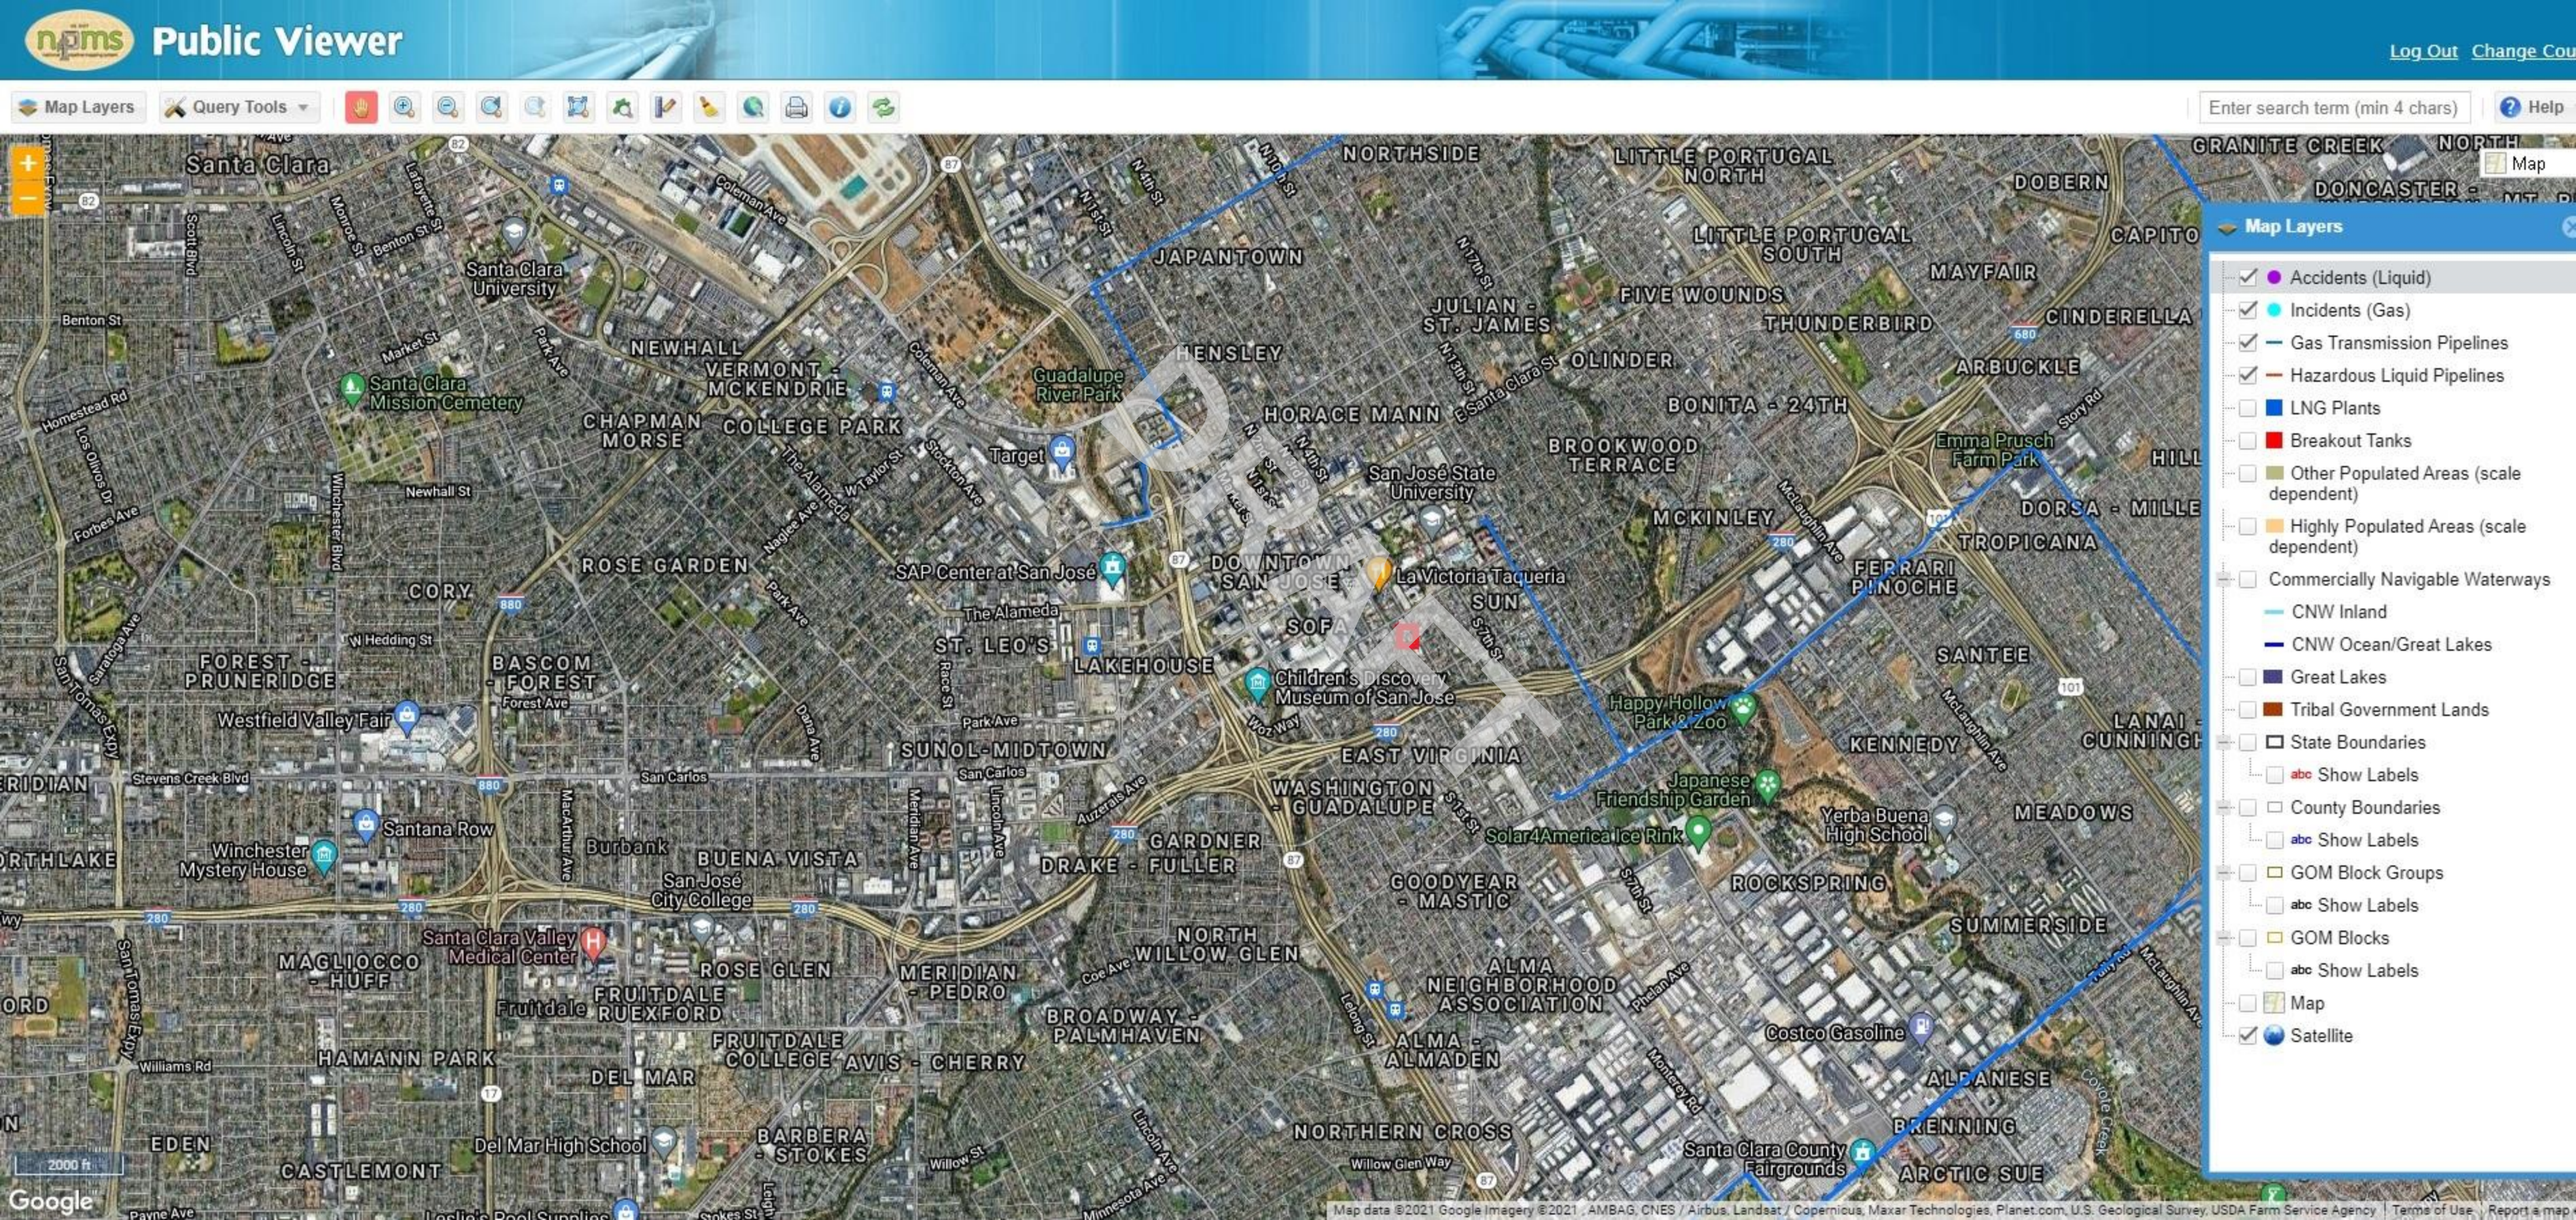
Public Viewer
Log Out
Change Cou
Map Layers
Query Tools
Enter search term (min 4 chars)
Help
Map
Map Layers
Accidents (Liquid)
Incidents (Gas)
Gas Transmission Pipelines
Hazardous Liquid Pipelines
LNG Plants
Breakout Tanks
Other Populated Areas (scale dependent)
Highly Populated Areas (scale dependent)
Commercially Navigable Waterways
CNW Inland
CNW Ocean/Great Lakes
Great Lakes
Tribal Government Lands
State Boundaries
Show Labels
County Boundaries
Show Labels
GOM Block Groups
Show Labels
GOM Blocks
Show Labels
Map
Satellite
Santa Clara
Santa Clara University
Santa Clara Mission Cemetery
NEWHALL
VERMONT - MCKENDRIE
CHAPMAN MORSE
COLLEGE PARK
NORTHSIDE
JAPANTOWN
HENSLEY
JULIAN - ST. JAMES
LITTLE PORTUGAL NORTH
LITTLE PORTUGAL SOUTH
FIVE WOUNDS
MAYFAIR
THUNDERBIRD
CINDERELLA
OLINDER
ARBUCKLE
BONITA - 24TH
BROOKWOOD TERRACE
HORACE MANN
Guadalupe River Park
Target
San José State University
Emma Prusch Farm Park
MCKINLEY
DORSA - MILLE
TROPICANA
FERRARI PINOCHE
SANTEE
ROSE GARDEN
CORY
SAP Center at San José
DOWNTOWN SAN JOSE
La Victoria Taqueria
SOFA
ST. LEO'S
LAKEHOUSE
Children's Discovery Museum of San Jose
Happy Hollow Park & Zoo
FOREST - PRUNERIDGE
BASCOM - FOREST
Westfield Valley Fair
SUNOL-MIDTOWN
EAST VIRGINIA
KENNEDY
LANAI - CUNNINGH
WASHINGTON - GUADALUPE
Japanese Friendship Garden
Yerba Buena High School
MEADOWS
Santana Row
Winchester Mystery House
Burbank
BUENA VISTA
San José City College
GARDNER
DRAKE - FULLER
Solar4America Ice Rink
GOODYEAR - MASTIC
ROCKSPRING
SUMMERSIDE
Santa Clara Valley Medical Center
MAGLIOCCO - HUFF
ROSE GLEN
MERIDIAN - PEDRO
NORTH WILLOW GLEN
ALMA NEIGHBORHOOD ASSOCIATION
Fruitdale
FRUITDALE RUEXFORD
BROADWAY - PALMHAVEN
Costco Gasoline
HAMANN PARK
FRUITDALE COLLEGE AVIS - CHERRY
ALMA - ALMADEN
DEL MAR
ALBANESE
EDEN
Del Mar High School
BARBERA - STOKES
NORTHERN CROSS
Santa Clara County Fairgrounds
BRENNING
CASTLEMONT
ARCTIC SUE
Google
Map data ©2021 Google Imagery ©2021 , AMBAG, CNES / Airbus, Landsat / Copernicus, Maxar Technologies, Planet.com, U.S. Geological Survey, USDA Farm Service Agency
Terms of Use
Report a map

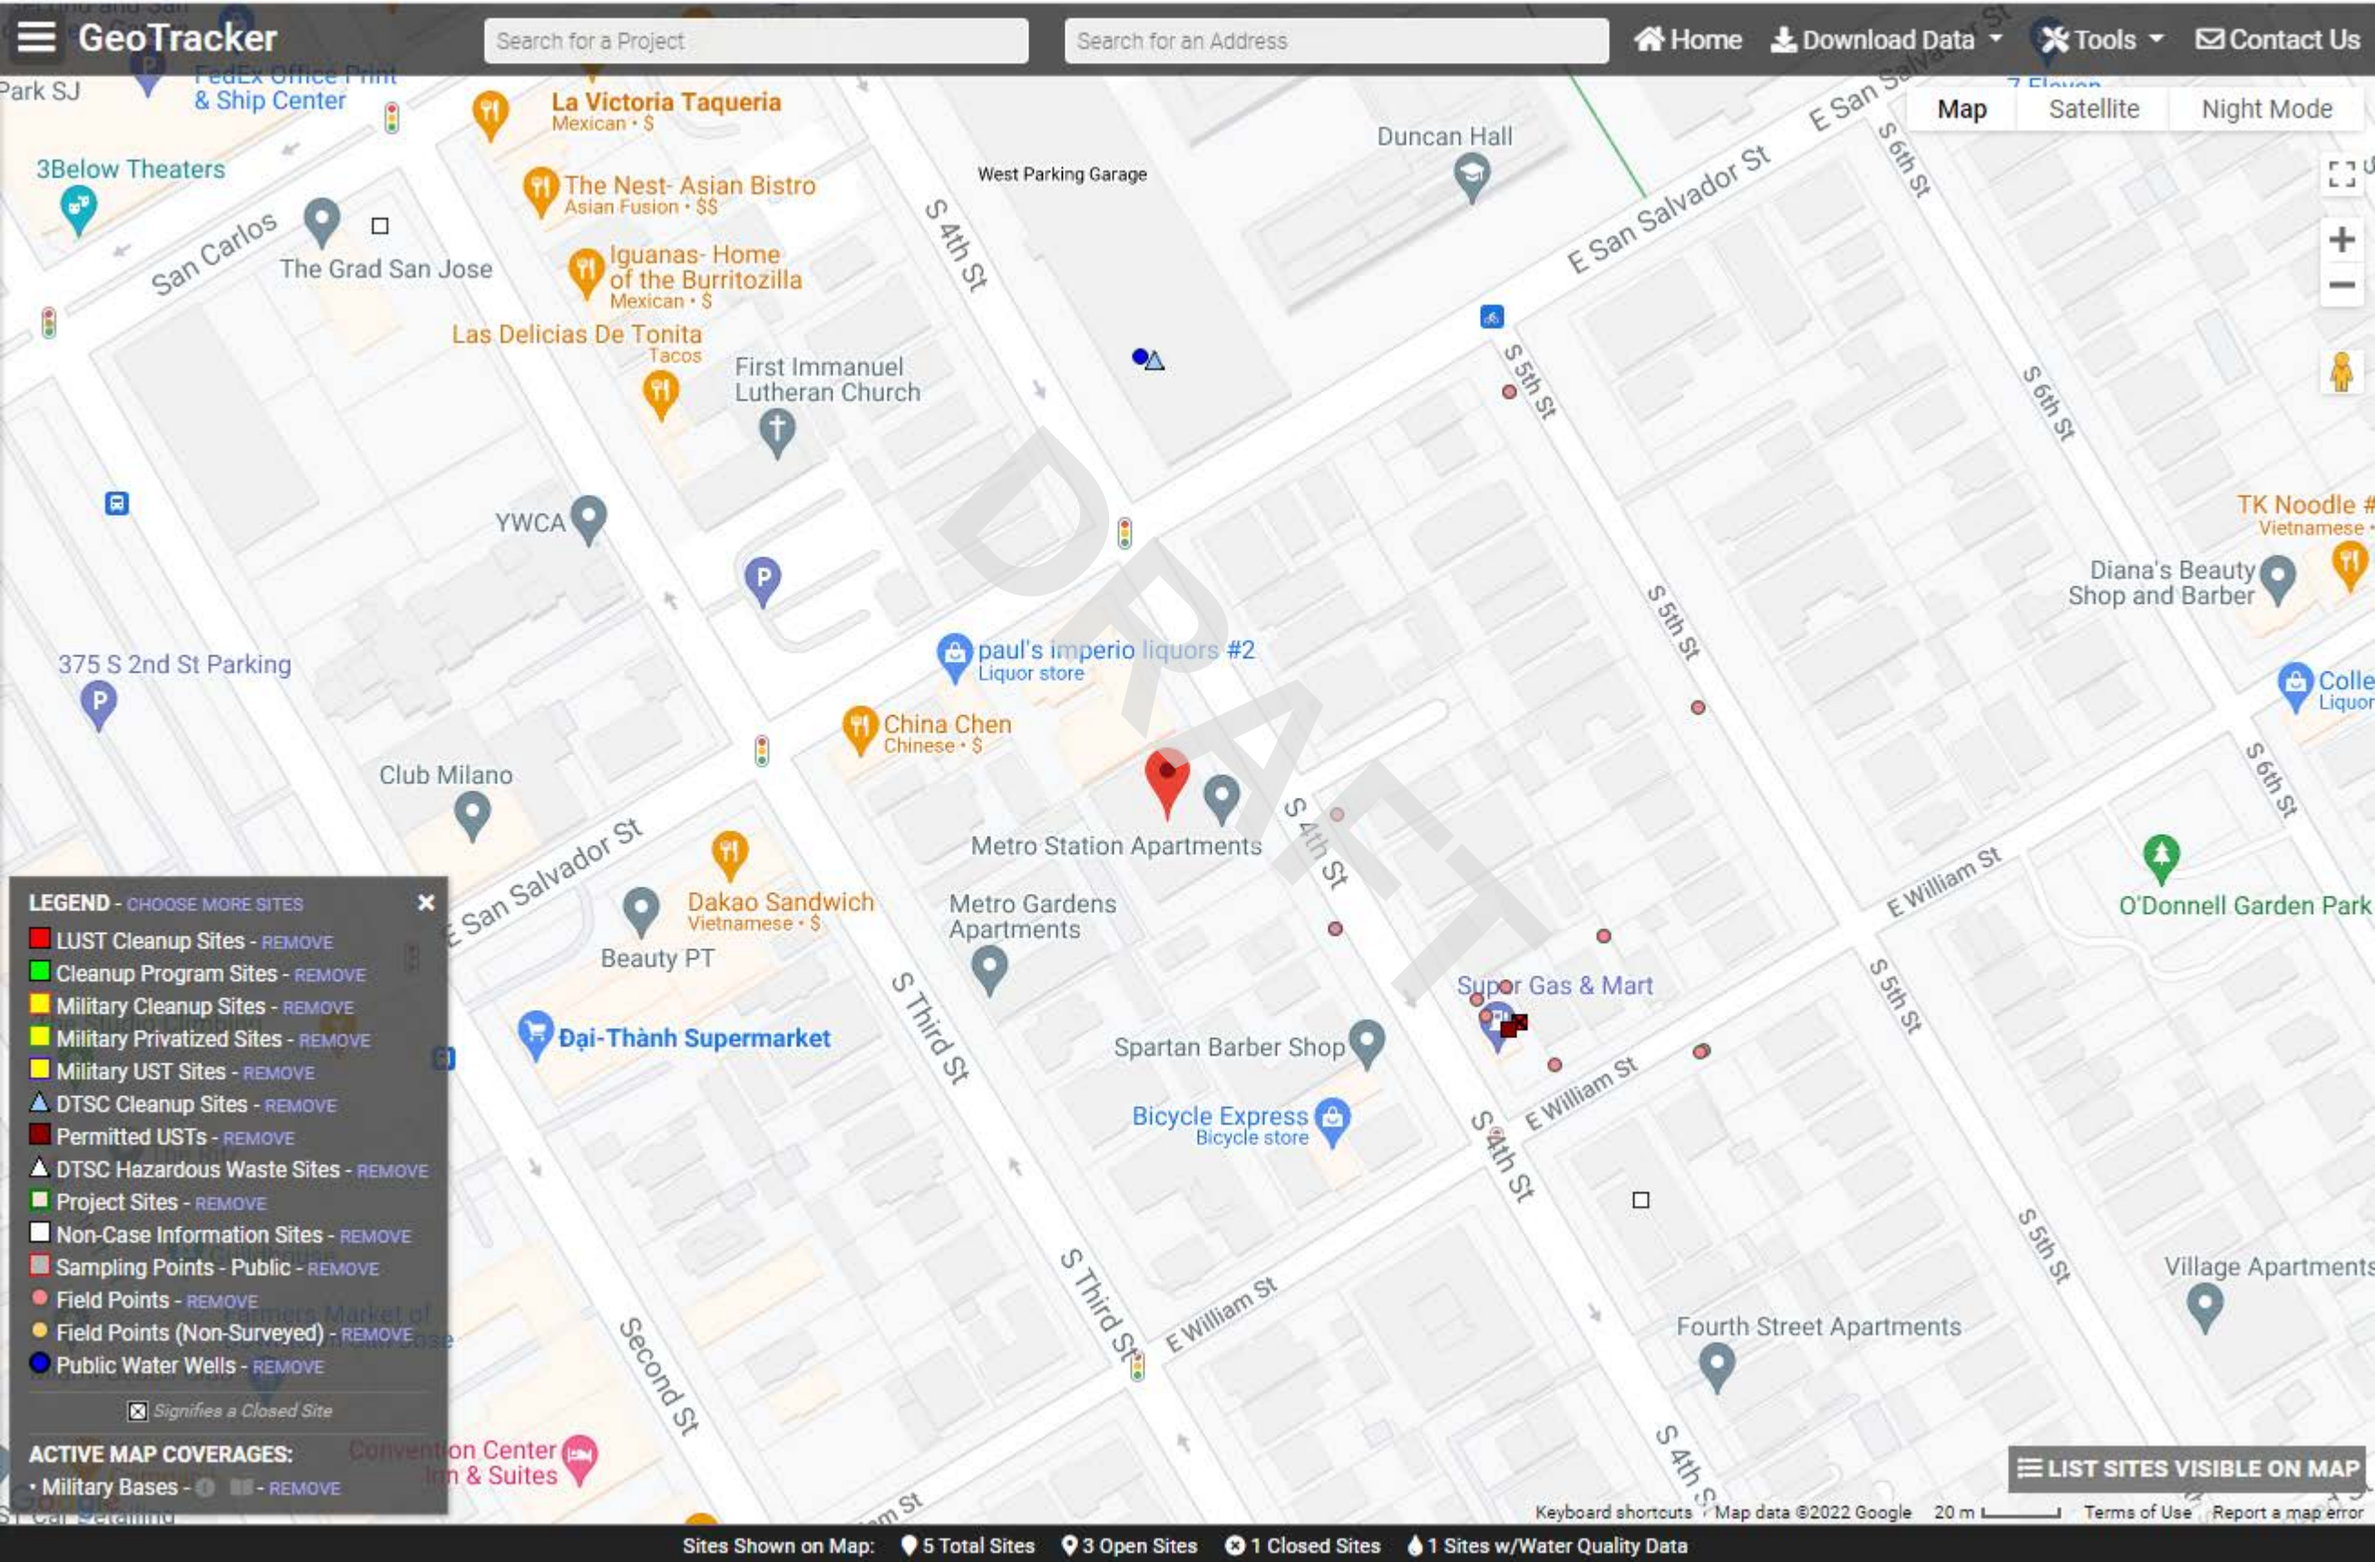
GeoTracker
Search for a Project
Search for an Address
Home
Download Data
Tools
Contact Us
Map
Satellite
Night Mode
La Victoria Taqueria
Mexican • $
3Below Theaters
The Nest- Asian Bistro
Asian Fusion • $$
West Parking Garage
Duncan Hall
San Carlos
The Grad San Jose
Iguanas- Home of the Burritozilla
Mexican • $
Las Delicias De Tonita
Tacos
First Immanuel Lutheran Church
E San Salvador St
S 4th St
S 5th St
S 6th St
YWCA
TK Noodle
Vietnamese
Diana's Beauty Shop and Barber
375 S 2nd St Parking
paul's imperio liquors #2
Liquor store
China Chen
Chinese • $
Club Milano
Metro Station Apartments
Dakao Sandwich
Vietnamese • $
Beauty PT
Metro Gardens Apartments
E William St
O'Donnell Garden Park
Super Gas & Mart
Đại-Thành Supermarket
Spartan Barber Shop
Bicycle Express
Bicycle store
S Third St
Second St
Village Apartments
Fourth Street Apartments
DRAFT
LEGEND - CHOOSE MORE SITES
LUST Cleanup Sites - REMOVE
Cleanup Program Sites - REMOVE
Military Cleanup Sites - REMOVE
Military Privatized Sites - REMOVE
Military UST Sites - REMOVE
DTSC Cleanup Sites - REMOVE
Permitted USTs - REMOVE
DTSC Hazardous Waste Sites - REMOVE
Project Sites - REMOVE
Non-Case Information Sites - REMOVE
Sampling Points - Public - REMOVE
Field Points - REMOVE
Field Points (Non-Surveyed) - REMOVE
Public Water Wells - REMOVE
Signifies a Closed Site
ACTIVE MAP COVERAGES:
Military Bases - REMOVE
LIST SITES VISIBLE ON MAP
Keyboard shortcuts
Map data ©2022 Google
20 m
Terms of Use
Report a map error
Sites Shown on Map:
5 Total Sites
3 Open Sites
1 Closed Sites
1 Sites w/Water Quality Data

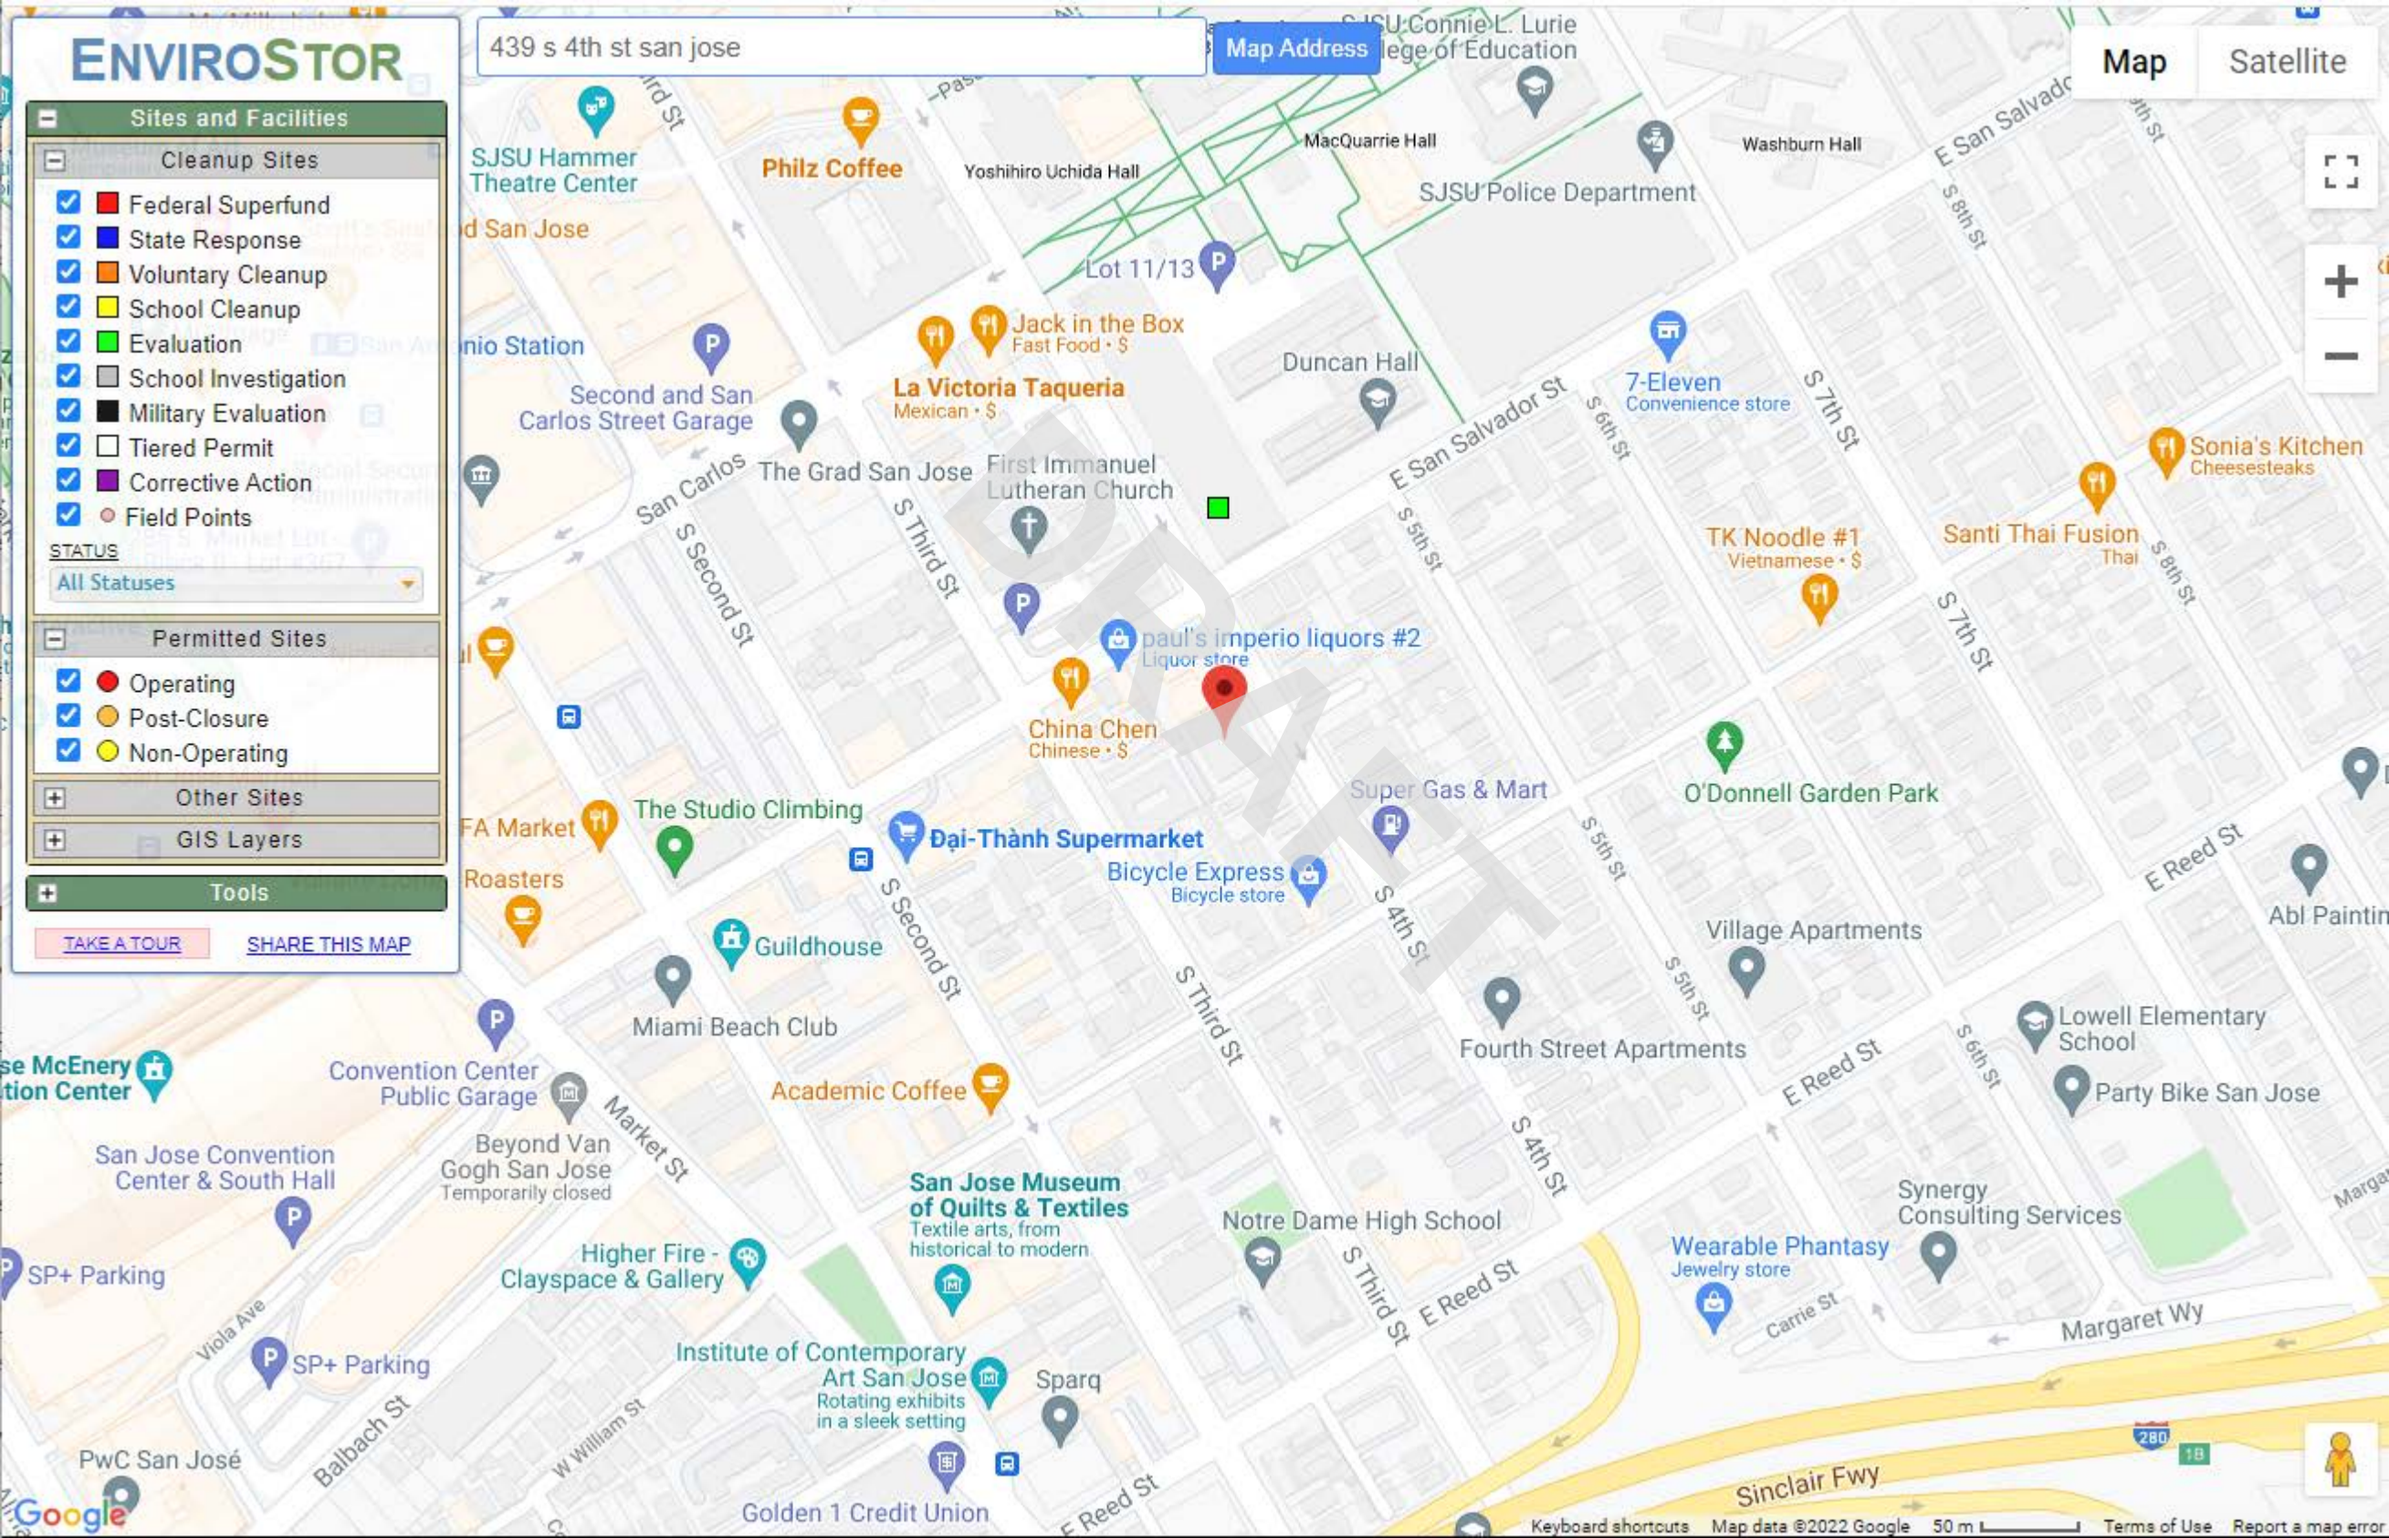
ENVIROSTOR
439 s 4th st san jose
Map Address
Map
Satellite
Sites and Facilities
Cleanup Sites
Federal Superfund
State Response
Voluntary Cleanup
School Cleanup
Evaluation
School Investigation
Military Evaluation
Tiered Permit
Corrective Action
Field Points
STATUS
All Statuses
Permitted Sites
Operating
Post-Closure
Non-Operating
Other Sites
GIS Layers
Tools
TAKE A TOUR
SHARE THIS MAP
SJSU Hammer Theatre Center
Philz Coffee
Yoshihiro Uchida Hall
MacQuarrie Hall
Washburn Hall
SJSU Police Department
Lot 11/13
Jack in the Box
Fast Food • $
La Victoria Taqueria
Mexican • $
Second and San Carlos Street Garage
The Grad San Jose
First Immanuel Lutheran Church
Duncan Hall
7-Eleven
Convenience store
Sonia's Kitchen
Cheesesteaks
TK Noodle #1
Vietnamese • $
Santi Thai Fusion
Thai
paul's imperio liquors #2
Liquor store
China Chen
Chinese • $
The Studio Climbing
Đại-Thành Supermarket
Super Gas & Mart
Bicycle Express
Bicycle store
O'Donnell Garden Park
Roasters
Guildhouse
Miami Beach Club
Village Apartments
Fourth Street Apartments
Lowell Elementary School
Party Bike San Jose
Convention Center Public Garage
Academic Coffee
San Jose Convention Center & South Hall
Beyond Van Gogh San Jose
Temporarily closed
San Jose Museum of Quilts & Textiles
Textile arts, from historical to modern
Notre Dame High School
Synergy Consulting Services
Wearable Phantasy
Jewelry store
Higher Fire - Clayspace & Gallery
SP+ Parking
Institute of Contemporary Art San Jose
Rotating exhibits in a sleek setting
Sparq
PwC San José
Golden 1 Credit Union
Margaret Wy
Sinclair Fwy
E Reed St
S 4th St
S Third St
S Second St
S 5th St
S 6th St
S 7th St
S 8th St
E San Salvador St
San Carlos
Market St
Viola Ave
Balbach St
W William St
Carrie St
Google
Keyboard shortcuts
Map data ©2022 Google
50 m
Terms of Use
Report a map error
DRAFT

APPENDIX F

PREVIOUS REPORTS

DRAFT

Environmental & Engineering Due Diligence

Site Investigation & Remediation

Energy Performance & Benchmarking

Industrial Hygiene

Construction Consulting

Construction, Site Stabilization & Stormwater Services

Zoning Analysis Reports & ALTA Surveys

September 30, 2015

PHASE I
ENVIRONMENTAL SITE ASSESSMENT

DRAFT

Property Identification:
439 & 451 South Fourth Street
San Jose, Santa Clara County, California 95112
AEI Project No. 348655

Prepared For:
David J. Powers & Associates
1871 The Alameda
San Jose, California 95126

Prepared By:
AEI Consultants
2500 Camino Diablo
Walnut Creek, California 94597
925-746-6000

PROJECT SUMMARY

South Fourth Street Mixed Use Project
439 & 451 South Fourth Street, San Jose, Santa Clara County, California 95112

Report Section		No Further Action	REC	CREC	HREC	Other Environment Considerations	Recommended Action
2.1	Site Location and Description	✔					
2.2	Site and Vicinity Characteristics	✔					
3.1	Historical Summary	✔					
4.0	Regulatory Agency Records Review	✔					
5.0	Regulatory Database Records Review	✔					
5.2	Vapor Migration						
6.3	Previous Reports and Other Provided Documentation						
7.1	Subject Property Reconnaissance Findings	✔					
7.2	Adjacent Property Reconnaissance Findings	✔					
8.1	Asbestos-Containing Building Materials					✔	Pre- Demolition Asbestos Survey
8.2	Lead-Based Paint					✔	Consultation with Certified Lead Risk Assessor
8.3	Radon	✔					
8.4	Drinking Water Sources and Lead in Drinking Water	✔					
8.5	Mold/Indoor Air Quality Issues	✔					

DRAFT

TABLE OF CONTENTS

LIST OF COMMONLY USED ACRONYMS 5
EXECUTIVE SUMMARY 6
Property Description 6
Findings 7
Conclusions, Opinions, and Recommendations 9
1.0 INTRODUCTION 10
1.1 Scope of Work 10
1.2 Additional Services 10
1.3 Significant Assumptions 10
1.4 Limitations 11
1.5 Limiting Conditions/Deviations 12
1.6 Data Gaps and Data Failure 12
1.7 Reliance 13
2.0 SITE AND VICINITY DESCRIPTION 14
2.1 Site Location and Description 14
2.2 Site and Vicinity Characteristics 15
2.3 Physical Setting 15
3.0 HISTORICAL REVIEW OF SITE AND VICINITY 16
3.1 Historical Summary 16
3.2 Aerial Photograph Review 17
3.3 Sanborn Fire Insurance Maps 18
3.4 City Directories 19
3.5 Historical Topographic Maps 20
3.6 Chain of Title 20
4.0 REGULATORY AGENCY RECORDS REVIEW 21
4.1 Local Environmental Health Department and/or State Environmental Agency 21
4.2 Fire Department 21
4.3 Building Department 21
4.4 Planning Department 22
4.5 County Assessor Office 22
4.6 Oil and Gas Wells/Pipelines 22
4.7 Other Agencies Searched 22
4.8 State Environmental Superliens and Property Transfer Laws 23
5.0 REGULATORY DATABASE RECORDS REVIEW 24
5.1 Records Summary 24
5.2 Vapor Migration 25
6.0 INTERVIEWS AND USER PROVIDED INFORMATION 26
6.1 Interviews 26
6.2 User Provided Information 27
6.3 Previous Reports and Other Provided Documentation 27
7.0 SITE RECONNAISSANCE 28
7.1 Subject Property Reconnaissance Findings 28
7.2 Adjacent Property Reconnaissance Findings 30
8.0 OTHER ENVIRONMENTAL CONSIDERATIONS 31
8.1 Asbestos-Containing Building Materials 31
8.2 Lead-Based Paint 32

DRAFT

8.3 Radon 33
8.4 Drinking Water Sources and Lead in Drinking Water 33
8.5 Mold/Indoor Air Quality Issues 33
9.0 SIGNATURE OF ENVIRONMENTAL PROFESSIONALS 35
10.0 REFERENCES 36

DRAFT

TABLE OF APPENDICES

APPENDIX A: FIGURES
APPENDIX B: PROPERTY PHOTOGRAPHS
APPENDIX C: REGULATORY DATABASE
APPENDIX D: HISTORICAL SOURCES
APPENDIX E: REGULATORY AGENCY RECORDS
APPENDIX F: OTHER SUPPORTING DOCUMENTATION
APPENDIX G: QUALIFICATIONS

DRAFT

LIST OF COMMONLY USED ACRONYMS

AST	Aboveground Storage Tank
AUL	Activity and Use Limitation
APCD	Air Pollution Control District
AHERA	Asbestos Hazard Emergency Response Act
AQMD	Air Quality Management District
ACM	Asbestos-Containing Material
APN	Assessor's Parcel Number
ASTM	American Society for Testing and Materials
bgs	Below Ground Surface
BTEX	Benzene, Toluene, Ethylbenzene, and Xylenes
COC	Contaminant of Concern
CERCLA	Comprehensive Environmental Response Compensation and Liability Act
CERCLIS	Comprehensive Environmental Response Compensation and Liability Information System
CREC	Controlled Recognized Environmental Condition
EPA	Environmental Protection Agency
ESA	Environmental Site Assessment
HAZNET	Facility and Manifest Data
GPR	Ground-Penetrating Radar
HWS	Hazardous Waste Site
HVAC	Heating, Ventilation and Air Conditioning
HREC	Historical Recognized Environmental Condition
LLP	Landowner Liability Protection
LQG	Large Quantity Generator
LBP	Lead-Based Paint
LCP	Lead Containing Paint
LUST	Leaking Underground Storage Tank
MSDS	Material Safety Data Sheet
MCL	Maximum Contaminant Level
MTBE	Methyl Tertiary Butyl Ether
µg/L	Micrograms per Liter
mg/kg	Milligrams per Kilogram
mg/L	Milligrams per Liter
NESHAP	National Emission Standards for Hazardous Air Pollutants
NPL	National Priorities List
NFA	No Further Action
ND	None Detected
NOV	Notice of Violation
NTC	Notice to Comply
O&M	Operations and Maintenance
OSHA	Occupational Safety and Health Administration
ppb	Parts per Billion
ppm	Parts per Million
PCE	Perchloroethylene, Tetrachloroethylene, Tetrachloroethene, PERC
PTO	Permit to Operate
pCi/L	PicoCuries per Liter
PCB	Polychlorinated Biphenyl
REC	Recognized Environmental Condition
RCRA	Resource Conservation and Recovery Act
RP	Responsible Party
SVOC	Semi-Volatile Organic Compound
SQG	Small Quantity Generator
SLIC	Spills, Leaks, Investigation, and Cleanup
TPH	Total Petroleum Hydrocarbons
TPHd	Total Petroleum Hydrocarbons (diesel range)
TPHg	Total Petroleum Hydrocarbons (gasoline range)
TPHo	Total Petroleum Hydrocarbons (oil range)
TRPH	Total Recoverable Petroleum Hydrocarbons
TCE	Trichloroethylene, Trichloroethene
UST	Underground Storage Tank
USDA	United States Department of Agriculture
USGS	United States Geological Survey
VOC	Volatile Organic Compound

DRAFT

EXECUTIVE SUMMARY

AEI Consultants (AEI) was retained by David J. Powers & Associates to conduct a Phase I ESA in conformance with our proposal and the scope and limitations of ASTM Standard Practice E1527-13 and the EPA Standards and Practices for All Appropriate Inquiries (40 CFR Part 312) for the property referenced in the table below. Any exceptions to, or deletions from, this practice are described in Sections 1.4, 1.5, and 1.6 of this report.

PROPERTY DESCRIPTION

PROPERTY INFORMATION	
Property Name	South Fourth Street Mixed Use Project
Street Address(es)	439 & 451 South Fourth Street
City	San Jose
State	California
Location	Southwestern side of South 4th Street
Vicinity Characteristics	Residential and commercial
Approximate Site Acreage/Source	0.5/Santa Clara County Assessor
Property Type	Residential
Subject Property Use(s)	Multi-family residential
Assessor Parcel Number(s)	467-47-058 & 467-47-096
SITE AND BUILDING INFORMATION	
Number of Buildings	Three
Year(s) of Construction	439 South 4th Street - 1965 451 South 4th Street - 1990
Number of Floors/Stories	439 South 4th Street - Three 451 South 4th Street - Two
Basement or Subgrade Area(s)	None identified
Number of Units	36
Building Area (SF)/Source	18,188/Santa Clara County Assessor
Building Description(s)	One three-story and one two-story residential apartment structures, each with presumed slab foundation and no subgrade areas
Building Occupant(s)	Multiple residential tenants
Additional Improvements	Associated landscaping, asphalt-paved parking areas
Current On-site Operations	Residential activities
Current Use of Hazardous Substances	None identified
UTILITY PROVIDER INFORMATION	
Natural Gas Provider	Pacific Gas & Electric (PG&E) per Ms. Nelly Amas/Property Manager
Electricity Provider	PG&E per Ms. Nelly Amas/Property Manager
Heating System Fuel Source	Electricity per Ms. Nelly Amas/Property Manager
Cooling System Power Source	N/A per Ms. Nelly Amas/Property Manager
Potable Water Provider or Source	San Jose Water Company per Ms. Nelly Amas/Property Manager
Sewage Disposal Provider or Treatment System	City of San Jose per Ms. Nelly Amas/Property Manager

DRAFT

REGULATORY INFORMATION	
Regulatory Database Listings	None identified
Institutional Controls	None identified
Engineering Controls	None identified
Environmental Liens	None identified

Based on a review of historical sources, the subject property was identified to consist of five separate residential structures with associated private auto garages and outbuildings in 1891. Residential structures remain in a 1915 Sanborn map. By at least 1950, a small residential apartment structure was developed in the northwestern portion of the subject property in addition to the previous structures, while one of the residential structures in the central portion was converted into a store (located within the footprint of the current 439 development). Circa 1965, the current residential apartments structures were developed at 439 South 4th Street; a small residential structure was also present in the southeastern portion. By 1969, the residential structure was removed from the southeastern portion of the subject property. Circa 1990, the current residential structure was developed at 451 South 4th Street. Occupants at the subject property have included multiple residential tenants, as well as a commercial photography supply operation at 451 South 4th Street from approximately 1990-2010.

The following historical addresses were associated with the subject property: 425-451 South 4th Street. These addresses were also researched as part of this assessment.

The immediately surrounding properties consist of the following:

Direction from Site	Tenant/Use (Address)	Regulatory Database Listing(s)
Northeast	South 4th Street followed by residences (414-452 South 4th Street)	None identified
Southeast	Residence (459 South 4th Street)	None identified
Southwest	Residences (420-452 South 3rd Street)	None identified
West	Residential apartments (418 South 3rd Street)	None identified
Northwest	Residential apartments (405 South 4th Street)	None identified

None of the adjacent sites were listed in the regulatory database.

Based upon information obtained from groundwater monitoring data for a nearby site, 498 South 4th Street (220 feet southeast) on the Regional Water Quality Control Board's (RWQCB) GeoTracker database, the direction of groundwater flow beneath the subject property is inferred to be to the northeast. Based on information obtained from the same source, groundwater is presumed to be present at an estimated depth of 11-36 feet bgs.

FINDINGS

Recognized Environmental Condition (REC) is defined by the ASTM Standard Practice E1527-13 as the presence or likely presence of any hazardous substances or petroleum products in, on, or at a property: (1) due to release to the environment; (2) under conditions indicative of a release to the environment; or (3) under conditions that pose a material threat of a future release to the environment. AEI's assessment has revealed the following RECs associated with the subject property or nearby properties:

DRAFT

- AEI did not identify evidence of on-site RECs during the course of this assessment.

Controlled Recognized Environmental Condition (CREC) is defined by the ASTM Standard Practice E1527-13 as a past release of hazardous substances or petroleum products that has been addressed to the satisfaction of the applicable regulatory authority, with hazardous substances or petroleum products allowed to remain in place subject to the implementation of required controls. AEI's assessment has revealed the following CRECs associated with the subject property or nearby properties:

- AEI did not identify evidence of on-site CRECs during the course of this assessment.

Historical Recognized Environmental Condition (HREC) is defined by the ASTM Standard Practice E1527-13 as a past release of any hazardous substances or petroleum products that has occurred in connection with the property and has been addressed to the satisfaction of the applicable regulatory authority or meeting unrestricted use criteria established by a regulatory authority, without subjecting the property to any required controls. AEI's assessment has revealed the following HRECs associated with the subject property or nearby properties:

- AEI did not identify evidence of on-site HRECs during the course of this assessment.

Other Environmental Considerations warrant discussion, but do not qualify as RECs as defined by the ASTM Standard Practice E1527-13. These include, but are not limited to, de minimis conditions and/or environmental considerations such as the presence of ACMs, LBP, radon, mold, and lead in drinking water, which can affect the liabilities and financial obligations of the client, the health and safety of site occupants, and the value and marketability of the subject property. AEI's assessment has revealed the following other environmental considerations associated with the subject property or nearby properties:

- According to the Client, demolition of the subject property buildings is planned for the near future. Regardless of building construction date, the EPA's NESHAP requires that a thorough asbestos survey be performed prior to demolition or renovation activities that may disturb ACMs. This requirement may be enforced by federal, state and local regulatory agencies, and specifies that all suspect ACMs be sampled to determine the presence or absence of asbestos prior to any renovation or demolition activities which may disturb them to prevent potential exposure to workers, building occupants, and the environment. Similarly, OSHA regulations require that specific work practices be implemented when handling construction materials and debris that contain asbestos and/or lead-containing materials.

- Due to the age of the subject property buildings, there is a potential that LBP is present. AEI understands that demolition activities of the subject property buildings are planned. AEI recommends that the property owner consult with a certified Lead Risk Assessor to determine options for control of possible LBP hazards. Stringent local and State regulations may apply to LBP in association with building demolition/renovations and worker/occupant protection. It should be noted that construction activities that disturb materials or paints containing any amount of lead may be subject to certain requirements of the OSHA lead standard contained in 29 CFR 1910.1025 and 1926.62.

DRAFT

CONCLUSIONS, OPINIONS, AND RECOMMENDATIONS

We have performed a Phase I ESA in conformance with the scope and limitations of ASTM Standard Practice E1527-13 and the EPA Standards and Practices for All Appropriate Inquiries (40 CFR Part 312) of 439 & 451 South Fourth Street in the City of San Jose, Santa Clara County, California, the *subject property*. Any exceptions to, or deletions from, this practice are described in Sections 1.4, 1.5, and 1.6 of this report.

AEI did not identify evidence of RECs in connection with the subject property during the course of this assessment. AEI recommends no further investigation for the subject property at this time.

DRAFT

1.0 INTRODUCTION

This report documents the methods and findings of the Phase I ESA performed in conformance with the proposal and scope and limitations of ASTM Standard Practice E1527-13 and the EPA Standards and Practices for All Appropriate Inquiries (40 CFR Part 312) for the property located at 439 & 451 South Fourth Street in the City of San Jose, Santa Clara County, California (Appendix A: Figures and Appendix B: Property Photographs).

1.1 SCOPE OF WORK

The purpose of the Phase I ESA is to assist the client in identifying potential RECs, in accordance with ASTM E1527-13, associated with the presence of any hazardous substances or petroleum products, their use, storage, and disposal at and in the vicinity of the subject property. Property assessment activities focused on: 1) a review of federal, state, tribal, and local databases that identify and describe underground fuel tank sites, leaking underground fuel tank sites, hazardous waste generation sites, and hazardous waste storage and disposal facility sites within the ASTM approximate minimum search distance; 2) a property and surrounding site reconnaissance, and interviews with the past and present owners and current occupants and operators to identify potential environmental contamination; and 3) a review of historical sources to help ascertain previous land use at the site and in the surrounding area.

1.2 ADDITIONAL SERVICES

Other environmental considerations such as ACMs, LBP, lead in drinking water, radon, mold, and wetlands can result in business environmental risks for property owners which may disrupt current or planned operations or cash flow and are generally beyond the scope of a Phase I assessment as defined by ASTM E1527-13. Based upon the agreed-on scope of services this ESA did not include subsurface or other invasive assessments, business environmental risks, or other services not specifically identified and discussed herein.

1.3 SIGNIFICANT ASSUMPTIONS

The following assumptions are made by AEI in this report. AEI relied on information derived from secondary sources including governmental agencies, the client, designated representatives of the client, property contact, property owner, property owner representatives, computer databases, and personal interviews. AEI has reviewed and evaluated the thoroughness and reliability of the information derived from secondary sources including government agencies, the client, designated representatives of the client, property contact, property owner, property owner representatives, computer databases, or personal interviews. It appears that all information obtained from outside sources and reviewed for this assessment is thorough and reliable. However, AEI cannot guarantee the thoroughness or reliability of this information.

Groundwater flow, unless otherwise specified by on-site well data or well data from the subject property or nearby sites, is inferred from contour information depicted on the USGS topographic maps. AEI assumes the property has been correctly and accurately identified by the client, designated representative of the client, property contact, property owner, and property owner's representatives.

DRAFT

1.4 LIMITATIONS

Property conditions, as well as local, state, tribal, and federal regulations can change significantly over time. Therefore, the recommendations and conclusions presented as a result of this assessment apply strictly to the environmental regulations and property conditions existing at the time the assessment was performed. Available information has been analyzed using currently accepted assessment techniques and it is believed that the inferences made are reasonably representative of the property. AEI makes no warranty, expressed or implied, except that the services have been performed in accordance with generally accepted environmental property assessment practices applicable at the time and location of the assessment.

Considerations identified by ASTM as beyond the scope of a Phase I ESA that may affect business environmental risk at a given property include the following: ACMs, radon, LBP, lead in drinking water, wetlands, regulatory compliance, cultural and historical resources, industrial hygiene, health and safety, ecological resources, endangered species, indoor air quality, mold, and high voltage lines. These environmental issues or conditions may warrant assessment based on the type of the property transaction; however, they are considered non-scope issues under ASTM Standard Practice E1527-13.

If requested by the client, these non-scope issues are discussed herein. Otherwise, the purpose of this assessment is solely to satisfy one of the requirements for qualification of the innocent landowner defense, contiguous property owner or bona fide prospective purchaser under CERCLA. ASTM Standard Practice E1527-13 and the United States EPA Standards and Practices for All Appropriate Inquiries (40 CFR Part 312) constitute the "all appropriate inquiry into the previous ownership and uses of the property consistent with good commercial or customary practice" as defined in:

1. 42 U.S.C. § 9601(35)(B), referenced in the ASTM Standard Practice E1527-13.
2. Sections 101(35)(B) (ii) and (iii) of CERCLA and referenced in the EPA Standards and Practices for All Appropriate Inquiries (40 CFR Part 312).
3. 42 U.S.C. § 9601(40) and 42 U.S.C. § 9607(q).

The Phase I ESA is not, and should not be construed as, a warranty or guarantee about the presence or absence of environmental contaminants that may affect the property. Neither is the assessment intended to assure clear title to the property in question. The sole purpose of assessment into property title records is to ascertain a historical basis of prior land use. All findings, conclusions, and recommendations stated in this report are based upon facts, circumstances, and industry-accepted procedures for such services as they existed at the time this report was prepared (i.e., federal, state, and local laws, rules, regulations, market conditions, economic conditions, political climate, and other applicable matters). All findings, conclusions, and recommendations stated in this report are based on the data and information provided, and observations and conditions that existed on the date and time of the property reconnaissance.

Responses received from local, state, or federal agencies or other secondary sources of information after the issuance of this report may change certain facts, findings, conclusions, or circumstances to the report. A change in any fact, circumstance, or industry-accepted procedure upon which this report was based may adversely affect the findings, conclusions, and recommendations expressed in this report.

DRAFT

1.5 LIMITING CONDITIONS/DEVIATIONS

The performance of this Phase I ESA was limited by the following:

- AEI inspected a representative sample of interior units: 9, 12, 22, and 25. In addition, AEI inspected common and exterior areas of the property, including list the laundry rooms and manager's office. Based on the nature of property occupancy, this method of assessment is presumed to be appropriate due to the size of the subject property.

- AEI requested an interview with the subject property owner; however, the subject property owner has not responded as of this report date. Based on the quality of information obtained from other sources, this limitation is not expected to alter the overall Findings of this assessment.

- The User did not complete the ASTM User Questionnaire or provide the User information to AEI. AEI assumes that qualification for the LLPs is being established by the User in documentation outside of this assessment.

1.6 DATA GAPS AND DATA FAILURE

According to ASTM E1527-13, data gaps occur when the Environmental Professional is unable to obtain information required by the Standard, despite good faith efforts to gather such information. Pursuant to ASTM E1527-13, only significant data gaps, defined as those that affect the ability of the Environmental Professional to identify RECs, need to be documented.

Data failure is one type of data gap. According to ASTM E1527-13, data failure occurs when all of the standard historical sources that are reasonably ascertainable and likely to be useful have been reviewed and yet the objectives have not been met. Pursuant to ASTM E1527-13, historical sources are required to document property use back to the property's first developed use or back to 1940, whichever is earlier, or periods of five years or greater.

1.6.1 DATA FAILURE

The following data failure was identified during the course of this assessment:

Data Failure	The earliest historical resource obtained during this assessment was a Sanborn map from 1891. The lack of historical sources for the subject property dating back to first developed use represents historical data source failure. In the 1891 Sanborn map, the subject property was developed with several residences. Thus, it is assumed that prior to 1891, the subject property would have been used for residential purposes, if not undeveloped. Therefore, this data failure is not expected to significantly alter the Findings of this assessment.
Information/Sources Consulted	Sanborn maps, historical topographic maps, aerial photographs, city directories, agency reviews, interviews

DRAFT

1.6.2 DATA GAPS

The following significant data gap was identified during the course of this assessment:

Data Gaps	Historical sources were not obtained at five-year intervals dating back to 1940 or first developed use, whichever is earlier. AEI was not able to track the history of the subject property between the years 1891 and 1950 as none of the historical sources utilized as part of this assessment covered this time period. In the 1891 Sanborn map, the subject property appeared to consist of several residential structures. In the 1950 Sanborn map the subject property also appeared to consist of several residential structures. Thus, it is assumed that during the 1891 and 1950 time period the subject property would have been used for residential purposes, if not undeveloped. Therefore, this data failure is not expected to significantly alter the Findings of this assessment.
Information/Sources Consulted	Sanborn Fire Insurance maps, aerial photographs, city directories, agency reviews, interviews

1.7 RELIANCE

All reports, both verbal and written, are for the benefit of David J. Powers & Associates. This report has no other purpose and may not be relied upon by any other person or entity without the written consent of AEI. Either verbally or in writing, third parties may come into possession of this report or all or part of the information generated as a result of this work. In the absence of a written agreement with AEI granting such rights, no third parties shall have rights of recourse or recovery whatsoever under any course of action against AEI, its officers, employees, vendors, successors, or assigns. Reliance is provided in accordance with AEI's Proposal and Standard Terms and Conditions executed by David J. Powers & Associates on September 10, 2015. The limitation of liability defined in the Terms and Conditions is the aggregate limit of AEI's liability to the client and all relying parties.

DRAFT

2.0 SITE AND VICINITY DESCRIPTION

2.1 SITE LOCATION AND DESCRIPTION

PROPERTY INFORMATION	
Property Name	South Fourth Street Mixed Use Project
Street Address(es)	439 & 451 South Fourth Street
City	San Jose
State	California
Location	Southwestern side of South 4th Street
Vicinity Characteristics	Residential and commercial
Approximate Site Acreage/Source	0.5/Santa Clara County Assessor
Property Type	Residential
Subject Property Use(s)	Multi-family residential
Assessor Parcel Number(s)	467-47-058 & 467-47-096
SITE AND BUILDING INFORMATION	
Number of Buildings	Three
Year(s) of Construction	439 South 4th Street - 1965 451 South 4th Street - 1990
Number of Floors/Stories	439 South 4th Street - Three 451 South 4th Street - Two
Basement or Subgrade Area(s)	None identified
Number of Units	36
Building Area (SF)/Source	18,183/Santa Clara County Assessor
Building Description(s)	One three-story and one two-story residential apartment structures, each with presumed slab foundation and no subgrade areas
Building Occupant(s)	Multiple residential tenants
Additional Improvements	Associated landscaping, asphalt-paved parking areas
Current On-site Operations	Residential activities
Current Use of Hazardous Substances	None identified
UTILITY PROVIDER INFORMATION	
Natural Gas Provider	Pacific Gas & Electric (PG&E) per Ms. Nelly Amas/Property Manager
Electricity Provider	PG&E per Ms. Nelly Amas/Property Manager
Heating System Fuel Source	Electricity per Ms. Nelly Amas/Property Manager
Cooling System Power Source	N/A per Ms. Nelly Amas/Property Manager
Potable Water Provider or Source	San Jose Water Company per Ms. Nelly Amas/Property Manager
Sewage Disposal Provider or Treatment System	City of San Jose per Ms. Nelly Amas/Property Manager
REGULATORY INFORMATION	
Regulatory Database Listings	None identified
Institutional Controls	None identified
Engineering Controls	None identified
Environmental Liens	None identified

DRAFT

Refer to Appendix A: Figures and Appendix B: Property Photographs for site location and description.

2.2 SITE AND VICINITY CHARACTERISTICS

The immediately surrounding properties consist of the following:

Direction from Site	Tenant/Use (Address)	Regulatory Database Listing(s)
Northeast	South 4th Street followed by residences (414-452 South 4th Street)	None identified
Southeast	Residence (459 South 4th Street)	None identified
Southwest	Residences (420-452 South 3rd Street)	None identified
West	Residential apartments (418 South 3rd Street)	None identified
Northwest	Residential apartments (405 South 4th Street)	None identified

None of the adjacent sites were listed in the regulatory database.

2.3 PHYSICAL SETTING

Geology: According to information obtained from the USGS, the area surrounding the subject property is underlain by disturbed and human transported material. Based on a review of the USDA Soil Survey for the area of the subject property, the soils in the vicinity of the subject property are classified as the Urban Land El Palo Alto complex. Soils from this series are characterized as slightly decompressed plant material from 0-8 inches bgs, clay loam from 8-17 inches bgs, and silty clay loam from 17-94 inches bgs. these types of soils generally have a moderately high permeability and a depth to water table of more than 80 inches.

USGS Topographic Map:	San Jose West, California Quadrangle
Nearest surface water to subject property:	Guadalupe River/2,615 feet southwest
Gradient Direction/Source:	Northeast/Information obtained from groundwater monitoring data for nearby site, 498 South 4th Street (220 feet southeast) on RWQCB GeoTracker
Estimated Depth to Groundwater/Source:	11-36 feet bgs/Information obtained from groundwater monitoring data for nearby site, 498 South 4th Street (220 feet southeast) on RWQCB GeoTracker

Note: Groundwater flow direction can be influenced locally and regionally by the presence of local wetland features, surface topography, recharge and discharge areas, horizontal and vertical inconsistencies in the types and location of subsurface soils, and proximity to water pumping wells. Depth and gradient of the water table can change seasonally in response to variation in precipitation and recharge, and over time, in response to urban development such as storm water controls, impervious surfaces, pumping wells, cleanup activities, dewatering, seawater intrusion barrier projects near the coast, and other factors.

DRAFT

3.0 HISTORICAL REVIEW OF SITE AND VICINITY

3.1 HISTORICAL SUMMARY

Reasonably ascertainable standard historical sources as outlined in ASTM Standard E1527-13 were used to determine previous uses and occupancies of the subject property that are likely to have led to RECs in connection with the subject property. A chronological summary of historical data found, including but not limited to aerial photographs, historical city directories, Sanborn fire insurance maps, and agency records, is as follows:

Date Range	Subject Property Description/Use	Source(s)
1891	Five separate residential structures, each with an associated private auto garage and outbuildings	Sanborn maps, city directories
1950	Residential apartment structure developed in northwestern portion of subject property in addition to previous structures, one residence in central portion converted into a store	Sanborn maps, city directories, aerial photographs
1965	Current residential apartment structures developed at 439 South 4th Street, small residential structure present in southeastern portion of subject property	Sanborn maps, aerial photographs, city directories, agency reviews
1969	Residential structure removed from southeastern portion of subject property	Sanborn maps, aerial photographs
1990-Present	Current structure developed at 451 South 4th Street	Aerial photographs, city directories, agency reviews, site visit

Based on a review of historical sources, the subject property was identified to consist of five separate residential structures with associated private auto garages and outbuildings in 1891. Residential structures remain in a 1915 Sanborn map. By at least 1950, a small residential apartment structure was developed in the northwestern portion of the subject property in addition to the previous structures, while one of the residential structures in the central portion was converted into a store (located within the footprint of the current 439 development). Circa 1965, the current residential apartments structures were developed at 439 South 4th Street; a small residential structure was also present in the southeastern portion. By 1969, the residential structure was removed from the southeastern portion of the subject property. Circa 1990, the current residential structure was developed at 451 South 4th Street. Occupants at the subject property have included multiple residential tenants, as well as a commercial photography supply operation at 451 South 4th Street from approximately 1990-2010.

The following historical addresses were associated with the subject property: 425-451 South 4th Street. These addresses were also researched as part of this assessment.

AEI did not identify potential environmental concerns in association with the current or historical use of the subject property.

DRAFT

3.2 AERIAL PHOTOGRAPH REVIEW

AEI reviewed aerial photographs of the subject property and surrounding area. Aerial photographs were reviewed for the following years:

Year(s)	Subject Property Description	Adjacent Site Descriptions
1939	What appear to be several residential structures	**Northeast:** Road (current South 4th street) followed by residential structures **Southeast:** Residential structures **Southwest:** Residential structures **West:** Residential structures **Northwest:** Residential structures
1956	No significant changes	**Northeast, southwest, west, northwest:** No significant changes **Southwest:** Vacant land
1965, 1974, 1982*, 1993*	Current residential apartment structures developed in central and northwestern portions of subject property, smaller residential structure present in southeastern portion	**Northeast, southeast, west:** No significant changes **Southwest:** Current residential apartment structure developed **Northwest:** Current residential apartment structure developed
1998, 2005, 2014	Current residential structure developed in southeastern portion of subject property	**Northeast:** Current residential apartment structures developed beyond South 4th Street **Southeast, southwest, west, northwest:** No significant changes

*Interpretation of structures and uses at the subject property and adjacent properties was not possible due to poor image quality.

AEI did not identify potential environmental concerns in association with the historical use of the subject property during the aerial photograph review.

If available, copies of historical aerial photographs are provided in the report appendices. However, it should be noted that the 2005 and 2014 aerial photographs were reviewed using *Google Earth* and due to copyright reasons cannot be included in the report appendices.

DRAFT

3.3 SANBORN FIRE INSURANCE MAPS

Sanborn Fire Insurance maps were developed in the late 1800s and early 1900s for use as an assessment tool for fire insurance rates in urbanized areas. A search was made of the ERIS collection of Sanborn Fire Insurance maps.

The following maps were reviewed:

Year(s)	Subject Property Description (Listed Address)	Adjacent Site Descriptions
1891, 1915	Five separate residential structures, each with an associated auto garage and outbuildings Addresses identified: -425, 429, 439, 445, 451 South 4th Street	**Northeast:** South 4th Street followed by residences with associated outbuildings **Southeast:** Residence with associated outbuildings **Southwest:** Residence with associated outbuildings **West:** Residence with associated outbuildings **Northwest:** Residence with associated outbuildings
1950	Residential apartment structure developed in northwestern portion of subject property in addition to previous structures, one residence in central portion converted into a store Addresses identified: -425, 429, 439, 445, & 451 South 4th Street	**Northeast, southeast, west:** No significant changes **Southwest:** Small private auto garage and vacant land **Northwest:** Vacant land
1969	Current residential apartment buildings developed in central and northwestern portions of subject property, southeastern portion is vacant land Addresses identified: -439 & 451 South 4th Street	**Northeast:** South 4th Street followed by residential apartment structures and vacant land **Southeast:** Current residential structure **Southwest:** Current residential apartment structures **West:** Current residential apartment structure **Northwest:** Current residential apartment structure

AEI did not identify potential environmental concerns in association with the historical use of the subject property during the Sanborn map review.

If available, copies of historical Sanborn maps are provided in the report appendices.

DRAFT

3.4 CITY DIRECTORIES

A search of historical city directories was conducted for the subject property utilizing San Jose Public Library. The following table summarizes the results of the city directory search.

City Directory Search Results

Year(s)	Address - Occupant Listed
1915, 1920, 1925	425 South 4th Street - Residential tenant 429 South 4th Street - Residential tenant 439 South 4th Street - Residential tenant 445 South 4th Street - Residential tenant 451 South 4th Street - Residential tenant
1930	425 South 4th Street - Residential tenant 429 South 4th Street - Residential tenant 445 South 4th Street - Vacant 451 South 4th Street - Residential tenant
1935, 1940, 1945, 1949-1950, 1955, 1960	425 South 4th Street - Residential tenant 429 South 4th Street - Residential tenant 439 South 4th Street - Residential tenant 445 South 4th Street - Residential tenant 451 South 4th Street - Residential tenant
1965	425 South 4th Street - Residential tenant 429 South 4th Street - Residential tenant 451 South 4th Street - Residential tenant
1970, 1975	439 South 4th Street - Various residential tenants 451 South 4th Street - Residential tenant
1981	439 South 4th Street - Multiple residential tenants 451 South 4th Street - XXXX
1985, 1990-1991, 1995-1996	439 South 4th Street - Multiple residential tenants 451 South 4th Street - Discount Photo Supply
2000-2001	439 South 4th Street - Multiple residential tenants 451 South 4th Street - Residential tenant
2005	439 South 4th Street - Multiple residential tenants
2010	439 South 4th Street - Multiple residential tenants 451 South 4th Street - Discount Photo Supply
2014	439 South 4th Street - Multiple residential tenants 451 South 4th Street - XXXX

If listed above, XXXX indicates that the address is valid but there is no occupancy information available.

AEI did not identify potential environmental concerns in association with the historical use of the subject property during the city directory review. It should be noted that no commercial listings were noted in the 1950 city directory, as was shown in the 1950 Sanborn map. Therefore, it is apparent that the subject property has only been used for residential purposes.

If available, copies of historical city directories are provided in the report appendices.

DRAFT

3.5 HISTORICAL TOPOGRAPHIC MAPS

In accordance with our approved scope of services, historical topographic maps were not reviewed as a part of this assessment.

3.6 CHAIN OF TITLE

In accordance with our approved scope of services, a chain of title search was not performed as part of this assessment.

DRAFT

4.0 REGULATORY AGENCY RECORDS REVIEW

Local and state agencies, such as environmental health departments, fire prevention bureaus, and building and planning departments are contacted to identify any current or previous reports of hazardous substance use, storage, and/or unauthorized releases that may have impacted the subject property. In addition, information pertaining to AULs, defined as legal or physical restrictions, or limitations on the use of, or access to, a site or facility, is requested.

4.1 LOCAL ENVIRONMENTAL HEALTH DEPARTMENT AND/OR STATE ENVIRONMENTAL AGENCY

On September 15, 2015, AEI contacted the Santa Clara County Environmental Health Department (SCCDEH) via email for information on the subject property. Files at this agency may contain information regarding hazardous substance storage and use, underground storage tanks, unauthorized releases of petroleum hydrocarbons or other contaminants that may affect the soil or groundwater in the area, wells and/or septic systems.

AEI spoke with Ms. Raquel Duenas, Senior Office Specialist, who indicated that evidence of current or prior use or storage of hazardous substances was not on file for the subject property with the SCCDEH.

In addition, AEI searched the Santa Clara County Local Oversight Program's (SCCLOP) LUSTOP database for information regarding possible releases of hazardous substances at the subject property.

The subject property was not listed on the SCCLOP's LUSTOP database.

4.2 FIRE DEPARTMENT

On September 22, 2015, AEI visited the San Jose Fire Department (SCFD) for information on the subject property to identify any evidence of previous or current hazardous substance usage, and/ or for any historical information available for the subject property.

According to the SJFD's internal database, no information indicating current or prior use or storage of hazardous substances was on file for the subject property.

4.3 BUILDING DEPARTMENT

On September 22, 2015, AEI visited the San Jose Building Department (SJBD) for information on the subject property in order to identify historical tenants, features of concern and property use.

Please refer to the following table for a listing of permits reviewed:

Building Permits Reviewed

Year(s)	Owner/Applicant	Description of Permit / Building Use
1965	None listed (439 South 4th Street)	Building Permit/Construct 30 unit apartment building
2004	None listed (451 South 4th Street)	Building Permit/Reroof

DRAFT

Year(s)	Owner/Applicant	Description of Permit / Building Use
2007	None listed (439 South 4th Street)	Building Permit/Additions and alterations to apartment building
2012	None listed (439 & 451 South 4th Street)	Building Permit/Reroof

Evidence indicating current or prior use or storage of hazardous substances was not on file for the subject property with the San Jose Building Department.

4.4 PLANNING DEPARTMENT

On September 22, 2015, AEI contacted the San Jose Planning Department (SJPD) via telephone for information on the subject property in order to identify AULs associated with the subject property.

AEI spoke with a representative of the SJPD, who indicated that evidence indicating the existence of AULs was not on file for the subject property with the San Jose Planning Department.

4.5 COUNTY ASSESSOR OFFICE

On September 28, 2015, AEI contacted the Santa Clara County Assessor via telephone for information on the subject property in order to determine the earliest recorded date of development and use.

According to the Santa Clara County Assessor, the current building at APN 467-47-058 was constructed in 1990 and the current building at APN 467-47-096 was constructed in 1965.

4.6 OIL AND GAS WELLS/PIPELINES

On September 25, 2015, AEI reviewed the California Division of Oil, Gas & Natural Resources (CA DOGGR) maps concerning the subject property and nearby properties. The maps contain information regarding oil and gas development.

According to the CA DOGGR map, oil or gas wells are not located within 500 feet of the subject property. AEI did not identify evidence of environmental concerns during the map review.

4.7 OTHER AGENCIES SEARCHED

On September 15, 2015, AEI accessed the **California State Water Resources Control Board (SWRQB) GeoTracker database**, a data management system for managing sites that impact groundwater, especially those requiring groundwater cleanup [USTs, Department of Defense, Site Cleanup Program] as well as permitted facilities such as operating USTs and land disposal sites.

- No information indicating any release of hazardous materials from the subject property was found on the GeoTracker website.

On September 15, 2015, AEI accessed the **California Department of Toxic Substances Control (DTSC) EnviroStor database**, which contains information of investigation, cleanup,

DRAFT

permitting, and/or corrective actions that are planned, being conducted or have been completed under DTSC oversight.

- No information indicating any release of hazardous materials from the subject property was found on the EnviroStor website.

On September 16, 2015, AEI contacted the **Bay Area Air Quality Management District (BAAQMD)** for information regarding any records of PTO, NOV, or NTC issued to occupants of the subject property and associated with air emission equipment primarily related to stationary sources of air pollution, such as dry cleaning machines, boiler, and/or underground storage tanks.

- No information indicating the existence of any PTOs, NOVs, or NTCs was on file for the subject property with the BAAQMD.

On September 16, 2015, AEI contacted the **Santa Clara Valley Water District's (SCVWD) Wells Division** via email for information regarding registered wells at the subject property. AEI also searched the **SCVWD's Fuel Leaks & Solvents** database for information regarding possible releases of hazardous substances at the subject property.

- According to Ms. Barbara Murray, Hydrologic Systems Analyst II, no registered wells exist at the subject property.

- The subject property was not listed on the SCVWD's Fuel Leaks & Solvents database.

On September 25, 2015, AEI accessed the **California Department of Toxic Substances Control (DTSC) Hazardous Waste Tracking System (HWTS)** online database for information pertaining to hazardous waste disposal associated with the subject property. The HWTS generates reports on hazardous waste shipments for generators, transporters, and treatment, storage or disposal facilities (TSDFs).

- No information indicating the generation of hazardous wastes was on file for the subject property with the DTSC HWTS.

4.8 State Environmental Superliens and Property Transfer Laws

In accordance with our approved scope of services, AEI did not assess whether the subject property is subject to any state environmental superliens and/or property transfer laws.

DRAFT

5.0 REGULATORY DATABASE RECORDS REVIEW

AEI contracted Environmental Risk Information Service (ERIS) to conduct a search of publicly available information from federal, state, tribal, and local databases containing known and suspected sites of environmental contamination and sites of potential environmental significance. Data gathered during the current regulatory database search is compiled by ERIS into one regulatory database report. Location information for listed sites is designated using geocoded information provided by federal, state, or local agencies and commonly used mapping databases with the exception of "Orphan" sites. Due to poor or inadequate address information, Orphan sites are identified but not geocoded/mapped by ERIS, rather, information is provided based upon vicinity zip codes, city name, and state. The number of listed sites identified within the approximate minimum search distance from the federal and state environmental records database listings specified in ASTM Standard E1527-13 is summarized in Section 5.1, along with the total number of Orphan sites. A copy of the regulatory database report is included in Appendix C of this report.

The subject property was not identified in the databases reviewed.

In determining if a listed site is a potential environmental concern to the subject property, AEI generally applies the following criteria to classify the site as lower potential environmental concern: 1) the site only holds an operating permit (which does not imply a release), 2) the site's distance from, and/or topographic position relative to, the subject property, and/or 3) the site has recently been granted "No Further Action" by the appropriate regulatory agency.

DRAFT

5.1 RECORDS SUMMARY

Database	Search Distance (Miles)	Subject Property Listed	Number of Listings within Search Distance	Recognized Environmental Condition or Other Environmental Consideration (Yes or No)
NPL	1	No	0	
DELISTED NPL	0.5	No	0	
CERCLIS	0.5	No	0	
CERCLIS NFRAP	0.5	No	0	
RCRA CORRACTS	1	No	0	
RCRA-TSDF	0.5	No	0	
RCRA LQG, SQG, CESQGs, VGN, NLR	SP/ADJ	No	0	
US ENG CONTROLS	SP	No	0	
US INST CONTROLS	SP	No	0	
ERNS	SP	No	0	
STATE/TRIBAL HWS	1	No	11	No
STATE/TRIBAL SWLF	0.5	No	0	
STATE/TRIBAL REGISTERED STORAGE TANKS	SP/ADJ	No	0	

Database	Search Distance (Miles)	Subject Property Listed	Number of Listings within Search Distance	Recognized Environmental Condition or Other Environmental Consideration (Yes or No)
STATE/TRIBAL LUST	0.5	No	33	No No, based on review of a groundwater monitoring report for nearby LUST case located at 498 4th Street, the closest well is non-detect for all COCs and groundwater is flowing away from the subject property.
STATE/TRIBAL EC and IC	SP	No	0	
STATE/TRIBAL VCP	0.5	No	1	No
STATE/TRIBAL BROWNFIELD	0.5	No	0	
ORPHAN	N/A	No	9	No; none of the identified orphan sites are located in the immediate vicinity (500-feet) of the subject property, and/or based upon the distance and relative gradient, the sites are not expected to represent a significant environmental concern.
ADDITIONAL ENVIRONMENTAL RECORD SOURCES	SP/ADJ	No	0	

DRAFT

5.2 VAPOR MIGRATION

AEI reviewed reasonably ascertainable information for the subject and nearby properties, including a regulatory database, files for nearby release sites, and/or historical documentation, to determine if potential vapor-phase migration concerns may be present which could impact the subject property.

Based on a review of available resources as documented in this report, AEI did not identify significant on-site concerns and/or regulated listings from nearby sites which suggest that a vapor-phase migration concern currently exists at the subject property.

6.0 INTERVIEWS AND USER PROVIDED INFORMATION

6.1 INTERVIEWS

Pursuant to ASTM E1527-13, the following interviews were performed during this assessment in order to obtain information indicating RECs in connection with the subject property.

6.1.1 INTERVIEW WITH OWNER

AEI requested an interview with the subject property owner; however, the subject property owner has not responded as of this report date. Based on the quality of information obtained from other sources, this limitation is not expected to alter the overall Findings of this assessment.

6.1.2 INTERVIEW WITH KEY SITE MANAGER

The key site manager, Ms. Nelly Amas, was contacted in person on September 22, 2015. Ms. Nelly Amas has been associated with the subject property since approximately 2005. Ms. Nelly Amas stated that she was unaware of the development dates of the subject property buildings but she did state that occupants have been purely residential in nature as far as she can remember. Ms. Nelly Amas was asked if she was aware of any of the following:

	Yes	No
Any knowledge of USTs, clarifiers or oil/water separators, sumps, or other subsurface features.		✔
Any knowledge of previous environmental investigations conducted on site.		✔
Any knowledge of current or past industrial operations and/or other operations which would involve the use of hazardous substances and/or petroleum products.		✔
Any known plans for site redevelopment or change in site use.		✔
Any pending, threatened, or past litigation relevant to hazardous substances or petroleum products in, on, or from the property.		✔
Any pending, threatened or past administrative proceedings relevant to hazardous substances or petroleum products in, on, or from the property.		✔
Any notices from any governmental entity regarding any possible violation of environmental laws or possible liability relating to hazardous substances or petroleum products.		✔
Any incidents of flooding, leaks, or other water intrusion, and/or complaints related to indoor air quality.		✔

6.1.3 PAST OWNERS, OPERATORS, AND OCCUPANTS

In an attempt to interview past owners, operators and occupants regarding historical on-site operations, AEI requested the contact information for these entities from the current subject property key site manager, Ms. Nelly Amas. Ms. Amas was unable to provide the contact information for the past owners, operators, and occupants. Other methods of researching the contact information for past owners, operators, and occupants are performed by AEI when a data gap is encountered and/or if an item of environmental concern is identified for the subject property, which include reviewing historical agency records and/or online research. None of these additional research methods provided AEI contact information for past owners, operators, and

DRAFT

occupants. As such, interviews with past owners, operators, and occupants regarding historical on-site operations were not reasonably ascertainable.

6.1.4 Interview with Others

Information obtained during interviews with local government officials is incorporated into the appropriate segments of this section.

6.2 User Provided Information

User provided information is intended to help identify the possibility of RECs in connection with the subject property. According to ASTM E1527-13 and the EPA Standards and Practices for All Appropriate Inquiries (40 CFR Part 312), certain items should be researched by the prospective landowner or grantee, and the results of such inquiries may be provided to the Environmental Professional. The responsibility for qualifying for LLPs by conducting the inquiries ultimately rests with the User, and providing the information to the Environmental Professional would be prudent if such information is available.

The User did not complete the ASTM User Questionnaire or provide the User information to AEI. AEI assumes that qualification for the LLPs is being established by the User in documentation outside of this assessment.

6.3 Previous Reports and Other Provided Documentation

No prior reports or other relevant documentation in association with the subject property was made available to AEI during the course of this assessment.

DRAFT

7.0 SITE RECONNAISSANCE

Site Reconnaissance Date	September 22, 2015
AEI Site Assessor(s)	Mr. Max Martinez
Property Escort(s)/Relationship(s) to Property	Ms. Nelly Amas/Property Manager
Units/Areas Observed	Representative portions of the interiors of the three buildings on site including common areas, laundry rooms, maintenance room, and units 9, 12, 22, and 25 (11% of total units).
Area(s) not accessed and reason(s)	See above
Weather	Sunny, hot

7.1 SUBJECT PROPERTY RECONNAISSANCE FINDINGS

Yes	No	Observation
✔		Regulated Hazardous Substances/Wastes and/or Petroleum Products in Connection with Property Use
	✔	Aboveground/Underground Hazardous Substance or Petroleum Product Storage Tanks (ASTs/USTs)
	✔	Hazardous Substance and Petroleum Product Containers Not in Connection with Property Use
	✔	Unidentified Substance Containers
✔		Electrical or Mechanical Equipment Likely to Contain Fluids
	✔	Interior Stains or Corrosion
	✔	Strong, Pungent, or Noxious Odors
	✔	Pools of Liquid
✔		Drains, Sumps, and Clarifiers
	✔	Pits, Ponds, and Lagoons
✔		Stained Soil or Pavement
	✔	Stressed Vegetation
	✔	Solid Waste Disposal or Evidence of Fill Materials
	✔	Waste Water Discharges
	✔	Wells
	✔	Septic Systems
	✔	Biomedical Wastes
✔		Other

The subject property is currently occupied by various residential tenants. On-site operations consist of residential activities.

DRAFT

REGULATED HAZARDOUS SUBSTANCES/WASTES AND/OR PETROLEUM PRODUCTS IN CONNECTION WITH PROPERTY USE

Regulated Hazardous Substances/Wastes (size/ quantity)	Location	Operations Associated with Material	Secondary Containment	Staining / Spills
Gasoline (5-gallons/1 container)	Maintenance room	Maintenance equipment fueling	No	No

No drains or other subsurface conduits were observed in this area. Based on the small quantities present, the lack of subsurface conduits and the good housekeeping observed, the presence of these materials is not expected to represent a significant environmental concern.

ELECTRICAL OR MECHANICAL EQUIPMENT LIKELY TO CONTAIN FLUIDS

Toxic PCBs were commonly used historically in electrical equipment such as transformers, fluorescent lamp ballasts, and capacitors. According to United States EPA regulation 40 CFR Part 761, there are three categories for classifying such equipment: <50 ppm of PCBs is considered "Non-PCB"; between 50 and 500 ppm is considered "PCB-Contaminated"; and >500 ppm is considered "PCB-Containing". Pursuant to 15 U.S.C. 2605(e)(2)(A), the manufacture, process, or distribution in commerce or use of any polychlorinated biphenyl in any manner other than in a totally enclosed manner was prohibited after January 1, 1977.

Elevators

The subject property building is equipped with a hydraulic elevator. The hydraulic fluid contained within elevator systems can potentially contain toxic PCBs. Based on the construction date of the building (pre-1978), the potential exists that hydraulic fluid within the equipment may have contained PCBs. The equipment for the elevator is located in a closet on the first floor of the eastern portion of the northern subject property building. No evidence of stains or leaks was observed at the base of the equipment during the site inspection. Based on the good condition and regular maintenance of the elevator is not expected to represent a significant environmental concern.

DRAINS, SUMPS, AND CLARIFIERS

Multiple storm drains were observed in the parking area of the subject property. AEI did not observe evidence of hazardous substances or petroleum products in the vicinity of the drains. Based on the use of the drains solely for storm water runoff, the presence of the drains is not expected to represent a significant environmental concern.

STAINED SOIL AND PAVEMENT

Minor amounts of oily surface staining were observed in the parking area. The staining appears to be from leaking vehicles and is surficial in nature. Based on the small size and the surficial nature of the staining, it is not expected to represent a significant environmental concern.

DRAFT

OTHER

The subject property is currently occupied by residential tenants. Small amounts of cleaning supplies, maintenance supplies, as well as several 1-gallon containers of paints were observed on site. No signs of inappropriate material handling were observed. Based on the nature of these materials, the presence or use of these materials at the subject property is not expected to represent a significant environmental concern.

7.2 ADJACENT PROPERTY RECONNAISSANCE FINDINGS

Yes	No	Observation
	✔	Hazardous Substances/Wastes and/or Petroleum Products in Connection with Property Use
	✔	Aboveground/Underground Hazardous Substance or Petroleum Product Storage Tanks (ASTs/USTs)
	✔	Hazardous Substance and Petroleum Product Containers Not in Connection with Property Use
	✔	Unidentified Substance Containers
✔		Electrical or Mechanical Equipment Likely to Contain Fluids
	✔	Strong, Pungent, or Noxious Odors
	✔	Pools of Liquid
✔		Drains, Sumps, and Clarifiers
	✔	Pits, Ponds, and Lagoons
	✔	Stained Soil or Pavement
	✔	Stressed Vegetation
	✔	Solid Waste Disposal or Evidence of Fill Materials
	✔	Waste Water Discharges
	✔	Wells
	✔	Septic Systems
	✔	Other

DRAFT

ELECTRICAL OR MECHANICAL EQUIPMENT LIKELY TO CONTAIN FLUIDS

Transformers

The management of potential PCB-containing transformers is the responsibility of the local utility or the transformer owner. Actual material samples need to be collected to determine if transformers are PCB-containing.

Multiple pole-mounted transformers were observed on the adjacent sites during the site reconnaissance. No spills, staining, or leaks were observed on or around the transformers. Based on the good condition of the equipment, the transformers are not expected to represent a significant environmental concern.

DRAINS, SUMPS, AND CLARIFIERS

Multiple storm drains were observed in the parking area of the subject property. AEI did not observe evidence of hazardous substances or petroleum products in the vicinity of the drains. Based on the use of the drains solely for storm water runoff, the presence of the drains is not expected to represent a significant environmental concern.

8.0 OTHER ENVIRONMENTAL CONSIDERATIONS

8.1 ASBESTOS-CONTAINING BUILDING MATERIALS

Asbestos is the name for a group of naturally occurring silicate minerals that are considered to be "fibrous" and through processing can be separated into smaller and smaller fibers. The fibers are strong, durable, chemical resistant, and resistant to heat and fire. They are also long, thin and flexible, so they can even be woven into cloth. Because of these qualities, asbestos was considered an ideal product and has been used in thousands of consumer, industrial, maritime, automotive, scientific, and building products.

At the federal level, asbestos is primarily regulated by the USEPA primarily through the EPA's NESHAP (Standard 40 CFR Chapter 61, Subpart M), the OSHA through the General Industry Standard, and the Construction Industry Standard (29 CFR 1926.1101 and 29 CFR 1910.1001). Many states have regulations in place for the inspection, management, and remediation of asbestos including company and individual licensing requirements for all activities relating to asbestos. Under both federal and state regulations building owners and employers may be required to perform certain activities related to the in-place management of asbestos, and prior to renovations or demolition activities (i.e. asbestos inspections or remediation) that may disturb building materials suspected of containing asbestos.

The information below is for general informational purposes only and does not constitute an asbestos survey. In addition, the information is not intended to comply with federal, state, or local regulations in regards to ACM.

Due to the age of the subject property building at 439 South 4th Street, there is a potential that ACMs are present. A limited list of typical suspect ACMs is included in the following table:

Typical Suspect ACMs

Material Type	Location
Plaster (Acoustical and Smooth)	Walls and Ceilings
Ceiling Tile	Ceiling Systems
Thermal Systems Insulations, Packings, Gaskets	Heating Systems, Cooling Systems, Domestic and Heating and Cooling Piping, Ductwork, Other Equipment
Floor Tile and Associated Mastics, Flooring Felts, Papers (under hardwood/other)	Floors
Vinyl Sheet Flooring and Adhesives	Floors
Cove Base and Associated Mastics	Walls
Ceramic Tile Adhesives and Grouts	Walls, Floors, and Ceilings
All Adhesives	Mirrors, Wall Coverings, Construction, etc.
Grout and Caulking	Windows and Doors
Gypsum Board, Tape, and Joint Compound	Wall and Ceiling Systems
Insulation Materials	Walls, Ceilings, Attic Spaces
Roofing Materials (Felts, Rolled, Shingle, Flashings, Adhesives, Tar, Insulations)	Roof and Parapet Wall Systems
Brick and Block, Mortars	Walls

DRAFT

According to the Client, demolition of the subject property buildings is planned for the near future. Regardless of building construction date, the EPA's NESHAP requires that a thorough asbestos survey be performed prior to demolition or renovation activities that may disturb ACMs. This requirement may be enforced by federal, state and local regulatory agencies, and specifies that all suspect ACMs be sampled to determine the presence or absence of asbestos prior to any renovation or demolition activities which may disturb them to prevent potential exposure to workers, building occupants, and the environment. Similarly, OSHA regulations require that specific work practices be implemented when handling construction materials and debris that contain asbestos and/or lead-containing materials.

8.2 LEAD-BASED PAINT

LBP is defined as any paint, varnish, stain, or other applied coating that has ≥1 mg/cm² (5,000 µg/g or 5,000 ppm) or more of lead by federal guidelines; state and local definitions may differ from the federal definitions in amounts ranging from 0.5 mg/cm² to 2.0 mg/cm². Section 1017 of the Housing and Urban Development (HUD) Guidelines, Residential Lead-Based Paint Hazard Reduction Act of 1992, otherwise known as "Title X", defines a LBP hazard as "any condition that causes exposure to lead that would result in adverse human health effects" resulting from lead-contaminated dust, bare, lead-contaminated soil, and/or lead-contaminated paint that is deteriorated or present on accessible, friction, or impact surfaces. Therefore, under Title X, intact LBP on most walls and ceilings would not be considered a "hazard", although the paint should be maintained and its condition monitored to ensure that it does not deteriorate and become a hazard. Additionally, Section 1018 of this law directed HUD and EPA to require the disclosure of known information on LBP and LBP hazards before the sale or lease of most housing built before 1978. Most private housing, public housing, or federally owned or subsidized housing is affected by this rule.

LCP is defined as any paint with any detectable amount of lead present in it. It is important to note that LCP may create a lead hazard when being removed. The condition of these materials must be monitored when they are being disturbed. In the event LCP is subject to abrading, sanding, torching, and/or cutting during demolition or renovation activities, there may be regulatory issues that must be addressed.

The information below is for general informational purposes only and does not constitute a lead hazard evaluation. In addition, the information is not intended to comply with federal, state, or local regulations in regards to LCP.

In buildings constructed after 1978, it is unlikely that LBP is present. Structures built prior to 1978 and especially prior to the 1960s should be expected to contain LBP.

Due to the age of the subject property building at 439 South 4th Street, there is a potential that LBP is present. AEI understands that demolition activities of the subject property buildings are planned. AEI recommends that the property owner consult with a certified Lead Risk Assessor to determine options for control of possible LBP hazards. Stringent local and State regulations may apply to LBP in association with building demolition/renovations and worker/occupant protection. It should be noted that construction activities that disturb materials or paints containing any amount of lead may be subject to certain requirements of the OSHA lead standard contained in 29 CFR 1910.1025 and 1926.62.

DRAFT

8.3 RADON

Radon is a naturally-occurring, odorless, and invisible gas. Natural radon levels vary and are closely related to geologic formations. Radon may enter buildings through basement sumps or other openings.

The United States EPA has prepared a map to assist National, State, and local organizations to target their resources and to implement radon-resistant building codes. The map divides the country into three radon zones, with Zone 1 being those areas with the average predicted indoor radon concentration in residential dwellings exceeding the EPA Action Limit of 4.0 pCi/L. It is important to note that the EPA has found homes with elevated levels of radon in all three zones, and the EPA recommends site specific testing in order to determine radon levels at a specific location. However, the map does give a valuable indication of the propensity of radon gas accumulation in structures.

Radon sampling was not requested as part of this assessment. According to the US EPA, the radon zone level for the area is Zone 2, which has a predicted average indoor screening level between 2 pCi/L and 4 pCi/L, equal to or below the action level of 4 pCi/L set forth by the US EPA.

8.4 DRINKING WATER SOURCES AND LEAD IN DRINKING WATER

The San Jose Water Company supplies potable water to the subject property. The most recent water quality report (2014) states that lead levels in samples obtained from the area's water supply were non-detect. Therefore, lead levels are well within standards established by the US EPA.

8.5 MOLD/INDOOR AIR QUALITY ISSUES

Molds are simple, microscopic organisms, which can often be seen in the form of discoloration, frequently green, gray, white, brown, or black. When excessive moisture or water accumulates indoors, mold growth will often occur, particularly if the moisture problem remains undiscovered or is not addressed. As such, interior areas of buildings characterized by poor ventilation and high humidity are the most common locations of mold growth. Building materials including drywall, wallpaper, baseboards, wood framing, insulation, and carpeting often play host to such growth. Mold spores primarily cause health problems through the inhalation of mold spores or the toxins they emit when they are present in large numbers. This can occur primarily when there is active mold growth within places where people live or work.

Mold, if present, may or may not visually manifest itself. Neither the individual completing this inspection, nor AEI has any liability for the identification of mold-related concerns except as defined in applicable industry standards. In short, this Phase I ESA should not be construed as a mold survey or inspection.

AEI observed interior areas of the subject property buildings in order to identify the significant presence of mold. AEI did not note obvious visual or olfactory indications of the presence of mold, nor did AEI observe obvious indications of significant water damage. As such, no bulk sampling of suspect surfaces was conducted as part of this assessment and no additional action with respect to mold appears to be warranted at this time.

DRAFT

This activity was not designed to discover all areas which may be affected by mold growth on the subject property. Rather, it is intended to give the client an indication if significant (based on observed areas) mold growth is present at the subject property. Additional areas of mold not observed as part of this limited assessment, possibly in pipe chases, HVAC systems, and behind enclosed walls and ceilings, may be present on the subject property.

DRAFT

9.0 SIGNATURE OF ENVIRONMENTAL PROFESSIONALS

I declare that, to the best of my professional knowledge and belief, I meet the definition of Environmental Professional as defined in §312.10 of 40 CFR Part 312.

I have the specific qualifications based on education, training, and experience to assess a property of the nature, history and setting of the subject property. I have developed and performed the all appropriate inquiries in conformance with the standards and practices set forth in 40 CFR Part 312.

Prepared By:
DRAFT
Max Martinez
Project Manager

Reviewed By:
DRAFT
Katie Hindt, REPA
Senior Author

DRAFT

10.0 REFERENCES


Item	Date(s)	Source
Soils Information	September 28, 2015	USDA Web Soil Survey http://websoilsurvey.nrcs.usda.gov/app/WebSoilSurvey.aspx
Topographic Map	2015	USGS
Depth to Groundwater Information	September 23, 2015	RWQCB GeoTracker
Aerial Photographs	1939, 1956, 1965, 1974, 1982, 1993, 1998, 2005, 2014	EDR
Sanborn Map Report/Search	1891, 1915, 1950, 1969	ERIS
City Directories	1915, 1920, 1925, 1930, 1935, 1940, 1945, 1949-1950, 1955, 1960, 1965, 1970, 1975, 1981, 1985, 1990-1991, 1995-1996, 2000-2001, 2005, 2010, 2014	San Jose Public Library
Environmental Health Department/ State Environmental Agency	September 15, 2015	Santa Clara County Environmental Health Department
Fire Department	September 22, 2015	San Jose Fire Department
Building Department	September 22, 2015	San Jose Building Department
Planning Department	September 22, 2015	San Jose Planning Department
Assessor's Information and Parcel Map	September 15, 2015	Santa Clara County Assessor
Oil and Gas Wells/Pipelines	September 25, 2015	CA DOGGR
Hazardous Waste	September 25, 2015	DTSC Hazardous Waste Tracking System
Air Quality Records	September 16, 2015	BAAQMD
Well Information	September 16, 2015	Santa Clara Valley Water District
Regulatory Database Report	September 14, 2015	ERIS
Interview with Key Site Manager	September 22, 2015	Ms. Nelly Amas
Radon Zone Information	1993	US EPA Map of Radon Zones http://www.epa.gov/radon/zonemap.html
Water Quality Report	December, 2014	San Jose Water Company

DRAFT

APPENDIX A

FIGURES

DRAFT

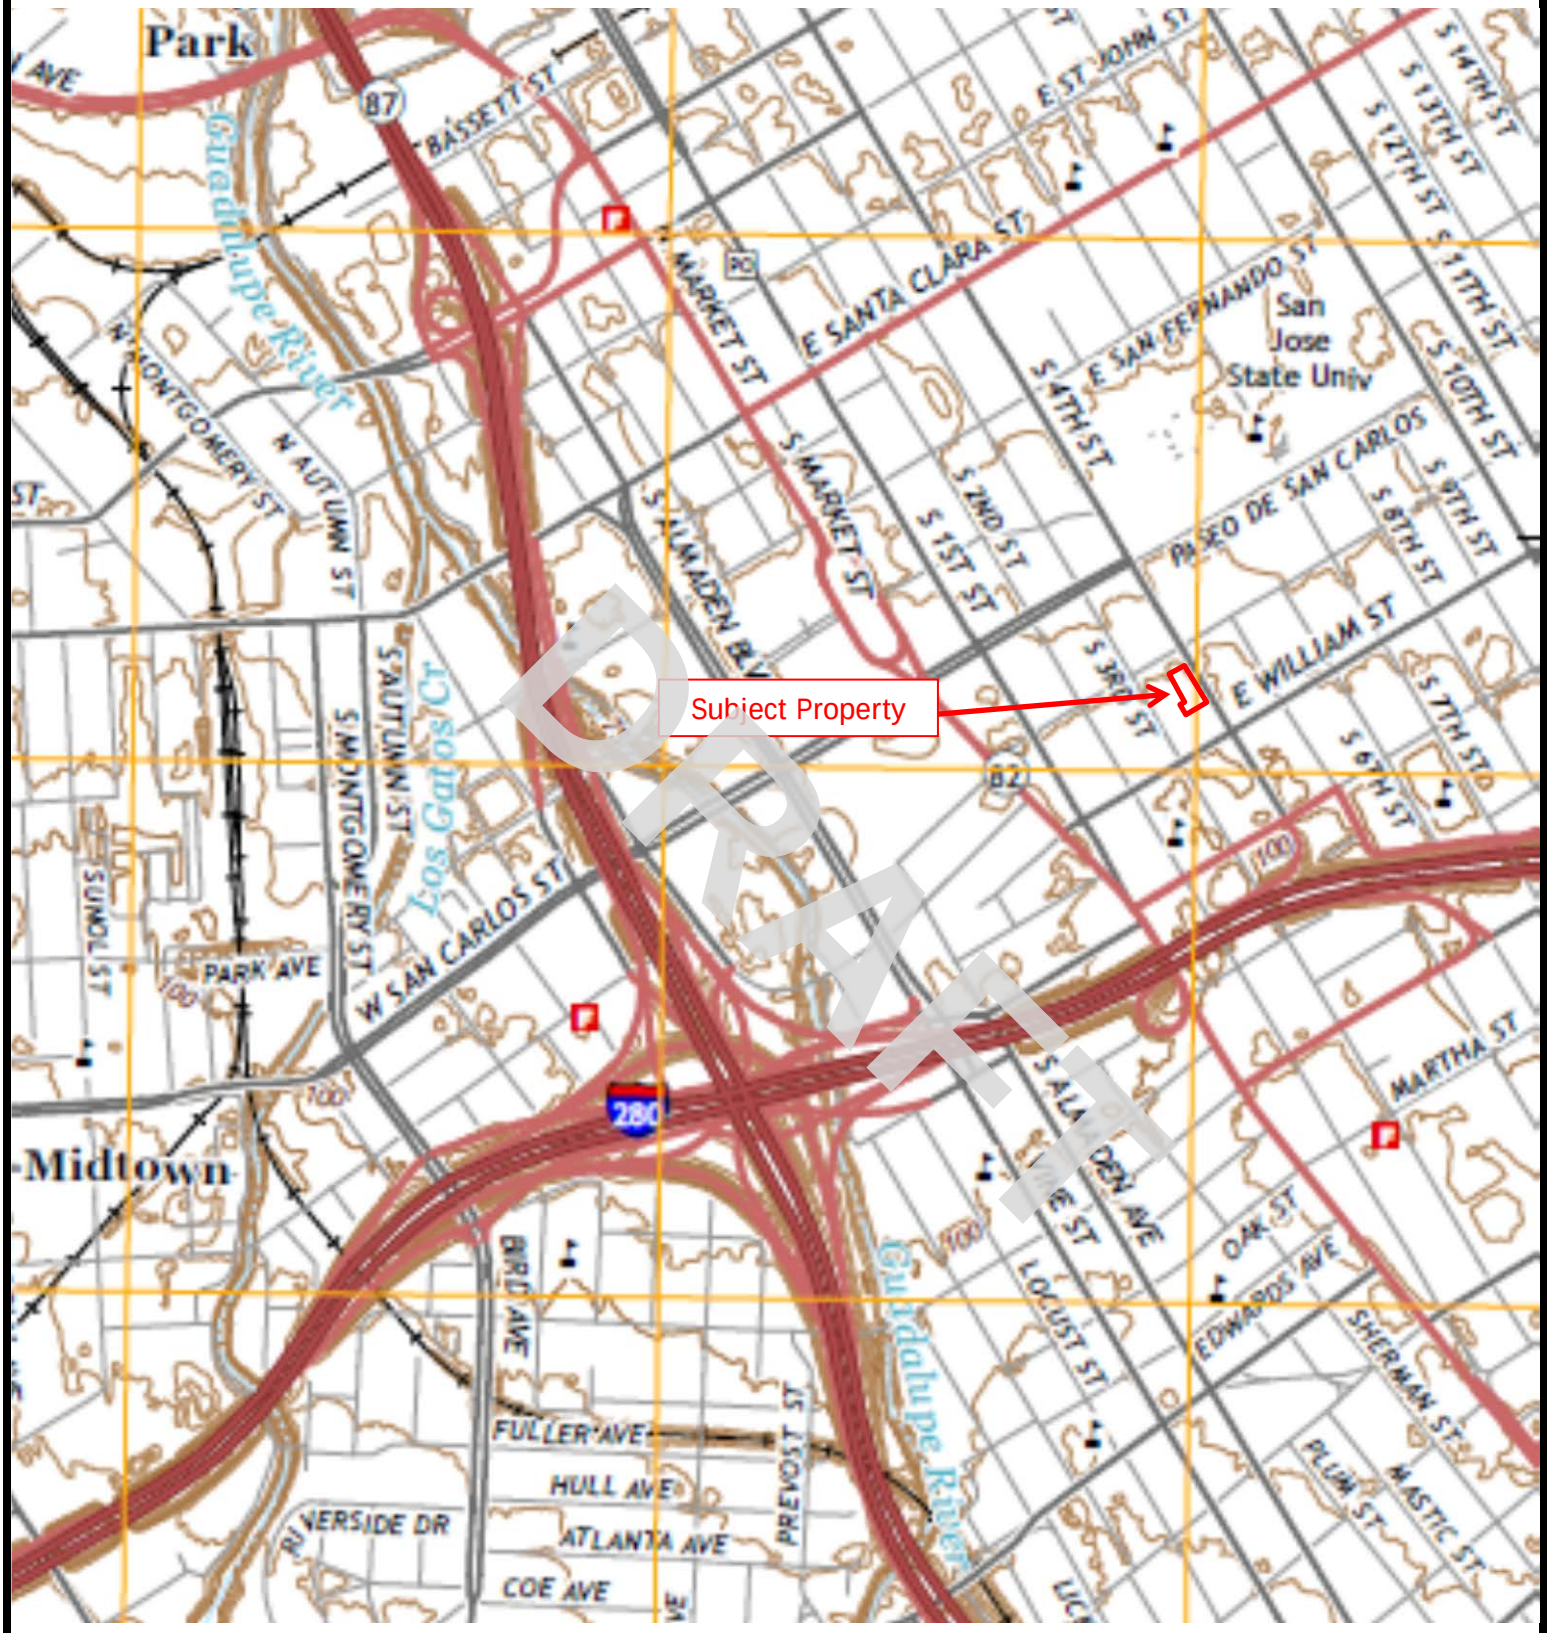

Legend: Approximate Property Boundary

Source: USGS Topographic Map *San Jose West* (2015)

N

Figure 1: TOPOGRAPHIC MAP

439 & 451 South 4th Street, San Jose, California 95112

Project Number: 348655

AEI Consultants



Legend

Approximate Property Boundary

Inferred Direction of Groundwater Flow

Listed in the Regulatory Database (*)

Gasoline

Elevator

N

Figure 2: SITE MAP

439 & 451 South 4th Street, San Jose, California 95112
Project Number: 348655

AEI Consultants

APPENDIX B

PROPERTY PHOTOGRAPHS

DRAFT



1. Northeast side of northern subject property building at 439 South 4th Street



2. Northeast side of southern subject property building at 439 South 4th Street



3. Southeast side of southern subject property building at 439 South 4th Street



4. Southwest side of northern subject property building at 439 South 4th Street

DRAFT



5. Southwest side of southern subject property building at 439 South 4th Street



6. Northwest side of northern subject property building at 439 South 4th Street



7. Southwest side of northern subject property building at 439 South 4th Street



8. Northeast side of southern subject property building at 439 South 4th Street

DRAFT




9. Kitchen of one bedroom apartment at 439 South 4th Street




10. Living room of one bedroom apartment at 439 South 4th Street

DRAFT

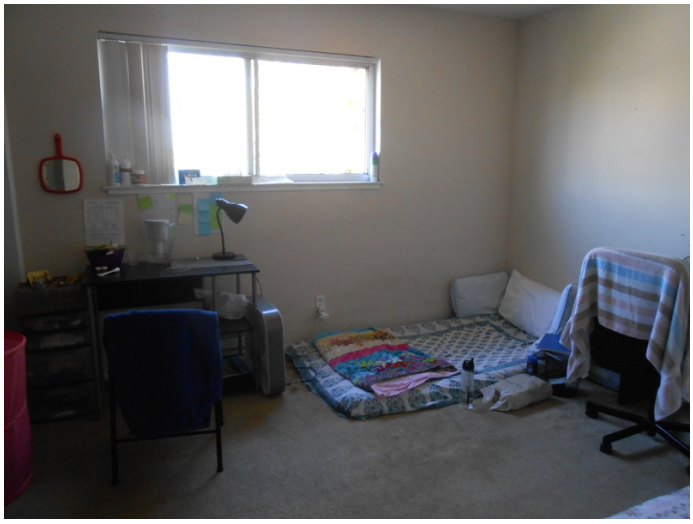

11. Bedroom of one bedroom apartment at 439 South 4th Street

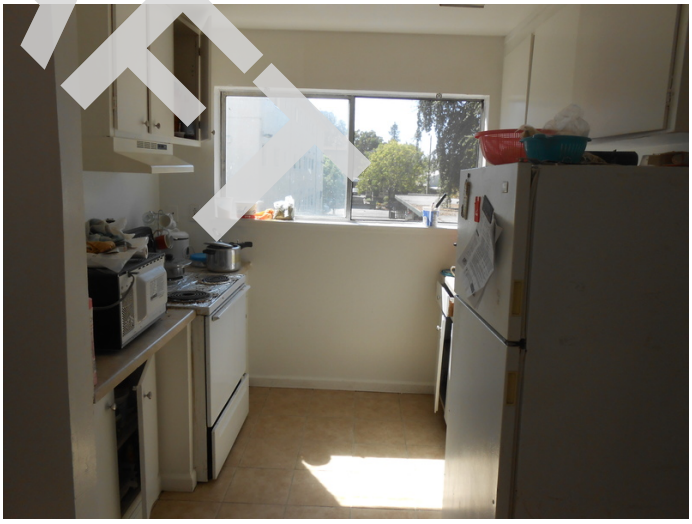

12. Kitchen of one bedroom apartment at 439 South 4th Street



13. Bedroom of one bedroom apartment at 439 South 4th Street



14. Manager's office on first floor of southern subject property building at 439 South 4th Street



15. Maintenance room with gasoline and paints in first floor of southern subject property building at 439 South 4th Street



16. Laundry room on first floor of southern subject property building at 439 South 4th Street

DRAFT



17. Northeast side of subject property building at 451 South 4th Street



18. Northwest side of subject property building at 451 South 4th Street



19. First floor living room of 451 South 4th Street



20. Adjacent residences to northeast (414-452 South 4th Street)

DRAFT



21. Adjacent residence to southeast (459 South 4th Street)



22. Adjacent residences to northwest (405 South 4th Street)

DRAFT

APPENDIX C

REGULATORY DATABASE

DRAFT

ENVIRONMENTAL RISK INFORMATION SERVICE

DRAFT

DATABASE REPORT

Project Property:	*348655 PM* *439 & 451 South Fourth Street* *San Jose CA 95112*
P.O. Number:	*93812*
Report Type:	*Database Report + FIMs*
Order #:	*20150911160*
Requested by:	*AEI Consultants*
Date:	*September 14, 2015*

Ecolog ERIS Ltd.
Environmental Risk Information Service Ltd. (ERIS)
A division of Glacier Media Inc.
P: 1.866.517.5204
E: info@erisinfo.com

www.erisinfo.com

Table of Contents

Table of Contents....1
Executive Summary....2
Executive Summary: Report Summary....3
Executive Summary: Site Report Summary - Project Property....7
Executive Summary: Site Report Summary - Surrounding Properties....8
Executive Summary: Summary by Data Source....16
Map....26
Aerial....29
Detail Report....30
Unplottable Summary....121
Unplottable Report....122
Appendix: Database Descriptions....135
Definitions....151

DRAFT

Notice: IMPORTANT LIMITATIONS and YOUR LIABILITY

Reliance on information in Report: This report DOES NOT replace a full Phase I Environmental Site Assessment but is solely intended to be used as a database review of environmental records.

License for use of information in Report: No page of this report can be used without this cover page, this notice and the project property identifier. The information in Report(s) may not be modified or re-sold.

Your Liability for misuse: Using this Service and/or its reports in a manner contrary to this Notice or your agreement will be in breach of copyright and contract and ERIS may obtain damages for such mis-use, including damages caused to third parties, and gives ERIS the right to terminate your account, rescind your license to any previous reports and to bar you from future use of the Service.

No warranty of Accuracy or Liability for ERIS: The information contained in this report has been produced by EcoLog Environmental Risk Information Services Ltd ("ERIS") using various sources of information, including information provided by Federal and State government departments. The report applies only to the address and up to the date specified on the cover of this report, and any alterations or deviation from this description will require a new report. This report and the data contained herein does not purport to be and does not constitute a guarantee of the accuracy of the information contained herein and does not constitute a legal opinion nor medical advice. Although ERIS has endeavored to present you with information that is accurate, EcoLog ERIS disclaims, any and all liability for any errors, omissions, or inaccuracies in such information and data, whether attributable to inadvertence, negligence or otherwise, and for any consequences arising therefrom. Liability on the part of EcoLog ERIS is limited to the monetary value paid for this report.

Trademark and Copyright: You may not use the ERIS trademarks or attribute any work to ERIS other than as outlined above. This Service and Report(s) are protected by copyright owned by EcoLog ERIS Ltd. Copyright in data used in the Service or Report(s) (the "Data") is owned by EcoLog ERIS or its licensors. The Service, Report(s) and Data may not be copied or reproduced in whole or in any substantial part without prior written consent of EcoLog ERIS.

Executive Summary

Property Information:

Project Property:	*348655 PM* *439 & 451 South Fourth Street San Jose CA 95112*
P.O. Number:	*93812*

Coordinates:

Latitude:	*37.330782*
Longitude:	*-121.882685*
UTM Northing:	*4,132,153.48*
UTM Easting:	*598,983.69*
UTM Zone:	*UTM Zone 10S*

Elevation: *96 FT*

Order Information:

Order No.:	*20150911160*
Date Requested:	*15/09/2015*
Requested by:	*AEI Consultants*
Report Type:	*Database Report + FIMs*

Ancillary Products:

Fire Insurance Maps	*US Fire Insurance Maps*

DRAFT

Executive Summary: Report Summary

Database	Searched	Search Radius	Project Property	Within 0.12mi	0.12mi to 0.25mi	0.25mi to 0.50mi	0.50mi to 1.00mi	Total
Standard Environmental Records								
Federal								
NPL	Y	1.00	0	0	0	0	0	0
PROPOSED NPL	Y	1.00	0	0	0	0	0	0
DELETED NPL	Y	0.50	0	0	0	0	-	0
CERCLIS	Y	0.50	0	0	0	0	-	0
CERCLIS NFRAP	Y	0.50	0	0	0	0	-	0
CERCLIS LIENS	Y	PO	0	-	-	-	-	0
RCRA CORRACTS	Y	1.00	0	0	0	0	0	0
RCRA TSD	Y	0.50	0	0	0	0	-	0
RCRA GEN	Y	0.25	0	1	3	-	-	4
RCRA NON GEN	Y	0.25	0	0	2	-	-	2
FED ENG	Y	0.50	0	0	0	0	-	0
FED INST	Y	0.50	0	0	0	0	-	0
ERNS 1982 TO 1986	Y	PO	0	-	-	-	-	0
ERNS 1987 TO 1989	Y	PO	0	-	-	-	-	0
ERNS	Y	PO	0	-	-	-	-	0
FED BROWNFIELDS	Y	0.50	0	0	0	0	-	0
State								
RESPONSE	Y	1.00	0	0	0	0	1	1
ENVIROSTOR	Y	1.00	0	0	0	1	5	6
SWF/LF	Y	0.50	0	0	0	0	-	0
HWP	Y	1.00	0	0	0	0	0	0
LDS	Y	0.50	0	0	0	0	-	0
LUST	Y	0.50	0	0	9	24	-	33
UST	Y	0.25	0	0	1	-	-	1
DLST	Y	0.50	0	0	0	0	-	0
AST	Y	0.25	0	0	0	-	-	0
LUR	Y	0.50	0	0	0	0	-	0
HLUR	Y	0.50	0	0	0	0	-	0

DRAFT

Database	Searched	Search Radius	Project Property	Within 0.12mi	0.12mi to 0.25mi	0.25mi to 0.50mi	0.50mi to 1.00mi	Total
DEED	Y	0.50	0	0	0	0	-	0
VCP	Y	1.00	0	0	0	0	1	1
CLEANUP SITES	Y	0.50	0	0	1	3	-	4
Tribal								
INDIAN LUST	Y	0.50	0	0	0	0	-	0
INDIAN UST	Y	0.25	0	0	0	-	-	0
County								
ALAMEDA LOP	Y	0.50	0	0	0	0	-	0
ALAMEDA UST	Y	0.25	0	0	0	-	-	0
AMADOR CUPA	Y	0.25	0	0	0	-	-	0
BUTTE CUPA	Y	0.25	0	0	0	-	-	0
CALAVERAS CUPA	Y	0.25	0	0	0	-	-	0
CALAVERAS LF	Y	0.50	0	0	0	0	-	0
CALAVERAS LUST	Y	0.50	0	0	0	0	-	0
COLUSA CUPA	Y	0.25	0	0	0	-	-	0
CONTRACO CUPA	Y	0.25	0	0	0	-	-	0
DELNORTE CUPA	Y	0.25	0	0	0	-	-	0
ELDORADO CUPA	Y	0.25	0	0	0	-	-	0
FRESNO CUPA	Y	0.25	0	0	0	-	-	0
HUMBOLDT CUPA	Y	0.25	0	0	0	-	-	0
IMPERIAL CUPA	Y	0.25	0	0	0	-	-	0
INYO CUPA	Y	0.25	0	0	0	-	-	0
KERN CUPA	Y	0.25	0	0	0	-	-	0
KERN UST	Y	0.25	0	0	0	-	-	0
KINGS CUPA	Y	0.25	0	0	0	-	-	0
LAKE CUPA	Y	0.25	0	0	0	-	-	0
ELSEGUNDO UST	Y	0.25	0	0	0	-	-	0
TORRANCE UST	Y	0.25	0	0	0	-	-	0
LA HMS	Y	0.25	0	0	0	-	-	0
LA LONGB UST	Y	0.25	0	0	0	-	-	0
LA SWF	Y	0.50	0	0	0	0	-	0
MADERA CUPA	Y	0.25	0	0	0	-	-	0
MARIN CUPA	Y	0.25	0	0	0	-	-	0
MERCED CUPA	Y	0.25	0	0	0	-	-	0
MONO CUPA	Y	0.25	0	0	0	-	-	0
MONTEREY CUPA	Y	0.25	0	0	0	-	-	0
NAPA UST	Y	0.25	0	0	0	-	-	0
NEVADA CUPA	Y	0.25	0	0	0	-	-	0
ORANGE AST	Y	0.25	0	0	0	-	-	0

DRAFT

Database	Searched	Search Radius	Project Property	Within 0.12mi	0.12mi to 0.25mi	0.25mi to 0.50mi	0.50mi to 1.00mi	Total
ORANGE UST	Y	0.25	0	0	0	-	-	0
PLACER CUPA	Y	0.25	0	0	0	-	-	0
RIVERSIDE LOP	Y	0.50	0	0	0	0	-	0
RIVERSIDE UST	Y	0.25	0	0	0	-	-	0
SACRAMENTO HAZ	Y	0.50	0	0	0	0	-	0
SACRAMENTO TOX	Y	0.50	0	0	0	0	-	0
SANBERN CUPA	Y	0.25	0	0	0	-	-	0
SANDIEGO HAZ	Y	0.25	0	0	0	-	-	0
SANDIEGO SAM	Y	0.50	0	0	0	0	-	0
SANDIEGO SWF	Y	0.50	0	0	0	0	-	0
SANFRAN AST	Y	0.25	0	0	0	-	-	0
SANFRAN CUPA	Y	0.25	0	0	0	-	-	0
SANFRAN LOP	Y	0.50	0	0	0	0	-	0
SANFRAN UST	Y	0.25	0	0	0	-	-	0
SANJOAQUIN AST	Y	0.25	0	0	0	-	-	0
SANJOAQUIN UST	Y	0.25	0	0	0	-	-	0
SANJOAQUIN HW	Y	0.50	0	0	0	0	-	0
SANMATEO CUPA	Y	0.25	0	0	0	-	-	0
SANMATEO LOP	Y	0.50	0	0	0	0	-	0
SANTACLARA CUPA	Y	0.25	0	3	10	-	-	13
SANTACLARA LO	Y	0.50	0	1	9	22	-	32
SANTACRUZ CUPA	Y	0.25	0	0	0	-	-	0
SANLUISOB CUPA	Y	0.25	0	0	0	-	-	0
SHASTA CUPA	Y	0.25	0	0	0	-	-	0
SOLANO CUPA	Y	0.25	0	0	0	-	-	0
SOLANO LOP	Y	0.50	0	0	0	0	-	0
SOLANO UST	Y	0.25	0	0	0	-	-	0
SONOMA CUPA	Y	0.25	0	0	0	-	-	0
SONOMA LOP	Y	0.50	0	0	0	0	-	0
SONOMA PETAL	Y	0.25	0	0	0	-	-	0
SUTTER CUPA	Y	0.25	0	0	0	-	-	0
TUOLUMNE CUPA	Y	0.25	0	0	0	-	-	0
VENTURA CUPA	Y	0.25	0	0	0	-	-	0
OXNARD CUPA	Y	0.25	0	0	0	-	-	0
VENTURA INUST	Y	0.25	0	0	0	-	-	0
VENTURA HLUFT	Y	0.50	0	0	0	0	-	0
YOLO UST	Y	0.25	0	0	0	-	-	0
YUBA CUPA	Y	0.25	0	0	0	-	-	0
BKRSFIELD CUPA	Y	0.25	0	0	0	-	-	0

DRAFT

Additional Environmental Records

Database	Searched	Search Radius	Project Property	Within 0.12mi	0.12mi to 0.25mi	0.25mi to 0.50mi	0.50mi to 1.00mi	Total
Federal								
FINDS/FRS	Y	PO	0	-	-	-	-	0
TRIS	Y	PO	0	-	-	-	-	0
HMIRS	Y	0.12	0	0	-	-	-	0
NCDL	Y	PO	0	-	-	-	-	0
ODI	Y	0.50	0	0	0	0	-	0
IODI	Y	0.50	0	0	0	0	-	0
TSCA	Y	0.12	0	0	-	-	-	0
HIST TSCA	Y	0.12	0	0	-	-	-	0
State								
INSP COMP ENF	Y	1.00	0	0	0	0	0	0
CDL	Y	0.12	0	1	-	-	-	1
SCH	Y	1.00	0	0	0	0	1	1
CHMIRS	Y	PO	0	-	-	-	-	0
SWAT	Y	0.50	0	0	0	0	-	0
Tribal	***No Tribal additional environmental record sources available for this State.***							
County								
LA SML	Y	0.50	0	0	0	0	-	0
RIVERSIDE HZH	Y	0.12	0	0	-	-	-	0
RIVERSIDE HWG	Y	0.12	0	0	-	-	-	0
SANJOAQUIN HM	Y	0.12	0	0	-	-	-	0
HW INACTIVE	Y	0.50	0	0	0	0	-	0
DELISTED COUNTY	Y	0.25	0	0	0	-	-	0
	Total:		0	6	35	50	8	99

**** PO – Property Only***
**** 'Property and adjoining properties' database search radii are set at 0.25 miles.***

DRAFT

Executive Summary: Site Report Summary - Project Property

Map Key	DB	Company/Site Name	Address	Dir/Dist mi	Elev diff ft	Page Number

No records found in the selected databases for the project property.

DRAFT

Executive Summary: Site Report Summary - Surrounding Properties

Map Key	DB	Company/Site Name	Address	Dir/Dist mi	Elev Diff ft	Page Number
1	SANTACLARA CUPA	SPARTAN GAS STATION	498 S 4TH ST SAN JOSE CA	SE/0.04	0	30
1	SANTACLARA LO	Spartan Gas Station	498 S 4th St San Jose CA ***SCVWD ID / Closure Date***: 07S1E17B03f /	SE/0.04	0	30
2	SANTACLARA CUPA	YWCA OF SILICON VALLEY	375 S 3RD ST SAN JOSE CA	WNW/0.07	-5	30
3	CDL		475 S 2ND STREET SAN JOSE CA 95112	SW/0.10	2	30
4	RCRA GEN	MISSION PAINTING	330 S 3RD STREET SAN JOSE CA 95112	NW/0.11	-6	30
5	SANTACLARA CUPA	W.E. Harding Co	502 S 2nd ST SAN JOSE CA	SSW/0.12	3	32
6	SANTACLARA CUPA	SAN JOSE CONVENTION CENTER	150 W SAN CARLOS ST SAN JOSE CA	NNW/0.15	-8	32
6	SANTACLARA CUPA	VERIZON WIRELESS: SAN JOSE CONVENTION	150 W SAN CARLOS ST SAN JOSE CA	NNW/0.15	-8	32
7	SANTACLARA CUPA	CITY OF SJ-ROTARY RYLAND POOL	401 N 1ST ST SAN JOSE CA	WSW/0.18	0	32
8	SANTACLARA CUPA	COLONNADE APARTMENTS, THE	201 S 4TH ST SAN JOSE CA	NNW/0.17	-9	32
9	RCRA NON GEN	SAN CARLOS PLAZA / REN RENZEL	300 SOUTH SECOND ST. SAN JOSE CA 95112	WNW/0.17	-7	33

DRAFT

Map Key	DB	Company/Site Name	Address	Dir/Dist mi	Elev Diff ft	Page Number
10	SANTACLARA LO	Valley Title Co.	300 S. First St. San Jose CA ***SCVWD ID / Closure Date**:* 07S1E08P02f - 06/03/2011	W/0.19	-2	34
10	LUST	Valley Title Co.	300 S. First Street San Jose CA 95113-2828 ***Global ID / Status**:* T10000002005 / Completed - Case Closed	W/0.19	-2	34
11	SANTACLARA LO	Jones/Schaezlein Property	520 S 1st St San Jose CA ***SCVWD ID / Closure Date**:* 07S1E17B04f - 8/18/2005	SSW/0.19	0	36
11	LUST	JONES/SCHAEZLEIN PROPERTY	520 S. 1ST STREET SAN JOSE CA 95113 ***Global ID / Status**:* T0608560815 / Completed - Case Closed	SSW/0.19	0	36
12	LUST	Fox California Theater	345 S 1st St San Jose CA 95113 ***Global ID / Status**:* T0608504232 / Completed - Case Closed	W/0.20	-2	38
13	RCRA GEN	CORE DEVELOPMENT	470 S MARKET ST SAN JOSE CA 95113	SW/0.20	-1	39
14	SANTACLARA LO	Fox California Theater	345 S 1st St San Jose CA ***SCVWD ID / Closure Date**:* 07S1E08P01f - 2/7/2002	W/0.20	-2	40
15	SANTACLARA CUPA	TATE FAMILY COMPLETE AUTO CARE	477 S MARKET ST SAN JOSE CA	SW/0.21	-2	40
15	SANTACLARA LO	Rose-Murty Tire Co.	477 S Market St San Jose CA ***SCVWD ID / Closure Date**:* 07S1E17C02f - 4/25/2002	SW/0.21	-2	41
15	LUST	Rose-Murty Tire Co.	477 S Market St San Jose CA 95113 ***Global ID / Status**:* T0608501121 / Completed - Case Closed	SW/0.21	-1	41
15	RCRA GEN	TATE FAMILY COMPLETE AUTO CARE	477 S MARKET ST SAN JOSE CA 95113	SW/0.21	-2	42
16	RCRA GEN	ALL AUTO BODY AND FRAME	560 SOUTH FIRST STREET SAN JOSE CA 95113	SSW/0.20	0	43
17	LUST	Dohrman Building	325 S 1st St San Jose CA 95113 ***Global ID / Status**:* T0608502304 / Completed - Case Closed	W/0.21	-3	44

DRAFT

Map Key	DB	Company/Site Name	Address	Dir/Dist mi	Elev Diff ft	Page Number
18	SANTACLARA LO	Dohrman Building	325 S 1st St San Jose CA ***SCVWD ID / Closure Date**:* 07S1E17C04f - 2/2/1995	W/0.21	-3	46
19	SANTACLARA CUPA	MARKET AUTO	428 S MARKET ST SAN JOSE CA	WSW/0.21	-1	46
20	LUST	Merry Oldsmobile	525 S Market St San Jose CA 95113 ***Global ID / Status**:* T0608500894 / Completed - Case Closed	SSW/0.21	-1	46
21	SANTACLARA CUPA	CONVENTION CENTER SOUTH HALL	435 S MARKET ST SAN JOSE CA	WSW/0.22	-1	47
22	SANTACLARA LO	Merry Oldsmobile	525 S Market St San Jose CA ***SCVWD ID / Closure Date**:* 07S1E17B01f - 6/2/1997	SSW/0.21	-1	47
23	SANTACLARA LO	SJRA-Convention Center	S Market St @ Viola Ave San Jose CA ***SCVWD ID / Closure Date**:* 07S1E17C03f - 9/16/1997	WSW/0.22	0	48
23	LUST	SJRA-Convention Center	S Market St @ Viola Ave San Jose CA 95110 ***Global ID / Status**:* T0608502011 / Completed - Case Closed	WSW/0.22	0	48
24	SANTACLARA LO	Former Texaco Station	598 S 1st St San Jose CA ***SCVWD ID / Closure Date**:* 07S1E17G02f /	SSW/0.22	1	49
25	CLEANUP SITES	Pierce Development	561-599 S. Market Street and 60 Reed Street San Jose CA 95113	SSW/0.22	0	49
26	LUST	FORMER TEXACO STATION	598 S. FIRST STREET SAN JOSE CA 95112 ***Global ID / Status**:* T0608501801 / Open - Site Assessment	SSW/0.22	1	51
27	SANTACLARA CUPA	STEVE AUTO REPAIR	529 N 7TH ST SAN JOSE CA	E/0.23	-1	58
28	LUST	SJSU	San Carlos & 7th San Jose CA 95192 ***Global ID / Status**:* T0608502106 / Completed - Case Closed	WNW/0.23	-4	58
29	SANTACLARA CUPA	360 RESIDENCES	360 S MARKET ST SAN JOSE CA	WSW/0.24	-1	59

DRAFT

Map Key	DB	Company/Site Name	Address	Dir/Dist mi	Elev Diff ft	Page Number
30	SANTACLARA LO	Firestone Building	599 S 1st St San Jose CA ***SCVWD ID / Closure Date**: 07S1E17G01f - 9/26/1996*	SSW/0.24	2	59
31	SANTACLARA CUPA	ROBERT F PECKHAM FEDERAL BLDG	280 S 1ST ST SAN JOSE CA	WNW/0.25	-5	60
31	UST	ROBERT F. PECKHAM FEDERAL BUILDING	280 S. 1ST ST. SAN JOSE CA 95113 ***Facility ID**: 43-000-257394*	WNW/0.25	-5	60
32	RCRA NON GEN	ICOM MECHANICAL	571 N 7TH ST SAN JOSE CA 95112	E/0.25	0	60
33	SANTACLARA LO	SJSU Central Plant	1 Washington Square San Jose CA ***SCVWD ID / Closure Date**: 07S1E08J02f - 3/30/2000*	NNE/0.25	-10	61
33	SANTACLARA LO	SJSU Engineering Building	1 Washington Square San Jose CA ***SCVWD ID / Closure Date**: 07S1E08K04f - 4/18/1996*	NNE/0.25	-10	61
34	LUST	Firestone Building	599 S 1st St San Jose CA 95113 ***Global ID / Status**: T0608500619 / Completed - Case Closed*	S/0.26	1	61
35	SANTACLARA LO	CET Development	630 S 1st St San Jose CA ***SCVWD ID / Closure Date**: 07S1E17G04f - 10/15/1999*	S/0.27	2	63
35	LUST	CET Development	630 S 1st St San Jose CA 95113 ***Global ID / Status**: T0608560823 / Completed - Case Closed*	S/0.27	2	63
36	LUST	SJRA-Hotel East	301 S Market St San Jose CA 95113 ***Global ID / Status**: T0608501186 / Completed - Case Closed*	W/0.28	-3	64
37	SANTACLARA LO	SJRA-Hotel East	301 South Market St San Jose CA ***SCVWD ID / Closure Date**: 07S1E17C05f - 10/18/2001*	W/0.28	-3	65
38	LUST	D'Amico Property	130 E Margaret St San Jose CA 95112 ***Global ID / Status**: T0608501792 / Completed - Case Closed*	SSE/0.29	5	65
39	SANTACLARA LO	D'Amico Property	130 E Margaret St San Jose CA ***SCVWD ID / Closure Date**: 07S1E17H03f - 2/16/2001*	SSE/0.29	4	67

DRAFT

Map Key	DB	Company/Site Name	Address	Dir/Dist mi	Elev Diff ft	Page Number
40	CLEANUP SITES	ELECTRIC BATTERY AND CARB	718 1ST ST S SAN JOSE CA 95113	S/0.35	5	67
41	CLEANUP SITES	HEART OF THE CITY - BLOCK 3	100 SOUTH SECOND STREET SAN JOSE CA	NW/0.36	-10	68
42	SANTACLARA LO	Griffin Property	724 S First St San Jose CA ***SCVWD ID / Closure Date**:* 07S1E17G03f - 1/7/2002	S/0.36	5	69
43	LUST	Griffin Property	724 S First St San Jose CA 95113 ***Global ID / Status**:* T0608502083 / Completed - Case Closed	S/0.36	5	69
44	LUST	Paseo Villas	130 E San Fernando San Jose CA 95113 ***Global ID / Status**:* T0608502417 / Completed - Case Closed	NNW/0.37	-13	71
45	SANTACLARA LO	San Antonio Plaza Redevelopmt.	San Fernando & 4th St San Jose CA ***SCVWD ID / Closure Date**:* 07S1E08K01f - 8/17/1992	NNW/0.37	-12	72
46	LUST	San Antonio Plaza Redevelopmt.	San Fernando & 4th St San Jose CA 95113 ***Global ID / Status**:* T0608502303 / Completed - Case Closed	NNW/0.37	-12	72
46	LUST	SAN ANTONIO PLAZA	UNKNOWN SAN FERNANDO & 4TH ST SAN JOSE CA 95112 ***Global ID / Status**:* T0608501647 / Completed - Case Closed	NNW/0.37	-12	73
47	SANTACLARA LO	Paseo Villas, LLC	130 E San Fernando San Jose CA ***SCVWD ID / Closure Date**:* 07S1E08K05f - 4/19/2002	NW/0.38	-11	74
48	LUST	Sobrato Property	488 Almaden Ave San Jose CA 95110 ***Global ID / Status**:* T0608518342 / Completed - Case Closed	SW/0.38	-4	75
49	SANTACLARA LO	Forest City Development	101 San Fernando Ave San Jose CA ***SCVWD ID / Closure Date**:* 07S1E08L06f / NULL	NW/0.38	-11	75
50	SANTACLARA LO	Calderon Tires & Wheels	735 South 1st St San Jose CA ***SCVWD ID / Closure Date**:* 07S1E17G05f - 9/18/2001	S/0.38	6	76
50	LUST	Calderon Tires & Wheels	735 S 1st St San Jose CA 95110 ***Global ID / Status**:* T0608562975 / Completed - Case Closed	S/0.38	6	76

DRAFT

Map Key	DB	Company/Site Name	Address	Dir/Dist mi	Elev Diff ft	Page Number
51	SANTACLARA LO	Pete's Stop Inc.	447 E William St San Jose CA ***SCVWD ID / Closure Date**:* 07S1E09N01f /	ENE/0.40	-4	77
51	LUST	PETE'S STOP INC.	447 East WILLIAM Street SAN JOSE CA 95112 ***Global ID / Status**:* T0608501689 / Open - Remediation	ENE/0.40	-4	77
52	CLEANUP SITES	BLOCK 2 CITY OF SAN JOSE PARKING LOT	8 EAST SAN FERNANADO STREET SAN JOSE CA 95113	NW/0.40	-9	82
53	SANTACLARA LO	PF Changs China Bistro	98 S 2nd St San Jose CA ***SCVWD ID / Closure Date**:* 07S1E08L08f - 8/9/2006	NW/0.40	-10	84
54	LUST	Moore Investments	148 E Virginia St San Jose CA 95112 ***Global ID / Status**:* T0608500956 / Completed - Case Closed	SSE/0.42	6	84
55	SANTACLARA LO	Moore Investments	148 E Virginia St San Jose CA ***SCVWD ID / Closure Date**:* 07S1E17H01f - 2/29/1996	SSE/0.42	6	85
56	SANTACLARA LO	Century Center	53 S 3rd St San Jose CA ***SCVWD ID / Closure Date**:* 07S1E08L07f - 11/1/2002	NW/0.42	-12	85
57	SANTACLARA LO	Texaco	78 S 4th St San Jose CA ***SCVWD ID / Closure Date**:* 07S1E08L03f - 10/21/1999	NNW/0.42	-13	86
58	LUST	Texaco	78 S 4th St San Jose CA 95113 ***Global ID / Status**:* T0608501328 / Completed - Case Closed	NNW/0.42	-14	86
59	SANTACLARA LO	Sobrato Property	488 Almaden Ave San Jose CA ***SCVWD ID / Closure Date**:* 07S1E17C06f - 2/13/2001	SW/0.43	-5	87
60	LUST	PF CHANGS CHINA BISTRO	98 S. 2ND STREET SAN JOSE CA 95113 ***Global ID / Status**:* T0608503601 / Completed - Case Closed	NW/0.43	-11	87
61	SANTACLARA LO	Wells Fargo Bank-Morgan Trust	802 S 2nd St San Jose CA ***SCVWD ID / Closure Date**:* 07S1E17H04f - 12/1/2003	SSE/0.43	9	89
61	LUST	Wells Fargo Bank-Morgan Trust	802 S 2nd St San Jose CA 95112 ***Global ID / Status**:* T0608509251 / Completed - Case Closed	SSE/0.43	9	89

DRAFT

Map Key	DB	Company/Site Name	Address	Dir/Dist mi	Elev Diff ft	Page Number
62	ENVIROSTOR	SAN JOSE STATE UNIVERSITY CHEMICAL DEPT	125 S 7TH ST SAN JOSE CA 95112	NW/0.44	-7	90
63	LUST	PRIVATE RESIDENCE	PRIVATE RESIDENCE SAN JOSE CA 95113 ***Global ID / Status:*** T0608516469 / Completed - Case Closed	NW/0.45	-11	91
64	LUST	Chevron #9-2218	222 W San Carlos St San Jose CA 95110 ***Global ID / Status:*** T0608500362 / Completed - Case Closed	WSW/0.45	-6	92
65	LUST	Century Center	53 S 3rd St San Jose CA 95113 ***Global ID / Status:*** T0608561183 / Completed - Case Closed	NW/0.46	-12	95
66	SANTACLARA LO	Shell	288 E Virginia St San Jose CA ***SCVWD ID / Closure Date:*** 07S1E16E02f - 8/10/2004	ESE/0.46	2	96
66	LUST	Shell	288 E Virginia St San Jose CA 95112 ***Global ID / Status:*** T0608501287 / Completed - Case Closed	ESE/0.46	2	96
67	SANTACLARA LO	Century Center	62 S 2nd St San Jose CA ***SCVWD ID / Closure Date:*** 07S1E08L10f - 7/13/2005	NW/0.46	-10	97
68	LUST	San Jose, City of	W San Carlos St & Almaden Blvd San Jose CA 95120 ***Global ID / Status:*** T0608502087 / Completed - Case Closed	WSW/0.47	-6	98
69	SANTACLARA LO	San Jose, City of	W San Carlos St & Almaden Blvd San Jose CA ***SCVWD ID / Closure Date:*** 07S1E17D03f - 10/21/1998	W/0.48	-6	99
70	LUST	REGAL #423	827 1ST st. SAN JOSE CA 95110 ***Global ID / Status:*** T0608500589 / Open - Remediation	S/0.47	10	99
71	LUST	FOREST CITY DEVELOPMENT	101 SAN FERNANDO AVE. SAN JOSE CA 95113 ***Global ID / Status:*** T0608502387 / Completed - Case Closed	WNW/0.48	-6	103
72	SANTACLARA LO	Regal #423	827 S 1st St San Jose CA ***SCVWD ID / Closure Date:*** 07S1E17K01f /	S/0.48	10	105
73	SANTACLARA LO	Diocese Of San Jose	80 S Market St San Jose CA ***SCVWD ID / Closure Date:*** 07S1E08N01f - 5/22/2001	WNW/0.49	-5	105

DRAFT

Map Key	DB	Company/Site Name	Address	Dir/Dist mi	Elev Diff ft	Page Number
74	LUST	Shell	270 W San Carlos St San Jose CA 95110 ***Global ID / Status***: T0608501284 / Completed - Case Closed	WSW/0.50	-6	105
75	LUST	Diocese Of San Jose	80 S Market St San Jose CA 95113 ***Global ID / Status***: T0608500516 / Completed - Case Closed	WNW/0.50	-5	106
76	ENVIROSTOR	HORACE MANN ELEMENTARY SCHOOL SITE	55 NORTH SEVENTH STREET SAN JOSE CA 95112	N/0.62	-16	109
77	SCH	HORACE MANN ELEMENTARY SCHOOL SITE	55 NORTH SEVENTH STREET SAN JOSE CA 95112	NNW/0.62	-16	109
78	ENVIROSTOR	RIVER PARK DEVELOPMENT, LINCOLN PROPERTY	333 WEST SAN CARLOS STREET SAN JOSE CA 95110	WSW/0.63	-5	110
79	VCP	3RD STREET DEVELOPMENT	1010 SOUTH 3RD STREET SAN JOSE CA 95112	SSE/0.65	10	111
80	ENVIROSTOR	STATE RADIATOR	331 CIFFORD AVE. SAN JOSE CA 95126	WSW/0.81	-3	114
81	ENVIROSTOR	MISSION VILLAS	44 EAST JULIAN STREET SAN JOSE CA 95113	NW/0.88	-16	115
82	RESPONSE	SAN JOSE SPORTS ARENA	525 WEST SANTA CLARA STREET SAN JOSE CA 95110 ***ESTOR EPA ID / Status***: 43730007 / CERTIFIED O&M - LAND USE RESTRICTIONS ONLY - LAND USE RESTRICTIONS	W/0.98	-9	116
83	ENVIROSTOR	FMC CORP SAN JOSE ORDNANCE PLT	333 WEST JULIAN STREET SAN JOSE CA 95110	WNW/0.99	-15	119

DRAFT

Executive Summary: Summary by Data Source

Standard

County

SANTACLARA CUPA - Santa Clara County CUPA Facilities List

A search of the SANTACLARA CUPA database, dated May 26, 2015 has found that there are 13 SANTACLARA CUPA site(s) within approximately 0.25 miles of the project property.

Equal/Higher Elevation	Address	Direction	Distance mi	Map Key
W.E. Harding Co	502 S 2nd ST SAN JOSE CA	SSW	0.12	5

Lower Elevation	Address	Direction	Distance mi	Map Key
SPARTAN GAS STATION	498 S 4TH ST SAN JOSE CA	SE	0.04	1
YWCA OF SILICON VALLEY	375 S 3RD ST SAN JOSE CA	WNW	0.07	2
SAN JOSE CONVENTION CENTER	150 W SAN CARLOS ST SAN JOSE CA	NNW	0.15	6
VERIZON WIRELESS: SAN JOSE CONVENTION	150 W SAN CARLOS ST SAN JOSE CA	NNW	0.15	6
CITY OF SJ-ROTARY RYLAND POOL	401 N 1ST ST SAN JOSE CA	WSW	0.18	7
COLONNADE APARTMENTS, THE	201 S 4TH ST SAN JOSE CA	NNW	0.17	8
TATE FAMILY COMPLETE AUTO CARE	477 S MARKET ST SAN JOSE CA	SW	0.21	15
MARKET AUTO	428 S MARKET ST SAN JOSE CA	WSW	0.21	19

DRAFT

Equal/Higher Elevation	Address	Direction	Distance mi	Map Key
CONVENTION CENTER SOUTH HALL	435 S MARKET ST SAN JOSE CA	WSW	0.22	21
STEVE AUTO REPAIR	529 N 7TH ST SAN JOSE CA	E	0.23	27
360 RESIDENCES	360 S MARKET ST SAN JOSE CA	WSW	0.24	29
ROBERT F PECKHAM FEDERAL BLDG	280 S 1ST ST SAN JOSE CA	WNW	0.25	31

SANTACLARA LO - Santa Clara Local Oversight Program Listing

A search of the SANTACLARA LO database, dated Jul 22, 2014 has found that there are 32 SANTACLARA LO site(s) within approximately 0.50 miles of the project property.

Equal/Higher Elevation	Address	Direction	Distance mi	Map Key
Former Texaco Station	598 S 1st St San Jose CA	SSW	0.22	24
	***SCVWD ID / Closure Date**: 07S1E17G02f /*			
Firestone Building	599 S 1st St San Jose CA	SSW	0.24	30
	***SCVWD ID / Closure Date**: 07S1E17G01f - 9/26/1996*			
CET Development	630 S 1st St San Jose CA	S	0.27	35
	***SCVWD ID / Closure Date**: 07S1E17G04f - 10/15/1999*			
D'Amico Property	130 E Margaret St San Jose CA	SSE	0.29	39
	***SCVWD ID / Closure Date**: 07S1E17H03f - 2/16/2001*			
Griffin Property	724 S First St San Jose CA	S	0.36	42
	***SCVWD ID / Closure Date**: 07S1E17G03f - 1/7/2002*			
Calderon Tires & Wheels	735 South 1st St San Jose CA	S	0.38	50
	***SCVWD ID / Closure Date**: 07S1E17G05f - 9/18/2001*			
Moore Investments	148 E Virginia St San Jose CA	SSE	0.42	55
	***SCVWD ID / Closure Date**: 07S1E17H01f - 2/29/1996*			

DRAFT

Equal/Higher Elevation	Address	Direction	Distance mi	Map Key
Wells Fargo Bank-Morgan Trust	802 S 2nd St San Jose CA	SSE	0.43	61
	***SCVWD ID / Closure Date**: 07S1E17H04f - 12/1/2003*			
Shell	288 E Virginia St San Jose CA	ESE	0.46	66
	***SCVWD ID / Closure Date**: 07S1E16E02f - 8/10/2004*			
Regal #423	827 S 1st St San Jose CA	S	0.48	72
	***SCVWD ID / Closure Date**: 07S1E17K01f /*			

Lower Elevation	Address	Direction	Distance mi	Map Key
Spartan Gas Station	498 S 4th St San Jose CA	SE	0.04	1
	***SCVWD ID / Closure Date**: 07S1E17B03f /*			
Valley Title Co.	300 S. First St. San Jose CA	W	0.19	10
	***SCVWD ID / Closure Date**: 07S1E08P02f - 06/03/2011*			
Jones/Schaezlein Property	520 S 1st St San Jose CA	SSW	0.19	11
	***SCVWD ID / Closure Date**: 07S1E17B04f - 8/18/2005*			
Fox California Theater	345 S 1st St San Jose CA	W	0.20	14
	***SCVWD ID / Closure Date**: 07S1E08P01f - 2/7/2002*			
Rose-Murty Tire Co.	477 S Market St San Jose CA	SW	0.21	15
	***SCVWD ID / Closure Date**: 07S1E17C02f - 4/25/2002*			
Dohrman Building	325 S 1st St San Jose CA	W	0.21	18
	***SCVWD ID / Closure Date**: 07S1E17C04f - 2/2/1995*			
Merry Oldsmobile	525 S Market St San Jose CA	SSW	0.21	22
	***SCVWD ID / Closure Date**: 07S1E17B01f - 6/2/1997*			
SJRA-Convention Center	S Market St @ Viola Ave San Jose CA	WSW	0.22	23
	***SCVWD ID / Closure Date**: 07S1E17C03f - 9/16/1997*			
SJSU Central Plant	1 Washington Square San Jose CA	NNE	0.25	33
	***SCVWD ID / Closure Date**: 07S1E08J02f - 3/30/2000*			

DRAFT

Equal/Higher Elevation	Address	Direction	Distance mi	Map Key
SJSU Engineering Building	1 Washington Square San Jose CA	NNE	0.25	33
	***SCVWD ID / Closure Date**: 07S1E08K04f - 4/18/1996*			
SJRA-Hotel East	301 South Market St San Jose CA	W	0.28	37
	***SCVWD ID / Closure Date**: 07S1E17C05f - 10/18/2001*			
San Antonio Plaza Redevelopmt.	San Fernando & 4th St San Jose CA	NNW	0.37	45
	***SCVWD ID / Closure Date**: 07S1E08K01f - 8/17/1992*			
Paseo Villas, LLC	130 E San Fernando San Jose CA	NW	0.38	47
	***SCVWD ID / Closure Date**: 07S1E08K05f - 4/19/2002*			
Forest City Development	101 San Fernando Ave San Jose CA	NW	0.38	49
	***SCVWD ID / Closure Date**: 07S1E08L06f / NULL*			
Pete's Stop Inc.	447 E William St San Jose CA	ENE	0.40	51
	***SCVWD ID / Closure Date**: 07S1E09N01f /*			
PF Changs China Bistro	98 S 2nd St San Jose CA	NW	0.40	53
	***SCVWD ID / Closure Date**: 07S1E08L08f - 8/9/2006*			
Century Center	53 S 3rd St San Jose CA	NW	0.42	56
	***SCVWD ID / Closure Date**: 07S1E08L07f - 11/1/2002*			
Texaco	78 S 4th St San Jose CA	NNW	0.42	57
	***SCVWD ID / Closure Date**: 07S1E08L03f - 10/21/1999*			
Sobrato Property	488 Almaden Ave San Jose CA	SW	0.43	59
	***SCVWD ID / Closure Date**: 07S1E17C06f - 2/13/2001*			
Century Center	62 S 2nd St. San Jose CA	NW	0.46	67
	***SCVWD ID / Closure Date**: 07S1E08L10f - 7/13/2005*			
San Jose, City of	W San Carlos St & Almaden Blvd San Jose CA	W	0.48	69
	***SCVWD ID / Closure Date**: 07S1E17D03f - 10/21/1998*			
Diocese Of San Jose	80 S Market St San Jose CA	WNW	0.49	73

DRAFT

Equal/Higher Elevation	Address	Direction	Distance mi	Map Key

***SCVWD ID / Closure Date**: 07S1E08N01f - 5/22/2001*

Federal

RCRA GEN - RCRA Generator List

A search of the RCRA GEN database, dated Mar 10, 2015 has found that there are 4 RCRA GEN site(s) within approximately 0.25 miles of the project property.

Equal/Higher Elevation	Address	Direction	Distance mi	Map Key
ALL AUTO BODY AND FRAME	560 SOUTH FIRST STREET SAN JOSE CA 95113	SSW	0.20	16

Lower Elevation	Address	Direction	Distance mi	Map Key
MISSION PAINTING	330 S 3RD STREET SAN JOSE CA 95112	NW	0.11	4
CORE DEVELOPMENT	470 S MARKET ST SAN JOSE CA 95113	SW	0.20	13
TATE FAMILY COMPLETE AUTO CARE	477 S MARKET ST SAN JOSE CA 95113	SW	0.21	15

RCRA NON GEN - RCRA Non-Generators

A search of the RCRA NON GEN database, dated Mar 10, 2015 has found that there are 2 RCRA NON GEN site(s) within approximately 0.25 miles of the project property.

Equal/Higher Elevation	Address	Direction	Distance mi	Map Key
ICOM MECHANICAL	571 N 7TH ST SAN JOSE CA 95112	E	0.25	32

Lower Elevation	Address	Direction	Distance mi	Map Key
SAN CARLOS PLAZA / REN RENZEL	300 SOUTH SECOND ST. SAN JOSE CA 95112	WNW	0.17	9

State

ENVIROSTOR - EnviroStor Database

A search of the ENVIROSTOR database, dated Aug 14, 2015 has found that there are 6 ENVIROSTOR site(s) within approximately 1.00 miles of the project property.

DRAFT

Equal/Higher Elevation	Address	Direction	Distance mi	Map Key
Lower Elevation	**Address**	**Direction**	**Distance mi**	**Map Key**
SAN JOSE STATE UNIVERSITY CHEMICAL DEPT	125 S 7TH ST SAN JOSE CA 95112	NW	0.44	62
HORACE MANN ELEMENTARY SCHOOL SITE	55 NORTH SEVENTH STREET SAN JOSE CA 95112	N	0.62	76
RIVER PARK DEVELOPMENT, LINCOLN PROPERTY	333 WEST SAN CARLOS STREET SAN JOSE CA 95110	WSW	0.63	78
STATE RADIATOR	331 GIFFORD AVE. SAN JOSE CA 95126	WSW	0.81	80
MISSION VILLAS	44 EAST JULIAN STREET SAN JOSE CA 95113	NW	0.88	81
FMC CORP SAN JOSE ORDNANCE PLT	333 WEST JULIAN STREET SAN JOSE CA 95110	WNW	0.99	83

CLEANUP SITES - GeoTracker Cleanup Sites Data

A search of the CLEANUP SITES database, dated Aug 31, 2015 has found that there are 4 CLEANUP SITES site(s) within approximately 0.50 miles of the project property.

Equal/Higher Elevation	Address	Direction	Distance mi	Map Key
Pierce Development	561-599 S. Market Street and 60 Reed Street San Jose CA 95113	SSW	0.22	25
ELECTRIC BATTERY AND CARB	718 1ST ST S SAN JOSE CA 95113	S	0.35	40

Lower Elevation	Address	Direction	Distance mi	Map Key
HEART OF THE CITY - BLOCK 3	100 SOUTH SECOND STREET SAN JOSE CA	NW	0.36	41
BLOCK 2 CITY OF SAN JOSE PARKING LOT	8 EAST SAN FERNANADO STREET SAN JOSE CA 95113	NW	0.40	52

DRAFT

LUST - Leaking Underground Fuel Tank Reports

A search of the LUST database, dated Aug 31, 2015 has found that there are 33 LUST site(s) within approximately 0.50 miles of the project property.

Equal/Higher Elevation	Address	Direction	Distance mi	Map Key
FORMER TEXACO STATION	598 S. FIRST STREET SAN JOSE CA 95112	SSW	0.22	26
	***Global ID / Status**: T0608501801 / Open - Site Assessment*			
Firestone Building	599 S 1st St San Jose CA 95113	S	0.26	34
	***Global ID / Status**: T0608500619 / Completed - Case Closed*			
CET Development	630 S 1st St San Jose CA 95113	S	0.27	35
	***Global ID / Status**: T0608560823 / Completed - Case Closed*			
D'Amico Property	130 E Margaret St San Jose CA 95112	SSE	0.29	38
	***Global ID / Status**: T0608501792 / Completed - Case Closed*			
Griffin Property	724 S First St San Jose CA 95113	S	0.36	43
	***Global ID / Status**: T0608502083 / Completed - Case Closed*			
Calderon Tires & Wheels	735 S 1st St San Jose CA 95110	S	0.38	50
	***Global ID / Status**: T0608562975 / Completed - Case Closed*			
Moore Investments	148 E Virginia St San Jose CA 95112	SSE	0.42	54
	***Global ID / Status**: T0608500956 / Completed - Case Closed*			
Wells Fargo Bank-Morgan Trust	802 S 2nd St San Jose CA 95112	SSE	0.43	61
	***Global ID / Status**: T0608509251 / Completed - Case Closed*			
Shell	288 E Virginia St San Jose CA 95112	ESE	0.46	66
	***Global ID / Status**: T0608501287 / Completed - Case Closed*			
REGAL #423	827 1ST st. SAN JOSE CA 95110	S	0.47	70
	***Global ID / Status**: T0608500589 / Open - Remediation*			

Lower Elevation	Address	Direction	Distance mi	Map Key
Valley Title Co.	300 S. First Street San Jose CA 95113-2828	W	0.19	10
	***Global ID / Status**: T10000002005 / Completed - Case Closed*			

DRAFT

Equal/Higher Elevation	Address	Direction	Distance mi	Map Key
JONES/SCHAEZLEIN PROPERTY	520 S. 1ST STREET SAN JOSE CA 95113	SSW	0.19	11
	***Global ID / Status**: T0608560815 / Completed - Case Closed*			
Fox California Theater	345 S 1st St San Jose CA 95113	W	0.20	12
	***Global ID / Status**: T0608504232 / Completed - Case Closed*			
Rose-Murty Tire Co.	477 S Market St San Jose CA 95113	SW	0.21	15
	***Global ID / Status**: T0608501121 / Completed - Case Closed*			
Dohrman Building	325 S 1st St San Jose CA 95113	W	0.21	17
	***Global ID / Status**: T0608502304 / Completed - Case Closed*			
Merry Oldsmobile	525 S Market St San Jose CA 95113	SSW	0.21	20
	***Global ID / Status**: T0608500894 / Completed - Case Closed*			
SJRA-Convention Center	S Market St @ Viola Ave San Jose CA 95110	WSW	0.22	23
	***Global ID / Status**: T0608502011 / Completed - Case Closed*			
SJSU	San Carlos & 7th San Jose CA 95192	WNW	0.23	28
	***Global ID / Status**: T0608502106 / Completed - Case Closed*			
SJRA-Hotel East	301 S Market St San Jose CA 95113	W	0.28	36
	***Global ID / Status**: T0608501186 / Completed - Case Closed*			
Paseo Villas	130 E San Fernando San Jose CA 95113	NNW	0.37	44
	***Global ID / Status**: T0608502417 / Completed - Case Closed*			
San Antonio Plaza Redevelopmt.	San Fernando & 4th St San Jose CA 95118	NNW	0.37	46
	***Global ID / Status**: T0608502303 / Completed - Case Closed*			
SAN ANTONIO PLAZA	UNKNOWN SAN FERNANDO & 4TH ST SAN JOSE CA 95112	NNW	0.37	46
	***Global ID / Status**: T0608501647 / Completed - Case Closed*			
Sobrato Property	488 Almaden Ave San Jose CA 95110	SW	0.38	48
	***Global ID / Status**: T0608518342 / Completed - Case Closed*			
PETE'S STOP INC.	447 East WILLIAM Street SAN JOSE CA 95112	ENE	0.40	51

DRAFT

Equal/Higher Elevation	Address	Direction	Distance mi	Map Key
	***Global ID / Status**: T0608501689 / Open - Remediation*			
Texaco	78 S 4th St San Jose CA 95113	NNW	0.42	58
	***Global ID / Status**: T0608501328 / Completed - Case Closed*			
PF CHANGS CHINA BISTRO	98 S. 2ND STREET SAN JOSE CA 95113	NW	0.43	60
	***Global ID / Status**: T0608503601 / Completed - Case Closed*			
PRIVATE RESIDENCE	PRIVATE RESIDENCE SAN JOSE CA 95113	NW	0.45	63
	***Global ID / Status**: T0608516469 / Completed - Case Closed*			
Chevron #9-2218	222 W San Carlos St San Jose CA 95110	WSW	0.45	64
	***Global ID / Status**: T0608500362 / Completed - Case Closed*			
Century Center	53 S 3rd St San Jose CA 95113	NW	0.46	65
	***Global ID / Status**: T0608561183 / Completed - Case Closed*			
San Jose, City of	W San Carlos St & Almaden Blvd San Jose CA 95120	WSW	0.47	68
	***Global ID / Status**: T0608502087 / Completed - Case Closed*			
FOREST CITY DEVELOPMENT	101 SAN FERNANDO AVE. SAN JOSE CA 95113	WNW	0.48	71
	***Global ID / Status**: T0608502387 / Completed - Case Closed*			
Shell	270 W San Carlos St San Jose CA 95110	WSW	0.50	74
	***Global ID / Status**: T0608501284 / Completed - Case Closed*			
Diocese Of San Jose	80 S Market St San Jose CA 95113	WNW	0.50	75
	***Global ID / Status**: T0608500516 / Completed - Case Closed*			

RESPONSE - State Response Sites

A search of the RESPONSE database, dated Jul 30, 2014 has found that there are 1 RESPONSE site(s) within approximately 1.00 miles of the project property.

Equal/Higher Elevation	Address	Direction	Distance mi	Map Key
Lower Elevation	**Address**	**Direction**	**Distance mi**	**Map Key**
SAN JOSE SPORTS ARENA	525 WEST SANTA CLARA STREET SAN JOSE CA 95110	W	0.98	82
	***ESTOR EPA ID / Status**: 43730007 / CERTIFIED O&M - LAND USE RESTRICTIONS ONLY - LAND USE RESTRICTIONS*			

DRAFT

UST - Permitted Underground Storage Tank (UST) in GeoTracker

A search of the UST database, dated May 8, 2014 has found that there are 1 UST site(s) within approximately 0.25 miles of the project property.

Equal/Higher Elevation	Address	Direction	Distance mi	Map Key
Lower Elevation	**Address**	**Direction**	**Distance mi**	**Map Key**
ROBERT F. PECKHAM FEDERAL BUILDING	280 S. 1ST ST. SAN JOSE CA 95113	WNW	0.25	31
	***Facility ID**: 43-000-257394*			

VCP - Voluntary Cleanup Program

A search of the VCP database, dated Aug 11, 2014 has found that there are 1 VCP site(s) within approximately 1.00 miles of the project property.

Equal/Higher Elevation	Address	Direction	Distance mi	Map Key
3RD STREET DEVELOPMENT	1010 SOUTH 3RD STREET SAN JOSE CA 95112	SSE	0.65	79

Lower Elevation	Address	Direction	Distance mi	Map Key

Non Standard

State

CDL - Clandestine Drug Lab Sites

A search of the CDL database, dated Feb 27, 2015 has found that there are 1 CDL site(s) within approximately 0.12 miles of the project property.

Equal/Higher Elevation	Address	Direction	Distance mi	Map Key
	475 S 2ND STREET SAN JOSE CA 95112	SW	0.10	3


Lower Elevation	Address	Direction	Distance mi	Map Key

SCH - School Property Evaluation Program Sites

A search of the SCH database, dated Aug 8, 2014 has found that there are 1 SCH site(s) within approximately 1.00 miles of the project property.

Equal/Higher Elevation	Address	Direction	Distance mi	Map Key
Lower Elevation	**Address**	**Direction**	**Distance mi**	**Map Key**
HORACE MANN ELEMENTARY SCHOOL SITE	55 NORTH SEVENTH STREET SAN JOSE CA 95112	NNW	0.62	77

DRAFT

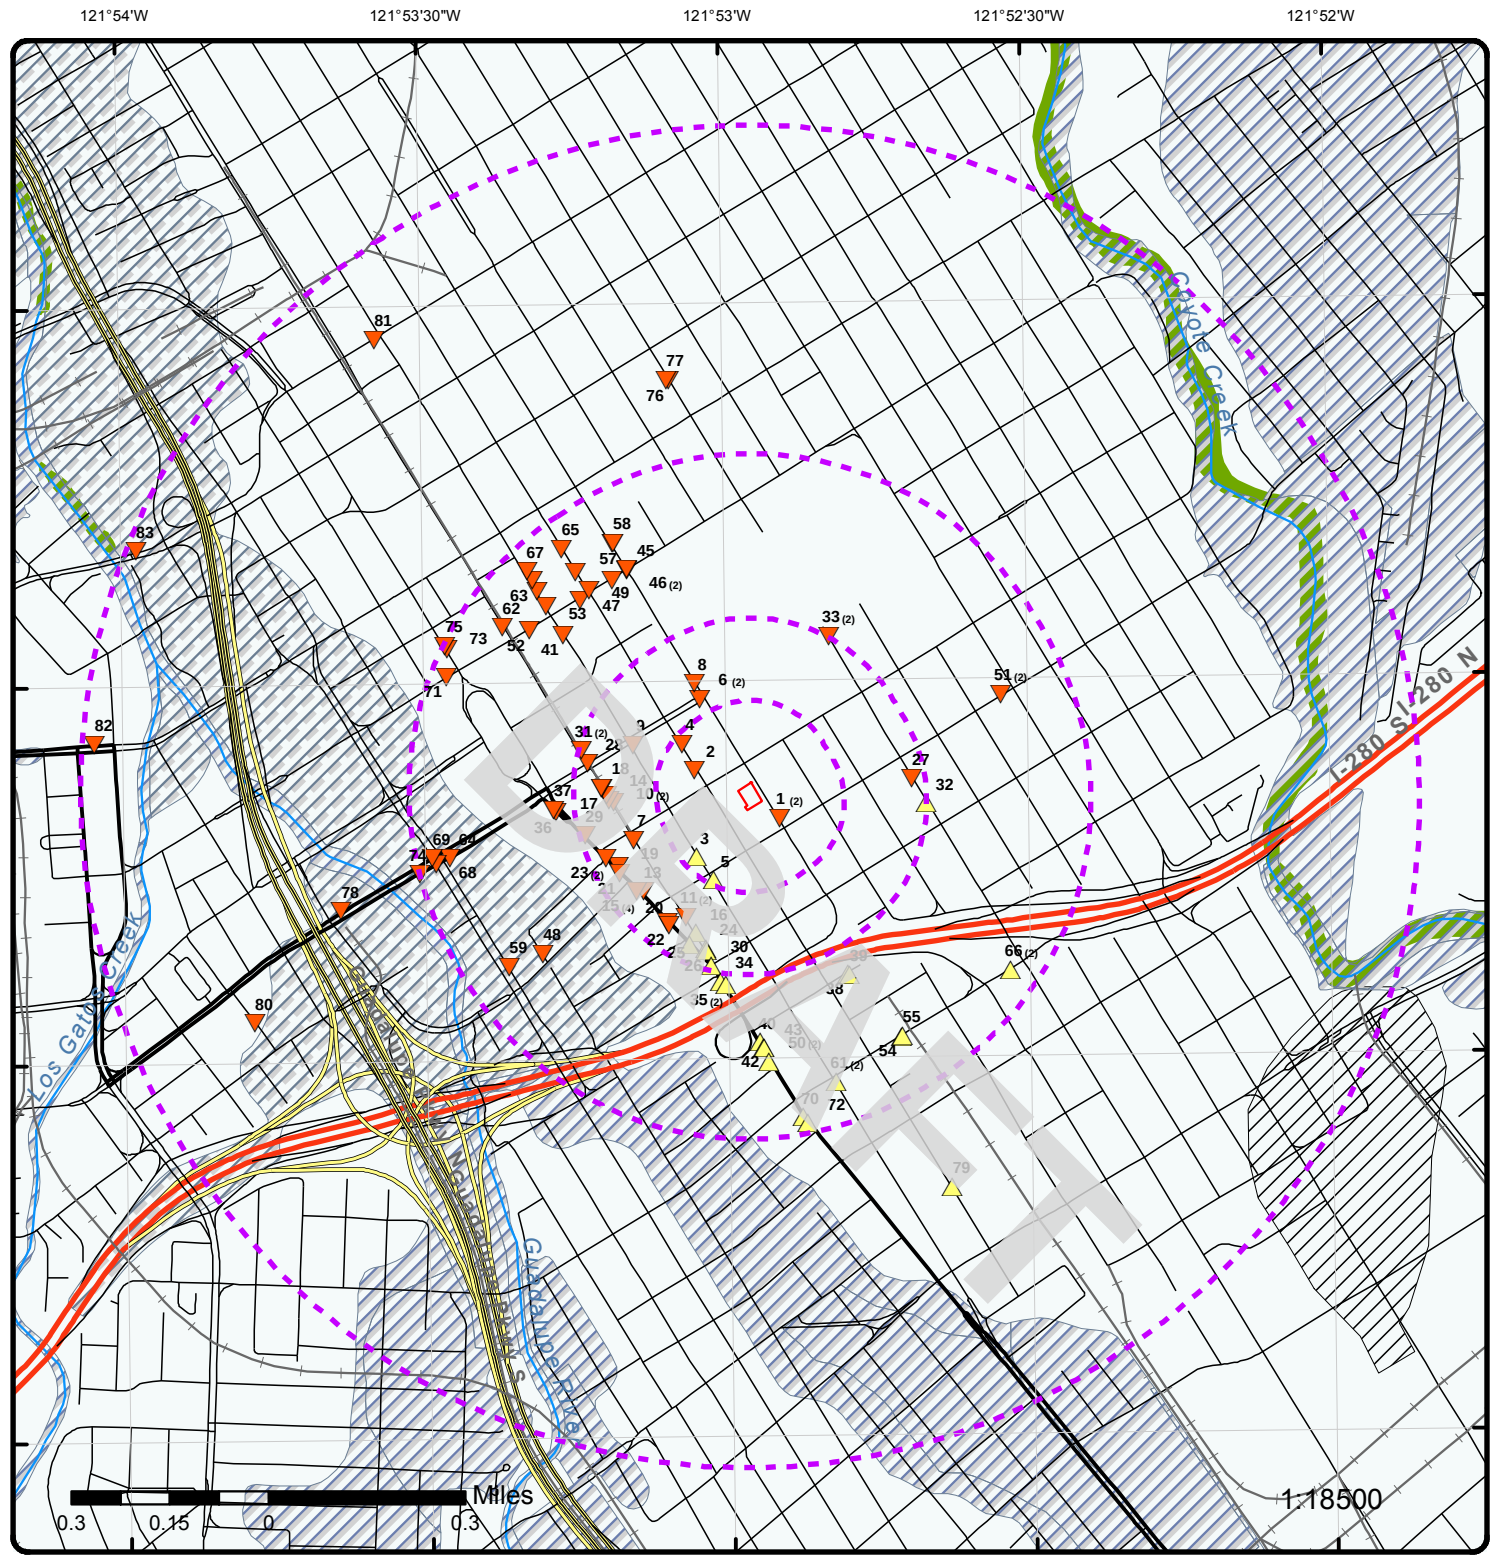

Map : 1 Mile Radius

Order No: 20150911160


Address: 439 & 451 South Fourth Street, San Jose, CA, 95112

ERIS
ENVIRONMENTAL RISK INFORMATION SERVICE

Project Property	Major Highways	County Boundary	Indian Reserve Land
Buffer Outline	Major Highways Ramps	State Boundary	Historic Fill
Eris Sites with Higher Elevation	Major Roads	500 Year Flood Zone	State Brownfield Sites
Eris Sites with Same Elevation	Major Roads Ramps	100 Year Flood Zone	State Brownfield Areas
Eris Sites with Lower Elevation	Secondary Roads	National Priority List Sites	State Superfund Areas:Dept. of Defense
Eris Sites with Unknown Elevation	Secondary Roads Ramps	National Wetland	State Superfund Areas:NPL
Rails	Local Roads and Ramps	FWS Special Designation Areas	WQARF Areas

Source: © 2012 ESRI

© Ecolog ERIS Ltd

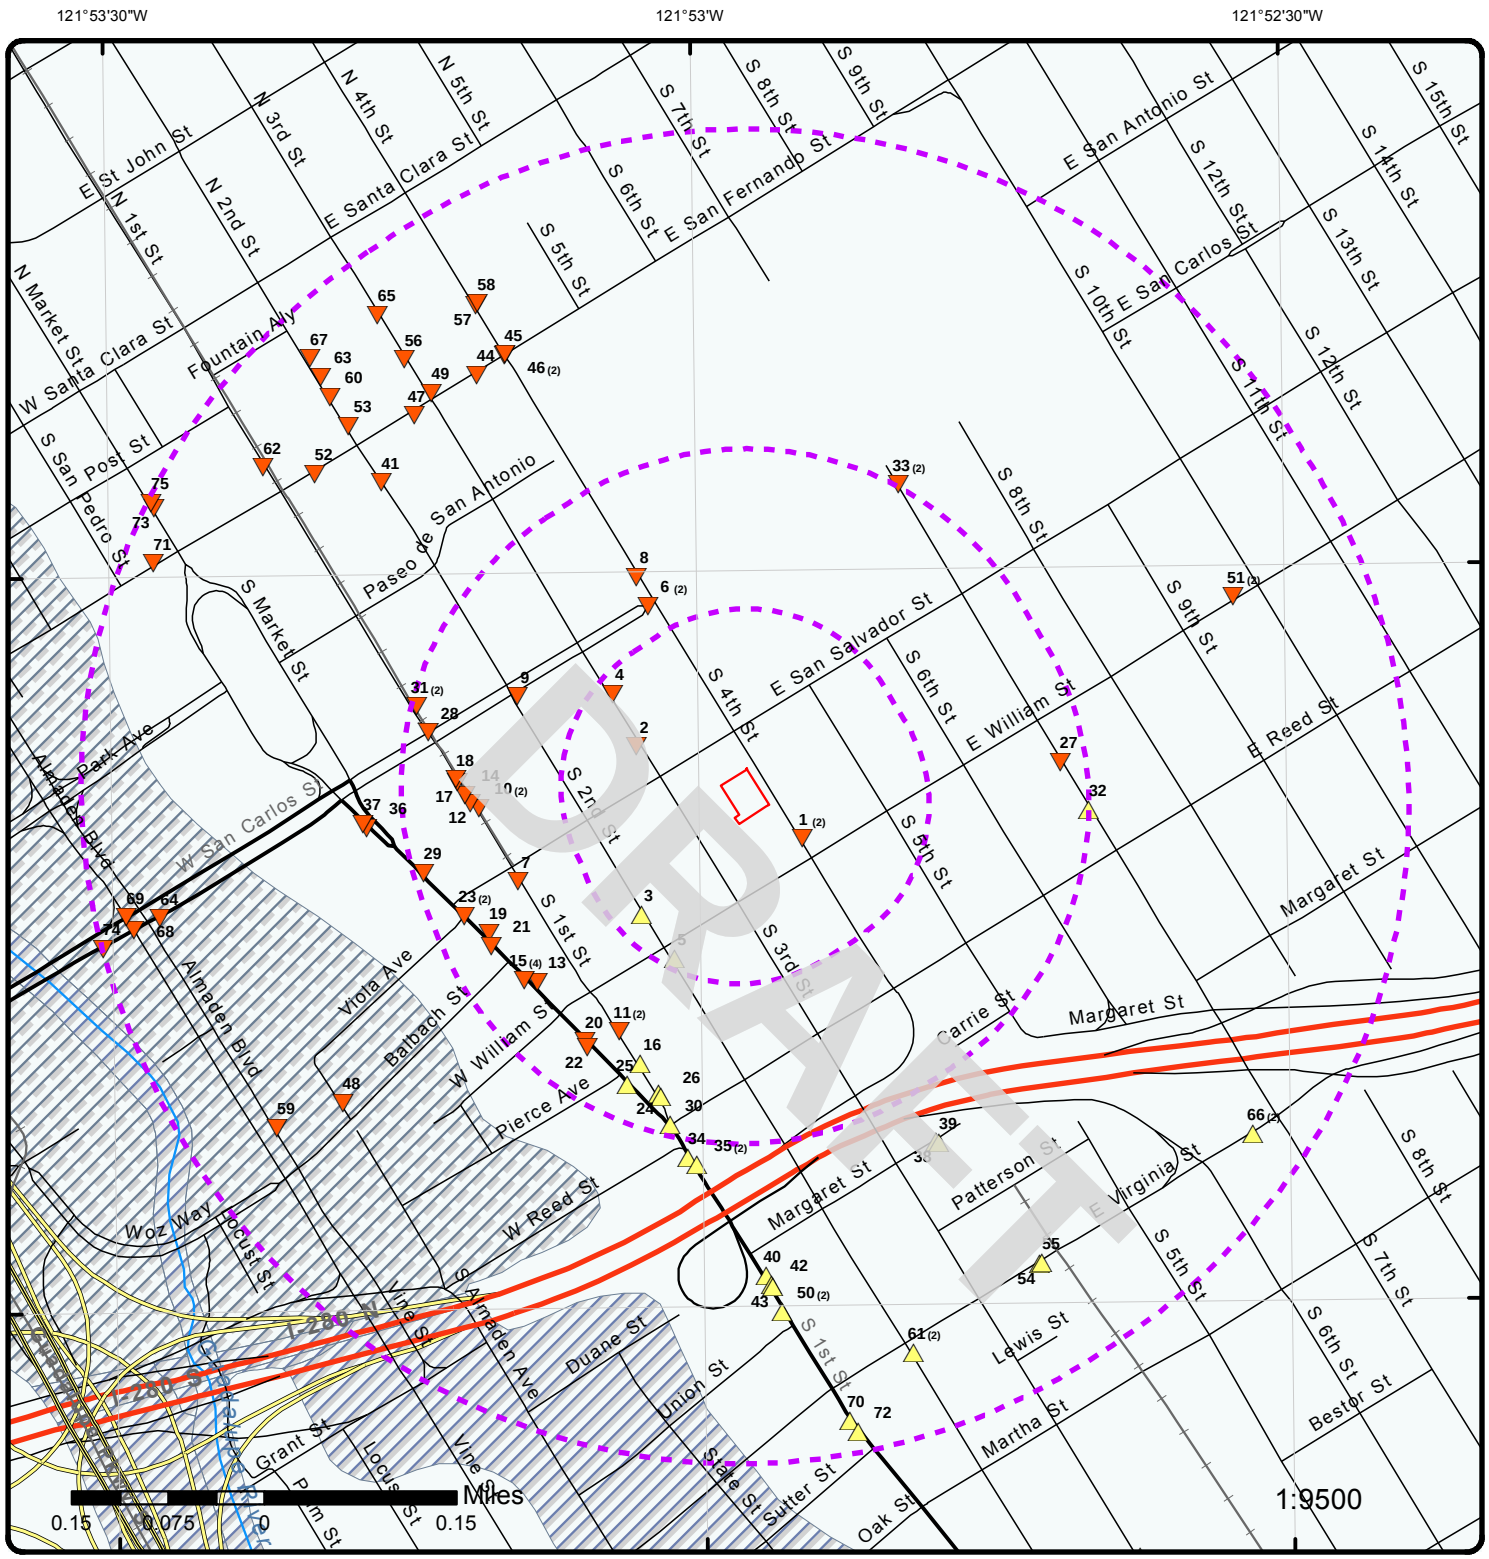

Map : 0.5 Mile Radius

Order No: 20150911160


Address: 439 & 451 South Fourth Street, San Jose, CA, 95112

ENVIRONMENTAL RISK INFORMATION SERVICE

Project Property	Major Highways	County Boundary	Indian Reserve Land
Buffer Outline	Major Highways Ramps	State Boundary	Historic Fill
Eris Sites with Higher Elevation	Major Roads	500 Year Flood Zone	State Brownfield Sites
Eris Sites with Same Elevation	Major Roads Ramps	100 Year Flood Zone	State Brownfield Areas
Eris Sites with Lower Elevation	Secondary Roads	National Priority List Sites	State Superfund Areas:Dept. of Defense
Eris Sites with Unknown Elevation	Secondary Roads Ramps	National Wetland	State Superfund Areas:NPL
Rails	Local Roads and Ramps	FWS Special Designation Areas	WQARF Areas

Source: © 2012 ESRI

© Ecolog ERIS Ltd

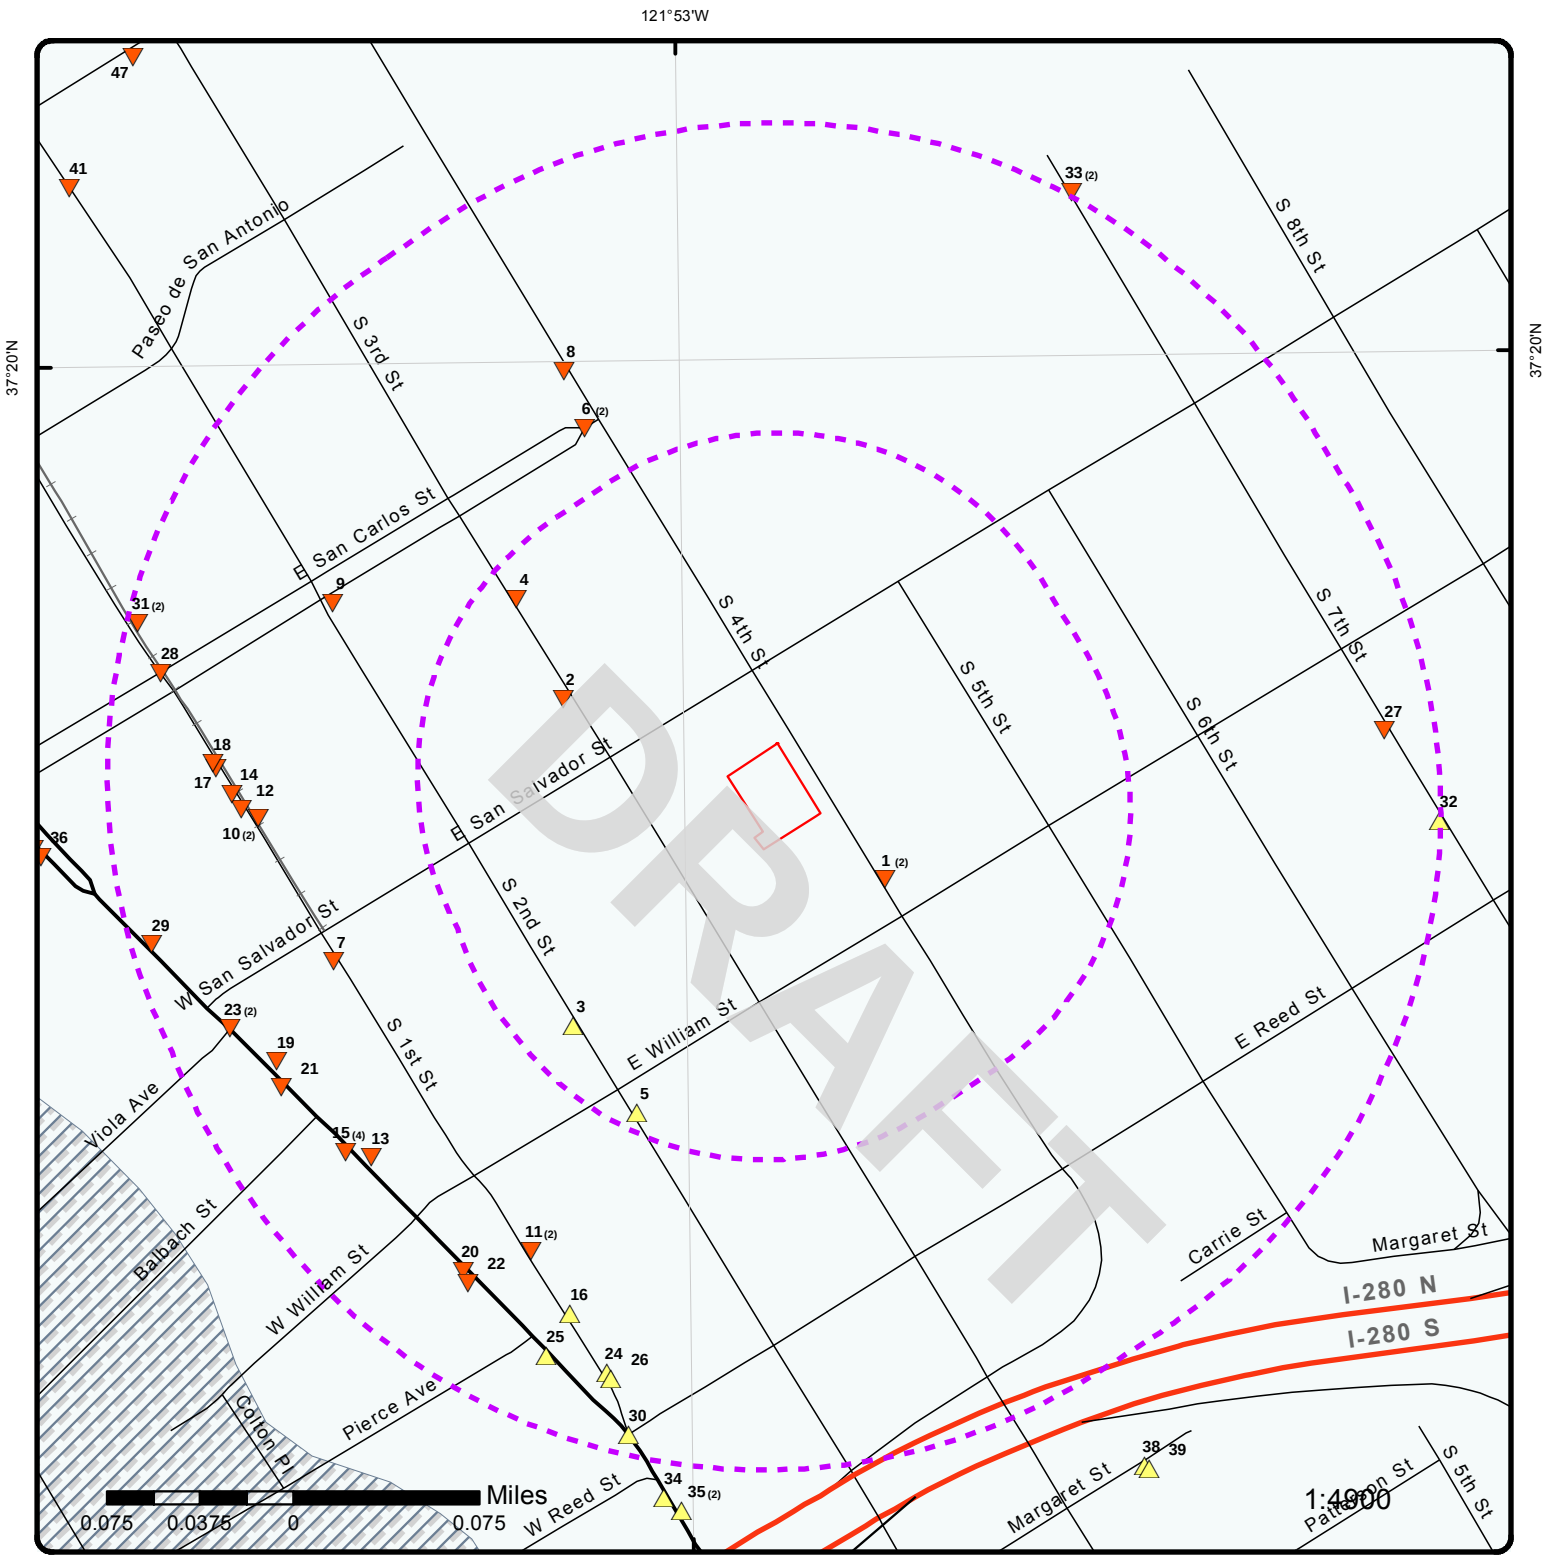

Map : 0.25 Mile Radius

Order No: 20150911160

Address: 439 & 451 South Fourth Street, San Jose, CA, 95112

ENVIRONMENTAL RISK INFORMATION SERVICE


Project Property	Major Highways	County Boundary	Indian Reserve Land
Buffer Outline	Major Highways Ramps	State Boundary	Historic Fill
Eris Sites with Higher Elevation	Major Roads	500 Year Flood Zone	State Brownfield Sites
Eris Sites with Same Elevation	Major Roads Ramps	100 Year Flood Zone	State Brownfield Areas
Eris Sites with Lower Elevation	Secondary Roads	National Priority List Sites	State Superfund Areas:Dept. of Defense
Eris Sites with Unknown Elevation	Secondary Roads Ramps	National Wetland	State Superfund Areas:NPL
Rails	Local Roads and Ramps	FWS Special Designation Areas	WQARF Areas

Source: © 2012 ESRI

© Ecolog ERIS Ltd

121°53'W

37°20'N

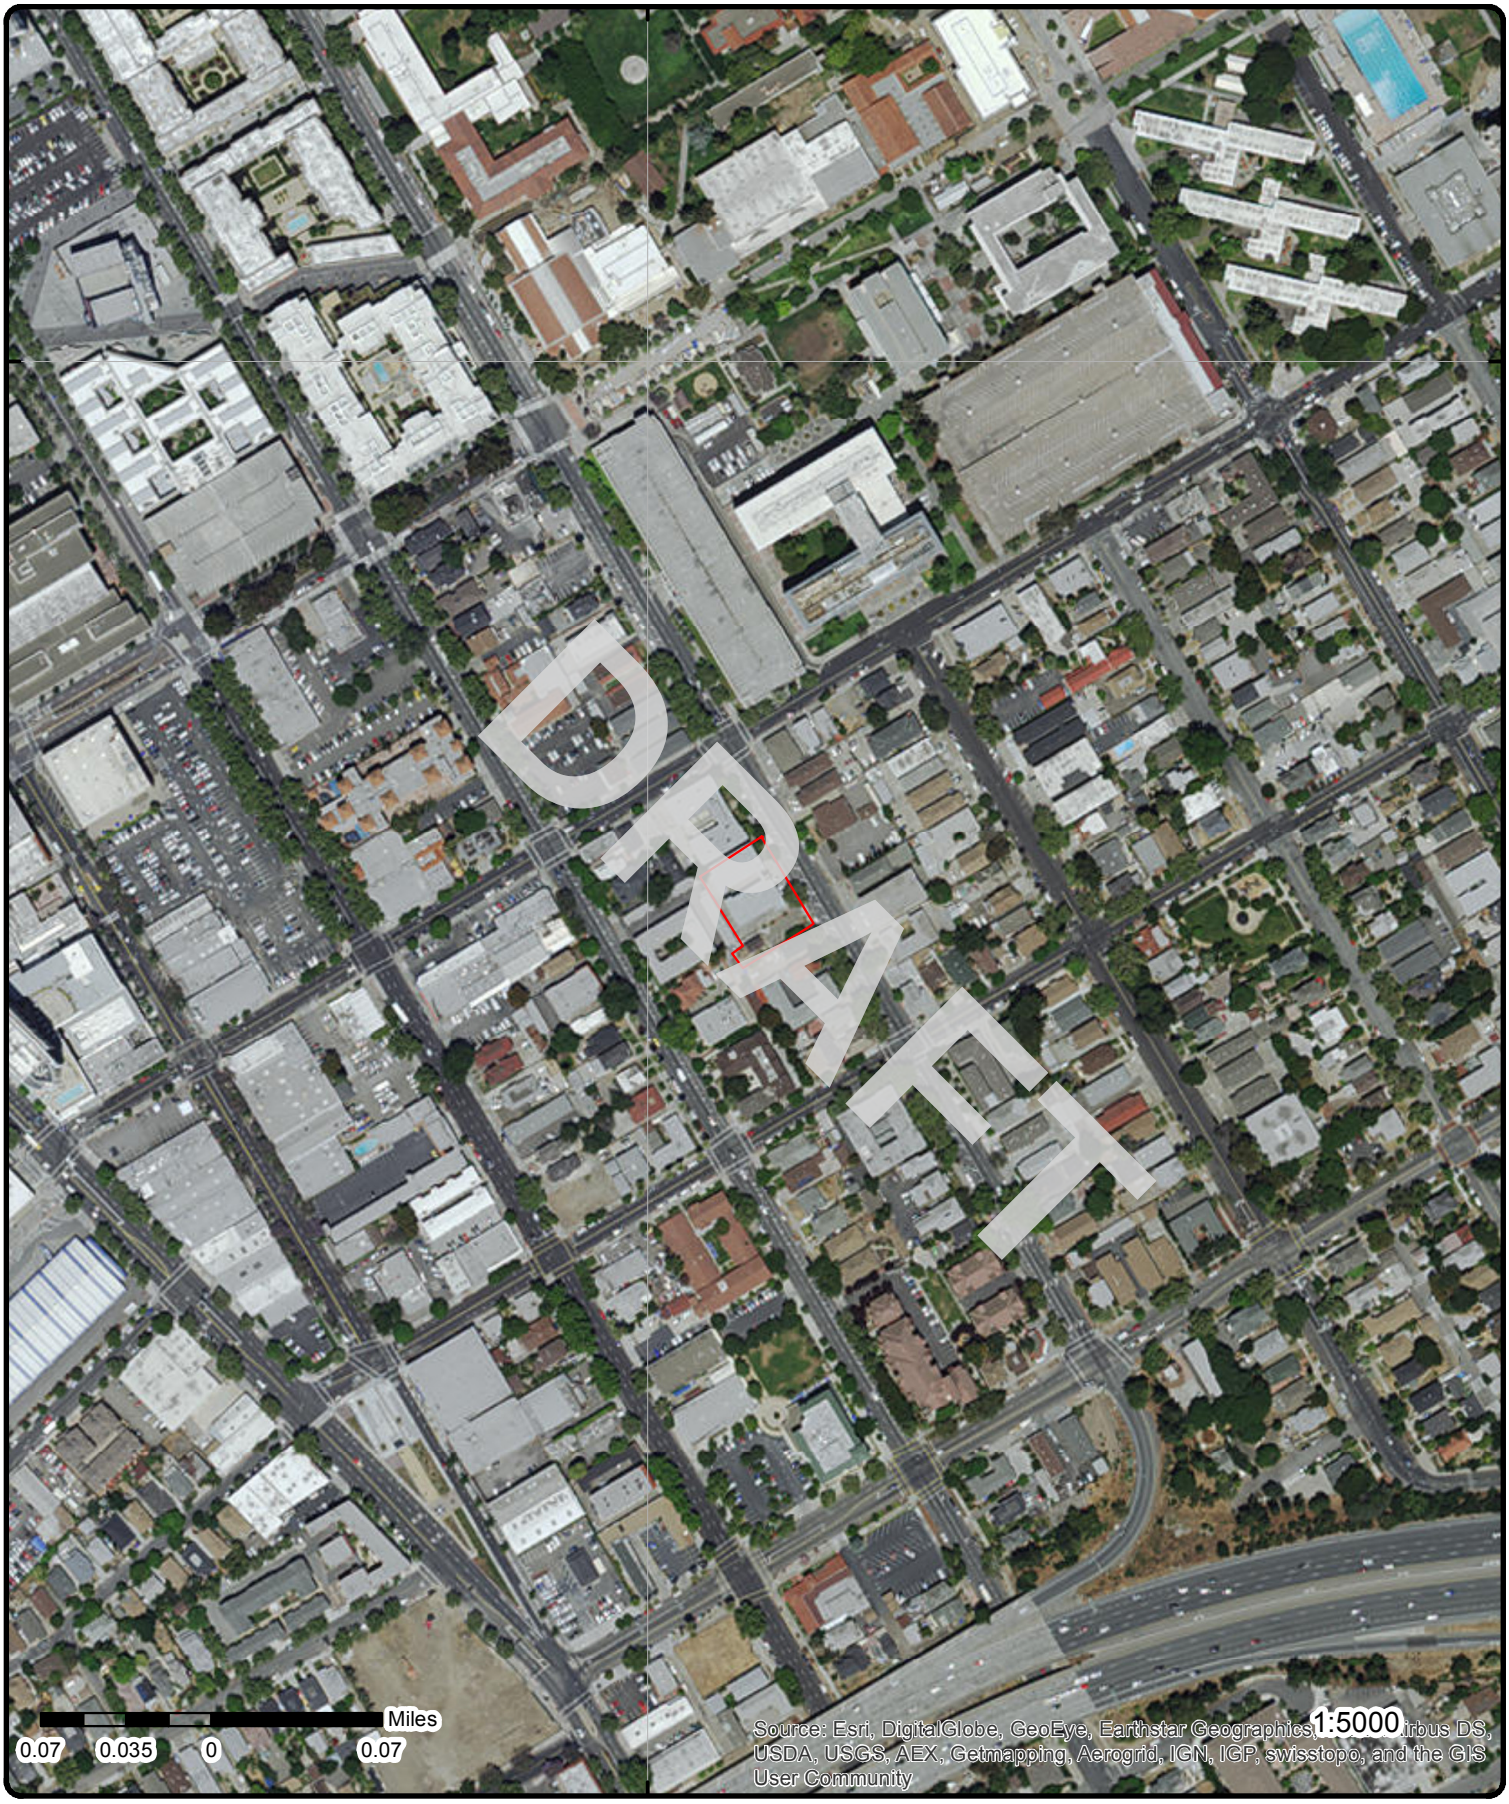

37°20'N

Aerial

Order No: 20150911160

Address: 439 & 451 South Fourth Street, San Jose, CA, 95112

Source: ESRI World Imagery, Updated October 2014

© Ecolog ERIS Ltd

Detail Report

Map Key	Number of Records	Direction/ Distance mi	Elevation ft	Site	DB
1	1 of 2	SE/0.04	95.81	SPARTAN GAS STATION 498 S 4TH ST SAN JOSE CA	SANTACLARA CUPA

Facility ID: FA0700200
CERS ID: 10353391

--- Details ---
Program Element Code: 2399
Program Element: UNDERGROUND STORAGE TANK PROGRAM RECORD
+
Program Element Code: BP01
Program Element: HMBP FACILITY, 1-3 CHEMICALS
+
Program Element Code: 2202
Program Element: GENERATES < 100 KG/YR

Map Key	Number of Records	Direction/ Distance mi	Elevation ft	Site	DB
1	2 of 2	SE/0.04	95.81	Spartan Gas Station 498 S 4th St San Jose CA	SANTACLARA LO

SCVWD ID: 07S1E17B03f
Case: 14-049
Closure Date:

Map Key	Number of Records	Direction/ Distance mi	Elevation ft	Site	DB
2	1 of 1	WNW/0.07	91.28	YWCA OF SILICON VALLEY 375 S 3RD ST SAN JOSE CA	SANTACLARA CUPA

Facility ID: FA0270240
CERS ID: 10352332

--- Details ---
Program Element Code: BP01
Program Element: HMBP FACILITY, 1-3 CHEMICALS

Map Key	Number of Records	Direction/ Distance mi	Elevation ft	Site	DB
3	1 of 1	SW/0.10	97.96	475 S 2ND STREET SAN JOSE CA 95112	CDL

Clue: 200007010
Date: 05/07/2000
Lab Type: M
County: SANTA CLARA
Lab Type Description: Mobile Lab - location where illegal drug lab equipment and materials were found in a vehicle or other mode of transport.

Map Key	Number of Records	Direction/ Distance mi	Elevation ft	Site	DB
4	1 of 1	NW/0.11	89.82	MISSION PAINTING 330 S 3RD STREET SAN JOSE CA 95112	RCRA GEN

DRAFT

EPA Handler ID: CAD982481996
Current Site Name: MISSION PAINTING
Generator Status Universe: Small Quantity Generator
Land Type:
Activity Location: CA
TSD Activity: N
Mixed Waste Generator: N
Importer Activity: N
Transporter Activity: N
Transfer Facility: N
Recycler Activity: N
Onsite Burner Exemption: N
Furnace Exemption: N
Underground Inject Activity: N
Rece Waste From Off Site: N
Used Oil Transporter:
Used Oil Transfer Facility:
Used Oil Processor:
Used Oil Refiner:
Used Oil Burner:
Used Oil Market Burner:
Used Oil Spec Marketer:
Mailing Address: 330, S THIRD STREET, , SAN JOSE, CA, 95112,
Contact Name: ENVIRONMENTAL MANAGER
Contact Address: 330 S THIRD STREET, , SAN JOSE, CA, 95112, US
Contact Email:
Location Street 2:

Owner/Operator Information
Owner/Operator Indicator: CO
Owner/Operator Name: PATRICK WEHNER
Owner/Operator Address: NOT REQUIRED NOT REQUIRED ME 99999
Owner/Operator Phone: 4155551212
Owner/Operator Type: P
Date Became Current:
Date Ended Current:

Owner/Operator Indicator: CP
Owner/Operator Name: NOT REQUIRED
Owner/Operator Address: NOT REQUIRED NOT REQUIRED ME 99999
Owner/Operator Phone: 4155551212
Owner/Operator Type: P
Date Became Current:
Date Ended Current:

NAICS Information

Handler Information

Date Received: 19880802
Facility Name: MISSION PAINTING
Classification: Small Quantity Generator

Hazardous Waste Information

Violation/Evaluation Information

DRAFT

Map Key	Number of Records	Direction/ Distance mi	Elevation ft	Site	DB
5	1 of 1	SSW/0.12	99.03	W.E. Harding Co 502 S 2nd ST SAN JOSE CA	SANTACLARA CUPA

Facility ID: FA0209761
CERS ID: 10092802

--- Details ---
Program Element Code: 2205
Program Element: GENERATES 100 KG YR TO <5 TONS/YR
+
Program Element Code: BP02
Program Element: HMBP FACILITY, 4-6 CHEMICALS

Map Key	Number of Records	Direction/ Distance mi	Elevation ft	Site	DB
6	1 of 2	NNW/0.15	88.28	SAN JOSE CONVENTION CENTER 150 W SAN CARLOS ST SAN JOSE CA	SANTACLARA CUPA

Facility ID: FA0209349
CERS ID: 10125703

--- Details ---
Program Element Code: 2202
Program Element: GENERATES < 100 KG/YR
+
Program Element Code: 2399
Program Element: UNDERGROUND STORAGE TANK PROGRAM RECORD
+
Program Element Code: BP02
Program Element: HMBP FACILITY, 4-6 CHEMICALS

Map Key	Number of Records	Direction/ Distance mi	Elevation ft	Site	DB
6	2 of 2	NNW/0.15	88.28	VERIZON WIRELESS: SAN JOSE CONVENTION 150 W SAN CARLOS ST SAN JOSE CA	SANTACLARA CUPA

Facility ID: FA0277543
CERS ID: 10144989

--- Details ---
Program Element Code: BP01
Program Element: HMBP FACILITY, 1-3 CHEMICALS

Map Key	Number of Records	Direction/ Distance mi	Elevation ft	Site	DB
7	1 of 1	WSW/0.18	95.67	CITY OF SJ-ROTARY RYLAND POOL 401 N 1ST ST SAN JOSE CA	SANTACLARA CUPA

Facility ID: FA0269758
CERS ID: 10352635

--- Details ---
Program Element Code: BP01
Program Element: HMBP FACILITY, 1-3 CHEMICALS

Map Key	Number of Records	Direction/ Distance mi	Elevation ft	Site	DB
8	1 of 1	NNW/0.17	87.26	COLONNADE APARTMENTS, THE 201 S 4TH ST SAN JOSE CA	SANTACLARA CUPA

Facility ID: FA0270214

DRAFT

Map Key	Number of Records	Direction/ Distance mi	Elevation ft	Site	DB

CERS ID: 10348738

--- Details ---
Program Element Code: BP01
Program Element: HMBP FACILITY, 1-3 CHEMICALS

9	1 of 1	WNW/0.17	88.74	SAN CARLOS PLAZA / REN RENZEL 300 SOUTH SECOND ST. SAN JOSE CA 95112	RCRA NON GEN

EPA Handler ID: CAC002589042
Current Site Name: SAN CARLOS PLAZA / REN RENZEL
Generator Status Universe: No Report
Land Type: Private
Activity Location: CA
TSD Activity: N
Mixed Waste Generator: N
Importer Activity: N
Transporter Activity: N
Transfer Facility: N
Recycler Activity: N
Onsite Burner Exemption: N
Furnace Exemption: N
Underground Inject Activity: N
Rece Waste From Off Site: N
Used Oil Transporter:
Used Oil Transfer Facility:
Used Oil Processor:
Used Oil Refiner:
Used Oil Burner:
Used Oil Market Burner:
Used Oil Spec Marketer:
Mailing Address: PO BOX 366, , SAN JOSE, CA, 95103, US
Contact Name: REN H RENZEL
Contact Address:
Contact Email: RENZEL3@EARTHLINK.NET
Location Street 2:

Owner/Operator Information
Owner/Operator Indicator: CO
Owner/Operator Name: REN RENZEL - TENANT IN COMMON
Owner/Operator Address: PO BOX 366 SAN JOSE CA US 95103
Owner/Operator Phone:
Owner/Operator Type: P
Date Became Current: 20030101
Date Ended Current:

Owner/Operator Indicator: CP
Owner/Operator Name: REN RENZEL
Owner/Operator Address: US
Owner/Operator Phone:
Owner/Operator Type: P
Date Became Current: 20040601
Date Ended Current:

NAICS Information

Naics Code: 53119
Naics Description: LESSORS OF OTHER REAL ESTATE PROPERTY

DRAFT

Map Key	Number of Records	Direction/ Distance mi	Elevation ft	Site	DB

Handler Information

Date Received: 20060215
Facility Name: SAN CARLOS PLAZA / REN RENZEL
Hazardous Waste Information

Waste Code: D008
Waste: LEAD

Violation/Evaluation Information

Map Key	Number of Records	Direction/ Distance mi	Elevation ft	Site	DB
10	1 of 2	W/0.19	94.46	Valley Title Co. 300 S. First St. San Jose CA	SANTACLARA LO

SCVWD ID: 07S1E08P02f
Case: 14-806
Closure Date: 06/03/2011

Map Key	Number of Records	Direction/ Distance mi	Elevation ft	Site	DB
10	2 of 2	W/0.19	94.45	Valley Title Co. 300 S. First Street San Jose CA 95113-2828	LUST

Begin Date: 1992-10-01 00:00:00
Global ID: T10000002005
Case Type: LUST Cleanup Site
Status: Completed - Case Closed
Status Date: 2011-06-03 00:00:00
RB Case Number: 14-806
Loc Case Number: 07S1E08P02f
CUF Case: NO
Potential Cntm of Concrn: Heating Oil / Fuel Oil
Potential Media Affected: Other Groundwater (uses other than drinking water)
County: Santa Clara
Latitude: 37.3315902758801
Longitude: -121.886556744576
Lead Agency: SANTA CLARA COUNTY LOP
Case Worker:
Local Agency:
File Location: All Files are on GeoTracker or in the Local Agency Database

Status History

Status: Completed - Case Closed
Status Date: 2010-05-06 00:00:00

Status: Completed - Case Closed
Status Date: 2011-06-03 00:00:00

Status: Open - Case Begin Date
Status Date: 1992-10-01 00:00:00

Status: Open - Site Assessment
Status Date: 2010-05-06 00:00:00

Activities

DRAFT

Action Type: ENFORCEMENT
Date: 2010-07-29 00:00:00
Action: Staff Letter

Action Type: ENFORCEMENT
Date: 2010-05-06 00:00:00
Action: Notice of Responsibility

Action Type: ENFORCEMENT
Date: 2011-03-02 00:00:00
Action: Staff Letter

Action Type: ENFORCEMENT
Date: 2011-06-03 00:00:00
Action: Closure/No Further Action Letter

Action Type: Other
Date: 1992-10-01 00:00:00
Action: Leak Began

Action Type: Other
Date: 2010-03-15 00:00:00
Action: Leak Discovery

Action Type: Other
Date: 2010-04-28 00:00:00
Action: Leak Reported

Action Type: RESPONSE
Date: 2010-12-31 00:00:00
Action: Preliminary Site Assessment Report

Action Type: RESPONSE
Date: 2011-03-25 00:00:00
Action: Correspondence

Action Type: RESPONSE
Date: 2011-04-04 00:00:00
Action: Soil and Water Investigation Report

Action Type: RESPONSE
Date: 2011-04-29 00:00:00
Action: Electronic Reporting Submittal Due

Action Type: RESPONSE
Date: 2007-07-02 00:00:00
Action: Preliminary Site Assessment Report

Contact Information

Contact Type: Regional Board Caseworker
Contact Name: NATHAN KING
Organization Name: SAN FRANCISCO BAY RWQCB (REGION 2)
Address: 1515 CLAY ST., SUITE 1400
City: OAKLAND
Email: nking@waterboards.ca.gov
Phone Number:

DRAFT

Map Key	Number of Records	Direction/ Distance mi	Elevation ft	Site	DB
11	1 of 2	SSW/0.19	95.87	Jones/Schaezlein Property 520 S 1st St San Jose CA	SANTACLARA LO

SCVWD ID: 07S1E17B04f
Case: 14-643
Closure Date: 8/18/2005

Map Key	Number of Records	Direction/ Distance mi	Elevation ft	Site	DB
11	2 of 2	SSW/0.19	95.87	JONES/SCHAEZLEIN PROPERTY 520 S. 1ST STREET SAN JOSE CA 95113	LUST

Begin Date: 2002-03-25 00:00:00
Global ID: T0608560815
Case Type: LUST Cleanup Site
Status: Completed - Case Closed
Status Date: 2005-08-18 00:00:00
RB Case Number:
Loc Case Number: 07S1E17B04f
CUF Case: YES
Potential Cntm of Concrn:
Potential Media Affected: Other Groundwater (uses other than drinking water)
County: Santa Clara
Latitude: 37.328304
Longitude: -121.88468
Lead Agency: SANTA CLARA COUNTY LOP
Case Worker:
Local Agency:
File Location: All Files are on GeoTracker or in the Local Agency Database

Status History

Status: Completed - Case Closed
Status Date: 2005-08-18 00:00:00

Status: Open - Case Begin Date
Status Date: 2002-03-25 00:00:00

Activities

Action Type: ENFORCEMENT
Date: 2005-08-18 00:00:00
Action: Closure/No Further Action Letter

Action Type: Other
Date: 2002-03-25 00:00:00
Action: Leak Reported

Action Type: RESPONSE
Date: 2002-12-02 00:00:00
Action: Other Report / Document

Action Type: RESPONSE
Date: 2002-07-30 00:00:00
Action: Soil and Water Investigation Report

Action Type: RESPONSE
Date: 2002-10-15 00:00:00
Action: Monitoring Report - Quarterly

DRAFT

Action Type: RESPONSE
Date: 2002-05-17 00:00:00
Action: Correspondence

Action Type: RESPONSE
Date: 1999-04-01 00:00:00
Action: Other Report / Document

Action Type: RESPONSE
Date: 2004-01-07 00:00:00
Action: Monitoring Report - Quarterly

Action Type: RESPONSE
Date: 2005-08-18 00:00:00
Action: Well Destruction Report

Action Type: RESPONSE
Date: 2002-04-19 00:00:00
Action: Soil and Water Investigation Workplan

Action Type: RESPONSE
Date: 2002-11-15 00:00:00
Action: Other Report / Document

Action Type: RESPONSE
Date: 2002-03-15 00:00:00
Action: Preliminary Site Assessment Report

Action Type: RESPONSE
Date: 2002-03-25 00:00:00
Action: Preliminary Site Assessment Report

Action Type: RESPONSE
Date: 2003-03-05 00:00:00
Action: Monitoring Report - Quarterly

Action Type: RESPONSE
Date: 2003-09-15 00:00:00
Action: Monitoring Report - Quarterly

Action Type: RESPONSE
Date: 2003-09-15 00:00:00
Action: Monitoring Report - Quarterly

Action Type: RESPONSE
Date: 2003-06-20 00:00:00
Action: Monitoring Report - Quarterly

Action Type: RESPONSE
Date: 2003-12-24 00:00:00
Action: Monitoring Report - Quarterly

Action Type: RESPONSE
Date: 2004-01-07 00:00:00
Action: Monitoring Report - Quarterly

Action Type: RESPONSE
Date: 2004-04-23 00:00:00
Action: Monitoring Report - Quarterly

DRAFT

Action Type: RESPONSE
Date: 2002-03-15 00:00:00
Action: Other Report / Document

Action Type: RESPONSE
Date: 2003-06-19 00:00:00
Action: CAP/RAP - Other Report

Action Type: RESPONSE
Date: 2003-09-15 00:00:00
Action: Monitoring Report - Quarterly

Action Type: RESPONSE
Date: 2003-12-24 00:00:00
Action: Monitoring Report - Quarterly

Action Type: RESPONSE
Date: 2006-01-11 00:00:00
Action: Well Destruction Report

Action Type: RESPONSE
Date: 2003-12-24 00:00:00
Action: Monitoring Report - Quarterly

Action Type: REMEDIATION
Date: 2002-12-17 00:00:00
Action: Excavation

Contact Information

Contact Type: Regional Board Caseworker
Contact Name: ZSC
Organization Name: SAN FRANCISCO BAY RWQCB (REGION 2)
Address: 1515 CLAY STREET, SUITE 1400
City: OAKLAND
Email:
Phone Number:

DRAFT

12 | ***1 of 1*** | ***W/0.20*** | ***93.95*** | ***Fox California Theater*** ***345 S 1st St*** ***San Jose CA 95113*** | ***LUST***

Begin Date: 2001-08-23 00:00:00
Global ID: T0608504232
Case Type: LUST Cleanup Site
Status: Completed - Case Closed
Status Date: 2002-02-07 00:00:00
RB Case Number:
Loc Case Number:
CUF Case: NO
Potential Cntm of Concrn: Heating Oil / Fuel Oil
Potential Media Affected: Soil
County: Santa Clara
Latitude: 37.330557
Longitude: -121.88735
Lead Agency: SANTA CLARA COUNTY LOP
Case Worker: UST
Local Agency: SANTA CLARA COUNTY LOP

File Location: All Files are on GeoTracker or in the Local Agency Database

Status History

Status: Completed - Case Closed
Status Date: 2002-02-07 00:00:00

Status: Open - Case Begin Date
Status Date: 2001-08-23 00:00:00

Status: Open - Site Assessment
Status Date: 2001-08-23 00:00:00

Activities

Action Type: Other
Date: 2001-09-04 00:00:00
Action: Leak Reported

Action Type: REMEDIATION
Date: 2001-08-23 00:00:00
Action: Excavation

Contact Information

Contact Type: Regional Board Caseworker
Contact Name: ZSC
Organization Name: SAN FRANCISCO BAY RWQCB (REGION 2)
Address: 1515 CLAY STREET, SUITE 1400
City: OAKLAND
Email:
Phone Number:

Contact Type: Local Agency Caseworker
Contact Name: UST CASE WORKER
Organization Name: SANTA CLARA COUNTY LOP
Address: 1555 Berger Drive, Suite 300
City: SAN JOSE
Email:
Phone Number: 4089183400

13	1 of 1	SW/0.20	94.67	***CORE DEVELOPMENT*** ***470 S MARKET ST*** ***SAN JOSE CA 95113***	***RCRA GEN***

EPA Handler ID: CAR000086975
Current Site Name: CORE DEVELOPMENT
Generator Status Universe: Small Quantity Generator
Land Type: Private
Activity Location: CA
TSD Activity: N
Mixed Waste Generator: N
Importer Activity: N
Transporter Activity: N
Transfer Facility: N
Recycler Activity: N
Onsite Burner Exemption: N
Furnace Exemption: N
Underground Inject Activity: N

DRAFT

Map Key	Number of Records	Direction/ Distance mi	Elevation ft	Site	DB

Rece Waste From Off Site: N
Used Oil Transporter:
Used Oil Transfer Facility:
Used Oil Processor:
Used Oil Refiner:
Used Oil Burner:
Used Oil Market Burner:
Used Oil Spec Marketer:
Mailing Address: 99 N 1ST ST STE 100, , SAN JOSE, CA, 95113,
Contact Name: CHRIS NEALE
Contact Address: 99 N 1ST ST STE 100, , SAN JOSE, CA, 95113, US
Contact Email:
Location Street 2:

Owner/Operator Information
Owner/Operator Indicator: CO
Owner/Operator Name: CORE DEVELOPMENT INC
Owner/Operator Address: 99 N 1ST ST STE 100 SAN JOSE CA 95113
Owner/Operator Phone: 4082927841
Owner/Operator Type: P
Date Became Current:
Date Ended Current:

NAICS Information

Handler Information

Date Received: 20001120
Facility Name: CORE DEVELOPMENT
Classification: Small Quantity Generator

Hazardous Waste Information

Waste Code: D000
Waste: DESCRIPTION

Waste Code: D008
Waste: LEAD

Violation/Evaluation Information

14	*1 of 1*	*W/0.20*	*93.77*	***Fox California Theater*** ***345 S 1st St*** ***San Jose CA***	***SANTACLARA LO***

SCVWD ID: 07S1E08P01f
Case:
Closure Date: 2/7/2002

15	*1 of 4*	*SW/0.21*	*94.48*	***TATE FAMILY COMPLETE AUTO CARE*** ***477 S MARKET ST*** ***SAN JOSE CA***	***SANTACLARA CUPA***

Facility ID: FA0270307
CERS ID: 10353262

DRAFT

Map Key	Number of Records	Direction/ Distance mi	Elevation ft	Site	DB

--- Details ---

Program Element Code: 2205
Program Element: GENERATES 100 KG YR TO <5 TONS/YR
+
Program Element Code: BP02
Program Element: HMBP FACILITY, 4-6 CHEMICALS

15	2 of 4	SW/0.21	94.48	**Rose-Murty Tire Co.** **477 S Market St** **San Jose CA**	**SANTACLARA LO**

SCVWD ID: 07S1E17C02f
Case: 14-360
Closure Date: 4/25/2002

15	3 of 4	SW/0.21	94.51	**Rose-Murty Tire Co.** **477 S Market St** **San Jose CA 95113**	**LUST**

Begin Date: 1984-08-07 00:00:00
Global ID: T0608501121
Case Type: LUST Cleanup Site
Status: Completed - Case Closed
Status Date: 2002-04-25 00:00:00
RB Case Number:
Loc Case Number:
CUF Case: NO
Potential Cntm of Concrn: Gasoline
Potential Media Affected: Other Groundwater (uses other than drinking water)
County: Santa Clara
Latitude: 37.3286214575452
Longitude: -121.886100769043
Lead Agency: SANTA CLARA COUNTY LOP
Case Worker: UST
Local Agency: SANTA CLARA COUNTY LOP
File Location: All Files are on GeoTracker or in the Local Agency Database

Status History

Status: Open - Case Begin Date
Status Date: 1984-08-07 00:00:00

Status: Open - Site Assessment
Status Date: 1990-07-26 00:00:00

Status: Open - Site Assessment
Status Date: 2001-12-06 00:00:00

Status: Completed - Case Closed
Status Date: 2002-04-25 00:00:00

Activities

Action Type: ENFORCEMENT
Date: 1997-02-13 00:00:00
Action: Notice of Responsibility - #39825

Action Type: ENFORCEMENT

DRAFT

Date: 1989-11-27 00:00:00
Action: Staff Letter - #25925

Action Type: ENFORCEMENT
Date: 1999-03-05 00:00:00
Action: Staff Letter - #25929

Action Type: ENFORCEMENT
Date: 2000-05-21 00:00:00
Action: Staff Letter - #25932

Action Type: ENFORCEMENT
Date: 2000-05-12 00:00:00
Action: Warning Letter - #25931

Action Type: Other
Date: 1984-08-07 00:00:00
Action: Leak Reported

Action Type: RESPONSE
Date: 1990-01-26 00:00:00
Action: Soil and Water Investigation Workplan

Action Type: RESPONSE
Date: 2000-08-19 00:00:00
Action: Soil and Water Investigation Report

Action Type: RESPONSE
Date: 1999-04-19 00:00:00
Action: Soil and Water Investigation Workplan

Contact Information

Contact Type: Regional Board Caseworker
Contact Name: ZSC
Organization Name: SAN FRANCISCO BAY RWQCB (REGION 2)
Address: 1515 CLAY STREET, SUITE 1400
City: OAKLAND
Email:
Phone Number:

Contact Type: Local Agency Caseworker
Contact Name: UST CASE WORKER
Organization Name: SANTA CLARA COUNTY LOP
Address: 1555 Berger Drive, Suite 300
City: SAN JOSE
Email:
Phone Number: 4089183400

15	4 of 4	SW/0.21	94.48	TATE FAMILY COMPLETE AUTO CARE 477 S MARKET ST SAN JOSE CA 95113	RCRA GEN

EPA Handler ID: CAR000031799
Current Site Name: TATE FAMILY COMPLETE AUTO CARE
Generator Status Universe: Small Quantity Generator
Land Type: Private
Activity Location: CA

DRAFT

TSD Activity:	N
Mixed Waste Generator:	N
Importer Activity:	N
Transporter Activity:	N
Transfer Facility:	N
Recycler Activity:	N
Onsite Burner Exemption:	N
Furnace Exemption:	N
Underground Inject Activity:	N
Rece Waste From Off Site:	N
Used Oil Transporter:	
Used Oil Transfer Facility:	
Used Oil Processor:	
Used Oil Refiner:	
Used Oil Burner:	
Used Oil Market Burner:	
Used Oil Spec Marketer:	
Mailing Address:	477 S MARKET ST, , SAN JOSE, CA, 95113,
Contact Name:	LARRY TATE
Contact Address:	477 S MARKET ST, , SAN JOSE, CA, 95113, US
Contact Email:	
Location Street 2:	

Owner/Operator Information

Owner/Operator Indicator:	CO
Owner/Operator Name:	LARRY TATE
Owner/Operator Address:	477 S MARKET ST SAN JOSE CA 95113
Owner/Operator Phone:	4082938915
Owner/Operator Type:	P
Date Became Current:	
Date Ended Current:	

NAICS Information

Handler Information

Date Received:	19970925
Facility Name:	TATE FAMILY COMPLETE AUTO CARE
Classification:	Small Quantity Generator

Hazardous Waste Information

Waste Code:	D001
Waste:	IGNITABLE WASTE
Waste Code:	D039
Waste:	TETRACHLOROETHYLENE

Violation/Evaluation Information

Map Key	Number of Records	Direction/ Distance mi	Elevation ft	Site	DB
16	1 of 1	SSW/0.20	96.26	***ALL AUTO BODY AND FRAME*** ***560 SOUTH FIRST STREET*** ***SAN JOSE CA 95113***	***RCRA GEN***

EPA Handler ID:	CAD081446296
Current Site Name:	ALL AUTO BODY AND FRAME
Generator Status Universe:	Small Quantity Generator
Land Type:	

DRAFT

Activity Location:	CA
TSD Activity:	N
Mixed Waste Generator:	N
Importer Activity:	N
Transporter Activity:	N
Transfer Facility:	N
Recycler Activity:	N
Onsite Burner Exemption:	N
Furnace Exemption:	N
Underground Inject Activity:	N
Rece Waste From Off Site:	N
Used Oil Transporter:	
Used Oil Transfer Facility:	
Used Oil Processor:	
Used Oil Refiner:	
Used Oil Burner:	
Used Oil Market Burner:	
Used Oil Spec Marketer:	
Mailing Address:	560, SOUTH FIRST STREET, , SAN JOSE, CA, 95113,
Contact Name:	
Contact Address:	
Contact Email:	
Location Street 2:	

Owner/Operator Information

Owner/Operator Indicator:	CO
Owner/Operator Name:	TOM THOMPSON
Owner/Operator Address:	NOT REQUIRED NOT REQUIRED ME 99999
Owner/Operator Phone:	4155551212
Owner/Operator Type:	P
Date Became Current:	
Date Ended Current:	

Owner/Operator Indicator:	CP
Owner/Operator Name:	NOT REQUIRED
Owner/Operator Address:	NOT REQUIRED NOT REQUIRED ME 99999
Owner/Operator Phone:	4155551212
Owner/Operator Type:	P
Date Became Current:	
Date Ended Current:	

NAICS Information

Handler Information

Date Received:	19960901
Facility Name:	ALL AUTO BODY AND FRAME
Classification:	Small Quantity Generator

Hazardous Waste Information

Violation/Evaluation Information

17	***1 of 1***	***W/0.21***	***93.21***	***Dohrman Building*** ***325 S 1st St*** ***San Jose CA 95113***	***LUST***

Begin Date: 1989-01-01 00:00:00

DRAFT

Global ID: T0608502304
Case Type: LUST Cleanup Site
Status: Completed - Case Closed
Status Date: 1995-02-02 00:00:00
RB Case Number:
Loc Case Number:
CUF Case: NO
Potential Cntm of Concrn:
Potential Media Affected: Soil
County: Santa Clara
Latitude: 37.330987
Longitude: -121.886857
Lead Agency: SANTA CLARA COUNTY LOP
Case Worker: UST
Local Agency: SANTA CLARA COUNTY LOP
File Location: All Files are on GeoTracker or in the Local Agency Database

Status History

Status: Completed - Case Closed
Status Date: 1995-02-02 00:00:00

Status: Open - Case Begin Date
Status Date: 1989-01-01 00:00:00

Activities

Action Type: ENFORCEMENT
Date: 1995-02-02 00:00:00
Action: Closure/No Further Action Letter

Action Type: Other
Date: 1989-01-01 00:00:00
Action: Leak Reported

Action Type: RESPONSE
Date: 1989-01-01 00:00:00
Action: Other Report / Document

Action Type: RESPONSE
Date: 1989-01-01 00:00:00
Action: Other Report / Document

Action Type: RESPONSE
Date: 1989-01-01 00:00:00
Action: Other Report / Document

Contact Information

Contact Type: Regional Board Caseworker
Contact Name: ZSC
Organization Name: SAN FRANCISCO BAY RWQCB (REGION 2)
Address: 1515 CLAY STREET, SUITE 1400
City: OAKLAND
Email:
Phone Number:

Contact Type: Local Agency Caseworker
Contact Name: UST CASE WORKER
Organization Name: SANTA CLARA COUNTY LOP
Address: 1555 Berger Drive, Suite 300

DRAFT

Map Key	Number of Records	Direction/ Distance mi	Elevation ft	Site	DB

City: SAN JOSE
Email:
Phone Number: 4089183400

18	1 of 1	W/0.21	93.16	Dohrman Building 325 S 1st St San Jose CA	SANTACLARA LO

SCVWD ID: 07S1E17C04f
Case:
Closure Date: 2/2/1995

19	1 of 1	WSW/0.21	95.32	MARKET AUTO 428 S MARKET ST SAN JOSE CA	SANTACLARA CUPA

Facility ID: FA0251349
CERS ID: 10352863

--- Details ---
Program Element Code: 2202
Program Element: GENERATES < 100 KG/YR

20	1 of 1	SSW/0.21	95.02	Merry Oldsmobile 525 S Market St San Jose CA 95113	LUST

Begin Date: 1989-01-03 00:00:00
Global ID: T0608500894
Case Type: LUST Cleanup Site
Status: Completed - Case Closed
Status Date: 1997-06-02 00:00:00
RB Case Number:
Loc Case Number:
CUF Case: NO
Potential Cntm of Concrn: Gasoline
Potential Media Affected: Other Groundwater (uses other than drinking water)
County: Santa Clara
Latitude: 37.3276318253637
Longitude: -121.885049343109
Lead Agency: SANTA CLARA COUNTY LOP
Case Worker: UST
Local Agency: SANTA CLARA COUNTY LOP
File Location: All Files are on GeoTracker or in the Local Agency Database

Status History

Status: Completed - Case Closed
Status Date: 1997-06-02 00:00:00

Status: Open - Case Begin Date
Status Date: 1989-01-03 00:00:00

Status: Open - Site Assessment
Status Date: 1989-01-03 00:00:00

Status: Open - Site Assessment

DRAFT

Status Date: 1990-10-15 00:00:00

Activities

Action Type: ENFORCEMENT
Date: 1996-10-02 00:00:00
Action: Notice of Responsibility - #39823

Action Type: ENFORCEMENT
Date: 1997-06-02 00:00:00
Action: Closure/No Further Action Letter

Action Type: Other
Date: 1990-09-12 00:00:00
Action: Leak Reported

Action Type: RESPONSE
Date: 1997-06-02 00:00:00
Action: Other Report / Document

Contact Information

Contact Type: Regional Board Caseworker
Contact Name: ZSC
Organization Name: SAN FRANCISCO BAY RWQCB (REGION 2)
Address: 1515 CLAY STREET, SUITE 1400
City: OAKLAND
Email:
Phone Number:

Contact Type: Local Agency Caseworker
Contact Name: UST CASE WORKER
Organization Name: SANTA CLARA COUNTY LOP
Address: 1555 Berger Drive, Suite 300
City: SAN JOSE
Email:
Phone Number: 4089183400

DRAFT

21	1 of 1	WSW/0.22	94.89	**CONVENTION CENTER SOUTH HALL** **435 S MARKET ST** **SAN JOSE CA**	**SANTACLARA CUPA**

Facility ID: FA0270470
CERS ID: 10352911

--- Details ---
Program Element Code: BP01
Program Element: HMBP FACILITY, 1-3 CHEMICALS

22	1 of 1	SSW/0.21	94.73	**Merry Oldsmobile** **525 S Market St** **San Jose CA**	**SANTACLARA LO**

SCVWD ID: 07S1E17B01f
Case: 14-261
Closure Date: 6/2/1997

Map Key	Number of Records	Direction/ Distance mi	Elevation ft	Site	DB
23	1 of 2	WSW/0.22	95.98	SJRA-Convention Center S Market St @ Viola Ave San Jose CA	SANTACLARA LO

SCVWD ID: 07S1E17C03f
Case: 04-067
Closure Date: 9/16/1997

Map Key	Number of Records	Direction/ Distance mi	Elevation ft	Site	DB
23	2 of 2	WSW/0.22	95.98	SJRA-Convention Center S Market St @ Viola Ave San Jose CA 95110	LUST

Begin Date: 1985-03-08 00:00:00
Global ID: T0608502011
Case Type: LUST Cleanup Site
Status: Completed - Case Closed
Status Date: 1997-09-16 00:00:00
RB Case Number:
Loc Case Number:
CUF Case: YES
Potential Cntm of Concrn: Gasoline
Potential Media Affected: Soil
County: Santa Clara
Latitude: 37.3293383857639
Longitude: -121.887752498198
Lead Agency: SANTA CLARA COUNTY LOP
Case Worker: UST
Local Agency: SANTA CLARA COUNTY LOP
File Location: All Files are on GeoTracker or in the Local Agency Database

Status History

Status: Completed - Case Closed
Status Date: 1997-09-16 00:00:00

Status: Open - Case Begin Date
Status Date: 1985-03-08 00:00:00

Status: Open - Site Assessment
Status Date: 1985-03-08 00:00:00

Activities

Action Type: ENFORCEMENT
Date: 1988-10-01 00:00:00
Action: Notice of Responsibility - #39826

Action Type: ENFORCEMENT
Date: 1997-04-03 00:00:00
Action: Staff Letter - #25935

Action Type: ENFORCEMENT
Date: 1997-09-16 00:00:00
Action: Closure/No Further Action Letter

Action Type: Other
Date: 1985-03-27 00:00:00
Action: Leak Reported

DRAFT

Action Type: RESPONSE
Date: 1997-05-16 00:00:00
Action: Soil and Water Investigation Workplan

Action Type: RESPONSE
Date: 2003-02-03 00:00:00
Action: Other Report / Document

Action Type: RESPONSE
Date: 1997-09-16 00:00:00
Action: Other Report / Document

Action Type: REMEDIATION
Date: 1985-03-27 00:00:00
Action: Excavation

Contact Information

Contact Type: Regional Board Caseworker
Contact Name: ZSC
Organization Name: SAN FRANCISCO BAY RWQCB (REGION 2)
Address: 1515 CLAY STREET, SUITE 1400
City: OAKLAND
Email:
Phone Number:

Contact Type: Local Agency Caseworker
Contact Name: UST CASE WORKER
Organization Name: SANTA CLARA COUNTY LOP
Address: 1555 Berger Drive, Suite 300
City: SAN JOSE
Email:
Phone Number: 4089183400

Map Key	Number of Records	Direction/ Distance mi	Elevation ft	Site	DB
24	1 of 1	SSW/0.22	96.72	***Former Texaco Station*** ***598 S 1st St*** ***San Jose CA***	***SANTACLARA LO***

SCVWD ID: 07S1E17G02f
Case: 14-225
Closure Date:

Map Key	Number of Records	Direction/ Distance mi	Elevation ft	Site	DB
25	1 of 1	SSW/0.22	96.13	***Pierce Development*** ***561-599 S. Market Street and 60 Reed Street*** ***San Jose CA 95113***	***CLEANUP SITES***

Global ID: T10000005812
Case Type: Cleanup Program Site
Status: Completed - Case Closed
Status Date: 2015-07-24 00:00:00
RB Case Number:
Loc Case Number: 07S1E17G06s
CUF Case: NO
County: Santa Clara
Latitude: 37.326903162851

DRAFT

Longitude: -121.884518639051
Lead Agency: SANTA CLARA COUNTY LOP
Case Worker:
Local Agency:
File Location: All Files are on GeoTracker or in the Local Agency Database
Potential Cntm of Concrn: Lead, Polynuclear aromatic hydrocarbons (PAHs), Total Petroleum Hydrocarbons (TPH)
Potential Media Affected: Soil

Status History

Status: Completed - Case Closed
Status Date: 2015-07-24 00:00:00

Status: Open - Case Begin Date
Status Date: 2014-02-21 00:00:00

Status: Open - Site Assessment
Status Date: 2014-03-28 00:00:00

Activities

Action Type: ENFORCEMENT
Date: 2015-05-27 00:00:00
Action: Deed Restriction / Land Use Restriction / Covenant

Action Type: ENFORCEMENT
Date: 2014-08-05 00:00:00
Action: Staff Letter

Action Type: ENFORCEMENT
Date: 2014-10-31 00:00:00
Action: Staff Letter

Action Type: ENFORCEMENT
Date: 2014-06-20 00:00:00
Action: Staff Letter

Action Type: ENFORCEMENT
Date: 2015-07-24 00:00:00
Action: Closure/No Further Action Letter

Action Type: ENFORCEMENT
Date: 2014-06-20 00:00:00
Action: Staff Letter - #email

Action Type: ENFORCEMENT
Date: 2015-05-08 00:00:00
Action: Staff Letter

Action Type: ENFORCEMENT
Date: 2014-05-29 00:00:00
Action: Staff Letter

Action Type: ENFORCEMENT
Date: 2014-02-27 00:00:00
Action: Letter - Notice

Action Type: ENFORCEMENT
Date: 2014-03-07 00:00:00
Action: Cost Recovery Agreement

DRAFT

Action Type: ENFORCEMENT
Date: 2014-04-29 00:00:00
Action: Staff Letter

Action Type: ENFORCEMENT
Date: 2014-06-19 00:00:00
Action: Site Visit / Inspection / Sampling

Action Type: ENFORCEMENT
Date: 2014-10-01 00:00:00
Action: Staff Letter

Action Type: Other
Date: 2014-02-21 00:00:00
Action: Leak Reported

Action Type: RESPONSE
Date: 2014-09-29 00:00:00
Action: Site Assessment Report

Action Type: RESPONSE
Date: 2014-06-13 00:00:00
Action: Other Report / Document

Action Type: RESPONSE
Date: 2014-09-01 00:00:00
Action: Tank Removal Report / UST Sampling Report

Action Type: RESPONSE
Date: 2014-02-26 00:00:00
Action: Other Report / Document

Action Type: RESPONSE
Date: 2014-12-12 00:00:00
Action: Soil Vapor Intrusion Investigation Report

Action Type: RESPONSE
Date: 2014-02-21 00:00:00
Action: Correspondence

Action Type: RESPONSE
Date: 2015-02-09 00:00:00
Action: Remedial Progress Report

Action Type: RESPONSE
Date: 2014-08-01 00:00:00
Action: Soil Vapor Intrusion Investigation Workplan - Regulator Responded

Action Type: RESPONSE
Date: 2014-06-13 00:00:00
Action: Site Investigation Workplan - Regulator Responded

Map Key	Number of Records	Direction/ Distance mi	Elevation ft	Site	DB
26	1 of 1	SSW/0.22	96.78	***FORMER TEXACO STATION*** ***598 S. FIRST STREET*** ***SAN JOSE CA 95112***	***LUST***

Begin Date: 1993-05-11 00:00:00
Global ID: T0608501801
Case Type: LUST Cleanup Site

DRAFT

Status: Open - Site Assessment
Status Date: 2011-02-21 00:00:00
RB Case Number: 14-225
Loc Case Number: 07S1E17G02f
CUF Case: YES
Potential Cntm of Concrn: MTBE / TBA / Other Fuel Oxygenates, Gasoline
Potential Media Affected: Other Groundwater (uses other than drinking water)
County: Santa Clara
Latitude: 37.3273333333333
Longitude: -121.8837
Lead Agency: SANTA CLARA COUNTY LOP
Case Worker: GOR
Local Agency: SANTA CLARA COUNTY LOP
File Location: All Files are on GeoTracker or in the Local Agency Database

Status History

Status: Open - Case Begin Date
Status Date: 1993-05-11 00:00:00

Status: Open - Remediation
Status Date: 2005-01-14 00:00:00

Status: Open - Site Assessment
Status Date: 1993-05-11 00:00:00

Status: Open - Site Assessment
Status Date: 2011-02-21 00:00:00

Activities

Action Type: ENFORCEMENT
Date: 2009-06-17 00:00:00
Action: Staff Letter

Action Type: ENFORCEMENT
Date: 2006-03-02 00:00:00
Action: Staff Letter - #602030

Action Type: ENFORCEMENT
Date: 1996-06-25 00:00:00
Action: Notice of Responsibility - #39834

Action Type: ENFORCEMENT
Date: 1997-11-18 00:00:00
Action: Staff Letter - #25624

Action Type: ENFORCEMENT
Date: 2000-05-18 00:00:00
Action: Staff Letter - #25632

Action Type: ENFORCEMENT
Date: 2002-03-27 00:00:00
Action: Staff Letter - #20723

Action Type: ENFORCEMENT
Date: 2010-11-08 00:00:00
Action: Staff Letter

Action Type: ENFORCEMENT
Date: 2008-04-14 00:00:00

DRAFT

Action: Staff Letter - #804140

Action Type: ENFORCEMENT
Date: 2009-05-07 00:00:00
Action: Staff Letter

Action Type: ENFORCEMENT
Date: 2011-07-07 00:00:00
Action: Staff Letter

Action Type: ENFORCEMENT
Date: 2011-02-11 00:00:00
Action: Staff Letter

Action Type: ENFORCEMENT
Date: 2010-12-16 00:00:00
Action: Staff Letter

Action Type: ENFORCEMENT
Date: 2011-12-30 00:00:00
Action: Staff Letter

Action Type: ENFORCEMENT
Date: 2013-06-19 00:00:00
Action: Staff Letter

Action Type: ENFORCEMENT
Date: 2013-05-01 00:00:00
Action: Staff Letter

Action Type: ENFORCEMENT
Date: 2012-12-05 00:00:00
Action: Staff Letter

Action Type: ENFORCEMENT
Date: 2013-10-01 00:00:00
Action: Staff Letter

Action Type: ENFORCEMENT
Date: 2012-06-08 00:00:00
Action: Staff Letter

Action Type: ENFORCEMENT
Date: 2012-05-31 00:00:00
Action: Staff Letter

Action Type: ENFORCEMENT
Date: 2012-05-14 00:00:00
Action: Staff Letter

Action Type: ENFORCEMENT
Date: 2013-08-13 00:00:00
Action: Staff Letter

Action Type: ENFORCEMENT
Date: 2013-09-24 00:00:00
Action: Staff Letter

Action Type: ENFORCEMENT
Date: 2012-08-03 00:00:00

DRAFT

Action: Staff Letter

Action Type: ENFORCEMENT
Date: 2014-02-03 00:00:00
Action: Staff Letter

Action Type: ENFORCEMENT
Date: 2014-01-29 00:00:00
Action: Staff Letter

Action Type: ENFORCEMENT
Date: 2013-01-28 00:00:00
Action: Staff Letter

Action Type: ENFORCEMENT
Date: 2015-02-19 00:00:00
Action: Staff Letter

Action Type: ENFORCEMENT
Date: 2015-03-24 00:00:00
Action: Notice of Responsibility

Action Type: ENFORCEMENT
Date: 2015-06-04 00:00:00
Action: Staff Letter

Action Type: ENFORCEMENT
Date: 2014-11-12 00:00:00
Action: Staff Letter

Action Type: ENFORCEMENT
Date: 2015-07-28 00:00:00
Action: Staff Letter

Action Type: ENFORCEMENT
Date: 2014-05-09 00:00:00
Action: Staff Letter

Action Type: Other
Date: 1993-05-11 00:00:00
Action: Leak Discovery

Action Type: Other
Date: 1993-05-25 00:00:00
Action: Leak Reported

Action Type: RESPONSE
Date: 2008-07-30 00:00:00
Action: Monitoring Report - Quarterly

Action Type: RESPONSE
Date: 2009-01-30 00:00:00
Action: Monitoring Report - Quarterly

Action Type: RESPONSE
Date: 2008-10-30 00:00:00
Action: Monitoring Report - Quarterly

Action Type: RESPONSE
Date: 2010-04-30 00:00:00

DRAFT

Action: Remedial Progress Report

Action Type: RESPONSE
Date: 2009-10-30 00:00:00
Action: Remedial Progress Report

Action Type: RESPONSE
Date: 2010-01-30 00:00:00
Action: Remedial Progress Report

Action Type: RESPONSE
Date: 2009-04-30 00:00:00
Action: Monitoring Report - Quarterly

Action Type: RESPONSE
Date: 2009-10-30 00:00:00
Action: Monitoring Report - Semi-Annually

Action Type: RESPONSE
Date: 2010-10-30 00:00:00
Action: Monitoring Report - Semi-Annually

Action Type: RESPONSE
Date: 2009-07-30 00:00:00
Action: Remedial Progress Report

Action Type: RESPONSE
Date: 2010-07-30 00:00:00
Action: Remedial Progress Report

Action Type: RESPONSE
Date: 2010-04-30 00:00:00
Action: Monitoring Report - Semi-Annually

Action Type: RESPONSE
Date: 2000-05-22 00:00:00
Action: Monitoring Report - Quarterly

Action Type: RESPONSE
Date: 1997-11-21 00:00:00
Action: Monitoring Report - Quarterly

Action Type: RESPONSE
Date: 2011-04-30 00:00:00
Action: Monitoring Report - Semi-Annually

Action Type: RESPONSE
Date: 2011-11-30 00:00:00
Action: Monitoring Report - Semi-Annually

Action Type: RESPONSE
Date: 2011-01-30 00:00:00
Action: Remedial Progress Report

Action Type: RESPONSE
Date: 2011-04-30 00:00:00
Action: Remedial Progress Report

Action Type: RESPONSE
Date: 2011-07-30 00:00:00

DRAFT

Action: Remedial Progress Report

Action Type: RESPONSE
Date: 2011-10-30 00:00:00
Action: Remedial Progress Report

Action Type: RESPONSE
Date: 2011-11-30 00:00:00
Action: Soil and Water Investigation Report

Action Type: RESPONSE
Date: 2013-01-30 00:00:00
Action: Monitoring Report - Quarterly

Action Type: RESPONSE
Date: 2013-04-30 00:00:00
Action: Monitoring Report - Quarterly

Action Type: RESPONSE
Date: 2012-12-07 00:00:00
Action: Soil Vapor Intrusion Investigation Report

Action Type: RESPONSE
Date: 2012-05-18 00:00:00
Action: Soil and Water Investigation Report

Action Type: RESPONSE
Date: 2012-04-30 00:00:00
Action: Monitoring Report - Semi-Annually

Action Type: RESPONSE
Date: 2012-10-30 00:00:00
Action: Monitoring Report - Semi-Annually

Action Type: RESPONSE
Date: 2012-11-02 00:00:00
Action: Other Report / Document

Action Type: RESPONSE
Date: 2013-05-30 00:00:00
Action: Site Assessment Report

Action Type: RESPONSE
Date: 2013-10-30 00:00:00
Action: Monitoring Report - Semi-Annually

Action Type: RESPONSE
Date: 2015-06-01 00:00:00
Action: Remedial Progress Report

Action Type: RESPONSE
Date: 2014-07-25 00:00:00
Action: Site Assessment Report

Action Type: RESPONSE
Date: 2013-06-03 00:00:00
Action: Other Report / Document

Action Type: RESPONSE
Date: 2014-04-30 00:00:00

DRAFT

Action: Monitoring Report - Semi-Annually

Action Type: RESPONSE
Date: 2014-03-31 00:00:00
Action: Correspondence

Action Type: RESPONSE
Date: 2015-06-30 00:00:00
Action: Email Correspondence

Action Type: RESPONSE
Date: 2015-03-09 00:00:00
Action: Email Correspondence

Action Type: RESPONSE
Date: 2015-10-30 00:00:00
Action: Monitoring Report - Semi-Annually

Action Type: RESPONSE
Date: 2015-04-30 00:00:00
Action: Monitoring Report - Semi-Annually

Action Type: RESPONSE
Date: 2014-10-30 00:00:00
Action: Monitoring Report - Semi-Annually

Action Type: RESPONSE
Date: 2015-11-30 00:00:00
Action: Pilot Study/ Treatability Report

Action Type: RESPONSE
Date: 2014-07-11 00:00:00
Action: Correspondence

Action Type: RESPONSE
Date: 2011-01-31 00:00:00
Action: Soil and Water Investigation Workplan - Regulator Responded

Action Type: RESPONSE
Date: 2015-07-23 00:00:00
Action: Email Correspondence

Action Type: RESPONSE
Date: 2015-07-15 00:00:00
Action: Correspondence

Action Type: RESPONSE
Date: 2013-04-30 00:00:00
Action: Remedial Investigation Workplan - Regulator Responded

Action Type: RESPONSE
Date: 2015-01-30 00:00:00
Action: CAP/RAP - Other Report - Regulator Responded

Action Type: RESPONSE
Date: 2013-01-25 00:00:00
Action: Other Workplan - Regulator Responded

Action Type: RESPONSE
Date: 2013-08-05 00:00:00

DRAFT

Action: Soil and Water Investigation Workplan - Regulator Responded

Action Type: REMEDIATION
Date: 2010-03-12 00:00:00
Action: Pump & Treat (P&T) Groundwater

Action Type: REMEDIATION
Date: 2005-01-14 00:00:00
Action: In Situ Physical/Chemical Treatment (other than SVE)

Contact Information

Contact Type: Local Agency Caseworker
Contact Name: Gerald O'Regan
Organization Name: SANTA CLARA COUNTY LOP
Address: 1555 BERGER DRIVE STE 300
City: SAN JOSE
Email: gerald.o'regan@deh.sccgov.org
Phone Number:

DRAFT

27 ***1 of 1*** ***E/0.23*** ***94.85*** ***STEVE AUTO REPAIR*** ***SANTACLARA***
529 N 7TH ST ***CUPA***
SAN JOSE CA

Facility ID: FA0251518
CERS ID: 10353715

--- Details ---
Program Element Code: 2205
Program Element: GENERATES 100 KG YR TO <5 TONS/YR
+
Program Element Code: BP01
Program Element: HMBP FACILITY, 1-3 CHEMICALS

28 ***1 of 1*** ***WNW/0.23*** ***92.21*** ***SJSU*** ***LUST***
San Carlos & 7th
San Jose CA 95192

Begin Date: 1995-07-20 00:00:00
Global ID: T0608502106
Case Type: LUST Cleanup Site
Status: Completed - Case Closed
Status Date: 1998-08-27 00:00:00
RB Case Number:
Loc Case Number:
CUF Case: NO
Potential Cntm of Concrn: Heating Oil / Fuel Oil
Potential Media Affected: Other Groundwater (uses other than drinking water)
County: Santa Clara
Latitude: 37.3368112921884
Longitude: -121.882588156412
Lead Agency: SANTA CLARA COUNTY LOP
Case Worker: UST
Local Agency: SANTA CLARA COUNTY LOP
File Location: All Files are on GeoTracker or in the Local Agency Database

Status History

Status: Completed - Case Closed
Status Date: 1998-08-27 00:00:00

Status: Open - Case Begin Date
Status Date: 1995-07-20 00:00:00

Status: Open - Site Assessment
Status Date: 1995-07-20 00:00:00

Activities

Action Type: ENFORCEMENT
Date: 1995-12-22 00:00:00
Action: Notice of Responsibility - #39878

Action Type: ENFORCEMENT
Date: 1998-08-27 00:00:00
Action: Closure/No Further Action Letter

Action Type: Other
Date: 1995-12-18 00:00:00
Action: Leak Reported

Action Type: RESPONSE
Date: 1998-08-27 00:00:00
Action: Other Report / Document

Contact Information

Contact Type: Regional Board Caseworker
Contact Name: ZSC
Organization Name: SAN FRANCISCO BAY RWQCB (REGION 2)
Address: 1515 CLAY STREET, SUITE 1400
City: OAKLAND
Email:
Phone Number:

Contact Type: Local Agency Caseworker
Contact Name: UST CASE WORKER
Organization Name: SANTA CLARA COUNTY LOP
Address: 1555 Berger Drive, Suite 300
City: SAN JOSE
Email:
Phone Number: 4089183400

29	***1 of 1***	***WSW/0.24***	***94.97***	***360 RESIDENCES 360 S MARKET ST SAN JOSE CA***	***SANTACLARA CUPA***

Facility ID: FA0270429
CERS ID: 10352224

--- Details ---
Program Element Code: BP01
Program Element: HMBP FACILITY, 1-3 CHEMICALS

30	***1 of 1***	***SSW/0.24***	***97.51***	***Firestone Building 599 S 1st St***	***SANTACLARA LO***

DRAFT

Map Key	Number of Records	Direction/ Distance mi	Elevation ft	Site	DB
				San Jose CA	

SCVWD ID: 07S1E17G01f
Case: 11-058
Closure Date: 9/26/1996

31	1 of 2	WNW/0.25	91.33	ROBERT F PECKHAM FEDERAL BLDG 280 S 1ST ST SAN JOSE CA	SANTACLARA CUPA

Facility ID: FA0257394
CERS ID: 10351084

--- Details ---
Program Element Code: 2240
Program Element: GENERATES < 10 GAL/YR
+
Program Element Code: BP11
Program Element: HAZMAT STORAGE & HMBP FACILITY, 1-3 CHEMICALS
+
Program Element Code: 2399
Program Element: UNDERGROUND STORAGE TANK PROGRAM RECORD

31	2 of 2	WNW/0.25	91.33	ROBERT F. PECKHAM FEDERAL BUILDING 280 S. 1ST ST. SAN JOSE CA 95113	UST

Facility ID: 43-000-257394
County: Santa Clara
Permitting Agency: SANTA CLARA COUNTY
Latitude: 37.3326246426407
Longitude: -121.887010037899

32	1 of 1	E/0.25	96.30	ICOM MECHANICAL 571 N 7TH ST SAN JOSE CA 95112	RCRA NON GEN

EPA Handler ID: CAD983613951
Current Site Name: ICOM MECHANICAL
Generator Status Universe: No Report
Land Type: Private
Activity Location: CA
TSD Activity: N
Mixed Waste Generator: N
Importer Activity: N
Transporter Activity: N
Transfer Facility: N
Recycler Activity: N
Onsite Burner Exemption: N
Furnace Exemption: N
Underground Inject Activity: N
Rece Waste From Off Site: N
Used Oil Transporter:
Used Oil Transfer Facility:
Used Oil Processor:
Used Oil Refiner:
Used Oil Burner:

DRAFT

Used Oil Market Burner:
Used Oil Spec Marketer:
Mailing Address: 477 BURKE ST, , SAN JOSE, CA, 95112,
Contact Name: KARIN BREDFELDT
Contact Address: 20025 NORTHWIND SQUARE, , CUPERTINO, CA, 95014, US
Contact Email:
Location Street 2:

Owner/Operator Information
Owner/Operator Indicator: CO
Owner/Operator Name: DON ISACSON
Owner/Operator Address: 571 N 7TH ST SAN JOSE CA 95112
Owner/Operator Phone: 4082988101
Owner/Operator Type: P
Date Became Current:
Date Ended Current:

NAICS Information

Naics Code: 23511
Naics Description: PLUMBING, HEATING, AND AIR-CONDITIONING CONTRACTORS

Handler Information

Date Received: 19960901
Facility Name: ICOM MECHANICAL
Classification: Small Quantity Generator

Date Received: 19970318
Facility Name: ICOM MECHANICAL
Hazardous Waste Information

Violation/Evaluation Information

33	*1 of 2*	*NNE/0.25*	*85.92*	***SJSU Central Plant 1 Washington Square San Jose CA***	***SANTACLARA LO***

SCVWD ID: 07S1E08J02f
Case: 14-377
Closure Date: 3/30/2000

33	*2 of 2*	*NNE/0.25*	*85.92*	***SJSU Engineering Building 1 Washington Square San Jose CA***	***SANTACLARA LO***

SCVWD ID: 07S1E08K04f
Case:
Closure Date: 4/18/1996

34	*1 of 1*	*S/0.26*	*97.47*	***Firestone Building 599 S 1st St San Jose CA 95113***	***LUST***

Begin Date: 1989-03-30 00:00:00

DRAFT

Global ID: T0608500619
Case Type: LUST Cleanup Site
Status: Completed - Case Closed
Status Date: 1996-09-26 00:00:00
RB Case Number:
Loc Case Number:
CUF Case: YES
Potential Cntm of Concrn: Gasoline
Potential Media Affected: Other Groundwater (uses other than drinking water)
County: Santa Clara
Latitude: 37.3268703902053
Longitude: -121.884060266641
Lead Agency: SANTA CLARA COUNTY LOP
Case Worker: UST
Local Agency: SANTA CLARA COUNTY LOP
File Location: All Files are on GeoTracker or in the Local Agency Database

Status History

Status: Completed - Case Closed
Status Date: 1996-09-26 00:00:00

Status: Open - Case Begin Date
Status Date: 1989-03-30 00:00:00

Status: Open - Site Assessment
Status Date: 1989-03-30 00:00:00

Status: Open - Site Assessment
Status Date: 1989-05-25 00:00:00

Activities

Action Type: ENFORCEMENT
Date: 1993-03-30 00:00:00
Action: Notice of Responsibility - #39833

Action Type: ENFORCEMENT
Date: 1996-09-26 00:00:00
Action: Closure/No Further Action Letter

Action Type: Other
Date: 1991-05-08 00:00:00
Action: Leak Reported

Action Type: RESPONSE
Date: 1996-09-26 00:00:00
Action: Other Report / Document

Contact Information

Contact Type: Regional Board Caseworker
Contact Name: ZSC
Organization Name: SAN FRANCISCO BAY RWQCB (REGION 2)
Address: 1515 CLAY STREET, SUITE 1400
City: OAKLAND
Email:
Phone Number:

Contact Type: Local Agency Caseworker
Contact Name: UST CASE WORKER

DRAFT

Map Key	Number of Records	Direction/ Distance mi	Elevation ft	Site	DB

Organization Name: SANTA CLARA COUNTY LOP
Address: 1555 Berger Drive, Suite 300
City: SAN JOSE
Email:
Phone Number: 4089183400

35 **1 of 2** **S/0.27** **98.05** **CET Development** **SANTACLARA LO**
630 S 1st St
San Jose CA

SCVWD ID: 07S1E17G04f
Case:
Closure Date: 10/15/1999

35 **2 of 2** **S/0.27** **98.06** **CET Development** **LUST**
630 S 1st St
San Jose CA 95113

Begin Date: 1999-08-19 00:00:00
Global ID: T0608560823
Case Type: LUST Cleanup Site
Status: Completed - Case Closed
Status Date: 1999-10-15 00:00:00
RB Case Number:
Loc Case Number:
CUF Case: NO
Potential Cntm of Concrn: Diesel
Potential Media Affected: Other Groundwater (uses other than drinking water)
County: Santa Clara
Latitude: 37.326686
Longitude: -121.883129
Lead Agency: SANTA CLARA COUNTY LOP
Case Worker: UST
Local Agency: SANTA CLARA COUNTY LOP
File Location: All Files are on GeoTracker or in the Local Agency Database

Status History

Status: Completed - Case Closed
Status Date: 1999-10-15 00:00:00

Status: Open - Case Begin Date
Status Date: 1999-08-19 00:00:00

Status: Open - Site Assessment
Status Date: 1999-08-19 00:00:00

Activities

Action Type: Other
Date: 1999-09-16 00:00:00
Action: Leak Reported

Contact Information

Contact Type: Regional Board Caseworker
Contact Name: ZSC

DRAFT

Map Key	Number of Records	Direction/ Distance mi	Elevation ft	Site	DB

Organization Name: SAN FRANCISCO BAY RWQCB (REGION 2)
Address: 1515 CLAY STREET, SUITE 1400
City: OAKLAND
Email:
Phone Number:

Contact Type: Local Agency Caseworker
Contact Name: UST CASE WORKER
Organization Name: SANTA CLARA COUNTY LOP
Address: 1555 Berger Drive, Suite 300
City: SAN JOSE
Email:
Phone Number: 4089183400

Map Key	Number of Records	Direction/ Distance mi	Elevation ft	Site	DB
36	1 of 1	W/0.28	93.03	SJRA-Hotel East 301 S Market St San Jose CA 95113	LUST

Begin Date: 1984-10-31 00:00:00
Global ID: T0608501185
Case Type: LUST Cleanup Site
Status: Completed - Case Closed
Status Date: 2001-10-18 00:00:00
RB Case Number:
Loc Case Number:
CUF Case: NO
Potential Cntm of Concrn: Gasoline
Potential Media Affected: Other Groundwater (uses other than drinking water)
County: Santa Clara
Latitude: 37.330481
Longitude: -121.886783
Lead Agency: SANTA CLARA COUNTY LOP
Case Worker: UST
Local Agency: SANTA CLARA COUNTY LOP
File Location: All Files are on GeoTracker or in the Local Agency Database

Status History

Status: Completed - Case Closed
Status Date: 2001-10-18 00:00:00

Status: Open - Case Begin Date
Status Date: 1984-10-31 00:00:00

Status: Open - Remediation
Status Date: 1985-03-27 00:00:00

Status: Open - Site Assessment
Status Date: 1988-10-10 00:00:00

Status: Open - Site Assessment
Status Date: 1990-08-07 00:00:00

Activities

Action Type: ENFORCEMENT
Date: 1991-09-06 00:00:00
Action: Notice of Responsibility - #39827

DRAFT

Action Type: ENFORCEMENT
Date: 1998-12-18 00:00:00
Action: Staff Letter - #25941

Action Type: ENFORCEMENT
Date: 1997-01-06 00:00:00
Action: Staff Letter - #25939

Action Type: Other
Date: 1984-10-31 00:00:00
Action: Leak Reported

Action Type: RESPONSE
Date: 1999-02-25 00:00:00
Action: Other Report / Document

Action Type: RESPONSE
Date: 1997-02-15 00:00:00
Action: Other Report / Document

Action Type: REMEDIATION
Date: 1985-03-27 00:00:00
Action: Pump & Treat (P&T) Groundwater

Contact Information

Contact Type: Regional Board Caseworker
Contact Name: ZSC
Organization Name: SAN FRANCISCO BAY RWQCB (REGION 2)
Address: 1515 CLAY STREET, SUITE 1400
City: OAKLAND
Email:
Phone Number:

Contact Type: Local Agency Caseworker
Contact Name: UST CASE WORKER
Organization Name: SANTA CLARA COUNTY LOP
Address: 1555 Berger Drive, Suite 300
City: SAN JOSE
Email:
Phone Number: 4089183400

Map Key	Number of Records	Direction/ Distance mi	Elevation ft	Site	DB
37	1 of 1	W/0.28	92.80	SJRA-Hotel East 301 South Market St San Jose CA	SANTACLARA LO

SCVWD ID: 07S1E17C05f
Case: 13-032
Closure Date: 10/18/2001

Map Key	Number of Records	Direction/ Distance mi	Elevation ft	Site	DB
38	1 of 1	SSE/0.29	100.74	D'Amico Property 130 E Margaret St San Jose CA 95112	LUST

Begin Date: 1993-01-01 00:00:00
Global ID: T0608501792
Case Type: LUST Cleanup Site

DRAFT

Status: Completed - Case Closed
Status Date: 2001-02-16 00:00:00
RB Case Number:
Loc Case Number:
CUF Case: YES
Potential Cntm of Concrn: Heating Oil / Fuel Oil
Potential Media Affected: Other Groundwater (uses other than drinking water)
County: Santa Clara
Latitude: 37.326898
Longitude: -121.878966
Lead Agency: SANTA CLARA COUNTY LOP
Case Worker: UST
Local Agency: SANTA CLARA COUNTY LOP
File Location: All Files are on GeoTracker or in the Local Agency Database

Status History

Status: Completed - Case Closed
Status Date: 2001-02-16 00:00:00

Status: Open - Case Begin Date
Status Date: 1993-01-01 00:00:00

Status: Open - Site Assessment
Status Date: 1993-10-28 00:00:00

Activities

Action Type: ENFORCEMENT
Date: 1996-03-01 00:00:00
Action: Staff Letter - #25666

Action Type: Other
Date: 1993-01-01 00:00:00
Action: Leak Reported

Action Type: RESPONSE
Date: 1996-04-15 00:00:00
Action: Monitoring Report - Quarterly

Action Type: RESPONSE
Date: 1997-07-15 00:00:00
Action: Monitoring Report - Quarterly

Action Type: RESPONSE
Date: 1996-10-15 00:00:00
Action: Monitoring Report - Quarterly

Action Type: REMEDIATION
Date: 2000-11-01 00:00:00
Action: Excavation

Contact Information

Contact Type: Regional Board Caseworker
Contact Name: ZSC
Organization Name: SAN FRANCISCO BAY RWQCB (REGION 2)
Address: 1515 CLAY STREET, SUITE 1400
City: OAKLAND
Email:
Phone Number:

DRAFT

Map Key	Number of Records	Direction/ Distance mi	Elevation ft	Site	DB

Contact Type: Local Agency Caseworker
Contact Name: UST CASE WORKER
Organization Name: SANTA CLARA COUNTY LOP
Address: 1555 Berger Drive, Suite 300
City: SAN JOSE
Email:
Phone Number: 4089183400

Map Key	Number of Records	Direction/ Distance mi	Elevation ft	Site	DB
39	1 of 1	SSE/0.29	100.42	D'Amico Property 130 E Margaret St San Jose CA	SANTACLARA LO

SCVWD ID: 07S1E17H03f
Case: 14-020
Closure Date: 2/16/2001

Map Key	Number of Records	Direction/ Distance mi	Elevation ft	Site	DB
40	1 of 1	S/0.35	100.52	ELECTRIC BATTERY AND CARB 718 1ST ST S SAN JOSE CA 95113	CLEANUP SITES

Global ID: T0608591632
Case Type: Cleanup Program Site
Status: Open - Inactive
Status Date: 2009-04-17 00:00:00
RB Case Number: 43S0322
Loc Case Number:
CUF Case: YES
County: Santa Clara
Latitude: 37.334588
Longitude: -121.889227
Lead Agency: SAN FRANCISCO BAY RWQCB (REGION 2)
Case Worker: UUU
Local Agency:
File Location:
Potential Cntm of Concrn: Gasoline
Potential Media Affected: Under Investigation

Status History

Status: Open - Case Begin Date
Status Date: 1991-08-29 00:00:00

Status: Open - Inactive
Status Date: 2009-04-17 00:00:00

Status: Open - Site Assessment
Status Date: 1991-09-16 00:00:00

Activities

Action Type: Other
Date: 1991-08-29 00:00:00
Action: Leak Reported

Contact Information

DRAFT

Contact Type:	Regional Board Caseworker
Contact Name:	Regional Board (RB2)
Organization Name:	SAN FRANCISCO BAY RWQCB (REGION 2)
Address:	1515 CLAY ST SUITE 1400
City:	OAKLAND
Email:	
Phone Number:	

41 | **1 of 1** | **NW/0.36** | **85.75** | **HEART OF THE CITY - BLOCK 3**
100 SOUTH SECOND STREET
SAN JOSE CA | **CLEANUP SITES**

Global ID:	SL0608548367
Case Type:	Cleanup Program Site
Status:	Open - Site Assessment
Status Date:	2010-01-07 00:00:00
RB Case Number:	43S1109
Loc Case Number:	
CUF Case:	NO
County:	Santa Clara
Latitude:	37.33481
Longitude:	-121.888049
Lead Agency:	SAN FRANCISCO BAY RWQCB (REGION 2)
Case Worker:	DIB
Local Agency:	
File Location:	Regional Board
Potential Cntm of Concrn:	* Petroleum - Automotive gasolines, * Solvents, Stoddard solvent / Mineral Spriits / Distillates
Potential Media Affected:	Other Groundwater (uses other than drinking water)

Status History

Status:	Open - Case Begin Date
Status Date:	2003-05-16 00:00:00
Status:	Open - Site Assessment
Status Date:	2005-01-30 00:00:00
Status:	Open - Site Assessment
Status Date:	2010-01-07 00:00:00
Status:	Open - Verification Monitoring
Status Date:	2007-11-02 00:00:00

Activities

Action Type:	ENFORCEMENT
Date:	2010-01-10 00:00:00
Action:	Staff Letter
Action Type:	Other
Date:	2003-05-16 00:00:00
Action:	Leak Discovery
Action Type:	Other
Date:	2004-01-30 00:00:00
Action:	Leak Reported
Action Type:	REMEDIATION
Date:	2006-03-30 00:00:00

DRAFT

Map Key	Number of Records	Direction/ Distance mi	Elevation ft	Site	DB

Action: Pump & Treat (P&T) Groundwater

Action Type: REMEDIATION
Date: 2006-03-01 00:00:00
Action: Excavation

Contact Information

Contact Type: Regional Board Caseworker
Contact Name: David Barr
Organization Name: SAN FRANCISCO BAY RWQCB (REGION 2)
Address: 1515 CLAY ST., STE. 1400
City: OAKLAND
Email: dbarr@waterboards.ca.gov
Phone Number:

Map Key	Number of Records	Direction/ Distance mi	Elevation ft	Site	DB
42	1 of 1	S/0.36	100.62	Griffin Property 724 S First St San Jose CA	SANTACLARA LO

SCVWD ID: 07S1E17G03f
Case: 14-425
Closure Date: 1/7/2002

Map Key	Number of Records	Direction/ Distance mi	Elevation ft	Site	DB
43	1 of 1	S/0.36	100.76	Griffin Property 724 S First St San Jose CA 95113	LUST

Begin Date: 1991-07-09 00:00:00
Global ID: T0608502083
Case Type: LUST Cleanup Site
Status: Completed - Case Closed
Status Date: 2002-01-07 00:00:00
RB Case Number:
Loc Case Number:
CUF Case: NO
Potential Cntm of Concrn: Gasoline
Potential Media Affected: Other Groundwater (uses other than drinking water)
County: Santa Clara
Latitude: 37.3251635
Longitude: -121.8823413
Lead Agency: SANTA CLARA COUNTY LOP
Case Worker: UST
Local Agency: SANTA CLARA COUNTY LOP
File Location: All Files are on GeoTracker or in the Local Agency Database

Status History

Status: Completed - Case Closed
Status Date: 2002-01-07 00:00:00

Status: Open - Case Begin Date
Status Date: 1991-07-09 00:00:00

Status: Open - Site Assessment
Status Date: 1991-07-09 00:00:00

DRAFT

Status: Open - Site Assessment
Status Date: 2001-03-01 00:00:00

Activities

Action Type: ENFORCEMENT
Date: 1998-09-24 00:00:00
Action: Staff Letter - #25638

Action Type: ENFORCEMENT
Date: 2001-04-11 00:00:00
Action: Staff Letter - #25643

Action Type: ENFORCEMENT
Date: 2001-08-31 00:00:00
Action: Staff Letter - #25648

Action Type: ENFORCEMENT
Date: 1998-10-29 00:00:00
Action: Staff Letter - #25640

Action Type: ENFORCEMENT
Date: 2001-05-14 00:00:00
Action: Staff Letter - #25645

Action Type: Other
Date: 1991-08-29 00:00:00
Action: Leak Reported

Action Type: RESPONSE
Date: 1998-10-23 00:00:00
Action: Soil and Water Investigation Workplan

Action Type: RESPONSE
Date: 1998-12-31 00:00:00
Action: Soil and Water Investigation Report

Action Type: RESPONSE
Date: 2001-05-12 00:00:00
Action: Soil and Water Investigation Workplan

Action Type: RESPONSE
Date: 2001-07-10 00:00:00
Action: Soil and Water Investigation Report

Action Type: RESPONSE
Date: 2001-10-15 00:00:00
Action: Monitoring Report - Quarterly

Contact Information

Contact Type: Regional Board Caseworker
Contact Name: ZSC
Organization Name: SAN FRANCISCO BAY RWQCB (REGION 2)
Address: 1515 CLAY STREET, SUITE 1400
City: OAKLAND
Email:
Phone Number:

Contact Type: Local Agency Caseworker

DRAFT

Map Key	Number of Records	Direction/ Distance mi	Elevation ft	Site	DB

Contact Name: UST CASE WORKER
Organization Name: SANTA CLARA COUNTY LOP
Address: 1555 Berger Drive, Suite 300
City: SAN JOSE
Email:
Phone Number: 4089183400

44 | **1 of 1** | **NNW/0.37** | **83.45** | **Paseo Villas**
130 E San Fernando
San Jose CA 95113 | **LUST**

Begin Date: 1998-09-15 00:00:00
Global ID: T0608502417
Case Type: LUST Cleanup Site
Status: Completed - Case Closed
Status Date: 2002-04-19 00:00:00
RB Case Number:
Loc Case Number:
CUF Case: NO
Potential Cntm of Concrn: Gasoline
Potential Media Affected: Other Groundwater (uses other than drinking water)
County: Santa Clara
Latitude: 37.335072
Longitude: -121.887536
Lead Agency: SANTA CLARA COUNTY LOP
Case Worker: UST
Local Agency: SANTA CLARA COUNTY LOP
File Location: All Files are on GeoTracker or in the Local Agency Database

Status History

Status: Completed - Case Closed
Status Date: 2002-04-19 00:00:00

Status: Open - Case Begin Date
Status Date: 1998-09-15 00:00:00

Status: Open - Site Assessment
Status Date: 1998-09-15 00:00:00

Activities

Action Type: ENFORCEMENT
Date: 2000-05-05 00:00:00
Action: Staff Letter - #26798

Action Type: ENFORCEMENT
Date: 1999-09-14 00:00:00
Action: Staff Letter - #26976

Action Type: ENFORCEMENT
Date: 1999-12-04 00:00:00
Action: Staff Letter - #26978

Action Type: Other
Date: 1999-05-24 00:00:00
Action: Leak Reported

Action Type: RESPONSE

DRAFT

Map Key	Number of Records	Direction/ Distance mi	Elevation ft	Site	DB

Date: 2000-06-15 00:00:00
Action: Soil and Water Investigation Workplan

Action Type: RESPONSE
Date: 1999-10-29 00:00:00
Action: Soil and Water Investigation Workplan

Action Type: RESPONSE
Date: 2000-02-07 00:00:00
Action: Preliminary Site Assessment Report

Action Type: REMEDIATION
Date: 1999-05-24 00:00:00
Action: Excavation

Contact Information

Contact Type: Regional Board Caseworker
Contact Name: ZSC
Organization Name: SAN FRANCISCO BAY RWQCB (REGION 2)
Address: 1515 CLAY STREET, SUITE 1400
City: OAKLAND
Email:
Phone Number:

Contact Type: Local Agency Caseworker
Contact Name: UST CASE WORKER
Organization Name: SANTA CLARA COUNTY LOP
Address: 1555 Berger Drive, Suite 300
City: SAN JOSE
Email:
Phone Number: 4089183400

DRAFT

Map Key	Number of Records	Direction/ Distance mi	Elevation ft	Site	DB
45	1 of 1	NNW/0.37	83.65	San Antonio Plaza Redevelopmt. San Fernando & 4th St San Jose CA	SANTACLARA LO

SCVWD ID: 07S1E08K01f
Case:
Closure Date: 8/17/1992

Map Key	Number of Records	Direction/ Distance mi	Elevation ft	Site	DB
46	1 of 2	NNW/0.37	83.72	San Antonio Plaza Redevelopmt. San Fernando & 4th St San Jose CA 95118	LUST

Begin Date: 1992-07-18 00:00:00
Global ID: T0608502303
Case Type: LUST Cleanup Site
Status: Completed - Case Closed
Status Date: 1992-08-17 00:00:00
RB Case Number:
Loc Case Number:
CUF Case: NO
Potential Cntm of Concrn:
Potential Media Affected: Soil
County: Santa Clara
Latitude: 37.3357873705874

Longitude: -121.886765956879
Lead Agency: SANTA CLARA COUNTY LOP
Case Worker: UST
Local Agency: SANTA CLARA COUNTY LOP
File Location: All Files are on GeoTracker or in the Local Agency Database

Status History

Status: Completed - Case Closed
Status Date: 1992-08-17 00:00:00

Status: Open - Case Begin Date
Status Date: 1992-07-18 00:00:00

Activities

Action Type: ENFORCEMENT
Date: 1992-08-17 00:00:00
Action: Closure/No Further Action Letter

Action Type: Other
Date: 1992-07-18 00:00:00
Action: Leak Reported

Action Type: RESPONSE
Date: 1989-12-11 00:00:00
Action: Other Report / Document

Contact Information

Contact Type: Regional Board Caseworker
Contact Name: ZSC
Organization Name: SAN FRANCISCO BAY RWQCB (REGION 2)
Address: 1515 CLAY STREET, SUITE 1400
City: OAKLAND
Email:
Phone Number:

Contact Type: Local Agency Caseworker
Contact Name: UST CASE WORKER
Organization Name: SANTA CLARA COUNTY LOP
Address: 1555 Berger Drive, Suite 300
City: SAN JOSE
Email:
Phone Number: 4089183400

46	2 of 2	NNW/0.37	83.72	SAN ANTONIO PLAZA UNKNOWN SAN FERNANDO & 4TH ST SAN JOSE CA 95112	LUST

Begin Date: 1992-03-20 00:00:00
Global ID: T0608501647
Case Type: LUST Cleanup Site
Status: Completed - Case Closed
Status Date: 1992-08-17 00:00:00
RB Case Number: 43-1706
Loc Case Number:
CUF Case: NO

DRAFT

Potential Cntm of Concrn: Gasoline
Potential Media Affected: Other Groundwater (uses other than drinking water)
County: Santa Clara
Latitude: 37.336
Longitude: -121.8851
Lead Agency: SAN FRANCISCO BAY RWQCB (REGION 2)
Case Worker: UNK
Local Agency: SANTA CLARA COUNTY LOP
File Location:

Status History

Status: Completed - Case Closed
Status Date: 1992-08-17 00:00:00

Status: Open - Case Begin Date
Status Date: 1992-03-20 00:00:00

Activities

Action Type: Other
Date: 1992-03-20 00:00:00
Action: Leak Discovery

Action Type: Other
Date: 1992-03-20 00:00:00
Action: Leak Stopped

Action Type: Other
Date: 1992-03-20 00:00:00
Action: Leak Reported

Contact Information

Contact Type: Regional Board Caseworker
Contact Name: RB 2
Organization Name: SAN FRANCISCO BAY RWQCB (REGION 2)
Address: 1515 CLAY STREET, SUITE 1400
City: OAKLAND
Email:
Phone Number:

Contact Type: Local Agency Caseworker
Contact Name: UST CASE WORKER
Organization Name: SANTA CLARA COUNTY LOP
Address: 1555 Berger Drive, Suite 300
City: SAN JOSE
Email:
Phone Number: 4089183400

Map Key	Number of Records	Direction/ Distance mi	Elevation ft	Site	DB
47	1 of 1	NW/0.38	84.50	Paseo Villas, LLC 130 E San Fernando San Jose CA	SANTACLARA LO

SCVWD ID: 07S1E08K05f
Case: 14-532
Closure Date: 4/19/2002

DRAFT

Map Key	Number of Records	Direction/ Distance mi	Elevation ft	Site	DB
48	1 of 1	SW/0.38	91.56	Sobrato Property 488 Almaden Ave San Jose CA 95110	LUST

Begin Date: 2000-01-01 00:00:00
Global ID: T0608518342
Case Type: LUST Cleanup Site
Status: Completed - Case Closed
Status Date: 2001-02-13 00:00:00
RB Case Number:
Loc Case Number:
CUF Case: NO
Potential Cntm of Concrn: Diesel
Potential Media Affected: Soil
County: Santa Clara
Latitude: 37.327529
Longitude: -121.888826
Lead Agency: SANTA CLARA COUNTY LOP
Case Worker: UST
Local Agency: SANTA CLARA COUNTY LOP
File Location: All Files are on GeoTracker or in the Local Agency Database

Status History

Status: Completed - Case Closed
Status Date: 2001-02-13 00:00:00

Status: Open - Case Begin Date
Status Date: 2000-01-01 00:00:00

Activities

Action Type: Other
Date: 2000-01-01 00:00:00
Action: Leak Reported

Contact Information

Contact Type: Regional Board Caseworker
Contact Name: ZSC
Organization Name: SAN FRANCISCO BAY RWQCB (REGION 2)
Address: 1515 CLAY STREET, SUITE 1400
City: OAKLAND
Email:
Phone Number:

Contact Type: Local Agency Caseworker
Contact Name: UST CASE WORKER
Organization Name: SANTA CLARA COUNTY LOP
Address: 1555 Berger Drive, Suite 300
City: SAN JOSE
Email:
Phone Number: 4089183400

Map Key	Number of Records	Direction/ Distance mi	Elevation ft	Site	DB
49	1 of 1	NW/0.38	85.34	Forest City Development 101 San Fernando Ave San Jose CA	SANTACLARA LO

DRAFT

Map Key	Number of Records	Direction/ Distance mi	Elevation ft	Site	DB

SCVWD ID: 07S1E08L06f
Case: 14-496
Closure Date: NULL

50	1 of 2	S/0.38	101.56	Calderon Tires & Wheels 735 South 1st St San Jose CA	SANTACLARA LO

SCVWD ID: 07S1E17G05f
Case: NULL
Closure Date: 9/18/2001

50	2 of 2	S/0.38	101.57	Calderon Tires & Wheels 735 S 1st St San Jose CA 95110	LUST

Begin Date: 2001-08-16 00:00:00
Global ID: T0608562975
Case Type: LUST Cleanup Site
Status: Completed - Case Closed
Status Date: 2001-09-18 00:00:00
RB Case Number:
Loc Case Number:
CUF Case: NO
Potential Cntm of Concrn: Diesel
Potential Media Affected: Other Groundwater (uses other than drinking water)
County: Santa Clara
Latitude: 37.324736
Longitude: -121.882694
Lead Agency: SANTA CLARA COUNTY LOP
Case Worker: UST
Local Agency: SANTA CLARA COUNTY LOP
File Location: All Files are on GeoTracker or in the Local Agency Database

Status History

Status: Completed - Case Closed
Status Date: 2001-09-18 00:00:00

Status: Open - Case Begin Date
Status Date: 2001-08-16 00:00:00

Activities

Action Type: Other
Date: 2001-08-16 00:00:00
Action: Leak Reported

Contact Information

Contact Type: Regional Board Caseworker
Contact Name: ZSC
Organization Name: SAN FRANCISCO BAY RWQCB (REGION 2)
Address: 1515 CLAY STREET, SUITE 1400
City: OAKLAND
Email:
Phone Number:

DRAFT

Map Key	Number of Records	Direction/ Distance mi	Elevation ft	Site	DB

Contact Type: Local Agency Caseworker
Contact Name: UST CASE WORKER
Organization Name: SANTA CLARA COUNTY LOP
Address: 1555 Berger Drive, Suite 300
City: SAN JOSE
Email:
Phone Number: 4089183400

51 | 1 of 2 | ENE/0.40 | 92.40 | **Pete's Stop Inc.**
447 E William St
San Jose CA | SANTACLARA LO

SCVWD ID: 07S1E09N01f
Case: 12-039
Closure Date:

51 | 2 of 2 | ENE/0.40 | 92.42 | **PETE'S STOP INC.**
447 East WILLIAM Street
SAN JOSE CA 95112 | LUST

Begin Date: 1992-01-08 00:00:00
Global ID: T0608501689
Case Type: LUST Cleanup Site
Status: Open - Remediation
Status Date: 2014-07-28 00:00:00
RB Case Number: 14-662
Loc Case Number: 07S1E09N01f
CUF Case: YES
Potential Cntm of Concrn: Benzene, Toluene, Xylene, MTBE / TBA / Other Fuel Oxygenates, Gasoline
Potential Media Affected: Aquifer used for drinking water supply, Soil
County: Santa Clara
Latitude: 37.3331258255365
Longitude: -121.875650882721
Lead Agency: SANTA CLARA COUNTY LOP
Case Worker: AC
Local Agency: SANTA CLARA COUNTY LOP
File Location: All Files are on GeoTracker or in the Local Agency Database

Status History

Status: Open - Case Begin Date
Status Date: 1992-01-08 00:00:00

Status: Open - Remediation
Status Date: 2014-07-28 00:00:00

Status: Open - Site Assessment
Status Date: 1992-01-08 00:00:00

Activities

Action Type: ENFORCEMENT
Date: 2005-10-25 00:00:00
Action: Staff Letter - #51025

Action Type: ENFORCEMENT
Date: 2006-02-28 00:00:00

DRAFT

Action: Staff Letter - #60228

Action Type: ENFORCEMENT
Date: 1992-10-21 00:00:00
Action: Notice of Responsibility - #39890

Action Type: ENFORCEMENT
Date: 2000-06-02 00:00:00
Action: Staff Letter - #26781

Action Type: ENFORCEMENT
Date: 2001-03-06 00:00:00
Action: Staff Letter - #26784

Action Type: ENFORCEMENT
Date: 2001-12-06 00:00:00
Action: Staff Letter - #26796

Action Type: ENFORCEMENT
Date: 2002-01-28 00:00:00
Action: Staff Letter - #26609

Action Type: ENFORCEMENT
Date: 2002-03-05 00:00:00
Action: Warning Letter - #26789

Action Type: ENFORCEMENT
Date: 2004-06-02 00:00:00
Action: Warning Letter - #44061

Action Type: ENFORCEMENT
Date: 1997-06-05 00:00:00
Action: Staff Letter - #26776

Action Type: ENFORCEMENT
Date: 2001-04-04 00:00:00
Action: Staff Letter - #26786

Action Type: ENFORCEMENT
Date: 2001-12-06 00:00:00
Action: Warning Letter - #26788

Action Type: ENFORCEMENT
Date: 2003-12-30 00:00:00
Action: Staff Letter - #44054

Action Type: ENFORCEMENT
Date: 2008-12-04 00:00:00
Action: Staff Letter - #80024021

Action Type: ENFORCEMENT
Date: 2009-10-27 00:00:00
Action: Staff Letter - #90027201

Action Type: ENFORCEMENT
Date: 2013-06-05 00:00:00
Action: Staff Letter

Action Type: ENFORCEMENT
Date: 2012-06-26 00:00:00

DRAFT

Action: Staff Letter

Action Type: ENFORCEMENT
Date: 2013-11-26 00:00:00
Action: Staff Letter

Action Type: ENFORCEMENT
Date: 2014-07-30 00:00:00
Action: Staff Letter

Action Type: ENFORCEMENT
Date: 2015-05-29 00:00:00
Action: Staff Letter

Action Type: ENFORCEMENT
Date: 2015-06-03 00:00:00
Action: Staff Letter

Action Type: ENFORCEMENT
Date: 2014-04-16 00:00:00
Action: Notice of Violation

Action Type: ENFORCEMENT
Date: 2014-12-10 00:00:00
Action: Staff Letter

Action Type: ENFORCEMENT
Date: 2014-05-07 00:00:00
Action: Staff Letter

Action Type: Other
Date: 1992-01-08 00:00:00
Action: Leak Discovery

Action Type: Other
Date: 1992-01-13 00:00:00
Action: Leak Reported

Action Type: RESPONSE
Date: 2010-01-12 00:00:00
Action: Site Assessment Report

Action Type: RESPONSE
Date: 2000-07-31 00:00:00
Action: Monitoring Report - Quarterly

Action Type: RESPONSE
Date: 2001-07-30 00:00:00
Action: Monitoring Report - Quarterly

Action Type: RESPONSE
Date: 1997-07-20 00:00:00
Action: Other Report / Document

Action Type: RESPONSE
Date: 2004-01-31 00:00:00
Action: Monitoring Report - Quarterly

Action Type: RESPONSE
Date: 2004-04-30 00:00:00

DRAFT

Action: Monitoring Report - Quarterly

Action Type: RESPONSE
Date: 2002-01-14 00:00:00
Action: Other Report / Document

Action Type: RESPONSE
Date: 2004-01-30 00:00:00
Action: Other Report / Document

Action Type: RESPONSE
Date: 2004-01-30 00:00:00
Action: Soil and Water Investigation Workplan

Action Type: RESPONSE
Date: 2001-07-06 00:00:00
Action: Soil and Water Investigation Report

Action Type: RESPONSE
Date: 2002-04-30 00:00:00
Action: Monitoring Report - Quarterly

Action Type: RESPONSE
Date: 2003-04-30 00:00:00
Action: Monitoring Report - Quarterly

Action Type: RESPONSE
Date: 2001-10-30 00:00:00
Action: Monitoring Report - Quarterly

Action Type: RESPONSE
Date: 2002-07-30 00:00:00
Action: Monitoring Report - Quarterly

Action Type: RESPONSE
Date: 2003-10-31 00:00:00
Action: Monitoring Report - Quarterly

Action Type: RESPONSE
Date: 2002-01-30 00:00:00
Action: Monitoring Report - Quarterly

Action Type: RESPONSE
Date: 2003-01-30 00:00:00
Action: Monitoring Report - Quarterly

Action Type: RESPONSE
Date: 2002-10-30 00:00:00
Action: Monitoring Report - Quarterly

Action Type: RESPONSE
Date: 2002-03-14 00:00:00
Action: Other Report / Document

Action Type: RESPONSE
Date: 2004-07-31 00:00:00
Action: Monitoring Report - Quarterly

Action Type: RESPONSE
Date: 2003-07-31 00:00:00

DRAFT

Action: Monitoring Report - Quarterly

Action Type: RESPONSE
Date: 2001-04-30 00:00:00
Action: Monitoring Report - Quarterly

Action Type: RESPONSE
Date: 2012-09-28 00:00:00
Action: Soil and Water Investigation Report

Action Type: RESPONSE
Date: 2012-07-13 00:00:00
Action: Other Report / Document

Action Type: RESPONSE
Date: 2013-02-20 00:00:00
Action: Correspondence

Action Type: RESPONSE
Date: 2013-10-25 00:00:00
Action: Remedial Progress Report

Action Type: RESPONSE
Date: 2013-10-04 00:00:00
Action: Site Assessment Report

Action Type: RESPONSE
Date: 2015-01-30 00:00:00
Action: Monitoring Report - Semi-Annually

Action Type: RESPONSE
Date: 2014-05-09 00:00:00
Action: Correspondence

Action Type: RESPONSE
Date: 2015-07-10 00:00:00
Action: Site Assessment Report

Action Type: RESPONSE
Date: 2014-07-18 00:00:00
Action: Remedial Progress Report

Action Type: RESPONSE
Date: 2015-07-30 00:00:00
Action: Monitoring Report - Semi-Annually

Action Type: RESPONSE
Date: 2015-03-06 00:00:00
Action: Other Report / Document

Action Type: RESPONSE
Date: 2015-09-04 00:00:00
Action: Other Workplan

Action Type: RESPONSE
Date: 2009-06-10 00:00:00
Action: Preliminary Site Assessment Workplan - Addendum - Regulator Responded

Action Type: RESPONSE
Date: 2013-03-12 00:00:00

DRAFT

Action: Corrective Action Plan / Remedial Action Plan - Regulator Responded

Action Type: REMEDIATION
Date: 1992-01-08 00:00:00
Action: Excavation

Contact Information

Contact Type: Local Agency Caseworker
Contact Name: AARON COSTA
Organization Name: SANTA CLARA COUNTY LOP
Address: 1555 Berger Drive, Suite 300
City: SAN JOSE
Email: aaron.costa@deh.sccgov.org
Phone Number: 4089181954

Contact Type: Regional Board Caseworker
Contact Name: JOHN WOLFENDEN
Organization Name: SAN FRANCISCO BAY RWQCB (REGION 2)
Address:
City: OAKLAND
Email: jwolfenden@waterboards.ca.gov
Phone Number:

52	1 of 1	NW/0.40	87.30	BLOCK 2 CITY OF SAN JOSE PARKING LOT 8 EAST SAN FERNANADO STREET SAN JOSE CA 95113	CLEANUP SITES

Global ID: SL0608508545
Case Type: Cleanup Program Site
Status: Completed - Case Closed
Status Date: 2007-12-10 00:00:00
RB Case Number: 43S1110
Loc Case Number:
CUF Case: NO
County: Santa Clara
Latitude: 37.334262
Longitude: -121.888452
Lead Agency: SAN FRANCISCO BAY RWQCB (REGION 2)
Case Worker: AVC
Local Agency: SAN JOSE, CITY OF
File Location: Regional Board
Potential Cntm of Concrn: Waste Oil / Motor / Hydraulic / Lubricating, * Metals
Potential Media Affected: Other Groundwater (uses other than drinking water)

Status History

Status: Completed - Case Closed
Status Date: 2007-12-10 00:00:00

Status: Open - Case Begin Date
Status Date: 1999-12-30 00:00:00

Status: Open - Site Assessment
Status Date: 2007-12-10 00:00:00

Activities

DRAFT

Action Type: ENFORCEMENT
Date: 2010-11-01 00:00:00
Action: Notification - Public Participation Document

Action Type: ENFORCEMENT
Date: 2010-03-10 00:00:00
Action: Technical Correspondence / Assistance / Other

Action Type: ENFORCEMENT
Date: 2010-05-10 00:00:00
Action: Technical Correspondence / Assistance / Other

Action Type: ENFORCEMENT
Date: 2007-12-14 00:00:00
Action: Technical Correspondence / Assistance / Other

Action Type: ENFORCEMENT
Date: 2010-08-29 00:00:00
Action: Technical Correspondence / Assistance / Other

Action Type: ENFORCEMENT
Date: 2010-05-10 00:00:00
Action: Technical Correspondence / Assistance / Other

Action Type: ENFORCEMENT
Date: 2010-12-14 00:00:00
Action: Closure/No Further Action Letter

Action Type: ENFORCEMENT
Date: 2007-11-16 00:00:00
Action: Staff Letter

Action Type: Other
Date: 1999-12-30 00:00:00
Action: Leak Discovery

Action Type: Other
Date: 2007-10-25 00:00:00
Action: Leak Reported

Action Type: RESPONSE
Date: 2007-11-09 00:00:00
Action: Correspondence

Action Type: RESPONSE
Date: 2007-12-06 00:00:00
Action: Correspondence

Action Type: RESPONSE
Date: 2010-07-26 00:00:00
Action: Correspondence

Contact Information

Contact Type: Local Agency Caseworker
Contact Name: NAPP FUKUDA
Organization Name: SAN JOSE, CITY OF
Address: 777 N. FIRST, SUITE 450
City: SAN JOSE
Email:

DRAFT

Map Key	Number of Records	Direction/ Distance mi	Elevation ft	Site	DB

Phone Number:

Contact Type: Regional Board Caseworker
Contact Name: ADRIANA CONSTANTINESCU
Organization Name: SAN FRANCISCO BAY RWQCB (REGION 2)
Address: 1515 CLAY ST SUITE 1400
City: OAKLAND
Email: aconstantinescu@waterboards.ca.gov
Phone Number:

Map Key	Number of Records	Direction/ Distance mi	Elevation ft	Site	DB
53	1 of 1	NW/0.40	85.63	PF Changs China Bistro 98 S 2nd St San Jose CA	SANTACLARA LO

SCVWD ID: 07S1E08L08f
Case: 14-726
Closure Date: 8/9/2006

Map Key	Number of Records	Direction/ Distance mi	Elevation ft	Site	DB
54	1 of 1	SSE/0.42	102.34	Moore Investments 148 E Virginia St San Jose CA 95112	LUST

Begin Date: 1989-11-06 00:00:00
Global ID: T0608500956
Case Type: LUST Cleanup Site
Status: Completed - Case Closed
Status Date: 1996-02-29 00:00:00
RB Case Number:
Loc Case Number:
CUF Case: YES
Potential Cntm of Concrn: Gasoline
Potential Media Affected: Other Groundwater (uses other than drinking water)
County: Santa Clara
Latitude: 37.324997
Longitude: -121.878625
Lead Agency: SANTA CLARA COUNTY LOP
Case Worker: UST
Local Agency: SANTA CLARA COUNTY LOP
File Location: All Files are on GeoTracker or in the Local Agency Database

Status History

Status: Completed - Case Closed
Status Date: 1996-02-29 00:00:00

Status: Open - Case Begin Date
Status Date: 1989-11-06 00:00:00

Status: Open - Site Assessment
Status Date: 1990-03-13 00:00:00

Status: Open - Site Assessment
Status Date: 1990-10-17 00:00:00

Status: Open - Verification Monitoring
Status Date: 1991-02-20 00:00:00

DRAFT

Map Key	Number of Records	Direction/ Distance mi	Elevation ft	Site	DB

Activities

Action Type:	ENFORCEMENT
Date:	1990-01-11 00:00:00
Action:	Notice of Responsibility - #39835
Action Type:	ENFORCEMENT
Date:	1996-02-29 00:00:00
Action:	Closure/No Further Action Letter
Action Type:	Other
Date:	1989-11-06 00:00:00
Action:	Leak Reported
Action Type:	RESPONSE
Date:	1996-02-29 00:00:00
Action:	Other Report / Document
Action Type:	REMEDIATION
Date:	1989-10-26 00:00:00
Action:	Excavation

Contact Information

Contact Type:	Regional Board Caseworker
Contact Name:	ZSC
Organization Name:	SAN FRANCISCO BAY RWQCB (REGION 2)
Address:	1515 CLAY STREET, SUITE 1400
City:	OAKLAND
Email:	
Phone Number:	
Contact Type:	Local Agency Caseworker
Contact Name:	UST CASE WORKER
Organization Name:	SANTA CLARA COUNTY LOP
Address:	1555 Berger Drive, Suite 300
City:	SAN JOSE
Email:	
Phone Number:	4089183400

55	***1 of 1***	***SSE/0.42***	***102.27***	***Moore Investments 148 E Virginia St San Jose CA***	***SANTACLARA LO***

SCVWD ID:	07S1E17H01f
Case:	11-069
Closure Date:	2/29/1996

56	***1 of 1***	***NW/0.42***	***84.50***	***Century Center 53 S 3rd St San Jose CA***	***SANTACLARA LO***

SCVWD ID:	07S1E08L07f
Case:	
Closure Date:	11/1/2002

DRAFT

Map Key	Number of Records	Direction/ Distance mi	Elevation ft	Site	DB
57	1 of 1	NNW/0.42	82.85	Texaco 78 S 4th St San Jose CA	SANTACLARA LO

SCVWD ID: 07S1E08L03f
Case: 20-027
Closure Date: 10/21/1999

Map Key	Number of Records	Direction/ Distance mi	Elevation ft	Site	DB
58	1 of 1	NNW/0.42	82.45	Texaco 78 S 4th St San Jose CA 95113	LUST

Begin Date: 1990-01-31 00:00:00
Global ID: T0608501328
Case Type: LUST Cleanup Site
Status: Completed - Case Closed
Status Date: 1999-10-21 00:00:00
RB Case Number:
Loc Case Number:
CUF Case: YES
Potential Cntm of Concrn: Gasoline
Potential Media Affected: Other Groundwater (uses other than drinking water)
County: Santa Clara
Latitude: 37.336598
Longitude: -121.885409
Lead Agency: SANTA CLARA COUNTY LOP
Case Worker: UST
Local Agency: SANTA CLARA COUNTY LOP
File Location: All Files are on GeoTracker or in the Local Agency Database

Status History

Status: Completed - Case Closed
Status Date: 1999-10-21 00:00:00

Status: Open - Case Begin Date
Status Date: 1990-01-31 00:00:00

Status: Open - Remediation
Status Date: 1993-08-31 00:00:00

Status: Open - Site Assessment
Status Date: 1990-03-27 00:00:00

Status: Open - Site Assessment
Status Date: 1991-01-24 00:00:00

Activities

Action Type: ENFORCEMENT
Date: 1996-01-05 00:00:00
Action: Staff Letter - #26688

Action Type: ENFORCEMENT
Date: 1997-03-03 00:00:00
Action: Staff Letter - #26694

Action Type: ENFORCEMENT
Date: 1991-07-23 00:00:00

DRAFT

Action: Notice of Violation - #39883

Action Type: Other
Date: 1990-01-31 00:00:00
Action: Leak Reported

Action Type: RESPONSE
Date: 1997-03-25 00:00:00
Action: Soil and Water Investigation Report

Action Type: RESPONSE
Date: 1996-09-06 00:00:00
Action: Corrective Action Plan / Remedial Action Plan

Action Type: REMEDIATION
Date: 1993-08-31 00:00:00
Action: Excavation

Action Type: REMEDIATION
Date: 1993-08-31 00:00:00
Action: Excavation

Contact Information

Contact Type: Regional Board Caseworker
Contact Name: ZSC
Organization Name: SAN FRANCISCO BAY RWQCB (REGION 2)
Address: 1515 CLAY STREET, SUITE 1400
City: OAKLAND
Email:
Phone Number:

Contact Type: Local Agency Caseworker
Contact Name: UST CASE WORKER
Organization Name: SANTA CLARA COUNTY LOP
Address: 1555 Berger Drive, Suite 300
City: SAN JOSE
Email:
Phone Number: 4089183400

Map Key	Number of Records	Direction/ Distance mi	Elevation ft	Site	DB
59	1 of 1	SW/0.43	91.14	Sobrato Property 488 Almaden Ave San Jose CA	SANTACLARA LO

SCVWD ID: 07S1E17C06f
Case: NULL
Closure Date: 2/13/2001

Map Key	Number of Records	Direction/ Distance mi	Elevation ft	Site	DB
60	1 of 1	NW/0.43	85.27	PF CHANGS CHINA BISTRO 98 S. 2ND STREET SAN JOSE CA 95113	LUST

Begin Date: 2004-01-06 00:00:00
Global ID: T0608503601
Case Type: LUST Cleanup Site
Status: Completed - Case Closed
Status Date: 2006-08-09 00:00:00

DRAFT

RB Case Number:
Loc Case Number: 07S1E08L08f
CUF Case: NO
Potential Cntm of Concrn: Diesel
Potential Media Affected: Other Groundwater (uses other than drinking water)
County: Santa Clara
Latitude: 37.335173
Longitude: -121.887988
Lead Agency: SANTA CLARA COUNTY LOP
Case Worker:
Local Agency:
File Location: All Files are on GeoTracker or in the Local Agency Database

Status History

Status: Completed - Case Closed
Status Date: 2006-08-09 00:00:00

Status: Open - Case Begin Date
Status Date: 2004-01-06 00:00:00

Status: Open - Site Assessment
Status Date: 2004-09-07 00:00:00

Activities

Action Type: ENFORCEMENT
Date: 2005-01-04 00:00:00
Action: Staff Letter - #46295

Action Type: ENFORCEMENT
Date: 2005-12-19 00:00:00
Action: Staff Letter

Action Type: ENFORCEMENT
Date: 2004-09-07 00:00:00
Action: Notice of Responsibility - #407090

Action Type: ENFORCEMENT
Date: 2006-08-09 00:00:00
Action: Closure/No Further Action Letter - #600298

Action Type: ENFORCEMENT
Date: 2004-09-07 00:00:00
Action: Staff Letter - #44931

Action Type: Other
Date: 2004-01-06 00:00:00
Action: Leak Reported

Action Type: RESPONSE
Date: 2006-04-21 00:00:00
Action: Soil and Water Investigation Report

Action Type: RESPONSE
Date: 2005-04-04 00:00:00
Action: Soil and Water Investigation Report

Action Type: RESPONSE
Date: 2004-10-07 00:00:00
Action: Soil and Water Investigation Workplan

DRAFT

Action Type: RESPONSE
Date: 2006-08-09 00:00:00
Action: Other Report / Document

Action Type: REMEDIATION
Date: 2003-12-09 00:00:00
Action: Excavation

Contact Information

Contact Type: Regional Board Caseworker
Contact Name: BARBARA SIEMINSKI
Organization Name: SAN FRANCISCO BAY RWQCB (REGION 2)
Address: 1515 CLAY STREET, SUITE 1400
City: OAKLAND
Email: bsieminski@waterboards.ca.gov
Phone Number:

DRAFT

61	1 of 2	SSE/0.43	105.28	**Wells Fargo Bank-Morgan Trust** **802 S 2nd St** **San Jose CA**	**SANTACLARA LO**

SCVWD ID: 07S1E17H04f
Case:
Closure Date: 12/1/2003

61	2 of 2	SSE/0.43	105.29	**Wells Fargo Bank-Morgan Trust** **802 S 2nd St** **San Jose CA 95112**	**LUST**

Begin Date: 2003-08-01 00:00:00
Global ID: T0608509251
Case Type: LUST Cleanup Site
Status: Completed - Case Closed
Status Date: 2003-12-01 00:00:00
RB Case Number:
Loc Case Number:
CUF Case: NO
Potential Cntm of Concrn: Gasoline
Potential Media Affected: Soil
County: Santa Clara
Latitude: 37.324564
Longitude: -121.880124
Lead Agency: SANTA CLARA COUNTY LOP
Case Worker: UST
Local Agency: SANTA CLARA COUNTY LOP
File Location: All Files are on GeoTracker or in the Local Agency Database

Status History

Status: Completed - Case Closed
Status Date: 2003-12-01 00:00:00

Status: Open - Case Begin Date
Status Date: 2003-08-01 00:00:00

Status: Open - Site Assessment
Status Date: 2003-08-01 00:00:00

Activities

Action Type: Other
Date: 2003-10-29 00:00:00
Action: Leak Reported

Action Type: REMEDIATION
Date: 2003-11-23 00:00:00
Action: Excavation

Contact Information

Contact Type: Regional Board Caseworker
Contact Name: BARBARA SIEMINSKI
Organization Name: SAN FRANCISCO BAY RWQCB (REGION 2)
Address: 1515 CLAY STREET, SUITE 1400
City: OAKLAND
Email: bsieminski@waterboards.ca.gov
Phone Number:

Contact Type: Local Agency Caseworker
Contact Name: UST CASE WORKER
Organization Name: SANTA CLARA COUNTY LOP
Address: 1555 Berger Drive, Suite 300
City: SAN JOSE
Email:
Phone Number: 4089183400

Map Key	Number of Records	Direction/ Distance mi	Elevation ft	Site	DB
62	1 of 1	NW/0.44	88.68	SAN JOSE STATE UNIVERSITY CHEMICAL DEPT 125 S 7TH ST SAN JOSE CA 95112	ENVIROSTOR

Estor/EPA ID: 43820001
Site Code:
Cleanup Status: NO FURTHER ACTION AS OF 10/8/2001
Site Type: EVALUATION
Potential Media Affected: NO MEDIA AFFECTED
Past Uses Caused Contam: SCHOOL - COLLEGE
APN: NONE SPECIFIED
National Priorities List: NO
Cleab up Oversight Agenci: SANTA CLARA COUNTY - LEAD
Special Program: * SITE CHAR & ASSESS GRANT (CERCLA 104)
Funding:
Acres: 0.02 ACRES
School District:
Assembly District: 27
Senate District: 15
Zip: 95112

Facility Information

Program Type: EVALUATION
Status: NO FURTHER ACTION
Summary Link: http://www.envirostor.dtsc.ca.gov/public/profile_report.asp?global_id=43820001

DRAFT

Map Key	Number of Records	Direction/ Distance mi	Elevation ft	Site	DB

Completed Activities

Doc Link: http://www.envirostor.dtsc.ca.gov/public/final_documents2.asp?global_id=43820001&doc_id=6009323
Area Name:
Sub Area:
Document Type: Site Screening
Date Completed: 10/8/2001
Comments: This site is regulated as a hazardous materials storage area by the Santa Clara County Health Services as the local Certified Unified Program Agency. There are no records of releases.
Activity Type: Completed Activities

Doc Link:
Area Name:
Sub Area:
Document Type: Site Screening
Date Completed: 4/21/1987
Comments: There are no documents that match this date or activity in the current files.
Activity Type: Completed Activities

Doc Link:
Area Name:
Sub Area:
Document Type: * Discovery
Date Completed: 10/12/1983
Comments: DISC - FACILITY IDENTIFIED ID FROM ERRIS
Activity Type: Completed Activities

63	1 of 1	NW/0.45	85.34	PRIVATE RESIDENCE PRIVATE RESIDENCE SAN JOSE CA 95113	LUST

Begin Date: 2002-08-20 00:00:00
Global ID: T0608516469
Case Type: LUST Cleanup Site
Status: Completed - Case Closed
Status Date: 2005-06-29 00:00:00
RB Case Number:
Loc Case Number:
CUF Case: NO
Potential Cntm of Concrn: Waste Oil / Motor / Hydraulic / Lubricating
Potential Media Affected: Soil
County: Santa Clara
Latitude: 37.33559
Longitude: -121.888632
Lead Agency: SANTA CLARA COUNTY LOP
Case Worker: UST
Local Agency: SANTA CLARA COUNTY LOP
File Location:

Status History

Status: Open - Site Assessment
Status Date: 2005-06-28 00:00:00

Status: Completed - Case Closed
Status Date: 2005-06-29 00:00:00

DRAFT

Status: Open - Case Begin Date
Status Date: 2002-08-20 00:00:00

Activities

Action Type: ENFORCEMENT
Date: 2005-07-13 00:00:00
Action: Closure/No Further Action Letter

Action Type: Other
Date: 2002-08-20 00:00:00
Action: Leak Discovery

Action Type: Other
Date: 2002-10-08 00:00:00
Action: Leak Reported

Action Type: RESPONSE
Date: 2002-10-08 00:00:00
Action: Unauthorized Release Form

Action Type: REMEDIATION
Date: 2002-08-20 00:00:00
Action:

Contact Information

Contact Type: Regional Board Caseworker
Contact Name: BARBARA SIEMINSKI
Organization Name: SAN FRANCISCO BAY RWQCB (REGION 2)
Address: 1515 CLAY STREET, SUITE 1400
City: OAKLAND
Email: bsieminski@waterboards.ca.gov
Phone Number:

Contact Type: Local Agency Caseworker
Contact Name: UST CASE WORKER
Organization Name: SANTA CLARA COUNTY LOP
Address: 1555 Berger Drive, Suite 300
City: SAN JOSE
Email:
Phone Number: 4089183400

Map Key	Number of Records	Direction/ Distance mi	Elevation ft	Site	DB
64	1 of 1	WSW/0.45	89.88	**Chevron #9-2218** **222 W San Carlos St** **San Jose CA 95110**	LUST

Begin Date: 1985-01-04 00:00:00
Global ID: T0608500362
Case Type: LUST Cleanup Site
Status: Completed - Case Closed
Status Date: 2000-01-18 00:00:00
RB Case Number:
Loc Case Number:
CUF Case: YES
Potential Cntm of Concrn: Gasoline
Potential Media Affected: Other Groundwater (uses other than drinking water)
County: Santa Clara
Latitude: 37.3293551419554

DRAFT

Longitude: -121.890606880188
Lead Agency: SANTA CLARA COUNTY LOP
Case Worker: UST
Local Agency: SANTA CLARA COUNTY LOP
File Location: All Files are on GeoTracker or in the Local Agency Database

Status History

Status: Completed - Case Closed
Status Date: 2000-01-18 00:00:00

Status: Open - Case Begin Date
Status Date: 1985-01-04 00:00:00

Status: Open - Site Assessment
Status Date: 1985-01-04 00:00:00

Status: Open - Verification Monitoring
Status Date: 1985-01-04 00:00:00

Activities

Action Type: ENFORCEMENT
Date: 1986-06-09 00:00:00
Action: Notice of Responsibility - #39828

Action Type: ENFORCEMENT
Date: 1996-05-23 00:00:00
Action: Staff Letter - #25954

Action Type: ENFORCEMENT
Date: 1990-01-06 00:00:00
Action: Staff Letter - #25946

Action Type: ENFORCEMENT
Date: 1991-04-11 00:00:00
Action: Staff Letter - #25948

Action Type: ENFORCEMENT
Date: 1996-08-16 00:00:00
Action: Staff Letter - #25956

Action Type: ENFORCEMENT
Date: 1997-07-22 00:00:00
Action: Staff Letter - #25960

Action Type: ENFORCEMENT
Date: 1999-08-11 00:00:00
Action: Staff Letter - #25966

Action Type: ENFORCEMENT
Date: 1997-08-25 00:00:00
Action: Staff Letter - #25962

Action Type: ENFORCEMENT
Date: 1997-02-27 00:00:00
Action: Staff Letter - #25958

Action Type: Other
Date: 1985-01-04 00:00:00
Action: Leak Reported

DRAFT

Action Type: RESPONSE
Date: 1996-05-06 00:00:00
Action: Monitoring Report - Quarterly

Action Type: RESPONSE
Date: 1990-02-07 00:00:00
Action: Preliminary Site Assessment Report

Action Type: RESPONSE
Date: 1991-04-15 00:00:00
Action: Other Report / Document

Action Type: RESPONSE
Date: 1997-07-28 00:00:00
Action: Monitoring Report - Quarterly

Action Type: RESPONSE
Date: 1999-08-16 00:00:00
Action: Monitoring Report - Quarterly

Action Type: RESPONSE
Date: 1997-08-04 00:00:00
Action: Monitoring Report - Quarterly

Action Type: RESPONSE
Date: 1997-01-07 00:00:00
Action: Monitoring Report - Quarterly

Action Type: RESPONSE
Date: 1997-03-05 00:00:00
Action: Monitoring Report - Quarterly

Action Type: REMEDIATION
Date: 1986-01-01 00:00:00
Action: Excavation

Action Type: REMEDIATION
Date: 1986-01-01 00:00:00
Action: Pump & Treat (P&T) Groundwater

Action Type: REMEDIATION
Date: 1986-01-01 00:00:00
Action: Free Product Removal

Contact Information

Contact Type: Regional Board Caseworker
Contact Name: ZSC
Organization Name: SAN FRANCISCO BAY RWQCB (REGION 2)
Address: 1515 CLAY STREET, SUITE 1400
City: OAKLAND
Email:
Phone Number:

Contact Type: Local Agency Caseworker
Contact Name: UST CASE WORKER
Organization Name: SANTA CLARA COUNTY LOP
Address: 1555 Berger Drive, Suite 300
City: SAN JOSE

DRAFT

Map Key	Number of Records	Direction/ Distance mi	Elevation ft	Site	DB

Email:
Phone Number: 4089183400

65 | ***1 of 1*** | ***NW/0.46*** | ***84.13*** | ***Century Center***
53 S 3rd St
San Jose CA 95113 | ***LUST***

Begin Date: 2000-12-08 00:00:00
Global ID: T0608561183
Case Type: LUST Cleanup Site
Status: Completed - Case Closed
Status Date: 2002-11-01 00:00:00
RB Case Number:
Loc Case Number:
CUF Case: YES
Potential Cntm of Concrn: Diesel
Potential Media Affected: Other Groundwater (uses other than drinking water)
County: Santa Clara
Latitude: 37.335416
Longitude: -121.888174
Lead Agency: SANTA CLARA COUNTY LOP
Case Worker: UST
Local Agency: SANTA CLARA COUNTY LOP
File Location: All Files are on GeoTracker or in the Local Agency Database

Status History

Status: Completed - Case Closed
Status Date: 2002-11-01 00:00:00

Status: Open - Case Begin Date
Status Date: 2000-12-08 00:00:00

Activities

Action Type: Other
Date: 2000-12-08 00:00:00
Action: Leak Reported

Contact Information

Contact Type: Regional Board Caseworker
Contact Name: ZSC
Organization Name: SAN FRANCISCO BAY RWQCB (REGION 2)
Address: 1515 CLAY STREET, SUITE 1400
City: OAKLAND
Email:
Phone Number:

Contact Type: Local Agency Caseworker
Contact Name: UST CASE WORKER
Organization Name: SANTA CLARA COUNTY LOP
Address: 1555 Berger Drive, Suite 300
City: SAN JOSE
Email:
Phone Number: 4089183400

DRAFT

Map Key	Number of Records	Direction/ Distance mi	Elevation ft	Site	DB
66	1 of 2	ESE/0.46	97.82	Shell 288 E Virginia St San Jose CA	SANTACLARA LO

SCVWD ID: 07S1E16E02f
Case: 19-077
Closure Date: 8/10/2004

Map Key	Number of Records	Direction/ Distance mi	Elevation ft	Site	DB
66	2 of 2	ESE/0.46	97.81	Shell 288 E Virginia St San Jose CA 95112	LUST

Begin Date: 1984-06-13 00:00:00
Global ID: T0608501287
Case Type: LUST Cleanup Site
Status: Completed - Case Closed
Status Date: 2004-08-10 00:00:00
RB Case Number:
Loc Case Number:
CUF Case: YES
Potential Cntm of Concrn: Gasoline
Potential Media Affected: Other Groundwater (uses other than drinking water)
County: Santa Clara
Latitude: 37.3266080542177
Longitude: -121.875200271606
Lead Agency: SANTA CLARA COUNTY LOP
Case Worker: UST
Local Agency: SANTA CLARA COUNTY LOP
File Location: All Files are on GeoTracker or in the Local Agency Database

Status History

Status: Completed - Case Closed
Status Date: 2004-08-10 00:00:00

Status: Open - Case Begin Date
Status Date: 1984-06-13 00:00:00

Status: Open - Site Assessment
Status Date: 1984-06-13 00:00:00

Status: Open - Site Assessment
Status Date: 1987-09-01 00:00:00

Activities

Action Type: ENFORCEMENT
Date: 1997-08-31 00:00:00
Action: Staff Letter - #25983

Action Type: ENFORCEMENT
Date: 1995-08-31 00:00:00
Action: Staff Letter - #26146

Action Type: ENFORCEMENT
Date: 1988-01-11 00:00:00
Action: Notice of Responsibility - #39916

Action Type: ENFORCEMENT

DRAFT

Date: 1995-08-08 00:00:00
Action: Staff Letter - #26143

Action Type: Other
Date: 1987-10-20 00:00:00
Action: Leak Reported

Action Type: RESPONSE
Date: 1996-04-15 00:00:00
Action: Monitoring Report - Quarterly

Action Type: RESPONSE
Date: 1996-07-15 00:00:00
Action: Monitoring Report - Quarterly

Action Type: RESPONSE
Date: 1996-10-15 00:00:00
Action: Monitoring Report - Quarterly

Action Type: RESPONSE
Date: 1995-10-15 00:00:00
Action: Monitoring Report - Quarterly

Action Type: RESPONSE
Date: 1996-01-15 00:00:00
Action: Monitoring Report - Quarterly

Action Type: RESPONSE
Date: 1995-09-18 00:00:00
Action: Interim Remedial Action Plan

Action Type: RESPONSE
Date: 1997-10-15 00:00:00
Action: Monitoring Report - Quarterly

Action Type: RESPONSE
Date: 1998-04-15 00:00:00
Action: Monitoring Report - Quarterly

Contact Information

Contact Type: Regional Board Caseworker
Contact Name: ZSC
Organization Name: SAN FRANCISCO BAY RWQCB (REGION 2)
Address: 1515 CLAY STREET, SUITE 1400
City: OAKLAND
Email:
Phone Number:

Contact Type: Local Agency Caseworker
Contact Name: UST CASE WORKER
Organization Name: SANTA CLARA COUNTY LOP
Address: 1555 Berger Drive, Suite 300
City: SAN JOSE
Email:
Phone Number: 4089183400

67	1 of 1	NW/0.46	85.90	Century Center 62 S 2nd St.	SANTACLARA LO

DRAFT

Map Key	Number of Records	Direction/ Distance mi	Elevation ft	Site	DB
				San Jose CA	

SCVWD ID: 07S1E08L10f
Case: NULL
Closure Date: 7/13/2005

Map Key	Number of Records	Direction/ Distance mi	Elevation ft	Site	DB
68	1 of 1	WSW/0.47	90.16	San Jose, City of W San Carlos St & Almaden Blvd San Jose CA 95120	LUST

Begin Date: 1987-08-27 00:00:00
Global ID: T0608502087
Case Type: LUST Cleanup Site
Status: Completed - Case Closed
Status Date: 1998-10-21 00:00:00
RB Case Number:
Loc Case Number:
CUF Case: NO
Potential Cntm of Concrn: Diesel
Potential Media Affected: Soil
County: Santa Clara
Latitude: 37.32949164059
Longitude: -121.89174413681
Lead Agency: SANTA CLARA COUNTY LOP
Case Worker: UST
Local Agency: SANTA CLARA COUNTY LOP
File Location: All Files are on GeoTracker or in the Local Agency Database

Status History

Status: Completed - Case Closed
Status Date: 1998-10-21 00:00:00

Status: Open - Case Begin Date
Status Date: 1987-08-27 00:00:00

Status: Open - Site Assessment
Status Date: 1987-08-27 00:00:00

Status: Open - Site Assessment
Status Date: 1998-10-20 00:00:00

Activities

Action Type: ENFORCEMENT
Date: 1996-07-17 00:00:00
Action: Notice of Responsibility - #39829

Action Type: ENFORCEMENT
Date: 1998-06-29 00:00:00
Action: Staff Letter - #25968

Action Type: ENFORCEMENT
Date: 1998-10-21 00:00:00
Action: Closure/No Further Action Letter

Action Type: Other
Date: 1987-12-31 00:00:00
Action: Leak Reported

DRAFT

Action Type: RESPONSE
Date: 1998-08-24 00:00:00
Action: Soil and Water Investigation Report

Action Type: RESPONSE
Date: 1998-06-22 00:00:00
Action: Other Report / Document

Action Type: RESPONSE
Date: 1988-08-31 00:00:00
Action: Other Report / Document

Action Type: RESPONSE
Date: 1998-08-05 00:00:00
Action: Other Report / Document

Action Type: RESPONSE
Date: 1997-12-31 00:00:00
Action: Other Report / Document

Contact Information

Contact Type: Regional Board Caseworker
Contact Name: ZSC
Organization Name: SAN FRANCISCO BAY RWQCB (REGION 2)
Address: 1515 CLAY STREET, SUITE 1400
City: OAKLAND
Email:
Phone Number:

Contact Type: Local Agency Caseworker
Contact Name: UST CASE WORKER
Organization Name: SANTA CLARA COUNTY LOP
Address: 1555 Berger Drive, Suite 300
City: SAN JOSE
Email:
Phone Number: 4089183400

69	1 of 1	W/0.48	90.39	***San Jose, City of*** ***W San Carlos St & Almaden Blvd*** ***San Jose CA***	***SANTACLARA LO***

SCVWD ID: 07S1E17D03f
Case: 14-310
Closure Date: 10/21/1998

70	1 of 1	S/0.47	105.59	***REGAL #423*** ***827 1ST st.*** ***SAN JOSE CA 95110***	***LUST***

Begin Date: 1988-05-25 00:00:00
Global ID: T0608500589
Case Type: LUST Cleanup Site
Status: Open - Remediation
Status Date: 2014-08-14 00:00:00
RB Case Number: 06-030

DRAFT

Loc Case Number: 07S1E17K01f
CUF Case: YES
Potential Cntm of Concrn: Gasoline
Potential Media Affected: Other Groundwater (uses other than drinking water)
County: Santa Clara
Latitude: 37.3233958817085
Longitude: -121.881449818611
Lead Agency: SANTA CLARA COUNTY LOP
Case Worker: AC
Local Agency: SANTA CLARA COUNTY LOP
File Location: All Files are on GeoTracker or in the Local Agency Database

Status History

Status: Open - Case Begin Date
Status Date: 1988-05-25 00:00:00

Status: Open - Remediation
Status Date: 2014-08-14 00:00:00

Status: Open - Site Assessment
Status Date: 1988-05-25 00:00:00

Status: Open - Site Assessment
Status Date: 1988-08-09 00:00:00

Activities

Action Type: ENFORCEMENT
Date: 1994-10-16 00:00:00
Action: Staff Letter - #25714

Action Type: ENFORCEMENT
Date: 1999-12-28 00:00:00
Action: Staff Letter - #25727

Action Type: ENFORCEMENT
Date: 1999-09-28 00:00:00
Action: Staff Letter - #25725

Action Type: ENFORCEMENT
Date: 1990-10-03 00:00:00
Action: Notice of Responsibility - #39840

Action Type: ENFORCEMENT
Date: 1996-09-21 00:00:00
Action: Staff Letter - #25717

Action Type: ENFORCEMENT
Date: 2009-04-21 00:00:00
Action: Staff Letter

Action Type: ENFORCEMENT
Date: 2009-08-10 00:00:00
Action: Staff Letter

Action Type: ENFORCEMENT
Date: 2013-10-17 00:00:00
Action: Staff Letter

Action Type: ENFORCEMENT

DRAFT

Date: 2012-11-20 00:00:00
Action: Staff Letter

Action Type: ENFORCEMENT
Date: 2013-05-20 00:00:00
Action: Staff Letter

Action Type: ENFORCEMENT
Date: 2013-05-02 00:00:00
Action: Staff Letter

Action Type: ENFORCEMENT
Date: 2012-08-06 00:00:00
Action: Staff Letter

Action Type: ENFORCEMENT
Date: 2014-08-15 00:00:00
Action: Staff Letter

Action Type: ENFORCEMENT
Date: 2014-02-14 00:00:00
Action: Email Correspondence

Action Type: ENFORCEMENT
Date: 2014-11-19 00:00:00
Action: Email Correspondence

Action Type: ENFORCEMENT
Date: 2015-05-01 00:00:00
Action: Staff Letter

Action Type: ENFORCEMENT
Date: 2014-11-10 00:00:00
Action: Staff Letter

Action Type: ENFORCEMENT
Date: 2014-02-14 00:00:00
Action: Staff Letter

Action Type: ENFORCEMENT
Date: 2015-03-26 00:00:00
Action: Notification - Public Notice of ROD/RAP/CAP

Action Type: Other
Date: 1988-05-25 00:00:00
Action: Leak Discovery

Action Type: Other
Date: 1989-05-18 00:00:00
Action: Leak Stopped

Action Type: Other
Date: 1989-05-18 00:00:00
Action: Leak Reported

Action Type: RESPONSE
Date: 2010-04-30 00:00:00
Action: Monitoring Report - Semi-Annually

Action Type: RESPONSE

DRAFT

Date: 2009-10-31 00:00:00
Action: Monitoring Report - Semi-Annually

Action Type: RESPONSE
Date: 1996-11-05 00:00:00
Action: Other Report / Document

Action Type: RESPONSE
Date: 1994-11-30 00:00:00
Action: Monitoring Report - Quarterly

Action Type: RESPONSE
Date: 1999-10-31 00:00:00
Action: Monitoring Report - Quarterly

Action Type: RESPONSE
Date: 2000-01-31 00:00:00
Action: Monitoring Report - Quarterly

Action Type: RESPONSE
Date: 2010-10-31 00:00:00
Action: Monitoring Report - Semi-Annually

Action Type: RESPONSE
Date: 2011-04-30 00:00:00
Action: Monitoring Report - Semi-Annually

Action Type: RESPONSE
Date: 2011-10-30 00:00:00
Action: Monitoring Report - Semi-Annually

Action Type: RESPONSE
Date: 2012-10-30 00:00:00
Action: Monitoring Report - Semi-Annually

Action Type: RESPONSE
Date: 2013-06-21 00:00:00
Action: Well Installation Workplan

Action Type: RESPONSE
Date: 2014-06-30 00:00:00
Action: Interim Remedial Action Report

Action Type: RESPONSE
Date: 2015-10-16 00:00:00
Action: Remedial Progress Report

Action Type: RESPONSE
Date: 2012-04-30 00:00:00
Action: Monitoring Report - Semi-Annually - Regulator Responded

Action Type: RESPONSE
Date: 2014-10-03 00:00:00
Action: Pilot Study / Treatability Workplan - Regulator Responded

Action Type: RESPONSE
Date: 2012-11-02 00:00:00
Action: Interim Remedial Action Plan - Regulator Responded

Action Type: RESPONSE

DRAFT

Date: 2013-04-25 00:00:00
Action: Site Assessment Report - Regulator Responded

Action Type: RESPONSE
Date: 2012-10-19 00:00:00
Action: Soil and Water Investigation Workplan - Regulator Responded

Action Type: RESPONSE
Date: 2013-10-11 00:00:00
Action: Interim Remedial Action Plan - Regulator Responded

Action Type: RESPONSE
Date: 2015-03-13 00:00:00
Action: CAP/RAP - Feasibility Study Report - Regulator Responded

Action Type: REMEDIATION
Date: 1991-04-18 00:00:00
Action: Pump & Treat (P&T) Groundwater

Action Type: REMEDIATION
Date: 1991-04-18 00:00:00
Action: Free Product Removal

Action Type: REMEDIATION
Date: 1991-04-18 00:00:00
Action: Soil Vapor Extraction (SVE)

Contact Information

Contact Type: Local Agency Caseworker
Contact Name: AARON COSTA
Organization Name: SANTA CLARA COUNTY LOP
Address: 1555 Berger Drive, Suite 300
City: SAN JOSE
Email: aaron.costa@deh.sccgov.org
Phone Number: 4089181954

Contact Type: Regional Board Caseworker
Contact Name: JOHN WOLFENDEN
Organization Name: SAN FRANCISCO BAY RWQCB (REGION 2)
Address:
City: OAKLAND
Email: jwolfenden@waterboards.ca.gov
Phone Number:

71	1 of 1	WNW/0.48	89.74	**FOREST CITY DEVELOPMENT** **101 SAN FERNANDO AVE.** **SAN JOSE CA 95113**	LUST

Begin Date: 1998-09-28 00:00:00
Global ID: T0608502387
Case Type: LUST Cleanup Site
Status: Completed - Case Closed
Status Date: 2014-12-10 00:00:00
RB Case Number: 14-496
Loc Case Number: 07S1E08L06f
CUF Case: NO
Potential Cntm of Concrn: Gasoline
Potential Media Affected: Under Investigation

DRAFT

County: Santa Clara
Latitude: 37.335309
Longitude: -121.887034
Lead Agency: SANTA CLARA COUNTY LOP
Case Worker: AC
Local Agency: SANTA CLARA COUNTY LOP
File Location: All Files are on GeoTracker or in the Local Agency Database

Status History

Status: Completed - Case Closed
Status Date: 2014-12-10 00:00:00

Status: Open - Case Begin Date
Status Date: 1998-09-28 00:00:00

Status: Open - Eligible for Closure
Status Date: 2013-07-01 00:00:00

Status: Open - Site Assessment
Status Date: 1998-09-29 00:00:00

Activities

Action Type: ENFORCEMENT
Date: 2007-11-09 00:00:00
Action: Staff Letter - #700911

Action Type: ENFORCEMENT
Date: 2012-07-13 00:00:00
Action: Staff Letter

Action Type: ENFORCEMENT
Date: 2014-09-30 00:00:00
Action: Notification - Public Notice of Case Closure

Action Type: ENFORCEMENT
Date: 2014-12-10 00:00:00
Action: Closure/No Further Action Letter

Action Type: Other
Date: 1999-01-29 00:00:00
Action: Leak Discovery

Action Type: Other
Date: 1999-01-29 00:00:00
Action: Leak Stopped

Action Type: Other
Date: 1998-09-28 00:00:00
Action: Leak Reported

Action Type: RESPONSE
Date: 2009-01-15 00:00:00
Action: Other Report / Document - Regulator Responded

Contact Information

Contact Type: Local Agency Caseworker
Contact Name: AARON COSTA
Organization Name: SANTA CLARA COUNTY LOP

DRAFT

Map Key	Number of Records	Direction/ Distance mi	Elevation ft	Site	DB

Address: 1555 Berger Drive, Suite 300
City: SAN JOSE
Email: aaron.costa@deh.sccgov.org
Phone Number: 4089181954

Contact Type: Regional Board Caseworker
Contact Name: JOHN WOLFENDEN
Organization Name: SAN FRANCISCO BAY RWQCB (REGION 2)
Address:
City: OAKLAND
Email: jwolfenden@waterboards.ca.gov
Phone Number:

72	1 of 1	S/0.48	105.70	Regal #423 827 S 1st St San Jose CA	SANTACLARA LO

SCVWD ID: 07S1E17K01f
Case: 06-030
Closure Date:

73	1 of 1	WNW/0.49	91.26	Diocese Of San Jose 80 S Market St San Jose CA	SANTACLARA LO

SCVWD ID: 07S1E08N01f
Case: 14-134
Closure Date: 5/22/2001

74	1 of 1	WSW/0.50	89.75	Shell 270 W San Carlos St San Jose CA 95110	LUST

Begin Date: 1984-02-07 00:00:00
Global ID: T0608501284
Case Type: LUST Cleanup Site
Status: Completed - Case Closed
Status Date: 1996-06-11 00:00:00
RB Case Number:
Loc Case Number:
CUF Case: YES
Potential Cntm of Concrn: Gasoline
Potential Media Affected: Other Groundwater (uses other than drinking water)
County: Santa Clara
Latitude: 37.3290480191206
Longitude: -121.891486644745
Lead Agency: SANTA CLARA COUNTY LOP
Case Worker: UST
Local Agency: SANTA CLARA COUNTY LOP
File Location: All Files are on GeoTracker or in the Local Agency Database

Status History

Status: Completed - Case Closed
Status Date: 1996-06-11 00:00:00

DRAFT

Status: Open - Case Begin Date
Status Date: 1984-02-07 00:00:00

Status: Open - Site Assessment
Status Date: 1984-07-09 00:00:00

Status: Open - Site Assessment
Status Date: 1989-02-07 00:00:00

Activities

Action Type: ENFORCEMENT
Date: 1992-03-26 00:00:00
Action: Notice of Violation - #39830

Action Type: ENFORCEMENT
Date: 1995-11-04 00:00:00
Action: Staff Letter - #25971

Action Type: ENFORCEMENT
Date: 1996-06-11 00:00:00
Action: Closure/No Further Action Letter

Action Type: Other
Date: 1984-02-07 00:00:00
Action: Leak Reported

Action Type: RESPONSE
Date: 1996-01-15 00:00:00
Action: Monitoring Report - Quarterly

Action Type: RESPONSE
Date: 1996-06-11 00:00:00
Action: Other Report / Document

Action Type: REMEDIATION
Date: 1984-02-01 00:00:00
Action: Excavation

Contact Information

Contact Type: Regional Board Caseworker
Contact Name: ZSC
Organization Name: SAN FRANCISCO BAY RWQCB (REGION 2)
Address: 1515 CLAY STREET, SUITE 1400
City: OAKLAND
Email:
Phone Number:

Contact Type: Local Agency Caseworker
Contact Name: UST CASE WORKER
Organization Name: SANTA CLARA COUNTY LOP
Address: 1555 Berger Drive, Suite 300
City: SAN JOSE
Email:
Phone Number: 4089183400

75	1 of 1	WNW/0.50	91.10	Diocese Of San Jose 80 S Market St	LUST

DRAFT

Begin Date: 1989-02-28 00:00:00
Global ID: T0608500516
Case Type: LUST Cleanup Site
Status: Completed - Case Closed
Status Date: 2001-05-22 00:00:00
RB Case Number:
Loc Case Number:
CUF Case: NO
Potential Cntm of Concrn: Heating Oil / Fuel Oil
Potential Media Affected: Other Groundwater (uses other than drinking water)
County: Santa Clara
Latitude: 37.334196
Longitude: -121.889972
Lead Agency: SANTA CLARA COUNTY LOP
Case Worker: UST
Local Agency: SANTA CLARA COUNTY LOP
File Location: All Files are on GeoTracker or in the Local Agency Database

Status History

Status: Completed - Case Closed
Status Date: 2001-05-22 00:00:00

Status: Open - Case Begin Date
Status Date: 1989-02-28 00:00:00

Status: Open - Site Assessment
Status Date: 1989-02-28 00:00:00

Status: Open - Site Assessment
Status Date: 1989-03-30 00:00:00

Activities

Action Type: ENFORCEMENT
Date: 1996-01-23 00:00:00
Action: Notice of Responsibility - #39886

Action Type: ENFORCEMENT
Date: 1998-06-11 00:00:00
Action: Staff Letter - #26710

Action Type: ENFORCEMENT
Date: 1990-10-23 00:00:00
Action: Staff Letter - #26715

Action Type: ENFORCEMENT
Date: 1996-05-06 00:00:00
Action: Staff Letter - #26719

Action Type: ENFORCEMENT
Date: 2000-09-06 00:00:00
Action: Staff Letter - #26723

Action Type: ENFORCEMENT
Date: 2000-06-17 00:00:00
Action: Staff Letter - #26721

DRAFT

Action Type: ENFORCEMENT
Date: 1990-10-01 00:00:00
Action: Warning Letter - #26714

Action Type: ENFORCEMENT
Date: 1991-03-23 00:00:00
Action: Staff Letter - #26717

Action Type: ENFORCEMENT
Date: 1989-08-18 00:00:00
Action: Staff Letter - #26712

Action Type: Other
Date: 1998-06-11 00:00:00
Action: Leak Reported

Action Type: RESPONSE
Date: 1989-10-02 00:00:00
Action: Soil and Water Investigation Workplan

Action Type: RESPONSE
Date: 1998-06-11 00:00:00
Action: Other Report / Document

Action Type: RESPONSE
Date: 1991-01-21 00:00:00
Action: Soil and Water Investigation Report

Action Type: RESPONSE
Date: 1996-06-20 00:00:00
Action: Soil and Water Investigation Workplan

Action Type: RESPONSE
Date: 2000-12-05 00:00:00
Action: Preliminary Site Assessment Report

Action Type: RESPONSE
Date: 2000-08-01 00:00:00
Action: Soil and Water Investigation Workplan

Action Type: RESPONSE
Date: 1991-06-21 00:00:00
Action: Soil and Water Investigation Report

Action Type: REMEDIATION
Date: 1989-04-04 00:00:00
Action: Excavation

Contact Information

Contact Type: Regional Board Caseworker
Contact Name: ZSC
Organization Name: SAN FRANCISCO BAY RWQCB (REGION 2)
Address: 1515 CLAY STREET, SUITE 1400
City: OAKLAND
Email:
Phone Number:

Contact Type: Local Agency Caseworker
Contact Name: UST CASE WORKER

DRAFT

Map Key	Number of Records	Direction/ Distance mi	Elevation ft	Site	DB

Organization Name: SANTA CLARA COUNTY LOP
Address: 1555 Berger Drive, Suite 300
City: SAN JOSE
Email:
Phone Number: 4089183400

76 **1 of 1** **N/0.62** **80.08** ***HORACE MANN ELEMENTARY SCHOOL SITE*** ***ENVIROSTOR***
55 NORTH SEVENTH STREET
SAN JOSE CA 95112

Estor/EPA ID: 43820007
Site Code: 204093
Cleanup Status: NO ACTION REQUIRED AS OF 2/28/2002
Site Type: SCHOOL
Potential Media Affected: NO MEDIA AFFECTED
Past Uses Caused Contam: EDUCATIONAL SERVICES
APN: NONE SPECIFIED
National Priorities List: NO
Cleab up Oversight Agenci: DTSC - SITE CLEANUP PROGRAM - LEAD
Special Program:
Funding: SCHOOL DISTRICT
Acres: 2.8 ACRES
School District: SAN JOSE UNIFIED SCHOOL DISTRICT
Assembly District: 27
Senate District: 15
Zip: 95112

Facility Information

Program Type: SCHOOL EVALUATION
Status: NO ACTION REQUIRED
Summary Link: http://www.envirostor.dtsc.ca.gov/public/profile_report.asp?global_id=43820007

Completed Activities

Doc Link: http://www.envirostor.dtsc.ca.gov/public/final_documents2.asp?global_id=43820007&doc_id=6006328
Area Name:
Sub Area:
Document Type: Phase 1
Date Completed: 2/28/2002
Comments: Phase 1 - Pursuant to an agreement between the Department of Toxic Substances Control (DTSC) and the California Department of Education, DTSC's Site Mitigation Program completed a review of a Phase 1 Environmental Assessment and has made a "No Action" determination for this Site.
Activity Type: Completed Activities

Doc Link:
Area Name:
Sub Area:
Document Type: Site Inspections/Visit (Non LUR)
Date Completed: 2/15/2002
Comments:
Activity Type: Completed Activities

77 **1 of 1** **NNW/0.62** **79.63** ***HORACE MANN ELEMENTARY*** ***SCH***

DRAFT

Map Key	Number of Records	Direction/ Distance mi	Elevation ft	Site	DB

SCHOOL SITE
55 NORTH SEVENTH STREET
SAN JOSE CA 95112

ESTOR/EPA ID: 43820007
Site Code: 204093
Status: NO ACTION REQUIRED
Cleanup Status: NO ACTION REQUIRED AS OF 2/28/2002
Program Type: SCHOOL EVALUATION
Site Type: SCHOOL
National Priorities List: NO
Cl Up Oversight Agencies: DTSC - SITE CLEANUP PROGRAM - LEAD
Special Program:
County: SANTA CLARA
Funding: SCHOOL DISTRICT
APN: NONE SPECIFIED
Past Use Caused Contam: EDUCATIONAL SERVICES
Potential Contam of Cncrn: NO CONTAMINANTS FOUND
Potential Media Affected: NO MEDIA AFFECTED
Acres: 2.8 ACRES
School District Details: SAN JOSE UNIFIED SCHOOL DISTRICT
School District: SAN JOSE UNIFIED
Summary Link: http://www.envirostor.dtsc.ca.gov/public/profile_report.asp?global_id=43820007
Assembly District: 27
Senate District: 15

Completed Activities

Date Completed: 2/28/2002
Doc Link: http://www.envirostor.dtsc.ca.gov/public/final_documents2.asp?global_id=43820007&doc_id=6006328
Area Name:
Sub Area:
Document Type: Phase 1
Comments: Phase 1 - Pursuant to an agreement between the Department of Toxic Substances Control (DTSC) and the California Department of Education, DTSC's Site Mitigation Program completed a review of a Phase 1 Environmental Assessment and has made a "No Action" determination for this Site.

Date Completed: 2/15/2002
Doc Link:
Area Name:
Sub Area:
Document Type: Site Inspections/Visit (Non LUR)
Comments:

78	*1 of 1*	*WSW/0.63*	*90.94*	***RIVER PARK DEVELOPMENT, LINCOLN PROPERTY*** ***333 WEST SAN CARLOS STREET*** ***SAN JOSE CA 95110***	***ENVIROSTOR***

Estor/EPA ID: 43150003
Site Code:
Cleanup Status: REFER: RWQCB AS OF 7/15/1998
Site Type: EVALUATION
Potential Media Affected: OTHER GROUNDWATER AFFECTED (USES OTHER THAN DRINKING WATER), SOIL
Past Uses Caused Contam: ENGINE TESTING/REPAIR, LAUNDRY SERVICES, RESIDENTIAL AREA
APN: 259-43-072
National Priorities List: NO

DRAFT

Map Key	Number of Records	Direction/ Distance mi	Elevation ft	Site	DB

Cleab up Oversight Agenci: RWQCB 2 - SAN FRANCISCO BAY - LEAD
Special Program:
Funding: RESPONSIBLE PARTY
Acres: 0.5 ACRES
School District:
Assembly District: 27
Senate District: 15
Zip: 95110

Facility Information

Program Type: EVALUATION
Status: REFER: RWQCB
Summary Link: http://www.envirostor.dtsc.ca.gov/public/profile_report.asp?global_id=43150003

Completed Activities

Doc Link:
Area Name:
Sub Area:
Document Type: * Discovery
Date Completed: 8/9/1989
Comments: Facility Identified: EPA Federal Investigation Team (FIT) Screening Site Inspection (SSI). EPA completed SSI and recommend Listing Site Inspection (LSI).
Activity Type: Completed Activities

DRAFT

Map Key	Number of Records	Direction/ Distance mi	Elevation ft	Site	DB
79	1 of 1	SSE/0.65	106.36	3RD STREET DEVELOPMENT 1010 SOUTH 3RD STREET SAN JOSE CA 95112	VCP

ESTOR EPA ID: 60001210
Cleanup Status: CERTIFIED AS OF 5/7/2014
Status: CERTIFIED
Site Code: 201865
Site Type: VOLUNTARY CLEANUP
Program Type: VOLUNTARY CLEANUP
Special Program:
APN: 47215027
Potential Media Affected: SOIL
Past Use Caused Contam: DRY CLEANING, MANUFACTURING - OTHER, PAINT/DEPAINT FACILITY, RETAIL - SERVICE STATION, RETAIL - VEHICLES
Potential Contam of Cncrn: LEAD
BARIUM AND COMPOUNDS
VANADIUM AND COMPOUNDS
ASBESTOS CONTAINING MATERIALS (ACM)
Funding: SITE PROPONENT
National Priorities List: NO
Acres: 0.71 ACRES
Cleanup Oversight Agen: DTSC - SITE CLEANUP PROGRAM - LEAD
School District:
Assembly District: 27
Senate District: 15
County: SANTA CLARA
Summary Link: http://www.envirostor.dtsc.ca.gov/public/profile_report.asp?global_id=60001210

Completed Acitivities

Document Link: http://www.envirostor.dtsc.ca.gov/public/final_documents2.asp?global_id=60001210&enforcement_id=60288615

Area Name:
Sub Area:
Document Type: Certification
Date Completed: 1/21/2014
Comments: DTSC certified that the removal actions have been completed in accordance with the approved Final Removal Action Workplan. The cleanup goals have been achieved for unrestricted use of the Site.

Document Link: http://www.envirostor.dtsc.ca.gov/public/final_documents2.asp?global_id=60001210&doc_id=60288613

Area Name:
Sub Area:
Document Type: Removal Action Completion Report
Date Completed: 1/17/2014
Comments: The Final Report of Soil Excavation and Removal documents the removal activities that were performed at the Site to removed petroleum-hydrocarbon contaminated soil and groundwater for disposal and off-site treatment.

Document Link:
Area Name:
Sub Area:
Document Type: Fieldwork
Date Completed: 10/21/2013
Comments: The removal activities has been completed and were successful in meeting the cleanup goals established pusuant to the approved RAW.

Document Link: http://www.envirostor.dtsc.ca.gov/public/final_documents2.asp?global_id=60001210&enforcement_id=60331534

Area Name:
Sub Area:
Document Type: Annual Oversight Cost Estimate
Date Completed: 9/19/2013
Comments:

Document Link: http://www.envirostor.dtsc.ca.gov/public/final_documents2.asp?global_id=60001210&doc_id=60296455

Area Name:
Sub Area:
Document Type: Work Notice
Date Completed: 7/31/2013
Comments:

Document Link: http://www.envirostor.dtsc.ca.gov/public/final_documents2.asp?global_id=60001210&enforcement_id=60314867

Area Name:
Sub Area:
Document Type: Voluntary Cleanup Agreement
Date Completed: 7/11/2013
Comments:

Document Link: http://www.envirostor.dtsc.ca.gov/public/final_documents2.asp?global_id=60001210&doc_id=60314865

Area Name:
Sub Area:
Document Type: Voluntary Cleanup Agreement Termination Notification
Date Completed: 7/11/2013
Comments:

Document Link: http://www.envirostor.dtsc.ca.gov/public/final_documents2.asp?global_id=60001210&enforcement_id=60308290

Area Name:

DRAFT

Sub Area:
Document Type: Annual Oversight Cost Estimate
Date Completed: 9/4/2012
Comments:

Document Link: http://www.envirostor.dtsc.ca.gov/public/final_documents2.asp?global_id=60001210&enforcement_id=60288606

Area Name:
Sub Area:
Document Type: CEQA - Notice of Exemption
Date Completed: 3/29/2012
Comments:

Document Link: http://www.envirostor.dtsc.ca.gov/public/final_documents2.asp?global_id=60001210&doc_id=60288604

Area Name:
Sub Area:
Document Type: Removal Action Workplan
Date Completed: 3/29/2012
Comments:

Document Link: http://www.envirostor.dtsc.ca.gov/public/final_documents2.asp?global_id=60001210&doc_id=60288607

Area Name:
Sub Area:
Document Type: Community Profile
Date Completed: 3/6/2012
Comments: DTSC has prepared the Community Profile which describes the community surrounding the site. The report includes the summary of the community survey, the demographics, repository location, and a brief history of the site.

Document Link: http://www.envirostor.dtsc.ca.gov/public/final_documents2.asp?global_id=60001210&doc_id=60288616

Area Name:
Sub Area:
Document Type: Fact Sheets
Date Completed: 2/21/2012
Comments: DTSC mailed out the fact sheet to announce the start of the public comment period for the Draft Removal Action Plan. The public comment period is scheduled from February 24 through March 26, 2012.

Document Link: http://www.envirostor.dtsc.ca.gov/public/final_documents2.asp?global_id=60001210&doc_id=60288618

Area Name:
Sub Area:
Document Type: Public Notice
Date Completed: 2/21/2012
Comments: DTSC placed a public notice in the newspaper to announce the start of the public comment period for the Draft Removal Action Plan. The public comment period is scheduled from February 24 through March 26, 2012.

Document Link: http://www.envirostor.dtsc.ca.gov/public/final_documents2.asp?global_id=60001210&doc_id=60191722

Area Name:
Sub Area:
Document Type: Site Characterization Report
Date Completed: 1/31/2012
Comments: DTSC has approved the Supplemental Subsurface Investigation Report for the 3rd Street Development site. TPH and metals were detected in soil above unrestircted use and that would require a removal action workplan.

DRAFT

Document Link: http://www.envirostor.dtsc.ca.gov/public/final_documents2.asp?global_id=60001210&enforcement_id=60288547
Area Name:
Sub Area:
Document Type: Amendment - Order/Agreement
Date Completed: 1/3/2012
Comments:

Document Link: http://www.envirostor.dtsc.ca.gov/public/final_documents2.asp?global_id=60001210&doc_id=60191721
Area Name:
Sub Area:
Document Type: Site Characterization Workplan
Date Completed: 3/30/2010
Comments:

Document Link: http://www.envirostor.dtsc.ca.gov/public/final_documents2.asp?global_id=60001210&enforcement_id=60189502
Area Name:
Sub Area:
Document Type: Voluntary Cleanup Agreement
Date Completed: 3/10/2010
Comments: Global Premier Development, Incorporated signed a voluntary cleanup agreement. It requires the submittal of sampling and analysis workplan to complete the characterization of the site, a site characterization report with a risk evaluation to determine if further characterization or any required remediation is needed.

80 ***1 of 1*** ***WSW/0.81*** ***93.00*** ***STATE RADIATOR 331 GIFFORD AVE. SAN JOSE CA 95126*** ***ENVIROSTOR***

Estor/EPA ID: 43750007
Site Code:
Cleanup Status: REFER: RWQCB AS OF 6/27/1995
Site Type: EVALUATION
Potential Media Affected: NONE SPECIFIED
Past Uses Caused Contam: NONE SPECIFIED
APN: 264-20-089
National Priorities List: NO
Cleab up Oversight Agenci: RWQCB 2 - SAN FRANCISCO BAY - LEAD
DTSC - SITE CLEANUP PROGRAM
Special Program:
Funding: RESPONSIBLE PARTY
Acres: 1 ACRES
School District:
Assembly District: 27
Senate District: 15
Zip: 95126

Facility Information

Program Type: EVALUATION
Status: REFER: RWQCB
Summary Link: http://www.envirostor.dtsc.ca.gov/public/profile_report.asp?global_id=43750007

Completed Activities

Doc Link: http://www.envirostor.dtsc.ca.gov/public/final_documents2.asp?global_id=43750007&doc_id=6010199

DRAFT

Map Key	Number of Records	Direction/ Distance mi	Elevation ft	Site	DB

Area Name:
Sub Area:
Document Type: Site Screening
Date Completed: 12/18/2001
Comments: Site cleaned up under RWQCB Oversight
Activity Type: Completed Activities

Doc Link:
Area Name:
Sub Area:
Document Type: Site Screening
Date Completed: 12/27/1991
Comments: Completed Site Screening. In January 1989, additional sampling was conducted at the site. Soil boring results detected total oil and grease (TOG) and total petroleum hydrocarbons as diesel (TPHd) in excess of 1000 ppm. Lead was detected at 938 ppm. In May 1989, two groundwater monitoring wells (MW-1 and MW-2) were installed at the property. Lead was detected in groundwater at a concentration of 0.181 ppm. In May 1989, contaminated soil was removed from the previous sampled area. Final soil sample results indicated only one sample contained TOG at 780 ppm and lead at 191 ppm. The sample that contained the TOG and lead was collected beneath the foundation of the building. The excavations were backfilled with clean, imported fill.
Activity Type: Completed Activities

DRAFT

81	1 of 1	NW/0.88	79.66	***MISSION VILLAS 44 EAST JULIAN STREET SAN JOSE CA 95113***	***ENVIROSTOR***

Estor/EPA ID: 60001042
Site Code:
Cleanup Status: REFER: 1248 LOCAL AGENCY AS OF 1/22/2001
Site Type: EVALUATION
Potential Media Affected: NONE SPECIFIED
Past Uses Caused Contam: NONE SPECIFIED
APN: NONE SPECIFIED
National Priorities List: NO
Cleab up Oversight Agenci: DTSC - SITE CLEANUP PROGRAM - LEAD
Special Program:
Funding: NOT APPLICABLE
Acres: 1 ACRES
School District:
Assembly District: 27
Senate District: 15
Zip: 95113

Facility Information

Program Type: EVALUATION
Status: REFER: 1248 LOCAL AGENCY
Summary Link: http://www.envirostor.dtsc.ca.gov/public/profile_report.asp?global_id=60001042

Completed Activities

Doc Link: http://www.envirostor.dtsc.ca.gov/public/final_documents2.asp?global_id=60001042&doc_id=6022104
Area Name:
Sub Area:
Document Type: Senate Bill 1248
Date Completed: 1/22/2001
Comments:

Map Key	Number of Records	Direction/ Distance mi	Elevation ft	Site	DB
Activity Type:				Completed Activities	
82	1 of 1	W/0.98	86.82	**SAN JOSE SPORTS ARENA** **525 WEST SANTA CLARA STREET** **SAN JOSE CA 95110**	RESPONSE

ESTOR EPA ID: 43730007
Cleanup Status: CERTIFIED O&M - LAND USE RESTRICTIONS ONLY AS OF 6/20/1997
Site Type: STATE RESPONSE OR NPL
Site Code: 200154
Program Type: STATE RESPONSE
Status: CERTIFIED O&M - LAND USE RESTRICTIONS ONLY - LAND USE RESTRICTIONS
National Priorities List: NO
Acres: 22 ACRES
Cleanup Oversight Agencies: RWQCB 2 - SAN FRANCISCO BAY; DTSC - SITE CLEANUP PROGRAM - LEAD
Special Program:
Funding: RESPONSIBLE PARTY
Assembly District: 27
Senate District: 15
County: SANTA CLARA
APN: 259-28-031, 259-28-041, 259-28-043, 259-28-044, 259-28-060, 259-28031, 259-37-004, 259-37-043, 259-37-044, 259-37-058, 259-37-059, 259-37-060, 77-630-032
Past Use that Caused Cntm: MANUFACTURED GAS PLANT, VEHICLE MAINTENANCE
Potential Contam. Of Concern: LEAD; PETROLEUM, POLYNUCLEAR AROMATIC HYDROCARBONS (PAHS); VOLATILE ORGANICS (8260B VOCS)
Potential Media Affected: OTHER GROUNDWATER AFFECTED (USES OTHER THAN DRINKING WATER), SOIL

Land Use Restrictions

Covenant URL: https://www.envirostor.dtsc.ca.gov/public/view_document.asp?docurl=/regulators/deliverable_documents/7185956656/SanJoseSportsArena%5FDEED%5F43730007%2Epdf
Area:
Sub Area:
Date Recorded: 5/23/2003
Site Management Req.: NO EXCAVATION OF CONTAMINATED SOILS WITHOUT AGENCY REVIEW AND APPROVALNOTIFY PRIOR TO DEVELOPMENTNO GROUNDWATER EXTRACTION AT ANY DEPTH WITHOUT APPROVALNOTIFY PRIOR TO SUBSURFACE WORKPERFORM H&S PLAN PRIOR TO SUBSURFACE WORKREQUIRES SURFACE COVERSRESIDENCE USE PROHIBITEDHOSPITAL USE PROHIBITEDPUBLIC OR PRIVATE SCHOOL FOR PERSONS UNDER 21 PROHIBITEDDAY CARE CENTER PROHIBITEDRAISING OF FOOD PROHIBITEDACTIVITIES PROHIBITED WHICH DISTURB THE REMEDY AND MONITORING SYSTEMS WITHOUT APPROVALNOTIFY DAMAGES TO REMEDY AND MONITORING SYSTEMS UPON DISCOVERYNOTIFY AFTER CHANGE OF PROPERTY OWNERNO OIL OR GAS EXTRACTION AT ANY DEPTH

Completed Activities

Document URL: https://www.envirostor.dtsc.ca.gov/public/final_documents2.asp?global_id=43730007&doc_id=6020673
Area Name:
Sub Area:
Document Type: 5 Year Review Reports
Date Completed: 8/22/2013
Type Title: Completed Activities
Comments:

Document URL: https://www.envirostor.dtsc.ca.gov/public/final_documents2.asp?global_id=43730007&enforcement_id=6012844

DRAFT

Area Name:
Sub Area:
Document Type: Land Use Restriction - Site Inspection/Visit
Date Completed: 5/30/2012
Type Title: Completed Activities
Comments: DTSC conducted its annual site visit to check the condition of the cap over contaminated soil and to verify compliance with the restrictions and requirements of the Land Use Covenant. During the inspection, numerous cracks were observed in the Hewlett Packard Pavilion parking lot. The cap consists of two feet of fill and clay and is overlaid with asphalt for use as a parking lot. The observed cracks appeared to only be in the asphalt, and the cap appears to remain protective of human health. There was no evidence of any activities prohibited by the Land Use Covenant.

Document URL: https://www.envirostor.dtsc.ca.gov/public/final_documents2.asp?global_id=43730007&enforcement_id=6012843

Area Name:
Sub Area:
Document Type: Land Use Restriction - Site Inspection/Visit
Date Completed: 6/6/2011
Type Title: Completed Activities
Comments:

Document URL: https://www.envirostor.dtsc.ca.gov/public/final_documents2.asp?global_id=43730007&enforcement_id=6012842

Area Name:
Sub Area:
Document Type: Land Use Restriction - Site Inspection/Visit
Date Completed: 9/30/2010
Type Title: Completed Activities
Comments: The Site is the location of a sports arena, adjacent park, and parking lot. Upon inspection, soil covered, concrete and asphalt surfaces appeared to be in good condition. There was no evidence of any activities prohibited by the Deed Restriction. No major cracks were observed on the concrete surfaces, just minor cracks.

Document URL: https://www.envirostor.dtsc.ca.gov/public/final_documents2.asp?global_id=43730007&enforcement_id=6012841

Area Name:
Sub Area:
Document Type: Land Use Restriction - Site Inspection/Visit
Date Completed: 7/16/2009
Type Title: Completed Activities
Comments: Upon inspection, soil covered, concrete and asphalt surfaces appeared to be in good condition. There was no evidence of any activities prohibited by the Deed Restriction. No major cracks were observed on the concrete surfaces just minor cracks.

Document URL: https://www.envirostor.dtsc.ca.gov/public/final_documents2.asp?global_id=43730007&enforcement_id=6010869

Area Name:
Sub Area:
Document Type: Land Use Restriction - Site Inspection/Visit
Date Completed: 5/15/2008
Type Title: Completed Activities
Comments:

Document URL: https://www.envirostor.dtsc.ca.gov/public/final_documents2.asp?global_id=43730007&doc_id=5002393

Area Name:
Sub Area:
Document Type: 5 Year Review Reports
Date Completed: 5/2/2008
Type Title: Completed Activities

DRAFT

Comments: The remedy (cap) continues to be protective of public health, safety and the aenvironment. the next 5 year review is due March 2013.

Document URL: https://www.envirostor.dtsc.ca.gov/public/final_documents2.asp?global_id=43730007&enforcement_id=6010487

Area Name:
Sub Area:
Document Type: Land Use Restriction - Site Inspection/Visit
Date Completed: 4/27/2007
Type Title: Completed Activities
Comments: No problems noted during inspection.

Document URL: https://www.envirostor.dtsc.ca.gov/public/final_documents2.asp?global_id=43730007&doc_id=6007677

Area Name:
Sub Area:
Document Type: Soils Management Plan
Date Completed: 7/21/2006
Type Title: Completed Activities
Comments: Comments on the report were: a soil management plan is required; asphalt removal, if needed and liquifaction issues for the SE corner will need to be addressed, and any other project ("Ball Park") that might involve a parking structure to be added to the parking lot at the HP pavilion.

Document URL: https://www.envirostor.dtsc.ca.gov/public/final_documents2.asp?global_id=43730007&enforcement_id=6008286

Area Name:
Sub Area:
Document Type: Land Use Restriction - Site Inspection/Visit
Date Completed: 5/1/2006
Type Title: Completed Activities
Comments:

Document URL: https://www.envirostor.dtsc.ca.gov/public/final_documents2.asp?global_id=43730007&doc_id=6009319

Area Name:
Sub Area:
Document Type: Site Screening for San Jose Sports Arena
Date Completed: 6/27/2003
Type Title: Completed Activities
Comments: Site Screening completed which recommended No Further Action. The soil remediation was completed in 1992 by a paved parking lot system, slurry wall around the Arena footprint, and soil cap at the Arena Green. The site was approved as closed by RWQCB in 1997. A deed restriction was recorded by DTSC in May 2003.

Document URL: https://www.envirostor.dtsc.ca.gov/public/final_documents2.asp?global_id=43730007&enforcement_id=5002394

Area Name:
Sub Area:
Document Type: Land Use Restriction
Date Completed: 5/23/2003
Type Title: Completed Activities
Comments: A Deed Restriction limiting future use of property including the material encapsulation areas which requires no disturbance of the encapsulated areas and the slurry wall. If the areas are disturbed, DTSC is to be notified, a health and safety plan prepared, the material from the encapsulation area will be handled properly, and repairs to the area will be done as quickly as possible.

Document URL: https://www.envirostor.dtsc.ca.gov/public/final_documents2.asp?global_id=43730007&doc_id=5002396

Area Name:

DRAFT

Map Key	Number of Records	Direction/ Distance mi	Elevation ft	Site	DB

Sub Area:
Document Type: Removal Action Completion Report
Date Completed: 6/28/1991
Type Title: Completed Activities
Comments: Completion of Phase I Construction Documentation Report. Required a deed restriction to be filed. PNA contaminated soil from a former PG&E site was excavated and encapsulated into a nearby parking lot. Gasoline contaminated soil was also excavated and stockpiled on a nearby lot for vapor extraction treatment. The excavated areas were backfilled with clean soil. The volume of excavation for PNA contaminated soil was approximately 23,000 cubic yards. The volume of excavation for gasoline contaminated soil was approximately 17,000 cubic yards. Groundwater treatment was performed under San Francisco RWQCB's requirements. Current files at the RWQCB list the site closed on 06/20/97.

Document URL: https://www.envirostor.dtsc.ca.gov/public/final_documents2.asp?global_id=43730007&doc_id=5002395

Area Name:
Sub Area:
Document Type: Preliminary Endangerment Assessment Report
Date Completed: 6/20/1991
Type Title: Completed Activities
Comments: Report of Completion of Interim Remedial Measure/Removal Action (IRM/RA). Polynuclear aromatic hydrocarbons (PAHs) contaminated soil (23,000 cubic yards(CY)) resulting from a former PG&E gas manufacturing site was excavated and encapsulated into the nearby parking lots. Gasoline contaminated soil (17,000 CY) was also excavated and stockpiled nearby for vapor extraction treatment. The excavated area was backfilled with clean fill.

DRAFT

83	1 of 1	WNW/0.99	80.87	FMC CORP SAN JOSE ORDNANCE PLT 333 WEST JULIAN STREET SAN JOSE CA 95110	ENVIROSTOR

Estor/EPA ID: 43370005
Site Code: 200225
Cleanup Status: REFER: RWQCB AS OF 1/14/1991
Site Type: EVALUATION
Potential Media Affected: OTHER GROUNDWATER AFFECTED (USES OTHER THAN DRINKING WATER), SOIL
Past Uses Caused Contam: AEROSPACE MANUFACTURING/MAINTENANCE, LABORATORIES- UNSPECIFIED, MANUFACTURING - INDUSTRIAL MACHINERY, RESEARCH - AEROSPACE, RESEARCH - WEAPONS
APN: 259-24-024, 259-24-025, 259-24-035, 259-30-091
National Priorities List: NO
Cleab up Oversight Agenci: DTSC - HAZARDOUS WASTE MANAGEMENT PROGRAM
RWQCB 2 - SAN FRANCISCO BAY - LEAD
Special Program: * SITE CHAR & ASSESS GRANT (CERCLA 104)
Funding:
Acres: 9.2 ACRES
School District:
Assembly District: 27
Senate District: 15
Zip: 95110

Facility Information

Program Type: EVALUATION
Status: REFER: RWQCB
Summary Link: http://www.envirostor.dtsc.ca.gov/public/profile_report.asp?global_id=43370005

Completed Activities

Doc Link:

Area Name:
Sub Area:
Document Type: Preliminary Assessment Report
Date Completed: 4/24/2014
Comments:
Activity Type: Completed Activities

Doc Link: http://www.envirostor.dtsc.ca.gov/public/final_documents2.asp?global_id=43370005&doc_id=6009333

Area Name:
Sub Area:
Document Type: Site Screening
Date Completed: 1/8/2002
Comments: This site is actively monitored by the RWQCB. There are environmental deed restrictions on the property for soil and groundwater concerns.
Activity Type: Completed Activities

Doc Link: http://www.envirostor.dtsc.ca.gov/public/final_documents2.asp?global_id=43370005&doc_id=60287291

Area Name:
Sub Area:
Document Type: Site Screening
Date Completed: 12/31/1997
Comments: Under oversight of RWQCB
Activity Type: Completed Activities

Doc Link:
Area Name:
Sub Area:
Document Type: * Discovery
Date Completed: 10/12/1983
Comments: FACILITY IDENTIFIED ID FROM ERRIS
Activity Type: Completed Activities

DRAFT

Unplottable Summary

Total: 9 Unplottable sites

DB	Company Name/Site Name	Address	City	Zip
CERCLIS	ALMADEN QUICKSILVER PARK	ALMADEN & MINE HILL RDS	SAN JOSE CA	95112
CHMIRS		San Jose State, 5th and San Salvador, in Duncan Hall	San Jose CA	95192-0222
CLEANUP SITES	UNION PACIFIC--FORMER WILLIAM STREET YARD	WILLIAM ST	SAN JOSE CA	
ENVIROSTOR	ALMADEN AIR FORCE STATION (J09CA0999)	ALMADEN QUICKSILVER CO. PARK, ALAMITOS & HICKS ROAD	SAN JOSE CA	95110
ENVIROSTOR	JDS UNIPHASE	80 ROSE ORCHARD WAY	SAN JOSE CA	95134
LUR	BRADFORD MANUFACTURING-REED AND GRANT STREETS PROPERTY	SOUTHWEST CORNER OF REED AND GRANT STREETS	SANTA CLARA CA	
RESPONSE	AGNEWS STATE HOSPITAL	AVENUE A AND LICK ROAD	SANTA CLARA CA	95054
SANTACLARA LO	Mortkowitz	1990 Los Gatos Almaden Rd	San Jose CA	
VCP	BRADFORD MANUFACTURING-REED AND GRANT STREETS PROPERTY	SOUTHWEST CORNER OF REED AND GRANT STREETS	SANTA CLARA CA	95050

DRAFT

Unplottable Report

Site: ***ALMADEN QUICKSILVER PARK***
ALMADEN & MINE HILL RDS SAN JOSE CA 95112

Database:
CERCLIS

Site ID:	0902539
Site EPA ID:	CAD982029613
NPL Status:	Not on the NPL
Non NPL Status:	Other Cleanup Activity: State-Lead Cleanup
Federal Facility:	Not a Federal Facility
Site Cnty Name:	SANTA CLARA
Date Started:	
Date Completed:	
Site Description:	No description available .
--	--
CERCLIS Assess History	
--	--
Action:	DISCOVERY
Date Started:	
Date Completed:	7/1/1987 00:00:00
Site Description:	
--	--
CERCLIS Assess History	
--	--
Action:	PRELIMINARY ASSESSMENT
Date Started:	
Date Completed:	3/1/1988 00:00:00
Site Description:	
--	--
CERCLIS Assess History	
--	--
Action:	SITE INSPECTION
Date Started:	
Date Completed:	8/7/1989 00:00:00
Site Description:	
--	--
CERCLIS Assess History	
--	--
Action:	SITE REASSESSMENT
Date Started:	8/15/2000 00:00:00
Date Completed:	5/23/2001 00:00:00
Site Description:	
--	--
CERCLIS Assess History	
--	--
Action:	EXPANDED SITE INSPECTION
Date Started:	5/24/1995 00:00:00
Date Completed:	
Site Description:	
--	--
CERCLIS Assess History	
--	--
Action:	OTHER CLEANUP ACTIVITY
Date Started:	10/1/2000 00:00:00

DRAFT

Date Completed:	
Site Description:	
--	--
CERCLIS Site Contact Name(s)	
--	--
Contact Name:	Carl Brickner
Contact Phone Number:	
Contact Email:	
--	--
CERCLIS Site Contact Name(s)	
--	--
Contact Name:	Leslie Ramirez
Contact Phone Number:	4159723978
Contact Email:	
--	--
CERCLIS Site Contact Name(s)	
--	--
Contact Name:	Sharon Murray
Contact Phone Number:	4159724250
Contact Email:	
--	--
CERCLIS Assess History	
--	--

DRAFT

Site:
San Jose State, 5th and San Salvador, in Duncan Hall San Jose CA 95192-0222

Database: CHMIRS

Spill Control NO:	99-1541	***Tons:***	0
Substance:	Nitric Acid	***Sheen:***	0
Contained:	Yes	***Qts:***	0
Site:	School	***Pints:***	0
Spill Site:		***Ozs:***	0
Type:		***Liters:***	0
Location:	San Jose State, 5th and San Salvador, in Duncan Hall	***Lbs:***	0
Time:		***Cleanup:***	Responsible Party
Grams:	0	***Waterway:***	
Gallons:	1	***Water Involv:***	No
Fatalities:	0	***Incident Date:***	4/7/199912:00:00 AM
Unknown:	0	***Evacs:***	0
Injuries:	5	***Cups:***	0
Admin Agen:	Santa Clara County Health Department	***Cubic Ft:***	0
Agency:	San Jose FD	***County:***	Santa Clara County
Amount:		***OES Date:***	4/7/199904:37:21 PM
Barrels:	0	***Quantity:***	
OES Time:		***Measure:***	
Description:	Over pressured glass container exploded, from lab experiment waste, 5 taken to Valley Med Ctr (precautionary) for minor injuries, students had been immediately placed in emergency shower and decontaminated on scene, then as precaution transported to hospital.		

Site: ***UNION PACIFIC--FORMER WILLIAM STREET YARD***
WILLIAM ST SAN JOSE CA

Database: CLEANUP SITES

Global ID: SL0608565522

Case Type:	Cleanup Program Site
Status:	Completed - Case Closed
Status Date:	2005-01-01 00:00:00
RB Case Number:	
Loc Case Number:	
CUF Case:	NO
County:	Santa Clara
Latitude:	37.339096
Longitude:	-121.865577
Lead Agency:	SAN FRANCISCO BAY RWQCB (REGION 2)
Case Worker:	MEJ
Local Agency:	
File Location:	
Potential Cntm of Concrn:	
Potential Media Affected:	

Status History

--	--
Status:	Completed - Case Closed
Status Date:	2005-01-01 00:00:00
--	--
Status:	Open - Case Begin Date
Status Date:	2005-01-01 00:00:00
--	--

Activities

--	--
Action Type:	ENFORCEMENT
Date:	2005-01-01 00:00:00
Action:	Closure/No Further Action Letter
--	--
Action Type:	RESPONSE
Date:	2004-10-01 00:00:00
Action:	Other Report / Document
--	--
Action Type:	RESPONSE
Date:	2004-10-01 00:00:00
Action:	Other Report / Document
--	--
Action Type:	RESPONSE
Date:	2004-10-01 00:00:00
Action:	Other Report / Document
--	--

Contact Information

--	--
Contact Type:	Regional Board Caseworker
Contact Name:	MARK JOHNSON
Organization Name:	SAN FRANCISCO BAY RWQCB (REGION 2)
Address:	1515 CLAY STREET, SUITE 1400
City:	OAKLAND
Email:	mjohnson@waterboards.ca.gov
Phone Number:	
--	--

Site: ***ALMADEN AIR FORCE STATION (J09CA0999)***
ALMADEN QUICKSILVER CO. PARK, ALAMITOS & HICKS ROAD SAN JOSE CA 95110

Database: ENVIROSTOR

Estor/EPA ID:	71000023
Site Code:	200631
Cleanup Status:	REFER: RWQCB AS OF 1/7/2014
Site Type:	FUDS
Potential Media Affected:	NONE SPECIFIED
Past Uses Caused Contam:	NONE SPECIFIED

DRAFT

APN:	NONE SPECIFIED
National Priorities List:	NO
Cleab up Oversight Agenci:	DTSC - SITE CLEANUP PROGRAM - LEAD
Special Program:	
Funding:	DERA
Acres:	0 ACRES
School District:	
Assembly District:	29
Senate District:	15
Zip:	95110

Facility Information

--	--
Program Type:	MILITARY EVALUATION
Status:	REFER: RWQCB
Summary Link:	http://www.envirostor.dtsc.ca.gov/public/profile_report.asp?global_id=71000023
--	--

Site: ***JDS UNIPHASE***
80 ROSE ORCHARD WAY SAN JOSE CA 95134

Database: ENVIROSTOR

Estor/EPA ID:	71002948
Site Code:	
Cleanup Status:	INACTIVE - NEEDS EVALUATION AS OF
Site Type:	TIERED PERMIT
Potential Media Affected:	NONE SPECIFIED
Past Uses Caused Contam:	NONE SPECIFIED
APN:	NONE SPECIFIED
National Priorities List:	NO
Cleab up Oversight Agenci:	NONE SPECIFIED
Special Program:	
Funding:	
Acres:	NONE SPECIFIED
School District:	
Assembly District:	25
Senate District:	10
Zip:	95134

Facility Information

--	--
Program Type:	TIERED PERMIT
Status:	INACTIVE - NEEDS EVALUATION
Summary Link:	http://www.envirostor.dtsc.ca.gov/public/profile_report.asp?global_id=71002948
--	--

Site: ***BRADFORD MANUFACTURING-REED AND GRANT STREETS PROPERTY***
SOUTHWEST CORNER OF REED AND GRANT STREETS SANTA CLARA CA

Database: LUR

Envirostor ID:	60001129
Site Code:	201844
Status:	CERTIFIED O&M - LAND USE RESTRICTIONS ONLY
National Priorities List:	NO
Cleanup Status:	CERTIFIED O&M - LAND USE RESTRICTIONS ONLY AS OF 4/22/2013
Cleanup Oversight Agen:	DTSC - SITE CLEANUP PROGRAM - LEAD
Special Program:	
Site Type 1:	VOLUNTARY CLEANUP
Site Type 2:	VOLUNTARY CLEANUP
APN:	224-02-002, 224-02-013, 224-02-014, 224-02-020, 224-02-023
Funding:	SITE PROPONENT
Acres:	8.75 ACRES
School District:	
Assembly District:	25

DRAFT

Senate District: 10
County: SANTA CLARA
Potential Cntm of Cncrn: ARSENIC
TPH-DIESEL
TPH-MOTOR OIL
UNDER INVESTIGATION
Summary Link: http://www.envirostor.dtsc.ca.gov/public/profile_report.asp?global_id=60001129&starttab=landuserestrictions

Date Completed: 5/8/2012
Comments:
Activity Type: Completed Activities
-- --
Doc Link: http://www.envirostor.dtsc.ca.gov/public/final_documents2.asp?global_id=60001129&doc_id=60262068

Area Name:
Sub Area:
Document Type: Fact Sheets
Date Completed: 3/30/2012
Comments: The fact sheet announces the Grant & Reed Streets Property Draft RAW public comment period from March 30, 2012 through April 30, 2012.
Activity Type: Completed Activities
-- --
Doc Link: http://www.envirostor.dtsc.ca.gov/public/final_documents2.asp?global_id=60001129&enforcement_id=60285175

Area Name:
Sub Area:
Document Type: Annual Oversight Cost Estimate
Date Completed: 11/22/2011
Comments: 2011/2012 Annual DTSC Oversight Cost Estimate completed.
Activity Type: Completed Activities
-- --
Doc Link: http://www.envirostor.dtsc.ca.gov/public/final_documents2.asp?global_id=60001129&doc_id=60262070

Area Name:
Sub Area:
Document Type: Remedial Investigation Workplan
Date Completed: 3/9/2011
Comments: Groundwater Investigation Workplan was prepared to fill in data gaps necessary to help define the extent of TPH contamination in the groundwater in the Northeastern portion of the Site.
Activity Type: Completed Activities
-- --
Doc Link: http://www.envirostor.dtsc.ca.gov/public/final_documents2.asp?global_id=60001129&doc_id=60189354

Area Name:
Sub Area:
Document Type: Site Characterization Report
Date Completed: 1/21/2011
Comments: Investigation indicated that soil and groundwater at the Site are impacted with elevated concentrations of TPH. Further investigation to determine the extent of the contamination is necessary.
Activity Type: Completed Activities
-- --
Doc Link: http://www.envirostor.dtsc.ca.gov/public/final_documents2.asp?global_id=60001129&doc_id=60259428

Area Name:
Sub Area:
Document Type: Community Profile
Date Completed: 12/29/2010
Comments: Site Community Profile completed. The Community Profile describes the community and identifies community concerns regarding the investigation of environmental conditions of the Bradford Manufacturing, Reed and Grant Streets Site.

Doc Link:
Area Name:

DRAFT

Activity Type: Completed Activities
-- --
Sub Area:
Document Type: Fieldwork
Date Completed: 10/22/2010
Comments: Field work to implement the Supplemental Site Investigation Work Plan was completed.
Activity Type: Completed Activities
-- --
Doc Link: http://www.envirostor.dtsc.ca.gov/public/final_documents2.asp?global_id=60001129&enforcement_id=60255922

Area Name:
Sub Area:
Document Type: Correspondence
Date Completed: 10/18/2010
Comments: Community Survey completed.
Activity Type: Completed Activities
-- --
Doc Link: http://www.envirostor.dtsc.ca.gov/public/final_documents2.asp?global_id=60001129&doc_id=60256353

Area Name:
Sub Area:
Document Type: *Correspondence - Received
Date Completed: 10/7/2010
Comments: The extension is being requested because delays in completing the building demolition and debris disposal continue to prevent access to soil sampling locations. Extension request was granted. New due date for the Supplemental Site Investigation Report is December 1, 2010.
Activity Type: Completed Activities
-- --
Doc Link: http://www.envirostor.dtsc.ca.gov/public/final_documents2.asp?global_id=60001129&doc_id=6028582

Area Name:
Sub Area:
Document Type: Site Characterization Workplan
Date Completed: 9/7/2010
Comments: DTSC approval the Supplemental Investigation Workplan. The results of this investigation will help DTSC determine what type(s) of remediation is needed at the site.
Activity Type: Completed Activities
-- --
Doc Link: http://www.envirostor.dtsc.ca.gov/public/final_documents2.asp?global_id=60001129&enforcement_id=6015438

Area Name:
Sub Area:
Document Type: Voluntary Cleanup Agreement
Date Completed: 10/5/2009
Comments: The Voluntary Cleanup Agreement between Bradford Manufacturing and DTSC was fully executed.
Activity Type: Completed Activities
-- --
Doc Link: http://www.envirostor.dtsc.ca.gov/public/final_documents2.asp?global_id=60001129&doc_id=6028599

Area Name:
Sub Area:
Document Type: Site Characterization Report
Date Completed: 6/1/2009
Comments: Report was prepared prior to DTSC oversight of the project and is included as part of the Site record.
Activity Type: Completed Activities
-- --
Facilities Detail
-- --
Area: PROJECT WIDE
Sub Area:
Date Reported: 3/21/2013
Covenant Link: http://www.envirostor.dtsc.ca.gov/public/final_documents.asp?cmd=radocuments&global_id=60001

DRAFT

	129&enforcement_id=60253588
Past Uses That Caused Contamination:	ABOVE GROUND STORAGE TANKS, DEGREASING FACILITY, FOUNDRY, MACHINE SHOP, MANUFACTURING - INDUSTRIAL MACHINERY, METAL PLATING - CHROME, METAL PLATING - OTHER
Potential Media Affected:	OTHER GROUNDWATER AFFECTED (USES OTHER THAN DRINKING WATER), SOIL
--	--
Land Use Restrictions	
--	--
Covenant:	http://www.envirostor.dtsc.ca.gov/public/final_documents2.asp?cmd=radocuments&global_id=60001129&enforcement_id=60253588
Area:	
Sub Area:	
Date Recorded:	3/21/2013
Site Management Requirements:	LAND USE COVENANT NO EXCAVATION OF CONTAMINATED SOILS WITHOUT AGENCY REVIEW AND APPROVAL NOTIFY PRIOR TO CHANGE IN LAND USE NOTIFY PRIOR TO DEVELOPMENT NO GROUNDWATER EXTRACTION AT ANY DEPTH WITHOUT APPROVAL NOTIFY PRIOR TO SUBSURFACE WORK PERFORM H&S PLAN PRIOR TO SUBSURFACE WORK RESIDENCE USE PROHIBITED HOSPITAL USE PROHIBITED PUBLIC OR PRIVATE SCHOOL FOR PERSONS UNDER 21 PROHIBITED DAY CARE CENTER PROHIBITED RAISING OF FOOD PROHIBITED NOTIFY AFTER CHANGE OF PROPERTY OWNER NO OIL OR GAS EXTRACTION AT ANY DEPTH ELDER CARE CENTER PROHIBITED NO EXCAVATION OR ACTIVITIES WHICH DISTURB THE SOIL BELOW A SPECIFIED DEPTH (SEE COVENANT FOR DEPTH) WITHOUT AGENCY REVIEW AND APPROVAL OF A SOIL MANAGEMENT PLAN
--	--
Document Type:	Certification
Date Completed:	4/22/2013
Comments:	Remedial action completed at the Site. Residential and other sensitive land uses are prohibited by the Land Use Covenant. If soil deeper than two feet below the ground surface is disturbed, a DTSC-approved soil management plan is required.
Activity Type:	Completed Activities
--	--
Doc Link:	http://www.envirostor.dtsc.ca.gov/public/final_documents2.asp?global_id=60001129&enforcement_id=60253588
Area Name:	
Sub Area:	
Document Type:	Land Use Restriction
Date Completed:	3/21/2013
Comments:	Residential and other sensitive land uses are prohibited on the Site by the Land Use Covenant.
Activity Type:	Completed Activities
--	--
Doc Link:	http://www.envirostor.dtsc.ca.gov/public/final_documents2.asp?global_id=60001129&doc_id=60253580
Area Name:	
Sub Area:	
Document Type:	Removal Action Completion Report
Date Completed:	3/1/2013
Comments:	The Report documents the removal action, which consisted of excavating soil contaminated with arsenic and total petroleum hydrocarbons in the first two feet of soil, backfilling with clean imported fill, and confirmation soil sampling. Since residual soil contamination above levels that allow for unrestricted land use remains deeper than two feet below the ground surface, the remedy includes a Land Use Covenant restricting sensitive land uses on the site and requiring a soil management plan if soil deeper than two feet is disturbed.
Activity Type:	Completed Activities
--	--
Doc Link:	
Area Name:	

DRAFT

Sub Area:
Document Type: Fieldwork
Date Completed: 12/14/2012
Comments: Removal Action Workplan implementation completed.
Activity Type: Completed Activities
-- --
Doc Link: http://www.envirostor.dtsc.ca.gov/public/final_documents2.asp?global_id=60001129&enforcement_id=60310444

Area Name:
Sub Area:
Document Type: Annual Oversight Cost Estimate
Date Completed: 10/10/2012
Comments: The estimated annual oversight cost for the 2012/13 fiscal year for the Reed and Grant Street Site is $17,097.
Activity Type: Completed Activities
-- --
Doc Link: http://www.envirostor.dtsc.ca.gov/public/final_documents2.asp?global_id=60001129&doc_id=60253576

Area Name:
Sub Area:
Document Type: Removal Action Workplan
Date Completed: 5/10/2012
Comments: 30-day public comment period ended on April 30, 2012. No comments received. DTSC approved the Removal Action Workplan without modifications.
Activity Type: Completed Activities
-- --
Doc Link: http://www.envirostor.dtsc.ca.gov/public/final_documents2.asp?global_id=60001129&enforcement_id=60290289

Area Name:
Sub Area:
Document Type: CEQA - Notice of Exemption
Sub Area:
Completed Activities
-- --
Doc Link: http://www.envirostor.dtsc.ca.gov/public/final_documents2.asp?global_id=60001129&enforcement_id=60321002

Area Name:
Sub Area:
Document Type: * Land Use Restriction Monitoring Report
Date Completed: 2/26/2014
Comments: The Site owner performed an annual inspection to verify compliance with the Land Use Covenant and sent a letter to DTSC conveying that no violations to the Land Use Covenant were observed or were reported during the reporting period covered by this inspection.
Activity Type: Completed Activities
-- --
Doc Link: http://www.envirostor.dtsc.ca.gov/public/final_documents2.asp?global_id=60001129&enforcement_id=60336701

Area Name:
Sub Area:
Document Type: Annual Oversight Cost Estimate
Date Completed: 10/2/2013
Comments: The estimated annual oversight cost for the 2013/14 fiscal year is $1,088.
Activity Type: Completed Activities
-- --
Doc Link: http://www.envirostor.dtsc.ca.gov/public/final_documents2.asp?global_id=60001129&enforcement_id=60253589

Area Name:

Site: ***AGNEWS STATE HOSPITAL***
AVENUE A AND LICK ROAD SANTA CLARA CA 95054

Database: RESPONSE

ESTOR EPA ID: 43800001
Cleanup Status: CERTIFIED AS OF 6/1/1985

DRAFT

Site Type:	STATE RESPONSE OR NPL
Site Code:	201262
Program Type:	STATE RESPONSE
Status:	CERTIFIED
National Priorities List:	NO
Acres:	NONE SPECIFIED
Cleanup Oversight Agencies:	SANTA CLARA VALLEY WATER DISTRICT - LEAD; DTSC - SITE CLEANUP PROGRAM
Special Program:	
Funding:	RESPONSIBLE PARTY
Assembly District:	25
Senate District:	10
County:	SANTA CLARA
APN:	NONE SPECIFIED
Past Use that Caused Cntm:	HOSPITAL
Potential Contam. Of Concern:	HYDROCARBON SOLVENTS; CONTAMINATED SOIL; LEAD; ASBESTOS CONTAINING MATERIALS (ACM)
Potential Media Affected:	SOIL

Completed Activities

--	--
Document URL:	
Area Name:	
Sub Area:	
Document Type:	Certification
Date Completed:	6/1/1985
Type Title:	Completed Activities
Comments:	Our records do not indicate the actual date this site was certified. Our records show 06/1985. We have used the date 06/01/1985 because this gives us the earliest statute of limitations.
--	--

Site: ***Mortkowitz***
1990 Los Gatos Almaden Rd San Jose CA

Database: SANTACLARA LO

SCVWD ID:	08S1W14A01f
Case:	06-009
Closure Date:	1/26/1998

Site: ***BRADFORD MANUFACTURING-REED AND GRANT STREETS PROPERTY***
SOUTHWEST CORNER OF REED AND GRANT STREETS SANTA CLARA CA 95050

Database: VCP

ESTOR EPA ID:	60001129
Cleanup Status:	CERTIFIED O&M - LAND USE RESTRICTIONS ONLY AS OF 4/22/2013
Status:	CERTIFIED O&M - LAND USE RESTRICTIONS ONLY - LAND USE RESTRICTIONS
Site Code:	201844
Site Type:	VOLUNTARY CLEANUP
Program Type:	VOLUNTARY CLEANUP
Special Program:	
APN:	224-02-002, 224-02-013, 224-02-014, 224-02-020, 224-02-023
Potential Media Affected:	OTHER GROUNDWATER AFFECTED (USES OTHER THAN DRINKING WATER), SOIL
Past Use Caused Contam:	ABOVE GROUND STORAGE TANKS, DEGREASING FACILITY, FOUNDRY, MACHINE SHOP, MANUFACTURING - INDUSTRIAL MACHINERY, METAL PLATING - CHROME, METAL PLATING - OTHER
Potential Contam of Cncrn:	ARSENIC TPH-DIESEL TPH-MOTOR OIL UNDER INVESTIGATION
Funding:	SITE PROPONENT
National Priorities List:	NO
Acres:	8.75 ACRES
Cleanup Oversight Agen:	DTSC - SITE CLEANUP PROGRAM - LEAD
School District:	

DRAFT

Assembly District:	25
Senate District:	10
County:	SANTA CLARA
Summary Link:	http://www.envirostor.dtsc.ca.gov/public/profile_report.asp?global_id=60001129
Document Link:	http://www.envirostor.dtsc.ca.gov/public/final_documents2.asp?global_id=60001129&doc_id=6028599
Area Name:	
Sub Area:	
Document Type:	Site Characterization Report
Date Completed:	6/1/2009
Comments:	Report was prepared prior to DTSC oversight of the project and is included as part of the Site record.
--	--
--	--
Document Link:	http://www.envirostor.dtsc.ca.gov/public/final_documents2.asp?global_id=60001129&enforcement_id=60321002
Area Name:	
Sub Area:	
Document Type:	* Land Use Restriction Monitoring Report
Date Completed:	2/26/2014
Comments:	The Site owner performed an annual inspection to verify compliance with the Land Use Covenant and sent a letter to DTSC conveying that no violations to the Land Use Covenant were observed or were reported during the reporting period covered by this inspection.
--	--
Document Link:	http://www.envirostor.dtsc.ca.gov/public/final_documents2.asp?global_id=60001129&enforcement_id=60336701
Area Name:	
Sub Area:	
Document Type:	Annual Oversight Cost Estimate
Date Completed:	10/2/2013
Comments:	The estimated annual oversight cost for the 2013/14 fiscal year is $1,088.
--	--
Document Link:	http://www.envirostor.dtsc.ca.gov/public/final_documents2.asp?global_id=60001129&enforcement_id=60253589
Area Name:	
Sub Area:	
Document Type:	Certification
Date Completed:	4/22/2013
Comments:	Remedial action completed at the Site. Residential and other sensitive land uses are prohibited by the Land Use Covenant. If soil deeper than two feet below the ground surface is disturbed, a DTSC-approved soil management plan is required.
--	--
Document Link:	http://www.envirostor.dtsc.ca.gov/public/final_documents2.asp?global_id=60001129&enforcement_id=60253588
Area Name:	
Sub Area:	
Document Type:	Land Use Restriction
Date Completed:	3/21/2013
Comments:	Residential and other sensitive land uses are prohibited on the Site by the Land Use Covenant.
--	--
Document Link:	http://www.envirostor.dtsc.ca.gov/public/final_documents2.asp?global_id=60001129&doc_id=60253580
Area Name:	
Sub Area:	
Document Type:	Removal Action Completion Report
Date Completed:	3/1/2013
Comments:	The Report documents the removal action, which consisted of excavating soil contaminated with arsenic and total petroleum hydrocarbons in the first two feet of soil, backfilling with clean imported fill, and confirmation soil sampling. Since residual soil contamination above levels that allow for unrestricted land use remains deeper than two feet below the ground surface, the remedy includes a Land Use Covenant restricting sensitive land uses on the site and requiring a soil management plan if soil deeper than two feet is disturbed.
--	--

DRAFT

Document Link:
Area Name:
Sub Area:
Document Type: Fieldwork
Date Completed: 12/14/2012
Comments: Removal Action Workplan implementation completed.
-- --
Document Link: http://www.envirostor.dtsc.ca.gov/public/final_documents2.asp?global_id=60001129&enforcement_id=60310444

Area Name:
Sub Area:
Document Type: Annual Oversight Cost Estimate
Date Completed: 10/10/2012
Comments: The estimated annual oversight cost for the 2012/13 fiscal year for the Reed and Grant Street Site is $17,097.
-- --
Document Link: http://www.envirostor.dtsc.ca.gov/public/final_documents2.asp?global_id=60001129&doc_id=60253576

Area Name:
Sub Area:
Document Type: Removal Action Workplan
Date Completed: 5/10/2012
Comments: 30-day public comment period ended on April 30, 2012. No comments received. DTSC approved the Removal Action Workplan without modifications.
-- --
Document Link: http://www.envirostor.dtsc.ca.gov/public/final_documents2.asp?global_id=60001129&enforcement_id=60290289

Area Name:
Sub Area:
Document Type: CEQA - Notice of Exemption
Date Completed: 5/8/2012
Comments:
-- --
Document Link: http://www.envirostor.dtsc.ca.gov/public/final_documents2.asp?global_id=60001129&doc_id=60262068

Area Name:
Sub Area:
Document Type: Fact Sheets
Date Completed: 3/30/2012
Completed Acitivities
Land Use Restrictions
-- --
Covenant: http://www.envirostor.dtsc.ca.gov/public/final_documents2.asp?cmd=radocuments&global_id=60001129&enforcement_id=60253588

Area Name:
Sub Area:
Date Recorded: 3/21/2013
Site Management Requirements: LAND USE COVENANT
NO EXCAVATION OF CONTAMINATED SOILS WITHOUT AGENCY REVIEW AND APPROVAL
NOTIFY PRIOR TO CHANGE IN LAND USE
NOTIFY PRIOR TO DEVELOPMENT
NO GROUNDWATER EXTRACTION AT ANY DEPTH WITHOUT APPROVAL
NOTIFY PRIOR TO SUBSURFACE WORK
PERFORM H&S PLAN PRIOR TO SUBSURFACE WORK
RESIDENCE USE PROHIBITED
HOSPITAL USE PROHIBITED
PUBLIC OR PRIVATE SCHOOL FOR PERSONS UNDER 21 PROHIBITED
DAY CARE CENTER PROHIBITED
RAISING OF FOOD PROHIBITED
NOTIFY AFTER CHANGE OF PROPERTY OWNER
NO OIL OR GAS EXTRACTION AT ANY DEPTH
ELDER CARE CENTER PROHIBITED
NO EXCAVATION OR ACTIVITIES WHICH DISTURB THE SOIL BELOW A SPECIFIED DEPTH (SEE COVENANT FOR DEPTH) WITHOUT AGENCY REVIEW AND APPROVAL OF A SOIL

DRAFT

MANAGEMENT PLAN

--

Comments: The fact sheet announces the Grant & Reed Streets Property Draft RAW public comment period from March 30, 2012 through April 30, 2012.

--

Document Link: http://www.envirostor.dtsc.ca.gov/public/final_documents2.asp?global_id=60001129&enforcement_id=60285175

Area Name:
Sub Area:
Document Type: Annual Oversight Cost Estimate
Date Completed: 11/22/2011
Comments: 2011/2012 Annual DTSC Oversight Cost Estimate completed.

--

Document Link: http://www.envirostor.dtsc.ca.gov/public/final_documents2.asp?global_id=60001129&doc_id=60262070

Area Name:
Sub Area:
Document Type: Remedial Investigation Workplan
Date Completed: 3/9/2011
Comments: Groundwater Investigation Workplan was prepared to fill in data gaps necessary to help define the extent of TPH contamination in the groundwater in the Northeastern portion of the Site.

--

Document Link: http://www.envirostor.dtsc.ca.gov/public/final_documents2.asp?global_id=60001129&doc_id=60189354

Area Name:
Sub Area:
Document Type: Site Characterization Report
Date Completed: 1/21/2011
Comments: Investigation indicated that soil and groundwater at the Site are impacted with elevated concentrations of TPH. Further investigation to determine the extent of the contamination is necessary.

--

Document Link: http://www.envirostor.dtsc.ca.gov/public/final_documents2.asp?global_id=60001129&doc_id=60259428

Area Name:
Sub Area:
Document Type: Community Profile
Date Completed: 12/29/2010
Comments: Site Community Profile completed. The Community Profile describes the community and identifies community concerns regarding the investigation of environmental conditions of the Bradford Manufacturing, Reed and Grant Streets Site.

--

Document Link:
Area Name:
Sub Area:
Document Type: Fieldwork
Date Completed: 10/22/2010
Comments: Field work to implement the Supplemental Site Investigation Work Plan was completed.

--

Document Link: http://www.envirostor.dtsc.ca.gov/public/final_documents2.asp?global_id=60001129&enforcement_id=60255922

Area Name:
Sub Area:
Document Type: Correspondence
Date Completed: 10/18/2010
Comments: Community Survey completed.

--

Document Link: http://www.envirostor.dtsc.ca.gov/public/final_documents2.asp?global_id=60001129&doc_id=60256353

Area Name:
Sub Area:
Document Type: *Correspondence - Received
Date Completed: 10/7/2010
Comments: The extension is being requested because delays in completing the building demolition and debris

DRAFT

	disposal continue to prevent access to soil sampling locations. Extension request was granted. New due date for the Supplemental Site Investigation Report is December 1, 2010.
--	--
Document Link:	http://www.envirostor.dtsc.ca.gov/public/final_documents2.asp?global_id=60001129&doc_id=6028582
Area Name:	
Sub Area:	
Document Type:	Site Characterization Workplan
Date Completed:	9/7/2010
Comments:	DTSC approval the Supplemental Investigation Workplan. The results of this investigation will help DTSC determine what type(s) of remediation is needed at the site.
--	--
Document Link:	http://www.envirostor.dtsc.ca.gov/public/final_documents2.asp?global_id=60001129&enforcement_id=6015438
Area Name:	
Sub Area:	
Document Type:	Voluntary Cleanup Agreement
Date Completed:	10/5/2009
Comments:	The Voluntary Cleanup Agreement between Bradford Manufacturing and DTSC was fully executed.
--	--

DRAFT

Appendix: Database Descriptions

Ecolog Environmental Risk Information Services Ltd (ERIS) can search the following databases. The extent of historical information varies with each database and current information is determined by what is publicly available to ERIS at the time of update. ERIS updates databases as set out in ASTM Standard E1527-13, Section 8.1.8 Sources of Standard Source Information:

"Government information from nongovernmental sources may be considered current if the source updates the information at least every 90 days, or, for information that is updated less frequently than quarterly by the government agency, within 90 days of the date the government agency makes the information available to the public."

Standard Environmental Record Sources

DRAFT

Federal

National Priority List: NPL

National Priorities List (Superfund)-NPL: EPA's (United States Environmental Protection Agency) list of the most serious uncontrolled or abandoned hazardous waste sites identified for possible long-term remedial action under the Superfund program. The NPL, which EPA is required to update at least once a year, is based primarily on the score a site receives from EPA's Hazard Ranking System. A site must be on the NPL to receive money from the Superfund Trust Fund for remedial action.

Government Publication Date: Jun 3, 2015

National Priority List - Proposed: PROPOSED NPL

Includes sites proposed (by the EPA, the state, or concerned citizens) for addition to the NPL due to contamination by hazardous waste and identified by the Environmental Protection Agency (EPA) as a candidate for cleanup because it poses a risk to human health and/or the environment.

Government Publication Date: Jun 3, 2015

Deleted NPL: DELETED NPL

The National Oil and Hazardous Substances Pollution Contingency Plan (NCP) establishes the criteria that the EPA uses to delete sites from the NPL. In accordance with 40 CFR 300.425.(e), sites may be deleted from the NPL where no further response is appropriate.

Government Publication Date: Jun 3, 2015

Comprehensive Environmental Response, Compensation and Liability Information System - CERCLIS: CERCLIS

Superfund is a program administered by the United States Environmental Protection Agency (EPA) to locate, investigate, and clean up the worst hazardous waste sites throughout the United States. CERCLIS is a database of potential and confirmed hazardous waste sites at which the EPA Superfund program has some involvement. It contains sites that are either proposed to be or are on the National Priorities List (NPL) as well as sites that are in the screening and assessment phase for possible inclusion on the NPL. The EPA administers the Superfund program in cooperation with individual states and tribal governments; this database is made available by the EPA.

Government Publication Date: Oct 25, 2013

CERCLIS - No Further Remedial Action Planned: CERCLIS NFRAP

An archived site is one at which EPA has determined that assessment has been completed and no further remedial action is planned under the Superfund program at this time. The Archive designation means that, to the best of EPA's knowledge, assessment at a site has been completed and that EPA has determined no further steps will be taken to list this site on the National Priorities List (NPL). This decision does not necessarily mean that there is no hazard associated with a given site; it only means that, based upon available information, the location is not judged to be a potential NPL site.

Government Publication Date: Oct 25, 2013

CERCLIS Liens: CERCLIS LIENS

A Federal Superfund lien exists at any property where EPA has incurred Superfund costs to address contamination ("Superfund site") and has provided notice of liability to the property owner. A Federal CERCLA ("Superfund") lien can exist by operation of law at any site or property at which EPA has spent Superfund monies. This database is made available by the United States Environmental Protection Agency (EPA).

Government Publication Date: Jan 30, 2014

RCRA CORRACTS- Corrective Action: RCRA CORRACTS

RCRA Info is EPA's comprehensive information system, providing access to data supporting the Resource Conservation and Recovery Act (RCRA) of 1976 and the Hazardous and Solid Waste Amendments (HSWA) of 1984. At these sites, the Corrective Action Program ensures that cleanups occur. EPA and state regulators work with facilities and communities to design remedies based on the contamination, geology, and anticipated use unique to each site.

Government Publication Date: Mar 10, 2015

RCRA non-CORRACTS TSD Facilities: RCRA TSD

RCRA Info is EPA's comprehensive information system, providing access to data supporting the Resource Conservation and Recovery Act (RCRA) of 1976 and the Hazardous and Solid Waste Amendments (HSWA) of 1984. This database includes Non-Corrective Action sites listed as treatment, storage and/or disposal facilities of hazardous waste as defined by the Resource Conservation and Recovery Act (RCRA).

Government Publication Date: Mar 10, 2015

DRAFT

RCRA Generator List: RCRA GEN

RCRA Info is EPA's comprehensive information system, providing access to data supporting the Resource Conservation and Recovery Act (RCRA) of 1976 and the Hazardous and Solid Waste Amendments (HSWA) of 1984. RCRA Info replaces the data recording and reporting abilities of the Resource Conservation and Recovery Information System (RCRIS) and the Biennial Reporting System (BRS). A hazardous waste generator is any person or site whose processes and actions create hazardous waste (see 40 CFR 260.10).

Government Publication Date: Mar 10, 2015

RCRA Non-Generators: RCRA NON GEN

RCRA Info is EPA's comprehensive information system, providing access to data supporting the Resource Conservation and Recovery Act (RCRA) of 1976 and the Hazardous and Solid Waste Amendments (HSWA) of 1984. RCRA Info replaces the data recording and reporting abilities of the Resource Conservation and Recovery Information System (RCRIS) and the Biennial Reporting System (BRS). A hazardous waste generator is any person or site whose processes and actions create hazardous waste (see 40 CFR 260.10). Non-Generators do not presently generate hazardous waste.

Government Publication Date: Mar 10, 2015

Federal Engineering Controls-ECs: FED ENG

Engineering controls (ECs) encompass a variety of engineered and constructed physical barriers (e.g., soil capping, sub-surface venting systems, mitigation barriers, fences) to contain and/or prevent exposure to contamination on a property. This database is made available by the United States Environmental Protection Agency (EPA).

Government Publication Date: Jul 30, 2014

Federal Institutional Controls- ICs: FED INST

Institutional controls are non-engineered instruments, such as administrative and legal controls, that help minimize the potential for human exposure to contamination and/or protect the integrity of the remedy. Although it is EPA's (United States Environmental Protection Agency) expectation that treatment or engineering controls will be used to address principal threat wastes and that groundwater will be returned to its beneficial use whenever practicable, ICs play an important role in site remedies because they reduce exposure to contamination by limiting land or resource use and guide human behavior at a site.

Government Publication Date: Jul 30, 2014

Emergency Response Notification System: ERNS 1982 TO 1986

Database of oil and hazardous substances spill reports controlled by the The National Response Center. The primary function of the National Response Center is to serve as the sole national point of contact for reporting all oil, chemical, radiological, biological, and etiological discharges into the environment anywhere in the United States and its territories.

Government Publication Date: 1982-1986

Emergency Response Notification System: ERNS 1987 TO 1989

Database of oil and hazardous substances spill reports controlled by the The National Response Center. The primary function of the National Response Center is to serve as the sole national point of contact for reporting all oil, chemical, radiological, biological, and etiological discharges into the environment anywhere in the United States and its territories.

Government Publication Date: 1987-1989

DRAFT

Emergency Response Notification System: ERNS

Database of oil and hazardous substances spill reports controlled by the The National Response Center. The primary function of the National Response Center is to serve as the sole national point of contact for reporting all oil, chemical, radiological, biological, and etiological discharges into the environment anywhere in the United States and its territories. This database is made available by the United States Environmental Protection Agency (EPA).

Government Publication Date: Jul 9, 2014

The Assessment, Cleanup and Redevelopment Exchange System (ACRES) Brownfield Database: FED BROWNFIELDS

Brownfields are real property, the expansion, redevelopment, or reuse of which may be complicated by the presence or potential presence of a hazardous substance, pollutant, or contaminant. Cleaning up and reinvesting in these properties protects the environment, reduces blight, and takes development pressures off greenspaces and working lands. This database is made available by the United States Environmental Protection Agency (EPA).

Government Publication Date: Jul 16, 2014

DRAFT

State

State Response Sites: RESPONSE

A list of identified confirmed release sites where the Department of Toxic Substances Control (DTSC) is involved in remediation, either in a lead or oversight capacity. These confirmed release sites are generally high-priority and high potential risk. This database is state equivalent NPL.

Government Publication Date: Jul 30, 2014

EnviroStor Database: ENVIROSTOR

The EnviroStor Data Management System is made available by the Department of Toxic Substances Control (DTSC). Includes Corrective Action sites, Tiered Permit sites, Historical Sites and Evaluation/Investigation sites. This database is state equivalent CERCLIS.

Government Publication Date: Aug 14, 2015

Solid Waste Information System (SWIS): SWF/LF

The Solid Waste Information System (SWIS) database made available by the Department of Resources Recycling and Recovery (CalRecycle) contains information on solid waste facilities, operations, and disposal sites throughout the State of California. The types of facilities found in this database include landfills, transfer stations, material recovery facilities, composting sites, transformation facilities, waste tire sites, and closed disposal sites.

Government Publication Date: May 08, 2015

EnviroStor Hazardous Waste Facilities: HWP

A list of hazardous waste facilities including permitted, post-closure and historical facilities found in the Department of Toxic Substances Control (DTSC) EnviroStor database.

Government Publication Date: May 19, 2015

Land Disposal Sites: LDS

Land Disposal Sites in GeoTracker, the State Water Resources Control Board (SWRCB)'s data management system. The Land Disposal program regulates of waste discharge to land for treatment, storage and disposal in waste management units. Waste management units include waste piles, surface impoundments, and landfills.

Government Publication Date: Jul 16, 2015

Leaking Underground Fuel Tank Reports: LUST

List of Leaking Underground Storage Tanks within the Cleanup Sites data in GeoTracker database. GeoTracker is the State Water Resources Control Board's (SWRCB) data management system for managing sites that impact groundwater, especially those that require groundwater cleanup (Underground Storage Tanks, Department of Defense and Site Cleanup Program) as well as permitted facilities such as operating Underground Storage Tanks. The Leak Prevention Program that overlooks LUST sites is the SWRCB in California's Environmental Protection Agency.

Government Publication Date: Aug 31, 2015

Permitted Underground Storage Tank (UST) in GeoTracker: UST

List of Permitted Underground Storage Tank (UST) sites made available by the State Water Resources Control Board (SWRCB) in California's Environmental Protection Agency (EPA).

Government Publication Date: May 8, 2014

Delisted Leaking Storage Tanks: DLST

This database contains a list of leaking storage tank sites that were removed from the GeoTracker is the State Water Resources Control Board's (SWRCB) data management system.

Government Publication Date: Aug 31,2015

Aboveground Storage Tanks: AST

A statewide list from 2009 of aboveground storage tanks (ASTs) made available by the Cal FIRE Office of the State Fire Marshal (OSFM). This list is no longer maintained or updated by the Cal FIRE OSFM.

Government Publication Date: Aug 31, 2009

Site Mitigation and Brownfields Reuse Program Facility Sites with Land Use Restrictions: LUR

The Department of Toxic Substances Control (DTSC) Site Mitigation and Brownfields Reuse Program (SMBRP) list includes sites cleaned up under the program's oversight and generally does not include current or former hazardous waste facilities that required a hazardous waste facility permit. The list represents land use restrictions that are active. Some sites have multiple land use restrictions.

Government Publication Date: Aug 6, 2014

Hazardous Waste Management Program Facility Sites with Deed / Land Use Restrictions: HLUR

The Department of Toxic Substances Control (DTSC) Hazardous Waste Management Program (HWMP) has developed a list of current or former hazardous waste facilities that have a recorded land use restriction at the local county recorder's office. The land use restrictions on this list were required by the DTSC HWMP as a result of the presence of hazardous substances that remain on site after the facility (or part of the facility) has been closed or cleaned up. The types of land use restriction include deed notice, deed restriction, or a land use restriction that binds current and future owners.

Government Publication Date: Jul 16, 2015

Deed Restrictions and Land Use Restrictions: DEED

List of Deed Restrictions, Land Use Restrictions and Covenants in GeoTracker made available by the State Water Resources Control Board (SWRCB) in California's Environmental Protection Agency. A deed restriction (land use covenant) may be required to facilitate the remediation of past environmental contamination and to protect human health and the environment by reducing the risk of exposure to residual hazardous materials.

Government Publication Date: Jul 20, 2015

Voluntary Cleanup Program: VCP

List of sites in the Voluntary Cleanup Program made available by the Department of Toxic Substances and Control (DTSC). The Voluntary Cleanup Program was designed to respond to lower priority sites. Under the Voluntary Cleanup Program, DTSC enters site-specific agreements with project proponents for DTSC oversight of site assessment, investigation, and/or removal or remediation activities, and the project proponents agree to pay DTSC's reasonable costs for those services.

Government Publication Date: Aug 11, 2014

DRAFT

GeoTracker Cleanup Sites Data: CLEANUP SITES

A list of cleanup sites in the state of California made available by The State Water Resources Control Board (SWRCB) of the California Environmental Protection Agency (EPA). SWRCB tracks leaking underground storage tank cleanups as well as other water board cleanups.

Government Publication Date: Aug 31, 2015

Tribal

Leaking Underground Storage Tanks (LUSTs) on Indian Lands: INDIAN LUST

LUSTs on Tribal/Indian Lands in Region 9, which includes California.

Government Publication Date: Aug 28, 2014

Underground Storage Tanks (USTs) on Indian Lands: INDIAN UST

USTs on Tribal/Indian Lands in Region 9, which includes California.

Government Publication Date: Aug 28, 2014

County

Alameda County LOP Sites List: ALAMEDA LOP

A list of Leaking Underground Storage Tanks (LUST) facilities in Alameda County. This list is made available by Alameda County Department of Environmental Health (ACEH). ACEH implements a Local Oversight Program (LOP) under contract with the State Water Resources Control Board to provide regulatory oversight of the investigation and cleanup of soil and groundwater contamination from leaking petroleum USTs.

Government Publication Date: Aug 12, 2014

Alameda County UST List: ALAMEDA UST

A list of all registered Underground Storage Tanks (USTs) in the County of Alameda. The list is made available by Alameda County Department of Environmental Health.

Government Publication Date: Aug 12, 2014

Amador County CUPA List: AMADOR CUPA

A list of facilities associated with various Certified Unified Program Agency (CUPA) programs in Amador County. This list is made available by Amador County Environmental Health Department which is the CUPA for Amador County and administers a consolidated hazardous materials program.

Government Publication Date: Mar 9, 2015

Butte County CUPA List: BUTTE CUPA

A list of facilities associated with various Certified Unified Program Agency (CUPA) programs in Butte County. This list is made available by Butte County Public Health Department, Environmental Health Division which was certified by the California Environmental Protection Agency as the CUPA for Butte County.

Government Publication Date: May 28, 2015

Calaveras County CUPA Facilities List: CALAVERAS CUPA

A list of facilities associated with various Certified Unified Program Agency (CUPA) programs in the County of Calaveras. This list is made available by Calaveras County Environmental Health Department which has been certified by CalEPA to implement the Unified program as a CUPA.

Government Publication Date: Jun 19, 2015

Calaveras County Landfills List: CALAVERAS LF

A list of landfills in Calaveras County. This list is made available by Calaveras County Environmental Health Department which has been designated as the CUPA for the County.

DRAFT

Government Publication Date: Jul 21, 2014

Calaveras County UST Remediation Sites: CALAVERAS LUST

A list of Leaking Underground Storage Tank (LUST) facilities in Calaveras County. This list is made available by Calaveras County Environmental Health Department. Local Implementing Agency (LIA) provides oversight of site remediation with soil contamination while CalEPA - California Regional Water Quality Control Board - Central Valley Region oversees remediation of sites with groundwater contamination.

Government Publication Date: Aug 13, 2014

Colusa County CUPA List: COLUSA CUPA

A list of facilities associated with Business Plan and Hazardous Generator programs in the County of Colusa. This list is made available by Colusa County Environmental Health which was certified by the California Environmental Protection Agency as Certified Unified Program Agency for Colusa County.

Government Publication Date: Sep 12, 2014

Contra Costa County CUPA List: CONTRACO CUPA

A list of facilities associated with various Certified Unified Program Agency (CUPA) programs in the County of Contra Costa. This list is made available by Contra Costa County which has been certified by CalEPA to implement the Unified program as a CUPA.

Government Publication Date: Jun 15, 2015

Del Norte County CUPA Facility List. DELNORTE CUPA

A list of facilities associated with various Certified Unified Program Agency (CUPA) programs in Del Norte County. This list is made available by Del Norte County Environmental Health Division which is the designated CUPA for the county.

Government Publication Date: May 19, 2015

El Dorado County CUPA Facility List: ELDORADO CUPA

A list of facilities associated with various Certified Unified Program Agency (CUPA) programs in El Dorado County. This list is made available by El Dorado County Department of Environmental Management - Hazardous Waste Division which is approved by CalEPA as CUPA for El Dorado County.

Government Publication Date: Aug 20, 2014

Fresno County CUPA/Solid Waste Programs Resource List: FRESNO CUPA

A list of facilities associated with various Certified Unified Program Agency (CUPA) programs in Fresno County. This list is made available by Fresno County Department of Environmental Health Division which is approved by Cal-EPA as CUPA for the County.

Government Publication Date: Apr 30, 2015

Humboldt County CUPA Facility List: HUMBOLDT CUPA

A list of facilities associated with various Certified Unified Program Agency (CUPA) programs in Humboldt County. This list is made available by Humboldt County Division of Environmental Health which is approved by the State Secretary for Environmental Protection as CUPA for the County.

Government Publication Date: May 28, 2015

Imperial County CUPA Facility List: IMPERIAL CUPA

A list of facilities associated with various Certified Unified Program Agency (CUPA) programs in Imperial County. This list is made available by the California Department of Toxic Substances Control (DTSC) which is appointed as CUPA for Imperial County.

Government Publication Date: Jul 14, 2014

Inyo County CUPA Facility List: INYO CUPA

A list of facilities associated with various Certified Unified Program Agency (CUPA) programs in the County of Inyo. This list is made available by the Inyo County Environmental Health Services Department which has been certified by CalEPA to implement the Unified program as a CUPA.

DRAFT

Government Publication Date: Jul 16, 2014

Kern County CUPA List: KERN CUPA
A list of facilities associated with various Certified Unified Program Agency (CUPA) programs in the County of Kern. This list is made available by Kern County Environmental Health Services Department which has been certified by CalEPA to implement the Unified program as a CUPA for Kern County.
Government Publication Date: May 19, 2015

Kern County UST List: KERN UST
A list of all registered and inactive Underground Storage Tanks in the County of Kern. The list is made available by Kern County Environmental Health Division.
Government Publication Date: May 19, 2015

Kings County CUPA Facility List: KINGS CUPA
A list of facilities associated with various Certified Unified Program Agency (CUPA) programs in Kings County. This list is made available by Kings County Department of Public Health which is appointed as CUPA for the county.
Government Publication Date: May 26, 2015

Lake County CUPA Facility List: LAKE CUPA
A list of facilities associated with various Certified Unified Program Agency (CUPA) programs in Lake County. This list is made available by Lake County Division of Environmental Health which is CUPA for the entire county.
Government Publication Date: Jun 9, 2015

Los Angeles County - El Segundo City Underground Storage Tanks List: ELSEGUNDO UST
A list of all registered Underground Storage Tanks (USTs) in the City of El Segundo of Los Angeles County. The list is made available by El Segundo City Fire Department.
Government Publication Date: Jul 24, 2014

Los Angeles County - Torrance City Underground Storage Tanks: TORRANCE UST
A list of registered Underground Storage Tank (UST) sites in Torrance City of Los Angeles County. This list is made available by Torrance City Office of Clerk.
Government Publication Date: May 07, 2015

Los Angeles County HMS List: LA HMS
This list contains sites that have or had permits for Industrial Waste, Underground Storage Tanks, or Strom water in the County of Los Angeles. This list is made available by the County of Los Angeles Department of Public Works.
Government Publication Date: Jun 22, 2015

Los Angeles County Long Beach UST List: LA LONGB UST
A list of all registered active Underground Storage Tanks in the City of Long Beach of Los Angeles County. The list is made available by Long Beach Certified Unified Program Agency.
Government Publication Date: Jun 18, 2015

Los Angeles County Solid Waste Sites: LA SWF
List of permitted solid waste facilities, closed landfills, historical dumpsites and other solid waste sites in Los Angeles County, made available by the Department of Public Works in Los Angeles County.
Government Publication Date: May 19, 2014

Madera County CUPA Facility List: MADERA CUPA
A list of facilities associated with various Certified Unified Program Agency (CUPA) programs in Madera County. This list is made available by Madera County Environmental Health Department which is CUPA for the entire county.
Government Publication Date: Aug 1, 2014

Marin County CUPA List: MARIN CUPA
A list of facilities associated with various Certified Unified Program Agency (CUPA) programs in the County of Marin. This list is made available by Marin County which has been certified by CalEPA to implement the Unified program as a CUPA.

DRAFT

Government Publication Date: May 26, 2015

Merced County CUPA Facilities List: MERCED CUPA
A list of facilities associated with various Certified Unified Program Agency (CUPA) programs in the County of Merced. This list is made available by Merced County which has been certified by CalEPA to implement the Unified program as a CUPA for the entire county.
Government Publication Date: May 19, 2015

Mono County CUPA Facility List: MONO CUPA
A list of facilities associated with various Certified Unified Program Agency (CUPA) programs in Mono County. This list is made available by Mono County Environmental Health Department which has been certified by CalEPA to implement the Unified program as a CUPA for the entire county.
Government Publication Date: Jul 15, 2014

Monterey County CUPA Facility List: MONTEREY CUPA
A list of facilities associated with various Certified Unified Program Agency (CUPA) programs in Monterey County. This list is made available by Monterey County Hazardous Materials Management Services which is designated as the CUPA in Monterey County.
Government Publication Date: Jun 17, 2015

Napa County UST List: NAPA UST
A list of all registered active Underground Storage Tanks (USTs) in the County of Napa. This list is made available by Napa County Environmental Health Division.
Government Publication Date: Jul 16, 2014

Nevada County CUPA Facility List: NEVADA CUPA
A list of facilities associated with various Certified Unified Program Agency (CUPA) programs in Nevada County. This list is made available by Nevada County Department of Environmental Health which is the CUPA for all cities and unincorporated areas within Nevada County.
Government Publication Date: Jul 17, 2014

Orange County Aboveground Petroleum Storage Tank Listing: ORANGE AST
A list of Aboveground Petroleum Storage Tank (APST) facilities inspected by Orange County Certified Unified Program Agency (CUPA) Under the Aboveground Petroleum Storage Act (APSA). This list is made available by the Environmental Health Division of Orange County Health Care Agency.
Government Publication Date: May 1, 2015

Orange County Underground Storage Tanks Listing: ORANGE UST
A list of registered Underground Storage Tank (UST) sites in Orange County. This list is made available by Orange County Health Care Agency (OCHCA), Environmental Health Division which oversees the underground storage tank inspection program in most of the cities of Orange County, with the exception of Anaheim, Fullerton, and Orange.
Government Publication Date: May 1, 2015

Placer County CUPA Facilities List: PLACER CUPA
A list of facilities associated with various Certified Unified Program Agency (CUPA) programs in Placer County. This list is made available by Placer County Environmental Health which is designated CUPA for all areas of the county except for the City of Roseville.
Government Publication Date: Aug 7, 2014

Riverside County Local Oversight Program List: RIVERSIDE LOP
A list of Leaking Underground Storage Tank (LUST) facilities in Riverside County. This list is made available by Riverside County Department of Environmental Health. Environmental Cleanup Program provides oversight of assessments and cleanups at properties that have been, or may have been, contaminated with hazardous substances from LUSTs or releases associated with other commercial/industrial use.

DRAFT

Government Publication Date: Jun 10, 2015

Riverside County Underground Storage Tanks List: RIVERSIDE UST

A list of registered Underground Storage Tank (UST) sites in Riverside County. This list is made available by Riverside County Department of Environmental Health. The Hazardous Materials Management Branch (HMMB) regulates and oversees the inspections of constructions, repairs, upgrades, system operation and removal of UST systems.

Government Publication Date: Jun 10, 2015

Sacramento County Master Hazardous Materials Facility List: SACRAMENTO HAZ

A list of Hazardous Materials Facilities in Sacramento County. This list is made available by Sacramento County Environmental Management Department which has been designated as the Certified Unified Program Agency (CUPA) for the County.

Government Publication Date: Feb 2, 2015

Sacramento Toxic Site Cleanup List: SACRAMENTO TOX

Sacramento County Environmental Management Department (EMD)'s Toxic Site Cleanup List includes sites where unauthorized releases of potentially hazardous materials have occurred. The EMD's Site Assessment & Mitigation Program, also referred to as Toxic Site Cleanup Program, provides mandated regulatory oversight of the assessment and remediation of properties on which there has been a release of hazardous materials to soil and/or groundwater.

Government Publication Date: Feb 2, 2015

San Bernardino County CUPA List: SANBERN CUPA

A list of facilities associated with various Certified Unified Program Agency (CUPA) programs in San Bernardino County. This list is made available by San Bernardino County Fire Department which is the CUPA for all areas of the County except the city of Victorville.

Government Publication Date: Jun 30, 2015

San Diego County Hazardous Materials Management Division Database: SANDIEGO HAZ

A list of facilities with Unified Program Facility Permit in San Diego County. This list has been made available by County of San Diego Environmental Health.

Government Publication Date: May 25, 2015

San Diego County Site Assessment and Mitigation Investigation Sites: SANDIEGO SAM

List of sites which have undergone a Site Assessment and Mitigation investigation. This list is made available by the County of San Diego Department of Environmental Health.

Government Publication Date: Jul 14, 2014

San Diego County Solid Waste Facility List: SANDIEGO SWF

A list of open and closed Solid Waste Facilities in the County of San Diego. The list is made available by San Diego County Department of Environmental Health.

Government Publication Date: Feb 18, 2015

San Francisco County Aboveground Storage Tanks List: SANFRAN AST

A list of Aboveground Storage Tanks (ASTs) facilities inspected by San Francisco Department of Public Health's (SFDPH) Hazardous Materials and Waste Program. Aboveground storage containers or tanks include oil-filled equipment (such as hydraulic systems/reservoirs and heat transfer systems) which have a petroleum storage capacity of 55 gallons or greater.

Government Publication Date: Aug 12, 2014

San Francisco County CUPA Facilities List: SANFRAN CUPA

A list of facilities associated with various Certified Unified Program Agency (CUPA) programs in San Francisco County. This list is made available by San Francisco County Hazardous Materials and Waste Program which is the CUPA for all areas of the County.

Government Publication Date: Aug 8, 2014

DRAFT

San Francisco County LOP Sites: SANFRAN LOP

A list of Underground Storage Tank (UST) release sites in the County of San Francisco. This list is made available by San Francisco County Department of Public Health Environmental Health Protection Branch.

Government Publication Date: Aug 12, 2014

San Francisco County UST List: SANFRAN UST

A list of all registered Underground Storage Tanks (USTs) in the County of San Francisco. This ist is made available by San Francisco County Environmental Health Division. The Hazardous Materials and Waste Program provides regulatory oversight for the construction, operation, repair and removal of USTs in San Francisco.

Government Publication Date: Aug 12, 2014

San Joaquin County Aboveground Tank List: SANJOAQUIN AST

A list of Aboveground Storage Tanks (ASTs) inspected by San Joaquin County Environmental Health Department (SJCEHD) under Aboveground Petroleum Storage Act (APSA).

Government Publication Date: Jun 5, 2015

San Joaquin County UST List: SANJOAQUIN UST

A list of all registered Underground Storage Tanks in the County of San Joaquin. The list is made available by San Joaquin County Environmental Health Division.

Government Publication Date: Jun 05, 2015

San Joaquin Hazardous Waste Facilities: SANJOAQUIN HW

A list of Hazardous Waste Facilities in San Joaquin County. This list is made available by San Joaquin County Environmental Health Department which has been designated as the CUPA for the County.

Government Publication Date: Jun 5, 2015

San Mateo County CUPA Facilities List: SANMATEO CUPA

A list of facilities associated with various Certified Unified Program Agency (CUPA) programs in San Mateo County. This list is made available by San Mateo County Environmental Health Department which has been designated as the CUPA for the County.

Government Publication Date: May 28, 2015

San Mateo County LOP List: SANMATEO LOP

A list of Leaking Underground Storage Tank (LUST) facilities in San Mateo County. This list is made available by San Mateo County Environmental Health Services Division.

Government Publication Date: May 27, 2015

Santa Clara County CUPA Facilities List: SANTACLARA CUPA

A list of facilities associated with various Certified Unified Program Agency (CUPA) programs in Santa Clara County. This list is made available by Santa Clara County Department of Environmental health (DEH). DEH's Hazardous Materials Compliance Division (HMCD) is CUPA for the county with jurisdiction within the Cities of Los Altos Hills, Monte Sereno, and Saratoga; and in all unincorporated areas of Santa Clara County, including Moffett Field, San Martin, and Stanford.

Government Publication Date: May 26, 2015

Santa Clara Local Oversight Program Listing: SANTACLARA LO

A list of Leaking Underground Storage Tanks (LUST) facilities in Santa Clara County Provided by Santa Clara Department of Environmental Health (DEH). Since July 1, 2004 the DEH has served as the oversight agency for investigations and clean-up of petroleum releases from underground storage tanks through implementation of the Local Oversight Program (LOP) contract with the State Water Resources Control Board.

Government Publication Date: Jul 22, 2014

Santa Cruz County CUPA Facility List: SANTACRUZ CUPA

A list of facilities associated with various Certified Unified Program Agency (CUPA) programs in Santa Cruz County. This list is made available by Santa Cruz County Environmental Health Services (EHS) Division which has been designated as the CUPA for the County.

DRAFT

Government Publication Date: May 27, 2015

San Luis Obispo County CUPA Facilities List: SANLUISOB CUPA
A list of facilities associated with various Certified Unified Program Agency (CUPA) programs in San Luis Obispo County. This list is made available by County of San Luis Obispo Environmental Health Services Division which has been designated as the CUPA for the County.
Government Publication Date: May 27, 2015

Shasta County CUPA Facility List: SHASTA CUPA
A list of facilities associated with various Certified Unified Program Agency (CUPA) programs in Shasta County. This list is made available by Shasta County Environmental Health Division which has been designated as the CUPA for Shasta County by CalEPA.
Government Publication Date: Jun 12, 2015

Solano County CUPA List: SOLANO CUPA
A list of facilities associated with various Certified Unified Program Agency (CUPA) programs in the County of Solano. This list is made available by Solano County Environmental Health Division which has been certified by CalEPA to implement the Unified program as a CUPA.
Government Publication Date: Aug 5, 2014

Solano County Local Oversight Program List: SOLANO LOP
A list of Leaking Underground Storage Tank (LUST) facilities in the Solano County. This list is made available by the Solano County Environmental Health Services. Since April 1993, the State Water Resources Control Board has contracted with the County of Solano to provide regulatory oversight for the cleanup of LUSTs under Local Oversight Program (LOP) contract.
Government Publication Date: Jun 19, 2014

Solano County Underground Storage Tanks List: SOLANO UST
A list of all registered Underground Storage Tanks (USTs) in the County of Solano. The list is made available by Solano County Environmental Health Services Division. There are an estimated 190 facilities throughout the county that are subject to the regulatory requirements of the UST program.
Government Publication Date: Aug 5, 2014

Sonoma County CUPA Facilities List: SONOMA CUPA
A list of facilities associated with various Certified Unified Program Agency (CUPA) programs in Sonoma County. This list is made available by Sonoma County Hazardous Materials (HazMat) Division which has been designated as the CUPA for the County.
Government Publication Date: May 28, 2015

Sonoma County LOP Site List: SONOMA LOP
A list of Leaking Underground Storage Tank (LUST) facilities in Sonoma County. This list is made available by Sonoma County Department of Health Services. Sonoma County Local Oversight Program (LOP) oversees the investigation and cleanup of fuel releases from underground storage tanks in all areas of the County with the exception of the Cities of Santa Rosa and Healdsburg.
Government Publication Date: Apr 1, 2015

Sonoma County Petaluma City CUPA Facilities: SONOMA PETAL
A list of facilities associated with various Certified Unified Program Agency (CUPA) programs in Petaluma City. This list is made available by Petaluma Fire Prevention Bureau which is the CUPA for Petaluma City in Sonoma County.
Government Publication Date: May 21, 2015

DRAFT

Sutter County CUPA List: SUTTER CUPA

A list of facilities associated with Aboveground Petroleum Storage Tank (APSA) regulation, Hazardous Materials Business Plan (HMBP) Program and Underground Storage Tank (UST) regulation of Certified Unified Program Agency (CUPA) programs in Sutter County. This list is made available by Sutter County Enviornmental Health Division which has been designated as the CUPA for the County.

Government Publication Date: May 06, 2015

Tuolumne County CUPA Facility List: TUOLUMNE CUPA

A list of facilities associated with various Certified Unified Program Agency (CUPA) programs in Tuolumne County. This list is made available by Tuolumne County Environmental Health which is the CUPA for all areas of the County.

Government Publication Date: Aug 13, 2014

Ventura County CUPA Facilities List: VENTURA CUPA

A list of facilities associated with various Certified Unified Program Agency (CUPA) programs in Ventura County. This list is made available by Ventura County Environmental health Division.

Government Publication Date: Apr 27, 2015

Ventura County City of Oxnard CUPA Facility List: OXNARD CUPA

A list of facilities associated with various Certified Unified Program Agency (CUPA) programs in Oxnard City. This list is made available by Oxnard City Fire Department which is the CUPA for Oxnard City in Ventura County.

Government Publication Date: Jul 24, 2014

Ventura County Inactive Underground Storage Tanks Sites: VENTURA INUST

A list of inactive Underground Storage Tank (UST) sites in Ventura County. This list is made available by Ventura County Environmental Health Division.

Government Publication Date: Apr 27, 2015

Ventura County Leaking Underground Fuel Tanks - Historic: VENTURA HLUFT

A historical list of cleanup oversight of the Leaking Underground Fuel Tank (LUFT) program provided by Ventura County Environmental Health Division. All new and existing underground fuel storage tank releases are now referred to the Los Angeles Regional Water Quality Control Board.

Government Publication Date: May 31, 2008

Yolo County UST List: YOLO UST

A list of registered Underground Storage Tank (UST) sites in Yolo County. This list is made available by Yolo County Environmental Health Department which regulates the construction, operation, repair and removal of USTs throughout Yolo County.

Government Publication Date: May 25, 2015

Yuba County CUPA Facilities List: YUBA CUPA

A list of facilities associated with various Certified Unified Program Agency (CUPA) programs in Yuba County. This list is made available by Yuba County Environmental Health Division which is the CUPA for all areas of the County.

Government Publication Date: May 27, 2015

City of Bakersfield CUPA List: BKRSFIELD CUPA

A list of facilities associated with various Certified Unified Program Agency (CUPA) programs in the City of Bakersfield. This list is made available by the City of Bakersfield Fire Department.

Government Publication Date: Jun 19, 2015

Additional Environmental Record Sources

Federal

DRAFT

Facility Registry Service/Facility Index: FINDS/FRS

The US Environmental Protection Agency (EPA)'s Facility Registry System (FRS) is a centrally managed database that identifies facilities, sites or places subject to environmental regulations or of environmental interest. FRS creates high-quality, accurate, and authoritative facility identification records through rigorous verification and management procedures that incorporate information from program national systems, state master facility records, data collected from EPA's Central Data Exchange registrations and data management personnel.

Government Publication Date: Aug 16, 2014

Toxics Release Inventory (TRI) Program: TRIS

The EPA's Toxics Release Inventory (TRI) is a database containing data on disposal or other releases of over 650 toxic chemicals from thousands of U.S. facilities and information about how facilities manage those chemicals through recycling, energy recovery, and treatment. One of TRI's primary purposes is to inform communities about toxic chemical releases to the environment.

Government Publication Date: 1987-2013

Hazardous Materials Information Reporting System: HMIRS

US DOT - Department of Transportation Pipeline and Hazardous Materials Safety Administration (PHMSA) Incidents Reports Database taken from Hazmat Intelligence Portal, U.S. Department of Transportation.

Government Publication Date: Feb 24, 2015

National Clandestine Drug Labs: NCDL

The U.S. Department of Justice ("the Department") provides this data as a public service. It contains addresses of some locations where law enforcement agencies reported they found chemicals or other items that indicated the presence of either clandestine drug laboratories or dumpsites. In most cases, the source of the entries is not the Department, and the Department has not verified the entry and does not guarantee its accuracy.

Government Publication Date: Feb 4, 2014

Inventory of Open Dumps, June 1985: ODI

The Resource Conservation and Recovery Act (RCRA of the Act) provides for publication of an inventory of open dumps. The Act defines "open dumps" as facilities which do not comply with EPA's "Criteria for Classification of Solid Waste Disposal Facilities and Practices" (40 CFR 257).

Government Publication Date: Jun 1985

EPA Report on the Status of Open Dumps on Indian Lands: IODI

Public Law 103-399, The Indian Lands Open Dump Cleanup Act of 1994, enacted October 22, 1994, identified ongressional concerns that solid waste open dump sites located on American Indian or Alaska Native (AI/AN) lands threaten the health and safety of residents of those lands and contiguous areas. The purpose of the Act is to identify the location of open dumps on Indian lands, assess the relative health and environment hazards posed by those sites, and provide financial and technical assistance to Indian tribal governments to close such dumps in compliance with Federal standards and regulations or standards promulgated by Indian Tribal governments or Alaska Native entities.

Government Publication Date: Dec 31, 1998

Toxic Substances Control Act: TSCA

The Environmental Protection Agency (EPA) is amending the Toxic Substances Control Act (TSCA) section 8(a) Inventory Update Reporting (IUR) rule and changing its name to the Chemical Data Reporting (CDR) rule.

The CDR enables EPA to collect and publish information on the manufacturing, processing, and use of commercial chemical substances and mixtures (referred to hereafter as chemical substances) on the TSCA Chemical Substance Inventory (TSCA Inventory). This includes current information on chemical substance production volumes, manufacturing sites, and how the chemical substances are used. This information helps the Agency determine whether people or the environment are potentially exposed to reported chemical substances. EPA publishes submitted CDR data that is not Confidential Business Information (CBI).

Government Publication Date: Jun 30, 2014

DRAFT

Hist TSCA: HIST TSCA

The Environmental Protection Agency (EPA) is amending the Toxic Substances Control Act (TSCA) section 8(a) Inventory Update Reporting (IUR) rule and changing its name to the Chemical Data Reporting (CDR) rule.
The 2006 IUR data summary report includes information about chemicals manufactured or imported in quantities of 25,000 pounds or more at a single site during calendar year 2005. In addition to the basic manufacturing information collected in previous reporting cycles, the 2006 cycle is the first time EPA collected information to characterize exposure during manufacturing, processing and use of organic chemicals. The 2006 cycle also is the first time manufacturers of inorganic chemicals were required to report basic manufacturing information.

Government Publication Date: 2006

State

EnviroStor Inspection, Compliance, and Enforcement: INSP COMP ENF

A list of permitted facilities with inspections and enforcements tracked in the Department of Toxic Substance Control (DTSC) EnviroStor.

Government Publication Date: Aug 24, 2015

Clandestine Drug Lab Sites: CDL

The Department of Toxic Substances Control (DTSC) maintains a listing of drug lab sites. DTSC is responsible for removal and disposal of hazardous substances discovered by law enforcement officials while investigating illegal/clandestine drug laboratories.

Government Publication Date: Feb 27, 2015

School Property Evaluation Program Sites: SCH

A list of sites registered with The Department of Toxic Substances Control (DTSC) School Property Evaluation and Cleanup (SPEC) Division. SPEC is responsible for assessing, investigating and cleaning up proposed school sites. The Division ensures that selected properties are free of contamination or, if the properties were previously contaminated, that they have been cleaned up to a level that protects the students and staff who will occupy the new school.

Government Publication Date: Aug 8, 2014

California Hazardous Material Incident Report System (CHMIRS): CHMIRS

A list of reported hazardous material incidents, spills, and releases from the California Hazardous Material Incident Report System (CHMIRS). This list has been made available by the California Office of Emergency Services (OES).

Government Publication Date: Aug 18, 2014

Sites Listed in the Solid Waste Assessment Test (SWAT) Program Report: SWAT

In a 1993 Memorandum of Understanding, the State Water Resources Control Board (SWRCB) agreed to submit a comprehensive report on the Solid Waste Assessment Test (SWAT) Program to the California Integrated Waste Management Board (CIWMB). This report summarizes the work completed to date on the SWAT Program, and addresses both the impacts that leakage from solid waste disposal sites (SWDS) may have upon waters of the State and the actions taken to address such leakage.

Government Publication Date: Dec 31, 1995

Tribal

No Tribal additional environmental record sources available for this State.

County

DRAFT

Los Angeles County Site Mitigation List: LA SML

A Site Mitigation List in the County of Los Angeles. The list is made available by Los Angeles County Fire Department. Site mitigation is handled by the Site Mitigation Unit (SMU) which facilitates completion of site clean-up projects of contaminated sites in an expeditious manner in all cities of the Los Angeles County except El Segundo, Glendale, Long Beach, Santa Fe Springs, and Vernon.

Government Publication Date: Jun 23, 2015

Riverside County Disclosure Facility List: RIVERSIDE HZH

A list of facilities disclosed to Riverside County Department of Environmental Health (DEH). This list is made available by Riverside County DEH which has been designated as the CUPA for the County. A business is required to establish and submit a Business Plan if the facility handles hazardous material equal to or greater than 55 gallons, 500 pounds or 200 cubic feet at any time during the year.

Government Publication Date: Jun 10, 2015

Riverside County Hazardous Waste Generator Sites List: RIVERSIDE HWG

A list of Hazardous Waste Generator Sites in the County of Riverside. This list is made available by Riverside County Department of Environmental Health which has been designated as the CUPA for the County.

Government Publication Date: Jun 10, 2015

San Joaquin County Hazardous Materials Facilities List: SANJOAQUIN HM

A list of Hazardous Materials Facilities in San Joaquin County. This list is made available by San Joaquin County Environmental Health Department which has been designated as the CUPA for the County.

Government Publication Date: Jun 05, 2015

Ventura County Inactive Hazardous Waste Sites: HW INACTIVE

A list of Inactive Hazardous Waste Sites in Ventura County collected by Ventura County's Environmental Health Division.

Government Publication Date: Jun 26, 2015

Delisted County Records: DELISTED COUNTY

Records removed from county or CUPA databases. Records may be removed from the county lists made available by the respective county departments because they are inactive, or because they have been deemed to be below reportable thresholds.

Government Publication Date: June, 2015

DRAFT

Definitions

Database Descriptions: This section provides a detailed explanation for each database including: source, information available, time coverage, and acronyms used. They are listed in alphabetic order.

Detail Report: This is the section of the report which provides the most detail for each individual record. Records are summarized by location, starting with the project property followed by records in closest proximity.

Distance: The distance value is the distance between plotted points, not necessarily the distance between the sites' boundaries". All values are an approximation.

Direction: The direction value is the compass direction of the site in respect to the project property and/or center point of the report.

Elevation: The elevation value is taken from the location at which the records for the site address have been plotted. All values are an approximation. Source: Google Elevation API.

Executive Summary: This portion of the report is divided into 3 sections:

'Report Summary'- Displays a chart indicating how many records fall on the project property and, within the report search radii.

'Site Report Summary'-Project Property'- This section lists all the records which fall on the project property. For more details, see the 'Detail Report' section.

'Site Report Summary-Surrounding Properties'- This section summarizes all records on adjacent properties, listing them in order of proximity from the project property. For more details, see the 'Detail Report' section.

Map Key: The map key number is assigned according to closest proximity from the project property. Map Key numbers always start at #1. The project property will always have a map key of '1' if records are available. If there is a number in brackets beside the main number, this will indicate the number of records on that specific property. If there is no number in brackets, there is only one record for that property.

The symbol and colour used indicates 'elevation': the red inverted triangle will dictate 'ERIS Sites with Lower Elevation', the yellow triangle will dictate 'ERIS Sites with Higher Elevation' and the orange square will dictate 'ERIS Sites with Same Elevation.'

Unplottables: These are records that could not be mapped due to various reasons, including limited geographic information. These records may or may not be in your study area, and were included as reference.

DRAFT

APPENDIX D

HISTORICAL SOURCES

DRAFT



Legend

Approximate Property Boundary

N

AERIAL PHOTOGRAPH - 1939

439 & 451 South 4th Street, San Jose, California 95112

Project Number: 348655

AEI Consultants



Legend

Approximate Property Boundary

N

AERIAL PHOTOGRAPH - 1956

439 & 451 South 4th Street, San Jose, California 95112

Project Number: 348655

AEI Consultants



Legend
Approximate Property Boundary

N

AERIAL PHOTOGRAPH - 1965

439 & 451 South 4th Street, San Jose, California 95112
Project Number: 348655

AEI Consultants



Legend

Approximate Property Boundary

N

AERIAL PHOTOGRAPH - 1974

439 & 451 South 4th Street, San Jose, California 95112

Project Number: 348655

AEI Consultants



Legend

Approximate Property Boundary

N

AERIAL PHOTOGRAPH - 1982

439 & 451 South 4th Street, San Jose, California 95112

Project Number: 348655

AEI Consultants



Legend

Approximate Property Boundary

N

AERIAL PHOTOGRAPH - 1993

439 & 451 South 4th Street, San Jose, California 95112

Project Number: 348655

AEI Consultants



Legend

Approximate Property Boundary

N

AERIAL PHOTOGRAPH - 1998

439 & 451 South 4th Street, San Jose, California 95112

Project Number: 348655

AEI Consultants

FIRE INSURANCE MAP RESEARCH RESULTS

Date: 2015-09-14

Order Number:20150911160

439 & 451 South Fourth Street, San Jose, CA, 95112

Listed below, please find the results of our search for historic fire insurance maps from our in-house collection, performed in conjunction with your ERIS report.

State	City	Date	Volume	Sheet(s)
California	San Jose	1891	1	19-1,19-2
California	San Jose	1915	1	53,68
California	San Jose	1950	1	53,68
California	San Jose	1950 Reprinted	1	53,68
California	San Jose	1969	1	53,68

DRAFT

Individual Fire Insurance Maps for the subject property and/or adjacent sites are included with the ERIS environmental database report to be used for research purposes only and cannot be resold for any other commercial uses other than for use in a Phase I environmental assessment.

Address: 38 Lesmill Road Unit 2, Toronto, ON M3B 2T5
Phone: 416-510-5204 Fax: 416-510-5133
info@erisinfo.com www.erisinfo.com

12

EAST SAN CARLOS

STREET

GARDEN CITY WOOD, HAY AND COAL YARD.

EMERSON DRUG CO.

C.W. BOOST'S WIRE AND IRON WORKS

28

Wood Shed

Hay, Wood & Coal Yard

Hay Barn

29

EAST SAN SALVADOR

BISSON AND BISSON MARBLE WKS

31

Wood & Coal Yard

PRESBYTN CHURCH

THRESHER TEETH WKS JNO. CHRISTIAN PROPR.

32

Barn

Yard

CORRAL

SAN JOSE BREWERY

EAST WILLIAM

21

S. FIRST

S. SECOND

S. THIRD

S. FOURTH

DRAFT

1891

12

17

19

20

21

STREET

S. FOURTH STREET

S. FIFTH OR MAIN STREET

S. SIXTH STREET

230

231

232

233

234


235

Scale of Feet

1891

SAN JOSE CAL. VOL. I

53

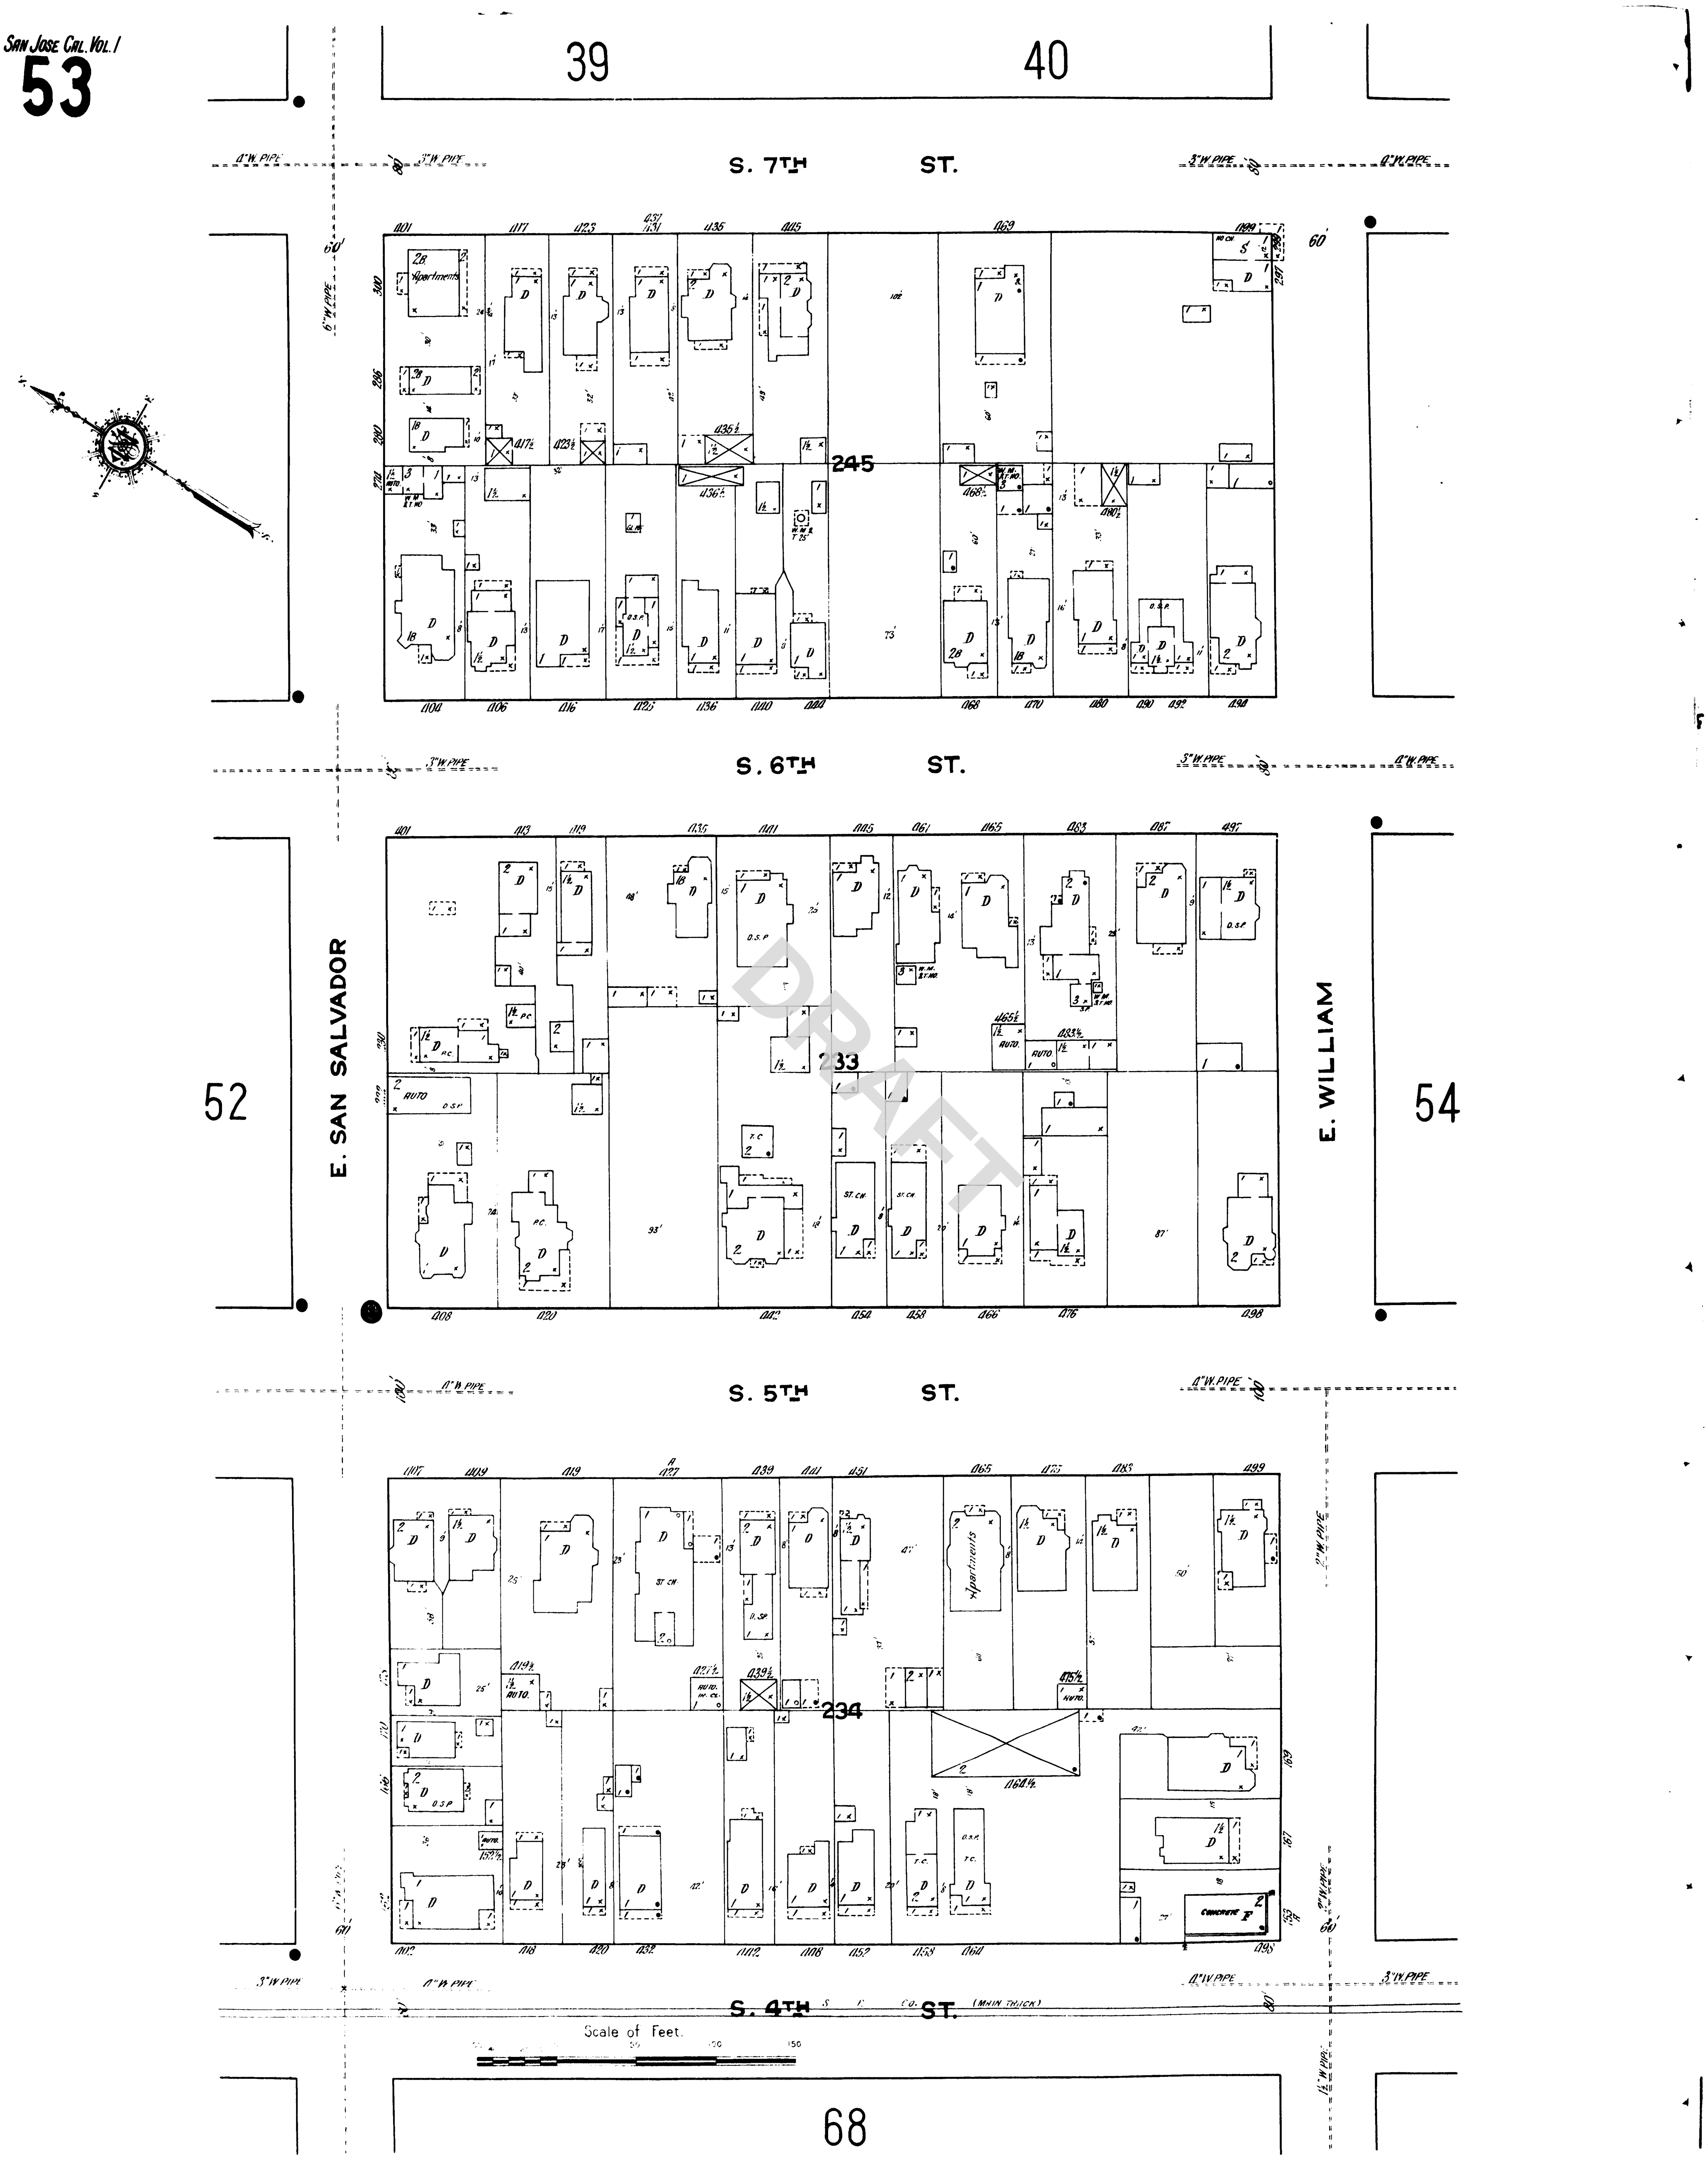

1915

53

S. 4TH ST.

S. 3RD ST.

S. 2ND ST.

S. 1ST ST.

67

69

92

E. SAN SALVADOR ST.

W. SAN SALVADOR ST.

E. WILLIAM ST.

W. WILLIAM ST.

235

32

31

Housekeeping Rooms

CORRAL

VACANT

SHED

AUTO

Apartments

2ND PRESBYN. CHURCH
26' TO EAVES
LIGHTS: ELECTRIC & GAS
HEAT: STOVE & FURNACE

CLASS ROOMS

Housekeeping Rooms

VACANT

WOOD SHED

WOOD STORAGE

FUEL & FEED YARD

AUTO REPAIRING
ELECTRIC REPAIRS

MARCUS BLANCHARD, GARAGE
CAPACITY: 18 CARS
CONCRETE FILLED WALLS: TRUSS ROOF
CONCRETE FLOOR

SHEET IRON & WIRE WORKS

FURNITURE STORAGE

FEED & SALE STABLES

JOHN CHRISTIAN MFG. CO.
MFR. STEEL JEEP FOR TRACTORS

DRAFT

Scale of Feet.

1915

SAN JOSE CAL. VOL. I

53

CAL. . .096

39 40

S. 7TH ST.

S. 6TH ST.

S. 5TH ST.

S. 4TH S. P. CO. ST. (MAIN TRACK)

E. SAN SALVADOR

E. WILLIAM

52 54 68

245 233 234

Scale of Feet. 50 100 150

DRAFT

1950

53

S. 4TH ST.

S. 3RD ST.

S. 2ND ST.

S. 1ST ST.

E. SAN SALVADOR ST.

W. SAN SALVADOR ST.

E. WILLIAM ST.

W. WILLIAM ST.

67

69

92

235

32

31

Scale of Feet.

DRAFT

1950

39 40

S. 7TH ST.

4" W. PIPE 3" W. PIPE 3" W. PIPE 4" W. PIPE

60' 6" W. PIPE

401 415 419 423 433 435 445 453 455 469 479 491 499

300 280 270 245 275 263 261 257 255

404 406 416 426 436 440 444 460 468 470 480 490 492 494

S. 6TH ST.

3" W. PIPE 3" W. PIPE 4" W. PIPE

52

E. SAN SALVADOR

401 413 419 425-27 435 441 445 461 463-65-467 483 487 497

248 230 226 233 231 227 225 221

408 420 430 442-44 454 458 468 476 486 498

E. WILLIAM

54

S. 5TH ST.

4" W. PIPE 4" W. PIPE

405-07 409 415-17 427 439 441 451 465 475 481 483 485 487 499

178 170 166 177 169 161 153

412 418 420 432 442 448 452 458 464 498

2" W. PIPE

3" W. PIPE 4" W. PIPE 12 W.P. 3" W. PIPE

S. 4TH S. P. CO. ST. (MAIN TRACK)

Scale of Feet.

50 40 30 20 10 0 50 100 150

Copyright 1951 by the Sanborn Map Co

68

1950 Reprinted

53

S. 4TH ST.

S. 3RD ST.

S. 2ND ST.

S. 1ST ST.

67

69

92

E. SAN SALVADOR

E. WILLIAM

W. SAN SALVADOR ST.

W. WILLIAM ST.

23

32

31

2-Apts.

9-Apts

10 Apts

16-Apts.

6-Apts

4-Apts.

Gas & Oil

Auto Rep

Clinic

General Auto Service

Furne

Auto Reps

Used Furne & Reps

Auto Reps & Tire Recaps

Auto Body Wks.

Movies

Paint & Wallpaper

Scale of Feet.

Copyright 1951 by the Sanborn Map Co

DRAFT

1950 Reprinted

SAN JOSE CAL. VOL. /

53

39

40

S. 7TH ST.

4"W. PIPE

6"W. PIPE

3"W. PIPE

6"W.P.

60'

405 | 423 | 433 | 435 | 445 | 453 455 | 463 | 469 | 479 | 491 | 499

13-APTS

6-D.

6-APTS

3-APTS

4-APTS

PARK'G

245

AUTO

6-APTS

8 APTS

5-F.

1 TO 5

8-APARTS.

3 APTS.

4 APTS.

5 INB. 6 APTS

404 | 406 | 416 | 426 | 436 | 440 | 444 | 460 | 468 | 470 | 480 | 490 | 492 | 494

S. 6TH ST.

34181 30x0B-80-8 ⑤ 3 6 44

3 APTS.

SORORITY HO.

11-APTS

233

3 APTS

20-D.

SORORITY HO.

8-APTS

8-APTS

17 APTS

PRINTG

3-F

408 | 420 | 430 | 442 | 444 | 458 | 466 | 468 | 476 | 486 | 498

S. 5TH ST.

E. SAN SALVADOR

E. WILLIAM

52

54

60 FB.

6246-6000 BG R.1000K

1-31-38

405-07 | 409 | 415 | 427 | 439 | 441 | 451-53 | 465 | 475 | 481 483 | 485 481 | 499

5-APTS

12 APTS

6-F

5-F.

6 APTS

6-APTS

10-F

3-APTS

2 F

6-CARS

8 CARS

234

7-APTS

6 APTS

6 APTS

V.F.W. HALL

6 APTS

20-APT'S.

11-APTS

8 CARS

D.&S.

R-153 WILLIAMS GAS & OIL

402 | 414 | 420 | 430 | 432 | 452 | 458 | 460 | 470-74-80 | 498

S. 4TH ST.

S. P. CO. (MAIN TRACK)

Scale of Feet.

50 40 30 20 10 0 50 100 150

68

DRAFT

1969

53

S. 4TH ST.

S. 3RD ST.

S. 2ND ST.

S. 1ST ST.

E. SAN SALVADOR

E. WILLIAM

67

69

92

31

32

23

47-APTS.

15-APTS

15-APTS

12-D.

3-T

3-F

10-APTS

9-APTS.

20-F

20-F

10-APTS

16-APTS

8-APTS

6-APTS.

24-UNITS

16 UNITS

AUDITORIUM TRAVEL INN
70 - UNITS

TOWN HOUSE MOTEL
40-UNITS

PARK'G

ROOMS

ART CENTER

REFRIGERATION EQUIPT. W. HO.

AUTO SERVICE

WOOD POSTS

FURNE.

PLUNGE

Scale of Feet.
50 0 50 100 150

DRAFT

1969

APPENDIX E

REGULATORY AGENCY RECORDS

DRAFT

OFFICE OF COUNTY ASSESSOR — SANTA CLARA COUNTY, CALIFORNIA

BOOK 467 PAGE 47

1" = 100'

DRAFT

E. SAN SALVADOR STREET

L.L.A. 22698776

B.4 R.2 S.

B.4 R.3 S.

B.4 R.4 S.

B.4 R.5 S.

46

45

48

BOOK 264

BOOK 472

S. FIRST STREET

S. SECOND STREET

S. THIRD STREET

S. FOURTH STREET

S. FIFTH STREET

J.C.MURPHY SUB.

E. WILLIAM STREET

STATE OF CALIF.

CITY OF SAN JOSE REDEVELOPMENT AGENCY

C.L.M. 18278854

P.M. 276–M–38

104 CITY OF SAN JOSE *STREET VACATION* DOC. 18286593 0.031 AC.

TRA DET. MAP 115

LAWRENCE E. STONE – ASSESSOR
Cadastral map for assessment purposes only.
Compiled under R. & T. Code, Sec. 327.
Effective Roll Year 2015–2016

AEI Consultants
Environmental & Engineering Services
2500 Camino Diablo, Walnut Creek, CA 94597
Tel: 925.746.6000 Fax: 925.746.6099

September 15, 2015

Attn: File Review
Santa Clara County Environmental Health Department
1555 Berger Drive, Suite 300
San Jose, CA 95128
(408) 918-3400 general phone
(408) 280-6479 FAX

Subject: File Review Request
AEI Project No. 348655

To Whom It May Concern:

AEI has been contracted to perform a Phase I Environmental Site Assessment. Please indicate if you have any current or archived records pertaining to aboveground storage tanks (ASTs), underground storage tanks (USTs), hazardous materials storage/disposal, industrial waste discharges and/or spills/releases for the following site(s):

- 439-451 South 4th Street, San Jose, CA

If you do not have any records, please indicate in the space below and fax back this sheet to (408) 559-7601, or contact me at (408) 893-4585 or at mmartinez@aeiconsultants.com if you have any questions.

Sincerely,

Max Martinez
Project Manager

☐ No Files for address(es) listed above
Name: _____
Title: _____
Phone: _____

X_____ _____
Signature Date

DRAFT

Max Martinez <mmartinez@aeiconsultants.com>

Response to Records Request #091515G

Duenas, Raquel <raquel.duenas@deh.sccgov.org> Wed, Sep 16, 2015 at 4:03 PM
To: "MMARTINEZ@AEICONSULTANTS.COM" <MMARTINEZ@aeiconsultants.com>

Good afternoon,

Thank you for your recent record request received on 9/15/15 for the following addresses in San Jose:

439 – 451 S 4th St

We have no records for these locations. However, additional electronic documents may be found on the following websites:

Local Oversight Program (LOP) website at http://lustop.sccgov.org/

GEOTracker (GT) website at https://geotracker.waterboards.ca.gov/default.asp

Please be advised that in some cities, other participating agencies may be responsible for maintaining the type of files you requested. This link may be of assistance in determining who will have the documents you are looking for in the future:

UNIDOCS – Who regulates what in Santa Clara County

http://www.unidocs.org/members/whoregulateswhat.html

Best regards,

Raquel Dueñas

Senior Office Specialist

County of Santa Clara - DEH

Main #: (408) 918-3400

Direct #: (408) 918-3415

Fax #: (408) 258-5891

Email: raquel.duenas@deh.sccgov.org

DRAFT

Max Martinez <mmartinez@aeiconsultants.com>

RE: Well Location Request

Barbara Murray <BMurray@valleywater.org> Wed, Sep 16, 2015 at 4:49 PM
To: Max Martinez <mmartinez@aeiconsultants.com>

We have no record of any registered wells on that parcel.

Santa Clara Valley Water District

BARBARA MURRAY

HYDROLOGIC SYSTEMS ANALYST II
Wells and Water Measurement Unit

Water Supply Division
Santa Clara Valley Water District
(408) 630-2312
bmurray@valleywater.org

"When we realize we are part of the same family
then we'll come up with real solutions."

- Charles H. Wright

DRAFT

From: Max Martinez [mailto:mmartinez@aeiconsultants.com]
Sent: Wednesday, September 16, 2015 4:27 PM
To: Barbara Murray
Subject: Well Location Request

Good afternoon Barbara,

I would like to know if there are any registered wells located at APNs 467-47-058 and/or 467-47-96.

Thanks,

Max Martinez <mmartinez@aeiconsultants.com>

Public Records Request Number. 2015-09-0194

publicrecords@baaqmd.gov <publicrecords@baaqmd.gov> Wed, Sep 16, 2015 at 4:19 PM
To: mmartinez@aeiconsultants.com

Dear Max Martinez:

We have received your public records request of 9/16/2015 4:19:24 PM PST. We have assigned 2015-09-0194 as your Request Number in order to track your request. You requested the following:

Facility Information
Facility Name: no name
Facility Street: 439 & 451 South 4th Street
Facility City: San Jose
Facility State: CA
Facility Zipcode: 95112
Period Covered: all

Print Outs Requested

Other Requests: Not Recorded

Within 10 days we will determine whether you have requested disclosable records. If we need more time to make that determination, we will let you know within 10 days. If your request is unclear we will also contact you within the 10 days.

If you have requested disclosable records, and your request is simple, we may respond within 10 days by providingyou with the records requested or with our finding tht we have no records. If you have requested disclosable records and your request is more complicated, we will notify you promptly of our determination and provide your with our estimate of when the records will be made available.

If you have requested records that are exempt from disclosure, we will explain why the records are being withheld.

You can follow our progress in responding to your request by using the PRA Login webpage.

Sincerely,
Rochelle Henderson Reed
Public Records Section
BAAQMD

DRAFT

Max Martinez <mmartinez@aeiconsultants.com>

Public Records Request No. 2015-09-0194

Rochelle Reed <publicrecords@baaqmd.gov> Thu, Sep 17, 2015 at 2:30 PM
To: Max Martinez <mmartinez@aeiconsultants.com>

Dear Max Martinez,

Thank you for your request. We have searched our records and have no records that respond to your below request for:

no name
439 & 451 South 4th Street
San Jose

If you have any questions or concerns, please call or e-mail me.

Sincerely,


Rochelle Reed
Public Records Section
BAAQMD
415-749-4784

DRAFT

APPENDIX F

OTHER SUPPORTING DOCUMENTATION

DRAFT

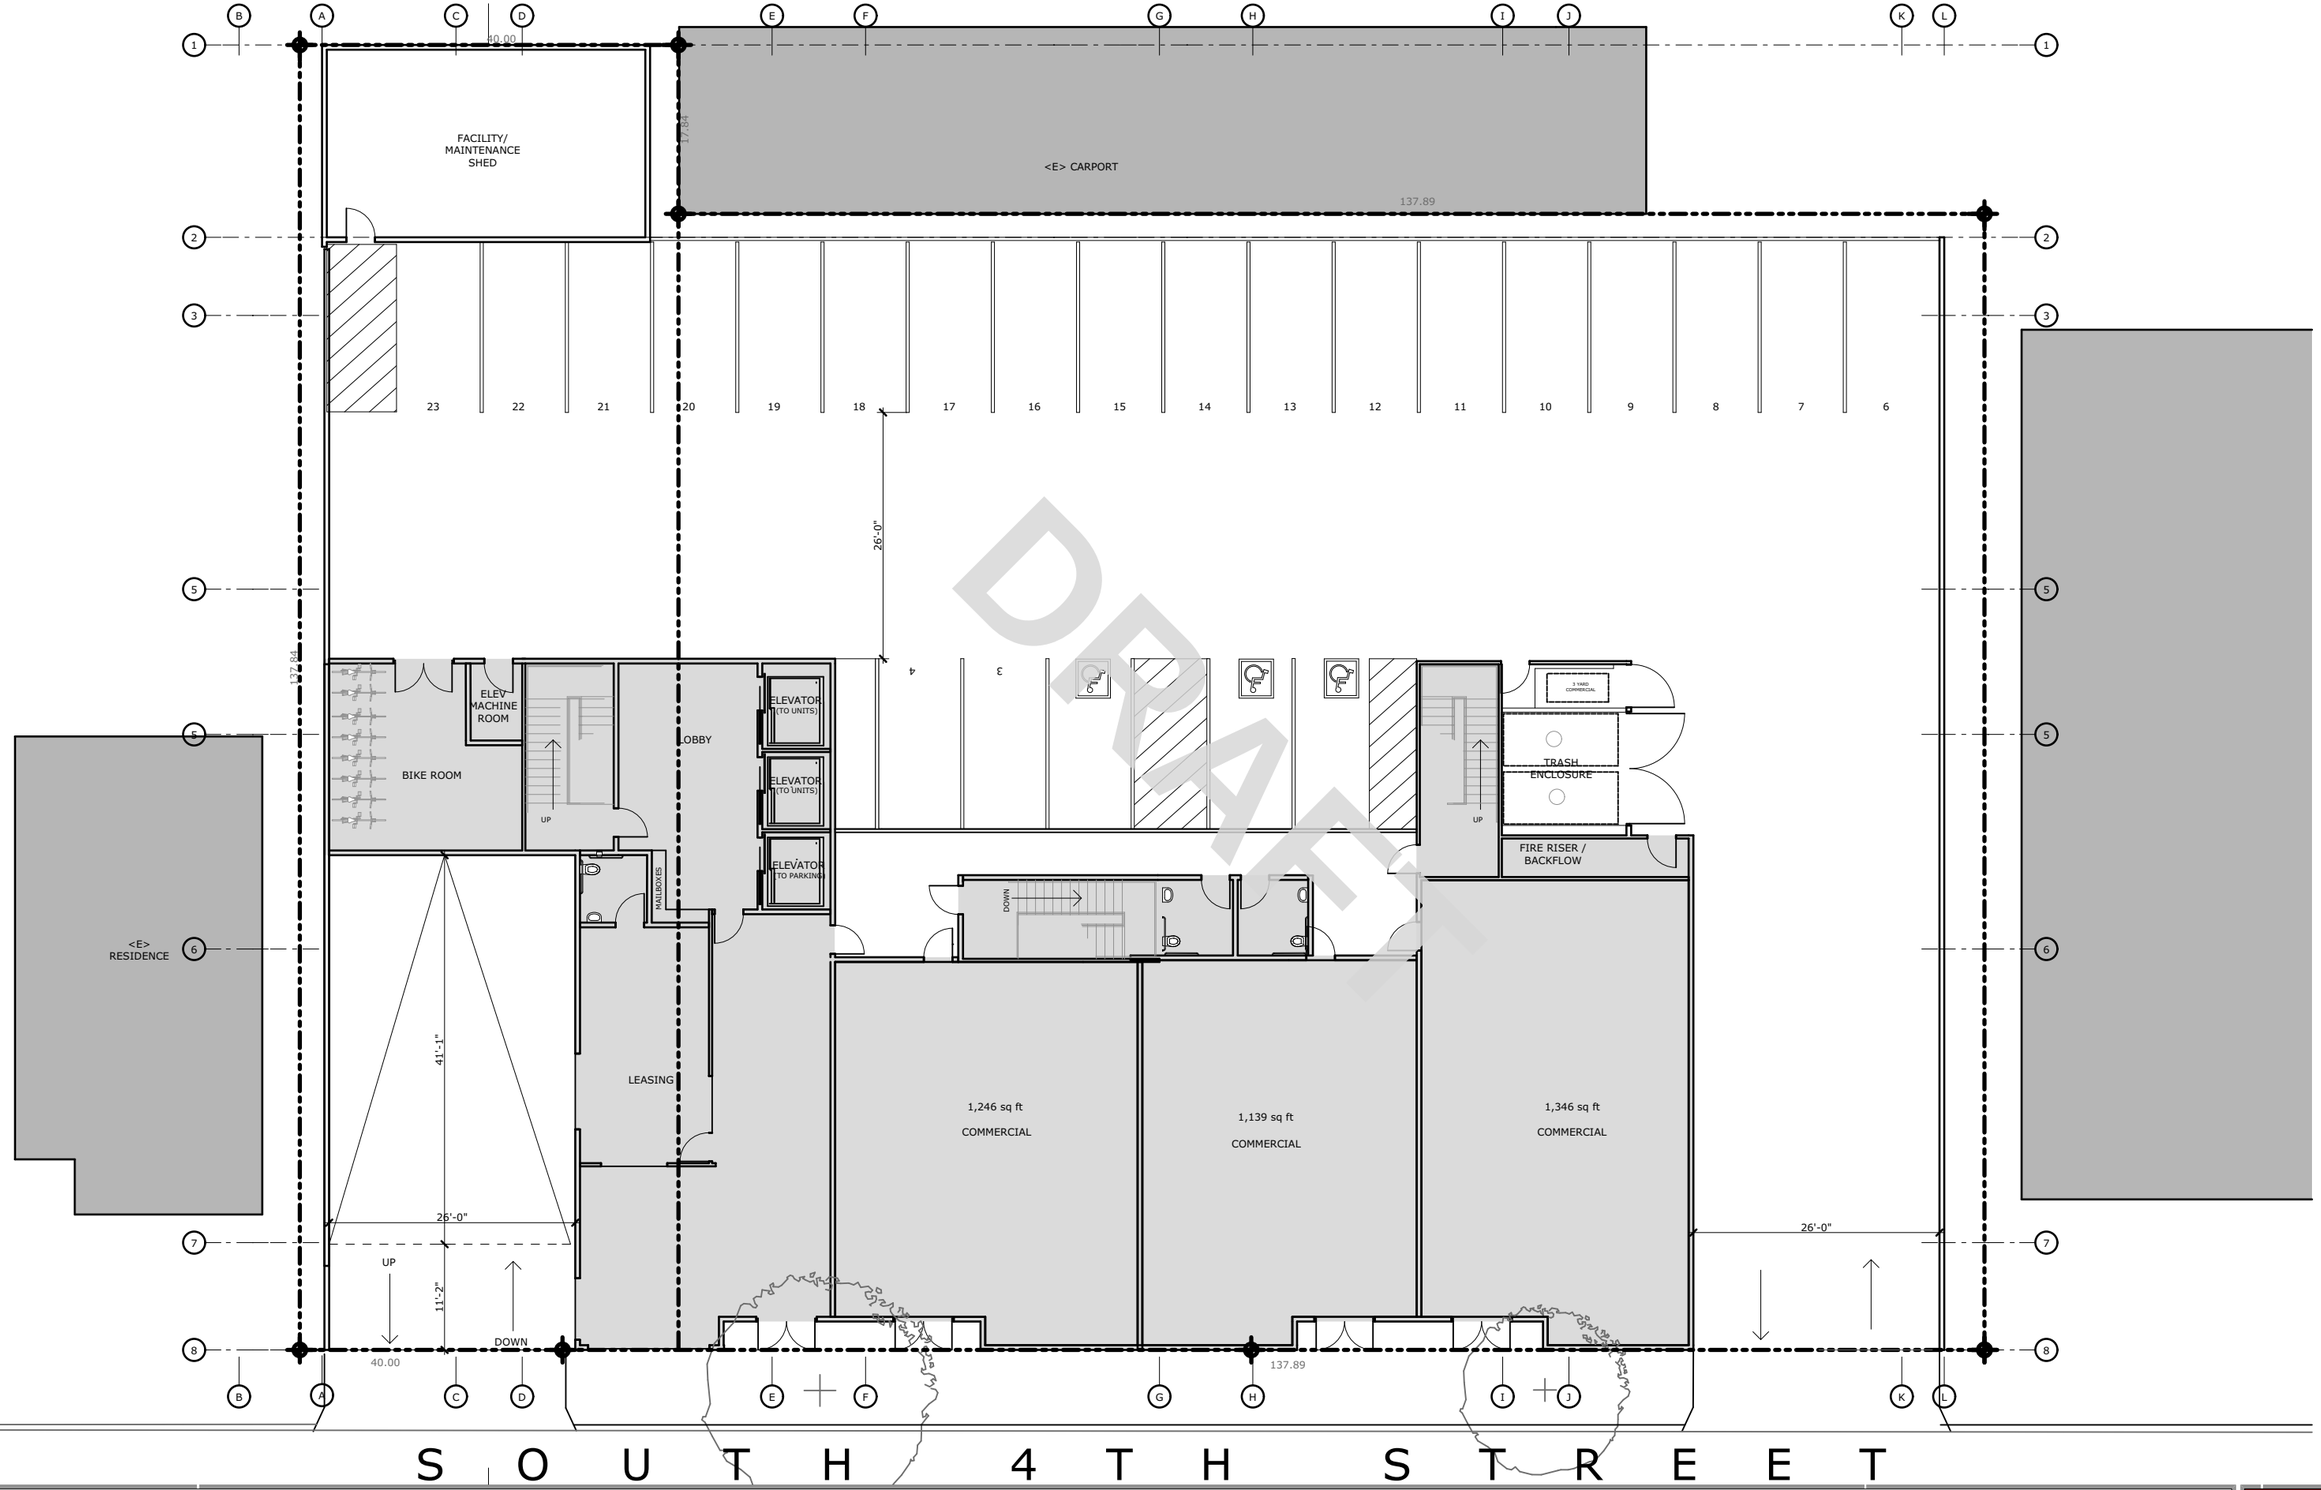


DRAFT

1/16" = 1'-0"
7/2/2015

4TH STREET MIXED USE BUILDING

GROUND FLOOR - COMMERCIAL & PARKING 7,025 SF (23 SPACES)

WESTON MILES
ARCHITECTS
• Architecture • Landscape •

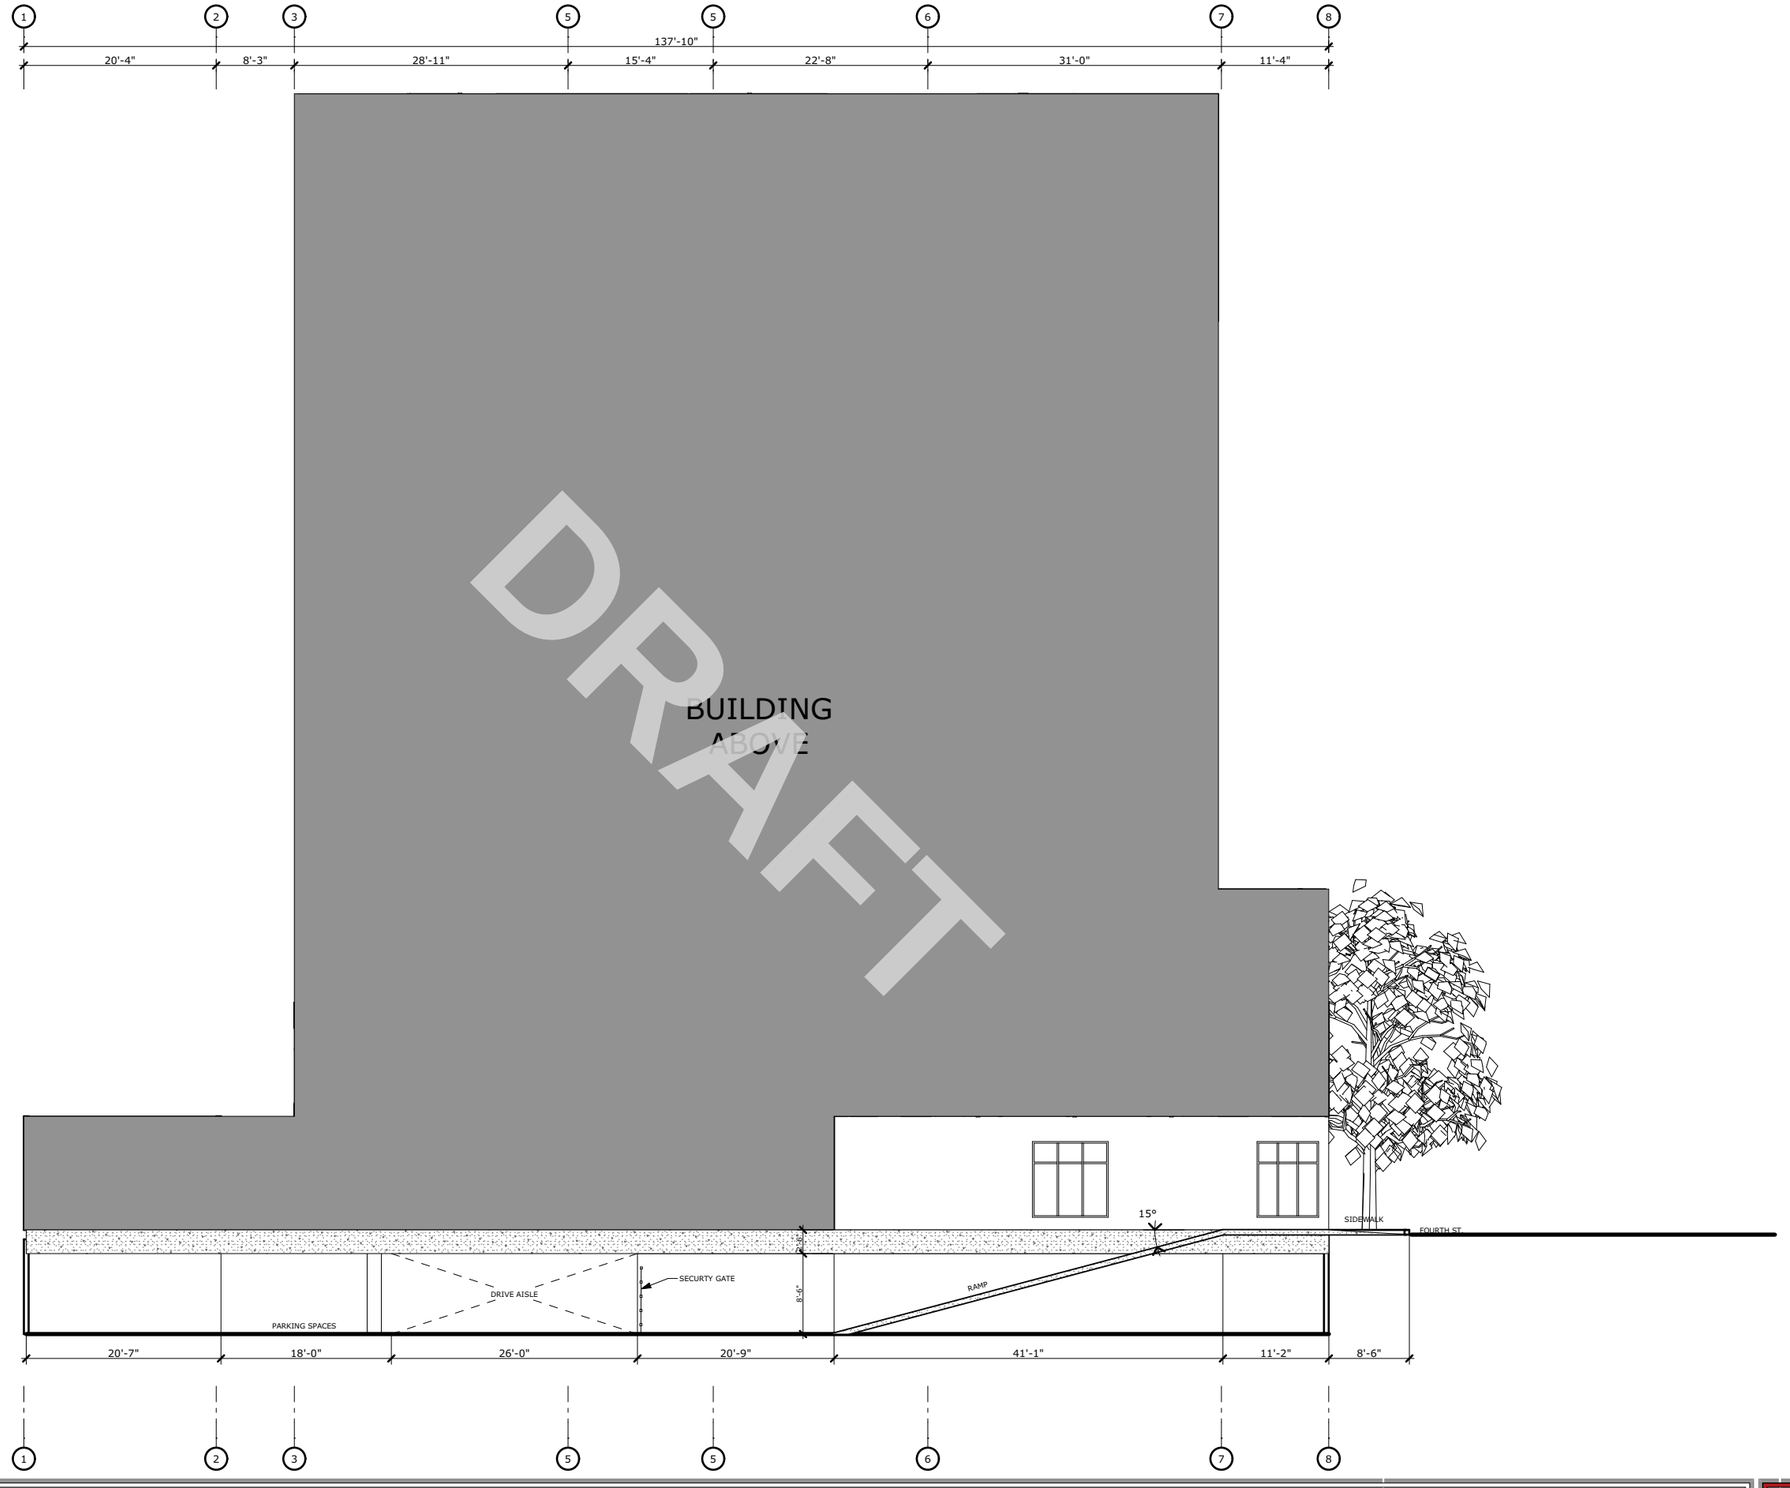


1/16" = 1'-0"

7/2/2015

4TH STREET MIXED USE BUILDING

GARAGE RAMP SECTION

WESTON MILES
ARCHITECTS
• Architecture • Landscape •

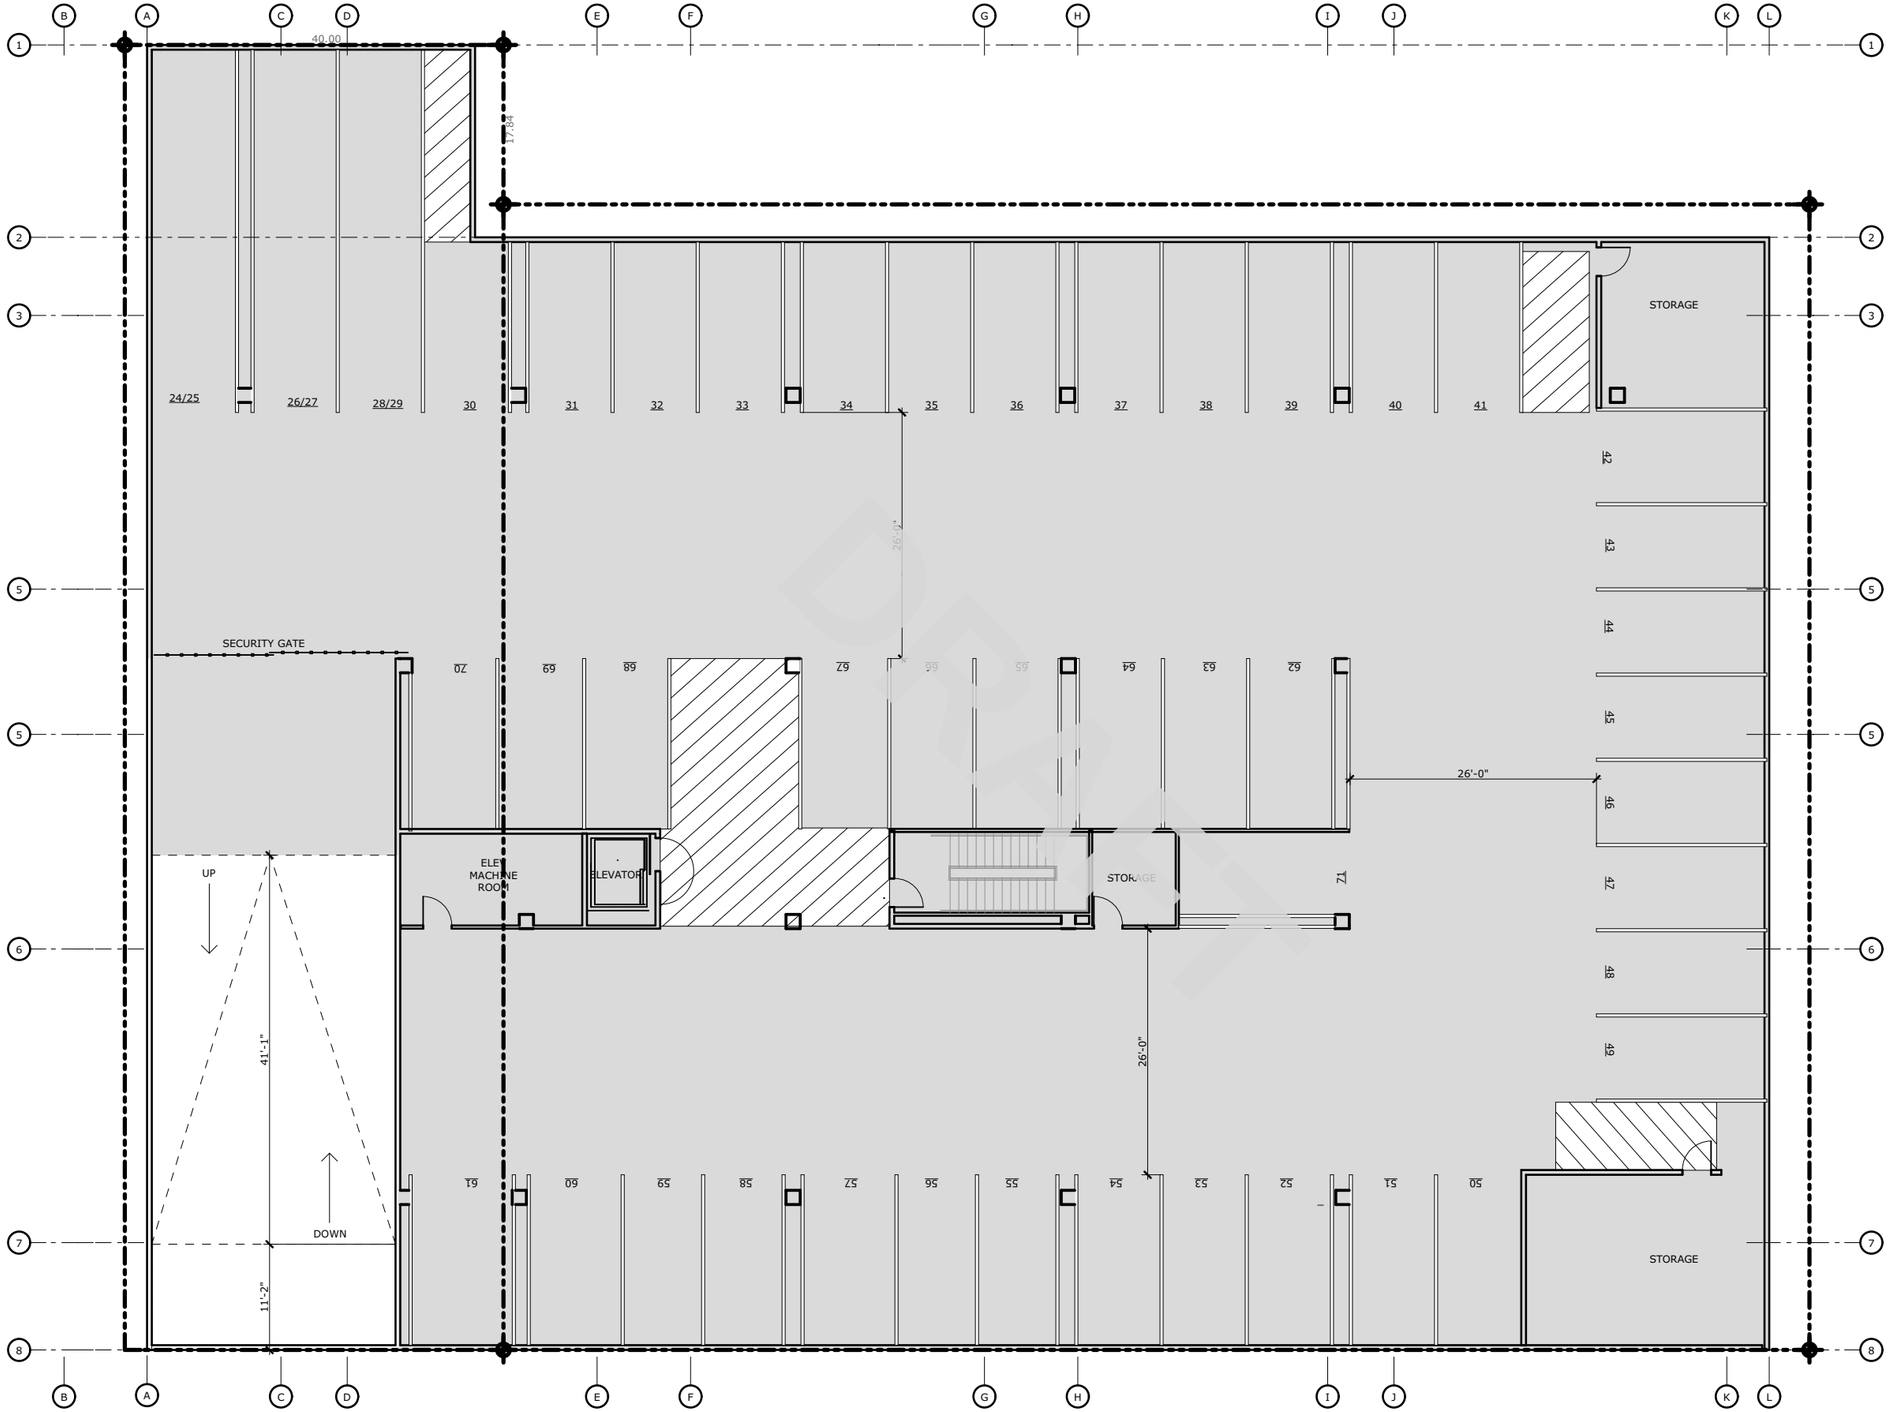

1/16" = 1'-0"

7/2/2015

4TH STREET MIXED USE BUILDING

PARKING GARAGE 19,446 SF (48 SPACES)

WESTON MILES
ARCHITECTS
• Architecture • Landscape •




San Jose Water Company

2014 ANNUAL WATER QUALITY REPORT

Proudly serving you since 1866

How the Drought Impacts Water Quality

As San Jose Water Company (SJWC) approaches its 150th anniversary of providing high quality water to its customers, California is in its fourth year of a drought. The changing water supplies available during the drought present new challenges to maintaining water quality and require the company to make adjustments in the operation of its water system. These adjustments include more frequent monitoring of the distribution system, mitigating disinfection byproducts, and boosting of disinfectant residuals where needed.

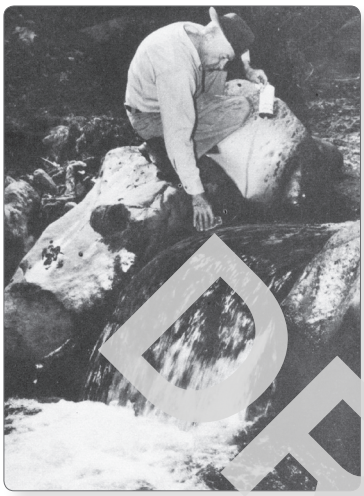







As a result of SJWC's participation in the Distribution Partnership for Safe Water Program, we are well prepared to respond. Our response includes the adoption of goals and the implementation of programs that improve overall system reliability and operational flexibility resulting in exceptional customer service.

To ensure safe disinfectant residuals, SJWC is going above and beyond what is required by collecting and analyzing over 800 samples monthly throughout its distribution system. This additional effort provides a timely and accurate representation of the disinfection residuals, nitrite, and ammonia in the water supply. It also allows SJWC to detect small changes in water quality that allow SJWC to carefully manage operations to ensure that water quality is continuously maintained. Other efforts undertaken by SJWC to maintain water quality include:

- Installing automated disinfectant boosting devices at remote sites in the distribution system
- Performing studies to optimize the cleaning methods and frequency of cleaning of its tanks
- Deploying a zero waste water main flushing system
- Enhancing the maintenance of its watershed while protecting the environment
- Employing a Trihalomethanes Reduction System at a key water supply reservoir

Together, these initiatives ensure that SJWC will continue to be an industry leader in managing and providing water that not only meets but also surpasses all water quality regulatory requirements.

As the drought continues to impact the traditional supplies of water available for treatment and distribution, customers may notice changes in the water that include higher mineral content and a more pronounced chlorine or metallic taste. While noticeable, these changes are aesthetic in nature and do not represent a health risk. The water remains safe for all uses and meets all Federal and State regulatory requirements.

SJWC remains committed to ensuring high quality water is delivered to its customers and will continue to pursue continuous improvements in the ways we manage this precious commodity.

DRAFT

Water Quality Guidance

Source Water Assessment

An assessment of the drinking water sources for SJWC's water system was completed in December 2002. SJWC's wells are considered most vulnerable to one or more of the following activities, which have not been associated with any contaminants detected in the water supply: dry cleaners, automobile gas stations and repair shops, and underground storage tanks. Some of SJWC's wells are also considered vulnerable to metal plating and finishing, photo processing/printing, electrical/electronics manufacturing, chemical/petroleum processing/storage, known contaminant plumes, and plastics/synthetics producers. SJWC's surface supplies are considered most vulnerable to low density septic systems. Imported surface water purchased from Santa Clara Valley Water District (SCVWD) is considered most vulnerable to a variety of land use practices, such as agricultural and urban runoff, recreational activities, livestock grazing, as well as residential and industrial development. In addition, local sources are vulnerable to potential contamination from commercial stables and historic mining practices. Although these activities exist in areas near one or more of SJWC's or SCVWD's sources, physical barriers, treatment systems, and monitoring programs are in place to ensure that water supplied to our customers is not adversely affected. Customers seeking additional information may view a copy of the assessment during normal business hours at SJWC's offices at 110 West Taylor Street, San Jose.

Special Populations

Some people may be more vulnerable to contaminants in drinking water than the general population. Immunocompromised persons such as persons with cancer undergoing chemotherapy, persons who have undergone organ transplants, persons with HIV/AIDS or other immune system disorders, some elderly, and infants can be particularly at risk from infections. These people should seek advice about drinking water from their health care providers. USEPA/Centers for Disease Control (CDC) guidelines on appropriate means to lessen the risk of infection by Cryptosporidium and other microbial contaminants are available from the Safe Drinking Water Hotline at 1-800-426-4791. Additional information is available from the California Department of Public Health (CDPH) Division of Communicable Disease Control at (510) 540-2566 or the Santa Clara County Department of Environmental Health at (408) 918-3400.

Drinking Water Regulation

Drinking water, including bottled water, may reasonably be expected to contain at least small amounts of some contaminants. The presence of contaminants does not necessarily indicate that water poses a health risk. More information about contaminants and potential health effects can be obtained by calling the USEPA's Safe Drinking Water Hotline at 1-800-426-4791. The sources of drinking water (both tap water and bottled water) include rivers, lakes, streams, ponds, reservoirs, springs, and wells. As water travels over the surface of the land or through the ground, it dissolves naturally-occurring minerals and, in some cases, radioactive material, and can pick up substances resulting from the presence of animals or from human activity.

Contaminants that may be present in source water include:

- Microbial contaminants, such as viruses and bacteria, that may come from sewage treatment plants, septic systems, agricultural livestock operations, and wildlife.
- Inorganic contaminants, such as salts and metals, that can be naturally-occurring or result from urban stormwater runoff, industrial or domestic wastewater discharges, oil and gas production, mining, or farming.
- Pesticides and herbicides, that may come from a variety of sources such as agriculture, urban stormwater runoff, and residential uses.
- Organic chemical contaminants, including synthetic and volatile organic chemicals, that are by-products of industrial processes and petroleum production, and can also come from gas stations, urban stormwater runoff, agricultural application, and septic systems.
- Radioactive contaminants, that can be naturally-occurring or be the result of oil and gas production and mining activities.

In order to ensure that tap water is safe to drink, the U.S. Environmental Protection Agency (USEPA) and the California Department of Public Health (Department) prescribe regulations that limit the amount of certain contaminants in water provided by public water systems. Department regulations also establish limits for contaminants in bottled water that must provide the same protection for public health.

Turbidity

Turbidity is a measure of cloudiness in the water. We monitor it because it is a good indicator of the effectiveness of our filtration system.

Nitrate

Nitrate in drinking water at levels above 45 mg/L is a health risk for infants of less than six months of age. Such nitrate levels in drinking water can interfere with the capacity of the infant's blood to carry oxygen, resulting in a serious illness; symptoms include shortness of breath and blueness of the skin. Nitrate levels above 45 mg/L may also affect the ability of the blood to carry oxygen in other individuals, such as pregnant women and those with certain specific enzyme deficiencies. If you are caring for an infant, or you are pregnant, you should ask advice from your health care provider. Nitrate levels in SJWC water sources are shown in the enclosed table. In 2014, SJWC did not detect nitrate at or above 45 mg/L in any sources.

Fluoride

For information on fluoride in your drinking water please visit our website at www.sjwater.com

DRAFT

2014 SJWC Annual Water Quality Report

SJWC tests your water supplies for over 200 possible contaminants. Only those contaminants that were detected in any of our water sources appear in this table. Primary standards relate to public health, while secondary standards relate to aesthetic qualities such as taste, odor, and color. CDPH allows us to monitor for some contaminants less than once per year because the concentrations do not change frequently. Some of the data reported, although representative, are more than one year old. Data for radionuclides, microbiological, turbidity, secondary standards, and inorganic and organic chemicals are all from testing performed in 2014.

Primary Standards — Mandatory Health-Related Standards

PARAMETER	UNITS	MCL	PHG or (MCLG)	GROUNDWATER AVERAGE	GROUNDWATER RANGE	IMPORTED SURFACE WATER AVERAGE	IMPORTED SURFACE WATER RANGE	MOUNTAIN SURFACE WATER AVERAGE	MOUNTAIN SURFACE WATER RANGE	TYPICAL SOURCES*
INORGANIC MATERIALS										
Aluminum	ppm	1	0.6	ND	ND - 0.16	ND	ND - 0.85	ND	ND - 0.17	1,4
Barium	ppm	1	2	0.10	ND - 0.30	ND	ND	ND	ND	8, 10
Chromium	ppb	50	(100)	0.35	ND - 11	ND	ND	ND	ND	1
Fluoride	ppm	2	1	ND	ND - 0.17	ND	ND - 0.10	ND	ND	1
Hexavalent Chromium	ppb	10	0.02	1.92	ND - 3.1	ND	ND	ND	ND	8, 10
Nitrate (as NO_3)	ppm	45	45	13	2.3 - 31	ND	ND - 5.0	2.0	ND - 7.0	1, 2
RADIONUCLIDES										
Gross Alpha Activity	pCi/L	15	15	1.7	ND - 6.1	ND	ND	ND	ND - 0.09	1
Combined Radium	pCi/L	5	0	0.24	ND - 0.94	ND	ND	ND	ND	1
VOLATILE ORGANIC CHEMICALS										
1,1- Dichlorethylene	ppb	6	10	ND	ND -0.76	ND	ND	ND	ND	7
1,1,1-Trichlorethane	ppb	200	1000	ND	ND - 1.6	ND	ND	ND	ND	8
CLARITY						**LEVEL FOUND**		**LEVEL FOUND**		
Turbidity	NTU	TT = 1 NTU	none	NA		0.21		0.22		11
	NTU	TT= 95% of samples ≤ 0.3 NTU	none	NA		100%		100%		
MICROBIOLOGICAL				**SJWC DISTRIBUTION SYSTEM**						
				RANGE		**HIGHEST LEVEL DETECTED**				
Coliform Bacteria	%	> 5% positive of monthly samples	(0)	0 - 0.27%		0.27%				10
				UNTREATED IMPORTED SURFACE WATER						
				AVERAGE		**RANGE**				
Cryptosporidium	L	TT	(0)	ND		ND - 0.1				11
LEAD AND COPPER		AL	PHG	**SJWC AT THE TAP SAMPLING (2014)**						
				90th PERCENTILE LEVEL		**# OF SITES ABOVE AL**				
Lead	ppb	15	0.2	4.5		0 of 51				1, 14
Copper	ppm	1.3	0.3	0.46		0 of 51				1, 14
DISINFECTION BYPRODUCTS		MCL	MCLG	**COMPLIANCE LEVEL**		**RANGE**				
Total Trihalomethanes	ppb	80	none	62.3		1.4 - 100.6				9
Haloacetic Acids	ppb	60	none	44.6		0.0 - 66.1				9
DISINFECTION		MRDL	MRDLG	**SJWC DISTRIBUTION SYSTEM RUNNING ANNUAL AVERAGE**						
Total Chlorine	ppm	4.0 as Cl_2	4 as Cl_2	0.84 ppm						

DRAFT

Secondary Standards — Aesthetic Standards

PARAMETER	UNITS	MCL	PHG or MCLG	GROUNDWATER AVERAGE	GROUNDWATER RANGE	IMPORTED SURFACE WATER AVERAGE	IMPORTED SURFACE WATER RANGE	MOUNTAIN SURFACE WATER AVERAGE**	MOUNTAIN SURFACE WATER RANGE	TYPICAL SOURCES*
Color	Units	15	none	ND	ND - 5	ND	ND	ND	ND	11,12
Odor—Threshold	TON	3	none	ND	ND - 2	1	1 - 2	ND	ND	12
Hardness(as $CaCO_3$)	ppm	none	none	307	172 - 506	141	109 -178	162	162 - 162	1
Chloride	ppm	500	none	47	21 - 81	100	69 - 167	32	32 - 32	3, 6
Iron	ppb	300	none	ND	ND - 230	ND	ND	ND	ND	3, 5
Manganese	ppb	50	none	ND	ND - 33	ND	ND	ND	ND	3
Sodium	ppm	none	none	33	15-73	53	ND - 121	25	25 - 25	1
Sulfate	ppm	500	none	57	34 -86	63	50.7- 112	47	47 - 47	3, 5
Total Dissolved Solids	ppm	1000	none	460	270 - 780	387	312 - 540	300	300 - 300	3
Conductivity	umho/cm	1600	none	703	460 - 1000	694	552 - 964	500	500 - 500	6, 13

Typical Sources of Chemical Constituents

1. Erosion of natural deposits 2. Runoff and leaching from fertilizer use 3. Runoff and leaching of natural deposits 4. Residue from some surface water treatment processes 5. Industrial waste 6. Seawater influence 7. Discharge from industrial chemical factories 8. Discharge from metal degreasing sites and other factories 9. By-product of drinking water disinfection 10. Naturally present in the environment 11. Soil erosion and stream sediments 12. Naturally occurring organic materials 13. Substances that form ions when in water 14. Internal corrosion of household plumbing systems

**Single measurement performed in 2014

Unregulated Contaminant Monitoring Rule 3

PARAMETER	UNITS	GROUNDWATER		IMPORTED SURFACE WATER		MOUNTAIN SURFACE WATER	
		AVERAGE	RANGE	AVERAGE	RANGE	AVERAGE	RANGE
1,4-Dioxane	ppb	ND	ND - 0.12	ND	ND	ND	ND
Chlorodifluoromethane	ppb	ND	ND - 0.12	ND	ND	ND	ND
Chromium VI	ppb	1.1	0.37 - 1.7	ND	ND	0.46	0.38 - 0.54
Molybdenum	ppb	1.0	1.0 - 1.0	ND	ND - 2.0	ND	ND
Strontium	ppb	432	300 - 480	ND	ND	205	150 - 280
Vanadium	ppb	2.4	2.0 - 3.3	ND	ND - 4.0	1.5	1.4 - 1.6

Unregulated contaminants do not have a drinking water standard set by USEPA. The purpose of monitoring for these contaminants is to help EPA decide whether the contaminants should have a standard.

DRAFT

Important Definitions

Public Health Goal (PHG): The level of a contaminant in drinking water below which there is no known or expected risk to health. PHGs are set by the California Environmental Protection Agency.

Maximum Contaminant Level Goal (MCLG): The level of a contaminant in drinking water below which there is no known or expected risk to health. MCLGs are set by the U.S. Environmental Protection Agency.

Maximum Contaminant Level (MCL): The highest level of a contaminant that is allowed in drinking water. Primary MCLs are set as close to the PHGs (or MCLGs) as is economically and technologically feasible. Secondary MCLs are set to protect the odor, taste, and appearance of drinking water.

Maximum Residual Disinfectant Level (MRDL): The level of a disinfectant added for water treatment that may not be exceeded at consumer's tap.

Maximum Residual Disinfectant Level Goal (MRDLG): The level of a drinking water disinfectant below which there is no known or expected risk to health. MRDLGs do not reflect the benefits of the use of disinfectants to control microbial contaminants.

Primary Drinking Water Standard (PDWS): MCLs and MRDLs for contaminants that affect health along with their monitoring and reporting requirements, and water treatment requirements.

Treatment Technique (TT): A required process intended to reduce the level of a contaminant in drinking water.

Regulatory Action Level (AL): The concentration of a contaminant which, if exceeded, triggers treatment or other requirements that a water system must follow.

One part per million (ppm): is the same as one milligram per liter (mg/L). One ppm corresponds to a single penny in $10,000 or one minute in two years.

One part per billion (ppb): is the same as one microgram per liter (ug/L). One ppb corresponds to a single penny in $10,000,000 or one minute in two thousand years.

Detection Limit for Purposes of Reporting (DLR): The lowest level of a constituent that the Department of Public Health requires to be reported.

Nephelometric Turbidity Units (NTU): This is a measure of the cloudiness of the water.


Not Detected (ND): If a constituent is not measured at or above a DLR, it is reported as ND.

Not Analyzed (NA): Source designated non-vulnerable or testing not required.

TON: Threshold Odor Number, a measure of odor.


umho/cm: micromho per centimeter, a measure of electrical conductivity.

pCi/L: picocuries per liter, a measure of radioactivity

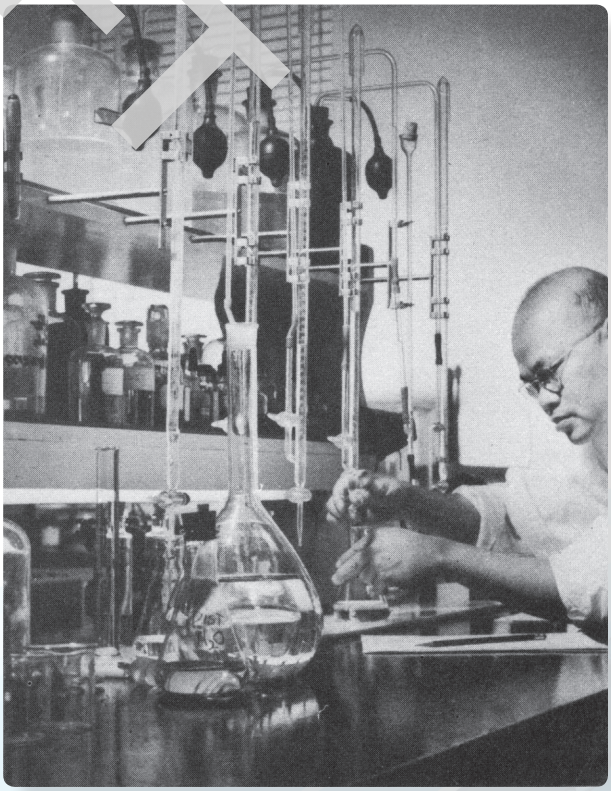

SJWC Service Area and Water Supply Sources

SJWC provides water from three major sources. The first source is groundwater, which is pumped from over 100 wells that draw water from the Santa Clara Groundwater Subbasin. The second source is local mountain surface water, which is collected in our watershed in the Santa Cruz Mountains and treated at our two treatment plants. The third source, imported surface water, is provided by the Santa Clara Valley Water District (SCVWD), our wholesale supplier. A majority of imported water originates as Sierra snowmelt and travels through the State and Federal water projects before treatment at SCVWD's three treatment plants. A smaller portion is impounded in local reservoirs in Santa Clara County.

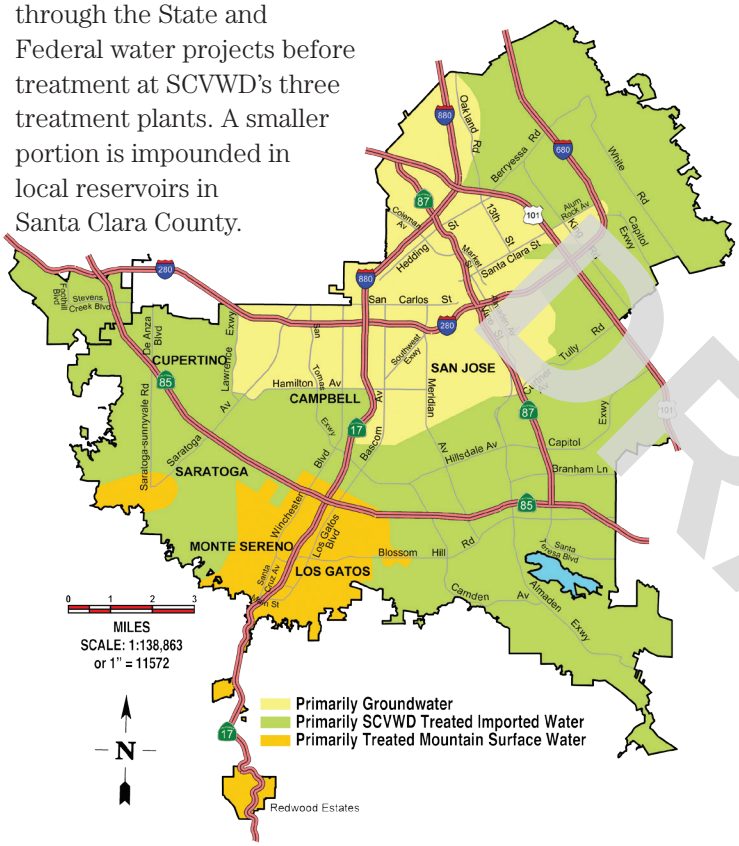

Reminder for Dialysis Patients and Aquarium Owners

Chloramine and chlorine may be present in the water provided by SJWC. These chemicals are used to protect public health by destroying disease-causing organisms. Except for a slight chlorinous taste or odor, these disinfectants will not cause any problems for the general public. However, home dialysis patients and aquarium owners must take special precautions before the water can be used in kidney dialysis machines or aquariums. Please consult your doctor or dialysis technician to be sure your home equipment is adequate and proper tests are being performed every time it is used. Before filling an aquarium or fish pond, the disinfectant must be removed. Your local tropical fish store can help determine the best water treatment for your fish.

Your drinking water is continually tested to ensure compliance with state and federal standards for quality and safety. This annual report summarizes the results of more than 17,000 water quality tests conducted throughout the year. If you have any questions about your water quality, service, or the information contained in this report, please call us at (408) 279-7900 during normal business hours (Monday through Friday between 8:00 a.m. and 5:30 p.m.). Or, you may contact the USEPA Safe Drinking Water Hotline at 1-800-426-4791 for additional public information about the SafeDrinking Water Act or USEPA's drinking water regulatory programs.

To Learn More about the Quality of Your Water

Drinking Water Information on the Internet

Detailed information about specific drinking water topics is available on the Internet. Visit our web site or any other of those listed below to find out more about water treatment, quality, and current regulations.

San Jose Water Company: www.sjwater.com

Santa Clara Valley Water District: www.valleywater.org

American Water Works Association: www.awwa.org

SWRCB Division of Drinking Water:

http://www.waterboards.ca.gov/drinking_water/programs/index.shtml

United States Environmental Protection Agency:

http://water.epa.gov/drink/

This brochure provides a snapshot of last year's water quality data for SJWC. Included are details about where your water comes from and how your water quality compares to State standards. As you can see, in 2014, as in years past, your tap water met all USEPA and State primary drinking water health standards.

Se le está enviando este informe en conformidad con la Ley de Agua Potable Segura. Se alienta a los propietarios, negocios y escuelas a compartir este informe con los usuarios a los que no se cobra el agua en sus centros. Llame a nuestra oficina para obtener más copias sin costo.

Báo cáo này được gửi đến quý vị chiếu theo quy định của Đạo Luật Nước Uống An Toàn. Những người cho thuê nhà, chủ doanh nghiệp và nhà trường được khuyến khích chia sẻ bản báo cáo này với những người sử dụng nước tại chỗ nhưng không nhận hóa đơn. Quý vị có thể xin thêm miễn phí bản sao của báo cáo này bằng cách gọi văn phòng chúng tôi.

這份報告根據《安全飲用水法案》的規定寄發給您。請房東、企業業主以及學校當局將此報告內容與其所在地點不會收到水費帳單的自來水用戶分享。如需更多的免費報告副本，請致電本辦公室。

This report is being sent to you in compliance with the Safe Drinking Water Act. Landlords, businesses and schools are encouraged to share this report with nonbilled water users at their locations. Additional copies are available free of charge by calling our office.

San Jose Water Company
110 West Taylor Street, San Jose, CA 95110
customer_service@sjwater.com
(408) 279-7900 • www.sjwater.com
Se Habla Español
At your service since 1866

DRAFT

APPENDIX G

QUALIFICATIONS

DRAFT

Max Martinez – Project Manager, Due Diligence Services

B.S. Environmental Studies, University of Southern California
LEED Green Associate

Mr. Martinez has one year of experience in the environmental field. His past experience includes indoor environmental inspection and testing for various commercial and residential properties as well as working on sustainability planning for multifamily developments.

Project experience for Mr. Martinez includes:

- Phase I Environmental Site Assessments
- Regulatory Database Reviews
- Historical Records Review
- Environmental Transaction Screens

Prior to joining AEI, Mr. Martinez assisted professors at the University of Southern California with research of anthropogenic impacts to coral reefs and with the monitoring of impacted sites. He also worked as a sustainable development intern while receiving his undergraduate degree. His education includes course material regarding environmental laws and regulations, sustainable development, natural sciences, as well as natural resource management.

DRAFT

Katie Hindt – Client Manager

B.A. – Environmental Studies, University of California, Santa Cruz

Registered Environmental Property Assessor (REPA)

Ms. Hindt has over eight years of experience in the environmental service industry and provides project management to ensure ASTM compliance and satisfaction of client requirements for Phase 1 Environmental Site Assessments, Environmental Transaction Screens, Environmental Transaction Analyses, Records Research with Risk Assessments, Regulatory Database Reviews and Historical Records Reviews. She has completed assessments on a variety of residential, agricultural, commercial and industrial sites. Ms. Hindt is familiar with all aspects of Due Diligence Property Assessments and the requirements of many reporting standards including, ASTM, AAI, HUD and client-specific formats.

Project experience for Ms. Hindt includes:

- Phase 1 Environmental Site Assessments (Phase 1 ESA)
- Environmental Transaction Screens (ETS)
- Environmental Transaction Analyses (ETA)
- Records Search with Risk Assessment (RSRA)
- Regulatory Database Reviews
- Historical Records Reviews
- Project Coordination and Setup

As a Client Manager, Ms. Hindt provides senior author services and client management. Additional responsibilities include managing projects and staff mentorship.

In addition, prior to joining the environmental service industry, Ms. Hindt spent four years studying a broad range of environmental disciplines including: National environmental law, policy and economics, restoration ecology, California environmental history and California freshwater policy/issues.

DRAFT

APPENDIX G

OTHER SUPPORTING DOCUMENTATION

DRAFT

AEI Consultants

PRE-SURVEY QUESTIONNAIRE (Environmental)

Instructions: Please complete the following questionnaire to the best of your knowledge.

SITE INFORMATION			
Street Address(es)/Location: 439 & 451 South 4th Street			
City: San Jose	County:	State: CA	Zip: 95112
Parcel Number(s): 467-47-096 & 467-47-058			
Contact	**Name**	**Phone Number**	**Yrs. Associated w/Site**
Owner:	Nelly Ames	408-993-9268	
Site Contact:	Nelly Ames		
Key Site Manager:	Nelly Ames		
Previous Owners, Operators and/or Occupants:			

PROPERTY USE AND SPECIFICATIONS	
☐ Residential ☐ Office/Retail ☐ Industrial ☐ Vacant Land ☐ Agricultural ☒ Other: Apartment_____	
Provide all known current/former addresses and/or parcel numbers: 467-47-096 & 467-47-058	
Are there any plans for site redevelopment or change in use? ☐ No ☒ Yes If yes, describe: New 24 stories multifamily residential building with 210 units	
Total Property Size (acres):.52	Electricity Provider: pg and e
Number of Buildings: 2	Heating System Fuel Source(s): gas
Building Size(s) (SF):	Gas Provider: water heater
Original Construction Date(s):	Cooling System Power Source: none
Date(s) of Renovation(s):	Potable Water Source/Provider: city
Number of vacant units: 21	Sanitary Sewer Provider: city
Any waste water discharge at the site? ☐ Septic Tank/Leachfield ☐ Sanitary Sewer ☐ Other ☐ None	

PROPERTY HISTORY		
Current and Previous Occupant(s)	**Years of occupancy**	**Brief description of on-site operations**

Has the subject site ever been occupied by the following? no
☐ Dry Cleaner ☐ Gas Station ☐ Printing Facility ☐ Manufacturing Facility
If yes, provide years of occupancy:

Have any previous investigations been performed at the subject property? ☒ No ☐ Yes
If Yes, are copies available? ☐ No ☐ Yes
If Yes, what type: ☐ Phase I ESA ☐ Phase II ☐ Asbestos Survey ☐ Lead Paint Survey ☐ Radon Sampling
☐ Other: _____

Project Number:		Return via Fax:	
Project Manager:		Return via Email:	

DRAFT

AEI Consultants

ON-SITE ENVIRONMENTAL CONDITIONS			
Are you aware of any of the following environmental conditions, **either current or former**, on the subject site?			
Environmental Condition / Issue	**Response**	**Environmental Condition / Issue**	**Response**
Aboveground Storage Tanks (ASTs)	☒ No ☐ Yes	Polychlorinated Biphenyls (PCBs)	☒ No ☐ Yes
Underground Storage Tanks (USTs)	☒ No ☐ Yes	Electrical Transformers	☒ No ☐ Yes
Hazardous/Toxic Substances/Chemicals	☒ No ☐ Yes	Hydraulic Lifts	☒ No ☐ Yes
Chemical Spills/Releases	☒ No ☐ Yes	Elevators	☐ No ☒ Yes
Dump Areas/Landfills	☒ No ☐ Yes	Asbestos	☒ No ☐ Yes
Waste Treatment Systems	☒ No ☐ Yes	Lead-Based Paint	☒ No ☐ Yes
Wastewater Discharges	☒ No ☐ Yes	Oil/Gas Wells	☒ No ☐ Yes
Floor Drains, Sumps, Clarifiers/Oil Water Separators	☒ No ☐ Yes	Flooding, Leaks, Other Water Intrusion	☒ No ☐ Yes
Pits, Ponds, Lagoons	☒ No ☐ Yes	Environmental Permits	☒ No ☐ Yes
Stained Soil, Stressed Vegetation	☒ No ☐ Yes	Environmental Cleanups	☒ No ☐ Yes
Pesticide/Herbicide Use	☒ No ☐ Yes	Water Damage, Mold	☒ No ☐ Yes

OTHER ENVIRONMENTAL CONDITIONS

Are you aware of any pending, threatened, or past litigation relevant to hazardous substances or petroleum products in, on, or from the property? ☒ No ☐ Yes If yes, provide brief explanation.

Are you aware of any pending, threatened or past administrative proceedings relevant to hazardous substances or petroleum products in, on, or from the property? ☒ No ☐ Yes If yes, provide brief explanation.

Are you aware of any notices from any governmental entity regarding any possible violation of environmental laws or possible liability relating to hazardous substances or petroleum products? ☐ No ☐ Yes If yes, provide brief explanation.

SIGNATURE INFORMATION

Person completing questionnaire: NELLY AMAS

Title/Affiliation to property: OWNER

Number of years associated with property: 2005

Date: I./10/2022

SITE VISIT INFORMATION

- A person knowledgeable of current property use/business operations should be present during the site visit.
- Access to a percentage of units should be provided as requested by the field professional.
- Access to the following areas should be provided: all common areas, storage areas, and utility areas; all underground features and chemical storage/disposal areas.
- The following documentation should be provided for review if applicable: all hazardous waste manifests, environmental permits, and any previous environmental reports.

Project Number:		Return via Fax:	
Project Manager:		Return via Email:	

DRAFT

PROJECT DATA

PARCEL NUMBERS	467–47–096 & 467–47–058 LOT LINE ADJUSTMENT CONCURRENT
TOTAL LOT AREA – GROSS	0.52 ACRE (22,060.4 SF)
TOTAL LOT AREA – NET	22,060.4 SF (AT18–052 LOT LINE ADJUSTMENT UNDER REVIEW)
EXISTING USE	RESIDENTIAL: MULTI–FAMILY
PROPOSED USE	STUDENT HOUSING
NO. OF UNITS	200 UNITS
NO. OF STORY	1 LEVEL OF BASEMENT + 23 STORIES (ABOVE THE GRADE) PLUS ROOFTOP AMENITIES AND OPEN SPACE
OCCUPANCY GROUP	R–2 (STUDENT HOUSING), A–3 (ROOFTOP), S–2 (PARKING)
TYPE OF CONSTRUCTION	I–A
AUTOMATIC FIRE SPRINKLER	YES
CURRENT ZONING	DC
PROPOSED ZONING	DC
PROPOSED HEIGHT	265'–0" (ALLOWED IS 295')
PROPOSED LEED CERTIFICATION	SILVER

UNIT MATRIX

2ND AND 3RD FLOOR

CONFIGURATION	UNIT TYPE	BEDROOMS	BATHS	BEDS	UNIT AREA (SF)	UNITS/FLOOR	TOTAL UNITS (2 FLOORS)	% MIX	UNITS AREA PER FLOOR (SF)
3BD / 3BA	B	3	3	4	1123	2	4	100%	2246
EACH FLOOR		6	6	8		2			2246
TOTAL 2 FLOORS		**12**	**24**	**8**			**4**		**4492**

4TH FLOOR TO 23RD FLOOR

CONFIGURATION	UNIT TYPE	BEDROOMS	BATHS	BEDS	UNIT AREA (SF)	UNITS/FLOOR	TOTAL UNITS (20 FLOORS)	% MIX	UNITS AREA PER FLOOR (SF)
2BD / 2BA	A	2	2	3	770	2	40	20.0%	1540
2BD / 2BA	A1	2	2	3	984	1	20	10.0%	984
2BD / 2BA	A2	2	2	3	965	1	20	10.0%	965
4BD / 4BA	C	4	4	5	1378	2	40	20.0%	2756
4BD / 4BA	C1	4	4	5	1393	1	20	10.0%	1393
4BD / 4BA	C2	4	4	5	1451	1	20	10.0%	1451
5BD / 4BA	D	5	5	5	1552	1	20	10.0%	1552
5BD / 4BA	D1	5	4	6	1797	1	20	10.0%	1797
EACH FLOOR		30	29	38		10			12438
TOTAL 20 FLOORS		**600**	**580**	**760**			**200**	100.0%	**199008**

PROJECT TOTAL		**612**	**604**	**768**			**204**		**203500**

GROSS BUILDING AREA (SF)	
BASEMENT	17464
GROUND FLOOR	17350
2ND FLOOR	17464
3RD FLOOR	17464
4TH TO 23RD FLOOR (15684 SF/FLOOR)	314800
TOTAL 20 FLOORS	
ROOFTOP	6837
TOTAL WITH BASEMENT	391379
TOTAL WITHOUT BASEMENT	373915
LOT SIZE	22060
FAR ALLOWED	30
FAR PROPOSED	**16.95**

PARKING			
FLOOR LEVEL	STALL TYPE		
	VEHICLE	BICYCLE	LOADING
BASEMENT	98		
1ST FLOOR		108	2
2ND -3RD AUTOMATIC PARKING	132		
SUB-TOTAL	230	108	2
TOTAL PROVIDED	**230**	**108**	**2**
TOTAL NUMBER OF UNITS	204		
TOTAL NUMBER OF BEDS	768		
PARKING RATIO	112.7%		
BICYCLE PKG / BED	14.1%		

DRAFT

SCDC
ARCHITECTURE
INTERIOR DESIGN
SALVATORE CARUSO
DESIGN CORPORATION
980 EL CAMINO REAL, # 200, SANTA CLARA, CA 95050
TEL. No. (408) 998-4087 • FAX. No. (408) 998-4088

PROJECT :

4TH STREET

439 & 451 SOUTH 4TH STREET
SAN JOSE, CA

GENERAL NOTES :

1. THIS SHEET IS PART OF A SET & IS NOT TO BE USED ALONE.
2. THIS SHEET IS NOT FOR CONSTRUCTION UNTIL THE ARCHITECT'S STAMP & SIGNATURE ARE ON THIS SHEET
3. THESE PLANS & PRINTS ARE OWNED BY THE ARCHITECT & ARE FOR USE ON THIS PROJECT ONLY. REPRODUCTION AND/OR DISTRIBUTION WITHOUT THE WRITTEN CONSENT OF THE ARCHITECT IS FORBIDDEN.
4. COPYRIGHT © BY SALVATORE CARUSO DESIGN CORP.

SHEET NAME :

PROJECT DATA


REVISIONS	BY

DRAWN:
CHECKED:
DATE: 06/14/2021
SCALE:
JOB No.: 18.07.06

SHEET No.:

A0.2

SHEETS IN SET

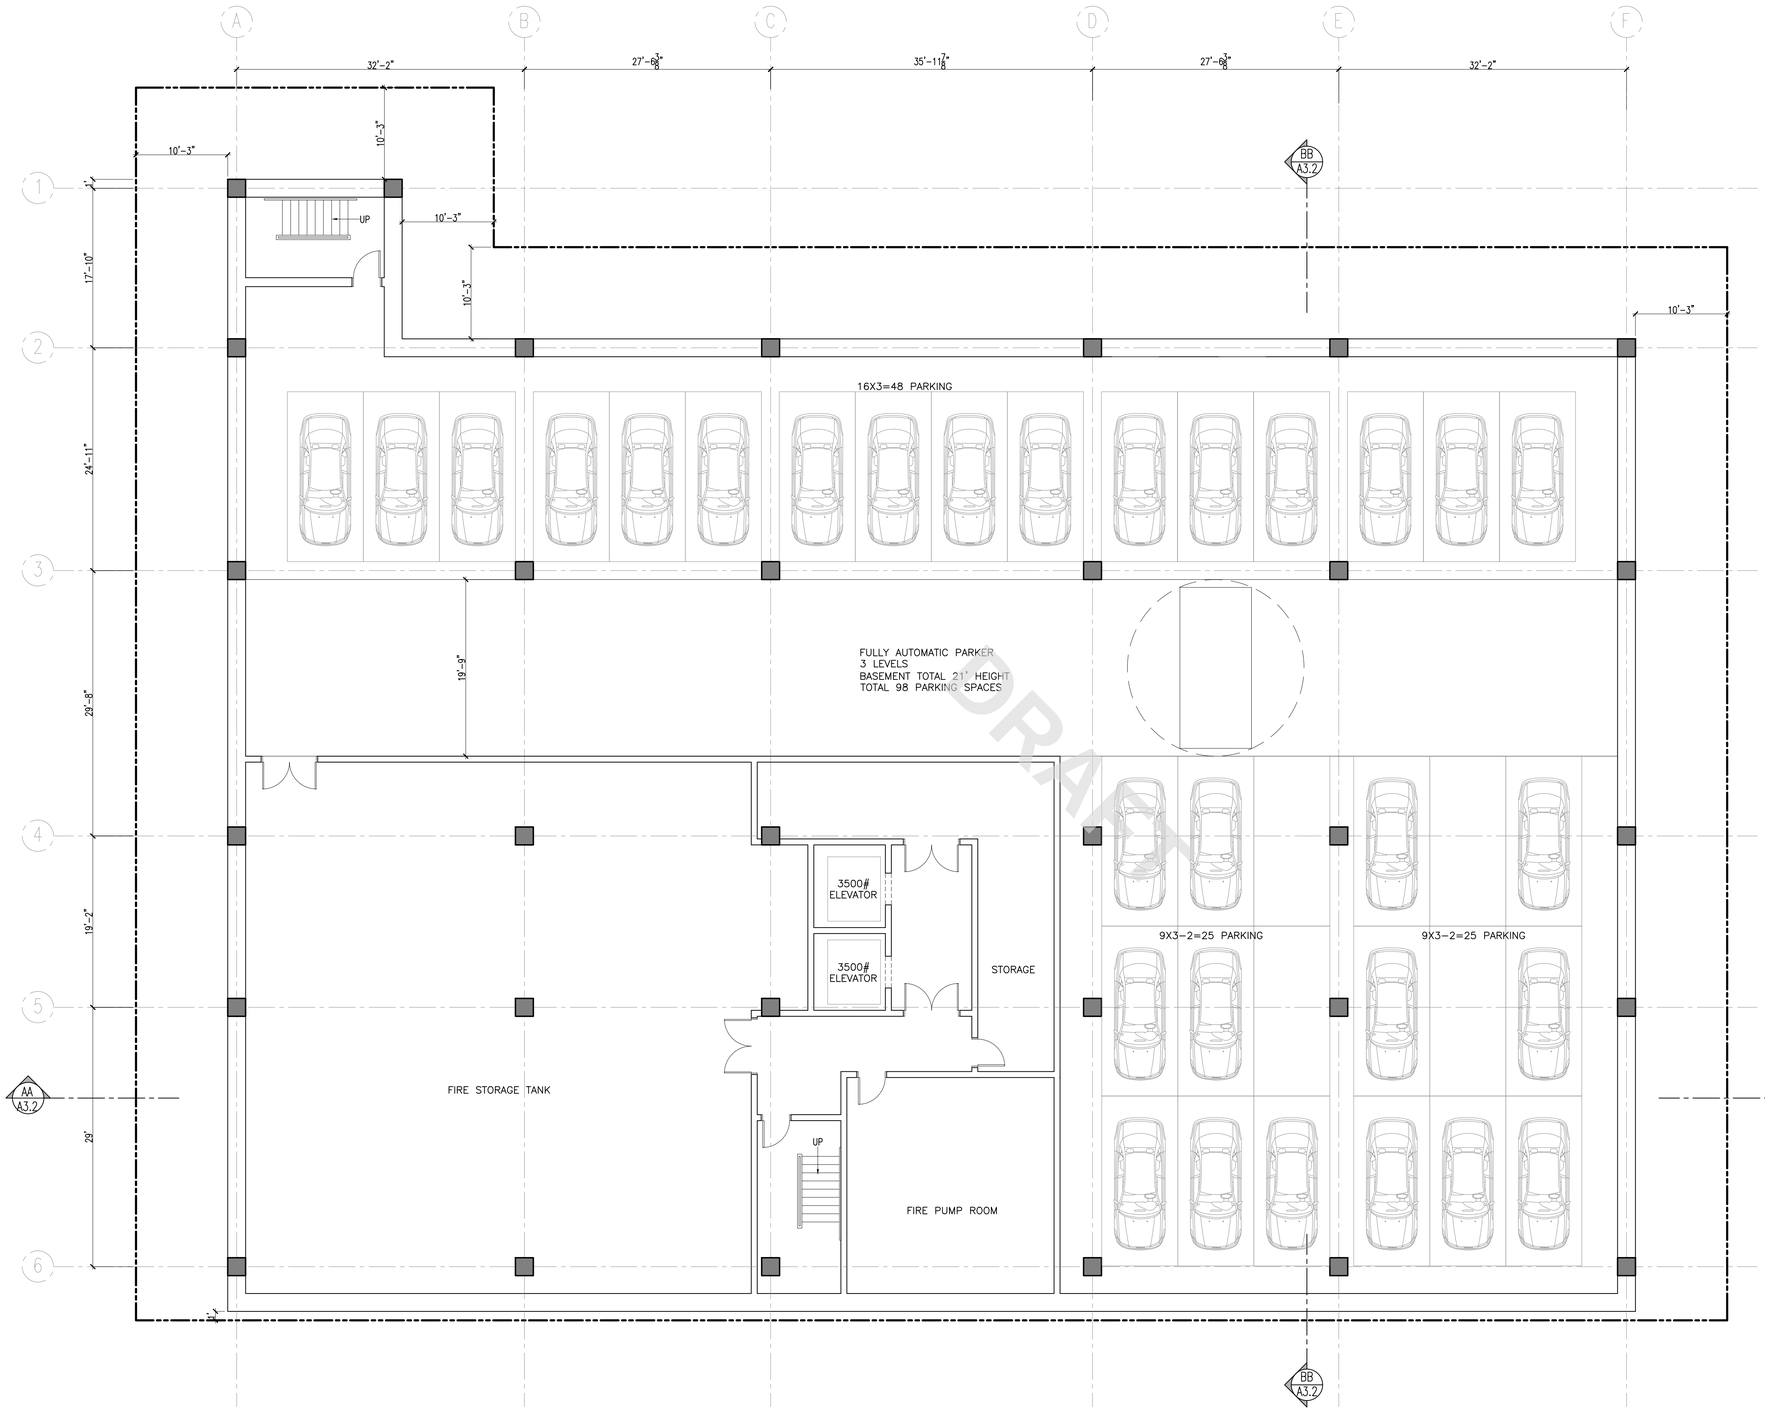

1 BASEMENT PLAN

SCALE : 1/8"=1'-0"

SCDC
ARCHITECTURE
INTERIOR DESIGN
SALVATORE CARUSO
DESIGN CORPORATION
980 EL CAMINO REAL, # 200, SANTA CLARA, CA 95050
TEL. No. (408) 998-4087 • FAX. No. (408) 998-4088

PROJECT :

4TH STREET

439 & 451 SOUTH 4TH STREET
SAN JOSE, CA

GENERAL NOTES :

1. THIS SHEET IS PART OF A SET & IS NOT TO BE USED ALONE.
2. THIS SHEET IS NOT FOR CONSTRUCTION UNTIL THE ARCHITECT'S STAMP & SIGNATURE ARE ON THIS SHEET.
3. THESE PLANS & PRINTS ARE OWNED BY THE ARCHITECT & ARE FOR USE ON THIS PROJECT ONLY. REPRODUCTION AND/OR DISTRIBUTION WITHOUT THE WRITTEN CONSENT OF THE ARCHITECT IS FORBIDDEN.
4. COPYRIGHT © BY SALVATORE CARUSO DESIGN CORP.

SHEET NAME :

BASEMENT
FLOOR PLAN


REVISIONS	BY

DRAWN:
CHECKED:
DATE: 06/14/2021
SCALE: 1/8"=1'-0"
JOB No.: 18.07.06

SHEET No.:

A2.1

SHEETS IN SET

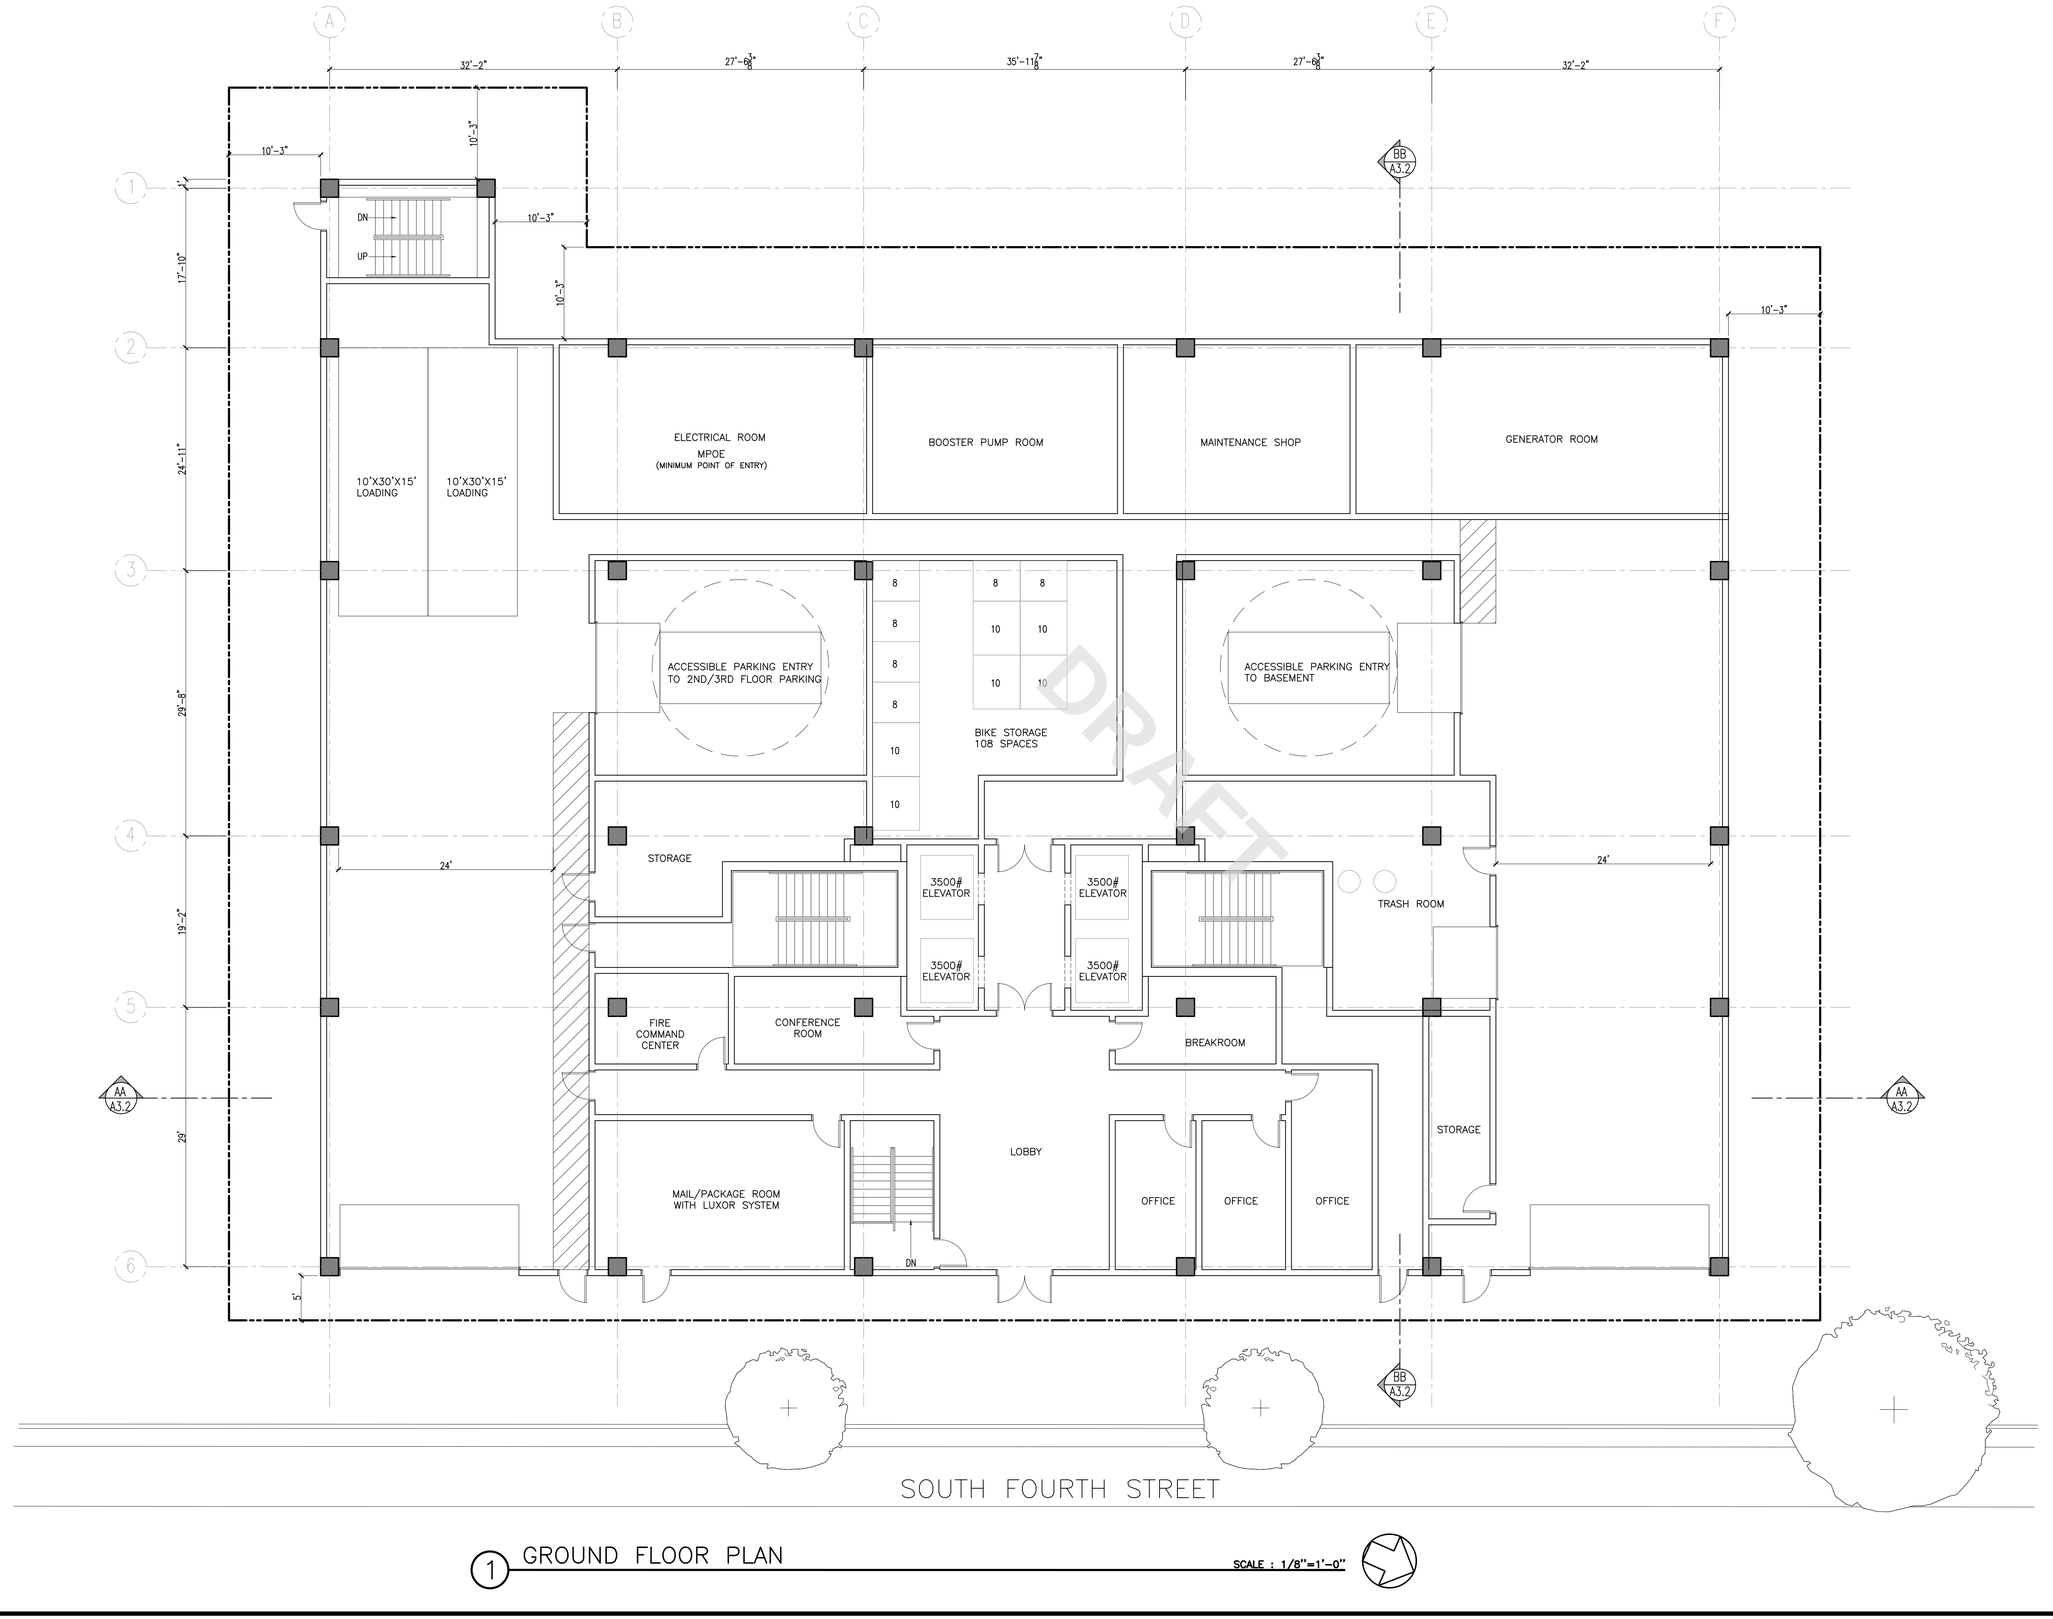

DRAFT SET

1 GROUND FLOOR PLAN

SCALE : 1/8"=1'-0"

SCDC
ARCHITECTURE
INTERIOR DESIGN
SALVATORE CARUSO
DESIGN CORPORATION
980 EL CAMINO REAL, # 200, SANTA CLARA, CA 95050
TEL. No. (408) 998-4087 • FAX. No. (408) 998-4088

PROJECT :

4TH STREET

439 & 451 SOUTH 4TH STREET
SAN JOSE, CA

GENERAL NOTES :

1. THIS SHEET IS PART OF A SET & IS NOT TO BE USED ALONE.
2. THIS SHEET IS NOT FOR CONSTRUCTION UNTIL THE ARCHITECT'S STAMP & SIGNATURE ARE ON THIS SHEET.
3. THESE PLANS & PRINTS ARE OWNED BY THE ARCHITECT & ARE FOR USE ON THIS PROJECT ONLY. REPRODUCTION AND/OR DISTRIBUTION WITHOUT THE WRITTEN CONSENT OF THE ARCHITECT IS FORBIDDEN.
4. COPYRIGHT © BY SALVATORE CARUSO DESIGN CORP.

SHEET NAME :

GROUND
FLOOR PLAN

REVISIONS	BY

DRAWN:

CHECKED:

DATE: 06/14/2021


SCALE: 1/8"=1'-0"

JOB No.: 18.07.06

SHEET No.:

A2.2

SHEETS IN SET

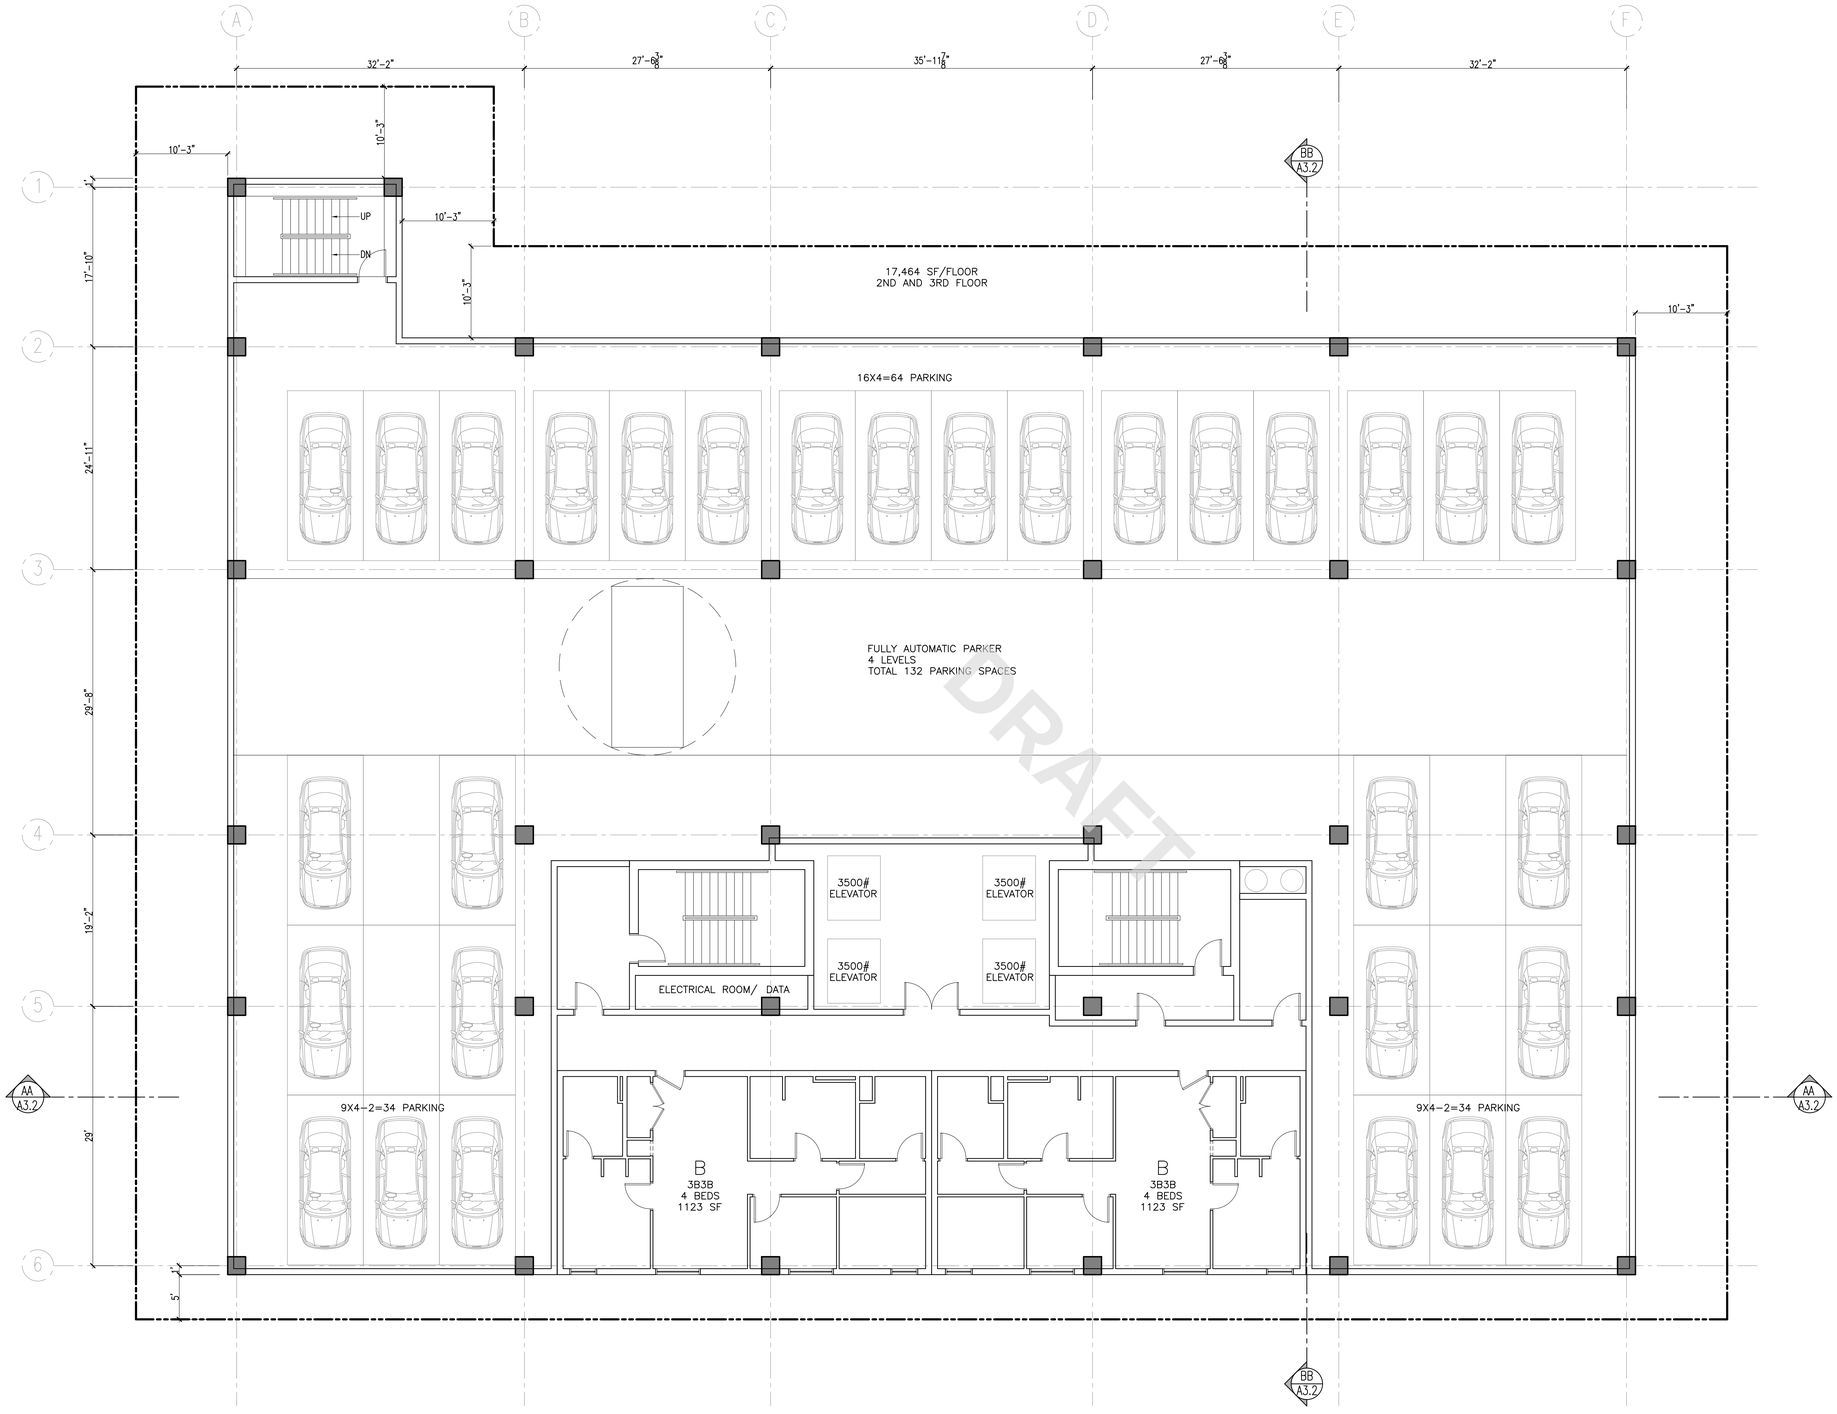

1 2ND & 3RD FLOOR PLAN

SCALE : 1/8"=1'-0"

DRAFT

SCDC
ARCHITECTURE
INTERIOR DESIGN
SALVATORE CARUSO
DESIGN CORPORATION
980 EL CAMINO REAL, # 200, SANTA CLARA, CA 95050
TEL. No. (408) 998-4087 • FAX. No. (408) 998-4088

PROJECT :

4TH STREET

439 & 451 SOUTH 4TH STREET
SAN JOSE, CA

GENERAL NOTES :

1. THIS SHEET IS PART OF A SET & IS NOT TO BE USED ALONE.
2. THIS SHEET IS NOT FOR CONSTRUCTION UNTIL THE ARCHITECT'S STAMP & SIGNATURE ARE ON THIS SHEET.
3. THESE PLANS & PRINTS ARE OWNED BY THE ARCHITECT & ARE FOR USE ON THIS PROJECT ONLY. REPRODUCTION AND/OR DISTRIBUTION WITHOUT THE WRITTEN CONSENT OF THE ARCHITECT IS FORBIDDEN.
4. COPYRIGHT © BY SALVATORE CARUSO DESIGN CORP.

SHEET NAME :

2ND & 3RD
FLOOR PLAN

REVISIONS	BY

DRAWN:

CHECKED:

DATE: 06/14/2021


SCALE: 1/8"=1'-0"

JOB No.: 18.07.06

SHEET No.:

A2.3

SHEETS IN SET

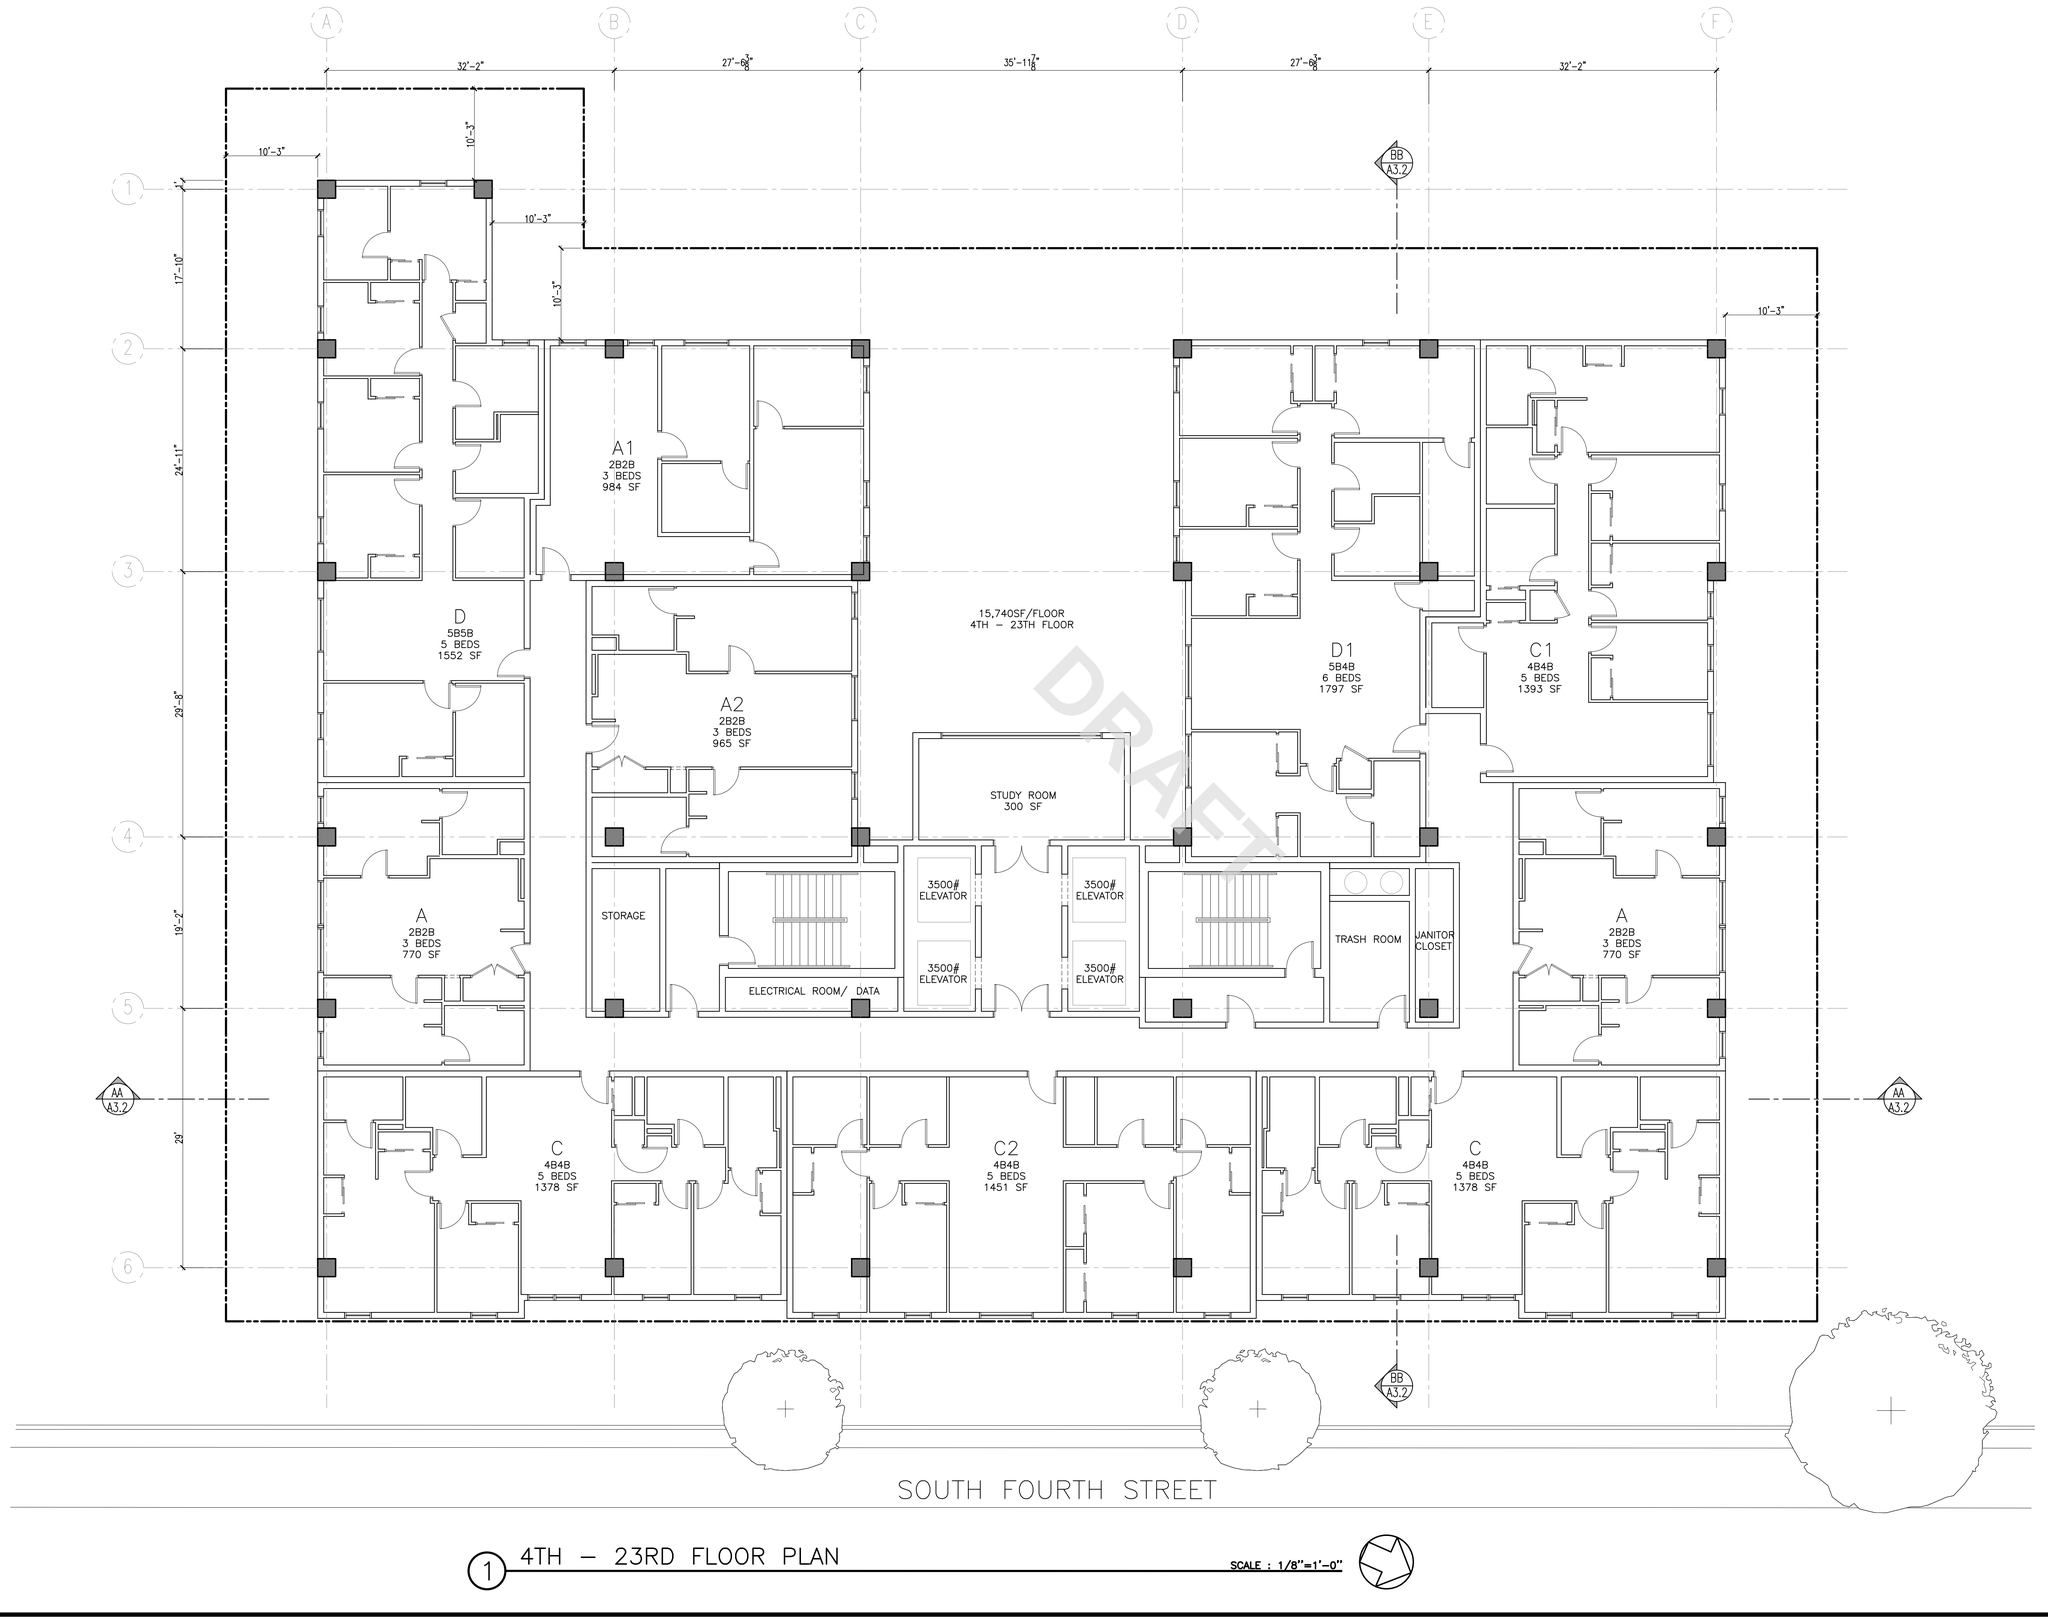

1 4TH – 23RD FLOOR PLAN

SCALE : 1/8"=1'–0"

SCDC
ARCHITECTURE
INTERIOR DESIGN
SALVATORE CARUSO
DESIGN CORPORATION
980 EL CAMINO REAL, # 200, SANTA CLARA, CA 95050
TEL. No. (408) 998-4087 • FAX. No. (408) 998-4088

PROJECT :

4TH STREET

439 & 451 SOUTH 4TH STREET
SAN JOSE, CA

GENERAL NOTES :

1. THIS SHEET IS PART OF A SET & IS NOT TO BE USED ALONE.
2. THIS SHEET IS NOT FOR CONSTRUCTION UNTIL THE ARCHITECT'S STAMP & SIGNATURE ARE ON THIS SHEET
3. THESE PLANS & PRINTS ARE OWNED BY THE ARCHITECT & ARE FOR USE ON THIS PROJECT ONLY. REPRODUCTION AND/OR DISTRIBUTION WITHOUT THE WRITTEN CONSENT OF THE ARCHITECT IS FORBIDDEN.
4. COPYRIGHT © BY SALVATORE CARUSO DESIGN CORP.

SHEET NAME :

4TH TO 23RD
FLOOR PLAN


REVISIONS	BY

DRAWN:
CHECKED:
DATE: 06/14/2021
SCALE: 1/8"=1'–0"
JOB No.: 18.07.06

SHEET No.:

A2.4

SHEETS IN SET

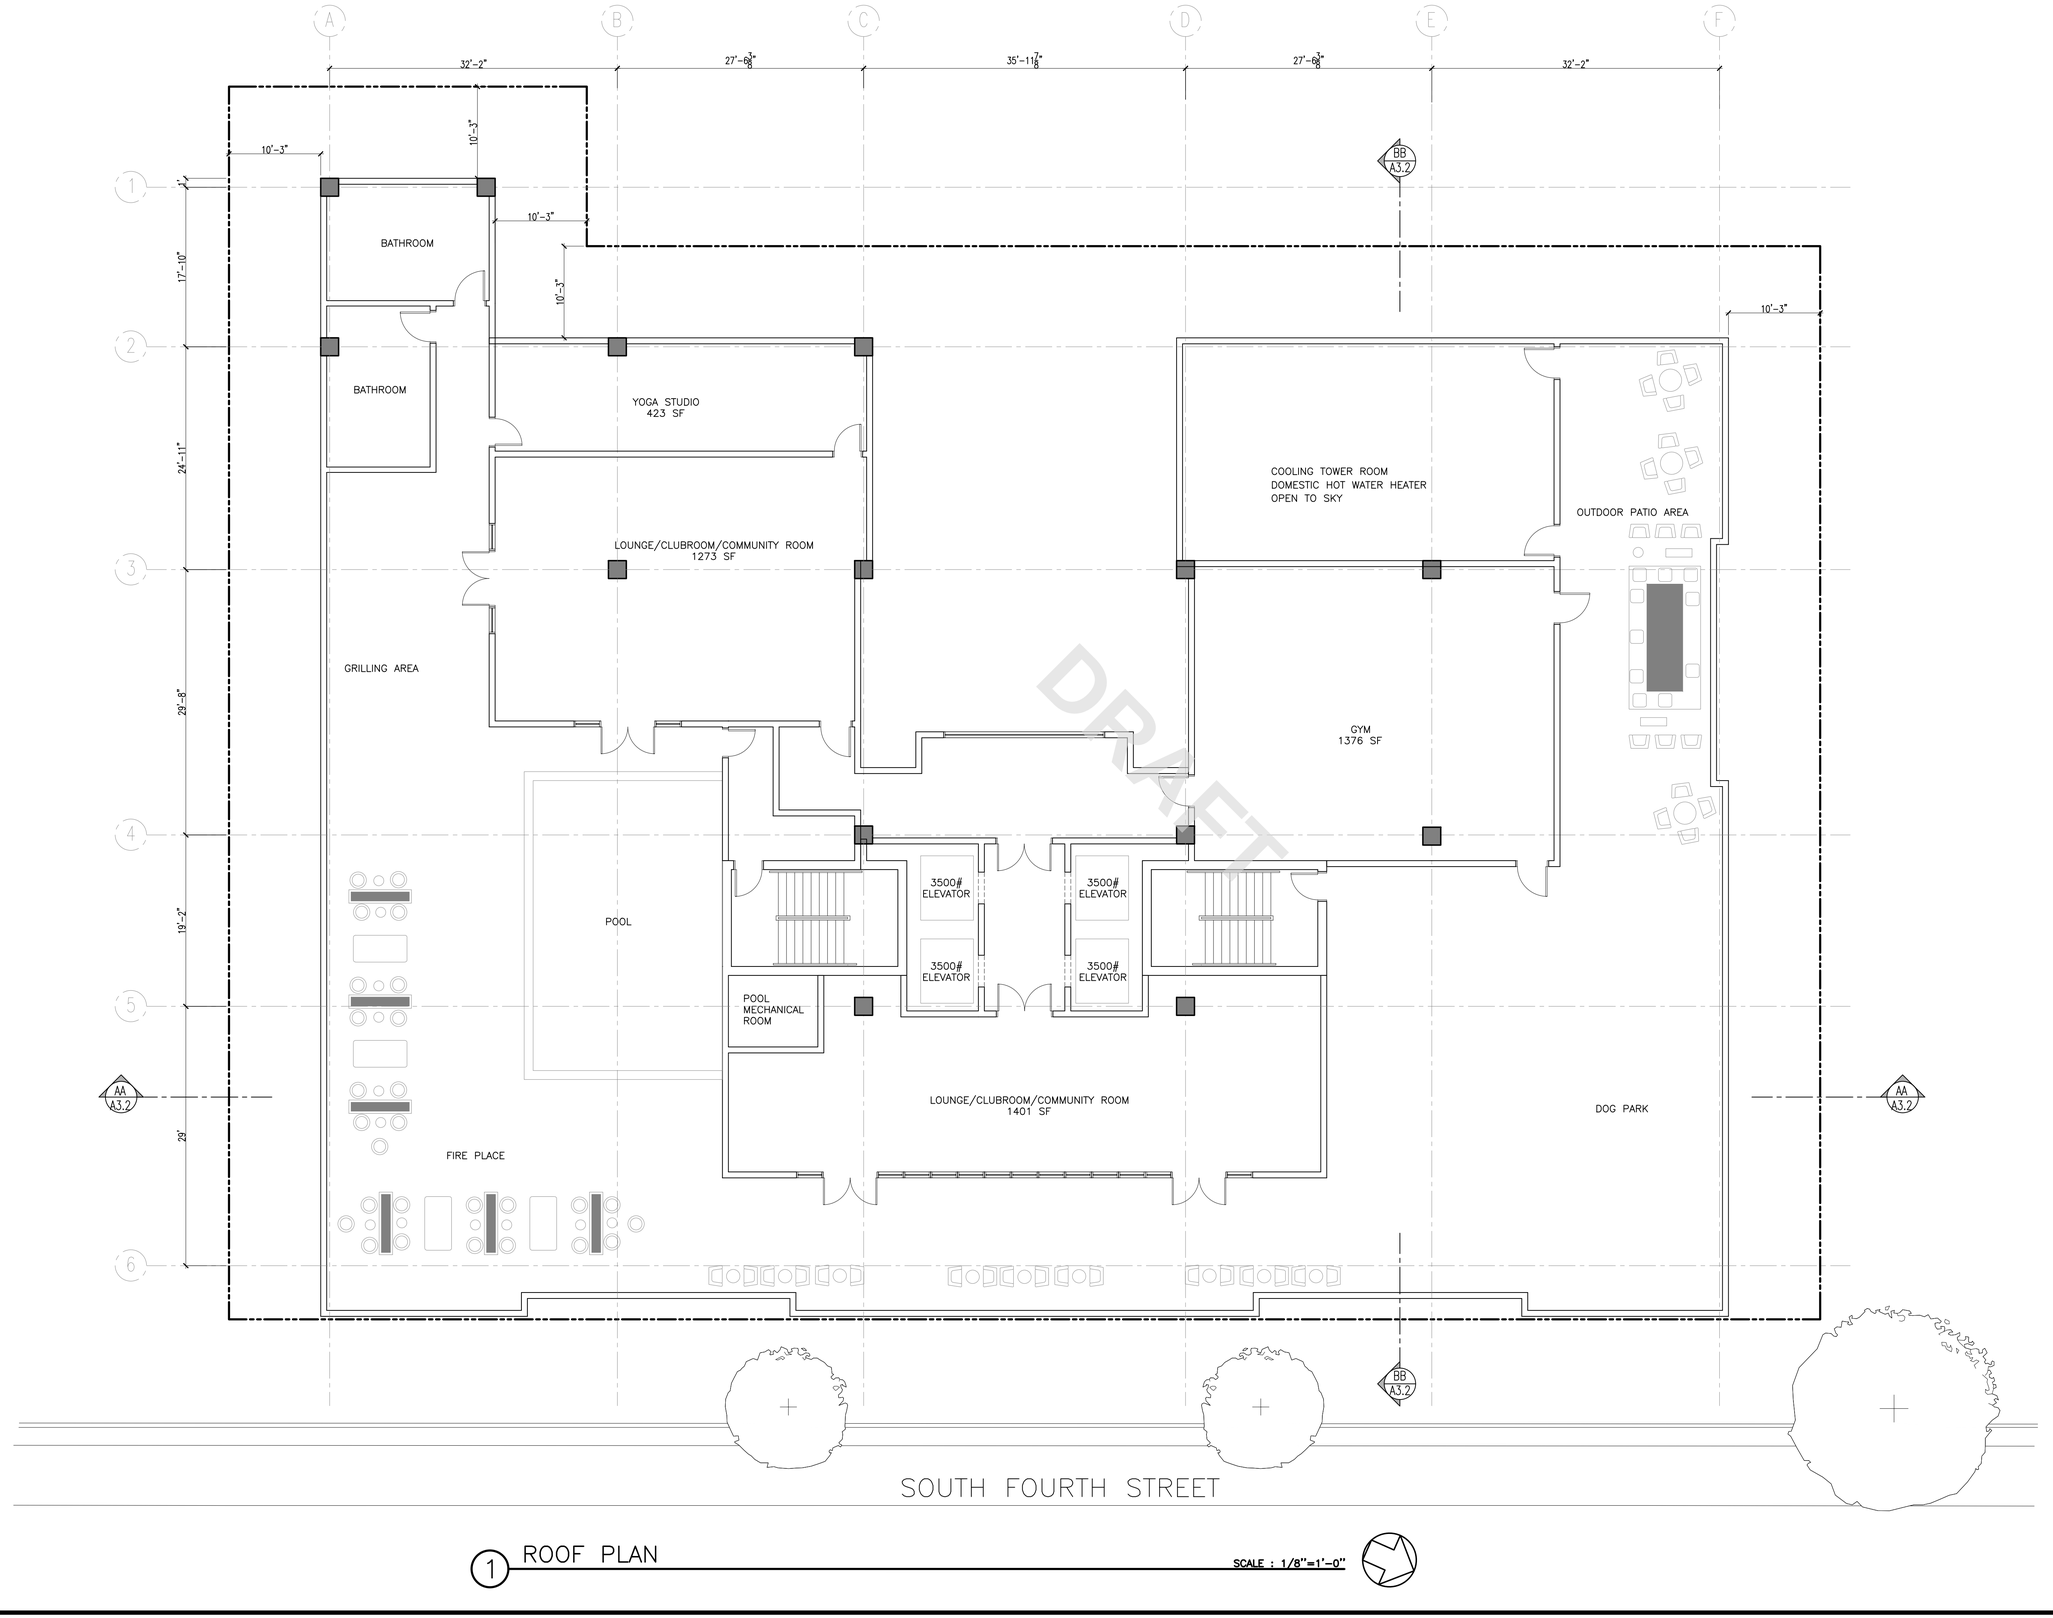

DRAFT

1 ROOF PLAN

SCALE : 1/8"=1'-0"

SCDC
ARCHITECTURE
INTERIOR DESIGN
SALVATORE CARUSO
DESIGN CORPORATION
980 EL CAMINO REAL, # 200, SANTA CLARA, CA 95050
TEL. No. (408) 998-4087 • FAX. No. (408) 998-4088

PROJECT :

4TH STREET

439 & 451 SOUTH 4TH STREET
SAN JOSE, CA

GENERAL NOTES :

1. THIS SHEET IS PART OF A SET & IS NOT TO BE USED ALONE.
2. THIS SHEET IS NOT FOR CONSTRUCTION UNTIL THE ARCHITECT'S STAMP & SIGNATURE ARE ON THIS SHEET.
3. THESE PLANS & PRINTS ARE OWNED BY THE ARCHITECT & ARE FOR USE ON THIS PROJECT ONLY. REPRODUCTION AND/OR DISTRIBUTION WITHOUT THE WRITTEN CONSENT OF THE ARCHITECT IS FORBIDDEN.
4. COPYRIGHT © BY SALVATORE CARUSO DESIGN CORP.

SHEET NAME :

ROOF PLAN


REVISIONS	BY

DRAWN:
CHECKED:
DATE: 06/14/2021
SCALE: 1/8"=1'-0"
JOB No.: 18.07.06

SHEET No.:


A2.5

SHEETS IN SET

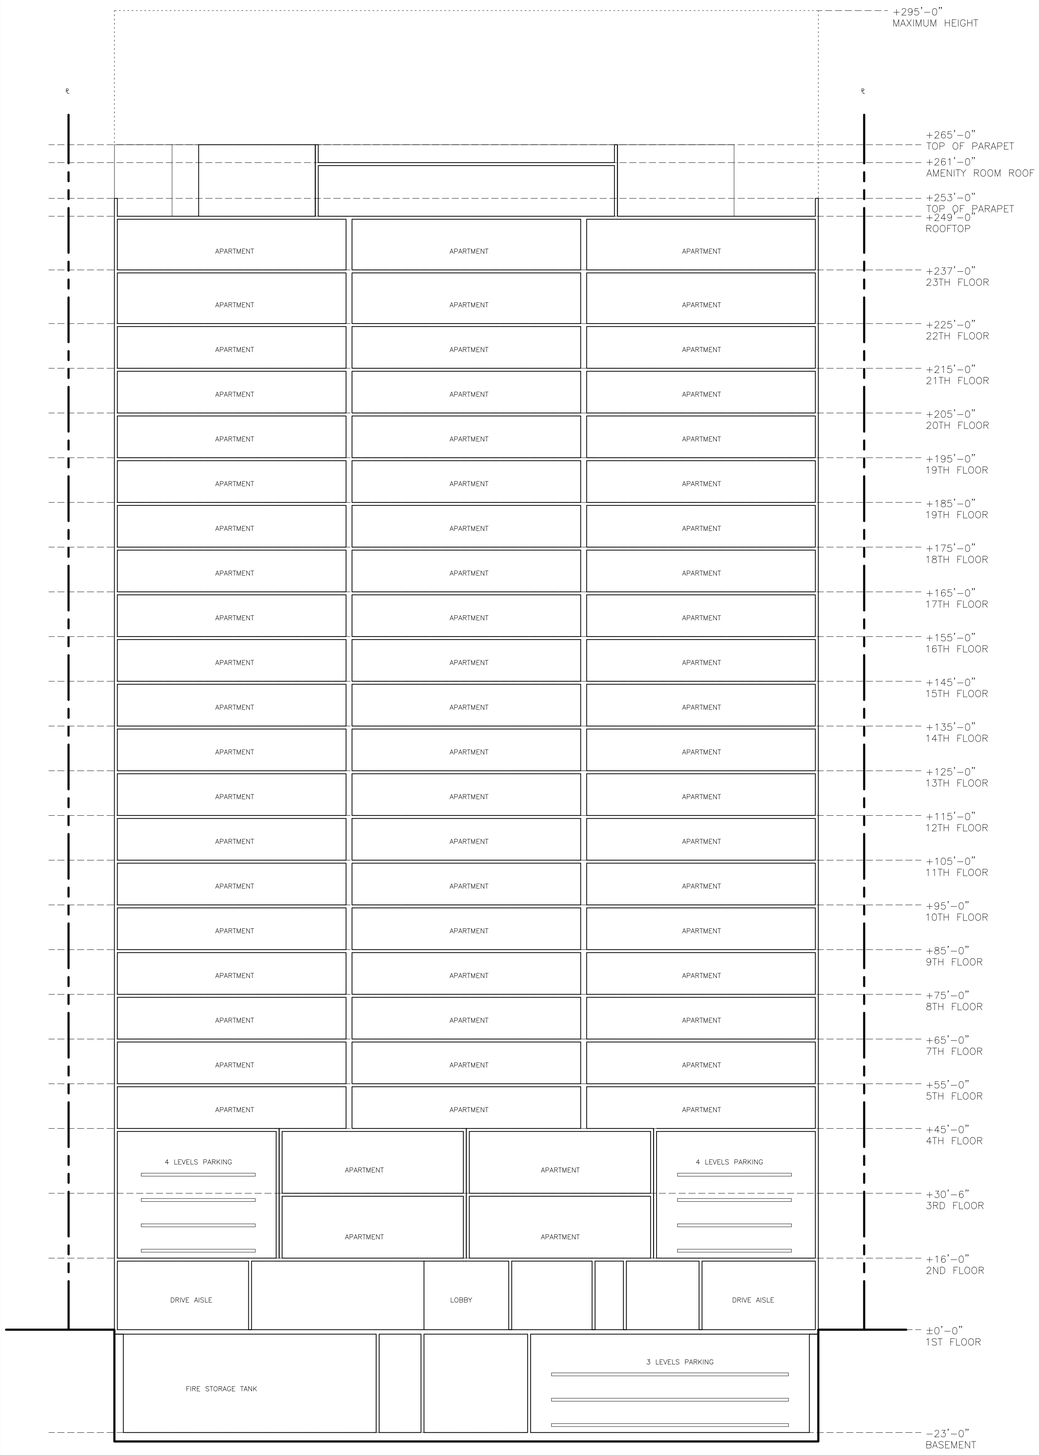

1 SECTION A–A

SCALE : 1/16"=1'-0"

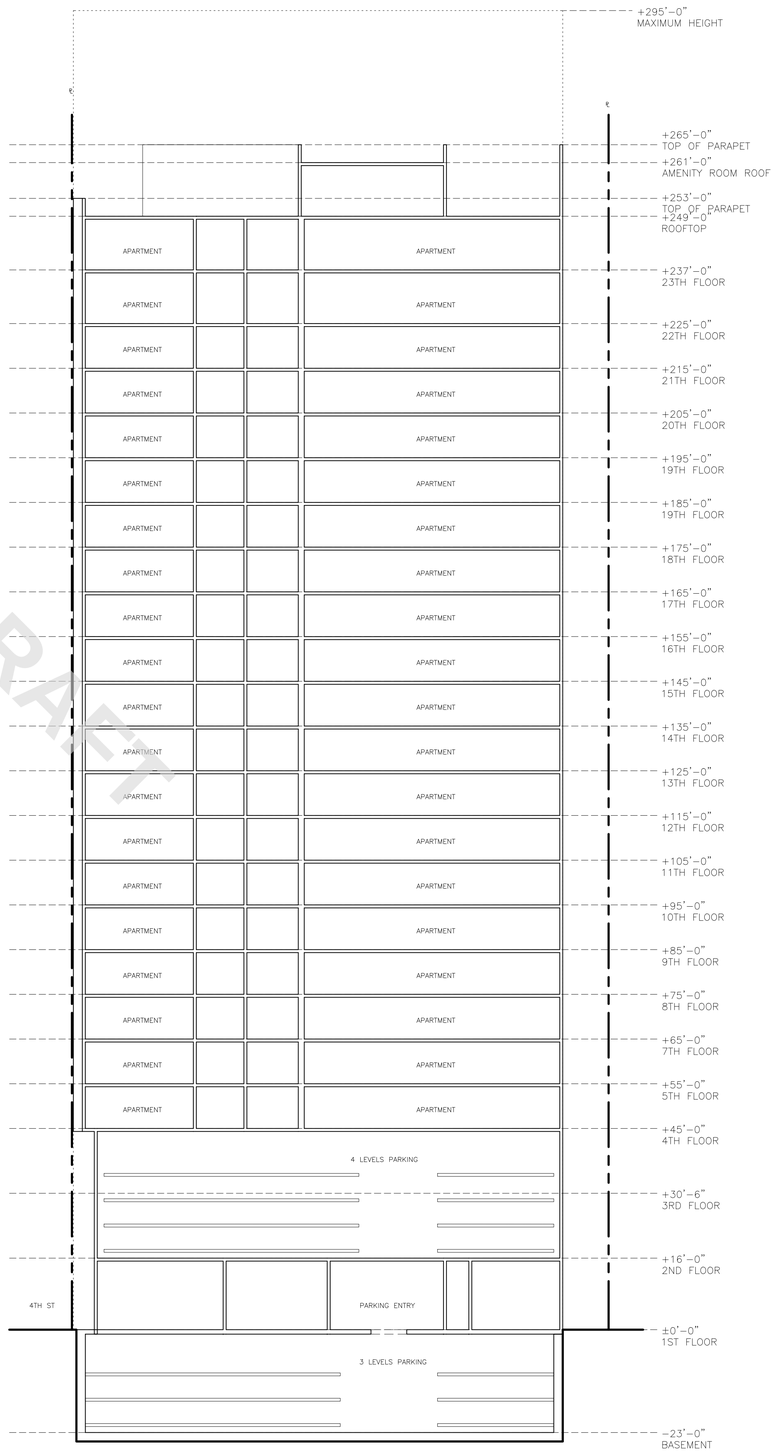

1 SECTION B–B

SCALE : 1/16"=1'-0"

DRAFT

SCDC
ARCHITECTURE
INTERIOR DESIGN
SALVATORE CARUSO
DESIGN CORPORATION
980 EL CAMINO REAL, # 200, SANTA CLARA, CA 95050
TEL. No. (408) 998-4087 • FAX. No. (408) 998-4088

PROJECT :

4TH STREET

439 & 451 SOUTH 4TH STREET
SAN JOSE, CA

GENERAL NOTES :

1. THIS SHEET IS PART OF A SET & IS NOT TO BE USED ALONE.
2. THIS SHEET IS NOT FOR CONSTRUCTION UNTIL THE ARCHITECT'S STAMP & SIGNATURE ARE ON THIS SHEET.
3. THESE PLANS & PRINTS ARE OWNED BY THE ARCHITECT & ARE FOR USE ON THIS PROJECT ONLY. REPRODUCTION AND/OR DISTRIBUTION WITHOUT THE WRITTEN CONSENT OF THE ARCHITECT IS FORBIDDEN.
4. COPYRIGHT © BY SALVATORE CARUSO DESIGN CORP.

SHEET NAME :

SECTIONS

REVISIONS	BY

DRAWN:	
CHECKED:	
DATE:	06/14/2021
SCALE:	1/8"=1'-0"
JOB No.:	18.07.06

SHEET No.:

A3.3

SHEETS IN SET

APPENDIX H

QUALIFICATIONS

DRAFT

Christopher Olsen – Associate Consultant

Education:

BA Environmental Studies, UC Santa Barbara
MBA Santa Clara University, Leavey School of Business

Training/Licenses/Registrations:

AHERA, Asbestos Building Inspector

Summary of Professional Experience:

Mr. Olsen has had experience in the environmental consulting, property disclosure, and real estate due diligence industry since 1994. Mr. Olsen has performed several thousand Phase I Environmental Site Assessments (ESAs) including Fannie Mae, Freddie Mac, HUD and FDIC scopes of work. Mr. Olsen has performed asbestos, lead-based paint, radon, and mold sampling on hundreds of Phase I ESA projects. He has completed Phase I ESA projects on all property types, including heavy and light industrial, commercial office and retail, hospitality, multifamily, mobile home parks, hospital and skilled nursing facilities, resort properties, automotive service facilities, and waste processing facilities. Mr. Olsen has several years' experience reviewing Phase I ESA reports, and conducing "desk reviews" of Phase I ESAs as a third-party reviewer. Mr. Olsen has completed approximately 50 Property Condition Assessments.

Select project experience for Mr. Olsen includes:

- **Oakridge Shopping Center, San Jose, CA** - This 1.14M SF shopping center was constructed in 1971. HRECs were identified in connection with a former auto service facility which was on site. Mr. Olsen recommended an ACM O&M plan.
- **Garaventa Transfer Station, Pittsburg, CA** - This 11.05-acre site is a recycling and solid waste transfer station. RECs were identified, and an ACM O&M plan was recommended as well as continued groundwater monitoring and remediation per RWQCB requirements.
- **Embassy Suites, South Lake Tahoe, CA** - Embassy Suites is a resort hotel. No RECs were identified; however, Mr. Olsen recommended an ACM O&M plan.
- **Durkee Industrial Facility, Richmond, CA** - This 6.32-acre commercial/industrial property was found to have multiple RECs due to historic industrial uses. Groundwater contamination was reported. Mr. Olsen recommended continued groundwater monitoring and remediation per RWQCB requirements.
- **Office Tower, 100 Van Ness Ave, San Francisco, CA** - This 29-story office tower constructed in 1973 was undergoing a complete interior renovation for conversion to residential use. Several RECs were identified due to the operation of vaulted tanks without permits or tank testing documentation.
- **Mixed-use Property, Oakland, CA** - This 2.45-acre site consisted of ten office and retail buildings constructed between 1868 and 1881. RECs were identified in connection with undocumented former onsite contaminated soil removal. Additionally, an adjacent open SLIC case (groundwater contamination) was reported.
- **Portfolio of five multifamily residential facilities, San Francisco, CA** - No RECs were found while reviewing this portfolio of multifamily residential properties in San Francisco. Mr. Olsen recommended both ACM and LBP O&M plans for these properties.

DRAFT

Megan Salcido – Senior Project Manager, Due Diligence

BA- Environmental Studies, Brown University, Providence, RI

EPA Accredited Asbestos Building Inspector

Mrs. Salcido has worked the environmental service industry since 2014. She provides senior project management and project review to ensure ASTM compliance and satisfaction of client requirements for Phase I Environmental Site Assessments, Environmental Transaction Screens, Regulatory Database Reviews, and Historical Records Reviews.

Project experience for Mrs. Salcido includes:

- Phase I Environmental Site Assessments
- Limited Environmental Site Assessments
- Environmental Transaction Screens
- Historical Records Review
- Records Research with Risk Assessments
- Regulatory Database Reviews
- ACM, Radon, LBP, and drinking water sampling

In addition, prior to joining the environmental consulting industry, Mrs. Salcido spent four years studying a diverse range of environmental disciplines including: environmental health, coastal ecology and conservation, environmental statistics, ecology, conservation biology, environmental law and policy, and science communications.

DRAFT

APPENDIX I

LIST OF COMMONLY USED ABBREVIATIONS

DRAFT

UNITS

µg/L	Micrograms per Liter	**pCi/L**	PicoCuries per Liter
mg/kg	Milligrams per Kilogram	**ppb**	Parts per Billion
mg/L	Milligrams per Liter	**ppm**	Parts per Million

ABBREVIATIONS AND ACRONYMS

ACM	Asbestos-Containing Material	**NESHAP**	National Emission Standards for Hazardous Air Pollutants
ADJ	Adjacent site	**NFA**	No Further Action
AEI	AEI Consultants	**NFRAP**	No Further Remedial Action Planned
AHERA	Asbestos Hazard Emergency Response Act	**NLR**	No Longer Reporting
APN	Assessor's Parcel Number	**NOV**	Notice of Violation
AST	Aboveground Storage Tank	**NPL**	National Priorities List
AUL	Activity and Use Limitation	**O&M**	Operations and Maintenance
bgs	Below Ground Surface	**OEC**	Other Environmental Considerations
BTEX	Benzene, Toluene, Ethylbenzene, and Xylenes	**OSHA**	Occupational Safety and Health Administration
CERCLA	Comprehensive Environmental Response Compensation and Liability Act	**PCB**	Polychlorinated Biphenyl
CERCLIS	Comprehensive Environmental Response Compensation and Liability Information System	**PCE, PERC**	Perchloroethylene, Tetrachloroethylene, Tetrachloroethene
CESQGs	Conditionally Exempt Small Quantity Generators	**RCRA**	Resource Conservation and Recovery Act
COC	Contaminant of Concern	**REC**	Recognized Environmental Condition
CREC	Controlled Recognized Environmental Condition	**RP**	Responsible Party
EC	Engineering Controls	**SDS**	Safety Data Sheet
EDR	Environmental Data Resources, Inc.	**SEMS**	Superfund Enterprise Management System
EPA	Environmental Protection Agency	**SF**	Square Footage/Square Feet
ERIS	Environmental Risk Information Services	**SP**	Subject Property
ERNS	Emergency Response Notification System	**SQG**	Small Quantity Generator
ESA	Environmental Site Assessment	**SWLF**	Solid Waste Landfill
GPR	Ground-Penetrating Radar	**SVOC**	Semi-Volatile Organic Compound
HREC	Historical Recognized Environmental Condition	**TCE**	Trichloroethylene, Trichloroethene
HVAC	Heating, Ventilation and Air Conditioning	**TPH**	Total Petroleum Hydrocarbons
HWS	Hazardous Waste Site	**TPHd**	Total Petroleum Hydrocarbons (diesel range)
IC	Institutional Controls	**TPHg**	Total Petroleum Hydrocarbons (gasoline range)
LBP	Lead-Based Paint	**TPHo**	Total Petroleum Hydrocarbons (oil range)
LCP	Lead-Containing Paint	**TRPH**	Total Recoverable Petroleum Hydrocarbons
LLP	Landowner Liability Protection	**TSDF**	Treatment, Storage, and Disposal Facility
LQG	Large Quantity Generator	**USDA**	United States Department of Agriculture
LUST	Leaking Underground Storage Tank	**USGS**	United States Geological Survey
MCL	Maximum Contaminant Level	**UST**	Underground Storage Tank
MTBE	Methyl Tertiary Butyl Ether	**VCP**	Voluntary Cleanup Program
ND	None Detected	**VOC**	Volatile Organic Compound

DRAFT