195 EAST HILLCREST DRIVE PROJECT

ADDENDUM APPENDICES 2
to the
2045 Thousand Oaks General Plan Update
Final Environmental Impact EIR

Prepared for:

City of Thousand Oaks
Community Development Department, Planning Division
2100 East Thousand Oaks Boulevard
Thousand Oaks, California 91362

Prepared by:

EcoTierra Consulting, Inc.
633 W. 5th Street, 26th Floor
Los Angeles, California 90071

May 2026

Printed on 30% post-consumer recycled material.

Table of Contents

APPENDICES

Appendix A	CalEEMod Emissions Modeling Outputs
Appendix B	Biological Resource Assessment
Appendix C	Arborist Report
Appendix D	Historical Report
Appendix E	Cultural Resource Assessment
Appendix F	Geotechnical Report
Appendix G	Paleontological Resources Memo
Appendix H	Phase I ESA
Appendix I	Conceptual Hydrology and LID Report
Appendix J	Noise Data
Appendix K	Traffic Signal Warrant Analysis
Appendix L	Will Serve Letters

Appendix G

Paleontological Resources Memo

SWCA®
ENVIRONMENTAL CONSULTANTS
Sound Science. Creative Solutions.®

320 North Halstead Street, Suite 120
Pasadena, California 91107
Tel 626.240.0587 Fax 626.568.2958
www.swca.com

TECHNICAL MEMORANDUM

To: Gabe Hungerford
TC LA MF Development, Inc.
2221 Rosecrans Avenue, Suite 200
El Segundo, California 90245

From: Jacob Biewer, M.S., Assistant Project Paleontologist; Heather Clifford, M.S., Senior Paleontologist

Date: September 2, 2025

Re: **Paleontological Resources Assessment for the 195 East Hillcrest Drive Mixed-Use Project, City of Thousand Oaks, Ventura County, California**

INTRODUCTION

SWCA Environmental Consultants (SWCA) conducted a paleontological resources assessment in support of the proposed 195 East Hillcrest Drive Mixed-Use Project (project) in the city of Thousand Oaks, Ventura County, California. The study included a review of geologic maps, scientific literature, fossil locality records from the Natural History Museum of Los Angeles (NHMLA) and the University of California, Museum of Paleontology (UCMP) online collections database, and other relevant information. The purpose of the study was to determine the potential of the project to impact scientifically significant paleontological resources and to provide recommendations for mitigation to reduce any potential impacts to less-than-significant levels pursuant to the California Environmental Quality Act (CEQA).

The study was conducted in accordance with the City of Thousand Oaks (City) General Plan Program Environmental Impact Report (EIR) mitigation measure (MM) PAL-1: Retention of Qualified Professional Paleontologist (City of Thousand Oaks 2023a). It follows the guidelines of the Society of Vertebrate Paleontology (SVP) and *Best Practices in Mitigation Paleontology* (Murphey et al. 2019; SVP 2010). The City is the CEQA lead agency for the project.

SWCA assistant project paleontologist Jake Biewer, M.S., conducted the background research and authored this technical memorandum (memo). SWCA senior lead paleontologist Heather Clifford, M.S., provided quality assurance/quality control (QA/QC) of the memo. Figures were generated by SWCA assistant staff geospatial scientist Michelle Alvarado. Copies of the memo are on file in SWCA's Pasadena office.

PROJECT LOCATION AND DESCRIPTION

The proposed project is located at 195, 275, and 325 East Hillcrest Drive (Assessor's Parcel Number 669-0-021-255) in the city of Thousand Oaks, California (Figure A-1 in Attachment A). The project area totals approximately 8.21 acres and contains three commercial office buildings with associated parking and landscaping. It is within Section 9, Township 1 North, Range 19 West (San Bernardino Base and

Meridian) of the U.S. Geological Survey (USGS) Thousand Oaks, California, 7.5-minute quadrangle (Figure A-2) (USGS 1981). The project area is bounded by East Hillcrest Drive to the south, Lang Creek to the west, an unnamed driveway to the east, and an assisted living facility to the north (Figure A-3).

The proposed project involves the demolition of two of the commercial office buildings and construction of a mixed-use development. The development will consist of a five-story building that contains 297 residential units and 438 parking spaces. The existing single-level commercial building will provide 11,207 square feet of retail space with 52 surface parking spaces. Based on the current cut-and-fill plan, the ground surface in some areas of the site may be excavated up to 5 feet; however, excavations on the order of 15 feet may be required for the foundational elements of the proposed buildings.

PROFESSIONAL STANDARDS

The SVP has established standard guidelines that outline professional protocols and practices for conducting paleontological resources assessments and surveys; monitoring and mitigation; data and fossil recovery; sampling procedures; and specimen preparation, identification, analysis, and curation (SVP 2010). Most practicing professional mitigation paleontologists in California adhere closely to the SVP's assessment, mitigation, and monitoring requirements as specifically provided in its standard guidelines. Most state regulatory agencies with paleontological laws, ordinances, regulations, and standards accept and use the professional standards set forth by the SVP.

Scientific Significance

Numerous paleontological studies have developed criteria for the assessment of scientific significance for fossil discoveries (e.g., Eisentraut and Cooper 2002; Murphey et al. 2019; Scott and Springer 2003). In general, these studies assess fossils as significant if one or more of the following criteria apply:

1. The fossils provide information on the evolutionary relationships and developmental trends among organisms, living or extinct.
2. The fossils provide data useful in determining the age(s) of the rock unit or sedimentary stratum, including data important in determining the depositional history of the region and the timing of geologic events therein.
3. The fossils provide data regarding the development of biological communities or interaction between paleobotanical and paleozoological biotas.
4. The fossils demonstrate unusual or spectacular circumstances in the history of life.
5. The fossils are in short supply and/or are in danger of being depleted or destroyed by the elements, vandalism, or commercial exploitation and are not found in other geographic locations.

As defined by the SVP, scientifically significant paleontological resources are

> fossils and fossiliferous deposits, here defined as consisting of identifiable vertebrate fossils, large or small, uncommon invertebrate, plant, and trace fossils, and other data that provide taphonomic, taxonomic, phylogenetic, paleoecologic, stratigraphic, and/or biochronologic information. Paleontological resources are considered to be older than recorded human history and/or older than middle Holocene (i.e., older than about [4,200 years ago (Cohen et al. 2024)]). (SVP 2010:11)

Geologic units known to preserve significant fossils or fossil localities are likely to contain additional undiscovered and potentially significant fossils and are generally considered sensitive for paleontological resources throughout their areal and stratigraphic extent.

Paleontological Potential

Paleontological potential is defined as the potential for a geologic unit to produce scientifically significant fossils. This is determined by rock type, history of the geologic unit in producing significant fossils, and fossil localities recorded from that unit. Paleontological potential is derived from the known fossil data collected from the entire geologic unit, not just from a specific survey. The potential ranking provides the basis for determining which mitigation measures or recommendations, if any, are appropriate for a particular project.

In *Standard Procedures for the Assessment and Mitigation of Adverse Impacts to Paleontological Resources* (SVP 2010:1–2), the SVP defines four categories of paleontological potential for rock units: high, low, undetermined, and no potential:

> **High Potential**. Rock units from which vertebrate or significant invertebrate, plant, or trace fossils have been recovered are considered to have a high potential for containing additional significant paleontological resources. Rocks units classified as having high potential for producing paleontological resources include, but are not limited to, sedimentary formations and some volcaniclastic formations (e.g., ash or tephra), and some low-grade metamorphic rocks which contain significant paleontological resources anywhere within their geographical extent, and sedimentary rock units temporally or lithologically suitable for the preservation of fossils (e.g., middle Holocene and older, fine-grained fluvial sandstone, argillaceous and carbonate-rich paleosols, cross-bedded point bar sandstone, fine-grained marine sandstone, etc.). Paleontological potential consists of both a) the potential for yielding abundant or significant vertebrate fossils or for yielding a few significant fossils, large or small, vertebrate, invertebrate, plant, or trace fossils and b) the importance of recovered evidence for new and significant taxonomic, phylogenetic, paleoecologic, taphonomic, biochronologic, or stratigraphic data. Rock units that contain potentially datable organic remains older than late Holocene, including deposits associated with animal nests or middens, and rock units that may contain new vertebrate deposits, traces, or trackways are also classified as having high potential.
>
> **Low Potential**. Reports in the paleontological literature or field surveys by a qualified professional paleontologist may allow determination that some rock units have low potential for yielding significant fossils. Such rock units will be poorly represented by fossil specimens in institutional collections or based on general scientific consensus only preserve fossils in rare circumstances and the presence of fossils is the exception not the rule, e.g., basalt flows or recent colluvium. Rock units with low potential typically will not require impact mitigation measures to protect fossils.
>
> **Undetermined Potential**. Rock units for which little information is available concerning their paleontological content, geologic age, and depositional environment are considered to have undetermined potential. Further study is necessary to determine whether these rock units have high or low potential to contain significant paleontological resources. A field survey by a qualified professional paleontologist to specifically determine the paleontological resource potential of these rock units is required before a Paleontological Resources Impact Mitigation Program (PRIMP) can be developed. In cases where no subsurface data are available, paleontological potential can sometimes be determined by strategic excavations into subsurface stratigraphy.
>
> **No Potential**. Some rock units have no potential to contain significant paleontological resources, for instance high-grade metamorphic rocks (such as gneisses and schists) and plutonic igneous rocks (such as granites and diorites). Rock units with no potential require no protection or impact mitigation measures relative to paleontological resources.

REGULATORY SETTING

Paleontological resources are limited, nonrenewable resources of scientific, cultural, and educational value and are afforded protection under state and local laws and regulations.

State Regulations

California Environmental Quality Act

CEQA is the principal statute governing environmental review of projects occurring in the state of California and is codified at California Public Resources Code (PRC) Section 21000 et seq. CEQA requires lead agencies to determine whether a proposed project would have a significant effect on the environment, including significant effects on paleontological resources. The State CEQA Guidelines for the implementation of CEQA (Title 14, Chapter 3, California Code of Regulations 15000 et seq.) define procedures, types of activities, persons, and public agencies required to comply with CEQA. Section VII(f) of the Environmental Checklist (State CEQA Guidelines: Appendix G) asks whether a project would directly or indirectly destroy a unique paleontological resource and result in impacts to the environment.

Public Resources Code Section 5097.5

Requirements for paleontological resources management are included in PRC Division 5, Chapter 1.7, Section 5097.5, which states:

> No person shall knowingly and willfully excavate upon, or remove, destroy, injure or deface any historic or prehistoric ruins, burial grounds, archaeological or vertebrate paleontological site, including fossilized footprints, inscriptions made by human agency, or any other archaeological, paleontological or historical feature, situated on public lands, except with the express permission of the public agency having jurisdiction over such lands. Violation of this section is a misdemeanor.

This statute prohibits the removal, without permission, of any paleontological site or feature from land under the jurisdiction of the state or any city, county, district, authority, or public corporation, or any agency thereof. Consequently, local agencies are required to comply with PRC Section 5097.5 for their own activities, including construction and maintenance, as well as for permit actions (e.g., encroachment permits) undertaken by others. PRC Section 5097.5 also establishes the removal of paleontological resources as a misdemeanor and requires reasonable mitigation of adverse impacts to paleontological resources from developments on public (state, county, city, and district) land.

Local Requirements

City of Thousand Oaks

Chapter 7, the Conservation Element of the *Thousand Oaks General Plan 2045* (City of Thousand Oaks 2023b), includes the following goal and policies to preserve paleontological resources:

> **Goal C-11:** Protect historical and culturally significant resources, which contribute to the community's sense of identity.
>
> > **Policy 11.2**: **Cultural resource preservation.** Require that new development preserve or mitigate impacts to significant historic, archaeological, and paleontological resources.

> **Policy 11.7: Resource stakeholder engagement.** Decisions pertaining to the disposition of archaeological, paleontological, historical, and cultural resources shall be made in concert with recognized public agencies, groups or individuals having jurisdiction, expertise, or interest in these matters, including but not limited to the State Office of Historic Preservation, Ventura County Cultural Heritage Board, and local Native American organizations, and affected property owners.

Project-Specific Requirements

The following mitigation was adopted as part of the City's General Plan Program EIR to reduce potential impacts to paleontological resources to a less-than-significant level (City of Thousand Oaks 2023a):

> **PAL-1 Retention of Qualified Professional Paleontologist.** Prior to submittal of a discretionary development application in areas underlain by high or undetermined sensitivity geologic units (i.e., Quaternary older alluvium, Monterey Formation, Lower Monterey Formation, Sandstone of Lindero Canyon, Conglomerate of Lindero Canyon, Upper Topanga Formation, sandstone, Upper Topanga Formation, clay shale and siltstone, Upper Topanga Formation, sandstone, Upper Topanga Formation, clay shale and siltstone, Conejo Volcanics, basaltic sandstone and siltstone, Lower Topanga Formation, sandstone, Lower Topanga Formation, clay shale, Sespe Formation, Llajas Formation, sandstone, Llajas Formation, claystone and siltstone, Santa Susana Formation, sandstone, Santa Susana Formation, claystone and siltstone, Santa Susana Formation, Simi Conglomerate Member, Chatsworth Formation, sandstone, Chatsworth Formation, clay shale), the City shall require a Qualified Professional Paleontologist [as defined by the SVP (2010)] to be retained by the project applicant to determine the project's potential to significantly impact paleontological resources according to SVP (2010) standards. If necessary, the Qualified Professional Paleontologist shall recommend mitigation measures to reduce potential impacts to paleontological resources to a less-than-significant level. These measures may include, but not be limited to, implementation of a Worker Environmental Awareness Program, on-site paleontological monitoring, and fossil salvage, if applicable. The City shall review and approve the Qualified Professional Paleontologist's findings and recommendation. All recommendations shall be incorporated into the project plans prior to issuance of a grading permit.

METHODS

Literature Review

SWCA reviewed geologic maps and relevant geological and paleontological literature to determine which geologic units are present in the project site and whether fossils have been recovered from those geologic units elsewhere in the region. SWCA also reviewed geotechnical data relevant to the project site. The geologic mapping used in this analysis is from Campbell et al. (2016) at a scale of 1:100,000. As geologic units may extend over large geographic areas and contain similar lithologies and fossils, the literature review includes areas beyond the project site. The results of this literature review include a discussion of the geology and paleontological potential of the geologic units in the project site.

Locality Records Search

The purpose of a locality records search is to establish the status and extent of previously recorded paleontological resources within and adjacent to the study area for a given project. This search provides another line of inquiry to assist in determining paleontological potential of geologic units as not all information regarding fossil collections has been documented and published. For this project, SWCA reviewed the results of a recent record search of the project site that was conducted by NHMLA staff in June 2025 (Bell 2025). SWCA supplemented these data with information obtained from an online

collections database of fossil locality records maintained by the University of California Museum of Paleontology (UCMP) at the University of California, Berkeley.

RESULTS

Literature Review

Regional Geology

The project site is within the Transverse Ranges Geomorphic Province, a 250-mile-long east-west-trending structural block that extends about 250 miles from the Pacific on the west to the eastern San Bernardino Mountains (Campbell et al. 2016). This province is characterized by mountains and valleys that trend in a west-east direction, in contrast with north-south trending ranges to the north and to the south, as shaped by the San Andreas Fault (Campbell et al. 2016). It contains pre-Cenozoic (more than 66 million years ago [Ma]) igneous and metamorphic rocks covered by Cenozoic (less than 66 Ma) sedimentary and volcanic deposits, most notably very thick accumulations of marine sediments from the Miocene and Pliocene (Campbell et al. 2016). Specifically, the project site is in Conejo Valley north of the Santa Monica Mountains, which is surrounded by exposures of the Conejo Volcanics, an igneous rock sequence from the Miocene Epoch (Taliaferro 1924). Alluvial sedimentary deposits accumulated in the local valleys and are composed of clasts derived from the igneous deposits of the surrounding Conejo Hills (Yerkes and Campbell 1995).

Local Geology and Paleontology

According to geologic mapping by Campbell et al. (2016), the surface of the project site is mapped entirely with young alluvium, unit 1 (Figure A-4). Although not mapped by Campbell et al. (2016), the geotechnical report prepared for the project indicated that artificial fill was present at the surface of the project site from previous development and that bedrock of the Modelo Formation was present at depth (Geotechnologies, Inc. 2024). These geologic units and their paleontological sensitivities are described in more detail below. Dates for the geologic time intervals used in this memo are derived from the *International Chronostratigraphic Chart* prepared by the International Commission on Stratigraphy (Cohen et al. 2024).

ARTIFICIAL FILL

Artificial fill consists of sediments that have been removed from one location and transported to another location by human activity rather than by natural means. The transportation distance can vary from a few feet to many miles, and composition is dependent on the source and purpose. The geotechnical report prepared for the project noted artificial fill from the surface to a depth of approximately 2 feet below ground surface (bgs) (Geotechnologies, Inc. 2024). Whereas artificial fill may contain fossils, these remains will likely be out of stratigraphic context and are no longer considered scientifically significant. Therefore, artificial fill is considered to have no paleontological potential.

QUATERNARY YOUNG ALLUVIUM, UNIT 1

The Quaternary (geologic period from 2.6 Ma to present that includes both the Pleistocene [2.6 Ma to 11,700 years ago] and Holocene [11,700 years ago to present] epochs) young alluvium, unit 1 (Qya_1) is late Pleistocene in age (11,700–129,000 years ago) and consists of unconsolidated, silt, sand, and gravel deposited by streams on flood plains (Campbell et al. 2016). Pleistocene alluvial deposits have a rich fossil history in Southern California (Jefferson 1991a, 1991b; McDonald and Jefferson 2008; Miller 1971; Reynolds and Reynolds 1991; Springer et al. 2009). The most common Pleistocene terrestrial mammal fossils include the bones of mammoth, bison, deer, and small mammals, but other taxa,

including horse, lion, cheetah, wolf, camel, antelope, peccary, mastodon, and giant ground sloth, have been reported (Graham and Lundelius 1994), as well as reptiles, snakes, frogs, and salamanders (Hudson and Brattstrom 1977). In addition to being used to compare and contrast the Pleistocene and today in Southern California, this abundant fossil record has been vital in studies of extinction (e.g., Barnosky et al. 2004; Sandom et al. 2014; Scott 2010), ecology (e.g., Connin et al. 1998), and climate change (e.g., Roy et al. 1996). There is a potential to find additional fossils from this geologic unit; therefore, the young alluvium, unit 1 has high paleontological potential.

LATE TO MIDDLE MIOCENE MODELO FORMATION

The marine Modelo Formation (Tm) is late to middle Miocene (5.333–15.98 Ma) in age and consists of thin-bedded mudstone, diatomaceous clay shale or siltstone, with interbeds of very fine-grained to coarse-grained sandstone (Campbell et al. 2016). Boring logs in the geotechnical report prepared for the project show that bedrock of the Modelo Formation was encountered beginning at depths between 9.5 and 18 feet bgs (Geotechnologies, Inc. 2024). The Modelo Formation is coeval with and shares a depositional environment with the Monterey Formation and its beds have sometimes been referred to as Monterey (Rumelhart and Ingersoll 1997).

Deposits of the Modelo Formation from the Santa Monica Mountains have yielded fossil invertebrates, including gastropods, bivalves, and sand dollars, marine vertebrate remains of whale, sea lion, shark, and fish, as well as remains of terrestrial vertebrates and plants including horse and plane tree (Hoots 1931). As stated above, the Modelo is often referred to as Monterey, thus similar fossils to those found in the Monterey Formation may be found in the Modelo Formation. The Monterey Formation in California has produced diatoms, foraminifera, molluscs, fish, whales, desmostylians, birds, and very rarely land mammals and land plants, which would have washed in from shore (Bramlette 1946). In Southern California, the formation has yielded abundant fish remains (Jordan and Gilbert 1919; Popov and Takeuchi 2011), as well as many well preserved and notable marine mammal remains of desmostylians (Barnes 2013; Barnes and Aranda-Manteca 1997), dolphins (Barnes 1985), and true porpoise (Fajardo-Mellor et al. 2006). Because marine invertebrates and marine vertebrates are known from the unit, including marine mammals, the Modelo Formation has high paleontological potential.

MUSEUM RECORDS SEARCH

The NHMLA results indicate that no fossil localities have been recorded within the proposed project site. However, fossil localities have been documented in the vicinity of the project (Bell 2025). These localities derive from similar sedimentary deposits that may occur in the proposed project site. Table 1 lists the closest known localities to the project site.

SWCA reviewed the online museum collections records maintained by the UCMP on August 27, 2025. The search revealed that the museum has no records of fossil localities within the vicinity of the project site (UCMP 2025).

IMPACT ANALYSIS AND RECOMMENDATIONS

The project would involve excavations to depths of approximately 15 feet for the construction of the proposed buildings. Geologic mapping indicates the project site contains young alluvium, unit 1 (Qya_1) at and near the surface that is late Pleistocene in age. The geotechnical report prepared for the project noted artificial fill in the project site from the surface to depths of 2 feet bgs, with Modelo Formation present at depths of 9.5 to 18 feet bgs and deeper (Geotechnologies, Inc. 2024). Whereas artificial fill may contain fossils, these fossils are out of stratigraphic context and are not important for scientific study. Thus, artificial fill has no paleontological potential. Pleistocene sedimentary deposits have a rich fossil history

Table 1. Paleontological fossil localities reported in the project vicinity.

Locality Number	Location	Geologic Unit	Taxa	Depth
LACM VP 1680	Conejo Valley (1 mile northwest of Newbury Park)	Unknown unit (Pleistocene, silty clay member)	Mammoth (*Mammuthus*); horse family (Equidae)	14-15 feet bgs
LACM VP 7660	The Lakes at Thousand Oaks (Thousand Oaks Boulevard and South Conejo School Road)	Unknown unit (Quaternary, surface float)	Mastodon (*Mammut americanum*)	Surface (stream bed)
LACM VP 3213	South of Ventura Freeway along South Westlake Boulevard	Unknown unit (Pleistocene, alluvial sediments)	Ground sloth (*Paramylodon*) and other vertebrates	Unknown
LACM VP 7924	Oak Park (within elevated area just east of Lindero Canyon)	Monterey Formation (Miocene, yellow shale sandstone)	Fish (*Eclipes*, Clupeidae); unspecified plants	Unknown
LACM VP 4965, 4966	Just north of Thousand Oaks Boulevard at intersection with La Baya Drive	Modelo Formation (Miocene, punky diatomaceous shale)	Baleen whales (Cetotheriidae)	Surface

in Southern California (Jefferson 1991a, 1991b; McDonald and Jefferson 2008; Miller 1971; Reynolds and Reynolds 1991; Springer et al. 2009). Therefore, the young alluvium, unit 1 (Qya_1) has high paleontological potential. The Modelo Formation (Tm) is known for marine invertebrates and marine vertebrates, especially marine mammals (Barnes 1985, 2013; Barnes and Aranda-Manteca 1997; Bramlette 1946; Fajardo-Mellor et al. 2006; Hoots 1931; Jordan and Gilbert 1919; Popov and Takeuchi 2011). Therefore, the Modelo Formation has high paleontological potential.

The UCMP records indicate no fossil localities have been identified within the vicinity of the project site; however, the NHMLA has identified five fossil localities within the vicinity of the project site. The fossils were identified on the surface and to a depth of at least 15 feet bgs from Quaternary sedimentary deposits and the Miocene Modelo Formation. Proposed excavation for the project would extend below artificial fill into naturally deposited geologic units mapped at the surface and at depth. As such, ground-disturbing activities associated with the project have the potential to impact sediments of the young alluvium, unit 1 (Qya_1) and the Modelo Formation (Tm) and any scientifically significant paleontological resources they may contain.

To address the potential for significant impacts to unique paleontological resources during ground-disturbing activities for the project, and in accordance with MM PAL-1 from the City's General Plan Program EIR (City of Thousand Oaks 2023a), SWCA recommends the following mitigation measures should be implemented by a Qualified Professional Paleontologist (who meets the SVP [2010] qualifications for Principal Investigator or Project Paleontologist) to reduce potential impacts to paleontological resources to a less-than-significant level. The measures below have been developed in accordance with, and incorporates the performance standards of, the SVP (2010) and best practices in mitigation paleontology (Murphey et al. 2019):

a) **Conduct Worker Environmental Awareness Training.** A Qualified Paleontologist shall develop worker environmental awareness program (WEAP) training to educate the construction crew on the legal requirements for preserving fossil resources, as well as the procedures to follow in the event of a fossil discovery. This training program shall be presented by the Qualified Paleontologist (or their representative) to the crew prior to any ground-disturbing activities.

b) **Monitor for Paleontological Resources.** Spot-check paleontological monitoring shall occur during ground-disturbing activities that occur within sediments designated as young alluvium, unit 1 (Qya_1) to determine if the underlying Modelo Formation (Tm) is present. If the Modelo Formation is encountered, monitoring should transition to full-time during ground disturbing activities in the Modelo Formation. Monitoring shall not be required when ground-disturbing

activities would occur only within previously disturbed sediments and/or artificial fill, regardless of depth. Monitoring shall be conducted by a qualified paleontological monitor who meets the standards of the SVP and who shall be supervised by the Qualified Paleontologist. The Qualified Paleontologist may periodically inspect construction activities and increase, decrease, or cease monitoring in response to subsurface conditions, as appropriate.

c) **Prepare a Paleontological Resources Monitoring Report.** At the conclusion of ground-disturbing activities, the Qualified Paleontologist shall prepare a final monitoring report that documents the methods and results of the monitoring efforts, treatment of paleontological resources, results of specimen processing, analysis, and research, and final curation arrangements, as applicable. The report shall be completed after the completion of paleontological monitoring for the project. If paleontological resources are curated, the final monitoring report and any associated data pertinent to the curated specimen(s) should be submitted to the designated repository. A copy of the final monitoring report shall be filed with the City.

d) **Treat Fossil Discoveries.** In the event of a fossil discovery, whether by the qualified paleontological monitor or a member of the construction crew, the qualified paleontological monitor shall have the authority to temporarily divert construction activity, and all work shall cease in a 50-foot radius of the discovery. The Qualified Paleontologist will evaluate the scientific significance of the find and, if appropriate, collect the fossil specimen(s) and all associated data. Paleontological monitors shall record pertinent geological information and collect sediment from the fossil localities. Recovered fossils shall be prepared to the point of curation, identified by qualified experts, listed in a database to facilitate analysis, and deposited in a designated paleontological curation facility. The Qualified Paleontologist shall obtain a curatorial arrangement with an accredited repository and scientifically significant fossils may be donated to this institution.

By implementing the General Plan Program EIR PAL-1 recommended mitigation measures identified above, project impacts to scientifically significant paleontological resources would be reduced to a less-than-significant level as required by CEQA and all pertinent local polices and regulations.

LITERATURE CITED

Barnes, Lawrence G. 1985. The Late Miocene Dolphin Pithanodelphis Abel, 1905 (Cetacea: Kentriodontidae) from California. Natural History Museum of Los Angeles County Contributions in *Science* 367:1–27.

———. 2013. *A New Genus and Species of Late Miocene Paleoparadoxiid (Mammalia: Desmostylia) from California*. Natural History Museum of Los Angeles County Contributions in Science 521:51–114.

Bell, Alyssa. 2025. Paleontological Resources Records Search for 195 E. Hillcrest Drive Project. Letter to EcoTierra Consulting from the National History Museum of Los Angeles County dated June 29, 2025.

Barnes, Lawrence G., and Francisco J. Aranda-Manteca. 1997. New Middle Miocene Paleoparadoxidae (Mammalia, Desmostylia) from Baja California and California. *Journal of Vertebrate Paleontology* 17, Supplement to Number 3, Abstracts of Papers, pp. 30A–31A.

Barnosky, A., C. Bell, S. Emslie, H.T. Goodwin, J. Mead, C. Repenning, E. Scott, and A. Shabel. 2004. Exceptional Record of Mid-Pleistocene Vertebrates Helps Differentiate Climatic from Anthropogenic Ecosystem Perturbations. *Proceedings of the National Academy of Sciences* 101:9297–9302.

Bramlette, M.N. 1946. *The Monterey Formation of California and the Origin of its Siliceous Rocks*. U.S. Geological Survey, Professional Paper 212, 57 p.

Campbell, R.H., C.J. Wills, P.J. Irvine, and B.J. Swanson. 2016. Preliminary geologic map of the Los Angeles 30' × 60' quadrangle, California. Version 2.1. California Geological Survey, Preliminary Geologic Maps PGM-13-06.2016. Scale 1:100,000.

City of Thousand Oaks. 2023a. *2045 General Plan Update Environmental Impact Report*. Prepared by City of Thousand Oaks and Rincon Consultants, Inc., August 2023. Accessed August 2025.

———. 2023b. *Thousand Oaks General Plan 2045*. Chapter 7: Conservation. Adopted December 5, 2023. Available at: https://toaks2045.org/. Accessed August 2025.

Cohen, K.M., S.C. Finney, P.L. Gibbard, and J.-X. Fan. 2024. The ICS International Chronostratigraphic Chart. Originally published 2013, *Episodes* 36:199–204.

Connin, S., J. Betancourt, and J. Quade. 1998. Late Pleistocene C4 Plant Dominance and Summer Rainfall in the Southwestern United States from Isotopic Study of Herbivore Teeth. *Quaternary Research* 50:179–193.

Eisentraut, P.J., and J.D. Cooper. 2002. *Development of a Model Curation Program for Orange County's Archaeological and Paleontological Collections – Final Report*. Prepared for County of Orange Public Facilities Resources Department/Orange County Harbors, Beaches, and Parks. California State University, Fullerton.

Fajardo-Mellor, Liliana, Annalisa Berta, Robert Brownell, Jr., Claudia Boy, and R. Natalie Goodall. 2006. The Phylogenetic Relationships and Biogeography of True Porpoises (Mammalia: Phocoenidae) Based on Morphological Data. *Marine Mammal Science* 22(4):910–932.

Geotechnologies, Inc. 2024. *Preliminary Geotechnical Assessment Proposed Multi-Family Residential Development (APN: 669-0-021-255), 195, 275, and 325 East Hillcrest Drive, Thousand Oaks, California.* July 10, 2024. Prepared for TC LA MF Development, Inc. c/o Trammel Crow Company. Geotechnologies, Inc., File No. 22549.

Graham, R.W., and E.L. Lundelius. 1994. *FAUNMAP: A Database Documenting The Late Quaternary Distributions of Mammal Species in the United States*. Scientific Papers vol 25. Springfield: Illinois State Museum.

Hoots, H.W. 1931. Geology of the eastern part of the Santa Monica Mountains, Los Angeles County, California. U.S. Geological Survey Professional Paper, 165-C:83-134.

Hudson, D., and B. Brattstrom. 1977. A Small Herpetofauna from the Late Pleistocene of Newport Beach Mesa, Orange County, California. *Bulletin of the Southern California Academy of Sciences* 76:16–20.

Jefferson, G.T. 1991a. *A Catalogue of Late Quaternary Vertebrates from California: Part One, Nonmarine Lower Vertebrate and Avian Taxa.* Technical Reports No. 5. Los Angeles, California: Natural History Museum of Los Angeles County.

———. 1991b. *A Catalogue of Late Quaternary Vertebrates from California: Part Two, Mammals*. Technical Reports No. 7. Los Angeles, California: Natural History Museum of Los Angeles County.

Jordan, D.S., and J.Z. Gilbert. 1919. Fossil fishes of the Miocene (Monterey) Formations. In *Fossil Fishes of Southern California*. Stanford University Publications, University Series, Biological Sciences, pp. 13–60, pl. 3, 7–9, 11–15, 17–20, 22–26, 28–31.

McDonald, H.G., and G.T. Jefferson. 2008. Distribution of Pleistocene *Nothrotheriops* (Xenartha, Nothrotheridae) in North America. In *Geology and Vertebrate Paleontology of Western and Southern North America*, edited by X. Wang and L. Barnes, pp. 313–331. Science Series 41. Los Angeles, California: Natural History Museum of Los Angeles County.

Miller, W.E. 1971. *Pleistocene Vertebrates of the Los Angeles Basin and Vicinity (Exclusive of Rancho La Brea)*. Bulletin of the Los Angeles County Museum of Natural History, Science, no. 10. Los Angeles: Los Angeles County Museum of Natural History.

Murphey, P.C., G.E. Knauss, L.H. Fisk, T.A. Deméré, and R.E. Reynolds. 2019. Best practices in mitigation paleontology. *Proceedings of the San Diego Society of Natural History* 47.

Popov, E., and G. Takeuchi. 2011. Miocene – Early Pliocene Chimaeroid Fishes (Holocephali, Chimaeroidei) from California and a Review of the Global Neogene Chimaeroid Diversity and Distribution. *Journal of Vertebrate Paleontology* 31, Supplement to Number 2, Abstracts of Papers.

Reynolds, R.E., and R.L. Reynolds. 1991. The Pleistocene beneath our feet: Near-surface Pleistocene fossils in inland southern California basins. In *Inland Southern California: The Last 70 Million Years*, edited by M.O. Woodburne, R.E. Reynolds, and D.P. Whistler, pp. 41–43. *San Bernardino County Museum Special Publication* 38(3–4).

Roy, K., J. Valentine, D. Jablonski, and S. Kidwell. 1996. Scales of Climatic Variability and Time Averaging in Pleistocene Biotas: Implications for Ecology and Evolution. *Trends in Ecology and Evolution* 11:458–463.

Rumelhart, P.E. and R.V. Ingersoll. 1997. Provenance of the Upper Miocene Modelo Formation and Subsidence Analysis of the Los Angeles Basin, Southern California: Implications for Paleotectonic and Paleogeographic Reconstructions. *Geological Society of America Bulletin* 109(7), pp.885–899.

Sandom, C., S. Faurby, B. Sandel, and J.-C. Svenning. 2014. Global Late Quaternary Megafauna Extinctions Linked to Humans, not Climate Change. *Proceedings of the Royal Society* B 281:20133254.

Scott, E. 2010. Extinctions, scenarios, and assumptions: Changes in latest Pleistocene large herbivore abundance and distribution in western North America. *Quaternary International* 217:225–239.

Scott, E., and K. Springer. 2003. CEQA and fossil preservation in California. Association of Environmental Professionals, Sacramento, California. *Environmental Monitor* Fall:4–10.

Society of Vertebrate Paleontology (SVP). 2010. *Standard Procedures for the Assessment and Mitigation of Adverse Impacts to Paleontological Resources*. Available at: https://vertpaleo.org/wp-content/uploads/2021/01/SVP_Impact_Mitigation_Guidelines.pdf. Accessed August 2025.

Springer, K., E. Scott, J.C. Sagebiel, and L.K. Murray. 2009. The Diamond Valley Lake local fauna: late Pleistocene vertebrates from inland southern California. In *Papers on Geology, Vertebrate Paleontology, and Biostratigraphy in Honor of Michael O. Woodburne, III,* edited by L.B. Albright, pp. 217–236. Museum of Northern Arizona Bulletin 65. Flagstaff: Museum of Northern Arizona.

Taliaferro, N.L. 1924. Notes on the geology of Ventura County, California: American Association of Petroleum Geologists Bulletin, v. 8, no. 6, p. 789–810.

University of California Museum of Paleontology (UCMP). 2025. Specimen search. Available at https://ucmpdb.berkeley.edu/. Accessed on August 27, 2025.

U.S. Geological Survey (USGS). 1981. Thousand Oaks, California, 7.5-minute quadrangle. Scale 1:24,000. Denver, Colorado: U.S. Geological Survey.

Yerkes, R.F., and R.H. Campbell. 1995, Preliminary Geologic Map of the Thousand Oaks 7.5' Quadrangle, Southern California: A Digital Database, U.S. Geological Survey Open-File Report 95-088.

ATTACHMENT A

Figures

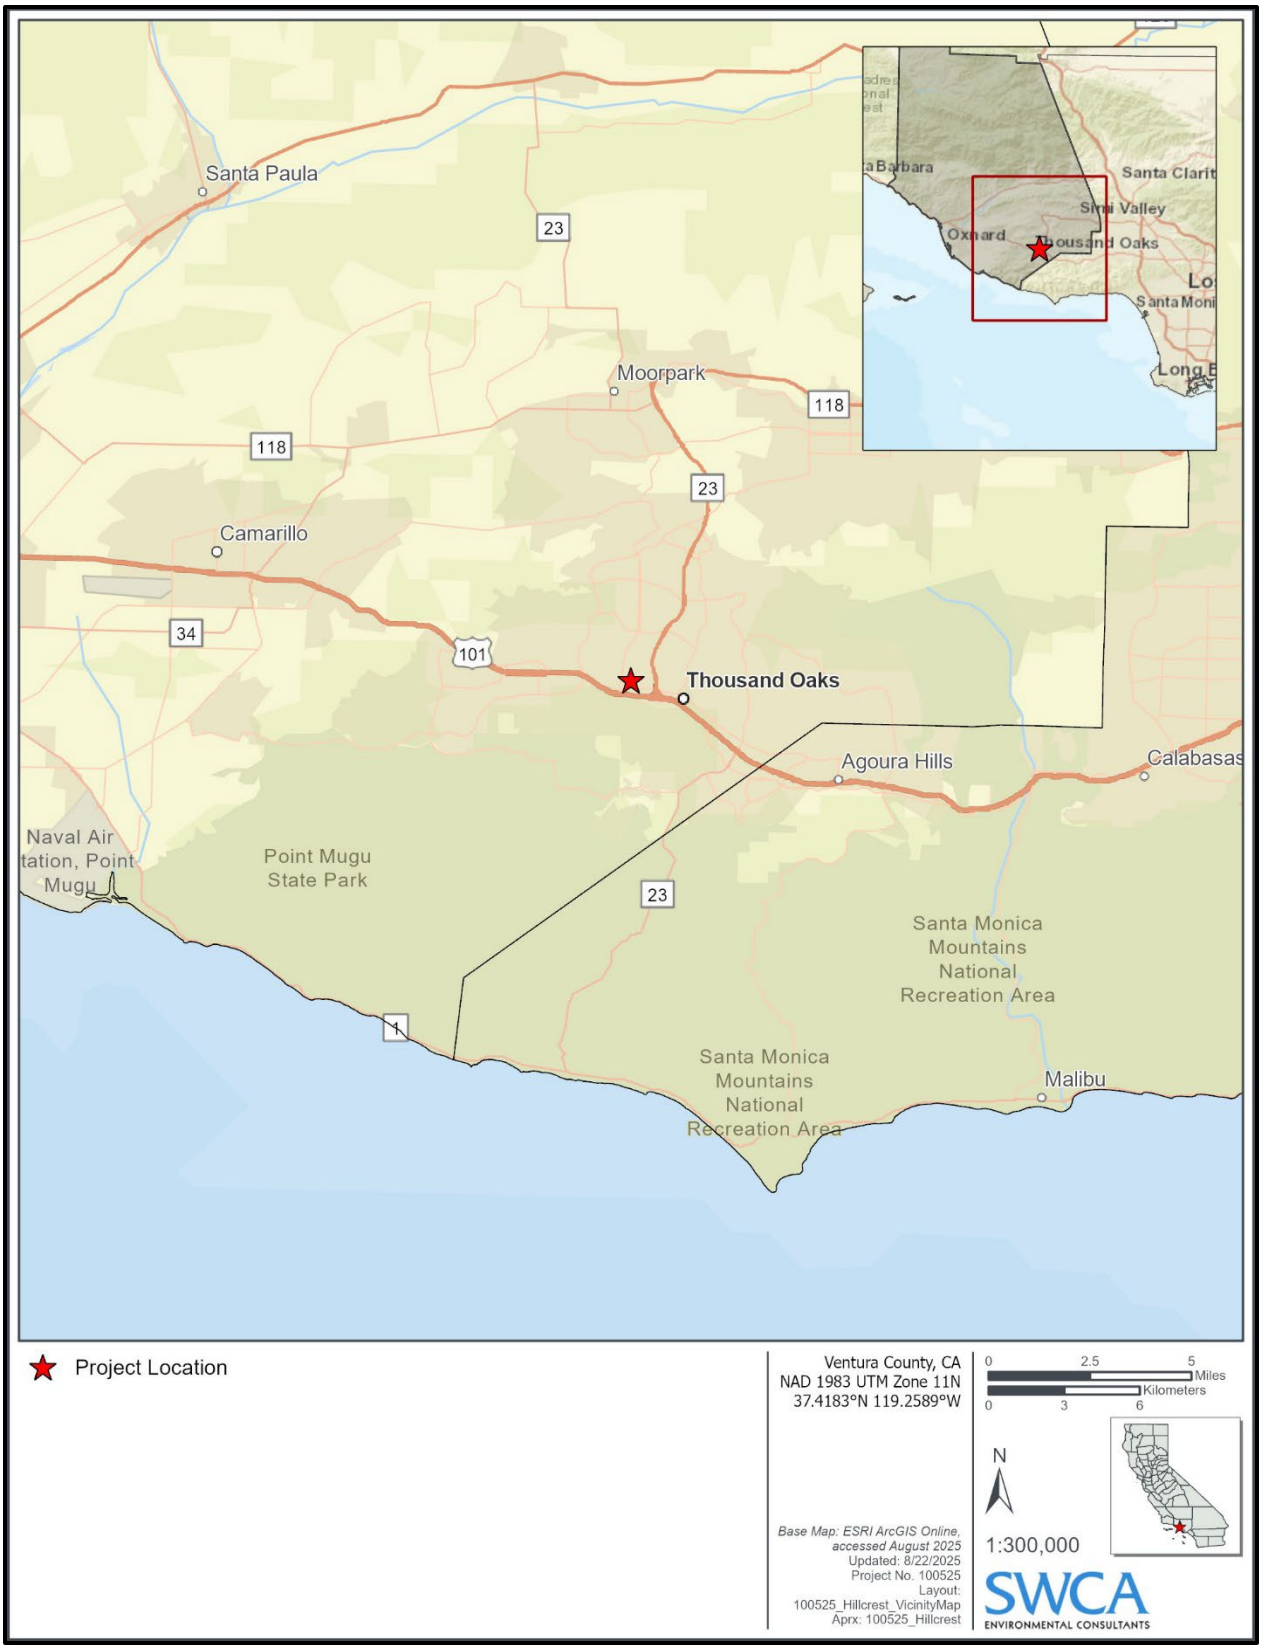


Figure A-1. Project vicinity map.

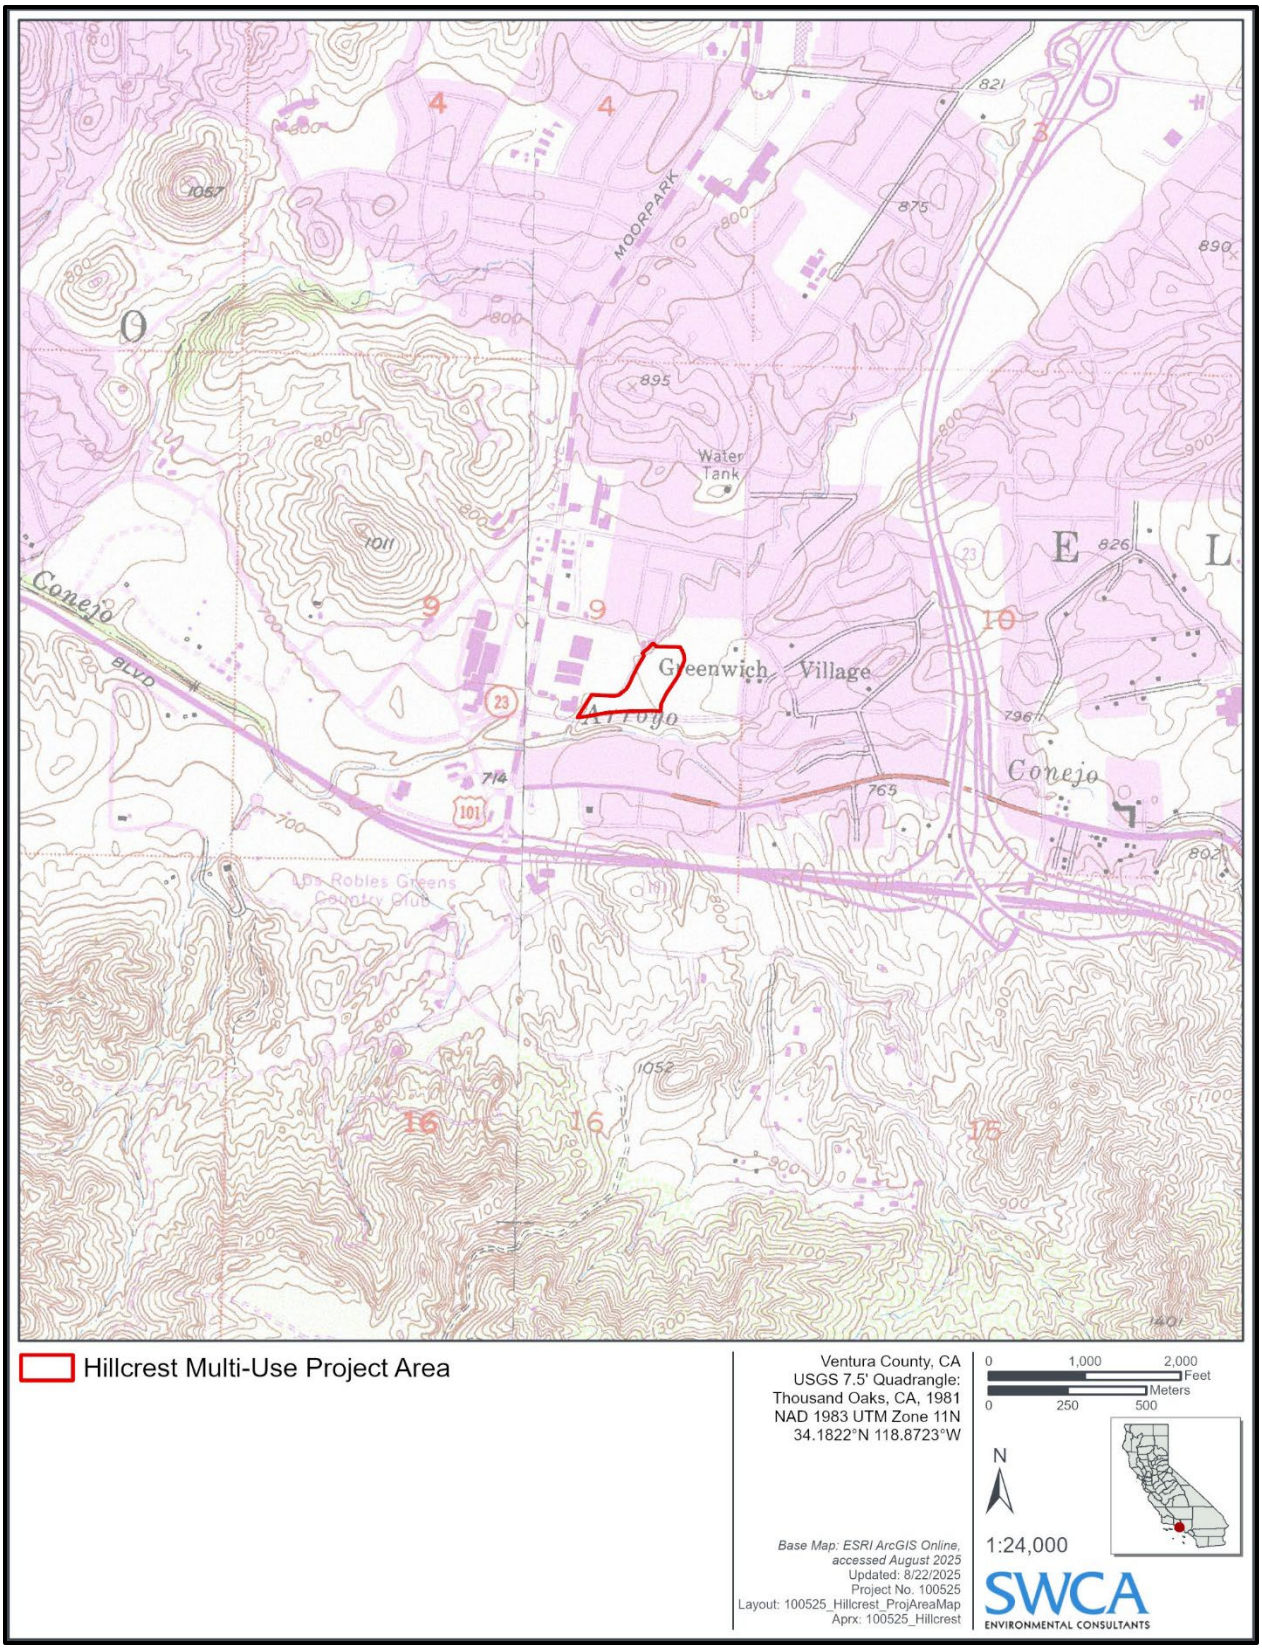


Figure A-2. Project site plotted on the USGS Thousand Oaks, California, 7.5-minute quadrangle.

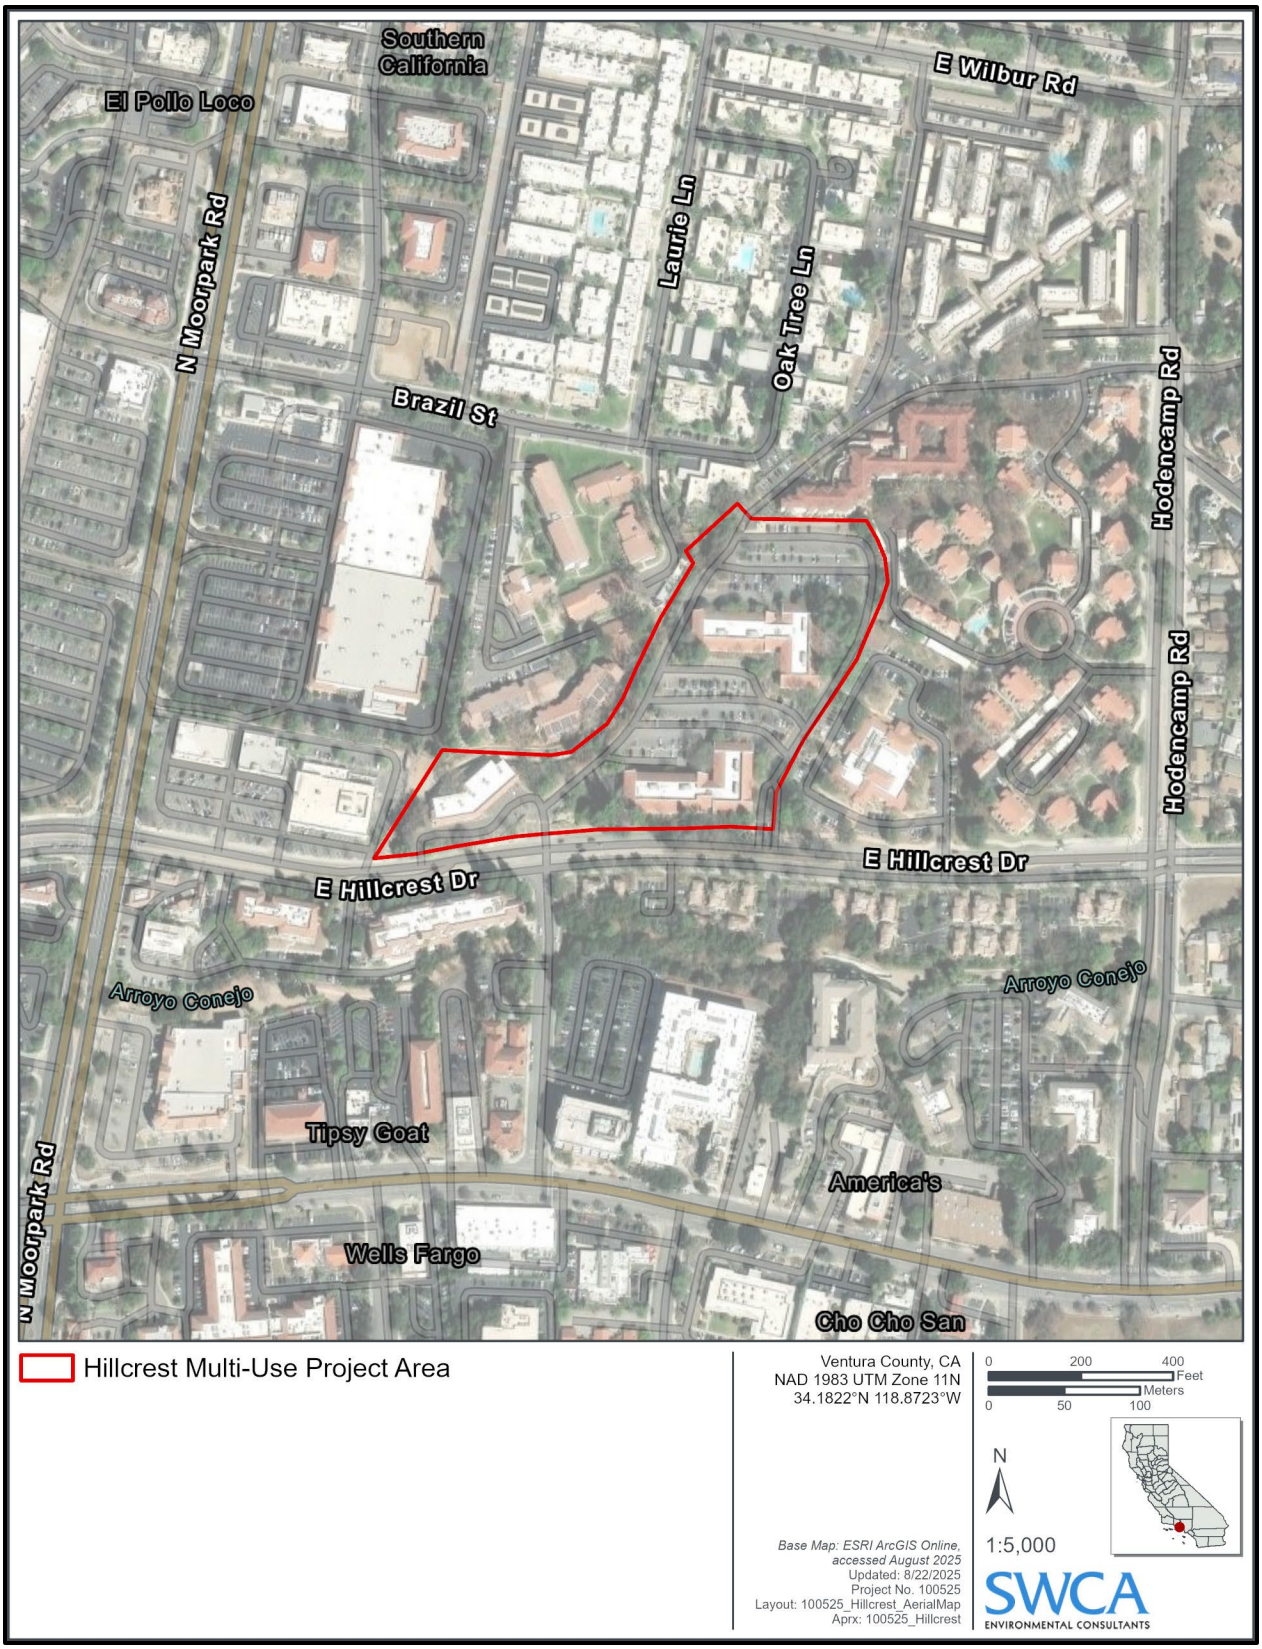


Figure A-3. Project site plotted on an aerial photograph.

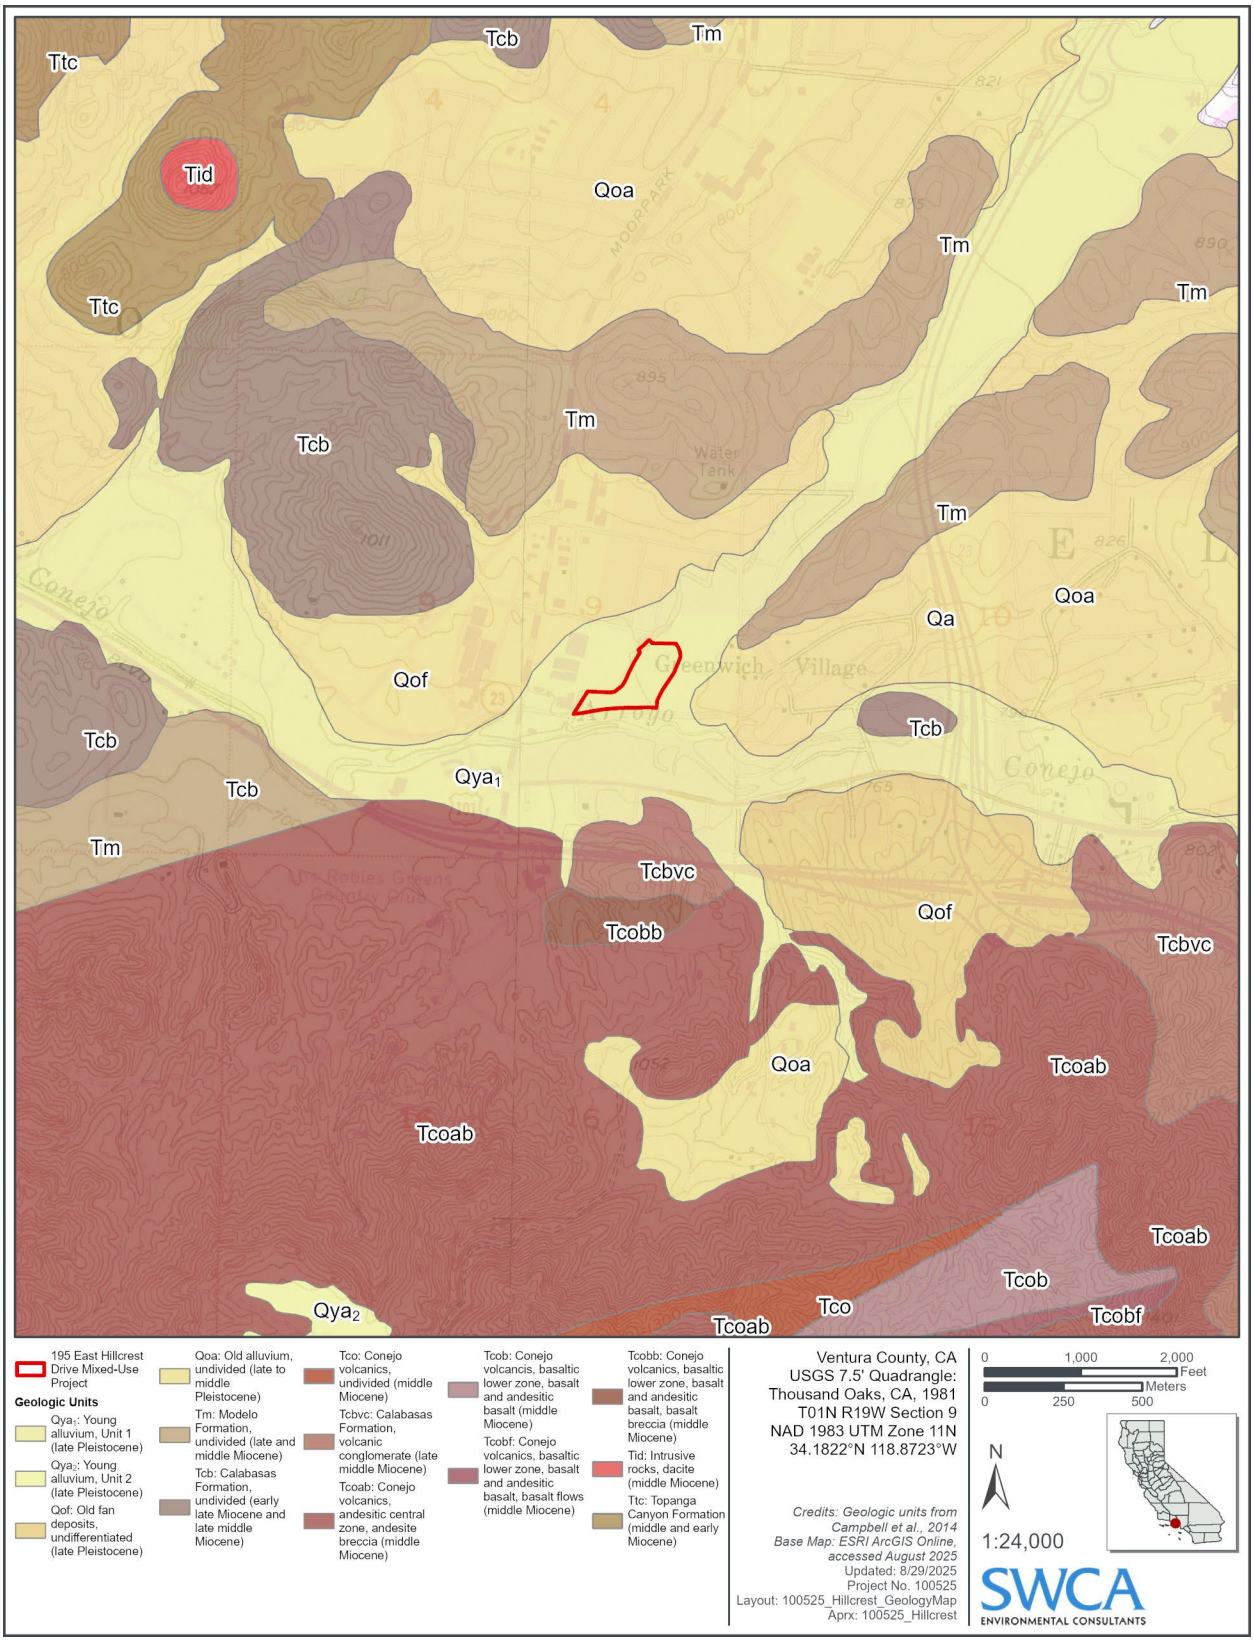


Figure A-2. Geologic map of the project site.

Appendix H

Phase I ESA Report

ATTACHMENT F
Phase I Environmental Site Assessment

CITADEL EHS
assess resolve strengthen

July 3, 2024

Andrew Parker
TC LA MF DEVELOPMENT, INC.
27113 Shorewood Road
Rancho Palos Verdes, California 90275

Re: CITADEL Project No. 0096.1057.0
Phase I Environmental Site Assessment Report
195, 275, and 325 East Hillcrest Drive
Thousand Oaks, California 91360

Dear Mr. Parker:

Enclosed please find Citadel EHS's Phase I Environmental Site Assessment Report for the above-referenced location.

The Phase I Environmental Site Assessment Report was conducted for TC LA MF Development, Inc., in accordance with Citadel's Proposal 0096.1057.P, dated April 11, 2024, and a mutually agreed upon scope of work.

If after your review, you have any questions or require additional information, please do not hesitate to telephone me at the Citadel Office in Glendale at (818) 246-2707.

Sincerely,
CITADEL EHS

Mark Drollinger, M.Eng., CSP
Principal, Engineering and Environmental Sciences

Enclosure

CITADEL EHS
assess resolve strengthen

TC LA MF Development, Inc.
27113 Shorewood Road
Rancho Palos Verdes, California 90275

Phase I Environmental Site Assessment Report

July 3, 2024

Citadel Project Number 0096.1057.0

195, 275, 325 East Hillcrest Drive
Thousand Oaks, California 91360

www.CitadelEHS.com

Table of Contents

EXECUTIVE SUMMARY i
1.0 INTRODUCTION 1
1.1 PURPOSE 1
1.2 INVOLVED PARTIES 1
1.3 SCOPE OF SERVICES 1
2.0 GENERAL SITE CHARACTERISTICS 2
2.1 LOCATION 2
2.2 SITE DESCRIPTION 2
2.3 ADJACENT PROPERTIES 3
2.4 UTILITIES 3
3.0 ENVIRONMENTAL SETTING 3
3.1 PHYSICAL SITE CHARACTERISTICS 3
4.0 SITE RECONNAISSANCE 4
4.1 SITE RECONNAISSANCE FINDINGS 4
4.2 NON-ASTM SERVICES 5
5.0 SITE HISTORY 7
5.1 HISTORICAL AERIAL PHOTOGRAPHS 7
5.2 HISTORIC BUILDING PERMITS 9
5.3 HISTORICAL FIRE INSURANCE MAPS 9
5.4 CITY PARCEL PROFILE REPORT 9
5.5 HISTORICAL CITY DIRECTORIES 9
5.6 CLIENT-SUPPLIED ENVIRONMENTAL INFORMATION 10
5.7 HISTORICAL TOPOGRAPHIC MAPS 11
5.8 HISTORIC OIL AND GAS MAPS 12
5.9 INTERVIEWS 12
5.10 ENVIRONMENTAL LIEN 13
5.11 SUMMARY OF SITE HISTORY 13
6.0 REGULATORY AGENCY REVIEW 14
6.1 DATABASE REVIEW 14
6.2 VAPOR ENCROACHMENT CONDITION 17
6.3 REGULATORY AGENCIES 19
7.0 DATA GAPS 20
8.0 FINDINGS 20
9.0 CONCLUSIONS AND RECOMMENDATIONS 22
10.0 LIMITATIONS 23
11.0 DISCLAIMER 23
12.0 REFERENCES 25
13.0 PROFESSIONAL CERTIFICATION 27

APPENDICES:

A Figures
B Photographs
C EDR Aerial Photographs
D EDR Building Permit Report and Select Building Permits
E EDR Sanborn Map Report
F EDR City Directory Abstract
G Client-Supplied Documents
H EDR Historical Topo Map Report
I EDR Environmental Lien and AUL Search
J EDR Radius Map Report
K EDR Vapor Encroachment Screen

EXECUTIVE SUMMARY

Project Summary

Client Name/User:	TC LA MF Development, Inc.	**Property Visit Date:**	June 19, 2024
Client Contact:	Andrew Parker	**Construction Date:**	1981
Phone Number:	323-522-7092	**No. Buildings/No. Units:**	Three buildings
Email Address:	aparker@trammellcrow.com	**No. of Stories:**	Two two-story buildings and one single-story building
Property Name:	None	**Bldg. Square Footage:**	195 East Hillcrest Drive – 11,207 SF 275 East Hillcrest Drive – 45,094 SF 325 East Hillcrest Drive – 49,829 SF
Property Address:	195, 275, and 325 East Hillcrest Drive	**Property Acreage:**	8.22 acres
Property City, State, Zip:	Thousand Oaks, California 91360	**Property Use:**	Multi-tenant office buildings
Property Identification:	669-002-125	**Property History:**	Undeveloped and/or agricultural land and multi-tenant office buildings
Other Improvements:	Asphalt-paved parking areas, and associated landscaping		

SUMMARY OF FINDINGS

Report Section		No Further Action	REC	HREC	CREC	Non-ASTM Scope	Recommended Action
2.2	Site Description	X					
2.3	Adjacent Properties	X					
5.0	Historical Review	X					
5.6	Previous Reports	X					
6.1	Regulatory Review	X					
6.2	Vapor Encroachment	X					
4.1	USTs/ASTs	X					
4.1	Chemicals/Hazardous Materials/Raw Materials	X					
4.2	ACMs/ACCMs					X	ACM Survey[1]
4.2	Lead-Based Paint					X	LBP Survey[1]
4.2	PCBs					X	PCB Survey[1]
4.2	Lead in Drinking Water	X					
4.2	Radon	X					
4.2	Methane	X					
4.1	Other	X					

Citadel EHS (Citadel) was contracted by TC LA MF Development, Inc. (Client) to perform a Phase I Environmental Site Assessment (Phase I ESA) of the property located at 195, 275, and 325

[1] Such surveys and sampling are recommended to ensure proper handling and disposal and to allow for measures to protect both worker and building occupant safety during routine building maintenance, renovation or demolition.

East Hillcrest Drive, in the City of Thousand Oaks, Ventura County, California; hereinafter referred to as the "Site."

Current Site Conditions

The Site consists of two two-story commercial office buildings and one single-story multi-tenant commercial building totaling approximately 106,130 square feet (SF); asphalt-paved parking areas; and associated landscaping. The address for the two-story structure in the north portion of the Site is 325 East Hillcrest Drive; the address for the two-story structure in the central portion of the Site is 275 East Hillcrest Drive; and the address for the single-story structure in the southwest portion of the Site is 195 East Hillcrest Drive. Two water features are located near the entrances of each of the two-story buildings. Access to the Site parking areas is near the along the southern boundary of the Site along East Hillcrest Drive. At the time of the Site reconnaissance, the Site was occupied by various commercial office tenants including engineering firms, insurance companies, law firms, massage therapists, mental health clinics, and a dentist.

Stationary equipment at the Site include two hydraulic elevators, water pumps, and two pad-mounted transformers. In general, the Site appeared to be well maintained.

Site History

A review of historical sources showed that the Site was undeveloped and/or agricultural land as early as 1900. An intermittent stream was located in the west portion of the Site. The stream did not appear to be within Site boundaries by 1950. According to information provided by the Client, the Site was developed with the three current commercial office structures in 1981. Historical occupants of all three structures include various commercial office tenants, dental offices, and various medical offices since 1985.

While the Site appeared to previously be developed for agricultural use, it has since been redeveloped for commercial use. The majority of the Site has been hardscaped with the current structures and surface parking lot limiting occupant exposure to the subsurface. It is likely that any agricultural chemicals were removed during the grading and redevelopment process; thus, the previous agricultural use is not expected to represent an environmental concern.

Previous Environmental Reports

Citadel reviewed the following environmental reports:

- Partner Engineering and Science Inc. (Partner) performed a Phase I ESA at the Site in May 2015. At the time of the report, the Site was developed in its current configuration with two two-story commercial buildings and one single-story commercial building. The report identified previous agricultural use as a business environmental risk but concluded that the assessment revealed no evidence of RECs in connection with the property and no further investigation was recommended at that time.

- Partner prepared a Property Condition Report for the Site in May 2015. The report assessed topography and building improvements, building structure, exterior envelope, mechanical and electrical systems, interior elements, a code review, American Disability Association (ADA) compliance, and natural hazard information. The Site was determined to be in overall good condition for its age and usage.

- Partner performed a Phase I ESA for the Site in April 2022. At the time of the report the Site was developed in its current configuration. The report identified previous agricultural use as a business environmental risk but concluded that the assessment revealed no

evidence of RECs in connection with the property and no further investigation was recommended at that time.

Environmental Databases

The Site as 195 East Hillcrest Drive was identified on the Hazardous Waste Tracking System (HWTS) database and the HAZNET database due to generating other organic solids in 2005. The Site as 275 East Hillcrest Drive was identified on the HWTS database and the Ventura County Medical Waste Program as a small quantity medical waste generator, likely associated with biohazardous and sharps waste. The presence of the Site on these databases reflects proper disposal of hazardous waste. Based on the lack of documented spills or leaks and proper disposal of hazardous waste, these listings are not expected to represent an environmental concern.

Vapor Encroachment Condition

Citadel reviewed information provided by Environmental Data Resources Inc (EDR) regarding nearby properties to evaluate for potential on-Site vapor encroachment concerns from off-site sources. According to EDR, no historical releases of petroleum products from a leaking underground storage tank (LUST) occurred within 0.25-mile and upgradient of the Site. Mr. Cleaners, located at 386 North Moorpark Road, is listed as a Cleanup Program Site (CPS). According to EDR, the property is approximately 598 feet west and downgradient of the Site and was historically occupied by Mr. Cleaners from 1972 to 1990. The structure that housed the former Mr. Cleaners was demolished in the mid-1990s and replaced with the current structure occupied by Best Buy. Assessments conducted in 2001 identified maximum concentration of tetrachloroethylene (PCE) in soil vapor at 223.7 micrograms per liter (µg/L) and in soil at 232 micrograms per kilogram (µg/kg). PCE was not detected above the maximum contaminant level (MCL) of 5.0 µg/L during the two years of groundwater monitoring.

Soil remediation was never conducted since the investigation was conducted after construction of the current Best Buy structure. However, the Los Angeles Regional Water Quality Control Board (LARWQCB) concluded that the residual volatile organic compound (VOC) concentrations did not pose a threat to groundwater quality and that the residual contamination must be assessed if redevelopment or change in operations occurred. The case was completed and closed by the LARWQCB on December 19, 2003. While EDR identifies the property as 598 feet west of the Site, the property is located approximately 245 feet northwest and downgradient of the Site. Based on case closure, distance, and downgradient location, this former release is not expected to represent an environmental concern.

EDR did not identify any listings on the Historical Gas Station database or the Dry Cleaners database within 0.125-mile and upgradient, 365 feet and cross-gradient, or 100 feet and downgradient of the Site.

RECOGNIZED ENVIRONMENTAL CONDITIONS

According to American Society for Testing and Materials (ASTM) Standard of Practice E1527-21, recognized environmental conditions (REC) fall under three specific categories when evaluating a site or properties within the site vicinity. These categories are defined below.

A recognized environmental condition, or REC, means the (1) presence of any hazardous substances or petroleum products in, on, or at the subject property due to a release to the environment; (2) the likely presence of hazardous substances or petroleum products in, on, or at the subject property due to a release or likely release to the environment; or (3) the presence of hazardous substances or petroleum products in, on, or at the subject property under conditions

that pose a material threat of a future release to the environment. De minimis conditions are not recognized environmental conditions.

A controlled recognized environmental condition, or CREC, is a recognized environmental condition affecting the subject property that has been addressed to the satisfaction of the applicable regulatory authority or authorities with hazardous substances or petroleum products allowed to remain in place subject to implementation of required controls (for example, activity and use limitations or other property use limitations).

An historical recognized environmental condition, or HREC, is a previous release of hazardous substances or petroleum products affecting the subject property that has been addressed to the satisfaction of the applicable regulatory authority or authorities and meeting unrestricted use criteria established by the applicable regulatory authority or authorities without subjecting the subject property to any controls (for example, activity and use limitations or other property use limitations).

According to ASTM E2600-15, the goal of conducting a vapor encroachment screening on a parcel of property is to identify a vapor encroachment condition (VEC), which is the presence or likely presence of chemicals of concern vapors in the subsurface of the target property caused by the release of vapors from contaminated soil or groundwater or both either on or near the target property as identified by Tier 1 or Tier 2 procedures. The purpose of Tier 1 is to conduct a screen using Phase I ESA-type information to determine if a VEC exists at the target property. If the Tier 1 screen cannot rule out the possibility of a VEC existing at the target property, then a Tier 2 screen can be conducted. Tier 2 applies numeric screening criteria to existing or newly collected soil, soil gas, and/or groundwater testing results to evaluate whether a VEC can be ruled out. Tier 2 has two data collective components: non-invasive and invasive.

Based on a review of historical and present records, and Site reconnaissance, Citadel believes that sufficient information was collected and evaluated for the Site to determine if a REC, HREC, CREC, or a de minimis condition exists. Based on our review, reported release incidents that would represent RECs in connection with the Site or a source of a release that would be likely to contribute to a VEC was not identified. No evidence for designating the Site as a REC, HREC, or CREC from reviews of historic documents and present Site conditions was found.

NON-ASTM SCOPE CONSIDERATIONS

The current Site buildings were constructed prior to bans using asbestos-containing building materials (ACBMs), lead-based paint (LBP), and polychlorinated biphenyls (PCBs) in electrical equipment came into effect in 1989, 1978, and 1978, respectively. No testing is known to have been performed to evaluate for the presence of ACBMs, LBP, or PCBs at the Site.

The California Bureau of Mines and Geology and California Department of Public Health (CADPH) participated in the United States EPA's State Radon Survey, a Federal survey to measure levels of indoor radon in all states. Based on the results of this survey, CADPH predicted that approximately 0.5% of homes in Region 9 would have radon concentrations over the EPA action level of 4.0 picoCuries per liter (pCi/L).

The Federal EPA Radon Zone for Ventura County is Zone 1, which indicates an average indoor concentration greater than 4.0 pCi/L of air. In a survey, 236 tests were performed within the 91360 zip code for the presence of radon. Of these, 15 tests were found to contain radon in excess of 4.0 pCi/L. Site-specific radon values were not available and were not a part of this ASTM Phase I ESA.

A potable well was not observed on-Site and the Site does lie within a known or potential flood zone or wetlands.

ESA SHELF LIFE

Date of ESA Report: July 3, 2024

Date of Site Inspection: June 19, 2024

Date Interview was performed: June 19, 2024

Date Records Review was performed: June 20, 2023

Date Lien Search was performed: June 7, 2024

1.0 INTRODUCTION

Citadel EHS (Citadel) was contracted by TC LA MF Development, Inc. (Client) to perform a Phase I Environmental Site Assessment (Phase I ESA) of the property located at 195, 275, and 325 East Hillcrest Drive, in the City of Thousand Oaks, Ventura County, California; hereinafter referred to as the "Site."

1.1 PURPOSE

The purpose of the Phase I ESA was to review past and present land use practices and to evaluate the presence, or likely presence, of any hazardous substances or petroleum products that have been discharged into the property's structure, ground, groundwater, or surface water. This qualitative assessment was accomplished by review of current and readily available information regarding past and current land use for indications of the manufacture, generation, use, storage and/or disposal of hazardous substances at the Site. A Site visit was also conducted to observe existing Site conditions. This report provides the results of the Phase I ESA performed.

1.2 INVOLVED PARTIES

The involved party(s) in this study, to the best of our knowledge, is TC LA MF Development, Inc.

Citadel understands that this Phase I ESA is being requested in conjunction with due diligence activities by TC LA MF Development, Inc. Citadel recognizes that this report is to be used exclusively by TC LA MF Development, Inc. and its successors, lenders, and assigns. It is a report upon which TC LA MF Development, Inc. and its successors, lenders, and assigns, can rely.

This assessment and report were prepared on behalf of and for the exclusive use of TC LA MF Development, Inc., their lenders and assigns (Client) solely for its use and reliance, subject to the terms and conditions agreed upon between Citadel and the Client.

1.3 SCOPE OF SERVICES

This Phase I ESA was conducted in accordance with the American Society for Testing and Materials (ASTM) Standard of Practice E1527-21 and the standards of care and diligence normally practiced by recognized consulting firms in performing services of a similar nature.

The scope of services for this assessment consisted of the following:

- Performed a Site inspection to verify current Site conditions, and check for visible evidence of previously disposed and/or currently present hazardous waste, surface contamination, underground and above ground storage tanks (USTs/ASTs), suspect polychlorinated biphenyls (PCBs), and other potential environmental hazards.

- Conducted a visual survey of the adjacent properties and the immediate vicinity to determine if any nearby sites posed a significant environmental threat to the Site.

- Reviewed currently and readily available documents, including maps, aerial photographs, governmental databases of known hazardous waste sites and underground tanks, other consultant reports (if any), fire insurance maps, and other accessible records.

- Reviewed results from a search of available current land title records for environmental cleanup liens and other activity and use limitations, such as engineering controls and institutional controls.

- Consulted with appropriate governmental agencies having jurisdiction relative to past history of the property, complaints or incidents in the immediate area, and permits that may have been issued.

- Prepared a Phase I report, inclusive of our findings and recommendations, with applicable illustrations and documentation.

The scope of services outlined above is generally considered sufficient to properly assess the Site based on the data search, reasonably ascertainable documents, and Site inspection.

2.0 GENERAL SITE CHARACTERISTICS

2.1 LOCATION

The irregular-shaped Site is located approximately 0.26 mile north of the US 101 Freeway, locally referred to as the Ventura Freeway. The Site is bounded by an assisted living facility to the north; an apartment complex and medical offices to the east; East Hillcrest Drive to the south; and an apartment complex and grocery store to the west. The general Site vicinity is occupied by residential and commercial properties.

According to the U.S. Geological Survey (USGS) Thousand Oaks Quadrangle (7.5 Minute Series), dated 2022, the Site is at an elevation of approximately 744 feet above mean sea level (AMSL) and appears to slope to the southwest. The Site is located at approximate coordinates of 34° 10' 55.50" North Latitude and 118° 52' 18.17" West Longitude.

A Site Location Map identified as Figure 1 is included in Appendix A.

2.2 SITE DESCRIPTION

According to the County of Ventura Assessor's Parcel Maps, the Site is comprised of one parcel legally identified as Assessor's Parcel Number (APN) 669-0-021-255. The Site encompasses approximately 8.22 acres of land.

The Site consists of two two-story commercial office buildings and one single-story multi-tenant commercial building totaling approximately 106,130 square feet (SF); asphalt-paved parking areas; and associated landscaping. The address for the two-story structure in the north portion of the Site is 325 East Hillcrest Drive; the address for the two-story structure in the central portion of the Site is 275 East Hillcrest Drive; and the address for the single-story structure in the southwest portion of the Site is 195 East Hillcrest Drive. Two water features are located near the entrances of each of the two-story buildings. Access to the Site parking areas is near the along the southern boundary of the Site along East Hillcrest Drive. At the time of the Site reconnaissance, the Site was occupied by various commercial office tenants including engineering firms, insurance companies, law firms, massage therapists, mental health clinics, and a dentist.

Stationary equipment at the Site include two hydraulic elevators, water pumps, and two pad-mounted transformers. In general, the Site appeared to be well maintained.

A Site Plan is included as Figure 2 in Appendix A. Select photographs of the Site and vicinity is included as Appendix B.

2.3 ADJACENT PROPERTIES

The immediately surrounding properties of the Site consist of the following:

Direction from Site	Address – Tenant/Use
North	405 Hodencamp Road – Atria Hillcrest, an assisted living facility 240 Brazil Street – Multi-family residence
East	351 Hodencamp Road – Eaves Apartment Complex 365 East Hillcrest Drive – Kaiser Permanente Medical Offices
South	220 to 290 East Hillcrest Drive – Multi-family residences 190 East Hillcrest Drive – Hillcrest Royale Retirement Residence
West	25 East Hillcrest Drive – Grocery Outlet 130 Brazil Street – Conejo Future Apartments

2.4 UTILITIES

Electrical service is supplied to the Site by Southern California Edison. Gas service is supplied by the Southern California Gas Company. General rubbish (non-hazardous) is removed from the Site on a regular basis by a contracted waste hauler.

3.0 ENVIRONMENTAL SETTING

3.1 PHYSICAL SITE CHARACTERISTICS

Based upon the North American Datum (NAD) of 1983, the Site is at an elevation of approximately 744 feet AMSL.

The Site is identified on the geologic map of Thousand Oaks quadrangle, California (Dibblee and Ehrenspeck, 1993) as being Holocene aged surficial sediments (Qa). The surficial sediments are described as unconsolidated detrital sediments and undissected to partly dissected alluvial gravel, sand, and clay of valley areas The United States Department of Agriculture (USDA) Natural Resources Conservation Service (NRCS) National Cooperative Soil Survey identifies the Site soils as Calleguas and Sorrento complex. The Calleguas soils are described as well drained very channery loam and bedrock with high runoff. The Sorrento soils are described as well drained silty clay loam with medium runoff.

USGS Topographic Map	Thousand Oaks Quadrangle
Groundwater Basin	Conejo Groundwater Basin – Conejo Subbasin
Nearest Surface Water to Site	Lang Creek (concrete channel), approximately 25 feet north of the Site
Gradient Direction (Source)	Southwest (GeoTracker, topographic maps)
Estimated Depth to Groundwater (Source)	18.71 to 20.05 feet below ground surface (bgs), approximately 450 feet southwest of the Site (GeoTracker/Delta, 2009)
Nearest Wetland to Site (Source)	Lang Creek, approximately 25 feet north of the Site (National Wetlands Inventory)
Nearest 100 or 500-year Flood Zone	The north and west portions of the Site are partially located within 100- and 500-year flood zones (Federal Emergency Management Agency)

4.0 SITE RECONNAISSANCE

Citadel representative Mr. Kyle Johnston conducted the Phase I ESA reconnaissance on June 20, 2024. Mr. Johnston was accompanied by Mr. Bruce Burton, a Senior Associate at Trammell Crow Company. The Site reconnaissance consisted of an inspection of the Site and a perimeter survey of the surrounding properties. Ms. Shirley Lee served as the Project Manager and reviewed this Phase I ESA. Findings from the Site inspection, research and perimeter survey are presented below.

4.1 SITE RECONNAISSANCE FINDINGS

Yes	No	Observation
	X	Aboveground Storage Tanks (ASTs) and Underground Storage Tanks (USTs)
X		Identified Hazardous Materials
X		Polychlorinated Biphenyls (PCBs) – Electric or Mechanical Equipment Likely to Contain Fluids
X		Radioactive Man-Made Materials
X		Pits, Ponds, and Lagoons
	X	Septic Tanks and Cesspools
X		Wells, Cisterns, Sumps, and Drains
	X	Wastewater or Grease Interceptors
	X	Interior Stains or Corrosion
	X	Strong, Pungent, or Noxious Odors
	X	Pools of Liquid
	X	Stained Soil or Pavement
	X	Stressed Vegetation
	X	Other

The above-identified observed items are further discussed below.

IDENTIFIED HAZARDOUS MATERIALS

Routine janitorial and maintenance supplies were observed in containers sized for commercial use and properly stored with no signs of staining or leaking. The hazardous materials observed are not expected to represent a significant environmental concern.

A dental practice with an x-ray machine was observed at the Site. The x-ray machine appeared to be digital and did not generate hazardous waste. The practice reportedly utilized an amalgam separator connected to sinks to catch particles prior to their entrance to the sewer system; however, the separator could not be observed at the time of the inspection due to business operations. The use of the separator and x-ray machine are not expected to represent an environmental concern.

POLYCHLORINATED BIPHENYLS

Typical sources of polychlorinated biphenyls (PCBs) include electrical transformer cooling oils, fluorescent light fixture ballasts and hydraulic oil. In 1976, the U.S. EPA banned the manufacture

and sale of PCB-containing transformers. Prior to this date, transformers were frequently filled with a dielectric fluid containing PCB-laden oil. By 1985, the US EPA required that commercial property owners with transformers containing more than 500 parts per million (ppm) PCBs must register the transformer with the local fire department, provide exterior labeling, and remove combustible materials within 16 feet (40 Code of Federal Regulations 761.30: "Fire Rule").

One pad-mounted transformer was observed between 275 and 325 East Hillcrest Drive and one pad-mounted transformer was observed east of 195 East Hillcrest Drive. Two hydraulic elevator equipment were observed at the Site; the equipment was located on the first floor of the 275 and 325 East Hillcrest Drive buildings.

The observed equipment appeared to be in working order with no signs of staining or leaking. The equipment observed are not expected to represent a significant environmental concern.

RADIOACTIVE MAN-MADE MATERIALS

Many public and private office buildings in the United States have self-luminescent tritium exit signs that contain radioactive materials. While these do not constitute a recognized environmental condition, the exit signs must be properly identified to ensure proper handling and disposal practices.

PITS, PONDS, AND LAGOONS

Two water features designed to look like small rivers and ponds were located outside of the main entrance of the 275 and 325 East Hillcrest Drive buildings. Two water pumps associated with the water features were observed near the 275 and 325 East Hillcrest buildings. The water features and pumps are maintained on a monthly basis by an outside maintenance company. No hazardous materials storage or staining was observed in the vicinity of the water features. The water features are not expected to represent an environmental concern.

WELLS, CISTERNS, SUMPS, AND DRAINS

Several storm drains were observed in the parking area of the Site. Additionally, mop sinks and break room and bathroom floor drains were located within the Site buildings. No hazardous substances or petroleum products were noted in the vicinity of the drains. Based on the use of the drains solely for water runoff, the presence of the drains is not expected to represent a significant environmental concern.

4.2 NON-ASTM SERVICES

ASBESTOS CONTAINING MATERIALS

The EPA issued a final rule under Section 6 of Toxic Substances Control Act (TSCA) banning most asbestos-containing building materials (ACBMs) in 1989. The ban on ACBMs was vacated in 1991 allowing some building materials to continue to contain asbestos. The applicability of the EPA's National Emission Standards for Hazardous Air Pollutants (NESHAP, 40 CFR Chapter 61, Subpart M) apply to the owner or operator of a facility where an inspection for the presence of asbestos-containing materials (ACM), including Category I (asbestos containing packings, gaskets, resilient floor coverings and asphalt roofing products), and Category II (all remaining types of non-friable asbestos containing material not included in Category I that when dry, cannot be crumbled, pulverized or reduced to powder by hand pressure), non-friable ACM must occur prior to the commencement of demolition or renovation activities.

Building materials, coatings, and/or finishes containing asbestos may be present in any structure regardless of the date of construction. In accordance with NESHAPS and local air pollution control district regulations, all suspect materials, finishes, and coatings that will be impacted by renovation or demolition regardless of the date of construction are required to be surveyed for the presence of asbestos by State-licensed asbestos consultants.

A survey for asbestos-containing materials was not requested or conducted as part of this Phase I ESA.

LEAD-BASED/LEAD-CONTAINING PAINTS

Lead-based paint (LBP) is defined as any paint, varnish, stain, or other applied coating that has greater than or equal to one milligram per square centimeter (mg/cm^2) (5,000 microgram per gram (µg/g) or 5,000 parts per million (ppm)) of lead by federal guidelines; state and local definitions may differ from the federal definitions in amounts ranging from 0.5 mg/cm^2 to 2.0 mg/cm^2. In 2009, the US Consumer Product Safety Commission (16 Code of Federal Regulations CFR 1303) banned paint containing more than 0.009% (90 ppm) lead for residential use. Buildings built before 1978 are much more likely to have LBP; however, all commercial structures regardless of the date of construction likely contain lead-based or lead-containing glazings, varnishes, stains, coatings, paints, and primers. Such materials that will be impacted by renovation, repair, or demolition should be tested beforehand and the results disclosed to trades or staff that will be doing such work. All associated waste streams should be accurately characterized for proper disposal requirements.

A survey for lead containing materials was not requested or conducted as part of this Phase I ESA.

POLYCHLORINATED BIPHENYLS

Polychlorinated biphenyls (PCBs) were an ingredient added to a variety of building materials during manufacture, most notably, but not limited to, caulking, putty, and glazing, particularly around windows, door frames, and building joints. Building materials containing PCBs were used in many buildings in the 1950s through the 1970s, and potentially before the 1950s. There are significant regulations regarding the removal of these materials during demolition and/or renovation, both from an environmental protection standpoint as well as an occupational health and safety standpoint. In addition, under the Toxic Substances Control Act (TSCA), building materials that contain PCBs at or above 50 ppm are considered an "unauthorized use" of PCBs, and removal can be compelled under TSCA. The presence of PCBs may have the potential to impact a property's future land use. Based on the construction date for the Site building, building materials containing PCBs may have been used in the construction of the Site building.

A survey for PCBs is beyond the required scope of ASTM E1527-21 and was not specifically requested or conducted as part of this Phase I ESA.

DRINKING WATER

The Site is supplied with municipal drinking water by the Calleguas Municipal Water District. An assessment of lead in drinking water was not requested or conducted as part of this Phase I ESA.

RADON

The California Bureau of Mines and Geology and California Department of Public Health (CADPH) participated in the United States EPA's State Radon Survey, a Federal survey to measure levels of indoor radon in all states. Based on the results of this survey, CADPH predicted that approximately 0.5% of homes in Region 9 would have radon concentrations over the EPA action level of 4.0 picoCuries per liter (pCi/L).

The Federal EPA Radon Zone for Ventura County is Zone 1, which indicates an average indoor concentration greater than 4.0 pCi/L of air. In a survey, 236 tests were performed within the 91360 zip code for the presence of radon. Of these, 15 tests were found to contain radon in excess of 4.0 pCi/L. Site-specific radon values were not available and were not a part of this ASTM Phase I ESA.

METHANE

The Site is not located within a known or designated methane zone.

5.0 SITE HISTORY

The purpose of the records review is to obtain and review reasonably ascertainable/standard sources that will help identify recognized environmental conditions in connection with the property. Reasonably ascertainable records from standard sources is (1) information that is publicly available, (2) information that is obtainable from its source within reasonable time and cost constraints, and (3) information that is practically reviewable.

Reasonable time and cost means that the information will be provided by the source within 20 calendar days of receiving a written, telephone, or in-person request at no more than a nominal cost intended to cover the source's cost of retrieving and duplicating the information. Information that can only be reviewed by a visit to the source is reasonably ascertainable if the visit is permitted by the source within 20 days of request.

To investigate the history of the Site, Citadel reviewed select historic aerial photographs, building permits, city directories, and Sanborn Fire Insurance Maps provided by Environmental Data Resources Inc. (EDR). In addition, Citadel reviewed client-supplied information, and oil and gas maps, and Citadel interviewed selected individuals regarding historic Site use. Citadel's reviews of these reports and interviews are discussed below.

5.1 HISTORICAL AERIAL PHOTOGRAPHS

Historical aerial photographs of the Site and vicinity were obtained from EDR to ascertain historical land uses and to identify any evidence of hazardous material generation or storage. Below are brief descriptions of observations made from the aerial photographs of the Site and vicinity.

Dates(s)	Site Description	Surrounding Area Descriptions
1938, 1947, 1954, 1959	Undeveloped and/or agricultural land with a stream traversing the Site in a northeast-southwest trajectory	**North:** Undeveloped and/or agricultural land **East:** Undeveloped land and/or agricultural land **South:** Multiple residential structures appear developed further south **West:** Undeveloped and/or agricultural land; a residential structure appears developed further west
1967	Relatively unchanged; the previously identified stream is no longer shown within the Site boundaries	**North:** The current multi-family residential structures appear developed to the northwest **East:** Relatively unchanged **South:** The previously identified residential structures appear to have been demolished and replaced with multiple commercial structures **West:** Three of the current commercial structures appear developed further west
1978	Relatively unchanged	**North:** The current multi-family residential structures appear developed further northeast **East:** Relatively unchanged **South:** East Hillcrest Drive appears developed **West:** Portions of the current apartment complex appear developed; the current commercial structure and surface parking lot appear developed; the portions of the adjoining river appear paved
1985	The three current commercial structures and surface parking lot appear developed	**North:** Relatively unchanged **East:** A road connecting the Site to a main road further east appear developed **South:** Relatively unchanged **West:** The remaining portions of the current apartment complex appear developed
1989	Relatively unchanged	**North:** The current commercial structure appears developed **East:** Relatively unchanged **South:** The previously identified commercial structures appear to have been demolished; Boardwalk Avenue appears developed and the current commercial structure west of Boardwalk Avenue appears developed **West:** Relatively unchanged
1994	Relatively unchanged	**North:** Relatively unchanged **East:** The current commercial structure, apartment complex, and associated road network appear developed **South:** Relatively unchanged **West:** Relatively unchanged
2002, 2005, 2009, 2012, 2016, 2020	Relatively unchanged	**North:** Relatively unchanged **East:** Relatively unchanged **South:** The current multi-family residential structure east of Boardwalk Avenue appears developed **West:** Relatively unchanged

Copies of the Aerial Photographs provided by EDR can be found in Appendix C.

5.2 HISTORIC BUILDING PERMITS

EDR provides a listing of building permits for the Site and adjoining properties, if available. In addition, Citadel requested to review permits with the Ventura County Building Department (VCBD). Records for 195 East Hillcrest Drive included various tenant improvement permits for tenant suites from 1981 to 2023. Building permits for 275 East Hillcrest Drive included various tenant improvement permits for tenant suites from 1981 to 2018 and a permit to change out a boiler, air compressor, and two water pumps in 2009. Building permits for 325 East Hillcrest Drive included various tenant improvement permits for tenant suites from 1981 to 2022 and a permit to change out a boiler, air compressor, and two water pumps in 2009.

According to information provided by the Client, the Site structures were built in 1981.

A copy of the EDR Building Permit Report is included as Appendix D.

5.3 HISTORICAL FIRE INSURANCE MAPS

Citadel requested that EDR review its collection of Sanborn Fire Insurance Maps for potential coverage of the Site and vicinity. Sanborn Map coverage was not available for the Site.

A copy of the EDR Sanborn Map Report is included as Appendix E.

5.4 CITY PARCEL PROFILE REPORT

A parcel profile report was not available for the Site.

5.5 HISTORICAL CITY DIRECTORIES

City directories were researched by EDR in order to identify previous Site tenants and/or neighboring properties with a potential for hazardous materials generation and/or storage. EDR researched city directory listings from 1920 through 2020 (non-inclusive) and provided their search results to Citadel for review. The following table summarizes information provided by the city directory search.

Dates(s)	Occupant Listed
195 EAST HILLCREST DRIVE	
1985, 1986, 1992, 1993, 1995, 2000, 2002, 2005, 2010, 2014, 2017, 2020	Various commercial office tenants including mortgage companies, title companies, insurance companies, physical therapists, staffing services and spa
275 EAST HILLCREST DRIVE	
1985, 1986, 1992, 1993, 1995, 2000, 2002, 2005, 2010, 2014, 2017, 2020	Various commercial office tenants including mortgage companies, title companies, insurance companies, staffing companies, engineering firms, law offices, and a dentist
325 EAST HILLCREST DRIVE	
1985, 1986, 1992, 1993, 1995, 2000, 2002, 2005, 2010, 2014, 2017, 2020	Various commercial office tenants including employment services, financial services, mortgage companies, law firms, insurance companies, and union offices

The following table summarized information of the adjoining/adjacent properties provided by the city directory search.

Dates(s)	Occupant Listed
405 HODENCAMP ROAD – ADJOINING PROPERTY TO THE NORTH	
2020	Hillcrest Inn
351 HODENCAMP ROAD – ADJOINING PROPERTY TO THE EAST	
1995, 2000	Oakcrest Apartments
2002, 2005, 2010	Oakwood Apartments
2014, 2017, 2020	Eaves Apartments
365 EAST HILLCREST DRIVE – ADJOINING PROPERTY TO THE EAST	
2000, 2002, 2005, 2010, 2014, 2020	Kaiser Permanente
190 EAST HILLCREST DRIVE – ADJACENT PROPERTY TO THE SOUTH	
1992, 1993, 1995, 2000, 2002, 2005, 2010, 2020	Hillcrest Royal Retirement Home
220 EAST HILLCREST DRIVE – ADJACENT PROPERTY TO THE SOUTH	
2002, 2005, 2010, 2014, 2017, 2020	Residences
230 EAST HILLCREST DRIVE – ADJACENT PROPERTY TO THE SOUTH	
2005, 2010, 2014, 2017	Residences
250 EAST HILLCREST DRIVE – ADJACENT PROPERTY TO THE SOUTH	
2000, 2010, 2014, 2017	Residences
290 EAST HILLCREST DRIVE – ADJACENT PROPERTY TO THE SOUTH	
2005, 2014, 2017	Residences
25 EAST HILLCREST DRIVE – ADJOINING PROPERTY TO THE WEST	
1975, 1980, 1985, 1986, 1995	Builders Emporium
2000, 2002, 2010, 2014, 2020	Office Depot
130 BRAZIL STREET – ADJOINING PROPERTY TO THE WEST	
1980, 1985, 1986, 1992, 1993, 1995, 2002, 2005, 2010, 2013, 2017, 2020	Conejo Future Apartments

A copy of the EDR City Directory Abstract is included as Appendix F.

5.6 CLIENT-SUPPLIED ENVIRONMENTAL INFORMATION

Citadel reviewed the *Phase I Environmental Site Assessment Report, Stone Creek Professional Offices, 195, 275, and 325 East Hillcrest Drive,* prepared by Partner Engineering and Science, Inc., dated May 18, 2015.

> Partner Engineering and Science Inc. (Partner) performed a Phase I ESA at the Site in May 2015. At the time of the report, the Site was developed in its current configuration with two two-story commercial buildings and one single-story commercial building. The Site was identified on multiple regulatory databases, which were determined not to represent a significant environmental concern. The report identified previous agricultural use as a business environmental risk but concluded

> that the assessment revealed no evidence of recognized environmental conditions (RECs) in connection with the property and no further investigation was recommended at that time.

Citadel reviewed the *Property Condition Report, Stone Creek Professional Offices, 195, 275, and 325 East Hillcrest Drive,* prepared by Partner Engineering and Science, Inc., dated May 18, 2015.

> Partner prepared a Property Condition Report for the Site in May 2015. The report assessed topography and building improvements, building structure, exterior envelope, mechanical and electrical systems, interior elements, a code review, American Disability Association (ADA) compliance, and natural hazard information. The Site was determined to be in overall good condition for its age and usage.

Citadel reviewed the *Phase I Environmental Site Assessment Report, Stone Creek Professional Offices, 195, 275, and 325 East Hillcrest Drive,* prepared by Partner Engineering and Science, Inc., dated April 22, 2022.

> Partner performed a Phase I ESA for the Site in April 2022. At the time of the report, the Site was developed in its current configuration. The Site was identified on multiple regulatory databases, which were determined to not represent a significant environmental concern. The Site was identified as Wesco Infrastructures Inc. and 2.75 tons of total organic solids were reported for disposal in 2005. A release of gasoline from a loose vehicle fuel line was reported in 1994 and a release of less than 20 gallons of hydraulic fluid was reported in 2005. Both spills were reported to the Ventura County Fire Department, who provided oversight and cleanup. The report identified previous agricultural use as a business environmental risk but concluded that the assessment revealed no evidence of RECs in connection with the property and no further investigation was recommended at that time.

No reports are included in Appendix G.

5.7 HISTORICAL TOPOGRAPHIC MAPS

Historical topographic maps were provided by EDR in order to identify natural features and changes in development over a long period of time. The topographic maps provides the user with a regional view of changes to the Site and vicinity that other historical databases such as aerial photographs may not provide. Below are brief descriptions of observations made from the topographic maps of the Site and vicinity.

Dates(s)	Site Description	Surrounding Area Descriptions
1900, 1903, 1921	Undeveloped land; an intermittent stream is shown traversing the Site in a northeast-southwest trajectory	**North:** Undeveloped land; a road appears developed further north **East:** Undeveloped land **South:** Undeveloped land; an intermittent stream and road appear further south **West:** Undeveloped land; a road appears developed further west

Dates(s)	Site Description	Surrounding Area Descriptions
1943, 1947	Relatively unchanged	**North:** Small structures and an unimproved road appear developed further north **East:** Relatively unchanged **South:** Multiple small structures, likely residential, appear developed further south along a road in the location of the current East Thousand Oaks Boulevard **West:** Small structures and a road appear developed further west
1950, 1951, 1952	The stream no longer appears within Site boundaries	**North:** Relatively unchanged; the unimproved road is no longer shown **East:** Relatively unchanged **South:** Additional small structures appear developed **West:** Relatively unchanged
1967	Relatively unchanged	**North:** Small structures and the current road network appear developed; shading indicative of urban development **East:** Relatively unchanged **South:** Shading indicative of urban development **West:** Multiple large commercial structures appear developed
1981	Relatively unchanged	**North:** Relatively unchanged **East:** Relatively unchanged **South:** East Hillcrest Drive appears developed **West:** Relatively unchanged
2012, 2015, 2018, 2022	Structures are not depicted on this map	Structures are not depicted on this map

Copies of the historical topographic maps provided by EDR are included as Appendix H.

5.8 HISTORIC OIL AND GAS MAPS

Citadel reviewed information available on-line through the California Department of Conservation's website. The Geological Energy Management Division (CalGEM) Online Mapping System (COMS) shows that there is an oil well approximately 0.79 mile north of the Site. The oil well is identified by API 0411105558. According to COMS, the well operator for the well is listed as Conejo Oil Syndicate and the status for the well is plugged. The well was drilled to a depth of 900 feet in July 1921 and was abandoned in September 1921.

5.9 INTERVIEWS

Citadel interviewed Mr. Bruce Burton during the Site reconnaissance. Mr. Burton was not aware of any historic or current environmental concerns or hazards at the Site. Mr. Andrew Parker, as authorized representative of TC LA MF Development, Inc., provided information regarding the User Questionnaire by providing the previous environmental reports.

5.10 ENVIRONMENTAL LIEN

Citadel contracted with EDR to perform an Environmental Lien Search for the Site. The Environmental Lien Search report reviewed did not identify any current environmental liens or other activity and use limitations (AUL) for the Site. A deed dated October 26, 2011, was included in the report. The deed granted the title from 501 Thousand Oaks, LLC, Successor by merger to Signature Thousand Oaks, LLC to 501 Thousand Oaks, LLC.

A copy of the environmental lien and AUL search can be found in Appendix I.

5.11 SUMMARY OF SITE HISTORY

A review of historical sources showed that the Site was undeveloped and/or agricultural land as early as 1900. An intermittent stream was located in the west portion of the Site. The stream did not appear to be within Site boundaries by 1950. According to information provided by the Client, the Site was developed with the three current commercial office structures in 1981. Historical occupants of all three structures include various commercial office tenants, dental offices, and various medical offices since 1985.

While the Site appeared to previously be developed for agricultural use, it has since been redeveloped for commercial use. The majority of the Site has been hardscaped with the current structures and surface parking lot limiting occupant exposure to the subsurface. It is likely that any agricultural chemicals were removed during the grading and redevelopment process; thus, the previous agricultural use is not expected to represent an environmental concern.

The following provides a brief history of the adjoining/adjacent properties:

- The properties to the north appeared to be undeveloped and/or agricultural land as early as 1900. The area remained relatively unchanged until the current multi-family residential structure was developed by 1967. The current commercial structure was developed by 1989. Historical occupants of the multi-family residential structure include residences since 1967. Historical occupants of the commercial structure include an assisted living facility since 2011.
- The property to the east appeared to be undeveloped and/or agricultural land as early as 1900. The area remained relatively unchanged until a road and surface parking lot connecting the Site to a road further east appeared developed. The road and parking lot appeared to have been demolished by 1989 and replaced with the current apartment complex and commercial structure by 1994. Historical occupants of the apartment complex include Oakcrest Apartments from 1995 to 2000, Oakwood Apartments from 2002 to 2010, and Eaves Apartments since 2014. Historical occupants of the commercial structure include Kaiser Permanente since 2000.
- The properties to the south appeared to be undeveloped land as early as 1900. Multiple residential structures, likely associated with the surrounding agricultural use, appeared developed by 1938. The previously identified residential structures appeared to have been demolished and replaced with multiple commercial structures by 1967. East Hillcrest Drive appeared developed by 1978. The previously identified commercial structures appeared to have been demolished by 1989. At this time, Boardwalk Avenue appeared developed and the current commercial structure west of Boardwalk Avenue appeared developed. The current multi-family residential structures appeared developed east of Boardwalk Avenue by 2002. Historical occupants of the commercial

structure include Hillcrest Royal Retirement Home since 1992. Historical occupants of the multi-family residential structures include residences since 2002.

- The properties to the west appeared to be undeveloped and/or agricultural land as early as 1900. The area remained relatively unchanged until the current commercial structure and surface parking lot and portions of the current apartment complex appeared developed by 1978. The remaining structures of the current apartment complex appeared developed by 1985. Historical occupants of the commercial structure include Builders Emporium from 1975 to 1995 and Office Depot from 2000 to 2020. Historical occupants of the apartment complex include Conejo Future Apartments since 1980.

6.0 REGULATORY AGENCY REVIEW

6.1 DATABASE REVIEW

As part of the Phase I ESA, Citadel utilized EDR of Milford, Connecticut, as an information source for regulatory agency database records.

The following summary of the database information is divided into five columns. The first column identifies the environmental database researched; the second column indicates the distance from the Site that was used for the research; the third column indicates if the Site was identified in the specified database; the fourth column lists the number of listings identified on the database within the specified distance of the Site; and the fifth column indicates if the sites identified are potential environmental concerns to the Site.

Although locations of the orphan sites are frequently unknown, Citadel attempts to evaluate the potential adverse environmental impact that these facilities may have on the Site. This evaluation consists of reviewing street names in an effort to learn whether the street on which the Site is located lies within the search distance of the subject property, a drive-by view of surrounding properties during the Site visit, and evaluating the Site type and information provided by government agencies. The orphan sites included in the following table are those Citadel identified as potentially located within the identified search distance.

Database	Radius	Site Identified	No. of Listings Identified	Potential Environmental Concern to the Site
National Priorities List	1 mile	No	0	
RCRA Corrective Action Treatment/Storage/Disposal (TSD) Facilities (CORRACTS)	1 mile	No	0	
Delisted National Priorities List	1 mile	No	0	
CERCLIS Sites	½ mile	No	0	
CERCLIS No Further Remedial Action Planned (NFRAP) Sites	½ mile	No	0	
RCRA Non-Corrective Action TSD Facilities	½ mile	No	0	
State/Tribal Voluntary Cleanup Sites	½ mile	No	1	No
State/Tribal Leaking Registered Storage Tank Sites	½ mile	No	42	No, see discussion below

Database	Radius	Site Identified	No. of Listings Identified	Potential Environmental Concern to the Site
State/Tribal Brownfield Sites/CERCLIS Equivalent	1 mile	No	0	
Historic CORTESE List	½ mile	No	18	No, see discussion below
State/Tribal Solid Waste Landfill Sites/Facilities	½ mile	No	0	
Federal/State/Tribal Engineering Controls Registries	½ mile	No	0	
Federal/State/Tribal Institutional Controls Registries	½ mile	No	0	
RCRA Large Quantity Generators	¼ mile	No	1	No
RCRA Small Quantity Generators	¼ mile	No	6	No, see discussion below
RCRA Non Generators	¼ mile	No	168	No, see discussion below
State/Tribal Registered Storage Tank Sites	¼ mile	No	13	No, see discussion below
HIST UST	¼ mile	No	10	No, see discussion below
CA FID UST	¼ mile	No	3	No, see discussion below
SWEEPS UST	¼ mile	No	6	No, see discussion below
Facility Index System (FINDS)	Site	No	0	
HAZNET	Site	Yes	1	No, see discussion below
Orphan	N/A	No	2	No

A brief discussion of select facilities and their database listings are included following the table. The full report provided by EDR and reviewed by Citadel can be found in Appendix J.

Site Name	Wesco Infrastructures Inc.
Database(s)	HWTS, HAZNET
Address	195 Hillcrest Drive
Distance/Direction	Target Property
Comments	The Site was identified on the Hazardous Waste Tracking System (HWTS) database, which is the Department of Toxic Substances Control's (DTSC) data repository for hazardous waste identification and manifest information. The Site was identified on this database and the HAZNET database due to generating other organic solids in 2005. The presence of the Site on these databases reflects proper disposal of hazardous waste. Based on the lack of documented spills or leaks and proper disposal of hazardous waste, these listings are not expected to represent an environmental concern.

Site Name	Steven Chin DDS
Database(s)	HWTS, MED WASTE VENTURA
Address	275 East Hillcrest Drive, Suite 152
Distance/Direction	Target Property

Comments	The Site was identified on the HWTS database and the Ventura County Medical Waste Program as a small quantity medical waste generator, likely associated with biohazardous and sharps waste. The presence of the Site on this database reflects proper disposal of hazardous waste. Based on the lack of documented spills or leaks and proper disposal of hazardous waste, these listings are not expected to represent an environmental concern.

Site Name	Kone Elevator Florence Janss
Database(s)	RCRA NONGEN/NLR, E MANIFEST
Address	190 Brazil Street
Distance/Direction	125 feet west and downgradient of the Site
Comments	This property was identified as a RCRA NON-Generator in 2019 and on the e-Manifest database for generating and disposing eight 55-gallon drums containing approximately 2,800 pounds of other organic solids in 2019. While EDR identified the property as 125 feet west of the Site, the property adjoins the Site to the west. Based on the lack of reported spills or leaks and proper disposal of hazardous waste, these listings are not expected to represent an environmental concern.

Site Name	Kaiser Permanente
Database(s)	CERS HAZWASTE, VENTURA CO. BWT, MED WASTE VENTURA, RCRA NONGEN/NLR, E MANIFEST
Address	365 East Hillcrest Drive
Distance/Direction	195 feet southeast and upgradient of the Site
Comments	This property was identified on several databases as a medical office generating hazardous waste and a RCRA Non-Generator in 1993. Violations identified on the California Environmental Reporting System (CERS) database from 2017 to 2021 include failure to properly label hazardous waste and paperwork violations. Violations have returned to compliance. Hazardous waste generated include photochemical waste from 1993 to 1994; other inorganic solid waste in 1994; metal sludge from 1995 to 1998; pharmaceutical waste from 2014 to 2017; off specification, aged, or surplus organics from 2019 to 2024; unspecified organic liquid mixture from 2021 to 2024; and other organic solids from 2022 to 2024. While EDR identifies this property as 195 feet southeast of the Site, the property adjoins the Site to the east. Based on the lack of reported spills or leaks, distance, these listings are not expected to represent an environmental concern.

Site Name	Office Depot, Agora Realty
Database(s)	RCRA NONGEN/NLR, E MANIFEST
Address	25 East Hillcrest Drive
Distance/Direction	253 feet west-southwest and downgradient of the Site
Comments	This property was identified as a RCRA Non-Generator in 2021 and on the e-Manifest database for generating and disposing one pound of off-specification, aged, or surplus organics in 2019 and approximately 40 cubic yards of asbestos-containing waste in 2021. While EDR identifies this property as 253 feet west-southwest of the Site, the property adjoins the Site to the west. Based on the lack of reported spills or leaks, and proper disposal of hazardous waste, these listings are not expected to represent an environmental concern.

Site Name	Shell SS Moorpark, Moorcrest Oil, Inc., Shell Oil, Shell Thousand Oaks, Alliance Gas Station
Database(s)	LUST, CORTESE, UST FINDER RELEASE, RCRA NONGEN/NLR, E MANIFEST, CERS TANKS, VENTURA CO. BWT, HWTS, HAZNET, CERS, SWEEPS UST, HIST CORTESE, UST, EDR HIST AUTO
Address	172 North Moorpark Road
Distance/Direction	495 feet west-southwest and downgradient of the Site
Comments	This property was identified as a RCRA Non-Generator in 2018 and 2019; and on the HWTS and HAZNET database for generating waste and mixed oil in 2005 and 2007, unspecified aqueous solution in 2007 and 2019, and tank bottom waste in 2012, 2019, and 2020. The property was identified on CERS as a chemical storage facility, underground storage tank facility, and a LUST Cleanup Site. According to GeoTracker, an unauthorized release of waste oil impacting groundwater was discovered during the removal of three 12,000-gallon gasoline USTs and one 550-gallon waste oil UST in October 2002. Remedial efforts included the excavation of approximately 1,753 cubic yards of contaminated soil from 2002 to 2005 and dewatering of contaminated groundwater in 2005. A soil vapor extraction (SVE) feasibility test was conducted in 2005; however, it was determined that SVE was not the most cost-effective remedial approach. Groundwater monitoring was conducted from 2002 through 2009. During that time, groundwater contaminant concentrations declined significantly. Significant concentrations of contaminants of concern were not detected in the nearest groundwater monitoring well to the Site during the final groundwater monitoring event. The Ventura County Environmental Health Department (VCEHD) provided regulatory oversight and issued case closure on December 1, 2009. Based on case closure under regulatory oversight, distance, and downgradient location, this former release is not expected to represent an environmental concern.

Maps showing the location of these facilities and additional information are provided in the Government Records Report in Appendix J.

6.2 VAPOR ENCROACHMENT CONDITION

According to ASTM E2600-15, the goal of conducting a vapor encroachment screening on a parcel of property is to identify a vapor encroachment condition (VEC), which is the presence or likely presence of chemicals of concern vapors in the subsurface of the target property (TP) caused by the release of vapors from contaminated soil or groundwater or both either on or near the target property as identified by Tier 1 or Tier 2 procedures. The purpose of Tier 1 is to conduct a screen using Phase I ESA-type information to determine if a VEC exists at the target property. If the Tier 1 screen cannot rule out the possibility of a VEC existing at the target property, then a Tier 2 screen can be conducted. Tier 2 applies numeric screening criteria to existing or newly collected soil, soil gas, and/or groundwater testing results to evaluate whether or not a VEC can be ruled out. Tier 2 has two data collective components: non-invasive and invasive.

Tier 1 screening begins with the default area of concern (AOC) defined by the approximate minimum search distances adjusted as appropriate for local conditions, and then determining if known or suspected contaminated properties with contaminants of concern (COCs) exist within the established AOC. The default AOC is one third of a mile around the TP for COCs and one-tenth of a mile for petroleum hydrocarbon COCs. The AOC is measured from the TP boundary to a contaminated property with known or suspected COC contamination of soil or groundwater

or both. The default AOC may be expanded or reduced by the environmental professional (adjusted AOC) using experience and professional judgment, based on factors like groundwater flow direction, subsurface characteristics, surficial features and man-made features.

If groundwater flow direction is known or can be inferred from the Phase I ESA investigation of the TP, the default AOC in the down-gradient direction may be reduced to the area within the critical distance of 100 feet. The AOC in the cross-gradient direction may also be reduced, depending upon the critical distance and the width of the COC-contaminated plume associated with a known or likely COC-contaminated property located in a cross-gradient direction from the TP. The critical distance is the lineal distance in any direction between the nearest edge of the contaminated plume and the nearest TP boundary, and is equal to 100 feet for COCs or 30 feet for dissolved petroleum hydrocarbon COCs.

For a COC-contaminated property identified in Tier 1 located down-gradient from the TP, it is not necessary to have information on migrating groundwater contaminated plume dimensions as the critical distance is measured from the nearest TP boundary to the source of contamination at the off-site down-gradient property. In this case, the AOC may be reduced to the area within the critical distance.

For a contaminated property identified in Tier 1 located crossgradient from the TP, the AOC will be the area within the critical distance plus one half of a reasonable estimation of the contaminated plume width (at the point nearest the closest TP boundary) that might be associated with the nearby known or suspected COC-contaminated property (that is, the COC-contaminated property where the groundwater contamination originated). The environmental professional's judgment and experience can be used to estimate the width of the COC-contaminated plume that might be associated with the nearby known or suspected COC-contaminated property. If it is not possible to estimate the contaminated plume width, then the AOC cannot be reduced in the cross-gradient direction.

Citadel reviewed information provided by EDR regarding nearby properties to evaluate for potential on-Site vapor encroachment concerns from off-site sources. According to EDR, no historical releases of petroleum products from a leaking underground storage tank (LUST) occurred within 0.25-mile and upgradient of the Site. Mr. Cleaners, located at 386 North Moorpark Road, is listed as a Cleanup Program Site (CPS). According to EDR, the property is approximately 598 feet west and downgradient of the Site and was historically occupied by Mr. Cleaners from 1972 to 1990. The structure that housed the former Mr. Cleaners was demolished in the mid-1990s and replaced with the current structure occupied by Best Buy. A limited soil vapor survey conducted in May 2001 consisted of collecting soil vapor samples at six feet bgs from 15 boring locations and soil samples from five, 10, and 15 feet from one boring location. Tetrachloroethylene (PCE) was detected in soil vapor at a maximum concentration of 223.7 micrograms per liter (µg/L) and in the 10-foot soil sample at a concentration of 7.0 micrograms per kilogram (µg/kg). Additional assessment conducted in November 2001 identified PCE concentrations in soil at a maximum concentration of 232 µg/kg; chlorinated volatile organic compounds (VOCs) were not detected in the groundwater samples. PCE was not detected above the maximum contaminant level (MCL) of 5.0 µg/L during the two years of groundwater monitoring.

Soil remediation was never conducted since the investigation was conducted after construction of the current Best Buy structure. However, the Los Angeles Regional Water Quality Control Board (LARWQCB) concluded that the residual VOC concentrations did not pose a threat to groundwater quality and that the residual contamination must be assessed if redevelopment or change in operations occurred. The case was completed and closed by the LARWQCB on

December 19, 2003. While EDR identifies the property as 598 feet west of the Site, the property is located approximately 245 feet northwest and downgradient of the Site. Based on case closure, distance, and downgradient location, this former release is not expected to represent an environmental concern.

EDR did not identify any listings on the Historical Gas Station database or the Dry Cleaners database within 0.125-mile and upgradient, 365 feet and cross-gradient, or 100 feet and downgradient of the Site.

A copy of the vapor encroachment screen provided by EDR is included as Appendix K.

6.3 REGULATORY AGENCIES

Local and state agencies, such as environmental health departments, fire prevention bureaus, and building and planning departments are contacted to identify any current or previous reports of hazardous materials use, storage, and/or unauthorized releases that may have impacted the Site.

BUILDING DEPARTMENT

Citadel contacted the Ventura County Building Department for information regarding the Site in order to identify historical tenants and property use. Please see Section 5.2 for further discussion.

DEPARTMENT OF ENVIRONMENTAL HEALTH

The County of Ventura Resource Management Agency (RMA) Environmental Health department (EHD) is the local Certified Unified Program Agency (CUPA) for the census designated place of Santa Rosa Valley, and provides regulatory oversight for six statewide environmental programs including hazardous materials business plans, hazardous waste, tiered permitting, underground storage tanks, aboveground petroleum storage tanks and California Accidental Release Prevention Program. (Cal ARP). Citadel reviewed the RMA online resource database for information regarding the Site. The Site was not identified on any lists.

CALIFORNIA ENVIRONMENTAL PROTECTION AGENCY

The California EPA (CalEPA) Regulated Site Portal combines data of environmentally regulated sites and facilities in California into a single, searchable database. The portal provides an overview of regulated activities across the spectrum of environmental programs for any given location in California. These activities include hazardous materials and waste, state and federal cleanups, impacted ground and surface waters, and toxic materials. Citadel reviewed the Site Portal Profile for the Site addresses 195, 275, and 325 East Hillcrest Drive. The Site was not identified in the database.

AIR QUALITY MANAGEMENT DISTRICT

Citadel reviewed information available on-line through the Ventura County Air Pollution Control Districts Facility Info System (FIS) database. The Site was not identified on the database.

REGIONAL WATER QUALITY CONTROL BOARD

The GeoTracker Database is the California State Water Resources Control Board's (SWRCB) Internet-accessible database system used by the SWRCB, regional boards, and local agencies

to track and archive compliance data from authorized or unauthorized discharges of waste to land, or unauthorized releases of hazardous substances from underground storage tanks. According to GeoTracker, Mr. Cleaners, located at 386 North Moorpark Road, approximately 300 feet west and downgradient of the Site, is listed as a CPS. This case is discussed above in Section 6.2. The former cleaner was located approximately 245 feet northwest and downgradient of the Site. The case was completed and closed by the LARWQCB on December 19, 2003. Based on case closure, distance, and downgradient location, this former release is not expected to represent an environmental concern.

7.0 DATA GAPS

A data gap is a lack of or inability to obtain information despite good faith efforts to gather such information. A data failure is a failure to achieve the historical research objectives even after reviewing the standard historical sources that are reasonably ascertainable and likely to be useful.

The following data gaps have been identified during the course of this investigation:

- Additional governmental agencies that are not included in the Government Records report may maintain information regarding environmental conditions at the Site and nearby facilities.

With regard to these data gaps, Citadel believes that the most significant potential sources for on-site contamination have been identified during the current investigation and the Phase I ESA was performed in compliance with all appropriate inquiry, published in 40 CFR 312.

8.0 FINDINGS

Citadel EHS (Citadel) was contracted by TC LA MF Development, Inc. (Client) to perform a Phase I Environmental Site Assessment (Phase I ESA) of the property located at 195, 275, and 325 East Hillcrest Drive, in the City of Thousand Oaks, Ventura County, California; hereinafter referred to as the "Site."

Current Site Conditions

The Site consists of two two-story commercial office buildings and one single-story multi-tenant commercial building totaling approximately 106,130 SF; asphalt-paved parking areas; and associated landscaping. The address for the two-story structure in the north portion of the Site is 325 East Hillcrest Drive; the address for the two-story structure in the central portion of the Site is 275 East Hillcrest Drive; and the address for the single-story structure in the southwest portion of the Site is 195 East Hillcrest Drive. Two water features are located near the entrances of each of the two-story buildings. Access to the Site parking areas is near the along the southern boundary of the Site along East Hillcrest Drive. At the time of the Site reconnaissance, the Site was occupied by various commercial office tenants including engineering firms, insurance companies, law firms, massage therapists, mental health clinics, and a dentist.

Stationary equipment at the Site include two hydraulic elevators, water pumps, and two pad-mounted transformers. In general, the Site appeared to be well maintained.

Site History

A review of historical sources showed that the Site was undeveloped and/or agricultural land as early as 1900. An intermittent stream was located in the west portion of the Site. The stream did not appear to be within Site boundaries by 1950. According to information provided by the Client, the Site was developed with the three current commercial office structures in 1981. Historical occupants of all three structures include various commercial office tenants, dental offices, and various medical offices since 1985.

While the Site appeared to previously be developed for agricultural use, it has since been redeveloped for commercial use. The majority of the Site has been hardscaped with the current structures and surface parking lot limiting occupant exposure to the subsurface. It is likely that any agricultural chemicals were removed during the grading and redevelopment process; thus, the previous agricultural use is not expected to represent an environmental concern.

Previous Environmental Reports

Citadel reviewed the following environmental reports:

- Partner performed a Phase I ESA at the Site in May 2015. At the time of the report, the Site was developed in its current configuration with two two-story commercial buildings and one single-story commercial building. The report identified previous agricultural use as a business environmental risk but concluded that the assessment revealed no evidence of RECs in connection with the property and no further investigation was recommended at that time.

- Partner prepared a Property Condition Report for the Site in May 2015. The report assessed topography and building improvements, building structure, exterior envelope, mechanical and electrical systems, interior elements, a code review, ADA compliance, and natural hazard information. The Site was determined to be in overall good condition for its age and usage.

- Partner performed a Phase I ESA for the Site in April 2022. At the time of the report the Site was developed in its current configuration. The report identified previous agricultural use as a business environmental risk but concluded that the assessment revealed no evidence of RECs in connection with the property and no further investigation was recommended at that time.

Environmental Databases

The Site as 195 East Hillcrest Drive was identified on the HWTS database and the HAZNET database due to generating other organic solids in 2005. The Site as 275 East Hillcrest Drive was identified on the HWTS database and the Ventura County Medical Waste Program as a small quantity medical waste generator, likely associated with biohazardous and sharps waste. The presence of the Site on these databases reflects proper disposal of hazardous waste. Based on the lack of documented spills or leaks and proper disposal of hazardous waste, these listings are not expected to represent an environmental concern.

Vapor Encroachment Condition

Citadel reviewed information provided by EDR regarding nearby properties to evaluate for potential on-Site vapor encroachment concerns from off-site sources. According to EDR, no

historical releases of petroleum products from a LUST occurred within 0.25-mile and upgradient of the Site. Mr. Cleaners, located at 386 North Moorpark Road, is listed as a CPS. According to EDR, the property is approximately 598 feet west and downgradient of the Site and was historically occupied by Mr. Cleaners from 1972 to 1990. The structure that housed the former Mr. Cleaners was demolished in the mid-1990s and replaced with the current structure occupied by Best Buy. Assessments conducted in 2001 identified maximum concentration of PCE in soil vapor at 223.7 µg/L and in soil at 232 µg/kg. PCE was not detected above the MCL of 5.0 µg/L during the two years of groundwater monitoring.

Soil remediation was never conducted since the investigation was conducted after construction of the current Best Buy structure. However, the LARWQCB concluded that the residual VOC concentrations did not pose a threat to groundwater quality and that the residual contamination must be assessed if redevelopment or change in operations occurred. The case was completed and closed by the LARWQCB on December 19, 2003. While EDR identifies the property as 598 feet west of the Site, the property is located approximately 245 feet northwest and downgradient of the Site. Based on case closure, distance, and downgradient location, this former release is not expected to represent an environmental concern.

EDR did not identify any listings on the Historical Gas Station database or the Dry Cleaners database within 0.125-mile and upgradient, 365 feet and cross-gradient, or 100 feet and downgradient of the Site.

9.0 CONCLUSIONS AND RECOMMENDATIONS

According to ASTM Standard of Practice E1527-21, recognized environmental conditions (REC) fall under three specific categories when evaluating a site or properties within the site vicinity. These categories are defined below.

A recognized environmental condition, or REC, means the (1) presence of any hazardous substances or petroleum products in, on, or at the subject property due to a release to the environment; (2) the likely presence of hazardous substances or petroleum products in, on, or at the subject property due to a release or likely release to the environment; or (3) the presence of hazardous substances or petroleum products in, on, or at the subject property under conditions that pose a material threat of a future release to the environment. De minimis conditions are not recognized environmental conditions.

A controlled recognized environmental condition, or CREC, is a recognized environmental condition affecting the subject property that has been addressed to the satisfaction of the applicable regulatory authority or authorities with hazardous substances or petroleum products allowed to remain in place subject to implementation of required controls (for example, activity and use limitations or other property use limitations).

An historical recognized environmental condition, or HREC, is a previous release of hazardous substances or petroleum products affecting the subject property that has been addressed to the satisfaction of the applicable regulatory authority or authorities and meeting unrestricted use criteria established by the applicable regulatory authority or authorities without subjecting the subject property to any controls (for example, activity and use limitations or other property use limitations).

According to ASTM E2600-15, the goal of conducting a vapor encroachment screening on a parcel of property is to identify a vapor encroachment condition (VEC), which is the presence or

likely presence of chemicals of concern vapors in the subsurface of the target property caused by the release of vapors from contaminated soil or groundwater or both either on or near the target property as identified by Tier 1 or Tier 2 procedures. The purpose of Tier 1 is to conduct a screen using Phase I ESA-type information to determine if a VEC exists at the target property. If the Tier 1 screen cannot rule out the possibility of a VEC existing at the target property, then a Tier 2 screen can be conducted. Tier 2 applies numeric screening criteria to existing or newly collected soil, soil gas, and/or groundwater testing results to evaluate whether a VEC can be rules out. Tier 2 has two data collective components: non-invasive and invasive.

Based on a review of historical and present records, and Site reconnaissance, Citadel believes that sufficient information was collected and evaluated for the Site to determine if a REC, HREC, CREC, or a de minimis condition exists. Based on our review, reported release incidents that would represent RECs in connection with the Site or a source of a release that would be likely to contribute to a VEC was not identified. No evidence for designating the Site as a REC, HREC, or CREC from reviews of historic documents and present Site conditions was found.

Citadel recommends that the tenant follow best management practices, in conformance with all appropriate current regulations, in regards to potential use of regulated hazardous materials and/or waste generated during everyday operations.

The current Site buildings were constructed prior to bans using ACBMs, LBP, and PCBs in electrical equipment came into effect in 1989, 1978, and 1978, respectively. No testing is known to have been performed to evaluate for the presence of ACBMs, LBP, or PCBs at the Site.

Prior to renovation or demolition of building components, particularly roofing materials, Citadel recommends that the Client perform a survey for ACBMs, LBP, and PCBs. Such surveys should be performed to identify if ACBMs, LBP, or PCBs are present and to ensure proper handling and disposal and to allow for measures to protect both worker and building occupant safety during routine building maintenance, renovation or demolition.

10.0 LIMITATIONS

The information and opinions rendered in this report are exclusively for use by the Client. Citadel will not distribute this report without the Client's written consent, except as may be required by law or court order. The recommendations expressed in this report took into consideration the purpose and scope of this limited assignment. We accept responsibility for the competent performance of our duties in executing the assignment and preparing this report in accordance with the normal standards of our profession but disclaim any responsibility for consequential damages resulting from inaccuracies in information provided by the Client, federal, state, county, or local regulatory agencies.

11.0 DISCLAIMER

The services performed by Citadel Environmental Services, Inc. ("Citadel"), d.b.a. Citadel EHS, in connection with this Report were performed in accordance with generally and currently accepted engineering practices and principles; provided, however, Citadel completed such services as directed by the Client and the recommendations described in this Report are therefore limited in purpose and scope. The procedures and methodologies used by Citadel in its performance of services, and the recommendations contained herein, are not intended to

meet the requirements under any specific laws or regulatory guidelines unless expressly set forth in the Proposal.

The recommendations and conclusions set forth in this Report are based on information and data available to Citadel during the course of its performance of the services. Citadel relied on the information and data provided by or on behalf of Client, including, if applicable, historical and present operations, conditions and test data, and Citadel assumed all such information and data was correct and complete. Citadel shall not be liable for any damages or losses resulting from inaccuracies of, or omissions from, information or data provided by or on behalf of the Client, any interested third-parties, or any federal, state, county, or local governmental authority, or otherwise available in the public domain.

The information contained in this Report and conclusions resulting therefrom are based solely on information available to Citadel at the time of its performance of services, and from observations and perceived conditions and materials existing on the date of Citadel's limited survey of the site, if applicable. Citadel disclaims any inaccuracy in the Report as a result of any part or parcel of property to which Citadel was not provided access, or which was concealed, including, but not limited to, wall cavities/chases, ceiling plenums, below floor finishes, crawlspaces, below grade, beneath existing structures, or behind electrical panels.

The findings and recommendations presented in this Report are based upon observations of present conditions and may not necessarily indicate future conditions. No conclusions should be construed or inferred other than those expressly stated in this Report. EXCEPT FOR ANY WARRANTIES EXPRESSLY SET FORTH IN THE PROPOSAL OR OTHER WRITTEN AGREEMENT BETWEEN CITADEL AND CLIENT, CITADEL MAKES NO WARRANTIES HEREUNDER WITH RESPECT TO ANY INFORMATION CONTAINED IN THIS REPORT, EXPRESS OR IMPLIED, AND CITADEL HEREBY DISCLAIMS ALL OTHER WARRANTIES.

All testing and remediation methods have reliability limitations and no method nor number of sampling locations can guarantee that a hazard will be discovered if contamination or other evidence of the hazard is not encountered within the performance of the services as authorized. Reliability of testing or remediation varies according to the sampling frequency and other service variables that were selected by Client. Citadel shall not be at fault or liable for any such limitations.

The information and opinions rendered in this report are exclusively for use and reliance by the Client. The information contained herein may not be used, disclosed, or copied without written permission of the Client and may not be relied upon without the written permission of Citadel.

12.0 REFERENCES

Agencies/Literature

California Department of Conservation, Division of Oil, Gas and Geothermal Resources, Online Mapping System (http://maps.conservation.ca.gov/doms/index.html).

California Department of Toxic Substances Control, EnviroStor. (http://envirostor.dtsc.ca.gov/public/).

California Department of Water Resources, 2004, Conejo Groundwater Basin, Department of Water Resources, California Groundwater Bulletin 118.

California State Water Resources Control Board, GeoTracker. (http://geotracker.waterboards.ca.gov/).

Dibblee, T.W., and Ehrenspeck, H.E., ed., 1993, Geologic Map of the Thousand Oaks Quadrangle, Ventura County, California: Dibblee Geological Foundation, Dibblee Foundation Map DF-49, scale 1:24,000.

Environmental Data Resources, Inc., Certified Sanborn Map Report for 195 East Hillcrest Drive, Thousand Oaks, California 91360, June 13, 2024. Inquiry 7681085.3.

Environmental Data Resources, Inc. EDR Aerial Photo Decade Package for 195 East Hillcrest Drive, Thousand Oaks, California 91360, June 13, 2024. Inquiry 7681085.11.

Environmental Data Resources, Inc., EDR Building Permit Report for 195 East Hillcrest Drive, Thousand Oaks, California 91360, June 13, 2024. Inquiry 7681085.8.

Environmental Data Resources, Inc., EDR City Directory Report for 195 East Hillcrest Drive, Thousand Oaks, California 91360, June 13, 2024. Inquiry 7681085.5.

Environmental Data Resources, Inc., EDR Environmental Lien and AUL Search for 195 East Hillcrest Drive, Thousand Oaks, California 91360, June 13, 2024. Inquiry 7681085.7.

Environmental Data Resources, Inc., EDR Historical Topographic Map Report for 195 East Hillcrest Drive, Thousand Oaks, California 91360, June 13, 2024. Inquiry 7681085.4.

Environmental Data Resources, Inc., EDR Radius Map Report for 195 East Hillcrest Drive, Thousand Oaks, California 91360, June 13, 2024. Inquiry 7681085.2s

Environmental Data Resources, Inc., EDR Vapor Encroachment Screen for 195 East Hillcrest Drive, Thousand Oaks, California 91360, July 2, 2024. Inquiry 7681085.2s.

Ventura County Assessor's Office, on-line parcel information. (https://maps.ventura.org/countyview/).

Delta Environmental, First Quarter 2009 Groundwater Monitoring Report, Former Shell Service Station, 172 Moorpark Road, Thousand Oaks, California, dated April 28, 2009.

California Regional Water Quality Control Board, No Further Action Letter, Former Mr. Cleaners, 286 North Moorpark Road, Thousand Oaks, California 91360, dated December 19, 2003

Partner Engineering and Science, Inc., Phase I Environmental Assessment Report, Stone Creek Professional Offices, 195, 275, 325 East Hillcrest Drive, Thousand Oaks, California 91360, dated May 18, 2015

Partner Engineering and Science, Inc., Property Condition Report, Stone Creek Professional Offices, 195, 275, 325 East Hillcrest Drive, Thousand Oaks, California 91360, dated May 18, 2015

Partner Engineering and Science, Inc., Phase I Environmental Assessment Report, Stone Creek Professional Offices, 195, 275, 325 East Hillcrest Drive, Thousand Oaks, California 91360, dated April 25, 2022

South Coast Air Quality Management District, on-line FINDs database. (http://www.aqmd.gov/webappl/fim/default.htm).

United States Department of Agriculture, National Resources Conservation Service, Web Soil Survey (http://websoilsurvey.sc.egov.usda.gov/App/WebSoilSurvey.aspx).

United States Fish & Wildlife Service, National Wetlands Inventory. (http://www.fws.gov/wetlands/Data/Mapper.html).

13.0 PROFESSIONAL CERTIFICATION

Citadel has completed a Phase I ESA of the property located at 195, 275, and 325 East Thousand Oaks Boulevard, in the City of Thousand Oaks, Ventura County, California. The Phase I ESA was performed at the Clients request in accordance with the American Society for Testing and Materials (ASTM) Standard of Practice E1527-21 and the standards of care and diligence normally practiced by recognized consulting firms in performing services of a similar nature.

The independent conclusions represent our professional judgment based on information and data available to Citadel during the course of this project. Information regarding historical and present operations, conditions and test data provided by the Client or their representative, is assumed to be correct and complete. The conclusions presented by this Phase I ESA are based on information provided to Citadel and from observations and perceived conditions existing on the date of the site reconnaissance.

In expressing the opinions stated in this report, Citadel has exercised the degree of skill and care ordinarily exercised by a reasonable prudent environmental professional. Documentation provided by the Client, Client-designated representatives, interested third-parties, or from the public domain, and referenced in preparation of the Phase I ESA report, have been assimilated with the understanding that Citadel assumes no responsibility or liability for their accuracy.

Report Prepared by:

Kyle Johnston
Staff Specialist

Report Reviewed by:

Shirley Lee
Senior Staff Environmental Specialist

I declare that to the best of my professional knowledge and belief, I meet the definition of Environmental Professional as defined by the final All Appropriate Inquiry (AAI) Rule published in 40 CFR Part 312.10 (December 15, 2022). I have the specific qualifications based on education, training, and experience to assess a property of the nature, history, and setting described in this Phase I ESA. I have developed and performed the AAI in conformance with the standard and care of this Rule.

Mark Drollinger, M. Eng., CSP
Principal, Engineering and Environmental Sciences



Citadel Employee Since:
2011

Entered the Industry:
1985

Education
University of Alabama
Tuscaloosa, Alabama
Bachelor of Science,
Applied and Natural Sciences
1995

University of Alabama
Birmingham, Alabama
Masters Degree,
Advanced Safety Engineering and Management
2013

Professional Certifications & Affiliations

Certified Asbestos Consultant (CAC) No. 08-4459

Certified Environmental Manager, Nevada EM-1573

Certified Hazardous Material Manager, No. 14793

Certified Microbial Consultant, No. 0612024

Certified Professional in Erosion and Sediment Control No. 6349

Certified Safety Professional No. 21635

California Department of Public Health (CDPH), Lead Related Construction No. 19805

Engineer-In-Training, No. XEO93314

OSHA 8-Hour Supervisor Hazardous Waste Operations (HAZWOPER)

OSHA 30-Hour Safety for Construction

OSHA 40-Hour Hazardous Waste Operations (HAZWOPER)

Qualified Storm Water Developer, No. 682

Radon Measurement Specialist, No. 11SS027

USACE/NavFac Construction Quality Management for Contractors

Mark Drollinger, MEng, CSP, CHMM, EiT

Director of Environmental Geology & Engineering

EXPERIENCE

With over **35 years** of experience in environmental engineering, compliance, permitting and management projects, Mr. Drollinger has a strong working knowledge of EPA, DTSC, AQMD/APCD, OSHA and DOT regulations; and with local agencies, fire departments and public works. Mr. Drollinger has provided environmental engineering, assessment and compliance, safety management, and engineering construction management services on numerous projects for the US Navy, Veterans Administration, US Department of Agriculture, Cal Trans, EPA and numerous private projects throughout the western United States. In addition, Mr. Drollinger has developed and implemented programs to train managers and staff in storm water and NPDES compliance, soil and groundwater sample collection and data interpretation, Hazcomm, IIPP, and safe-work practices such as identifying and handling hazardous materials, fall protection, confined space, traffic control, LO/TO and ergonomics; and has conducted environmental and permitting audits of facilities including health and safety assessments.

ROLE

As Director of Environmental Geology & Engineering, Mr. Drollinger's primary responsibility includes developing and implementing health and safety protocols; safety training of management, staff and subcontractor personnel; establishing and managing budgets and personnel; negotiating with local, regional, state, and federal agencies; litigation support; and coordinating tasks with multi-discipline project teams.

Mr. Drollinger works closely with, and often develops protocols for conducting assessments related to Environmentally Regulated Materials Management (ERM), Industrial Hygiene (IH), and Occupational Safety and Training (OST) departments.

EDUCATION

Mr. Drollinger has a B.S. in Applied and Natural Sciences from the University of Alabama, and a M.Eng. in Advanced Safety Engineering and Management, University of Alabama, Birmingham.

Mr. Drollinger is also a certifying board member of the American Council of Accredited Certifications (formerly known as the American Indoor Air Quality Council), and is a member of the American Society of Safety Engineers, Board of Certified Safety Professionals, Institute of Hazardous Materials Management, Institute of Industrial Engineers and International Facilities Management Association.



Citadel Employee Since:
2007

Entered the Industry:
2007

Education
University of California, Irvine
Irvine, California
Bachelor of Arts, Environmental Analysis and Design, 2006

Professional Certifications & Affiliations

40-hour HAZWOPER General Site Worker

EMS Safety CRP and First Aid

EPA / AHERA Accredited Asbestos Contractor Supervisor / Building Inspector

University of California, Irvine, Environmental Management Certifcation

Shirley Lee

Environmental Specialist, Environmental Geology and Engineering

EXPERIENCE

Ms. Lee has **12 years** of experience as an Environmental Specialist. Her responsibilities includes performing Phase I and Phase II Environmental Site Assessments, NPDES monitoring and permitting, groundwater monitoring, indoor air quality inspections, hazardous materials inventory, and preparation of health and safety plans and hazardous materials business and contingency plans.

ROLE

As an Environmental Specialist, Ms. Lee provides on-site organization, direction, control, and coordination necessary for the successful implementation, execution, and completion of environmental geology and environmental compliance-related projects awarded to Citadel. She also assists the Director of Environmental Geology and Engineering in the completion of all assigned projects so that the client is satisfied with the finished work product and the working relationship. Her assignments include a combination of field-based activities in a number of varying environments and office-based activities.

EDUCATION

Ms. Lee holds a Bachelor of Arts in Environmental Analysis and Design from the University of California, Irvine; with a minor in Urban and Regional Planning. Ms. Lee also holds a 40-hour HAZWOPER General Site Worker Certification. She has recently received her Environmental Management Certification from the University of California, Irvine.



Kyle Johnston

Staff Specialist, Engineering and Environmental Sciences

Citadel Employee Since:
2022

Entered the Industry:
2016

Education
University of Redlands
Redlands, California
Bachelor of Arts, Environmental Business, 2014

Professional Certifications & Affiliations

40-hour HAZWOPER General Site Worker

EXPERIENCE

Mr. Johnston has over **6 years** of experience as an Environmental Specialist. His responsibilities include completing Phase I and Phase II Environmental Site Assessment reports, as well as assisting with field work including soil, groundwater, and soil vapor sampling.

ROLE


As a Staff Specialist, Mr. Johnston provides support and technical writing expertise to assist in the completion of environmental and environmental compliance-related projects awarded to the Engineering and Environmental Sciences Department. He is able to complete all assigned projects so that the client is satisfied with the finished work product and the working relationship. His assignments include a combination of field-based activities in a number of varying environments and office-based activities.

EDUCATION

Mr. Johnston holds a Bachelor of Arts in Environmental Business from the University of Redlands; with a minor in Spatial Studies. Mr. Johnston also holds a 40-hour HAZWOPER General Site Worker Certification.

CITADEL EHS
assess resolve strengthen

Appendix A
Figures

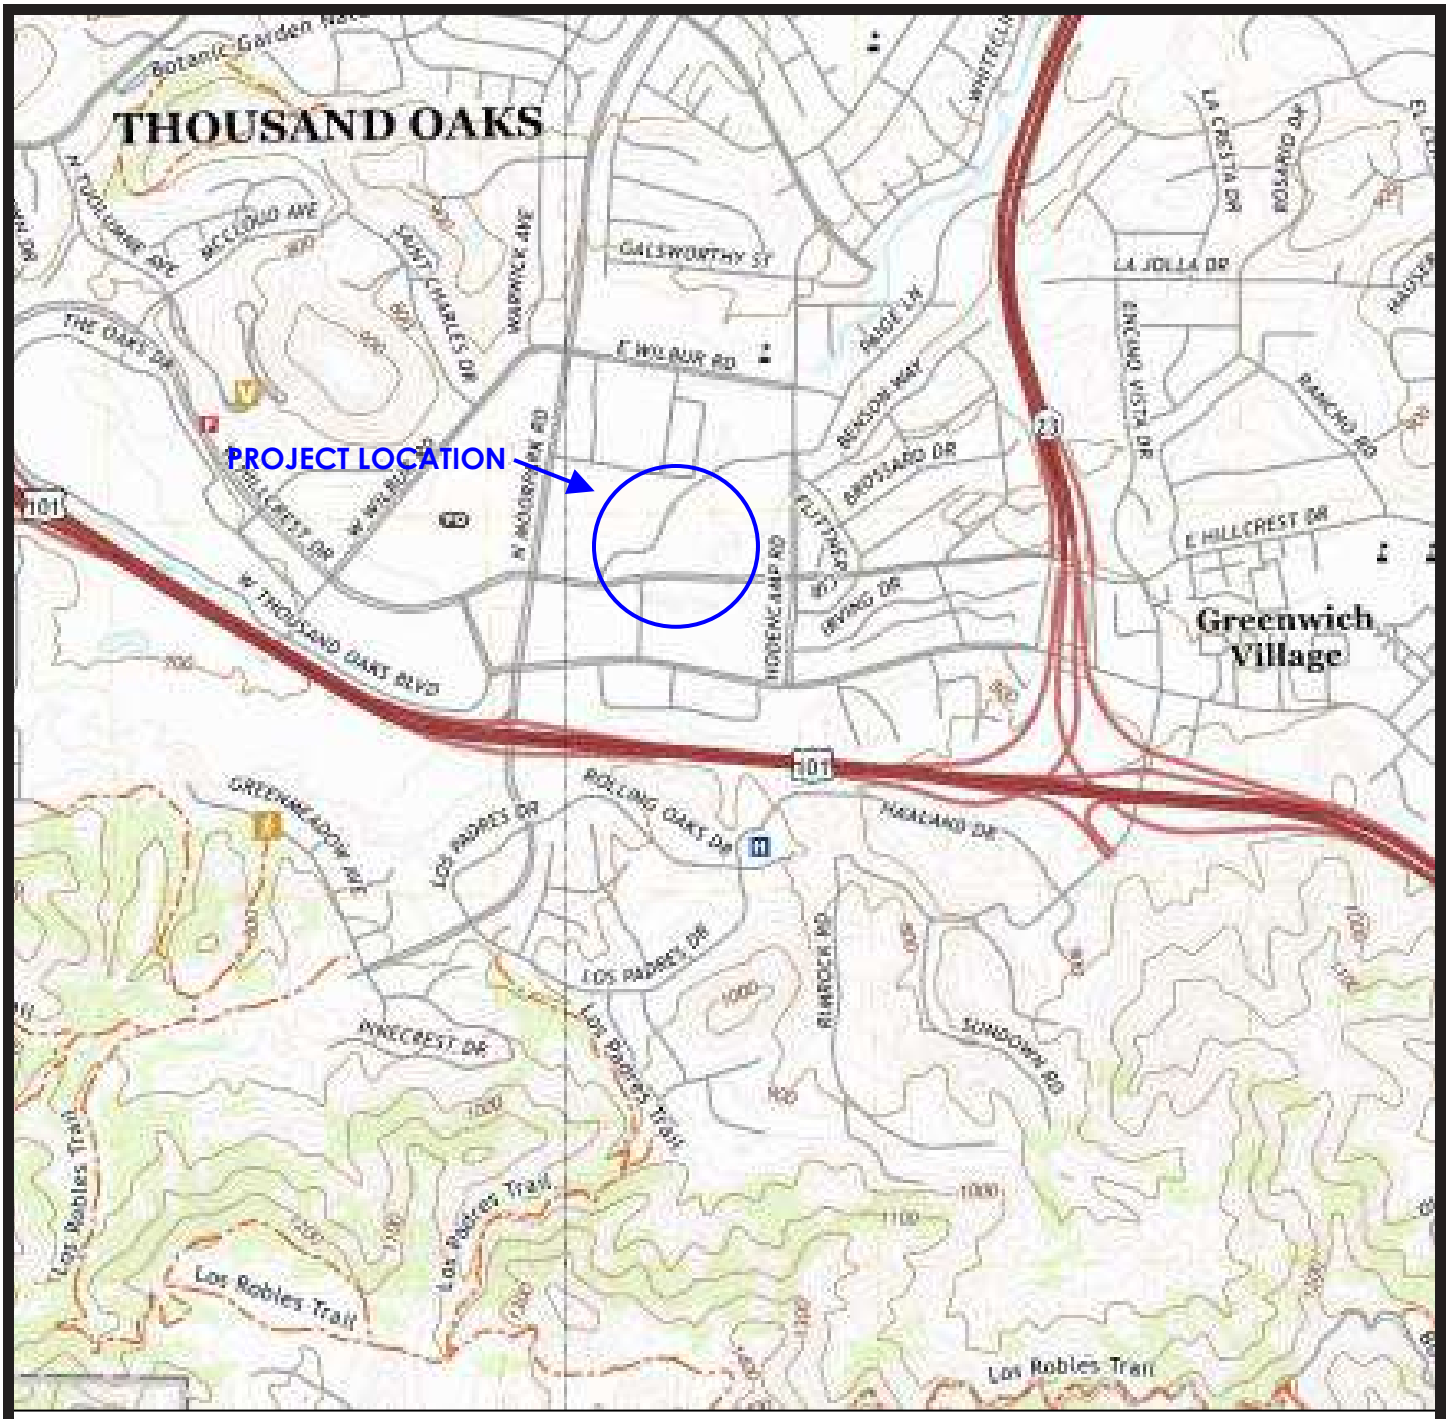

Source: EDR, Thousand Oaks Quadrangle, 2022, 7.5 Minute Series

N

Not to Scale

CITADEL EHS
assess resolve strengthen

Trammell Crow Company


195, 275, 325 East Hillcrest Drive
Thousand Oaks, California

Figure 1

PROJECT NO.: 0096.1057.0

DATE: JULY 2024

Topographic Map

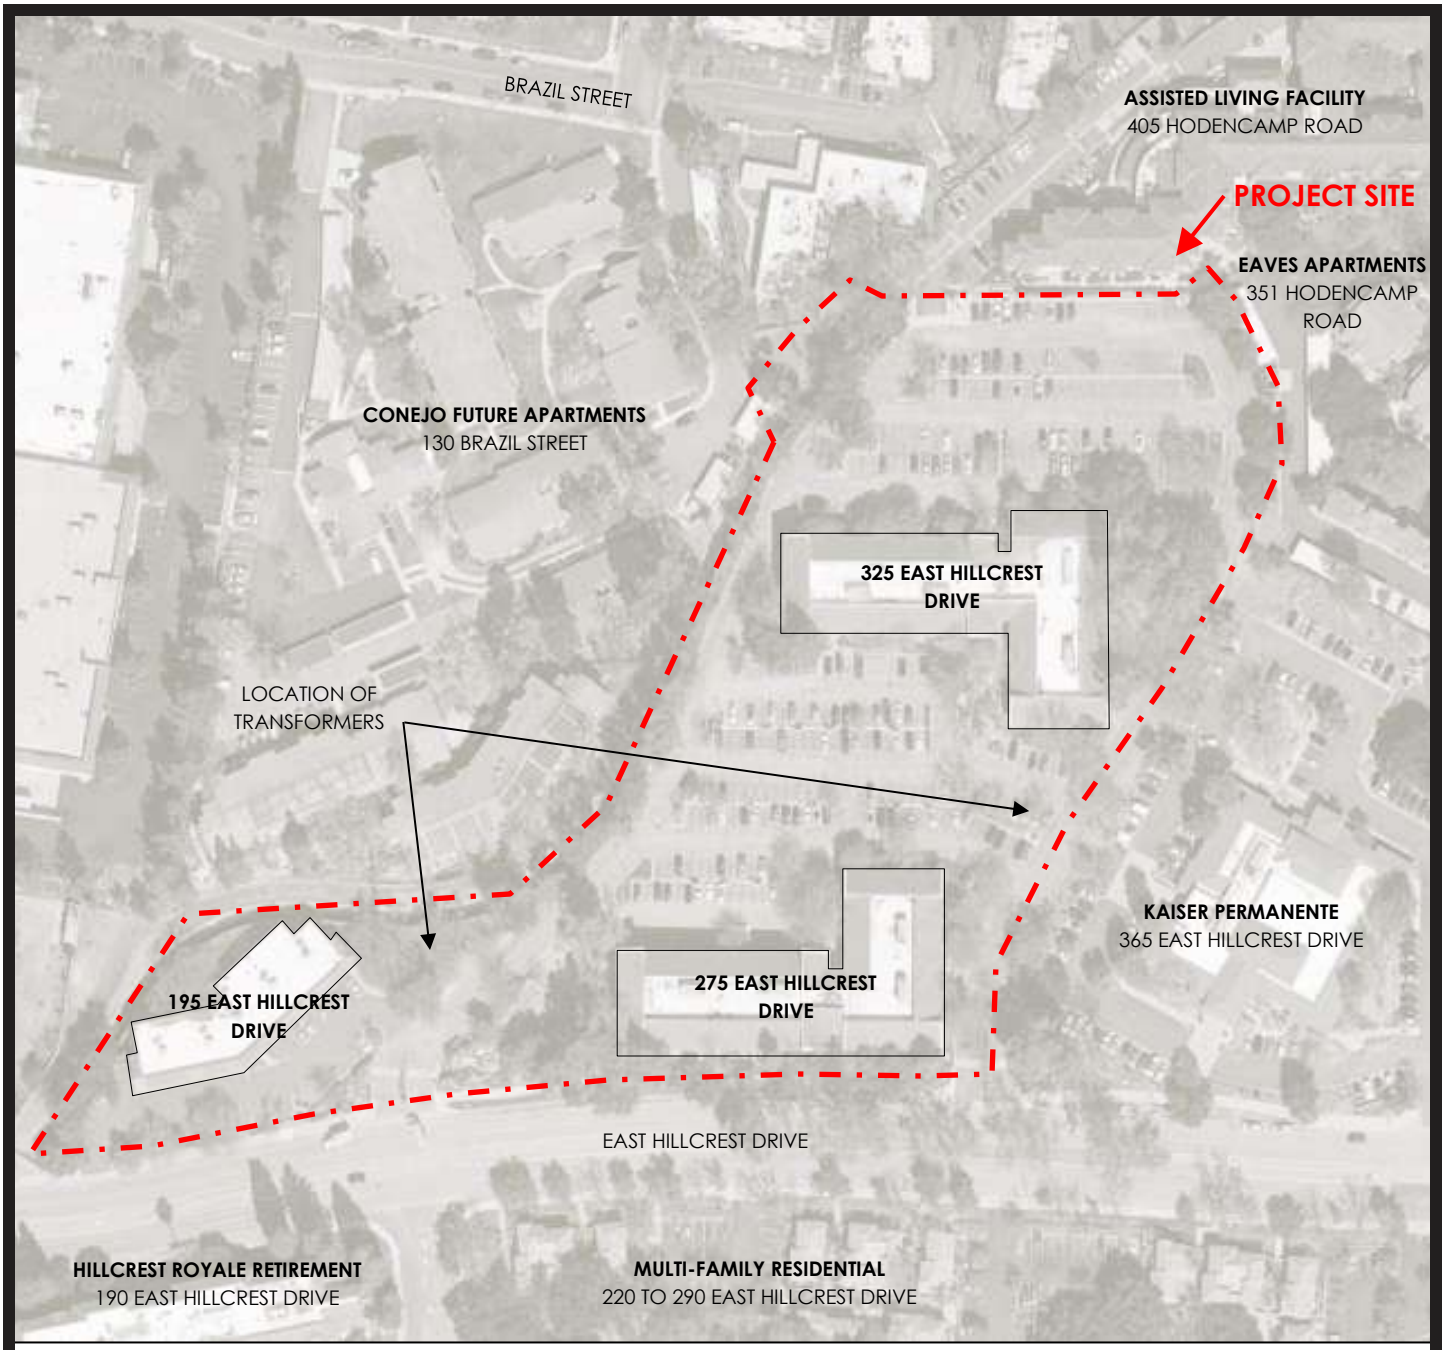

N

Not to Scale

Source: Google Earth (2024)

CITADEL EHS
assess resolve strengthen

TC LA MF DEVELOPMENT, INC.

195, 275, 325 East Hillcrest Drive
Thousand Oaks, California

Figure 2

PROJECT NO.: 0096.1057.0

DATE: JULY 2024

Site Map

CITADEL EHS
assess resolve strengthen

Appendix B
Photographs

PHOTO LOG



PHOTO 1: Partial view of 195 East Hillcrest Drive, looking north.



PHOTO 2: Partial view of 195 East Hillcrest Drive, looking west.

CITADEL EHS
assess resolve strengthen

TC LA MF Development, Inc.

195, 275, and 325 East Hillcrest Drive
Thousand Oaks, California

Citadel Project No. 0096.1057.0

PHOTO LOG



PHOTO 3: Partial view of 275 East Hillcrest Drive, looking south.



PHOTO 4: Partial view of 325 East Hillcrest Drive, looking north.

CITADEL EHS
assess resolve strengthen

TC LA MF Development, Inc.

195, 275, and 325 East Hillcrest Drive
Thousand Oaks, California

Citadel Project No. 0096.1057.0

PHOTO LOG



PHOTO 5: View of the transformer between 275 and 325 East Hillcrest Drive, looking north.



PHOTO 6: View of the transformer near 195 East Hillcrest Drive, looking west.

CITADEL EHS
assess resolve strengthen

TC LA MF Development, Inc.

195, 275, and 325 East Hillcrest Drive
Thousand Oaks, California

Citadel Project No. 0096.1057.0

PHOTO LOG



PHOTO 7: View of one of the water pumps for exterior water features at 275 East Hillcrest Drive.



PHOTO 8: View of the hydraulic elevator equipment at 275 East Hillcrest Drive.

PHOTO LOG

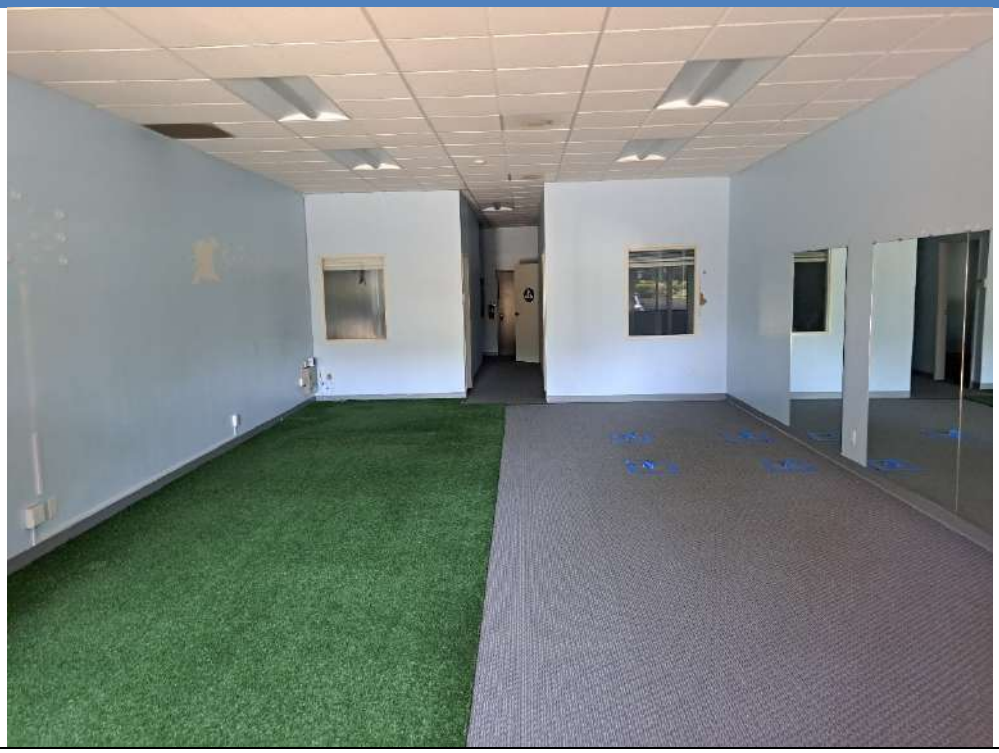


PHOTO 9: Partial view of a vacant office suite at 195 East Hillcrest Drive.

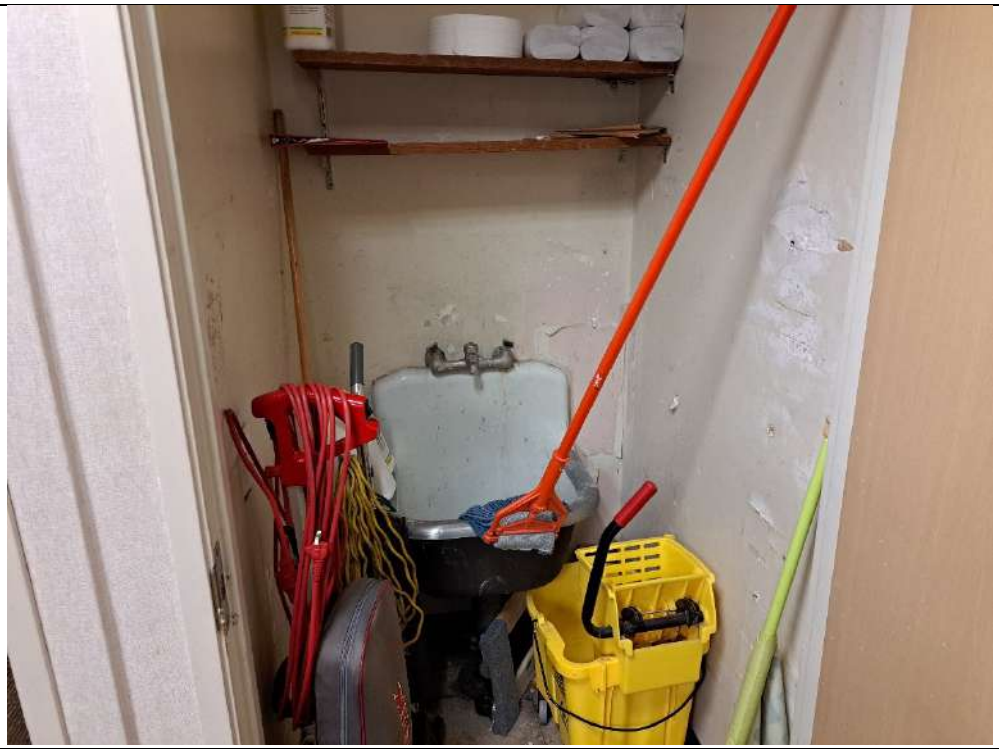


PHOTO 10: View of a janitorial closet and mop sink at 275 East Hillcrest Drive

PHOTO LOG

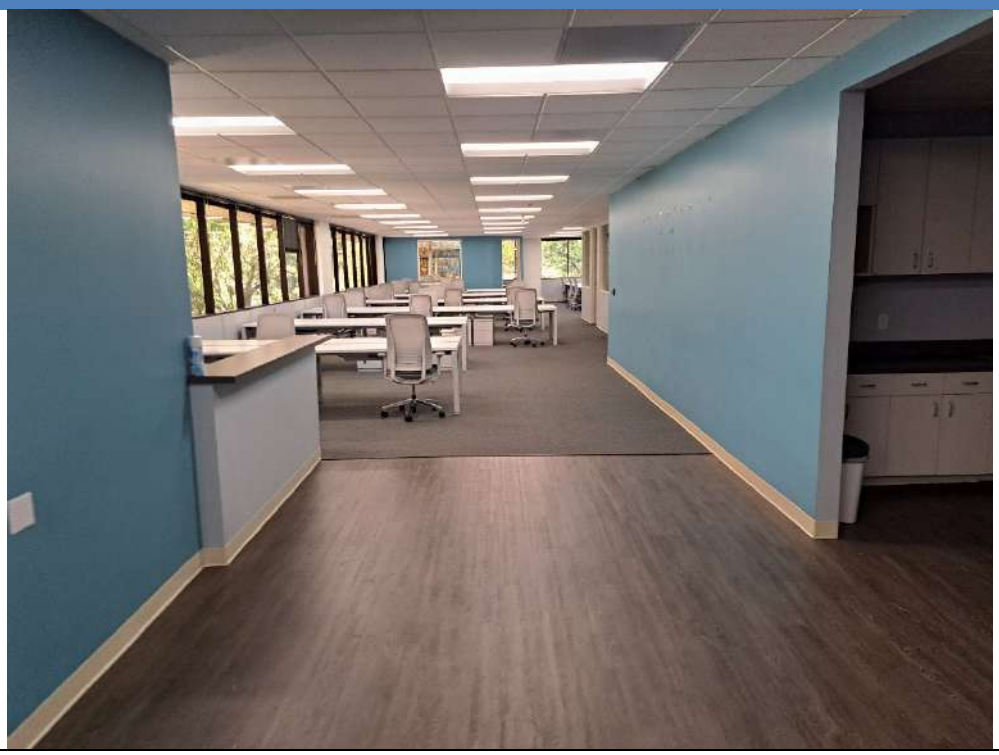


PHOTO 11: Partial view of a vacant office suite at 325 East Hillcrest Drive.



PHOTO 12: View of office space at 275 East Hillcrest Drive.

PHOTO LOG

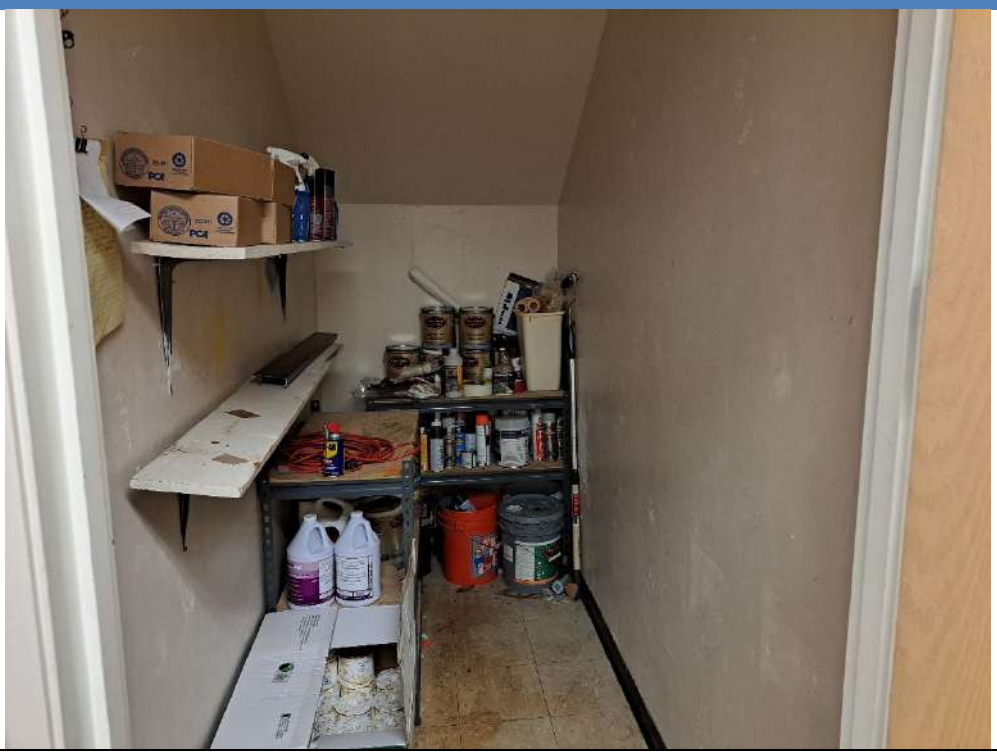


PHOTO 13: View of a typical storage closet.

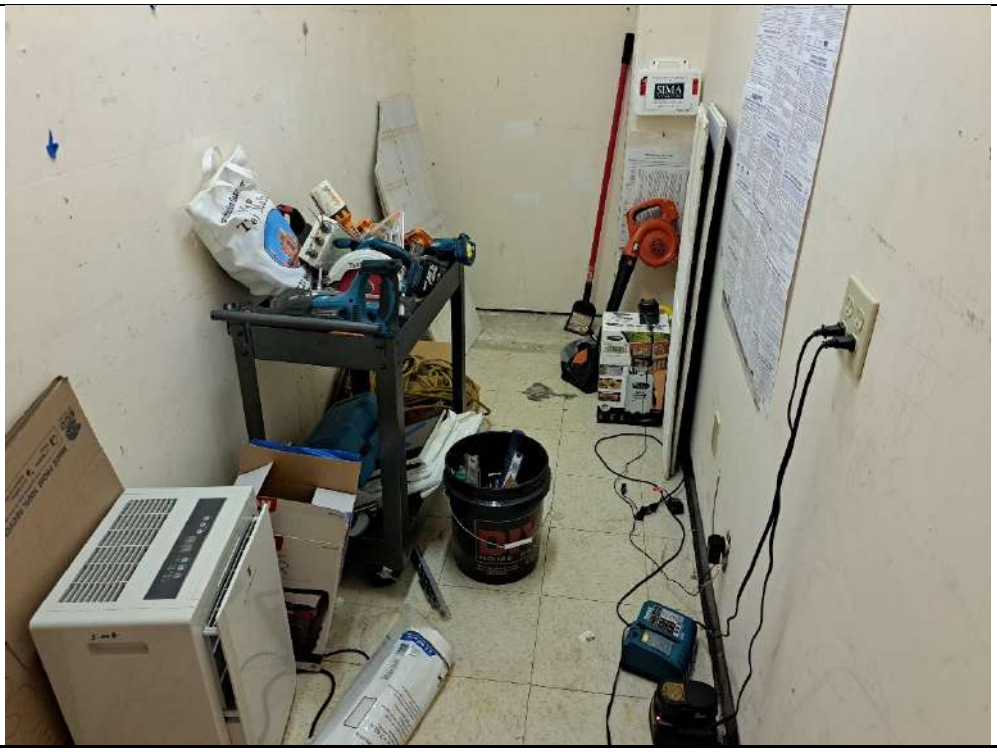


PHOTO 14: View of a typical storage area.

CITADEL EHS
assess resolve strengthen

Appendix C
EDR Aerial Photographs

195 East Hillcrest Drive

195 East Hillcrest Drive

Thousand Oaks, CA 91360

Inquiry Number: 7681085.11

June 13, 2024

The EDR Aerial Photo Decade Package

6 Armstrong Road, 4th floor
Shelton, CT 06484
Toll Free: 800.352.0050
www.edrnet.com

EDR Aerial Photo Decade Package

06/13/24

Site Name:

195 East Hillcrest Drive
195 East Hillcrest Drive
Thousand Oaks, CA 91360
EDR Inquiry # 7681085.11

Client Name:

Citadel EHS
1725 Victory Boulevard
Glendale, CA 91201
Contact: Kyle Johnston

Environmental Data Resources, Inc. (EDR) Aerial Photo Decade Package is a screening tool designed to assist environmental professionals in evaluating potential liability on a target property resulting from past activities. EDR's professional researchers provide digitally reproduced historical aerial photographs, and when available, provide one photo per decade.

Search Results:

Year	Scale	Details	Source
2020	1"=500'	Flight Year: 2020	USDA/NAIP
2016	1"=500'	Flight Year: 2016	USDA/NAIP
2012	1"=500'	Flight Year: 2012	USDA/NAIP
2009	1"=500'	Flight Year: 2009	USDA/NAIP
2005	1"=500'	Flight Year: 2005	USDA/NAIP
2002	1"=500'	Acquisition Date: January 01, 2002	USGS/DOQQ
1994	1"=500'	Acquisition Date: June 01, 1994	USGS/DOQQ
1989	1"=500'	Acquisition Date: January 01, 1989	USGS/DOQQ
1985	1"=500'	Flight Date: September 12, 1985	USDA
1978	1"=500'	Flight Date: September 21, 1978	USDA
1967	1"=500'	Flight Date: August 13, 1967	USGS
1959	1"=500'	Flight Date: August 21, 1959	USDA
1954	1"=500'	Flight Date: January 14, 1954	USGS
1947	1"=500'	Flight Date: August 15, 1947	USGS
1938	1"=500'	Flight Date: May 09, 1938	USDA

When delivered electronically by EDR, the aerial photo images included with this report are for ONE TIME USE ONLY. Further reproduction of these aerial photo images is prohibited without permission from EDR. For more information contact your EDR Account Executive.


Disclaimer - Copyright and Trademark Notice

This Report contains certain information obtained from a variety of public and other sources reasonably available to Environmental Data Resources, LLC. It cannot be concluded from this Report that coverage information for the target and surrounding properties does not exist from other sources. This Report is provided on an "AS IS", "AS AVAILABLE" basis. NO WARRANTY EXPRESS OR IMPLIED IS MADE WHATSOEVER IN CONNECTION WITH THIS REPORT. ENVIRONMENTAL DATA RESOURCES, LLC AND ITS SUBSIDIARIES, AFFILIATES AND THIRD PARTY SUPPLIERS DISCLAIM ALL WARRANTIES, OF ANY KIND OR NATURE, EXPRESS OR IMPLIED, ARISING OUT OF OR RELATED TO THIS REPORT OR ANY OF THE DATA AND INFORMATION PROVIDED IN THIS REPORT, INCLUDING WITHOUT LIMITATION, ANY WARRANTIES REGARDING ACCURACY, QUALITY, CORRECTNESS, COMPLETENESS, COMPREHENSIVENESS, SUITABILITY, MERCHANTABILITY, FITNESS FOR A PARTICULAR PURPOSE, TITLE, NON-INFRINGEMENT, MISAPPROPRIATION, OR OTHERWISE. ALL RISK IS ASSUMED BY THE USER. IN NO EVENT SHALL ENVIRONMENTAL DATA RESOURCES, LLC OR ITS SUBSIDIARIES, AFFILIATES OR THIRD PARTY SUPPLIERS BE LIABLE TO ANYONE FOR ANY DIRECT, INCIDENTAL, INDIRECT, SPECIAL, CONSEQUENTIAL OR OTHER DAMAGES OF ANY TYPE OR KIND (INCLUDING BUT NOT LIMITED TO LOSS OF PROFITS, LOSS OF USE, OR LOSS OF DATA), ARISING OUT OF OR IN ANY WAY CONNECTED WITH THIS REPORT OR ANY OF THE DATA AND INFORMATION PROVIDED IN THIS REPORT.

Any analyses, estimates, ratings, environmental risk levels, or risk codes provided in this Report are provided for illustrative purposes only, and are not intended to provide, nor should they be interpreted as providing any facts regarding, or prediction or forecast of, any environmental risk for any property. Only an assessment performed by a qualified environmental professional can provide findings, opinions or conclusions regarding the environmental risk or conditions in, on or at any property.

Copyright 2024 by Environmental Data Resources, Inc. All rights reserved. Reproduction in any media or format, in whole or in part, of any report or map of Environmental Data Resources, Inc., or its affiliates, is prohibited without prior written permission.

EDR and its logos (including Sanborn and Sanborn Map) are trademarks of Environmental Data Resources, LLC or its affiliates. All other trademarks used herein are the property of their respective owners.

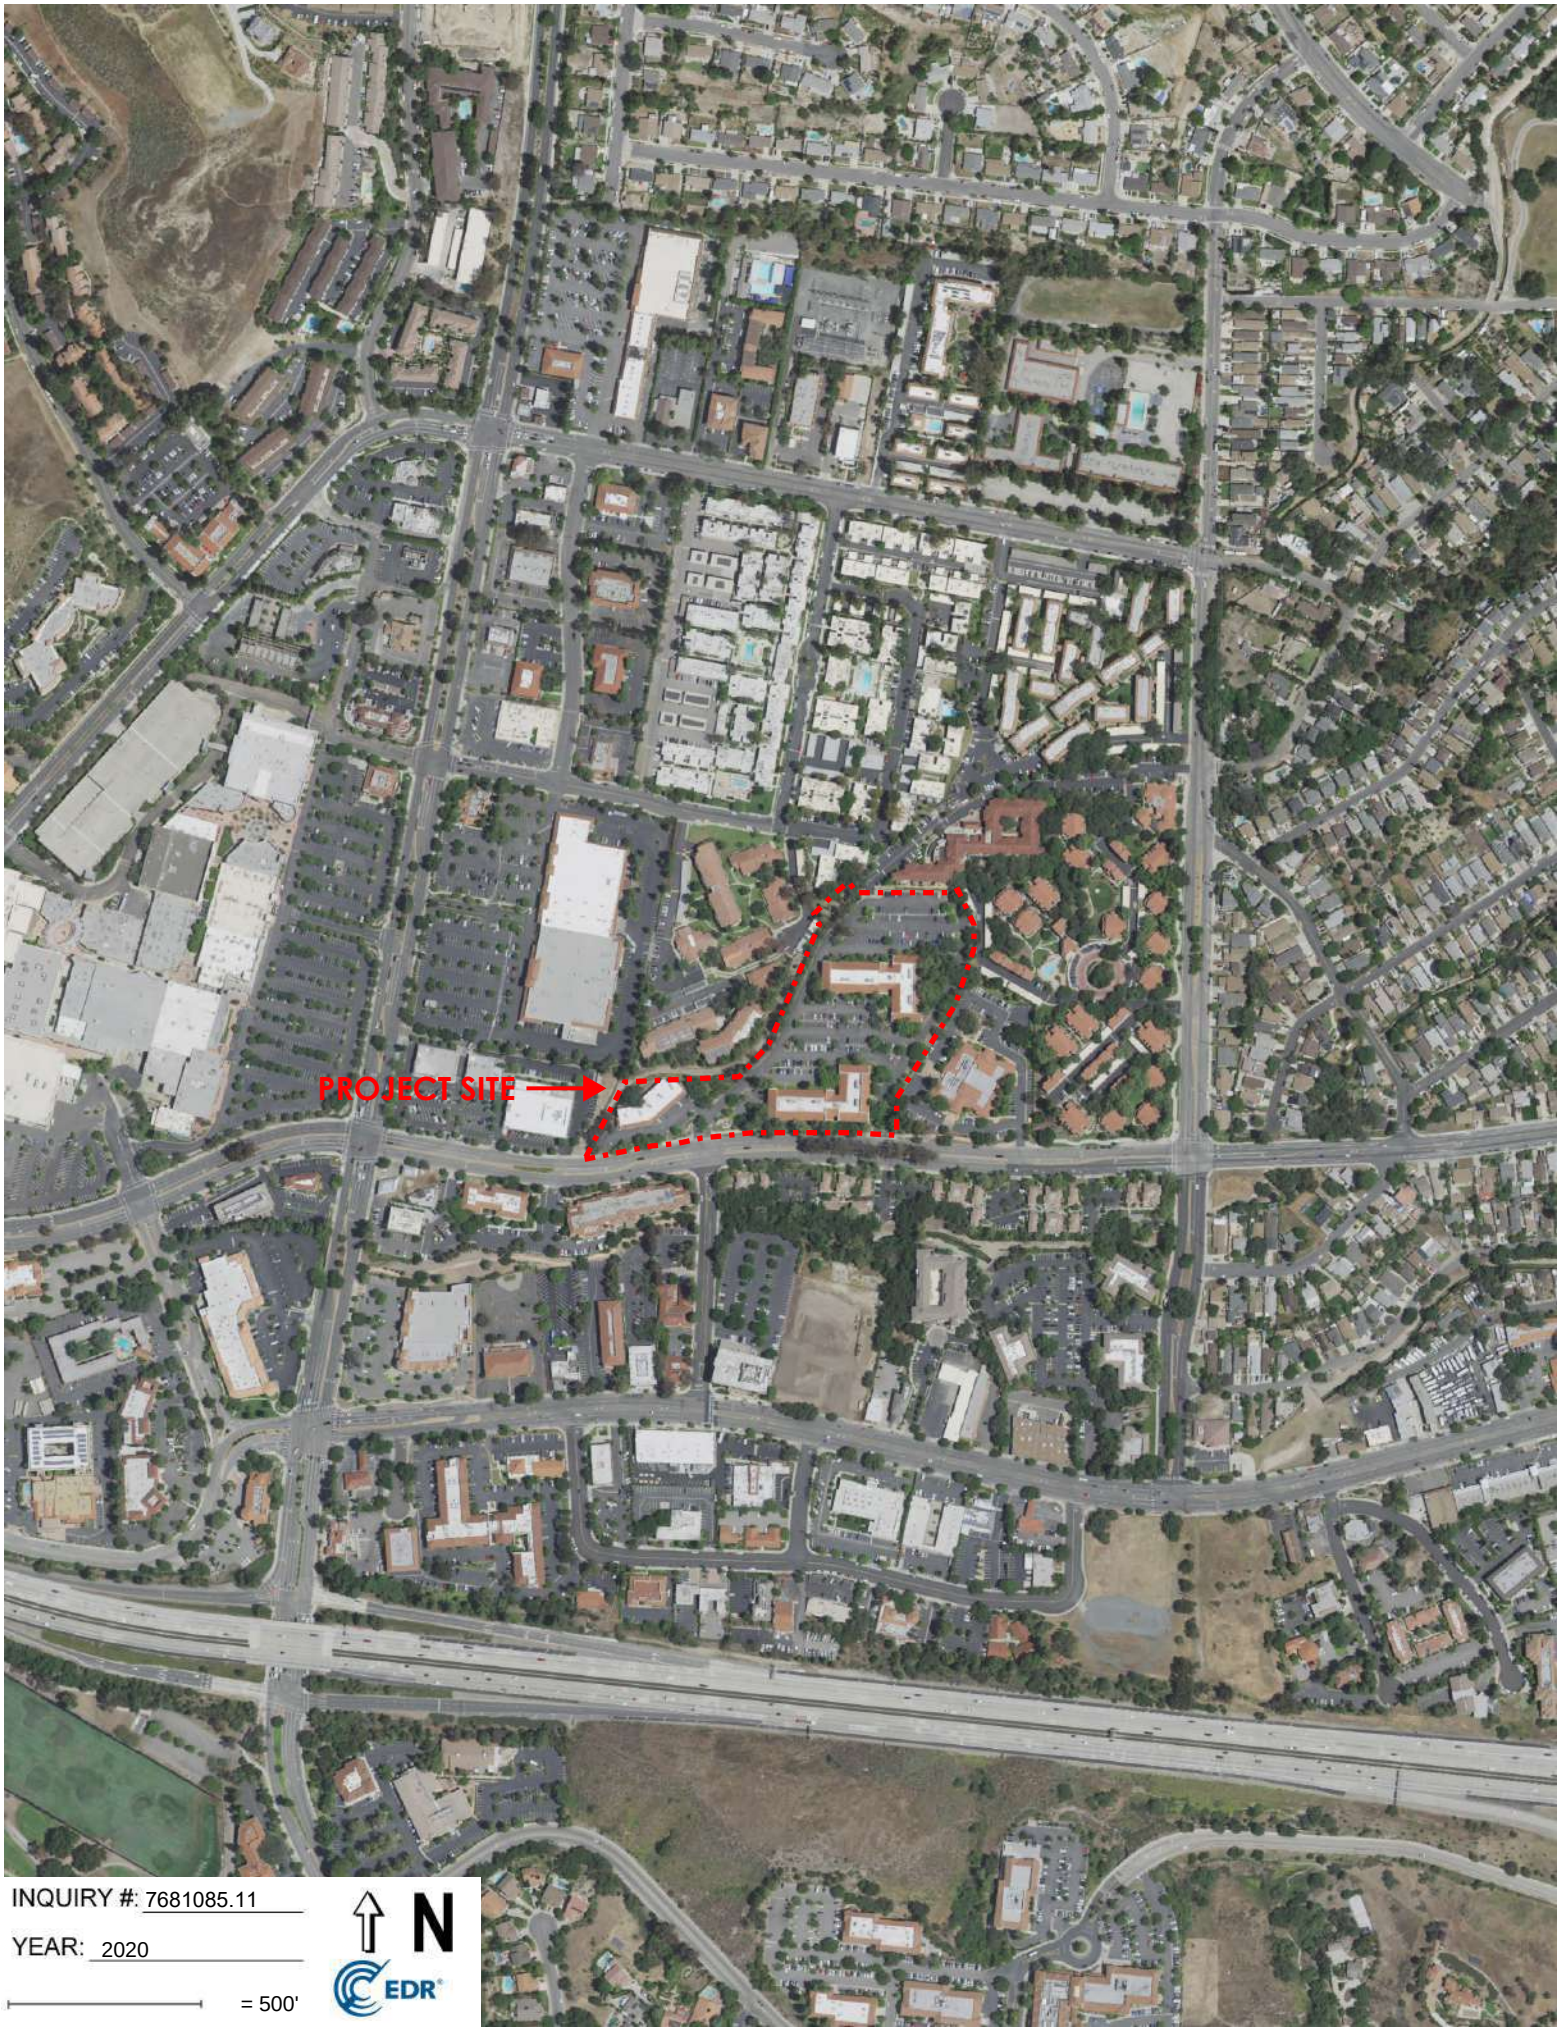
PROJECT SITE
INQUIRY #: 7681085.11
YEAR: 2020
= 500'
N
EDR


PROJECT SITE
INQUIRY #: 7681085.11
YEAR: 2016
= 500'
N
EDR


PROJECT SITE
INQUIRY #: 7681085.11
YEAR: 2012
= 500'
N
EDR


PROJECT SITE
INQUIRY #: 7681085.11
YEAR: 2009
= 500'
N
EDR



INQUIRY #: 7681085.11


YEAR: 2005

= 500'

N

EDR


PROJECT SITE
INQUIRY #: 7681085.11
YEAR: 2002
= 500'
N
EDR

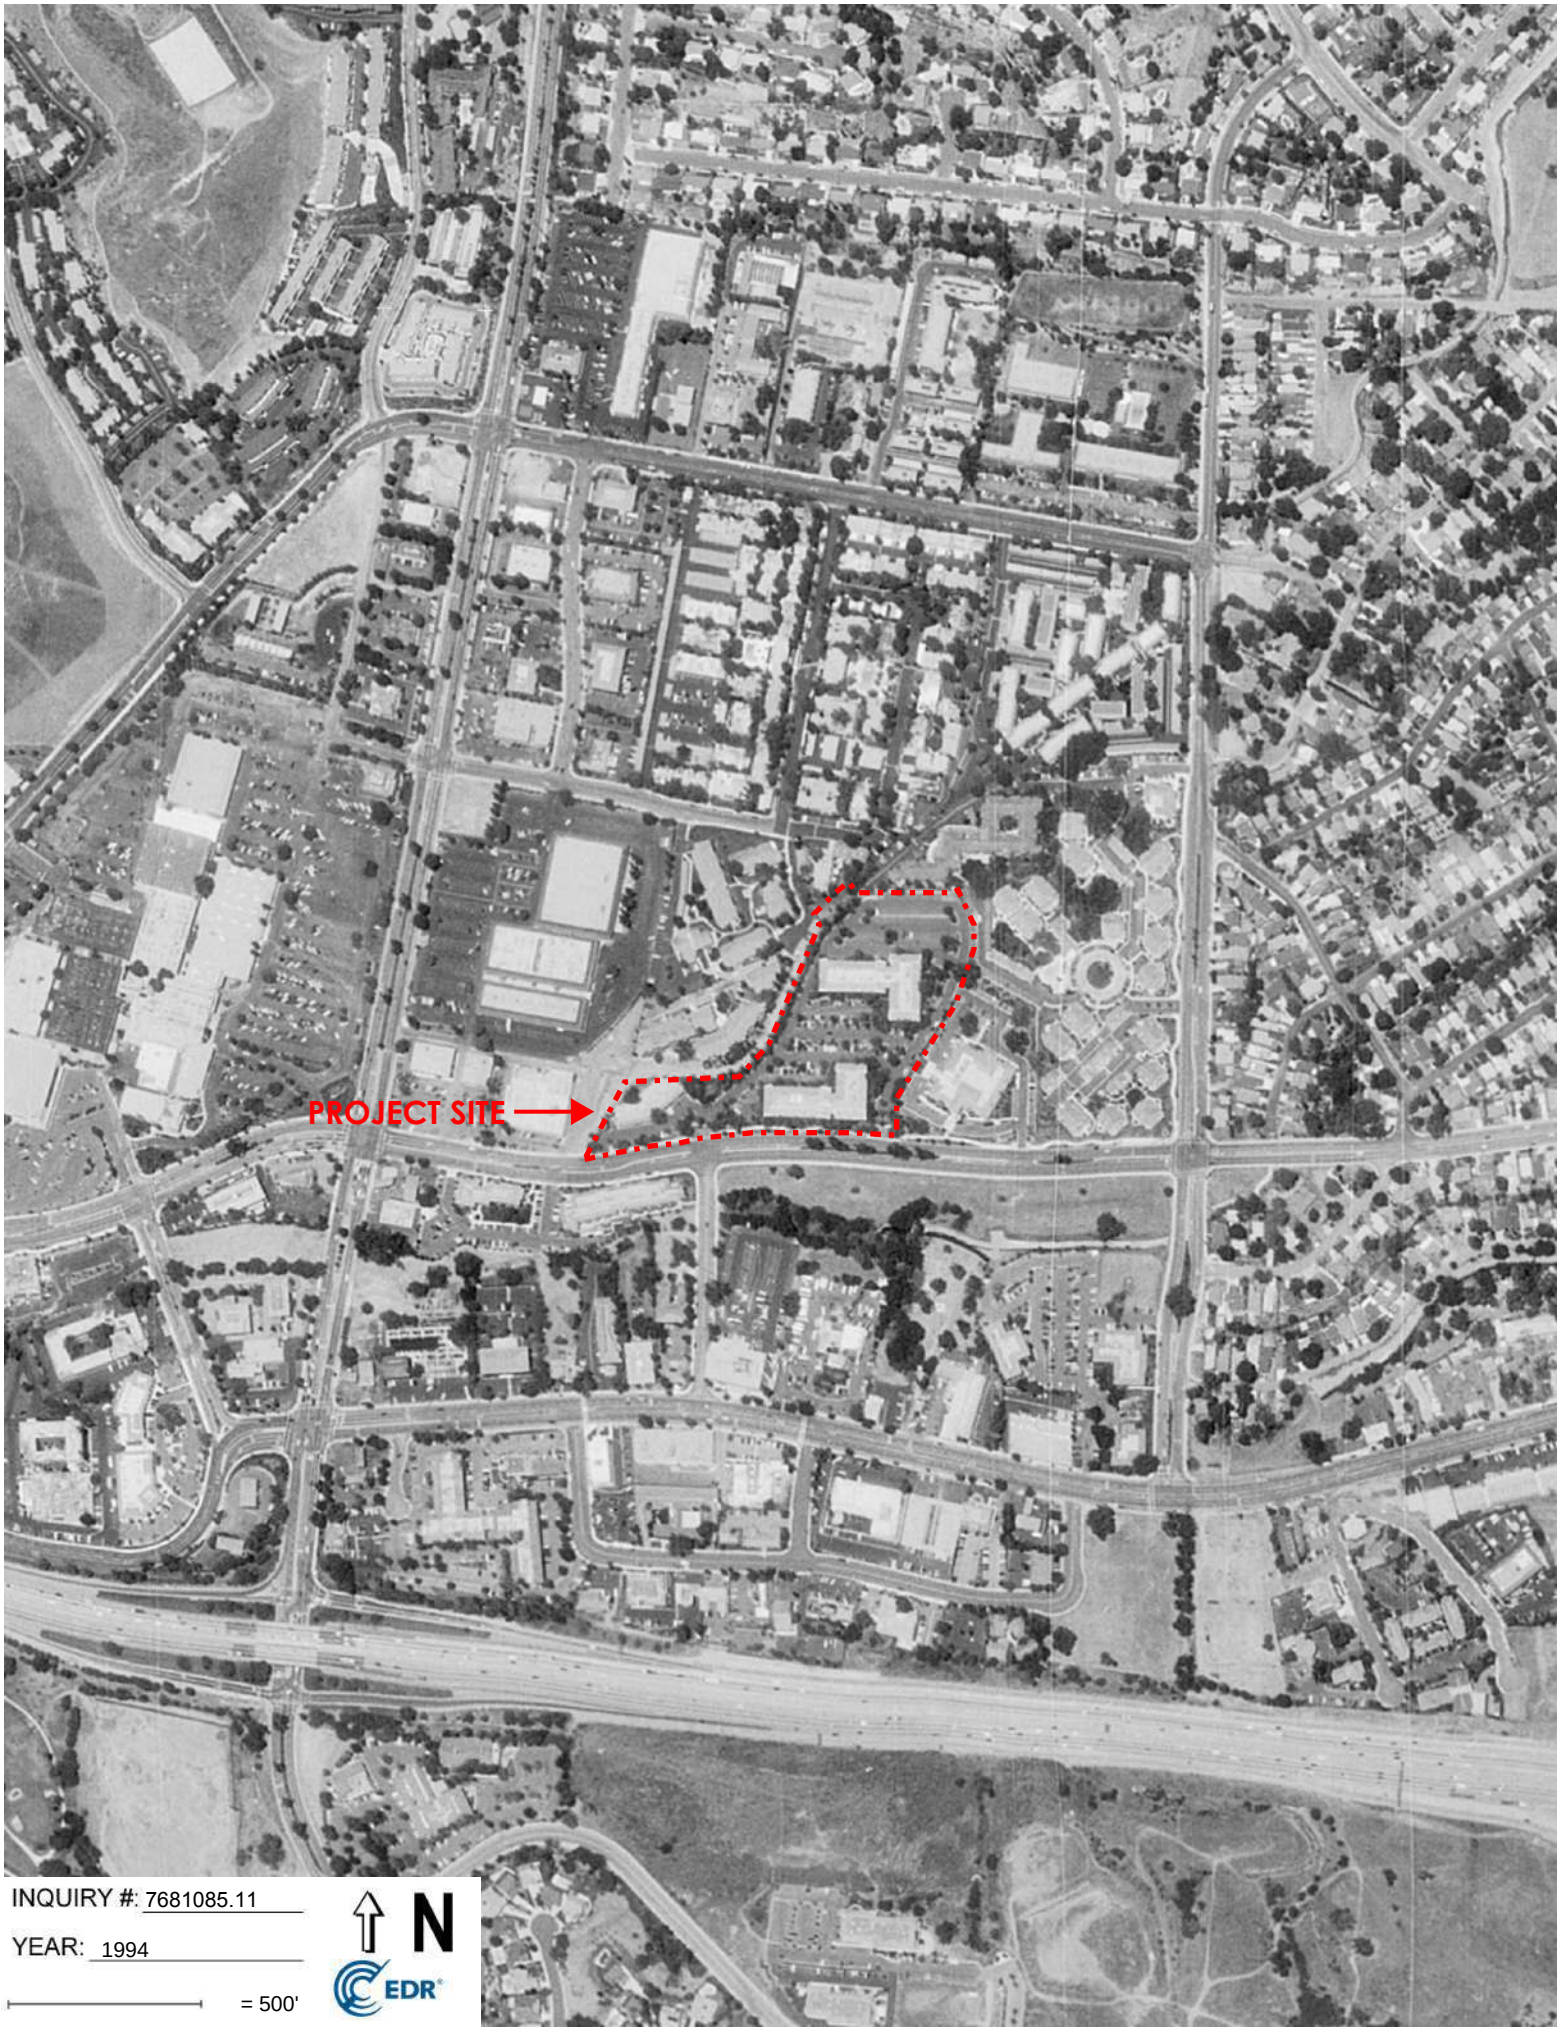

INQUIRY #: 7681085.11

YEAR: 1994


= 500'


N


EDR


PROJECT SITE
INQUIRY #: 7681085.11
YEAR: 1989
= 500'
N
EDR


PROJECT SITE
INQUIRY #: 7681085.11
YEAR: 1985
= 500'
N
EDR

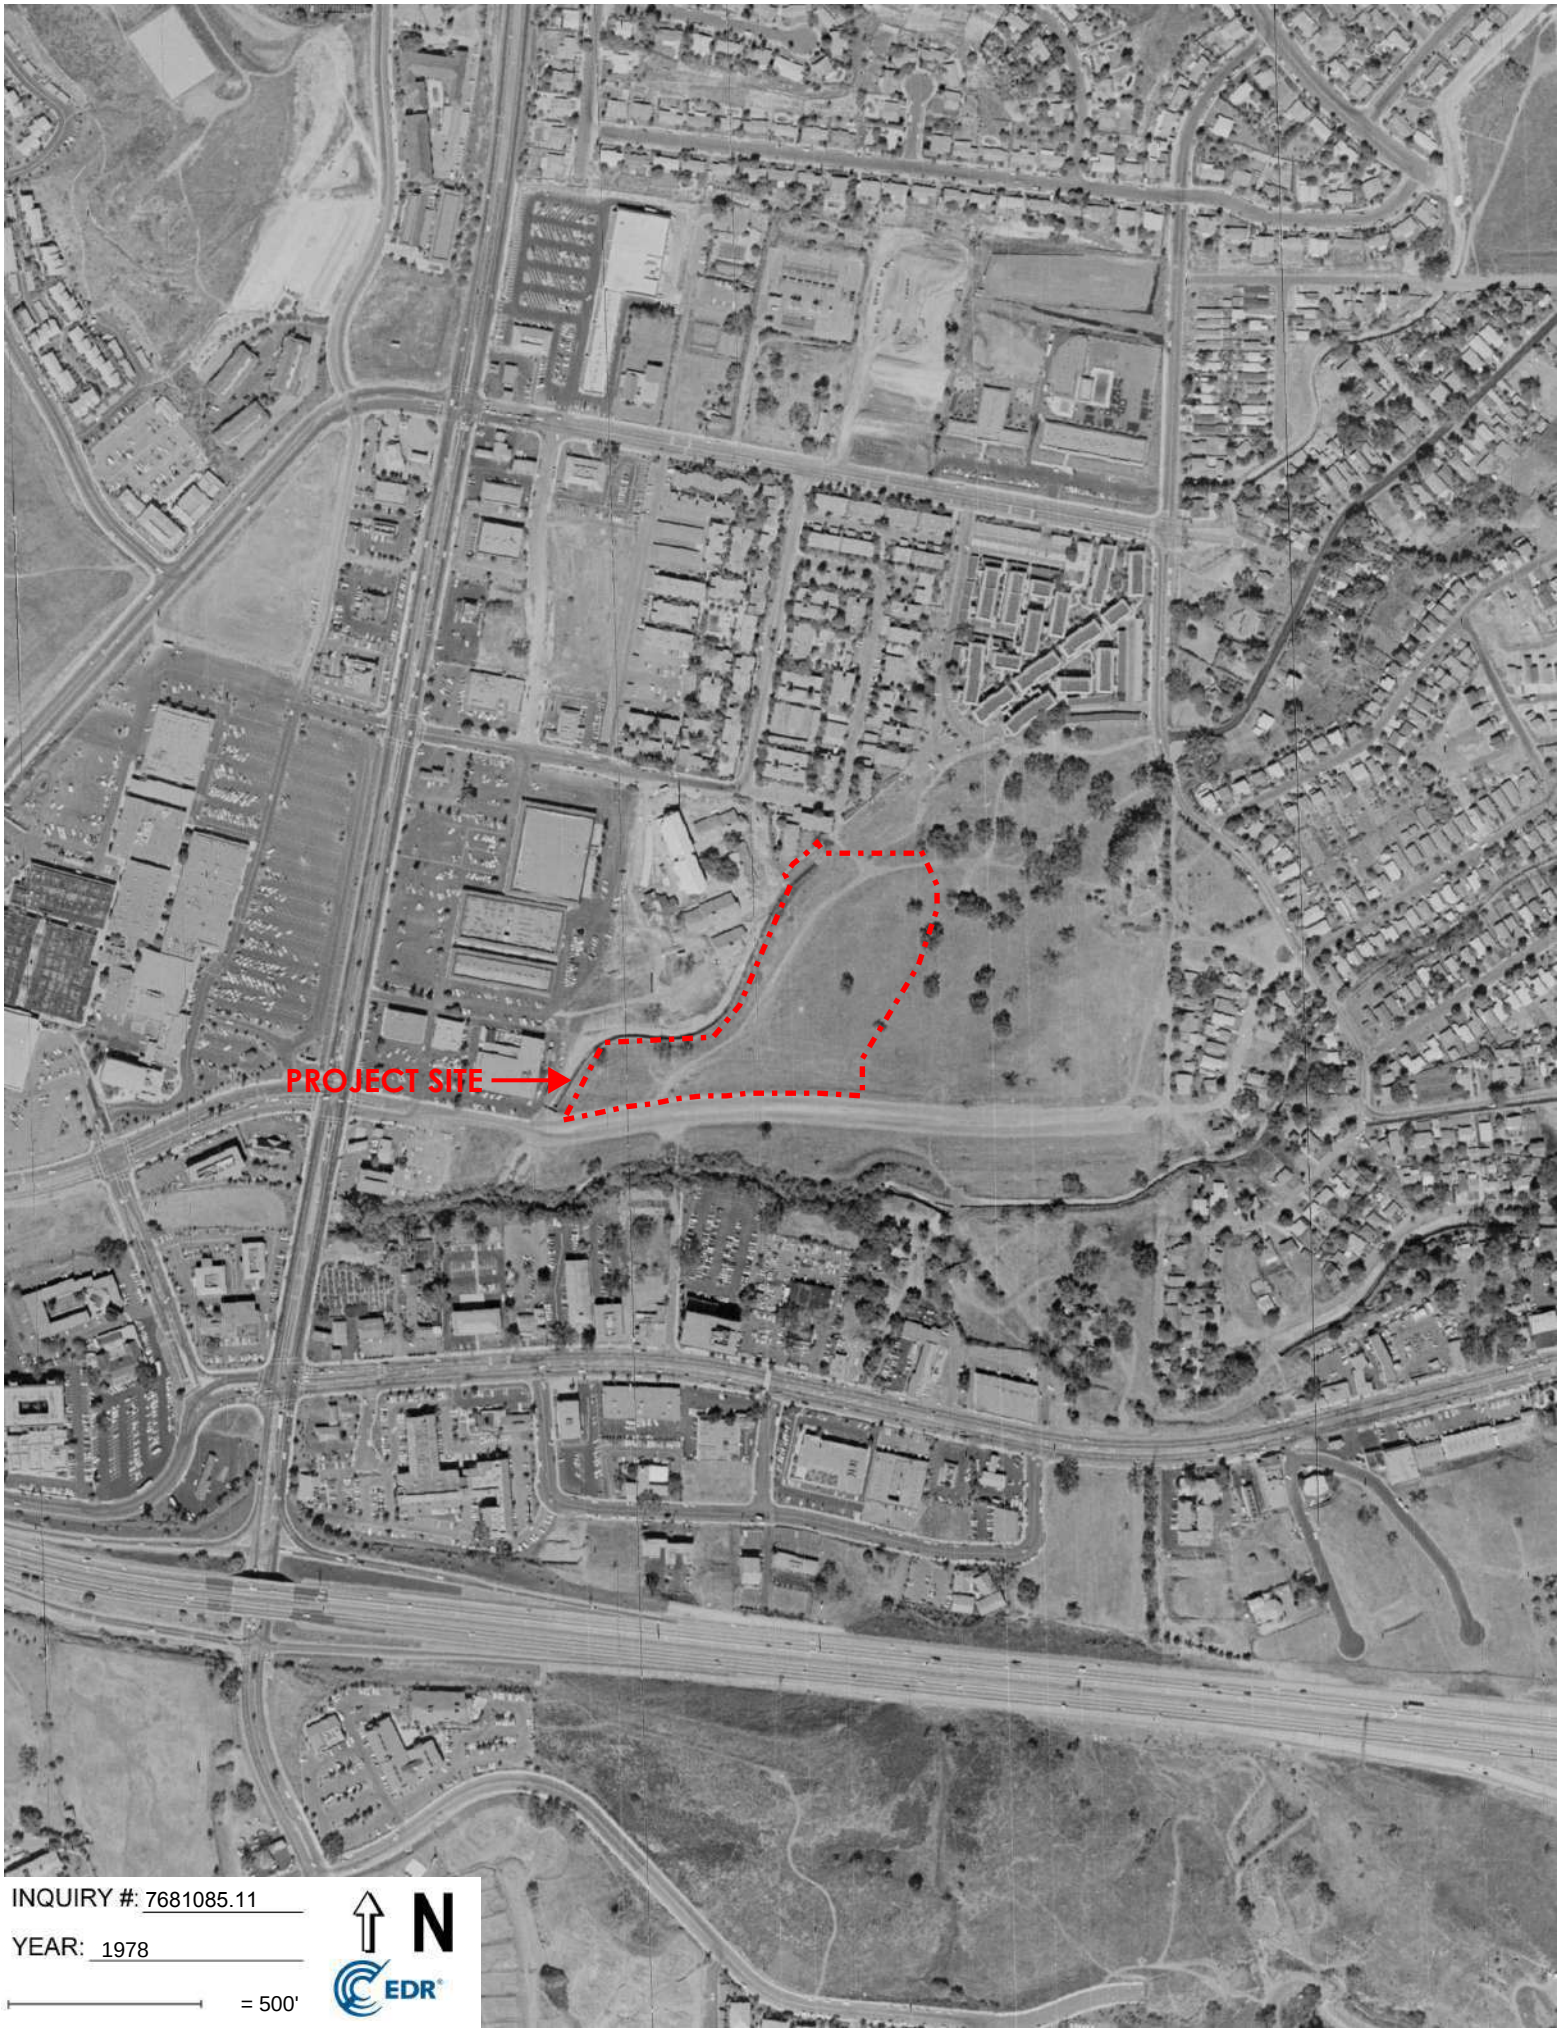
PROJECT SITE
INQUIRY #: 7681085.11
YEAR: 1978
= 500'
N
EDR

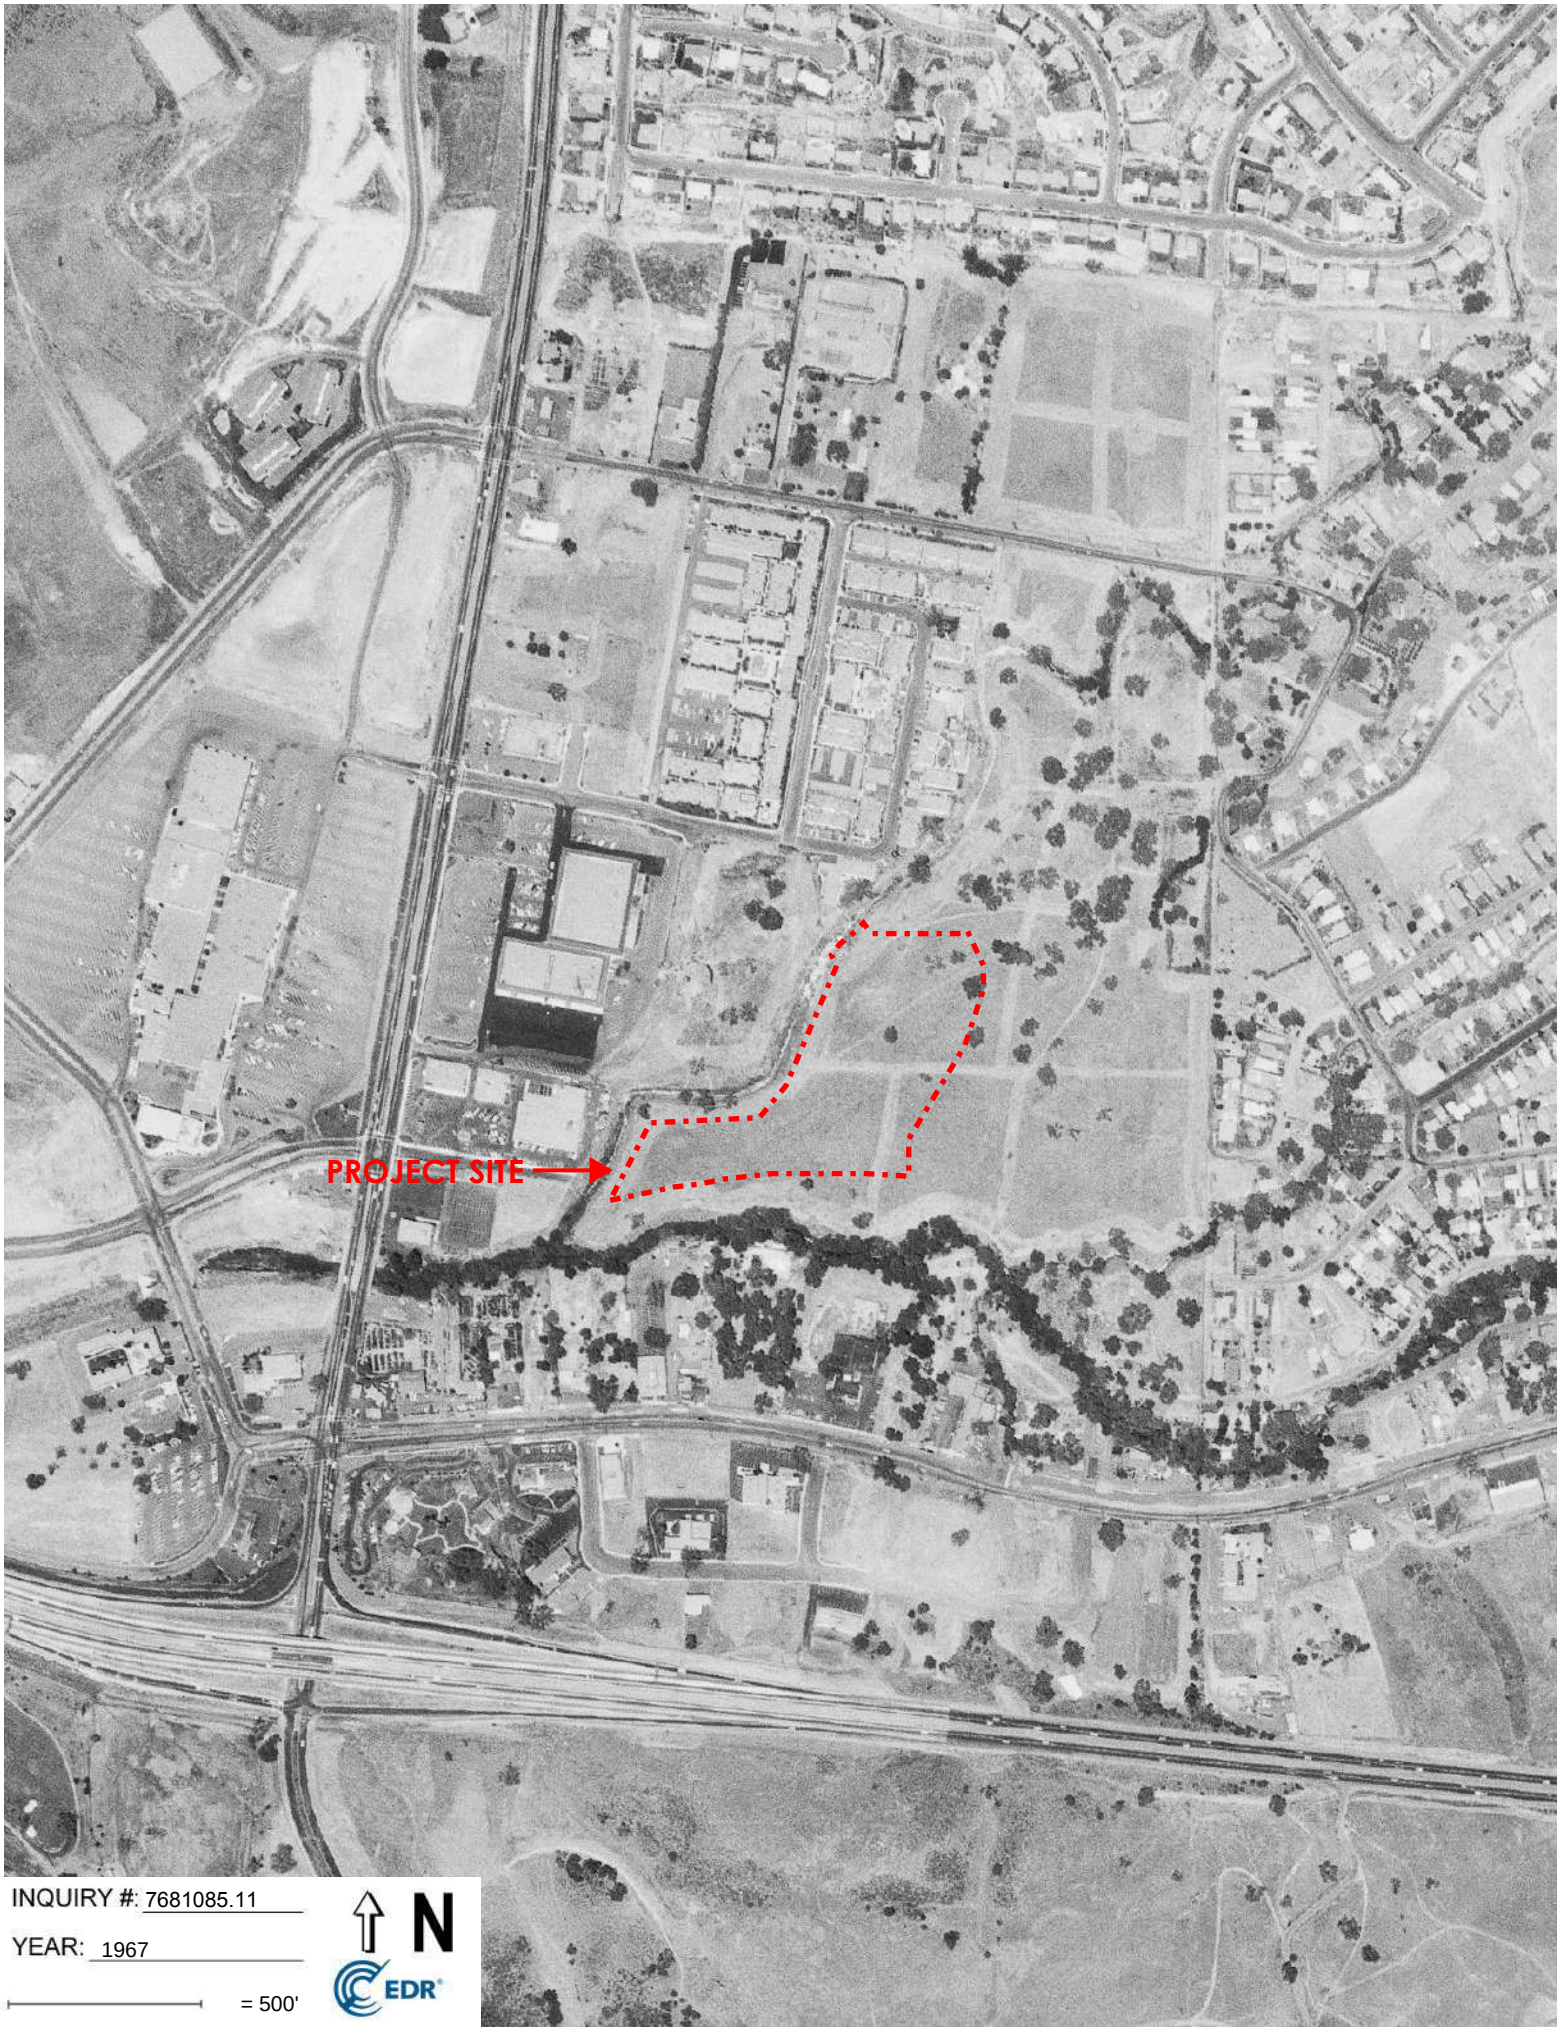
PROJECT SITE
INQUIRY #: 7681085.11
YEAR: 1967
= 500'
N
EDR

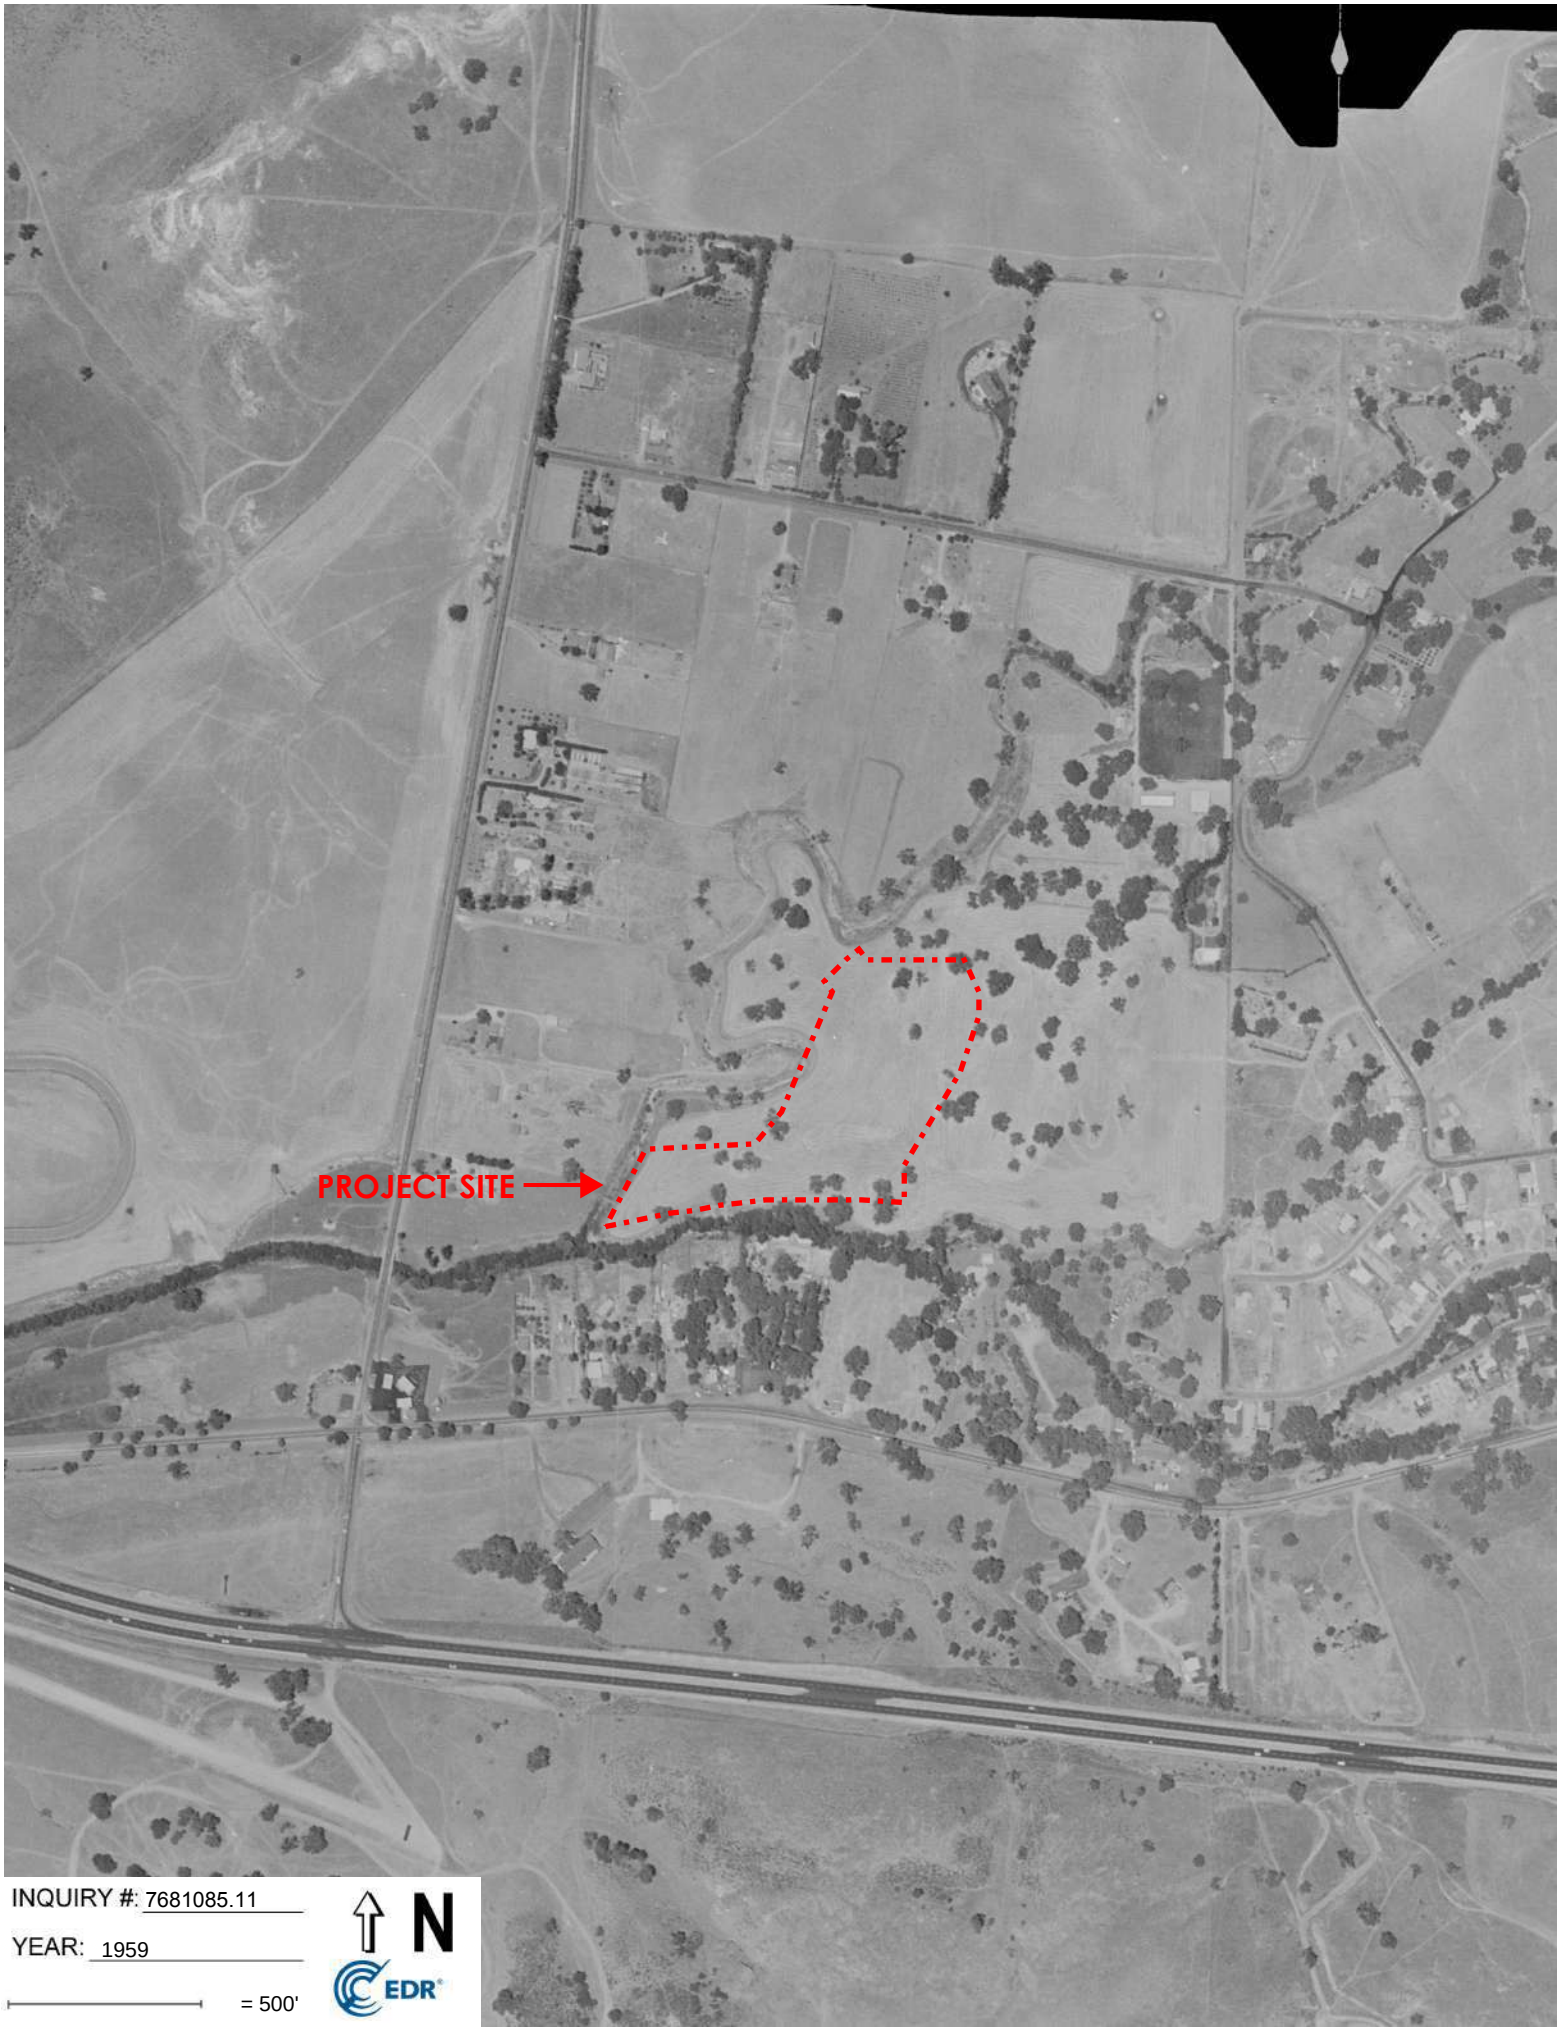


INQUIRY #: 7681085.11

YEAR: 1959

= 500'

N

EDR

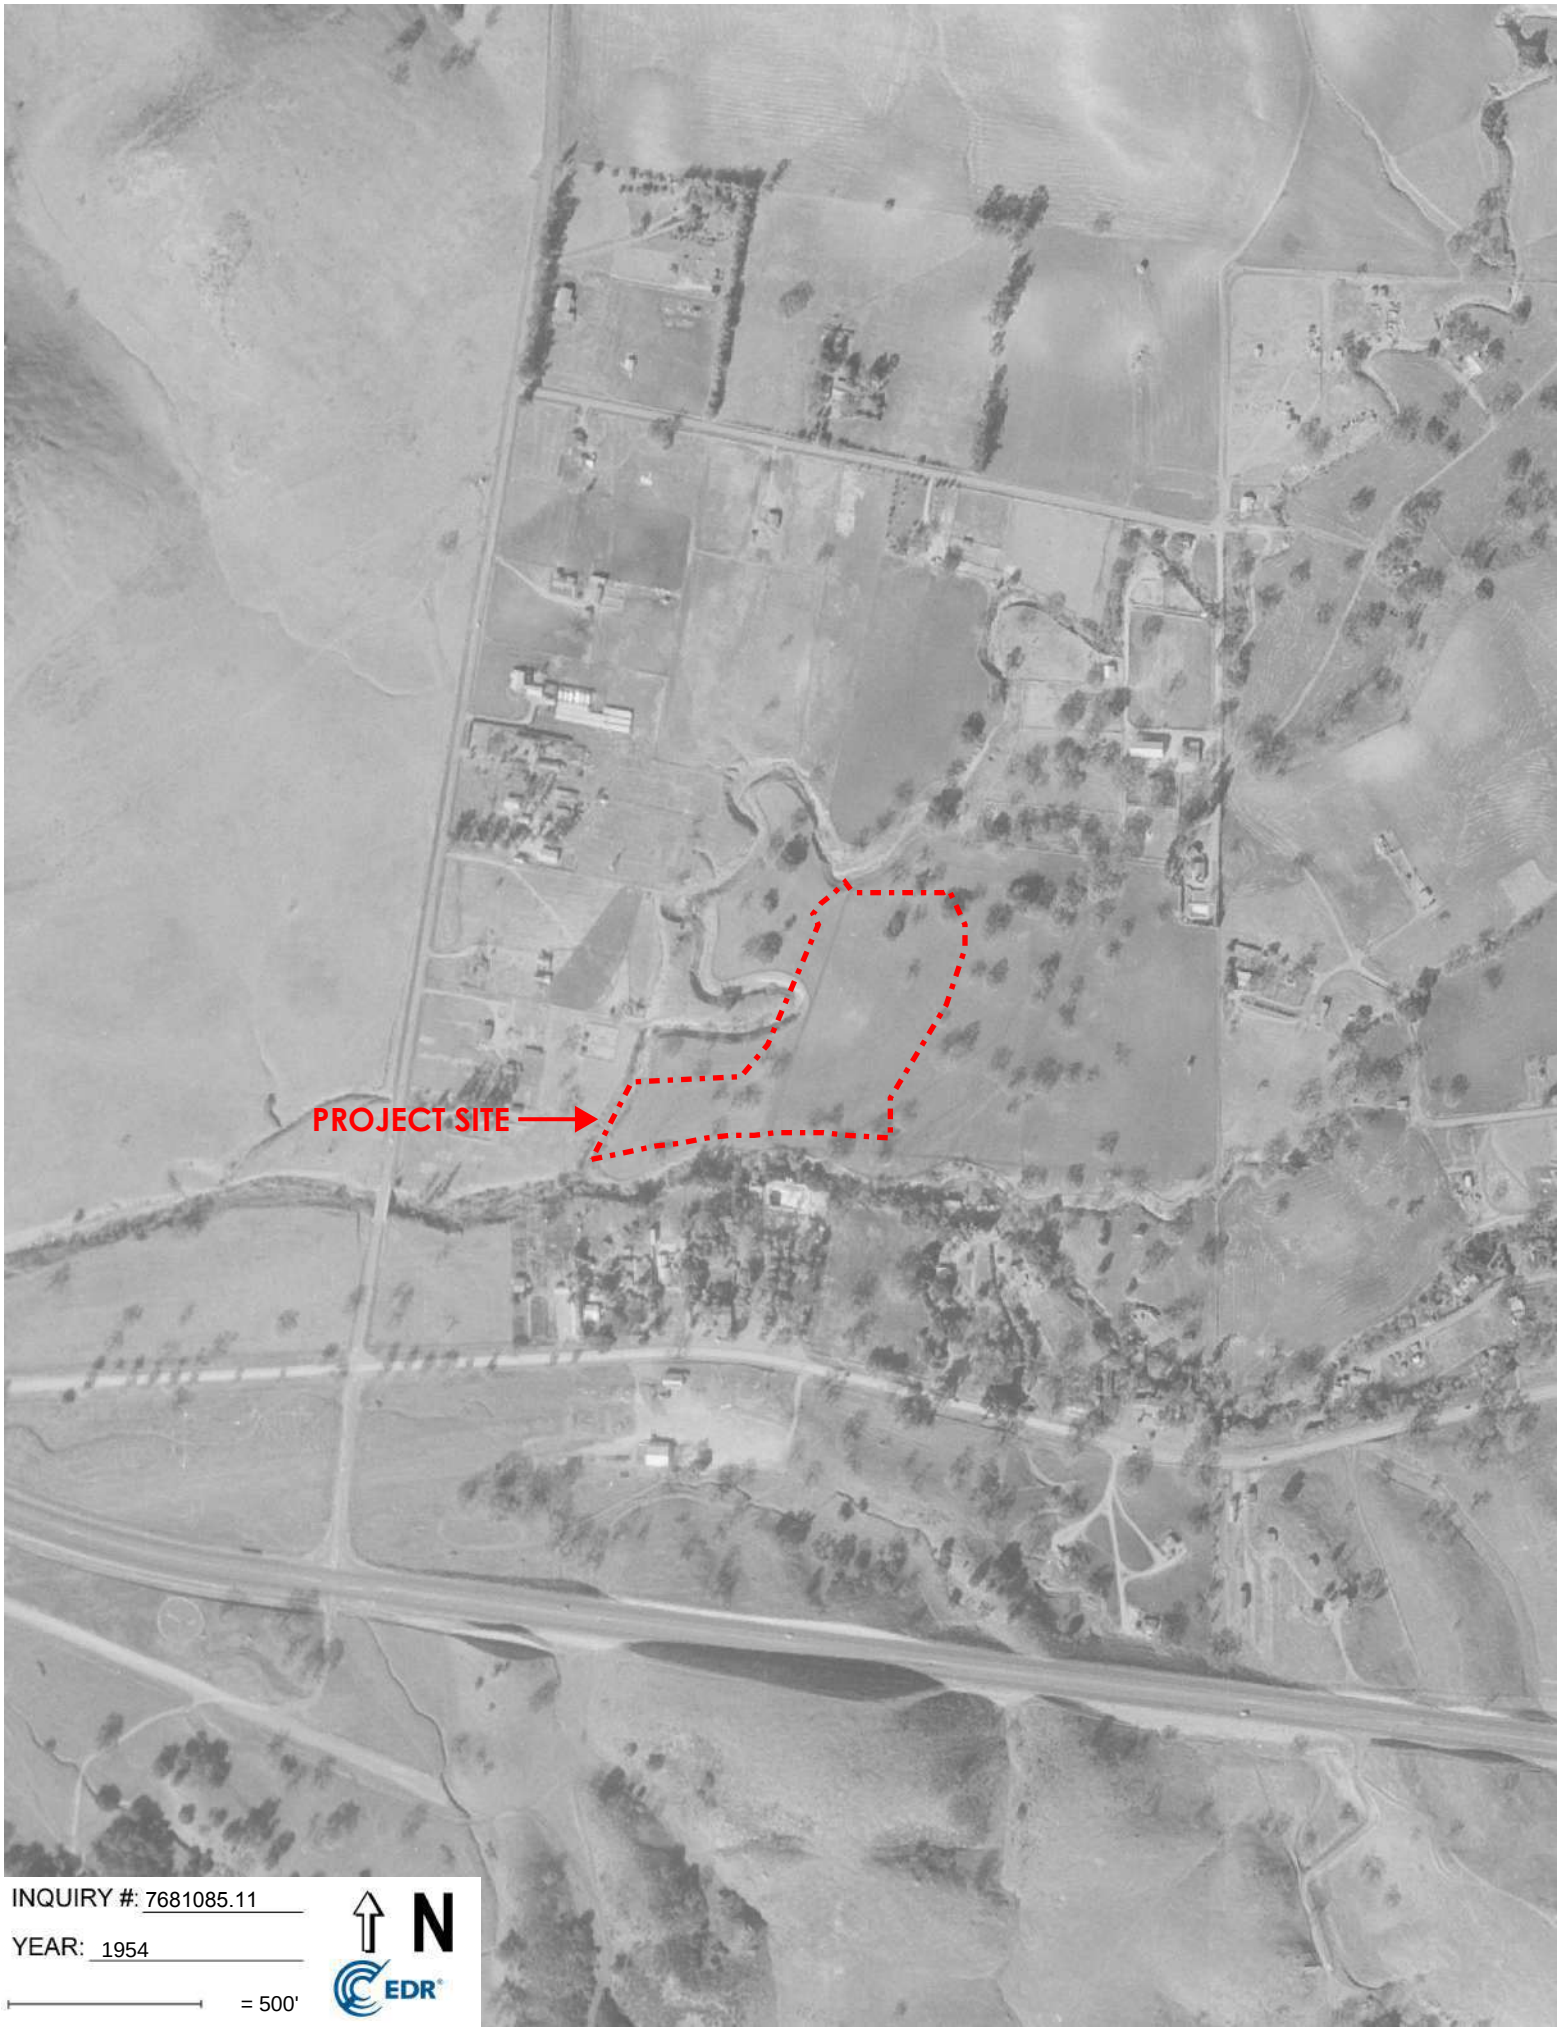
PROJECT SITE
INQUIRY #: 7681085.11
YEAR: 1954
= 500'
N
EDR


PROJECT SITE
INQUIRY #: 7681085.11
YEAR: 1947
= 500'
N
EDR


PROJECT SITE
INQUIRY #: 7681085.11
YEAR: 1938
= 500'
N
EDR

CITADEL EHS
assess resolve strengthen

Appendix D
EDR Building Permit Report and Select Building Permits

195 East Hillcrest Drive
195 East Hillcrest Drive
Thousand Oaks, CA 91360

Inquiry Number: 7681085.8
June 13, 2024

EDR Building Permit Report

Target Property and Adjoining Properties

Environmental Data Resources Inc

6 Armstrong Road
Shelton, CT 06484
800.352.0050
www.edrnet.com

TABLE OF CONTENTS

SECTION

About This Report

Executive Summary

Findings

Glossary

Thank you for your business.
Please contact EDR at 1-800-352-0050
with any questions or comments.

Disclaimer - Copyright and Trademark Notice

This Report contains certain information obtained from a variety of public and other sources reasonably available to Environmental Data Resources, LLC. It cannot be concluded from this Report that coverage information for the target and surrounding properties does not exist from other sources. This Report is provided on an "AS IS", "AS AVAILABLE" basis. **NO WARRANTY EXPRESS OR IMPLIED IS MADE WHATSOEVER IN CONNECTION WITH THIS REPORT. ENVIRONMENTAL DATA RESOURCES, LLC AND ITS SUBSIDIARIES, AFFILIATES AND THIRD PARTY SUPPLIERS DISCLAIM ALL WARRANTIES, OF ANY KIND OR NATURE, EXPRESS OR IMPLIED, ARISING OUT OF OR RELATED TO THIS REPORT OR ANY OF THE DATA AND INFORMATION PROVIDED IN THIS REPORT, INCLUDING WITHOUT LIMITATION, ANY WARRANTIES REGARDING ACCURACY, QUALITY, CORRECTNESS, COMPLETENESS, COMPREHENSIVENESS, SUITABILITY, MERCHANTABILITY, FITNESS FOR A PARTICULAR PURPOSE, TITLE, NON-INFRINGEMENT, MISAPPROPRIATION, OR OTHERWISE. ALL RISK IS ASSUMED BY THE USER. IN NO EVENT SHALL ENVIRONMENTAL DATA RESOURCES, LLC OR ITS SUBSIDIARIES, AFFILIATES OR THIRD PARTY SUPPLIERS BE LIABLE TO ANYONE FOR ANY DIRECT, INCIDENTAL, INDIRECT, SPECIAL, CONSEQUENTIAL OR OTHER DAMAGES OF ANY TYPE OR KIND (INCLUDING BUT NOT LIMITED TO LOSS OF PROFITS, LOSS OF USE, OR LOSS OF DATA), ARISING OUT OF OR IN ANY WAY CONNECTED WITH THIS REPORT OR ANY OF THE DATA AND INFORMATION PROVIDED IN THIS REPORT.** Any analyses, estimates, ratings, environmental risk levels, or risk codes provided in this Report are provided for illustrative purposes only, and are not intended to provide, nor should they be interpreted as providing any facts regarding, or prediction or forecast of, any environmental risk for any property. Only an assessment performed by a qualified environmental professional can provide findings, opinions or conclusions regarding the environmental risk or conditions in, on or at any property.

Copyright 2023 by Environmental Data Resources, LLC. All rights reserved. Reproduction in any media or format, in whole or in part, of any report or map of Environmental Data Resources, LLC, or its affiliates, is prohibited without prior written permission.

EDR and its logos (including Sanborn and Sanborn Map) are trademarks of Environmental Data Resources, LLC or its affiliates. All other trademarks used herein are the property of their respective owners.

EDR BUILDING PERMIT REPORT

About This Report

The EDR Building Permit Report provides a practical and efficient method to search building department records for indications of environmental conditions. Generated via a search of municipal building permit records gathered from more than 1,600 cities nationwide, this report will assist you in meeting the search requirements of EPA's Standards and Practices for All Appropriate Inquiries (40 CFR Part 312), the ASTM Standard Practice for Environmental Site Assessments (E1527 - 21), or custom requirements developed for the evaluation of environmental risk associated with a parcel of real estate.

Building permit data can be used to identify current and/or former operations and structures/features of environmental concern. The data can provide information on a target property and adjoining properties such as the presence of underground storage tanks, pump islands, sumps, drywells, etc., as well as information regarding water, sewer, natural gas, electrical connection dates, and current/former septic tanks.

Methodology

EDR has developed the EDR Building Permit Report through our partnership with BuildFax, the nation's largest repository of building department records. BuildFax collects, updates, and manages building department records from local municipal governments. The database now includes 30 million permits, on more than 10 million properties across 1,600 cities in the United States.

The EDR Building Permit Report comprises local municipal building permit records, gathered directly from local jurisdictions, including both target property and adjoining properties. Years of coverage vary by municipality. Data reported includes (where available): date of permit, permit type, permit number, status, valuation, contractor company, contractor name, and description.

Incoming permit data is checked at seven stages in a regimented quality control process, from initial data source interview, to data preparation, through final auditing. To ensure the building department is accurate, each of the seven quality control stages contains, on average, 15 additional quality checks, resulting in a process of approximately 105 quality control "touch points."

For more information about the EDR Building Permit Report, please contact your EDR Account Executive at (800) 352-0050.

EDR® Environmental Data Resources Inc

BUILD FAX PROPERTY HISTORY

EXECUTIVE SUMMARY: SEARCH DOCUMENTATION

A search of building department records was conducted by Environmental Data Resources, Inc (EDR) on behalf of Citadel EHS on Jun 13, 2024.

TARGET PROPERTY

195 East Hillcrest Drive
Thousand Oaks, CA 91360

SEARCH METHODS

EDR searches available lists for both the Target Property and Surrounding Properties.

RESEARCH SUMMARY

Building permits identified: **YES**

The following research sources were consulted in the preparation of this report. An "X" indicates where information was identified in the source and provided in this report.

Thousand Oaks

Year	*Source*	*TP*	*Adjoining*
2024	City of Thousand Oaks, Comm Devel, Building Division		X
2023	City of Thousand Oaks, Comm Devel, Building Division		X
2022	City of Thousand Oaks, Comm Devel, Building Division		X
2021	City of Thousand Oaks, Comm Devel, Building Division		X
2020	City of Thousand Oaks, Comm Devel, Building Division		X
2019	City of Thousand Oaks, Comm Devel, Building Division		X
2018	City of Thousand Oaks, Comm Devel, Building Division		X
2017	City of Thousand Oaks, Comm Devel, Building Division		X
	City of Thousand Oaks, Comm Devel, Building Division	X	
2016	City of Thousand Oaks, Comm Devel, Building Division		X
2015	City of Thousand Oaks, Comm Devel, Building Division		X
2014	City of Thousand Oaks, Comm Devel, Building Division		X
2013	City of Thousand Oaks, Comm Devel, Building Division		X
2012	City of Thousand Oaks, Comm Devel, Building Division		X
2011	City of Thousand Oaks, Comm Devel, Building Division		X
2010	City of Thousand Oaks, Comm Devel, Building Division		X
	City of Thousand Oaks, Comm Devel, Building Division	X	
2009	City of Thousand Oaks, Comm Devel, Building Division		X
	City of Thousand Oaks, Comm Devel, Building Division	X	
2008	City of Thousand Oaks, Comm Devel, Building Division		X
2007	City of Thousand Oaks, Comm Devel, Building Division		X
2006	City of Thousand Oaks, Comm Devel, Building Division		X
	City of Thousand Oaks, Comm Devel, Building Division	X	
2005	City of Thousand Oaks, Comm Devel, Building Division		X
2004	City of Thousand Oaks, Comm Devel, Building Division		X
2003	City of Thousand Oaks, Comm Devel, Building Division		X
2002	City of Thousand Oaks, Comm Devel, Building Division		X
2001	City of Thousand Oaks, Comm Devel, Building Division		X

EXECUTIVE SUMMARY: SEARCH DOCUMENTATION

Year	Source	TP	Adjoining
2000	City of Thousand Oaks, Comm Devel, Building Division		X
1999	City of Thousand Oaks, Comm Devel, Building Division		X
	City of Thousand Oaks, Comm Devel, Building Division	X	
1998	City of Thousand Oaks, Comm Devel, Building Division		X
	City of Thousand Oaks, Comm Devel, Building Division	X	
1997	City of Thousand Oaks, Comm Devel, Building Division		X
1996	City of Thousand Oaks, Comm Devel, Building Division		X
1995	City of Thousand Oaks, Comm Devel, Building Division		X
	City of Thousand Oaks, Comm Devel, Building Division	X	
1994	City of Thousand Oaks, Comm Devel, Building Division		X
	City of Thousand Oaks, Comm Devel, Building Division	X	
1993	City of Thousand Oaks, Comm Devel, Building Division		X
	City of Thousand Oaks, Comm Devel, Building Division	X	
1992	City of Thousand Oaks, Comm Devel, Building Division		X
1991	City of Thousand Oaks, Comm Devel, Building Division		X
	City of Thousand Oaks, Comm Devel, Building Division	X	
1990	City of Thousand Oaks, Comm Devel, Building Division		X
1989	City of Thousand Oaks, Comm Devel, Building Division		X
1988	City of Thousand Oaks, Comm Devel, Building Division		X
1987	City of Thousand Oaks, Comm Devel, Building Division		X
1986	City of Thousand Oaks, Comm Devel, Building Division		X
	City of Thousand Oaks, Comm Devel, Building Division	X	
1985	City of Thousand Oaks, Comm Devel, Building Division		X
1984	City of Thousand Oaks, Comm Devel, Building Division		X
	City of Thousand Oaks, Comm Devel, Building Division	X	
1983	City of Thousand Oaks, Comm Devel, Building Division		X
	City of Thousand Oaks, Comm Devel, Building Division	X	
1982	City of Thousand Oaks, Comm Devel, Building Division		X
	City of Thousand Oaks, Comm Devel, Building Division	X	
1981	City of Thousand Oaks, Comm Devel, Building Division		X
	City of Thousand Oaks, Comm Devel, Building Division	X	
1980	City of Thousand Oaks, Comm Devel, Building Division		
1979	City of Thousand Oaks, Comm Devel, Building Division		X
1978	City of Thousand Oaks, Comm Devel, Building Division		X
1977	City of Thousand Oaks, Comm Devel, Building Division		X
1976	City of Thousand Oaks, Comm Devel, Building Division		
1975	City of Thousand Oaks, Comm Devel, Building Division		
1974	City of Thousand Oaks, Comm Devel, Building Division		X
1973	City of Thousand Oaks, Comm Devel, Building Division		
1972	City of Thousand Oaks, Comm Devel, Building Division		
1971	City of Thousand Oaks, Comm Devel, Building Division		
1970	City of Thousand Oaks, Comm Devel, Building Division		

Name: JurisdictionName
Years: Years
Source: Source
Phone: Phone

BUILDING DEPARTMENT RECORDS SEARCHED

Name: Thousand Oaks
Years: 1970-2024
Source: City of Thousand Oaks, Comm Devel, Building Division, THOUSAND OAKS, CA
Phone: (805) 449-2500

Name: Los Angeles County
Years: 1961-2024
Source: Los Angeles County, Building and Safety, LA CRESCENTA, CA
Phone: (626) 458-6368

Name: San Bernardino County
Years: 1970-2024
Source: San Bernardino County, Land Use, Building & Safety, FONTANA, CA
Phone: (909) 387-8311

Name: Ventura County Unincorporated Area
Years: 1909-2024
Source: County of Ventura, Building and Safety, VENTURA, CA
Phone: (805) 654-2771

TARGET PROPERTY FINDINGS

TARGET PROPERTY DETAIL

195 East Hillcrest Drive
Thousand Oaks, CA 91360

195 E HILLCREST DR

Date:	**5/24/2017**
Permit Type:	**B**
Description:	**INTERIOR TI FOR WORDWIDE**
Permit Description:	**BUILDING PERMIT**
Work Class:	OFFICE BLDG, ALTERATION OF
Proposed Use:	COMMUNITY SHOPPING CENTER
Permit Number:	17-00001089
Status:	FINAL INSPECTION COMPLETE
Valuation:	$70,159.00
Contractor Company:	
Contractor Name:	

Date:	**5/24/2017**
Permit Type:	**ER**
Description:	**TENANT IMPROVEMENT, INTERIOR TI FOR WORDWIDE**
Permit Description:	**ELECTRICAL PERMIT**
Work Class:	OFFICE BLDG, ALTERATION OF
Proposed Use:	COMMUNITY SHOPPING CENTER
Permit Number:	17-00001089
Status:	FINAL INSPECTION COMPLETE
Valuation:	$70,159.00
Contractor Company:	
Contractor Name:	

TARGET PROPERTY FINDINGS

Date:	**5/24/2017**
Permit Type:	**MR**
Description:	**TENANT IMPROVEMENT, INTERIOR TI FOR WORDWIDE**
Permit Description:	**MECHANICAL-HTG-A/C PERMIT**
Work Class:	OFFICE BLDG, ALTERATION OF
Proposed Use:	COMMUNITY SHOPPING CENTER
Permit Number:	17-00001089
Status:	FINAL INSPECTION COMPLETE
Valuation:	$70,159.00
Contractor Company:	
Contractor Name:	

Date:	**5/24/2017**
Permit Type:	**PR**
Description:	**TENANT IMPROVEMENT, INTERIOR TI FOR WORDWIDE**
Permit Description:	**PLUMBING PERMIT**
Work Class:	OFFICE BLDG, ALTERATION OF
Proposed Use:	COMMUNITY SHOPPING CENTER
Permit Number:	17-00001089
Status:	FINAL INSPECTION COMPLETE
Valuation:	$70,159.00
Contractor Company:	
Contractor Name:	

Date:	**11/24/2010**
Permit Type:	**B**
Description:	**COMMUNITY SHOPPING CENTER "OAKS MASSAGE SPA"-T/I**
Permit Description:	**BUILDING PERMIT**
Work Class:	ALTERATION OF RETAIL STORE
Proposed Use:	
Permit Number:	10-00003174
Status:	FINAL INSPECTION COMPLETE
Valuation:	$20,606.00
Contractor Company:	
Contractor Name:	ARGOS CONSTRUCTION

TARGET PROPERTY FINDINGS

Date:	**11/24/2010**
Permit Type:	**E**
Description:	**COMMUNITY SHOPPING CENTER "OAKS MASSAGE SPA"-T/I**
Permit Description:	**ELECTRICAL PERMIT**
Work Class:	ALTERATION OF RETAIL STORE
Proposed Use:	
Permit Number:	10-00003174
Status:	FINAL INSPECTION COMPLETE
Valuation:	$20,606.00
Contractor Company:	
Contractor Name:	ARGOS CONSTRUCTION

Date:	**11/24/2010**
Permit Type:	**P**
Description:	**COMMUNITY SHOPPING CENTER "OAKS MASSAGE SPA"-T/I**
Permit Description:	**PLUMBING PERMIT**
Work Class:	ALTERATION OF RETAIL STORE
Proposed Use:	
Permit Number:	10-00003174
Status:	FINAL INSPECTION COMPLETE
Valuation:	$20,606.00
Contractor Company:	
Contractor Name:	ARGOS CONSTRUCTION

Date:	**8/28/2009**
Permit Type:	**B**
Description:	**COMMUNITY SHOPPING CENTER REROOF - BUILT UP**
Permit Description:	**BUILDING PERMIT**
Work Class:	REROOFING EXISTING BUILDING
Proposed Use:	
Permit Number:	09-00002073
Status:	FINAL INSPECTION COMPLETE
Valuation:	$11,985.00
Contractor Company:	
Contractor Name:	DERRICK'S ROOFING INC

TARGET PROPERTY FINDINGS

Date:	**5/22/2006**
Permit Type:	**M**
Description:	**TI FOR "THRIVENT"**
Permit Description:	**MECH-HTG-A/C PMT/GENERAL (PC)**
Work Class:	
Proposed Use:	ALTERATION OF OFFICE BUILDING
Permit Number:	06-00001566
Status:	FINAL INSPECTION COMPLETE
Valuation:	$0.00
Contractor Company:	
Contractor Name:	POULSON RONALD J

Date:	**4/18/2006**
Permit Type:	**B**
Description:	**TI FOR "THRIVENT"**
Permit Description:	**BUILDING PERMIT**
Work Class:	
Proposed Use:	ALTERATION OF OFFICE BUILDING
Permit Number:	06-00001566
Status:	FINAL INSPECTION COMPLETE
Valuation:	$22,340.00
Contractor Company:	
Contractor Name:	POULSON RONALD J

Date:	**4/18/2006**
Permit Type:	**E**
Description:	**TI FOR "THRIVENT"**
Permit Description:	**ELECTRICAL PMT/GENERAL (PC)**
Work Class:	
Proposed Use:	ALTERATION OF OFFICE BUILDING
Permit Number:	06-00001566
Status:	FINAL INSPECTION COMPLETE
Valuation:	$0.00
Contractor Company:	
Contractor Name:	POULSON RONALD J

TARGET PROPERTY FINDINGS

Date: **8/17/1999**
Permit Type: **B**
Description:

Permit Description: **BUILDING PERMIT**
Work Class:
Proposed Use: NEW SIGN
Permit Number: 99-00005326
Status: PERMIT PRINTED
Valuation: $800.00
Contractor Company:
Contractor Name: SIGNATURE SIGNS

Date: **8/17/1999**
Permit Type: **ER**
Description:

Permit Description: **ELECTRICAL PMT/GENERAL(NPC)**
Work Class:
Proposed Use: NEW SIGN
Permit Number: 99-00005326
Status: PERMIT PRINTED
Valuation: $0.00
Contractor Company:
Contractor Name: SIGNATURE SIGNS

Date: **4/21/1999**
Permit Type: **P**
Description:

Permit Description: **PLUMBING PMT/GENERAL (PC)**
Work Class:
Proposed Use: ALTERATION OF OFFICE BUILDING
Permit Number: 99-00001149
Status: FINAL INSPECTION COMPLETE
Valuation: $0.00
Contractor Company:
Contractor Name: SQUIRE CONSTRUCTION, DIRK ANTH

TARGET PROPERTY FINDINGS

Date: **4/16/1999**
Permit Type: **MR**
Description:

Permit Description: **MECH-HTG-A/C PMT/GENERAL (NPC)**
Work Class:
Proposed Use: ALTERATION OF OFFICE BUILDING
Permit Number: 99-00001149
Status: FINAL INSPECTION COMPLETE
Valuation: $0.00
Contractor Company:
Contractor Name: SQUIRE CONSTRUCTION, DIRK ANTH

Date: **4/15/1999**
Permit Type: **ER**
Description:

Permit Description: **ELECTRICAL PMT/GENERAL(NPC)**
Work Class:
Proposed Use: ALTERATION OF OFFICE BUILDING
Permit Number: 99-00001149
Status: FINAL INSPECTION COMPLETE
Valuation: $0.00
Contractor Company:
Contractor Name: SQUIRE CONSTRUCTION, DIRK ANTH

Date: **4/7/1999**
Permit Type: **B**
Description:

Permit Description: **BUILDING PERMIT**
Work Class:
Proposed Use: ALTERATION OF OFFICE BUILDING
Permit Number: 99-00001149
Status: FINAL INSPECTION COMPLETE
Valuation: $17,500.00
Contractor Company:
Contractor Name: SQUIRE CONSTRUCTION, DIRK ANTH

TARGET PROPERTY FINDINGS

Date: **8/27/1998**
Permit Type: **PWH**
Description:

Permit Description: **PLUMBING PMT/WATER HEATERS**
Work Class:
Proposed Use: PLUMBING WORK
Permit Number: 98-00005027
Status: PERMIT PRINTED
Valuation: $0.00
Contractor Company:
Contractor Name: LLOYD'S PLUMBING INC

Date: **8/10/1998**
Permit Type: **B**
Description:

Permit Description: **BUILDING PERMIT**
Work Class:
Proposed Use: REPAIR OF OFFICE BLDG
Permit Number: 98-00004415
Status: PERMIT PRINTED
Valuation: $18,600.00
Contractor Company:
Contractor Name: J & J ROOFING

Date: **4/16/1998**
Permit Type: **B**
Description:

Permit Description: **BUILDING PERMIT**
Work Class:
Proposed Use: NEW SIGN
Permit Number: 98-00002102
Status: PERMIT PRINTED
Valuation: $850.00
Contractor Company:
Contractor Name: PARADISE SIGNS

TARGET PROPERTY FINDINGS

Date: **4/16/1998**
Permit Type: **ER**
Description:

Permit Description: **ELECTRICAL PMT/GENERAL(NPC)**
Work Class:
Proposed Use: NEW SIGN
Permit Number: 98-00002102
Status: PERMIT PRINTED
Valuation: $0.00
Contractor Company:
Contractor Name: PARADISE SIGNS

Date: **2/21/1995**
Permit Type: **ER**
Description:

Permit Description: **ELECTRICAL PMT/GENERAL(NPC)**
Work Class:
Proposed Use: ALTERATION OF OFFICE BUILDING
Permit Number: 95-00000644
Status: FINAL INSPECTION COMPLETE
Valuation: $0.00
Contractor Company:
Contractor Name: POULSON RONALD J

Date: **2/16/1995**
Permit Type: **PR**
Description:

Permit Description: **PLUMBING PMT/GENERAL (NPC)**
Work Class:
Proposed Use: ALTERATION OF OFFICE BUILDING
Permit Number: 95-00000644
Status: PERMIT PRINTED
Valuation: $0.00
Contractor Company:
Contractor Name: POULSON RONALD J

TARGET PROPERTY FINDINGS

Date: **2/13/1995**
Permit Type: **B**
Description:

Permit Description: **BUILDING PERMIT**
Work Class:
Proposed Use: ALTERATION OF OFFICE BUILDING
Permit Number: 95-00000644
Status: FINAL INSPECTION COMPLETE
Valuation: $5,000.00
Contractor Company:
Contractor Name: POULSON RONALD J

Date: **7/26/1994**
Permit Type: **B**
Description:

Permit Description: **BUILDING PERMIT**
Work Class:
Proposed Use: NEW SIGN
Permit Number: 94-00004440
Status: PERMIT PRINTED
Valuation: $900.00
Contractor Company:
Contractor Name: VOGUE SIGN CO

Date: **7/26/1994**
Permit Type: **ER**
Description:

Permit Description: **ELECTRICAL PMT/GENERAL(NPC)**
Work Class:
Proposed Use: NEW SIGN
Permit Number: 94-00004440
Status: FINAL INSPECTION COMPLETE
Valuation: $0.00
Contractor Company:
Contractor Name: VOGUE SIGN CO

TARGET PROPERTY FINDINGS

Date: **6/17/1993**
Permit Type: **B**
Description:

Permit Description: **BUILDING PERMIT**
Work Class:
Proposed Use: NEW SIGN
Permit Number: 93-00002979
Status: FINAL INSPECTION COMPLETE
Valuation: $1,130.00
Contractor Company:
Contractor Name: COASTAL SIGN INCORPORATED

Date: **6/17/1993**
Permit Type: **ER**
Description:

Permit Description: **ELECTRICAL PMT/GENERAL(NPC)**
Work Class:
Proposed Use: NEW SIGN
Permit Number: 93-00002979
Status: FINAL INSPECTION COMPLETE
Valuation: $0.00
Contractor Company:
Contractor Name: COASTAL SIGN INCORPORATED

Date: **3/10/1993**
Permit Type: **B**
Description:

Permit Description: **BUILDING PERMIT**
Work Class:
Proposed Use: REPAIR OF OFFICE/MEDICAL
Permit Number: 93-00001005
Status: FINAL INSPECTION COMPLETE
Valuation: $11,800.00
Contractor Company:
Contractor Name: SOUTH WEST ROOFING

TARGET PROPERTY FINDINGS

Date: **11/19/1991**
Permit Type: **ER**
Description:

Permit Description: **ELECTRICAL PMT/GENERAL(NPC)**
Work Class:
Proposed Use: ELECTRICAL WORK / COMMERCIAL STRUCTURES
Permit Number: 91-00006687
Status: FINAL INSPECTION COMPLETE
Valuation: $0.00
Contractor Company:
Contractor Name: SECURITY ELECTRIC & LANDSCAPE

Date: **11/8/1991**
Permit Type: **B**
Description:

Permit Description: **BUILDING PERMIT**
Work Class:
Proposed Use: ALTERATION OF OFFICE BUILDING
Permit Number: 91-00006065
Status: FINAL INSPECTION COMPLETE
Valuation: $10,000.00
Contractor Company:
Contractor Name:

Date: **10/17/1991**
Permit Type: **B**
Description:

Permit Description: **BUILDING PERMIT**
Work Class:
Proposed Use: ALTERATION OF OFFICE BUILDING
Permit Number: 91-00005831
Status: FINAL INSPECTION COMPLETE
Valuation: $4,500.00
Contractor Company:
Contractor Name: ROSSI CONST. CO.

TARGET PROPERTY FINDINGS

Date: **7/11/1986**
Permit Type: **B**
Description:

Permit Description: **BUILDING PERMIT**
Work Class:
Proposed Use: ALTERATION OF COMMERCIAL BLDG
Permit Number: 86-00006787
Status: FINAL INSPECTION COMPLETE
Valuation: $0.00
Contractor Company:
Contractor Name: THE DAY CO

Date: **6/17/1986**
Permit Type: **B**
Description:

Permit Description: **BUILDING PERMIT**
Work Class:
Proposed Use: NEW SIGN
Permit Number: 86-00006786
Status: FINAL INSPECTION COMPLETE
Valuation: $0.00
Contractor Company:
Contractor Name: SIGNS & SERVICES

Date: **6/17/1986**
Permit Type: **E**
Description:

Permit Description: **ELECTRICAL PMT/GENERAL (PC)**
Work Class:
Proposed Use: ELECTRICAL WORK
Permit Number: 86-00008507
Status: FINAL INSPECTION COMPLETE
Valuation: $0.00
Contractor Company:
Contractor Name: SIGNS & SERVICES

TARGET PROPERTY FINDINGS

Date: **10/10/1984**
Permit Type: **B**
Description:

Permit Description: **BUILDING PERMIT**
Work Class:
Proposed Use: NEW SIGN
Permit Number: 84-00006910
Status: FINAL INSPECTION COMPLETE
Valuation: $0.00
Contractor Company:
Contractor Name: KENDALL SIGN CO INC

Date: **10/10/1984**
Permit Type: **E**
Description:

Permit Description: **ELECTRICAL PMT/GENERAL (PC)**
Work Class:
Proposed Use: ELECTRICAL WORK
Permit Number: 84-00006911
Status: CLOSED
Valuation: $0.00
Contractor Company:
Contractor Name: KENDALL SIGN CO INC

Date: **9/24/1984**
Permit Type: **P**
Description:

Permit Description: **PLUMBING PMT/GENERAL (PC)**
Work Class:
Proposed Use: PLUMBING WORK
Permit Number: 84-00006909
Status: FINAL INSPECTION COMPLETE
Valuation: $0.00
Contractor Company:
Contractor Name: LE BARON PLUMBING CO

TARGET PROPERTY FINDINGS

Date: **9/21/1984**
Permit Type: **M**
Description:

Permit Description: **MECH-HTG-A/C PMT/GENERAL (PC)**
Work Class:
Proposed Use: MECHANICAL WORK
Permit Number: 84-00006908
Status: FINAL INSPECTION COMPLETE
Valuation: $0.00
Contractor Company:
Contractor Name: CABRILLO SHEET METAL

Date: **9/11/1984**
Permit Type: **B**
Description:

Permit Description: **BUILDING PERMIT**
Work Class:
Proposed Use: ALTERATION OF OFFICE BUILDING
Permit Number: 84-00006906
Status: FINAL INSPECTION COMPLETE
Valuation: $0.00
Contractor Company:
Contractor Name: VIOLA INC

Date: **9/11/1984**
Permit Type: **E**
Description:

Permit Description: **ELECTRICAL PMT/GENERAL (PC)**
Work Class:
Proposed Use: ELECTRICAL WORK
Permit Number: 84-00006907
Status: FINAL INSPECTION COMPLETE
Valuation: $0.00
Contractor Company:
Contractor Name: TRI-CITY INC

TARGET PROPERTY FINDINGS

Date: **5/15/1984**
Permit Type: **B**
Description:

Permit Description: **BUILDING PERMIT**
Work Class:
Proposed Use: NEW SIGN
Permit Number: 84-00006904
Status: FINAL INSPECTION COMPLETE
Valuation: $0.00
Contractor Company:
Contractor Name: VOGUE SIGN CO

Date: **5/15/1984**
Permit Type: **E**
Description:

Permit Description: **ELECTRICAL PMT/GENERAL (PC)**
Work Class:
Proposed Use: ELECTRICAL WORK
Permit Number: 84-00006905
Status: CLOSED
Valuation: $0.00
Contractor Company:
Contractor Name: VOGUE SIGN CO

Date: **11/29/1983**
Permit Type: **E**
Description:

Permit Description: **ELECTRICAL PMT/GENERAL (PC)**
Work Class:
Proposed Use: ELECTRICAL WORK
Permit Number: 83-00006830
Status: CLOSED
Valuation: $0.00
Contractor Company:
Contractor Name: JEFCO ELECTRIC

TARGET PROPERTY FINDINGS

Date: **11/15/1983**
Permit Type: **B**
Description:

Permit Description: **BUILDING PERMIT**
Work Class:
Proposed Use: NEW RETAINING WALL
Permit Number: 83-00006829
Status: FINAL INSPECTION COMPLETE
Valuation: $0.00
Contractor Company:
Contractor Name: SIERRA PACIFIC CONSTRUCTION

Date: **10/18/1983**
Permit Type: **M**
Description:

Permit Description: **MECH-HTG-A/C PMT/GENERAL (PC)**
Work Class:
Proposed Use: MECHANICAL WORK
Permit Number: 83-00006828
Status: FINAL INSPECTION COMPLETE
Valuation: $0.00
Contractor Company:
Contractor Name: DOTY COMPANY

Date: **10/14/1983**
Permit Type: **E**
Description:

Permit Description: **ELECTRICAL PMT/GENERAL (PC)**
Work Class:
Proposed Use: ELECTRICAL WORK
Permit Number: 83-00006827
Status: FINAL INSPECTION COMPLETE
Valuation: $0.00
Contractor Company:
Contractor Name: J MYERS ELECTRIC

TARGET PROPERTY FINDINGS

Date: **9/29/1983**
Permit Type: **P**
Description:

Permit Description: **PLUMBING PMT/GENERAL (PC)**
Work Class:
Proposed Use: PLUMBING WORK
Permit Number: 83-00006826
Status: FINAL INSPECTION COMPLETE
Valuation: $0.00
Contractor Company:
Contractor Name: O'MARA PLUMBING

Date: **9/27/1983**
Permit Type: **B**
Description:

Permit Description: **BUILDING PERMIT**
Work Class:
Proposed Use: ALTERATION OF OFFICE BUILDING
Permit Number: 83-00006825
Status: FINAL INSPECTION COMPLETE
Valuation: $0.00
Contractor Company:
Contractor Name: SIERRA PACIFIC

Date: **8/16/1983**
Permit Type: **P**
Description:

Permit Description: **PLUMBING PMT/GENERAL (PC)**
Work Class:
Proposed Use: PLUMBING WORK
Permit Number: 83-00006824
Status: FINAL INSPECTION COMPLETE
Valuation: $0.00
Contractor Company:
Contractor Name: EL CAMINO PLUMBING

TARGET PROPERTY FINDINGS

Date: **8/2/1983**
Permit Type: **M**
Description:

Permit Description: **MECH-HTG-A/C PMT/GENERAL (PC)**
Work Class:
Proposed Use: MECHANICAL WORK
Permit Number: 83-00006823
Status: FINAL INSPECTION COMPLETE
Valuation: $0.00
Contractor Company:
Contractor Name: DOTY COMPANY

Date: **7/27/1983**
Permit Type: **P**
Description:

Permit Description: **PLUMBING PMT/GENERAL (PC)**
Work Class:
Proposed Use: PLUMBING WORK
Permit Number: 83-00006822
Status: FINAL INSPECTION COMPLETE
Valuation: $0.00
Contractor Company:
Contractor Name: O'MARA PLUMBING

Date: **7/26/1983**
Permit Type: **B**
Description:

Permit Description: **BUILDING PERMIT**
Work Class:
Proposed Use: ALTERATION OF OFFICE BUILDING
Permit Number: 83-00006820
Status: FINAL INSPECTION COMPLETE
Valuation: $0.00
Contractor Company:
Contractor Name: SIERRA PACIFIC CONSTRUCTION

TARGET PROPERTY FINDINGS

Date: **7/26/1983**
Permit Type: **E**
Description:

Permit Description: **ELECTRICAL PMT/GENERAL (PC)**
Work Class:
Proposed Use: ELECTRICAL WORK
Permit Number: 83-00006821
Status: FINAL INSPECTION COMPLETE
Valuation: $0.00
Contractor Company:
Contractor Name: SHER LIN ELECTRIC SERVICE

Date: **7/14/1983**
Permit Type: **P**
Description:

Permit Description: **PLUMBING PMT/GENERAL (PC)**
Work Class:
Proposed Use: PLUMBING WORK
Permit Number: 83-00006819
Status: FINAL INSPECTION COMPLETE
Valuation: $0.00
Contractor Company:
Contractor Name: H MAHER PLUMBING & HEATING

Date: **7/11/1983**
Permit Type: **E**
Description:

Permit Description: **ELECTRICAL PMT/GENERAL (PC)**
Work Class:
Proposed Use: ELECTRICAL WORK
Permit Number: 83-00006818
Status: FINAL INSPECTION COMPLETE
Valuation: $0.00
Contractor Company:
Contractor Name: HEINRICH JOHN

TARGET PROPERTY FINDINGS

Date: **7/7/1983**
Permit Type: **B**
Description:

Permit Description: **BUILDING PERMIT**
Work Class:
Proposed Use: ALTERATION OF OFFICE BUILDING
Permit Number: 83-00006817
Status: FINAL INSPECTION COMPLETE
Valuation: $0.00
Contractor Company:
Contractor Name: BASSETTI M E

Date: **5/26/1983**
Permit Type: **B**
Description:

Permit Description: **BUILDING PERMIT**
Work Class:
Proposed Use: ADDITION TO OFFICE
Permit Number: 83-00006816
Status: FINAL INSPECTION COMPLETE
Valuation: $0.00
Contractor Company:
Contractor Name: DRIVER C W

Date: **2/3/1983**
Permit Type: **B**
Description:

Permit Description: **BUILDING PERMIT**
Work Class:
Proposed Use: ADDITION TO OFFICE
Permit Number: 83-00006815
Status: FINAL INSPECTION COMPLETE
Valuation: $0.00
Contractor Company:
Contractor Name: DRIVER C W

TARGET PROPERTY FINDINGS

Date: **10/5/1982**
Permit Type: **M**
Description:

Permit Description: **MECH-HTG-A/C PMT/GENERAL (PC)**
Work Class:
Proposed Use: MECHANICAL WORK
Permit Number: 82-00005536
Status: FINAL INSPECTION COMPLETE
Valuation: $0.00
Contractor Company:
Contractor Name: W M McAFEE ENGINEERING CO

Date: **7/28/1982**
Permit Type: **P**
Description:

Permit Description: **PLUMBING PMT/GENERAL (PC)**
Work Class:
Proposed Use: PLUMBING WORK
Permit Number: 82-00005535
Status: FINAL INSPECTION COMPLETE
Valuation: $0.00
Contractor Company:
Contractor Name: VALLEY OAKS PLUMBING

Date: **7/15/1982**
Permit Type: **P**
Description:

Permit Description: **PLUMBING PMT/GENERAL (PC)**
Work Class:
Proposed Use: PLUMBING WORK
Permit Number: 82-00005534
Status: FINAL INSPECTION COMPLETE
Valuation: $0.00
Contractor Company:
Contractor Name: VALLEY OAKS PLUMBING

TARGET PROPERTY FINDINGS

Date: **4/28/1982**
Permit Type: **B**
Description:

Permit Description: **BUILDING PERMIT**
Work Class:
Proposed Use: NEW OFFICE BUILDING
Permit Number: 82-00005533
Status: FINAL INSPECTION COMPLETE
Valuation: $0.00
Contractor Company:
Contractor Name: DRIVER IN C W

Date: **12/22/1981**
Permit Type: **E**
Description:

Permit Description: **ELECTRICAL PMT/GENERAL (PC)**
Work Class:
Proposed Use: ELECTRICAL WORK
Permit Number: 81-00006311
Status: FINAL INSPECTION COMPLETE
Valuation: $0.00
Contractor Company:
Contractor Name: ELECTRIC JONES

ADJOINING PROPERTY FINDINGS

ADJOINING PROPERTY DETAIL

The following Adjoining Property addresses were researched for this report. Detailed findings are provided for each address.

BOARDWALK AVE

25 BOARDWALK AVE

Date: **9/16/1998**
Permit Type: **B**
Description:

Permit Description: **BUILDING PERMIT**
Work Class:
Proposed Use: NEW PARKING LOT LIGHTING
Permit Number: 98-00005307
Status: PERMIT PRINTED
Valuation: $0.00
Contractor Company:
Contractor Name: TAFT ELECTRIC CO. INC.

Date: **9/16/1998**
Permit Type: **ER**
Description:

Permit Description: **ELECTRICAL PMT/GENERAL(NPC)**
Work Class:
Proposed Use: NEW PARKING LOT LIGHTING
Permit Number: 98-00005307
Status: FINAL INSPECTION COMPLETE
Valuation: $0.00
Contractor Company:
Contractor Name: TAFT ELECTRIC CO. INC.

ADJOINING PROPERTY FINDINGS

BRAZIL ST

130 BRAZIL ST

Date:	**8/7/2023**
Permit Type:	
Description:	**SB-721 Patio Repairs,**
Permit Description:	**Residential Building Permit**
Work Class:	
Proposed Use:	
Permit Number:	BLD-2023-08892
Status:	Submitted
Valuation:	$0.00
Contractor Company:	
Contractor Name:	Mike Rovner Construction

Date:	**2/8/2023**
Permit Type:	
Description:	**BUILDING B / RECREATIONAL CENTER - Replace (1) aluminum patio sliding glass door with white vinyl frames.**
Permit Description:	**Residential Building Permit**
Work Class:	
Proposed Use:	
Permit Number:	BLD-2023-07544
Status:	Issued
Valuation:	$3,401.00
Contractor Company:	
Contractor Name:	American Vision Windows, Inc.

ADJOINING PROPERTY FINDINGS

Date:	**1/25/2022**
Permit Type:	
Description:	**WINDOW CHANGEOUTS**
Permit Description:	**Building Permit - Legacy**
Work Class:	
Proposed Use:	
Permit Number:	2022-415-B-0-0-0
Status:	Finaled
Valuation:	$5,957.00
Contractor Company:	
Contractor Name:	

Date:	**5/17/2021**
Permit Type:	
Description:	**WINDOW CHANGEOUT**
Permit Description:	**Building Permit - Legacy**
Work Class:	
Proposed Use:	
Permit Number:	2021-2249-B-0-0-0
Status:	Finaled
Valuation:	$273.00
Contractor Company:	
Contractor Name:	

Date:	**10/27/2020**
Permit Type:	**ER**
Description:	**KITCHEN REMODEL**
Permit Description:	**ELECTRICAL PERMIT**
Work Class:	PLUMBING & ELECTRICAL WORK
Proposed Use:	RESIDENTIAL PLANNED DEV
Permit Number:	20-00003868
Status:	FINAL INSPECTION COMPLETE
Valuation:	$0.00
Contractor Company:	
Contractor Name:	RIGHTWAY A SERVICES

ADJOINING PROPERTY FINDINGS

Date:	**10/27/2020**
Permit Type:	**PR**
Description:	**KICTHEN REMODEL, KITCHEN REMODEL**
Permit Description:	**PLUMBING PERMIT**
Work Class:	PLUMBING & ELECTRICAL WORK
Proposed Use:	RESIDENTIAL PLANNED DEV
Permit Number:	20-00003868
Status:	PERMIT PRINTED
Valuation:	$0.00
Contractor Company:	
Contractor Name:	RIGHTWAY A SERVICES

Date:	**7/30/2020**
Permit Type:	**MR**
Description:	**KITCHEN REMODEL**
Permit Description:	**MECHANICAL-HTG-A/C PERMIT**
Work Class:	PLUMBING & ELECTRICAL WORK
Proposed Use:	RESIDENTIAL PLANNED DEV
Permit Number:	20-00002673
Status:	FINAL INSPECTION COMPLETE
Valuation:	$0.00
Contractor Company:	
Contractor Name:	RIGHTWAY A SERVICES

Date:	**7/30/2020**
Permit Type:	**PR**
Description:	**KITCHEN REMODEL**
Permit Description:	**PLUMBING PERMIT**
Work Class:	PLUMBING & ELECTRICAL WORK
Proposed Use:	RESIDENTIAL PLANNED DEV
Permit Number:	20-00002673
Status:	FINAL INSPECTION COMPLETE
Valuation:	$0.00
Contractor Company:	
Contractor Name:	RIGHTWAY A SERVICES

ADJOINING PROPERTY FINDINGS

Date:	**6/29/2020**
Permit Type:	**ER**
Description:	**KITCHEN REMODEL**
Permit Description:	**ELECTRICAL PERMIT**
Work Class:	PLUMBING & MECHANICAL & ELECTRICAL WORK
Proposed Use:	RESIDENTIAL PLANNED DEV
Permit Number:	20-00002232
Status:	FINAL INSPECTION COMPLETE
Valuation:	$0.00
Contractor Company:	
Contractor Name:	RIGHTWAY A SERVICES

Date:	**6/29/2020**
Permit Type:	**MR**
Description:	**KITCHEN REMODEL**
Permit Description:	**MECHANICAL-HTG-A/C PERMIT**
Work Class:	PLUMBING & MECHANICAL & ELECTRICAL WORK
Proposed Use:	RESIDENTIAL PLANNED DEV
Permit Number:	20-00002232
Status:	FINAL INSPECTION COMPLETE
Valuation:	$0.00
Contractor Company:	
Contractor Name:	RIGHTWAY A SERVICES

Date:	**6/29/2020**
Permit Type:	**PR**
Description:	**KITCHEN REMODEL**
Permit Description:	**PLUMBING PERMIT**
Work Class:	PLUMBING & MECHANICAL & ELECTRICAL WORK
Proposed Use:	RESIDENTIAL PLANNED DEV
Permit Number:	20-00002232
Status:	FINAL INSPECTION COMPLETE
Valuation:	$0.00
Contractor Company:	
Contractor Name:	RIGHTWAY A SERVICES

ADJOINING PROPERTY FINDINGS

Date:	**6/2/2020**
Permit Type:	**MR**
Description:	**1 HEAT PUMP/DUAL PACK C/O**
Permit Description:	**MECHANICAL-HTG-A/C PERMIT**
Work Class:	MECHANICAL WORK
Proposed Use:	RESIDENTIAL PLANNED DEV
Permit Number:	20-00001729
Status:	FINAL INSPECTION COMPLETE
Valuation:	$0.00
Contractor Company:	
Contractor Name:	CONEJO VALLEY HEATING & AIR CO

Date:	**2/18/2020**
Permit Type:	**B**
Description:	**WINDOW CHANGE OUT**
Permit Description:	**BUILDING PERMIT**
Work Class:	SINGLE FAMILY DWL W/GARAGE, ALTERATION OF
Proposed Use:	RESIDENTIAL PLANNED DEV
Permit Number:	20-00000704
Status:	PERMIT PRINTED
Valuation:	$1,035.00
Contractor Company:	
Contractor Name:	

Date:	**3/7/2018**
Permit Type:	**B**
Description:	**REPLACE SHOWER PAN, RE-ROOF**
Permit Description:	**BUILDING PERMIT**
Work Class:	REROOF EXISTING BUILDING
Proposed Use:	RESIDENTIAL PLANNED DEV
Permit Number:	18-00000938
Status:	FINAL INSPECTION COMPLETE
Valuation:	$5,060.00
Contractor Company:	
Contractor Name:	

ADJOINING PROPERTY FINDINGS

Date:	**12/4/2017**
Permit Type:	**ER**
Description:	**28 - 6" LED RECESSED LITE**
Permit Description:	**ELECTRICAL PERMIT**
Work Class:	ELECTRICAL WORK
Proposed Use:	RESIDENTIAL PLANNED DEV
Permit Number:	17-00004762
Status:	FINAL INSPECTION COMPLETE
Valuation:	$0.00
Contractor Company:	
Contractor Name:	KREMIN ELECTRICAL CONTRACTOR I

Date:	**10/5/2017**
Permit Type:	**PR**
Description:	**4" WATER MAIN REPAIR**
Permit Description:	**PLUMBING PERMIT**
Work Class:	PLUMBING WORK
Proposed Use:	RESIDENTIAL PLANNED DEV
Permit Number:	17-00003956
Status:	FINAL INSPECTION COMPLETE
Valuation:	$0.00
Contractor Company:	
Contractor Name:	LIL JOHNS ROOTER & PLUMBING LL

Date:	**5/4/2017**
Permit Type:	**B**
Description:	**CARPORT LIKE FOR LIKE REP**
Permit Description:	**BUILDING PERMIT**
Work Class:	CARPORT, REPAIR OF
Proposed Use:	RESIDENTIAL PLANNED DEV
Permit Number:	17-00001344
Status:	FINAL INSPECTION COMPLETE
Valuation:	$5,000.00
Contractor Company:	
Contractor Name:	MYBUILDEX INC

ADJOINING PROPERTY FINDINGS

Date:	**11/4/2013**
Permit Type:	**MR**
Description:	**RESIDENTIAL PLANNED DEV REPLACE 2 ROOFTOP PACKAGE**
Permit Description:	**MECHANICAL-HTG-A/C PERMIT**
Work Class:	MECHANICAL WORK
Proposed Use:	
Permit Number:	13-00003957
Status:	PERMIT PRINTED
Valuation:	$0.00
Contractor Company:	
Contractor Name:	AIR CARE HEATING & AIR CONDITI

Date:	**12/19/1997**
Permit Type:	**ER**
Description:	
Permit Description:	**ELECTRICAL PMT/GENERAL(NPC)**
Work Class:	
Proposed Use:	ELECTRICAL WORK
Permit Number:	97-00007332
Status:	FINAL INSPECTION COMPLETE
Valuation:	$0.00
Contractor Company:	
Contractor Name:	SHAFRAN SOL CONSTRUCTION

Date:	**12/5/1996**
Permit Type:	**ER**
Description:	
Permit Description:	**ELECTRICAL PMT/GENERAL(NPC)**
Work Class:	
Proposed Use:	ELECTRICAL WORK / COMMERCIAL STRUCTURES
Permit Number:	96-00006902
Status:	PERMIT PRINTED
Valuation:	$0.00
Contractor Company:	
Contractor Name:	LIGHTNING ELECTRIC

ADJOINING PROPERTY FINDINGS

Date: **9/30/1992**
Permit Type: **PWH**
Description:

Permit Description: **PLUMBING PMT/WATER HEATERS**
Work Class:
Proposed Use: PLUMBING WORK
Permit Number: 92-00006202
Status: FINAL INSPECTION COMPLETE
Valuation: $0.00
Contractor Company:
Contractor Name: LLOYD'S PLUMBING INC

Date: **7/8/1992**
Permit Type: **PWH**
Description:

Permit Description: **PLUMBING PMT/WATER HEATERS**
Work Class:
Proposed Use: PLUMBING WORK
Permit Number: 92-00003953
Status: FINAL INSPECTION COMPLETE
Valuation: $0.00
Contractor Company:
Contractor Name: LLOYD'S PLUMBING INC

Date: **7/3/1991**
Permit Type: **PWH**
Description:

Permit Description: **PLUMBING PMT/WATER HEATERS**
Work Class:
Proposed Use: PLUMBING WORK
Permit Number: 91-00003617
Status: FINAL INSPECTION COMPLETE
Valuation: $0.00
Contractor Company:
Contractor Name: LLOYD'S PLUMBING INC

ADJOINING PROPERTY FINDINGS

Date: **6/26/1991**
Permit Type: **PWH**
Description:

Permit Description: **PLUMBING PMT/WATER HEATERS**
Work Class:
Proposed Use: PLUMBING WORK
Permit Number: 91-00003433
Status: FINAL INSPECTION COMPLETE
Valuation: $0.00
Contractor Company:
Contractor Name: LLOYD'S PLUMBING INC

Date: **3/21/1991**
Permit Type: **PWH**
Description:

Permit Description: **PLUMBING PMT/WATER HEATERS**
Work Class:
Proposed Use: PLUMBING WORK
Permit Number: 91-00001202
Status: FINAL INSPECTION COMPLETE
Valuation: $0.00
Contractor Company:
Contractor Name: LLOYD'S PLUMBING INC

Date: **9/22/1988**
Permit Type: **B**
Description:

Permit Description: **BUILDING PERMIT**
Work Class:
Proposed Use: REPAIR OF SINGLE FAMILY HOME
Permit Number: 88-00013731
Status: PERMIT PRINTED
Valuation: $0.00
Contractor Company:
Contractor Name: BRYANT ORG

ADJOINING PROPERTY FINDINGS

Date: **8/11/1978**
Permit Type: **M**
Description:

Permit Description: **MECH-HTG-A/C PMT/GENERAL (PC)**
Work Class:
Proposed Use: MECHANICAL WORK
Permit Number: 78-00007965
Status: FINAL INSPECTION COMPLETE
Valuation: $0.00
Contractor Company:
Contractor Name: ZERO CLEARANCE INC

Date: **7/14/1978**
Permit Type: **M**
Description:

Permit Description: **MECH-HTG-A/C PMT/GENERAL (PC)**
Work Class:
Proposed Use: MECHANICAL WORK
Permit Number: 78-00007964
Status: CLOSED
Valuation: $0.00
Contractor Company:
Contractor Name: CRENSHAW SHEET METAL & HEATING

Date: **7/13/1978**
Permit Type: **M**
Description:

Permit Description: **MECH-HTG-A/C PMT/GENERAL (PC)**
Work Class:
Proposed Use: MECHANICAL WORK
Permit Number: 78-00007963
Status: CLOSED
Valuation: $0.00
Contractor Company:
Contractor Name: CIRCULATING AIR INC

ADJOINING PROPERTY FINDINGS

Date: **5/9/1978**
Permit Type: **E**
Description:

Permit Description: **ELECTRICAL PMT/GENERAL (PC)**
Work Class:
Proposed Use: ELECTRICAL WORK
Permit Number: 78-00007961
Status: FINAL INSPECTION COMPLETE
Valuation: $0.00
Contractor Company:
Contractor Name: WALTON ELEC CORP

Date: **5/9/1978**
Permit Type: **E**
Description:

Permit Description: **ELECTRICAL PMT/GENERAL (PC)**
Work Class:
Proposed Use: ELECTRICAL WORK
Permit Number: 78-00007962
Status: FINAL INSPECTION COMPLETE
Valuation: $0.00
Contractor Company:
Contractor Name: WALTON ELEC CORP

Date: **3/30/1978**
Permit Type: **P**
Description:

Permit Description: **PLUMBING PMT/GENERAL (PC)**
Work Class:
Proposed Use: PLUMBING WORK
Permit Number: 78-00007960
Status: FINAL INSPECTION COMPLETE
Valuation: $0.00
Contractor Company:
Contractor Name: RP RICHARDS INC

ADJOINING PROPERTY FINDINGS

Date: **7/22/1977**
Permit Type: **B**
Description:

Permit Description: **BUILDING PERMIT**
Work Class:
Proposed Use: NEW RECREATION BUILDING
Permit Number: 77-00007054
Status: CLOSED
Valuation: $0.00
Contractor Company:
Contractor Name:

Date: **7/22/1977**
Permit Type: **B**
Description:

Permit Description: **BUILDING PERMIT**
Work Class:
Proposed Use: NEW CARPORT
Permit Number: 77-00007055
Status: CLOSED
Valuation: $0.00
Contractor Company:
Contractor Name:

Date: **7/22/1977**
Permit Type: **B**
Description:

Permit Description: **BUILDING PERMIT**
Work Class:
Proposed Use: NEW CARPORT
Permit Number: 77-00007056
Status: CLOSED
Valuation: $0.00
Contractor Company:
Contractor Name:

ADJOINING PROPERTY FINDINGS

Date: **7/22/1977**
Permit Type: **B**
Description:

Permit Description: **BUILDING PERMIT**
Work Class:
Proposed Use: NEW CARPORT
Permit Number: 77-00007057
Status: CLOSED
Valuation: $0.00
Contractor Company:
Contractor Name:

Date: **7/22/1977**
Permit Type: **B**
Description:

Permit Description: **BUILDING PERMIT**
Work Class:
Proposed Use: NEW CARPORT
Permit Number: 77-00007058
Status: CLOSED
Valuation: $0.00
Contractor Company:
Contractor Name:

Date: **7/22/1977**
Permit Type: **B**
Description:

Permit Description: **BUILDING PERMIT**
Work Class:
Proposed Use: NEW CARPORT
Permit Number: 77-00007059
Status: CLOSED
Valuation: $0.00
Contractor Company:
Contractor Name:

ADJOINING PROPERTY FINDINGS

140 BRAZIL ST

Date:	**10/25/2023**
Permit Type:	
Description:	**(E-PLAN) Remove and Replace (50) existing sliding glass doors with no structural changes per plan. All new and Replacement windows must have a Solar Heat Gain Coefficient value of .23 or less and a U-value of.30 or less to meet State of California Energy Requirements. SAME SIZE, OPERATION, AND LOCATION. BLDG A**
Permit Description:	**Residential Building Permit**
Work Class:	
Proposed Use:	
Permit Number:	BLD-2023-09532
Status:	In Review
Valuation:	$175,844.00
Contractor Company:	
Contractor Name:	American Vision Windows

Date:	**1/25/2022**
Permit Type:	
Description:	**WINDOW CHANGE OUT**
Permit Description:	**Building Permit - Legacy**
Work Class:	
Proposed Use:	
Permit Number:	2022-416-B-0-0-0
Status:	Finaled
Valuation:	$9,003.00
Contractor Company:	
Contractor Name:	

ADJOINING PROPERTY FINDINGS

Date:	**5/17/2021**
Permit Type:	
Description:	**WINDOW CHANGEOUT**
Permit Description:	**Building Permit - Legacy**
Work Class:	
Proposed Use:	
Permit Number:	2021-2248-B-0-0-0
Status:	Finaled
Valuation:	$1,074.00
Contractor Company:	
Contractor Name:	

Date:	**2/18/2020**
Permit Type:	**B**
Description:	**WINDOW CHANGE OUT**
Permit Description:	**BUILDING PERMIT**
Work Class:	SINGLE FAMILY DWL W/GARAGE, ALTERATION OF
Proposed Use:	RESIDENTIAL PLANNED DEV
Permit Number:	20-00000705
Status:	PERMIT PRINTED
Valuation:	$1,465.00
Contractor Company:	
Contractor Name:	

Date:	**2/4/2019**
Permit Type:	**B**
Description:	**CHANGE OUT (19) WINDOWS FOR BL, CHANGE OUT (19) WINDOWS F**
Permit Description:	**BUILDING PERMIT**
Work Class:	APARTMENT W/CARPORT, ALTERATION OF
Proposed Use:	RESIDENTIAL PLANNED DEV
Permit Number:	19-00000452
Status:	FINAL INSPECTION COMPLETE
Valuation:	$0.00
Contractor Company:	
Contractor Name:	

ADJOINING PROPERTY FINDINGS

Date:	**6/13/2018**
Permit Type:	**B**
Description:	**RE-ROOF, RE-ROOF BLDG A**
Permit Description:	**BUILDING PERMIT**
Work Class:	REROOF EXISTING BUILDING
Proposed Use:	RESIDENTIAL PLANNED DEV
Permit Number:	18-00002382
Status:	FINAL INSPECTION COMPLETE
Valuation:	$13,775.00
Contractor Company:	
Contractor Name:	

Date:	**4/14/2017**
Permit Type:	**B**
Description:	**(38) BALCONY REPAIRS**
Permit Description:	**BUILDING PERMIT**
Work Class:	APARTMENT, REPAIR OF
Proposed Use:	RESIDENTIAL PLANNED DEV
Permit Number:	17-00001268
Status:	FINAL INSPECTION COMPLETE
Valuation:	$38,000.00
Contractor Company:	
Contractor Name:	CAP MANAGEMENT GROUP INC

Date:	**7/14/1978**
Permit Type:	**M**
Description:	
Permit Description:	**MECH-HTG-A/C PMT/GENERAL (PC)**
Work Class:	
Proposed Use:	MECHANICAL WORK
Permit Number:	78-00007969
Status:	CLOSED
Valuation:	$0.00
Contractor Company:	
Contractor Name:	CRENSHAW SHEET METAL

ADJOINING PROPERTY FINDINGS

Date: **7/13/1978**
Permit Type: **M**
Description:

Permit Description: **MECH-HTG-A/C PMT/GENERAL (PC)**
Work Class:
Proposed Use: MECHANICAL WORK
Permit Number: 78-00007968
Status: CLOSED
Valuation: $0.00
Contractor Company:
Contractor Name: CIRCULATING AIR INC

Date: **5/9/1978**
Permit Type: **E**
Description:

Permit Description: **ELECTRICAL PMT/GENERAL (PC)**
Work Class:
Proposed Use: ELECTRICAL WORK
Permit Number: 78-00007967
Status: FINAL INSPECTION COMPLETE
Valuation: $0.00
Contractor Company:
Contractor Name: WALTON ELEC CORP

Date: **3/30/1978**
Permit Type: **P**
Description:

Permit Description: **PLUMBING PMT/GENERAL (PC)**
Work Class:
Proposed Use: PLUMBING WORK
Permit Number: 78-00007966
Status: FINAL INSPECTION COMPLETE
Valuation: $0.00
Contractor Company:
Contractor Name: RP RICHARDS INC

ADJOINING PROPERTY FINDINGS

Date: **7/22/1977**
Permit Type: **B**
Description:

Permit Description: **BUILDING PERMIT**
Work Class:
Proposed Use: NEW APARTMENT (3-4 UNITS)
Permit Number: 77-00007060
Status: CLOSED
Valuation: $0.00
Contractor Company:
Contractor Name:

150 BRAZIL ST

Date: **2/8/2023**
Permit Type:
Description: **Building B, Unit 1-12; Replacing 12 existing aluminum patio doors with white vinyl. Retro-fit, like for like, patio doors. Same operation as existing.**

Permit Description: **Residential Building Permit**
Work Class:
Proposed Use:
Permit Number: BLD-2023-07545
Status: Issued
Valuation: $40,816.32
Contractor Company:
Contractor Name: American Vision Windows, Inc.

ADJOINING PROPERTY FINDINGS

Date:	**5/17/2021**
Permit Type:	
Description:	**WINDOW CHANGEOUT**
Permit Description:	**Building Permit - Legacy**
Work Class:	
Proposed Use:	
Permit Number:	2021-2247-B-0-0-0
Status:	Finaled
Valuation:	$547.00
Contractor Company:	
Contractor Name:	

Date:	**2/18/2020**
Permit Type:	**B**
Description:	**WINDOW CHANGE OUT**
Permit Description:	**BUILDING PERMIT**
Work Class:	SINGLE FAMILY DWL W/GARAGE, ALTERATION OF
Proposed Use:	RESIDENTIAL PLANNED DEV
Permit Number:	20-00000706
Status:	PERMIT PRINTED
Valuation:	$2,051.00
Contractor Company:	
Contractor Name:	

Date:	**2/4/2019**
Permit Type:	**B**
Description:	**CHNAGE OUT (2) WINDOWS FOR BUI, CHANGE OUT (2) WINDOWS FO**
Permit Description:	**BUILDING PERMIT**
Work Class:	APARTMENT W/CARPORT, ALTERATION OF
Proposed Use:	RESIDENTIAL PLANNED DEV
Permit Number:	19-00000453
Status:	FINAL INSPECTION COMPLETE
Valuation:	$0.00
Contractor Company:	
Contractor Name:	

ADJOINING PROPERTY FINDINGS

Date: **6/5/2018**
Permit Type: **B**
Description: **RE-ROOF, RE-ROOF BLDG C**

Permit Description: **BUILDING PERMIT**
Work Class: REROOF EXISTING BUILDING
Proposed Use: RESIDENTIAL PLANNED DEV
Permit Number: 18-00002245
Status: FINAL INSPECTION COMPLETE
Valuation: $6,840.00
Contractor Company:
Contractor Name:

Date: **5/14/1979**
Permit Type: **P**
Description:

Permit Description: **PLUMBING PMT/GENERAL (PC)**
Work Class:
Proposed Use: PLUMBING WORK
Permit Number: 79-00008199
Status: FINAL INSPECTION COMPLETE
Valuation: $0.00
Contractor Company:
Contractor Name: RELIABLE GARDENS

Date: **7/14/1978**
Permit Type: **M**
Description:

Permit Description: **MECH-HTG-A/C PMT/GENERAL (PC)**
Work Class:
Proposed Use: MECHANICAL WORK
Permit Number: 78-00007975
Status: CLOSED
Valuation: $0.00
Contractor Company:
Contractor Name: CRENSHAW SHEET METAL & HTG

ADJOINING PROPERTY FINDINGS

Date: **7/13/1978**
Permit Type: **M**
Description:

Permit Description: **MECH-HTG-A/C PMT/GENERAL (PC)**
Work Class:
Proposed Use: MECHANICAL WORK
Permit Number: 78-00007974
Status: CLOSED
Valuation: $0.00
Contractor Company:
Contractor Name: CIRCULATING AIR INC

Date: **6/9/1978**
Permit Type: **B**
Description:

Permit Description: **BUILDING PERMIT**
Work Class:
Proposed Use: NEW RETAINING WALL
Permit Number: 78-00007973
Status: FINAL INSPECTION COMPLETE
Valuation: $0.00
Contractor Company:
Contractor Name: ROBERT & SINEE COLES INC

Date: **5/15/1978**
Permit Type: **B**
Description:

Permit Description: **BUILDING PERMIT**
Work Class:
Proposed Use: NEW WALL
Permit Number: 78-00007972
Status: FINAL INSPECTION COMPLETE
Valuation: $0.00
Contractor Company:
Contractor Name: ROBERT & SINEE COLES INC

ADJOINING PROPERTY FINDINGS

Date: **5/9/1978**
Permit Type: **E**
Description:

Permit Description: **ELECTRICAL PMT/GENERAL (PC)**
Work Class:
Proposed Use: ELECTRICAL WORK
Permit Number: 78-00007971
Status: FINAL INSPECTION COMPLETE
Valuation: $0.00
Contractor Company:
Contractor Name: WALTON ELEC CORP

Date: **3/30/1978**
Permit Type: **P**
Description:

Permit Description: **PLUMBING PMT/GENERAL (PC)**
Work Class:
Proposed Use: PLUMBING WORK
Permit Number: 78-00007970
Status: FINAL INSPECTION COMPLETE
Valuation: $0.00
Contractor Company:
Contractor Name: RP RICHARDS INC

Date: **12/19/1977**
Permit Type: **P**
Description:

Permit Description: **PLUMBING PMT/GENERAL (PC)**
Work Class:
Proposed Use: PLUMBING WORK
Permit Number: 77-00007062
Status: FINAL INSPECTION COMPLETE
Valuation: $0.00
Contractor Company:
Contractor Name: SAFEWAY PLUMBING

ADJOINING PROPERTY FINDINGS

Date: **7/22/1977**
Permit Type: **B**
Description:

Permit Description: **BUILDING PERMIT**
Work Class:
Proposed Use: NEW APARTMENT (3-4 UNITS)
Permit Number: 77-00007061
Status: CLOSED
Valuation: $0.00
Contractor Company:
Contractor Name:

160 BRAZIL ST

Date: **2/8/2023**
Permit Type:
Description: **Building C, Unit 1-10; Replacing 10 existing aluminum patio doors with white vinyl. Retro-fit, like for like, patio doors. Same operation as existing.**

Permit Description: **Residential Building Permit**
Work Class:
Proposed Use:
Permit Number: BLD-2023-07546
Status: Issued
Valuation: $34,013.60
Contractor Company:
Contractor Name: American Vision Windows, Inc.

ADJOINING PROPERTY FINDINGS

Date:	**5/17/2021**
Permit Type:	
Description:	**WINDOW CHANGEOUT**
Permit Description:	**Building Permit - Legacy**
Work Class:	
Proposed Use:	
Permit Number:	2021-2244-B-0-0-0
Status:	Finaled
Valuation:	$2,187.00
Contractor Company:	
Contractor Name:	

Date:	**2/4/2019**
Permit Type:	**B**
Description:	**CHANGE OUT (1) WINDOW FOR BLDG, CHANGE OUT (1) WINDOW FOR**
Permit Description:	**BUILDING PERMIT**
Work Class:	APARTMENT W/CARPORT, ALTERATION OF
Proposed Use:	RESIDENTIAL PLANNED DEV
Permit Number:	19-00000457
Status:	FINAL INSPECTION COMPLETE
Valuation:	$293.00
Contractor Company:	
Contractor Name:	

Date:	**4/10/2018**
Permit Type:	**B**
Description:	**RE-ROOF**
Permit Description:	**BUILDING PERMIT**
Work Class:	REROOF EXISTING BUILDING
Proposed Use:	RESIDENTIAL PLANNED DEV
Permit Number:	18-00001425
Status:	FINAL INSPECTION COMPLETE
Valuation:	$5,244.00
Contractor Company:	
Contractor Name:	

ADJOINING PROPERTY FINDINGS

Date: **2/11/2016**
Permit Type: **MR**
Description: **REPLACE LIKE FOR LIKE PAC**

Permit Description: **MECH-HTG-A/C PMT/GENERAL (NPC)**
Work Class: MECHANICAL WORK
Proposed Use: RESIDENTIAL PLANNED DEV
Permit Number: 16-00000597
Status: ON HOLD
Valuation: $0.00
Contractor Company:
Contractor Name:

Date: **7/14/1978**
Permit Type: **M**
Description:

Permit Description: **MECH-HTG-A/C PMT/GENERAL (PC)**
Work Class:
Proposed Use: MECHANICAL WORK
Permit Number: 78-00007979
Status: CLOSED
Valuation: $0.00
Contractor Company:
Contractor Name: CRENSHAW SHEET METAL & HEATING

Date: **7/13/1978**
Permit Type: **M**
Description:

Permit Description: **MECH-HTG-A/C PMT/GENERAL (PC)**
Work Class:
Proposed Use: MECHANICAL WORK
Permit Number: 78-00007978
Status: CLOSED
Valuation: $0.00
Contractor Company:
Contractor Name: CIRCULATING AIR INC

ADJOINING PROPERTY FINDINGS

Date: **5/9/1978**
Permit Type: **E**
Description:

Permit Description: **ELECTRICAL PMT/GENERAL (PC)**
Work Class:
Proposed Use: ELECTRICAL WORK
Permit Number: 78-00007977
Status: FINAL INSPECTION COMPLETE
Valuation: $0.00
Contractor Company:
Contractor Name: WALTON ELEC CORP

Date: **3/30/1978**
Permit Type: **P**
Description:

Permit Description: **PLUMBING PMT/GENERAL (PC)**
Work Class:
Proposed Use: PLUMBING WORK
Permit Number: 78-00007976
Status: FINAL INSPECTION COMPLETE
Valuation: $0.00
Contractor Company:
Contractor Name: RP RICHARDS INC

Date: **12/19/1977**
Permit Type: **P**
Description:

Permit Description: **PLUMBING PMT/GENERAL (PC)**
Work Class:
Proposed Use: PLUMBING WORK
Permit Number: 77-00007064
Status: FINAL INSPECTION COMPLETE
Valuation: $0.00
Contractor Company:
Contractor Name: SAFEWAY PLUMBING

ADJOINING PROPERTY FINDINGS

Date: **7/22/1977**
Permit Type: **B**
Description:

Permit Description: **BUILDING PERMIT**
Work Class:
Proposed Use: NEW APARTMENT (3-4 UNITS)
Permit Number: 77-00007063
Status: CLOSED
Valuation: $0.00
Contractor Company:
Contractor Name:

170 BRAZIL ST

Date: **2/8/2023**
Permit Type:
Description: **BUILDING D, UNITS 1 THROUGH 9 - Replace (9) existing aluminum patio doors with white vinyl retro-fit like for like patio doors.**
BLDG E - Units 1 - 7

Permit Description: **Residential Building Permit**
Work Class:
Proposed Use:
Permit Number: BLD-2023-07547
Status: Issued
Valuation: $30,600.00
Contractor Company:
Contractor Name: American Vision Windows, Inc.

ADJOINING PROPERTY FINDINGS

Date: **5/17/2021**
Permit Type:
Description: **WINDOW CHANGEOUT**

Permit Description: **Building Permit - Legacy**
Work Class:
Proposed Use:
Permit Number: 2021-2246-B-0-0-0
Status: Finaled
Valuation: $2,461.00
Contractor Company:
Contractor Name:

Date: **2/18/2020**
Permit Type: **B**
Description: **WINDOW CHANGE OUT**

Permit Description: **BUILDING PERMIT**
Work Class: SINGLE FAMILY DWL W/GARAGE, ALTERATION OF
Proposed Use: RESIDENTIAL PLANNED DEV
Permit Number: 20-00000707
Status: PERMIT PRINTED
Valuation: $586.00
Contractor Company:
Contractor Name:

Date: **5/23/2018**
Permit Type: **B**
Description: **REROOF - TILE LIFT**

Permit Description: **BUILDING PERMIT**
Work Class: REROOF EXISTING BUILDING
Proposed Use: RESIDENTIAL PLANNED DEV
Permit Number: 18-00002087
Status: FINAL INSPECTION COMPLETE
Valuation: $9,120.00
Contractor Company:
Contractor Name:

ADJOINING PROPERTY FINDINGS

Date: **8/2/1978**
Permit Type: **M**
Description:

Permit Description: **MECH-HTG-A/C PMT/GENERAL (PC)**
Work Class:
Proposed Use: MECHANICAL WORK
Permit Number: 78-00007984
Status: CLOSED
Valuation: $0.00
Contractor Company:
Contractor Name: CRENSHAW SHEET METAL & HTG

Date: **7/13/1978**
Permit Type: **M**
Description:

Permit Description: **MECH-HTG-A/C PMT/GENERAL (PC)**
Work Class:
Proposed Use: MECHANICAL WORK
Permit Number: 78-00007983
Status: CLOSED
Valuation: $0.00
Contractor Company:
Contractor Name: CIRCULATING AIR INC

Date: **5/9/1978**
Permit Type: **E**
Description:

Permit Description: **ELECTRICAL PMT/GENERAL (PC)**
Work Class:
Proposed Use: ELECTRICAL WORK
Permit Number: 78-00007982
Status: FINAL INSPECTION COMPLETE
Valuation: $0.00
Contractor Company:
Contractor Name: WALTON ELEC CORP

ADJOINING PROPERTY FINDINGS

Date: **3/30/1978**
Permit Type: **P**
Description:

Permit Description: **PLUMBING PMT/GENERAL (PC)**
Work Class:
Proposed Use: PLUMBING WORK
Permit Number: 78-00007980
Status: FINAL INSPECTION COMPLETE
Valuation: $0.00
Contractor Company:
Contractor Name: RP RICHARDS

Date: **3/30/1978**
Permit Type: **P**
Description:

Permit Description: **PLUMBING PMT/GENERAL (PC)**
Work Class:
Proposed Use: PLUMBING WORK
Permit Number: 78-00007981
Status: FINAL INSPECTION COMPLETE
Valuation: $0.00
Contractor Company:
Contractor Name: RP RICHARDS INC

Date: **12/19/1977**
Permit Type: **P**
Description:

Permit Description: **PLUMBING PMT/GENERAL (PC)**
Work Class:
Proposed Use: PLUMBING WORK
Permit Number: 77-00007066
Status: FINAL INSPECTION COMPLETE
Valuation: $0.00
Contractor Company:
Contractor Name: SAFEWAY PLBG

ADJOINING PROPERTY FINDINGS

Date: **7/22/1977**
Permit Type: **B**
Description:

Permit Description: **BUILDING PERMIT**
Work Class:
Proposed Use: NEW APARTMENT (3-4 UNITS)
Permit Number: 77-00007065
Status: FINAL INSPECTION COMPLETE
Valuation: $0.00
Contractor Company:
Contractor Name:

180 BRAZIL ST

Date: **2/8/2023**
Permit Type:
Description: **BUILDING E, UNITS 1 THROUGH 7 - Replace (7) aluminum glass patio doors with white final retrofit doors.**

Permit Description: **Residential Building Permit**
Work Class:
Proposed Use:
Permit Number: BLD-2023-07548
Status: Issued
Valuation: $23,800.00
Contractor Company:
Contractor Name:

ADJOINING PROPERTY FINDINGS

Date:	**5/17/2021**
Permit Type:	
Description:	**WINDOW CHANGEOUT**
Permit Description:	**Building Permit - Legacy**
Work Class:	
Proposed Use:	
Permit Number:	2021-2245-B-0-0-0
Status:	Finaled
Valuation:	$820.00
Contractor Company:	
Contractor Name:	

Date:	**2/18/2020**
Permit Type:	**B**
Description:	**WINDOW CHANGE OUT**
Permit Description:	**BUILDING PERMIT**
Work Class:	SINGLE FAMILY DWL W/GARAGE, ALTERATION OF
Proposed Use:	RESIDENTIAL PLANNED DEV
Permit Number:	20-00000708
Status:	PERMIT PRINTED
Valuation:	$879.00
Contractor Company:	
Contractor Name:	

Date:	**2/4/2019**
Permit Type:	**B**
Description:	**CHANGE OUT (1) WINDOW FOR BLDG, CHANGE OUT (1) WINDOW FOR**
Permit Description:	**BUILDING PERMIT**
Work Class:	APARTMENT W/CARPORT, ALTERATION OF
Proposed Use:	RESIDENTIAL PLANNED DEV
Permit Number:	19-00000458
Status:	FINAL INSPECTION COMPLETE
Valuation:	$0.00
Contractor Company:	
Contractor Name:	

ADJOINING PROPERTY FINDINGS

Date: **5/16/2018**
Permit Type: **B**
Description: **RE-ROOF, RE-ROOF EXISTING APT BLG**

Permit Description: **BUILDING PERMIT**
Work Class: REROOF EXISTING BUILDING
Proposed Use: RESIDENTIAL PLANNED DEV
Permit Number: 18-00001974
Status: FINAL INSPECTION COMPLETE
Valuation: $5,035.00
Contractor Company:
Contractor Name:

Date: **8/2/1978**
Permit Type: **M**
Description:

Permit Description: **MECH-HTG-A/C PMT/GENERAL (PC)**
Work Class:
Proposed Use: MECHANICAL WORK
Permit Number: 78-00007987
Status: CLOSED
Valuation: $0.00
Contractor Company:
Contractor Name: CRENSHAW SHEET METAL & HEATING

Date: **7/13/1978**
Permit Type: **M**
Description:

Permit Description: **MECH-HTG-A/C PMT/GENERAL (PC)**
Work Class:
Proposed Use: MECHANICAL WORK
Permit Number: 78-00007986
Status: CLOSED
Valuation: $0.00
Contractor Company:
Contractor Name: CIRCULATING AIR INC

ADJOINING PROPERTY FINDINGS

Date: **5/25/1978**
Permit Type: **E**
Description:

Permit Description: **ELECTRICAL PMT/GENERAL (PC)**
Work Class:
Proposed Use: ELECTRICAL WORK
Permit Number: 78-00007985
Status: FINAL INSPECTION COMPLETE
Valuation: $0.00
Contractor Company:
Contractor Name: WALTON ELEC CORP

Date: **7/22/1977**
Permit Type: **B**
Description:

Permit Description: **BUILDING PERMIT**
Work Class:
Proposed Use: NEW APARTMENT (3-4 UNITS)
Permit Number: 77-00007067
Status: FINAL INSPECTION COMPLETE
Valuation: $0.00
Contractor Company:
Contractor Name:

ADJOINING PROPERTY FINDINGS

190 BRAZIL ST

Date:	**7/21/2014**
Permit Type:	**B**
Description:	**SOLAR PHOTOVOLTAIC SYSTEM, RESIDENTIAL PLANNED DEV SOLAR PHOTOVOLTAIC SYSTEM**
Permit Description:	**BUILDING PERMIT**
Work Class:	NEW SOLAR PHOTOVOLTAIC SYSTEM
Proposed Use:	
Permit Number:	14-00000321
Status:	FINAL INSPECTION COMPLETE
Valuation:	$2,000.00
Contractor Company:	
Contractor Name:	SCOTT & SONS ELECTRIC

Date:	**7/21/2014**
Permit Type:	**E**
Description:	**RESIDENTIAL PLANNED DEV SOLAR PHOTOVOLTAIC SYSTEM**
Permit Description:	**ELECTRICAL PERMIT**
Work Class:	NEW SOLAR PHOTOVOLTAIC SYSTEM
Proposed Use:	
Permit Number:	14-00000321
Status:	FINAL INSPECTION COMPLETE
Valuation:	$2,000.00
Contractor Company:	
Contractor Name:	SCOTT & SONS ELECTRIC

ADJOINING PROPERTY FINDINGS

Date:	**5/3/2012**
Permit Type:	**B**
Description:	**RESIDENTIAL PLANNED DEV REROOF - TILE RESET**
Permit Description:	**BUILDING PERMIT**
Work Class:	REROOFING EXISTING BUILDING
Proposed Use:	
Permit Number:	12-00001221
Status:	FINAL INSPECTION COMPLETE
Valuation:	$528.00
Contractor Company:	
Contractor Name:	August Roofing

Date:	**6/10/2010**
Permit Type:	**B**
Description:	**RESIDENTIAL PLANNED DEV WINDOWS**
Permit Description:	**BUILDING PERMIT**
Work Class:	REPAIR OF APTS W/CARPORTS (5 + UNITS)
Proposed Use:	
Permit Number:	10-00001565
Status:	FINAL INSPECTION COMPLETE
Valuation:	$1,803.00
Contractor Company:	
Contractor Name:	HALL MARK & ASSOCIATES

Date:	**1/11/2010**
Permit Type:	**B**
Description:	**RESIDENTIAL PLANNED DEV WINDOWS**
Permit Description:	**BUILDING PERMIT**
Work Class:	ALTERATION OF APARTMENT W/CARPORT
Proposed Use:	
Permit Number:	10-00000065
Status:	FINAL INSPECTION COMPLETE
Valuation:	$44,100.00
Contractor Company:	
Contractor Name:	KIWITT'S GENERAL BLDG

ADJOINING PROPERTY FINDINGS

Date: **5/24/2002**
Permit Type: **ER**
Description:

Permit Description: **ELECTRICAL PMT/GENERAL(NPC)**
Work Class:
Proposed Use: ELECTRICAL WORK
Permit Number: 02-00003043
Status: PERMIT PRINTED
Valuation: $0.00
Contractor Company:
Contractor Name: DELTA-WYE ELECTRIC

Date: **10/24/2001**
Permit Type: **B**
Description:

Permit Description: **BUILDING PERMIT**
Work Class:
Proposed Use: NEW PARKING LOT LIGHTING
Permit Number: 01-00006675
Status: FINAL INSPECTION COMPLETE
Valuation: $7,000.00
Contractor Company:
Contractor Name: S C COASTLINE ELECTRIC

Date: **10/24/2001**
Permit Type: **E**
Description:

Permit Description: **ELECTRICAL PMT/GENERAL (PC)**
Work Class:
Proposed Use: NEW PARKING LOT LIGHTING
Permit Number: 01-00006675
Status: FINAL INSPECTION COMPLETE
Valuation: $0.00
Contractor Company:
Contractor Name: S C COASTLINE ELECTRIC

ADJOINING PROPERTY FINDINGS

Date: **7/25/2000**
Permit Type: **B**
Description:

Permit Description: **BUILDING PERMIT**
Work Class:
Proposed Use: REPAIR OF CARPORT
Permit Number: 00-00003124
Status: FINAL INSPECTION COMPLETE
Valuation: $45,000.00
Contractor Company:
Contractor Name: LE ROY EDWARD COMSTOCK

Date: **8/18/1997**
Permit Type: **B**
Description:

Permit Description: **BUILDING PERMIT**
Work Class:
Proposed Use: REPAIR OF APARTMENT
Permit Number: 96-00006389
Status: PERMIT PRINTED
Valuation: $45,000.00
Contractor Company:
Contractor Name:

Date: **4/18/1995**
Permit Type: **B**
Description:

Permit Description: **BUILDING PERMIT**
Work Class:
Proposed Use: NEW WALL
Permit Number: 95-00001903
Status: FINAL INSPECTION COMPLETE
Valuation: $500.00
Contractor Company:
Contractor Name: MC CARTHY CONSTRUCTION

ADJOINING PROPERTY FINDINGS

Date: **4/18/1995**
Permit Type: **E**
Description:

Permit Description: **ELECTRICAL PMT/GENERAL (PC)**
Work Class:
Proposed Use: ELECTRICAL WORK
Permit Number: 95-00002442
Status: PERMIT PRINTED
Valuation: $0.00
Contractor Company:
Contractor Name: MC CARTHY CONSTRUCTION

Date: **10/11/1994**
Permit Type: **B**
Description:

Permit Description: **BUILDING PERMIT**
Work Class:
Proposed Use: NEW PARKING LOT LIGHTING
Permit Number: 94-00002613
Status: FINAL INSPECTION COMPLETE
Valuation: $200.00
Contractor Company:
Contractor Name: TRICON CONSTRUCTION CO.

Date: **10/11/1994**
Permit Type: **ER**
Description:

Permit Description: **ELECTRICAL PMT/GENERAL(NPC)**
Work Class:
Proposed Use: NEW PARKING LOT LIGHTING
Permit Number: 94-00002613
Status: FINAL INSPECTION COMPLETE
Valuation: $0.00
Contractor Company:
Contractor Name: TRICON CONSTRUCTION CO.

ADJOINING PROPERTY FINDINGS

Date: **4/5/1994**
Permit Type: **B**
Description:

Permit Description: **BUILDING PERMIT**
Work Class:
Proposed Use: NEW CARPORT
Permit Number: 93-00004751
Status: FINAL INSPECTION COMPLETE
Valuation: $85,000.00
Contractor Company:
Contractor Name: TRICON CONSTRUCTION CO.

Date: **3/17/1989**
Permit Type: **B**
Description:

Permit Description: **BUILDING PERMIT**
Work Class:
Proposed Use: NEW SIGN
Permit Number: 89-00002896
Status: FINAL INSPECTION COMPLETE
Valuation: $100.00
Contractor Company:
Contractor Name:

Date: **1/10/1983**
Permit Type: **P**
Description:

Permit Description: **PLUMBING PMT/GENERAL (PC)**
Work Class:
Proposed Use: PLUMBING WORK
Permit Number: 83-00005972
Status: FINAL INSPECTION COMPLETE
Valuation: $0.00
Contractor Company:
Contractor Name: KARLESKINT CRUM INC

ADJOINING PROPERTY FINDINGS

Date: **1/3/1983**
Permit Type: **B**
Description:

Permit Description: **BUILDING PERMIT**
Work Class:
Proposed Use: NEW WALL
Permit Number: 83-00005970
Status: FINAL INSPECTION COMPLETE
Valuation: $0.00
Contractor Company:
Contractor Name:

Date: **5/24/1982**
Permit Type: **E**
Description:

Permit Description: **ELECTRICAL PMT/GENERAL (PC)**
Work Class:
Proposed Use: ELECTRICAL WORK
Permit Number: 82-00004850
Status: FINAL INSPECTION COMPLETE
Valuation: $0.00
Contractor Company:
Contractor Name: TROJAN ELEC INC

Date: **4/25/1982**
Permit Type: **B**
Description:

Permit Description: **BUILDING PERMIT**
Work Class:
Proposed Use: NEW APARTMENT (3-4 UNITS)
Permit Number: 82-00004848
Status: FINAL INSPECTION COMPLETE
Valuation: $0.00
Contractor Company:
Contractor Name:

ADJOINING PROPERTY FINDINGS

Date: **2/17/1982**
Permit Type: **B**
Description:

Permit Description: **BUILDING PERMIT**
Work Class:
Proposed Use: NEW RETAINING WALL
Permit Number: 82-00004847
Status: FINAL INSPECTION COMPLETE
Valuation: $0.00
Contractor Company:
Contractor Name:

210 BRAZIL ST

Date: **5/9/2024**
Permit Type:
Description: **INTERNALLY RELINE (E) 4" CAST IRON SEWER LINE (APPROX. 138 L.F.) WITH NEW CIPP FELT LINER CAST IN PLACE AND (2) SMALL CLEANOUT REPAIRS WITH CUT INTO SLAB ON GRADE FOR AN (E) APARTMENT BUILDING PER PLAN.**

Permit Description: **Residential Building Permit**
Work Class:
Proposed Use:
Permit Number: BLD-2024-00979
Status: Issued
Valuation: $500.00
Contractor Company:
Contractor Name: SILVER DEVELOPMENT & ASSOCIATE

ADJOINING PROPERTY FINDINGS

Date:	**5/9/2024**
Permit Type:	
Description:	**PLUMBING FOR: INTERNALLY RELINE (E) 4" CAST IRON SEWER LINE (APPROX. 138 L.F.) WITH NEW CIPP FELT LINER CAST IN PLACE AND (2) SMALL CLEANOUT REPAIRS WITH CUT INTO SLAB ON GRADE FOR AN (E) APARTMENT BUILDING PER PLAN.**
Permit Description:	**Residential Plumbing Permit**
Work Class:	
Proposed Use:	
Permit Number:	PLM-2024-00568
Status:	Issued
Valuation:	$500.00
Contractor Company:	
Contractor Name:	SILVER DEVELOPMENT & ASSOCIATE

Date:	**5/7/2024**
Permit Type:	
Description:	**MINOR INTERIOR REMOD - SHOWER REPLACEMENT AND STOVE 240V LIKE FOR LIKE UNITS.**
Permit Description:	**Residential Plumbing Permit**
Work Class:	
Proposed Use:	
Permit Number:	PLM-2024-00555
Status:	Issued
Valuation:	$0.00
Contractor Company:	
Contractor Name:	Integrity Design Builders Inc.

ADJOINING PROPERTY FINDINGS

Date:	**5/7/2024**
Permit Type:	
Description:	**MINOR INTERIOR REMOD - SHOWER REPLACEMENT AND STOVE 240V LIKE FOR LIKE UNITS.**
Permit Description:	**Residential Electrical Permit**
Work Class:	
Proposed Use:	
Permit Number:	ELE-2024-00695
Status:	Issued
Valuation:	$0.00
Contractor Company:	
Contractor Name:	Integrity Design Builders Inc.

Date:	**7/21/2014**
Permit Type:	**B**
Description:	**SOLAR PHOTOVOLTAIC SYSTEM, RESIDENTIAL PLANNED DEV SOLAR PHOTOVOLTAIC SYSTEM**
Permit Description:	**BUILDING PERMIT**
Work Class:	NEW SOLAR PHOTOVOLTAIC SYSTEM
Proposed Use:	
Permit Number:	14-00000322
Status:	FINAL INSPECTION COMPLETE
Valuation:	$2,000.00
Contractor Company:	
Contractor Name:	SCOTT AND SONS ELECTRIC

Date:	**7/21/2014**
Permit Type:	**E**
Description:	**RESIDENTIAL PLANNED DEV SOLAR PHOTOVOLTAIC SYSTEM**
Permit Description:	**ELECTRICAL PERMIT**
Work Class:	NEW SOLAR PHOTOVOLTAIC SYSTEM
Proposed Use:	
Permit Number:	14-00000322
Status:	FINAL INSPECTION COMPLETE
Valuation:	$2,000.00
Contractor Company:	
Contractor Name:	SCOTT AND SONS ELECTRIC

ADJOINING PROPERTY FINDINGS

Date:	**6/10/2010**
Permit Type:	**B**
Description:	**RESIDENTIAL PLANNED DEV WINDOWS**
Permit Description:	**BUILDING PERMIT**
Work Class:	REPAIR OF APTS W/CARPORTS (5 + UNITS)
Proposed Use:	
Permit Number:	10-00001566
Status:	FINAL INSPECTION COMPLETE
Valuation:	$7,385.00
Contractor Company:	
Contractor Name:	HALL MARK & ASSOCIATES

Date:	**1/11/2010**
Permit Type:	**B**
Description:	**RESIDENTIAL PLANNED DEV WINDOWS/DOORS CHANGEOUTS**
Permit Description:	**BUILDING PERMIT**
Work Class:	ALTERATION OF APARTMENT W/CARPORT
Proposed Use:	
Permit Number:	10-00000064
Status:	FINAL INSPECTION COMPLETE
Valuation:	$24,535.00
Contractor Company:	
Contractor Name:	KIWITT'S GENERAL BLDG

Date:	**5/24/2002**
Permit Type:	**ER**
Description:	
Permit Description:	**ELECTRICAL PMT/GENERAL(NPC)**
Work Class:	
Proposed Use:	ELECTRICAL WORK
Permit Number:	02-00003045
Status:	PERMIT PRINTED
Valuation:	$0.00
Contractor Company:	
Contractor Name:	DELTA-WYE ELECTRIC

ADJOINING PROPERTY FINDINGS

Date: **4/18/2001**
Permit Type: **MR**
Description:

Permit Description: **MECH-HTG-A/C PMT/GENERAL (NPC)**
Work Class:
Proposed Use: MECHANICAL WORK
Permit Number: 01-00002363
Status: FINAL INSPECTION COMPLETE
Valuation: $0.00
Contractor Company:
Contractor Name: DAHME HEATING & AIR COND.

Date: **3/3/1994**
Permit Type: **ER**
Description:

Permit Description: **ELECTRICAL PMT/GENERAL(NPC)**
Work Class:
Proposed Use: ELECTRICAL WORK
Permit Number: 94-00001029
Status: FINAL INSPECTION COMPLETE
Valuation: $0.00
Contractor Company:
Contractor Name: TRI COUNTY INDUSTRIAL ELECTRIC

Date: **1/27/1994**
Permit Type: **B**
Description:

Permit Description: **BUILDING PERMIT**
Work Class:
Proposed Use: REPAIR OF APARTMENT
Permit Number: 94-00000404
Status: FINAL INSPECTION COMPLETE
Valuation: $0.00
Contractor Company:
Contractor Name:

ADJOINING PROPERTY FINDINGS

Date: **10/13/1987**
Permit Type: **E**
Description:

Permit Description: **ELECTRICAL PMT/GENERAL (PC)**
Work Class:
Proposed Use: ELECTRICAL WORK
Permit Number: 87-00001251
Status: PERMIT PRINTED
Valuation: $0.00
Contractor Company:
Contractor Name: VEST ELECTRIC

Date: **9/24/1987**
Permit Type: **B**
Description:

Permit Description: **BUILDING PERMIT**
Work Class:
Proposed Use: ALTERATION OF APARTMENT
Permit Number: 87-00007944
Status: FINAL INSPECTION COMPLETE
Valuation: $0.00
Contractor Company:
Contractor Name: WAGNER & HOLMER

Date: **1/6/1983**
Permit Type: **B**
Description:

Permit Description: **BUILDING PERMIT**
Work Class:
Proposed Use: NEW MISC STRUCTURE
Permit Number: 83-00005971
Status: FINAL INSPECTION COMPLETE
Valuation: $0.00
Contractor Company:
Contractor Name: TROJAN ELECTRIC

ADJOINING PROPERTY FINDINGS

Date: **1/3/1983**
Permit Type: **B**
Description:

Permit Description: **BUILDING PERMIT**
Work Class:
Proposed Use: NEW CARPORT
Permit Number: 83-00005967
Status: FINAL INSPECTION COMPLETE
Valuation: $0.00
Contractor Company:
Contractor Name:

Date: **1/3/1983**
Permit Type: **B**
Description:

Permit Description: **BUILDING PERMIT**
Work Class:
Proposed Use: NEW CARPORT
Permit Number: 83-00005968
Status: FINAL INSPECTION COMPLETE
Valuation: $0.00
Contractor Company:
Contractor Name:

Date: **1/3/1983**
Permit Type: **B**
Description:

Permit Description: **BUILDING PERMIT**
Work Class:
Proposed Use: NEW CARPORT
Permit Number: 83-00005969
Status: FINAL INSPECTION COMPLETE
Valuation: $0.00
Contractor Company:
Contractor Name:

ADJOINING PROPERTY FINDINGS

Date: **8/11/1982**
Permit Type: **B**
Description:

Permit Description: **BUILDING PERMIT**
Work Class:
Proposed Use: ADDITION TO APARTMENT
Permit Number: 82-00004854
Status: FINAL INSPECTION COMPLETE
Valuation: $0.00
Contractor Company:
Contractor Name:

Date: **8/11/1982**
Permit Type: **M**
Description:

Permit Description: **MECH-HTG-A/C PMT/GENERAL (PC)**
Work Class:
Proposed Use: MECHANICAL WORK
Permit Number: 82-00004855
Status: FINAL INSPECTION COMPLETE
Valuation: $0.00
Contractor Company:
Contractor Name: PMS

Date: **8/11/1982**
Permit Type: **P**
Description:

Permit Description: **PLUMBING PMT/GENERAL (PC)**
Work Class:
Proposed Use: PLUMBING WORK
Permit Number: 82-00004856
Status: FINAL INSPECTION COMPLETE
Valuation: $0.00
Contractor Company:
Contractor Name: PMS

ADJOINING PROPERTY FINDINGS

Date: **8/2/1982**
Permit Type: **M**
Description:

Permit Description: **MECH-HTG-A/C PMT/GENERAL (PC)**
Work Class:
Proposed Use: MECHANICAL WORK
Permit Number: 82-00004852
Status: FINAL INSPECTION COMPLETE
Valuation: $0.00
Contractor Company:
Contractor Name: WESTERN HEATING & A/C

Date: **8/2/1982**
Permit Type: **M**
Description:

Permit Description: **MECH-HTG-A/C PMT/GENERAL (PC)**
Work Class:
Proposed Use: MECHANICAL WORK
Permit Number: 82-00004853
Status: FINAL INSPECTION COMPLETE
Valuation: $0.00
Contractor Company:
Contractor Name: WESTERN HEATING & A/C

Date: **5/24/1982**
Permit Type: **E**
Description:

Permit Description: **ELECTRICAL PMT/GENERAL (PC)**
Work Class:
Proposed Use: ELECTRICAL WORK
Permit Number: 82-00004851
Status: FINAL INSPECTION COMPLETE
Valuation: $0.00
Contractor Company:
Contractor Name: TROJAN ELEC INC

ADJOINING PROPERTY FINDINGS

Date: **5/19/1982**
Permit Type: **P**
Description:

Permit Description: **PLUMBING PMT/GENERAL (PC)**
Work Class:
Proposed Use: PLUMBING WORK
Permit Number: 82-00004849
Status: FINAL INSPECTION COMPLETE
Valuation: $0.00
Contractor Company:
Contractor Name: PMS INC

Date: **4/25/1982**
Permit Type: **B**
Description:

Permit Description: **BUILDING PERMIT**
Work Class:
Proposed Use: NEW APARTMENT (3-4 UNITS)
Permit Number: 82-00004857
Status: FINAL INSPECTION COMPLETE
Valuation: $0.00
Contractor Company:
Contractor Name:

Date: **4/25/1982**
Permit Type: **B**
Description:

Permit Description: **BUILDING PERMIT**
Work Class:
Proposed Use: NEW APARTMENT (3-4 UNITS)
Permit Number: 82-00004858
Status: FINAL INSPECTION COMPLETE
Valuation: $0.00
Contractor Company:
Contractor Name:

ADJOINING PROPERTY FINDINGS

220 BRAZIL ST

Date:	**3/11/2020**
Permit Type:	**PR**
Description:	**WTR HTR CHANGEOUT - LIKE FOR L, WTR HTR CHANGEOUT - LIKE**
Permit Description:	**PLUMBING PERMIT**
Work Class:	PLUMBING WORK
Proposed Use:	RESIDENTIAL PLANNED DEV
Permit Number:	20-00000908
Status:	PERMIT PRINTED
Valuation:	$0.00
Contractor Company:	
Contractor Name:	AMERICAN POWER SOLUTIONS INC

Date:	**8/5/2015**
Permit Type:	**B**
Description:	**REPLACE SLIDING PATIO DOO**
Permit Description:	**BUILDING PERMIT**
Work Class:	ALTERATION OF APARTMENT
Proposed Use:	RESIDENTIAL PLANNED DEV
Permit Number:	15-00003134
Status:	FINAL INSPECTION COMPLETE
Valuation:	$1,021.00
Contractor Company:	
Contractor Name:	NU-STAR GLASS

Date:	**7/18/2000**
Permit Type:	**B**
Description:	
Permit Description:	**BUILDING PERMIT**
Work Class:	
Proposed Use:	REPAIR OF APARTMENT
Permit Number:	00-00003904
Status:	FINAL INSPECTION COMPLETE
Valuation:	$54,444.00
Contractor Company:	
Contractor Name:	R R STARK INC.

ADJOINING PROPERTY FINDINGS

Date:
Permit Type: **B**
Description:

Permit Description: **BUILDING PERMIT**
Work Class:
Proposed Use: NEW APARTMENT (3-4 UNITS)
Permit Number: 65-00004098
Status: FINAL INSPECTION COMPLETE
Valuation: $0.00
Contractor Company:
Contractor Name:

240 BRAZIL ST

Date: **3/11/2020**
Permit Type: **PR**
Description: **WTR HTR CHANGEOUT - LIKE FOR L, WTR HTR CHANGEOUT - LIKE**

Permit Description: **PLUMBING PERMIT**
Work Class: PLUMBING WORK
Proposed Use: RESIDENTIAL PLANNED DEV
Permit Number: 20-00000907
Status: PERMIT PRINTED
Valuation: $0.00
Contractor Company:
Contractor Name: AMERICAN POWER SOLUTIONS INC

Date: **12/23/2004**
Permit Type: **PR**
Description:

Permit Description: **PLUMBING PMT/GENERAL (NPC)**
Work Class:
Proposed Use: PLUMBING WORK
Permit Number: 04-00006667
Status: FINAL INSPECTION COMPLETE
Valuation: $0.00
Contractor Company:
Contractor Name: RESCUE ROOTER LLC #460

ADJOINING PROPERTY FINDINGS

Date: **10/14/2002**
Permit Type: **B**
Description:

Permit Description: **BUILDING PERMIT**
Work Class:
Proposed Use: ALTERATION OF APARTMENT
Permit Number: 02-00006357
Status: PERMIT PRINTED
Valuation: $900.00
Contractor Company:
Contractor Name:

Date: **10/14/2002**
Permit Type: **MR**
Description:

Permit Description: **MECH-HTG-A/C PMT/GENERAL (NPC)**
Work Class:
Proposed Use: ALTERATION OF APARTMENT
Permit Number: 02-00006357
Status: PERMIT PRINTED
Valuation: $0.00
Contractor Company:
Contractor Name:

Date: **10/14/2002**
Permit Type: **PR**
Description:

Permit Description: **PLUMBING PMT/GENERAL (NPC)**
Work Class:
Proposed Use: ALTERATION OF APARTMENT
Permit Number: 02-00006357
Status: PERMIT PRINTED
Valuation: $0.00
Contractor Company:
Contractor Name:

ADJOINING PROPERTY FINDINGS

Date: **5/6/1999**
Permit Type: **B**
Description:

Permit Description: **BUILDING PERMIT**
Work Class:
Proposed Use: NEW WALL
Permit Number: 99-00002686
Status: FINAL INSPECTION COMPLETE
Valuation: $4,320.00
Contractor Company:
Contractor Name:

Date:
Permit Type: **B**
Description:

Permit Description: **BUILDING PERMIT**
Work Class:
Proposed Use: NEW APARTMENT (3-4 UNITS)
Permit Number: 65-00004099
Status: FINAL INSPECTION COMPLETE
Valuation: $0.00
Contractor Company:
Contractor Name:

Date:
Permit Type: **B**
Description:

Permit Description: **BUILDING PERMIT**
Work Class:
Proposed Use: NEW APARTMENT (3-4 UNITS)
Permit Number: 65-00004100
Status: FINAL INSPECTION COMPLETE
Valuation: $0.00
Contractor Company:
Contractor Name:

ADJOINING PROPERTY FINDINGS

E HILLCREST DR

190 E HILLCREST DR

Date:	**12/4/2023**
Permit Type:	
Description:	**EXTERIOR REPAIRS TO AN EXISTING RETIREMENT RESIDENTIAL BUILDING (HILLCREST ROYALE) TO INCLUDE: BALCONY AND DECK REPAIRS, REPLACE (E) SIDING W/ NEW SMOOTH STUCCO, AND CONCRETE WALKWAY OVERLAY PER PLANS.**
Permit Description:	**Residential Building Permit**
Work Class:	
Proposed Use:	
Permit Number:	BLD-2023-09848
Status:	In Review
Valuation:	$50,000.00
Contractor Company:	
Contractor Name:	AMS Roofing and Construction

Date:	**11/1/2023**
Permit Type:	
Description:	**REROOF - 2ND PVC OVERLAY**
Permit Description:	**Commercial/Industrial Building Permit**
Work Class:	
Proposed Use:	
Permit Number:	BLD-2023-09598
Status:	Issued
Valuation:	$190,000.00
Contractor Company:	
Contractor Name:	AMS Roofing and Construction

ADJOINING PROPERTY FINDINGS

Date:	**10/12/2023**
Permit Type:	
Description:	**Reroof/Recover over existing sheathing** **CRRC 0610-0001a**
Permit Description:	**Residential Building Permit**
Work Class:	
Proposed Use:	
Permit Number:	BLD-2023-09426
Status:	Application Incomplete
Valuation:	$236,831.00
Contractor Company:	
Contractor Name:	KPS Permits

Date:	**7/28/2023**
Permit Type:	
Description:	**SOW:** • **Remove existing 1" x 6" T&G wood siding at decks & gable ends. Replace with new smooth stucco.** • **Install smooth stucco (instead of stone veneer) install stone cap to entry patio per attached rendering. And pour concrete seat wall.** • **Complete exterior paint of buildings. Colors proposed but not fully approved by corporate attached.** • **Install LifeDeck MC system over all common area concrete and walkways. E. e. Broom finished. F. f. Color TBD by the owner.** • **Remove and replace all the 2nd & 3rd story decks and replace with LifeDeck MC system.** • **Concrete repair and LifeDeck MC System.**
Permit Description:	**Residential Building Permit**
Work Class:	
Proposed Use:	
Permit Number:	BLD-2023-08830
Status:	Submitted - Online
Valuation:	$250,000.00
Contractor Company:	
Contractor Name:	AMS Roofing and Construction

ADJOINING PROPERTY FINDINGS

Date: **2/13/2020**
Permit Type: **B**
Description: **NEW MONUMENT SIGN, HILLCREST ROYALE**

Permit Description: **BUILDING PERMIT**
Work Class: SIGN, NEW
Proposed Use: PUBLIC LANDS
Permit Number: 20-00000654
Status: FINAL INSPECTION COMPLETE
Valuation: $2,400.00
Contractor Company:
Contractor Name:

Date: **9/4/1991**
Permit Type: **MR**
Description:

Permit Description: **MECH-HTG-A/C PMT/GENERAL (NPC)**
Work Class:
Proposed Use: ADDITION TO NURSING HOME
Permit Number: 90-00008384
Status: PERMIT PRINTED
Valuation: $0.00
Contractor Company:
Contractor Name:

Date: **8/1/1991**
Permit Type: **E**
Description:

Permit Description: **ELECTRICAL PMT/GENERAL (PC)**
Work Class:
Proposed Use: ADDITION TO NURSING HOME
Permit Number: 90-00008384
Status: FINAL INSPECTION COMPLETE
Valuation: $0.00
Contractor Company:
Contractor Name:

ADJOINING PROPERTY FINDINGS

Date: **5/6/1991**
Permit Type: **PR**
Description:

Permit Description: **PLUMBING PMT/GENERAL (NPC)**
Work Class:
Proposed Use: ADDITION TO NURSING HOME
Permit Number: 90-00008384
Status: FINAL INSPECTION COMPLETE
Valuation: $0.00
Contractor Company:
Contractor Name:

Date: **2/27/1991**
Permit Type: **B**
Description:

Permit Description: **BUILDING PERMIT**
Work Class:
Proposed Use: ADDITION TO NURSING HOME
Permit Number: 90-00008384
Status: FINAL INSPECTION COMPLETE
Valuation: $120,000.00
Contractor Company:
Contractor Name:

Date: **10/12/1989**
Permit Type: **B**
Description:

Permit Description: **BUILDING PERMIT**
Work Class:
Proposed Use: NEW SIGN
Permit Number: 89-00008723
Status: FINAL INSPECTION COMPLETE
Valuation: $1,000.00
Contractor Company:
Contractor Name: SIGNS & LUCITE PRODUCTS

ADJOINING PROPERTY FINDINGS

Date: **12/1/1988**
Permit Type: **MR**
Description:

Permit Description: **MECH-HTG-A/C PMT/GENERAL (NPC)**
Work Class:
Proposed Use: MECHANICAL WORK
Permit Number: 88-00000820
Status: PERMIT PRINTED
Valuation: $0.00
Contractor Company:
Contractor Name: PRESTIGE HOMES

Date: **11/30/1988**
Permit Type: **P**
Description:

Permit Description: **PLUMBING PMT/GENERAL (PC)**
Work Class:
Proposed Use: PLUMBING WORK
Permit Number: 88-00016432
Status: PERMIT PRINTED
Valuation: $0.00
Contractor Company:
Contractor Name: AMERICAN NURSERIES INC

Date: **11/30/1988**
Permit Type: **M**
Description:

Permit Description: **MECH-HTG-A/C PMT/GENERAL (PC)**
Work Class:
Proposed Use: MECHANICAL WORK
Permit Number: 88-00016454
Status: PERMIT PRINTED
Valuation: $0.00
Contractor Company:
Contractor Name: RABCO METAL PRODUCTS INC

ADJOINING PROPERTY FINDINGS

Date: **11/30/1988**
Permit Type: **M**
Description:

Permit Description: **MECH-HTG-A/C PMT/GENERAL (PC)**
Work Class:
Proposed Use: MECHANICAL WORK
Permit Number: 88-00016455
Status: PERMIT PRINTED
Valuation: $0.00
Contractor Company:
Contractor Name: PRO SHEET METAL

Date: **10/19/1988**
Permit Type: **B**
Description:

Permit Description: **BUILDING PERMIT**
Work Class:
Proposed Use: NEW PARKING LOT LIGHTING
Permit Number: 88-00015349
Status: PERMIT PRINTED
Valuation: $0.00
Contractor Company:
Contractor Name: PRESTIGE HOMES INC

Date: **10/19/1988**
Permit Type: **E**
Description:

Permit Description: **ELECTRICAL PMT/GENERAL (PC)**
Work Class:
Proposed Use: ELECTRICAL WORK
Permit Number: 88-00015354
Status: PERMIT PRINTED
Valuation: $0.00
Contractor Company:
Contractor Name: PRESTIGE HOMES INC

ADJOINING PROPERTY FINDINGS

Date: **10/13/1988**
Permit Type: **M**
Description:

Permit Description: **MECH-HTG-A/C PMT/GENERAL (PC)**
Work Class:
Proposed Use: MECHANICAL WORK
Permit Number: 88-00015342
Status: PERMIT PRINTED
Valuation: $0.00
Contractor Company:
Contractor Name: IRVINEWEST

Date: **9/27/1988**
Permit Type: **B**
Description:

Permit Description: **BUILDING PERMIT**
Work Class:
Proposed Use: NEW FENCE
Permit Number: 88-00014247
Status: PERMIT PRINTED
Valuation: $0.00
Contractor Company:
Contractor Name:

Date: **8/10/1988**
Permit Type: **B**
Description:

Permit Description: **BUILDING PERMIT**
Work Class:
Proposed Use: FIRE SPRINKLERS
Permit Number: 88-00017858
Status: PERMIT PRINTED
Valuation: $88,500.00
Contractor Company:
Contractor Name:

ADJOINING PROPERTY FINDINGS

Date: **7/26/1988**
Permit Type: **B**
Description:

Permit Description: **BUILDING PERMIT**
Work Class:
Proposed Use: NEW WALL
Permit Number: 88-00011861
Status: PERMIT PRINTED
Valuation: $0.00
Contractor Company:
Contractor Name: ARIAS CONSTRUCTION CO

Date: **5/25/1988**
Permit Type: **E**
Description:

Permit Description: **ELECTRICAL PMT/GENERAL (PC)**
Work Class:
Proposed Use: ELECTRICAL WORK
Permit Number: 88-00001356
Status: PERMIT PRINTED
Valuation: $0.00
Contractor Company:
Contractor Name: WALTON ELECTRIC

Date: **4/28/1988**
Permit Type: **P**
Description:

Permit Description: **PLUMBING PMT/GENERAL (PC)**
Work Class:
Proposed Use: PLUMBING WORK
Permit Number: 88-00009858
Status: PERMIT PRINTED
Valuation: $0.00
Contractor Company:
Contractor Name: ROBBINS PLUMBING & HTG.

ADJOINING PROPERTY FINDINGS

Date: **4/18/1988**
Permit Type: **B**
Description:

Permit Description: **BUILDING PERMIT**
Work Class:
Proposed Use: NEW INSTITUTIONAL
Permit Number: 88-00010108
Status: PERMIT PRINTED
Valuation: $0.00
Contractor Company:
Contractor Name:

Date: **3/29/1988**
Permit Type: **E**
Description:

Permit Description: **ELECTRICAL PMT/GENERAL (PC)**
Work Class:
Proposed Use: ELECTRICAL WORK
Permit Number: 88-00007811
Status: FINAL INSPECTION COMPLETE
Valuation: $0.00
Contractor Company:
Contractor Name: UNITED NOTTINGHAM

285 E HILLCREST DR

Date: **9/15/2003**
Permit Type: **ER**
Description:

Permit Description: **ELECTRICAL PMT/GENERAL(NPC)**
Work Class:
Proposed Use: ELECTRICAL WORK
Permit Number: 03-00005028
Status: FINAL INSPECTION COMPLETE
Valuation: $0.00
Contractor Company:
Contractor Name:

ADJOINING PROPERTY FINDINGS

365 E HILLCREST DR

Date:	**5/1/2024**
Permit Type:	
Description:	**(E-PLAN) Electrical for Kaiser Foundation Hospital. Scope of Work: New interior alterations of existing space. Total Affected Altered Square Footage Area: 375 Remove (E) Gen Rad equipment and control room equipment and replace with new. Restroom(s) to meet title 24 REQUIREMENTS MEP's under separate permits.**
Permit Description:	**Commercial Electrical Permit**
Work Class:	
Proposed Use:	
Permit Number:	ELE-2024-00651
Status:	In Review
Valuation:	$0.00
Contractor Company:	
Contractor Name:	

Date:	**5/1/2024**
Permit Type:	
Description:	**(E-PLAN) Mechanical for Kaiser Foundation Hospital. cope of Work: New interior alterations of existing space. Total Affected Altered Square Footage Area: 375 Remove (E) Gen Rad equipment and control room equipment and replace with new. Restroom(s) to meet title 24 REQUIREMENTS MEP's under separate permits.**
Permit Description:	**Commercial Mechanical Permit**
Work Class:	
Proposed Use:	
Permit Number:	MEC-2024-00414
Status:	In Review
Valuation:	$0.00
Contractor Company:	
Contractor Name:	

ADJOINING PROPERTY FINDINGS

Date:	**5/1/2024**
Permit Type:	
Description:	**(E-PLAN) Plumbing for Kaiser Foundation Hospital. cope of Work: New interior alterations of existing space. Total Affected Altered Square Footage Area: 375 Remove (E) Gen Rad equipment and control room equipment and replace with new. Restroom(s) to meet title 24 REQUIREMENTS MEP's under separate permits.**
Permit Description:	**Commercial Plumbing Permit**
Work Class:	
Proposed Use:	
Permit Number:	PLM-2024-00528
Status:	Application Processing
Valuation:	$0.00
Contractor Company:	
Contractor Name:	

Date:	**4/22/2024**
Permit Type:	
Description:	**Remove (E) Gen Rad equipment and control room equipment and replace with new.**
Permit Description:	**Commercial/Industrial Building Permit**
Work Class:	
Proposed Use:	
Permit Number:	BLD-2024-00829
Status:	Submitted - Online
Valuation:	$200,000.00
Contractor Company:	
Contractor Name:	

ADJOINING PROPERTY FINDINGS

Date:	**11/20/2023**
Permit Type:	
Description:	**Remove (1) existing 99 gallon natural gas water heater and replace with (1) 120 gallon heat pump water heater.**
Permit Description:	**Commercial Plumbing Permit**
Work Class:	
Proposed Use:	
Permit Number:	PLM-2023-01475
Status:	Submitted - Online
Valuation:	$19,000.00
Contractor Company:	
Contractor Name:	Southland Industries

Date:	**11/9/2023**
Permit Type:	
Description:	**Add (1) 80amp circuit breaker to existing electrical panel feeding (1) disconnect switch**
Permit Description:	**Commercial Electrical Permit**
Work Class:	
Proposed Use:	
Permit Number:	ELE-2023-01695
Status:	Submitted - Online
Valuation:	$6,000.00
Contractor Company:	
Contractor Name:	MB Herzog Electric

ADJOINING PROPERTY FINDINGS

Date:	**11/2/2023**
Permit Type:	
Description:	**REROOF 1 story building w/ Existing BUR capsheet roof. Will install new Single ply TPO 80 mil white T-24. 4-5ft Tile mansard existing at perimeter so flat TPO roof not visible. Applicant states that this is not an OSHPD/HCAI facility.**
Permit Description:	**Commercial/Industrial Building Permit**
Work Class:	
Proposed Use:	
Permit Number:	BLD-2023-09613
Status:	To Be Issued-Invoiced
Valuation:	$12,400.00
Contractor Company:	
Contractor Name:	

Date:	**7/28/2021**
Permit Type:	
Description:	**INTERIOR TENANT IMPROVEMENT**
Permit Description:	**Building Permit - Legacy**
Work Class:	
Proposed Use:	
Permit Number:	2021-2598-B-0-0-0
Status:	Finaled
Valuation:	$9,756.00
Contractor Company:	
Contractor Name:	KAISER FOUNDATION HEALTH PLAN

Date:	**7/28/2021**
Permit Type:	
Description:	**INTERIOR TENANT IMPROVEMENT**
Permit Description:	**Building Permit - Legacy**
Work Class:	
Proposed Use:	
Permit Number:	2021-2598-E-0-0-0
Status:	Finaled
Valuation:	$9,756.00
Contractor Company:	
Contractor Name:	KAISER FOUNDATION HEALTH PLAN

ADJOINING PROPERTY FINDINGS

Date:	**7/28/2021**
Permit Type:	
Description:	**INTERIOR TENANT IMPROVEMENT**
Permit Description:	**Building Permit - Legacy**
Work Class:	
Proposed Use:	
Permit Number:	2021-2598-M-0-0-0
Status:	Finaled
Valuation:	$9,756.00
Contractor Company:	
Contractor Name:	KAISER FOUNDATION HEALTH PLAN

Date:	**7/28/2021**
Permit Type:	
Description:	**INTERIOR TENANT IMPROVEMENT**
Permit Description:	**Building Permit - Legacy**
Work Class:	
Proposed Use:	
Permit Number:	2021-2598-P-0-0-0
Status:	Finaled
Valuation:	$9,756.00
Contractor Company:	
Contractor Name:	KAISER FOUNDATION HEALTH PLAN

Date:	**9/1/2020**
Permit Type:	**B**
Description:	**PARKING LOT LIGHT UPGRADE/CHAN, PARKING LOT LIGHT UPGRADE**
Permit Description:	**BUILDING PERMIT**
Work Class:	PARKING LOT LIGHTS, ALTERATION OF
Proposed Use:	COMMUNITY SHOPPING CENTER
Permit Number:	20-00003009
Status:	FINAL INSPECTION COMPLETE
Valuation:	$50,000.00
Contractor Company:	
Contractor Name:	PACIFIC INDUSTRIAL ELECTRIC

ADJOINING PROPERTY FINDINGS

Date:	**9/1/2020**
Permit Type:	**E**
Description:	**PARKING LOT LIGHT UPGRADE/CHAN, PARKING LOT LIGHT UPGRADE**
Permit Description:	**ELECTRICAL PERMIT**
Work Class:	PARKING LOT LIGHTS, ALTERATION OF
Proposed Use:	COMMUNITY SHOPPING CENTER
Permit Number:	20-00003009
Status:	FINAL INSPECTION COMPLETE
Valuation:	$50,000.00
Contractor Company:	
Contractor Name:	PACIFIC INDUSTRIAL ELECTRIC

Date:	**3/19/2019**
Permit Type:	**B**
Description:	**NEW ROOFTOP EQUIPMENT & PLATFO, NEW ROOFTOP EQUIPMENT & P**
Permit Description:	**BUILDING PERMIT**
Work Class:	OFFICE/MEDICAL, ALTERATION OF
Proposed Use:	COMMUNITY SHOPPING CENTER
Permit Number:	19-00001079
Status:	FINAL INSPECTION COMPLETE
Valuation:	$0.00
Contractor Company:	
Contractor Name:	A C H MECHANICAL CONTRACTORS I

Date:	**3/19/2019**
Permit Type:	**E**
Description:	**NEW ROOFTOP EQUIPMENT & PLATFO, NEW ROOFTOP EQUIPMENT & P**
Permit Description:	**ELECTRICAL PERMIT**
Work Class:	OFFICE/MEDICAL, ALTERATION OF
Proposed Use:	COMMUNITY SHOPPING CENTER
Permit Number:	19-00001079
Status:	FINAL INSPECTION COMPLETE
Valuation:	$0.00
Contractor Company:	
Contractor Name:	A C H MECHANICAL CONTRACTORS I

ADJOINING PROPERTY FINDINGS

Date:	**3/19/2019**
Permit Type:	**M**
Description:	**NEW ROOFTOP EQUIPMENT & PLATFO, NEW ROOFTOP EQUIPMENT & P**
Permit Description:	**MECHANICAL-HTG-A/C PERMIT**
Work Class:	OFFICE/MEDICAL, ALTERATION OF
Proposed Use:	COMMUNITY SHOPPING CENTER
Permit Number:	19-00001079
Status:	FINAL INSPECTION COMPLETE
Valuation:	$0.00
Contractor Company:	
Contractor Name:	A C H MECHANICAL CONTRACTORS I

Date:	**7/16/2018**
Permit Type:	**M**
Description:	**FAU AND A/C CHANGE OUT, KAISER PERMANENTE**
Permit Description:	**MECH-HTG-A/C PMT/GENERAL (PC)**
Work Class:	MECHANICAL WORK-COMMERCIAL STRUCTURES
Proposed Use:	COMMUNITY SHOPPING CENTER
Permit Number:	18-00002790
Status:	PERMIT PRINTED
Valuation:	$0.00
Contractor Company:	
Contractor Name:	A C H MECHANICAL CONTRACTORS I

Date:	**7/5/2016**
Permit Type:	**B**
Description:	**UPGRADE EXIT SIGNS & NURSE CAL, KAISER PERMAMNENTE**
Permit Description:	**BUILDING PERMIT**
Work Class:	OFFICE/MEDICAL, ALTERATION OF
Proposed Use:	COMMUNITY SHOPPING CENTER
Permit Number:	16-00001938
Status:	PERMIT PRINTED
Valuation:	$2,500.00
Contractor Company:	
Contractor Name:	KAISER FOUNDATION HEALTH PLAN

ADJOINING PROPERTY FINDINGS

Date:	**7/5/2016**
Permit Type:	**E**
Description:	**KAISER PERMAMNENTE**
Permit Description:	**ELECTRICAL PMT/GENERAL (PC)**
Work Class:	OFFICE/MEDICAL, ALTERATION OF
Proposed Use:	COMMUNITY SHOPPING CENTER
Permit Number:	16-00001938
Status:	PERMIT PRINTED
Valuation:	$2,500.00
Contractor Company:	
Contractor Name:	KAISER FOUNDATION HEALTH PLAN

Date:	**7/5/2016**
Permit Type:	**M**
Description:	**KAISER PERMAMNENTE**
Permit Description:	**MECH-HTG-A/C PMT/GENERAL (PC)**
Work Class:	OFFICE/MEDICAL, ALTERATION OF
Proposed Use:	COMMUNITY SHOPPING CENTER
Permit Number:	16-00001938
Status:	PERMIT PRINTED
Valuation:	$2,500.00
Contractor Company:	
Contractor Name:	KAISER FOUNDATION HEALTH PLAN

Date:	**4/12/2016**
Permit Type:	**ER**
Description:	**2 OUTLETS, MEDICINE CABINET INSTALLA**
Permit Description:	**ELECTRICAL PMT/GENERAL(NPC)**
Work Class:	OFFICE/MEDICAL, ALTERATION OF
Proposed Use:	COMMUNITY SHOPPING CENTER
Permit Number:	16-00000393
Status:	PERMIT PRINTED
Valuation:	$17,000.00
Contractor Company:	
Contractor Name:	KAISER FOUNDATION HEALTH PLAN

ADJOINING PROPERTY FINDINGS

Date:	**3/17/2016**
Permit Type:	**B**
Description:	**MEDICINE CABINET INSTALLATION, MEDICINE CABINET INSTALLA**
Permit Description:	**BUILDING PERMIT**
Work Class:	OFFICE/MEDICAL, ALTERATION OF
Proposed Use:	COMMUNITY SHOPPING CENTER
Permit Number:	16-00000393
Status:	FINAL INSPECTION COMPLETE
Valuation:	$17,000.00
Contractor Company:	
Contractor Name:	KAISER FOUNDATION HEALTH PLAN

Date:	**7/10/2015**
Permit Type:	**B**
Description:	**INTERIOR TENANT IMPROVEMENT, INTERIOR TENANT IMPROVEME**
Permit Description:	**BUILDING PERMIT**
Work Class:	ALTERATION OF OFFICE/MEDICAL
Proposed Use:	COMMUNITY SHOPPING CENTER
Permit Number:	15-00002494
Status:	FINAL INSPECTION COMPLETE
Valuation:	$20,848.00
Contractor Company:	
Contractor Name:	KAISER FOUNDATION HEALTH PLAN

Date:	**7/10/2015**
Permit Type:	**E**
Description:	**INTERIOR TENANT IMPROVEME**
Permit Description:	**ELECTRICAL PMT/GENERAL (PC)**
Work Class:	ALTERATION OF OFFICE/MEDICAL
Proposed Use:	COMMUNITY SHOPPING CENTER
Permit Number:	15-00002494
Status:	FINAL INSPECTION COMPLETE
Valuation:	$20,848.00
Contractor Company:	
Contractor Name:	KAISER FOUNDATION HEALTH PLAN

ADJOINING PROPERTY FINDINGS

Date:	**7/10/2015**
Permit Type:	**M**
Description:	**INTERIOR TENANT IMPROVEME**
Permit Description:	**MECH-HTG-A/C PMT/GENERAL (PC)**
Work Class:	ALTERATION OF OFFICE/MEDICAL
Proposed Use:	COMMUNITY SHOPPING CENTER
Permit Number:	15-00002494
Status:	FINAL INSPECTION COMPLETE
Valuation:	$20,848.00
Contractor Company:	
Contractor Name:	KAISER FOUNDATION HEALTH PLAN

Date:	**7/10/2015**
Permit Type:	**P**
Description:	**INTERIOR TENANT IMPROVEME**
Permit Description:	**PLUMBING PMT/GENERAL (PC)**
Work Class:	ALTERATION OF OFFICE/MEDICAL
Proposed Use:	COMMUNITY SHOPPING CENTER
Permit Number:	15-00002494
Status:	FINAL INSPECTION COMPLETE
Valuation:	$20,848.00
Contractor Company:	
Contractor Name:	KAISER FOUNDATION HEALTH PLAN

Date:	**6/17/2015**
Permit Type:	**B**
Description:	**INTERIOR TENANT IMPROVEMENT, INTERIOR TENANT IMPROVEME**
Permit Description:	**BUILDING PERMIT**
Work Class:	ALTERATION OF OFFICE/MEDICAL
Proposed Use:	COMMUNITY SHOPPING CENTER
Permit Number:	15-00001948
Status:	FINAL INSPECTION COMPLETE
Valuation:	$23,350.00
Contractor Company:	
Contractor Name:	KAISER FOUNDATION HEALTH PLAN

ADJOINING PROPERTY FINDINGS

Date:	**6/17/2015**
Permit Type:	**E**
Description:	**INTERIOR TENANT IMPROVEME**
Permit Description:	**ELECTRICAL PMT/GENERAL (PC)**
Work Class:	ALTERATION OF OFFICE/MEDICAL
Proposed Use:	COMMUNITY SHOPPING CENTER
Permit Number:	15-00001948
Status:	FINAL INSPECTION COMPLETE
Valuation:	$23,350.00
Contractor Company:	
Contractor Name:	KAISER FOUNDATION HEALTH PLAN

Date:	**6/17/2015**
Permit Type:	**M**
Description:	**INTERIOR TENANT IMPROVEME**
Permit Description:	**MECH-HTG-A/C PMT/GENERAL (PC)**
Work Class:	ALTERATION OF OFFICE/MEDICAL
Proposed Use:	COMMUNITY SHOPPING CENTER
Permit Number:	15-00001948
Status:	FINAL INSPECTION COMPLETE
Valuation:	$23,350.00
Contractor Company:	
Contractor Name:	KAISER FOUNDATION HEALTH PLAN

Date:	**6/17/2015**
Permit Type:	**P**
Description:	**INTERIOR TENANT IMPROVEME**
Permit Description:	**PLUMBING PMT/GENERAL (PC)**
Work Class:	ALTERATION OF OFFICE/MEDICAL
Proposed Use:	COMMUNITY SHOPPING CENTER
Permit Number:	15-00001948
Status:	FINAL INSPECTION COMPLETE
Valuation:	$23,350.00
Contractor Company:	
Contractor Name:	KAISER FOUNDATION HEALTH PLAN

ADJOINING PROPERTY FINDINGS

Date:	**4/29/2014**
Permit Type:	**B**
Description:	**COMMUNITY SHOPPING CENTER KAISER-EQUIPT ROOM RACKS**
Permit Description:	**BUILDING PERMIT**
Work Class:	ALTERATION OF OFFICE/MEDICAL
Proposed Use:	
Permit Number:	14-00000531
Status:	PERMIT PRINTED
Valuation:	$5,000.00
Contractor Company:	
Contractor Name:	KAISER FOUNDATION HEALTH PLAN

Date:	**4/29/2014**
Permit Type:	**E**
Description:	**COMMUNITY SHOPPING CENTER KAISER-EQUIPT ROOM RACKS**
Permit Description:	**ELECTRICAL PERMIT**
Work Class:	ALTERATION OF OFFICE/MEDICAL
Proposed Use:	
Permit Number:	14-00000531
Status:	PERMIT PRINTED
Valuation:	$5,000.00
Contractor Company:	
Contractor Name:	KAISER FOUNDATION HEALTH PLAN

Date:	**12/3/2013**
Permit Type:	**B**
Description:	**COMMUNITY SHOPPING CENTER INTERIOR TENANT IMPROVEME**
Permit Description:	**BUILDING PERMIT**
Work Class:	ALTERATION OF OFFICE/MEDICAL
Proposed Use:	
Permit Number:	13-00004328
Status:	PERMIT PRINTED
Valuation:	$4,313.00
Contractor Company:	
Contractor Name:	KAISER FOUNDATION HEALTH PLAN

ADJOINING PROPERTY FINDINGS

Date:	**12/3/2013**
Permit Type:	**E**
Description:	**COMMUNITY SHOPPING CENTER INTERIOR TENANT IMPROVEME**
Permit Description:	**ELECTRICAL PERMIT**
Work Class:	ALTERATION OF OFFICE/MEDICAL
Proposed Use:	
Permit Number:	13-00004328
Status:	PERMIT PRINTED
Valuation:	$4,313.00
Contractor Company:	
Contractor Name:	KAISER FOUNDATION HEALTH PLAN

Date:	**9/26/2012**
Permit Type:	**B**
Description:	**COMMUNITY SHOPPING CENTER REMODEL MAMMOGRAPHY ROOM**
Permit Description:	**BUILDING PERMIT**
Work Class:	ALTERATION OF OFFICE/MEDICAL
Proposed Use:	
Permit Number:	12-00002771
Status:	FINAL INSPECTION COMPLETE
Valuation:	$4,041.00
Contractor Company:	
Contractor Name:	KAISER FOUNDATION HEALTH PLAN

Date:	**9/26/2012**
Permit Type:	**E**
Description:	**COMMUNITY SHOPPING CENTER REMODEL MAMMOGRAPHY ROOM**
Permit Description:	**ELECTRICAL PERMIT**
Work Class:	ALTERATION OF OFFICE/MEDICAL
Proposed Use:	
Permit Number:	12-00002771
Status:	FINAL INSPECTION COMPLETE
Valuation:	$4,041.00
Contractor Company:	
Contractor Name:	KAISER FOUNDATION HEALTH PLAN

ADJOINING PROPERTY FINDINGS

Date:	**9/26/2012**
Permit Type:	**M**
Description:	**COMMUNITY SHOPPING CENTER REMODEL MAMMOGRAPHY ROOM**
Permit Description:	**MECHANICAL-HTG-A/C PERMIT**
Work Class:	ALTERATION OF OFFICE/MEDICAL
Proposed Use:	
Permit Number:	12-00002771
Status:	FINAL INSPECTION COMPLETE
Valuation:	$4,041.00
Contractor Company:	
Contractor Name:	KAISER FOUNDATION HEALTH PLAN

Date:	**9/26/2012**
Permit Type:	**PR**
Description:	**COMMUNITY SHOPPING CENTER REMODEL MAMMOGRAPHY ROOM**
Permit Description:	**PLUMBING PERMIT**
Work Class:	ALTERATION OF OFFICE/MEDICAL
Proposed Use:	
Permit Number:	12-00002771
Status:	FINAL INSPECTION COMPLETE
Valuation:	$4,041.00
Contractor Company:	
Contractor Name:	KAISER FOUNDATION HEALTH PLAN

Date:	**4/19/2012**
Permit Type:	**B**
Description:	**COMMUNITY SHOPPING CENTER KAISER MOB 1 RETINAL RM**
Permit Description:	**BUILDING PERMIT**
Work Class:	ALTERATION OF OFFICE/MEDICAL
Proposed Use:	
Permit Number:	12-00001104
Status:	PERMIT PRINTED
Valuation:	$21,000.00
Contractor Company:	
Contractor Name:	KAISER FOUNDATION HEALTH PLAN

ADJOINING PROPERTY FINDINGS

Date:	**4/19/2012**
Permit Type:	**E**
Description:	**COMMUNITY SHOPPING CENTER KAISER MOB 1 RETINAL RM**
Permit Description:	**ELECTRICAL PERMIT**
Work Class:	ALTERATION OF OFFICE/MEDICAL
Proposed Use:	
Permit Number:	12-00001104
Status:	PERMIT PRINTED
Valuation:	$21,000.00
Contractor Company:	
Contractor Name:	KAISER FOUNDATION HEALTH PLAN

Date:	**4/19/2012**
Permit Type:	**P**
Description:	**COMMUNITY SHOPPING CENTER KAISER MOB 1 RETINAL RM**
Permit Description:	**PLUMBING PERMIT**
Work Class:	ALTERATION OF OFFICE/MEDICAL
Proposed Use:	
Permit Number:	12-00001104
Status:	PERMIT PRINTED
Valuation:	$21,000.00
Contractor Company:	
Contractor Name:	KAISER FOUNDATION HEALTH PLAN

Date:	**7/14/2011**
Permit Type:	**B**
Description:	**COMMUNITY SHOPPING CENTER TILE LIFT OFF & RESET**
Permit Description:	**BUILDING PERMIT**
Work Class:	REROOFING EXISTING BUILDING
Proposed Use:	
Permit Number:	11-00002197
Status:	FINAL INSPECTION COMPLETE
Valuation:	$880.00
Contractor Company:	
Contractor Name:	BEST CONTRACTING SERVICES INC

ADJOINING PROPERTY FINDINGS

Date:	**5/11/2011**
Permit Type:	**B**
Description:	**COMMUNITY SHOPPING CENTER INTERIOR T.I. OF LAB/XRAY**
Permit Description:	**BUILDING PERMIT**
Work Class:	ALTERATION OF OFFICE/MEDICAL
Proposed Use:	
Permit Number:	11-00001457
Status:	FINAL INSPECTION COMPLETE
Valuation:	$5,653.00
Contractor Company:	
Contractor Name:	KAISER FOUNDATION HEALTH PLAN

Date:	**1/19/2011**
Permit Type:	**B**
Description:	**COMMUNITY SHOPPING CENTER 251SF IMPROVEMENT TO LAB**
Permit Description:	**BUILDING PERMIT**
Work Class:	ALTERATION OF OFFICE/MEDICAL
Proposed Use:	
Permit Number:	11-00000233
Status:	FINAL INSPECTION COMPLETE
Valuation:	$5,653.00
Contractor Company:	
Contractor Name:	KAISER FOUNDATION HEALTH PLAN

Date:	**1/19/2011**
Permit Type:	**E**
Description:	**COMMUNITY SHOPPING CENTER 251SF IMPROVEMENT TO LAB**
Permit Description:	**ELECTRICAL PERMIT**
Work Class:	ALTERATION OF OFFICE/MEDICAL
Proposed Use:	
Permit Number:	11-00000233
Status:	FINAL INSPECTION COMPLETE
Valuation:	$5,653.00
Contractor Company:	
Contractor Name:	KAISER FOUNDATION HEALTH PLAN

ADJOINING PROPERTY FINDINGS

Date:	**4/30/2010**
Permit Type:	**B**
Description:	**COMMUNITY SHOPPING CENTER KAISER-TEL EQUIPT RMS-T/I**
Permit Description:	**BUILDING PERMIT**
Work Class:	ALTERATION OF OFFICE/MEDICAL
Proposed Use:	
Permit Number:	10-00001148
Status:	FINAL INSPECTION COMPLETE
Valuation:	$12,000.00
Contractor Company:	
Contractor Name:	KAISER FOUNDATION HEALTH PLAN

Date:	**4/30/2010**
Permit Type:	**E**
Description:	**COMMUNITY SHOPPING CENTER KAISER-TEL EQUIPT RMS-T/I**
Permit Description:	**ELECTRICAL PERMIT**
Work Class:	ALTERATION OF OFFICE/MEDICAL
Proposed Use:	
Permit Number:	10-00001148
Status:	FINAL INSPECTION COMPLETE
Valuation:	$12,000.00
Contractor Company:	
Contractor Name:	KAISER FOUNDATION HEALTH PLAN

Date:	**4/30/2010**
Permit Type:	**M**
Description:	**COMMUNITY SHOPPING CENTER KAISER-TEL EQUIPT RMS-T/I**
Permit Description:	**MECHANICAL-HTG-A/C PERMIT**
Work Class:	ALTERATION OF OFFICE/MEDICAL
Proposed Use:	
Permit Number:	10-00001148
Status:	FINAL INSPECTION COMPLETE
Valuation:	$12,000.00
Contractor Company:	
Contractor Name:	KAISER FOUNDATION HEALTH PLAN

ADJOINING PROPERTY FINDINGS

Date:	**10/28/2009**
Permit Type:	**P**
Description:	**KAISER INTERIOR T.I., COMMUNITY SHOPPING CENTER KAISER INTERIOR T.I.**
Permit Description:	**PLUMBING PERMIT**
Work Class:	ALTERATION OF OFFICE/MEDICAL
Proposed Use:	
Permit Number:	09-00000041
Status:	FINAL INSPECTION COMPLETE
Valuation:	$518,585.00
Contractor Company:	
Contractor Name:	KAISER FOUNDATION HEALTH PLAN

Date:	**10/8/2009**
Permit Type:	**E**
Description:	**KAISER INTERIOR T.I., COMMUNITY SHOPPING CENTER KAISER INTERIOR T.I.**
Permit Description:	**ELECTRICAL PERMIT**
Work Class:	ALTERATION OF OFFICE/MEDICAL
Proposed Use:	
Permit Number:	09-00000041
Status:	FINAL INSPECTION COMPLETE
Valuation:	$518,585.00
Contractor Company:	
Contractor Name:	KAISER FOUNDATION HEALTH PLAN

Date:	**1/8/2009**
Permit Type:	**B**
Description:	**COMMUNITY SHOPPING CENTER KAISER INTERIOR T.I.**
Permit Description:	**BUILDING PERMIT**
Work Class:	ALTERATION OF OFFICE/MEDICAL
Proposed Use:	
Permit Number:	09-00000041
Status:	FINAL INSPECTION COMPLETE
Valuation:	$518,585.00
Contractor Company:	
Contractor Name:	KAISER FOUNDATION HEALTH PLAN

ADJOINING PROPERTY FINDINGS

Date: **4/10/2008**
Permit Type: **M**
Description: **COMMUNITY SHOPPING CENTER KAISER T.I. INTERIOR**

Permit Description: **MECHANICAL-HTG-A/C PERMIT**
Work Class: ALTERATION OF OFFICE/MEDICAL
Proposed Use:
Permit Number: 07-00004561
Status: FINAL INSPECTION COMPLETE
Valuation: $9,544.00
Contractor Company:
Contractor Name: KAISER FOUNDATION HEALTH

Date: **4/10/2008**
Permit Type: **P**
Description: **COMMUNITY SHOPPING CENTER KAISER T.I. INTERIOR**

Permit Description: **PLUMBING PERMIT**
Work Class: ALTERATION OF OFFICE/MEDICAL
Proposed Use:
Permit Number: 07-00004561
Status: FINAL INSPECTION COMPLETE
Valuation: $9,544.00
Contractor Company:
Contractor Name: KAISER FOUNDATION HEALTH

Date: **3/18/2008**
Permit Type: **E**
Description: **COMMUNITY SHOPPING CENTER KAISER T.I. INTERIOR**

Permit Description: **ELECTRICAL PERMIT**
Work Class: ALTERATION OF OFFICE/MEDICAL
Proposed Use:
Permit Number: 07-00004561
Status: FINAL INSPECTION COMPLETE
Valuation: $9,544.00
Contractor Company:
Contractor Name: KAISER FOUNDATION HEALTH

ADJOINING PROPERTY FINDINGS

Date:	**12/3/2007**
Permit Type:	**B**
Description:	**COMMUNITY SHOPPING CENTER KAISER T.I. INTERIOR**
Permit Description:	**BUILDING PERMIT**
Work Class:	ALTERATION OF OFFICE/MEDICAL
Proposed Use:	
Permit Number:	07-00004561
Status:	FINAL INSPECTION COMPLETE
Valuation:	$9,544.00
Contractor Company:	
Contractor Name:	KAISER FOUNDATION HEALTH

Date:	**6/15/2006**
Permit Type:	**M**
Description:	**extend waiting area-KAISER PERMANTE**
Permit Description:	**MECH-HTG-A/C PMT/GENERAL (PC)**
Work Class:	
Proposed Use:	ALTERATION OF OFFICE/MEDICAL
Permit Number:	05-00005105
Status:	FINAL INSPECTION COMPLETE
Valuation:	$0.00
Contractor Company:	
Contractor Name:	KAISER FOUNDATION HEALTH

Date:	**4/14/2006**
Permit Type:	**E**
Description:	**extend waiting area-KAISER PERMANTE**
Permit Description:	**ELECTRICAL PMT/GENERAL (PC)**
Work Class:	
Proposed Use:	ALTERATION OF OFFICE/MEDICAL
Permit Number:	05-00005105
Status:	FINAL INSPECTION COMPLETE
Valuation:	$0.00
Contractor Company:	
Contractor Name:	KAISER FOUNDATION HEALTH

ADJOINING PROPERTY FINDINGS

Date: **11/17/2005**
Permit Type: **B**
Description: **extend waiting area-KAISER PERMANTE**

Permit Description: **BUILDING PERMIT**
Work Class:
Proposed Use: ALTERATION OF OFFICE/MEDICAL
Permit Number: 05-00005105
Status: FINAL INSPECTION COMPLETE
Valuation: $3,443.00
Contractor Company:
Contractor Name: KAISER FOUNDATION HEALTH

Date: **5/6/2005**
Permit Type: **E**
Description: **OUTLETS FOR KAISER PERMANENTE**

Permit Description: **ELECTRICAL PMT/GENERAL (PC)**
Work Class:
Proposed Use: ELECTRICAL WORK
Permit Number: 05-00002068
Status: FINAL INSPECTION COMPLETE
Valuation: $0.00
Contractor Company:
Contractor Name: H & S ELECTRIC INC.

Date: **12/8/2004**
Permit Type: **E**
Description:

Permit Description: **ELECTRICAL PMT/GENERAL (PC)**
Work Class:
Proposed Use: ELECTRICAL WORK / COMMERCIAL STRUCTURES
Permit Number: 04-00006400
Status: FINAL INSPECTION COMPLETE
Valuation: $0.00
Contractor Company:
Contractor Name: H & S ELECTRIC INC.

ADJOINING PROPERTY FINDINGS

Date: **6/24/2004**
Permit Type: **E**
Description:

Permit Description: **ELECTRICAL PMT/GENERAL (PC)**
Work Class:
Proposed Use: REPAIR OF OFFICE/MEDICAL
Permit Number: 04-00001089
Status: FINAL INSPECTION COMPLETE
Valuation: $0.00
Contractor Company:
Contractor Name: KAISER FOUNDATION HEALTH

Date: **5/25/2004**
Permit Type: **M**
Description:

Permit Description: **MECH-HTG-A/C PMT/GENERAL (PC)**
Work Class:
Proposed Use: REPAIR OF OFFICE/MEDICAL
Permit Number: 04-00001089
Status: PERMIT PRINTED
Valuation: $0.00
Contractor Company:
Contractor Name: KAISER FOUNDATION HEALTH

Date: **3/5/2004**
Permit Type: **B**
Description:

Permit Description: **BUILDING PERMIT**
Work Class:
Proposed Use: REPAIR OF OFFICE/MEDICAL
Permit Number: 04-00001089
Status: PERMIT PRINTED
Valuation: $5,000.00
Contractor Company:
Contractor Name: KAISER FOUNDATION HEALTH

ADJOINING PROPERTY FINDINGS

Date: **9/23/2003**
Permit Type: **B**
Description:

Permit Description: **BUILDING PERMIT**
Work Class:
Proposed Use: NEW PARKING LOT LIGHTING
Permit Number: 03-00002036
Status: PERMIT PRINTED
Valuation: $25,000.00
Contractor Company:
Contractor Name: H & S ELECTRIC INC.

Date: **9/23/2003**
Permit Type: **E**
Description:

Permit Description: **ELECTRICAL PMT/GENERAL (PC)**
Work Class:
Proposed Use: NEW PARKING LOT LIGHTING
Permit Number: 03-00002036
Status: PERMIT PRINTED
Valuation: $0.00
Contractor Company:
Contractor Name: H & S ELECTRIC INC.

Date: **12/3/2002**
Permit Type: **B**
Description:

Permit Description: **BUILDING PERMIT**
Work Class:
Proposed Use: NEW PARKING LOT LIGHTING
Permit Number: 02-00005103
Status: PERMIT PRINTED
Valuation: $765.00
Contractor Company:
Contractor Name: KAISER FOUNDATION HEALTH

ADJOINING PROPERTY FINDINGS

Date: **12/3/2002**
Permit Type: **ER**
Description:

Permit Description: **ELECTRICAL PMT/GENERAL(NPC)**
Work Class:
Proposed Use: NEW PARKING LOT LIGHTING
Permit Number: 02-00005103
Status: PERMIT PRINTED
Valuation: $0.00
Contractor Company:
Contractor Name: KAISER FOUNDATION HEALTH

Date: **9/20/2002**
Permit Type: **ER**
Description:

Permit Description: **ELECTRICAL PMT/GENERAL(NPC)**
Work Class:
Proposed Use: ELECTRICAL WORK
Permit Number: 02-00005699
Status: FINAL INSPECTION COMPLETE
Valuation: $0.00
Contractor Company:
Contractor Name: WOODS ELECTRIC CO.

Date: **10/11/2001**
Permit Type: **P**
Description:

Permit Description: **PLUMBING PMT/GENERAL (PC)**
Work Class:
Proposed Use: ALTERATION OF OFFICE/MEDICAL
Permit Number: 01-00004199
Status: FINAL INSPECTION COMPLETE
Valuation: $0.00
Contractor Company:
Contractor Name: KAISER FOUNDATION HEALTH

ADJOINING PROPERTY FINDINGS

Date: **8/24/2001**
Permit Type: **E**
Description:

Permit Description: **ELECTRICAL PMT/GENERAL (PC)**
Work Class:
Proposed Use: ALTERATION OF OFFICE/MEDICAL
Permit Number: 01-00004199
Status: FINAL INSPECTION COMPLETE
Valuation: $0.00
Contractor Company:
Contractor Name: KAISER FOUNDATION HEALTH

Date: **8/3/2001**
Permit Type: **B**
Description:

Permit Description: **BUILDING PERMIT**
Work Class:
Proposed Use: ALTERATION OF OFFICE/MEDICAL
Permit Number: 01-00004199
Status: FINAL INSPECTION COMPLETE
Valuation: $5,600.00
Contractor Company:
Contractor Name: KAISER FOUNDATION HEALTH

Date: **3/17/1999**
Permit Type: **ER**
Description:

Permit Description: **ELECTRICAL PMT/GENERAL(NPC)**
Work Class:
Proposed Use: ELECTRICAL WORK / COMMERCIAL STRUCTURES
Permit Number: 99-00001052
Status: FINAL INSPECTION COMPLETE
Valuation: $0.00
Contractor Company:
Contractor Name: NEWHALL ELECTRIC INC A

ADJOINING PROPERTY FINDINGS

Date: **11/25/1996**
Permit Type: **ER**
Description:

Permit Description: **ELECTRICAL PMT/GENERAL(NPC)**
Work Class:
Proposed Use: ELECTRICAL WORK
Permit Number: 96-00006810
Status: FINAL INSPECTION COMPLETE
Valuation: $0.00
Contractor Company:
Contractor Name: PACIFIC DATA ELECTRIC, INC

Date: **10/25/1996**
Permit Type: **B**
Description:

Permit Description: **BUILDING PERMIT**
Work Class:
Proposed Use: ALTERATION OF OFFICE/MEDICAL
Permit Number: 96-00004995
Status: FINAL INSPECTION COMPLETE
Valuation: $100,000.00
Contractor Company:
Contractor Name: KIAISER FOUNDATION HEALTH

Date: **10/25/1996**
Permit Type: **E**
Description:

Permit Description: **ELECTRICAL PMT/GENERAL (PC)**
Work Class:
Proposed Use: ALTERATION OF OFFICE/MEDICAL
Permit Number: 96-00004995
Status: FINAL INSPECTION COMPLETE
Valuation: $0.00
Contractor Company:
Contractor Name: KIAISER FOUNDATION HEALTH

ADJOINING PROPERTY FINDINGS

Date: **10/25/1996**
Permit Type: **M**
Description:

Permit Description: **MECH-HTG-A/C PMT/GENERAL (PC)**
Work Class:
Proposed Use: ALTERATION OF OFFICE/MEDICAL
Permit Number: 96-00004995
Status: FINAL INSPECTION COMPLETE
Valuation: $0.00
Contractor Company:
Contractor Name: KIAISER FOUNDATION HEALTH

Date: **10/25/1996**
Permit Type: **P**
Description:

Permit Description: **PLUMBING PMT/GENERAL (PC)**
Work Class:
Proposed Use: ALTERATION OF OFFICE/MEDICAL
Permit Number: 96-00004995
Status: FINAL INSPECTION COMPLETE
Valuation: $0.00
Contractor Company:
Contractor Name: KIAISER FOUNDATION HEALTH

Date: **10/14/1992**
Permit Type: **B**
Description:

Permit Description: **BUILDING PERMIT**
Work Class:
Proposed Use: NEW SIGN
Permit Number: 92-00005839
Status: FINAL INSPECTION COMPLETE
Valuation: $8,000.00
Contractor Company:
Contractor Name: YOUNG ELECTRIC SIGN CO. INC.

ADJOINING PROPERTY FINDINGS

Date: **9/17/1992**
Permit Type: **B**
Description:

Permit Description: **BUILDING PERMIT**
Work Class:
Proposed Use: NEW WALL
Permit Number: 92-00005834
Status: FINAL INSPECTION COMPLETE
Valuation: $2,400.00
Contractor Company:
Contractor Name: KLASSEN CORP.

Date: **4/30/1992**
Permit Type: **E**
Description:

Permit Description: **ELECTRICAL PMT/GENERAL (PC)**
Work Class:
Proposed Use: NEW OFFICE/MEDICAL
Permit Number: 90-00008983
Status: FINAL INSPECTION COMPLETE
Valuation: $0.00
Contractor Company:
Contractor Name: KLASSEN CORP.

Date: **4/30/1992**
Permit Type: **B**
Description:

Permit Description: **BUILDING PERMIT**
Work Class:
Proposed Use: NEW PARKING LOT LIGHTING
Permit Number: 92-00001829
Status: FINAL INSPECTION COMPLETE
Valuation: $2,800.00
Contractor Company:
Contractor Name: KLASSEN CORP.

ADJOINING PROPERTY FINDINGS

Date: **4/30/1992**
Permit Type: **E**
Description:

Permit Description: **ELECTRICAL PMT/GENERAL (PC)**
Work Class:
Proposed Use: NEW PARKING LOT LIGHTING
Permit Number: 92-00001829
Status: FINAL INSPECTION COMPLETE
Valuation: $0.00
Contractor Company:
Contractor Name: KLASSEN CORP.

Date: **12/11/1991**
Permit Type: **M**
Description:

Permit Description: **MECH-HTG-A/C PMT/GENERAL (PC)**
Work Class:
Proposed Use: NEW OFFICE/MEDICAL
Permit Number: 90-00008983
Status: FINAL INSPECTION COMPLETE
Valuation: $0.00
Contractor Company:
Contractor Name: KLASSEN CORP.

Date: **12/11/1991**
Permit Type: **P**
Description:

Permit Description: **PLUMBING PMT/GENERAL (PC)**
Work Class:
Proposed Use: NEW OFFICE/MEDICAL
Permit Number: 90-00008983
Status: FINAL INSPECTION COMPLETE
Valuation: $0.00
Contractor Company:
Contractor Name: KLASSEN CORP.

ADJOINING PROPERTY FINDINGS

Date: **10/9/1991**
Permit Type: **ER**
Description:

Permit Description: **ELECTRICAL PMT/GENERAL(NPC)**
Work Class:
Proposed Use: ELECTRICAL WORK
Permit Number: 91-00005857
Status: FINAL INSPECTION COMPLETE
Valuation: $0.00
Contractor Company:
Contractor Name: RASCON ELECTRIC, RICHARD

Date: **8/20/1991**
Permit Type: **B**
Description:

Permit Description: **BUILDING PERMIT**
Work Class:
Proposed Use: NEW OFFICE/MEDICAL
Permit Number: 90-00008983
Status: FINAL INSPECTION COMPLETE
Valuation: $1,703,167.00
Contractor Company:
Contractor Name: KLASSEN CORP.

ADJOINING PROPERTY FINDINGS

E HILLCREST DR # B

275 E HILLCREST DR # B

Date:	**10/16/2018**
Permit Type:	**MR**
Description:	**MECHANICAL WORK, CYIENT**
Permit Description:	**MECH-HTG-A/C PMT/GENERAL (NPC)**
Work Class:	OFFICE BLDG, ALTERATION OF
Proposed Use:	COMMUNITY SHOPPING CENTER
Permit Number:	18-00003094
Status:	FINAL INSPECTION COMPLETE
Valuation:	$162,554.00
Contractor Company:	
Contractor Name:	

Date:	**10/16/2018**
Permit Type:	**P**
Description:	**CYIENT**
Permit Description:	**PLUMBING PMT/GENERAL (PC)**
Work Class:	OFFICE BLDG, ALTERATION OF
Proposed Use:	COMMUNITY SHOPPING CENTER
Permit Number:	18-00003094
Status:	FINAL INSPECTION COMPLETE
Valuation:	$162,554.00
Contractor Company:	
Contractor Name:	

ADJOINING PROPERTY FINDINGS

Date: **9/19/2018**
Permit Type: **B**
Description: **INTERIOR TI - EXPAND EXISTING, CYIENT**

Permit Description: **BUILDING PERMIT**
Work Class: OFFICE BLDG, ALTERATION OF
Proposed Use: COMMUNITY SHOPPING CENTER
Permit Number: 18-00003094
Status: FINAL INSPECTION COMPLETE
Valuation: $162,554.00
Contractor Company:
Contractor Name:

Date: **9/19/2018**
Permit Type: **E**
Description: **CYIENT**

Permit Description: **ELECTRICAL PMT/GENERAL (PC)**
Work Class: OFFICE BLDG, ALTERATION OF
Proposed Use: COMMUNITY SHOPPING CENTER
Permit Number: 18-00003094
Status: FINAL INSPECTION COMPLETE
Valuation: $162,554.00
Contractor Company:
Contractor Name:

Date: **10/9/2017**
Permit Type: **B**
Description: **INTERIOR TENANT IMPROVEMENT, INTERIOR TENANT IMPROVEME**

Permit Description: **BUILDING PERMIT**
Work Class: OFFICE BLDG, ALTERATION OF
Proposed Use: COMMUNITY SHOPPING CENTER
Permit Number: 17-00003995
Status: PLAN CHECK
Valuation: $3,280.00
Contractor Company:
Contractor Name:

ADJOINING PROPERTY FINDINGS

Date:	**12/21/2016**
Permit Type:	**B**
Description:	**INTERIOR TENANT IMPROVEMENT, AUTISM CENTER**
Permit Description:	**BUILDING PERMIT**
Work Class:	OFFICE/MEDICAL, ALTERATION OF
Proposed Use:	COMMUNITY SHOPPING CENTER
Permit Number:	16-00004442
Status:	FINAL INSPECTION COMPLETE
Valuation:	$52,872.00
Contractor Company:	
Contractor Name:	

Date:	**12/21/2016**
Permit Type:	**E**
Description:	**AUTISM CENTER**
Permit Description:	**ELECTRICAL PMT/GENERAL (PC)**
Work Class:	OFFICE/MEDICAL, ALTERATION OF
Proposed Use:	COMMUNITY SHOPPING CENTER
Permit Number:	16-00004442
Status:	FINAL INSPECTION COMPLETE
Valuation:	$52,872.00
Contractor Company:	
Contractor Name:	

Date:	**12/21/2016**
Permit Type:	**M**
Description:	**AUTISM CENTER**
Permit Description:	**MECH-HTG-A/C PMT/GENERAL (PC)**
Work Class:	OFFICE/MEDICAL, ALTERATION OF
Proposed Use:	COMMUNITY SHOPPING CENTER
Permit Number:	16-00004442
Status:	FINAL INSPECTION COMPLETE
Valuation:	$52,872.00
Contractor Company:	
Contractor Name:	

ADJOINING PROPERTY FINDINGS

Date: **12/21/2016**
Permit Type: **P**
Description: **BREAK RM SINK1, AUTISM CENTER**

Permit Description: **PLUMBING PMT/GENERAL (PC)**
Work Class: OFFICE/MEDICAL, ALTERATION OF
Proposed Use: COMMUNITY SHOPPING CENTER
Permit Number: 16-00004442
Status: FINAL INSPECTION COMPLETE
Valuation: $52,872.00
Contractor Company:
Contractor Name:

Date: **7/26/2016**
Permit Type: **P**
Description: **LEVEL 3**

Permit Description: **PLUMBING PMT/GENERAL (PC)**
Work Class: OFFICE BLDG, ALTERATION OF
Proposed Use: COMMUNITY SHOPPING CENTER
Permit Number: 16-00002676
Status: FINAL INSPECTION COMPLETE
Valuation: $63,146.00
Contractor Company:
Contractor Name: BENICK INC

Date: **7/25/2016**
Permit Type: **M**
Description: **LEVEL 3**

Permit Description: **MECH-HTG-A/C PMT/GENERAL (PC)**
Work Class: OFFICE BLDG, ALTERATION OF
Proposed Use: COMMUNITY SHOPPING CENTER
Permit Number: 16-00002676
Status: FINAL INSPECTION COMPLETE
Valuation: $63,146.00
Contractor Company:
Contractor Name: BENICK INC

ADJOINING PROPERTY FINDINGS

Date:	**7/22/2016**
Permit Type:	**B**
Description:	**INTERIOR TENANT IMPROVEMENT, LEVEL 3**
Permit Description:	**BUILDING PERMIT**
Work Class:	OFFICE BLDG, ALTERATION OF
Proposed Use:	COMMUNITY SHOPPING CENTER
Permit Number:	16-00002676
Status:	FINAL INSPECTION COMPLETE
Valuation:	$63,146.00
Contractor Company:	
Contractor Name:	BENICK INC

Date:	**7/22/2016**
Permit Type:	**E**
Description:	**ELECTRICAL FOR LEVEL 3, LEVEL 3**
Permit Description:	**ELECTRICAL PMT/GENERAL (PC)**
Work Class:	OFFICE BLDG, ALTERATION OF
Proposed Use:	COMMUNITY SHOPPING CENTER
Permit Number:	16-00002676
Status:	FINAL INSPECTION COMPLETE
Valuation:	$63,146.00
Contractor Company:	
Contractor Name:	BENICK INC

Date:	**3/19/2014**
Permit Type:	**E**
Description:	**COMMUNITY SHOPPING CENTER INTERIOR T.I. FOR KAFTEN**
Permit Description:	**ELECTRICAL PERMIT**
Work Class:	ALTERATION OF OFFICE BUILDING
Proposed Use:	
Permit Number:	14-00000475
Status:	FINAL INSPECTION COMPLETE
Valuation:	$87,504.00
Contractor Company:	
Contractor Name:	

ADJOINING PROPERTY FINDINGS

Date:	**3/19/2014**
Permit Type:	**P**
Description:	**INSTA HOT WATER HEATERS, COMMUNITY SHOPPING CENTER INTERIOR T.I. FOR KAFTEN**
Permit Description:	**PLUMBING PERMIT**
Work Class:	ALTERATION OF OFFICE BUILDING
Proposed Use:	
Permit Number:	14-00000475
Status:	FINAL INSPECTION COMPLETE
Valuation:	$87,504.00
Contractor Company:	
Contractor Name:	

Date:	**3/18/2014**
Permit Type:	**M**
Description:	**COMMUNITY SHOPPING CENTER INTERIOR T.I. FOR KAFTEN**
Permit Description:	**MECHANICAL-HTG-A/C PERMIT**
Work Class:	ALTERATION OF OFFICE BUILDING
Proposed Use:	
Permit Number:	14-00000475
Status:	FINAL INSPECTION COMPLETE
Valuation:	$87,504.00
Contractor Company:	
Contractor Name:	

Date:	**3/17/2014**
Permit Type:	**B**
Description:	**COMMUNITY SHOPPING CENTER INTERIOR T.I. FOR KAFTEN**
Permit Description:	**BUILDING PERMIT**
Work Class:	ALTERATION OF OFFICE BUILDING
Proposed Use:	
Permit Number:	14-00000475
Status:	FINAL INSPECTION COMPLETE
Valuation:	$87,504.00
Contractor Company:	
Contractor Name:	

ADJOINING PROPERTY FINDINGS

Date: **4/21/2009**
Permit Type: **M**
Description: **COMMUNITY SHOPPING CENTER CHANGE OUT OF BOILER, AIR**

Permit Description: **MECHANICAL-HTG-A/C PERMIT**
Work Class: MECHANICAL WORK / COMMERCIAL STRUCTURES
Proposed Use:
Permit Number: 09-00000843
Status: FINAL INSPECTION COMPLETE
Valuation: $0.00
Contractor Company:
Contractor Name:

Date: **3/26/2009**
Permit Type: **M**
Description: **COMMUNITY SHOPPING CENTER R&R (4) AC ROOF MOUNT A/C**

Permit Description: **MECHANICAL-HTG-A/C PERMIT**
Work Class: MECHANICAL WORK / COMMERCIAL STRUCTURES
Proposed Use:
Permit Number: 09-00000646
Status: FINAL INSPECTION COMPLETE
Valuation: $0.00
Contractor Company:
Contractor Name: CEVISTA INC

Date: **11/13/2003**
Permit Type: **M**
Description:

Permit Description: **MECH-HTG-A/C PMT/GENERAL (PC)**
Work Class:
Proposed Use: ALTERATION OF OFFICE BUILDING
Permit Number: 03-00005959
Status: FINAL INSPECTION COMPLETE
Valuation: $0.00
Contractor Company:
Contractor Name:

ADJOINING PROPERTY FINDINGS

Date: **11/6/2003**
Permit Type: **B**
Description:

Permit Description: **BUILDING PERMIT**
Work Class:
Proposed Use: ALTERATION OF OFFICE BUILDING
Permit Number: 03-00005959
Status: FINAL INSPECTION COMPLETE
Valuation: $63,909.00
Contractor Company:
Contractor Name:

Date: **11/6/2003**
Permit Type: **E**
Description:

Permit Description: **ELECTRICAL PMT/GENERAL (PC)**
Work Class:
Proposed Use: ALTERATION OF OFFICE BUILDING
Permit Number: 03-00005959
Status: FINAL INSPECTION COMPLETE
Valuation: $0.00
Contractor Company:
Contractor Name:

Date: **7/5/2002**
Permit Type: **E**
Description:

Permit Description: **ELECTRICAL PMT/GENERAL (PC)**
Work Class:
Proposed Use: ALTERATION OF OFFICE BUILDING
Permit Number: 02-00002063
Status: FINAL INSPECTION COMPLETE
Valuation: $0.00
Contractor Company:
Contractor Name:

ADJOINING PROPERTY FINDINGS

Date: **5/31/2002**
Permit Type: **B**
Description:

Permit Description: **BUILDING PERMIT**
Work Class:
Proposed Use: ALTERATION OF OFFICE BUILDING
Permit Number: 02-00002063
Status: FINAL INSPECTION COMPLETE
Valuation: $125,000.00
Contractor Company:
Contractor Name:

Date: **5/28/2002**
Permit Type: **B**
Description:

Permit Description: **BUILDING PERMIT**
Work Class:
Proposed Use: NEW SIGN
Permit Number: 02-00003125
Status: PERMIT PRINTED
Valuation: $3,500.00
Contractor Company:
Contractor Name: VOGUE SIGN CO

Date: **5/28/2002**
Permit Type: **ER**
Description:

Permit Description: **ELECTRICAL PMT/GENERAL(NPC)**
Work Class:
Proposed Use: NEW SIGN
Permit Number: 02-00003125
Status: PERMIT PRINTED
Valuation: $0.00
Contractor Company:
Contractor Name: VOGUE SIGN CO

ADJOINING PROPERTY FINDINGS

Date: **3/5/1999**
Permit Type: **P**
Description:

Permit Description: **PLUMBING PMT/GENERAL (PC)**
Work Class:
Proposed Use: ALTERATION OF OFFICE/MEDICAL
Permit Number: 99-00000183
Status: FINAL INSPECTION COMPLETE
Valuation: $0.00
Contractor Company:
Contractor Name: SQUIRE CONSTRUCTION, DIRK ANTH

Date: **2/24/1999**
Permit Type: **E**
Description:

Permit Description: **ELECTRICAL PMT/GENERAL (PC)**
Work Class:
Proposed Use: ALTERATION OF OFFICE/MEDICAL
Permit Number: 99-00000183
Status: FINAL INSPECTION COMPLETE
Valuation: $0.00
Contractor Company:
Contractor Name: SQUIRE CONSTRUCTION, DIRK ANTH

Date: **2/18/1999**
Permit Type: **B**
Description:

Permit Description: **BUILDING PERMIT**
Work Class:
Proposed Use: ALTERATION OF OFFICE/MEDICAL
Permit Number: 99-00000183
Status: PERMIT PRINTED
Valuation: $15,000.00
Contractor Company:
Contractor Name: SQUIRE CONSTRUCTION, DIRK ANTH

ADJOINING PROPERTY FINDINGS

Date: **1/8/1998**
Permit Type: **ER**
Description:

Permit Description: **ELECTRICAL PMT/GENERAL(NPC)**
Work Class:
Proposed Use: ELECTRICAL WORK
Permit Number: 98-00000085
Status: FINAL INSPECTION COMPLETE
Valuation: $0.00
Contractor Company:
Contractor Name: VCI TELCOM INC

Date: **10/16/1996**
Permit Type: **B**
Description:

Permit Description: **BUILDING PERMIT**
Work Class:
Proposed Use: REPAIR OF COMMERCIAL BLDG
Permit Number: 96-00005809
Status: PERMIT PRINTED
Valuation: $10,000.00
Contractor Company:
Contractor Name: SOUTHERN CALIFORNIA ROOFING

Date: **11/8/1994**
Permit Type: **PR**
Description:

Permit Description: **PLUMBING PMT/GENERAL (NPC)**
Work Class:
Proposed Use: ALTERATION OF OFFICE BUILDING
Permit Number: 94-00006568
Status: FINAL INSPECTION COMPLETE
Valuation: $0.00
Contractor Company:
Contractor Name: INNER SPACE CONSTRUCTORS

ADJOINING PROPERTY FINDINGS

Date: **11/3/1994**
Permit Type: **M**
Description:

Permit Description: **MECH-HTG-A/C PMT/GENERAL (PC)**
Work Class:
Proposed Use: ALTERATION OF OFFICE BUILDING
Permit Number: 94-00006568
Status: FINAL INSPECTION COMPLETE
Valuation: $0.00
Contractor Company:
Contractor Name: INNER SPACE CONSTRUCTORS

Date: **11/2/1994**
Permit Type: **E**
Description:

Permit Description: **ELECTRICAL PMT/GENERAL (PC)**
Work Class:
Proposed Use: ALTERATION OF OFFICE BUILDING
Permit Number: 94-00006568
Status: FINAL INSPECTION COMPLETE
Valuation: $0.00
Contractor Company:
Contractor Name: INNER SPACE CONSTRUCTORS

Date: **10/27/1994**
Permit Type: **B**
Description:

Permit Description: **BUILDING PERMIT**
Work Class:
Proposed Use: ALTERATION OF OFFICE BUILDING
Permit Number: 94-00006568
Status: FINAL INSPECTION COMPLETE
Valuation: $56,500.00
Contractor Company:
Contractor Name: INNER SPACE CONSTRUCTORS

ADJOINING PROPERTY FINDINGS

Date: **9/27/1994**
Permit Type: **B**
Description:

Permit Description: **BUILDING PERMIT**
Work Class:
Proposed Use: ALTERATION OF OFFICE BUILDING
Permit Number: 94-00005145
Status: FINAL INSPECTION COMPLETE
Valuation: $5,000.00
Contractor Company:
Contractor Name: TASCO CONSTRUCTION

Date: **8/10/1994**
Permit Type: **ER**
Description:

Permit Description: **ELECTRICAL PMT/GENERAL(NPC)**
Work Class:
Proposed Use: ALTERATION OF OFFICE BUILDING
Permit Number: 94-00002232
Status: PERMIT PRINTED
Valuation: $0.00
Contractor Company:
Contractor Name: TASCO CONSTRUCTION

Date: **8/8/1994**
Permit Type: **B**
Description:

Permit Description: **BUILDING PERMIT**
Work Class:
Proposed Use: ALTERATION OF OFFICE BUILDING
Permit Number: 94-00002232
Status: FINAL INSPECTION COMPLETE
Valuation: $28,900.00
Contractor Company:
Contractor Name: TASCO CONSTRUCTION

ADJOINING PROPERTY FINDINGS

Date: **11/29/1993**
Permit Type: **B**
Description:

Permit Description: **BUILDING PERMIT**
Work Class:
Proposed Use: ALTERATION OF OFFICE BUILDING
Permit Number: 93-00005728
Status: FINAL INSPECTION COMPLETE
Valuation: $10,000.00
Contractor Company:
Contractor Name: SARES COMPANY

Date: **11/18/1993**
Permit Type: **MR**
Description:

Permit Description: **MECH-HTG-A/C PMT/GENERAL (NPC)**
Work Class:
Proposed Use: ALTERATION OF OFFICE BUILDING
Permit Number: 93-00004957
Status: FINAL INSPECTION COMPLETE
Valuation: $0.00
Contractor Company:
Contractor Name: HP ASSOCIATES

Date: **11/18/1993**
Permit Type: **MR**
Description:

Permit Description: **MECH-HTG-A/C PMT/GENERAL (NPC)**
Work Class:
Proposed Use: ALTERATION OF OFFICE BUILDING
Permit Number: 93-00005570
Status: PERMIT PRINTED
Valuation: $0.00
Contractor Company:
Contractor Name: HP ASSOCIATES

ADJOINING PROPERTY FINDINGS

Date: **11/16/1993**
Permit Type: **PR**
Description:

Permit Description: **PLUMBING PMT/GENERAL (NPC)**
Work Class:
Proposed Use: ALTERATION OF OFFICE BUILDING
Permit Number: 93-00004957
Status: FINAL INSPECTION COMPLETE
Valuation: $0.00
Contractor Company:
Contractor Name: HP ASSOCIATES

Date: **11/15/1993**
Permit Type: **E**
Description:

Permit Description: **ELECTRICAL PMT/GENERAL (PC)**
Work Class:
Proposed Use: ALTERATION OF OFFICE BUILDING
Permit Number: 93-00004957
Status: PERMIT PRINTED
Valuation: $0.00
Contractor Company:
Contractor Name: HP ASSOCIATES

Date: **11/8/1993**
Permit Type: **B**
Description:

Permit Description: **BUILDING PERMIT**
Work Class:
Proposed Use: ALTERATION OF OFFICE BUILDING
Permit Number: 93-00004957
Status: FINAL INSPECTION COMPLETE
Valuation: $9,950.00
Contractor Company:
Contractor Name: HP ASSOCIATES

ADJOINING PROPERTY FINDINGS

Date: **11/8/1993**
Permit Type: **B**
Description:

Permit Description: **BUILDING PERMIT**
Work Class:
Proposed Use: ALTERATION OF OFFICE BUILDING
Permit Number: 93-00005570
Status: PERMIT PRINTED
Valuation: $4,050.00
Contractor Company:
Contractor Name: HP ASSOCIATES

Date: **10/19/1993**
Permit Type: **E**
Description:

Permit Description: **ELECTRICAL PMT/GENERAL (PC)**
Work Class:
Proposed Use: ELECTRICAL WORK
Permit Number: 93-00004228
Status: FINAL INSPECTION COMPLETE
Valuation: $0.00
Contractor Company:
Contractor Name: PREFERRED ELECTRICAL

Date: **9/15/1993**
Permit Type: **B**
Description:

Permit Description: **BUILDING PERMIT**
Work Class:
Proposed Use: ALTERATION OF OFFICE BUILDING
Permit Number: 93-00004213
Status: FINAL INSPECTION COMPLETE
Valuation: $8,448.00
Contractor Company:
Contractor Name: ROSSI CONST. CO.

ADJOINING PROPERTY FINDINGS

Date: **9/15/1993**
Permit Type: **E**
Description:

Permit Description: **ELECTRICAL PMT/GENERAL (PC)**
Work Class:
Proposed Use: ALTERATION OF OFFICE BUILDING
Permit Number: 93-00004213
Status: FINAL INSPECTION COMPLETE
Valuation: $0.00
Contractor Company:
Contractor Name: ROSSI CONST. CO.

Date: **9/15/1993**
Permit Type: **PR**
Description:

Permit Description: **PLUMBING PMT/GENERAL (NPC)**
Work Class:
Proposed Use: PLUMBING WORK
Permit Number: 93-00004230
Status: FINAL INSPECTION COMPLETE
Valuation: $0.00
Contractor Company:
Contractor Name: M-D PLUMBING INC

Date: **7/15/1993**
Permit Type: **B**
Description:

Permit Description: **BUILDING PERMIT**
Work Class:
Proposed Use: ALTERATION OF OFFICE BUILDING
Permit Number: 93-00002973
Status: FINAL INSPECTION COMPLETE
Valuation: $29,500.00
Contractor Company:
Contractor Name: SARES COMPANY

ADJOINING PROPERTY FINDINGS

Date: **7/15/1993**
Permit Type: **E**
Description:

Permit Description: **ELECTRICAL PMT/GENERAL (PC)**
Work Class:
Proposed Use: ALTERATION OF OFFICE BUILDING
Permit Number: 93-00002973
Status: FINAL INSPECTION COMPLETE
Valuation: $0.00
Contractor Company:
Contractor Name: SARES COMPANY

Date: **7/15/1993**
Permit Type: **M**
Description:

Permit Description: **MECH-HTG-A/C PMT/GENERAL (PC)**
Work Class:
Proposed Use: ALTERATION OF OFFICE BUILDING
Permit Number: 93-00002973
Status: FINAL INSPECTION COMPLETE
Valuation: $0.00
Contractor Company:
Contractor Name: SARES COMPANY

Date: **7/15/1993**
Permit Type: **PR**
Description:

Permit Description: **PLUMBING PMT/GENERAL (NPC)**
Work Class:
Proposed Use: ALTERATION OF OFFICE BUILDING
Permit Number: 93-00002973
Status: FINAL INSPECTION COMPLETE
Valuation: $0.00
Contractor Company:
Contractor Name: SARES COMPANY

ADJOINING PROPERTY FINDINGS

Date: **6/30/1993**
Permit Type: **B**
Description:

Permit Description: **BUILDING PERMIT**
Work Class:
Proposed Use: ALTERATION OF OFFICE BUILDING
Permit Number: 93-00002177
Status: PERMIT PRINTED
Valuation: $12,440.00
Contractor Company:
Contractor Name: SARES COMPANY

Date: **6/30/1993**
Permit Type: **E**
Description:

Permit Description: **ELECTRICAL PMT/GENERAL (PC)**
Work Class:
Proposed Use: ALTERATION OF OFFICE BUILDING
Permit Number: 93-00002177
Status: FINAL INSPECTION COMPLETE
Valuation: $0.00
Contractor Company:
Contractor Name: SARES COMPANY

Date: **6/30/1993**
Permit Type: **M**
Description:

Permit Description: **MECH-HTG-A/C PMT/GENERAL (PC)**
Work Class:
Proposed Use: ALTERATION OF OFFICE BUILDING
Permit Number: 93-00002177
Status: FINAL INSPECTION COMPLETE
Valuation: $0.00
Contractor Company:
Contractor Name: SARES COMPANY

ADJOINING PROPERTY FINDINGS

Date: **1/9/1992**
Permit Type: **B**
Description:

Permit Description: **BUILDING PERMIT**
Work Class:
Proposed Use: ALTERATION OF OFFICE BUILDING
Permit Number: 91-00007046
Status: FINAL INSPECTION COMPLETE
Valuation: $4,800.00
Contractor Company:
Contractor Name: CROSSROADS CONSTRUCTION

Date: **1/9/1992**
Permit Type: **ER**
Description:

Permit Description: **ELECTRICAL PMT/GENERAL(NPC)**
Work Class:
Proposed Use: ALTERATION OF OFFICE BUILDING
Permit Number: 91-00007046
Status: FINAL INSPECTION COMPLETE
Valuation: $0.00
Contractor Company:
Contractor Name: CROSSROADS CONSTRUCTION

Date: **9/14/1990**
Permit Type: **ER**
Description:

Permit Description: **ELECTRICAL PMT/GENERAL(NPC)**
Work Class:
Proposed Use: ALTERATION OF OFFICE BUILDING
Permit Number: 90-00004312
Status: PERMIT PRINTED
Valuation: $0.00
Contractor Company:
Contractor Name: CROSSROADS CONSTRUCTION

ADJOINING PROPERTY FINDINGS

Date: **8/8/1990**
Permit Type: **MR**
Description:

Permit Description: **MECH-HTG-A/C PMT/GENERAL (NPC)**
Work Class:
Proposed Use: MECHANICAL WORK
Permit Number: 90-00006696
Status: FINAL INSPECTION COMPLETE
Valuation: $0.00
Contractor Company:
Contractor Name: PREFERRED MECHANICAL SERVICES

Date: **6/7/1990**
Permit Type: **B**
Description:

Permit Description: **BUILDING PERMIT**
Work Class:
Proposed Use: ALTERATION OF OFFICE BUILDING
Permit Number: 90-00004312
Status: PERMIT PRINTED
Valuation: $3,600.00
Contractor Company:
Contractor Name: CROSSROADS CONSTRUCTION

Date: **12/6/1989**
Permit Type: **B**
Description:

Permit Description: **BUILDING PERMIT**
Work Class:
Proposed Use: ALTERATION OF OFFICE BUILDING
Permit Number: 89-00010154
Status: PERMIT PRINTED
Valuation: $2,000.00
Contractor Company:
Contractor Name:

ADJOINING PROPERTY FINDINGS

Date: **12/6/1989**
Permit Type: **ER**
Description:

Permit Description: **ELECTRICAL PMT/GENERAL(NPC)**
Work Class:
Proposed Use: ALTERATION OF OFFICE BUILDING
Permit Number: 89-00010154
Status: PERMIT PRINTED
Valuation: $0.00
Contractor Company:
Contractor Name:

Date: **2/15/1989**
Permit Type: **ER**
Description:

Permit Description: **ELECTRICAL PMT/GENERAL(NPC)**
Work Class:
Proposed Use: ELECTRICAL WORK
Permit Number: 89-00001800
Status: PERMIT PRINTED
Valuation: $0.00
Contractor Company:
Contractor Name: NEUMAN DEVELOPMENT CORP

Date: **1/26/1989**
Permit Type: **PR**
Description:

Permit Description: **PLUMBING PMT/GENERAL (NPC)**
Work Class:
Proposed Use: PLUMBING WORK
Permit Number: 89-00000568
Status: PERMIT PRINTED
Valuation: $0.00
Contractor Company:
Contractor Name: KIRMAN PLUMBING CO

ADJOINING PROPERTY FINDINGS

Date: **1/24/1989**
Permit Type: **B**
Description:

Permit Description: **BUILDING PERMIT**
Work Class:
Proposed Use: ADDITION TO MISC STRUCTURE
Permit Number: 89-00000454
Status: PERMIT PRINTED
Valuation: $6,000.00
Contractor Company:
Contractor Name: NEUMAN DEVELOPMENT CORP

Date: **11/7/1988**
Permit Type: **B**
Description:

Permit Description: **BUILDING PERMIT**
Work Class:
Proposed Use: ALTERATION OF OFFICE BUILDING
Permit Number: 88-00016437
Status: PERMIT PRINTED
Valuation: $0.00
Contractor Company:
Contractor Name: NEWMANN DEVELOPMENT

Date: **11/7/1988**
Permit Type: **E**
Description:

Permit Description: **ELECTRICAL PMT/GENERAL (PC)**
Work Class:
Proposed Use: ELECTRICAL WORK
Permit Number: 88-00016446
Status: PERMIT PRINTED
Valuation: $0.00
Contractor Company:
Contractor Name: NEWMANN DEVELOPMENT

ADJOINING PROPERTY FINDINGS

Date: **12/14/1987**
Permit Type: **B**
Description:

Permit Description: **BUILDING PERMIT**
Work Class:
Proposed Use: ALTERATION OF OFFICE BUILDING
Permit Number: 87-00002620
Status: CLOSED
Valuation: $0.00
Contractor Company:
Contractor Name: ELMORE CONST. AKA NEUMANN DEVE

Date: **12/14/1987**
Permit Type: **P**
Description:

Permit Description: **PLUMBING PMT/GENERAL (PC)**
Work Class:
Proposed Use: PLUMBING WORK
Permit Number: 87-00003165
Status: PERMIT PRINTED
Valuation: $0.00
Contractor Company:
Contractor Name: ELMORE CONST. AKA NEUMANN DEVE

Date: **12/14/1987**
Permit Type: **E**
Description:

Permit Description: **ELECTRICAL PMT/GENERAL (PC)**
Work Class:
Proposed Use: ELECTRICAL WORK
Permit Number: 87-00003166
Status: PERMIT PRINTED
Valuation: $0.00
Contractor Company:
Contractor Name: ELMORE CONST. AKA NEUMANN DEVE

ADJOINING PROPERTY FINDINGS

Date: **12/14/1987**
Permit Type: **M**
Description:

Permit Description: **MECH-HTG-A/C PMT/GENERAL (PC)**
Work Class:
Proposed Use: MECHANICAL WORK
Permit Number: 87-00003167
Status: PERMIT PRINTED
Valuation: $0.00
Contractor Company:
Contractor Name: ELMORE CONST. AKA NEUMANN DEVE

Date: **12/14/1987**
Permit Type: **M**
Description:

Permit Description: **MECH-HTG-A/C PMT/GENERAL (PC)**
Work Class:
Proposed Use: MECHANICAL WORK
Permit Number: 87-00006043
Status: FINAL INSPECTION COMPLETE
Valuation: $0.00
Contractor Company:
Contractor Name: NEWMANN DEVELOPMENT

Date: **6/23/1986**
Permit Type: **B**
Description:

Permit Description: **BUILDING PERMIT**
Work Class:
Proposed Use: ALTERATION OF OFFICE BUILDING
Permit Number: 86-00010404
Status: FINAL INSPECTION COMPLETE
Valuation: $0.00
Contractor Company:
Contractor Name: HORNER CONSTRUCTION CO

ADJOINING PROPERTY FINDINGS

Date: **6/11/1985**
Permit Type: **E**
Description:

Permit Description: **ELECTRICAL PMT/GENERAL (PC)**
Work Class:
Proposed Use: ELECTRICAL WORK
Permit Number: 85-00006787
Status: FINAL INSPECTION COMPLETE
Valuation: $0.00
Contractor Company:
Contractor Name: COMET ELECTRIC

Date: **6/4/1985**
Permit Type: **B**
Description:

Permit Description: **BUILDING PERMIT**
Work Class:
Proposed Use: ALTERATION OF OFFICE BUILDING
Permit Number: 85-00006786
Status: FINAL INSPECTION COMPLETE
Valuation: $0.00
Contractor Company:
Contractor Name: MACINTOSH CONSTRUCTION

Date: **4/30/1985**
Permit Type: **E**
Description:

Permit Description: **ELECTRICAL PMT/GENERAL (PC)**
Work Class:
Proposed Use: ELECTRICAL WORK
Permit Number: 85-00006785
Status: FINAL INSPECTION COMPLETE
Valuation: $0.00
Contractor Company:
Contractor Name: COMET ELECTRIC

ADJOINING PROPERTY FINDINGS

Date: **4/24/1985**
Permit Type: **P**
Description:

Permit Description: **PLUMBING PMT/GENERAL (PC)**
Work Class:
Proposed Use: PLUMBING WORK
Permit Number: 85-00006784
Status: FINAL INSPECTION COMPLETE
Valuation: $0.00
Contractor Company:
Contractor Name: MUIR-CHASE PLUMBING

Date: **4/19/1985**
Permit Type: **B**
Description:

Permit Description: **BUILDING PERMIT**
Work Class:
Proposed Use: ALTERATION OF OFFICE BUILDING
Permit Number: 85-00006783
Status: FINAL INSPECTION COMPLETE
Valuation: $0.00
Contractor Company:
Contractor Name:

Date: **1/31/1985**
Permit Type: **P**
Description:

Permit Description: **PLUMBING PMT/GENERAL (PC)**
Work Class:
Proposed Use: PLUMBING WORK
Permit Number: 85-00006782
Status: FINAL INSPECTION COMPLETE
Valuation: $0.00
Contractor Company:
Contractor Name: CAL WEST PLUMBING CO

ADJOINING PROPERTY FINDINGS

Date: **1/23/1985**
Permit Type: **M**
Description:

Permit Description: **MECH-HTG-A/C PMT/GENERAL (PC)**
Work Class:
Proposed Use: MECHANICAL WORK
Permit Number: 85-00006781
Status: FINAL INSPECTION COMPLETE
Valuation: $0.00
Contractor Company:
Contractor Name: THERMO HEATING INC

Date: **1/22/1985**
Permit Type: **P**
Description:

Permit Description: **PLUMBING PMT/GENERAL (PC)**
Work Class:
Proposed Use: PLUMBING WORK
Permit Number: 85-00006780
Status: FINAL INSPECTION COMPLETE
Valuation: $0.00
Contractor Company:
Contractor Name: CAL WEST PLUMBING CO

Date: **1/18/1985**
Permit Type: **E**
Description:

Permit Description: **ELECTRICAL PMT/GENERAL (PC)**
Work Class:
Proposed Use: ELECTRICAL WORK
Permit Number: 85-00006779
Status: FINAL INSPECTION COMPLETE
Valuation: $0.00
Contractor Company:
Contractor Name: TRI-CITY INC

ADJOINING PROPERTY FINDINGS

Date: **1/15/1985**
Permit Type: **B**
Description:

Permit Description: **BUILDING PERMIT**
Work Class:
Proposed Use: ALTERATION OF OFFICE BUILDING
Permit Number: 85-00006778
Status: FINAL INSPECTION COMPLETE
Valuation: $0.00
Contractor Company:
Contractor Name: VIOLA INC

Date: **9/24/1984**
Permit Type: **P**
Description:

Permit Description: **PLUMBING PMT/GENERAL (PC)**
Work Class:
Proposed Use: PLUMBING WORK
Permit Number: 84-00006919
Status: FINAL INSPECTION COMPLETE
Valuation: $0.00
Contractor Company:
Contractor Name: LE BARON PLUMBING CO

Date: **9/21/1984**
Permit Type: **M**
Description:

Permit Description: **MECH-HTG-A/C PMT/GENERAL (PC)**
Work Class:
Proposed Use: MECHANICAL WORK
Permit Number: 84-00006918
Status: FINAL INSPECTION COMPLETE
Valuation: $0.00
Contractor Company:
Contractor Name: CABRILLO SHEET METAL

ADJOINING PROPERTY FINDINGS

Date: **9/11/1984**
Permit Type: **E**
Description:

Permit Description: **ELECTRICAL PMT/GENERAL (PC)**
Work Class:
Proposed Use: ELECTRICAL WORK
Permit Number: 84-00006917
Status: FINAL INSPECTION COMPLETE
Valuation: $0.00
Contractor Company:
Contractor Name: TRI-CITY INC

Date: **8/30/1984**
Permit Type: **B**
Description:

Permit Description: **BUILDING PERMIT**
Work Class:
Proposed Use: ALTERATION OF OFFICE BUILDING
Permit Number: 84-00006915
Status: FINAL INSPECTION COMPLETE
Valuation: $0.00
Contractor Company:
Contractor Name: VIOLA INC

Date: **8/9/1984**
Permit Type: **M**
Description:

Permit Description: **MECH-HTG-A/C PMT/GENERAL (PC)**
Work Class:
Proposed Use: MECHANICAL WORK
Permit Number: 84-00006916
Status: FINAL INSPECTION COMPLETE
Valuation: $0.00
Contractor Company:
Contractor Name: FIRE & ICE SYSTEMS

ADJOINING PROPERTY FINDINGS

Date: **3/8/1984**
Permit Type: **P**
Description:

Permit Description: **PLUMBING PMT/GENERAL (PC)**
Work Class:
Proposed Use: PLUMBING WORK
Permit Number: 84-00006914
Status: FINAL INSPECTION COMPLETE
Valuation: $0.00
Contractor Company:
Contractor Name: ROBINSON G D

Date: **2/21/1984**
Permit Type: **E**
Description:

Permit Description: **ELECTRICAL PMT/GENERAL (PC)**
Work Class:
Proposed Use: ELECTRICAL WORK
Permit Number: 84-00006913
Status: FINAL INSPECTION COMPLETE
Valuation: $0.00
Contractor Company:
Contractor Name: DESIGN ELECTRIC

Date: **11/19/1983**
Permit Type: **B**
Description:

Permit Description: **BUILDING PERMIT**
Work Class:
Proposed Use: NEW PATIO (STAND ALONE STRUCTURE)
Permit Number: 83-00006832
Status: CLOSED
Valuation: $0.00
Contractor Company:
Contractor Name: C W DRIVER CO

ADJOINING PROPERTY FINDINGS

Date: **8/16/1983**
Permit Type: **P**
Description:

Permit Description: **PLUMBING PMT/GENERAL (PC)**
Work Class:
Proposed Use: PLUMBING WORK
Permit Number: 83-00006831
Status: FINAL INSPECTION COMPLETE
Valuation: $0.00
Contractor Company:
Contractor Name: EL CAMINO PLUMBING & IRRIGATIO

Date: **12/21/1982**
Permit Type: **B**
Description:

Permit Description: **BUILDING PERMIT**
Work Class:
Proposed Use: NEW RETAINING WALL
Permit Number: 82-00005540
Status: FINAL INSPECTION COMPLETE
Valuation: $0.00
Contractor Company:
Contractor Name: DRIVER C W

Date: **10/18/1982**
Permit Type: **B**
Description:

Permit Description: **BUILDING PERMIT**
Work Class:
Proposed Use: NEW WALL
Permit Number: 82-00005538
Status: FINAL INSPECTION COMPLETE
Valuation: $0.00
Contractor Company:
Contractor Name: DRIVER C W

ADJOINING PROPERTY FINDINGS

Date: **10/18/1982**
Permit Type: **B**
Description:

Permit Description: **BUILDING PERMIT**
Work Class:
Proposed Use: NEW OFFICE BUILDING
Permit Number: 82-00005539
Status: FINAL INSPECTION COMPLETE
Valuation: $0.00
Contractor Company:
Contractor Name:

Date: **4/7/1982**
Permit Type: **M**
Description:

Permit Description: **MECH-HTG-A/C PMT/GENERAL (PC)**
Work Class:
Proposed Use: MECHANICAL WORK
Permit Number: 82-00005537
Status: FINAL INSPECTION COMPLETE
Valuation: $0.00
Contractor Company:
Contractor Name: W M McAFEE ENGINEERING CO

Date: **12/22/1981**
Permit Type: **E**
Description:

Permit Description: **ELECTRICAL PMT/GENERAL (PC)**
Work Class:
Proposed Use: ELECTRICAL WORK
Permit Number: 81-00006314
Status: FINAL INSPECTION COMPLETE
Valuation: $0.00
Contractor Company:
Contractor Name: ELECTRICAL JONES

ADJOINING PROPERTY FINDINGS

Date: **11/16/1981**
Permit Type: **B**
Description:

Permit Description: **BUILDING PERMIT**
Work Class:
Proposed Use: NEW OFFICE BUILDING
Permit Number: 81-00006312
Status: FINAL INSPECTION COMPLETE
Valuation: $0.00
Contractor Company:
Contractor Name: C W DRIVER INC

Date:
Permit Type: **B**
Description:

Permit Description: **BUILDING PERMIT**
Work Class:
Proposed Use: ALTERATION OF OFFICE BUILDING
Permit Number: 84-00006912
Status: FINAL INSPECTION COMPLETE
Valuation: $0.00
Contractor Company:
Contractor Name:

ADJOINING PROPERTY FINDINGS

E HILLCREST DR STE 125

325 E HILLCREST DR STE 125

Date:	**3/13/2019**
Permit Type:	**B**
Description:	**INTERIOR ALTERATION OF EXISTIN, CITIGROUP**
Permit Description:	**BUILDING PERMIT**
Work Class:	OFFICE BLDG, ALTERATION OF
Proposed Use:	COMMUNITY SHOPPING CENTER
Permit Number:	18-00003179
Status:	PERMIT PRINTED
Valuation:	$40,065.00
Contractor Company:	
Contractor Name:	CLUNE CONSTRUCTION COMPANY LP

Date:	**3/13/2019**
Permit Type:	**E**
Description:	**INTERIOR ALTERATION OF EXISTIN, CITIGROUP**
Permit Description:	**ELECTRICAL PMT/GENERAL (PC)**
Work Class:	OFFICE BLDG, ALTERATION OF
Proposed Use:	COMMUNITY SHOPPING CENTER
Permit Number:	18-00003179
Status:	PERMIT PRINTED
Valuation:	$40,065.00
Contractor Company:	
Contractor Name:	CLUNE CONSTRUCTION COMPANY LP

ADJOINING PROPERTY FINDINGS

Date:	**3/13/2019**
Permit Type:	**M**
Description:	**INTERIOR ALTERATION OF EXISTIN, CITIGROUP**
Permit Description:	**MECH-HTG-A/C PMT/GENERAL (PC)**
Work Class:	OFFICE BLDG, ALTERATION OF
Proposed Use:	COMMUNITY SHOPPING CENTER
Permit Number:	18-00003179
Status:	PERMIT PRINTED
Valuation:	$40,065.00
Contractor Company:	
Contractor Name:	CLUNE CONSTRUCTION COMPANY LP

Date:	**3/13/2019**
Permit Type:	**P**
Description:	**INTERIOR ALTERATION OF EXISTIN, CITIGROUP**
Permit Description:	**PLUMBING PMT/GENERAL (PC)**
Work Class:	OFFICE BLDG, ALTERATION OF
Proposed Use:	COMMUNITY SHOPPING CENTER
Permit Number:	18-00003179
Status:	PERMIT PRINTED
Valuation:	$40,065.00
Contractor Company:	
Contractor Name:	CLUNE CONSTRUCTION COMPANY LP

Date:	**9/24/2018**
Permit Type:	**M**
Description:	**DUCTING, LORDON**
Permit Description:	**MECH-HTG-A/C PMT/GENERAL (PC)**
Work Class:	OFFICE BLDG, ALTERATION OF
Proposed Use:	COMMUNITY SHOPPING CENTER
Permit Number:	18-00003184
Status:	FINAL INSPECTION COMPLETE
Valuation:	$38,753.00
Contractor Company:	
Contractor Name:	

ADJOINING PROPERTY FINDINGS

Date:	**9/19/2018**
Permit Type:	**B**
Description:	**INTERIOR TENANT IMPROVEMENT, LORDON**
Permit Description:	**BUILDING PERMIT**
Work Class:	OFFICE BLDG, ALTERATION OF
Proposed Use:	COMMUNITY SHOPPING CENTER
Permit Number:	18-00003184
Status:	FINAL INSPECTION COMPLETE
Valuation:	$38,753.00
Contractor Company:	
Contractor Name:	

Date:	**9/19/2018**
Permit Type:	**E**
Description:	**LORDON**
Permit Description:	**ELECTRICAL PMT/GENERAL (PC)**
Work Class:	OFFICE BLDG, ALTERATION OF
Proposed Use:	COMMUNITY SHOPPING CENTER
Permit Number:	18-00003184
Status:	FINAL INSPECTION COMPLETE
Valuation:	$38,753.00
Contractor Company:	
Contractor Name:	

Date:	**7/27/2016**
Permit Type:	**E**
Description:	**SPEC SUITE, INTERIOR T.I. FOR SPEC SU**
Permit Description:	**ELECTRICAL PMT/GENERAL (PC)**
Work Class:	OFFICE BLDG, ALTERATION OF
Proposed Use:	COMMUNITY SHOPPING CENTER
Permit Number:	16-00002206
Status:	FINAL INSPECTION COMPLETE
Valuation:	$46,003.00
Contractor Company:	
Contractor Name:	

ADJOINING PROPERTY FINDINGS

Date:	**7/26/2016**
Permit Type:	**M**
Description:	**SPEC SUITE, INTERIOR T.I. FOR SPEC SU**
Permit Description:	**MECH-HTG-A/C PMT/GENERAL (PC)**
Work Class:	OFFICE BLDG, ALTERATION OF
Proposed Use:	COMMUNITY SHOPPING CENTER
Permit Number:	16-00002206
Status:	FINAL INSPECTION COMPLETE
Valuation:	$46,003.00
Contractor Company:	
Contractor Name:	

Date:	**7/21/2016**
Permit Type:	**B**
Description:	**INTERIOR T.I. FOR SPEC SU**
Permit Description:	**BUILDING PERMIT**
Work Class:	OFFICE BLDG, ALTERATION OF
Proposed Use:	COMMUNITY SHOPPING CENTER
Permit Number:	16-00002206
Status:	FINAL INSPECTION COMPLETE
Valuation:	$46,003.00
Contractor Company:	
Contractor Name:	

Date:	**4/24/2013**
Permit Type:	**M**
Description:	**COMMUNITY SHOPPING CENTER T/I-CENTER FOR AUTISM**
Permit Description:	**MECHANICAL-HTG-A/C PERMIT**
Work Class:	ALTERATION OF OFFICE BUILDING
Proposed Use:	
Permit Number:	13-00001185
Status:	FINAL INSPECTION COMPLETE
Valuation:	$112,436.00
Contractor Company:	
Contractor Name:	

ADJOINING PROPERTY FINDINGS

Date:	**4/5/2013**
Permit Type:	**B**
Description:	**COMMUNITY SHOPPING CENTER T/I-CENTER FOR AUTISM**
Permit Description:	**BUILDING PERMIT**
Work Class:	ALTERATION OF OFFICE BUILDING
Proposed Use:	
Permit Number:	13-00001185
Status:	FINAL INSPECTION COMPLETE
Valuation:	$112,436.00
Contractor Company:	
Contractor Name:	

Date:	**8/29/2011**
Permit Type:	**E**
Description:	**ELECT-COMM T/I, COMMUNITY SHOPPING CENTER JAYE READER & RHODES LLP**
Permit Description:	**ELECTRICAL PERMIT**
Work Class:	ALTERATION OF OFFICE BUILDING
Proposed Use:	
Permit Number:	11-00002370
Status:	FINAL INSPECTION COMPLETE
Valuation:	$94,284.00
Contractor Company:	
Contractor Name:	

Date:	**8/29/2011**
Permit Type:	**M**
Description:	**JAYE & READER, COMMUNITY SHOPPING CENTER JAYE READER & RHODES LLP**
Permit Description:	**MECHANICAL-HTG-A/C PERMIT**
Work Class:	ALTERATION OF OFFICE BUILDING
Proposed Use:	
Permit Number:	11-00002370
Status:	FINAL INSPECTION COMPLETE
Valuation:	$94,284.00
Contractor Company:	
Contractor Name:	

ADJOINING PROPERTY FINDINGS

Date: **7/29/2011**
Permit Type: **B**
Description: **COMMUNITY SHOPPING CENTER JAYE READER & RHODES LLP**

Permit Description: **BUILDING PERMIT**
Work Class: ALTERATION OF OFFICE BUILDING
Proposed Use:
Permit Number: 11-00002370
Status: FINAL INSPECTION COMPLETE
Valuation: $94,284.00
Contractor Company:
Contractor Name:

Date: **8/28/2009**
Permit Type: **B**
Description: **COMMUNITY SHOPPING CENTER ---------REROOF BUILT UP-**

Permit Description: **BUILDING PERMIT**
Work Class: REROOFING EXISTING BUILDING
Proposed Use:
Permit Number: 09-00002074
Status: PERMIT PRINTED
Valuation: $18,700.00
Contractor Company:
Contractor Name: DERRICK'S ROOFING INC

Date: **4/21/2009**
Permit Type: **M**
Description: **COMMUNITY SHOPPING CENTER CHANGE OUT OF BOILER, AIR**

Permit Description: **MECHANICAL-HTG-A/C PERMIT**
Work Class: MECHANICAL WORK / COMMERCIAL STRUCTURES
Proposed Use:
Permit Number: 09-00000844
Status: FINAL INSPECTION COMPLETE
Valuation: $0.00
Contractor Company:
Contractor Name:

ADJOINING PROPERTY FINDINGS

Date:	**3/26/2009**
Permit Type:	**M**
Description:	**COMMUNITY SHOPPING CENTER R&R (3) ROOF A/C UNITS**
Permit Description:	**MECHANICAL-HTG-A/C PERMIT**
Work Class:	MECHANICAL WORK / COMMERCIAL STRUCTURES
Proposed Use:	
Permit Number:	09-00000644
Status:	FINAL INSPECTION COMPLETE
Valuation:	$0.00
Contractor Company:	
Contractor Name:	CEVISTA INC

Date:	**10/8/2008**
Permit Type:	**M**
Description:	**COMMUNITY SHOPPING CENTER C/O (E) ROOF TOP AC UNIT**
Permit Description:	**MECHANICAL-HTG-A/C PERMIT**
Work Class:	MECHANICAL WORK / COMMERCIAL STRUCTURES
Proposed Use:	
Permit Number:	08-00003822
Status:	PERMIT PRINTED
Valuation:	$0.00
Contractor Company:	
Contractor Name:	ADAMS AIR SYSTEMS

Date:	**7/28/2004**
Permit Type:	**PWH**
Description:	
Permit Description:	**PLUMBING PMT/WATER HEATERS**
Work Class:	
Proposed Use:	PLUMBING WORK
Permit Number:	04-00003931
Status:	PERMIT PRINTED
Valuation:	$0.00
Contractor Company:	
Contractor Name:	LLOYD'S PLUMBING INC

ADJOINING PROPERTY FINDINGS

Date: **7/5/2002**
Permit Type: **E**
Description:

Permit Description: **ELECTRICAL PMT/GENERAL (PC)**
Work Class:
Proposed Use: ALTERATION OF OFFICE BUILDING
Permit Number: 02-00002062
Status: FINAL INSPECTION COMPLETE
Valuation: $0.00
Contractor Company:
Contractor Name:

Date: **5/31/2002**
Permit Type: **B**
Description:

Permit Description: **BUILDING PERMIT**
Work Class:
Proposed Use: ALTERATION OF OFFICE BUILDING
Permit Number: 02-00002062
Status: FINAL INSPECTION COMPLETE
Valuation: $125,000.00
Contractor Company:
Contractor Name:

Date: **4/15/1997**
Permit Type: **E**
Description:

Permit Description: **ELECTRICAL PMT/GENERAL (PC)**
Work Class:
Proposed Use: ALTERATION OF OFFICE BUILDING
Permit Number: 97-00001505
Status: PERMIT PRINTED
Valuation: $0.00
Contractor Company:
Contractor Name: MAC CONSTRUCTION

ADJOINING PROPERTY FINDINGS

Date: **4/4/1997**
Permit Type: **B**
Description:

Permit Description: **BUILDING PERMIT**
Work Class:
Proposed Use: ALTERATION OF OFFICE BUILDING
Permit Number: 97-00001505
Status: FINAL INSPECTION COMPLETE
Valuation: $12,000.00
Contractor Company:
Contractor Name: MAC CONSTRUCTION

Date: **11/7/1995**
Permit Type: **E**
Description:

Permit Description: **ELECTRICAL PMT/GENERAL (PC)**
Work Class:
Proposed Use: ALTERATION OF OFFICE BUILDING
Permit Number: 95-00006848
Status: FINAL INSPECTION COMPLETE
Valuation: $0.00
Contractor Company:
Contractor Name: SWANSON CONSTRUCTION CO

Date: **11/1/1995**
Permit Type: **B**
Description:

Permit Description: **BUILDING PERMIT**
Work Class:
Proposed Use: ALTERATION OF OFFICE BUILDING
Permit Number: 95-00006848
Status: FINAL INSPECTION COMPLETE
Valuation: $12,000.00
Contractor Company:
Contractor Name: SWANSON CONSTRUCTION CO

ADJOINING PROPERTY FINDINGS

Date: **8/28/1995**
Permit Type: **ER**
Description:

Permit Description: **ELECTRICAL PMT/GENERAL(NPC)**
Work Class:
Proposed Use: ALTERATION OF OFFICE BUILDING
Permit Number: 95-00004584
Status: FINAL INSPECTION COMPLETE
Valuation: $0.00
Contractor Company:
Contractor Name: SWANSON CONSTRUCTION CO

Date: **8/23/1995**
Permit Type: **B**
Description:

Permit Description: **BUILDING PERMIT**
Work Class:
Proposed Use: ALTERATION OF OFFICE BUILDING
Permit Number: 95-00004584
Status: FINAL INSPECTION COMPLETE
Valuation: $15,000.00
Contractor Company:
Contractor Name: SWANSON CONSTRUCTION CO

Date: **5/23/1995**
Permit Type: **E**
Description:

Permit Description: **ELECTRICAL PMT/GENERAL (PC)**
Work Class:
Proposed Use: ALTERATION OF OFFICE BUILDING
Permit Number: 95-00002784
Status: FINAL INSPECTION COMPLETE
Valuation: $0.00
Contractor Company:
Contractor Name: SWANSON CONSTRUCTION CO

ADJOINING PROPERTY FINDINGS

Date: **5/18/1995**
Permit Type: **B**
Description:

Permit Description: **BUILDING PERMIT**
Work Class:
Proposed Use: ALTERATION OF OFFICE BUILDING
Permit Number: 95-00002784
Status: FINAL INSPECTION COMPLETE
Valuation: $20,000.00
Contractor Company:
Contractor Name: SWANSON CONSTRUCTION CO

Date: **1/31/1995**
Permit Type: **E**
Description:

Permit Description: **ELECTRICAL PMT/GENERAL (PC)**
Work Class:
Proposed Use: ALTERATION OF OFFICE BUILDING
Permit Number: 94-00003565
Status: FINAL INSPECTION COMPLETE
Valuation: $0.00
Contractor Company:
Contractor Name: TASCO CONSTRUCTION

Date: **1/3/1995**
Permit Type: **E**
Description:

Permit Description: **ELECTRICAL PMT/GENERAL (PC)**
Work Class:
Proposed Use: ALTERATION OF OFFICE BUILDING
Permit Number: 94-00007476
Status: FINAL INSPECTION COMPLETE
Valuation: $0.00
Contractor Company:
Contractor Name: TASCO CONSTRUCTION

ADJOINING PROPERTY FINDINGS

Date: **12/6/1994**
Permit Type: **B**
Description:

Permit Description: **BUILDING PERMIT**
Work Class:
Proposed Use: ALTERATION OF OFFICE BUILDING
Permit Number: 94-00007476
Status: FINAL INSPECTION COMPLETE
Valuation: $28,000.00
Contractor Company:
Contractor Name: TASCO CONSTRUCTION

Date: **12/1/1994**
Permit Type: **PR**
Description:

Permit Description: **PLUMBING PMT/GENERAL (NPC)**
Work Class:
Proposed Use: ALTERATION OF OFFICE BUILDING
Permit Number: 94-00005047
Status: PERMIT PRINTED
Valuation: $0.00
Contractor Company:
Contractor Name: TASCO CONSTRUCTION

Date: **11/21/1994**
Permit Type: **E**
Description:

Permit Description: **ELECTRICAL PMT/GENERAL (PC)**
Work Class:
Proposed Use: ALTERATION OF OFFICE BUILDING
Permit Number: 94-00005047
Status: FINAL INSPECTION COMPLETE
Valuation: $0.00
Contractor Company:
Contractor Name: TASCO CONSTRUCTION

ADJOINING PROPERTY FINDINGS

Date: **11/21/1994**
Permit Type: **E**
Description:

Permit Description: **ELECTRICAL PMT/GENERAL (PC)**
Work Class:
Proposed Use: ALTERATION OF OFFICE BUILDING
Permit Number: 94-00006193
Status: FINAL INSPECTION COMPLETE
Valuation: $0.00
Contractor Company:
Contractor Name:

Date: **11/14/1994**
Permit Type: **B**
Description:

Permit Description: **BUILDING PERMIT**
Work Class:
Proposed Use: ALTERATION OF OFFICE BUILDING
Permit Number: 94-00006193
Status: FINAL INSPECTION COMPLETE
Valuation: $10,000.00
Contractor Company:
Contractor Name:

Date: **11/2/1994**
Permit Type: **B**
Description:

Permit Description: **BUILDING PERMIT**
Work Class:
Proposed Use: ALTERATION OF OFFICE BUILDING
Permit Number: 94-00005047
Status: FINAL INSPECTION COMPLETE
Valuation: $15,000.00
Contractor Company:
Contractor Name: TASCO CONSTRUCTION

ADJOINING PROPERTY FINDINGS

Date: **9/27/1994**
Permit Type: **B**
Description:

Permit Description: **BUILDING PERMIT**
Work Class:
Proposed Use: ALTERATION OF OFFICE BUILDING
Permit Number: 94-00003565
Status: FINAL INSPECTION COMPLETE
Valuation: $32,830.00
Contractor Company:
Contractor Name: TASCO CONSTRUCTION

Date: **9/14/1994**
Permit Type: **B**
Description:

Permit Description: **BUILDING PERMIT**
Work Class:
Proposed Use: ALTERATION OF OFFICE BUILDING
Permit Number: 94-00005146
Status: FINAL INSPECTION COMPLETE
Valuation: $10,000.00
Contractor Company:
Contractor Name: TASCO CONSTRUCTION

Date: **8/24/1994**
Permit Type: **ER**
Description:

Permit Description: **ELECTRICAL PMT/GENERAL(NPC)**
Work Class:
Proposed Use: ALTERATION OF OFFICE BUILDING
Permit Number: 94-00004371
Status: FINAL INSPECTION COMPLETE
Valuation: $0.00
Contractor Company:
Contractor Name:

ADJOINING PROPERTY FINDINGS

Date: **8/15/1994**
Permit Type: **ER**
Description:

Permit Description: **ELECTRICAL PMT/GENERAL(NPC)**
Work Class:
Proposed Use: ALTERATION OF OFFICE BUILDING
Permit Number: 94-00003562
Status: FINAL INSPECTION COMPLETE
Valuation: $0.00
Contractor Company:
Contractor Name: SWANSON CONSTRUCTION CO

Date: **8/15/1994**
Permit Type: **B**
Description:

Permit Description: **BUILDING PERMIT**
Work Class:
Proposed Use: ALTERATION OF OFFICE BUILDING
Permit Number: 94-00004371
Status: FINAL INSPECTION COMPLETE
Valuation: $15,070.00
Contractor Company:
Contractor Name:

Date: **8/11/1994**
Permit Type: **B**
Description:

Permit Description: **BUILDING PERMIT**
Work Class:
Proposed Use: ALTERATION OF OFFICE BUILDING
Permit Number: 94-00003562
Status: FINAL INSPECTION COMPLETE
Valuation: $5,000.00
Contractor Company:
Contractor Name: SWANSON CONSTRUCTION CO

ADJOINING PROPERTY FINDINGS

Date: **3/14/1994**
Permit Type: **ER**
Description:

Permit Description: **ELECTRICAL PMT/GENERAL(NPC)**
Work Class:
Proposed Use: ALTERATION OF OFFICE BUILDING
Permit Number: 94-00000348
Status: FINAL INSPECTION COMPLETE
Valuation: $0.00
Contractor Company:
Contractor Name: SARES COMPANY

Date: **3/9/1994**
Permit Type: **B**
Description:

Permit Description: **BUILDING PERMIT**
Work Class:
Proposed Use: ALTERATION OF OFFICE BUILDING
Permit Number: 94-00000348
Status: FINAL INSPECTION COMPLETE
Valuation: $6,790.00
Contractor Company:
Contractor Name: SARES COMPANY

Date: **2/17/1994**
Permit Type: **B**
Description:

Permit Description: **BUILDING PERMIT**
Work Class:
Proposed Use: ALTERATION OF OFFICE BUILDING
Permit Number: 93-00006909
Status: FINAL INSPECTION COMPLETE
Valuation: $10,000.00
Contractor Company:
Contractor Name: SARES COMPANY

ADJOINING PROPERTY FINDINGS

Date: **2/17/1994**
Permit Type: **E**
Description:

Permit Description: **ELECTRICAL PMT/GENERAL (PC)**
Work Class:
Proposed Use: ALTERATION OF OFFICE BUILDING
Permit Number: 93-00006909
Status: FINAL INSPECTION COMPLETE
Valuation: $0.00
Contractor Company:
Contractor Name: SARES COMPANY

Date: **11/29/1993**
Permit Type: **B**
Description:

Permit Description: **BUILDING PERMIT**
Work Class:
Proposed Use: ALTERATION OF OFFICE BUILDING
Permit Number: 93-00006071
Status: FINAL INSPECTION COMPLETE
Valuation: $10,000.00
Contractor Company:
Contractor Name: SARES COMPANY

Date: **10/19/1993**
Permit Type: **B**
Description:

Permit Description: **BUILDING PERMIT**
Work Class:
Proposed Use: ALTERATION OF OFFICE BUILDING
Permit Number: 93-00004958
Status: PERMIT PRINTED
Valuation: $15,220.00
Contractor Company:
Contractor Name: SARES COMPANY

ADJOINING PROPERTY FINDINGS

Date: **10/19/1993**
Permit Type: **E**
Description:

Permit Description: **ELECTRICAL PMT/GENERAL (PC)**
Work Class:
Proposed Use: ALTERATION OF OFFICE BUILDING
Permit Number: 93-00004958
Status: FINAL INSPECTION COMPLETE
Valuation: $0.00
Contractor Company:
Contractor Name: SARES COMPANY

Date: **10/19/1993**
Permit Type: **M**
Description:

Permit Description: **MECH-HTG-A/C PMT/GENERAL (PC)**
Work Class:
Proposed Use: ALTERATION OF OFFICE BUILDING
Permit Number: 93-00004958
Status: FINAL INSPECTION COMPLETE
Valuation: $0.00
Contractor Company:
Contractor Name: SARES COMPANY

Date: **8/18/1993**
Permit Type: **B**
Description:

Permit Description: **BUILDING PERMIT**
Work Class:
Proposed Use: ALTERATION OF OFFICE BUILDING
Permit Number: 93-00003760
Status: FINAL INSPECTION COMPLETE
Valuation: $7,728.00
Contractor Company:
Contractor Name: SARES COMPANY

ADJOINING PROPERTY FINDINGS

Date: **8/18/1993**
Permit Type: **E**
Description:

Permit Description: **ELECTRICAL PMT/GENERAL (PC)**
Work Class:
Proposed Use: ALTERATION OF OFFICE BUILDING
Permit Number: 93-00003760
Status: FINAL INSPECTION COMPLETE
Valuation: $0.00
Contractor Company:
Contractor Name: SARES COMPANY

Date: **8/18/1993**
Permit Type: **M**
Description:

Permit Description: **MECH-HTG-A/C PMT/GENERAL (PC)**
Work Class:
Proposed Use: ALTERATION OF OFFICE BUILDING
Permit Number: 93-00003760
Status: FINAL INSPECTION COMPLETE
Valuation: $0.00
Contractor Company:
Contractor Name: SARES COMPANY

Date: **7/18/1991**
Permit Type: **ER**
Description:

Permit Description: **ELECTRICAL PMT/GENERAL(NPC)**
Work Class:
Proposed Use: ALTERATION OF OFFICE BUILDING
Permit Number: 91-00002617
Status: FINAL INSPECTION COMPLETE
Valuation: $0.00
Contractor Company:
Contractor Name: ROSSI CONST. CO.

ADJOINING PROPERTY FINDINGS

Date: **7/11/1991**
Permit Type: **B**
Description:

Permit Description: **BUILDING PERMIT**
Work Class:
Proposed Use: ALTERATION OF OFFICE BUILDING
Permit Number: 91-00002617
Status: PERMIT PRINTED
Valuation: $13,200.00
Contractor Company:
Contractor Name: ROSSI CONST. CO.

Date: **6/5/1991**
Permit Type: **B**
Description:

Permit Description: **BUILDING PERMIT**
Work Class:
Proposed Use: ALTERATION OF RESTROOM (SEPARATE STRUCTURE)
Permit Number: 91-00002619
Status: PERMIT PRINTED
Valuation: $5,000.00
Contractor Company:
Contractor Name: ROSSI CONST. CO.

Date: **6/3/1991**
Permit Type: **ER**
Description:

Permit Description: **ELECTRICAL PMT/GENERAL(NPC)**
Work Class:
Proposed Use: ALTERATION OF OFFICE BUILDING
Permit Number: 91-00001413
Status: FINAL INSPECTION COMPLETE
Valuation: $0.00
Contractor Company:
Contractor Name: PROJECT MANAGERS GROUP

ADJOINING PROPERTY FINDINGS

Date: **5/31/1991**
Permit Type: **B**
Description:

Permit Description: **BUILDING PERMIT**
Work Class:
Proposed Use: ALTERATION OF OFFICE BUILDING
Permit Number: 91-00001413
Status: FINAL INSPECTION COMPLETE
Valuation: $7,500.00
Contractor Company:
Contractor Name: PROJECT MANAGERS GROUP

Date: **4/22/1991**
Permit Type: **ER**
Description:

Permit Description: **ELECTRICAL PMT/GENERAL(NPC)**
Work Class:
Proposed Use: ALTERATION OF OFFICE BUILDING
Permit Number: 91-00001412
Status: FINAL INSPECTION COMPLETE
Valuation: $0.00
Contractor Company:
Contractor Name: PROJECT MANAGERS GROUP

Date: **4/17/1991**
Permit Type: **PR**
Description:

Permit Description: **PLUMBING PMT/GENERAL (NPC)**
Work Class:
Proposed Use: ALTERATION OF OFFICE BUILDING
Permit Number: 91-00001412
Status: FINAL INSPECTION COMPLETE
Valuation: $0.00
Contractor Company:
Contractor Name: PROJECT MANAGERS GROUP

ADJOINING PROPERTY FINDINGS

Date: **4/12/1991**
Permit Type: **B**
Description:

Permit Description: **BUILDING PERMIT**
Work Class:
Proposed Use: ALTERATION OF OFFICE BUILDING
Permit Number: 91-00001412
Status: FINAL INSPECTION COMPLETE
Valuation: $11,000.00
Contractor Company:
Contractor Name: PROJECT MANAGERS GROUP

Date: **1/3/1989**
Permit Type: **M**
Description:

Permit Description: **MECH-HTG-A/C PMT/GENERAL (PC)**
Work Class:
Proposed Use: MECHANICAL WORK
Permit Number: 89-00000004
Status: PERMIT PRINTED
Valuation: $0.00
Contractor Company:
Contractor Name: PREFERRED MECHANICAL SERVICES

Date: **8/29/1986**
Permit Type: **B**
Description:

Permit Description: **BUILDING PERMIT**
Work Class:
Proposed Use: ALTERATION OF OFFICE BUILDING
Permit Number: 86-00006798
Status: FINAL INSPECTION COMPLETE
Valuation: $0.00
Contractor Company:
Contractor Name: MACINTOSH CONSTRUCTION

ADJOINING PROPERTY FINDINGS

Date: **2/10/1986**
Permit Type: **E**
Description:

Permit Description: **ELECTRICAL PMT/GENERAL (PC)**
Work Class:
Proposed Use: ELECTRICAL WORK
Permit Number: 86-00008509
Status: FINAL INSPECTION COMPLETE
Valuation: $0.00
Contractor Company:
Contractor Name: COMET ELECTRIC

Date: **2/7/1986**
Permit Type: **B**
Description:

Permit Description: **BUILDING PERMIT**
Work Class:
Proposed Use: ALTERATION OF OFFICE BUILDING
Permit Number: 86-00008508
Status: FINAL INSPECTION COMPLETE
Valuation: $0.00
Contractor Company:
Contractor Name: MACINTOSH CONSTRUCTION

Date: **11/6/1985**
Permit Type: **B**
Description:

Permit Description: **BUILDING PERMIT**
Work Class:
Proposed Use: ALTERATION OF OFFICE BUILDING
Permit Number: 85-00006812
Status: FINAL INSPECTION COMPLETE
Valuation: $0.00
Contractor Company:
Contractor Name: MACINTOSH CONSTRUCTION

ADJOINING PROPERTY FINDINGS

Date: **11/6/1985**
Permit Type: **B**
Description:

Permit Description: **BUILDING PERMIT**
Work Class:
Proposed Use: ALTERATION OF OFFICE BUILDING
Permit Number: 85-00006813
Status: FINAL INSPECTION COMPLETE
Valuation: $0.00
Contractor Company:
Contractor Name: MACINTOSH CONSTRUCTION

Date: **11/6/1985**
Permit Type: **B**
Description:

Permit Description: **BUILDING PERMIT**
Work Class:
Proposed Use: ALTERATION OF OFFICE BUILDING
Permit Number: 85-00006814
Status: CLOSED
Valuation: $0.00
Contractor Company:
Contractor Name: MACINTOSH CONSTRUCTION

Date: **11/6/1985**
Permit Type: **E**
Description:

Permit Description: **ELECTRICAL PMT/GENERAL (PC)**
Work Class:
Proposed Use: ELECTRICAL WORK
Permit Number: 85-00006818
Status: FINAL INSPECTION COMPLETE
Valuation: $0.00
Contractor Company:
Contractor Name: COMET ELECTRIC

ADJOINING PROPERTY FINDINGS

Date: **10/28/1985**
Permit Type: **M**
Description:

Permit Description: **MECH-HTG-A/C PMT/GENERAL (PC)**
Work Class:
Proposed Use: MECHANICAL WORK
Permit Number: 85-00006815
Status: FINAL INSPECTION COMPLETE
Valuation: $0.00
Contractor Company:
Contractor Name: AIR CONDITIONING CO INC

Date: **10/28/1985**
Permit Type: **M**
Description:

Permit Description: **MECH-HTG-A/C PMT/GENERAL (PC)**
Work Class:
Proposed Use: MECHANICAL WORK
Permit Number: 85-00006816
Status: FINAL INSPECTION COMPLETE
Valuation: $0.00
Contractor Company:
Contractor Name: AIR CONDITIONING CO INC

Date: **10/28/1985**
Permit Type: **M**
Description:

Permit Description: **MECH-HTG-A/C PMT/GENERAL (PC)**
Work Class:
Proposed Use: MECHANICAL WORK
Permit Number: 85-00006817
Status: FINAL INSPECTION COMPLETE
Valuation: $0.00
Contractor Company:
Contractor Name: AIR CONDITIONING CO INC

ADJOINING PROPERTY FINDINGS

Date: **8/5/1985**
Permit Type: **M**
Description:

Permit Description: **MECH-HTG-A/C PMT/GENERAL (PC)**
Work Class:
Proposed Use: MECHANICAL WORK
Permit Number: 85-00006811
Status: FINAL INSPECTION COMPLETE
Valuation: $0.00
Contractor Company:
Contractor Name: AIR CONDITIONING CO INC

Date: **7/24/1985**
Permit Type: **B**
Description:

Permit Description: **BUILDING PERMIT**
Work Class:
Proposed Use: ALTERATION OF OFFICE BUILDING
Permit Number: 85-00006809
Status: FINAL INSPECTION COMPLETE
Valuation: $0.00
Contractor Company:
Contractor Name: MACINTOSH CONSTRUCTION

Date: **7/23/1985**
Permit Type: **E**
Description:

Permit Description: **ELECTRICAL PMT/GENERAL (PC)**
Work Class:
Proposed Use: ELECTRICAL WORK
Permit Number: 85-00006810
Status: FINAL INSPECTION COMPLETE
Valuation: $0.00
Contractor Company:
Contractor Name: COMET ELECTRIC

ADJOINING PROPERTY FINDINGS

Date: **6/13/1985**
Permit Type: **E**
Description:

Permit Description: **ELECTRICAL PMT/GENERAL (PC)**
Work Class:
Proposed Use: ELECTRICAL WORK
Permit Number: 85-00006807
Status: FINAL INSPECTION COMPLETE
Valuation: $0.00
Contractor Company:
Contractor Name: COMET ELECTRIC

Date: **6/13/1985**
Permit Type: **E**
Description:

Permit Description: **ELECTRICAL PMT/GENERAL (PC)**
Work Class:
Proposed Use: ELECTRICAL WORK
Permit Number: 85-00006808
Status: FINAL INSPECTION COMPLETE
Valuation: $0.00
Contractor Company:
Contractor Name: COMET ELECTRIC

Date: **6/11/1985**
Permit Type: **E**
Description:

Permit Description: **ELECTRICAL PMT/GENERAL (PC)**
Work Class:
Proposed Use: ELECTRICAL WORK
Permit Number: 85-00006806
Status: CLOSED
Valuation: $0.00
Contractor Company:
Contractor Name: COMET ELECTRIC

ADJOINING PROPERTY FINDINGS

Date: **6/6/1985**
Permit Type: **B**
Description:

Permit Description: **BUILDING PERMIT**
Work Class:
Proposed Use: ALTERATION OF OFFICE BUILDING
Permit Number: 85-00006801
Status: FINAL INSPECTION COMPLETE
Valuation: $0.00
Contractor Company:
Contractor Name: MACINTOSH CONSTRUCTION

Date: **6/6/1985**
Permit Type: **P**
Description:

Permit Description: **PLUMBING PMT/GENERAL (PC)**
Work Class:
Proposed Use: PLUMBING WORK
Permit Number: 85-00006805
Status: FINAL INSPECTION COMPLETE
Valuation: $0.00
Contractor Company:
Contractor Name: MUIR CHASE PLUMBING

Date: **6/4/1985**
Permit Type: **B**
Description:

Permit Description: **BUILDING PERMIT**
Work Class:
Proposed Use: ALTERATION OF OFFICE BUILDING
Permit Number: 85-00006799
Status: FINAL INSPECTION COMPLETE
Valuation: $0.00
Contractor Company:
Contractor Name: MACINTOSH CONSTRUCTION

ADJOINING PROPERTY FINDINGS

Date: **6/4/1985**
Permit Type: **M**
Description:

Permit Description: **MECH-HTG-A/C PMT/GENERAL (PC)**
Work Class:
Proposed Use: MECHANICAL WORK
Permit Number: 85-00006802
Status: FINAL INSPECTION COMPLETE
Valuation: $0.00
Contractor Company:
Contractor Name: AIR CONDITIONING CO INC

Date: **6/4/1985**
Permit Type: **M**
Description:

Permit Description: **MECH-HTG-A/C PMT/GENERAL (PC)**
Work Class:
Proposed Use: MECHANICAL WORK
Permit Number: 85-00006803
Status: FINAL INSPECTION COMPLETE
Valuation: $0.00
Contractor Company:
Contractor Name: AIR CONDITIONING CO INC

Date: **6/4/1985**
Permit Type: **M**
Description:

Permit Description: **MECH-HTG-A/C PMT/GENERAL (PC)**
Work Class:
Proposed Use: MECHANICAL WORK
Permit Number: 85-00006804
Status: FINAL INSPECTION COMPLETE
Valuation: $0.00
Contractor Company:
Contractor Name: AIR CONDITIONING CO INC

ADJOINING PROPERTY FINDINGS

Date: **5/9/1985**
Permit Type: **M**
Description:

Permit Description: **MECH-HTG-A/C PMT/GENERAL (PC)**
Work Class:
Proposed Use: MECHANICAL WORK
Permit Number: 85-00006800
Status: FINAL INSPECTION COMPLETE
Valuation: $0.00
Contractor Company:
Contractor Name: AIR CONDITIONING CO INC

Date: **5/6/1985**
Permit Type: **B**
Description:

Permit Description: **BUILDING PERMIT**
Work Class:
Proposed Use: ALTERATION OF OFFICE BUILDING
Permit Number: 85-00006797
Status: FINAL INSPECTION COMPLETE
Valuation: $0.00
Contractor Company:
Contractor Name: MACINTOSH CONSTRUCTION

Date: **4/11/1985**
Permit Type: **E**
Description:

Permit Description: **ELECTRICAL PMT/GENERAL (PC)**
Work Class:
Proposed Use: ELECTRICAL WORK
Permit Number: 85-00006798
Status: FINAL INSPECTION COMPLETE
Valuation: $0.00
Contractor Company:
Contractor Name: RELIABLE ELECTRIC CO INC

ADJOINING PROPERTY FINDINGS

Date: **4/8/1985**
Permit Type: **M**
Description:

Permit Description: **MECH-HTG-A/C PMT/GENERAL (PC)**
Work Class:
Proposed Use: MECHANICAL WORK
Permit Number: 85-00006796
Status: FINAL INSPECTION COMPLETE
Valuation: $0.00
Contractor Company:
Contractor Name: AIR CONDITIONING CO INC

Date: **4/2/1985**
Permit Type: **E**
Description:

Permit Description: **ELECTRICAL PMT/GENERAL (PC)**
Work Class:
Proposed Use: ELECTRICAL WORK
Permit Number: 85-00006794
Status: FINAL INSPECTION COMPLETE
Valuation: $0.00
Contractor Company:
Contractor Name: COMET ELECTRIC

Date: **4/2/1985**
Permit Type: **E**
Description:

Permit Description: **ELECTRICAL PMT/GENERAL (PC)**
Work Class:
Proposed Use: ELECTRICAL WORK
Permit Number: 85-00006795
Status: FINAL INSPECTION COMPLETE
Valuation: $0.00
Contractor Company:
Contractor Name: COMET ELECTRIC

ADJOINING PROPERTY FINDINGS

Date: **3/25/1985**
Permit Type: **M**
Description:

Permit Description: **MECH-HTG-A/C PMT/GENERAL (PC)**
Work Class:
Proposed Use: MECHANICAL WORK
Permit Number: 85-00006793
Status: FINAL INSPECTION COMPLETE
Valuation: $0.00
Contractor Company:
Contractor Name: AIR CONDITIONING CO INC

Date: **3/21/1985**
Permit Type: **P**
Description:

Permit Description: **PLUMBING PMT/GENERAL (PC)**
Work Class:
Proposed Use: PLUMBING WORK
Permit Number: 85-00006792
Status: FINAL INSPECTION COMPLETE
Valuation: $0.00
Contractor Company:
Contractor Name: MUIR-CHASE PLUMBING

Date: **3/20/1985**
Permit Type: **B**
Description:

Permit Description: **BUILDING PERMIT**
Work Class:
Proposed Use: ALTERATION OF OFFICE BUILDING
Permit Number: 85-00006791
Status: FINAL INSPECTION COMPLETE
Valuation: $0.00
Contractor Company:
Contractor Name: MACINTOSH

ADJOINING PROPERTY FINDINGS

Date: **3/8/1985**
Permit Type: **E**
Description:

Permit Description: **ELECTRICAL PMT/GENERAL (PC)**
Work Class:
Proposed Use: ELECTRICAL WORK
Permit Number: 85-00006790
Status: FINAL INSPECTION COMPLETE
Valuation: $0.00
Contractor Company:
Contractor Name: COMET ELECTRIC

Date: **3/7/1985**
Permit Type: **M**
Description:

Permit Description: **MECH-HTG-A/C PMT/GENERAL (PC)**
Work Class:
Proposed Use: MECHANICAL WORK
Permit Number: 85-00006789
Status: FINAL INSPECTION COMPLETE
Valuation: $0.00
Contractor Company:
Contractor Name: AIR CONDITIONING CO INC

Date: **1/4/1985**
Permit Type: **B**
Description:

Permit Description: **BUILDING PERMIT**
Work Class:
Proposed Use: ALTERATION OF OFFICE BUILDING
Permit Number: 85-00006788
Status: FINAL INSPECTION COMPLETE
Valuation: $0.00
Contractor Company:
Contractor Name: MACINTOSH CONSTRUCTION

ADJOINING PROPERTY FINDINGS

Date: **10/30/1984**
Permit Type: **M**
Description:

Permit Description: **MECH-HTG-A/C PMT/GENERAL (PC)**
Work Class:
Proposed Use: MECHANICAL WORK
Permit Number: 84-00006929
Status: FINAL INSPECTION COMPLETE
Valuation: $0.00
Contractor Company:
Contractor Name: CABRILLO SHEET METAL

Date: **10/16/1984**
Permit Type: **B**
Description:

Permit Description: **BUILDING PERMIT**
Work Class:
Proposed Use: ALTERATION OF OFFICE BUILDING
Permit Number: 84-00006927
Status: FINAL INSPECTION COMPLETE
Valuation: $0.00
Contractor Company:
Contractor Name: VIOLA INC

Date: **9/11/1984**
Permit Type: **E**
Description:

Permit Description: **ELECTRICAL PMT/GENERAL (PC)**
Work Class:
Proposed Use: ELECTRICAL WORK
Permit Number: 84-00006928
Status: FINAL INSPECTION COMPLETE
Valuation: $0.00
Contractor Company:
Contractor Name: TRI-CITY INC

ADJOINING PROPERTY FINDINGS

Date: **5/28/1984**
Permit Type: **E**
Description:

Permit Description: **ELECTRICAL PMT/GENERAL (PC)**
Work Class:
Proposed Use: ELECTRICAL WORK
Permit Number: 84-00006926
Status: FINAL INSPECTION COMPLETE
Valuation: $0.00
Contractor Company:
Contractor Name: VENCO ELECTRIC INC

Date: **5/15/1984**
Permit Type: **B**
Description:

Permit Description: **BUILDING PERMIT**
Work Class:
Proposed Use: ALTERATION OF OFFICE BUILDING
Permit Number: 84-00006925
Status: FINAL INSPECTION COMPLETE
Valuation: $0.00
Contractor Company:
Contractor Name:

Date: **3/27/1984**
Permit Type: **E**
Description:

Permit Description: **ELECTRICAL PMT/GENERAL (PC)**
Work Class:
Proposed Use: ELECTRICAL WORK
Permit Number: 84-00006924
Status: CLOSED
Valuation: $0.00
Contractor Company:
Contractor Name: DESIGN ELECTRIC

ADJOINING PROPERTY FINDINGS

Date: **3/12/1984**
Permit Type: **M**
Description:

Permit Description: **MECH-HTG-A/C PMT/GENERAL (PC)**
Work Class:
Proposed Use: MECHANICAL WORK
Permit Number: 84-00006923
Status: FINAL INSPECTION COMPLETE
Valuation: $0.00
Contractor Company:
Contractor Name: CONTINENTAL COND

Date: **3/9/1984**
Permit Type: **B**
Description:

Permit Description: **BUILDING PERMIT**
Work Class:
Proposed Use: ALTERATION OF OFFICE BUILDING
Permit Number: 84-00006922
Status: FINAL INSPECTION COMPLETE
Valuation: $0.00
Contractor Company:
Contractor Name: PATCHED-UP INTERIORS

Date: **1/19/1984**
Permit Type: **P**
Description:

Permit Description: **PLUMBING PMT/GENERAL (PC)**
Work Class:
Proposed Use: PLUMBING WORK
Permit Number: 84-00006920
Status: FINAL INSPECTION COMPLETE
Valuation: $0.00
Contractor Company:
Contractor Name: G D ROBINSON PLUMBING

ADJOINING PROPERTY FINDINGS

Date: **1/19/1984**
Permit Type: **P**
Description:

Permit Description: **PLUMBING PMT/GENERAL (PC)**
Work Class:
Proposed Use: PLUMBING WORK
Permit Number: 84-00006921
Status: FINAL INSPECTION COMPLETE
Valuation: $0.00
Contractor Company:
Contractor Name: G D ROBINSON PLUMBING

Date: **12/20/1983**
Permit Type: **B**
Description:

Permit Description: **BUILDING PERMIT**
Work Class:
Proposed Use: ALTERATION OF OFFICE BUILDING
Permit Number: 83-00006840
Status: FINAL INSPECTION COMPLETE
Valuation: $0.00
Contractor Company:
Contractor Name: PATCHED-UP INTERIORS

Date: **12/13/1983**
Permit Type: **E**
Description:

Permit Description: **ELECTRICAL PMT/GENERAL (PC)**
Work Class:
Proposed Use: ELECTRICAL WORK
Permit Number: 83-00006836
Status: CLOSED
Valuation: $0.00
Contractor Company:
Contractor Name: DESIGN ELECTRIC

ADJOINING PROPERTY FINDINGS

Date: **12/13/1983**
Permit Type: **E**
Description:

Permit Description: **ELECTRICAL PMT/GENERAL (PC)**
Work Class:
Proposed Use: ELECTRICAL WORK
Permit Number: 83-00006837
Status: FINAL INSPECTION COMPLETE
Valuation: $0.00
Contractor Company:
Contractor Name: DESIGN ELECTRIC

Date: **12/13/1983**
Permit Type: **E**
Description:

Permit Description: **ELECTRICAL PMT/GENERAL (PC)**
Work Class:
Proposed Use: ELECTRICAL WORK
Permit Number: 83-00006838
Status: FINAL INSPECTION COMPLETE
Valuation: $0.00
Contractor Company:
Contractor Name: DESIGN ELECTRIC

Date: **12/13/1983**
Permit Type: **E**
Description:

Permit Description: **ELECTRICAL PMT/GENERAL (PC)**
Work Class:
Proposed Use: ELECTRICAL WORK
Permit Number: 83-00006839
Status: FINAL INSPECTION COMPLETE
Valuation: $0.00
Contractor Company:
Contractor Name: DESIGN ELECTRIC

ADJOINING PROPERTY FINDINGS

Date: **11/18/1983**
Permit Type: **B**
Description:

Permit Description: **BUILDING PERMIT**
Work Class:
Proposed Use: ALTERATION OF OFFICE BUILDING
Permit Number: 83-00006835
Status: FINAL INSPECTION COMPLETE
Valuation: $0.00
Contractor Company:
Contractor Name: PATCHED-UP ENTERIORS

Date: **11/10/1983**
Permit Type: **B**
Description:

Permit Description: **BUILDING PERMIT**
Work Class:
Proposed Use: ALTERATION OF OFFICE BUILDING
Permit Number: 83-00006834
Status: FINAL INSPECTION COMPLETE
Valuation: $0.00
Contractor Company:
Contractor Name: PATCHED-UP ENTERIORS

Date: **4/13/1983**
Permit Type: **E**
Description:

Permit Description: **ELECTRICAL PMT/GENERAL (PC)**
Work Class:
Proposed Use: ELECTRICAL WORK
Permit Number: 83-00006833
Status: FINAL INSPECTION COMPLETE
Valuation: $0.00
Contractor Company:
Contractor Name: D A HANSON ELECTRIC

ADJOINING PROPERTY FINDINGS

Date: **11/29/1982**
Permit Type: **P**
Description:

Permit Description: **PLUMBING PMT/GENERAL (PC)**
Work Class:
Proposed Use: PLUMBING WORK
Permit Number: 82-00005549
Status: FINAL INSPECTION COMPLETE
Valuation: $0.00
Contractor Company:
Contractor Name: JAMES BALCH PLUMBING

Date: **11/12/1982**
Permit Type: **E**
Description:

Permit Description: **ELECTRICAL PMT/GENERAL (PC)**
Work Class:
Proposed Use: ELECTRICAL WORK
Permit Number: 82-00005548
Status: FINAL INSPECTION COMPLETE
Valuation: $0.00
Contractor Company:
Contractor Name: COAST ELECTRIC

Date: **11/10/1982**
Permit Type: **M**
Description:

Permit Description: **MECH-HTG-A/C PMT/GENERAL (PC)**
Work Class:
Proposed Use: MECHANICAL WORK
Permit Number: 82-00005545
Status: FINAL INSPECTION COMPLETE
Valuation: $0.00
Contractor Company:
Contractor Name: W M MCAFEE ENGINEERING COMPANY

ADJOINING PROPERTY FINDINGS

Date: **11/10/1982**
Permit Type: **B**
Description:

Permit Description: **BUILDING PERMIT**
Work Class:
Proposed Use: NEW PARKING LOT LIGHTING
Permit Number: 82-00005546
Status: FINAL INSPECTION COMPLETE
Valuation: $0.00
Contractor Company:
Contractor Name: ELECTRIC JONES

Date: **11/10/1982**
Permit Type: **E**
Description:

Permit Description: **ELECTRICAL PMT/GENERAL (PC)**
Work Class:
Proposed Use: ELECTRICAL WORK
Permit Number: 82-00005547
Status: FINAL INSPECTION COMPLETE
Valuation: $0.00
Contractor Company:
Contractor Name: ELECTRIC JONES

Date: **10/15/1982**
Permit Type: **B**
Description:

Permit Description: **BUILDING PERMIT**
Work Class:
Proposed Use: ALTERATION OF OFFICE BUILDING
Permit Number: 82-00005544
Status: FINAL INSPECTION COMPLETE
Valuation: $0.00
Contractor Company:
Contractor Name:

ADJOINING PROPERTY FINDINGS

Date: **9/14/1982**
Permit Type: **B**
Description:

Permit Description: **BUILDING PERMIT**
Work Class:
Proposed Use: NEW RETAINING WALL
Permit Number: 82-00005543
Status: FINAL INSPECTION COMPLETE
Valuation: $0.00
Contractor Company:
Contractor Name: DRIVER C W

Date: **7/28/1982**
Permit Type: **P**
Description:

Permit Description: **PLUMBING PMT/GENERAL (PC)**
Work Class:
Proposed Use: PLUMBING WORK
Permit Number: 82-00005542
Status: FINAL INSPECTION COMPLETE
Valuation: $0.00
Contractor Company:
Contractor Name: VALLEY OAKS

Date: **4/7/1982**
Permit Type: **M**
Description:

Permit Description: **MECH-HTG-A/C PMT/GENERAL (PC)**
Work Class:
Proposed Use: MECHANICAL WORK
Permit Number: 82-00005541
Status: FINAL INSPECTION COMPLETE
Valuation: $0.00
Contractor Company:
Contractor Name: W M McAFEE ENGINEERING CO

ADJOINING PROPERTY FINDINGS

Date: **12/22/1981**
Permit Type: **E**
Description:

Permit Description: **ELECTRICAL PMT/GENERAL (PC)**
Work Class:
Proposed Use: ELECTRICAL WORK
Permit Number: 81-00006317
Status: FINAL INSPECTION COMPLETE
Valuation: $0.00
Contractor Company:
Contractor Name: ELECTRIC JONES

Date: **12/14/1981**
Permit Type: **P**
Description:

Permit Description: **PLUMBING PMT/GENERAL (PC)**
Work Class:
Proposed Use: PLUMBING WORK
Permit Number: 81-00006316
Status: FINAL INSPECTION COMPLETE
Valuation: $0.00
Contractor Company:
Contractor Name: ROBINSON G D

Date: **11/16/1981**
Permit Type: **B**
Description:

Permit Description: **BUILDING PERMIT**
Work Class:
Proposed Use: NEW OFFICE BUILDING
Permit Number: 81-00006315
Status: FINAL INSPECTION COMPLETE
Valuation: $0.00
Contractor Company:
Contractor Name: DRIVER C W INC

ADJOINING PROPERTY FINDINGS

Date: **5/11/1978**
Permit Type: **E**
Description:

Permit Description: **ELECTRICAL PMT/GENERAL (PC)**
Work Class:
Proposed Use: ELECTRICAL WORK
Permit Number: 78-00010231
Status: FINAL INSPECTION COMPLETE
Valuation: $0.00
Contractor Company:
Contractor Name: JOHN TAFT ELECTRIC

LAURIE LN

480 LAURIE LN

Date: **3/11/2020**
Permit Type: **PR**
Description: **WTR HTR CHANGEOUT - LIKE FOR L, WTR HTR CHANGEOUT - LIKE**

Permit Description: **PLUMBING PERMIT**
Work Class: PLUMBING WORK
Proposed Use: RESIDENTIAL PLANNED DEV
Permit Number: 20-00000914
Status: PERMIT PRINTED
Valuation: $0.00
Contractor Company:
Contractor Name: AMERICAN POWER SOLUTIONS INC

ADJOINING PROPERTY FINDINGS

Date:	**10/21/2014**
Permit Type:	**B**
Description:	**RESIDENTIAL PLANNED DEV STAIR/GUARD UPGRADES PER**
Permit Description:	**BUILDING PERMIT**
Work Class:	ALTERATION OF APARTMENT
Proposed Use:	
Permit Number:	14-00004136
Status:	FINAL INSPECTION COMPLETE
Valuation:	$2,700.00
Contractor Company:	
Contractor Name:	G E CONSTRUCTION CONTRACTORS I

Date:	**4/17/2009**
Permit Type:	**B**
Description:	**RESIDENTIAL PLANNED DEV CLOSET CONVERSION TO LAUN**
Permit Description:	**BUILDING PERMIT**
Work Class:	ALTERATION OF APARTMENT
Proposed Use:	
Permit Number:	09-00000806
Status:	PERMIT PRINTED
Valuation:	$2,400.00
Contractor Company:	
Contractor Name:	AAA ELECTRICAL & COMMUNIC

Date:	**4/17/2009**
Permit Type:	**ER**
Description:	**RESIDENTIAL PLANNED DEV CLOSET CONVERSION TO LAUN**
Permit Description:	**ELECTRICAL PERMIT**
Work Class:	ALTERATION OF APARTMENT
Proposed Use:	
Permit Number:	09-00000806
Status:	PERMIT PRINTED
Valuation:	$2,400.00
Contractor Company:	
Contractor Name:	AAA ELECTRICAL & COMMUNIC

ADJOINING PROPERTY FINDINGS

Date:	**4/17/2009**
Permit Type:	**MR**
Description:	**RESIDENTIAL PLANNED DEV CLOSET CONVERSION TO LAUN**
Permit Description:	**MECHANICAL-HTG-A/C PERMIT**
Work Class:	ALTERATION OF APARTMENT
Proposed Use:	
Permit Number:	09-00000806
Status:	PERMIT PRINTED
Valuation:	$2,400.00
Contractor Company:	
Contractor Name:	AAA ELECTRICAL & COMMUNIC

Date:	**4/17/2009**
Permit Type:	**PR**
Description:	**RESIDENTIAL PLANNED DEV CLOSET CONVERSION TO LAUN**
Permit Description:	**PLUMBING PERMIT**
Work Class:	ALTERATION OF APARTMENT
Proposed Use:	
Permit Number:	09-00000806
Status:	PERMIT PRINTED
Valuation:	$2,400.00
Contractor Company:	
Contractor Name:	AAA ELECTRICAL & COMMUNIC

Date:	**8/19/2008**
Permit Type:	**B**
Description:	**RESIDENTIAL PLANNED DEV DRYWALL AND TAPE WATER HE**
Permit Description:	**BUILDING PERMIT**
Work Class:	ALTERATION OF APARTMENT
Proposed Use:	
Permit Number:	08-00002707
Status:	PERMIT PRINTED
Valuation:	$500.00
Contractor Company:	
Contractor Name:	AAA ELECTRICAL & COMMUNICA-

ADJOINING PROPERTY FINDINGS

Date:	**8/19/2008**
Permit Type:	**PR**
Description:	**RESIDENTIAL PLANNED DEV DRYWALL AND TAPE WATER HE**
Permit Description:	**PLUMBING PERMIT**
Work Class:	ALTERATION OF APARTMENT
Proposed Use:	
Permit Number:	08-00002707
Status:	PERMIT PRINTED
Valuation:	$500.00
Contractor Company:	
Contractor Name:	AAA ELECTRICAL & COMMUNICA-

Date:	**3/21/2008**
Permit Type:	**B**
Description:	**RESIDENTIAL PLANNED DEV REROOF**
Permit Description:	**BUILDING PERMIT**
Work Class:	REROOFING EXISTING BUILDING
Proposed Use:	
Permit Number:	08-00000813
Status:	PERMIT PRINTED
Valuation:	$9,280.00
Contractor Company:	
Contractor Name:	PRIME WATERPROOFING & ROOFING

Date:	**3/8/1993**
Permit Type:	**B**
Description:	
Permit Description:	**BUILDING PERMIT**
Work Class:	
Proposed Use:	REPAIR OF CARPORT
Permit Number:	93-00001036
Status:	PERMIT PRINTED
Valuation:	$2,900.00
Contractor Company:	
Contractor Name:	MC DONALD ROOFING, M D

ADJOINING PROPERTY FINDINGS

Date:
Permit Type: **B**
Description:

Permit Description: **BUILDING PERMIT**
Work Class:
Proposed Use: NEW APARTMENT (3-4 UNITS)
Permit Number: 65-00005008
Status: CLOSED
Valuation: $0.00
Contractor Company:
Contractor Name:

Date:
Permit Type: **B**
Description:

Permit Description: **BUILDING PERMIT**
Work Class:
Proposed Use: NEW APARTMENT (3-4 UNITS)
Permit Number: 65-00005009
Status: FINAL INSPECTION COMPLETE
Valuation: $0.00
Contractor Company:
Contractor Name:

530 LAURIE LN

Date: **3/11/2020**
Permit Type: **PR**
Description: **WTR HTR CHANGEOUT - LIKE FOR L, WTR HTR CHANGEOUT - LIKE**

Permit Description: **PLUMBING PERMIT**
Work Class: PLUMBING WORK
Proposed Use: RESIDENTIAL PLANNED DEV
Permit Number: 20-00000911
Status: PERMIT PRINTED
Valuation: $0.00
Contractor Company:
Contractor Name: AMERICAN POWER SOLUTIONS INC

ADJOINING PROPERTY FINDINGS

Date:	**4/2/2018**
Permit Type:	**MR**
Description:	**A/C CHANGE OUT, A/C CHANGE OUT (7 UNITS)**
Permit Description:	**MECH-HTG-A/C PMT/GENERAL (NPC)**
Work Class:	MECHANICAL WORK
Proposed Use:	RESIDENTIAL PLANNED DEV
Permit Number:	18-00001313
Status:	FINAL INSPECTION COMPLETE
Valuation:	$0.00
Contractor Company:	
Contractor Name:	RASSAC AIR SYSTEMS

Date:	**10/21/2014**
Permit Type:	**B**
Description:	**RESIDENTIAL PLANNED DEV STAIR/GUARD UPGRADES PER**
Permit Description:	**BUILDING PERMIT**
Work Class:	ALTERATION OF APARTMENT
Proposed Use:	
Permit Number:	14-00004135
Status:	FINAL INSPECTION COMPLETE
Valuation:	$2,700.00
Contractor Company:	
Contractor Name:	G E CONSTRUCTION CONTRACTORS I

Date:	**4/17/2009**
Permit Type:	**B**
Description:	**RESIDENTIAL PLANNED DEV CLOSET CONVERSION TO LAUN**
Permit Description:	**BUILDING PERMIT**
Work Class:	ALTERATION OF APARTMENT
Proposed Use:	
Permit Number:	09-00000807
Status:	PERMIT PRINTED
Valuation:	$2,400.00
Contractor Company:	
Contractor Name:	AAA ELECTRICAL & COMMUNIC

ADJOINING PROPERTY FINDINGS

Date: **4/17/2009**
Permit Type: **ER**
Description: **RESIDENTIAL PLANNED DEV CLOSET CONVERSION TO LAUN**

Permit Description: **ELECTRICAL PERMIT**
Work Class: ALTERATION OF APARTMENT
Proposed Use:
Permit Number: 09-00000807
Status: PERMIT PRINTED
Valuation: $2,400.00
Contractor Company:
Contractor Name: AAA ELECTRICAL & COMMUNIC

Date: **4/17/2009**
Permit Type: **MR**
Description: **RESIDENTIAL PLANNED DEV CLOSET CONVERSION TO LAUN**

Permit Description: **MECHANICAL-HTG-A/C PERMIT**
Work Class: ALTERATION OF APARTMENT
Proposed Use:
Permit Number: 09-00000807
Status: PERMIT PRINTED
Valuation: $2,400.00
Contractor Company:
Contractor Name: AAA ELECTRICAL & COMMUNIC

Date: **4/17/2009**
Permit Type: **PR**
Description: **RESIDENTIAL PLANNED DEV CLOSET CONVERSION TO LAUN**

Permit Description: **PLUMBING PERMIT**
Work Class: ALTERATION OF APARTMENT
Proposed Use:
Permit Number: 09-00000807
Status: PERMIT PRINTED
Valuation: $2,400.00
Contractor Company:
Contractor Name: AAA ELECTRICAL & COMMUNIC

ADJOINING PROPERTY FINDINGS

Date:	**8/19/2008**
Permit Type:	**B**
Description:	**RESIDENTIAL PLANNED DEV DRYWALL AND TAPE WATER HE**
Permit Description:	**BUILDING PERMIT**
Work Class:	ALTERATION OF APARTMENT
Proposed Use:	
Permit Number:	08-00002708
Status:	PERMIT PRINTED
Valuation:	$500.00
Contractor Company:	
Contractor Name:	AAA ELECTRICAL & COMMUNICA-

Date:	**8/19/2008**
Permit Type:	**PR**
Description:	**RESIDENTIAL PLANNED DEV DRYWALL AND TAPE WATER HE**
Permit Description:	**PLUMBING PERMIT**
Work Class:	ALTERATION OF APARTMENT
Proposed Use:	
Permit Number:	08-00002708
Status:	PERMIT PRINTED
Valuation:	$500.00
Contractor Company:	
Contractor Name:	AAA ELECTRICAL & COMMUNICA-

Date:	**8/15/1997**
Permit Type:	**B**
Description:	
Permit Description:	**BUILDING PERMIT**
Work Class:	
Proposed Use:	REPAIR OF APTS W/GARAGES (5 + UNITS)
Permit Number:	97-00004462
Status:	FINAL INSPECTION COMPLETE
Valuation:	$22,720.00
Contractor Company:	
Contractor Name:	THERMO-SHEILD INC

ADJOINING PROPERTY FINDINGS

Date: **3/8/1993**
Permit Type: **B**
Description:

Permit Description: **BUILDING PERMIT**
Work Class:
Proposed Use: REPAIR OF CARPORT
Permit Number: 93-00001035
Status: PERMIT PRINTED
Valuation: $2,900.00
Contractor Company:
Contractor Name: MC DONALD ROOFING, M D

Date: **2/8/1974**
Permit Type: **B**
Description:

Permit Description: **BUILDING PERMIT**
Work Class:
Proposed Use: REPAIR OF APARTMENT
Permit Number: 74-00007271
Status: FINAL INSPECTION COMPLETE
Valuation: $0.00
Contractor Company:
Contractor Name: THRIFTY ROOFING CO INC

GLOSSARY

General Building Department concepts

- **ICC:** The International Code Council. The governing body for the building/development codes used by all jurisdictions who've adopted the ICC guidelines. MOST of the US has done this. Canada, Mexico, and other countries use ICC codes books and guides as well. There are a few states who have added guidelines to the ICC codes to better fit their needs. For example, California has added seismic retrofit requirements for most commercial structures.
- **Building Department (Permitting Authority, Building Codes, Inspections Department, Building and Inspections):** This is the department in a jurisdiction where an owner or contractor goes to obtain permits and inspections for building, tearing down, remodeling, adding to, re-roofing, moving or otherwise making changes to any structure, Residential or Commercial.
- **Jurisdiction:** This is the geographic area representing the properties over which a Permitting Authority has responsibility.
- **GC:** General Contractor. Usually the primary contractor hired for any Residential or Commercial construction work.
- **Sub:** Subordinate contracting companies or subcontractors. Usually a "trades" contractor working for the GC. These contractors generally have an area of expertise in which they are licensed like Plumbing, Electrical, Heating and Air systems, Gas Systems, Pools etc. (called "trades").
- **Journeymen:** Sub contractors who have their own personal licenses in one or more trades and work for different contracting companies, wherever they are needed or there is work.
- **HVAC (Mechanical, Heating & Air companies):** HVAC = Heating, Ventilation, and Air Conditioning.
- **ELEC (Electrical, TempPole, TPole, TPower, Temporary Power, Panel, AMP Change, Power Release):** Electrical permits can be pulled for many reasons. The most common reason is to increase the AMPs of power in an electrical power panel. This requires a permit in almost every jurisdiction. Other commons reason for Electrical permits is to insert a temporary power pole at a new construction site. Construction requires electricity, and in a new development, power has yet to be run to the lot. The temporary power pole is usually the very first permit pulled for new development. The power is released to the home owner when construction is complete and this sometimes takes the form of a Power Release permit or inspection.
- **"Pull" a permit:** To obtain and pay for a building permit.
- **CBO:** Chief Building Official
- **Planning Department:** The department in the development process where the building /structural plans are reviewed for their completeness and compliance with building codes
- **Zoning Department:** The department in the development process where the site plans are reviewed for their compliance with the regulations associated with the zoning district in which they are situated.
- **Zoning District:** A pre-determined geographic boundary within a jurisdiction where certain types of structures are permitted / prohibited. Examples are Residential structure, Commercial/Retail structures, Industrial/Manufacturing structures etc. Each zoning district has regulations associated with it like the sizes of the lots, the density of the structures on the lots, the number of parking spaces required for certain types of structures on the lots etc.
- **PIN (TMS, GIS ID, Parcel#):** Property Identification Number and Tax Map System number.
- **State Card (Business license):** A license card issued to a contractor to conduct business.
- **Building Inspector (Inspector):** The inspector is a building department employee that inspects building construction for compliance to codes.
- **C.O.:** Certificate of Occupancy. This is the end of the construction process and designates that the owners now have permission to occupy a structure after its building is complete. Sometimes also referred to as a Certificate of Compliance.

GLOSSARY

Permit Content Definitions

- Permit Number: The alphanumerical designation assigned to a permit for tracking within the building department system. Sometimes the permit number gives clues to its role, e.g. a "PL" prefix may designate a plumbing permit.
- Description: A field on the permit form that allows the building department to give a brief description of the work being done. More often than not, this is the most important field for EP's to find clues to the prior use (s) of the property.
- Permit Type: Generally a brief designation of the type of job being done. For example BLDG-RES, BLDG-COM, ELEC, MECH etc.

Sample Building Permit Data

Date: Nov 09, 2000
Permit Type: Bldg -
New Permit Number: 101000000405
Status: Valuation: $1,000,000.00
Contractor Company: OWNER-BUILDER
Contractor Name:

Description: New one store retail (SAV-ON) with drive-thru pharmacy. Certificate of Occupancy.

CITADEL EHS
assess resolve strengthen

Appendix E
EDR Sanborn Map Report

195 East Hillcrest Drive

195 East Hillcrest Drive

Thousand Oaks, CA 91360

Inquiry Number: 7681085.3

June 13, 2024

Certified Sanborn® Map Report

6 Armstrong Road, 4th floor
Shelton, CT 06484
Toll Free: 800.352.0050
www.edrnet.com

Certified Sanborn® Map Report

06/13/24

Site Name:	Client Name:
195 East Hillcrest Drive	Citadel EHS
195 East Hillcrest Drive	1725 Victory Boulevard
Thousand Oaks, CA 91360	Glendale, CA 91201
EDR Inquiry # 7681085.3	Contact: Kyle Johnston

The Sanborn Library has been searched by EDR and maps covering the target property location as provided by Citadel EHS were identified for the years listed below. The Sanborn Library is the largest, most complete collection of fire insurance maps. The collection includes maps from Sanborn, Bromley, Perris & Browne, Hopkins, Barlow, and others. Only Environmental Data Resources Inc. (EDR) is authorized to grant rights for commercial reproduction of maps by the Sanborn Library LLC, the copyright holder for the collection. Results can be authenticated by visiting www.edrnet.com/sanborn.

The Sanborn Library is continually enhanced with newly identified map archives. This report accesses all maps in the collection as of the day this report was generated.

Certified Sanborn Results:

Certification # 30CB-484E-9153

PO # NA

Project 0096.1057.0

UNMAPPED PROPERTY

This report certifies that the complete holdings of the Sanborn Library, LLC collection have been searched based on client supplied target property information, and fire insurance maps covering the target property were not found.

Sanborn® Library search results

Certification #: 30CB-484E-9153

The Sanborn Library includes more than 1.2 million fire insurance maps from Sanborn, Bromley, Perris & Browne, Hopkins, Barlow and others which track historical property usage in approximately 12,000 American cities and towns. Collections searched:

- ☑ Library of Congress
- ☑ University Publications of America
- ☑ EDR Private Collection

The Sanborn Library LLC Since 1866™

Limited Permission To Make Copies

Citadel EHS (the client) is permitted to make up to FIVE photocopies of this Sanborn Map transmittal and each fire insurance map accompanying this report solely for the limited use of its customer. No one other than the client is authorized to make copies. Upon request made directly to an EDR Account Executive, the client may be permitted to make a limited number of additional photocopies. This permission is conditioned upon compliance by the client, its customer and their agents with EDR's copyright policy; a copy of which is available upon request.

Disclaimer - Copyright and Trademark Notice

This Report contains certain information obtained from a variety of public and other sources reasonably available to Environmental Data Resources, LLC. It cannot be concluded from this Report that coverage information for the target and surrounding properties does not exist from other sources. This Report is provided on an "AS IS", "AS AVAILABLE" basis. NO WARRANTY EXPRESS OR IMPLIED IS MADE WHATSOEVER IN CONNECTION WITH THIS REPORT. ENVIRONMENTAL DATA RESOURCES, LLC AND ITS SUBSIDIARIES, AFFILIATES AND THIRD PARTY SUPPLIERS DISCLAIM ALL WARRANTIES, OF ANY KIND OR NATURE, EXPRESS OR IMPLIED, ARISING OUT OF OR RELATED TO THIS REPORT OR ANY OF THE DATA AND INFORMATION PROVIDED IN THIS REPORT, INCLUDING WITHOUT LIMITATION, ANY WARRANTIES REGARDING ACCURACY, QUALITY, CORRECTNESS, COMPLETENESS, COMPREHENSIVENESS, SUITABILITY, MERCHANTABILITY, FITNESS FOR A PARTICULAR PURPOSE, TITLE, NON-INFRINGEMENT, MISAPPROPRIATION, OR OTHERWISE. ALL RISK IS ASSUMED BY THE USER. IN NO EVENT SHALL ENVIRONMENTAL DATA RESOURCES, LLC OR ITS SUBSIDIARIES, AFFILIATES OR THIRD PARTY SUPPLIERS BE LIABLE TO ANYONE FOR ANY DIRECT, INCIDENTAL, INDIRECT, SPECIAL, CONSEQUENTIAL OR OTHER DAMAGES OF ANY TYPE OR KIND (INCLUDING BUT NOT LIMITED TO LOSS OF PROFITS, LOSS OF USE, OR LOSS OF DATA), ARISING OUT OF OR IN ANY WAY CONNECTED WITH THIS REPORT OR ANY OF THE DATA AND INFORMATION PROVIDED IN THIS REPORT. Any analyses, estimates, ratings, environmental risk levels, or risk codes provided in this Report are provided for illustrative purposes only, and are not intended to provide, nor should they be interpreted as providing any facts regarding, or prediction or forecast of, any environmental risk for any property. Only an assessment performed by a qualified environmental professional can provide findings, opinions or conclusions regarding the environmental risk or conditions in, on or at any property.

Copyright 2024 by Environmental Data Resources, Inc. All rights reserved. Reproduction in any media or format, in whole or in part, of any report or map of Environmental Data Resources, Inc., or its affiliates, is prohibited without prior written permission.

EDR and its logos (including Sanborn and Sanborn Map) are trademarks of Environmental Data Resources, LLC or its affiliates. All other trademarks used herein are the property of their respective owners.

CITADEL EHS
assess resolve strengthen

Appendix F
EDR City Directory Abstract

195 East Hillcrest Drive
195 East Hillcrest Drive
Thousand Oaks, CA 91360

Inquiry Number: 7681085.5
June 20, 2024

The EDR-City Directory Abstract

EDR® Environmental Data Resources Inc

6 Armstrong Road
Shelton, CT 06484
800.352.0050
www.edrnet.com

TABLE OF CONTENTS

SECTION

Executive Summary

Findings

City Directory Images

Thank you for your business.
Please contact EDR at 1-800-352-0050
with any questions or comments.

Disclaimer - Copyright and Trademark Notice

This Report contains certain information obtained from a variety of public and other sources reasonably available to Environmental Data Resources, LLC. It cannot be concluded from this Report that coverage information for the target and surrounding properties does not exist from other sources. This Report is provided on an "AS IS", "AS AVAILABLE" basis. **NO WARRANTY EXPRESS OR IMPLIED IS MADE WHATSOEVER IN CONNECTION WITH THIS REPORT. ENVIRONMENTAL DATA RESOURCES, LLC AND ITS SUBSIDIARIES, AFFILIATES AND THIRD PARTY SUPPLIERS DISCLAIM ALL WARRANTIES, OF ANY KIND OR NATURE, EXPRESS OR IMPLIED, ARISING OUT OF OR RELATED TO THIS REPORT OR ANY OF THE DATA AND INFORMATION PROVIDED IN THIS REPORT, INCLUDING WITHOUT LIMITATION, ANY WARRANTIES REGARDING ACCURACY, QUALITY, CORRECTNESS, COMPLETENESS, COMPREHENSIVENESS, SUITABILITY, MERCHANTABILITY, FITNESS FOR A PARTICULAR PURPOSE, TITLE, NON-INFRINGEMENT, MISAPPROPRIATION, OR OTHERWISE. ALL RISK IS ASSUMED BY THE USER. IN NO EVENT SHALL ENVIRONMENTAL DATA RESOURCES, LLC OR ITS SUBSIDIARIES, AFFILIATES OR THIRD PARTY SUPPLIERS BE LIABLE TO ANYONE FOR ANY DIRECT, INCIDENTAL, INDIRECT, SPECIAL, CONSEQUENTIAL OR OTHER DAMAGES OF ANY TYPE OR KIND (INCLUDING BUT NOT LIMITED TO LOSS OF PROFITS, LOSS OF USE, OR LOSS OF DATA), ARISING OUT OF OR IN ANY WAY CONNECTED WITH THIS REPORT OR ANY OF THE DATA AND INFORMATION PROVIDED IN THIS REPORT.** Any analyses, estimates, ratings, environmental risk levels, or risk codes provided in this Report are provided for illustrative purposes only, and are not intended to provide, nor should they be interpreted as providing any facts regarding, or prediction or forecast of, any environmental risk for any property. Only an assessment performed by a qualified environmental professional can provide findings, opinions or conclusions regarding the environmental risk or conditions in, on or at any property.

Copyright 2023 by Environmental Data Resources, LLC. All rights reserved. Reproduction in any media or format, in whole or in part, of any report or map of Environmental Data Resources, LLC, or its affiliates, is prohibited without prior written permission.

EDR and its logos (including Sanborn and Sanborn Map) are trademarks of Environmental Data Resources, LLC or its affiliates. All other trademarks used herein are the property of their respective owners.

EXECUTIVE SUMMARY

DESCRIPTION

Environmental Data Resources, Inc.'s (EDR) City Directory Abstract is a screening tool designed to assist environmental professionals in evaluating potential liability on a target property resulting from past activities. EDR's City Directory Abstract includes a search and abstract of available city directory data. For each address, the directory lists the name of the corresponding occupant at approximately five year intervals.

Business directories including city, cross reference and telephone directories were reviewed, if available, at approximately five year intervals for the years spanning 1926 through current. This report compiles information gathered in this review by geocoding the latitude and longitude of properties identified and gathering information about properties within 1320 feet of the target property.

Summary information obtained is provided in the text of this report.

RECORD SOURCES

The EDR City Directory Report accesses a variety of business directory sources, including Haines, InfoUSA, Polk, Cole, Bresser, and Stewart. Listings marked as EDR Digital Archive access Cole and InfoUSA records. The various directory sources enhance and complement each other to provide a more thorough and accurate report.

EDR is licensed to reproduce certain City Directory works by the copyright holders of those works. The purchaser of this EDR City Directory Report may include it in report(s) delivered to a customer.

RESEARCH SUMMARY

The following research sources were consulted in the preparation of this report. An "X" indicates where information was identified in the source and provided in this report.

Year	Source	TP	Adjoining	Text Abstract	Source Image
2020	EDR Digital Archive	X	X	X	-
2017	Cole Information	X	X	X	-
2014	Cole Information	X	X	X	-
2010	Cole Information	X	X	X	-
2005	Cole Information	X	X	X	-
2002	Haines & Company, Inc.	X	X	X	-
2000	Cole Information	X	X	X	-
1996	Pacific Bell	-	-	-	-
1995	Cole Information	X	X	X	-
1993	GTE	X	X	X	-
1992	Cole Information	X	X	X	-
1986	Pacific Bell	X	X	X	-
1985	Pacific Telephone Co	X	X	X	-
1980	Polk	-	X	X	-
1976	R. L. Polk & Co.	-	-	-	-

EXECUTIVE SUMMARY

Year	Source	TP	Adjoining	Text Abstract	Source Image
1975	General Telephone Company of California	-	X	X	-
	Pacific Telephone Co	-	X	X	-
1971	B&G Publications	-	-	-	-
1970	General Telephone Company of California	-	X	X	-
1968	B&G Publications	-	X	X	-
1965	Polk	-	-	-	-
1964	Pacific Telephone Co	-	X	X	-
1961	R. L. Polk & Co.	-	X	X	-
1957	R. L. Polk & Co.	-	-	-	-
1953	R. L. Polk & Co. of California	-	-	-	-
1949	Los Angeles Directory Co.	-	-	-	-
1940	Southern California	-	X	X	-
1930	Los Angeles Directory Co.	-	-	-	-
1926	Los Angeles Directory Co.	-	-	-	-

EXECUTIVE SUMMARY

SELECTED ADDRESSES

The following addresses were selected by the client, for EDR to research. An "X" indicates where information was identified.

Address	*Type*	*Findings*
275 East Hillcrest Drive	Client Entered	
325 East Hillcrest Drive	Client Entered	
365 E Hillcrest Dr	Client Entered	
11 E Hillcrest	Client Entered	
190 Brazil St	Client Entered	
130 Brazil St	Client Entered	

FINDINGS

TARGET PROPERTY INFORMATION

ADDRESS

195 East Hillcrest Drive
Thousand Oaks, CA 91360

FINDINGS DETAIL

Target Property research detail.

E HIDLCREST DR

325 E HIDLCREST DR

Year	*Uses*	*Source*
2014	RICHARD CIMADORO	Cole Information

E HILLCREST DR

195 E HILLCREST DR

Year	*Uses*	*Source*
2020	ALL WAYS CARING HOMECARE	EDR Digital Archive
	BRIDELL INSTITUTE	EDR Digital Archive
	CAROLYN DURUP	EDR Digital Archive
	CAROLYN GATES	EDR Digital Archive
	CINDY CAMP	EDR Digital Archive
	CINDY CROMWELL	EDR Digital Archive
	DAVID BRUNDAGE	EDR Digital Archive
	DAVID HARRINGTON	EDR Digital Archive
	DEBBIE PRUETT	EDR Digital Archive
	DEE EGIZIO	EDR Digital Archive
	GLADYS GONZALEZ	EDR Digital Archive
	HEIDI CREED	EDR Digital Archive
	HEIDI OLIVER	EDR Digital Archive
	HELEN ECKERT	EDR Digital Archive
	HILLCREST FINANCIAL CONSLNTS	EDR Digital Archive
	JACKIE GOTHARD	EDR Digital Archive
	JANE LEE WINTER	EDR Digital Archive

FINDINGS

Year	Uses	Source
2020	JANE WINTER	EDR Digital Archive
	JONATHAN LEDESMA	EDR Digital Archive
	KATHLEEN RUDRUD	EDR Digital Archive
	LARRY WINTER	EDR Digital Archive
	LAUREN ESTEP-BRUSSEAU	EDR Digital Archive
	MARILYNN OELSNER	EDR Digital Archive
	MELISSA ABBOTT	EDR Digital Archive
	MUELLER WINTER TRAVEL MGMT CRP	EDR Digital Archive
	OAKS MASSAGE SPA	EDR Digital Archive
	PATTY EPP	EDR Digital Archive
	PAULA SUTTELL	EDR Digital Archive
	PUCK VAN	EDR Digital Archive
	RAVI JOSHI	EDR Digital Archive
	RISE PACIFIC PHYSICAL THRPY	EDR Digital Archive
	ROXANNE DANIELSEN	EDR Digital Archive
	STONE CREEK PROFESSIONAL OFC	EDR Digital Archive
	SUE MERRITT	EDR Digital Archive
	THOUSAND OAKS MORTGAGE	EDR Digital Archive
	THOUSAND OAKS REALTY	EDR Digital Archive
	THRIVENT FINANCIAL	EDR Digital Archive
	TOWN & COUNTRY TRAVEL	EDR Digital Archive
	WAVERLY FISHER	EDR Digital Archive
2017	OAKS MASSAGE SPA	Cole Information
	RESCARE	Cole Information
	THRIVENT FINANCIAL FOR LUTHERANS	Cole Information
	TOWN & COUNTRY TRAVEL	Cole Information
2014	EDMUND BASTIANI	Cole Information
	OAKS MASSAGE SPA	Cole Information
	RESCARE	Cole Information
	THRIVENT FINANCIAL FOR LUTHERANS	Cole Information
	TOWN & COUNTRY TRAVEL	Cole Information
2010	AXCESS REAL ESTATE SVC	Cole Information

FINDINGS

Year	Uses	Source
2010	BRIDELL INSTITUTE	Cole Information
	COMMUNICATION MATTERS	Cole Information
	CONSUMERS TITLE CO	Cole Information
	DOREO NANCY DC	Cole Information
	THRIVENT FINANCIAL LUTHERANS	Cole Information
	TOWN & COUNTRY TRAVEL	Cole Information
	WESTAFF	Cole Information
2005	AXCESS REAL ESTATE SERVICES	Cole Information
	BRIDELL INSTITUTE	Cole Information
	CDI CORP WEST	Cole Information
	HOGAN INSURANCE SERVICES INC	Cole Information
	MATTERS COMMUNICATION	Cole Information
	MUELLER WINTER TRAVEL MGMT CORP	Cole Information
	PRICEMAN & NEWHO	Cole Information
	TUTORING CENTER	Cole Information
	ZAHORIK & ASSOCIATES	Cole Information
2000	CDI CORPORATION WEST	Cole Information
	CDI TECHNICAL SERVICES	Cole Information
	CDI TEMPORARY SERVICES INCORPORATED	Cole Information
	FIRST FED MORTGAGE SERVICES	Cole Information
	LINCOLN TITLE COMPANY	Cole Information
	OCCUPANT UNKNOWN	Cole Information
	OLD REPUBLIC TITLE	Cole Information
	OLSTEN STAFFING SERVICES	Cole Information
	TOWN & COUNTRY TRAVEL	Cole Information
	UNICARE HEALTH SERVICES	Cole Information
	UNICARE MEDICAL SUPPLY	Cole Information
1995	OLSTEN TEMPORARY SVC	Cole Information
	TOWN & COUNTRY TRAVEL	Cole Information
	VICTORY CHRISTIAN CHURCH	Cole Information
1992	BEVERLY HLS SECRTY	Cole Information
	OLSTEN SERV	Cole Information

FINDINGS

Year	Uses	Source
1992	OLSTEN TEMPORARY SV	Cole Information
	TOWN&COUNTRY TRAVEL	Cole Information

275 E HILLCREST DR

Year	Uses	Source
2020	AAKASH RAMI	EDR Digital Archive
	AARON LANTON	EDR Digital Archive
	ABIZAR BASRAI	EDR Digital Archive
	ACADIA MALIBU	EDR Digital Archive
	ACT	EDR Digital Archive
	ADAM FRIEDMAN	EDR Digital Archive
	ADAM SINWALD	EDR Digital Archive
	ADAM TEASDLE	EDR Digital Archive
	AHMA-PSW FOUNDATION	EDR Digital Archive
	AIMEE ANDERSON	EDR Digital Archive
	ALAINA KINSEY	EDR Digital Archive
	ALDEN G GRANGE	EDR Digital Archive
	ALEC DAVIS	EDR Digital Archive
	ALEX JACKSON	EDR Digital Archive
	ALEX LI	EDR Digital Archive
	ALEX MACIAS	EDR Digital Archive
	ALEXIS BRADLEY	EDR Digital Archive
	ALLEN JEANNA	EDR Digital Archive
	ALLISON COBB	EDR Digital Archive
	ALY SUTHERLIN	EDR Digital Archive
	AMY CLARK	EDR Digital Archive
	ANDREA BOJKO	EDR Digital Archive
	ANDREA LEVINE	EDR Digital Archive
	ANDREW FAST	EDR Digital Archive
	ANDREW PE	EDR Digital Archive
	ANDREW PETERSEN	EDR Digital Archive
	ANDREW THALER	EDR Digital Archive
	ANDREW WEST	EDR Digital Archive

FINDINGS

Year	Uses	Source
2020	ANDREW WIKTOROWICZ	EDR Digital Archive
	ANDRIKA LAYTON	EDR Digital Archive
	ANDY WIKTOROWICZ	EDR Digital Archive
	ANGEL COKER	EDR Digital Archive
	ANGELICA MARTINEZ	EDR Digital Archive
	ANGELL JULIE	EDR Digital Archive
	ANNE HAWLEY	EDR Digital Archive
	ANTHONY SOMMA	EDR Digital Archive
	ARNAUD CORETTI	EDR Digital Archive
	ARTHUR SCHNEIDER	EDR Digital Archive
	ASHLEN BERENDA	EDR Digital Archive
	ATCHYUTA BONTU	EDR Digital Archive
	AUGUSTINE ESQUER	EDR Digital Archive
	AURORA PANGALLO	EDR Digital Archive
	AUSTIN SARDELLA	EDR Digital Archive
	AUTISM CENTER FOR TREATMENT	EDR Digital Archive
	BABCOCK MARKIE	EDR Digital Archive
	BART FULLER	EDR Digital Archive
	BECCA DENSLOW	EDR Digital Archive
	BECKY GILILLAND	EDR Digital Archive
	BENJAMIN DOMYANCIC	EDR Digital Archive
	BENJAMIN DOUGLASS	EDR Digital Archive
	BEST-FAST WATER DAMAGE	EDR Digital Archive
	BILL PALEN	EDR Digital Archive
	BILL RETTIG	EDR Digital Archive
	BILL STAINES	EDR Digital Archive
	BIN WANG	EDR Digital Archive
	BRADLY BREICKLER	EDR Digital Archive
	BRADY HANCOCK	EDR Digital Archive
	BRANDON DUPLESSIS	EDR Digital Archive
	BRANDON DUSTERHOFT	EDR Digital Archive
	BRANDON SELBACH	EDR Digital Archive

FINDINGS

Year	Uses	Source
2020	BRANDON SKWIRA	EDR Digital Archive
	BREI HOME BUYERS	EDR Digital Archive
	BRENDA RIVERA	EDR Digital Archive
	BRETT MIELCAREK	EDR Digital Archive
	BRETT MOSS	EDR Digital Archive
	BRIAN CARRILLO	EDR Digital Archive
	BRIAN COUSINO	EDR Digital Archive
	BRIAN DETWILER	EDR Digital Archive
	BRIAN GAETH	EDR Digital Archive
	BRIAN PEROUTKA	EDR Digital Archive
	BRIAN STILLWELL	EDR Digital Archive
	BRIAN SUDA	EDR Digital Archive
	BRIAN WHITED	EDR Digital Archive
	BRIANNA RAFFERTY	EDR Digital Archive
	BRIDGETT GALTNEY	EDR Digital Archive
	BRITTNEY GONZALES	EDR Digital Archive
	BROWN ISAAC	EDR Digital Archive
	BRUCE HAVELOCK	EDR Digital Archive
	BRYAN HARDEWAY	EDR Digital Archive
	BRYCE KIRKHAM	EDR Digital Archive
	CAITLIN TRAVAILLE	EDR Digital Archive
	CAMILO CHAVIANO	EDR Digital Archive
	CARA TIMKO	EDR Digital Archive
	CARLOS CASTRO	EDR Digital Archive
	CAROL BRUCE	EDR Digital Archive
	CAROL GOLDSTEIN	EDR Digital Archive
	CASSANDRA IRELAND	EDR Digital Archive
	CESAR MAGNO	EDR Digital Archive
	CHAD ALLVIN	EDR Digital Archive
	CHAD LEE	EDR Digital Archive
	CHAD POWER	EDR Digital Archive
	CHANCHAL JAIN	EDR Digital Archive

FINDINGS

Year	Uses	Source
2020	CHANDRA SEEGER	EDR Digital Archive
	CHARLES CHAPMAN	EDR Digital Archive
	CHARLES DEAN	EDR Digital Archive
	CHARLES TOOTLE	EDR Digital Archive
	CHETAN PARMAR	EDR Digital Archive
	CHIKAKO TATE	EDR Digital Archive
	CHIN STEVEN I DDS	EDR Digital Archive
	CHRIS BENEDICT	EDR Digital Archive
	CHRIS GAMBOA	EDR Digital Archive
	CHRIS GREEN	EDR Digital Archive
	CHRIS HELD	EDR Digital Archive
	CHRIS PERKOVICH	EDR Digital Archive
	CHRIS TANZER	EDR Digital Archive
	CHRISTIAN MOSQUERA	EDR Digital Archive
	CHRISTINA BROKAW	EDR Digital Archive
	CHRISTINA LINDBERG	EDR Digital Archive
	CHRISTOPHER ANDERSON-WHITNEY	EDR Digital Archive
	CHRISTOPHER MONETTE	EDR Digital Archive
	CHRISTY BLAKEMORE	EDR Digital Archive
	CHUCK THOMASMA	EDR Digital Archive
	CINDY OLSEN	EDR Digital Archive
	CINDY SHAHEER	EDR Digital Archive
	CLENNON OLIVER	EDR Digital Archive
	CLETUS BOYCE	EDR Digital Archive
	COCO KHAN	EDR Digital Archive
	COLIN HAWKINS	EDR Digital Archive
	COLLIN MCSHIRLEY	EDR Digital Archive
	COLLIN ROTHERMEL	EDR Digital Archive
	CONSTANTINE SIMANTIRAS	EDR Digital Archive
	CORNELL LOGAN	EDR Digital Archive
	CYNTHIA HIGGINS	EDR Digital Archive
	DALE PARADOWSKI	EDR Digital Archive

FINDINGS

Year	Uses	Source
2020	DALE WALLIN	EDR Digital Archive
	DAN CLINE	EDR Digital Archive
	DAN DASCALU	EDR Digital Archive
	DAN ZECHAR	EDR Digital Archive
	DANA SPARLING	EDR Digital Archive
	DANH HO	EDR Digital Archive
	DANIEL FORD	EDR Digital Archive
	DANIEL HOFFMAN	EDR Digital Archive
	DANIEL HONOROFF	EDR Digital Archive
	DANIEL LAM	EDR Digital Archive
	DANIEL LIVINGSTONE	EDR Digital Archive
	DANIEL WALTERS	EDR Digital Archive
	DANIELLE HINES	EDR Digital Archive
	DASCALU DAN	EDR Digital Archive
	DATADEW INC	EDR Digital Archive
	DAVE LEVIS	EDR Digital Archive
	DAVE SCHULDT	EDR Digital Archive
	DAVID BLALOCK	EDR Digital Archive
	DAVID ODULATE	EDR Digital Archive
	DAVID RUBIS	EDR Digital Archive
	DAVID SMULLENS	EDR Digital Archive
	DEAN ROSSMANN	EDR Digital Archive
	DEBBIE HAWKINS CAE	EDR Digital Archive
	DEBRA VANHOOK	EDR Digital Archive
	DELANEY OCCHIOGROSSO	EDR Digital Archive
	DEMETRIUS DAVIDSON	EDR Digital Archive
	DENNIS DASSOFF	EDR Digital Archive
	DESIRAE OVERSTREET	EDR Digital Archive
	DIAN DUGGAN	EDR Digital Archive
	DIANE BLODGETT	EDR Digital Archive
	DILLON CAPLINGER	EDR Digital Archive
	DJ NORTHEY	EDR Digital Archive

FINDINGS

Year	Uses	Source
2020	DONNA CRAIN	EDR Digital Archive
	DONNA FREEMAN	EDR Digital Archive
	DOUGLAS CAPRA	EDR Digital Archive
	DUSTIN APENBRINCK	EDR Digital Archive
	DYLAN HOLLISTER	EDR Digital Archive
	EARL LRUSTY GALLE	EDR Digital Archive
	EDISON TAN	EDR Digital Archive
	ELITE DRIVING ACADEMY	EDR Digital Archive
	ELMER OMS	EDR Digital Archive
	EMILEE NELLIS	EDR Digital Archive
	EMILIA ALVAREZ	EDR Digital Archive
	EMILY ESTALA	EDR Digital Archive
	EMILY REED	EDR Digital Archive
	ERIC LEE	EDR Digital Archive
	ERIC LEWIS	EDR Digital Archive
	ERIC STURGILL	EDR Digital Archive
	ERIC WALTNER	EDR Digital Archive
	ERICA ROSENBERG	EDR Digital Archive
	ERICKA STONE	EDR Digital Archive
	ERIK SETHNEY	EDR Digital Archive
	ERIKA MARKO	EDR Digital Archive
	ERIN SPIESS	EDR Digital Archive
	ESSIE FUGATE	EDR Digital Archive
	ESTHER KOH	EDR Digital Archive
	EXECUCOP	EDR Digital Archive
	FARU MIKE	EDR Digital Archive
	FELICIA LIN	EDR Digital Archive
	FINANCIAL PLANNING ASSN	EDR Digital Archive
	FINCH CHARLES	EDR Digital Archive
	FRANCESCA ORTIZ	EDR Digital Archive
	FRANK LANE	EDR Digital Archive
	FRANK MELIA	EDR Digital Archive

FINDINGS

Year	Uses	Source
2020	FREDERICK GOYNES	EDR Digital Archive
	FREDRICK JONES	EDR Digital Archive
	GABRIELLE RUIZ	EDR Digital Archive
	GARY WHEELER	EDR Digital Archive
	GATO RIVERA	EDR Digital Archive
	GAY NICHOLS	EDR Digital Archive
	GEFFERY NELSON	EDR Digital Archive
	GEORGE REDDING	EDR Digital Archive
	GERALD BASSETT	EDR Digital Archive
	GERALD HARMON	EDR Digital Archive
	GLORIA MORRIS	EDR Digital Archive
	GOLD COAST SECURITIES	EDR Digital Archive
	GOLDIE HASS	EDR Digital Archive
	GRACE KIM	EDR Digital Archive
	GRAY-STONE CO	EDR Digital Archive
	GREG MILTON	EDR Digital Archive
	GREGORY JONES	EDR Digital Archive
	GREGORY ROLLINS	EDR Digital Archive
	GSCO INSURANCE SVC INC	EDR Digital Archive
	HAILEY BROOKS	EDR Digital Archive
	HANS HINKAMP	EDR Digital Archive
	HARRISON ROGERS	EDR Digital Archive
	HASAN RASHEED	EDR Digital Archive
	HAY KAYLEIGH E	EDR Digital Archive
	HAYLEY REASNER	EDR Digital Archive
	HENRY PALLARES	EDR Digital Archive
	HUGH GILMORE	EDR Digital Archive
	HYATT CHICAGO	EDR Digital Archive
	INSANITY TRAVEL INC	EDR Digital Archive
	IRENE CAPIZZI	EDR Digital Archive
	JACKIE KRALIK	EDR Digital Archive
	JACKSON ANTOINE	EDR Digital Archive

FINDINGS

Year	Uses	Source
2020	JACOB DAVIDSON	EDR Digital Archive
	JACQUELINE SILVI	EDR Digital Archive
	JAIME LOERA	EDR Digital Archive
	JAKE ABRAMS	EDR Digital Archive
	JAMES FOSSATI	EDR Digital Archive
	JAMES HALE	EDR Digital Archive
	JAMES HANNON	EDR Digital Archive
	JAMES MCKAY	EDR Digital Archive
	JAMES POURIER	EDR Digital Archive
	JAMES STOKER	EDR Digital Archive
	JAMES WAIBLE	EDR Digital Archive
	JAMIE WALKER	EDR Digital Archive
	JANEL SILK	EDR Digital Archive
	JANICE LIM	EDR Digital Archive
	JASMELL ENDEAVORS INC	EDR Digital Archive
	JASON MAY	EDR Digital Archive
	JEAN-PIERRE CABALETTE	EDR Digital Archive
	JEANNE STEFFENS	EDR Digital Archive
	JEFF A MAKAR	EDR Digital Archive
	JEFF ASCARTE	EDR Digital Archive
	JEFF COGAR	EDR Digital Archive
	JEFF HART	EDR Digital Archive
	JEFF PALMER	EDR Digital Archive
	JEFF SCHLUND	EDR Digital Archive
	JEFFREY BARNES	EDR Digital Archive
	JEN BERESHEIM	EDR Digital Archive
	JENNIFER LOWERY	EDR Digital Archive
	JENNIFER MILLAR	EDR Digital Archive
	JENNY BLACK	EDR Digital Archive
	JENNY CADWALLADER	EDR Digital Archive
	JEREMY HARMS	EDR Digital Archive
	JEREMY JACKSON	EDR Digital Archive

FINDINGS

Year	Uses	Source
2020	JEREMY KEHN	EDR Digital Archive
	JEREMY SCRUGGS	EDR Digital Archive
	JERRY NOBILE	EDR Digital Archive
	JERRY ROBINSON	EDR Digital Archive
	JESSE SETO	EDR Digital Archive
	JESSICA FREESTONE	EDR Digital Archive
	JESSICA PELLEGRENE	EDR Digital Archive
	JESSICA SHAEFFER	EDR Digital Archive
	JILL DRUSTRUP	EDR Digital Archive
	JIMMY FORD	EDR Digital Archive
	JIMMY PALACIOS	EDR Digital Archive
	JOCELYN KIRKPATRICK	EDR Digital Archive
	JODI ASCENCION	EDR Digital Archive
	JOE ANTINOZZI	EDR Digital Archive
	JOE KENN	EDR Digital Archive
	JOHN FABRY	EDR Digital Archive
	JOHN LOSAVIO	EDR Digital Archive
	JOHN NEWKIRK	EDR Digital Archive
	JOHN PALL	EDR Digital Archive
	JOHN PEARL	EDR Digital Archive
	JOHN PEARSE	EDR Digital Archive
	JOHN PROCIDA	EDR Digital Archive
	JOHN SIM	EDR Digital Archive
	JOHN TRUMPY	EDR Digital Archive
	JOHNPAUL LAPOINTE	EDR Digital Archive
	JON BERGER	EDR Digital Archive
	JON HAMM	EDR Digital Archive
	JONI SPIELBERGER	EDR Digital Archive
	JORGE VERA	EDR Digital Archive
	JOSE MONTERROSA	EDR Digital Archive
	JOSEPH BISCIOTTI	EDR Digital Archive
	JOSEPH GARNER	EDR Digital Archive

FINDINGS

Year	Uses	Source
2020	JOSH A MATTES	EDR Digital Archive
	JOSH LUCAS	EDR Digital Archive
	JOSH SPRINGER	EDR Digital Archive
	JOURDAN PARKINSON	EDR Digital Archive
	JOYCE FERGUSON	EDR Digital Archive
	JULIE HECK	EDR Digital Archive
	JUSTIN ATKINS	EDR Digital Archive
	JUSTIN DANG	EDR Digital Archive
	JUSTIN SNAPP	EDR Digital Archive
	KAREN SALINAS	EDR Digital Archive
	KAREN WIKTOROWICZ	EDR Digital Archive
	KAYLYNN JOHNSON	EDR Digital Archive
	KELLY SULAT	EDR Digital Archive
	KEVIN MCKECHNIE	EDR Digital Archive
	KIM RUIC	EDR Digital Archive
	KIMBERLY HEEGEL	EDR Digital Archive
	KLAYU LLC	EDR Digital Archive
	LA PROGRAMS	EDR Digital Archive
	LAURA CUELLAR	EDR Digital Archive
	LAWRENCE SAKS	EDR Digital Archive
	LINDA SITTLER	EDR Digital Archive
	LINDSAY TINGLER	EDR Digital Archive
	LISA GROSSKOPF	EDR Digital Archive
	LISA KELLY	EDR Digital Archive
	LIZ SCHILLER	EDR Digital Archive
	LMFT RUSSO	EDR Digital Archive
	MARILYN LUCEA	EDR Digital Archive
	MASSGLASS & DOOR SVC INC	EDR Digital Archive
	MELISSA SMITH	EDR Digital Archive
	MICHAEL CRUPI	EDR Digital Archive
	MONARCH TECHNOLOGIES INC	EDR Digital Archive
	NAGESWARA SASTRY	EDR Digital Archive

FINDINGS

Year	Uses	Source
2020	NATHANIEL JONES	EDR Digital Archive
	NEAL HOROWITZ	EDR Digital Archive
	NIA INSURANCE GROUP	EDR Digital Archive
	NICK SPURRETT	EDR Digital Archive
	NICOLE DOUGLAS	EDR Digital Archive
	OFFICE LOCALE	EDR Digital Archive
	OPTION ONE STAFFING	EDR Digital Archive
	PALADIN RISK MANAGEMENT LLC	EDR Digital Archive
	POSTIME BILLING SVC	EDR Digital Archive
	POWERED BY BLOOP	EDR Digital Archive
	RACHAEL PARENT	EDR Digital Archive
	RACHEL SHERWYN	EDR Digital Archive
	RAMESH RAO	EDR Digital Archive
	REALTY TECH INC	EDR Digital Archive
	RWTECH	EDR Digital Archive
	SENA SADEGHI	EDR Digital Archive
	SENIOR LOVING CARE INC	EDR Digital Archive
	SEO TUNERS	EDR Digital Archive
	SHANNON POWELL	EDR Digital Archive
	SIENNA ESCOTO	EDR Digital Archive
	SILVER ENGINEERING	EDR Digital Archive
	SIOBHAN JEFFCOAT	EDR Digital Archive
	SISSI ANSARI	EDR Digital Archive
	SMART HOME LOANS LLC	EDR Digital Archive
	STATE FARM INSURANCE	EDR Digital Archive
	SUSAN MIN	EDR Digital Archive
	SYLAN CHANG	EDR Digital Archive
	TAE HO	EDR Digital Archive
	TEKSYSTEMS	EDR Digital Archive
	TERRY HINRICHER	EDR Digital Archive
	TIMOTHY KAFTEN LAW OFFICES	EDR Digital Archive
	TODD VAN HORN	EDR Digital Archive

FINDINGS

Year	Uses	Source
2020	TRUE RATE PAYMENTS	EDR Digital Archive
	VALERIE LARGIN	EDR Digital Archive
	VIPUL KARIA	EDR Digital Archive
	WEALTH BUILDER FINANCIAL & INS	EDR Digital Archive
	WENDI VINCENT	EDR Digital Archive
	WHATSOEVERISPURE.COM	EDR Digital Archive
	WINGS OF STEEL CORP	EDR Digital Archive
	YOU'VE GOT MAIDS-THOUSAND OAKS	EDR Digital Archive
	YURI SHMELNIK	EDR Digital Archive
	ZACHARY CUZZETTO	EDR Digital Archive
	ZOEY GOETSCH	EDR Digital Archive
2017	ALL AMERICAN RETIREMENT	Cole Information
	COMFORT KEEPERS	Cole Information
	EXECUCORP	Cole Information
	GOLD COAST SECURITIES INC	Cole Information
	GRAYSTONE & COMPANY	Cole Information
	IMI DATASEARCH	Cole Information
	LA VENTANA EATING DISORDER	Cole Information
	LANDMARK DESIGN	Cole Information
	LAVENTANA	Cole Information
	MASSGLASS & DOOR SERVICE	Cole Information
	NORTHRIDGE INSURANCE AGENCY	Cole Information
	OPTION ONE STAFFING	Cole Information
	SILVER ENGINEERING	Cole Information
	STEVEN I CHIN DDS	Cole Information
	SURFWARE	Cole Information
	TEKSYSTEMS	Cole Information
	TIMOTHY KAFTEN LAW OFFICES	Cole Information
2014	A H M A NORTHERN CALIFORNIA & NEVA	Cole Information
	AFFORDABLE HOUSING MANAGEMENT ASSOCI	Cole Information
	ALL AMERICAN RETIREMENT	Cole Information
	ASSOCIATION MANAGEMENT SPECIALISTS	Cole Information

FINDINGS

Year	Uses	Source
2014	CHIN STEVEN I DDS	Cole Information
	COMFORT KEEPERS	Cole Information
	COSTELLO RICH	Cole Information
	EXECUCORP	Cole Information
	GOLD COAST SECURITIES INC	Cole Information
	GRAYSTONE & COMPANY	Cole Information
	HEALING LIGHT	Cole Information
	IMI DATASEARCH	Cole Information
	LA VENTANA EATING DISORDER	Cole Information
	LANDMARK DESIGN	Cole Information
	MASSGLASS & DOOR SERVICE	Cole Information
	MEETING PROFESSIONAL INTL SO CALIFOR	Cole Information
	NORTHRIDGE INSURANCE AGENCY	Cole Information
	OPTION ONE STAFFING	Cole Information
	RICH COSTELLO STATE FARM INSURANCE	Cole Information
	SILVER ENGINEERING	Cole Information
	ST CLAIR & ASSOCIATES	Cole Information
	STATE FARM INSURANCE	Cole Information
	STEVEN CHIN	Cole Information
	SURFWARE	Cole Information
	TEKSYSTEMS	Cole Information
2010	AFFORDABLE HOUSING MGMT ASSN	Cole Information
	ALL RESIDENTIAL MANAGEMENT INC	Cole Information
	ALLEN LAW CORP	Cole Information
	ASSOCIATION MANAGEMENT SPECLST	Cole Information
	BARTNICK FINANCIAL GROUP	Cole Information
	CHIN STEVEN DDS	Cole Information
	DATA SEARCH INC	Cole Information
	EXECUCOP	Cole Information
	GOLD COAST SECURITIES	Cole Information
	GRAYSTONE & CO	Cole Information
	HINRICHER & CRASNICK	Cole Information

FINDINGS

Year	Uses	Source
2010	ISES LA	Cole Information
	LA VENTANA EATING DISORDER	Cole Information
	LANDMARK DESIGN	Cole Information
	MEETING PROFESSIONAL INTL	Cole Information
	NIA INSURANCE GROUP	Cole Information
	OPTION ONE STAFFING	Cole Information
	ST CLAIR & ASSOC	Cole Information
	STATE FARM INSURANCE	Cole Information
	STEVEN CHIN	Cole Information
	TEK SYSTEMS	Cole Information
	TEKSYSTEMS	Cole Information
	VENICE & CO	Cole Information
2005	AEROTEK INC	Cole Information
	ALTERNATIVE SOLAR POWER	Cole Information
	ASSOCIATION MANAGEMENT SPECIALISTS	Cole Information
	BARTNICK FINANCIAL GROUP INC	Cole Information
	CONSTRUCTION SPECIFICATIONS	Cole Information
	CONSTRUCTION SPECIFICATIONS INC	Cole Information
	DOLORES MIERA	Cole Information
	GOLD COAST SECURITIES	Cole Information
	GOODWILL INDSSOUTHERN CAL	Cole Information
	IMI DATA SEARCH INC	Cole Information
	ISES LA INTERNATIONAL	Cole Information
	KENNETH LEOPOLD	Cole Information
	LAND AMERICA LAWYERS TITLE CO	Cole Information
	LANDMARK DESIGN	Cole Information
	MASSGLASS & DOOR SERVICE INC	Cole Information
	MEETING PROFESSIONAL INTL SO CA CHAP	Cole Information
	MENTOR 4 INC	Cole Information
	MPISCC	Cole Information
	PRICE RAFFLE BROWN ADMINSTRS INC	Cole Information
	ROSS BARTON	Cole Information

FINDINGS

Year	Uses	Source
2005	ROSS M BARTON ESQ	Cole Information
	STATE FARM INSURANCE	Cole Information
	TEKSYSTEMS	Cole Information
	THE LAW OFFICES OF DAVID R SCHNEIDER	Cole Information
2000	A S G INCORPORATED	Cole Information
	AETNA HEALTH PLANS	Cole Information
	AETNA US HEALTHCARE	Cole Information
	CORWIN LINDA KOCALIS CPA & ATTORNEY AT LAW	Cole Information
	EMERGENCY ROAD SERVICE INCORPORATED	Cole Information
	EXPERT TECHNICAL CONSULTANTS	Cole Information
	GAMETEK	Cole Information
	GOODWILL INDUSTRIES	Cole Information
	GSL DEVELOPMENT CORPORATION	Cole Information
	IMI INCORPORATED	Cole Information
	MEDSHARES HOME CARE LOS ROBLES	Cole Information
	RMP INSURANCE CENTER	Cole Information
	SOMERSNET INCORPORATED	Cole Information
	ST CLAIR & ASSOCIATES	Cole Information
1995	EMERGENCY ROAD SVC INC	Cole Information
	GSL DEVELOPMENT CORP	Cole Information
	MEMOREX COMPUTER SUPPLIES	Cole Information
	STCLAIR, DONALD E	Cole Information
	TRI COUNTIES REGIONAL CTR	Cole Information
1992	A S A INC	Cole Information
	EMERGENCY ROAD SERV	Cole Information
	G S L DEVLP CORP	Cole Information
	MEMOREX TELEX CMPTR	Cole Information
	PRINCIPAL FNCL GRP	Cole Information
	TRI COS REGIONAL CT	Cole Information

325 E HILLCREST DR

Year	Uses	Source
2020	501 THOUSAND OAKS LLC	EDR Digital Archive

FINDINGS

Year	Uses	Source
2020	ALEKSANDR CHERNYKH	EDR Digital Archive
	ALEXIS MUNK	EDR Digital Archive
	ALLIANT INSURANCE SERVICE INC	EDR Digital Archive
	ANDREA ALBA	EDR Digital Archive
	ANDY AU	EDR Digital Archive
	ANNA STEWART	EDR Digital Archive
	APRIL SALLIE-JUELS	EDR Digital Archive
	AUTUMN BODILY	EDR Digital Archive
	AUTUMN FLYNN	EDR Digital Archive
	BRANDON JOHNS	EDR Digital Archive
	BRIAN JAYE	EDR Digital Archive
	BRYAN DENOVE	EDR Digital Archive
	CENTER FOR AUTISM-RELATED	EDR Digital Archive
	CHARLES GIBBONS	EDR Digital Archive
	CHAUX PHYSICAL THERAPY INC	EDR Digital Archive
	CHAUX-UZELAC ALEXANDRA DPT	EDR Digital Archive
	CHRISTOPHER SERGEANT	EDR Digital Archive
	CONSCIOUSLY EVOLVED FAMILY	EDR Digital Archive
	DAVID R SCHNEIDER LAW OFFICE	EDR Digital Archive
	DEEP ROCK VENTURES INC	EDR Digital Archive
	DENISE READER	EDR Digital Archive
	ELIZABETH HALL-TAOAI	EDR Digital Archive
	ELIZABETH TIETJEN	EDR Digital Archive
	EZ SLEEP LLC	EDR Digital Archive
	GLEN A SCHUBERG INC	EDR Digital Archive
	HARRIET OBERMAN	EDR Digital Archive
	HEATHER HUTCHISON	EDR Digital Archive
	HKH TROPICAL GP LLC	EDR Digital Archive
	IVO IVANOV	EDR Digital Archive
	JACK FRANZINO	EDR Digital Archive
	JAKE PERLINGOS	EDR Digital Archive
	JAMIE ROSE	EDR Digital Archive

FINDINGS

Year	Uses	Source
2020	JASON CARRINGTON	EDR Digital Archive
	JAYE READER & RHODES CPA	EDR Digital Archive
	JESSIE POPE	EDR Digital Archive
	JOEY YALLER	EDR Digital Archive
	JOSEPH YALLER	EDR Digital Archive
	JRRO LLP	EDR Digital Archive
	JUDIE ARELLANO	EDR Digital Archive
	JULIA HAIDUK	EDR Digital Archive
	JULIAN CARROLL	EDR Digital Archive
	KEITH WOODS	EDR Digital Archive
	KELSO MARY L PHD	EDR Digital Archive
	KIMBERLY MILLER	EDR Digital Archive
	L J D EXETER LLC	EDR Digital Archive
	LANCE GROVE	EDR Digital Archive
	LAUREN REEVE	EDR Digital Archive
	LEVEL TREE INC	EDR Digital Archive
	LISA TAKEGUMA	EDR Digital Archive
	LIVINGSTON MEMORIAL VISITING	EDR Digital Archive
	LYU HE	EDR Digital Archive
	MICHAEL A DEMMA	EDR Digital Archive
	MICHAEL APREA	EDR Digital Archive
	NEXSAN TECHNOLOGIES INC	EDR Digital Archive
	NORA SIMONIAN	EDR Digital Archive
	OS INSURANCE SVC	EDR Digital Archive
	PAUL RIDENHOUR	EDR Digital Archive
	PEGGY BURGHARD	EDR Digital Archive
	QIANLIN DING	EDR Digital Archive
	QIANLINGRACE DING	EDR Digital Archive
	RACHAEL RUDER	EDR Digital Archive
	REINUS DAVID CPA	EDR Digital Archive
	RENE RUBIRA	EDR Digital Archive
	RENE RUEGG	EDR Digital Archive

FINDINGS

Year	Uses	Source
2020	RHONDA KNIGHT	EDR Digital Archive
	RICHARD CIMADORO	EDR Digital Archive
	RICHARD UZELAC	EDR Digital Archive
	ROBERT BAUMGARDNER	EDR Digital Archive
	ROBERT ROZZ	EDR Digital Archive
	RYAN JAVANBAKHT	EDR Digital Archive
	SAL RODAS	EDR Digital Archive
	SALLY CONROY	EDR Digital Archive
	SEAN FURRH	EDR Digital Archive
	SKYLAR FAULKNER	EDR Digital Archive
	SLEEP INSTITUTE OF CALIF	EDR Digital Archive
	SUSAN CIMADORO	EDR Digital Archive
	SUSIE CIMADORO	EDR Digital Archive
	SUZANNE PRIETO	EDR Digital Archive
	SUZY PRIETO	EDR Digital Archive
	T F OBERMAN & ASSOC	EDR Digital Archive
	THOUSAND OAKS BAIL BONDS	EDR Digital Archive
	USMD	EDR Digital Archive
	VENTURA PACIFIC INSURANCE SVC	EDR Digital Archive
	VERNON L ELLICOTT LAW OFFICES	EDR Digital Archive
	VINCENT LOPEZ	EDR Digital Archive
	VOGUE PROSTHETIC ORTHODIC CTR	EDR Digital Archive
	WENDY PERRY	EDR Digital Archive
	WESTLAKE SLEEP INST OF CALIF	EDR Digital Archive
	YVONNE BUCHLER	EDR Digital Archive
2017	501 THOUSAND OAKS LLC	Cole Information
	BRUCE WATSON LCSW	Cole Information
	CENTER FOR AUTISM & RELATED DISORDER	Cole Information
	CH2M HILL	Cole Information
	CITIBANK	Cole Information
	COMFORT KEEPERS	Cole Information
	DAVID REINUS CPA	Cole Information

FINDINGS

Year	Uses	Source
2017	DRIVER ALLIANT INSURANCE	Cole Information
	JAYE READER & RHODES CPA	Cole Information
	MARSHA IZEN MFCC	Cole Information
	MARY L KELSO PHD	Cole Information
	RATTRAY PHD	Cole Information
	REALTY TECH INC	Cole Information
	RICHARD CIMADORO DC	Cole Information
	SCHNEIDER DAVID R THE LAW OFFICE	Cole Information
	SCHUBERG GLEN A INC	Cole Information
	TERESA A RATTRAY PHD	Cole Information
	TF OBERMAN & ASSOCIATES	Cole Information
	THOUSAND OAKS BAIL BONDS	Cole Information
	VAN SICKLE & ASSOCIATE	Cole Information
2014	501 THOUSAND OAKS LLC	Cole Information
	ALLIANT INSURANCE	Cole Information
	CENTER FOR AUTISM & RELATED DISORDER	Cole Information
	CH2M HILL	Cole Information
	CITI	Cole Information
	ELLICOTT VERNON LAW OFFICE OF	Cole Information
	IZEN MARSHA MFT	Cole Information
	JAYE READER & RHODES CPA	Cole Information
	KELSO MARY L PHD	Cole Information
	RATTRAY PHD	Cole Information
	REALTY TECH INC	Cole Information
	REINUS DAVID CPA	Cole Information
	SCHNEIDER DAVID R THE LAW OFFICE OF	Cole Information
	SCHUBERG GLEN A INC	Cole Information
	SYSTEMWARE	Cole Information
	TF OBERMAN & ASSOCIATES	Cole Information
	VAN SICKLE & ASSOCIATE	Cole Information
	VENTURA PACIFIC INSURANCE SERVICES	Cole Information
2010	ALLIANT SPECIALTY INSURANCE	Cole Information

FINDINGS

Year	Uses	Source
2010	BENSUSSEN DEUTSCH & ASSOC	Cole Information
	BODY FIX	Cole Information
	CH2M HILL	Cole Information
	CITIGROUP AFFORDABLE HOUSING	Cole Information
	COMFORT KEEPERS	Cole Information
	CONEJO COUNSELING CTR	Cole Information
	DAVID R SCHNEIDER LAW OFFICE	Cole Information
	DRIVER ALLIANT INSURANCE SVC	Cole Information
	GLEN A SCHUBERG INC	Cole Information
	HEMPHILL JANET A CPA	Cole Information
	ISU INSURANCE SVCTPGI	Cole Information
	KELSO MARY L PHD	Cole Information
	RATTRAY TERESA A PHD	Cole Information
	REHABILITATION DEPT	Cole Information
	REINUS DAVID CPA	Cole Information
	UYEMURA MYRA G CPA	Cole Information
	WATSON BRUCE	Cole Information
	YATES ELLEN	Cole Information
2005	ADLAN MEDIA CONSULTING LLC	Cole Information
	ALL RESIDENTIAL MANAGEMENT INC	Cole Information
	ANDERSON AIMEE E PHD	Cole Information
	AUTISM CENTER FOR TREATMENT	Cole Information
	AVANTISE INC	Cole Information
	BYNES FAMILY CHIROPRACTIC	Cole Information
	CONSULTING LLC	Cole Information
	COSTIGAN INSUR AGENCY CARLTON	Cole Information
	COTEAU VERT USA INC	Cole Information
	ELARTIS LLC	Cole Information
	FINANCIAL ADVICE & SUPPORT	Cole Information
	GLEN A SCHUBERG INC	Cole Information
	HEMPHILL JANET A CPA	Cole Information
	LAW OFFICE DAVID R SCHNEIDER	Cole Information

FINDINGS

Year	Uses	Source
2005	LEVINE LAWRENCE D	Cole Information
	MORTGAGE BROKER THE	Cole Information
	NORTHRIDGE INSURANCE	Cole Information
	PPB & R INC	Cole Information
	RATTRAY TERESA A PHD	Cole Information
	ROLLINS CONSULTANTS	Cole Information
	ROMAC INTERNATIONAL	Cole Information
	STATE OF CA DEPT OF REHABITITION	Cole Information
	SYSTEMWARE INC	Cole Information
	TEAM TEMPORARIES SERVICES INC	Cole Information
	YATES E PHD A PHYCLGCL CORP	Cole Information
	YATES ELLEN PHD	Cole Information
2000	CALIFORNIA STATE OF REHABILITATION DEPARTMENT	Cole Information
	CAMPBELL KAYE PHD	Cole Information
	CH2M HILL	Cole Information
	COLBY JOHN INSURANCE AGENCY	Cole Information
	COSTIGAN INSURANCE AGENCY CARLTON	Cole Information
	FINANCIAL ADVICE & SUPPORT INCORPORATED	Cole Information
	FORSENIC EVALUATION & TREATMENT CENTER	Cole Information
	HEMPHILL JANET A CPA	Cole Information
	LIVINGSTON MEMORIAL VISITING NURSE ASSOCIATION	Cole Information
	MASS MEDIA INCORPORATED	Cole Information
	MCKENZIE EVA B PHD	Cole Information
	METLIFE SALES OFFICES	Cole Information
	NEWARK ELECTRONICS	Cole Information
	QUINTILES PACIFIC	Cole Information
	RATTRAY TERESA A PHD	Cole Information
	RYAN MARY ANNE CPA	Cole Information
	SCHUBERG GLEN A INCORPORATED	Cole Information
	STANTON GAMBOA INSURANCE	Cole Information

FINDINGS

Year	*Uses*	*Source*
2000	SYSTEMWARE INCORPORATED	Cole Information
	TEAM TEMPORARIES PERSONNEL SERVICES	Cole Information
	UYEMURA MYRA G CPA	Cole Information
	VISITING NURSE ASSOCIATION OF VENTURA COUNTY	Cole Information
	YATES ELLEN PHD	Cole Information
	YEARDISC SYSTEMS INCORPORATED	Cole Information
1995	CASILLAS FINANCIAL	Cole Information
	CEDAR MORTGAGE	Cole Information
	CIRRUS LOGIC INC	Cole Information
	CITY EDUCATION & EMPLOYMENT	Cole Information
	COFFEE SHOP	Cole Information
	COLLETT GROUP	Cole Information
	COLLETT, MAUREEN	Cole Information
	COMPUSEARCH	Cole Information
	DARLENE A TORKKO CPA	Cole Information
	DONALD E ST CLAIR CPA	Cole Information
	DORN TECHNOLOGY GROUP INC	Cole Information
	E W WOOTTON RESIDENTAL APPRSL	Cole Information
	EXCEL MORTGAGE	Cole Information
	FARMERS INSURANCE GROUP	Cole Information
	FINANCIAL ADVICE & SUPPORT INC	Cole Information
	GAIL, DON	Cole Information
	HATFIELD, CARROLL G	Cole Information
	LAURA ISGRIGG	Cole Information
	LIVINGSTON MEMORIAL ASSN	Cole Information
	LYNNE ROMANO	Cole Information
	MANPOWER TEMPORARY SVC	Cole Information
	METROPOLITAN INSURANCE	Cole Information
	PENGUINS PLACE INC	Cole Information
	PHILIPS INTERACTIVE MEDIA	Cole Information
	RADCURE SPECIALTIES INC	Cole Information
	RMP INSURANCE CTR	Cole Information

FINDINGS

Year	Uses	Source
1995	ROBERT M TRIPLETT	Cole Information
	SALES CONSULTANTS	Cole Information
	STCLAIR, DONALD E	Cole Information
	STEVE HENDERSON	Cole Information
	TEAM TEMPORARIES SVC	Cole Information
	THOUSAND OAKS FINANCIAL PLZ	Cole Information
	UNISON TRANSFORMER SVC INC	Cole Information
	UNITED TEMPORARY SVC INC	Cole Information
	WESTLAKE EMPLOYEE BENEFITS	Cole Information
1992	CASILLAS FINANCIAL	Cole Information
	CIRRUS LOGIC	Cole Information
	CITY EDUC&EMPLY SVS	Cole Information
	COFFEE SHOP	Cole Information
	COLLETT ELECTRONICS	Cole Information
	COLLETT, GARY B	Cole Information
	COMPUSEARCH	Cole Information
	EXCEL MORTGAGE	Cole Information
	FINANCL ADVCE&SPPRT	Cole Information
	GAIL DON	Cole Information
	ISGRIGG LAURA ATTY	Cole Information
	MANPOWER TEMPORARY	Cole Information
	MATRIX CORP	Cole Information
	METRO LIFE INS CO	Cole Information
	PENGUINS PLACE INC	Cole Information
	PHILIPS INTERACTIVE	Cole Information
	R M P INSURANCE CTR	Cole Information
	RADCURE SPECIALTIES	Cole Information
	SALES CONSULTANTS	Cole Information
	STCLAIR DONALD CPA	Cole Information
	STCLAIR, DONALD E	Cole Information
	TEAM TEMP PRSNL SRV	Cole Information
	THOUSND OK FNCL PLZ	Cole Information

Year	Uses	Source
1992	TORKKO DARLENE CPA	Cole Information
	TRION CORP	Cole Information
	TRIPLETT ROBT ATTY	Cole Information
	UNISON TRANSFORMER	Cole Information
	UNITD PERSONNEL SV	Cole Information
	VISITING NURSE ASSN	Cole Information
	WESTLK EMPL BNFTS	Cole Information
	WHIDDON INSURANCE	Cole Information
	WOOTTON E W	Cole Information
	WOOTTON, E W	Cole Information

E HILLCREST DR STE 130

325 E HILLCREST DR STE 130

Year	Uses	Source
2020	DAVID SCHNEIDER	EDR Digital Archive

East Hillcrest Drive

275 East Hillcrest Drive

Year	Uses	Source

325 East Hillcrest Drive

Year	Uses	Source

HILLCREST DR

195 HILLCREST DR

Year	Uses	Source
2002	AXCESSREALESTATE	Haines & Company, Inc.
	BUILDING	Haines & Company, Inc.
	C I TECHNICAL SERVICES CDITECH	Haines & Company, Inc.
	CDICORPORTATION	Haines & Company, Inc.
	CENTER	Haines & Company, Inc.
	COMPENSATION	Haines & Company, Inc.

FINDINGS

Year	Uses	Source
2002	HOGAN INSURANCE SERVICES OLSTEN STA	Haines & Company, Inc.
	INSURANCE	Haines & Company, Inc.
	PRICEMAN&NEWHOUS	Haines & Company, Inc.
	SERVICES	Haines & Company, Inc.
	SERVICES CDITECH	Haines & Company, Inc.
	SERVICES INC	Haines & Company, Inc.
	THETUTORING	Haines & Company, Inc.
	TOWNSCOUNTRY 805 495 988t	Haines & Company, Inc.
	TRAVEL	Haines & Company, Inc.
	TUTORING CENTER 805 371 9 S 14 t	Haines & Company, Inc.
	UNICARE HEAL	Haines & Company, Inc.
	WORKERS	Haines & Company, Inc.
1993	Beverly Hills Securities Co	GTE
	Olsten Temporary Services	GTE
	TOW N & COUN TRY TRAVE L	GTE
1986	Credle Paul	Pacific Bell
	From @Simi@ Valley Telephones Call	Pacific Bell
	From Agoura Telephones Call	Pacific Bell
	From San Fernando Telephones Call	Pacific Bell
	MUTUAL MORTGAGE CO	Pacific Bell
	TOW N & COUN TRY TRAVE L	Pacific Bell
1985	MUTUAL MORTGAGE CO	Pacific Telephone Co
	TOWN & COUNTRY TRAVEL	Pacific Telephone Co

275 HILLCREST DR

Year	Uses	Source
2002	ASGINC	Haines & Company, Inc.
	BUILDING	Haines & Company, Inc.
1993	AS A Inc	GTE
	Emergency Road Service Inc	GTE
	Emergency Room Ventura County Medical	GTE
	GS L Development Corporation	GTE
	Memorex Telex Computer Products	GTE

Year	Uses	Source
1993	Principal Mutual Life Insurance Company Woodland Hits Office	GTE
	Regional Claims Office	GTE
	Thousand Oaks	GTE
	Tri Counties Sheetmetal & Air Conditioning	GTE
1986	Bankers Life Regional Claims Office	Pacific Bell
	Corona Data Systems	Pacific Bell
	Telex Computer Products	Pacific Bell
	Telex Message Center @Westlake Village	Pacific Bell
	Thousand Oaks	Pacific Bell
	Tri Counties Sheetmetal & Air Conditioning Industries J A C	Pacific Bell
1985	Bankers Life Regional Claims Office	Pacific Telephone Co
	Corona Data Systems	Pacific Telephone Co
	Corona Data Systems Product Information	Pacific Telephone Co
	Telex Computer Products	Pacific Telephone Co

325 HILLCREST DR

Year	Uses	Source
2002	ACCOUNTANTSOURCE	Haines & Company, Inc.
	AST ACCOUNTANT	Haines & Company, Inc.
	ATKINSONJAN MFCC	Haines & Company, Inc.
	BUILDING	Haines & Company, Inc.
	CAMPBELL KAYE PHD	Haines & Company, Inc.
	CAST REHAB	Haines & Company, Inc.
	CH 82 HILL	Haines & Company, Inc.
	COLBYJOHN	Haines & Company, Inc.
	INSURANCE AGENCY	Haines & Company, Inc.
	SOURCE TEMPS	Haines & Company, Inc.
	TEMPS	Haines & Company, Inc.
1993	Blue Shield Of California Authorized Agent	GTE
	Casillas Financial	GTE
	Cirrus Logic	GTE
	City Education & Employment Services	GTE

FINDINGS

Year	Uses	Source
1993	City Of Moorpark Building & Safety Division	GTE
	Coffee Shop	GTE
	Collett Electronics	GTE
	Collett Gary B	GTE
	Collett R & J	GTE
	Collette Bill & Debbie	GTE
	Compusearch	GTE
	Excel Mortgage	GTE
	Financial Advice & Support Inc	GTE
	Gail Don	GTE
	Gary Whiddon	GTE
	IS GRIGG LAURA ATTORN E Y AT LAW	GTE
	Livingston Memorial Visiting Nurse Association Of Ventura County	GTE
	Livingston Memorial Visiting Nurse Association Toll Free Home Health	GTE
	Management Recruiters Thousand Oaks Personnel Service	GTE
	Manpow er Temporary Services	GTE
	Matrix Corp	GTE
	ME TROPOLITAN LIFE IN S URAN CE COMPANZ Sales Offices	GTE
	Penguins Place Inc	GTE
	Phiips Interactive Media Of America	GTE
	Radcure Specialties Inc	GTE
	Romano Lynne atty	GTE
	Team Temporaries Personnel Services	GTE
	Thousand Oaks	GTE
	Thousand Oaks Financial Plaza	GTE
	Thousand Oaks Office	GTE
	TORKKO DARLE N E A CPA	GTE
	Trion Corp	GTE
	Unison Transformer Services	GTE
	Unisource	GTE

FINDINGS

Year	Uses	Source
1993	United Personnel Services	GTE
	United Temporary Personnel Services	GTE
	Westlake Employee Benefits & Insurance Services	GTE
	Wootton E W	GTE
	Wootton W R @Oxnard	GTE
	Woraski K B	GTE
1986	Avatar Technologies Inc	Pacific Bell
	AVCO FIN AN CIAL S E RVICE S	Pacific Bell
	Barclay Hollander Corp	Pacific Bell
	Barclay Richard	Pacific Bell
	Baylor Apollo Film Productions Inc	Pacific Bell
	Baylor Avionics & Aviation Corp	Pacific Bell
	Baylor Avionics & Aviation Corp TOks	Pacific Bell
	Boies & ORourke attys	Pacific Bell
	Bonito & Catanese Attorneys At Law	Pacific Bell
	Bonito Robert A	Pacific Bell
	Bryan Joel R atty	Pacific Bell
	Catanese T Randolph	Pacific Bell
	Catania M J	Pacific Bell
	Catania Rose @Thousand Oaks	Pacific Bell
	Conejo International Trading Co TOks	Pacific Bell
	Cross Country Motor Club Of Calif Inc	Pacific Bell
	Cross D	Pacific Bell
	Crow Western Co	Pacific Bell
	Datacom Management Group	Pacific Bell
	Digitext Inc	Pacific Bell
	Du Charme Mc Millen & Associates	Pacific Bell
	E Lees Domestic Services	Pacific Bell
	F & S Construction	Pacific Bell
	F & T Union Service	Pacific Bell
	F P M Inc	Pacific Bell
	Farren Jas H	Pacific Bell

FINDINGS

Year	Uses	Source
1986	Financial Property Management Company Inc	Pacific Bell
	Financial Realcorp Inc	Pacific Bell
	Financial Revue	Pacific Bell
	Fisher Steven atty	Pacific Bell
	From Agoura Telephones Call	Pacific Bell
	Garlick Geraldine atty	Pacific Bell
	Garllepp Wm C	Pacific Bell
	Hardin Group Inc The	Pacific Bell
	Hardin Jas R @Camarillo	Pacific Bell
	IN S URAN CE AGE N CY	Pacific Bell
	Law Offices Of Steven Fisher	Pacific Bell
	Lincoln Property Company	Pacific Bell
	Lindauer & Theut P C	Pacific Bell
	Lindberg C D	Pacific Bell
	MAN AGE ME N T RE CRUITE RS THOUS AN D OAKS PE RS ON N E L S E RVICE	Pacific Bell
	Mangrum Dennis L atty	Pacific Bell
	Materials	Pacific Bell
	Midland Ross Corp Electronic Connector Division	Pacific Bell
	No Charge To Calling Party	Pacific Bell
	Ofc	Pacific Bell
	ORourke John R atty	Pacific Bell
	Penguins Frozen Yogurt Corporate Office	Pacific Bell
	Pennel John	Pacific Bell
	Pennel John T	Pacific Bell
	Polymer Piping & Materials	Pacific Bell
	Portfolio Resources Inc	Pacific Bell
	Portfolios Financial Trainingteris	Pacific Bell
	Proscan Inc	Pacific Bell
	S ALE S CON S ULTAN TS THOUS AN D OAKS PE RS ON N E L S E RVICE	Pacific Bell
	Seagate Technology	Pacific Bell
	Souxa Brenda R atty	Pacific Bell

FINDINGS

Year	Uses	Source
1986	Special Systems Technology Inc	Pacific Bell
	St Clair Donald E	Pacific Bell
	Stantel Components S TC	Pacific Bell
	Stanton Bobby J	Pacific Bell
	TE AMS TE RS UN ION LOCAL N O 186	Pacific Bell
	Team Temporaries Personnel Services	Pacific Bell
	Texscan Instruments	Pacific Bell
	Thousand Oaks	Pacific Bell
	Thousand Oaks Financial Plaza	Pacific Bell
	TMI	Pacific Bell
	TRAN S W ORLD AIRLIN E S IN C Contd Passenger Reservations & Information Contd International	Pacific Bell
	TRAN S W ORLD AIRLIN E S IN C Passenger Reservations & Information Domestic No Charge To Calling Party	Pacific Bell
	Trans State Acceptance Corp	Pacific Bell
	Travel Store	Pacific Bell
	Verdix Corporation	Pacific Bell
	White Richard E ins	Pacific Bell
1985	Aaronson Wayne atty	Pacific Telephone Co
	Boies & ORourke attys	Pacific Telephone Co
	Bonito Robert A	Pacific Telephone Co
	Bryan Joel R atty	Pacific Telephone Co
	Catanese T Randolph	Pacific Telephone Co
	Compositor Construction	Pacific Telephone Co
	F P M Inc	Pacific Telephone Co
	Financial Property Management Company Inc	Pacific Telephone Co
	Image Building	Pacific Telephone Co
	Kings Electronics Inc	Pacific Telephone Co
	Lincoln Property Company	Pacific Telephone Co
	Ivleague Products Inc	Pacific Telephone Co
	MANAGEMENT RECRUITERS THOUSAND OAKS PERSONNEL SERVICE	Pacific Telephone Co
	Mangrum Dennis L atty	Pacific Telephone Co

FINDINGS

Year	*Uses*	*Source*
1985	Mc Gregor Pardoe A Dr	Pacific Telephone Co
	Ordinary Agencies Offices Channel Islands Agency	Pacific Telephone Co
	ORourke John R atty	Pacific Telephone Co
	SALES CONSULTANTS THOUSAND OAKS PERSONNEL SERVICE	Pacific Telephone Co
	Santina & Thompson Inc	Pacific Telephone Co
	Shugart Associates	Pacific Telephone Co
	Special Systems Technology Inc	Pacific Telephone Co
	St Clair Donald E	Pacific Telephone Co
	Stantel Components STC	Pacific Telephone Co
	Thousand Oaks Financial Plaza	Pacific Telephone Co
	United Security Associates Inc	Pacific Telephone Co

FINDINGS

ADJOINING PROPERTY DETAIL

The following Adjoining Property addresses were researched for this report. Detailed findings are provided for each address.

100 E THOUSND OKS BI

3 100 E THOUSND OKS BI

Year	Uses	Source
1993	American Hearing Aid Services	GTE
	American Hearing Aid Services	GTE

172 N MOORPRK RD

2 172 N MOORPRK RD

Year	Uses	Source
1975	GE N ES S HE LL S TATION N O	General Telephone Company of California
	GENES SHELL STATION NO	Pacific Telephone Co
	Genes Shell Service No	Pacific Telephone Co
	NATIONAL AUTOMOBILE CLUB EMERGENCY ROAD SERVICE	Pacific Telephone Co

2 E HILLCREST DR

2727 2 E HILLCREST DR

Year	Uses	Source
1975	Vargas Cecilia	Pacific Telephone Co
	Vargas Rosalina C	Pacific Telephone Co

27271 2 E HILLCREST DR

Year	Uses	Source
1985	Rodriquez Francisca	Pacific Telephone Co

2 E THOUSAND OAKS

1285 2 E THOUSAND OAKS

Year	Uses	Source
1975	Gruner Billy Masonry	Pacific Telephone Co

FINDINGS

2 E THOUSAND OAKS BLVD

32 2 E THOUSAND OAKS BLVD

Year	Uses	Source
1975	FIRS T RE ALTY CO	General Telephone Company of California

128 2 E THOUSAND OAKS BLVD

Year	Uses	Source
1975	Moore Mike	General Telephone Company of California

1285 2 E THOUSAND OAKS BLVD

Year	Uses	Source
1985	Susies Hair Design	Pacific Telephone Co
1975	Answ ering Service For New bury Park	General Telephone Company of California
	Byrd Ron	General Telephone Company of California
	Conejo Telephone Exchange	General Telephone Company of California
	Pygmalion Ventura Inc	General Telephone Company of California
	From Los Angeles Telephones Call	General Telephone Company of California

1344 2 E THOUSAND OAKS BLVD

Year	Uses	Source
1975	Ancino Motors	General Telephone Company of California

2 E THOUSND OKS BLVD

13 2 E THOUSND OKS BLVD

Year	Uses	Source
1993	Waltz Jerry ins	GTE
	Waltz Jerry ins	GTE

223 E THOUSND OKS 81

3 223 E THOUSND OKS 81

Year	Uses	Source
1993	Century Intertech Inc	GTE
	Century Intertech Inc	GTE

FINDINGS

9 223 E THOUSND OKS 81

Year	*Uses*	*Source*
1993	I Vogel Don S RA & Associates	GTE
	Vogel BJ	GTE
	I Vogel Don S RA & Associates	GTE

223 E Thousnd Oks B @Thousand Oaks@

500 223 E Thousnd Oks B @Thousand Oaks@

Year	*Uses*	*Source*
1993	Volt Temporary Services	GTE

223 E THOUSND OKS BLVD

21 223 E THOUSND OKS BLVD

Year	*Uses*	*Source*
1980	Davies Oakleaf Realty Century	Polk

200 223 E THOUSND OKS BLVD

Year	*Uses*	*Source*
1980	Borenstein Jeffrey A CPA Jacobs & Jacobs Accountants Auditors	Polk
	Thousand Oaks Bank Of America Bldg Ste	Polk
	Burt Gregg W CPA Jacobs & Jacobs Accountants Auditors	Polk
	Thousand Oaks Bank Of America Bldg Ste	Polk
	Jacobs Allan CPA Jacobs & Jacobs Accountants Auditors	Polk
	Thousand Oaks Bank Of America Bldg Ste	Polk
	Jacobs Godfrey Jacobs & Jacobs Accountants Auditors	Polk
	Thousand Oaks Bank Of America Bldg Ste	Polk
	Jacobs & Jacobs Accountants Auditors	Polk
	Thousand Oaks Bank Of America Bldg Ste	Polk
	Jacobs John CPA Jacobs & Jacobs Accountants Auditor	Polk
	Thousand Oaks Bank Of America Bldg Ste	Polk

FINDINGS

899 223 E THOUSND OKS BLVD

Year	*Uses*	*Source*
1980	Retail Clerks Local No	Polk

28 E THOUSAND OAKS

1 28 E THOUSAND OAKS

Year	*Uses*	*Source*
1975	CITY FLORAL & GIFT SHOP	Pacific Telephone Co

280 E THOUSAND OAKS

5 280 E THOUSAND OAKS

Year	*Uses*	*Source*
1975	Mc Dade Patrick B DDS	Pacific Telephone Co

293 S MOORPRK RD

76 293 S MOORPRK RD

Year	*Uses*	*Source*
1993	Johns Unocal	GTE
	Johns Unocal	GTE
1980	John Otte Union	Polk

3 E THOUSND OKS BI

2 3 E THOUSND OKS BI

Year	*Uses*	*Source*
1975	Villagoe Realty & Investment Co	Pacific Telephone Co

303 S MOORPRK RD

1 303 S MOORPRK RD

Year	*Uses*	*Source*
1986	DOOL S COTT FIN C	Pacific Bell

FINDINGS

311IE THOUSND OKS BI

1 311IE THOUSND OKS BI

Year	*Uses*	*Source*
1993	AUTOGLAS	GTE
	Autoland Inc	GTE

32 E THOUSAND OAKS 61

14 32 E THOUSAND OAKS 61

Year	*Uses*	*Source*
1975	Dan & Phils Fences	General Telephone Company of California

324 E HILLCRST DR

2000 324 E HILLCRST DR

Year	*Uses*	*Source*
1986	Trends	Pacific Bell

368 E THOUSAND OAKS

1 368 E THOUSAND OAKS

Year	*Uses*	*Source*
1975	Clothier Saddiery i	Pacific Telephone Co

4 E THOUSAND OAKS BLVD

1285 4 E THOUSAND OAKS BLVD

Year	*Uses*	*Source*
1975	Aluma Kool Aluminum Products	General Telephone Company of California

44 E THOUSAND OAKS BLVD

2 44 E THOUSAND OAKS BLVD

Year	*Uses*	*Source*
1975	r	General Telephone Company of California
	From @Agoura@ Telephones Call	General Telephone Company of California

FINDINGS

459 E THOUSAND OAKS BLVD

1 459 E THOUSAND OAKS BLVD

Year	*Uses*	*Source*
1975	TE N N IS BALL S AVE R	General Telephone Company of California

5 E THOUSAND OAKS

12 5 E THOUSAND OAKS

Year	*Uses*	*Source*
1975	Aadco	Pacific Telephone Co

13 5 E THOUSAND OAKS

Year	*Uses*	*Source*
1975	Fields D A	Pacific Telephone Co

5 E THOUSAND OAKS BLVD

12 5 E THOUSAND OAKS BLVD

Year	*Uses*	*Source*
1975	Thousand Oaks City Floral & Gift Shop	General Telephone Company of California
	THOUS AN D OAKS CITY OF ADMIN IS TRATIVE OFFICE S	General Telephone Company of California

60B MOORPRK RD

1 60B MOORPRK RD

Year	*Uses*	*Source*
1975	No	General Telephone Company of California

8 E THOUSAND OAKS

67 8 E THOUSAND OAKS

Year	*Uses*	*Source*
1975	Dogs World	Pacific Telephone Co

FINDINGS

80 E HILLCRST DR

8 80 E HILLCRST DR

Year	Uses	Source
1993	Conejo Youth Employment Services	GTE
	Conejo Youth Employment Services	GTE

9 E THOUSAND OAKS

13 9 E THOUSAND OAKS

Year	Uses	Source
1975	Knsella S	Pacific Telephone Co
	Kinscaiiaold A	Pacific Telephone Co

97 E THOUSAND OAKS BLVD

3 97 E THOUSAND OAKS BLVD

Year	Uses	Source
1975	Char Grill	General Telephone Company of California

AM 372IE THOUSND OKS BI

850 AM 372IE THOUSND OKS BI

Year	Uses	Source
1993	KMDY	GTE
	Business	GTE
	Request Contest	GTE

BAKER AVE

2 BAKER AVE

Year	Uses	Source
1980	r 5 hornhton lrold T	Polk
	I WJbo n Cl Arence W	Polk

3 BAKER AVE

Year	Uses	Source
1980	i Trarnl A W Jr	Polk

FINDINGS

29 BAKER AVE

Year	Uses	Source
1980	fDolan Pail K	Polk
	301 Foster J it	Polk

36 BAKER AVE

Year	Uses	Source
1980	A Reid Scott	Polk
	Bergstrom Marvin H	Polk

78 BAKER AVE

Year	Uses	Source
1980	Johiston Viola	Polk

BOARDWALK AVE

1 BOARDWALK AVE

Year	Uses	Source
2020	MASTER PROTECTION SECURITY	EDR Digital Archive
	ALEXANDER CLAYTON WILSON	EDR Digital Archive
	ALEXANDER BURCH & WILSON	EDR Digital Archive
	EMMONS CO	EDR Digital Archive
	CARGA BUSINESS CTR ASSN	EDR Digital Archive
	STRATEGIC FINANCIAL	EDR Digital Archive
2017	KASEY L SIRODY ATTY	Cole Information
	EMMONS COMPANY COMPANY	Cole Information
	STRATEGIC FINANCIAL	Cole Information
	LEONARD ALEXANDER ATTY	Cole Information
	OLDMAN COOLEY SALLUS BIRN	Cole Information
	MARGUERITE A WILSON ATTY	Cole Information
2014	EMMONS COMPANY THE	Cole Information
	SIRODY KASEY L ATTY	Cole Information
	ALEXANDER CLAYTON & WILSON LLP	Cole Information
	ALEXANDER LEONARD ATTY	Cole Information
	STRATEGIC FINANCIAL	Cole Information
	WILSON MARGUERITE A ATTY	Cole Information

FINDINGS

Year	Uses	Source
2014	OLDMAN COOLEY SALLUS BIRN	Cole Information
2010	PRACTICAL WISDOM INC	Cole Information
	EMMONS CO	Cole Information
	STRATEGIC FINANCIAL	Cole Information
	ALEXANDER CLAYTON MORROW	Cole Information
2005	REFERRAL REWARDS REALTY INC	Cole Information
	FABA TRADING CO	Cole Information
	ALEXANDER LEONARD	Cole Information
	THE EMMONS CO	Cole Information
	MARTELLO MICHAEL D ATTORNEY	Cole Information
	LYNX CYMEDIX	Cole Information
2002	ALEXANDER Leonard	Haines & Company, Inc.
	BRADLEY Robert C	Haines & Company, Inc.
	CLAYTON RAYMOND C	Haines & Company, Inc.
	COHEN Alexander	Haines & Company, Inc.
	Claylon AOys	Haines & Company, Inc.
	COHENCHARLESW A 6n Y COHEN omas	Haines & Company, Inc.
	CYMEDIXLYNX	Haines & Company, Inc.
	MAHAN RALPHSD	Haines & Company, Inc.
	MARCH COMMUNICATIONS MORROW Ruth DAhy	Haines & Company, Inc.
	PFEIFFER Morgans J	Haines & Company, Inc.
	STRATEGIC FINA	Haines & Company, Inc.
	WILSON Marguerite A	Haines & Company, Inc.
	A 9ly	Haines & Company, Inc.
2000	MORGAN JACQUELINE PFEIFFER ATTORNEY	Cole Information
	CLAYTON RAYMOND C ATTORNEY	Cole Information
	COHEN THOMAS S ATTORNEY	Cole Information
	MAHAN RALPH D	Cole Information
	MASON SHAWN M	Cole Information
	STRATEGIC FINANCIAL	Cole Information
	MORROW RUTH D ATTORNEY	Cole Information

FINDINGS

Year	Uses	Source
2000	ALEXANDER LEONARD ATTORNEY	Cole Information
	DAVIS SEAN M ATTORNEY	Cole Information
	WILSON MARGUERITE A ATTORNEY	Cole Information
	MARCH COMMUNICATIONS	Cole Information
	SMYSER BETSY ATTORNEY	Cole Information
	MARTELLO MICHAEL D ATTORNEY	Cole Information
	FRANCES LAND	Cole Information
	A COHEN	Cole Information
	RALPH MAHAN	Cole Information
1995	CHARLES W COHEN	Cole Information
	COHEN ALEXANDER CLAYTON	Cole Information
	KATHRYN C MC MENAMIN	Cole Information
	RALPH D MAHAN	Cole Information
	KRIMKO	Cole Information
	MARGUERITE WILSON	Cole Information
	RAYMOND C CLAYTON	Cole Information
	SEAN M DAVIS	Cole Information
	JACQUELINE MORGAN	Cole Information
	RUTH D MORROW	Cole Information
	MARTELLO, MICHAEL D	Cole Information
	DAVIS, SEAN M	Cole Information
	ALEXANDER, LEONARD	Cole Information
	MAHAN, RALPH D	Cole Information
	MORGAN, J P	Cole Information
	SMYSER, BETSY	Cole Information
	WILSON, M A	Cole Information
	MORROW, RUTH D	Cole Information
	CLAYTON, RAYMOND C	Cole Information
1993	Alexander Leonard atty	GTE
	Bolker Sandra atty	GTE
	Camp Allen F atty	GTE
	Clayton Raymond C atty	GTE

FINDINGS

Year	*Uses*	*Source*
1993	Cohen Chas W atty	GTE
	Davis Sean M atty	GTE
	Krim Ko	GTE
	Mahan Ralph D	GTE
	Martello Michael D atty	GTE
	Mc Menamin Torres Kathryn C atty	GTE
	Morgan Jacqueline Pfeiffer atty	GTE
	Wison Marguerite A atty	GTE
	From @Agoura@ Telephones Call	GTE
	Bolker Sandra atty	GTE
	From @Agoura@ Telephones Call	GTE
	Boll Delw in A & La Vaughn @Oxnard	GTE
	Camp Allen F atty	GTE
	From @Agoura@ Telephones Call	GTE
	From @Agoura@ Telephones Call	GTE
	Cohen Chas W atty	GTE
	From @Agoura@ Telephones Call	GTE
	Davis Sean M atty	GTE
	From @Agoura@ Telephones Call	GTE
	Krim Ko	GTE
	Mahan Ralph D	GTE
	From @Agoura@ Telephones Call	GTE
	From @Agoura@ Telephones Call	GTE
	Mc Michaellan & Cheryl @Port Hueneme	GTE
	Mc Michael Teresa	GTE
	Mc Millan Afton	GTE
	From @Agoura@ Telephones Call	GTE
	From @Agoura@ Telephones Cal	GTE
	Wilson Marie Cameio	GTE
	Wison Mark Port Km	GTE
	Wtison Mark A	GTE
1992	CLAYTON R C ATTY	Cole Information

Year	Uses	Source
1992	SMYSER BETSY ATTY	Cole Information
	MAHAN RALPH D	Cole Information
	MORROW RUTH D ATTY	Cole Information
	KRIMKO	Cole Information
	KRIM, KO	Cole Information
	MAHAN, RALPH D	Cole Information
1986	Mahan Ralph D	Pacific Bell
	From Saticey Telephones Call	Pacific Bell
1985	HAALAND & ASSOCIATES INC	Pacific Telephone Co
	Liew en Antoninette C atty	Pacific Telephone Co
	Mahan Ralph D	Pacific Telephone Co
	Torc Investments Inc	Pacific Telephone Co
	Wayland John H	Pacific Telephone Co
	Wilson Marguerite atty	Pacific Telephone Co

BOARDWLK

1 BOARDWLK

Year	Uses	Source
1986	From Agoura Telephones Call	Pacific Bell
	Camp Allen F atty	Pacific Bell
	From Agoura Telephones Call	Pacific Bell
1985	Camp Allen F atty	Pacific Telephone Co
	Clayton Raymond C atty	Pacific Telephone Co
	COHEN ALEXANDER CLAYTON A PROFESSIONAL CORP attys	Pacific Telephone Co
	Morrow Ruth D atty	Pacific Telephone Co
	Schad H D & Associates	Pacific Telephone Co

BRAZIL

220 BRAZIL

Year	Uses	Source
1970	Davis Saml	General Telephone Company of California

FINDINGS

BRAZIL LN

220 BRAZIL LN

Year	Uses	Source
1970	Steam G G	General Telephone Company of California

BRAZIL ST

104 BRAZIL ST

Year	Uses	Source
2002	ESPIRITUJoe	Haines & Company, Inc.

105 BRAZIL ST

Year	Uses	Source
2017	KNEE CHIROPRACTIC PHYSICIANS	Cole Information
2014	BADA SUSHI	Cole Information
2010	BADA SUSHI	Cole Information
2005	HIROINIWA JAPANESE RESTAURANT	Cole Information
2002	SEA FRESH THOUSAND B	Haines & Company, Inc.
	ROGERSTracI	Haines & Company, Inc.
2000	SEA FRESH THOUSAND OAKS	Cole Information
	BELLISSIMO CAFE	Cole Information
1993	Market City Thousand Oaks	GTE
	Market City Thousand Oaks	GTE
	Market Investment Service Corporation MIS CO No Charge To Calling Party	GTE
1992	MARKET CITY	Cole Information
1986	& COCKTAILS	Pacific Bell
	From Agoura Telephones Call	Pacific Bell
	Boden John III & Yolanda @Oxnard	Pacific Bell
1985	BODEGA BAY SEAFOOD RESTAURANT & COCKTAILS	Pacific Telephone Co
1980	Ginny Jones Eating Emporium	Polk

107 BRAZIL ST

Year	Uses	Source
2002	TERRELLJuia	Haines & Company, Inc.

FINDINGS

108 BRAZIL ST

Year	Uses	Source
2002	WAINESSNorma	Haines & Company, Inc.

109 BRAZIL ST

Year	Uses	Source
2002	PISTONE M	Haines & Company, Inc.
	A 107 9 NGER Harry	Haines & Company, Inc.
	SMALLDonne	Haines & Company, Inc.
	A 315 WAIMINShun Yee	Haines & Company, Inc.

130 BRAZIL ST

Year	Uses	Source
2020	TOPA MANAGEMENT	EDR Digital Archive
	CONEJO FUTURE APARTMENTS	EDR Digital Archive
2017	CONEJO FUTURE APARTMENTS	Cole Information
	M DADPOUR	Cole Information
	MIDGE MILES	Cole Information
	MOHAMMAD TABANDEH	Cole Information
2014	CONEJO FUTURE APARTMENTS	Cole Information
	ISRAEL GOMEZ	Cole Information
	MILDRED MILES	Cole Information
	CAROL WEBB	Cole Information
2010	CONEJO FUTURE APARTMENTS	Cole Information
	MILDRED MILES	Cole Information
	CAROL WEBB	Cole Information
	CARMEN GOMEZ	Cole Information
2005	MILDRED MILES	Cole Information
	CAROL WEBB	Cole Information
2002	CONEJO FUTURE	Haines & Company, Inc.
2000	CONEJO FUTURE APARTMENTS	Cole Information
	REGINA MCCUEN	Cole Information
	MIDGE MILES	Cole Information
	LEWIS BLUM	Cole Information
	SUZANNE SCHAUERTE	Cole Information

Year	Uses	Source
1995	BLUM, LEWIS L	Cole Information
	MCCOY, JEAN C	Cole Information
1993	Blum Lew is L	GTE
	Conejo Future Apartments	GTE
	Blum Lew is L	GTE
	Blum M @Camarillo	GTE
	Conejo Future Apartments	GTE
	Conejo Future Foundation	GTE
1992	CONEJO FUTURE APTS	Cole Information
1986	Blum Lew is L	Pacific Bell
	Conejo Future Apartments	Pacific Bell
	Conejo Future Foundation	Pacific Bell
1985	Blackman Robt	Pacific Telephone Co
	Blum Lew is L	Pacific Telephone Co
	Conejo Future Apartments	Pacific Telephone Co
1980	Conejo Future Apartments	Polk

140 BRAZIL ST

Year	Uses	Source
2020	XUAN GU	EDR Digital Archive
	CYNTHIA BELL	EDR Digital Archive
	NAHID MAGIDY	EDR Digital Archive
	ESTHER RODRIGUEZ	EDR Digital Archive
	EVA TANG	EDR Digital Archive
	BETTY MOHAMMADLOU	EDR Digital Archive
	MAHMONIR BOLOOR	EDR Digital Archive
	LAURA NEAL	EDR Digital Archive
	REN WANG	EDR Digital Archive
	DE-ZHI WANG	EDR Digital Archive
	ISRAEL GOMEZ	EDR Digital Archive
	JEAN HEWITT	EDR Digital Archive
	KUAN GU	EDR Digital Archive
	CHUN WANG	EDR Digital Archive

FINDINGS

Year	Uses	Source
2020	PATSY MINOR	EDR Digital Archive
	CARMEN GOMEZ	EDR Digital Archive
	NANCY ZHONG	EDR Digital Archive
2017	LEONARD REPP	Cole Information
	ALI TERANI	Cole Information
	ALLAN AMR	Cole Information
	KONG FAN	Cole Information
	HEDY HANEN	Cole Information
	VIRGINIA HERNANDEZ	Cole Information
	CHEN HUITING	Cole Information
	SYLVIA MCWATERS	Cole Information
	NAHID MAGIDY	Cole Information
	ESTHER RODRIGUEZ	Cole Information
	SANDRA ZARAGOZA	Cole Information
	KARINA CORRADI	Cole Information
	BETTY MOHAMMADLOU	Cole Information
	SHUN WAIMIN	Cole Information
	MARYAM DADPOUR	Cole Information
	SEDA JAVID	Cole Information
	LAURA NEAL	Cole Information
	YAOXIN YANG	Cole Information
	HU ZEMIG	Cole Information
	DUNYL ZHANG	Cole Information
	LANFANG HUANG	Cole Information
	GENGSEN YANG	Cole Information
	BETTY BROWN	Cole Information
	ISRAEL GOMEZ	Cole Information
	JEAN HEWITT	Cole Information
	BEATRICE HOLTZ	Cole Information
	PATSY MINOR	Cole Information
	ANNE RAMBERAN	Cole Information
	NANCY ZHONG	Cole Information

FINDINGS

Year	Uses	Source
2017	DOROTHY CARTER	Cole Information
	DIANE HALE	Cole Information
2014	HILDA CHEN	Cole Information
	JANUSZ KALITA	Cole Information
	LEONARD REPP	Cole Information
	JUNETTE SCHMITZ	Cole Information
	ALI TERANI	Cole Information
	ALLAN AMIR	Cole Information
	CYNTHIA BELL	Cole Information
	ELEANOR WEBSTER	Cole Information
	VIRGINIA HERNANDEZ	Cole Information
	ASSAR HOUSHMAND	Cole Information
	NAHID MAGIDY	Cole Information
	JOSE SANTIAGO	Cole Information
	ESTHER RODRIGUEZ	Cole Information
	SANDRA ZARAGOZA	Cole Information
	HUIZHEN ZHANG	Cole Information
	SEDA JAVID	Cole Information
	LAVELLA KUNKE	Cole Information
	SHUN WAIMIN	Cole Information
	XIMENA BERENGUER	Cole Information
	MAHMONIR BOLOOR	Cole Information
	CHRISTINA DEMORENO	Cole Information
	LANFANG HUANG	Cole Information
	LAURA NEAL	Cole Information
	REN WANG	Cole Information
	YAOXIN YANG	Cole Information
	BETTY BROWN	Cole Information
	JOSEPH HANLON	Cole Information
	JEAN HEWITT	Cole Information
	BEATRICE HOLTZ	Cole Information
	DOROTHY CARTER	Cole Information

FINDINGS

Year	Uses	Source
2014	DIANE HALE	Cole Information
	CHUN WANG	Cole Information
	NANCY ZHONG	Cole Information
2010	SANDRA MANZO	Cole Information
	JUNETTE SCHMITZ	Cole Information
	LEONARD REPP	Cole Information
	JANUSZ KALITA	Cole Information
	XUAN GU	Cole Information
	WILLIAM BARRY	Cole Information
	ELEANOR WEBSTER	Cole Information
	OLGA CHACON	Cole Information
	HELEN LEONARD	Cole Information
	MARY PISTONE	Cole Information
	A AMR	Cole Information
	NAHID MAGIDY	Cole Information
	PAULINE JACKSON	Cole Information
	VIRGINIA HERNANDEZ	Cole Information
	ESTHER RODRIGUEZ	Cole Information
	SHUN WAIMIN	Cole Information
	LAVELLA KUNKE	Cole Information
	SHAKE DIARBEKIRIAN	Cole Information
	MAHMONIR BOLOOR	Cole Information
	ELENA GHISEA	Cole Information
	XIMENA BERENGUER	Cole Information
	BETTY BROWN	Cole Information
	JEAN HEWITT	Cole Information
	W OBUCHOWSKI	Cole Information
	RITA VASTI	Cole Information
	DIANE HALE	Cole Information
	BASHA HOLTZ	Cole Information
	DOROTHY CARTER	Cole Information
	CHUN WANG	Cole Information

FINDINGS

Year	Uses	Source
2010	KARAMAT BOLOORI	Cole Information
	VIRGINIA BURKHART	Cole Information
	THERESA NEALON	Cole Information
2005	SANDRA MANZO	Cole Information
	JANUSZ KALITA	Cole Information
	LEONARD REPP	Cole Information
	VIRGINA WALTON	Cole Information
	WILLIAM BARRY	Cole Information
	EDITH LONGO	Cole Information
	ELEANOR WEBSTER	Cole Information
	MEIRONG WENG	Cole Information
	ROSE PALUMBO	Cole Information
	URSULA DWIER	Cole Information
	MARY PISTONE	Cole Information
	A AMR	Cole Information
	NAHID MAGIDY	Cole Information
	PAULINE JACKSON	Cole Information
	DIONNE SMALL	Cole Information
	THERESA KURZYNIEC	Cole Information
	VIRGINIA HERNANDEZ	Cole Information
	RUTH TRUSKIN	Cole Information
	PAULINE CONWAY	Cole Information
	ESTHER RODRIGUEZ	Cole Information
	EVA TANG	Cole Information
	EARL EVANS	Cole Information
	HELEN COLEMAN	Cole Information
	SPRING STOKEY	Cole Information
	SHUN WAIMIN	Cole Information
	LAVELLA KUNKE	Cole Information
	ELVA JOHNSON	Cole Information
	HARRY SINGER	Cole Information
	JOHN HICKS	Cole Information

FINDINGS

Year	Uses	Source
2005	MAHMONIR BOLOOR	Cole Information
	ELENA GHISEA	Cole Information
	FLORENCE LEONARD	Cole Information
	GENGSEN YANG	Cole Information
	BETTY BROWN	Cole Information
	DOROTHY CARTER	Cole Information
	MARIE HART	Cole Information
	BASHA HOLTZ	Cole Information
	THERESA NEALON	Cole Information
	VIRGINIA BURKHART	Cole Information
2002	APARTMENTS	Haines & Company, Inc.
2000	A NOURBAKHSH	Cole Information
	MARY PISTONE	Cole Information
	NAHID MAGIDY	Cole Information
	E SWANSON	Cole Information
	HARRIET CANTERBURY	Cole Information
	THERESA KURZYNIEC	Cole Information
	DORA TEUNISSEN	Cole Information
	SHUN WAIMIN	Cole Information
	MAGDA STEPAN	Cole Information
	E SMITHERS	Cole Information
	HARRY SINGER	Cole Information
	HELEN HUDSON	Cole Information
	ROSS BARRY	Cole Information
	V HERNANDEZ	Cole Information
1995	HAILEY, EARLINE	Cole Information
	DAY, M L	Cole Information
	WADE, R	Cole Information
	MCEACHERN, J	Cole Information
	HERNANDEZ, V	Cole Information
	TEUNISSEN, DORA	Cole Information
	PISTONE, M L	Cole Information

FINDINGS

Year	Uses	Source
1995	SMITHERS, ELISE C	Cole Information
	SINGER, HARRY	Cole Information
	MALINOWSKI, G	Cole Information
	WHITE, BETTY J	Cole Information
	TRUSKIN, RUTH	Cole Information
	KURZYNIEC, T	Cole Information
	BARRY, ROSS	Cole Information
	STEPAN, MAGDA	Cole Information
	CARTER, D	Cole Information
	WILSON, LENORA F	Cole Information
	CANTERBURY, H	Cole Information
	SANMARTIN, PATSY	Cole Information
	GRIFFIS, B S	Cole Information
	BEAUCHEMIN, JAMES	Cole Information
	SWANSON, E	Cole Information
	MURPHY, M	Cole Information
	DUTA, JOHN JR	Cole Information
1993	Barry Ross	GTE
	Beauchemin Jas	GTE
	Bigda E	GTE
	Canterbury H	GTE
	Day M L	GTE
	Dotson Thos L	GTE
	Dourian Ada M	GTE
	Duta John Jr	GTE
	Eagleton Bernice	GTE
	Egan Kevin	GTE
	gan Teresa	GTE
	Griffis B S	GTE
	Ingram I F	GTE
	Kurryniec T	GTE
	Malinowski G	GTE

FINDINGS

Year	Uses	Source
1993	Mc Gurk Josephine G	GTE
	Murphy M	GTE
	Obuchow ski Walter & Helen	GTE
	ODonnell F E	GTE
	Pistone M L	GTE
	St Pierre Doris	GTE
	San Martin Patsy	GTE
	Snyder Augusta	GTE
	Teunissen Dora	GTE
	Truskin Ruth	GTE
	Wade R	GTE
	Zaw islak ME	GTE
	Zeledon Frances E	GTE
	Barry Ross	GTE
	Barry Sw eet Auctioneer @Thousand Oaks	GTE
	Barry T @New bury Park	GTE
	Barry T & C @New bury Park	GTE
	Beauchemin Jas	GTE
	Bigda E	GTE
	Bigelow Brandon & S @Thousand Oaks	GTE
	Bigelow Chas & Heaher @Camarillo	GTE
	Canterbury H	GTE
	Canterbury R @Thousand Oaks	GTE
	Cantero Anita @Oxnard	GTE
	Cantero Annette @Oxnard	GTE
	Cantero Jose	GTE
	Day M L	GTE
	Dotson Thos L	GTE
	Dott H	GTE
	Dourian Ada M	GTE
	Duta John Jr	GTE
	Dutch	GTE

FINDINGS

Year	*Uses*	*Source*
1993	Eagleton Bernice	GTE
	gan Teresa	GTE
	Griffis B S	GTE
	Griffis S @Camarillo	GTE
	Ingram I F	GTE
	Ingram K @Oxnard	GTE
	Ingram K	GTE
	Ingram Kenneth D @Oxnard	GTE
	Ingram Kim	GTE
	Kurryniec T	GTE
	Kus J E	GTE
	Kusano Harold M @Camarillo	GTE
	Malinow ski G	GTE
	Mc Gurk Josephine G	GTE
	Me Gurk P C @Oxnard	GTE
	Mc Gurn A @Port Hueneme	GTE
	I Mc Gum T	GTE
	Murphy M	GTE
	Obuchow ski Walter & Helen	GTE
	ODonnell F E	GTE
	Pistone M L	GTE
	Pistone T @Thousand Oaks	GTE
	St Pierre Doris	GTE
	San Martin Patsy	GTE
	Snyder Augusta	GTE
	Snyder B Carl & Associates rl est	GTE
	Teunissen Dora	GTE
	Teutonico Joseph	GTE
	Truskin Ruth	GTE
	TRUS OFT W ATE R S OFTE N E R RE N TAL @Camarillo	GTE
	Wade R	GTE
	Zaw islak ME	GTE

FINDINGS

Year	*Uses*	*Source*
1993	Zeledon Frances E	GTE
1992	INGRAM, I F	Cole Information
	DAY, M L	Cole Information
	OBUCHOWSKI, WALTER	Cole Information
	ODONNELL, F E	Cole Information
	ZAWISLAK, M E	Cole Information
	TEUNISSEN, DORA	Cole Information
	PISTONE, M L	Cole Information
	SMITHERS, ELISE C	Cole Information
	STPIERRE, DORIS	Cole Information
	MALINOWSKI, G	Cole Information
	TRUSKIN, RUTH	Cole Information
	EGAN, TERESA	Cole Information
	KURZYNIEC, T	Cole Information
	BIGDA, E	Cole Information
	BARRY, ROSS	Cole Information
	DOURIAN, ADA M	Cole Information
	ZELEDON, FRANCES E	Cole Information
	SANMARTIN, PATSY	Cole Information
	BEAUCHEMIN, JAMES	Cole Information
	CANTERBURY, H	Cole Information
	EAGLETON, BERNICE	Cole Information
1986	Bigda E	Pacific Bell
	Bigelow Brandon & S @Thousand Oaks	Pacific Bell
	Cagle S	Pacific Bell
	Caswell Martha	Pacific Bell
	Clarity V	Pacific Bell
	Day M L	Pacific Bell
	Eagleton Bernice	Pacific Bell
	Egan Henry & Teresa	Pacific Bell
	Egan Jas & Nancy @Port Hueneme	Pacific Bell
	Flaherty A	Pacific Bell

FINDINGS

Year	*Uses*	*Source*
1986	Laird M	Pacific Bell
	Malinow ski G	Pacific Bell
	Mc Gurk Josephine G	Pacific Bell
	Mc Gurk P C @Oxnard	Pacific Bell
	Mitchell E	Pacific Bell
	Moore M H	Pacific Bell
	Moore M L	Pacific Bell
	Murphy M	Pacific Bell
	OBrien M H	Pacific Bell
	Odom E	Pacific Bell
	St Pierre Doris	Pacific Bell
	San Martin Patsy	Pacific Bell
	San Martin Robt TOks	Pacific Bell
	Sartori David L	Pacific Bell
	Snyder Augusta	Pacific Bell
	Teunissen Dora	Pacific Bell
	Theemann T	Pacific Bell
	Griffis B S	Pacific Bell
	Lang Innocenza	Pacific Bell
	Lang J	Pacific Bell
	Masse Josephine	Pacific Bell
	Massel H Keith	Pacific Bell
	Moseley B E	Pacific Bell
	Parisi Mary Mrs	Pacific Bell
	Pistone M L	Pacific Bell
	Smithers E C	Pacific Bell
	Waingrow Harry	Pacific Bell
	Wainright P S @Camarillo	Pacific Bell
	Zeledon Frances E	Pacific Bell
	Zeledon M TOks	Pacific Bell
	Zeledon Wm @Oxnard	Pacific Bell
1985	Bigda E	Pacific Telephone Co

FINDINGS

Year	*Uses*	*Source*
1985	Cagle S	Pacific Telephone Co
	Caswell Martha	Pacific Telephone Co
	Clarity V	Pacific Telephone Co
	Day M L	Pacific Telephone Co
	Eagleton Bernice	Pacific Telephone Co
	Egan Henry & Teresa	Pacific Telephone Co
	Flaherty A	Pacific Telephone Co
	Griffis B S	Pacific Telephone Co
	Hamilton Donald Geo	Pacific Telephone Co
	Laird M	Pacific Telephone Co
	Lang Innocenza	Pacific Telephone Co
	Malinowski G	Pacific Telephone Co
	Maruna Elizabeth	Pacific Telephone Co
	Mitchell E	Pacific Telephone Co
	Moore M H	Pacific Telephone Co
	Moseley B E	Pacific Telephone Co
	Murphy M	Pacific Telephone Co
	OBrien M H	Pacific Telephone Co
	Odom E	Pacific Telephone Co
	Parisi Mary Mrs	Pacific Telephone Co
	Payne R	Pacific Telephone Co
	Pistone M L	Pacific Telephone Co
	St Pierre Doris	Pacific Telephone Co
	San Martin Patsy	Pacific Telephone Co
	Sartori David L	Pacific Telephone Co
	Smithers E C	Pacific Telephone Co
	Snyder Augusta	Pacific Telephone Co
	Teunissen Dora	Pacific Telephone Co
	Theemann T	Pacific Telephone Co
	Waingrow Harry	Pacific Telephone Co
	Zeledon Frances E	Pacific Telephone Co
1980	Baunsgard S A	Polk

FINDINGS

Year	*Uses*	*Source*
1980	Benegas Josephine	Polk
	Bigda E	Polk
	Black Leonora	Polk
	Cagle Sarah P	Polk
	Caswell Martha	Polk
	Christensen Jessie M	Polk
	Day M L	Polk
	Dorey F M	Polk
	Egan Henry & Teresa	Polk
	Falk I L	Polk
	Flaherty A	Polk
	Hammond Yvonne	Polk
	Hood Ann	Polk
	Lang Innocenza	Polk
	Malinowski G	Polk
	Michie F M	Polk
	Mills Dorothy	Polk
	Moore M H	Polk
	Moseley B E	Polk
	Murphy M	Polk
	OBrien M H	Polk
	Odom E	Polk
	Parisi Mary Mrs	Polk
	Payne R	Polk
	Perkins M H	Polk
	Pistone M L	Polk
	Reynolds L H	Polk
	St Pierre Doris	Polk
	Sanford S R	Polk
	Snyder Augusta	Polk
	Teunissen Dora	Polk
	Theemann T	Polk

FINDINGS

Year	Uses	Source
1980	Waingrow Harry	Polk
	Wasson Lucille	Polk
	Zeledon Frances E	Polk

150 BRAZIL ST

Year	Uses	Source
2020	GISELA DAVIS	EDR Digital Archive
	LIDIA KALITA	EDR Digital Archive
	JANUSZ KALITA	EDR Digital Archive
	LORETTA BAKER	EDR Digital Archive
	CALVIN DAVIS	EDR Digital Archive
2017	LIDIA KALITA	Cole Information
	LORETTA BAKER	Cole Information
	MARY LAGASSE	Cole Information
	HWEI LIN	Cole Information
	CALVIN DAVIS	Cole Information
	MARRTY KOENIG	Cole Information
2014	LORETTA BAKER	Cole Information
	MARY LAGASSE	Cole Information
	JANUSZ KALITA	Cole Information
	FRAN ALTER	Cole Information
	CALVIN DAVIS	Cole Information
	CHARLES BRADLEY	Cole Information
2010	FRANK SORBELLO	Cole Information
	TOKIT TANG	Cole Information
	LIDIA KALITA	Cole Information
	LORETTA BAKER	Cole Information
	FRAN ALTER	Cole Information
	MARRTY KOENIG	Cole Information
	CALVIN DAVIS	Cole Information
	CHARLES BRADLEY	Cole Information
2005	MAX STEINBERG	Cole Information
	TOKIT TANG	Cole Information

FINDINGS

Year	Uses	Source
2005	DOINA DIAMOND	Cole Information
	LIDIA KALITA	Cole Information
	LORETTA BAKER	Cole Information
	CHARLES BRADLEY	Cole Information
	MICHAEL MOORE	Cole Information
2002	LESAMarion	Haines & Company, Inc.
	MOORE GM TANG To ES 8D	Haines & Company, Inc.
2000	G MOORE	Cole Information
1995	MOORE, G M	Cole Information
	ROBLES, JOSE	Cole Information
	MCCREA, MARY C	Cole Information
1993	Mc Crea MC	GTE
	Moore GM	GTE
	Payne R	GTE
	Robles Jose	GTE
	Mc Crea MC	GTE
	Moore GM	GTE
	Payne R	GTE
	Robles Jose	GTE
1992	MCCREA, M C	Cole Information
	ROBLES, JOSE	Cole Information
	PAYNE, RUTH	Cole Information
1986	Bryan A T	Pacific Bell
	Bryan Betsy & Cactus	Pacific Bell
	Silas Frances	Pacific Bell
	Coney Edw B	Pacific Bell
	Confair Y @Oxnard	Pacific Bell
	Payne R	Pacific Bell
	Robles Jose	Pacific Bell
1985	Bryan A T	Pacific Telephone Co
	Coney Edw B	Pacific Telephone Co
	Couch M J	Pacific Telephone Co

FINDINGS

Year	Uses	Source
1985	Robles Jose	Pacific Telephone Co
	Silas Frances	Pacific Telephone Co
1980	Boughton Floyd W	Polk
	Bryan A T	Polk
	Coney Edw B	Polk
	Couch M J	Polk
	Robles Jose	Polk
	Roper Louanna	Polk
	Silas Frances	Polk
	Zeller Olive	Polk

160 BRAZIL ST

Year	Uses	Source
2020	AMY HSU	EDR Digital Archive
	GERALD CLAYMON	EDR Digital Archive
	MARY HARRIS	EDR Digital Archive
	MARYANNE LADD	EDR Digital Archive
	SHARON CLAYMON	EDR Digital Archive
	RICK HARRIS	EDR Digital Archive
	FATEMEH SHAHIN	EDR Digital Archive
	HANG TSE	EDR Digital Archive
	KENNETH HARRIS	EDR Digital Archive
	DIANA SHUMAKER	EDR Digital Archive
2017	AMY HSU	Cole Information
	GERALD CLAYMON	Cole Information
	KENNETH HARRIS	Cole Information
	MA LADD	Cole Information
	FATEMEH SHAHIN	Cole Information
	DAVID SHEEHAN	Cole Information
	HANG TSE	Cole Information
	DIANA SHUMAKER	Cole Information
2014	AMY HSU	Cole Information
	GERALD CLAYMON	Cole Information

FINDINGS

Year	Uses	Source
2014	QINGJIANG CHEN	Cole Information
	RICK HARRIS	Cole Information
	MA LADD	Cole Information
	DAVID SHEEHAN	Cole Information
	HANG TSE	Cole Information
2010	AMY HSU	Cole Information
	GERALD CLAYMON	Cole Information
	FATEMEH SHAHIN	Cole Information
	KENNETH HARRIS	Cole Information
	MA LADD	Cole Information
	RITA CHRISTENSEN	Cole Information
	HANG TSE	Cole Information
2005	AMY HSU	Cole Information
	DELORES MONETTE	Cole Information
	GERALD CLAYMON	Cole Information
	ETHEL MYERS	Cole Information
2002	BOWERSJ	Haines & Company, Inc.
	GALLOWAY RV	Haines & Company, Inc.
	MILLER ML	Haines & Company, Inc.
	MYERSEJ	Haines & Company, Inc.
2000	ETHEL MYERS	Cole Information
	R GALLOWAY	Cole Information
	JEAN BOWERS	Cole Information
	M MILLER	Cole Information
1995	BOWERS, JEAN	Cole Information
	MILLER, M L	Cole Information
	SPAHR, JOANNA	Cole Information
	MYERS, E J	Cole Information
	LECKIE, M	Cole Information
	GALLOWAY, R V	Cole Information
1993	Bowers J	GTE
	Galoway RV	GTE

FINDINGS

Year	Uses	Source
1993	Holmes R M	GTE
	Leckie Maybelle	GTE
	Miller M L	GTE
	Myers E J	GTE
	Spahr Jo Anna	GTE
	Bowers J	GTE
	Galoway RV	GTE
	Holmes R M	GTE
	Leckie Maybelle	GTE
	Miller M L	GTE
	Myers E J	GTE
	Spahr Jo Anna	GTE
1992	MILLER, M L	Cole Information
	SPAHR, JOANNA	Cole Information
	BOWERS, J	Cole Information
	GALLOWAY, R V	Cole Information
	MYERS, ETHEL J	Cole Information
1986	Bowers J	Pacific Bell
	Garcia Beatrice H	Pacific Bell
	Holmes R M	Pacific Bell
	Leckie Maybelle	Pacific Bell
	Berretta H M	Pacific Bell
	Myers E J	Pacific Bell
	Spahr Jo Anna	Pacific Bell
	Warren E	Pacific Bell
1985	Berretta H M	Pacific Telephone Co
	Bowers J	Pacific Telephone Co
	Garcia Beatrice H	Pacific Telephone Co
	Holmes R M	Pacific Telephone Co
	Leckie Maybelle	Pacific Telephone Co
	Myers E J	Pacific Telephone Co
	Spahr Jo Anna	Pacific Telephone Co

FINDINGS

Year	Uses	Source
1985	Warren E	Pacific Telephone Co
1980	Barngrover Marguerette	Polk
	Berretta H M	Polk
	Bill Venelia	Polk
	Blades C J Mrs	Polk
	Garcia Beatrice H	Polk
	Gleeson M E	Polk
	Poplinski M	Polk
	Spahr Jo Anna	Polk

170 BRAZIL ST

Year	Uses	Source
2020	SHU YANG	EDR Digital Archive
	CAROL WEBB	EDR Digital Archive
	MARY ZADA	EDR Digital Archive
	YANNIAN SHAO	EDR Digital Archive
	SHENG LIN	EDR Digital Archive
2017	C XUE	Cole Information
	SHU YANG	Cole Information
	GRACIELA OSSA	Cole Information
	DAVE TAYLOR	Cole Information
	CAROL WEBB	Cole Information
	MARY ZADA	Cole Information
	YANNIAN SHAO	Cole Information
	HUIWEN GU	Cole Information
	SHENG LIN	Cole Information
	J LIU	Cole Information
2014	XIU KONG	Cole Information
	GRACIELA OSSA	Cole Information
	DAVE TAYLOR	Cole Information
	MARY ZADA	Cole Information
	YANNIAN SHAO	Cole Information
	HUIWEN GU	Cole Information

FINDINGS

Year	Uses	Source
2014	RUI SHENG	Cole Information
2010	XIU KONG	Cole Information
	JOSEPHINE MEDICO	Cole Information
	DAVE TAYLOR	Cole Information
	KING ZEE	Cole Information
	MARY ZADA	Cole Information
	MAGDALEN SOTO	Cole Information
	SHENG LIN	Cole Information
	RUOLIAN GU	Cole Information
2005	BETTY FARMER	Cole Information
	XIU KONG	Cole Information
	KIE ANDERSON	Cole Information
	JOSEPHINE MEDICO	Cole Information
	MARGARET GREENHILL	Cole Information
	MARY ZADA	Cole Information
	ALEXANDER OROFINO	Cole Information
2002	ANDERSONK 0e	Haines & Company, Inc.
	GREENHILLUMargaret	Haines & Company, Inc.
	Z 0 RKOAC	Haines & Company, Inc.
2000	KIE ANDERSON	Cole Information
	A ZIRKO	Cole Information
	M GREENHILL	Cole Information
	LARA DANTER	Cole Information
	BETTY COLT	Cole Information
1995	HATHAWAY, FRANCES R	Cole Information
	ANDERSON, KIE	Cole Information
	ZIRKO, A C	Cole Information
	WHITE, HERBERT J	Cole Information
	MEDICO, ALFRED	Cole Information
	GREENHILL, M	Cole Information
1993	Anderson Kie	GTE
	Greenhill Margaret	GTE

FINDINGS

Year	Uses	Source
1993	Hathaway F R	GTE
	Mouwdy Curtis H	GTE
	Sweaney Mamie	GTE
	Zirko A C	GTE
	Anderson Kie	GTE
	Anderson Kim @Newbury Park	GTE
	Greenhill Margaret	GTE
	Greenhouse Effect No Charge To Calling Party	GTE
	Hathaway F R	GTE
	Mouwdy Curtis H	GTE
	Mouwen E	GTE
	Mouzis Tom & Shelly	GTE
	Mov Aire @Oxnard	GTE
	Mov Aire	GTE
	Sweaney Mamie	GTE
	Zirko A C	GTE
1992	ANDERSON, KIE	Cole Information
	GREENHILL, M	Cole Information
	HATHAWAY, F R	Cole Information
	ZIRKO, ANNA C	Cole Information
	SWEANEY, MAMIE	Cole Information
	MOUWDY, CURTIS H	Cole Information
1986	Barnes Norah	Pacific Bell
	Benson Bennie	Pacific Bell
	Brown Cecil	Pacific Bell
	Lawrence M E	Pacific Bell
	Sweaney Mamie	Pacific Bell
	Davis Meade A	Pacific Bell
	Zirko A C	Pacific Bell
	Zirnglbl A @Thousand Oaks	Pacific Bell
	Zirretta B	Pacific Bell
	Zirretta Philip J	Pacific Bell

FINDINGS

Year	Uses	Source
1985	Barnes Norah	Pacific Telephone Co
	Benson Bennie	Pacific Telephone Co
	Brow n Cecil	Pacific Telephone Co
	vis Meade A	Pacific Telephone Co
	Law rence M E	Pacific Telephone Co
	Sw eaney Mamie	Pacific Telephone Co
	Zirko A C	Pacific Telephone Co
1980	Barnes Norah	Polk
	Corw in Boyd	Polk
	Davis Meade A	Polk
	Dodds Helen M	Polk
	Law rence M E	Polk
	Ragle P	Polk
	Sw eaney Mamie	Polk
	Zirko Michael J	Polk

180 BRAZIL ST

Year	Uses	Source
2017	ALEXANDRA ANANO	Cole Information
	YONGQING YE	Cole Information
	MING LIAO	Cole Information
	XIUFANG ZHANG	Cole Information
2014	XIANNENG CHEN	Cole Information
	ALEXANDRA ANANO	Cole Information
	YONGQING YE	Cole Information
2010	XIANNENG CHEN	Cole Information
	ALEXANDRA ANANO	Cole Information
	WANXIAN ZHANG	Cole Information
	WEI LIAO	Cole Information
	JEANNETTE DUHON	Cole Information
	EDNA ELLICOTT	Cole Information
2005	ALEXANDRA ANANO	Cole Information
	FRANCIS CUKIER	Cole Information

FINDINGS

Year	Uses	Source
2005	HELEN ANDERSON	Cole Information
	MARCIA MCWHERTER	Cole Information
	JEANNETTE DUHON	Cole Information
	EDNA ELLICOTT	Cole Information
2002	ANOERS N Helen	Haines & Company, Inc.
	CUK 1 ER Franca	Haines & Company, Inc.
	POST Margaret	Haines & Company, Inc.
2000	HELEN ANDERSON	Cole Information
	M POST	Cole Information
1995	HORN, SEYMOUR	Cole Information
1993	Anderson Tillman & Helen	GTE
	Horn Seymour & Vera	GTE
	Mills Mj	GTE
	Anderson Tillman & Helen	GTE
	Horn Seymour & Vera	GTE
	Mills Mj	GTE
	Mills Pamela @Thousand Oaks	GTE
	Mills R @Camarillo	GTE
1992	MILLS, MJ	Cole Information
1986	Thomas A L	Pacific Bell
	Wallace R L	Pacific Bell
	Wallace R P	Pacific Bell
	Wallace Richard B TOks	Pacific Bell
1985	Gore B L	Pacific Telephone Co
	Manly H I	Pacific Telephone Co
	Schiavone V	Pacific Telephone Co
	Thomas A L	Pacific Telephone Co
1980	Finnan Lula F	Polk
	Gore B L	Polk
	Kalisz Stanley & Marguerite	Polk
	Thomas A L	Polk

FINDINGS

190 BRAZIL ST

Year	*Uses*	*Source*
2020	TOMMY GARCIA	EDR Digital Archive
	ALAN PROUDMAN	EDR Digital Archive
	LOUISE BALL	EDR Digital Archive
	ROZIKA HAJEK	EDR Digital Archive
	BONNIE RIED	EDR Digital Archive
	JAYNE SISSON	EDR Digital Archive
	SUSAN MORRELL	EDR Digital Archive
	BONNIE GARRETT	EDR Digital Archive
	THERESA CASTRO	EDR Digital Archive
2017	OSCAR ARAUZ	Cole Information
	GRACE DONNELL	Cole Information
	MARTHA HEDDING	Cole Information
	Z HUA	Cole Information
	JEANETTE MCCARTHY	Cole Information
	KYLE ROACH	Cole Information
	TOMMY GARCIA	Cole Information
	ALAN PROUDMAN	Cole Information
	MARTHA WILLIAMS	Cole Information
	LOUISE BALL	Cole Information
	GILDA CABALLERO	Cole Information
	ROSEMARIE CAPOZZOLA	Cole Information
	ROZIKA HAJEK	Cole Information
	PETER LOESCHE	Cole Information
	JAYNE SISSON	Cole Information
	MARGARET PETERS	Cole Information
	JENNIFER STALLINGS	Cole Information
	THERESA CASTRO	Cole Information
	DON RASK	Cole Information
2014	OSCAR ARAUZ	Cole Information
	MARTHA HEDDING	Cole Information
	TOMAS GARCIA	Cole Information

FINDINGS

Year	Uses	Source
2014	BARBARA PINK	Cole Information
	ALAN PROUDMAN	Cole Information
	GILDA CABALLERO	Cole Information
	ROZIKA HAJEK	Cole Information
	PETER LOESCHE	Cole Information
	JAYNE SISSON	Cole Information
	MARGARET PETERS	Cole Information
	JENNIFER STALLINGS	Cole Information
	THERESA CASTRO	Cole Information
	DON RASK	Cole Information
2010	JEANETTE MCCARTHY	Cole Information
	BHOJO SHAHANI	Cole Information
	PAUL FISHER	Cole Information
	MARTHA WILLIAMS	Cole Information
	ALAN PROUDMAN	Cole Information
	GILDA CABALLERO	Cole Information
	LOUISE BALL	Cole Information
	JAYNE SISSON	Cole Information
	DORA ARAUZ	Cole Information
	MARGARET PETERS	Cole Information
2005	FLORENCE JANSS APARTMENTS	Cole Information
	ANN MULVANEY	Cole Information
	BHOJO SHAHANI	Cole Information
	JOHN ANDERSON	Cole Information
	DAYLE STEPHENS	Cole Information
	BETTY WALTON	Cole Information
	DOMNICA GALLO	Cole Information
	TAYEBEH AFSHARL	Cole Information
	SUSAN SAWYER	Cole Information
	DORA ARAUZ	Cole Information
	LOIS SCOVILLE	Cole Information
2002	AFSHARIT	Haines & Company, Inc.

FINDINGS

Year	Uses	Source
2002	ARAUZDora	Haines & Company, Inc.
	GALLO Donnrca	Haines & Company, Inc.
	SHAHANI Bho	Haines & Company, Inc.
	TROTTER Margueane	Haines & Company, Inc.
2000	AGNES DUTTON	Cole Information
	M PETERS	Cole Information
	DOMNICA GALLO	Cole Information
	M TROTTER	Cole Information
	DORA ARAUZ	Cole Information
	S WOODWORTH	Cole Information
	M HEDDING	Cole Information
1995	TROTTER, M	Cole Information
	GALLO, DOMNICA	Cole Information
	LANDRES, ROSE J	Cole Information
	DUTTON, A	Cole Information
	MOSCOVICS, AGNES	Cole Information
1993	Dutton A	GTE
	Moscovics Agnes	GTE
	Trotter Marguerite	GTE
	Dutton A	GTE
	Dutton B K @Camarillo	GTE
	Dutton D	GTE
	Moscovics Agnes	GTE
	Trotter Marguerite	GTE
1986	Bernich Mary	Pacific Bell
	Bow G M	Pacific Bell
	Dew J	Pacific Bell
	Ehrmanm Laura J	Pacific Bell
	Trotter Marguerite	Pacific Bell
	Moscovics Agnes	Pacific Bell
	Pratt A A	Pacific Bell
	Pratt Albert Sam & Keila	Pacific Bell

FINDINGS

Year	Uses	Source
1985	Dew J	Pacific Telephone Co
	Ehrmanm Laura J	Pacific Telephone Co
	Epstein A	Pacific Telephone Co
	Moscovics Agnes	Pacific Telephone Co
	Pratt A A	Pacific Telephone Co
	Trotter Marguerite	Pacific Telephone Co

200 BRAZIL ST

Year	Uses	Source
2020	FLORENCE JANSS APARTMENTS	EDR Digital Archive
2017	FLORENCE JANSS APARTMENTS	Cole Information
2014	FLORENCE JANSS APARTMENTS	Cole Information
2010	FLORENCE JANSS APARTMENTS	Cole Information
	DELLA ANDERSON	Cole Information
2005	DEISHA JENKINS	Cole Information
2002	FLORENCEJANSS	Haines & Company, Inc.
	HSIEH Chao	Haines & Company, Inc.
2000	FLORENCE JANSS APARTMENTS	Cole Information
1995	FLORENCE JANSS APARTMENTS	Cole Information
	RUSSELL, DELBERT	Cole Information
1993	Florence Janss Apartments	GTE
	Russell Debert & Shirley	GTE
	Florence Janss Apartments	GTE
	Russell Debert & Shirley	GTE
1992	FLORENCE JANSS APT	Cole Information
	RUSSELL, DELBERT	Cole Information
1986	Florence Janss Apartments	Pacific Bell
	Florence P G	Pacific Bell
1985	Florence Janss Apartments	Pacific Telephone Co

201 BRAZIL ST

Year	Uses	Source
2002	HOLLISJune	Haines & Company, Inc.

FINDINGS

204 BRAZIL ST

Year	Uses	Source
2002	LUDY C A	Haines & Company, Inc.

210 BRAZIL ST

Year	Uses	Source
2020	JUANITA ALVEY	EDR Digital Archive
	CHERRY YOUNG	EDR Digital Archive
	BRYAN DAVIS	EDR Digital Archive
	PORTIA HARRINGTON	EDR Digital Archive
	MARK CLAYMAN	EDR Digital Archive
	GAIL NORCOP	EDR Digital Archive
	BRYAN GOLDFIELD	EDR Digital Archive
	CHRISTINE LONGENECKER	EDR Digital Archive
	GLADYS BETETA	EDR Digital Archive
	JANE ALVEY	EDR Digital Archive
	POLLANILAO ANILAO	EDR Digital Archive
	XIAOYUAN LU	EDR Digital Archive
	LORENZO WILLIAMS	EDR Digital Archive
	JUSTIN DENISON	EDR Digital Archive
	KAROL SCHERR	EDR Digital Archive
	ROGER ALKANA	EDR Digital Archive
2017	TEENA BOYD	Cole Information
	PATRICIA WELLS	Cole Information
	GILBERT BELL	Cole Information
	JOHN DAVIS	Cole Information
	ROSALYN DOYON	Cole Information
	CHARLES WHEATLEY	Cole Information
	BRYAN GOLDFIELD	Cole Information
	JAMES HARRINGTON	Cole Information
	GAIL NORCOP	Cole Information
	WILTON WOLVERTON	Cole Information
	DON DUCKETT	Cole Information
	CHRISTINE LONGENECKER	Cole Information

FINDINGS

Year	Uses	Source
2017	MAXINE MCLELLAN	Cole Information
	MARI MELROY	Cole Information
	ROBERT MENDEZ	Cole Information
	JUANITA MORENO	Cole Information
	GLADYS BETETA	Cole Information
	BONNIE GARRETT	Cole Information
	VICTORIA BRAMSON	Cole Information
	JUSTIN DENISON	Cole Information
	JAMES KAGY	Cole Information
	HELGA NUDDEF	Cole Information
	MICHAEL FAIRBANKS	Cole Information
	ROGER ALKANA	Cole Information
	ZENY ANILAO	Cole Information
	LESLIE CLAYMAN	Cole Information
	DORIS DELVERDE	Cole Information
	MARTHA NARANJO	Cole Information
2014	PAUL BLUM	Cole Information
	TEENA BOYD	Cole Information
	ROBERT HOLLIS	Cole Information
	PATRICIA WELLS	Cole Information
	ROSALYN DOYON	Cole Information
	MARTHA WILLIAMS	Cole Information
	JAMES HARRINGTON	Cole Information
	SEINA NADDAF	Cole Information
	GAIL NORCOP	Cole Information
	DON DUCKETT	Cole Information
	MAXINE MCLELLAN	Cole Information
	JUANITA MORENO	Cole Information
	GLADYS BETETA	Cole Information
	XIAOYUAN LU	Cole Information
	CAROLINE LUNDY	Cole Information
	BONNIE GARRETT	Cole Information

FINDINGS

Year	*Uses*	*Source*
2014	JUSTIN DENISON	Cole Information
	MARGARET FRANZESE	Cole Information
	JANET FAIRBANKS	Cole Information
	BELLA OBLAS	Cole Information
	ROGER ALKANA	Cole Information
	ZENY ANILAO	Cole Information
	DORIS DELVERDE	Cole Information
	JOE ESPIRITU	Cole Information
2010	JUANITA ALVEY	Cole Information
	SALLY MERRILL	Cole Information
	HYOUNG KIM	Cole Information
	CHRISTOPHER LUDY	Cole Information
	PATRICIA WELLS	Cole Information
	TEENA BOYD	Cole Information
	PAUL BLUM	Cole Information
	ROSEMARY VANOVER	Cole Information
	ELEANOR REDFIELD	Cole Information
	BRYAN DAVIS	Cole Information
	MIMI LARSEN	Cole Information
	NORMA WAINESS	Cole Information
	MAXINE MCLELLAN	Cole Information
	THOMAS BUTLER	Cole Information
	JAMES KAGY	Cole Information
	ROBERT HOWARD	Cole Information
	SAL LOMBARDO	Cole Information
	JANET FAIRBANKS	Cole Information
	ROGER ALKANA	Cole Information
	ZENY ANILAO	Cole Information
	CAROL COFFEY	Cole Information
	LISA STEPHENS	Cole Information
	JOE ESPIRITU	Cole Information
2005	JUANITA ALVEY	Cole Information

FINDINGS

Year	Uses	Source
2005	M RUIZ	Cole Information
	BETTY GRIMM	Cole Information
	MARJORIE WILKINSON	Cole Information
	CHRISTOPHER LUDY	Cole Information
	PATRICIA WELLS	Cole Information
	TEENA BOYD	Cole Information
	PAUL BLUM	Cole Information
	ROSEMARY VANOVER	Cole Information
	ELEANOR REDFIELD	Cole Information
	NORMA WAINESS	Cole Information
	JIM MAIN	Cole Information
	MAXINE MCLELLAN	Cole Information
	KUM KIM	Cole Information
	EVELYN CASCELI	Cole Information
	GEOFFREY MILLIKAN	Cole Information
	WENDY LEDERER	Cole Information
	SAL LOMBARDO	Cole Information
	ANTONIO CAPORASO	Cole Information
	STANLEY FREEMAN	Cole Information
	M NORCOP	Cole Information
	ILEEN BROSEH	Cole Information
	ZENY ANILAO	Cole Information
	LISA STEPHENS	Cole Information
	TRACI ROGERS	Cole Information
	JULIA TERRELL	Cole Information
	JOE ESPIRITU	Cole Information
2002	APARTMENTS	Haines & Company, Inc.
	ANILAOZeny	Haines & Company, Inc.
	BLUMPa UI	Haines & Company, Inc.
2000	CHAO HSIEH	Cole Information
	G LEDERER	Cole Information
	G WHEAT	Cole Information

FINDINGS

Year	Uses	Source
2000	MARY WILLIS	Cole Information
	PAUL BLUM	Cole Information
	CHARLES FLAME	Cole Information
	H STANFIELD	Cole Information
	NORMA WAINESS	Cole Information
	EDNA SECOR	Cole Information
	BETTY JACKSON	Cole Information
	JUNE HOLLIS	Cole Information
	SAL LOMBARDO	Cole Information
	C LONGENECKER	Cole Information
	C LUDY	Cole Information
	ZENY ANILAO	Cole Information
	M MCLELLAN	Cole Information
	THERESA CASTRO	Cole Information
	TRACI ROGERS	Cole Information
	JULIA TERRELL	Cole Information
	JOE ESPIRITU	Cole Information
1995	THOMAS, V	Cole Information
	LISEE, V	Cole Information
	WILLIS, MARY	Cole Information
	CHENEY, D N	Cole Information
	CASACELI, EVELYN	Cole Information
	SECOR, EDNA	Cole Information
	WEINBERG, MARY	Cole Information
	BREEZE, ROBERT	Cole Information
	GALLO, DOMNICA	Cole Information
	FLAME, CHARLES	Cole Information
	HSIEH, CHAO	Cole Information
	WILLIAMS, MARTHA J	Cole Information
	COPE, C	Cole Information
	LEVIN, MIRIAM	Cole Information
	CONKLIN, M	Cole Information

FINDINGS

Year	Uses	Source
1995	OWENS, MARK	Cole Information
	WHEAT, G	Cole Information
	YARBROUGH, A E	Cole Information
	SPARKS, E D	Cole Information
	SHULTIS, WILLIAM J	Cole Information
1993	Cheney D Nadine	GTE
	Conklin Laurie @Thousand Oaks	GTE
	I Conklin M	GTE
	Cope C	GTE
	Cox H	GTE
	De Valk Zelma	GTE
	Fields J S & Marysue	GTE
	Fitzgerald Louise	GTE
	Flame Chas	GTE
	Gallo Domnica	GTE
	Hollis June	GTE
	Hsieh Chao	GTE
	Lisee V	GTE
	Ludy Adora @Oxnard	GTE
	ludy C A	GTE
	Owens Mark	GTE
	Secor E	GTE
	Sparks E D	GTE
	Thomas V	GTE
	Tourrette Marcelle	GTE
	Weinberg M	GTE
	Wheat G	GTE
	Willis Mary	GTE
	Cheney D Nadine	GTE
	Cheney David	GTE
	I Conklin M	GTE
	Conklin M E @Camarillo	GTE

FINDINGS

Year	Uses	Source
1993	Cope C	GTE
	Cox H	GTE
	Cox J	GTE
	Cox J&J	GTE
	Cox J&K	GTE
	De Valk Zelma	GTE
	Fields J S & Marysue	GTE
	Fitzgerald Louise	GTE
	Flame Chas	GTE
	Flame Jeff	GTE
	Gallo Domnica	GTE
	Hollis June	GTE
	Hsieh Chao	GTE
	Hsieh L	GTE
	Lisee V	GTE
	ludy C A	GTE
	Luebbers John Jack &Gaye @Camarillo	GTE
	Owens Mark	GTE
	Owens Mary Jean	GTE
	Owens Mathew & Brenda @Thousand Oaks	GTE
	Secor E	GTE
	Sparks E D	GTE
	Thomas V	GTE
	Tourrette Marcelle	GTE
	Weinberg M	GTE
	Wheat G	GTE
	Willis Mary	GTE
	Willis Mel	GTE
1992	WILLIS, MARY	Cole Information
	FLAME, CHARLES	Cole Information
	GALLO, DOMNICA	Cole Information
	WEINBERG, M	Cole Information

FINDINGS

Year	*Uses*	*Source*
1992	WHEAT, GRACE	Cole Information
	SPARKS, E D	Cole Information
	FIELDS, J S	Cole Information
1986	Addeo Natalie F	Pacific Bell
	Bouchard M	Pacific Bell
	Bristol Aileen	Pacific Bell
	Conklin M	Pacific Bell
	Conklin Michael @Oxnard	Pacific Bell
	Devalk Zelma	Pacific Bell
	Hsieh Chao	Pacific Bell
	Lisee V	Pacific Bell
	Marco C	Pacific Bell
	Schofield Mary R	Pacific Bell
	Sparks Lawrence W & Eileen D	Pacific Bell
	Wheat C	Pacific Bell
	Fitzgerald Louise	Pacific Bell
	Krug Jacob C	Pacific Bell
	Ludy C A	Pacific Bell
	Ludy M H @Oxnard	Pacific Bell
	Owens Mark	Pacific Bell
	Singer Wm & E	Pacific Bell
	Singer Wm Jr & Thelma	Pacific Bell
	Tourrette Marcelle	Pacific Bell
	Weinberg M	Pacific Bell
1985	Addeo Natalie F	Pacific Telephone Co
	Bouchard M	Pacific Telephone Co
	Bristol Aileen	Pacific Telephone Co
	Burrus Wm E	Pacific Telephone Co
	Conklin M	Pacific Telephone Co
	Crudgington Frances	Pacific Telephone Co
	Devalk Zelma	Pacific Telephone Co
	Doty LW	Pacific Telephone Co

FINDINGS

Year	Uses	Source
1985	Fitzgerald Louise	Pacific Telephone Co
	Hsieh Chao	Pacific Telephone Co
	Lisee V	Pacific Telephone Co
	Ludy C A	Pacific Telephone Co
	Marco C	Pacific Telephone Co
	Owens Mark	Pacific Telephone Co
	Parcels G	Pacific Telephone Co
	Schofield Mary R	Pacific Telephone Co
	Singer Wm & E	Pacific Telephone Co
	Sparks Lawrence W & Eileen D	Pacific Telephone Co
	Tourrette Marcelle	Pacific Telephone Co
	Weinberg M	Pacific Telephone Co

220 BRAZIL ST

Year	Uses	Source
2020	VENKAT KADUGERE	EDR Digital Archive
	DIANA LOPEZ	EDR Digital Archive
2017	LARRY JASSENOFF	Cole Information
	ERIC MOLINA	Cole Information
	EMILY VANOVER	Cole Information
	GWEN MCCONNELL	Cole Information
2014	TERESA CRAFT	Cole Information
	LARRY JASSENOFF	Cole Information
	JOSE VELEZ	Cole Information
	JEFF ROCK	Cole Information
2010	DOTTNE DIXON	Cole Information
	KARL JOKELA	Cole Information
	AMY KALTENBACH	Cole Information
	GAYLE JASSENOFF	Cole Information
2005	JORDAN PARSONS	Cole Information
	DEBRA KERMATH	Cole Information
	GAYLE JASSENOFF	Cole Information
2000	RUJUNG CHANG	Cole Information

Year	Uses	Source
1995	DURLING, SALLY	Cole Information
1993	Moerer Kenneth & Shirley	GTE
	Moerer Kenneth & Shirley	GTE
1992	MOERER, KENNETH	Cole Information
1986	Beyers Jean	Pacific Bell
	Beyers S M TOks	Pacific Bell
	Molina Anna & Richard	Pacific Bell
	Molina & Associates Interpreters Services P O Box	Pacific Bell
1980	Beyers Jean	Polk
1975	Davis Robt	General Telephone Company of California
	Noel Burness	General Telephone Company of California
	Davis Robt	Pacific Telephone Co
	Noel Burness	Pacific Telephone Co
1970	Fisher John G	General Telephone Company of California
	Wittman Dani	General Telephone Company of California

240 BRAZIL ST

Year	Uses	Source
2020	ERNESTO RODRIGUEZ	EDR Digital Archive
2017	VALERIA OROZCO	Cole Information
	MIGUEL LOPEZ	Cole Information
2014	RYAN ROSS	Cole Information
	MIGUEL LOPEZ	Cole Information
2010	FATEMI MOHAMAD & HOMEYRA	Cole Information
	STEVEN SCHNEIDER	Cole Information
	JAN HINN	Cole Information
	MOHAMAD FATEMI	Cole Information
	JUAN CANCINO	Cole Information
	DYLAN FOURNIER	Cole Information
2005	JAN HINN	Cole Information
	SARA KNIERIM	Cole Information
	MOHAMMAD FATEMI	Cole Information
2000	M FATEMI	Cole Information

Year	Uses	Source
2000	SHERESE GRIER	Cole Information
	H ZOU	Cole Information
	JOHN SAULINO	Cole Information
	TAN PHAM	Cole Information
1995	SHIRALIPOUR, MAHVASH	Cole Information
	SULLIVAN, MARIE	Cole Information
1975	Halt Wm F	General Telephone Company of California
	Pickles Gerald W	General Telephone Company of California
	Sturm Ralph	General Telephone Company of California
	Hall Wm F	Pacific Telephone Co
	Pickles Gerald W	Pacific Telephone Co
	Storm Ralph	Pacific Telephone Co
1970	Beckett Wm	General Telephone Company of California
	Croll Chas W	General Telephone Company of California
	Partingioo John W	General Telephone Company of California

BRAZIL ST BOX 1575

160 BRAZIL ST BOX 1575

Year	Uses	Source
1995	HARRIS, MARY	Cole Information

BRAZLL

220 BRAZLL

Year	Uses	Source
1970	Davis Stanley	General Telephone Company of California

E HILLCREST DR

11 E HILLCREST DR

Year	Uses	Source
2020	HILLCREST GARAGE DOOR REPAIRS	EDR Digital Archive
	HABIT BURGER GRILL	EDR Digital Archive
	HISTORIA BAKERY	EDR Digital Archive
2017	WESCOM	Cole Information

FINDINGS

Year	Uses	Source
2017	SHAVE IT INC	Cole Information
	HILLCREST GARAGE DOOR REPAIRS	Cole Information
	THE HABIT	Cole Information
	FIRST CALIFORNIA BANK THOUSAND OAKS	Cole Information
2014	SHAVE IT INC	Cole Information
	HILLCREST GARAGE DOOR REPAIRS	Cole Information
	THE HABIT	Cole Information
	FIRST CALIFORNIA BANK THOUSAND OAKS	Cole Information
2010	HABIT	Cole Information
	FIRST CALIFORNIA BANK	Cole Information
	SHAVE IT INC	Cole Information
2005	LIGHTING & BULBS BY MID VALLEY	Cole Information
	YACOBY SHIMIE	Cole Information
	SHIMI YACOBY	Cole Information
2000	LIGHTING & BULBS BY MID VALLEY	Cole Information
1995	WILD TOPS	Cole Information
1992	THOUSAND OK TILE CO	Cole Information

15 E HILLCREST DR

Year	Uses	Source
2000	BIG SHOTS	Cole Information
1992	REGAL CLEANERS	Cole Information

19 E HILLCREST DR

Year	Uses	Source
2000	EDOKKO RESTAURANT	Cole Information
1995	EDOKKO RESTAURANT	Cole Information
1992	EDOKKO RESTAURANT	Cole Information

25 E HILLCREST DR

Year	Uses	Source
2020	OFFICE DEPOT	EDR Digital Archive
	CHRIS TUCKER	EDR Digital Archive

Year	Uses	Source
2014	OFFICE DEPOT	Cole Information
2010	OFFICE DEPOT	Cole Information
2000	OFFICE DEPOT INCORPORATED	Cole Information
1995	OFFICE DEPOT INC	Cole Information

80 E HILLCREST DR

Year	Uses	Source
2020	THOUSAND OAKS JOB & CAREER CTR	EDR Digital Archive
	LUTHERAN SOCIAL SVC	EDR Digital Archive
	C F C DENTAL	EDR Digital Archive
	VILLA ESPERANZA SVC	EDR Digital Archive
	CATHOLIC CHARITIES	EDR Digital Archive
	TOLMAN SHIRLEY A Q	EDR Digital Archive
	MOON JEONGEUN	EDR Digital Archive
	CONEJO YOUTH EMPLOYMENT SVC	EDR Digital Archive
	UNDER ONE ROOF	EDR Digital Archive
	COMMUNITY CONSCIENCE	EDR Digital Archive
	HOSPICE OF THE CONEJO	EDR Digital Archive
	SENIOR CONCERNS BARGAIN BTQ	EDR Digital Archive
	CONEJO VALLEY WOMEN'S RESOURCE	EDR Digital Archive
	OHANA HEALTH	EDR Digital Archive
	MANY MANSIONS	EDR Digital Archive
	FREE CLINIC OF THOUSAND OAKS	EDR Digital Archive
	CONEJO FREE CLINIC	EDR Digital Archive
	JESUSA CHUA	EDR Digital Archive
	HUGO ROCHE	EDR Digital Archive
	JOHN GRESS	EDR Digital Archive
	MARIA PRESCOTT	EDR Digital Archive
	TORI DESTOCKI	EDR Digital Archive
	ROBIN BRITT	EDR Digital Archive
	MARIE USKALI	EDR Digital Archive
	DEBORAH RICHARDSON	EDR Digital Archive
	JEAN BOLTINHOUSE	EDR Digital Archive

FINDINGS

Year	Uses	Source
2020	SUSAN MURPHY	EDR Digital Archive
	ED TROUPE	EDR Digital Archive
	DAVID TUSO	EDR Digital Archive
	TAMMIE HELMUTH	EDR Digital Archive
	JANE HEISTER	EDR Digital Archive
	KEN HUMPHREY	EDR Digital Archive
	CINDY BRAND	EDR Digital Archive
	PAM BORG	EDR Digital Archive
	BRENDA KING	EDR Digital Archive
	PAT STEINER	EDR Digital Archive
2017	CONEJO VALLEY WOMENS RESOURCE	Cole Information
	SENIOR CONCERNS BARGAIN BOUTIQUE & T	Cole Information
	CONEJO YOUTH EMPLOYMENT SERVICES	Cole Information
	KIDS & FAMILIES TOGETHER	Cole Information
	LUTHERAN SOCIAL SERVICES	Cole Information
	COMMUNITY CONSCIENCE	Cole Information
	CONEJO FREE CLINIC	Cole Information
	HOSPICE OF THE CONEJO	Cole Information
	INTERFACE CHILDREN & FAMILY SERVICES	Cole Information
	CRISIS PREGNANCY CENTER	Cole Information
2014	CONEJO VALLEY WOMENS RESOURCE	Cole Information
	SENIOR CONCERNS BARGAIN BOUTIQUE & T	Cole Information
	LUTHERAN SOCIAL SERVICES OF CENTRAL	Cole Information
	CONEJO YOUTH EMPLOYMENT SERVICES	Cole Information
	UNDER ONE ROOF	Cole Information
	VENTURA COUNTY JEWISH FAMILY	Cole Information
	WOMENS RESOURCE CENTER	Cole Information
	CONEJO FREE CLINIC	Cole Information
	HOSPICE OF THE CONEJO	Cole Information
	INTERFACE CHILDREN & FAMILY SERVICES	Cole Information
	COMMUNITY CONSCIENCE	Cole Information

FINDINGS

Year	*Uses*	*Source*
2014	CRISIS PREGNANCY CENTER	Cole Information
	FRANCES HINOJOSA	Cole Information
2010	CONEJO VALLEY WOMENS RESOURCE	Cole Information
	HOSPICE OF THE CONEJO	Cole Information
	CONEJO YOUTH EMPLOYMENT SVC	Cole Information
	SENIOR CONCERNS BARGAIN BOUTIQ	Cole Information
	COMMUNITY CONSCIENCE	Cole Information
	HOLY FAMILY SVCADOPTION	Cole Information
	CATHOLIC CHARITIES	Cole Information
	LUTHERAN SOCIAL SVC	Cole Information
	CONEJO FREE CLINIC	Cole Information
2005	HOSPICE OF THE CONEJO	Cole Information
	INTERFACE COMMUNITY INC	Cole Information
	HOLY FAMILY SERVICES ADOPTION & FOST	Cole Information
	CATHOLIC CHARITIES	Cole Information
	CONEJO FREE CLINIC	Cole Information
	MANY MANSIONS	Cole Information
	CONEJO YOUTH EMPLOYMENT SERVICES	Cole Information
	ADOPTION & FOSTER CARE	Cole Information
	COMMUNITY CONSCIENCE	Cole Information
	INTERFACE CHILDREN	Cole Information
	LUTHERAN SOCIAL SERVICES	Cole Information
	UNDER ONE ROOF	Cole Information
	BARGAIN BOUTIQUE	Cole Information
	JEWISH FAMILY SERVICES	Cole Information
	SUMMER CORBY	Cole Information
	CHRISTOPHER SHEVLIN	Cole Information
	JUDITH TATE	Cole Information
2000	CATHOLIC CHARITIES OASIS	Cole Information
	LUTHERAN SOCIAL SERVICES OF CENTRAL COAST	Cole Information
	SENIOR CONCERNS THRIFT SHOP	Cole Information

FINDINGS

Year	*Uses*	*Source*
2000	HOSPICE OF THE CONEJO	Cole Information
	CATHOLIC CHARITIES THOUSAND OAKS	Cole Information
	HOLY FAMILY SERVICES	Cole Information
	CHILD DEVELOPMENT RESOURCES OF VENTURA CNTY INCORPORATED SAT	Cole Information
	COMMUNITY CONSCIENCE	Cole Information
	CHAP	Cole Information
	YOUTH EMPLOYMENT SERVICES OF VENTURA COUNTY	Cole Information
	UNDER ONE ROOF	Cole Information
	COMMUNITY CONSCIENCE	Cole Information
	CONEJO YOUTH EMPLOYMENT SERVICES	Cole Information
	CALIFORNIA STAT OF EMPLOYMENT DEVELOPMENT DEPARTMENT	Cole Information
	JEWISH FEDERATION COUNCIL OF GREATER LOS ANGELES	Cole Information
	FREE CLINIC OF THOUSAND OAKS	Cole Information
	YTH EMPLMNT SERVICES OF VENTURA CNTY THOUSAND OAKS	Cole Information
	SOCIAL SECURITY ADMINISTRATION	Cole Information
	CONEJO FREE CLINIC	Cole Information
	TREASURE OAKS ESTATE MANAGEMENT	Cole Information
	ADOPTION & FOSTER CARE	Cole Information
	CATHOLIC CHARITIES THOUSAND OAKS	Cole Information
1995	CATHOLIC CHARITIES OASIS	Cole Information
	SENIOR CONCERNS THRIFT SHOP	Cole Information
	EMPLOYMENT DEPT	Cole Information
	ACTION FOR SENIORS INC	Cole Information
	MANY MANSIONS	Cole Information
	JEWISH FEDERATION COUNCIL	Cole Information
	CONEJO FREE CLINIC	Cole Information
	CATHOLIC CHARITIES	Cole Information
	EASTER SEAL SOCIETY	Cole Information
	BIG BROTHERS & BIG SISTERS	Cole Information
	HUMAN SERVICES CTR	Cole Information

Year	Uses	Source
1995	LUTHERAN SOCIAL SVC	Cole Information
	HOSPICE OF THE CONEJO	Cole Information
1992	BIG BROTHR BIG SSTR	Cole Information
	CA ST EMP JOB SERV	Cole Information
	UNDER ONE ROOF	Cole Information
	MANY MANSIONS	Cole Information
	CHILD DEVLP&RES	Cole Information
	COMNTY CONSCIENCE	Cole Information
	FREE CLINIC	Cole Information
	YOUTH EMPLOYMENT SV	Cole Information
	EASTER SEAL SOCIETY	Cole Information
	CATHOLIC CHARITIES	Cole Information
	LUTHRN SOCL SERVICE	Cole Information
	JEWISH FEDERATION	Cole Information
	HOSPICE	Cole Information
	ACTION FOR SRS INC	Cole Information
	HUMAN SERVICES CNTR	Cole Information
	TREASURE OAKS MNG	Cole Information

88 E HILLCREST DR

Year	Uses	Source
2014	MARCOS HERNANDEZ	Cole Information
2010	MARCOS HERNANDEZ	Cole Information

145 E HILLCREST DR

Year	Uses	Source
1992	24 HR VIDEO KING	Cole Information

148 E HILLCREST DR

Year	Uses	Source
2005	IGNACIO MAS	Cole Information

190 E HILLCREST DR

Year	Uses	Source
2020	HILLCREST ROYALE RETIREMENT	EDR Digital Archive

FINDINGS

Year	Uses	Source
2020	SYLVAN COHEN	EDR Digital Archive
2014	JOSEPH MCDERMOTT	Cole Information
	JOSEPHINE FRIED	Cole Information
2010	HOUSE OF THE VALLEY	Cole Information
	HILLCREST ROYALE RETIREMENT	Cole Information
	FLORENCE HURST	Cole Information
2005	ROYALE SALON	Cole Information
2000	HILLCREST ROYALE RETIREMENT LIVING	Cole Information
	ROYALE SALON	Cole Information
1995	HILLCREST ROYALE RETIREMENT	Cole Information
1992	HILLCREST ROYALE	Cole Information
	BARUCH, JOAN	Cole Information
	COMBS, LAWTON	Cole Information
	MITCHELL, KATIE	Cole Information
	RIF, HOWARD	Cole Information
	ENGEL, E A	Cole Information
	MAITLAND, HELEN M	Cole Information
	STERNBERG, HARRY	Cole Information
	GRAMACY, ANNE	Cole Information
	BETHKE, O	Cole Information
	GARCIA, JULIA	Cole Information
	BIALAK, DOROTHY	Cole Information
	ALTER, RUTH	Cole Information
	CRAVATH, HELENA	Cole Information
	MCDOUGALL, M	Cole Information
	HALL, HARRY	Cole Information
	JETER, OLLIE N	Cole Information
	MEKO, LILLIAN	Cole Information
	HALL, LILLIAN S	Cole Information
	SPENCER, J J	Cole Information
	FANT, JEANNE	Cole Information
	HUBER, R	Cole Information

FINDINGS

Year	Uses	Source
1992	CARDER, E H	Cole Information
	ANDERSON, FRED	Cole Information
	WYNN, HELEN	Cole Information
	CHRISTENSEN, M	Cole Information
	KIDES, HELEN	Cole Information
	LITZ, MARTHA	Cole Information
	SPIEGEL, ALYCE R	Cole Information
	CORDES, K L	Cole Information
	STEIN, PEARL	Cole Information
	YORK, BETTY	Cole Information
	HAILEY, EARLINE	Cole Information
	GRAMAN, JASON	Cole Information
	INTLEKOFER, JOHN W	Cole Information
	SALZBERG, GOLDIE	Cole Information
	RUSSELL, A	Cole Information
	STEIN, B	Cole Information
	OLSON, MARION	Cole Information
	WARD, MARY C	Cole Information
	SANCHEZ, CARMEN	Cole Information
	BIEDER, ZELLA	Cole Information
	MCCARTY, BERTHA	Cole Information

206 E HILLCREST DR

Year	Uses	Source
2000	PAMELA SELLERS	Cole Information

220 E HILLCREST DR

Year	Uses	Source
2020	TONYA STEVENSON	EDR Digital Archive
2017	ERICKA VELASCO	Cole Information
	MATTHEW STEVENSON	Cole Information
2014	COLLEEN FOERSTER	Cole Information
	MATTHEW STEVENSON	Cole Information
2010	COLLEEN FOERSTER	Cole Information

Year	Uses	Source
2010	ELIODORO AVALOS	Cole Information
	ALI JEFFER	Cole Information
2005	ELIODORO AVALOS	Cole Information

222 E HILLCREST DR

Year	Uses	Source
1992	CA EXCEPTIONL BREAD	Cole Information

230 E HILLCREST DR

Year	Uses	Source
2017	LUIS LOPEZ	Cole Information
	CATHERINE LOPEZ	Cole Information
2014	LUIS LOPEZ	Cole Information
	CHRISTINA GARCIA	Cole Information
2010	ARGELIA MARTINEZ	Cole Information
	LUIS LOPEZ	Cole Information
2005	JESSICA VARGA	Cole Information

250 E HILLCREST DR

Year	Uses	Source
2017	MARIA SALAZAR	Cole Information
	ANDRES ORTEGA	Cole Information
2014	MARIA SALAZAR	Cole Information
	OCCUPANT UNKNOWN	Cole Information
2010	MARY EDWARDS	Cole Information
2000	DAVID CRUZ	Cole Information

260 E HILLCREST DR

Year	Uses	Source
2017	SEAN LAFRENAIS	Cole Information
	LATONYA JEFFERSON	Cole Information
	RAYMOND PAYTON	Cole Information
2014	LATONYA JEFFERSON	Cole Information
2010	BERNICE BESERRA	Cole Information
	LATONYA JEFFERSON	Cole Information

Year	Uses	Source
2010	A ARANDA	Cole Information
2005	PHIL JONES	Cole Information
	LATONYA JEFFERSON	Cole Information
	PEREZ MITCHELL	Cole Information
	A ARANDA	Cole Information
2000	ALICIA BOYD	Cole Information

270 E HILLCREST DR

Year	Uses	Source
2020	ARACELI CARPIO	EDR Digital Archive
	PATRICIA NUNEZ	EDR Digital Archive
	KIMBERLY GOMEZ	EDR Digital Archive
2017	ARACELI CARPIO	Cole Information
	JOSE LOPEZ	Cole Information
	ARMANDO NUNEZ	Cole Information
2014	ARACELI CARPIO	Cole Information
	SABRINA JEFFERSON	Cole Information
	ARMANDO NUNEZ	Cole Information
2010	ARACELI CARPIO	Cole Information
	PATRICIA NUNEZ	Cole Information
2005	ROBERT JEFFERSON	Cole Information
	TRACY HASTIE	Cole Information
	PATRICIA NUNEZ	Cole Information

273 E HILLCREST DR

Year	Uses	Source
2020	RAYONT INC	EDR Digital Archive

280 E HILLCREST DR

Year	Uses	Source
2020	JILL PLESS	EDR Digital Archive
	ALEX SOLIS	EDR Digital Archive
	DOROTHY SOLIS	EDR Digital Archive
2017	JILL PLESS	Cole Information

FINDINGS

Year	Uses	Source
2017	ALEX SOLIS	Cole Information
2014	ALEX SOLIS	Cole Information
2010	ALEX SOLIS	Cole Information
2005	OCCUPANT UNKNOWN	Cole Information

290 E HILLCREST DR

Year	Uses	Source
2017	CITLALI ORTEGA	Cole Information
	JOSE LOPEZ	Cole Information
2014	ROBYN REYNOLDS	Cole Information
2005	JOSE LOPEZ	Cole Information

299 E HILLCREST DR

Year	Uses	Source
1992	POTOMAC INVST ASCTS	Cole Information
	KYROS, PETER N JR	Cole Information

306 E HILLCREST DR

Year	Uses	Source
2014	ALOYCE LOPEZ	Cole Information

324 E HILLCREST DR

Year	Uses	Source
1992	TRENDS 2000	Cole Information

350 E HILLCREST DR

Year	Uses	Source
2020	PAM INGRAM	EDR Digital Archive
	SARA INGRAM	EDR Digital Archive
2017	WYNONA GODDARD	Cole Information
	JENNIFER DORMAN	Cole Information
	SARA INGRAM	Cole Information
2014	OCCUPANT UNKNOWN	Cole Information
	LEEANNE CHRISTIANSEN	Cole Information
	SARA INGRAM	Cole Information
2010	PAM INGRAM	Cole Information

Year	Uses	Source
2005	IRASEMA PUENTE	Cole Information

360 E HILLCREST DR

Year	Uses	Source
2020	MONICA JUAREZ	EDR Digital Archive
2017	CHRISTOPHER ABRAMS	Cole Information
	MONICA JUAREZ	Cole Information
	DOROTHY WHITTINGTON	Cole Information
2014	OFELIA CHACLAN	Cole Information
	CHRISTOPHER ABRAMS	Cole Information
	KAREN LOYA	Cole Information
2010	LIZ OFALLON PSYCHIC MEDIUM	Cole Information
	SARA LOPEZ	Cole Information
	OFELIA CHACLAN	Cole Information
	KAREN LOYA	Cole Information
2005	LIZ OFALLON SPIRITUAL MEDIUM &	Cole Information
	OFELIA CHACLAN	Cole Information

365 E HILLCREST DR

Year	Uses	Source
2020	THOUSAND OAKS 365 E HILLCREST	EDR Digital Archive
	KAISER PERMANENTE THOUSAND	EDR Digital Archive
	KAISER PERMANENTE	EDR Digital Archive
	THOUSAND OAKS MEDICAL OFFICES	EDR Digital Archive
	KAISER PERMANENTE EAST	EDR Digital Archive
	SHALRA HAMEED YOUSUFI MD	EDR Digital Archive
	KAISER PERMANENTE THOUSAND	EDR Digital Archive
2014	KAISER PERMANENTE	Cole Information
2010	SILVA GUILLERMINA	Cole Information
	KAISER PERMANENTE MEDICAL CARE	Cole Information
	THOUSAND OAKS MEDICAL OFFICES	Cole Information
2005	KAISER PERMANENTE PHARMACY	Cole Information
	KAISER PERMANENTE MEDICAL GROUP	Cole Information
	SOUTHERN CAL PRMNNTE MD GROUP	Cole Information

Year	Uses	Source
2000	KAISER PERMANENTE MEDICAL CARE PROGRAM	Cole Information
	KAISER PERMANENTE MEDICAL CARE PROGRAM THOUSAND OAKS M	Cole Information

370 E HILLCREST DR

Year	Uses	Source
2014	SUSAN PERES	Cole Information
	LYNN GEORGE	Cole Information
2010	MICHELLE RUESGA	Cole Information
2005	CECILIA AVALOS	Cole Information
2000	AREA HOUSING AUTHORITY	Cole Information
	CECILIA AVALOS	Cole Information

380 E HILLCREST DR

Year	Uses	Source
2020	JESSICA DIAZ	EDR Digital Archive
2017	JESSICA DIAZ	Cole Information
2014	OCCUPANT UNKNOWN	Cole Information
	JESSICA DIAZ	Cole Information

382 E HILLCREST DR

Year	Uses	Source
2017	GREAT KHANS MONGOLIAN GRILL	Cole Information
2014	GREAT KHAN MONGOLIAN BBQ	Cole Information

386 E HILLCREST DR

Year	Uses	Source
1995	MAGIC PAN RESTAURANT	Cole Information

E HILLCREST DR STE 101

80 E HILLCREST DR STE 101

Year	Uses	Source
2020	KAREN BORG	EDR Digital Archive
	BILL BOYLE	EDR Digital Archive
	WENDY GARCIA	EDR Digital Archive

Year	Uses	Source
2020	LAMONT PEARSON	EDR Digital Archive
	KELLY GREENFIELD	EDR Digital Archive

E THOUSAND OAKS BLVD

1 E THOUSAND OAKS BLVD

Year	Uses	Source
2017	EAGLESON ARNDT FINANCIAL	Cole Information
1995	K R MOBIL	Cole Information
1992	K R MOBIL	Cole Information

18 E THOUSAND OAKS BLVD

Year	Uses	Source
2010	VENTURA COUNTY CREDIT UNION	Cole Information

25 E THOUSAND OAKS BLVD

Year	Uses	Source
2017	OFFICE DEPOT	Cole Information

50 E THOUSAND OAKS BLVD

Year	Uses	Source
2020	DOG HAUS	EDR Digital Archive
	URBANE CAFE	EDR Digital Archive
2017	INFINITI OF THOUSAND OAKS	Cole Information
	URBANE CAFE	Cole Information
	DOG HAUS	Cole Information
2014	INFINITI OF THOUSAND OAKS	Cole Information
2010	DENNYS	Cole Information
1995	DENNYS	Cole Information
1992	DENNYS RESTAURANT	Cole Information

56 E THOUSAND OAKS BLVD

Year	Uses	Source
2020	SHELL	EDR Digital Archive
	OAKS CENTER OIL INC	EDR Digital Archive
2017	SHELL	Cole Information

Year	Uses	Source
2017	OAKS CENTER OIL INC	Cole Information
2014	OAKS CENTER OIL INC	Cole Information
2010	OAKS CENTER OIL INC	Cole Information
2005	OAKS SHELL	Cole Information
	KTK ENTERPRISES INC	Cole Information
	OAKS CENTER OIL INC	Cole Information
1995	OAKS TEXACO	Cole Information
1992	OAKS TEXACO CENTER	Cole Information

75 E THOUSAND OAKS BLVD

Year	Uses	Source
2020	VITAMIN SHOPPE	EDR Digital Archive
2010	WESCOM CREDIT UNION	Cole Information
2005	WESTCOM CREDIT UNION	Cole Information
1995	ARMSTRONG GARDEN CTR	Cole Information
1992	ARMSTRONG GARDEN CT	Cole Information

90 E THOUSAND OAKS BLVD

Year	Uses	Source
2020	GARAGE DOORS	EDR Digital Archive
	WEBB SARAH C PT	EDR Digital Archive
	CONEJO VALLEY PHYSICAL THERAPY	EDR Digital Archive
	TAYLOR DEREK DPT	EDR Digital Archive
	RASHKIN ALAN MD	EDR Digital Archive
	CHAN JAMES C H MD	EDR Digital Archive
	HUITT-ZOLLARS	EDR Digital Archive
	SOLTMAN LEVITT & FLAHERTY LLP	EDR Digital Archive
	KENNETH BAYER LAW OFFICES	EDR Digital Archive
	FAULKES GARY W LAW OFC	EDR Digital Archive
2017	GARAGE DOORS	Cole Information
	RABOBANK	Cole Information
	CONEJO VALLEY PHYSICAL THERAPY	Cole Information
	FAULKES GARY W LAW OFC	Cole Information
	JCC INC	Cole Information

FINDINGS

Year	Uses	Source
2017	KENNETH BAYER LAW OFFICES	Cole Information
2014	CONEJO VALLEY PHYSICAL THERAPY	Cole Information
2010	VAN SICKLE & ROWLEY	Cole Information
	DENNIS P ZENTIL LAW OFFICES	Cole Information
2005	THOUSAND OAKS STAR	Cole Information
	REICHMAN JEFFREY S OF COUNSEL	Cole Information
	DONAHOE CHRISTOPHER M ATTORNEY	Cole Information
	VENTURA COUNTY STAR / THOUSAND OAKS	Cole Information
	SEAWEED ENTERPRISES LLC	Cole Information

100 E THOUSAND OAKS BLVD

Year	Uses	Source
2020	PETRAS ERIKA DAHLE	EDR Digital Archive
	KNAPP SANDRA C ATY	EDR Digital Archive
	CHRISTINA SHAFFER LAW OFFICE	EDR Digital Archive
	VALLEY-PEACE CREMATION-BURIAL	EDR Digital Archive
	MIDAS GOLD GROUP	EDR Digital Archive
	MOORE	EDR Digital Archive
	JOHNSON MOORE TRIAL LAWYERS	EDR Digital Archive
	LOWERMORTGAGENET	EDR Digital Archive
	FISHMAN BENEFITS GROUP	EDR Digital Archive
	BARRINGTON STAFFING	EDR Digital Archive
	LENELLE CASTILLE LAW OFFICES	EDR Digital Archive
	LAMIA FINANCIAL GROUP	EDR Digital Archive
	ZACHJER	EDR Digital Archive
	SMITH ANDREW D	EDR Digital Archive
	CALIFORNIA SENIOR LIVING	EDR Digital Archive
	WINTERS FINANCIAL GROUP INC	EDR Digital Archive
	MASSON SANJAY MD	EDR Digital Archive
	BODEMEIJER-ASSOC-AMERIPRISE	EDR Digital Archive
	DECIBEL HEARING SVC	EDR Digital Archive
	EAGLESON ARNDT FNCL ADVISORS	EDR Digital Archive
	MANAGEMENT ASSOCIATION INC	EDR Digital Archive

FINDINGS

Year	Uses	Source
2020	ONGOING OPERATIONS	EDR Digital Archive
	CORNERSTONE LAW CTR	EDR Digital Archive
	TAYLOR URSULA E MD	EDR Digital Archive
	JIMENEZ EDNA	EDR Digital Archive
	KLEIN SHAWN	EDR Digital Archive
	SHAW-ASSOC EDUCATIONAL CNSLTNG	EDR Digital Archive
	PAGE MASTER CORP	EDR Digital Archive
	LIMITLESS HEALTH	EDR Digital Archive
	COMMUNITY PSYCHIATRY	EDR Digital Archive
	CARY RUNNELLS-STATE FARM INS	EDR Digital Archive
	ASSOCIATES IN CLINICAL THERAPY	EDR Digital Archive
	COMDYN GROUP	EDR Digital Archive
	CAIN TECHNOLOGY-SOUTHERN	EDR Digital Archive
	PROFESSIONAL PLANNING	EDR Digital Archive
	COHEN RICHARD M REVOCABLE	EDR Digital Archive
	GEROLAMO NICHOLAS C PHD	EDR Digital Archive
	FLORENCE HOSPICE LLC	EDR Digital Archive
	MONEY STORE	EDR Digital Archive
	JOHN EISZ & ASSOC	EDR Digital Archive
	SOCAL CREMATIONS	EDR Digital Archive
	WENDER & MCLAINE CPA	EDR Digital Archive
	TORY VISO FINANCIAL ADVISOR	EDR Digital Archive
	SAFEGUARD BUSINESS SYSTEMS	EDR Digital Archive
	ZANER-BLOSER INC	EDR Digital Archive
	JONATHAN PAPPAS MARRIAGE	EDR Digital Archive
	LENDING RESOURCE CORP	EDR Digital Archive
	RAY STU LAW FIRM	EDR Digital Archive
	WESTLAKE VILLA HOSPICE INC	EDR Digital Archive
	BERGIN INSURANCE LLC	EDR Digital Archive
	RETIREMENT WEALTH CTR INC	EDR Digital Archive
	LIPSON DIANE ROTH PHD	EDR Digital Archive
	GMQ INSURANCE	EDR Digital Archive

FINDINGS

Year	Uses	Source
2020	MICHELLE LILLYWHITE PHOTO	EDR Digital Archive
	TONE WALLING & MEADOR LLP	EDR Digital Archive
	STEVEN TROLARD & ASSOC PLC	EDR Digital Archive
	REMEDE SURGICAL MANAGEMENT LLC	EDR Digital Archive
	JONES & MADHAVAN	EDR Digital Archive
	THOUSAND OAKS ACUPUNCTURE-HERB	EDR Digital Archive
	BOLD SCREEN MEDIA LLC	EDR Digital Archive
	DANNER & MARTYN	EDR Digital Archive
	ADVANCED TAX STRATEGIES LLC	EDR Digital Archive
	YORK RISK SVC GROUP	EDR Digital Archive
	BURR CHRISTOPHER PHD	EDR Digital Archive
	ALPHAPRO TECHNOLOGY	EDR Digital Archive
	APR INC	EDR Digital Archive
	UNIFIED ASSN-CONEJO TEACHERS	EDR Digital Archive
	NORTH RANCH FINANCIAL	EDR Digital Archive
2017	BIDMAGIC	Cole Information
	COMPLIANCE LAW GROUP	Cole Information
	CORNERSTONE LAW CENTER	Cole Information
	GIROLAMO & COMPANY CPAS	Cole Information
	ISU THOMAS BERGIN AGENCY	Cole Information
	MOORE	Cole Information
	PAGEMASTER CORP	Cole Information
	SANJAY MASSON MEDICAL CORP	Cole Information
	YMCA	Cole Information
	LAW OFFICE OF CHRISTINA SHAFFER	Cole Information
	NICHOLAS C GEROLAMO PHD	Cole Information
	SANDRA CANNADAY KNAPP ATTORNEY AT LA	Cole Information
	SHIRLEY M GLYNN PHD	Cole Information
	TONE WALLING & MEADOR LLP	Cole Information
	TRANSPACIFIC MANAGEMENT SERVICE	Cole Information
	UNIFIED ASSOCIATION OF CONEJO TEACHE	Cole Information
	ATTICUS INFORMATION SYSTEMS	Cole Information

FINDINGS

Year	*Uses*	*Source*
2017	GLEN A HOLDEN CHARTERED FINANCIAL AN	Cole Information
	SOCIAL SECURITY DISABILITY ATTORNEYS	Cole Information
	ALPHA PROFESSIONAL RESOURCES	Cole Information
	BARRINGTON STAFFING SERVICES	Cole Information
	G M Q INSURANCE	Cole Information
	LAW OFFICE OF DOUGLAS BORDNE	Cole Information
	LAW OFFICE OF RAYMOND L STUEHRMANN	Cole Information
	LOWERMORTGAGENET	Cole Information
	PARK CHANG SIK CA	Cole Information
	RAYMOND L STUEHRMANN ATTORNEY AT LAW	Cole Information
	STAZAN K SINA PHD	Cole Information
	THE MANAGEMENT TRUST	Cole Information
	ANDREW D SMITH ATTORNEY	Cole Information
	CALIFORNIA SENIOR LIVING	Cole Information
	COMMERCIAL SPECIALISTS INSURANCE SER	Cole Information
	JEANNETTE A BURR PH D	Cole Information
	JONES & MADHAVAN	Cole Information
	STATE FARM INSURANCE	Cole Information
	TOP REALTY	Cole Information
	UACT	Cole Information
	AMERIPRISE FINANCIAL	Cole Information
	CSIS	Cole Information
	EISZ JOHN & ASSOCIATES	Cole Information
	JULIA TERADAHALLISEY CPA	Cole Information
	PROFESSIONAL PLANNING	Cole Information
	RICHARD M COHEN REVOCABLE	Cole Information
	SOCAL CREMATIONS	Cole Information
	STEVEN POLLACK INS	Cole Information
	UNIFIED ASSOCIATION OF CONEJO TEACHE	Cole Information
	WELLSPRING HEALTHCARE SERVICES	Cole Information

FINDINGS

Year	*Uses*	*Source*
2017	WENDER & MCLAINE CPAS	Cole Information
	DANNER & MARTYN	Cole Information
	FINESTONE SCHUMAKER COCQUYT & ONGANI	Cole Information
	FLORENCE HOSPICE LLC	Cole Information
	TICOR TITLE	Cole Information
	DEBORAH A MORGAN CPA	Cole Information
	EAGLESON ARNDT FINANCIAL ADVISORS	Cole Information
	LPL FINANCIAL	Cole Information
	VISO TORY FINANCIAL ADVISOR	Cole Information
	WELLS FARGO	Cole Information
	BERGIN INSURANCE AGENCY LLC	Cole Information
2014	BIDMAGIC	Cole Information
	COMPLIANCE LAW GROUP	Cole Information
	CORNERSTONE LAW CENTER	Cole Information
	PAGEMASTER CORP	Cole Information
	SINA STAZAN K PHD	Cole Information
	SMITH ANDREW D ATTORNEY	Cole Information
	WILSON SHANNON	Cole Information
	YMCA	Cole Information
	COCQUYT DONALD A	Cole Information
	GESELL DAN	Cole Information
	FINESTONE ROBERT LEE	Cole Information
	LAW OFFICE OF CHRISTINA SHAFFER	Cole Information
	ONGOING OPERATIONS	Cole Information
	OSBORNE CAROL MA MFCC	Cole Information
	RAPHAEL DAVID PUBLIC ACCOUNTANT	Cole Information
	UNIFIED ASSOCIATION OF CONEJO TEACHE	Cole Information
	TONE WALLING & MEADOR LLP	Cole Information
	TRANSPACIFIC MANAGEMENT SERVICE	Cole Information
	SOCIAL SECURITY DISABILITY ATTORNEY	Cole Information
	WENDER & MCLAINE CPA	Cole Information
	WENDER & MCLAINE CPA	Cole Information

FINDINGS

Year	Uses	Source
2014	ALL PURE POOL & SPA	Cole Information
	BARRINGTON STAFFING SERVICES	Cole Information
	GEROLAMO NICHOLAS C PHD	Cole Information
	MICROWAVE MONOLITHICS INC	Cole Information
	MFA WEALTH SERVICES	Cole Information
	MORGAN DEBORAH A CPA	Cole Information
	NACHMEN MELVYN	Cole Information
	VIDEO COURT REPORTERS	Cole Information
	STEVENS DONALD E ATTY	Cole Information
	STUEHRMANN RAYMOND L ATTORNEY AT LAW	Cole Information
	CHRISTOPHER LAMIA	Cole Information
	G M Q INSURANCE	Cole Information
	LAMIA FINANCIAL GROUP	Cole Information
	LOWERMORTGAGENET	Cole Information
	PARK CHANG SIK CA	Cole Information
	TERADAHALLISEY JULIA CPA	Cole Information
	AMERIPRISE FINANCIAL	Cole Information
	CALIFORNIA SENIOR LIVING	Cole Information
	COMMERCIAL SPECIALISTS INSURANCE SER	Cole Information
	EXCLUSIVE INSURANCE BROKERAGE	Cole Information
	FLORENCE HOSPICE LLC	Cole Information
	HOLDEN GLEN A CFA	Cole Information
	JONES & MADHAVAN	Cole Information
	UACT	Cole Information
	SECURE CAPITAL SOLUTIONS	Cole Information
	STATE FARM INSURANCE	Cole Information
	ALPHA PROFESSIONAL	Cole Information
	BODEMEIJER DANIEL CRPC	Cole Information
	ISU THOMAS BERGIN AGENCY	Cole Information
	LAMANNO CAROLYN MA MFCC	Cole Information
	MANAGEMENT ASSOCIATION INC THE	Cole Information

FINDINGS

Year	Uses	Source
2014	ONGANIA DOUGLAS A	Cole Information
	POLLACK STEVEN INS	Cole Information
	PROFESSIONAL PLANNING	Cole Information
	UNIFIED ASSOCIATION OF CONEJO TEACHE	Cole Information
	THOUSAND OAKS ACUPUNCTURE & HERB CLI	Cole Information
	DANNER & MARTYN	Cole Information
	DANNER & MARTYN LLP	Cole Information
	GIROLAMO & GIROLAMO CPAS	Cole Information
	GLYNN SHIRLEY M PHD	Cole Information
	LAW OFFICES OF LENELLE	Cole Information
	MAGALLANES ASSOCIATES INTERNATL	Cole Information
	TICOR TITLE	Cole Information
	RICHARD M COHEN REVOCABLE	Cole Information
	STEVE POLLACK STATE FARM INSURANCE	Cole Information
	ACUPUNCTURE & HERB CLINIC	Cole Information
	BERGIN INSURANCE AGENCY LLC	Cole Information
	EAGLESON ARNDT FINANCIAL ADVISORS	Cole Information
	GUARDSMARK	Cole Information
	LPL FINANCIAL	Cole Information
	FOLEY & THOMAS	Cole Information
	KNAPP SANDRA CANNADAY ATTORNEY AT LA	Cole Information
	VISO TORY FINANCIAL ADVISOR	Cole Information
	GRACE THOMPSON	Cole Information
2010	RESNICK ENTERPRISES	Cole Information
	RAYMOND L STUEHRMANN LAW OFC	Cole Information
	STEVEN TROLARD A PRO LAW CORP	Cole Information
	GOLD COAST SECURITIES INC	Cole Information
	LENELLE CASTILLE LAW OFFICES	Cole Information
	COMPLIANCE LAW GROUP	Cole Information
	NORTH RANCH FINANCIAL	Cole Information
	SINA STAZAN K PHD	Cole Information

FINDINGS

Year	Uses	Source
2010	PRIORITY PAYROLL	Cole Information
	TORY VISO FINANCIAL ADVISOR	Cole Information
	STATE FARM INSURANCE	Cole Information
	VIDEO COURT REPORTERS	Cole Information
	SHERWOOD MORTGAGE GROUP INC	Cole Information
	STERLING OAKS FINANCIAL	Cole Information
	BARRINGTON STAFFING	Cole Information
	KNAPP SANDRA C	Cole Information
	TICOR TITLE INSURANCE	Cole Information
	WILSON SHANNON	Cole Information
	GEROLAMO NICHOLAS C PHD	Cole Information
	MEADOR & ASSOC	Cole Information
	MANN JUDY	Cole Information
	GLYNN & ASSOC	Cole Information
	OSBORNE CAROL E	Cole Information
	COUNSELING & PSYCHIATRIC SVC	Cole Information
	TRANSPACIFIC MANAGEMENT SVC	Cole Information
	STEVENS DONALD E	Cole Information
	THOUSAND OAKS ACUPUNCTURE	Cole Information
	GOAD DIANE L	Cole Information
	ANDREW D SMITH ATTORNEY	Cole Information
	CHRISTINA SHAFFER LAW OFFICE	Cole Information
	SOUTHEAST VENTURA CNTY YMCA	Cole Information
	INTERSTATE CORP	Cole Information
	LPL FINANCIAL SVC	Cole Information
	GMQ INSURANCE SVC	Cole Information
	MANAGEMENT RECRUITERS INTL INC	Cole Information
	UNIFIED ASSNCONEJO TEACHERS	Cole Information
	ASHLYN FINANCIAL	Cole Information
	VERNON L ELLICOTT LAW OFFICES	Cole Information
	SAFEGUARD BUSINESS SYSTEMS	Cole Information
	LINSCO PRIVATE LEDGER	Cole Information

FINDINGS

Year	*Uses*	*Source*
2010	HAMPSHIRE GROUP	Cole Information
	GREGG CYNTHIA	Cole Information
	GIROLAMO & CO	Cole Information
	WHEATMAN INSURANCE SVC LLC	Cole Information
	JONES & MADHAVAN	Cole Information
	AMERIPRISE FINANCIAL	Cole Information
	ATTICUS INFORMATION SYSTEMS	Cole Information
	DAVID SCRIVNER MA AT MFT	Cole Information
	A E FADDEN & ASSOC	Cole Information
	PROFESSIONAL PLANNING	Cole Information
	DAVID RAPHAEL PBLC ACCOUNTANT	Cole Information
	DANNER & MARTYN	Cole Information
	WENDER & MC LAINE	Cole Information
	LIVE SCAN	Cole Information
	PEOPLES MORTGAGE GROUP	Cole Information
	YORK INSURANCE SVC GROUP	Cole Information
	AXELRAD KEVIN J PHD	Cole Information
	COMMERCIAL SPECIALISTS INS SVC	Cole Information
	LAURA RAPHAEL BUSINESS SVC	Cole Information
	HALLISEY JULIA CPA	Cole Information
	GUARDSMARK LLC	Cole Information
	NORTARY PUBLIC	Cole Information
	SANDOVAL DENTAL CERAMICS	Cole Information
	ALPHA PROFESSIONAL RESOURCES	Cole Information
	STAHLHUTH MARK PHD	Cole Information
	MAGALLANES ASSOCIATES INTL	Cole Information
	FIRESTONE SCHUMAKER COCQUYT	Cole Information
	CASDEX INC	Cole Information
	CHATOFF & ASSOC	Cole Information
	PAGEMASTER CORP	Cole Information
	CRAIG GLASS	Cole Information
2005	COUNCILING OFFICE JUDY MANN	Cole Information

FINDINGS

Year	Uses	Source
2005	MANAGEMENT RECRUITERS	Cole Information
	GEORGE MANUS	Cole Information
	RAPHAEL DAVID PUB ACCOUNTANT	Cole Information
	CSIS INSURANCE SERVICES	Cole Information
	STEVEN A TROLARD PROFESSIONAL LAW CO	Cole Information
	SPARTAN INTERNET SOLUTION	Cole Information
	ULTIMATE STAFFING SERVICES	Cole Information
	BESTTIMETOGO	Cole Information
	G W LITTLE	Cole Information
	SAFEGUARD BUSINESS SYSTEMS	Cole Information
	WEALTHCARE ALLIANCE INC	Cole Information
	ROYAL ALLIANCE ASSOCIATES	Cole Information
	STATE FARM INSURANCE	Cole Information
	PEOPLES MORTGAGE GROUP	Cole Information
	UACT	Cole Information
	WHISPERING PINES TWNHM HMWNR	Cole Information
	GUARDS MARK	Cole Information
	LARRY WALKER ASSOCIATES	Cole Information
	GMQ INSURANCE SERVICES INC	Cole Information
	JOHN E MCLAINE CPA	Cole Information
	VIDEO COURT REPORTERS	Cole Information
	LAW OFFICES OF STEVEN TROLARD	Cole Information
	PAGE MASTER CORP	Cole Information
	ROBERT CHOW	Cole Information
	ROMANO LYNNE ATTORNEY AT LAW	Cole Information
	BRANDENBURG & GARRETT	Cole Information
	SPRAGUE & ASSOCIATES	Cole Information
	GOLD COAST ASSOCIATION MANAGEMENT	Cole Information
	BROWN ARTHUR	Cole Information
	DANNER AND MARTYN LLC	Cole Information
	GREGORY J KAAPUNI	Cole Information

FINDINGS

Year	*Uses*	*Source*
2005	THE GREAT BIG GRIDDLE LL	Cole Information
	FADDEN AE & ASSOCIATES	Cole Information
	HAMPSHIRE GROUP	Cole Information
	GUNNING PHILIP ATTORNEY	Cole Information
	C I G INC	Cole Information
	JONES & MADHAVAN	Cole Information
	SHARKYS FRANCHISE GROUP	Cole Information
	FRESH OPPORTUNITIES	Cole Information
	THOUSAND OAKS ACUPUNCTURE HERB	Cole Information
	ZANERBLOSER	Cole Information
	THOUSAND OAKS CREDIT BUREAU	Cole Information
	PHILIP V SWAN ASSOCIATES	Cole Information
	PROFESSIONAL PLANNING	Cole Information
	ARNOLD E FADDEN E A	Cole Information
	CELEBRITY PRIME FOODS	Cole Information
	FOLLIN KNDICE MA EEG BIOFEEDBACK	Cole Information
	JULIA T TERADA CPA	Cole Information
	WENDER AND MC LAINE CPA	Cole Information
	GLASS 7 SEEBODE ATTORNEY AT LAW	Cole Information
	STORNAWAYE PROPERTIES INC	Cole Information
	GARY EVAN	Cole Information
	KEN BAVAN & ASSOCS CPAS	Cole Information
	DPR MORTGAGE INC	Cole Information
	MRI OF THOUSAND OAKS	Cole Information
	WHISPERING PINES TOWNHOMES HOMEOWNER	Cole Information
	CONEJO ESCROW CORP	Cole Information
	MINDY M GILLIHAN MA MFT	Cole Information
	THE GREAT BIG GRIDDLE	Cole Information
	PLAZA ASSOCIATES LLC	Cole Information
	APR INC	Cole Information
	SANDOVAL DENTAL CERAMICS	Cole Information
	DIAMOND PROPERTIES REALTY	Cole Information

FINDINGS

Year	Uses	Source
2005	ALPHA PROFESSIONAL RESOURCES	Cole Information
	GREGG CYNTHIA MFCC	Cole Information
	LOSEY GROUP	Cole Information
	DIMEO BARBARA ATTORNEY AT LAW	Cole Information
2000	VIDEO COURT REPORTERS	Cole Information
	INTERSECT USA	Cole Information
	RICHARDS INSURANCE	Cole Information
	CROWN DAVID	Cole Information
	TENNER ERIN K LAW OFFICES OF	Cole Information
	MAZIN STEVE ATTORNEY AT LAW	Cole Information
	BROWN REALTORS RELOCATION SERVICES	Cole Information
	CONEJO ESCROW CORPORATION	Cole Information
	KROWD PAT FARMERS INSURANCE	Cole Information
	FIRST ADVANTAGE MORTGAGE COMPANY	Cole Information
	ALTERNATIVE HEALTH	Cole Information
	FADDEN & GROSS	Cole Information
	MAZIN STEVE ATTORNEY	Cole Information
	A E FADDEN & KEN GROSS	Cole Information
1995	MARTIN & JAMES INVESTIGATION	Cole Information
	DONALD E STEVENS	Cole Information
	ALLIANCE ESCROW SVC	Cole Information
	GEORGE A MANUS	Cole Information
	ROYAL ALLIANCE ASSOC INC	Cole Information
	CONEJO AUTOMOBILE EXCHANGE	Cole Information
	THOUSAND OAKS ACUPUNCTURE	Cole Information
	SANDRA C KNAPP	Cole Information
	AMIGOS IN MOTION	Cole Information
	THOUSAND OAKS CREDIT BUREAU	Cole Information
	BOULEVARD TRAVEL INC	Cole Information
	WESAV MORTGAGE CORP	Cole Information
	CONEJO SECURITIES	Cole Information
	HERBERT G CHESNEY	Cole Information

FINDINGS

Year	Uses	Source
1995	JAMES A REYNARD	Cole Information
	COMPUTER RESULTS	Cole Information
	EMERGENCY CONSULTATION	Cole Information
	SAFEGUARD BUSINESS SYSTEMS	Cole Information
	JANET A HEMPHILL CPA	Cole Information
	ERIC MERCER LAW OFFICES	Cole Information
	EXPERT TECHNICAL CONSULTANTS	Cole Information
	EXECUTIVE TAX SVC	Cole Information
	MICHAEL P KENNEY INSURANCE	Cole Information
	W KENNEY	Cole Information
	PATRICIA CORRIGAN	Cole Information
	LAURA RAPHAEL BUSINESS SVC	Cole Information
	SUSAN E COHEN CPA	Cole Information
	STANTON GAMBOA INSURANCE	Cole Information
	MULTI BUSINESS SVC	Cole Information
	AMERICAN PSYCHOTHERAPY ASSN	Cole Information
	JOHN E MC LAINE CPA	Cole Information
	G W KENNEY CO	Cole Information
	ARTHUR EVRY	Cole Information
	JULIA TERADA	Cole Information
	RAYMOND A GARCIA	Cole Information
	WEINSTOCK BRAUER PHRMCTCLS INC	Cole Information
	MARY ANNE RYAN CPA	Cole Information
	TRC TEMPORARY SVC	Cole Information
	JOAN HOWARD	Cole Information
	EXPERTS TECHNOLOGY INTL	Cole Information
	AMERICAN HEARING AID SVC	Cole Information
	MYRA G UYEMURA CPA	Cole Information
	DAVID L WENDER CPA	Cole Information
	FIDELITY UNION LIFE INSURANCE	Cole Information
	TRANSAMERICA FINANCIAL SVC	Cole Information
	HAMPSHIRE GROUP	Cole Information

FINDINGS

Year	*Uses*	*Source*
1995	ARTHUR BROWN	Cole Information
	COUNSELING CENTER	Cole Information
	WESTERN BANK MORTGAGE CO	Cole Information
	ROSE ANN GALATI CPA	Cole Information
	VIDEO COURT REPORTERS	Cole Information
	JAMES BARROW CPA	Cole Information
	FADDEN & GROSS	Cole Information
	SANDOVAL DENTAL CERAMICS	Cole Information
	PAT K BOWEN LAW OFFICES	Cole Information
	SMITH INSURANCE	Cole Information
	CONEJO ESCROW CORP	Cole Information
	STATE FARM INSURANCE	Cole Information
	CRAIG WOZNICK CPA FIRM	Cole Information
	SUNBURST ASSOCIATES INC	Cole Information
	DAVID RAPHAEL	Cole Information
	MOLSICK, RAYMOND	Cole Information
	HEMPHILL, JANET A	Cole Information
	UYEMURA, MYRA G	Cole Information
	BARROW, JAMES E	Cole Information
	CORRIGAN, P	Cole Information
	COHEN, SUSAN E	Cole Information
	POLLACK, STEVEN	Cole Information
	RYAN, MARY A	Cole Information
	TERADA, JULIA	Cole Information
	MCLAINE, JOHN E	Cole Information
	HOWARD, DAVID A	Cole Information
	WOZNICK, CRAIG	Cole Information
	WENDER, DAVID L	Cole Information
1992	DAVIS LEE	Cole Information
	KENNEY E ANNE INS	Cole Information
	EVRY ARTHUR ATTY	Cole Information
	REYNARD JAMES ATTY	Cole Information

FINDINGS

Year	*Uses*	*Source*
1992	ACUPUNCTURE&HERB	Cole Information
	COHEN SUSAN E CPA	Cole Information
	BEVERLY HLLS SECRTY	Cole Information
	EXPERT TCHNCL CNSLT	Cole Information
	CONEJO AUTO EXCHNGE	Cole Information
	T S I FINANCIAL	Cole Information
	KENDALL CONSTRUCTN	Cole Information
	BOULEVARD TRAVEL	Cole Information
	A Q A P	Cole Information
	ALLIANCE ESCROW SVS	Cole Information
	BROOKS ASSOCIATES	Cole Information
	VIDEO CRT REPORTERS	Cole Information
	WEINSTOCK BRAUER	Cole Information
	SANDOVAL DENTL CRMC	Cole Information
	STEVENS DONALD ATTY	Cole Information
	CHESNEY H G ATTY	Cole Information
	A E FADDEN&K GROSS	Cole Information
	TERADA JULIA	Cole Information
	KNAPP SANDRA C ATTY	Cole Information
	BLUE CROSS CA AGENT	Cole Information
	WESELY THOMAS ENTP	Cole Information
	SAFEGUARD BSNS SYS	Cole Information
	SUNBURST ASCTS INC	Cole Information
	CHILD&FMLY DEVLP CT	Cole Information
	RAPHAEL DAVID PA	Cole Information
	NAZARBEKIN INVSTMTS	Cole Information
	AMER HEARNG AID SVS	Cole Information
	BARROW JAMES E CPA	Cole Information
	MANUS GEORGE A ATTY	Cole Information
	BOWEN PAT K ATTY	Cole Information
	BROWN REALTORS	Cole Information
	STATE FARM INS AGNT	Cole Information

FINDINGS

Year	Uses	Source
1992	SMITH INSURANCE AG	Cole Information
	MCLAINE JOHN E CPA	Cole Information
	TRANSAM FNCL SERV	Cole Information
	WENDER DAVID L CPA	Cole Information
	HAMPSHIRE GROUP	Cole Information
	BROWN ARTHUR ATTY	Cole Information
	MAGNETIC RESONANCE	Cole Information
	GARCIA RAYMOND ATTY	Cole Information
	RYAN MARY ANNE CPA	Cole Information
	GALATI ROSE ANN CPA	Cole Information
	WESTRN BANK MRTG CO	Cole Information
	CROSSPOINT ENGRG	Cole Information
	N S K CORPORATION	Cole Information
	HOWARD D PHD IMFCC	Cole Information
	R C WILSON ENTPRS	Cole Information
	CONEJO ESCROW CORP	Cole Information
	MOLSICK, RAYMOND	Cole Information
	UYEMURA, MYRA G	Cole Information
	BARROW, JAMES E	Cole Information
	CORRIGAN, P	Cole Information
	COHEN, SUSAN E	Cole Information
	RYAN, MARY A	Cole Information
	TERADA, JULIA	Cole Information
	GALATI, ROSE A	Cole Information
	DAVIS, LEE	Cole Information

101 E THOUSAND OAKS BLVD

Year	Uses	Source
1995	OCCUPANT UNKNOWNN	Cole Information

104 E THOUSAND OAKS BLVD

Year	Uses	Source
2020	THOUSAND OAKS FIRESIDE-DESIGN	EDR Digital Archive
2017	KEYBOARD CONCEPTS	Cole Information

Year	Uses	Source
2017	THOUSAND OAKS FIRESIDE & DESIGN IN	Cole Information
2014	KEYBOARD CONCEPTS	Cole Information
	THOUSAND OAKS FIRESIDE & DESIGN	Cole Information

110 E THOUSAND OAKS BLVD

Year	Uses	Source
2020	GOLDENSTATE LANDSCAPES INC	EDR Digital Archive
	MUNTEAN SORIN N DDS	EDR Digital Archive
	SORIN MUNTEAN	EDR Digital Archive
	GEORGETA MUNTEAN	EDR Digital Archive
2017	MUNTEAN DENTISTRY SORIN N MUNTEAN	Cole Information
2014	MUNTEAN SORIN N DDS A PROFESSIONAL D	Cole Information
2010	MUNTEAN SORIN N DDS	Cole Information
2005	BROWN REALTORS	Cole Information
	MUNTEAN SORIN N DDS A PROFESSIONAL D	Cole Information
2000	BROWN REALTORS	Cole Information
1995	BROWN REALTORS	Cole Information
	OCCUPANT UNKNOWNN	Cole Information
1992	BROWN ESCROW	Cole Information
	BROWN, ESCROW	Cole Information

119 E THOUSAND OAKS BLVD

Year	Uses	Source
1995	OCCUPANT UNKNOWNN	Cole Information

137 E THOUSAND OAKS BLVD

Year	Uses	Source
2020	TROOP REAL ESTATE INC	EDR Digital Archive
	KATHY & BRIAN BOALS	EDR Digital Archive
	CITY VENTURE GROUP	EDR Digital Archive
	WELLLIFE ENTERPRISES	EDR Digital Archive
2017	OUTBACK STEAKHOUSE	Cole Information
	TROOP REAL ESTATE	Cole Information

FINDINGS

Year	Uses	Source
2017	WELLLIFE ENTERPRISES	Cole Information
	THOMAS CHARON	Cole Information
	RICHARD OMARA	Cole Information
2014	CURT SOMMERS REAL ESTATE	Cole Information
	OUTBACK STEAKHOUSE	Cole Information
2010	OUTBACK STEAKHOUSE	Cole Information
2005	GOLDHIL HOME MEDICAL INTERNATIONAL I	Cole Information
	JOB SEARCH	Cole Information
	OUTBACK STEAKHO	Cole Information
	GLASSMAN RANDY	Cole Information
	RANDALL GLASSMAN	Cole Information
2000	OCCUPANT UNKNOWN	Cole Information
1995	LEGAL EZ OF THOUSAND OAKS	Cole Information
	ANDERSEN, CAROL D	Cole Information
1992	MARCH PROPERTIES	Cole Information
	LEGAL E Z THSND OAK	Cole Information
	JOB SEARCH	Cole Information
	GOLDHILL HOME MEDIA	Cole Information
	NORDMAN CORMANY	Cole Information
	BANK A LEVY	Cole Information
	DIVORCE ASSISTANTS	Cole Information
	VEN CO TICKET AGNCY	Cole Information
	WINFIELD WM E ATTY	Cole Information

140 E THOUSAND OAKS BLVD

Year	Uses	Source
2020	WELLS FARGO BANK	EDR Digital Archive
	ATM	EDR Digital Archive
	WELLS FARGO HOME MORTGAGE	EDR Digital Archive
2017	WELLS FARGO BANK	Cole Information
2014	WELLS FARGO BANK	Cole Information
	WELLS FARGO HOME MORTGAGE	Cole Information
2010	WELLS FARGO BANK	Cole Information

Year	Uses	Source
2010	WELLS FARGO HOME MORTGAGE	Cole Information
2005	WELLS FARGO HOME MORTGAGE	Cole Information
1995	WELLS FARGO BANK	Cole Information
1992	WELLS FRGO	Cole Information

147 E THOUSAND OAKS BLVD

Year	Uses	Source
1992	NURSERYLAND GRDN CT	Cole Information

159 E THOUSAND OAKS BLVD

Year	Uses	Source
2020	TIPSY GOAT	EDR Digital Archive
2017	THE TIPSY GOAT	Cole Information
2014	THE TIPSY GOAT	Cole Information
2010	ENRIQUES MEXICAN RESTAURANT	Cole Information
1995	ENRIQUES MEXICAN RESTAURANT	Cole Information
1992	ENRIQUES MEXCN REST	Cole Information

171 E THOUSAND OAKS BLVD

Year	Uses	Source
2020	FISHER MICHELLE D ATY	EDR Digital Archive
	AMERICAN REPROGRAPHICS CO	EDR Digital Archive
	THOUSAND OAKS QUALITY AC SVC	EDR Digital Archive
	ERICSON GARY	EDR Digital Archive
	HOME INSTEAD SENIOR CARE	EDR Digital Archive
	R M R INSURANCE SVC INC	EDR Digital Archive
	JENG ACADEMIC CTR	EDR Digital Archive
	EDWARD JONES	EDR Digital Archive
	FARMERS INSURANCE-CINDY DTSMN	EDR Digital Archive
	FARMERS INSURANCE	EDR Digital Archive
	KARS 4 CANCER	EDR Digital Archive
	ADVANCED SCHOOL OF MASSAGE	EDR Digital Archive
	MASSAGE CENTER	EDR Digital Archive
	ALL FAMILY CHIROPRACTIC CTR	EDR Digital Archive

FINDINGS

Year	Uses	Source
2020	ARC DOCUMENT SOLUTIONS	EDR Digital Archive
2017	ADVANCED SCHOOL OF MASSAGE	Cole Information
	FORD GRAPHIC	Cole Information
	ALL FAMILY CHIROPRACTIC CENTER	Cole Information
	JENG ACADEMIC CENTER	Cole Information
2014	FISHER MICHELLE D	Cole Information
	ADVANCED SCHOOL OF MASSAGE	Cole Information
	AMERICAN REPROGRAPHICS COMPANY	Cole Information
	FORD GRAPHIC	Cole Information
	VAN SICKLE & ASSOCIATES PC	Cole Information
	BINDELGLASS GLEN	Cole Information
	ALL FAMILY CHIROPRACTIC CENTER	Cole Information
	EDWARD JONES	Cole Information
	JENG ACADEMIC CENTER	Cole Information
	MASSAGE CENTER	Cole Information
	LABA STUART M	Cole Information
	SELECTIVE INSURANCE	Cole Information
	DIANE VANSICKLE	Cole Information
	EDNA MURPHY	Cole Information
	MICHELLE FISHER	Cole Information
2010	JEFFREY REICHMAN LAW OFFICES	Cole Information
	FISHER MICHELLE D	Cole Information
	LIBBY L BARRABEE LAW OFFICES	Cole Information
	ADVANCED SCHOOL OF MASSAGE	Cole Information
	PACK WEST	Cole Information
	HLC CAPITAL INC	Cole Information
	ALL STAR REALTY	Cole Information
	EDWARD JONES	Cole Information
	FORD GRAPHICS	Cole Information
	ALL PRO FINANCIAL INC	Cole Information
	SAUCI CREATIVE INC	Cole Information
	PALM PLAZA	Cole Information

FINDINGS

Year	*Uses*	*Source*
2010	JENG ACADEMIC CTR	Cole Information
	CHRIS GRAY LAW OFFICE	Cole Information
	BROKERS XPRESS	Cole Information
	RICHARD S RABBIN LAW OFFICE	Cole Information
	MICHELLE FISHER	Cole Information
	DOROTHEA SKENE	Cole Information
2005	ELLIOTT AND JORDAN CERTIFIED PUBLIC	Cole Information
	ACTORS STUDIO OF VENTURA COUNTY	Cole Information
	THOUSAND OAKS ACTORS STUDIO	Cole Information
	AMETHYST DEVELOPMENT CORP	Cole Information
	COLDWELL BANKER REAL ESTATE & MRTGS	Cole Information
	SANDRA KOVACH CPA	Cole Information
	ISIS INT L COMMUNICATIONS INC	Cole Information
	PACK WEST	Cole Information
	INTERNATIONAL COLLEGE OF BUSINESS &	Cole Information
	FRANKE CONTAINER SYSTEMS	Cole Information
	HLC CAPITAL INC	Cole Information
	BROKERS XPRESS	Cole Information
	PAT HELTON REALTOR	Cole Information
	TAYLOR CHARLES R EA INCM TAX	Cole Information
	ADVANCED SCHOOL OF MASSAGE THERAPY	Cole Information
	WEST PACK	Cole Information
	SANDRA KOVACH	Cole Information
	FRANCISCO SALAZAR	Cole Information
	VICKY PETTY	Cole Information
	MICHELLE FISHER	Cole Information
	YAELA GLEUSTEN	Cole Information
	JORGE GUERRERO	Cole Information
	GARY JERICSON	Cole Information
2000	ELLIOTT & JORDAN CERT PUB ACCOUNTANTS INCORPORATED	Cole Information
	JOSEPH SUNDAY	Cole Information

Year	Uses	Source
1995	SYDNEY MANDLER	Cole Information
	SIGNUM SYSTEMS	Cole Information
	BUSINESS ART	Cole Information
	JACOBY & MEYERS LAW OFFICES	Cole Information
	COMPUTERLAND	Cole Information
	BUILDERS MORTGAGE SVC	Cole Information
	MSI LABORATORIES	Cole Information
	REHABILITATION DEPARTMENT	Cole Information
	MANDLER, SYDNEY	Cole Information
1992	CA ST REHAB BR OFC	Cole Information
	SIGNUM SYSTEMS	Cole Information
	MANDLER SYDNEY	Cole Information
	CAPITOL CMRCE MRTG	Cole Information
	JACOBY&MEYERS LAW	Cole Information
	THOUSAND OAKS MRTG	Cole Information
	BUILDERS MRTG SERV	Cole Information
	M S I LABORATORIES	Cole Information
	WESTLK HYDRO SYSTEM	Cole Information
	COMPUTERLAND	Cole Information
	EXCEL PERSONNEL	Cole Information

185 E THOUSAND OAKS BLVD

Year	Uses	Source
2010	SARAH GONDA	Cole Information

199 E THOUSAND OAKS BLVD

Year	Uses	Source
2020	STATE FARM INSURANCE	EDR Digital Archive
	MIKE GUSICK-STATE FARM INS	EDR Digital Archive
	GEOFF AVERY-STATE FARM INS	EDR Digital Archive
	ONE WEST BANK	EDR Digital Archive
	MIRAMED ON CALL CONSULTING	EDR Digital Archive
	ATM	EDR Digital Archive
	STATE FARM INSURANCE	EDR Digital Archive

FINDINGS

Year	Uses	Source
2020	CORE MICHAEL CPA	EDR Digital Archive
2017	J & L HAULING & DISPOSABLE	Cole Information
	MICHAEL CORE CPA	Cole Information
	YNOT PRODUCTIONS	Cole Information
	ITN INC	Cole Information
	MICHAEL C GUSICK INS	Cole Information
	STATE FARM INSURANCE	Cole Information
	AVILA FRANCISCO	Cole Information
2014	CARE ONE HOSPICE	Cole Information
	GUSICK MICHAEL C INS	Cole Information
	J & L HAULING & DISPOSABLE	Cole Information
	CORE MICHAEL CPA	Cole Information
	YNOT PRODUCTIONS	Cole Information
	ITN INC	Cole Information
	MIKE GUSICK STATE FARM INSURANCE A	Cole Information
	GOAD	Cole Information
	FRANCISCO AVILA	Cole Information
	STATE FARM INSURANCE	Cole Information
	DIANE GOAD	Cole Information
	AVILA FRANCISCO	Cole Information
	MICHAEL GUSICK	Cole Information
2010	STATE FARM INSURANCE	Cole Information
	MORAVIA IT USA	Cole Information
	CORE MICHAEL CPA	Cole Information
	CAROLS CARPETS & INTERIORS	Cole Information
	805 MOTORING INC	Cole Information
	YNOT PRODUCTIONS	Cole Information
	INTERNATIONAL NETWORK	Cole Information
	GREG WILEY	Cole Information
2005	ITN INC	Cole Information
	MORAVIA IT INC	Cole Information
	SUNBURST ASSOCIATES INC	Cole Information

FINDINGS

Year	Uses	Source
2005	LG MOTORS INC	Cole Information
	INERNATIONAL TECHNOLOGY NETWORK INC	Cole Information
	DEKKER INTERNATIONAL LLC	Cole Information
	ASHWORTH LEININGER GROUP	Cole Information
	ENDLESS OPTIONS INC	Cole Information
	DEKKER MOTORSPORT	Cole Information
	ACT 1	Cole Information
	DRIVEWAY SPECIALISTS INC	Cole Information
	FERRIN & SAUNDERS PETER	Cole Information
	ABRAHAM RYNGLER	Cole Information
	JOIST TRUS	Cole Information
	CURTIS THOMAS	Cole Information
	GREG WILEY	Cole Information
2000	ELAINE MINGER	Cole Information
1995	MICHAEL CORE CPA	Cole Information
	WRITING SHOP	Cole Information
	STATE FARM INSURANCE	Cole Information
	CLARK FINANCIAL CO	Cole Information
	NEW LIFE FINANCIAL	Cole Information
	CHUCKS CARPETS & DRAPERIES	Cole Information
	ANN PREHN	Cole Information
	COORDINATED CONSTRUCTION INC	Cole Information
	ACT 1 PERSONNEL SVC	Cole Information
	ELAINE MINGER	Cole Information
	THOUSAND OAKS PROPERTY MGMT	Cole Information
	MINGER, ELAINE	Cole Information
	CORE, MICHAEL	Cole Information
	PREHN, ANN	Cole Information
1992	PREHN ANN MFCC	Cole Information
	COORDINATED CONSTR	Cole Information
	CORE MICHAEL CPA	Cole Information
	NEW LIFE FINANCIAL	Cole Information

Year	Uses	Source
1992	STATE FARM INS AGNT	Cole Information
	ROYALTY FINANCE CO	Cole Information
	L&L DIVERSIFIED SRV	Cole Information
	WISE FRANCIS H PHD	Cole Information
	KAAPUNI GREGORY	Cole Information
	CHUCKS CARPETS&DRPY	Cole Information
	MINGER, ELAINE	Cole Information
	CORE, MICHAEL	Cole Information
	KAAPUNI, GREGORY	Cole Information
	PREHN, ANN	Cole Information
	WISE, FRANCIS H	Cole Information

208 E THOUSAND OAKS BLVD

Year	Uses	Source
2020	WALTERS RHANDI	EDR Digital Archive

209 E THOUSAND OAKS BLVD

Year	Uses	Source
2005	EXCLUSIVE AUTO SERVICE	Cole Information

215 E THOUSAND OAKS BLVD

Year	Uses	Source
2020	JRA BIKES & BREW	EDR Digital Archive
	VEDA GARAGE DOOR OPENER-RPRS	EDR Digital Archive
2017	VEDA GARAGE DOOR OPENER & REPAIRS	Cole Information
2010	INDYMAC BANK	Cole Information
1995	VALLEY BOOK & BIBLE STORES	Cole Information
1992	VALLEY FED SVNGS&LN	Cole Information

219 E THOUSAND OAKS BLVD

Year	Uses	Source
2005	ELLROTT REVEANN	Cole Information

221 E THOUSAND OAKS BLVD

Year	Uses	Source
2005	EXECUTRAIN OF THOUSAND OAKS	Cole Information

FINDINGS

223 E THOUSAND OAKS BLVD

Year	*Uses*	*Source*
2020	KEVIN M KELLY CHIROPRACTIC INC	EDR Digital Archive
	BIERMAN ALEX	EDR Digital Archive
	CONEJO VALLEY FAMILY CARE CTR	EDR Digital Archive
	SOURCE DIRECT SVC	EDR Digital Archive
	VIA SOURCE SOLUTIONS INC	EDR Digital Archive
	NATURAL HEALTHCARE CTR	EDR Digital Archive
	DAVID JAMES AGENCY	EDR Digital Archive
	MARTINO JOELLE	EDR Digital Archive
	WESTENDORF STEPHANIE	EDR Digital Archive
	EASTER SEALS	EDR Digital Archive
	MORAVIA IT INC	EDR Digital Archive
	MARTIN ROSENBERG LAW OFFICES	EDR Digital Archive
	KS-617 LLC	EDR Digital Archive
	SINCLAIR CO	EDR Digital Archive
	ALLSTATE INSURANCE	EDR Digital Archive
	PACIFIC FINANCIAL STRATEGIS	EDR Digital Archive
	GABE'S FRAME LAB	EDR Digital Archive
	REFERLOCK	EDR Digital Archive
	WHETSTONE CHRIS DDS	EDR Digital Archive
	CHRIS CORDEIRO INSURANCE	EDR Digital Archive
	KENNETH W LEOPOLD INC	EDR Digital Archive
	RAMOS ABILIO MD	EDR Digital Archive
	SEXUAL HEALTH & WELLNESS CTR	EDR Digital Archive
	JESALVA EDMUNDO S MD	EDR Digital Archive
	ECOLLEGE PLANNERS	EDR Digital Archive
	URWELCOM COMMERCE	EDR Digital Archive
	STEVE MORSA REALTY	EDR Digital Archive
	FAMILY SECURITY LAW GROUP	EDR Digital Archive
	HUGHES WILLIAM R CPA	EDR Digital Archive
	REPRESENTATIVE JULIA BROWNLEY	EDR Digital Archive
	PREMIER TAX & FINANCE	EDR Digital Archive

FINDINGS

Year	Uses	Source
2020	CRENSHAW PLAZA HOLDING LLC	EDR Digital Archive
	KARMO LLC	EDR Digital Archive
	SILVER GAUNTLET INTL	EDR Digital Archive
	VEIN TREATMENT CTR	EDR Digital Archive
	AIRGEAD CLANN LLC	EDR Digital Archive
	VENTURA COUNTY CONTRACTORS	EDR Digital Archive
	ACA HOME HEALTHCARE INC	EDR Digital Archive
	KEVIN M KELLY CHIROPRACTIC INC	EDR Digital Archive
	FAST RESPONSE GRGE DOOR REPAIR	EDR Digital Archive
	ATM	EDR Digital Archive
	COOK DIANNA	EDR Digital Archive
	VENTURA COUNTY MEDICAL CTR	EDR Digital Archive
	WALK RIGHT STAF	EDR Digital Archive
	ARIS HOMES LLC	EDR Digital Archive
	SARAH AVERYT INC	EDR Digital Archive
	PROMARK INVESTMENTS	EDR Digital Archive
	PROMARK CONNECTION LLC	EDR Digital Archive
	LAS TUNAS VENTURE LLC	EDR Digital Archive
	BONNIE TRIO LLC	EDR Digital Archive
	HESPERIA VENTURE LLC	EDR Digital Archive
	KODIAK CONDO LLC	EDR Digital Archive
2017	ROOFINGCOMPANY THOUSAND OAKS	Cole Information
	24 HOURS BAIL BONDS	Cole Information
	CENTRO COSMETICO DERMATOLOGICO Y CIR	Cole Information
	COSMETIC AESTHETIC & ANTIAGING CENT	Cole Information
	LEOPOLD DDS KW APC	Cole Information
	MICHAEL P KELLY CPA	Cole Information
	MORAVIA IT INC	Cole Information
	SCOVIS KIM D APC LAW OFFICES	Cole Information
	CHARLES SAROSEY MD	Cole Information
	CHRIS SOULIMIOTIS DDS	Cole Information
	KITCHEN REMODELING THOUSAND OAKS	Cole Information

FINDINGS

Year	Uses	Source
2017	ROOFING COMPANY	Cole Information
	AMERIGAS	Cole Information
	BENEFICIAL CALIFORNIA INC	Cole Information
	CENTURY 21	Cole Information
	HENGSTENBERG DENNIS TAX CONSULTANT	Cole Information
	KENNETH LEOPOLD DDS	Cole Information
	MARTIN ROSENBERG ATTY	Cole Information
	THINKING2	Cole Information
	AIS AUTO INSURANCE SPECIALISTS	Cole Information
	HUGHES & ASSOCIATES LLP CPA	Cole Information
	MATHEWS BARRY E CPAS	Cole Information
	NATURAL HEALTHCARE CENTER	Cole Information
	WILLIAM R HUGHES CPA	Cole Information
	SINCLAIR COMPANY	Cole Information
	WALK RIGHT STAFFING INC	Cole Information
	EASTER SEALS TRI COUNTIES	Cole Information
	KENNETH B RODMAN ATTY	Cole Information
	NODAD INC	Cole Information
	AXCESS REAL ESTATE SERVICE	Cole Information
	CONGRESS MEMBER JULIA BROWNLEY	Cole Information
	KEVIN M KELLY CHIROPRATIC INC	Cole Information
	LEOPOLD KEN DR DDS	Cole Information
	STEVE MORSA REALTY	Cole Information
	VENTURA COUNTY CREDIT UNION	Cole Information
	BLUE WAVE SOLUTIONS	Cole Information
	DAVID N MICHELSON MD	Cole Information
	GABES FRAME LAB	Cole Information
	THE JAMES DAVID AGENCY	Cole Information
	TRIPLETT ROBERT M LAW OFFICES	Cole Information
	WHETSTONE DDS CHRIS	Cole Information
	A C A HOME HEALTHCARE INCORP	Cole Information
	CELSON ROSSARAUJO DDS INC	Cole Information

FINDINGS

Year	Uses	Source
2017	RAMOS ABILIO MD	Cole Information
2014	BIERMAN ALEX	Cole Information
	CENTRO COSMETICO DERMATOLOGICO Y CIR	Cole Information
	DR LEOPOLD KEN DDS	Cole Information
	NISHIMURA DAVID ENGINEER	Cole Information
	TRIPLETT ROBERT M LAW OFFICES OF	Cole Information
	GHARAGOZLOU MAAS TIFFANY	Cole Information
	HENGSTENBERG DENNIS TAX CONSULTANT	Cole Information
	MARTIN ROSENBERG	Cole Information
	NATIONWIDE APPLIANCE SERVICE	Cole Information
	RODMAN KENNETH B	Cole Information
	ROSENBERG MARTIN ATTY	Cole Information
	WHETSTONE CHRIS DDS	Cole Information
	AIS AUTO INSURANCE SPECIALISTS	Cole Information
	HUGHES & ASSOCIATES LLP CPA	Cole Information
	JAMES DAVID AGENCY THE	Cole Information
	MATHEWS BARRY E CPAS	Cole Information
	NATURAL HEALTHCARE CENTER	Cole Information
	RYF ROLAND & HOPE LICENSED ACUPUNCTU	Cole Information
	THINKING2	Cole Information
	EASTER SEALS TRI COUNTIES	Cole Information
	LOAN CENTERS OF AMERICA	Cole Information
	WALK RIGHT STAFFING INC	Cole Information
	CONGRESS MEMBER JULIA BROWNLEY	Cole Information
	COUNTY OF VENTURA	Cole Information
	GABES FRAME LAB	Cole Information
	FINLAY DOUG	Cole Information
	KELLY MICHAEL P CPA	Cole Information
	KEVIN M KELLY CHIROPRATIC INC	Cole Information
	MICHELSON DAVID N MD	Cole Information
	BLUE WAVE SOLUTIONS	Cole Information

FINDINGS

Year	Uses	Source
2014	NODAD INC	Cole Information
	STEVE MORSA REALTY	Cole Information
	A C A HOME HEALTHCARE INCORP	Cole Information
	CHANNEL ISLANDS TAX ADVOCATES INC	Cole Information
	SCOVIS KIM D APC LAW OFFICES OF	Cole Information
	SINCLAIR COMPANY	Cole Information
	WELLS FARGO HOME MORTGAGE	Cole Information
	ALEX BIERMAN	Cole Information
	CHRIS WHETSTONE	Cole Information
	DOUG FINLAY	Cole Information
	BARRY MATHEWS	Cole Information
	KENNETH RODMAN	Cole Information
	HOWARD GILDEN	Cole Information
2010	NATURAL HEALTHCARE CTR	Cole Information
	THINKING2	Cole Information
	BRAINWAVES MEDIA	Cole Information
	SINCLAIR CO	Cole Information
	MATCH ENGINE MARKETING	Cole Information
	AIM COMPUTER TRAINING	Cole Information
	CARVALHO JOAO MD	Cole Information
	CHILDRENS HOSPITAL	Cole Information
	KIM D SCOVIS LAW OFFICES	Cole Information
	DENNIS HENGSTENBERG TAX CNSLNT	Cole Information
	DAVID NISHIMURA ENGINEERS	Cole Information
	MARTIN ROSENBERG LAW OFFICES	Cole Information
	GABES FRAME LAB	Cole Information
	AUTO INSURANCE SPECIALISTS INC	Cole Information
	WESTLAKE DENTAL CARE	Cole Information
	RODMAN KENNETH B	Cole Information
	COSMETIC AESTHETIC	Cole Information
	DAVID JAMES AGENCY	Cole Information
	WHETSTONE CHRIS DDS	Cole Information

FINDINGS

Year	Uses	Source
2010	CENTRO COSMETICO DERMATOLOGICO	Cole Information
	VEIN TREATMENT CTR	Cole Information
	CONEJO VALLEY FAMILY CARE CTR	Cole Information
	FAITHFUL ENTERPRISE INC	Cole Information
	BIERMAN ALEX DDS	Cole Information
	KELLY MICHAEL P CPA	Cole Information
	HUGHES WILLIAM R CPA	Cole Information
	DIRECT PRINTING SUPPLIES	Cole Information
	ACA HOME HEALTHCARE INC	Cole Information
	GALLERY OF HOMES	Cole Information
	VENTURA COUNTY CONTRACTORS	Cole Information
	CHANNEL ISLANDS TAX ADVOCATES	Cole Information
	PARADIGM ASSOCIATION MGMT GRP	Cole Information
	JAMES DEAN DESIGN	Cole Information
	AGENT PRINTING SUPLS	Cole Information
	VOLT SERVICES GROUP	Cole Information
	STEVE MORSA REALTY	Cole Information
	WELLS FARGO HOME MORTGAGE	Cole Information
	MASCI & MASCI	Cole Information
	CHRIS CORDEIRO INSURANCE	Cole Information
	MATHEWS BARRY E	Cole Information
	EXCLUSIVE CLEANING CONCEPTS	Cole Information
	ROBERT M TRIPLETT LAW OFFICES	Cole Information
	CHRIS WHETSTONE	Cole Information
	ALEX BIERMAN	Cole Information
	PATEL NEENA	Cole Information
	JOHN JEFSEN	Cole Information
2005	CONEJO VALLEY DRIVING SCHOOL	Cole Information
	HENGSTENBERG DENNIS	Cole Information
	SINCLAIR CO	Cole Information
	JAMES DEAN LANDSCAPE ARCHITECT	Cole Information
	VOLT MANAGEMENT	Cole Information

FINDINGS

Year	Uses	Source
2005	BP ENTERPRISES	Cole Information
	MICHAEL P KELLY CPA	Cole Information
	CALIFORNIA STATE OF SENATE	Cole Information
	LAW OFFICE MARTIN ROSENBERG	Cole Information
	MARCUS JEFFREY L LAW OFFICES OF	Cole Information
	REISS RICHARD DC	Cole Information
	BENEFICIAL CALIFORNIA INC	Cole Information
	PAUL CARVALHO MD	Cole Information
	BRAINWAVES MEDICAL	Cole Information
	MASCI AND MASCI ATTORNEY AT LAW	Cole Information
	SCULLY JAMES F JR CPA	Cole Information
	CHRIS WHETSTONE DDS	Cole Information
	HENGSTENBERG DENNIS TAX CONSULTANT	Cole Information
	SCOVIS & SCOVIS ATTORNEY	Cole Information
	RICHELSON HARVEY LAW OFFICE	Cole Information
	COMPUTER REPAIR SPECIALISTS	Cole Information
	HYPERBARIC CHAMBER SYSTEMS & MANAGEM	Cole Information
	HENRY L ENGLAND CPA MBA	Cole Information
	JOE B WILMETH MD INC	Cole Information
	AUTO INSURANCE SPECIALISTS	Cole Information
	MARCONET ENTERPRISES INC	Cole Information
	PATEL NEENA I MD	Cole Information
	COSMETIC SURGICAL INSTITUTE INC	Cole Information
	RODMAN KENNETH B ATTORNEY	Cole Information
	DR MICHELSON ASLMS ABAAM	Cole Information
	DAVID NISHIMURA	Cole Information
	CENTRO COSMETICO DERMATOLOGY	Cole Information
	GUNN FINANCIAL ASSOCS	Cole Information
	KRAY DOROTHY J PHD	Cole Information
	PHONE ON HOLD MARKETING	Cole Information
	ROLAND RYF	Cole Information

FINDINGS

Year	Uses	Source
2005	COUNTY OF VENTURA	Cole Information
	INSURANCE BY MAIL	Cole Information
	LORD LARRY & ASSOCIATES	Cole Information
	STAR MARKETING & MEDICAL INC	Cole Information
	PHONE ON HOLD MARKETING SYSTEMS	Cole Information
	PHONE SERVICE PLUS	Cole Information
	LAW OFFICE OF KB RODMAN	Cole Information
	ZHENG TIAN LAC	Cole Information
	VENTURA COUNTY CREDIT UNION	Cole Information
	SCULLY ACCOUNTANCY CORP	Cole Information
	STEVE MORSA REALTY	Cole Information
	SAROSEY CHARLES MD	Cole Information
	ACSIA INSURANCE SERVICES	Cole Information
	RONALD CODE	Cole Information
	DEAN JAMES	Cole Information
	STEVE MORSA	Cole Information
	CHRIS WHETSTONE	Cole Information
	NEENA PATEL	Cole Information
	MARK SMITH	Cole Information
	JAMES SCULLY	Cole Information
	ROBERT TRIPLETT	Cole Information
	BARRY MATHEWS	Cole Information
	KENNETH RODMAN	Cole Information
	HENRY ENGLAND	Cole Information
	L PETERSON	Cole Information
	ROLAND RYF	Cole Information
	ARIA MEYMARIAN	Cole Information
	DOROTHY KRAY	Cole Information
	JEFF HUGHES	Cole Information
	TIAN ZHENG	Cole Information
2000	CONEJO VALLEY FAMILY CARE CENTER	Cole Information
	SCOVIS & SCOVIS ATTORNEYS	Cole Information

FINDINGS

Year	*Uses*	*Source*
2000	PRODUCTS WITH IMAGINATION	Cole Information
	MASCI & MASCI ATTORNEYS AT LAW	Cole Information
	LOS ANGELES COUNTY OF MEDICAL CENTER	Cole Information
	HENGSTENBERG DENNIS	Cole Information
	SHARON GENEL	Cole Information
	DEAN JAMES	Cole Information
	CRISTIE CLIFFORD	Cole Information
	ROWLEY VANSICKLE	Cole Information
	DAVID KOENIG	Cole Information
	ROBERT TRIPLETT	Cole Information
	BARRY MATHEWS	Cole Information
	BARRY SMITH	Cole Information
	NANCY PRATT	Cole Information
	JOHN JEFSEN	Cole Information
	ALEX SIMPSON	Cole Information
	DAVID MICHELSON	Cole Information
	JENNY TSANG	Cole Information
	CYNTHIA POENIE	Cole Information
	ARIA MEYMARIAN	Cole Information
1995	CADMAN CORP	Cole Information
	BERNARD MEYERSON LAW OFFICES	Cole Information
	JENNY SCOVIS	Cole Information
	BARNETT DEVELOPMENT CORP	Cole Information
	CIRCUS VARGAS	Cole Information
	WILLIAM R HUGHES CPA	Cole Information
	MICHAEL B WILK	Cole Information
	SLC CONSULTANTS INC	Cole Information
	ASSOCIATED EQUITY FUNDING	Cole Information
	VAN SICKLE & ROWLEY	Cole Information
	CHRIS SOULIMIOTIS DDS	Cole Information
	ELIZABETH BEALE PHD	Cole Information
	DENNIS HENGSTENBERG TAX	Cole Information

FINDINGS

Year	Uses	Source
1995	RST ENTERPRISES	Cole Information
	MARTIN ROSENBERG LAW OFFICES	Cole Information
	GRANT L WILKINS	Cole Information
	HENRY L ENGLAND CPA	Cole Information
	ACE DRIVING SCHOOL	Cole Information
	CONEJO VALLEY DRIVING SCHOOL	Cole Information
	BENEFICIAL INC	Cole Information
	DENNIS W BROERSMA DC	Cole Information
	RICK SEARS DC	Cole Information
	CONEJO CREEK CTR	Cole Information
	SCOVIS & SCOVIS	Cole Information
	BLUE CROSS & BLUE SHIELD	Cole Information
	DOROTHY J KRAY PHD	Cole Information
	ELLIOTT & JORDAN CPA INC	Cole Information
	JOHN R READ III	Cole Information
	STEVE MORSA REALTY	Cole Information
	VOLT TEMPORARY SVC	Cole Information
	NATURAL HEALTH CARE CTR	Cole Information
	SINCLAIR CO	Cole Information
	SOUTHERN MASONRY CALIFORNIA	Cole Information
	INFILCO DEGREMONT INC	Cole Information
	HARVEY RICHELSON LAW OFFICES	Cole Information
	CHRIS WHETSTONE DDS	Cole Information
	THOUSAND OAKS TRAFFIC SCHOOL	Cole Information
	VOLT INFORMATION SCIENCES INC	Cole Information
	EXECUTRAIN	Cole Information
	PHONE SERVICE PLUS	Cole Information
	RICHARD W CAMPBELL	Cole Information
	ROLAND HOPE RYF	Cole Information
	DON VOGEL & ASSOC	Cole Information
	BARRY E MATHEWS	Cole Information
	WILKINS & WILKINS INSURANCE	Cole Information

FINDINGS

Year	Uses	Source
1995	PHILLIP BRISCO	Cole Information
	FELIX G MASCI	Cole Information
	LARRY LORD & ASSOC	Cole Information
	ELLIOTT, BETH	Cole Information
	BRISCOE, PHILLIP	Cole Information
	HUGHES, WILLIAM R	Cole Information
	BEALE, E	Cole Information
	CRIMINS, RON	Cole Information
	CODE, RONALD B	Cole Information
	WILKINS, GRANT L	Cole Information
	SIMS, LESLEY	Cole Information
	MEISLER, JULES	Cole Information
	RON, CRIMINS	Cole Information
	KRAY, DORETHY J	Cole Information
	MASCI, FELIX G	Cole Information
	MATHEWS, BARRY E	Cole Information
1992	CADMAN CORP	Cole Information
	CIRCUS VARGAS	Cole Information
	BRISCOE PHILLIP	Cole Information
	SCOVIS&SCOVIS ATTYS	Cole Information
	R S T ENTERPRISES	Cole Information
	FRIEDMAN DANL ATTY	Cole Information
	MCDERMOTT GEORGE D	Cole Information
	INFILCO DEGREMONT	Cole Information
	SEARS RICK	Cole Information
	C I A ENGRG CNSLTS	Cole Information
	WILKINS ELLYN	Cole Information
	ENGLAND HENRY L CPA	Cole Information
	HUGHES WILLIAM CPA	Cole Information
	UNITD FOOD UN 1036	Cole Information
	VOLT INFO SERVICE	Cole Information
	S L C CONSULTANTS	Cole Information

FINDINGS

Year	*Uses*	*Source*
1992	ARTHUR&JORDAN CPA	Cole Information
	ACE DRIVING SCHOOL	Cole Information
	BAKMAN BLANCHE	Cole Information
	TAYLOR MASONRY NV	Cole Information
	LORD LARRY&ASSOCTS	Cole Information
	JORDAN LARRY M	Cole Information
	NATURAL HEALTHCARE	Cole Information
	CODE RONALD B CPA	Cole Information
	CENTURY INTERTECH	Cole Information
	MEYERSON B LAW OFC	Cole Information
	BARRINGTON TEMP SRV	Cole Information
	STEVE MORSA REALTY	Cole Information
	CAMPBELL RICHD ASLA	Cole Information
	READ JOHN R 3D ATTY	Cole Information
	CAMBEX CORPORATION	Cole Information
	THOUSND OK TRFFC SC	Cole Information
	MATHEWS BARRY CPAS	Cole Information
	BENEFCL CA INC	Cole Information
	SINCLAIR CO	Cole Information
	MICRO CMPTR CNSLT	Cole Information
	BARNETT DEVELOPMENT	Cole Information
	KRAY DORETHY J PHD	Cole Information
	ROSENBERG M ATTY	Cole Information
	VOGEL DON SRA&ASCTS	Cole Information
	BLUE CROSS AGENT	Cole Information
	BEALE ELIZABETH	Cole Information
	RICHELSON H ATTY	Cole Information
	HALL MILES E DDS	Cole Information
	HENGSTENBERG DENNIS	Cole Information
	GENTILE NINA H	Cole Information
	MEISLER JULES LCSW	Cole Information
	AYDIN VECTOR	Cole Information

FINDINGS

Year	Uses	Source
1992	BRISCOE, PHILLIP	Cole Information
	ELLIOTT, BETH	Cole Information
	MCDERMOTT, GEORGE D	Cole Information
	BEALE, E	Cole Information
	CRIMINS, RON	Cole Information
	CODE, RONALD B	Cole Information
	MEISLER, JULES	Cole Information
	RON, CRIMINS	Cole Information
	BROERSMA, DENNIS W	Cole Information
	HALL, MILES E	Cole Information
	KRAY, DORETHY J	Cole Information
	MATHEWS, BARRY E	Cole Information
	BAKMAN, LARRY	Cole Information

233 E THOUSAND OAKS BLVD

Year	Uses	Source
1995	OCCUPANT UNKNOWNN	Cole Information
1992	BAKMAN, BLANCHE	Cole Information

244 E THOUSAND OAKS BLVD

Year	Uses	Source
2020	TARANTULA HILL BREWING CO LLC	EDR Digital Archive
2010	PLUMMERS HOME & OFFICE	Cole Information
1995	HOMESTEAD HOUSE INC	Cole Information
1992	R B FURNITURE	Cole Information

253 E THOUSAND OAKS BLVD

Year	Uses	Source
2014	PAWN GEMS	Cole Information
2010	PAWN GEMS	Cole Information
2005	PAWN GEMS	Cole Information

268 E THOUSAND OAKS BLVD

Year	Uses	Source
1995	SIZE 5 7 9 SHOP	Cole Information

FINDINGS

Year	Uses	Source
1992	SIZE 5 7 9 SHOPS	Cole Information

280 E THOUSAND OAKS BLVD

Year	Uses	Source
2020	STEVEN K PEDERSON LAW OFFICES	EDR Digital Archive
	RE/MAX OLSON & ASSOC	EDR Digital Archive
	KNISS & ALANIZ REAL ESTATE	EDR Digital Archive
	GRAVES & BOURASSA	EDR Digital Archive
	1ST AMERICAN DREAM TEAM	EDR Digital Archive
	TEAM LEGAL DOCUMENT SVC	EDR Digital Archive
	ABSOLUTE BRAKE	EDR Digital Archive
	ROWAN REALTY	EDR Digital Archive
	CHRISTENSEN CANDICE N	EDR Digital Archive
	MINUTEMAN TAXPAYER ADVOCATES	EDR Digital Archive
	QUEZADA CINDY P	EDR Digital Archive
	HENSLEY KAITLYN	EDR Digital Archive
	GROSS JENNIFER	EDR Digital Archive
	SUSSMAN-SWILLE LINDA	EDR Digital Archive
	GIRLS EMPOWERMENT CTR	EDR Digital Archive
	SHOKOUFI AVA	EDR Digital Archive
2017	ELITE MERCHANT SOLUTIONS	Cole Information
	GRAVES & BOURASSA	Cole Information
	RE MAX	Cole Information
	WILLIAM STEINMEYER ATTY	Cole Information
	CONEJO MORTGAGE CENTER	Cole Information
	PEDERSON LAW OFFICES	Cole Information
	MICHAEL SULLIVAN & ASSOCIATES	Cole Information
	GIRLS EMPOWERED COUNSELING	Cole Information
	WE THE PEOPLE	Cole Information
	PRECISION REAL ESTATE	Cole Information
2014	GIRLS EMPOWERED COUNSELING	Cole Information
	FAYE DAROEIAN	Cole Information
	PEDERSON LAW OFFICES	Cole Information

FINDINGS

Year	Uses	Source
2014	REMAX THOUSAND OAKS	Cole Information
	STEINMEYER WILLIAM ATTY	Cole Information
	PRECISION REAL ESTATE	Cole Information
2010	MICHAEL SULLIVAN & ASSOC PC	Cole Information
	OBERMAN TERRILL F CPA	Cole Information
	STEINMEYER ROTH LLP	Cole Information
	REMAX	Cole Information
	REMAX OLSON & ASSOC	Cole Information
	ELITE MERCHANT SOLUTIONS	Cole Information
	STEVEN K PEDERSON LAW OFFICES	Cole Information
2005	ROY BRASHER	Cole Information
	REMAX GOLD COAST REALTORS	Cole Information
	STEINMEYER WILLIAM	Cole Information
	ALM TAPO LLC	Cole Information
	THE LAW OFFICE OF STEVEN K PEDERSON	Cole Information
	CAM OAKS PROPERTIES INC	Cole Information
	LAW OFFICE RATZKIN SUSAN H	Cole Information
	DUBINSKY MAIA & ASSOCIATES	Cole Information
	THOUSAND OAKS HYUNDIA	Cole Information
	WILLIAM B STEINMEYER INC	Cole Information
2000	DIMEO BARBARA ATTORNEY AT LAW	Cole Information
	REMAX	Cole Information
	CONEJO MORTGAGE CENTER	Cole Information
1995	STEVEN K PEDERSON LAW OFFICES	Cole Information
	CONEJO MORTGAGE CTR	Cole Information
	BRIAN J BACK	Cole Information
	RE/MAX REALTY	Cole Information
	TERRILL F OBERMAN CPA	Cole Information
	SCHNEIDER, VITA	Cole Information
1992	MASCI FELIX G ATTY	Cole Information
	CONEJO MORTGAGE CTR	Cole Information
	OBERMAN TERRILL CPA	Cole Information

FINDINGS

Year	Uses	Source
1992	PEDERSON S K ATTY	Cole Information
	REMAX	Cole Information
	OBERMAN, TERRILL F	Cole Information

283 E THOUSAND OAKS BLVD

Year	Uses	Source
2005	OUT RAGEOUS INC	Cole Information

299 E THOUSAND OAKS BLVD

Year	Uses	Source
2017	COURTESY MOTOR GROUP	Cole Information
	AUTO COLLISION CENTER	Cole Information
2014	AUTO COLLISION CENTER	Cole Information
	CONEJO WHOLESALE AUTO & RV	Cole Information
2010	AUTO COLLISION CTR	Cole Information
	BODY SHOP FOR HONDA THOUSAND	Cole Information
	CONEJO WHOLESALE AUTO & RV	Cole Information
2005	CONEJO WHOLESALE AUTO	Cole Information
	CONEJO WHOLESALE AUTO & RV	Cole Information
2000	RYDER TRUCK RENTAL ONE WAY INCORPORATED	Cole Information
	CRUISE AMERICA MOTORHOME RENTAL & SALES	Cole Information
1995	RUBBER DUCK TIRE & AUTO CTR	Cole Information
	MAJESTIC RV CTR	Cole Information
1992	NEFTIN VOLKSWAGON	Cole Information
	THOUSAND OK MTSBSHI	Cole Information

300 E THOUSAND OAKS BLVD

Year	Uses	Source
2000	ROBB FRIEDMAN	Cole Information

310 E THOUSAND OAKS BLVD

Year	Uses	Source
2014	JACK STEVENS	Cole Information

FINDINGS

315 E THOUSAND OAKS BLVD

Year	Uses	Source
2005	FITNESS STORE	Cole Information

322 E THOUSAND OAKS BLVD

Year	Uses	Source
2020	SOCIAL SECURITY ADMINISTRATION	EDR Digital Archive
	KAISER PERMANENTE THOUSAND	EDR Digital Archive
	322 THOUSAND OAKS MED OFFICES	EDR Digital Archive
	KAISER PERMANENTE 322 THOUSAND	EDR Digital Archive
	322 THOUSAND OAKS MED OFFICES	EDR Digital Archive
2010	CONEJO VALLEY PHYSICAL THERAPY	Cole Information

325 E THOUSAND OAKS BLVD

Year	Uses	Source
2010	SALZMAN ANTHONY M CPA	Cole Information

355 E THOUSAND OAKS BLVD

Year	Uses	Source
2020	FLOJO'S CHALLENGE FOOTWEAR	EDR Digital Archive
	HOME HELPERS	EDR Digital Archive
	APOLLO HOMECARE SUPPLY	EDR Digital Archive
2010	FLOJOS CHALLENGE FOOTWEAR	Cole Information
2005	MCMAHON ADVERTISING	Cole Information
	FLOJOS	Cole Information
1992	CAL PARTY RENT INC	Cole Information

358 E THOUSAND OAKS BLVD

Year	Uses	Source
2005	FERGUSON EXPRESS	Cole Information
1995	CONEJO CHIROPRACTIC	Cole Information
	MIRANDA GERMAN DC	Cole Information
	HEMPHILL, MICHAEL J	Cole Information
	MIRANDA, GERMAN	Cole Information
1992	CONEJO CHIROPRACTIC	Cole Information

FINDINGS

360 E THOUSAND OAKS BLVD

Year	Uses	Source
2020	DUNN-EDWARDS PAINTS	EDR Digital Archive
2017	DUNN EDWARDS	Cole Information
2014	DUNN EDWARDS	Cole Information
2010	DUNN EDWARDS	Cole Information
1995	QUICKPRINT PLUS	Cole Information
1992	QUICKPRINT PLUS	Cole Information

361 E THOUSAND OAKS BLVD

Year	Uses	Source
2020	805 DENTIST	EDR Digital Archive
	PREMIER SLEEP ALLIANCE	EDR Digital Archive
	THOUSAND OAKS SMILES	EDR Digital Archive

364 E THOUSAND OAKS BLVD

Year	Uses	Source
2005	WILLIAM STEIGER INSURANCE AGENCY	Cole Information
1995	OCCUPANT UNKNOWNN	Cole Information
1992	TAILOR SHOP THE	Cole Information

367 E THOUSAND OAKS BLVD

Year	Uses	Source
2020	OAK CREEK SENIOR VILLAS	EDR Digital Archive
	AREA HOUSING AUTH-THE COUNTY	EDR Digital Archive
	AGHTAS TAHERI	EDR Digital Archive
	HWAJA HAM	EDR Digital Archive
	MAHINDAKHT MARDASHTI	EDR Digital Archive
	BUHAY MACALINAO	EDR Digital Archive
	LUDMILA MIROSHNICHENKO	EDR Digital Archive
	GUIYUAN LIU	EDR Digital Archive
	MARIA DIAZ	EDR Digital Archive
	MARCIA CRAFT	EDR Digital Archive
	JOSEPHINE PIMENTEL	EDR Digital Archive
	PATRICIA FORD	EDR Digital Archive

FINDINGS

Year	Uses	Source
2020	BETTY MACALINAO	EDR Digital Archive
	PEIZHU WANG	EDR Digital Archive
	ALICE COPPINGER	EDR Digital Archive
	XIANNENG CHEN	EDR Digital Archive
	FAWZEYA BOULES	EDR Digital Archive
	MARCIA CRAST	EDR Digital Archive
	FAWZDYA BOULIES	EDR Digital Archive
	RUTH GOYTIA	EDR Digital Archive
	SUE YANG	EDR Digital Archive
	SONGCHAE HAM	EDR Digital Archive
	JACQUELINE CLARK	EDR Digital Archive
2017	OAK CREEK SENIOR VILLAS	Cole Information
	MARIA CABALLERO	Cole Information
	RITA CARON	Cole Information
	RUOLIAN GU	Cole Information
	JOSEPHINE MORRELL	Cole Information
	ROSE PALUMBO	Cole Information
	AGHTAS TAHERI	Cole Information
	GUIYUAN LIU	Cole Information
	BUHAY MACALINAO	Cole Information
	NAKEISHA WASHINGTON	Cole Information
	ANNA CHEVALIER	Cole Information
	STEPHEN CLARK	Cole Information
	MARIA DIAZ	Cole Information
	MAURICE HESSTON	Cole Information
	DORIS MACCORKELL	Cole Information
	GUIQING ZHANG	Cole Information
	LEO KUJAWA	Cole Information
	FRANCISCO VELASQUEZ	Cole Information
	ROCIO VIGIL	Cole Information
	XIANNENG CHEN	Cole Information
	AFSAR MOSHGBOO	Cole Information

FINDINGS

Year	Uses	Source
2017	JOHN ZAGARIA	Cole Information
	WANXIAN ZHANG	Cole Information
	C ALECE	Cole Information
	LEGARIA GUERRERO	Cole Information
	MANUEL JIMENEZ	Cole Information
	ORANUS VASSEGHI	Cole Information
	FAWZDYA BOULIES	Cole Information
	DOLORES GEORGE	Cole Information
	RUTH GOYTIA	Cole Information
	SONNY HAM	Cole Information
	AYREA VALDEZ	Cole Information
	TIERNEY ANNE	Cole Information
	WEN MENG	Cole Information
	MARIA VALENCIA	Cole Information
2014	OAK CREEK SENIOR VILLAS	Cole Information
	RITA CARON	Cole Information
	JEANNIE CRAFT	Cole Information
	JOSEPHINE MORRELL	Cole Information
	SABRINA COX	Cole Information
	LUDMILA MIROSHNICHENKO	Cole Information
	GUIYUAN LIU	Cole Information
	PATRICIA FORD	Cole Information
	MARIA DIAZ	Cole Information
	FRANCISCO VELASQUEZ	Cole Information
	LEO KUJAWA	Cole Information
	MARIA RODRIGUEZ	Cole Information
	WANXIAN ZHANG	Cole Information
	ORANUS VASSEGHI	Cole Information
	DOLORES GEORGE	Cole Information
	RUTH GOYTIA	Cole Information
	PRISCILLA GREEN	Cole Information
	AYREA VALDEZ	Cole Information

FINDINGS

Year	Uses	Source
2014	TIERNEY ANNE	Cole Information
	JEANNE BRODEUR	Cole Information
	WEN MENG	Cole Information
2010	OAK CREEK SENIOR VILLAS	Cole Information
	JOSEPHINE MORRELL	Cole Information
	ELLA HAMILTON	Cole Information
	ROSE PALUMBO	Cole Information
	STEPHEN CLARK	Cole Information
	DEBBIE IRISH	Cole Information
	MARIA RODRIGUEZ	Cole Information
	CONSTANCE CUSHING	Cole Information
	ORANOUS VASSEGHI	Cole Information
	JAMES LEHMAN	Cole Information
	SONNY HAM	Cole Information
	DAVID DURAN	Cole Information
2005	OAK CREEK SENIOR VILLAS	Cole Information
	STEPHEN CLARK	Cole Information
	MARGARET ANGULO	Cole Information
	JAMES LEHMAN	Cole Information

368 E THOUSAND OAKS BLVD

Year	Uses	Source
2000	ANDREW HOCHMAN	Cole Information
1995	2ND EDITION	Cole Information
1992	2ND EDITION	Cole Information

370 E THOUSAND OAKS BLVD

Year	Uses	Source
2020	SHAKLEE DISTRIBUTOR	EDR Digital Archive
2010	SHAKLEE DISTRIBUTOR	Cole Information
1995	MARGIE ARENDTS	Cole Information
	ARENDTS, DARRELL	Cole Information
1992	LOWRY KATHLEEN	Cole Information
	LOWRY, ROBERT L	Cole Information

FINDINGS

371 E THOUSAND OAKS BLVD

Year	Uses	Source
2000	OCCUPANT UNKNOWN	Cole Information

374 E THOUSAND OAKS BLVD

Year	Uses	Source
2000	GINA GARGUILO	Cole Information
1995	A GROOMING GALLERY	Cole Information
1992	GROOMING GALLERY	Cole Information

375 E THOUSAND OAKS BLVD

Year	Uses	Source
2005	BROWN MCCLAREN DESIGN INC	Cole Information

376 E THOUSAND OAKS BLVD

Year	Uses	Source
2020	BORN VOGUE SALON & SPA	EDR Digital Archive
2017	JRP DESIGN & REMODEL	Cole Information
2014	STUDIO 316	Cole Information
2010	JRP DESIGN & REMODEL	Cole Information
1995	HEAVEN SPOT	Cole Information
1992	SUSMARK DEVELOPMENT	Cole Information

378 E THOUSAND OAKS BLVD

Year	Uses	Source
2020	HARD CHARGER TRAINING CTR	EDR Digital Archive
2010	GOD SPACE	Cole Information
1995	BRIDGE ACADEMY	Cole Information

380 E THOUSAND OAKS BLVD

Year	Uses	Source
2020	COTTON & CHOCOLATE QUILT CO	EDR Digital Archive
2017	FERGUSON	Cole Information
2014	FERGUSON	Cole Information
	FERGUSON EXPRESS	Cole Information
2010	FERGUSON ENTERPRISES INC	Cole Information

FINDINGS

Year	Uses	Source
1992	BRIDGE ACADEMY	Cole Information

382 E THOUSAND OAKS BLVD

Year	Uses	Source
1995	HAIR PLUS 7	Cole Information
	ONE IN A MILLION	Cole Information
1992	ONE IN A MILLION	Cole Information

384 E THOUSAND OAKS BLVD

Year	Uses	Source
1995	CAREER UNIFORMS	Cole Information
1992	CAREER UNIFORMS	Cole Information

388 E THOUSAND OAKS BLVD

Year	Uses	Source
2005	HASSONS FLOWERS	Cole Information
1995	HASSONS FLOWERS	Cole Information
	OCCUPANT UNKNOWNN	Cole Information
1992	HASSONS FLOWERS	Cole Information

389 E THOUSAND OAKS BLVD

Year	Uses	Source
2020	CALIFORNIA CARS	EDR Digital Archive
	MOBILE CREATIONS	EDR Digital Archive
2017	CALIFORNIA CARS	Cole Information
	BOYKIN AUTOMOTIVE	Cole Information
	BOBS ALIGNMENT	Cole Information
2014	CALIFORNIA CARS	Cole Information
	BOYKIN AUTOMOTIVE	Cole Information
	BOBS ALIGNMENT	Cole Information
2010	MOBILE CREATIONS	Cole Information
	CALIFORNIA CARS	Cole Information
	BOYKIN AUTOMOTIVE	Cole Information
	FAST UNDERCAR	Cole Information
	BOBS ALIGNMENT	Cole Information

FINDINGS

Year	Uses	Source
2010	3 D & V	Cole Information
2005	CALIFORNIA CARS	Cole Information
	BOYKIN AUTOMOTIVE	Cole Information
	FAST UNDERCAR	Cole Information
	BOBS ALIGNMENT	Cole Information
	LEKO MOTORSPORT INC	Cole Information
1995	BOBS ALIGNMENT	Cole Information
	BOYKINS AUTOMOTIVE	Cole Information
	STEREO FOR LESS	Cole Information
1992	BOYKIN AUTOMOTIVE	Cole Information
	BOBS ALIGNMENT	Cole Information
	SAFELITE AUTO GLASS	Cole Information
	THOUSND OK PNT SPLY	Cole Information

393 E THOUSAND OAKS BLVD

Year	Uses	Source
2000	GERARDO GARCIA	Cole Information

399 E THOUSAND OAKS BLVD

Year	Uses	Source
2020	AMERICA'S TIRE	EDR Digital Archive
2017	AMERICAS TIRE STORE	Cole Information
2014	AMERICAS TIRE	Cole Information
	DISCOUNT TIRE	Cole Information
2010	AMERICAS TIRE CO	Cole Information
2005	MAGIC MUFFLER AUTOCARE CENTERS	Cole Information
1995	MAGIC MUFFLER AUTOCARE CTR	Cole Information
1992	MAGIC MFFLR AUTOCRE	Cole Information
	MAGIC MUFFLER SERV	Cole Information

400 E THOUSAND OAKS BLVD

Year	Uses	Source
2020	CHO CHO SAN RESTAURANT	EDR Digital Archive
2017	CHO CHO SAN RESTAURANT	Cole Information

Year	Uses	Source
2014	CHO CHO SAN RESTAURANT	Cole Information
2010	CHO CHO SAN RESTAURANT	Cole Information
2005	CHO CHO SAN RESTAURANT	Cole Information
1995	CHO CHO SAN RESTAURANT	Cole Information
1992	CHO CHO SAN RSTRNT	Cole Information
	CHO CHO SAN REST	Cole Information

419 E THOUSAND OAKS BLVD

Year	Uses	Source
2020	PATIOWORLD	EDR Digital Archive
2017	PATIO WORLD	Cole Information
2014	PATIO WORLD	Cole Information
2010	PATIO WORLD	Cole Information
2005	STANISLAUS FUNDING INC	Cole Information
	PATIO WORLD	Cole Information
1995	REEDS & SON FURNITURE INC	Cole Information
1992	REEDS&SON FURNITURE	Cole Information
	REEDS&SONS FRNTR	Cole Information
	MCMANN FURNITURE	Cole Information

420 E THOUSAND OAKS BLVD

Year	Uses	Source
2020	BLUE RHINO	EDR Digital Archive
	CARPET CLEANING THOUSAND OAKS	EDR Digital Archive
	76	EDR Digital Archive
2017	CARPET CLEANING THOUSAND OAKS	Cole Information
	76	Cole Information
	WENDY AUTO CENTER INC	Cole Information
2014	CARPET CLEANING THOUSAND OAKS	Cole Information
	CONEJO VALLEY UNION 76	Cole Information
2010	CONEJO VALLEY UNION 76	Cole Information
2005	JOHNS UNION 76	Cole Information
1995	CONEJO VALLEY UNOCAL	Cole Information
1992	OTTE JOHN UNOCAL 76	Cole Information

FINDINGS

449 E THOUSAND OAKS BLVD

Year	Uses	Source
2000	OCCUPANT UNKNOWN	Cole Information

455 E THOUSAND OAKS BLVD

Year	Uses	Source
2020	EVANS AUTO SALES	EDR Digital Archive
	MBA REALTY	EDR Digital Archive
	JACOBS-JACOBS CERTIFIED PUBC	EDR Digital Archive
	STEVEN GROSSMANN LAW OFFICES	EDR Digital Archive
	ARTHUR ZITTELL LAW OFFICES	EDR Digital Archive
	SUMMIT FINANCIAL NETWORK INC	EDR Digital Archive
2017	GROSSMAN STEVEN LAW OFFICES	Cole Information
	JOHN JACOBS CPA	Cole Information
	PAUL THOMAS CPA	Cole Information
	GREGG W BURT CPA	Cole Information
	JACOBS & JACOBS	Cole Information
2014	GROSSMAN STEVEN LAW OFFICES OF	Cole Information
	THOMAS PAUL CPA	Cole Information
	ZITTELL ARTHUR S	Cole Information
	JACOBS & JACOBS CERTIFIED PUBLIC ACC	Cole Information
2010	JACOBS & JACOBS CPA	Cole Information
	REALTY WORLD	Cole Information
	THOMAS PAUL CPA	Cole Information
	MBA REALTY	Cole Information
	JACOBS & JACOBS	Cole Information
	ACCESS HOME HEALTH CARE LLC	Cole Information
	DEFERTHETAX	Cole Information
	STEVEN GROSSMANN LAW OFFICES	Cole Information
	ARTHUR ZITTELL LAW OFFICES	Cole Information
2005	BARBARA SIMMONS	Cole Information
	WESTLAKE VILLAGE CALIFORNIA REAL ES	Cole Information
	GROSSMAN STEVEN LAW OFFICES OF	Cole Information
	THOMAS PAUL CPA	Cole Information

FINDINGS

Year	Uses	Source
2005	CONEJO BUSINESS & TAX SERVICE	Cole Information
	CORNERSTONE PROPERTIES	Cole Information
	SIMIVALLEY WOODRANCH HOMES	Cole Information
	GREGG W BURT CPA	Cole Information
	BORENSTEIN JEFFREY A CPA	Cole Information
1995	ARTHUR ZITTELL LAW OFFICES	Cole Information
	SUMMIT MORTGAGE & INVESTMENT	Cole Information
	GREGG W BURT	Cole Information
	ARTHUR S ZITTELL	Cole Information
	JACOBS & JACOBS	Cole Information
	KATHLEEN INMAN	Cole Information
	OAKS PAIN & REHABILITATION CTR	Cole Information
	JOHN JACOBS	Cole Information
	ALLAN JACOBS	Cole Information
	RICHARD REISS DC	Cole Information
	YASSKIN, DAVID S	Cole Information
	ZITTELL, ARTHUR S	Cole Information
1992	TSENG JENNIFER ATTY	Cole Information
	WESTLK ACUPRESSURE	Cole Information
	DUFFY JEAN M DC	Cole Information
	INMAN KATHLEEN CPA	Cole Information
	REISS RICHARD DC	Cole Information
	ZITTELL, ARTHUR S	Cole Information

459 E THOUSAND OAKS BLVD

Year	Uses	Source
2010	WALTER BUCKLEY	Cole Information
2005	WALTER BUCKLEY	Cole Information

E THOUSAND OAKS BLVD STE 101

199 E THOUSAND OAKS BLVD STE 101

Year	Uses	Source
2020	MICHAEL GUSICK	EDR Digital Archive

FINDINGS

E THOUSAND OAKS BLVD STE 102

455 E THOUSAND OAKS BLVD STE 102

Year	*Uses*	*Source*
2020	ART ZITTELL	EDR Digital Archive

E THOUSAND OAKS BLVD STE 196

100 E THOUSAND OAKS BLVD STE 196

Year	*Uses*	*Source*
2020	BABETTE HEIMLER	EDR Digital Archive

E THOUSAND OAKS BLVD STE 211

223 E THOUSAND OAKS BLVD STE 211

Year	*Uses*	*Source*
2020	ABILIO RAMOS	EDR Digital Archive

E THOUSAND OAKS BLVD STE 215

223 E THOUSAND OAKS BLVD STE 215

Year	*Uses*	*Source*
2020	MICHAEL KELLY	EDR Digital Archive

E THOUSAND OAKS BLVD STE 290

100 E THOUSAND OAKS BLVD STE 290

Year	*Uses*	*Source*
2020	PETER DEAVENPORT	EDR Digital Archive

E THOUSAND OAKS BLVD STE 300

223 E THOUSAND OAKS BLVD STE 300

Year	*Uses*	*Source*
2020	GABRIEL BRAUN	EDR Digital Archive
	LYDIA BRAUN	EDR Digital Archive

FINDINGS

E THOUSAND OAKS BLVD STE 415

223 E THOUSAND OAKS BLVD STE 415

Year	Uses	Source
2020	KEITH SINCLAIR	EDR Digital Archive

E THOUSAND OAKS BLVD STE B

280 E THOUSAND OAKS BLVD STE B

Year	Uses	Source
2020	DANIEL NELSON	EDR Digital Archive
	RONNI NELSON	EDR Digital Archive
	RICK NELSON	EDR Digital Archive

E THOUSND OKS BL

100 E THOUSND OKS BL

Year	Uses	Source
2000	NSK CORPORATION	Cole Information
	HAMPSHIRE GROUP	Cole Information
	SANDOVAL DENTAL CERAMICS	Cole Information
	XELON CORPORATION	Cole Information
	INGER LETTER THE	Cole Information
	SAFEGUARD BUSINESS SYSTEMS	Cole Information
	RAPHAEL LAURA BUSINESS SERVICES	Cole Information
	RONCOR INCORPORATED	Cole Information
	ROYAL ALLIANCE ASSOCIATES	Cole Information
	COMPUTER RESULTS	Cole Information
	NACHMAN MELVYN CFP	Cole Information
	MCLAINE JOHN E CPA	Cole Information
	LAMANNO CAROLYN MA	Cole Information
	UNIFIED ASSOCIATION OF CONEJO TEACHERS THOUSAND OAKS OFFICE	Cole Information
	PHARMEDICA COMMUNICATIONS	Cole Information
	TELECHARGE INCORPORATE	Cole Information
	LOSEY GROUP	Cole Information

Year	Uses	Source
2000	CELEBRITY PRIME FOODS	Cole Information
	UACT OR	Cole Information
	WENDER DAVID L CPA	Cole Information
	PAGEMASTER CORP	Cole Information
	STEVENS DONALD E ATTORNEY	Cole Information
	THE JOHNSTON GROUP	Cole Information
	AMERICAN EXPRSS FINANCIAL ADVISORS INCORPORATED GEORGE JOSSE	Cole Information
	TERADA-HALLISEY JULIA CPA	Cole Information
	BROWN ARTHUR ATTORNEY	Cole Information
	MANAGEMENT RECRUITERS	Cole Information
	OLSTEN STAFFING SERVICES	Cole Information
	VEDA SYSTEMS INCORPORATED	Cole Information
	PLAZA ASSOCIATES LLC	Cole Information
	GARCIA RAYMOND A ATTORNEY AT LAW	Cole Information
	BAYLEY GUY R ATTORNEY AT LAW	Cole Information
	CHURCH & DWIGHT	Cole Information
	GATEWAY TITLE CO	Cole Information
	ALPHA PROFESSIONAL RESOURCES A P R INCORPORATED	Cole Information
	DANNER & MARTYN	Cole Information
	GUNNING PHILIP ATTORNEY	Cole Information
	UACT	Cole Information

110 E THOUSND OKS BL

Year	Uses	Source
2000	BROWN REALTORS REAL ESTATE SCHOOL	Cole Information
	MUNTEAN SORIN N DDS A PROFESSIONAL DENTAL CORP	Cole Information

171 E THOUSND OKS BL

Year	Uses	Source
2000	KOVACH SANDRA CPA	Cole Information
	PALM PLAZA	Cole Information

Year	Uses	Source
2000	OZ ENTERTAINMENT DEVELOPERS	Cole Information
	TAYLOR CHARLES R EA INCM TAX & BOOKKEEPING SERVICE	Cole Information
	G E REALTY	Cole Information
	CERTIFIED AUTO BROKERS	Cole Information
	EDWARD THOUSAND OAKS	Cole Information
	CHIMERA MULTIMEDIA PRODUCTIONS	Cole Information

199 E THOUSND OKS BL

Year	Uses	Source
2000	CORE MICHAEL CPA	Cole Information
	ENDLESS OPTIONS INCORPORATED	Cole Information
	B S A INCORPORATED	Cole Information
	Y-NOT PRODUCTIONS	Cole Information
	ASHWORTH LEININGER GROUP	Cole Information
	GUSICK MICHAEL C INS	Cole Information
	EAST COAST CONSTRUCTION	Cole Information
	STARR FINANCIAL RESOURCES	Cole Information
	J R MISKEN INSURANCE INCORPORATED	Cole Information

215 E THOUSND OKS BL

Year	Uses	Source
2000	VALLEY BOOK & BIBLE STORES	Cole Information

223 E THOUSND OKS BL

Year	Uses	Source
2000	GENEL ASSOCIATES	Cole Information
	RYF ROLAND HOPE LICENSED ACUPUNCTURISTS	Cole Information
	VOLT SERVICES GROUP	Cole Information
	NATURAL HEALTHCARE CENTER	Cole Information
	SINCLAIR COMPANY	Cole Information
	COMPREHENSIVE MEDICAL CONSULTING	Cole Information
	NORTHWESTERN MUTUAL LIFE INSURANCE COMPANY OF MILWAUKEE	Cole Information

Year	Uses	Source
2000	PACIFIC RIM CONSTRUCTION INCORPORATED	Cole Information
	ORB ENTERPRISES	Cole Information
	AIS AUTO INSURANCE SPECIALISTS THOUSAND OAKS	Cole Information
	SCR SEARCH INTERNATIONAL	Cole Information
	VAN SICKLE RICHARD ATTORNEY	Cole Information
	DIRECTNET	Cole Information
	ROWLEY DIANE ATTORNEY	Cole Information
	CODE RONALD B CPA	Cole Information
	RICHELSON HARVEY ATTORNEY	Cole Information
	GUMM ANITA ATTORNEY	Cole Information
	MICHELSON DAVID N MD	Cole Information
	TRIPLETT ROBERT M LAW OFFICES OF	Cole Information
	SCOVIS & SCOVIS ATTORNEYS	Cole Information
	SEARS RICK CHIRPRCTC	Cole Information
	KRAY DOROTHY J PHD	Cole Information
	VOLT DISTRICT ACCOUNTING CENTER	Cole Information
	SOTO SYLVIA ATTORNEY	Cole Information
	COSMETIC AESTHETIC & ANTI AGING CENTER	Cole Information
	SOULIMIOTIS CHRIS DDS	Cole Information
	IRELAND MICHAEL ATTORNEY	Cole Information

244 E THOUSND OKS BL

Year	Uses	Source
2000	HOMESTEAD HOUSE INCORPORATED	Cole Information

280 E THOUSND OKS BL

Year	Uses	Source
2000	CONEJO ESCROW CORPORATION	Cole Information
	CONEJO MORTGAGE CENTER	Cole Information
	SELVIN COMMERCIAL PROPERTIES	Cole Information
	LAW OFFICES OF STEVEN K PEDERSON	Cole Information
	OBERMAN TERRILL F CPA	Cole Information

FINDINGS

299 E THOUSND OKS BL

Year	Uses	Source
2000	RYDER TRCK RENT ONE WAY INCORPORATED NEIGHBORHOOD DEALERS	Cole Information

355 E THOUSND OKS BL

Year	Uses	Source
2000	GLASS & SEEBODE ATTORNEYS AT LAW THOUSAND OAKS	Cole Information

358 E THOUSND OKS BL

Year	Uses	Source
2000	CONEJO CHIROPRACTIC	Cole Information
	LUNDE LARRY M DC	Cole Information
	HEMPHILL MICHAEL J CHIROPRACTOR	Cole Information

360 E THOUSND OKS BL

Year	Uses	Source
2000	CONEJO QUICKPRINT PLUS	Cole Information

366 E THOUSND OKS BL

Year	Uses	Source
2000	RPC MARKETING	Cole Information
	TIMELINE CO THE	Cole Information

368 E THOUSND OKS BL

Year	Uses	Source
2000	2 ND EDITION	Cole Information

370 E THOUSND OKS BL

Year	Uses	Source
2000	SHAKLEE PRODUCTS DISTRIBUTORS THOUSAND OAKS	Cole Information

374 E THOUSND OKS BL

Year	Uses	Source
2000	CM CONCRETE	Cole Information

FINDINGS

382 E THOUSND OKS BL

Year	*Uses*	*Source*
2000	ONE IN A MILLION	Cole Information
	HAIR PLUS 7	Cole Information

386 E THOUSND OKS BL

Year	*Uses*	*Source*
2000	C & S STORE	Cole Information

388 E THOUSND OKS BL

Year	*Uses*	*Source*
2000	T O COMPUTER CENTER	Cole Information

389 E THOUSND OKS BL

Year	*Uses*	*Source*
2000	BOYKIN AUTOMOTIVE	Cole Information
	FAST UNDERCAR INCORPORATED	Cole Information

455 E THOUSND OKS BL

Year	*Uses*	*Source*
2000	BORENSTEIN JEFFREY A CPA JACOBS & JACOBS CERT PUB	Cole Information
	PEKOW GEORGE DC	Cole Information
	INMAN KATHLEEN CPA	Cole Information
	THOMAS PAUL CPA	Cole Information
	BURT GREGG W CPA JACOBS & JACOBS CERT PUB ACCOUNT	Cole Information

EAST THOUSND OKS BLVD

21 EAST THOUSND OKS BLVD

Year	*Uses*	*Source*
1980	Century	Polk
	Century	Polk
	HERITAGE REALTORS Century	Polk

FINDINGS

FLITTNER CIR

1 FLITTNER CIR

Year	*Uses*	*Source*
2005	MICHAEL HALE	Cole Information

GIFT SHOP 309 MOORPRK RD

4 GIFT SHOP 309 MOORPRK RD

Year	*Uses*	*Source*
1970	JACKS	General Telephone Company of California

H MOORPARK RD

187 H MOORPARK RD

Year	*Uses*	*Source*
1964	Jeanies Casuals	Pacific Telephone Co

H MOORPRK RD

187 H MOORPRK RD

Year	*Uses*	*Source*
1970	Jeanies Casuals	General Telephone Company of California

HI LICREST DR

15 HI LICREST DR

Year	*Uses*	*Source*
1975	Regal Cleaners & Laundry	Pacific Telephone Co

HILLCREST DR

1 HILLCREST DR

Year	*Uses*	*Source*
2002	HOLY FAMILY	Haines & Company, Inc.
	SERVICES	Haines & Company, Inc.
	HOSPICEOFTHE	Haines & Company, Inc.
	CONEJO	Haines & Company, Inc.

FINDINGS

Year	Uses	Source
2002	LUTHR 9 SOCIAL SVOF CENTRLCST MANY MAN	Haines & Company, Inc.
	SENIOR CON	Haines & Company, Inc.
	THRIFT SHOP TREASURE OAKS	Haines & Company, Inc.
	ESTATE MANGM	Haines & Company, Inc.
	UNDERONEROOF 805 494 3943 S	Haines & Company, Inc.
	UNDER ONE ROOF YOUTH EMPLO	Haines & Company, Inc.
	SVOFVENCO	Haines & Company, Inc.
	AEROTEK STAFFING	Haines & Company, Inc.
	BURGEROBERTL	Haines & Company, Inc.
	GOLD COAST	Haines & Company, Inc.
	ADVISORY LLC	Haines & Company, Inc.
	STONE 4 COMPANY	Haines & Company, Inc.
	GSCO INSURANCE SERVICE INC IMi INC	Haines & Company, Inc.
	LAW OFFICES OF	Haines & Company, Inc.
	BURGE&IBURGE	Haines & Company, Inc.
	MEDSHARESHOME	Haines & Company, Inc.
	CARE LOS ROBLES	Haines & Company, Inc.
	MOBILE 1 LUBEOIL	Haines & Company, Inc.
	STCENTURY	Haines & Company, Inc.
	INSURANCE SERVICES	Haines & Company, Inc.
	805 373 5332 B	Haines & Company, Inc.
	OPTICS	Haines & Company, Inc.
	SEPHORA	Haines & Company, Inc.
	a THE HANDMADE	Haines & Company, Inc.
	PICTURECO	Haines & Company, Inc.

2 HILLCREST DR

Year	Uses	Source
2002	r ANIMALHOUSEINC	Haines & Company, Inc.
1961	051 Under Constn	R. L. Polk & Co.

FINDINGS

3 HILLCREST DR

Year	Uses	Source
1975	Liberty H F Capt Ret	Pacific Telephone Co

5 HILLCREST DR

Year	Uses	Source
2002	s 0 XXXX DO	Haines & Company, Inc.

6 HILLCREST DR

Year	Uses	Source
2002	CATHOUC CHARITIES	Haines & Company, Inc.
	CHILDD lp Rsrcs	Haines & Company, Inc.
	COMMUNITY	Haines & Company, Inc.
	CONSCIENCE	Haines & Company, Inc.
	COMMUNITY	Haines & Company, Inc.
	CONSCIENCE	Haines & Company, Inc.
	CONEJOFREECUNIC CONEJOYO TH	Haines & Company, Inc.
	EMPLOYMENT SEV	Haines & Company, Inc.
	FREECNIC 00 F	Haines & Company, Inc.
	THOUSAND OAKS	Haines & Company, Inc.

8 HILLCREST DR

Year	Uses	Source
1993	Hickey Dan l P l	GTE
1975	Enright Stephen l	Pacific Telephone Co

08 HILLCREST DR

Year	Uses	Source
1993	Hickey Dan l P l	GTE

11 HILLCREST DR

Year	Uses	Source
2002	OKRA USEDean	Haines & Company, Inc.
	LIGHTING&BULBS	Haines & Company, Inc.
	LIGHTING 6 BULBSBY	Haines & Company, Inc.
	MID VALLEY	Haines & Company, Inc.

Year	Uses	Source
1986	TO Tile Co	Pacific Bell
	From Agoura Telephones Call	Pacific Bell
	Thousand Oaks Tire & Service	Pacific Bell
1985	TO Tile Co	Pacific Telephone Co
	THOUSAND OAKS TILE CO	Pacific Telephone Co
1980	TO Tile Co	Polk
	Thousand Oaks Tile Co	Polk

13 HILLCREST DR

Year	Uses	Source
2002	KING Daniel	Haines & Company, Inc.
	KYE 96 Non Ho	Haines & Company, Inc.

14 HILLCREST DR

Year	Uses	Source
1986	Rodgers Tom OD	Pacific Bell

15 HILLCREST DR

Year	Uses	Source
2002	LICARDIEJoe I	Haines & Company, Inc.
	LITTLE Alan	Haines & Company, Inc.
	LU Yi Yg	Haines & Company, Inc.
	XXXX	Haines & Company, Inc.
1993	Regal Cleaners & Laundry	GTE
	Regal Cleaners & Laundry	GTE
1986	REGAL CLEANERS & LAUNDRY	Pacific Bell
1985	REGAL CLEANERS & LAUNDRY	Pacific Telephone Co
1980	REGAL CLEANERS & LAUNDRY	Polk
1975	Regal Cleaners & Laundry	General Telephone Company of California
	Regal Fence Company	General Telephone Company of California

17 HILLCREST DR

Year	Uses	Source
1975	Easley Burton L	Pacific Telephone Co

FINDINGS

19 HILLCREST DR

Year	Uses	Source
2002	1 EDOKKO RESTAURANT	Haines & Company, Inc.
1993	Edokko Restaurant	GTE
	Edokko Restaurant	GTE
1986	Edokko Restaurant	Pacific Bell
1985	Edokko Restaurant	Pacific Telephone Co
1975	Thousand Oaks	Pacific Telephone Co
	STRAW HAT PIZZA PALACE	Pacific Telephone Co
	Thousand Oaks	General Telephone Company of California

25 HILLCREST DR

Year	Uses	Source
2002	FFICE 8 DEPOT INC	Haines & Company, Inc.
	XXXX	Haines & Company, Inc.
1986	Builders Emporium	Pacific Bell
1985	Builders Emporium	Pacific Telephone Co
1980	Builders Emporium	Polk
1975	Builders Emporium	General Telephone Company of California
	Builders Emporium	Pacific Telephone Co

30 HILLCREST DR

Year	Uses	Source
2002	01 XXXX	Haines & Company, Inc.

31 HILLCREST DR

Year	Uses	Source
1970	Real K E B	General Telephone Company of California

33 HILLCREST DR

Year	Uses	Source
2002	XXXX	Haines & Company, Inc.
1980	Conejo Valley Station	Polk
	USS Quapaw ATF 110	Polk
1975	Conejo Valley Station	Pacific Telephone Co
	USS Norton Sound AVM	Pacific Telephone Co

FINDINGS

34 HILLCREST DR

Year	Uses	Source
2002	r UDSCORP	Haines & Company, Inc.
	UMITEDBEIRE	Haines & Company, Inc.

50 HILLCREST DR

Year	Uses	Source
1986	Berman Logue Financial Planning	Pacific Bell
	Thousand Oaks	Pacific Bell
	I From Agoura Telephones Call :::	Pacific Bell
	Real Estate Information	Pacific Bell
	S RZ Softw are Services Inc	Pacific Bell
	Thousand Oaks	Pacific Bell
1985	SRZ Softw are Services Inc	Pacific Telephone Co
1980	Inco	Polk
1975	CORRECTIONS	Pacific Telephone Co
	Thousand Oaks Branch	Pacific Telephone Co
	Stukan Harry E	Pacific Telephone Co
	Ofc	Pacific Telephone Co
	Thousand Oaks Branch	General Telephone Company of California

56 HILLCREST DR

Year	Uses	Source
2002	BARRLee	Haines & Company, Inc.
	OBELLAMKONDARa Ya i	Haines & Company, Inc.
	CHANDRASEKARAN B	Haines & Company, Inc.
	Sriram	Haines & Company, Inc.
	CLARK M	Haines & Company, Inc.

58 HILLCREST DR

Year	Uses	Source
2002	JOYCE John	Haines & Company, Inc.
	MCGee Andrea	Haines & Company, Inc.
	ORTEGA Arturo	Haines & Company, Inc.

FINDINGS

64 HILLCREST DR

Year	Uses	Source
2002	FLANAGAN Rober	Haines & Company, Inc.

69 HILLCREST DR

Year	Uses	Source
2002	SHAW George M	Haines & Company, Inc.
	TURNER Dan	Haines & Company, Inc.

75 HILLCREST DR

Year	Uses	Source
2002	XXXX	Haines & Company, Inc.

80 HILLCREST DR

Year	Uses	Source
2002	BUILDING ADOPTION&F	Haines & Company, Inc.
1993	Action For Seniors Incorporated	GTE
	Big Brother Big Sister Of Ventura County	GTE
	Thousand Oaks	GTE
	Catholic Charities	GTE
	Catholic Charities Oasis	GTE
	Child Development & Resources	GTE
	Community Conscience	GTE
	Community Conscience	GTE
	Conejo Free Clinic	GTE
	Easter Seal Society Of Ventura County	GTE
	Free Clinic Of Thousand Oaks	GTE
	Hospice Of The Conejo	GTE
	Human Services Center	GTE
	Jewish Federation Council Of Greater Los Angeles	GTE
	Lutheran Social Services Of Central Coast	GTE
	Many Mansions	GTE
	Senior Concerns Thrift Shop	GTE
	Social Security Administration General Information & Services	GTE

FINDINGS

Year	*Uses*	*Source*
1993	Thousand Oaks Office	GTE
	Treasure Oaks Estate Management	GTE
	Under One Roof	GTE
	Under One Roof	GTE
	Thousand Oaks	GTE
	Youth Employment Services Of Ventura County	GTE
	Action For Seniors Incorporated	GTE
	Big Brother Big Sister Of Ventura County	GTE
	Thousand Oaks	GTE
	Community Services	GTE
	Clinical Services	GTE
	Catholic Charities Oasis	GTE
	Child Development & Resources	GTE
	County Inc Resource & Referral Department Head Start Central Office	GTE
	Community Conscience	GTE
	Community Conscience	GTE
	Conejo Free Clinic	GTE
	Easter Seal Society Of Ventura County	GTE
	Free Clinic Of Thousand Oaks	GTE
	Hospice Of The Conejo	GTE
	Human Services Center	GTE
	Jewish Federation Council Of Greater Los Angeles	GTE
	Jewish Homes For The Aging Of Greater Los Angeles	GTE
	Lutheran Social Services Of Central Coast	GTE
	Many Mansions	GTE
	Manz Dennis R	GTE
	Manz J	GTE
	Manz S	GTE
	Senior Concerns Thrift Shop	GTE
	Thousand Oaks Office	GTE

FINDINGS

Year	Uses	Source
1993	Treasure Oaks Estate Management	GTE
	Under One Roof	GTE
	Under One Roof	GTE
	Thousand Oaks	GTE

86 HILLCREST DR

Year	Uses	Source
2002	PEREZRalael Reyes	Haines & Company, Inc.

88 HILLCREST DR

Year	Uses	Source
2002	XXXX	Haines & Company, Inc.
	NNER CALEB	Haines & Company, Inc.
	DONNER&DONNER	Haines & Company, Inc.
	OORHOUTDEBORAH	Haines & Company, Inc.
	e FINANCIAL	Haines & Company, Inc.
	ADVICESSUPPORTINC	Haines & Company, Inc.
	FORSENIC	Haines & Company, Inc.
	EVLTN&TRTMNTCT	Haines & Company, Inc.
	HEMPHILLJANETA	Haines & Company, Inc.
	WEST INTERACTIVE	Haines & Company, Inc.
	LEVINE LAWRENCE D	Haines & Company, Inc.
	MCKENZIE ETA B PHD	Haines & Company, Inc.
	METLIFE SALES OFCS	Haines & Company, Inc.
	PHONE POPS INC	Haines & Company, Inc.
	QUINTILES PACIFIC	Haines & Company, Inc.
	RATTRAY TERESA A	Haines & Company, Inc.
	ROMAC	Haines & Company, Inc.
	INTERNATIONAL	Haines & Company, Inc.
	RYAN MARY ANNE CPA	Haines & Company, Inc.
	SCHUBERG GLEN A INC 805 448 6464 N	Haines & Company, Inc.
	STANTONGAMBOA	Haines & Company, Inc.
	INSURANCE	Haines & Company, Inc.
	SYSTEMWAREINC	Haines & Company, Inc.

Year	Uses	Source
2002	TEAMTEMPORARIES	Haines & Company, Inc.
	PERSONNEL SIV	Haines & Company, Inc.
	UTEMURA MYRA G CPA	Haines & Company, Inc.
	WORLDWIDE PHONE	Haines & Company, Inc.
	YATESELLEN PHD	Haines & Company, Inc.
	YEARDISC SYSTEMS	Haines & Company, Inc.

90 HILLCREST DR

Year	Uses	Source
2002	XXXX	Haines & Company, Inc.

92 HILLCREST DR

Year	Uses	Source
1970	Hansen Louis S	General Telephone Company of California

97 HILLCREST DR

Year	Uses	Source
2002	CLEARY Stantrn	Haines & Company, Inc.

100 HILLCREST DR

Year	Uses	Source
2002	P 617 ONE STAFFING	Haines & Company, Inc.
	RMP INSURANCE	Haines & Company, Inc.
	CENTER	Haines & Company, Inc.
	SCHNEIDER ARTHURP	Haines & Company, Inc.
	CLU CHFC	Haines & Company, Inc.
	SCHNEDER DAVIDR THE LAW OFC SOMERSN	Haines & Company, Inc.
	STCLAIRDONALDE	Haines & Company, Inc.
	CLAIR 4 ASSOCIATES	Haines & Company, Inc.
	ILo CRESTDRE 91360 CONT	Haines & Company, Inc.
	STATE FARM INS	Haines & Company, Inc.
	AGENCIES	Haines & Company, Inc.
	TEKSYSTEMS	Haines & Company, Inc.
	YAHR ALAN H LAW	Haines & Company, Inc.

Year	Uses	Source
2002	OFFICES OF	Haines & Company, Inc.

134 HILLCREST DR

Year	Uses	Source
1993	Better Security Plus	GTE
	Better Security Plus	GTE

145 HILLCREST DR

Year	Uses	Source
2002	XXXX	Haines & Company, Inc.

148 HILLCREST DR

Year	Uses	Source
2002	CITCO INSURANCE	Haines & Company, Inc.

152 HILLCREST DR

Year	Uses	Source
2002	XXXX	Haines & Company, Inc.

164 HILLCREST DR

Year	Uses	Source
2002	XXXX	Haines & Company, Inc.

190 HILLCREST DR

Year	Uses	Source
2002	HILLCRESTROYALE	Haines & Company, Inc.
	BROCKMAN Elinor	Haines & Company, Inc.
	B 6 YAN Bernice	Haines & Company, Inc.
	B 01 SSON Dorthy CORNEU 0 Hazel M	Haines & Company, Inc.
	CRAVATH Helana	Haines & Company, Inc.
	CRESS Evalyn	Haines & Company, Inc.
	FRANCIS Lala	Haines & Company, Inc.
	GIGLIELLOAI	Haines & Company, Inc.
	GREENBA 0 U 8 Wib	Haines & Company, Inc.
	HAGEMAN 6 E 0leen	Haines & Company, Inc.
	HEFLERBP	Haines & Company, Inc.

FINDINGS

Year	*Uses*	*Source*
2002	HILLCRESTROYALE 888 377 6 B	Haines & Company, Inc.
	RTRMNT LVNG	Haines & Company, Inc.
	KAMEN Julia	Haines & Company, Inc.
	KOENIG Rath 805 467 4419 S	Haines & Company, Inc.
	LARIVIERE Agnes	Haines & Company, Inc.
	MONTG 00 ERY	Haines & Company, Inc.
	Jeanne 6e	Haines & Company, Inc.
	MORISF	Haines & Company, Inc.
	POWE 6 Mary	Haines & Company, Inc.
	LET Gertrude RODELAJ 02 P 805 487 6864 T ROYALE	Haines & Company, Inc.
	RUBIN Franc 6s SHAPIRO Re	Haines & Company, Inc.
	STEUERJoselire	Haines & Company, Inc.
	STONE 8 Esth	Haines & Company, Inc.
	THOMASV	Haines & Company, Inc.
	TOWNLEYMane 805 31 a	Haines & Company, Inc.
	WHITEDorolhy A	Haines & Company, Inc.
1993	Alter Ruth	GTE
	Anderson Fred	GTE
	Baruch Joan	GTE
	Bethke O	GTE
	Bialak Dorothy	GTE
	Bieder Zella	GTE
	Campion Paul F	GTE
	Carder E H	GTE
	Cerrell Marion	GTE
	Christensen Margaret	GTE
	Coddington Jane B	GTE
	Combs Law ton	GTE
	Cordes K L	GTE
	Cravath Helena	GTE
	Engel E A	GTE
	Fant Jeanne	GTE

FINDINGS

Year	*Uses*	*Source*
1993	Frech Geo	GTE
	Garcia Julia	GTE
	Gentry Glen	GTE
	Gramnacy Anne	GTE
	Graman Jason	GTE
	Hailey Earline	GTE
	Hall Harry	GTE
	Hall Lillian S	GTE
	HILLCRE S T ROYALE RE TIRE ME N T LIVIN G	GTE
	Huber R	GTE
	Intlekofer John W	GTE
	Jeter Ollie N	GTE
	Kides Helen	GTE
	Knapp Sally B	GTE
	Landy Melvin	GTE
	Litz Martha	GTE
	Maitland Helen M	GTE
	Me Carty Bertha	GTE
	Mc Dougall Margaret	GTE
	Meko Lillian	GTE
	Mitchell Katie	GTE
	Olson Marion	GTE
	Russet A	GTE
	Saelberg Goldie	GTE
	Sanchez Carmen	GTE
	Spencer J J	GTE
	Spieget Alyce R	GTE
	Stein B	GTE
	Stein Pearl	GTE
	Ward Mary C	GTE
	Williams ME	GTE
	Wynn Helen	GTE

FINDINGS

Year	Uses	Source
1993	York Betty	GTE
	Alter Ruth	GTE
	Anderson Fred	GTE
	Baruch Joan	GTE
	Bethke O	GTE
	Bialak Dorothy	GTE
	Bieder Zella	GTE
	Campion Paul F	GTE
	Carder E H	GTE
	Cerrell Marion	GTE
	Cerri A	GTE
	Cerri Celso @Oxnard	GTE
	Christensen Margaret	GTE
	Coddington Jane B	GTE
	Combs Law ton	GTE
	Cordes K L	GTE
	Cordes Lisa & Natascha	GTE
	Cordes M @Camarillo	GTE
	Cordia Fred E & Joann S @Thousand Oaks	GTE
	Cravath Helena	GTE
	Engel E A	GTE
	Fant Jeanne	GTE
	Fanta Barbara @Camarillo	GTE
	Fanta L	GTE
	Frech Geo	GTE
	FRE D E ADS CON S TRUCTION @Camarillo	GTE
	Garcia Julia	GTE
	Garcia K @New bury Park	GTE
	Garcia K	GTE
	Gentry Glen	GTE
	Gramnacy Anne	GTE
	Graman Jason	GTE

FINDINGS

Year	*Uses*	*Source*
1993	Hailey Earline	GTE
	Hall Harry	GTE
	Hall Lillian S	GTE
	HILLCRE S T ROYALE RE TIRE ME N T LIVIN G	GTE
	Huber R	GTE
	Intlekofer John W	GTE
	Jeter Ollie N	GTE
	Kides Helen	GTE
	Knapp Sally B	GTE
	Landy Melvin	GTE
	Litz Martha	GTE
	Maitland Helen M	GTE
	Me Carty Bertha	GTE
	Mc Dougall Margaret	GTE
	Mc Dougall R Bruce	GTE
	Meko Lillian	GTE
	Mitchell Katie	GTE
	Olson Marion	GTE
	Olson Marion & Frances @Thousand Oaks	GTE
	Russet A	GTE
	Saelberg Goldie	GTE
	Salzberg T H	GTE
	Salzer H L	GTE
	Saber J	GTE
	Sanchez Carmen	GTE
	Spencer J J	GTE
	Spencer J L	GTE
	Spieget Alyce R	GTE
	Spiegel B @Port Hueneme	GTE
	Spiegel Beth @Port Hueneme	GTE
	Spiegel L @Oxnard	GTE
	Spiegelberg Arnold W	GTE

FINDINGS

Year	Uses	Source
1993	Stein B	GTE
	Stein Pearl	GTE
	Ward Mary C	GTE
	Williams ME	GTE
	Wynn Helen	GTE
	York Betty	GTE

220 HILLCREST DR

Year	Uses	Source
2002	AVALOS Elodoro	Haines & Company, Inc.

222 HILLCREST DR

Year	Uses	Source
2002	XXXX	Haines & Company, Inc.
1993	California Exceptional Breads	GTE
	La Petite Boulangerie	GTE
	California Exceptional Breads	GTE
	La Petite Boulangerie	GTE
	La Petite Maison @Westlake Village	GTE
1986	California Exceptional Breads	Pacific Bell
	La Petite Boulangerie	Pacific Bell
1985	California Exceptional Breads	Pacific Telephone Co
	La Petite Boulangerie	Pacific Telephone Co

260 HILLCREST DR

Year	Uses	Source
2002	XXXX	Haines & Company, Inc.

270 HILLCREST DR

Year	Uses	Source
2002	XXXX	Haines & Company, Inc.

290 HILLCREST DR

Year	Uses	Source
2002	LOPEZJose	Haines & Company, Inc.

FINDINGS

299 HILLCREST DR

Year	Uses	Source
2002	XXXX	Haines & Company, Inc.
1993	Kyros Peter N Jr	GTE
	Potomac Investment Associates	GTE
	Kyros Peter N Jr	GTE
	Potomac Investment Associates	GTE

324 HILLCREST DR

Year	Uses	Source
2002	XXXX	Haines & Company, Inc.

360 HILLCREST DR

Year	Uses	Source
2002	CHACLANOfela	Haines & Company, Inc.
	OAR 8 ANMane la M	Haines & Company, Inc.

365 HILLCREST DR

Year	Uses	Source
2002	KAISER MEG	Haines & Company, Inc.
	KAISER MEDPHAR	Haines & Company, Inc.

370 HILLCREST DR

Year	Uses	Source
2002	AVALOSCecaa	Haines & Company, Inc.

380 HILLCREST DR

Year	Uses	Source
2002	XXXX	Haines & Company, Inc.

385 HILLCREST DR

Year	Uses	Source
2002	XXXX	Haines & Company, Inc.

395 HILLCREST DR

Year	Uses	Source
2002	VASOUEZRona	Haines & Company, Inc.

FINDINGS

HILLCRST DR

1 HILLCRST DR

Year	Uses	Source
1993	Impact Promotions	GTE

2 HILLCRST DR

Year	Uses	Source
1993	Martinez Perez Catherine @Thousand Oaks	GTE

127 HILLCRST DR

Year	Uses	Source
1975	Perkins Bud	General Telephone Company of California

HITLCRST IR

169 HITLCRST IR

Year	Uses	Source
1975	CMe H L	Pacific Telephone Co

HODENCAMP RD

101 HODENCAMP RD

Year	Uses	Source
2020	THOUSAND OAKS KENMORE REPAIR	EDR Digital Archive
	COMPLETE PERFORMANCE CTR	EDR Digital Archive
	CPC USA	EDR Digital Archive
	ZETA XI HOUSE CORP	EDR Digital Archive
	ALVAREZ CHRISTIAN DC	EDR Digital Archive
	COAST TO COAST FNCL SOLUTIONS	EDR Digital Archive
	MAKS LLC	EDR Digital Archive
	OPE-AL LLC	EDR Digital Archive
	REHABILITATION DEPARTMENT	EDR Digital Archive
	WESTLAND CIVIL INC	EDR Digital Archive
	HAND REHABILITATION SPECLSTS	EDR Digital Archive
	HOFMANN ADRIENNE C	EDR Digital Archive
	JOHNS MELISSA M PT	EDR Digital Archive

FINDINGS

Year	Uses	Source
2020	SIEGEL RONALD PHYSICAL THRPY	EDR Digital Archive
	S F S-D S LLC	EDR Digital Archive
	E Z FILING SOLUTIONS LLC	EDR Digital Archive
	MERCHANT ACCOUNT SOLUTIONS	EDR Digital Archive
	INTEGRATED CARD SVC	EDR Digital Archive
	UHLIR CONOR	EDR Digital Archive
	ADVANCED PHYSICAL THRPY-SPORTS	EDR Digital Archive
	ADV PHYSICAL	EDR Digital Archive
	DIAMENT LITAL	EDR Digital Archive
	HYPNOVITALITY INC	EDR Digital Archive
	ROSANNE MACDONALD HYPNTHRPSTS	EDR Digital Archive
	EMOTIONAL SPA	EDR Digital Archive
2017	SILAGI DEVELOPMENT & MANAGEMENT	Cole Information
	HAND REHABILITATION SPECIALISTS	Cole Information
	WESTLAND CIVIL INC	Cole Information
	ADVANCED PHYSICAL THERAPY & SPORTS	Cole Information
	COAST 2 COAST FINANCIAL SOLUTIONS	Cole Information
	COAST 2 COAST	Cole Information
	MERCHANT ACCOUNT SOLUTIONS	Cole Information
	SIEGEL RONALD PHYSICAL THERAPY CORP	Cole Information
	CHIROPRACTIC PERFORMANCE CENTER	Cole Information
	MACDONALD ROSANNE CHT	Cole Information
	CHRISTIAN ALVAREZ DC	Cole Information
	VOGUE PROSTHETIC ORTHODIC CENTER INC	Cole Information
	SILAGI INC	Cole Information
2014	MUNN JILL EA	Cole Information
	SILAGI DEVELOPMENT & MANAGEMENT	Cole Information
	ADVANCED PHYSICAL THERAPY & SPORTS	Cole Information
	HAND REHABILITATION SPECIALISTS	Cole Information
	ROSANNE MACDONALD CERTIFIED HYPNOTHE	Cole Information

FINDINGS

Year	Uses	Source
2014	ALVAREZ CHRISTIAN DC	Cole Information
	COAST 2 COAST FINANCIAL SOLUTIONS	Cole Information
	SIEGEL RONALD PHYSICAL THERAPY CORP	Cole Information
	CHIROPRACTIC PERFORMANCE CENTER	Cole Information
	RDA	Cole Information
	MACDONALD ROSANNE CHT	Cole Information
	VOGUE PROSTHETIC ORTHODIC CENTER INC	Cole Information
	SEARS RICK	Cole Information
2010	CHIROPRACTIC PERFORMANCE CTR	Cole Information
	VOGUE PROSTHETICS ORTHODIC CTR	Cole Information
	HYPNOVITALITY INC	Cole Information
	HAND REHABILITATION SPECLSTS	Cole Information
	ROSANNE MAC DONALD HYPNTHRPSTS	Cole Information
	COAST 2 COAST FINANCIAL SLTNS	Cole Information
	BRADBURNE BRILLER & JOHNSON	Cole Information
	SILAGI INC	Cole Information
	MACDONALD ROSANNE	Cole Information
	RONALD SIEGEL PHYSICAL THERAPY	Cole Information
2005	MCMILLIN IRMA OMD	Cole Information
	PADVEEN BRIAN K DC	Cole Information
	DSD INSURANCE AGENCY	Cole Information
	COAST 2 COAST FINANCIAL SOLUTIONS IN	Cole Information
	THE PALM	Cole Information
	ROSANNE MACDONALD CERTIFIED HYPONTHE	Cole Information
	DUFFY JEAN M DC	Cole Information
	VOGUE PROSTHETIC ORTHOPEDIC CENTER I	Cole Information
	CLOUD CREEK SYSTEMS INC	Cole Information
	ROSANNE MACDONALD	Cole Information
	INVESTORS TITLE	Cole Information
	SILAGI DEVELOPMENT & MANAGEMENT INC	Cole Information

FINDINGS

Year	Uses	Source
2005	STEEL SAINT JOHN & COHEN LLP	Cole Information
	LAC FUJIMOTO AC	Cole Information
	PACIFIC WEST CORPORATE CENTER LLC	Cole Information
	ASHLOCK LURA LCNSED ACUPUNCTURIST	Cole Information
	SILAGI INC	Cole Information
	SPORTS & MEDICAL	Cole Information
	STRATEGIC TELEVISION INC	Cole Information
2002	BULDNG	Haines & Company, Inc.
	ACUPUNCTURE FOP	Haines & Company, Inc.
	HEALTH	Haines & Company, Inc.
	BIOMOTION PHYSICAL 8 S	Haines & Company, Inc.
	THERAPY	Haines & Company, Inc.
	CHRISTIE CHARLES MFCC CONEJO INSU	Haines & Company, Inc.
	AGENCY	Haines & Company, Inc.
	a CONEJ 10 NSURANCE	Haines & Company, Inc.
	AGENCY	Haines & Company, Inc.
	ADAVIDOONDAVE R	Haines & Company, Inc.
	DUFFY JEANMDC 805 495 2453 a	Haines & Company, Inc.
	FRIESEN LLOYD R DC	Haines & Company, Inc.
	FUBJIMOTOPRFSSR	Haines & Company, Inc.
	LARRYT	Haines & Company, Inc.
	PHYSIOTHERAPY	Haines & Company, Inc.
	RGISINVENTORY SPECIALISTS t RANOALLJAC	Haines & Company, Inc.
	RENAB DESIGNS OF	Haines & Company, Inc.
	AMERICA	Haines & Company, Inc.
	a REISSERTERIMS	Haines & Company, Inc.
	S 1 EGELRONALD PHYS THRPY CORP SIEGELR	Haines & Company, Inc.
	PHYSCL THRPY	Haines & Company, Inc.
	STRATEGIC TELEVISION INC a THOISANO OAKS	Haines & Company, Inc.
	COUNSELING GROUP	Haines & Company, Inc.
	THOUSANDOAKS	Haines & Company, Inc.

FINDINGS

Year	Uses	Source
2002	PROSTIET 1 CS	Haines & Company, Inc.
	TRAFFORD FCC	Haines & Company, Inc.
	CATIEMA	Haines & Company, Inc.
	Y NOT PRODUCTIONS	Haines & Company, Inc.
2000	EXECUTIVE PAGE RETAIL	Cole Information
	DIET CENTER	Cole Information
	THOUSAND OAKS COUNSELING GROUP	Cole Information
	PACIFICA CORPORATION	Cole Information
	THOUSAND OAKS PROSTHETICS	Cole Information
	CONEJO INSURANCE AGENCY	Cole Information
	MEDALARM	Cole Information
	EXECUTIVE PAGE BUSINESS OFFICE	Cole Information
	SIEGEL RONALD PHYSICAL THERAPY CORPORATION	Cole Information
1995	CONEJO INSURANCE	Cole Information
	RONALD SIEGEL	Cole Information
	DIET CENTER	Cole Information
	EXECUTIVE PAGE	Cole Information
	TMC ESCROW CO	Cole Information
	RICK KOEPCKE	Cole Information
	JOHN W MARSHALL	Cole Information
	CHARLES CHRISTIE	Cole Information
	MEDALARM	Cole Information
	LLOYD R FRIESEN DC	Cole Information
	WILLIAM R STEELE CPA	Cole Information
	JANICE WILSON INSURANCE	Cole Information
	ANN ENGLAND	Cole Information
	SCOTT WHITE	Cole Information
	KATHY SHIRAZ	Cole Information
	RONALD SIEGEL THERAPY CORP	Cole Information
	CARNEGIE GENERAL INSURANCE INC	Cole Information
	DERRICK ISA	Cole Information
	EASY INSURANCE MARKETING	Cole Information

FINDINGS

Year	Uses	Source
1995	JACQUIE Z RANDALL	Cole Information
	DAVE DAVIDSON	Cole Information
	VOGUE PROSTHETICS ORTHOTICS	Cole Information
	EXECUTIVE PAGE PAGING SYSTEMS	Cole Information
	THOUSAND OAKS COUNSELING GROUP	Cole Information
	CATIE C TRAFFORD	Cole Information
	MICHELE ZEOLLA	Cole Information
	SUSAN DE MERE	Cole Information
	STATE FARM INSURANCE	Cole Information
	STEELE, WILLIAM R	Cole Information
	WHITE, RICHARD E	Cole Information
	RANDALL, JACQUIE Z	Cole Information
	KOEPCKE, RICK	Cole Information
	MARSHALL, JOHN W	Cole Information
1993	Brandon Shirley Insurance	GTE
	CON E JO	GTE
	IN S URAN CE AGa E N CY	GTE
	DIE T CE N TE R	GTE
	Easy Insurance Marketing	GTE
	Executive Page	GTE
	FRIE S E N LLOYD R DC	GTE
	Marshall John S	GTE
	i	GTE
	S E GE L RON ALD PHYS ICAL THE RAPY	GTE
	CORP	GTE
	S E GE L RON ALD PHYS ICAL THE RAPY	GTE
	RSiegel Ronald Physical Therapy Corp	GTE
	Simi Valey	GTE
	Thousand Oaks	GTE
	S TE E LE W M R	GTE
	Thousand Oaks	GTE
	TMC Escrow Tract Division	GTE

FINDINGS

Year	*Uses*	*Source*
1993	Thousand Oaks Counseling Group	GTE
	Thousand Oaks Prosthetics	GTE
	Trafford Catie Conklin MA MFCC	GTE
	Vogue Prosthetics Orthotics Center Inc	GTE
	Western Flood	GTE
	White Richard E ins	GTE
	Ofc	GTE
	Brandon Shirley Insurance	GTE
	Brandon V L	GTE
	Brandon V L	GTE
	IN S URAN CE AGa E N CY	GTE
	From @Agoura@ Telephones Call	GTE
	DIE T CE N TE R	GTE
	Easy Insurance Marketing	GTE
	Easy Law PO Box 2724 Northridge	GTE
	No Charge To Calling Party	GTE
	Easy Mall	GTE
	Executive Page	GTE
	FRIE S E N LLOYD R DC	GTE
	Friesen N N @Oxnard	GTE
	i	GTE
	CORP	GTE
	RSiegel Ronald Physical Therapy Corp	GTE
	Thousand Oaks	GTE
	S TE E LE W M R	GTE
	Steelman Shane @Camarillo	GTE
	From @Agoura@ Telephones Call	GTE
	From Saticoy Telephones Call	GTE
	TMC Escrow Tract Division	GTE
	Thousand Oaks Counseling Group	GTE
	Thousand Oaks Prosthetics	GTE
	Trafford Catie Conklin MA MFCC	GTE

FINDINGS

Year	Uses	Source
1993	Vogue Prosthetics Orthotics Center Inc	GTE
	VOGUE S IGN CO	GTE
	Western Flood	GTE
	Western Framing Inc @Thousand Oaks	GTE
	Western Framing Inc	GTE
	Ofc	GTE
1992	TRAFFORD C C MA	Cole Information
	DIET CENTER	Cole Information
	WESTRN FLOOD	Cole Information
	EXECUTIVE PAGE	Cole Information
	STEELE WM R	Cole Information
	CONEJO INS AGENCY	Cole Information
	BRANDON SHIRLEY INS	Cole Information
	SIEGEL R PHYS THRPY	Cole Information
	MARSHALL JOHN MFCC	Cole Information
	KOEPCKE RICK MFCC	Cole Information
	SIEGEL R THRPY CORP	Cole Information
	EASY INSURANCE MKTG	Cole Information
	VOGUE PROSTHTCS CT	Cole Information
	T M C ESCROW CO	Cole Information
	THOUSND OK CNSLG	Cole Information
	CHRISTIE CHAS MFCC	Cole Information
	FRIESEN LLOYD R DC	Cole Information
	WESTRN FLOOD GROUP	Cole Information
	KOEPCKE, RICK	Cole Information
	MARSHALL, JOHN W	Cole Information
	CHRISTIE, CHARLES	Cole Information

114 HODENCAMP RD

Year	Uses	Source
2002	XXXX	Haines & Company, Inc.

FINDINGS

123 HODENCAMP RD

Year	*Uses*	*Source*
2020	STEELE COHEN ASSOC LLP	EDR Digital Archive
	ROSSON CPA PC	EDR Digital Archive
	LUXURY REHAB GROUP LLC	EDR Digital Archive
	TERRY F PERKINS PH D	EDR Digital Archive
	WJL DISTRIBUTORS INC	EDR Digital Archive
	HEARUSA	EDR Digital Archive
	MOUSHEL SERAFINA	EDR Digital Archive
	RAM HEALTHCARE CONSLTNG GROUP	EDR Digital Archive
	GWYN RUFUS C	EDR Digital Archive
	VANTAGE POINT ADDICTION	EDR Digital Archive
2017	STEELE ST JOHN & COHEN LLP	Cole Information
	SUSANE E COHEN CPA	Cole Information
	JUDITH E SAINT JOHN CPA	Cole Information
	REBECCAH A SCHWARTZ PHD	Cole Information
	WADDELL & REED	Cole Information
	WILLIAM R STEELE CPA	Cole Information
	R SCHWARTZ PHD	Cole Information
	REGINA S LEHRER MA MFT	Cole Information
	THE ROSSON CPA PROFESSIONAL CORPORAT	Cole Information
	WJL DISTRIBUTORS INC	Cole Information
	ANDROMEDA SOFTWARE INC	Cole Information
	JOHN JUDITH ST E CPA	Cole Information
2014	COHEN SUSAN E CPA	Cole Information
	HUANG DEBORAH FAX	Cole Information
	SCHWARTZ REBECCAH A PHD	Cole Information
	ST JOHN JUDITH E CPA	Cole Information
	STEELE ST JOHN & COHEN LLP	Cole Information
	HEARUSA HEARX	Cole Information
	REGINA S LEHRER	Cole Information
	WADDELL & REED	Cole Information
	WJL DISTRIBUTORS INC	Cole Information

FINDINGS

Year	Uses	Source
2014	ANDROMEDA SOFTWARE INC	Cole Information
	STEELE WILLIAM R CPA	Cole Information
	HUANG DEBORAH	Cole Information
	REGINA LEHRER	Cole Information
	WILLIAM STEELE	Cole Information
2010	CHRISTIE CHARLES	Cole Information
	TRANSQUEST VENTURES INC	Cole Information
	HUANG DEBORAH	Cole Information
	PRIME CAPITAL	Cole Information
	STEELE ST JOHN & COHEN LLP	Cole Information
	SCHWARTZ REBECCAH A PHD	Cole Information
	REGINA S LEHRER MA MFT	Cole Information
	HEARX	Cole Information
	WJL DISTRIBUTORS INC	Cole Information
	ERNST JOHN M PHD	Cole Information
	JOHN ERNST	Cole Information
	HUANG DEBORAH	Cole Information
	REGINA LEHRER	Cole Information
2005	GEROLAMO NICHOLAS C PHD	Cole Information
	NYGREN MICHAEL LMFT	Cole Information
	COAST 2 COAST FINANCIAL SOLUTIONS	Cole Information
	COHEN SUSAN E CPA	Cole Information
	WJL DISTRIBUTORS INC	Cole Information
	CONKLIN JOAN BRADY MFT	Cole Information
	TENSION MEMBER TECHNOLOGY	Cole Information
	CHRISTIE CHARLES MFT	Cole Information
	FAS SHELLEE	Cole Information
	LEHRER REGINA S MA MFT	Cole Information
	FINANCIAL ADVICE & SUPPORT INC	Cole Information
	AXELRAD KEVIN J	Cole Information
	POLESTAR MORTGAGE	Cole Information
	PRIME CAPITAL MARY BARBER	Cole Information

FINDINGS

Year	Uses	Source
2005	ERNST JOHN M PHD	Cole Information
	PRIME CAPITAL	Cole Information
	WILLIAM STEELE	Cole Information
	NICHOLAS GEROLAMO	Cole Information
	SUSAN COHEN	Cole Information
	KEVIN AXELRAD	Cole Information
	MELODY BROTBY	Cole Information
	REBECCAH SCHWARTZ	Cole Information
2002	BUILDING	Haines & Company, Inc.
	a APEX FITNESS	Haines & Company, Inc.
	BROTBY MELODY	Haines & Company, Inc.
	a FOSTER ASSESSMENT	Haines & Company, Inc.
	CENTER	Haines & Company, Inc.
	BIMAGO RELATIONSHIP	Haines & Company, Inc.
	THERAPY	Haines & Company, Inc.
	a JONES 4 MCGEOY	Haines & Company, Inc.
	SALES INC	Haines & Company, Inc.
	r MARSSVENUS	Haines & Company, Inc.
	COUNSEEING CENTER	Haines & Company, Inc.
	a NY 6 REN MICHAEL	Haines & Company, Inc.
	a PEAK DISTRIBUTING	Haines & Company, Inc.
	COMPANY	Haines & Company, Inc.
	SANDERSSANDRA	Haines & Company, Inc.
	SCWARTZ REBECCAH A 0 DYS PHD SOP 5 US USAINC STEELEAND STJOHN TENSIO	Haines & Company, Inc.
2000	TRADE TOTE THE	Cole Information
	DAVIMOS MANAGEMENT	Cole Information
	W D 40 INCORPORATED	Cole Information
	TENSION MEMBER TECHNOLOGY	Cole Information
	SANDERS SANDRA MFCC	Cole Information
	FOLDER BOOKHOLDER THE	Cole Information
	IMAGO RELATIONSHIP THERAPY	Cole Information
	SCHWARTZ REBECCAH ADDYS PHD	Cole Information

FINDINGS

Year	Uses	Source
2000	PEAK DISTRIBUTING COMPANY	Cole Information
	WJL DISTRIBUTORS INCORPORATED	Cole Information
	FOSTER ASSESSMENT CENTER	Cole Information
	LEONARD SUNUKJIAN	Cole Information
	MELODY BROTBY	Cole Information
	SANDRA SANDERS	Cole Information
	MICHAEL NYGREN	Cole Information
1995	HAMRICK & GARROTTA	Cole Information
	RGIS INVENTORY SPECIALIST	Cole Information
	RDS INTERIORS	Cole Information
	JUDITH ST JOHN CPA	Cole Information
	FOSTER ASSESSMENT CTR	Cole Information
	BRENNER MORTGAGE SVC INC	Cole Information
	ACTION HEALTH CARE	Cole Information
	TENSION MEMBER TECHNOLOGY	Cole Information
	SANDRA SANDERS	Cole Information
	MELODY BROTBY	Cole Information
	WD 40 INC	Cole Information
	IMAGO RELATIONSHIP THERAPY	Cole Information
	MICHAEL D NYGREN	Cole Information
	TRADE TOTE	Cole Information
	BROBY, MELODY	Cole Information
	STJOHN, JUDITH	Cole Information
	NYGREN, MICHAEL	Cole Information
	FOSTER, ANDREA	Cole Information
1993	Foster Assessment Center	GTE
	Hamrick & Garrotta	GTE
	W D 40 Inc	GTE
	Foster Assessment Center	GTE
	Hamrick & Garrotta	GTE
	W D 40 Inc	GTE
	W F S CHW ARZ & AS S OCIATE S	GTE

FINDINGS

Year	Uses	Source
1992	HAMRICK&GARROTTA	Cole Information
	W D 40 INC	Cole Information
	R G I S INVENTORY	Cole Information
	FOSTER ASSESSMNT CT	Cole Information

144 HODENCAMP RD

Year	Uses	Source
2010	AUDREY BOWMAN	Cole Information

145 HODENCAMP RD

Year	Uses	Source
2020	GOLDEN TOP BATTERY INC	EDR Digital Archive
	HEALTH QUEST HOMECARE	EDR Digital Archive
	WALKER JILLIAN L PHD	EDR Digital Archive
	CRUZ HENRY PT	EDR Digital Archive
	THOUSAND OAKS II MED OFFICES	EDR Digital Archive
	KAISER PERMANENTE THOUSAND	EDR Digital Archive
	FARBOODY NASEEM	EDR Digital Archive
	EBA ADVISORY & INS SVC INC	EDR Digital Archive
	EBA PARTNERS	EDR Digital Archive
	COUNSELING CONEJO VALLEY	EDR Digital Archive
	VENTURA MEDICAL OFFICES	EDR Digital Archive
	KAISER PERMANENTE THOUSAND	EDR Digital Archive
	THOUSAND OAKS II MED OFFICES	EDR Digital Archive
	KAISER PERMANENTE RIVERSIDE	EDR Digital Archive
	KAISER PERMANENTE THOUSAND	EDR Digital Archive
	CHIA CHARLES W MD	EDR Digital Archive
	DAMIANI VANESSA PT	EDR Digital Archive
2017	ALZHEIMERS ASSOCIATION	Cole Information
	HEALTH QUEST HOMECARE	Cole Information
	PLATINUM PROFESSIONALS INC	Cole Information
	KAISER PERMANENTE	Cole Information
	HUB INTERNATIONAL INSURANCE SERVICE	Cole Information
	GENESIS OUTPATIENT PROGRAMS	Cole Information

FINDINGS

Year	Uses	Source
2017	GOLDEN TOP BATTERY INC	Cole Information
2014	HEALTH QUEST HOMECARE	Cole Information
	GENESIS OUTPATIENT PROGRAMS CHEMICAL	Cole Information
	GENESIS OUTPATIENT PROGRAMS	Cole Information
	GOLDEN TOP BATTERY INC	Cole Information
2010	PRIDE INDUSTRIES	Cole Information
	MUNN JILL	Cole Information
	GENESIS OUTPATIENT PROGRAMS	Cole Information
	PLATINUM PROFESSIONALS INC	Cole Information
	EBA ADVISORY	Cole Information
	RIVELES ROBERT A	Cole Information
	HUB INTERNATIONAL OF CA	Cole Information
	EBA PARTNERS	Cole Information
	LITTLE GINGER	Cole Information
2005	ARDEN REALTY INC	Cole Information
	GENESIS OUTPATIENT PROGRAMS CHEMICAL	Cole Information
	SECURITIES AMERICA	Cole Information
	KAISER FOUNDATION HEALTH	Cole Information
	BILL PARADISE & ASSOCIATES	Cole Information
	EBA PARTNERS	Cole Information
	HADO MUSIC CORP	Cole Information
	BARRY LEFKOVICH MD	Cole Information
	HEALTH QUEST HOME CARE	Cole Information
	EBA INS & FINANCIAL SERVICES	Cole Information
	CAREER QUEST INTERNATIONAL	Cole Information
	LIGHTHOUSE INSTITUTE	Cole Information
	KLOSS MUNN & ASSOCS	Cole Information
	WINTER LARRY A THRIVENT FINANCIAL FO	Cole Information
2002	ARDEN R	Haines & Company, Inc.
	CAREER QUEST	Haines & Company, Inc.
	IMTERNATIONAL	Haines & Company, Inc.

FINDINGS

Year	Uses	Source
2002	EBAPARTNERS	Haines & Company, Inc.
	LIGHTHOUSE THRPY	Haines & Company, Inc.
	TRMA&TRNNGCT	Haines & Company, Inc.
	LITTLE GINGER MFCC	Haines & Company, Inc.
	a LUTHRN	Haines & Company, Inc.
	BROTHERHOOD FNCL	Haines & Company, Inc.
	PODESTALUGAND	Haines & Company, Inc.
	BRVELESSROBERT A	Haines & Company, Inc.
	SECURITIES AMERICA	Haines & Company, Inc.
	WINTER FINANCIAL	Haines & Company, Inc.
	GROUP	Haines & Company, Inc.
	a WINTERS LARRY A	Haines & Company, Inc.
2000	WEINSTOCK PHARMACEUTICALS	Cole Information
	TAHAN CARLA MD	Cole Information
	NOPAR ROBERT E MD	Cole Information
	KATZ FRANKLIN A MD	Cole Information
	LIGHTHOUSE THERAPY TRAUMA & TRAINING CENTER	Cole Information
	CHILDRENS MEDICAL GROUP OF THOUSAND OAKS	Cole Information
	LIGHTHOUSE INSTITUTES	Cole Information
	GREATER VALLEY MEDICAL GROUP PEDIATRICS	Cole Information
	ROBERT RIVELESS	Cole Information
	DAVID OLSEN	Cole Information
	GINGER LITTLE	Cole Information
	MARK WINTER	Cole Information
	ALICE ASADURIAN	Cole Information

259 HODENCAMP RD

Year	Uses	Source
2017	DAWN RANDALL	Cole Information
2014	JOHN LIPPMAN	Cole Information
	ADAM FRANKEL	Cole Information

Year	Uses	Source
2005	JUDY JENSEN	Cole Information
2000	CHRIS CUTLER	Cole Information
1995	IMIRIE, PAUL	Cole Information

263 HODENCAMP RD

Year	Uses	Source
2020	ERNEST MARTEL	EDR Digital Archive
	RAGHAVENDRA BHARADWAJ	EDR Digital Archive
	EMILY KENDIS	EDR Digital Archive
	JESSICA NEUMEYER	EDR Digital Archive
	ROSE MARTEL	EDR Digital Archive
	CARMEN BUCK	EDR Digital Archive
2017	HOWARD LIEBESKIND	Cole Information
	ERNEST MARTEL	Cole Information
	JOCELYN SILERIO	Cole Information
	EMILY KENDIS	Cole Information
	RUCHIK PATEL	Cole Information
2014	HOWARD LIEBESKIND	Cole Information
	JOHN ORLEANS	Cole Information
	DANIEL WHARMBY	Cole Information
	ANAND COYNE	Cole Information
	MELISSA DIMALANTA	Cole Information
2010	IRA JACOBS	Cole Information
	TONY SABO	Cole Information
	GREGG TIEFER	Cole Information
	MATTHEW WIDMYER	Cole Information
	EDWARD PASCUAL	Cole Information
2005	JAY WIDMYER	Cole Information
	KEITH KILEY	Cole Information
	FRANCOIS BALAS	Cole Information
	BOBBIE STGEORGE	Cole Information
	ALLAN KIM	Cole Information
	CARLOS CZENTORYCHY	Cole Information

FINDINGS

Year	Uses	Source
2005	MICHAEL MCKEOWN	Cole Information
2002	CARROLLKe lAy	Haines & Company, Inc.
2000	R DAVENPORT	Cole Information
	CAROL GOLDSTEIN	Cole Information
	VANESSA RIGHTON	Cole Information
	L SPANG	Cole Information
	TODD TURNHAM	Cole Information
1995	POTLOFF, MARK	Cole Information
	FORMAN, DAVE	Cole Information
	VASQUEZ, JOHN	Cole Information
	BEAUCHAMP, GABIBA	Cole Information

267 HODENCAMP RD

Year	Uses	Source
2020	ORIGINS ENGINEERING CO	EDR Digital Archive
	JOHN ALDA	EDR Digital Archive
2017	JOHN ALDA	Cole Information
	A BALDECCHI	Cole Information
	VIRGINA GOODWICH	Cole Information
	SLAVA GINKO	Cole Information
2014	RUSSELL HINCH	Cole Information
	VIRGINA GOODWICH	Cole Information
	TREVOR GOODRICH	Cole Information
2010	AMANDA LAITINEN	Cole Information
	CATHY SCOTTI	Cole Information
	ELLIOT JAFFE	Cole Information
2005	KHRIS DOWNEY	Cole Information
	LINDA MANLEY	Cole Information
	KIMBERLY GALANTE	Cole Information
2002	a FENCESAMORE MAYSAMa 0t	Haines & Company, Inc.
2000	ANGIE BROWN	Cole Information
	DAVID WRAY	Cole Information
1995	PRUEHER, STEPHEN	Cole Information

FINDINGS

270 HODENCAMP RD

Year	Uses	Source
2000	ZANDRA GODINEZ	Cole Information

271 HODENCAMP RD

Year	Uses	Source
2017	SUSAN KLEIN	Cole Information
	JASON MAYALA	Cole Information
	S SLYSZ	Cole Information
	LENA MURRIETA	Cole Information
	FREDIC MCCOY	Cole Information
	PAMELA SUCHER	Cole Information
2014	BENJAMIN NISWANDER	Cole Information
	SCOTT BUSH	Cole Information
2010	ISELA SHARP	Cole Information
	JOVANA SINHORINI	Cole Information
	SCOTT REED	Cole Information
	DONALD GEORGE	Cole Information
	RAFAEL MISYAM	Cole Information
	ISAAC ROCHA	Cole Information
	YAMIN LIN	Cole Information
2005	MARIA FLORES	Cole Information
	ROLAND GODINEZ	Cole Information
	DONALD GEORGE	Cole Information
	SEUNG LEE	Cole Information
2002	XXXX	Haines & Company, Inc.
2000	BERNARD KOEHLER	Cole Information
	GODINEZ ZEMANA	Cole Information
	JENICE KNAPP	Cole Information
	M FLORES	Cole Information
	KENNETH BURNHAM	Cole Information
	ANGELA THORNTON	Cole Information
1995	LASOTA, ANNA	Cole Information
	BOGAN, REBECCA	Cole Information

Year	Uses	Source
1995	JAVELLANA, RAFAEL	Cole Information
	GILL, LINDA	Cole Information
	TIETJEN, KAREN	Cole Information

275 HODENCAMP RD

Year	Uses	Source
2020	RUSSELL HINCH	EDR Digital Archive
2017	RUSSELL HINCH	Cole Information
2014	ANDREA ARIAS	Cole Information
2005	STEVE SMITH	Cole Information
2002	XXXX	Haines & Company, Inc.
1995	MILCH, V L	Cole Information
	HALL, V	Cole Information
	WEST, TIMOTHY J	Cole Information

278 HODENCAMP RD

Year	Uses	Source
2020	DAVID DIAZ	EDR Digital Archive
	MARIA DIAZ	EDR Digital Archive
	ABRAHAM DIAZ	EDR Digital Archive
	SAMUEL DIAZ	EDR Digital Archive
2017	SAMUEL DIAZ	Cole Information
2014	OCCUPANT UNKNOWN	Cole Information
2010	SAMUEL DIAZ	Cole Information
2005	SUSANA HERNANDEZ	Cole Information
2002	006 AZ Samuel	Haines & Company, Inc.
2000	SAMUEL DIAZ	Cole Information
1995	NABPTE, JOSE P	Cole Information
1993	Stoer Ken	GTE
	Stoer Ken	GTE
1992	RELIABLE ROOFING	Cole Information
	STOER, KEN	Cole Information

279 HODENCAMP RD

Year	Uses	Source
2020	JENNIFER SHIERANT	EDR Digital Archive
	OSVALDO GARCIA	EDR Digital Archive
2017	ALFRED GARCIA	Cole Information
	CLAUDIA KOWALCHUK	Cole Information
	JASON CORNELISON	Cole Information
	MARIA MONSALVO	Cole Information
	ROBERT WOODS	Cole Information
2014	SUSANA GOYTIA	Cole Information
	RENEE MALABANAN	Cole Information
	JANET AFFOLTER	Cole Information
	ROBERT WOODS	Cole Information
2010	DONALD MCCARTHY	Cole Information
	JR ROTHENBERG	Cole Information
	JODI MASSARA	Cole Information
	JOY LAWSON	Cole Information
	NATHAN NELSON	Cole Information
2005	STEVEN ROTHENBERG	Cole Information
2002	SLVATyson	Haines & Company, Inc.
2000	SPECIAL DELIVERY PHOTOS	Cole Information
	STEVE ROTHENBERG	Cole Information
	LESLIE GREEN	Cole Information
	MARK BOROUGH	Cole Information
1995	PLACENTO, ROBERT	Cole Information
	LOPEZ, ROBERTO A	Cole Information

282 HODENCAMP RD

Year	Uses	Source
2020	GEORGI IVANOV	EDR Digital Archive
2010	JOHN VANDERWALL	Cole Information

283 HODENCAMP RD

Year	Uses	Source
2020	BRANDON BLAIR	EDR Digital Archive

FINDINGS

Year	Uses	Source
2020	NICOLE STANLEY	EDR Digital Archive
2017	ROXANNA FARHANG	Cole Information
	MICHELLE ROUX	Cole Information
2014	DAVID HEINEN	Cole Information
	SHANNON NOEL	Cole Information
	JEFFREY LIAO	Cole Information
	BRYAN LOPICCOLO	Cole Information
2010	MICHAEL OLIVA	Cole Information
	MICHAEL SZATKOWSKI	Cole Information
	DAVID HEINEN	Cole Information
	ADAM HARTWICK	Cole Information
2005	MICHAEL OLIVA	Cole Information
	MICHIL KADH	Cole Information
	DAVID BOUCHARD	Cole Information
	BRENDA MIESMER	Cole Information
	J RODRIGUEZ	Cole Information
	DANIEL BRANDON	Cole Information
2002	CARTER James	Haines & Company, Inc.
	VA 4 MOiasi L	Haines & Company, Inc.
2000	JOHN MCGOOGAN	Cole Information
	JAMES CONROY	Cole Information
	ERIC SOVIAK	Cole Information
1995	SELINSKY, WILLIAM	Cole Information
	SUSTERICH, ROBERT	Cole Information
	MCGOOGAN, JOHN	Cole Information

286 HODENCAMP RD

Year	Uses	Source
2020	RAYMOND DIAZ	EDR Digital Archive
2017	RAYMOND DIAZ	Cole Information
2014	RAYMOND DIAZ	Cole Information
2010	OSCAR ESCOBAR	Cole Information
2005	WAYNE FOX	Cole Information

FINDINGS

Year	Uses	Source
2002	f 002 Waine 00 B	Haines & Company, Inc.
2000	WAYNE FOX	Cole Information
1995	FOX, WAYNE A	Cole Information
1975	Berntsen Jon	General Telephone Company of California
	Berntsen Jon	Pacific Telephone Co

287 HODENCAMP RD

Year	Uses	Source
2017	HERLINDA DAVILA	Cole Information
2014	HERLINDA GUERRA	Cole Information
2010	HERLINDA DAVILA	Cole Information
2002	FULTON Rod	Haines & Company, Inc.
2000	OCCUPANT UNKNOWN	Cole Information
1995	FINK, L	Cole Information
	HALL, V	Cole Information

290 HODENCAMP RD

Year	Uses	Source
2020	SALVADOR BRAVO	EDR Digital Archive
	SANDRA BRAVO	EDR Digital Archive
	DELLA BRAVO	EDR Digital Archive
2017	DELIA BRAVO	Cole Information
2014	SALVADOR BRAVO	Cole Information
2010	CARMEN ZUNIGA	Cole Information
2002	OPRICE Royal	Haines & Company, Inc.
2000	OCCUPANT UNKNOWN	Cole Information
1995	OCCUPANT UNKNOWNN	Cole Information
1993	Walker Jeff	GTE
	Walker Jeff	GTE
1992	WALKER, JEFF	Cole Information
1986	Yunker Edw Louis	Pacific Bell
	Yunker H M	Pacific Bell
1980	De Hart Jim	Polk
1975	Larsen Dan I H	General Telephone Company of California

FINDINGS

Year	Uses	Source
1975	Larsen Dan I H	Pacific Telephone Co

291 HODENCAMP RD

Year	Uses	Source
2020	MATTHEW PHILLIPS	EDR Digital Archive
	CARLEN HANDLEY	EDR Digital Archive
	JAMES HANDLEY	EDR Digital Archive
2017	GINA ALBANI	Cole Information
	TANISHA BUTLER	Cole Information
	HEATHER MIYAMOTO	Cole Information
	RAEANN BARNGROVER	Cole Information
	KEITH COCKERILL	Cole Information
	NORMAN ANDERSEN	Cole Information
	JAMES HANDLEY	Cole Information
2014	MONA TRIVEDI	Cole Information
	JAMA GARZONY	Cole Information
	MATT KNIPPRATH	Cole Information
	RANDY LAI	Cole Information
	JESSICA LOISELLE	Cole Information
2010	JAMA GARZONY	Cole Information
	RICK LAUB	Cole Information
	MASASUKE SHIMAKAWA	Cole Information
	K OWENS	Cole Information
	SUNNY PIQUET	Cole Information
2005	GARY HENDRICKSON	Cole Information
	DEKE WILLIAMS	Cole Information
	LEI YU	Cole Information
	JACK WINKLE	Cole Information
	SUNNY PIQUET	Cole Information
2000	R ADELMAN	Cole Information
	C MOORE	Cole Information
	JEFF RUEDIGER	Cole Information
	HARLAN PASTOR	Cole Information

FINDINGS

Year	Uses	Source
2000	SUNNI PIQUET	Cole Information
	RONALD HESS	Cole Information
1995	NEL, LIANNE	Cole Information
	SIDDENS, TERESA	Cole Information
	JONES, SCOTT	Cole Information

294 HODENCAMP RD

Year	Uses	Source
2020	MIGUEL ARRIAGA	EDR Digital Archive
	MIGUEL FLORES	EDR Digital Archive
2017	MIGUEL FLORES	Cole Information
2014	ALFREDO ROBLES	Cole Information
2010	OCCUPANT UNKNOWN	Cole Information
2005	DENNIS MCDONALD	Cole Information
2002	Mi COONAL Dennis	Haines & Company, Inc.
2000	OCCUPANT UNKNOWN	Cole Information
1995	OCCUPANT UNKNOWNN	Cole Information

295 HODENCAMP RD

Year	Uses	Source
2020	WESLEY CLARY	EDR Digital Archive
	AMELIA WILBER	EDR Digital Archive
2017	JAE PARK	Cole Information
	CARYL VALLEREUX	Cole Information
	JAMES BLAKELY	Cole Information
	ASHLEY WOLFORD	Cole Information
	RAGHAVENDRA BHARADWAJ	Cole Information
2014	ELIZABETH HIRES	Cole Information
	DAVID SMITH	Cole Information
2010	LEANNE MADISON	Cole Information
	JESSICA VARGAS	Cole Information
	SHEKHAR WILLIAMS	Cole Information
	MARK ZIEF	Cole Information
	MARY CLANCY	Cole Information

FINDINGS

Year	Uses	Source
2005	STEVE CARLSON	Cole Information
	LARRY MACK	Cole Information
	KURTIS KATZ	Cole Information
	MARK ZIEF	Cole Information
2002	MACKLany U 8015 I 371 B	Haines & Company, Inc.
	TEHRAN Peivanpd	Haines & Company, Inc.
2000	ELLEN DOYLE	Cole Information
	BRIAN LAW	Cole Information
	FLOYD FROGEL	Cole Information
	STEPHEN KAZI	Cole Information
	EMMETT SMITH	Cole Information
1995	FLEAGANE, ALEX	Cole Information
	BRENNAN, MARK	Cole Information
	RAJARATNAM, JOHN	Cole Information

298 HODENCAMP RD

Year	Uses	Source
2020	NEST HAWKS	EDR Digital Archive
2014	OCCUPANT UNKNOWN	Cole Information
2010	CHUCK ALLIN DRYWALL	Cole Information
	CHARLES ALLIN	Cole Information
2005	OCCUPANT UNKNOWN	Cole Information
2002	HAUWKS Kevin	Haines & Company, Inc.
2000	KEVIN HAWKS	Cole Information

299 HODENCAMP RD

Year	Uses	Source
2020	TIANA EUSTIS	EDR Digital Archive
	ROCHELLE STRAUSS	EDR Digital Archive
	RICHARD EUSTIS	EDR Digital Archive
2017	MEGAN DENAULT	Cole Information
	JESS ALTAMIRANO	Cole Information
	SHARON RIBERDY	Cole Information
	TRINA TRAN	Cole Information

FINDINGS

Year	Uses	Source
2014	KEVIN BETITA	Cole Information
	BRANDON DILMORE	Cole Information
	CASSY LANDY	Cole Information
	MICHAEL GORMAN	Cole Information
	TRINA TRAN	Cole Information
	NICK SIMONE	Cole Information
2010	MICHAEL HARRIS	Cole Information
	AMBER OSBORN	Cole Information
	JOONG KIM	Cole Information
2005	STANLEY STOPKA	Cole Information
	SHAWN DOSTAL	Cole Information
	SUSANNE SHOEMAKER	Cole Information
	X LIU	Cole Information
	RAHUL JINDANI	Cole Information
	SARAH OGLETREE	Cole Information
	JASON BRITO	Cole Information
	DIANA MINTZ	Cole Information
	AUDREY BERMAN	Cole Information
2002	CANS 1090 Car 0 s	Haines & Company, Inc.
	LIUX 805 452 0932 N	Haines & Company, Inc.
	Yi Taechung	Haines & Company, Inc.
2000	MICHAEL GRAYFORD	Cole Information
	X LIU	Cole Information
	JOHN YOUNG	Cole Information
	MARK BROWN	Cole Information
	LEO JEGHELIAN	Cole Information
	GRAHAM BEAL	Cole Information
1995	DAVIS, C	Cole Information
	BANGLOS, JANET R	Cole Information
	ANDERSON, CRAIG	Cole Information
	PENNINGTON, SHIRLEY	Cole Information
	WELCH, ELWOOD C	Cole Information

FINDINGS

302 HODENCAMP RD

Year	Uses	Source
2020	JOHN PITTELLO	EDR Digital Archive
2017	JOHN PITELLO	Cole Information
2014	JOHN PITELLO	Cole Information
2002	PEARSOt 4 Sailr	Haines & Company, Inc.
2000	BECKI BARABAS	Cole Information
1995	PEARSON, SANDRA	Cole Information

306 HODENCAMP RD

Year	Uses	Source
2020	GLORIA VASQUEZ	EDR Digital Archive
	EVAN VASQUEZ	EDR Digital Archive
	DEATTA VASQUEZ	EDR Digital Archive
	MERCEDES VASQUEZ	EDR Digital Archive
	ALFONSO VASQUEZ	EDR Digital Archive
	CYNTHIA VASQUEZ	EDR Digital Archive
	MICHELLE VASQUEZ	EDR Digital Archive
	MINERVA VASQUEZ	EDR Digital Archive
	VIENNA VASQUEZ	EDR Digital Archive
2017	MICHELLE VASQUEZ	Cole Information
2014	CYNTHIA VASQUEZ	Cole Information
2010	CYNTHIA VASQUEZ	Cole Information
2005	OCCUPANT UNKNOWN	Cole Information
2002	0 ASQU 0 Cynthia	Haines & Company, Inc.
1995	POUDYAL, SUNDAR R	Cole Information

307 HODENCAMP RD

Year	Uses	Source
2002	P 1 CAR 4 Ra	Haines & Company, Inc.
	SUNOENEF P	Haines & Company, Inc.

310 HODENCAMP RD

Year	Uses	Source
2020	JENNIFER HORWITZ	EDR Digital Archive

Year	Uses	Source
2020	JENNIFER MOUNT	EDR Digital Archive
	JEROME HORWITZ	EDR Digital Archive
	MARK HORWITZ	EDR Digital Archive
2017	JENNIFER MOUNT	Cole Information
2014	MALACHI MANSFIELD	Cole Information
2010	OCCUPANT UNKNOWN	Cole Information
2005	OCCUPANT UNKNOWN	Cole Information
2002	OKIGOCha Aes	Haines & Company, Inc.
	LEWISCnaieon	Haines & Company, Inc.
2000	CHARLES KING	Cole Information
1995	OCCUPANT UNKNOWNN	Cole Information

314 HODENCAMP RD

Year	Uses	Source
2020	LUIS ROSALES	EDR Digital Archive
	RYAN ROSALES	EDR Digital Archive
	VITALINO ROSALES	EDR Digital Archive
	ELIZABETH ROSALES	EDR Digital Archive
2017	VITALINO ROSALES	Cole Information
2014	OCCUPANT UNKNOWN	Cole Information
2010	VITALINO ROSALES	Cole Information
2005	VITALINO ROSALES	Cole Information
2002	ROSALOSV 0 L 5sne	Haines & Company, Inc.
2000	V ROSALES	Cole Information
1995	ROSALES, V	Cole Information

315 HODENCAMP RD

Year	Uses	Source
2020	GUADALUPE GARCIA	EDR Digital Archive
	LARRY MACK	EDR Digital Archive
2017	PATRICIA LANCASTER	Cole Information
	AMANDA COATES	Cole Information
	CINDY HAUSY	Cole Information
	STEPHEN DOCHERTY	Cole Information

FINDINGS

Year	Uses	Source
2017	LARRY MACK	Cole Information
	WAJEEHA RASUL	Cole Information
	MING TAI	Cole Information
2014	NOELLE RAFFY	Cole Information
	SARAH BRITTAN	Cole Information
	ARAVIND CHANDRASHEKAR	Cole Information
	CARLY ARMOND	Cole Information
	STEPHEN DOCHERTY	Cole Information
	LARRY MACK	Cole Information
2010	MEG DONOVAN	Cole Information
2005	GEORGE DORA	Cole Information
	GUADALUPE GARCIA	Cole Information
	WAYNE SEIFERT	Cole Information
	GERA RAJ	Cole Information
2002	XXXX	Haines & Company, Inc.
	0 E 00 H Sophle	Haines & Company, Inc.
2000	ANDY LOGAN	Cole Information
	HEATHER MCDONALD	Cole Information
	G GARCIA	Cole Information
	BRIAN PASKY	Cole Information
1995	JOHNS, JAMES	Cole Information
	NYTZEN, JAN P	Cole Information
	HIGGINS, JULIANA	Cole Information

318 HODENCAMP RD

Year	Uses	Source
2020	SOPHIE GEITH	EDR Digital Archive
2014	ISAIAH KERSN	Cole Information
2010	JEROME GROSS	Cole Information
2005	MIKE GROSS	Cole Information
2000	JUDI GROSS	Cole Information
1995	GROSS, JANET	Cole Information
1993	Bradfield Randy	GTE

Year	Uses	Source
1993	Bradfield Randy	GTE
1992	BRADFIELD, RANDY	Cole Information

319 HODENCAMP RD

Year	Uses	Source
2017	MAHLON BALDERSTON	Cole Information
	MARIO GARCIA	Cole Information
	SIMON HEDLEY	Cole Information
	GEORGETHOM KIZHAKETHIL	Cole Information
	HUGH MCCONVILLE	Cole Information
	FRANSISCO RODRIGUEZ	Cole Information
	KEVIN MOUNTAIN	Cole Information
2014	MARIO GARCIA	Cole Information
	NELCITA ASEJO	Cole Information
	KELSEY BURKE	Cole Information
	PAUL WEINRICH	Cole Information
2010	PAUL SCHNIER	Cole Information
	ANDRES TERAN	Cole Information
	ANTHONY GINN	Cole Information
	JOSE VASQUEZ	Cole Information
	JAMES BRUNNER	Cole Information
2005	FITNESS ON THE RUN	Cole Information
	FITNESS ON THE RUN FTNS TRNNG	Cole Information
	AMILCAR MIRANDA	Cole Information
	PAUL SCHNIER	Cole Information
	BEAU BRADEN	Cole Information
	FREDERICK SCHWALL	Cole Information
	JIAN GU	Cole Information
2002	GUJian	Haines & Company, Inc.
	HA NRayrond	Haines & Company, Inc.
	LOBY Brion 505 7 M	Haines & Company, Inc.
2000	RAYMOND HAHN	Cole Information
	HAE LEE	Cole Information

Year	Uses	Source
2000	JOSEPH FENNO	Cole Information
	RICHARD HERNANDEZ	Cole Information
	JIAN GU	Cole Information
	M NORMAN	Cole Information
1995	WELLS, CHERYL	Cole Information
	CLARK, AARON D	Cole Information

322 HODENCAMP RD

Year	Uses	Source
2020	LEIGH WOOTEN	EDR Digital Archive
	JUAN PEREZ	EDR Digital Archive
	ALEXANDER PEREZ	EDR Digital Archive
2017	LEIGH WOOTEN	Cole Information
2014	ALEXANDER PEREZ	Cole Information
2010	ALEXANDER PEREZ	Cole Information
2005	ALEXANDER PEREZ	Cole Information
2002	PEROZAltean Oa	Haines & Company, Inc.
2000	A PEREZ	Cole Information
1995	PEREZ, A M	Cole Information

323 HODENCAMP RD

Year	Uses	Source
2020	LISA SELNER	EDR Digital Archive
2017	DAVID BARBER	Cole Information
	ROBERT ASHURST	Cole Information
	EDWARD CHAN	Cole Information
	KATHERINE WETZEL	Cole Information
	ANI SHIRINIAN	Cole Information
2014	LISA BARKER	Cole Information
	MARK BOWEN	Cole Information
	MUKTI JUNEJA	Cole Information
	BILL GEBHARDT	Cole Information
	CHARLES TIGGS	Cole Information
	YUJING LIU	Cole Information

FINDINGS

Year	Uses	Source
2010	ROBERTO VALDES	Cole Information
	RAFAEL ABALOS	Cole Information
	MILES WIRTH	Cole Information
	ANTONIO COLELLA	Cole Information
	JOHN MARQUARD	Cole Information
2005	AUGUST HO APITAL	Cole Information
	AUGUST HOUSE CAPITAL	Cole Information
	GILBERT KARP	Cole Information
	HELMUT PETERSEN	Cole Information
	JEAN BONDURANT	Cole Information
2002	XXXX	Haines & Company, Inc.
2000	JASON PENNUCCI	Cole Information
	AMY LUCAS	Cole Information
	AMY KROGSTAD	Cole Information
	MIGUEL PASLOR	Cole Information
	C PETERS	Cole Information
	TAKASHI KIMURA	Cole Information
	ABEL CONTRERAZ	Cole Information
	J JEDRZEJEWSKI	Cole Information
	ANGELA SULLIVAN	Cole Information
1995	WATTS, EDDIE	Cole Information
	BROUSSARD, CANDICE	Cole Information
	HUTCHINSON, ROBIN	Cole Information

327 HODENCAMP RD

Year	Uses	Source
2020	JOHN GROARKE	EDR Digital Archive
	JOSEPH LEVELIS	EDR Digital Archive
	HEATHER KNAUER	EDR Digital Archive
	KENA SANCHEZ	EDR Digital Archive
2017	VICKI THOMPSON	Cole Information
	SORAYA GUTIERREZ	Cole Information
	H NORTON	Cole Information

FINDINGS

Year	Uses	Source
2017	STEVEN NICHOLSON	Cole Information
	JENNIFER KRASKA	Cole Information
	TAYLOR SMITH	Cole Information
2014	BRIAN SHORT	Cole Information
	JUSTIN PYATTE	Cole Information
	BRUCE TRAVERS	Cole Information
2010	CHRIS RODGERS	Cole Information
	ANN EDWARDS	Cole Information
	PATRICIA DOBREMSYL	Cole Information
	JEREMY MORGAN	Cole Information
	SHELLY HAYNES	Cole Information
	ELIZABETH CALDWELL	Cole Information
	SWAMINATHAN NATARAJAN	Cole Information
2005	RICHARD MACENERY	Cole Information
	BRUCE SACKETT	Cole Information
	MIKE CHENG	Cole Information
	MARGRET BURKE	Cole Information
	TOSHIHIRO HAMAMATSU	Cole Information
2002	DOBRE 01 SYLP	Haines & Company, Inc.
	SACKETT Bruo 855 373 05t	Haines & Company, Inc.
2000	P DOBREMSYL	Cole Information
	MARTIN CALDERON	Cole Information
	RANDY CRUZ	Cole Information
1995	FRANKSON, ERIC	Cole Information

331 HODENCAMP RD

Year	Uses	Source
2020	SASHA GARRON	EDR Digital Archive
	PAUL GARRON	EDR Digital Archive
	LYNETTE GARRON	EDR Digital Archive
2017	PAUL GARRON	Cole Information
2014	PAUL GARRON	Cole Information
	ANGELA RIGGINS	Cole Information

Year	Uses	Source
2010	DRUANN PAGLIASSOTTI	Cole Information
	MARK FIELD	Cole Information
2005	MARK FIELD	Cole Information
2002	1 XXX	Haines & Company, Inc.
2000	RANDY CLARK	Cole Information
1995	SMITH, EARL F	Cole Information

335 HODENCAMP RD

Year	Uses	Source
2017	MATS WIKSTROEM	Cole Information
	XINKE ZHANG	Cole Information
	EDUARDO CANAS	Cole Information
	SHABNAM LEBLANC	Cole Information
2014	MARIA VIEN	Cole Information
	MELISSA COBER	Cole Information
	EMILIA BALOGH	Cole Information
	SHABNAM LEBLANC	Cole Information
2010	SHABNAM LEBLANC	Cole Information
2005	THERESA WUNSCH	Cole Information
	KASTAV BISWAS	Cole Information
	ANTHONY GINN	Cole Information
	SAMADCHA TANTAVAS	Cole Information
2002	LEEOCao St	Haines & Company, Inc.
2000	CHAOLI LEE	Cole Information
	JANENE HENLEY	Cole Information
	RUTH AUMACK	Cole Information
1995	CHIRICO, TONI L	Cole Information
	GAILEY, JOHN	Cole Information
	CRALL, DAVID	Cole Information

339 HODENCAMP RD

Year	Uses	Source
2020	FREDERIC BOYER	EDR Digital Archive
	JANNA BOYER	EDR Digital Archive

FINDINGS

Year	Uses	Source
2017	ANUSHA BANDARI	Cole Information
	RACHEL JACKSON	Cole Information
	PAPIA ROY	Cole Information
	TODD GRIMAUD	Cole Information
	R RAAB	Cole Information
2014	CHRISTINE YUAN	Cole Information
	ROSALBA SANCHEZ	Cole Information
	XIAOHONG LIU	Cole Information
	JAMES BINGHAM	Cole Information
	BUD POSTIL	Cole Information
2010	DUMONT CHRISTINE DO	Cole Information
	JIM RAMOS	Cole Information
	PATRICK TORTORICI	Cole Information
	ANTHONY GARCIA	Cole Information
2005	SHERI HANCOCK	Cole Information
	BIFF HALL	Cole Information
	PATRICK TORTORICI	Cole Information
2002	A 41 A 0 Jo In	Haines & Company, Inc.
	BARROWS Philip	Haines & Company, Inc.
	LSIOJu laa	Haines & Company, Inc.
2000	ROBERT SUSTERICH	Cole Information
	DEIRDRE LAWSON	Cole Information
	THOMAS CESSARIO	Cole Information
	JOHN ADAIR	Cole Information
	J BURK	Cole Information
	JASON ANTONOPOULOS	Cole Information
1995	ZAJKO, PAMELA	Cole Information
	PLOUDRE, KAREN M	Cole Information
	TUCKER, JOHN	Cole Information
	FITZGERALD, JAMES	Cole Information
	GOMEZ, JERRY	Cole Information

FINDINGS

343 HODENCAMP RD

Year	Uses	Source
2017	ELIZABETH OBERLY	Cole Information
	MICHAEL KEANE	Cole Information
2014	ADAM MANSUR	Cole Information
	HEATH WILLIAMS	Cole Information
2010	LONI WILLISON	Cole Information
2005	NEIL VLOEBERGHS	Cole Information
2002	XXXX	Haines & Company, Inc.
2000	BRADY HOBBY	Cole Information
1995	SAUNDERS, ALLAN	Cole Information

347 HODENCAMP RD

Year	Uses	Source
2020	MARIE MOREIRA	EDR Digital Archive
	STEPHANIE COSTONIS	EDR Digital Archive
	CONNIE HEWITT	EDR Digital Archive
	KEVIN COSTONIS	EDR Digital Archive
	PATTI COSTONIS	EDR Digital Archive
2017	PETER BOLDIS	Cole Information
	MARIE MOREIRA	Cole Information
	KANOKO ESHEIM	Cole Information
	GARY MILLER	Cole Information
	NATALIE DARLING	Cole Information
	DURAGRON KHAJORNDECHA	Cole Information
	PATTI COSTONIS	Cole Information
	JACQUELYN MISTER	Cole Information
2014	CYNTHIA CARR	Cole Information
	KANOKO ESHEIM	Cole Information
	CARR MACIEO	Cole Information
	ARMAN DATUIN	Cole Information
	TIEN HOANG	Cole Information
2010	JONATHAN RICE	Cole Information
	ROBIN KELLY	Cole Information

FINDINGS

Year	Uses	Source
2005	MAX ARMSTRONG	Cole Information
	JONATHAN RICE	Cole Information
	MELANIE BOND	Cole Information
	P LAWSON	Cole Information
	IAN WRIGHT	Cole Information
	DEVIN TREJO	Cole Information
	DINESH BHATIA	Cole Information
2002	B ATIAOsnea S	Haines & Company, Inc.
	G 0 E 05005 ECo An	Haines & Company, Inc.
	OUEDOORick	Haines & Company, Inc.
2000	AD AGENCY	Cole Information
	JUDY STJEAN	Cole Information
	JANE WAVRICK	Cole Information
	JOSE MENOYO	Cole Information
	RITA WISHES	Cole Information
	XIAOJIA ZHANG	Cole Information
	RUBY THOMPSON	Cole Information
	MERLEY GREENIDGE	Cole Information
1995	IVEY, LENWOOD	Cole Information
	HASHEMI, NADIA	Cole Information
	GUTHRIE, JAMES	Cole Information
	NAGARAJAN, SUJATHA	Cole Information
	PORTER, ALEX	Cole Information

351 HODENCAMP RD

Year	Uses	Source
2020	EAVES THOUSAND OAKS	EDR Digital Archive
2017	AVALON EAVES	Cole Information
	EAVES THOUSAND OAKS	Cole Information
2014	AVALON EAVES	Cole Information
	KEVIN BROWN	Cole Information
	ALLISON NERGER	Cole Information
	DANIEL GOBA	Cole Information

FINDINGS

Year	Uses	Source
2014	ELIZABETH RODRIGUEZ	Cole Information
	LAURA LEAL	Cole Information
2010	OAKWOOD APARTMENTS	Cole Information
	MY TRAN	Cole Information
	DANIEL YOUNG	Cole Information
	KEVIN BROWN	Cole Information
	PETER BUCHNER	Cole Information
	ALFREDO RODRIGUEZ	Cole Information
2005	OAKWOOD APARTMENTS	Cole Information
	YACINE BAROUDI	Cole Information
	WILLIAM HOLMAN	Cole Information
2002	OAKWOOO	Haines & Company, Inc.
	OAKWOOD B	Haines & Company, Inc.
2000	OAKCREST APARTMENTS	Cole Information
	DARLA HOGUE	Cole Information
	B HASTINGS	Cole Information
1995	OAKCREST APARTMENTS	Cole Information
	SUNDENE, FRANCES	Cole Information

355 HODENCAMP RD

Year	Uses	Source
2020	SANDRA PIMENTEL	EDR Digital Archive
2017	PAUL ACKERMAN	Cole Information
	ZARRY KARIMI	Cole Information
	WILLIAM WHITEBIRCH	Cole Information
2014	PAUL ACKERMAN	Cole Information
2010	C CHAVEZ	Cole Information
	SOPHIE VISONNEAU	Cole Information
	CHARLYNN CLAYTON	Cole Information
2005	MICHAEL MUSCARELLA	Cole Information
	EMILIA BALOGH	Cole Information
	SOPHIE VISONNEAU	Cole Information
2002	CARRELLBa 54 5a Anne	Haines & Company, Inc.

FINDINGS

Year	Uses	Source
2002	CARELL Bnan	Haines & Company, Inc.
	CONIROY James	Haines & Company, Inc.
2000	M ANGELO	Cole Information
	VINCENT TONG	Cole Information
	S VOSS	Cole Information
1995	BIRKY, C	Cole Information

359 HODENCAMP RD

Year	Uses	Source
2017	ALAN GROSSMAN	Cole Information
	SARAH STRAUS	Cole Information
	STEPHANIE COHEN	Cole Information
	SANDEE DAVIDSON	Cole Information
	DOUGLAS HOOVER	Cole Information
	GEORGE WOLFE	Cole Information
	JENNIFER CHRISTIAN	Cole Information
	CAROLE HEINZE	Cole Information
	MATTHEW ATKINSON	Cole Information
	STEVE RUSH	Cole Information
2014	CONNIE HEWITT	Cole Information
	LINGWEN CUI	Cole Information
	MEGAN MORENO	Cole Information
	DOUGLAS HOOVER	Cole Information
	PATRICIA SPENCER	Cole Information
	MING ZHONG	Cole Information
2010	WENDY LANGEBERG	Cole Information
	HERB SKOCZEK	Cole Information
2005	DAVID OLERT	Cole Information
	PAUL WRIGHT	Cole Information
	KAREN ROWICKI	Cole Information
	TEJAS DESAI	Cole Information
2002	WAULm Son	Haines & Company, Inc.
2000	J MINUTOLI	Cole Information

Year	Uses	Source
2000	SIMON WALL	Cole Information
	MAUREEN COLLETT	Cole Information
	MAUREEN JOHNSTON	Cole Information
	RUTH HARRIS	Cole Information
1995	HEATON, JEFFREY	Cole Information

363 HODENCAMP RD

Year	Uses	Source
2020	TYLER LILLIE	EDR Digital Archive
	BRANDON HEISER	EDR Digital Archive
2017	JILL HENDRICKSON	Cole Information
	GEORGE WOLFE	Cole Information
	SORELLE FLUKE	Cole Information
	CARLOMAGNO PANLILIO	Cole Information
	BRITTANY COREY	Cole Information
2014	NIKKI ROBINSON	Cole Information
	TONY ABOUCHAB	Cole Information
	CHIH YEN	Cole Information
	JASON CORNELISON	Cole Information
	SUNITHA ADIGOPULA	Cole Information
	KATHRYN RUMER	Cole Information
2010	JOHN KALTENBACH	Cole Information
	TONY ABOUCHAB	Cole Information
	JEN WESTBERG	Cole Information
	ANNA ELLIOTT	Cole Information
	AHMED ELBAYAR	Cole Information
2005	GARY LOSEY	Cole Information
	MARCI KLEM	Cole Information
	ANDREA RAPP	Cole Information
	PAMELA WALTERS	Cole Information
2002	FILT 2 KOWSKI 82be	Haines & Company, Inc.
	TOMLINSO 8 Robe	Haines & Company, Inc.
2000	KURT WARDEN	Cole Information

Year	Uses	Source
2000	GOGO NARISAWA	Cole Information
	TONY WEST	Cole Information
	KURT WORDEN	Cole Information
	TERESA YOON	Cole Information
	ERIN APPLING	Cole Information
	JERRY GILLESPIE	Cole Information
1995	ROLLAND, NANCY	Cole Information
	HO, PATRICK	Cole Information
	SUNKORJANTO, SRIWATI	Cole Information

367 HODENCAMP RD

Year	Uses	Source
2020	DOROTHY MULLENIX	EDR Digital Archive
	RUSSELL MULLENIX	EDR Digital Archive
2017	KRISTIN MCINTYRE	Cole Information
	RUSSELL MULLENIX	Cole Information
	TIUNG NYUGEN	Cole Information
	LIZBETH GARAY	Cole Information
	ALLAN MARTINEZ	Cole Information
2014	YASSER BARGABA	Cole Information
	JOSH ELGIN	Cole Information
	BRIAN LAPHAM	Cole Information
	JOE CARDENAS	Cole Information
	CHRISTOPHER KURTZ	Cole Information
2010	YING ZHAO	Cole Information
	JOUNGHOUN OH	Cole Information
	JASON PARK	Cole Information
	ALEX MOMEN	Cole Information
	HARRY STARN	Cole Information
2005	JORGE DOMINGUEZ	Cole Information
	KAREN GREANEY	Cole Information
	MICHAEL KORSAK	Cole Information
2000	F SUNDENE	Cole Information

Year	Uses	Source
2000	RICHARD BROOKE	Cole Information
	MARK RONCORONI	Cole Information
	KRISTEN DIANRONCORONI	Cole Information
	PEGGY OLVER	Cole Information
	RAYMOND PICARD	Cole Information
	KELLEY CARROLL	Cole Information
1995	MEEKS, BRUCE	Cole Information
	PETERS, DAVID A	Cole Information

405 HODENCAMP RD

Year	Uses	Source
2020	HILLCREST INN	EDR Digital Archive

HODENCAMP RD STE 114

101 HODENCAMP RD STE 114

Year	Uses	Source
2020	DEBRA MANDEL	EDR Digital Archive

HODENCAMP RD STE 200

101 HODENCAMP RD STE 200

Year	Uses	Source
2020	KAREN SILAGI	EDR Digital Archive
	ANDREA SILAGI	EDR Digital Archive
	MOSHE SILAGI	EDR Digital Archive

HODNCMP RD

101 HODNCMP RD

Year	Uses	Source
2000	FRIESEN LLOYD R DC	Cole Information
	REHAB DESIGNS OF AMERICA	Cole Information
	TRAFFORD MFCC CATIE MA	Cole Information
	RGIS INVENTORY SPECIALISTS	Cole Information
	THERAPEUTIC INTERVENTIONS	Cole Information

Year	Uses	Source
2000	SILAGI DEVELOPMENT & MANAGEMENT	Cole Information
	ASHLOCK LAURA LICENSED ACUPUNCTURIST	Cole Information
	ARDEN REALTY INCORPORATED	Cole Information

123 HODNCMP RD

Year	Uses	Source
2000	HEAR AGAIN	Cole Information
	MARS & VENUS COUNSELING CENTER	Cole Information
	JONES & MCGEOY SALES INCORPORATED	Cole Information

145 HODNCMP RD

Year	Uses	Source
2000	GREATER VALLEY MEDICAL GROUP THOUSAND OAKS	Cole Information
	ARE BOOKKEEPING SERVICES	Cole Information
	CEKADA GAYLE MD	Cole Information

267 HODNCMP RD

Year	Uses	Source
2000	FENCES & MORE	Cole Information

IRVING DR

500 IRVING DR

Year	Uses	Source
2002	XXXX	Haines & Company, Inc.
1995	OCCUPANT UNKNOWNN	Cole Information
1986	Barker Tracy J	Pacific Bell
1985	Barker Tracy J	Pacific Telephone Co
1970	Carlson Eric	General Telephone Company of California
1964	Carlson Eric	Pacific Telephone Co
1961	Carlsoh Eric C 4 HU	R. L. Polk & Co.

507 IRVING DR

Year	Uses	Source
2020	SHANE SNYDER	EDR Digital Archive

FINDINGS

Year	Uses	Source
2020	KEVIN SNYDER	EDR Digital Archive
2017	KEVIN SNYDER	Cole Information
2014	KEVIN SNYDER	Cole Information
2010	KEVIN SNYDER	Cole Information
2005	SHANE SNYDER	Cole Information
2002	SNYDEROKevin	Haines & Company, Inc.
1995	OCCUPANT UNKNOWNN	Cole Information
1993	Taylor A B	GTE
	Taylor A B	GTE
1992	TAYLOR, ANNIE M	Cole Information
1986	Taylor A B	Pacific Bell
1985	Taylor A B	Pacific Telephone Co
1980	Taylor A B	Polk
1975	Taylor A B	General Telephone Company of California
	Taylor A B	Pacific Telephone Co
1970	Taylor A B	General Telephone Company of California
1964	Barber Herbert L	Pacific Telephone Co
1961	Barber Herbert A J 3 HU	R. L. Polk & Co.

LAURIE LN

430 LAURIE LN

Year	Uses	Source
1970	Sunderland Maurice B	General Telephone Company of California

470 LAURIE LN

Year	Uses	Source
2014	ALFONSO ZURITA	Cole Information
2010	ALFONSO ZURITA	Cole Information

480 LAURIE LN

Year	Uses	Source
2020	CAPTAINBRAT	EDR Digital Archive
	MICHAEL GEWINNER	EDR Digital Archive
	RANDI BORDER	EDR Digital Archive

FINDINGS

Year	Uses	Source
2020	CYNTHIA HASS	EDR Digital Archive
2017	AMIT BHANDARI	Cole Information
	PASCO PONTICELLI	Cole Information
	LAUREN SPORICH	Cole Information
	VANDANA UTTAMCHAND	Cole Information
	WADE ICHINOSE	Cole Information
	JOHN BANKIER	Cole Information
	DELORES MOORE	Cole Information
	NICHOLAS PREKETES	Cole Information
	NICOLE CARSON	Cole Information
	LINDA FEBRARO	Cole Information
	XIAOYAN GUAN	Cole Information
	ALEX CHAVEZ	Cole Information
2014	JAMES WHITRIDGE	Cole Information
	MOHAMMAD MUSTAFA	Cole Information
	AMIT BHANDARI	Cole Information
	LAUREN SPORICH	Cole Information
	AHMAD ALBHAISHI	Cole Information
	JOHN BANKIER	Cole Information
	ANDREW BECKER	Cole Information
2010	DIPESH MEHTA	Cole Information
	RICK HERMELIN	Cole Information
	ERNESTO ESCAMILLA	Cole Information
	AMIT BHANDARI	Cole Information
2005	RHA ENTERPRISES	Cole Information
	RICK HERMELIN	Cole Information
	JOHN STIRKLIN	Cole Information
	RICK HERMELIN	Cole Information
	SAIGIRIDHAR DASIKA	Cole Information
	RAVISHANKAR GOVINDARAO	Cole Information
	J TYREE	Cole Information
	RUTH MARCEL	Cole Information

FINDINGS

Year	*Uses*	*Source*
2005	ROBERT WILSON	Cole Information
	BEIYING DING	Cole Information
	SANDEEP TAWAKLEY	Cole Information
	TOM JANSSENS	Cole Information
2002	BOWERS William M	Haines & Company, Inc.
	HERMELIN Rick	Haines & Company, Inc.
	JANSSENSTom 805 373 897 E	Haines & Company, Inc.
	NERGARDForde	Haines & Company, Inc.
2000	BRIAN TRIMMER	Cole Information
	KENNETH WALKER	Cole Information
	YANG LO	Cole Information
	MABEL CHOW	Cole Information
	RICARDO HERMELIN	Cole Information
	K OCONNELL	Cole Information
	WILLIAM BOWERS	Cole Information
	ROSALYN PALMER	Cole Information
	ADELE MORRIS	Cole Information
	TOM JANSSENS	Cole Information
1995	BOSHEA, JON	Cole Information
	ANDERSON, ALLAN	Cole Information
	CORSO, ROBERT	Cole Information
	GREEN, BINGHAM	Cole Information
	CULVER, ROBERT	Cole Information
	GHAZANFARI, AYOUB	Cole Information
	SWIGGETT, RUTH	Cole Information
	GUERRERO, NOE	Cole Information
	BOWERS, WILLIAM M	Cole Information
	MEHTA, SUNIL	Cole Information
1993	Bowers Wm M	GTE
	Crawford J Jim	GTE
	Lockhart Jas	GTE
	Swiggett Ruth	GTE

FINDINGS

Year	*Uses*	*Source*
1993	Bow ers Wm M	GTE
	Craw ford J Jim	GTE
	Lockhart Jas	GTE
	Sw iggett Ruth	GTE
1992	CRAWFORD, J	Cole Information
1986	Tensfeldt Ella	Pacific Bell
1985	Best Gregory Dale	Pacific Telephone Co
	Bow ers Wm M	Pacific Telephone Co
	Craw ford J Jim	Pacific Telephone Co
	Critser Fred & Laura	Pacific Telephone Co
	Ross L J	Pacific Telephone Co
	Tensfeldt Ella	Pacific Telephone Co
1980	Bow ers Wm M	Polk
	Buchfink C	Polk
	Dollman David	Polk
	Grayson Wm R	Polk
	Hausken Olof G	Polk
	Kasonic M	Polk
	Ross L J	Polk
	Sunderland H B	Polk
	Talianis Chris	Polk
1975	Corns Wm R	General Telephone Company of California
	Davis Meade	General Telephone Company of California
	Hale Kirk	General Telephone Company of California
	Hughes S Keith	General Telephone Company of California
	Kasonic M	General Telephone Company of California
	Ross L J	General Telephone Company of California
	Schorr Bernard	General Telephone Company of California
	Sunderland Maurice B	General Telephone Company of California
	Talianis Chris	General Telephone Company of California
	Theemann T	General Telephone Company of California
	Corns Wm R	Pacific Telephone Co

FINDINGS

Year	Uses	Source
1975	Davis Meade	Pacific Telephone Co
	Hale Kirk	Pacific Telephone Co
	Hughes S Keith	Pacific Telephone Co
	Kasonic M	Pacific Telephone Co
	Peterson L B	Pacific Telephone Co
	Ross L J	Pacific Telephone Co
	Schorr Bernard	Pacific Telephone Co
	Sunderlaiind Maurice B	Pacific Telephone Co
	TACO HOUSE THE	Pacific Telephone Co
	Tadlock Le Roy	Pacific Telephone Co
	Tallanis Chris	Pacific Telephone Co
	Theemann T	Pacific Telephone Co
1970	Barron G	General Telephone Company of California
	Berquist J	General Telephone Company of California
	Burr Louise	General Telephone Company of California
	Cow an Robt	General Telephone Company of California
	Davis J	General Telephone Company of California
	Davis Meade	General Telephone Company of California
	Kabat Ua M	General Telephone Company of California
	Kerst Ray Mrs	General Telephone Company of California
	litchen Doug	General Telephone Company of California
	Knapp S	General Telephone Company of California
	Law son Mac	General Telephone Company of California
	Lion Leonard W	General Telephone Company of California
	Olsen J D	General Telephone Company of California
	Wipf J K	General Telephone Company of California
	Yancey Don M	General Telephone Company of California

503 LAURIE LN

Year	Uses	Source
1995	OCCUPANT UNKNOWNN	Cole Information

FINDINGS

530 LAURIE LN

Year	*Uses*	*Source*
2020	RORY CARLTON	EDR Digital Archive
	DANIEL LEE	EDR Digital Archive
	HAROLD BYRD	EDR Digital Archive
	VICTORIA HESTER	EDR Digital Archive
2017	KALEIGH HALFORD	Cole Information
	CINDY HASS	Cole Information
	JESSICA VELLELA	Cole Information
	TORIN DAVEY	Cole Information
	HAROLD BYRD	Cole Information
	DONYA TOOMEY	Cole Information
	GWENDOLYN MCCONNELL	Cole Information
	ALYSE LEDESMA	Cole Information
2014	PETRA WOUTERS	Cole Information
	KARA ROGERS	Cole Information
	PENGCHENG GUO	Cole Information
	CINDY HASS	Cole Information
	LATIMER NEALE	Cole Information
	REBECCA BARTHOLOMEW	Cole Information
	KELLY CLARK	Cole Information
	MEGAN CANAVAN	Cole Information
2010	VENKATACHALA MANICKAM	Cole Information
	RORY CARLTON	Cole Information
	DAVID MORGAN	Cole Information
	ZBIGNIEW NOSAL	Cole Information
	SAURABH LOHIYA	Cole Information
	BRIAN SHEEHAN	Cole Information
	ATUL DESHPANDE	Cole Information
	TIM KOENIG	Cole Information
	IRENE HUNT	Cole Information
	SUZANNE CARR	Cole Information
	ELISHA GARG	Cole Information

FINDINGS

Year	Uses	Source
2005	XIANG KONG	Cole Information
	PAUL MOLINSKY	Cole Information
	DAVID MORGAN	Cole Information
	CINDY HASS	Cole Information
	BRIAN SHEEHAN	Cole Information
	POONAM SHRIVASTAVA	Cole Information
	DAVID SAWYER	Cole Information
	SWAPNIL PATIL	Cole Information
	RONG HU	Cole Information
	JIFENG ZHANG	Cole Information
	MARIE CIULLO	Cole Information
	ANN BUI	Cole Information
	PARUL BHARGAVA	Cole Information
	SURESH MADIRAJU	Cole Information
2002	MARCELINO Ulysses	Haines & Company, Inc.
	MORGAN D	Haines & Company, Inc.
	SUNDARAM Ram	Haines & Company, Inc.
2000	DAVID MORGAN	Cole Information
	ORVILLE THURSTON	Cole Information
	L CHOODAMANI	Cole Information
	JULIE FLYNN	Cole Information
	R KRAMREITHER	Cole Information
	S SHAHRIARI	Cole Information
	JAMES SMITH	Cole Information
1995	COHEN, TOM	Cole Information
	KANTOR, SAMUEL	Cole Information
	STAHLHUTH, MARY L	Cole Information
	CARLSON, CORINNE	Cole Information
	QURESHI, GHULAM M	Cole Information
	LANDFIELD, ESTELLE	Cole Information
	GOODMAN, M	Cole Information
	MILLIGAN, MARTIN	Cole Information

FINDINGS

Year	Uses	Source
1995	BRAUN, MICHELE	Cole Information
	KENNEDY, AMY	Cole Information
1993	Goldstein Barry	GTE
	Goodman M	GTE
	Kantor Sam I	GTE
	Landfield E	GTE
	Muehlfelder Mark	GTE
	Goldstein Barry	GTE
	Goodman M	GTE
	Kantor Sam I	GTE
	Landfield E	GTE
	Muehlfelder Mark	GTE
1992	MUEHLFELER, MAK	Cole Information
	KANTOR, SAMUEL	Cole Information
	LANDFIELD, E	Cole Information
1986	Budfuloski H J	Pacific Bell
	Randall Robt & Sherry	Pacific Bell
1985	Budfuloski H J	Pacific Telephone Co
	Cohen Tom	Pacific Telephone Co
	Kantor Sam I	Pacific Telephone Co
	Landfield E	Pacific Telephone Co
	Low rie David Richard	Pacific Telephone Co
	Randall Robt & Sherry	Pacific Telephone Co
	Sanchez Rene A	Pacific Telephone Co
	Simm Raymond	Pacific Telephone Co
	Smither Steve	Pacific Telephone Co
	Voth Anne L	Pacific Telephone Co
1980	Budfuloski H J	Polk
	Elliott Faith J	Polk
	Holland E R	Polk
	Kantor Saml	Polk
	Landfield E	Polk

FINDINGS

Year	Uses	Source
1980	Lutz Cecelia	Polk
	Macura Roger	Polk
	Meifert Louis L Sr	Polk
	Moffat Jas T	Polk
	Sturm R D	Polk
	Taylor Amy	Polk
	Voth Anne L	Polk
1975	Bialkin Irving	General Telephone Company of California
	Brady Bonnie Jean	General Telephone Company of California
	Chumbley Glenn A	General Telephone Company of California
	Elliott Faith J	General Telephone Company of California
	Gunst David	General Telephone Company of California
	Holland Mary E	General Telephone Company of California
	Horton E R	General Telephone Company of California
	Meifert Louis L Sr	General Telephone Company of California
	Meigs Atha J Ii Ol Fuchsia @Oxnard	General Telephone Company of California
	Meigs Ellsworth	General Telephone Company of California
	Plaut Jeffrey S	General Telephone Company of California
	Sturm R D	General Telephone Company of California
	Voth Anne L	General Telephone Company of California
	I Zimmerman Douglas F	General Telephone Company of California
	Bezore I H	Pacific Telephone Co
	Bialkin Irving	Pacific Telephone Co
	Brady Bonnie Jean	Pacific Telephone Co
	Chumbley Glenn A	Pacific Telephone Co
	Elliott Faith J	Pacific Telephone Co
	Florin Patricia	Pacific Telephone Co
	Gunst David	Pacific Telephone Co
	Holland Mary E	Pacific Telephone Co
	Horton E R	Pacific Telephone Co
	Howard Mary Eva	Pacific Telephone Co
	Plaut Jeffrey S	Pacific Telephone Co

FINDINGS

Year	Uses	Source
1975	Tomrninson Richard f Jr	Pacific Telephone Co
	Voth Anne L	Pacific Telephone Co
	Zimmerman Douglas F	Pacific Telephone Co
1970	Ashley Anthony	General Telephone Company of California
	Benner Richard T	General Telephone Company of California
	Carlson Jan	General Telephone Company of California
	Cow les Calvin M	General Telephone Company of California
	Elliott Faith J	General Telephone Company of California
	Geer How ard R	General Telephone Company of California
	Geer Roger Illo Berkshre @Oxnard	General Telephone Company of California
	Tafoya Esther	General Telephone Company of California

535 LAURIE LN

Year	Uses	Source
2014	MIREYA CANDELARIO	Cole Information
2010	MIREYA CANDELARIO	Cole Information

550 LAURIE LN

Year	Uses	Source
2017	MARLOWE APARTMENTS	Cole Information
	THE MARLOWE	Cole Information
2014	MARLOWE APARTMENTS	Cole Information
2010	PAVILLION APARTMENTS	Cole Information
2005	PAVILLION APARTMENTS	Cole Information
2002	XXXX	Haines & Company, Inc.
1995	CONEJO BILTMORE APARTMENTS	Cole Information
	PAVILION APARTMENTS	Cole Information
	RIGBY, C	Cole Information
1992	PAVILION APARTMENTS	Cole Information
1985	Pavilion Apartments	Pacific Telephone Co
1975	Pavilion Apartments	General Telephone Company of California
	Pavilion Apartments	Pacific Telephone Co

FINDINGS

551 LAURIE LN

Year	Uses	Source
1975	Doyle M T	General Telephone Company of California

555 LAURIE LN

Year	Uses	Source
2020	BILTMORE AT THOUSAND OAKS	EDR Digital Archive

LOM BRD

216 LOM BRD

Year	Uses	Source
1993	Frake Joseph G DOS	GTE
	Frake Joseph G DOS	GTE
	Fraker Geo Elll	GTE

LOMBARD

216 LOMBARD

Year	Uses	Source
2002	FRAKE JOSEPH GDDS	Haines & Company, Inc.
	HEMM ARTHUR RDDS	Haines & Company, Inc.

221 LOMBARD

Year	Uses	Source
2002	XXXX	Haines & Company, Inc.

228 LOMBARD

Year	Uses	Source
2002	BEIERLEJANICELDDS	Haines & Company, Inc.
	B 00 ERLE JOE DDS Bw E 8 ELE 6 BE	Haines & Company, Inc.
	BEERLEBEJEBLE Do S	Haines & Company, Inc.
	KETCHAM CHARLES W	Haines & Company, Inc.
	KOBALARTHURLDDS	Haines & Company, Inc.
	MCDADE PATO B DDS A	Haines & Company, Inc.
	D 0 TLCORP	Haines & Company, Inc.

240 LOMBARD

Year	Uses	Source
2002	w BIELAKROBEBT	Haines & Company, Inc.
	BARRY 4 ASSOCIATES	Haines & Company, Inc.
	LANDSCAPES 805 4 S MCGRATH TO	Haines & Company, Inc.
	MSTR 5 BSNS ADM SHAROUADRI	Haines & Company, Inc.
	STORM LARSENSCO INC STORM L	Haines & Company, Inc.
	RAGNARMASTER BSNS	Haines & Company, Inc.
1985	Cashmaster Business Systems Inc	Pacific Telephone Co
	Direct Company	Pacific Telephone Co
	Ergo Marketing & Advertising	Pacific Telephone Co
	KARAM ALBERT S DR optmtrst	Pacific Telephone Co
	Kraft Carl attys	Pacific Telephone Co
	Lutheran Brotherhood	Pacific Telephone Co
	Murray Jack	Pacific Telephone Co
	Southern California World Marketing	Pacific Telephone Co
	Standard Elektrik Lorenz A G	Pacific Telephone Co
	Walker Roy & Associates	Pacific Telephone Co
	Weber Management Dynamics	Pacific Telephone Co
	White Glove Domestic Service	Pacific Telephone Co

241 LOMBARD

Year	Uses	Source
2002	BONAFIDE 85a m	Haines & Company, Inc.
	MANAGEMENT	Haines & Company, Inc.
	SYSTEMS	Haines & Company, Inc.
	EOICOMMINC	Haines & Company, Inc.

245 LOMBARD

Year	Uses	Source
2002	KOSDONLEONS	Haines & Company, Inc.
	DDS&ASSOCIATES	Haines & Company, Inc.
	KOSDON LEON S	Haines & Company, Inc.
	DDSUASSOCIATES	Haines & Company, Inc.
	LOMBARD DENTAL	Haines & Company, Inc.

Year	Uses	Source
2002	GROUP	Haines & Company, Inc.
1985	Adams Ben F Dr podrsts	Pacific Telephone Co
	Agoura Oaks Dental Group	Pacific Telephone Co
	Ben F Adams Dr podrsts	Pacific Telephone Co
	Kosdon Leoi S DDS & Associates	Pacific Telephone Co
	Kosdon Leon S DDS & Associates	Pacific Telephone Co
	Roberson Charlotte DDS	Pacific Telephone Co

246 LOMBARD

Year	Uses	Source
2002	ABAPHOTO	Haines & Company, Inc.
	FINISHING	Haines & Company, Inc.
	HONG JERALDM DDS	Haines & Company, Inc.
	LAKESIDEPARK	Haines & Company, Inc.
	PICTURES	Haines & Company, Inc.
	SCHAFFNER IRVING MD 805 497 4 S	Haines & Company, Inc.
	THOUSND OK MEDICAL	Haines & Company, Inc.
	GROUPINC	Haines & Company, Inc.
1985	Irma Fodor Acupressure	Pacific Telephone Co
	THOUSAND OAKS MEDICAL GROUP INC	Pacific Telephone Co
1970	Brown J Anthony MD	General Telephone Company of California
	Schaffner Irving MD	General Telephone Company of California
	Thousand Oaks Medical Group	General Telephone Company of California
	Tisherman Darryl B MD	General Telephone Company of California

250 LOMBARD

Year	Uses	Source
2002	a ANDERSEN DOUGLAS L	Haines & Company, Inc.
	BOWEN LINDA PHD	Haines & Company, Inc.
	BYNES THOMAS DC 805 E	Haines & Company, Inc.
	EMORYWHAMUNMD	Haines & Company, Inc.
	GARDNER KEITH DC	Haines & Company, Inc.
	GLYNN SHIRLEY PHD	Haines & Company, Inc.
	PREMIER FAMILY	Haines & Company, Inc.

FINDINGS

Year	Uses	Source
2002	SCRIVNER DAVID MFCC	Haines & Company, Inc.
	a SUFFIN STEPHEN C MD	Haines & Company, Inc.
	a THE CLIMBING	Haines & Company, Inc.
	EXPIERIENCE	Haines & Company, Inc.
	VEN ISTTTE OF PSYHTY	Haines & Company, Inc.
	MED GRP	Haines & Company, Inc.
	ZIERENBERG ROGER H	Haines & Company, Inc.
	JR DS	Haines & Company, Inc.
1993	Lukes Mary Ellen MA MFCC	GTE
	Morrera George Phd	GTE
	VE N TURA IN S TITUTE OF PS YCHIA TRY	GTE
	Watson Bruce LCS W	GTE
	Lukes Mary Ellen MA MFCC	GTE
	LUKE S MARY E LLE N MFCC @Thousand Oaks	GTE
	Lukes Mary Quirk @Westlake Village	GTE
	Morrera George Phd	GTE
	Morrice Michael W	GTE
	Morrie Sages Universal City Nissan	GTE
	VE N TURA IN S TITUTE OF PS YCHIA TRY	GTE
	Ventura Institute Of Psychiatry The	GTE
	Watson Bruce LCS W	GTE
	Watson C @New bury Park	GTE
1985	California Mental Health Institute & Medical Group	Pacific Telephone Co
	CONEJO VALLEY PSYCHIATRIC MEDICAL GROUP INC	Pacific Telephone Co
	Conejo Valley Psychiatric Medical Group Clinic	Pacific Telephone Co
	Czubiak Andrew A architect	Pacific Telephone Co
	Travis L Diane MD	Pacific Telephone Co
	Zierenberg Roger H Jr DDS	Pacific Telephone Co

FINDINGS

253 LOMBARD

Year	Uses	Source
2002	AGOURA OAKS	Haines & Company, Inc.
	PODIATRY GROUP	Haines & Company, Inc.
	COLOSIMO VINCENT J	Haines & Company, Inc.
	DEAN SMITH DDS	Haines & Company, Inc.
	LE 1 R ROGER K B	Haines & Company, Inc.
	PODTRSTS	Haines & Company, Inc.
	MCDERM 07 T GEORGE	Haines & Company, Inc.
	PODTRST	Haines & Company, Inc.
	SMITH DEAN DDS	Haines & Company, Inc.
1985	Dean Smith	Pacific Telephone Co
	MDI	Pacific Telephone Co
	Medical Diagnostic Imaging	Pacific Telephone Co
	NEURO DIAGNOSTIC MEDICAL GROUP LABORATORY	Pacific Telephone Co
	Smith Dean DDS	Pacific Telephone Co
	Smith R Dean DDS	Pacific Telephone Co

258 LOMBARD

Year	Uses	Source
2002	CENTER FOR	Haines & Company, Inc.
	PSYCHLGCL	Haines & Company, Inc.
	SOLUTIONS	Haines & Company, Inc.
	ESUARK INVESTMENTS	Haines & Company, Inc.
	KRAUSESTEVE	Haines & Company, Inc.
1993	Center For Psychological Solutions	GTE
	I Krause Steve	GTE
	Krause Robert William & Rosa	GTE
	Center For Psychological Solutions	GTE
	I Krause Steve	GTE
1985	Conejo Valley Board Of Realtors & Multiple Listing Service	Pacific Telephone Co

268 LOMBARD

Year	Uses	Source
2002	ABAWONDRA	Haines & Company, Inc.
	CHIROPR 8 CTIC	Haines & Company, Inc.
	CHIROPRACT 1 C&REHA	Haines & Company, Inc.
	GILMARTINPAULJDR	Haines & Company, Inc.
	CHIROPRCTR	Haines & Company, Inc.
	PADVEEN BRIAN K DC	Haines & Company, Inc.
	SCOTTJON DC LOMBARD E 91360 CONT TINCHERF	Haines & Company, Inc.
	DENTISTRY TINOHER F	Haines & Company, Inc.
	DENTISTRY	Haines & Company, Inc.
	WEST COASTCHOP	Haines & Company, Inc.
	DELIVERANCE	Haines & Company, Inc.
	WONDRAJPAULDR 8 E	Haines & Company, Inc.
	WONORAWALKIN	Haines & Company, Inc.
	CHIROPRACTIC	Haines & Company, Inc.
	WOODALLALYSSADC	Haines & Company, Inc.
	WOODALLALYSSADR	Haines & Company, Inc.
1985	Becker Marilyn J	Pacific Telephone Co
	CONEJO OAKS MEDICAL GROUP INC	Pacific Telephone Co
	Dawson F MMD	Pacific Telephone Co
	Reisser Paul C MD	Pacific Telephone Co

288 LOMBARD

Year	Uses	Source
2002	XXJOJ	Haines & Company, Inc.

300 LOMBARD

Year	Uses	Source
2002	MDI IMAGING	Haines & Company, Inc.
	MEDICAL DIAGNOSTI	Haines & Company, Inc.
	IMAGING	Haines & Company, Inc.

LOMBARD ST

216 LOMBARD ST

Year	Uses	Source
2020	COUCH CURTIS RAE DDS	EDR Digital Archive
	ARTHUR HEMM	EDR Digital Archive
2017	CURTIS R COUCH DDS	Cole Information
2014	FRAKE JOSEPH DDS	Cole Information
	COUCH CURTIS R DDS	Cole Information
2010	FRAKE JOSEPH G DDS	Cole Information
2005	HEMM ARTHUR R DDS	Cole Information
2000	FRAKE JOSEPH G DDS	Cole Information
	HEMM ARTHUR R DDS	Cole Information
1995	JOSEPH G FRAKE DDS	Cole Information
	ARTHUR R HEMM DDS	Cole Information
1992	FRAKE JOSEPH G DDS	Cole Information

221 LOMBARD ST

Year	Uses	Source
1992	WESTNGHS ELEC SPLY	Cole Information

225 LOMBARD ST

Year	Uses	Source
1995	KOBAL, ARTHUR L	Cole Information

228 LOMBARD ST

Year	Uses	Source
2020	WOODALL STEPHEN M DDS	EDR Digital Archive
	BEIERLE & BEIERLE DENTAL OFC	EDR Digital Archive
	BEIERLE & BEIERLE	EDR Digital Archive
	PREMIER ORTHODONTICS	EDR Digital Archive
	MCDADE PATRICK B DDS A DENTAL	EDR Digital Archive
	RODNEY P BURTON DDS INC	EDR Digital Archive
	CONEJO VALLEY DENTAL INSTITUTE	EDR Digital Archive
2017	MCDADE PATRICK B DDS A DENTAL CORPOR	Cole Information

FINDINGS

Year	Uses	Source
2017	STEPHEN M WOODALL DDS & PATRICK B	Cole Information
	ARTHUR L KOBAL DDS	Cole Information
	BEIERLE & BEIERLE DDS	Cole Information
	WOODALL STEPHEN M DDS	Cole Information
	DADE PATRICK MC B DDS	Cole Information
	RODNEY P BURTON DDS & CHARLES W K	Cole Information
	JOE BEIERLE DDS	Cole Information
2014	BEIERLE & BEIERLE DENTAL	Cole Information
	MCDADE PATRICK B DDS A DENTAL CORPOR	Cole Information
	KETCHAM CHARLES W DDS	Cole Information
	KOBAL ARTHUR L DDS	Cole Information
	CHARLES KETCHAM	Cole Information
2010	KETCHAM CHARLES W DDS	Cole Information
	KOBAL ARTHUR L DDS	Cole Information
	BEIERLE & BEIERLE	Cole Information
	A DENTAL CORP	Cole Information
	CHARLES KETCHAM	Cole Information
2005	KETCHAM CHARLES W DDS	Cole Information
	ARTHUR L KOBAL DDS A PROF CO	Cole Information
	BEIERLE JOE DDS	Cole Information
	MCDADE P B DDS A D C INC	Cole Information
	BELERIE & BELERIE	Cole Information
	JOE BEIERLE	Cole Information
	CHARLES KETCHAM	Cole Information
2000	MCDADE PATRICK B DDS A DENTAL CORPORATION	Cole Information
	KETCHAM CHARLES W DDS	Cole Information
	BEIERLE JOE DDS	Cole Information
	KOBAL ARTHUR L DDS	Cole Information
	BEIERLE & BEIERLE	Cole Information
1995	CONEJO FAMILY DENTISTRY	Cole Information
	CHARLES W KETCHAM DDS	Cole Information

FINDINGS

Year	Uses	Source
1995	JOSEPH J BEIERLE DDS	Cole Information
	ARTHUR L KOBAL DDS	Cole Information
	A DENTAL CORP	Cole Information
	BEIERLE & BEIERLE	Cole Information
1992	KOBAL ARTHUR L DDS	Cole Information
	MCDADE PATRICK DDS	Cole Information
	CONEJO FMLY DNTSTRY	Cole Information
	BEIERLE JANICE DDS	Cole Information
	KETCHAM, CHARLES W	Cole Information
	BEIERLE, JOE	Cole Information

240 LOMBARD ST

Year	Uses	Source
2020	VICKERS ACCOUNTANCY CORP	EDR Digital Archive
	CRUNCHIES FOOD	EDR Digital Archive
	BARRY CANE & ASSOC	EDR Digital Archive
	STORM-LARSEN & CO	EDR Digital Archive
2017	ADRICA SHAROU CPA	Cole Information
	CANE BARRY & ASSOCIATES	Cole Information
	MCGRATH TOMASEN	Cole Information
2014	SHAROU ADRICA CPA	Cole Information
	CANE BARRY & ASSOCIATES	Cole Information
	STORMLARSEN RAGNAR	Cole Information
	MCGRATH TOMASEN	Cole Information
	STORM LARSEN & COMPANY INC	Cole Information
	STORMLARSEN & CO INC	Cole Information
	A CANE	Cole Information
2010	STORMLARSEN & CO	Cole Information
	BARRY CANE & ASSOC	Cole Information
2005	PLAZA LOCKSMITH	Cole Information
	CANE BARRY & ASSOCIATES	Cole Information
	STORM LARSEN & CO INC	Cole Information
	ACCU PRINTS	Cole Information

FINDINGS

Year	Uses	Source
2005	RAGNAR STORM-LARSEN	Cole Information
	ROBERT BIELAK	Cole Information
	LARSEN STORM	Cole Information
	BARRY CANE	Cole Information
2000	LANDSCAPES	Cole Information
	SHAROU ADRICA CPA	Cole Information
	CANE BARRY & ASSOCIATES	Cole Information
	STORM LARSEN & COMPANY INCORPORATED	Cole Information
	MCGRATH TOMASEN	Cole Information
	STORM LARSEN RAGNAR	Cole Information
	ROBERT BIELAK	Cole Information
1995	REED CONSULTING INC	Cole Information
	STORM LARSEN & CO	Cole Information
	BARRY CANE & ASSOC	Cole Information
	SHAROU, ADRICA	Cole Information
1992	CAPEHART CLARK FNCL	Cole Information
	STORM LARSEN BUSNS	Cole Information
	VALLEY FORGE CONSTR	Cole Information
	STORM LARSEN&CO INC	Cole Information
	SHAROU, ADRICA	Cole Information
1975	American Home & Hospital Respiratory Service	General Telephone Company of California
	I Freeman M J pysclgst	General Telephone Company of California
	Kobal Arthur L DDS	General Telephone Company of California
	Mac Whirter Donald E DDS	General Telephone Company of California
	Mc Whirter Donald E DODS	General Telephone Company of California
	Pony Express Courier Service	General Telephone Company of California
	American Home & Hospital Respiratory Service	Pacific Telephone Co
	Foothills Dental X Ray	Pacific Telephone Co
	Freeman M J pysclgst	Pacific Telephone Co
	FRIESEN LLOYD R DC	Pacific Telephone Co
	Kobal Arthur L DDS	Pacific Telephone Co

Year	Uses	Source
1975	Mac Whirter Donald E DDS	Pacific Telephone Co
	Mc Whirter Donald E DDS	Pacific Telephone Co
	Pony Express Courier Service	Pacific Telephone Co

241 LOMBARD ST

Year	Uses	Source
2020	BONAFIDE MANAGEMENT SYSTEMS	EDR Digital Archive
2017	SPATES EQUIPMENT RENTAL INC	Cole Information
	BONAFIDE MANAGEMENT SYSTEMS	Cole Information
2014	BONAFIDE MANAGEMENT SYSTEMS	Cole Information
2010	BONAFIDE MANAGEMENT SYSTEMS	Cole Information
	SPATES EQUIPMENT RENTAL INC	Cole Information
2005	BONAFIDE MANAGEMENT SYSTEMS	Cole Information
2000	OCCUPANT UNKNOWN	Cole Information

245 LOMBARD ST

Year	Uses	Source
2020	VA DENTAL SUPPLY CORP	EDR Digital Archive
	LOMBARD DENTAL	EDR Digital Archive
2017	LOMBARD DENTAL GROUP	Cole Information
	LEON KOSDON DDS	Cole Information
2014	LOMBARD DENTAL GROUP	Cole Information
	KOSDON LEON DDS	Cole Information
2010	LOMBARD DENTAL GROUP	Cole Information
2005	LEON S KOSDON DDS & ASSOCIATES	Cole Information
	LOMBARD DENTAL GROUP	Cole Information
2000	KOSDON LEON S DDS & ASSOCIATES	Cole Information
	LOMBARD DENTAL GROUP	Cole Information
1995	MANDANA ANOOSHEH DDS	Cole Information
	LEON S KOSDON & ASSOC	Cole Information
1992	ANOOSHEH M DDS	Cole Information
	KOSDON LEON DDS&ASC	Cole Information

FINDINGS

246 LOMBARD ST

Year	Uses	Source
2020	VETERINARY EYE CTR	EDR Digital Archive
	WESTOAKS DENTAL ARTS	EDR Digital Archive
	FARMERS INSURANCE	EDR Digital Archive
	VETERINARY EYE CLINIC INC	EDR Digital Archive
2017	WESTOAKS DENTAL ARTS	Cole Information
2014	WESTOAKS DENTAL ARTS	Cole Information
2010	SACRED SOUL SPA	Cole Information
2005	THOUSAND OAKS MEDICAL GROUP INC	Cole Information
	JERALD M HONG	Cole Information
	THOUSAND OAKS ACUPUNCTURE CLINIC INC	Cole Information
	A SATIN TOUCH OF LOS ANGELES	Cole Information
2000	ABA PHOTO FINISHING	Cole Information
	SCHAFFNER IRVING MD	Cole Information
	THOUSAND OAKS MEDICAL GROUP INCORPORATED	Cole Information
1995	CONEJO ACUPUNCTURE & HERB CTR	Cole Information
	JERALD M HONG DDS	Cole Information
	ABA PHOTO FINISHING	Cole Information
	THOUSAND OAKS MEDICAL GROUP	Cole Information
	OCCUPANT UNKNOWNN	Cole Information
1992	AVNON WILLIAM PHOTO	Cole Information
	SCHAFFNER DANIEL MD	Cole Information
	HONG JERALD M DDS	Cole Information
	THOUSAND OK MED GRP	Cole Information
	HONG, JERALD M	Cole Information
1975	Schaffner Irving MD	General Telephone Company of California
	THOUS AN D OAKS ME DICAL GROUP	General Telephone Company of California
	Wieler Richard S	General Telephone Company of California
	How ard Jeff DDS	Pacific Telephone Co
	THOUSANO OAKS MEDICAL GROUP	Pacific Telephone Co
	Wieler Richard S	Pacific Telephone Co

FINDINGS

250 LOMBARD ST

Year	*Uses*	*Source*
2020	ELITE PRO SVC INC	EDR Digital Archive
	PERFECT FIT ERGONOMICS LLC	EDR Digital Archive
	WIREDHAT INTERACTIVE	EDR Digital Archive
	OGANESIAN ORTHOPEDICS	EDR Digital Archive
2014	RYAN J HODGES DDS INC	Cole Information
	WIREDHAT INTERACTIVE	Cole Information
	SCHRODER SOFTWARE DESIGN	Cole Information
2010	WIREDHAT INTERACTIVE	Cole Information
	ROGER H ZIERENBERG INC	Cole Information
	WESLEYTHOMAS ENTERPRISES INC	Cole Information
2005	DR ZIERENBERG	Cole Information
	GLYNN & ASSOCIATES	Cole Information
	ZIERENBERG ROGER JR DDS INC	Cole Information
	SURFACE SPECIALTIES INC	Cole Information
	ANDERSEN DOUGLAS L DDS	Cole Information
	VENTURA INSTITUTE OF PSYCHIATRY MEDI	Cole Information
	EMORY W HAMLIN MD	Cole Information
2000	VENTURA INSTITUTE OF PSYCHIATRY MEDICAL GROUP	Cole Information
	UCB RADCURE INCORPORATED	Cole Information
	BOWEN LINDA PHD	Cole Information
	GLYNN SHIRLEY PHD	Cole Information
	UCB RADCURE INCORPORATED	Cole Information
	MORRERA GEORGE PHD	Cole Information
	SUFFIN STEPHEN C MD	Cole Information
	GARDNER KEITH DC	Cole Information
	ZIERENBERG ROGER H JR DDS	Cole Information
	ANDERSEN DOUGLAS L DDS	Cole Information
	EMORY W HAMLIN MD	Cole Information
	LIVE OAK CHIROPRACTIC OFFICES	Cole Information
	PREMIER FAMILY CHIROPRACTIC CENTER	Cole Information
1995	PATRICK OBRIEN DDS	Cole Information

FINDINGS

Year	Uses	Source
1995	JAMES DZIWAK	Cole Information
	MICHAEL PELMAN PHD	Cole Information
	LIVE OAK CHIROPRACTIC OFFICES	Cole Information
	LAURA WATSON	Cole Information
	FUNCTIONAL IMAGING	Cole Information
	VENTURE INSTITUTE PSYCHIATRY	Cole Information
	SHIRLEY GLYNN PHD	Cole Information
	L DIANE TRAVIS MD	Cole Information
	LINDA BOWEN PHD	Cole Information
	STEPHEN C SUFFIN MD	Cole Information
	OBRIEN & ANDERSON	Cole Information
	CONEJO VALLEY PSYCHIATRIC	Cole Information
	LINDA BOWEN & ASSOC	Cole Information
	ROGER H ZIERENBERG JR DDS	Cole Information
	VISION ENTERTAINMENT	Cole Information
	WATSON, LAURA	Cole Information
	ZIERENBERG, ROGER H JR	Cole Information
	EMORY, W	Cole Information
1993	Adelson Michael DC	GTE
	Live Oak Chiropractic Offices	GTE
	Adelson Michael DC	GTE
	Live Oak Chiropractic Offices	GTE
1992	LIVE OAK CHIRO OFC	Cole Information
	TRAVIS L DIANE DR	Cole Information
	OBRIEN PATRICK DDS	Cole Information
	VEN INST PSYCHTRY	Cole Information
	ZIERENBERG R JR DDS	Cole Information
	VISION ENTRTNMNT	Cole Information
	WATSON, LAURA	Cole Information
	WATSON, BRUCE L	Cole Information
	ZIERENBERG, ROGER H JR	Cole Information
	LUKES, MARY E	Cole Information

FINDINGS

253 LOMBARD ST

Year	Uses	Source
2020	NORTHLAND HEARING CTR	EDR Digital Archive
	OAK CENTER FOR COSMETIC	EDR Digital Archive
	KOSDON DENTAL INC	EDR Digital Archive
	THOUSAND OAKS SMILE CTR	EDR Digital Archive
	SERENDIPITY HEARING INC	EDR Digital Archive
	SMITH R DEAN DDS	EDR Digital Archive
2017	MICHAEL KOSDON DDS	Cole Information
	SERENDIPITY HEARING INC	Cole Information
	BRETT A EGELSKE DDS	Cole Information
	OAKS CENTER FOR COSMETIC DENTISTRY	Cole Information
	SMITH DEAN DDS	Cole Information
2014	COLOSIMO VINCENT J DPM	Cole Information
	LEIR ROGER K PODTRSTS	Cole Information
	MCDERMOTT GEORGE D PODTRST	Cole Information
	EGELSKE BRETT A DDS	Cole Information
	SMITH R DEAN DDS	Cole Information
2010	NEW LIFE ACUPUNCTURE CLINIC	Cole Information
	MC DERMOTT GEORGE D DPM	Cole Information
	OAK CENTER FOR COSMETIC	Cole Information
	SMITH R DEAN DDS	Cole Information
2005	THE OAKS CENTER FOR COSMETIC DENTIST	Cole Information
	ROGER K LEIR PODIATRIST	Cole Information
	GEORGE D MCDERMOTT	Cole Information
	FOOT CARE CENTER THE INC	Cole Information
2000	DEAN SMITH	Cole Information
	MCDERMOTT GEORGE D PODTRST	Cole Information
	AGOURA OAKS PODIATRY GROUP	Cole Information
	COLOSIMO VINCENT J DPM	Cole Information
	LEIR ROGER K PODTRSTS	Cole Information
1995	R DEAN SMITH DDS	Cole Information
1992	SMITH DEAN DDS	Cole Information

Year	Uses	Source
1992	SMITH, DEAN	Cole Information
	DEAN, SMITH	Cole Information

258 LOMBARD ST

Year	Uses	Source
2020	M 6 FITNESS	EDR Digital Archive
	COASTAL PHYSICAL THRPY-SPORTS	EDR Digital Archive
2017	M6 FITNESS	Cole Information
2014	M6 FITNESS	Cole Information
2010	ESUARK INVESTMENTS	Cole Information
2000	KRAUSE STEVE	Cole Information
	CENTER FOR PSYCHOLOGICAL SOLUTIONS	Cole Information
	ESUARK INVESTMENTS	Cole Information
1995	STEVE KRAUSE	Cole Information
	CENTER FOR PSYCHOLOGICAL	Cole Information
1992	CENTER FOR SOLUTION	Cole Information

268 LOMBARD ST

Year	Uses	Source
2020	DANIELSEN STEPHEN M ND	EDR Digital Archive
	BACKBONE TRAILS CHIROPRACTIC	EDR Digital Archive
	SHANNON DANIEL S DC	EDR Digital Archive
	BARENBAUM JULIETA	EDR Digital Archive
	WAGNER SEAN B DC	EDR Digital Archive
	THOUSAND OAKS FAMILY CHIRO	EDR Digital Archive
2017	THOUSAND OAKS FAMILY CHIROPRACTIC	Cole Information
	SEAN B WAGNER DC	Cole Information
	WAGNER WALK IN CHIROPRACTIC	Cole Information
	KYUNG C SHIN LAC DOM	Cole Information
2014	WAGNER SEAN B DC	Cole Information
	THOUSAND OAKS FAMILY CHIROPRACTIC	Cole Information
	SHIN KYUNG C LAC DOM	Cole Information
	AGOURA OAKS PODIATRY	Cole Information

FINDINGS

Year	Uses	Source
2014	WAGNER WALK IN CHIROPRACTIC	Cole Information
2010	THOUSAND OAKS FAMILY CHIRO	Cole Information
	WAGNER WALK IN CHIROPRACTIC	Cole Information
	AGOURA OAKS PODIATRY	Cole Information
2005	WALK IN CHIROPRACTIC CENTER	Cole Information
	SHIN KYUNG C LAC DOM	Cole Information
	KENNETH P WINNER DC	Cole Information
	WEST COAST CHURCH DELIVERANCE	Cole Information
	DEUKMEDJIAN TANYA DC	Cole Information
	WAGNER SEAN B DR	Cole Information
	BKP CHIROPRACTIC & REHABILITATION	Cole Information
2000	WEXLER HAROLD M DC	Cole Information
	SCOTT JON DR DC	Cole Information
	WONDRA WALK IN CHIROPRACTIC	Cole Information
	WEIS DAVID L	Cole Information
	ABA WONDRA CHIROPRACTIC	Cole Information
	WEST COAST CHURCH OF DELIVERANCE	Cole Information
	SCOTT JON DC	Cole Information
	BKP CHIROPRACTIC & REHABILATION	Cole Information
	PADVEEN BRIAN K DC	Cole Information
	GILMARTIN PAUL J DR CHIROPRACTOR	Cole Information
1995	WONDRA CHIROPRACTIC CLINIC	Cole Information
	SALES POWER INC	Cole Information
	ECONOMY DATA PRODUCTS	Cole Information
1992	TANGE USA	Cole Information
	WONDRA CHIROPRACTIC	Cole Information
1975	Brown Robt A MD	General Telephone Company of California
	Carroll C W MD	General Telephone Company of California
	Davis A K MD	General Telephone Company of California
	Millington J P Jr MD	General Telephone Company of California
	Brown Robt A MD	Pacific Telephone Co
	Carroll C W MD	Pacific Telephone Co

FINDINGS

Year	Uses	Source
1975	Davis A K MD	Pacific Telephone Co
	Fingerle Arthur C MD	Pacific Telephone Co
	Millington JP Jr MD	Pacific Telephone Co
1970	Cowan Robt F MD	General Telephone Company of California
	Cowan Wilce ill Franklin Lne @Ventura	General Telephone Company of California
	Gieschen Victor W MD	General Telephone Company of California
	Hillis Jon K MD	General Telephone Company of California
	Kim Yong MD	General Telephone Company of California
	From @Agoura@ telephones call	General Telephone Company of California
	Mic Cranie Dolph B MD	General Telephone Company of California
	Parks Larry C MD	General Telephone Company of California
	S AN TA BARBARA OPTICAL CO	General Telephone Company of California

300 LOMBARD ST

Year	Uses	Source
2020	THOUSAND OAKS MED DIAGNOSTIC	EDR Digital Archive
	THOUSAND OAKS MDI	EDR Digital Archive
2017	MDI IMAGING	Cole Information
2014	MDI IMAGING	Cole Information
	MEDICAL DIAGNOSTIC IMAGING	Cole Information
2010	MEDICAL DIAGNOSTIC IMAGING	Cole Information
2005	MEDICAL DIAGNOSTIC IMAGING	Cole Information
2000	MDI IMAGING	Cole Information
	MEDICAL DIAGNOSTIC IMAGING	Cole Information
1995	MEDICAL DIAGNOSTIC	Cole Information
	MDI	Cole Information
1992	MEDICAL DIAGNOSTIC	Cole Information

425 LOMBARD ST

Year	Uses	Source
2020	GIDEONS INTERNATIONAL	EDR Digital Archive
	GOODMAN CHARLES B DC	EDR Digital Archive
	GOODMAN FAMILY CHIROPRACTORS	EDR Digital Archive
	SHAKLEE DISTRIBUTOR	EDR Digital Archive

FINDINGS

LOMBARD ST STE 200

240 LOMBARD ST STE 200

Year	Uses	Source
2020	MALIA STORM-LARSEN	EDR Digital Archive
	RJ STORM-LARSEN	EDR Digital Archive

LOMBARD ST STE 7

250 LOMBARD ST STE 7

Year	Uses	Source
2020	JULIA BECK	EDR Digital Archive

LOMBARD ST STE A

228 LOMBARD ST STE A

Year	Uses	Source
2020	ARTHUR KOBAL	EDR Digital Archive

LOMBARD ST STE C

228 LOMBARD ST STE C

Year	Uses	Source
2020	RODNEY BURTON	EDR Digital Archive

LOMBRD

216 LOMBRD

Year	Uses	Source
1993	Hemm Arthur R DDS	GTE
	Hemm Arthur R DDS	GTE
	Hemman Roger	GTE
	Hemme G @Oxnard	GTE
1980	Frake Joseph G DDS	Polk
	Hemm Arthur R DDS	Polk

FINDINGS

228 LOMBRD

Year	*Uses*	*Source*
1993	BE IE RLE & BE IE RLE DDS	GTE
	Beierle & Beierle A Dental Corp	GTE
	Beierle Janice L DDS	GTE
	Beierle Joe DDS	GTE
	Conejo Family Dentistry	GTE
	KOBAL ARTHUR L DOS	GTE
	Mc Dade Patrick B DDS A Dental Corporation	GTE
	BE IE RLE & BE IE RLE DDS	GTE
	Beierle & Beierle A Dental Corp	GTE
	Beierle Janice L DDS	GTE
	Beierle Janice L DDS	GTE
	Beierle Joe DDS	GTE
	Beierle Joseph J DDS	GTE
	Conejo Family Dentistry	GTE
	KOBAL ARTHUR L DOS	GTE
	Mc Dade Patrick B DDS A Dental Corporation	GTE
	Mc Dade W L	GTE
	Mc Daniel A & Dave	GTE

240 LOMBRD

Year	*Uses*	*Source*
1993	Capehart Clark Financial Group	GTE
	Mc Grath Tomasen Masters Of Business Administration	GTE
	Sharou Adrica CPA	GTE
	Storm Larsen Ragnar Masters Of Business Administration	GTE
	Valley Forge Construction	GTE
	Capehart Clark Financial Group	GTE
	Capehart Elizabeth M atty	GTE
	Mc Grath Tomasen Masters Of Business Administration	GTE
	Sharou Adrica CPA	GTE

Year	Uses	Source
1993	Storm Larsen Ragnar Masters Of Business Administration	GTE
	Valley Forge Construction	GTE
1986	Cashmaster Business Systems Inc	Pacific Bell
	Hooks Mccloskey & Associates	Pacific Bell
	Mc Gee Billie J DC	Pacific Bell
	Murray Jack	Pacific Bell
	Traumatic Stress Treatment Center	Pacific Bell
1980	Conejo Weight & Nutritional Clinic	Polk
	Karam Albert S Dr optmtrst	Polk

245 LOMBRD

Year	Uses	Source
1993	Anoosheh Mandana DDS	GTE
	Kosdon Leon S DDS & Associates	GTE
	Kosdon Leon S DDS & Associates	GTE
	Roberson Charlotte DODS	GTE
	Anoosheh Mandana DDS	GTE
	Kosdon Leon S DDS & Associates	GTE
	Kosdon Leon S DDS & Associates	GTE
	Kosel Daisie L	GTE
	Roberson Charlotte DODS	GTE
1986	Kosdon Leon S DDS & Associates	Pacific Bell

246 LOMBRD

Year	Uses	Source
1993	Avnon William Photo Finishing	GTE
	Hong Jerald M DOS	GTE
	S CHAFFN E R DAN IE L MD Thousand Oaks Medical Group Inc	GTE
	S CHAFFN E R IRVIN G MD Thousand Oaks Medical Group Inc	GTE
	THOUS AN D OAKS ME DICAL	GTE
	GROUP IN C	GTE
	Avnon William Photo Finishing	GTE

FINDINGS

Year	Uses	Source
1993	AVON PRODUCTS IN C To Buy Or To Sell No Charge To Calling Party	GTE
	Hong Jerald M DOS	GTE
	Hong John H	GTE
	Hong K	GTE
	S CHAFFN E R DAN IE L MD Thousand Oaks Medical Group Inc	GTE
	S CHAFFN E R IRVIN G MD Thousand Oaks Medical Group Inc	GTE
	Schaffner Rivka	GTE
	GROUP IN C	GTE
	From @Agoura@ Telephones Call	GTE
1986	If No Answ er Call	Pacific Bell
1980	Banki S M DDS	Polk
	Kobal Arthur L DDS	Polk
	SCHAFFNER IRVING MD Thousand Oaks Medical Group Inc	Polk
	THOUSAND OAKS MEDICAL GROUP INC	Polk
1970	Schaffner Fredrick I MD	General Telephone Company of California

250 LOMBRD

Year	Uses	Source
1993	Andersen Douglas DDS	GTE
	CON E JO VALLE Y PS YCHIA TRIC ME DICAL GROUP IN C	GTE
	OBrien Patrick	GTE
	DDS	GTE
	Travis L Diane Dr	GTE
	Zierenberg Roger H Jr DDS	GTE
	Andersen Douglas DDS	GTE
	Or Call	GTE
	Conejo Valley Rain Gutters @Thousand Oaks	GTE
	DDS	GTE
	Travis L Diane Dr	GTE
	Travis Larry	GTE

Year	Uses	Source
1993	Zierenberg Roger H Jr DDS	GTE
1986	Travis L Diane MD	Pacific Bell
	Travis Larry	Pacific Bell
	United Blood Services	Pacific Bell
	UN ITE D BLOOD	Pacific Bell
	Zierenberg Roger H Jr DDS	Pacific Bell

253 LOMBRD

Year	Uses	Source
1993	Dean Smith	GTE
	Smith Dean DDS	GTE
	Smith R Dean DDS	GTE
	Dean Smith	GTE
	Smith Dean DDS	GTE
	Smith R Dean DDS	GTE
	Smith R & F @Thousand Oaks	GTE
1986	Dean Smith	Pacific Bell
	Dean Steven @Port Hueneme	Pacific Bell
	Dean T L @Oxnard	Pacific Bell
	Medical Diagnostic Imaging	Pacific Bell

258 LOMBRD

Year	Uses	Source
1993	Esuark Investments	GTE
	Esuark Investments	GTE
1980	Conejo Valley Board Of Realtors & Multiple Listing Service	Polk

268 LOMBRD

Year	Uses	Source
1993	ABA Wondra Chiropractic	GTE
	Tange US A	GTE
	W ON DRA CHIROPRA CTIC	GTE
	Wondra J Paul Dr DC	GTE
	ABA Wondra Chiropractic	GTE

Year	Uses	Source
1993	Tange US A	GTE
	Tangent Associates T Oaks	GTE
	W ON DRA CHIROPRACTIC	GTE
	Wondra J Paul Dr DC	GTE
1986	Relisser Paul C MD	Pacific Bell
	Reisser Paul & Teri @Thousand Oaks	Pacific Bell
	Reissner Arthur & Alice @Port Hueneme	Pacific Bell
	Relst Shauna L @Oxnard	Pacific Bell
1980	CONEJO OAKS MEDICAL GROUP INC	Polk
	Daw son F M MD	Polk
	Fingerle Arthur C MD	Polk
	Millington J T Jr MD	Polk
	Reisser Paul C MD	Polk

300 LOMBRD

Year	Uses	Source
1993	MDI	GTE
	M D I Mammography Center	GTE
	Medical Diagnostic	GTE
	ME DICAL DIAGN OS TIC IMAGIN G	GTE
	MDI	GTE
	M D I Mammography Center	GTE
	MDM Marketing	GTE
	M D R Drafting Services	GTE
	M D S Inspection Services P O Box	GTE
	Medical Diagnostic	GTE
	ME DICAL DIAGN OS TIC IMAGIN G	GTE

MOORPARK BIL

166 MOORPARK BIL

Year	Uses	Source
1964	Riordan Francis E MD	Pacific Telephone Co

FINDINGS

MOORPARK RCL

181 MOORPARK RCL

Year	Uses	Source
1964	Gene Dursch the Baker	Pacific Telephone Co

MOORPARK RD

33 MOORPARK RD

Year	Uses	Source
2002	JAMBA JUICE	Haines & Company, Inc.
	MENS WEARHOUSE	Haines & Company, Inc.
	NOAHS NEW YORK	Haines & Company, Inc.
	BAGELS	Haines & Company, Inc.
	STARBUCKSCOFFEE 805 381 1848 B	Haines & Company, Inc.
	STROUOS	Haines & Company, Inc.
	WHEREHOUSE MUSIC	Haines & Company, Inc.

43 MOORPARK RD

Year	Uses	Source
1975	ROBERTS HAIR FASHIONS	Pacific Telephone Co

49 MOORPARK RD

Year	Uses	Source
2002	XXXX	Haines & Company, Inc.
1993	Thousand Oaks	GTE
	First National Trust Deed Service	GTE
	Thousand Oaks	GTE
1986	Savings	Pacific Bell
1985	Thousand Oaks Office Savings	Pacific Telephone Co
1980	Thousand Oaks Office Savings	Polk
	Citizens Savings & Loan Association	Polk
1975	n	Pacific Telephone Co
	CITZENS SAVINGS AND LOAN ASSOCIATION	Pacific Telephone Co

FINDINGS

60 MOORPARK RD

Year	Uses	Source
1986	Ritas Ceramics S	Pacific Bell
1985	Ritas Ceramics S	Pacific Telephone Co
1970	Democratic Hdqtrs of Conejo Valley	General Telephone Company of California
	From @Agoura@ telephones call	General Telephone Company of California
1968	SANDFORDR	B&G Publications
1964	Thousand Oaks	Pacific Telephone Co
1961	Giacopuzzi Diary Store hu	R. L. Polk & Co.

66 MOORPARK RD

Year	Uses	Source
1975	BRISBANE JOS MD	Pacific Telephone Co

80 MOORPARK RD

Year	Uses	Source
1968	SILOS MARIO	B&G Publications

83 MOORPARK RD

Year	Uses	Source
2002	LINENSSTHINGS	Haines & Company, Inc.

87 MOORPARK RD

Year	Uses	Source
1975	THOUSAND OAKS STATIONERS INC t	Pacific Telephone Co

90 MOORPARK RD

Year	Uses	Source
2002	AY 8 Robe	Haines & Company, Inc.
	MOORi EEThe 7a	Haines & Company, Inc.
	MOUNT Dorothy	Haines & Company, Inc.
	NELSON Rogme	Haines & Company, Inc.
	C 0 NIN 0 0 Dorothy	Haines & Company, Inc.
	OLIVERHA	Haines & Company, Inc.
	OPHEIMh Joe	Haines & Company, Inc.
	PRUNER Martn IW OU 1 NB	Haines & Company, Inc.

Year	Uses	Source
2002	ROSENWAOLDfuth	Haines & Company, Inc.
	RUSNAK Elizabeth	Haines & Company, Inc.
	RUSSELL John	Haines & Company, Inc.
	RUSSELL P 09yll	Haines & Company, Inc.
	RYANUian e	Haines & Company, Inc.
	SCHNEIDERChiaies	Haines & Company, Inc.
	SHEPPAROWiem	Haines & Company, Inc.
	SMITH George	Haines & Company, Inc.
	SWORPEGerda 805 4 B	Haines & Company, Inc.
	TAXTES Agnes	Haines & Company, Inc.
	TOFTSluart	Haines & Company, Inc.
	TRIPPAre Ay VICKRE	Haines & Company, Inc.
	WALTERS Barbama	Haines & Company, Inc.
	WEILMaiherbe Hans	Haines & Company, Inc.
	WE 1 SS Henry	Haines & Company, Inc.
	WEISSSelma	Haines & Company, Inc.
	WISMER Pearl	Haines & Company, Inc.
	WOODHEAD Merle	Haines & Company, Inc.
	YAKE a 805 4a	Haines & Company, Inc.
	ZEILAN Jartha L	Haines & Company, Inc.
	ZEILAN Waller	Haines & Company, Inc.
	ZELLERLos	Haines & Company, Inc.

96 MOORPARK RD

Year	Uses	Source
1968	HOLT HARLON	B&G Publications

100 MOORPARK RD

Year	Uses	Source
1964	Shadow Oaks Sales Information	Pacific Telephone Co

101 MOORPARK RD

Year	Uses	Source
1940	Seaside Serv Stn	Southern California

FINDINGS

105 MOORPARK RD

Year	Uses	Source
1940	Tanner I G dec dlr	Southern California

106 MOORPARK RD

Year	Uses	Source
1940	Graham E C Justice of Peace	Southern California
	Hancock J W r Los Angeles av	Southern California

115 MOORPARK RD

Year	Uses	Source
1961	Under Constn	R. L. Polk & Co.

116 MOORPARK RD

Year	Uses	Source
1986	Attig Melanie	Pacific Bell
1985	Nunn Dirk	Pacific Telephone Co
1980	Posner Arlis	Polk
1975	Posner Arlis	General Telephone Company of California
	Ramos Benito	General Telephone Company of California
	Ramos Benito	Pacific Telephone Co
1968	SIMMONST	B&G Publications

118 MOORPARK RD

Year	Uses	Source
1975	Conejo Pastries	Pacific Telephone Co

125 MOORPARK RD

Year	Uses	Source
2002	JENNIFER	Haines & Company, Inc.
	CONVERTELS	Haines & Company, Inc.
1993	Thousand Oaks	GTE
	Camarillo	GTE
	Thousand Oaks	GTE
	Or Call	GTE
1986	IN TE RN ATION AL HOUS E OF PAN CAKE S	Pacific Bell

Year	Uses	Source
1985	INTERNATIONAL HOUSE OF PANCAKES	Pacific Telephone Co
1975	IN TE RN ATION AL HOUS E OF PAN CAKE S THE	General Telephone Company of California
	INTERNATIONAL HOUSE OF PANCAKES THE	Pacific Telephone Co
1970	ITE RN ATIOtt AL HOUS E OF PAN CAKE S TME	General Telephone Company of California
	Internatl Longshoremens & Warehousemens Uniorn Disoatch Hall W Main @Port Hueneme	General Telephone Company of California

132 MOORPARK RD

Year	Uses	Source
1968	RUEBEL LOUISE	B&G Publications

148 MOORPARK RD

Year	Uses	Source
1968	GARTNER TED	B&G Publications

164 MOORPARK RD

Year	Uses	Source
1968	EVERETT F	B&G Publications

165 MOORPARK RD

Year	Uses	Source
2002	FRIDAYS	Haines & Company, Inc.
	TGI Friday s	Haines & Company, Inc.

166 MOORPARK RD

Year	Uses	Source
2002	BUILDING	Haines & Company, Inc.
	CATECENTER	Haines & Company, Inc.
	CHALLENGE PHYSICAL	Haines & Company, Inc.
	THERAP	Haines & Company, Inc.
	CHAMBERLAN JOAN	Haines & Company, Inc.
	PHYS THERAPY	Haines & Company, Inc.
	CONSORTIUM FR ADVNCDTECHED FLORA ORTHOD	Haines & Company, Inc.

FINDINGS

Year	Uses	Source
2002	GABES FRAME LAB	Haines & Company, Inc.
	GUARDS DENTAL	Haines & Company, Inc.
	ORTHODONTICS	Haines & Company, Inc.
	HENRICHSENC BATTY	Haines & Company, Inc.
	HENRICSSEN Chr Isen B	Haines & Company, Inc.
	JAMILA DIABETES	Haines & Company, Inc.
	CENTER	Haines & Company, Inc.
	LEESTEYEN	Haines & Company, Inc.
	ACUPUNCTURE	Haines & Company, Inc.
	LOi NSning	Haines & Company, Inc.
1993	W AN G S W LAN	GTE
	W AN G S W LAN	GTE
	AGOURA OAKS PODIATRY GROUP	GTE
	Bodyw ork Therapeutics	GTE
	Chinese Acupuncture Clinic	GTE
	COLOS IMO VIN CE N T J DPM	GTE
	Conejo Breast Care Center	GTE
	Conejo Medical Center	GTE
	DAngelo Chiropractic Clinic	GTE
	De Villers John M	GTE
	MD	GTE
	Flora Orthodontic Lab	GTE
	Glattas Shen Ouda Fr	GTE
	Qaussy Michele MD	GTE
	haussy Robert MD	GTE
	Glattas Shen Ouda Fr	GTE
	HE N RICHS E N CHRIS TE N BRUN atty	GTE
	HE N RICHS E N & W ITTIN G ATTORN E YS AT LAW	GTE
	Hermelin Rick	GTE
	Khoo Ee Chuan MD	GTE
	Legend Softw are Systems	GTE
	Leir Roger K podtrsts	GTE

FINDINGS

Year	Uses	Source
1993	Lu Law rence	GTE
	Speakman Chiropractic & Physical Rehabilitation Center	GTE
	S PE AKMAN DAVID L DC	GTE
	Wahl Norman DDS	GTE
	Ofc	GTE
	W ITTIN G S US AN HE N RICHS E N atty	GTE
	Yaftali Sima MD	GTE
	AGOURA OAKS PODIATRY GROUP	GTE
	Bodyw ork Therapeutics	GTE
	Boe C	GTE
	Chinese Acupuncture Clinic	GTE
	COLOS IMO VIN CE N T J DPM	GTE
	Conejo Breast Care Center	GTE
	Conejo Medical Center	GTE
	CON E JO ME DICAL GROUP FOR	GTE
	DAngelo Chiropractic Clinic	GTE
	MD	GTE
	Flora Orthodontic Lab	GTE
	Qaussy Michele MD	GTE
	Or	GTE
	haussy Robert MD	GTE
	HE N RICHS E N CHRIS TE N BRUN atty	GTE
	Henrichsen John & Chris	GTE
	Henrichsen June	GTE
	Henrichsen Kathy & Chris	GTE
	HE N RICHS E N & W ITTIN G A TTORN E YS AT LAW	GTE
	Hermelin Rick	GTE
	Khoo Ee Chuan MD	GTE
	Legend Softw are Systems	GTE
	Leir Roger K podtrsts	GTE
	Lu Law rence	GTE

FINDINGS

Year	*Uses*	*Source*
1993	Speakman Chiropractic & Physical Rehabilitation Center	GTE
	S PE AKMAN DAVID L DC	GTE
	Ofc	GTE
	Res @Thousand Oaks@	GTE
	Wahl Patrick	GTE
	W ITTIN G S US AN HE N RICHS E N atty	GTE
	Yaftali Sima MD	GTE
	Or	GTE
	Yager P @Oxnard	GTE
1986	Chen Peter DDS	Pacific Bell
	Conejo Breast Care Center	Pacific Bell
	Conejo Community Services Center	Pacific Bell
	Leir Roger K podtrsts	Pacific Bell
	Ngo Trung T MD	Pacific Bell
	Nguyen Chau T DDS	Pacific Bell
	Rana Charu M MD	Pacific Bell
	W ITTIN G S US AN HE N RICHS E N atty	Pacific Bell
	AGOURA OAKS PODIATRY GROUP	Pacific Bell
	BE E DLE RAN DALL K Ph D	Pacific Bell
	Chinese Acupuncture Clinic	Pacific Bell
	Conejo Walk In Clinic	Pacific Bell
	DAngelo Chiropractic Clinic	Pacific Bell
	DAngelo Debra Sue @New bury Park	Pacific Bell
	de Villers Yves T MD	Pacific Bell
	From Agoura Telephones Call	Pacific Bell
	Flora Orthodontic Lab	Pacific Bell
	Free Clinic Of Thousand Oaks	Pacific Bell
	Garofalo Frank J podtrsts	Pacific Bell
	Ghaussy Michele MD	Pacific Bell
	Ghaussy Robert MD	Pacific Bell
	HE N RICHS E N CHRIS TE N BRUNatty	Pacific Bell
	Henrichsen June	Pacific Bell

FINDINGS

Year	Uses	Source
1986	Henrichsen Kathy & Chris	Pacific Bell
	Khoo Ee Chuan MD Medical Corp I	Pacific Bell
	Senior Care Consultants Inc	Pacific Bell
	Senior Care Services	Pacific Bell
	Ofc	Pacific Bell
	Res @Thousand Oaks @	Pacific Bell
1985	King Wayne D Attorney At Law	Pacific Telephone Co
	AGOURA OAKS PODIATRY GROUP	Pacific Telephone Co
	AUDIOLOGY CENTER OF THE CONEJO VALLEY	Pacific Telephone Co
	BEEDLE RANDALL KMD	Pacific Telephone Co
	Chen Peter DDS	Pacific Telephone Co
	Conejo Breast Care Center	Pacific Telephone Co
	Conejo Community Services Center	Pacific Telephone Co
	DAngelo Chiropractic Clinic	Pacific Telephone Co
	Flora Orthodontic Lab	Pacific Telephone Co
	Free Clinic Of Thousand Oaks	Pacific Telephone Co
	Garofalo Frank J podtrsts	Pacific Telephone Co
	Ghaussey Michele MD	Pacific Telephone Co
	Ghaussey Robert MD	Pacific Telephone Co
	HENRICHSEN CHRISTEN BRUN atty	Pacific Telephone Co
	LEIR ROGER K podtrst Thousand Oaks Ofc	Pacific Telephone Co
	Nguyen Chau T DDS	Pacific Telephone Co
	Rana Charu M MD	Pacific Telephone Co
	Wahl Norman DDS Ofc	Pacific Telephone Co
	Witkosky Gary DDS	Pacific Telephone Co
	Witting Susan Henrichsen atty	Pacific Telephone Co
1980	Abbassi Ali MD	Polk
	Agoura Oaks Podiatry Group	Polk
	AMERICAN WEST REALTORS	Polk
	AUDIOLOGY CENTER OF THE CONEJO VALLEY	Polk
	Bliss Richard M DC	Polk

FINDINGS

Year	Uses	Source
1980	BRISBANE JOS MD	Polk
	Case Ross G DDS	Polk
	CONEJO VALLEY MEDICAL GROUP	Polk
	DICHTER BRUCE M MD	Polk
	Flora Orthodontic Lab	Polk
	Forrest Allan D DDS	Polk
	Garofalo Frank J podtrsts	Polk
	Henrichsen Christen Brun attys	Polk
	Jones Harland W DDS	Polk
	Ofc	Polk
	Kosdon Leon S DDS	Polk
	Leir Roger K podtrsts	Polk
	MEDICAL CENTER PHARMACY	Polk
	Sanders Paul D MD	Polk
	Seastrom Michael C DDS	Polk
	Smith Richard Dean DDS	Polk
	Sutter Edw A DDS	Polk
	Ofc	Polk
	Wahl Norman DDS Ofc	Polk
	Wallack Harvey I MD	Polk
	Weight Reduction Clinic	Polk
	Westdale Nutritional Medical Group	Polk
1975	Agoura Oaks Pbdiatry Group	Pacific Telephone Co
	Thousand Oaks Ofc	Pacific Telephone Co
	Garofalo Frank J podtrsts	Pacific Telephone Co
	Thousand Oaks Ofc	Pacific Telephone Co
	Garofalo Jos podtrsts I	Pacific Telephone Co
	Thousand Oaks Ofc	Pacific Telephone Co
	Leir Roger K podtrsts	Pacific Telephone Co
	Thousand Oaks Ofc	Pacific Telephone Co
	MEDICAL CENTER PHARMACY	Pacific Telephone Co
	Wofg Judith L atty	Pacific Telephone Co

FINDINGS

Year	Uses	Source
1975	Or	General Telephone Company of California
	BRIS BAN E JOS MD	General Telephone Company of California
	BROW N MICHAE L C MD	General Telephone Company of California
	Caballero Hector MD	General Telephone Company of California
	Ofc	General Telephone Company of California
	CON E JO VALLE Y ME DICAL GROUP	General Telephone Company of California
	CON E JO VALLE Y MOBILE TE LE VIS ION S E RVICE @Thousand Oaks	General Telephone Company of California
	Henrichsen Christen Brun attys	General Telephone Company of California
	Hershfield Sherman A MD	General Telephone Company of California
	Ofc	General Telephone Company of California
	Khobreh Michael T MD	General Telephone Company of California
	Kosdon Leon S DDS	General Telephone Company of California
	ME DICAL CE N TE R PHARMA CY	General Telephone Company of California
	N E LS ON N ORMAN H A ME DICAL CORPORA TION	General Telephone Company of California
	Or	General Telephone Company of California
	i Or	General Telephone Company of California
	Ritner Wm B atty	General Telephone Company of California
	Ruthenbeck Calvin H DOS	General Telephone Company of California
	Simms Norval M MD	General Telephone Company of California
	S IMMS RE ALTY IN C	General Telephone Company of California
	Ofc	General Telephone Company of California
	Bergan Robt D DDS	Pacific Telephone Co
	BROWN MICHAEL C MD	Pacific Telephone Co
	Case Ross G DDYS	Pacific Telephone Co
	Ofc	Pacific Telephone Co
	Christenson O Kent DD 005	Pacific Telephone Co
	CONEJO VALLEY MEDICAL GROUP	Pacific Telephone Co
	Forrest Allan D DOS	Pacific Telephone Co
	Hershfield Sherman A MD	Pacific Telephone Co
	Ofc	Pacific Telephone Co
	Jones Harland W DDS	Pacific Telephone Co

FINDINGS

Year	*Uses*	*Source*
1975	Khobreh Michael T MD I	Pacific Telephone Co
	NELSON NORMAN H A MEDICAL CORPORATION	Pacific Telephone Co
	Phimister Douglas C atty	Pacific Telephone Co
	Ritner Wi M B atty	Pacific Telephone Co
	Ruthenbeck Calvin H DDS	Pacific Telephone Co
	Simms Norval M MD	Pacific Telephone Co
	Sutter Edw A DDS	Pacific Telephone Co
	Ofc	Pacific Telephone Co
	Ofc	Pacific Telephone Co
	Wahl Norman DOS	Pacific Telephone Co
1970	In Thousand Oaks	General Telephone Company of California
	Goosenberg J MD	General Telephone Company of California
	GoosenbergSturman & Sollman phys & surs	General Telephone Company of California
	Henrichsen Christen Brun atty	General Telephone Company of California
	How ard Jeff DDS	General Telephone Company of California
	Ruthenbeck Calvin H DDS	General Telephone Company of California
	Smith David M atty	General Telephone Company of California
	From @Agoura@ telephones call	General Telephone Company of California
	Sollman Eugene R MD	General Telephone Company of California
	Soliman Goosenberg & Sturman phys & surs	General Telephone Company of California
	Sturman Herman G MD	General Telephone Company of California
	Sturman Martin L atty	General Telephone Company of California
	Sturman Sollman & Goosenberg phys & surs	General Telephone Company of California
	Day or Night call	General Telephone Company of California
	Ofc	General Telephone Company of California
	Ofc	General Telephone Company of California
	Young & Henrlchsen attys Loc In Village Medical Building	General Telephone Company of California
	Bergan Robt D DDS	General Telephone Company of California
	BRIS BAN E JOS MD	General Telephone Company of California
	Ofc	General Telephone Company of California

Year	Uses	Source
1970	Doody Wm G MD	General Telephone Company of California
	Gahm Richard H DOS	General Telephone Company of California
	GOLDS TE IN FRE DE RICK MD	General Telephone Company of California
	Ofc	General Telephone Company of California
	KAS S MAN E DW MD	General Telephone Company of California
	LARS ON ROY G MD	General Telephone Company of California
	N E LS ON N ORMAN H MD	General Telephone Company of California
	Richland Kenneth MD	General Telephone Company of California
	Rosenburg Alan W MD	General Telephone Company of California
1964	BRISBANE JOS MD	Pacific Telephone Co
	Case Ross G DOS Ofc	Pacific Telephone Co
	CONEJO VALLEY MEDICAL GROUP	Pacific Telephone Co
	GOOTNICK EUGENE Y MD	Pacific Telephone Co
	LARSON ROY G MD	Pacific Telephone Co
	NELSON NORMAN H MD	Pacific Telephone Co
	Ratzan Jerome J MD	Pacific Telephone Co
	Ruthenbeck Calvin DDS	Pacific Telephone Co
	Wahl Norman DDS	Pacific Telephone Co
	Wahl Norman DDS	Pacific Telephone Co
	Sutter Edw ard A DDS	Pacific Telephone Co

170 MOORPARK RD

Year	Uses	Source
2002	XXXX	Haines & Company, Inc.

171 MOORPARK RD

Year	Uses	Source
2002	XXXX	Haines & Company, Inc.
1986	JAN S S MALL Hillcrest & Moorpark Road Ofc	Pacific Bell
	Village Square Shopping Center Brazil & Moorpark Road Ofc	Pacific Bell
1985	JANSS MALL Hillcrest & Moorpark Road Ofc	Pacific Telephone Co
	VILLAGE SQUARE SHOPPING CENTER Brazil & Moorpark Road Ofc	Pacific Telephone Co

Year	Uses	Source
1980	JANSS MALL Hillcrest & Moorpark Road Ofc	Polk
	VILLAGE SQUARE SHOPPING CENTER Brazil & Moorpark Road Ofc	Polk
1975	Ofc	General Telephone Company of California
	From Los Angeles Telephones Call	General Telephone Company of California
	Ofc	General Telephone Company of California
	From Los Angeles Telephones Call	General Telephone Company of California
	CONEJO VILLAGE SHOPPING CENTER Hillcrest & Moorpark Road	Pacific Telephone Co
	Ofc	Pacific Telephone Co
	Ofc	Pacific Telephone Co
	VILLAGE SQUARE SHOPPING CENTER Brazil & Moorpark Road	Pacific Telephone Co
1970	Conejo Village Shopping Center Oh	General Telephone Company of California

172 MOORPARK RD

Year	Uses	Source
2002	SHELL THOUSAND	Haines & Company, Inc.
	OAKSSVISTA	Haines & Company, Inc.
	THOUSND OK SHELL	Haines & Company, Inc.
	AUTO REPAIR	Haines & Company, Inc.
1993	Thousand Oaks Shell	GTE
	Or	GTE
1986	Thousand Oaks Shell	Pacific Bell
1985	Thousand Oaks Shell	Pacific Telephone Co
1980	Evan Paynes Shell Service	Polk

173 MOORPARK RD

Year	Uses	Source
2002	AARONBROS	Haines & Company, Inc.
	ARTOFRAMING	Haines & Company, Inc.
	RUBIOSBAJA GRILL	Haines & Company, Inc.
	TLDCONTRACTORS	Haines & Company, Inc.
1993	Thousand Oaks	GTE
	American Savings Bank Contd	GTE

Year	Uses	Source
1993	Thousand Oaks	GTE
	No Charge To Calling Party	GTE
	New Account Information	GTE
1986	Thousand Oaks Convenience Center	Pacific Bell
	Branch Offices Savings Thousand Oaks	Pacific Bell
	From Agoura Telephones Call	Pacific Bell
1985	ASSOCIATION Branch Offices Savings Thousand Oaks	Pacific Telephone Co
	Thousand Oaks Convenience Center	Pacific Telephone Co
1980	AMERICAN SAVINGS AND LOAN ASSOCIATION	Polk
1975	Thousand Oaks Br	General Telephone Company of California
	Thousand Oaks Br	Pacific Telephone Co
	SECURITY PACIFIC NATIONAL BAN..	Pacific Telephone Co
1970	Thousand Oaks Br	General Telephone Company of California
1964	Thousand Oaks Br	Pacific Telephone Co
1961	Security First Nati Bank 4 HU	R. L. Polk & Co.

179 MOORPARK RD

Year	Uses	Source
1993	Toys R Us	GTE
1986	Thousand Oaks	Pacific Bell
	Grocery	Pacific Bell
	Grocery	Pacific Bell
	Meat & Produce	Pacific Bell
	Ventura	Pacific Bell
1980	Thousand Oaks	Polk
	Vons Markets	Polk
1975	Thousand Oaks	General Telephone Company of California
	Grocery Dept	General Telephone Company of California
	Meat Dept	General Telephone Company of California
	Ventura	General Telephone Company of California
	Thousand Oaks	Pacific Telephone Co
	Vons Markets	Pacific Telephone Co

FINDINGS

Year	Uses	Source
1964	Vons Thousand Oaks	Pacific Telephone Co
	Vons Thousand Oaks	Pacific Telephone Co
1961	Vons Mkts gro QH	R. L. Polk & Co.

180 MOORPARK RD

Year	Uses	Source
2002	MATTRESS	Haines & Company, Inc.
	DISCOUNTERS	Haines & Company, Inc.
	SANWA BANK LOAN	Haines & Company, Inc.
	CENTER	Haines & Company, Inc.
1993	I First Interstate Mortgage	GTE
	Financial Services 6	GTE
	I First Interstate Mortgage	GTE
	I First Investigative Consultants	GTE
1986	Thousand Oaks Ofc	Pacific Bell
	From @Canoga Park @ Telephones Call	Pacific Bell
1985	Thousand Oaks Ofc	Pacific Telephone Co
1980	Thousand Oaks Ofc	Polk
	UNITED CALIFORNIA BANK	Polk
1975	Thousand Oaks Ofc	General Telephone Company of California
	Call	General Telephone Company of California
	Thousand Oaks Ofc	Pacific Telephone Co
	UNITED CALIFORNIA BANK Banking Offices Camarillo Ofc	Pacific Telephone Co
1970	Thousand Oaks Ofc	General Telephone Company of California
	From @Agoura@ telephones call	General Telephone Company of California
1968	SORENSON HAROLD	B&G Publications

181 MOORPARK RD

Year	Uses	Source
2002	XXXX	Haines & Company, Inc.
	MOORPARK RDN 91360 CONT	Haines & Company, Inc.
1975	Cone Jo Pastries	General Telephone Company of California
	Conejo Personnel Agency	General Telephone Company of California

Year	Uses	Source
1975	Tonys Burrlto Hut	General Telephone Company of California
	Tonys Burrito Hut	Pacific Telephone Co
1964	Dursch Gene the Baker	Pacific Telephone Co
	PALATES PRIDE INC	Pacific Telephone Co

183 MOORPARK RD

Year	Uses	Source
2002	XXXX	Haines & Company, Inc.
1975	Thousand Oaks	Pacific Telephone Co
1964	Thousand Oaks	Pacific Telephone Co
1961	Du Pars Snack Shop	R. L. Polk & Co.
	Thrifty Cut Rate Drug Store	R. L. Polk & Co.
	AHUS 4714	R. L. Polk & Co.

184 MOORPARK RD

Year	Uses	Source
2002	XXXX	Haines & Company, Inc.

185 MOORPARK RD

Year	Uses	Source
1975	Thousand Oaks	Pacific Telephone Co
	Santa Paula	Pacific Telephone Co
	Ventura No 158	General Telephone Company of California
	Gallenkamp Shoes	Pacific Telephone Co
1970	Sally Shops Conejo Village	General Telephone Company of California
1964	GALLENKAMPS SHOES	Pacific Telephone Co
	Sally Shops Conejo Village	Pacific Telephone Co
1961	Sally Shops womens do 4 HIU	R. L. Polk & Co.

187 MOORPARK RD

Year	Uses	Source
1993	Shoe N Clothing Revue	GTE
	Shoe N Clothing Revue	GTE
1986	S HOE RE VUE	Pacific Bell
	Enricos International Deli Restaurant	Pacific Bell

FINDINGS

Year	Uses	Source
1985	Enricos International Deli Restaurant	Pacific Telephone Co
	Shoe Revue	Pacific Telephone Co
1975	CHALK TALK BOOTE RY	General Telephone Company of California
	CON E JO VILLA GE CAME RA	General Telephone Company of California
	Franks Char Broiler restrnts	General Telephone Company of California
	Happy Apple The	General Telephone Company of California
	RE XS TOY TOW N	General Telephone Company of California
	THOUS AN D OAKS S TATION E RS IN C	General Telephone Company of California
	CONEJO VILLAGE CAMERA	Pacific Telephone Co
	Franks Char Broiler restrnts	Pacific Telephone Co
	Happy Apple The	Pacific Telephone Co
	REXS TOY TOWN	Pacific Telephone Co
	Village Camera	Pacific Telephone Co
1970	Thousand Oaks Stationers	General Telephone Company of California
	CHALK TALK BOOTE RY	General Telephone Company of California
1964	Conejo Music Center	Pacific Telephone Co
	SILSBEES CHILDREN SHOP	Pacific Telephone Co
	Thousand Oaks	Pacific Telephone Co
	CONEJO CAMERA	Pacific Telephone Co
	CONEJO STATIONERS & BOOK SELLERS	Pacific Telephone Co
	CONEJO VILLAGE CAMERA	Pacific Telephone Co
	HARTS JEWELERS	Pacific Telephone Co
1961	a Harts Jw lrs QHU	R. L. Polk & Co.
	aa Coneja Village Camera 4 HU	R. L. Polk & Co.
	b World Wide Travel Bur 41 LHU	R. L. Polk & Co.
	c Vacant	R. L. Polk & Co.
	d Vacant	R. L. Polk & Co.
	e Chalk Talk Bootery 4 HU	R. L. Polk & Co.
	f Silsbees w omens do QHU	R. L. Polk & Co.
	g Rexs Toy Tow n 041 U	R. L. Polk & Co.
	h Jeanies Casuals w omens sports w ear AHU	R. L. Polk & Co.
	N 1871 Valley Electronics Sup Co	R. L. Polk & Co.

FINDINGS

189 MOORPARK RD

Year	Uses	Source
1975	International Silks & Woolens	Pacific Telephone Co
	International Silks & Woolens	General Telephone Company of California
1970	Flair Fabrics	General Telephone Company of California
1964	Princess Fabrics	Pacific Telephone Co
1961	Princess Fabrics 4 HU	R. L. Polk & Co.

191 MOORPARK RD

Year	Uses	Source
1975	Thousand Oaks	General Telephone Company of California
	Thousand Oaks	Pacific Telephone Co
	ASS 1 CIATION Administrative Office Whittier..East	Pacific Telephone Co
1964	Allstate Ins Co	Pacific Telephone Co
	Thousand Oaks Catalog Sales Ofc	Pacific Telephone Co

193 MOORPARK RD

Year	Uses	Source
2002	CRAFTERS GUILD	Haines & Company, Inc.
	NETWORKTWO	Haines & Company, Inc.
	TUESDAY MORNING	Haines & Company, Inc.
1993	Conejo Valley Art Museum	GTE
	Interior Design House	GTE
	John Robert Powers	GTE
	OAKS W Ve S W O	GTE
	Reid Jeffrey B MA	GTE
	Reid Philip p HD	GTE
	Conejo Valley Art Museum	GTE
	CON E JO VALLE Y	GTE
	Interior Design House	GTE
	John Robert Powers	GTE
	John Russo Ins Services	GTE
	OAKS W Ve S W O	GTE
	Reid Jeffrey B MA	GTE

FINDINGS

Year	*Uses*	*Source*
1993	Reid John & Karen	GTE
	Reid Philip p HD	GTE
1986	Alluring You	Pacific Bell
	LE LIES IFE W AIRE	Pacific Bell
	Thousand Oaks	Pacific Bell
	Bar Stool Annex The Pool Table Store	Pacific Bell
	BAS TIAN I E DMUN D OD	Pacific Bell
	Bastien J	Pacific Bell
	From Agoura Telephones Call	Pacific Bell
	Janss Corporation	Pacific Bell
	Janss Investment Corp	Pacific Bell
	OAKS W IG S HOP	Pacific Bell
	S TORE THE	Pacific Bell
	Or	Pacific Bell
1985	Alluring You	Pacific Telephone Co
	Bastiani Edmund OD	Pacific Telephone Co
	Christmas Goose Boutique Thousand Oaks	Pacific Telephone Co
	Cosmos Stereo	Pacific Telephone Co
	LArmoire	Pacific Telephone Co
	Leslies Giftw are	Pacific Telephone Co
	Thousand Oaks	Pacific Telephone Co
	OAKS WIG SHOP	Pacific Telephone Co
	Paulines Sportsw ear	Pacific Telephone Co
	POOL TABLE STORE THE	Pacific Telephone Co
	Thousand Oaks Beauty College	Pacific Telephone Co
1980	Bargain Rack The	Polk
	Clothing Conspiracy The	Polk
	Lady Samantha Inc T O	Polk
	PJs Plastercraft & Artifacts	Polk
	Shirttales The	Polk
	TDaz	Polk
	THOUSAND OAKS BEAUTY COLLEGE	Polk

Year	Uses	Source
1975	Thousand Oaks	Pacific Telephone Co
	Newberry J J Co	Pacific Telephone Co
1964	NEWBERRY J J CO Thousand Oaks	Pacific Telephone Co

194 MOORPARK RD

Year	Uses	Source
1968	STEWART NETTIE	B&G Publications

195 MOORPARK RD

Year	Uses	Source
2002	XXXX	Haines & Company, Inc.
1975	Bruce Camerons Village Bookshop	General Telephone Company of California
	VILLAGE BOOKS HOP	General Telephone Company of California
	Bruce Camerons Village Bookshop	Pacific Telephone Co
	VILLAGE BOOKSHOP	Pacific Telephone Co
1970	VILLAGE BOOK S HOP	General Telephone Company of California
1964	Village Book Shop	Pacific Telephone Co

197 MOORPARK RD

Year	Uses	Source
2002	XXXX	Haines & Company, Inc.
1993	BE S T PRODUCTS CO IN C	GTE
	BE S T PRODUCTS CO IN C	GTE
1985	Best Products Co Inc	Pacific Telephone Co
1980	Conejo Valley Art Museum	Polk
	Goodman Music	Polk

199 MOORPARK RD

Year	Uses	Source
1975	COUN TRY S QUIRE ME NS W E AR	General Telephone Company of California
	Country Squires Womens World Of Fashion	General Telephone Company of California
	COUNTRY SQUIRE MENS WEAR	Pacific Telephone Co
	Country Squires Womens World Of Fashion	Pacific Telephone Co
1961	Country Squire Mens Clothiers	R. L. Polk & Co.

FINDINGS

200 MOORPARK RD

Year	Uses	Source
1961	Witte Al	R. L. Polk & Co.

201 MOORPARK RD

Year	Uses	Source
2002	XXXX	Haines & Company, Inc.
1970	BRIDGE S LARRY IN S AGCY On The Mall	General Telephone Company of California
	Bridges Larry Insurance Agency On The Mall	General Telephone Company of California
1964	FARMERS INS GROUP On The Mall	Pacific Telephone Co

202 MOORPARK RD

Year	Uses	Source
2002	MASTER VANNADDS	Haines & Company, Inc.
	PAC COAST	Haines & Company, Inc.
	DENTAL&ORTHOD 06 T	Haines & Company, Inc.
	PATELNEENAIMD	Haines & Company, Inc.
	PINEWOOD MEDICAL	Haines & Company, Inc.
	CENTER	Haines & Company, Inc.
	REDWOOD MEDICAL	Haines & Company, Inc.
	SOFTWARE	Haines & Company, Inc.
	STEPHENSCREIGHTON	Haines & Company, Inc.
	SUSAN H WITTING	Haines & Company, Inc.
	THOMAS CURTISMD	Haines & Company, Inc.

203 MOORPARK RD

Year	Uses	Source
1975	MILLE RS OUTPOS T FOR LE VIS	General Telephone Company of California
	MILLERS OUTPOST FOR LEVIS	Pacific Telephone Co

205 MOORPARK RD

Year	Uses	Source
2002	GATEWAY COUNTRY	Haines & Company, Inc.
	STORES	Haines & Company, Inc.
	LA NAILS	Haines & Company, Inc.

FINDINGS

Year	Uses	Source
2002	MANDARIN WOK	Haines & Company, Inc.
	CHINESE REST	Haines & Company, Inc.
	MANDARIN WOK	Haines & Company, Inc.
	CHINESE RSTRNT	Haines & Company, Inc.
	RITE AID PHARMACIES	Haines & Company, Inc.
	TAMELA	Haines & Company, Inc.
	WORLD SAVINGS BANK	Haines & Company, Inc.
	WORLD SVNGS&LN	Haines & Company, Inc.
1993	AARON BROTHERS ART MARTS	GTE
	Thousand Oaks	GTE
	Cravings	GTE
	LOS ROBLES NATIONAL BANK	GTE
	Mandarin Wok Chinese Restaurant	GTE
	T S I Financial	GTE
	Thousand Oaks	GTE
	Thousand Oaks	GTE
	Cravings	GTE
	LOS ROBLES NATIONAL BANK	GTE
	From @Agoura@ Telephones Call	GTE
	Mandel D @Thousand Oaks	GTE
	Mandel Jason @Oxnard	GTE
	T S I Financial	GTE
	General Information	GTE
	Pharmacy	GTE
1986	Thousand Oaks	Pacific Bell
	From Agoura Telephones Call	Pacific Bell
	Mandato E	Pacific Bell
	General Information	Pacific Bell
	Pharmacy	Pacific Bell
	Thousand Oaks	Pacific Bell
	Loan Dept	Pacific Bell
1985	Thousand Oaks	Pacific Telephone Co

FINDINGS

Year	Uses	Source
1985	Computeriand Of Thousand Oaks	Pacific Telephone Co
	Mandarin Wok Chinese Restaurant	Pacific Telephone Co
	Thousand Oaks	Pacific Telephone Co
	Thousand Oaks	Pacific Telephone Co

215 MOORPARK RD

Year	Uses	Source
2002	BUILDING	Haines & Company, Inc.
	AIRTECH	Haines & Company, Inc.
	AKIOSSUSHI	Haines & Company, Inc.
	AKIOS SUSHI	Haines & Company, Inc.
	BEAUTY COLLECTION	Haines & Company, Inc.
	BIGLTALL SINGERS	Haines & Company, Inc.
	KIDS CLUB	Haines & Company, Inc.
	OPTIC ZONE	Haines & Company, Inc.
	SHOE Pav 8lsmin	Haines & Company, Inc.
	SINGERS BIGATALL	Haines & Company, Inc.
	THOUSAND OAKS	Haines & Company, Inc.
	STYLES FOR LESS	Haines & Company, Inc.
	C FRANKS CHAR	Haines & Company, Inc.
	BROILER	Haines & Company, Inc.
	F RED WING	Haines & Company, Inc.
	SHOE&REPAIR	Haines & Company, Inc.
1993	Akios Sushi	GTE
	Akios Sushi	GTE
	BIG & TALL S IN GE RS	GTE
	Caan Child Abuse & Neglect	GTE
	California Street Gear	GTE
	California Straw berry	GTE
	Computer Village Inc	GTE
	Computer Village Inc	GTE
	Fashion Home	GTE
	JAN S S MALL Hillcrest & Moorpark Road Ofc	GTE

FINDINGS

Year	*Uses*	*Source*
1993	Kids Club	GTE
	OPTIC ZON E	GTE
	Singers Big & Tall	GTE
	Thousand Oaks	GTE
	Akios Sushi	GTE
	Akios Sushi	GTE
	BIG & TALL S IN GE RS	GTE
	Caan Child Abuse & Neglect	GTE
	California Street Gear	GTE
	Computer Village Inc	GTE
	Computer Village Inc	GTE
	Fashion Home	GTE
	JAN S S MALL Hillcrest & Moorpark Road Ofc	GTE
	Kids Club	GTE
	OPTIC ZON E	GTE
	Thousand Oaks	GTE
1986	Akios Sushi	Pacific Bell
	Area Housing Authority	Pacific Bell
	I Caan Child Abuse & Neglect	Pacific Bell
	Thousand Oaks	Pacific Bell
	Conejo Human Services Center	Pacific Bell
	Fashion Home	Pacific Bell
	Thousand Oaks	Pacific Bell
	Human Services Center	Pacific Bell
	Muslco	Pacific Bell
	Thousand Oaks	Pacific Bell
	Akios Sushi	Pacific Bell
	Big Brother Big Sister Of Ventura County	Pacific Bell
	Big Brothers Big Sisters Of Ventura County	Pacific Bell
	Big & Tall Singers	Pacific Bell
	County Of Ventura Social Service	Pacific Bell
	County Printing & Office Supply	Pacific Bell

FINDINGS

Year	Uses	Source
1986	COUN TY PRIN TTIN G	Pacific Bell
	LUTHE RAN S OCIAL S E RVICE S OF VE N TURA	Pacific Bell
1985	Thousand Oaks	Pacific Telephone Co
	Lutheran Social Services Of Ventura	Pacific Telephone Co
	Akios Sushi	Pacific Telephone Co
	Area Housing Authority	Pacific Telephone Co
	Big & Tall Singers	Pacific Telephone Co
	Conejo Human Services Center	Pacific Telephone Co
	County Of Ventura Social Service	Pacific Telephone Co
	Thousand Oaks	Pacific Telephone Co
	Many Mansions	Pacific Telephone Co
	Musico	Pacific Telephone Co
	Otteson Jas Dr psyclgst	Pacific Telephone Co
	Thousand Oaks	Pacific Telephone Co
1980	Craft Works	Polk
	Financial Savings & Loan Assn	Polk
	Sound Factory	Polk

216 MOORPARK RD

Year	Uses	Source
1968	FULTON JAY	B&G Publications
	FLORY R MRS	B&G Publications

225 MOORPARK RD

Year	Uses	Source
2002	EL SOL MEXICAH ART	Haines & Company, Inc.
	PAYLESS	Haines & Company, Inc.
	SHOESOURCE	Haines & Company, Inc.
1993	Images	GTE
	Images	GTE
1986	Dimensions In Fashions Mo C&	Pacific Bell
	Di Meo C & @Camarillo	Pacific Bell
	Northeast Apparel	Pacific Bell

FINDINGS

Year	Uses	Source
1985	Dimensions In Fashions	Pacific Telephone Co
	Northeast Apparel	Pacific Telephone Co

230 MOORPARK RD

Year	Uses	Source
2002	XXXX	Haines & Company, Inc.
1993	FIRS T S TATE BANK OF THE OAKS Branch Offices Thousand Oaks Main Office	GTE
	FIRS T S TATE BANK OF THE OAKS Branch Offices Thousand Oaks Main Office	GTE
	From @Agoura@ Telephones Call	GTE
	Bankcard Department	GTE
1986	FIRS T S TATE BANK OF THE OAKS Branch Offices Thousand Oaks Main Office	Pacific Bell
	From Agoura Telephones Call	Pacific Bell
	Bankcard Department	Pacific Bell
1985	FIRST STATE BANK OF THE OK Branch Offices Thausand Oaks Main Office	Pacific Telephone Co
1980	EURO DESIGN FURNITURE	Polk
1975	HOUS E & GARDE N IN C	General Telephone Company of California
	POTS N PLAN TS	General Telephone Company of California
	HOUSE & GARDEN INC	Pacific Telephone Co
	POTS N PLANTS	Pacific Telephone Co

234 MOORPARK RD

Year	Uses	Source
2002	XXXX	Haines & Company, Inc.
1970	Fashion Homes drpries	General Telephone Company of California

235 MOORPARK RD

Year	Uses	Source
2002	CHAOS	Haines & Company, Inc.
	PRETZELMAKER	Haines & Company, Inc.
	JANSS MARKET PLCE	Haines & Company, Inc.
1993	GJS Salon	GTE

FINDINGS

Year	Uses	Source
1993	JAN S S MALL COIN LAUN DRY & FLUFF & FOLD	GTE
	Rose Cottage	GTE
	S HE E PS KIN TRADIN G POS T	GTE
	Village Cleaners	GTE
	Yogurt Plus	GTE
	GJS Salon	GTE
	JAN S S MALL COIN LAUN DRY & FLUFF & FOLD	GTE
	Rose Cottage	GTE
	Rose DR TOks	GTE
	Or	GTE
	Village Cleaners	GTE
	Yogurt Plus	GTE
1986	For Window s Only	Pacific Bell
	Or	Pacific Bell
	Conejo Village Shoe Repair	Pacific Bell
	Four Window s Only	Pacific Bell
	Janss Mall Coin Laundry	Pacific Bell
	Village Cleaners	Pacific Bell
1985	Red Wing Shoe Store	Pacific Telephone Co
	Village Cleaners	Pacific Telephone Co
1980	Village Cleaners	Polk

240 MOORPARK RD

Year	Uses	Source
1980	Whirl Mor Appliance & TV	Polk
1970	UN IVE RS AL S PORT	General Telephone Company of California
	UN IVE RS AL TV S E RVICE CO KIN GS	General Telephone Company of California

245 MOORPARK RD

Year	Uses	Source
2002	BURGER KING	Haines & Company, Inc.
	CALIFORNIA FRESH	Haines & Company, Inc.
	MEXOCAN GRILL	Haines & Company, Inc.

Year	Uses	Source
2002	GRECOSNY PIZZERIA	Haines & Company, Inc.

250 MOORPARK RD

Year	Uses	Source
2002	XXXX	Haines & Company, Inc.
1975	AME R W AN W ATE RBE D CO	General Telephone Company of California
	AME RICAN W ATE RBE D 47	General Telephone Company of California
1968	BISHOP ARTHUR	B&G Publications

251 MOORPARK RD

Year	Uses	Source
2002	X 0 X	Haines & Company, Inc.
1975	Village Sound Center	General Telephone Company of California
	VILLAGE S QUARE S HOPPIN G CE N TE R Brazil & Moorpark Road	General Telephone Company of California
	Village Sound Center	Pacific Telephone Co
1970	Karam Albert S OD	General Telephone Company of California
1968	BIRKENSHAW G	B&G Publications
1964	Karam Albert S OD	Pacific Telephone Co

255 MOORPARK RD

Year	Uses	Source
2002	MANN NINE	Haines & Company, Inc.
	MARKETPLACE	Haines & Company, Inc.
	THEATRES	Haines & Company, Inc.

257 MOORPARK RD

Year	Uses	Source
1975	Knights Photography	General Telephone Company of California
	Kn W s Photography	Pacific Telephone Co
1970	Knights Photography	General Telephone Company of California
1964	Knights Photography	Pacific Telephone Co

258 MOORPARK RD

Year	Uses	Source
2002	XXXX	Haines & Company, Inc.

Year	Uses	Source
1980	RED WING SHOE STORE	Polk
1975	RE D W IN G S HOE S TORE	General Telephone Company of California
	RED WING SHOE STORE	Pacific Telephone Co

260 MOORPARK RD

Year	Uses	Source
2002	XXXX	Haines & Company, Inc.
1986	DOMIN OS PIZZA	Pacific Bell
1985	DOMINOS PIZZA	Pacific Telephone Co
1980	GARNERS SEWING & VACUUM CENTER	Polk
1975	GARN E RS S E W IN G & VACUUM CE N TE R	General Telephone Company of California
	GARNERS SEWING & VACUUM CENTER	Pacific Telephone Co

263 MOORPARK RD

Year	Uses	Source
1970	Avenue West	General Telephone Company of California

264 MOORPARK RD

Year	Uses	Source
1968	VACANT	B&G Publications

265 MOORPARK RD

Year	Uses	Source
2002	COFFEE N DREAMS	Haines & Company, Inc.
	SUNGLASSHUT	Haines & Company, Inc.

266 MOORPARK RD

Year	Uses	Source
2002	XXXX	Haines & Company, Inc.
1986	Homeds Pharmacy	Pacific Bell
	Homefinders @Thousand Oaks	Pacific Bell
	Homehunters @Oxnard	Pacific Bell
	Homel Dan I & Janet	Pacific Bell
1975	Julian James J MD	General Telephone Company of California
	Julian Medical Clinic Inc	General Telephone Company of California

Year	Uses	Source
1975	Mueller Robt L MD	General Telephone Company of California
	Julian James J MD	Pacific Telephone Co
	Julian Medical Clinic Inc	Pacific Telephone Co
	Mueller Robt L MD	Pacific Telephone Co
1970	Aladdins Fine Gifts & Home Decoratives	General Telephone Company of California

269 MOORPARK RD

Year	Uses	Source
1975	HIGGIN S ART & FRAME S HOP	General Telephone Company of California
	Higgins Arthur S ins	General Telephone Company of California
	HIGGINS ART & FRAME SHOP	Pacific Telephone Co
1970	HIGGIN S ART & FRAME S HOP	General Telephone Company of California

270 MOORPARK RD

Year	Uses	Source
2002	XXXX	Haines & Company, Inc.
1975	Interior Design Center	Pacific Telephone Co
	Interior Design Center	General Telephone Company of California
	PLAZA FURN ITURE IN TE RIOR DE S IGN CE N TE R	General Telephone Company of California

275 MOORPARK RD

Year	Uses	Source
2002	A&S BARGAIN BOOKS	Haines & Company, Inc.
	CLOTHESTIME	Haines & Company, Inc.
	FORMAL IMAGE	Haines & Company, Inc.
	JANSSCORPORATION	Haines & Company, Inc.
	SHPPNG CTS	Haines & Company, Inc.
	JANSS MARKETPLACE	Haines & Company, Inc.

280 MOORPARK RD

Year	Uses	Source
2002	XXXX	Haines & Company, Inc.
1993	So Fit Woman	GTE
	So Fit Woman	GTE

FINDINGS

Year	Uses	Source
1986	ARIE S S PORTS ME DICIN E CUN IC	Pacific Bell
	Arimura Bob @Camarillo	Pacific Bell
1980	CHIMES & FOOTCANDLES	Polk
	FLANIGAN REALTY	Polk
	HOMES FOR LIVING Flanigan Realty	Polk
	OCLOCK REALTORS	Polk
	OClock Realtors Escrow Div	Polk
	Roberts Lamps & Decor	Polk
1968	LAUNIUS D	B&G Publications

281 MOORPARK RD

Year	Uses	Source
2002	XXXX	Haines & Company, Inc.
1975	Paramount Bootery shoes Thousand Oaks Store	Pacific Telephone Co
	From Oxnard Telephones Call	General Telephone Company of California
	Paramount Bootery	General Telephone Company of California
1970	PARAMOUN T BOOTE RY shoes Thousand Oaks Store	General Telephone Company of California

285 MOORPARK RD

Year	Uses	Source
2002	MERVYNSCA OPT	Haines & Company, Inc.
	STORES	Haines & Company, Inc.

288 MOORPARK RD

Year	Uses	Source
1968	DAVIS MABEL	B&G Publications

290 MOORPARK RD

Year	Uses	Source
2002	XXXX	Haines & Company, Inc.
1993	Dominos Pizza	GTE
1970	Ronelle Shoes	General Telephone Company of California

FINDINGS

293 MOORPARK RD

Year	*Uses*	*Source*
1993	UN OCAL 76	GTE
1975	DANS S E W IN G CE N TE R	General Telephone Company of California
	DANS SEWING CENTER	Pacific Telephone Co
	KEITH MILLER UNION 76	Pacific Telephone Co
	Keith Union 76	Pacific Telephone Co
1970	E KHOLM FAS HION S	General Telephone Company of California

296 MOORPARK RD

Year	*Uses*	*Source*
2002	XXXX	Haines & Company, Inc.
1993	Archery Sports Inc	GTE
	Archery Sports Inc	GTE
	Archibald Arthur & Kerry	GTE
	Archibald Bill & Marni	GTE
1986	Archery Sports	Pacific Bell
1985	Arcllhery Sports	Pacific Telephone Co
1975	Thousand Oaks	Pacific Telephone Co
	CORRECTIONS DEPT Parole & Community Service Div	Pacific Telephone Co
	Thousand Oaks	General Telephone Company of California

297 MOORPARK RD

Year	*Uses*	*Source*
1968	DORNBERGERFAYE	B&G Publications

299 MOORPARK RD

Year	*Uses*	*Source*
1993	LOS ROBLE S GRE E N S	GTE
	Golf Shop	GTE
	Reubens Restaurant	GTE
	Thousand Oaks	GTE
	Golf Shop	GTE
	From @Agoura@ Telephones Call	GTE
	Green Meadow Av @Thousand Oaks@	GTE

FINDINGS

Year	Uses	Source
1993	Thousand Oaks	GTE
	From @Agoura@ Telephones Call	GTE
1986	Golf Shop	Pacific Bell
	Or	Pacific Bell
	From Agoura Telephones Call	Pacific Bell
	Green Meadow Av TOks	Pacific Bell
	Thousand Oaks	Pacific Bell
	From Agoura Telephones Call	Pacific Bell
1985	Hungry Tiger Seafood Restaurant Thousand Oaks	Pacific Telephone Co
	LOS ROBLES GREENS Golf Shop	Pacific Telephone Co
1980	Hungry Tiger Restaurant	Polk
	LOS ROBLES GREENS Golf Shop	Polk
1975	Golf Shop	General Telephone Company of California
	Or	General Telephone Company of California
	From @Agoura@ Telephones Call	General Telephone Company of California
	Green Meadow Av @Thousand Oaks@	General Telephone Company of California
	From @Agoura@ Telephones Call	General Telephone Company of California
	LOS ROBLE S IN N CATE RIN G S E RVICE	General Telephone Company of California
	LOS ROBLES GREENS	Pacific Telephone Co
	Golf Shop	Pacific Telephone Co
	LOS ROBLES INN	Pacific Telephone Co
	LOS ROBLES INN CATERING SERVICE	Pacific Telephone Co
1970	Business Mgr	General Telephone Company of California
	Los Robles Inn	General Telephone Company of California
	From @Canoga Park @ telephones call	General Telephone Company of California
1968	YOAKAM F D R	B&G Publications

300 MOORPARK RD

Year	Uses	Source
2002	XXXX	Haines & Company, Inc.
1975	Safew ay Store Bakery	General Telephone Company of California
	Safew ay Store Bakery	Pacific Telephone Co
1970	Pharmacy	General Telephone Company of California

Year	Uses	Source
1970	Safeway Store Bakery	General Telephone Company of California

301 MOORPARK RD

Year	Uses	Source
1993	PHARMACY OF THE OAKS	GTE
	PHARMACY OF THE OAKS	GTE
	Pharmacy Of The Oaks Inc	GTE
1986	PHARMACY OF THE OAKS IN C	Pacific Bell
1985	PHARMACY OF THE OAKS INC	Pacific Telephone Co
1980	PHARMACY OF THE OAKS INC	Polk
	SICKROOM SERVICE AGENCY	Polk
1968	NISHIKAWA W MD	B&G Publications

303 MOORPARK RD

Year	Uses	Source
1993	DOOL S COTT F IN C	GTE
	Leach Donald L atty	GTE
	Peskin Lisa K atty	GTE
	DOOL S COTT F IN C	GTE
	Leach Donald L atty	GTE
	Leach E @Thousand Oaks	GTE
	Peskin Lisa K atty	GTE
1986	Barrabee Libby L atty	Pacific Bell
	Clark Bradley C atty	Pacific Bell
1985	Barrabee Libby L atty	Pacific Telephone Co
	Clark Bradley C atty	Pacific Telephone Co
	DOOL SCOTT F INC	Pacific Telephone Co
	Loomis Jan atty	Pacific Telephone Co
	Prout R Mac atty	Pacific Telephone Co
1980	Barrabee Libby L atty	Polk
	Dool Scott F atty	Polk
	Dool Scott F Inc	Polk
	Earley Kerry L atty	Polk
	Johnson Melinda A atty	Polk

Year	Uses	Source
1980	Purcell Thomas J atty	Polk

305 MOORPARK RD

Year	Uses	Source
1993	BROW N ROBE RT A MD	GTE
	Wheeler Jonathan H MD	GTE
	BROW N ROBE RT A MD	GTE
	Wheeler Jonathan H MD	GTE
	Wheeler K	GTE
1985	BROWN ROBERT A MD	Pacific Telephone Co
	FELDMAN EDWARD M	Pacific Telephone Co
1980	BROWN ROBERT A MD	Polk
	FELDMAN EDWARD M	Polk
1975	HOLIDAY HARDW ARE	General Telephone Company of California
	HOLIDAY HARDWARE	Pacific Telephone Co
1970	HOLIDAY HARDW ARE	General Telephone Company of California
1964	HOLIDAY HARDWARE	Pacific Telephone Co

307 MOORPARK RD

Year	Uses	Source
1993	Mc Leod James W Oral Surgery	GTE
	Webb D John Oral Surgery	GTE
	Mc Leod James W Oral Surgery	GTE
	Mc Leod James W oral surgery	GTE
	Webb D John Oral Surgery	GTE
1986	From Agoura Telephones Call	Pacific Bell
	MC LE OD JAME S W oral surgery	Pacific Bell
	From Agoura Telephones Call	Pacific Bell
	PITTIMAN ROBE RT E oral surgery	Pacific Bell
1985	Los Robles Professional Park	Pacific Telephone Co
	Los Robles Professional Park	Pacific Telephone Co
1980	Los Robles Professional Park	Polk
	Barrett Arthur D oral surgery Arthur D Barrett DDS & Robert E Pittman DDS A Professional Corporation	Polk

FINDINGS

309 MOORPARK RD

Year	*Uses*	*Source*
1993	Los Robles Professional Park	GTE
	Los Robles Professional Park	GTE
1986	Los Robles Professional Park	Pacific Bell
	LOS ROBLE S RE GION AL ME DICAL	Pacific Bell
1985	Los Robles Professional Park	Pacific Telephone Co
1975	From @Agoura@ Telephones Call	General Telephone Company of California
	From Sirmi Telephones Call	General Telephone Company of California
	COMME RCIAL CRE DIT PLAN IN C	General Telephone Company of California
	COMMERCIAL CREDIT PLAN INC	Pacific Telephone Co

310 MOORPARK RD

Year	*Uses*	*Source*
1970	CARPE T TOW N	General Telephone Company of California

311 MOORPARK RD

Year	*Uses*	*Source*
1993	Chew Russell G DDS	GTE
1986	Chan Gary	Pacific Bell
	CORP	Pacific Bell
	CHE W RUS S E LL G DOS A PROFE S S ION AL CORP	Pacific Bell
1985	CORP	Pacific Telephone Co
	CHEW RUSSELL G DDS A PROFESSIONAL CORP	Pacific Telephone Co
1980	Chans Dental Laboratory	Polk
	Chew Geo W DDS A Professional Corp	Polk
	Chew Russell G DDS A Professional Corp	Polk

313 MOORPARK RD

Year	*Uses*	*Source*
1993	DE E JON E S E LE CTROLYS IS	GTE
	Gisele Tryon Electrolysis	GTE
	Jones Dee Electrolysis	GTE
	DE E JON E S E LE CTROLYS IS	GTE

Year	Uses	Source
1993	Gisele Tryon Electrolysis	GTE
	Gish Aerika & Patrick @Port Hueneme	GTE
	Jones Dee Electrolysis	GTE
1986	JON E S DE E E LE CTROLYS IS	Pacific Bell
	JON E S DE E W AY N E DDS	Pacific Bell
1985	Christenson O Kent DDS	Pacific Telephone Co
	JONES DEE ELECTROLYSIS	Pacific Telephone Co
1980	Christenson O Kent DDS	Polk
	JONES DEE ELECTROLYSIS	Polk

315 MOORPARK RD

Year	Uses	Source
1993	Brow n Bag Deli	GTE
	Chamberlin John Hair Design	GTE
	Laschi Tony Hair Designer	GTE
	Laser & Video	GTE
	Paytess Shoesource	GTE
	VILLAGE S TYLE E TC	GTE
	Brow n Bag Deli	GTE
	Chamberlin John Hair Design	GTE
	Chamberlin K @Camarillo	GTE
	Chamberlin Marvin L	GTE
	Laschi Tony Hair Designer	GTE
	Laser & Video	GTE
	VILLAGE S TYLE E TC	GTE
	How ard Jeff DOS	GTE
	HOW ARD & W IE LE R A DE N TAL CORP	GTE
	Wieler Richard S DDS	GTE
	How ard Jeff DOS	GTE
	How ard Jim & Vicky	GTE
	HOW ARD & W IE LE R A DE N TAL CORP	GTE
	Wieler Richard S DDS	GTE
1986	Thousand Oaks	Pacific Bell

FINDINGS

Year	Uses	Source
1986	From Oxnard Telephones Call	Pacific Bell
	Thousand Oaks	Pacific Bell
	From Oxnard Telephones Call	Pacific Bell
	Laschi Tony Hair Designer	Pacific Bell
	VILLAGE S TYLE E TC	Pacific Bell
	Thousand Oaks	Pacific Bell
	Thousand Oaks	Pacific Bell
	HOW ARD & W IE LE R A DE N TAL CORP	Pacific Bell
	Wieler Richard S DDS	Pacific Bell
1985	Laschi Tony Hair Designer	Pacific Telephone Co
	VILLAGE STYLE ETC	Pacific Telephone Co
	How ard Jeff DDS	Pacific Telephone Co
	HOWARD & WIELER A DENTAL CORP	Pacific Telephone Co
	Wieler Richard S DDS	Pacific Telephone Co
1980	Thousand Oaks	Polk
	Ventura County Resource Conservation District AIR FORCE DEPT OF Recruiting Stations	Polk
	USS Quapaw ATF 110	Polk
	Thousand Oaks	Polk
	Energy Store The	Polk
	Janss Energy Corp	Polk
	VILLAGE STYLE ETC	Polk
	How ard Jeff DDS	Polk
	How ard & Wieler A Dental Corp	Polk
	Wieler Richard S DDS	Polk
1975	N IXONS S PUR & S PORT S HOP	General Telephone Company of California
	Spur & Sport Shop Nixons	General Telephone Company of California
	NIXONS SPUR & SPORT SHOP	Pacific Telephone Co
	Spur & Sport Shop Nixons	Pacific Telephone Co
1970	N IXONS S PUR AN D S PORT S HOP	General Telephone Company of California
	Spur & Sport Shop Nixons	General Telephone Company of California

FINDINGS

316 MOORPARK RD

Year	Uses	Source
1993	CARPE TE RIA	GTE
	From @Agoura@ Telephones Call	GTE
1986	VINZLS	Pacific Bell
	From Agoura Telephones Call	Pacific Bell
1985	CARPETS & VINYLS	Pacific Telephone Co
1980	CARPETERIA	Polk
1975	Thousand Oaks Store	General Telephone Company of California
1970	Dept Store	General Telephone Company of California
	Business Ofc IW Thousand Oaks Bl@Thousand Oaks@	General Telephone Company of California
1968	YANCYLET	B&G Publications

317 MOORPARK RD

Year	Uses	Source
1993	Arthritis Center Of The Oaks Medical Group Inc	GTE
	DAMON RE FE RE N CE LAB	GTE
	Hanson Bruce A MD	GTE
	Kelly Peter M MD FACR	GTE
	Arthritis Center Of The Oaks Medical Group Inc	GTE
	Arthritis Foundation Kern Co	GTE
	DAMON RE FE RE N CE LAB	GTE
	Hanson Bruce A MD	GTE
	Kelly Peter M MD FACR	GTE
1986	Hanson Bruce A MD	Pacific Bell
	Hanson C	Pacific Bell
	Arthritis Center Of The Oaks Medical Group Inc	Pacific Bell
	Kelly Peter M MD	Pacific Bell
1985	Arthritis Center Of The Oaks Medical Group Inc	Pacific Telephone Co
	Kelly Peter M MD	Pacific Telephone Co

Year	Uses	Source
1980	Arthritis Center Of The Oaks Medical Group Inc	Polk
	Kelly Peter M MD	Polk
	Mc Adam Law rence P MD	Polk

319 MOORPARK RD

Year	Uses	Source
1993	Truetek	GTE
	Wilmeth J B MD	GTE
	Truetek	GTE
	Truett Bud	GTE
	Wilmeth J B MD	GTE
	Wilmeth Perry L	GTE
1985	Wilmeth J B MD	Pacific Telephone Co
1980	Mazur Mark Dr MD	Polk
	Wilmeth J B MD	Polk

321 MOORPARK RD

Year	Uses	Source
1993	Leong Wm Jr MD	GTE
	Leong Wm Jr MD	GTE
1985	Leong Wm Jr MD	Pacific Telephone Co
1980	Leong Wm Jr MD	Polk

323 MOORPARK RD

Year	Uses	Source
1993	Beverly Hills Headache & Pain Medical Group	GTE
	HE US E R GUN N AR MD FACP Ph D	GTE
	Beverly Hills Headache & Pain Medical Group	GTE
	Beverly Hills Real Estate Co	GTE
	HE US E R GUN N AR MD FACP Ph D	GTE
1986	HE US E R GUN N AR MD p HD f ACP	Pacific Bell
	LABE L LORN E S MD	Pacific Bell
1985	Heuser Gunnar MD	Pacific Telephone Co

Year	Uses	Source
1985	Label Lorne S MD	Pacific Telephone Co
1980	Freeman M J Ph D	Polk
	HEUSER GUNNAR MD	Polk
	Meisler Jules	Polk
	Shirazi Abrar H MD	Polk

324 MOORPARK RD

Year	Uses	Source
1993	BAS KIN ROBBIN S	GTE
	Thousand Oaks	GTE
	Thousand Oaks	GTE
	Thousand Oaks	GTE
	Thousand Oaks	GTE
1986	Thousand Oaks	Pacific Bell
	Thousand Oaks	Pacific Bell
1985	Thousand Oaks	Pacific Telephone Co
	Thousand Oaks	Pacific Telephone Co
1980	Baskin Robbins	Polk
	Thousand Oaks	Polk
	Thousand Oaks	Polk
1975	Baskin	Pacific Telephone Co
	Thousand Oaks	Pacific Telephone Co
	Thousand Oaks	Pacific Telephone Co
	Thousand Oaks	General Telephone Company of California
	Thousand Oaks	General Telephone Company of California
1970	Thirty One Baskin Robbins Ice Cream Stores	General Telephone Company of California

325 MOORPARK RD

Year	Uses	Source
1993	TAYLOR PHILLIP H MD IN C	GTE
	From @Agoura@ Telephones Call	GTE
1986	From Agoura Telephones Call	Pacific Bell
	Taylor R	Pacific Bell
1985	Taylor Phillip H MD Inc	Pacific Telephone Co

Year	Uses	Source
1980	Taylor Phillip H MD Inc	Polk

327 MOORPARK RD

Year	Uses	Source
1993	Pardue A Mlaet MD Ic	GTE
	Frontr= Teleipones Cal	GTE
1986	From Agoura Telephones Call	Pacific Bell
1985	Pardue A Michael MD Inc	Pacific Telephone Co
1980	PARDUE A MICHAEL MD INC	Polk
1975	MALL LIQUOR THE	General Telephone Company of California
	MALL LIQUOR THE	Pacific Telephone Co
1970	CROS S MAN TRADITION AL APPARE L	General Telephone Company of California
	JIM CROS S MAN TRADITION AL APPARE L	General Telephone Company of California

329 MOORPARK RD

Year	Uses	Source
1993	E W S ON ROBE RT MD A PROFE S S ION AL CORP	GTE
	E W S ON ROBE RT MD A PROFE S S ION AL CORP	GTE
1985	Ellison Robert MD A Professional Corp	Pacific Telephone Co
1980	Ellison Robert MD A Professional Corp	Polk

331 MOORPARK RD

Year	Uses	Source
1986	CURRY HE N RY F JR MD	Pacific Bell
	CURRY & S CHON BE RG MDs	Pacific Bell
	S CHON BE RG & CURRY MDs	Pacific Bell
	S CHON BE RG S TE PHE N S MD	Pacific Bell
1985	CURRY HENRY F JR MD	Pacific Telephone Co
	CURRY & SCHONBERG MDs	Pacific Telephone Co
	SCHONBERG STEPHEN S MD	Pacific Telephone Co
1980	CONEJO SIMI EYE MEDICAL GROUP INC	Polk
	Curry Henry F Jr MD	Polk
	Curry & Schonberg m Ds	Polk

Year	Uses	Source
1980	Schonberg & Curry m Ds	Polk
	Schonberg Stephen S MD	Polk

332 MOORPARK RD

Year	Uses	Source
1968	DAVIS ERVIE	B&G Publications

333 MOORPARK RD

Year	Uses	Source
1993	Azizian Vahe MD	GTE
	Azizian Vahe MD	GTE
1986	Deukmedjian Aria G MD Inc	Pacific Bell
1985	Azizian Vahe T	Pacific Telephone Co
	Deukmedjian Aria G MD Inc	Pacific Telephone Co
1980	Deukmedjian Aria G Inc MD	Polk
	Fogelberg Kenneth W MD	Polk

335 MOORPARK RD

Year	Uses	Source
1993	Leiman Law rence H MD Inc	GTE
	Leiman Law rence H MD Inc	GTE
1986	Conejo Dermatological Medical Group	Pacific Bell
	FE LDMAN JUDITH S MD	Pacific Bell
1985	Conejo Dermatological Medical Group	Pacific Telephone Co
	FELDMAN JUDITH SMD	Pacific Telephone Co
	LEIMAN LAWRENCE H MD INC	Pacific Telephone Co
1980	Leiman Law rence H MD Inc	Polk

339 MOORPARK RD

Year	Uses	Source
1993	MARGOLIS PE TE R MD	GTE
	TOME C JOHN RMD	GTE
	YE N PAUL M H MD	GTE
	MARGOLIS PE TE R MD	GTE
	Margolis R E	GTE

Year	Uses	Source
1993	Margolis S M	GTE
	TOME C JOHN RMD	GTE
	YE N PAUL M H MD	GTE
1986	YE N PAUL M H MD	Pacific Bell
1985	TOMEC JOHN R MD	Pacific Telephone Co
	YEN PAUL M H MD	Pacific Telephone Co
1980	Lobley Geo H MD	Polk
	Tomec John R MD	Polk
	Yen Paul M H MD	Polk
1975	Nails Etc	General Telephone Company of California
	Nails Etc	Pacific Telephone Co

341 MOORPARK RD

Year	Uses	Source
1993	Green Jean RPT Klassen Physical Therapy Inc	GTE
	Klassen Edw G RPT Klassen Physical Therapy Inc	GTE
	KLAS S E N PHYS ICAL THE RAPY IN C	GTE
	Thousand Oaks Physical Therapy Center	GTE
	Green Jean RPT Klassen Physical Therapy Inc	GTE
	Green Jeff @Thousand Oaks	GTE
	Klassen Edw G RPT Klassen Physical Therapy Inc	GTE
	Klassen Jerry Prot Hue	GTE
	KLAS S E N PHYS ICAL THE RAPY IN C	GTE
	Thousand Oaks Physical Therapy Center	GTE
1986	Dollar Dan RPT Klassen Physical Therapy Inc	Pacific Bell
	Klassen Edw G RPT Klassen Physical Therapy Inc	Pacific Bell
	KLAS S E N PHYS ICAL THE RAPY IN C	Pacific Bell
	Thousand Oaks Physical Therapy Center	Pacific Bell
1985	Dennies David RPT Klassen Physical Therapy Inc	Pacific Telephone Co

FINDINGS

Year	Uses	Source
1985	Klassen Edw G RPT Klassen Physical Therapy Inc	Pacific Telephone Co
	KLASSEN PHYSICAL THERAPY INC	Pacific Telephone Co
	Thousand Oaks Physical Therapy Center	Pacific Telephone Co
1980	Dollar Dan RPT Klassen Physical Therapy Inc	Polk
	Klassen Edw G RPT Klassen Physical Therapy Inc	Polk
	KLASSEN PHYSICAL THERAPY INC	Polk
	Thousand Oaks Physical Therapy Center	Polk

343 MOORPARK RD

Year	Uses	Source
1993	Brown Anthony MD	GTE
	Brown J Anthony MD	GTE
	Brown Anthony MD	GTE
	Brown Art & Donna	GTE
	Brown J Anthony MD	GTE
	Day Or Night Call	GTE
	Brown J & B @Thousand Oaks	GTE
	Brown J E	GTE
	Brown J J	GTE
	Brown J & J @Santa Paula	GTE
	Brown J L	GTE
	Brown J & L	GTE
	Brown J L @Oxnard	GTE
	Brown J L & R L @Port Hueneme	GTE
	Brown J M	GTE
1986	Brown Anthony MD	Pacific Bell
	Southern California Breast Center	Pacific Bell
1985	Brown Anthony MD	Pacific Telephone Co
	Brown J Anthony MD	Pacific Telephone Co
	Southern California Breast Center	Pacific Telephone Co
1980	Brown Anthony MD	Polk

Year	Uses	Source
1980	Brow n J Anthony MD	Polk

345 MOORPARK RD

Year	Uses	Source
1975	S TAN DARD BE AUTY S UPPLY	General Telephone Company of California
	STANDARD BEAUTY SUPPLY	Pacific Telephone Co

347 MOORPARK RD

Year	Uses	Source
1968	RIDDLES SHELL	B&G Publications

348 MOORPARK RD

Year	Uses	Source
1993	E RIK LARS E N TRAVE L AGCY	GTE
	LARS E N E RIK TRAVE L AGCY	GTE
	From @Agoura@ Telephones Call	GTE
	LARS E N E RIK TRAVE L AGCY	GTE
1986	My Supplier Inc	Pacific Bell
1985	My Supplier Inc	Pacific Telephone Co
1975	Or	General Telephone Company of California
	GEORGES PHOTO SHOP	Pacific Telephone Co
1970	Hadzima Geo A Jr	General Telephone Company of California
	JE N E LLES w omens appri	General Telephone Company of California

351 MOORPARK RD

Year	Uses	Source
1993	Conejo Players	GTE
	Conejo Players	GTE
1986	Conejo Players	Pacific Bell
	CON E JO PRE CIOUS ME TALS	Pacific Bell
1985	Conejo Players	Pacific Telephone Co
1980	Conejo Players	Polk
1975	Thousand Oaks	Pacific Telephone Co
	World Wide Travel	Pacific Telephone Co
	Thousand Oaks	General Telephone Company of California

Year	Uses	Source
1975	Conejo Players	Pacific Telephone Co
1970	Thousand Oaks	General Telephone Company of California

352 MOORPARK RD

Year	Uses	Source
1975	Book Barn The	General Telephone Company of California
	Book J S	General Telephone Company of California
	DONS BOOK BARN	General Telephone Company of California
	Book Barn The	Pacific Telephone Co
	DONS BOOK BARN	Pacific Telephone Co

356 MOORPARK RD

Year	Uses	Source
1993	Boudoir Classics	GTE
	Conejo Signs & Trophies	GTE
	Conejo Stamps & Signs	GTE
	S AS Stamps & Signs	GTE
	Boudoir Classics	GTE
	Conejo Signs & Trophies	GTE
	Conejo @Simi@ Aquatics T Oks	GTE
	Conejo Stamps & Signs	GTE
	Conejo Steel Co	GTE
	S AS Stamps & Signs	GTE
1975	GAE LIC S HOP THE	General Telephone Company of California
	GAELIC SHOP THE	Pacific Telephone Co
1970	World Gift Center	General Telephone Company of California
	World Gift Co Almiroth Distrlbaiors	General Telephone Company of California

357 MOORPARK RD

Year	Uses	Source
1985	Maucher Laura	Pacific Telephone Co

358 MOORPARK RD

Year	Uses	Source
1993	Barw icks Needlew ork Patio	GTE

Year	Uses	Source
1993	N E E DLE W ORK PATIO	GTE
	Barw icks Needlew ork Patio	GTE
	Baryn Investment Corp	GTE
	N E E DLE W ORK PATIO	GTE
1986	Needlew ork Patio The	Pacific Bell
1985	Needlew ork Patio The	Pacific Telephone Co
1980	Needlew ork Patio The	Polk
1975	Needlew ork Patio The	General Telephone Company of California
	Needlew ork Patio The	Pacific Telephone Co

360 MOORPARK RD

Year	Uses	Source
1993	Quilt Inn The	GTE
	Quilt Inn The	GTE
1985	QUILN INN THE	Pacific Telephone Co
1961	Moody Thos E 4 Hi J	R. L. Polk & Co.

362 MOORPARK RD

Year	Uses	Source
1980	LA TIENDA	Polk
1975	LA TIE N DA	General Telephone Company of California
	LATIENDA	Pacific Telephone Co
1970	LA TIE N DA gift shop	General Telephone Company of California

364 MOORPARK RD

Year	Uses	Source
1993	CON E JO CE N TE R BARBE R S HOP	GTE
	CON E JO CE N TE R BARBE R S HOP	GTE
1986	CON E JO CE N TE R BARBE R S HOP	Pacific Bell
1985	CONEJO CENTER BARBER SHOP	Pacific Telephone Co
1980	CONEJO CENTER BARBER SHOP	Polk
1975	CON E JO CE N TE R BARBE R S HOP	General Telephone Company of California
	CONEJO CENTER BARBER SHOP	Pacific Telephone Co
1970	Conejo Center Barber Shop	General Telephone Company of California

Year	Uses	Source
1968	GLANVILLE D	B&G Publications

366 MOORPARK RD

Year	Uses	Source
1975	Sound Stage Ltd	General Telephone Company of California
	Sound Stage Ltd	Pacific Telephone Co
1970	Village Shoe Rebullders	General Telephone Company of California

368 MOORPARK RD

Year	Uses	Source
1986	Tole Patch The	Pacific Bell
1985	Tole Patch The	Pacific Telephone Co
1980	P S We Love Travel	Polk
1970	S TAR CRAFTS	General Telephone Company of California
	Star Dust Mobile Estates lll Oo Telgrph Rd @Ventura	General Telephone Company of California
	Star Free Press Ventura County	General Telephone Company of California
1961	imlay L lke AHU	R. L. Polk & Co.

370 MOORPARK RD

Year	Uses	Source
1985	PRIME CUT THE	Pacific Telephone Co
1980	Laszlo Styles By	Polk
	STYLE BY LASZLO	Polk
1975	BE ACH COMBE RS BE AUTY S ALON	General Telephone Company of California
1970	BE ACH COMBE RS BE AUTY S ALON	General Telephone Company of California

372 MOORPARK RD

Year	Uses	Source
1993	Conejo Valley Optometry Center	GTE
	W E RKS MAN IRVIN G S DR optmtrst	GTE
	Conejo Valley Optometry Center	GTE
	Conejo Valley Pest Control @Oxnard	GTE
	Conejo Valley Pest Control	GTE
	W E RKS MAN IRVIN G S DR optmtrst	GTE

Year	Uses	Source
1986	Conejo Valley Optometry Group	Pacific Bell
	Conejo Valley Pest Control	Pacific Bell
	W E RKS MAN IRVIN G S DR optmtrst	Pacific Bell
1985	Conejo Valley Optometry Group	Pacific Telephone Co
	WERKSMAN IRVING S DR optmtrst Safew ay Mall	Pacific Telephone Co
1980	Gore Gregory P optmtrsts	Polk
	WERKSMAN IRVING S DR optmtrst Safew ay Mall	Polk
1975	Werksman Irving S Dr optmtrst Safew ay Mall	General Telephone Company of California
	Werksman Irving S Dr optmtrst Safew ay Mall	Pacific Telephone Co
1970	Werksman Irving S Dr optmtrst	General Telephone Company of California

375 MOORPARK RD

Year	Uses	Source
1968	SPENCERS MKT	B&G Publications

380 MOORPARK RD

Year	Uses	Source
1968	NO RETURN	B&G Publications
1961	Cumalat John H 4 HU	R. L. Polk & Co.

382 MOORPARK RD

Year	Uses	Source
1993	Meades Coin Operated	GTE
	Meades Coin Operated	GTE
1986	Meades Maytag Washer Equipped Laundramat	Pacific Bell
1985	Meades Maytag Washer Equipped Laundramat	Pacific Telephone Co
1975	Meades Maytag Washer Equipped Laundramat	General Telephone Company of California
	Meades Maytag Washer Equipped Laundramat	Pacific Telephone Co
1970	De Bell Laundromat	General Telephone Company of California

FINDINGS

386 MOORPARK RD

Year	Uses	Source
1993	Mr Cleaner	GTE
	Mr Cleaner	GTE
1986	Mr Cleaner	Pacific Bell
1985	Mr Cleaner	Pacific Telephone Co
1980	CONEJO POLY CLEAN & MR CLEANER	Polk
1975	LConejo Poly Clean	General Telephone Company of California
1970	Conejo Poly Clean	General Telephone Company of California

388 MOORPARK RD

Year	Uses	Source
1993	Thai Kitchen	GTE
	Thai Kitchen	GTE
	Thai P @Oxnard@	GTE
1980	P Ks Kitchen	Polk
1975	M & M Snacks	General Telephone Company of California
	M & N PRIN TIN G	General Telephone Company of California
	M & M Snacks	Pacific Telephone Co
1970	M & M Snacks	General Telephone Company of California

390 MOORPARK RD

Year	Uses	Source
2002	BEST BUY	Haines & Company, Inc.
	BEST BUY	Haines & Company, Inc.
1980	Foto Fair	Polk
1975	i Fotorama	General Telephone Company of California
	Fotorama	Pacific Telephone Co

392 MOORPARK RD

Year	Uses	Source
2002	XXXX	Haines & Company, Inc.
1975	Golden Rule Realtors	General Telephone Company of California
	Golden Rule Realtors	Pacific Telephone Co
1970	Carousel Candy Shoope	General Telephone Company of California

FINDINGS

394 MOORPARK RD

Year	Uses	Source
2002	GATEWAY	Haines & Company, Inc.
	CENTERY OFCMAXSTLTE	Haines & Company, Inc.
	OFFICEMAX	Haines & Company, Inc.
1975	SAFEWAY PHARMACIES	Pacific Telephone Co

396 MOORPARK RD

Year	Uses	Source
2002	ROSS STORES INC	Haines & Company, Inc.
1993	Ross Stores Inc	GTE
	Ross Stores Inc	GTE
1986	Ross Stores Inc	Pacific Bell
	Liquor Barn	Pacific Bell
1985	Liquor Barn	Pacific Telephone Co
	Ross Stores Inc	Pacific Telephone Co
1980	Simi	Polk
	Thousand Oaks	Polk
	Simi	Polk
	Thousand Oaks	Polk
1975	Safeway Stores Inc	General Telephone Company of California
	Safeway Stores Inc I	Pacific Telephone Co
1968	VACANT	B&G Publications

398 MOORPARK RD

Year	Uses	Source
2002	STUFT PIZZA OF	Haines & Company, Inc.
	THOUSND OK	Haines & Company, Inc.
	THOUSNDOKSTUFT	Haines & Company, Inc.
	PIZZA	Haines & Company, Inc.
1986	Bennett Automotive Service	Pacific Bell
1985	Bennett Automotive Service	Pacific Telephone Co
1980	Warren Jack Chevron	Polk
1975	S ERVICE	General Telephone Company of California
	S ERVICE	General Telephone Company of California

Year	Uses	Source
1975	Or	General Telephone Company of California
	U Haul Rental Dealers	General Telephone Company of California
	GORDON RANDOLPH JR CHEVRON SERVICE	Pacific Telephone Co
	SERVICE	Pacific Telephone Co
	RANDOLPH GORDON JR CHEVRON	Pacific Telephone Co
1970	Dorrell W E	General Telephone Company of California

401 MOORPARK RD

Year	Uses	Source
2002	INTERNATIONAL	Haines & Company, Inc.
	SIZZLER RESTAURANT	Haines & Company, Inc.
1993	Thousand Oaks	GTE
	Simi Valley	GTE
	Thousand Oaks	GTE
1986	Thousand Oaks	Pacific Bell
1985	Thousand Oaks	Pacific Telephone Co
1968	WILSONS RSTRNT	B&G Publications

405 MOORPARK RD

Year	Uses	Source
1968	CURTS LIQUOR	B&G Publications

411 MOORPARK RD

Year	Uses	Source
1968	KENNALEY ROBT	B&G Publications

413 MOORPARK RD

Year	Uses	Source
1968	SURFWOOD TAVERN	B&G Publications

416 MOORPARK RD

Year	Uses	Source
1968	BREWER RONALD	B&G Publications

FINDINGS

417 MOORPARK RD

Year	*Uses*	*Source*
1968	ENTERPRISE	B&G Publications

419 MOORPARK RD

Year	*Uses*	*Source*
1968	RANCHO CLEANERS	B&G Publications

421 MOORPARK RD

Year	*Uses*	*Source*
1968	VACANT	B&G Publications

428 MOORPARK RD

Year	*Uses*	*Source*
2002	NAIL CARE SALON	Haines & Company, Inc.
1993	Village Court Cleaners	GTE
	Village Court Cleaners	GTE
1986	Village Court Cleaners	Pacific Bell
1985	Village Court Cleaners	Pacific Telephone Co
1980	Village Sound Center	Polk
1970	Village Knit Shoppe	General Telephone Company of California

430 MOORPARK RD

Year	*Uses*	*Source*
2002	ADVANCED	Haines & Company, Inc.
	LOCK&SECURITY	Haines & Company, Inc.
1993	Advanced Lock & Security	GTE
	Advanced Lock & Security	GTE
	Advanced Machinery Group	GTE
	Advanced Management Approach Inc @Somis	GTE
	Advanced Matrix Technology @Thousand Oaks	GTE
1986	Advanced Lock & Security	Pacific Bell
1985	ADVANCED LOCK & SECURITY	Pacific Telephone Co
1980	T & T Trophy Sport	Polk
1975	Or	General Telephone Company of California

Year	Uses	Source
1975	From @Agoura@ Telephones Call	General Telephone Company of California
	REVERE POOLS	Pacific Telephone Co
1970	Village Sound Center	General Telephone Company of California
1964	NEECE HOWARD ELECTRONICS	Pacific Telephone Co
	How ard Neece Electronics	Pacific Telephone Co

431 MOORPARK RD

Year	Uses	Source
1993	Dominos Pizza	GTE

432 MOORPARK RD

Year	Uses	Source
2002	XXXX	Haines & Company, Inc.
1993	Nail Care Salon	GTE
	Nail Care Salon	GTE
1980	HAIR ETC NAIL BOUTIQUE	Polk
	Jonique Cosmetics	Polk
1975	SHAKLEE BASIC DISTRIBUTOR	Pacific Telephone Co
	Arendts Darrell	General Telephone Company of California
	S HAKLE E BAS IC DIS TRIBUTOR	General Telephone Company of California
	Marge & Darrell Arendts	General Telephone Company of California
	Arendts Darrell	Pacific Telephone Co
	SHAKLEE PRODUCTT DISTRIBUTOR	Pacific Telephone Co
1970	E VE N S IN S AS S OCIATE S	General Telephone Company of California
1968	WHITAKER E	B&G Publications
1964	Jimmys Village Court Barber Shop	Pacific Telephone Co

434 MOORPARK RD

Year	Uses	Source
2002	COMPUTER SPIRIT	Haines & Company, Inc.
1993	COMPUTE R S PIRIT	GTE
	Conejo Information Service	GTE
	COMPUTE R S PIRIT	GTE
	Conejo Information Service	GTE

FINDINGS

Year	Uses	Source
1993	CON E JO	GTE
1986	Lace Place The	Pacific Bell
1985	Lace Place The	Pacific Telephone Co
1980	Consumers Home Furnishings	Polk
1975	CON E JO COMMUN ITY TE LE Vi S ION	General Telephone Company of California
	Farmland Foods	General Telephone Company of California
	CONEJO COMMUNITY TELEVISION	Pacific Telephone Co
	Farmland Foods	Pacific Telephone Co

436 MOORPARK RD

Year	Uses	Source
1986	Hair Etcetera	Pacific Bell
	S ALON S N UVO	Pacific Bell
1985	HAIR ETCETERA	Pacific Telephone Co
1980	HAIR ETCETERA bty saln Formerly Roberts Hair Fashion	Polk
1975	ROBE RTS HAIR FAS HION S	General Telephone Company of California
1964	Roberts Hair Fashions	Pacific Telephone Co

440 MOORPARK RD

Year	Uses	Source
2002	FRAMES BY YOU	Haines & Company, Inc.
1986	FRAME S BY YOU	Pacific Bell
1985	FRAMES BY YOU	Pacific Telephone Co
1980	FRAMES BY YOU	Polk
1975	From @Agoura@ Telephones Call	General Telephone Company of California
	From @Simi@ Telephones Call	General Telephone Company of California
	Sands Interiors	Pacific Telephone Co
1970	House of Portraits	General Telephone Company of California
1961	De Armond Jas S AHU	R. L. Polk & Co.

442 MOORPARK RD

Year	Uses	Source
2002	ALL MED DRUGS	Haines & Company, Inc.
	ALL MED DRUGS 805 497 9414 U	Haines & Company, Inc.

Year	Uses	Source
1993	ALL ME D DRUGS	GTE
	Or	GTE
1986	Or	Pacific Bell
	All Occasion Ltd @Thousand Oaks	Pacific Bell
1980	ALL MED DRUGS	Polk
	Personally Yours Ltd	Polk
1975	All Med Drugs	General Telephone Company of California
	From @Agoura@ Telephones Call	General Telephone Company of California
1970	CHILDRE NS S AMPLE LAN D	General Telephone Company of California
1964	The Wear House	Pacific Telephone Co

446 MOORPARK RD

Year	Uses	Source
2002	JIMS FLOWERS	Haines & Company, Inc.
1993	JIMS FLOW E RS	GTE
	JIMS FLOW E RS	GTE
1986	JIMS FLOW E RS	Pacific Bell
1985	JIMS FLOWERS	Pacific Telephone Co
1980	JIMS FLOWERS	Polk
1975	JIMS FLOW E RS	General Telephone Company of California
	JIMS FLOWERS	Pacific Telephone Co
1970	JIMS FLOW E RS	General Telephone Company of California
1964	JIMS FLOWERS	Pacific Telephone Co

448 MOORPARK RD

Year	Uses	Source
2002	KIDS CUTS	Haines & Company, Inc.
1993	Arendts Darrell	GTE
	Arendts Marge & Darrell	GTE
	Simi Valley	GTE
	Arendts Darrell	GTE
	Arendts Marge & Darrell	GTE
1986	Arendts Darrell	Pacific Bell
	Arendts Marge & Darrell	Pacific Bell

Year	Uses	Source
1985	Arendts Darrell	Pacific Telephone Co
	Thousand Oaks Arendts Marge & Darrell	Pacific Telephone Co
1980	Arendts Darrell	Polk
	SHAKLEE AUTHORIZED DISTRIBUTOR	Polk
1975	Thousand Oaks	General Telephone Company of California
	From @Agoura@ Telephones Call	General Telephone Company of California
	Thousand Oaks	Pacific Telephone Co
	PUBLIC FINANCE CORPORATION	Pacific Telephone Co
1970	DUTCH JE W E LE RS	General Telephone Company of California
	Vanderzw aan Wm J w atch reprng I	General Telephone Company of California
1968	BOND BEAUTY SH	B&G Publications
1964	DUTCH JEWELERS	Pacific Telephone Co
	Vanderzw aan Wm J w atch reprng	Pacific Telephone Co

449 MOORPARK RD

Year	Uses	Source
2002	EL TORITO MEXICAN	Haines & Company, Inc.
	REST&CANTINA	Haines & Company, Inc.
	SIZSAKPhlsppe	Haines & Company, Inc.
1993	El Torito Mexican Restaurant & Cantina	GTE
	Or	GTE
1986	or	Pacific Bell
1985	EL TORITO RESTAURANT & CANTINA	Pacific Telephone Co
1980	EL TORITO THOUSAND OAKS	Polk
1975	El Torito Thousand Oaks	Pacific Telephone Co

450 MOORPARK RD

Year	Uses	Source
2002	ONCE UPON A CHILD	Haines & Company, Inc.
1993	Family Dental Care	GTE
	Corporation	GTE
	Munson Jack	GTE
	Family Dental Care	GTE
	Corporation	GTE

FINDINGS

Year	Uses	Source
1986	IN C	Pacific Bell
1980	T BOWS	Polk
1975	T BOWS	General Telephone Company of California
1970	Barbecue Barn	General Telephone Company of California
	CARROW S HICKORY CHIP RE S TAURAN T	General Telephone Company of California

460 MOORPARK RD

Year	Uses	Source
1985	Frick R A	Pacific Telephone Co

467 MOORPARK RD

Year	Uses	Source
2002	PING TEX OF AMERICA	Haines & Company, Inc.
	WASH DEPOTINC	Haines & Company, Inc.
1993	Janss Mall Car Wash	GTE
	Janss Mall Car Wash	GTE

475 MOORPARK RD

Year	Uses	Source
1968	WILLIAMS C	B&G Publications

484 MOORPARK RD

Year	Uses	Source
2002	JACK IN THEBOX	Haines & Company, Inc.
	FAMILY RSTRNTS	Haines & Company, Inc.
1993	Thousand Oaks	GTE
	Jack In The Box Family Restaurants Camarillo	GTE
	Thousand Oaks	GTE
1980	Jack In The Box Family Restaurants	Polk
1975	Jack In The Box	General Telephone Company of California
	Jack In The Box	Pacific Telephone Co
1970	Jack in The Box	General Telephone Company of California

FINDINGS

MOORPRK

299 MOORPRK

Year	Uses	Source
1970	Pro Shop	General Telephone Company of California
	From @Agoura@ telephones call	General Telephone Company of California
	Golf Course Maintenance Yard Village Ln @Thousand Oaks@	General Telephone Company of California

MOORPRK RD

133 MOORPRK RD

Year	Uses	Source
1975	VENTURA ELECTRONICS	General Telephone Company of California

166 MOORPRK RD

Year	Uses	Source
1986	VAULLEY	Pacific Bell
	Or	Pacific Bell
	AUDITORIUM OXNARD CITY OF	Pacific Bell

181 MOORPRK RD

Year	Uses	Source
1980	Sams Ice Cream Works	Polk

183 MOORPRK RD

Year	Uses	Source
1975	TANNERY WEST	General Telephone Company of California

185 MOORPRK RD

Year	Uses	Source
1986	Gronenthals Sacred Heart Shop	Pacific Bell
1985	Gronenthals Sacred Heart Shop	Pacific Telephone Co

187 MOORPRK RD

Year	Uses	Source
1980	Enricos International Deli Restaurant	Polk
1975	ADLER MUSIC CENTER	General Telephone Company of California

Year	Uses	Source
1975	ADLER MUSIC CO	General Telephone Company of California
	HARTS JEWELERS	General Telephone Company of California
1970	Franks Char Broiler restmt	General Telephone Company of California
	JACK & JILL	General Telephone Company of California

193 MOORPRK RD

Year	Uses	Source
1993	Earth Goods	GTE
	Earth Goods	GTE
	Earth Herbs	GTE
1986	Earth Goods	Pacific Bell
	Perfect Gift The	Pacific Bell
	Perfect Plastic Products	Pacific Bell
1985	Earth Goods	Pacific Telephone Co
	Perfect Gift The	Pacific Telephone Co
1980	D & D MENSWEAR	Polk
	Home Furnishings Warehouse	Polk
	Koala Trading Post	Polk
	LIDDLES JEWELRY	Polk
	LIMS	Polk
	Merle Norman Cosmetic Studio	Polk
	NICK THE GREEK INTERNATIONAL DELI	Polk
	Perfect Gift The	Polk

197 MOORPRK RD

Year	Uses	Source
1980	DRISCOLLS MUSIC	Polk
	Earth Goods	Polk
	FRAMES	Polk
	OAKS WIG SHOP	Polk
	Party Fair	Polk
	Thousand Oaks	Polk
	Rosebud Casuals	Polk
	Thinnery The	Polk

FINDINGS

205 MOORPRK RD

Year	*Uses*	*Source*
1993	THOUS AN D OAKS S TATION E RS IN C	GTE
	World Savings And Loan Association Savings	GTE
	I Thousand Oaks	GTE
	i Thousand Oaks	GTE
	World Savings And Loan Association Savings	GTE
	THOUS AN D OAKS S TATION E RS IN C	GTE
	I Thousand Oaks	GTE
	i Thousand Oaks	GTE
1986	THOUS AN D OAKS S TATION E RS IN C	Pacific Bell
1985	THOUSAND OAKS STATIONERS INC	Pacific Telephone Co
1980	BABY BASICS	Polk
	Bruce Camerons Village Bookshop	Polk
	SINGERS BIG & TALL	Polk
	Thousand Oaks	Polk
	THOUSAND OAKS STATIONERS INC	Polk
	VILLAGE BOOKSHOP	Polk

215 MOORPRK RD

Year	*Uses*	*Source*
1993	Conejo Village Shoe Repair	GTE
	Franks Char Broiler restrnts	GTE
	HARTS JE W E LE RS	GTE
	Red Wing Shoes	GTE
	Village Camera	GTE
	Village Shoe Repair	GTE
	Conejo Village Shoe Repair	GTE
	Franks Char Broiler restrnts	GTE
	HARTS JE W E LE RS	GTE
	Red Wing Shoes	GTE
	Village Camera	GTE
	Village Shoe Repair	GTE

FINDINGS

Year	Uses	Source
1986	Conejo Village Shoe Repair	Pacific Bell
	Franks Char Broiler restrnts	Pacific Bell
	HARTS JE W E LE RS	Pacific Bell
	Red Wing Shoes	Pacific Bell
	Thousand Oaks	Pacific Bell
	Village Shoe Repair	Pacific Bell
1985	CONEJO VILLA GE SHOE REPAIR	Pacific Telephone Co
	Franks Char Broiler restrnts	Pacific Telephone Co
	HARTS JEWELERS	Pacific Telephone Co
	OPTIC ZONE	Pacific Telephone Co
	REXS TOY TOWN Thousand Oaks	Pacific Telephone Co
	Village Shoe Repair	Pacific Telephone Co
1980	Altounian Jerry	Polk
	Conejo Village Shoe Repair	Polk
	Franks Char Broiler restrnts	Polk
	HARTS JEWELERS	Polk
	KIMS ACCESSORIES	Polk
	OPTIC ZONE	Polk
	Thousand Oaks	Polk
	REXS TOY TOWN	Polk
	Salad Garden The	Polk
	Village Shoe Repair	Polk

225 MOORPRK RD

Year	Uses	Source
1993	Marshalls Dept Store	GTE
	Marshalls Dept Store	GTE
1985	Marshalls Dept Store	Pacific Telephone Co

235 MOORPRK RD

Year	Uses	Source
1993	FIRS T S TRIN G S PORTIN G GOODS	GTE
	ME TS PE T E MPORIUM	GTE
	Pet Emporium	GTE

FINDINGS

Year	Uses	Source
1993	Vans Tennis Shoes	GTE
	FIRS T S TRIN G S PORTIN G GOODS	GTE
	ME TS PE T E MPORIUM	GTE
	Mets Pets	GTE
	Pet Emporium	GTE
	PE T E XPE RIE N CE IN C THE	GTE
	Vans Tennis Shoes	GTE
	Van Sandt Frank	GTE
1986	No Charge To Calling Party	Pacific Bell
	GTE L BUS IN E S S S YS TE MS See GTE GTE L Business System	Pacific Bell
	RE PAIR S E RVICE	Pacific Bell
	No Charge To Calling Party	Pacific Bell
	Call Collect	Pacific Bell
	No Charge To Calling Party	Pacific Bell
	ME TS PE T E MPORIUM	Pacific Bell
	ME TS PE TS	Pacific Bell
1985	Country Store The	Pacific Telephone Co
	GTE PHONE MARTS Thousand Oaks Janss Mall	Pacific Telephone Co
	METS PET EMPORI U M	Pacific Telephone Co
	WILLIS SPORTING GOODS	Pacific Telephone Co
1980	COUNTRY STORE THE	Polk
	METS PETS	Polk
	VIP SPORTS	Polk
	Vans Tennis Shoes	Polk
	WILLIS SPORTING GOODS	Polk

240 MOORPRK RD

Year	Uses	Source
1975	Whirl Mor Appliance	Pacific Telephone Co

315 MOORPRK RD

Year	Uses	Source
1993	Frames	GTE

FINDINGS

Year	Uses	Source
1993	HOLIDAY HARDW ARE	GTE
	Thousand Oaks Sew ing Center	GTE
	Singer Company The Buenaventura Sew ing Center	GTE
	Frames	GTE
	HOLIDAY HARDW ARE	GTE
	Thousand Oaks Sew ing Center	GTE
	Singer D @Thousand Oaks	GTE
	Singeravid & Rosa	GTE
	Singw e E M	GTE
	Singer Floyd L	GTE
1986	Brow n Bag Deli	Pacific Bell
	HOLIDAY HARDW ARE	Pacific Bell
	Mimis Beauty Salon	Pacific Bell
	Sales	Pacific Bell
	Thousand Oaks Sew ing Center	Pacific Bell
	THOUS AN D OAKS S E W IN G CE N TE R	Pacific Bell
	THOUS AN D OAKS VACUUM CE N TE R	Pacific Bell
1985	Brow n Bag Deli	Pacific Telephone Co
	FRAMES	Pacific Telephone Co
	HOLIDAY HARDWARE	Pacific Telephone Co
	Mimis Beauty Salon	Pacific Telephone Co
	NINOS TV SALES & SERVICE Sales	Pacific Telephone Co
	THOUSAND OAKS SEWING CENTER	Pacific Telephone Co
	THOUSAND OAKS VACUUM CENTER	Pacific Telephone Co
1980	ANGLERS EMPORIUM	Polk
	CHEESE & WINE SHOP THE	Polk
	Commercial Credit Corp	Polk
	COMMERCIAL CREDIT PLAN INC	Polk
	HOLIDAY HARDWARE	Polk
	MIMIS BEAUTY SALON	Polk
	Sales	Polk
	NINOS TV SALES & SERVICE	Polk

FINDINGS

Year	Uses	Source
1980	Singer Approved Dealer	Polk
	Thousand Oaks Sew ing Center	Polk

N MOORPARK RD

33 N MOORPARK RD

Year	Uses	Source
2020	PASEO NAIL SPA	EDR Digital Archive
	JAMBA JUICE	EDR Digital Archive
	JUICE CLUB INC	EDR Digital Archive
	CITIBANK	EDR Digital Archive
	STARBUCKS	EDR Digital Archive
	MEN'S WEARHOUSE	EDR Digital Archive
	ERNEST GARAGE DOOR REPAIRS	EDR Digital Archive
	TILLY'S	EDR Digital Archive
	ATM	EDR Digital Archive
2017	NOAHS BAGELS	Cole Information
	PASEO NAIL SPA	Cole Information
	CITIBANK	Cole Information
	PIER 1 IMPORTS	Cole Information
	FIRST NATIONWIDE SAVINGS	Cole Information
	TILLYS	Cole Information
	ERNEST GARAGE DOOR REPAIRS	Cole Information
	JAMBA JUICE	Cole Information
	MENS WEARHOUSE	Cole Information
	STARBUCKS	Cole Information
	NOAHS NEW YORK BAGELS	Cole Information
2014	NOAHS BAGELS	Cole Information
	STARBUCKS COFFEE	Cole Information
	PIER 1 IMPORTS	Cole Information
	TILLYS	Cole Information
	JAMBA JUICE	Cole Information
	1ST NATIONWIDE SAVINGS	Cole Information

Year	Uses	Source
2014	MENS WEARHOUSE	Cole Information
	PASEO NAIL SALON	Cole Information
2010	NOAHS BAGELS	Cole Information
	PASEO NAIL SPA	Cole Information
	YE OLE KETTLE KORN	Cole Information
	JAMBA JUICE	Cole Information
	PIER 1 IMPORTS	Cole Information
	STARBUCKS	Cole Information
	MENS WEARHOUSE	Cole Information
2005	PIER 1 IMPORTS INC NO 1356	Cole Information
	MENS WEARHO	Cole Information
	JAMBA JUICE	Cole Information
	STROUDS	Cole Information
	NOAHS PACIFIC	Cole Information
	STARBUCKS CORP	Cole Information
	JUICE JAMBA	Cole Information
2000	MENS WEARHOUSE THE	Cole Information
	NOAHS NEW YORK BAGELS	Cole Information

49 N MOORPARK RD

Year	Uses	Source
1995	FIRST NATIONWIDE BANK	Cole Information
1992	1ST NATIONWIDE BANK	Cole Information

60 N MOORPARK RD

Year	Uses	Source
2020	UPS ACCESS POINT LOCATION	EDR Digital Archive
	CVS/PHARMACY	EDR Digital Archive
	DOGRA JASPREET K	EDR Digital Archive
	CHOEDAMPHAI KIMBERLY	EDR Digital Archive
2014	CVS PHARMACY	Cole Information
	LONGS DRUG STORE	Cole Information
2010	CVS PHARMACY	Cole Information

FINDINGS

93 N MOORPARK RD

Year	Uses	Source
2000	LINENS & THINGS	Cole Information

125 N MOORPARK RD

Year	Uses	Source
2020	COASTHILLS CREDIT UNION	EDR Digital Archive
2017	COAST HILLS CREDIT UNION	Cole Information
	JENNIFER CONVERTIBLES	Cole Information
2014	JENNIFER CONVERTIBLES	Cole Information
2010	JENNIFER CONVERTIBLES	Cole Information
2005	JENNIFER CONVERTIBLE	Cole Information
2000	JENNIFER LEATHER	Cole Information
	JENNIFER CONVERTIBLES	Cole Information
1992	COUNTY BANK	Cole Information
	COUNTY SAVINGS BANK	Cole Information

165 N MOORPARK RD

Year	Uses	Source
2020	MAXXAM ENTERPRISES	EDR Digital Archive
2017	JAN SHI LLC	Cole Information
	TGI FRIDAYS	Cole Information
2014	TGI FRIDAYS	Cole Information
2010	TGI FRIDAYS	Cole Information

166 N MOORPARK RD

Year	Uses	Source
2020	HE KAI FA	EDR Digital Archive
	CHALLENGE PHYSICAL THERAPY	EDR Digital Archive
	TURLEY NATALIE P PA	EDR Digital Archive
	P MCNAMEE APCC DC	EDR Digital Archive
	ST GEORGE PHARMACY	EDR Digital Archive
	WILD WOOD RECOVERY	EDR Digital Archive
	AKERS ASHLEY W PA	EDR Digital Archive
	F ESFANDIARI INC	EDR Digital Archive

FINDINGS

Year	Uses	Source
2020	ADULT-PEDIATRIC URGENT CARE	EDR Digital Archive
	FAMILY ORTHODONTIC CTR	EDR Digital Archive
	CALIFORNIA WAVE DENTAL CTR	EDR Digital Archive
	ADULT & PEDIATRIC URGENT CARE	EDR Digital Archive
	VILLAGE FAMILY DENTISTRY	EDR Digital Archive
	OAKS PHARMACY INC	EDR Digital Archive
	ANDERSON KATHLEEN B MD	EDR Digital Archive
	WATER JOB RECRUITER	EDR Digital Archive
	SUPPLY CENTER	EDR Digital Archive
	DAVID LEE ACUPUNCTURE	EDR Digital Archive
	FOUR CONSTITUTIONS LLC	EDR Digital Archive
2017	MOORPARK LLC	Cole Information
	SAMMY IBRAHIM DDS	Cole Information
	WILD WOOD RECOVERY	Cole Information
	ADULT & PEDIATRIC URGENT CARE	Cole Information
	CHALLENGE PHYSICAL THERAPY	Cole Information
	FAMILY ORTHODONTIC CENTER	Cole Information
	MASTER VANDANAVANNA	Cole Information
	ESFANDIARI F DR INC	Cole Information
	SHERIF ABOSEIF	Cole Information
	CAMPBELL CHARLOTTE DC	Cole Information
2014	IBRAHIM SAMMY DDS	Cole Information
	CHALLENGE PHYSICAL THERAPY	Cole Information
	FAMILY ORTHODONTIC CENTER	Cole Information
	LEE STEVEN ACUPUNCTURE INC	Cole Information
	ESFANDIARI F DR INC	Cole Information
	JOANE CHAMBERLAIN	Cole Information
	MASTER VANDANA DDS	Cole Information
	MAN LI	Cole Information
	VANNA MASTER	Cole Information
2010	STEVEN LEE ACUPUNCTURE INC	Cole Information
	DAVID LEE ACUPUNCTURE	Cole Information

FINDINGS

Year	Uses	Source
2010	FLORA ORTHODONTIC LAB	Cole Information
	VILLAGE FAMILY DENTISTRY	Cole Information
	CHALLENGE PHYSICAL THERAPY	Cole Information
	CHRISTEN B HENRICHSEN LAW OFC	Cole Information
	FAMILY ORTHODONTIC CTR	Cole Information
	TYSCH SHERRI DO	Cole Information
	GENTLE DENTAL CARE	Cole Information
	ABSOLUTE CHIROPRACTIC	Cole Information
	HOMEOPATHIC HEALTH CARE	Cole Information
	PLANNED PARENTHOOD	Cole Information
	LAN SU	Cole Information
2005	MASTER VANNA DDS	Cole Information
	FLORA ORTHODONTIC LAB	Cole Information
	OMEGA REHABILITATION	Cole Information
	KHODABAKSHIAN SEVEK DC DC	Cole Information
	TYSCH PEDIATRICS	Cole Information
	OMEGA SOLUTIONS IN RHBLTTN	Cole Information
	INTERPHASES RESEARCH	Cole Information
	FAMILY ORTHODONTIC CENTER	Cole Information
	HENRICHSEN & WITTING	Cole Information
	C O R E CLINIC	Cole Information
	PATTERSON PHYSICAL THERAPY ENT	Cole Information
	STEVEN LEE	Cole Information
	S LIN	Cole Information
	SEVEK KHODABAKHSHIAN	Cole Information
	LAN SU	Cole Information
	SUSAN SUSAN	Cole Information
	BOB PATTERSON	Cole Information
2000	HENRICHSEN & WITTING ATTORNEYS AT LAW	Cole Information
	WAHL NORMAN DDS OFFICE	Cole Information
	GABES FRAME LABORATORY	Cole Information
	FLORA ORTHODONTIC LABORATORY	Cole Information

FINDINGS

Year	*Uses*	*Source*
2000	WITTING SUSAN HENRICHSEN ATTORNEY	Cole Information
	VANDANA MASTER	Cole Information
1995	SPEAKMAN CHIROPRACTIC CTR	Cole Information
	BODYWORK THERAPEUTICS	Cole Information
	OPTIMA	Cole Information
	FLORA ORTHODONTIC LAB	Cole Information
	NORMAN WAHL DDS	Cole Information
	LEGEND SOFTWARE SYSTEMS	Cole Information
	CONEJO BREAST CARE CTR	Cole Information
	CHINESE ACUPUNCTURE CLINIC	Cole Information
	HENRICHSEN & WITTING	Cole Information
	SUSAN H WITTING	Cole Information
	DAVID L SPEAKMAN DC	Cole Information
	WITTING, SUSAN H	Cole Information
	HENRICHSEN, C B	Cole Information
	DEVILLERS, YVES T	Cole Information
	FARRELL, ANDREW R	Cole Information
1992	FLORA ORTHODNTC LAB	Cole Information
	WANG SHIU LAN	Cole Information
	DEVILLERS YVES T MD	Cole Information
	KHOO EE CHUAN MD	Cole Information
	GHAUSSY MICHELE MD	Cole Information
	HERMELIN RICK	Cole Information
	WITTING S H ATTY	Cole Information
	WAHL NORMAN DDS	Cole Information
	SPEAKMAN CHIRO CTR	Cole Information
	COLOSIMO V J DPM	Cole Information
	LEGEND SOFTWARE SYS	Cole Information
	DANGELO CHIROPRACTC	Cole Information
	CONEJO BREAST CARE	Cole Information
	KHOO, E	Cole Information
	LU, L	Cole Information

Year	Uses	Source
1992	GHAUSSY, MICHELE	Cole Information
	HERMELIN, RICK	Cole Information
	YAFTALI, SIMA	Cole Information

172 N MOORPARK RD

Year	Uses	Source
2020	BLUE RHINO	EDR Digital Archive
2017	DALEX INVESTMENTS INC	Cole Information
2014	DALEX INVESTMENTS INC	Cole Information
2010	DALEX INVESTMENTS INC	Cole Information
2005	THOUSAND OAKS SHELL	Cole Information
	ALLIANCE GAS STATION	Cole Information
2000	I BEDI	Cole Information
1995	THOUSAND OAKS SHELL	Cole Information
1992	THOUSND OK SHELL	Cole Information

173 N MOORPARK RD

Year	Uses	Source
2017	AARON BROTHERS	Cole Information
	KARMA INDIAN CUISINE	Cole Information
	RUBIOS FRESH MEXICAN GRILL	Cole Information
	REGAL JANSS MARKETPLACE 9	Cole Information
	AARON BROTHERS ART & FRAMING	Cole Information
	SPRINT	Cole Information
	FAZIO FOR STATE SENATE	Cole Information
2014	AARON BROTHERS	Cole Information
	KARMA INDIAN CUISINE	Cole Information
	RUBIOS	Cole Information
	SPRINT	Cole Information
	VZW AT RADIO SHACK 3539 THOUSAND OA	Cole Information
	RADIOSHACK	Cole Information
2010	MOTHERHOOD MATERNITY	Cole Information
	AARON BROTHERS ART & FRAMING	Cole Information

Year	Uses	Source
2010	RADIO SHACK	Cole Information
	RUBIOS FRESH MEXICAN GRILL	Cole Information
	SPRINT	Cole Information
2005	AARON BROTHERS INC	Cole Information
	RUBIOS BAJA GRILL	Cole Information
	SPRINT	Cole Information
2000	WASHINGTON MUTUAL	Cole Information
1995	AMERICAN SAVINGS BANK	Cole Information
1992	AMER SVNGS BK T OKS	Cole Information
	AMER SAVINGS BANK	Cole Information

179 N MOORPARK RD

Year	Uses	Source
2017	TOYS R US	Cole Information
2014	TOYS R US	Cole Information
2010	TOYS R US	Cole Information
2005	TOYS R US	Cole Information
2000	TOYS R US	Cole Information
1995	TOYS R US	Cole Information
1992	TOYS R US	Cole Information

180 N MOORPARK RD

Year	Uses	Source
2020	AT&T STORE	EDR Digital Archive
	ATM	EDR Digital Archive
	BANK OF THE WEST	EDR Digital Archive
2017	AT&T	Cole Information
	BANK OF THE WEST	Cole Information
2014	AT&T	Cole Information
	AT&T MOBILITY	Cole Information
	BANK OF THE WEST	Cole Information
2010	AT&T STORE	Cole Information
	BANK OF THE WEST	Cole Information
2005	BANK OF AMERICA	Cole Information

FINDINGS

Year	Uses	Source
2005	BANK OF WEST	Cole Information
	MATTRESS GALLERY	Cole Information
2000	FIRST INTERSTATE MORTGAGE	Cole Information
1992	FIRST INTRST BANK	Cole Information

187 N MOORPARK RD

Year	Uses	Source
1995	SHOE N CLOTHING REVUE	Cole Information
1992	SHOE N CLOTHG REVUE	Cole Information

193 N MOORPARK RD

Year	Uses	Source
2020	101 WEST LLC	EDR Digital Archive
	CARPET CLEANING THOUSAND OAKS	EDR Digital Archive
	SHELTER HOPE PET SHOP	EDR Digital Archive
	CONEJO VALLEY ART MUSEUM	EDR Digital Archive
	DOJO BOOM LLC	EDR Digital Archive
2017	GOLDS GYM	Cole Information
	PADAVO	Cole Information
	CONEJO VALLEY ART MUSEUM	Cole Information
	MISTLETOE & HOLLY	Cole Information
2014	LN COUTURE	Cole Information
	KIDS CLUB GOLDS GYM	Cole Information
	PADAVO	Cole Information
	CONEJO VALLEY ART MUSEUM	Cole Information
2010	CRAFTERS GUILD & MORE	Cole Information
	TUESDAY MORNING	Cole Information
	KOOKIE KRAZY	Cole Information
	CONFETTI	Cole Information
	SIMPLY CERAMICS	Cole Information
2005	LINENS N THINGS	Cole Information
	CRAFTERS GUILD & MORE BOUTIQUE	Cole Information
	CHICKS GIFT	Cole Information
2000	TUESDAY MORNING INCORPORATED	Cole Information

FINDINGS

Year	Uses	Source
1995	JOHN ROBERT POWERS	Cole Information
	CONEJO VALLEY ART MUSEUM	Cole Information
	HEARING HEALTH SVC	Cole Information
	EARTH GOODS	Cole Information
	OAKS WIG SHOP	Cole Information
	TUESDAY MORNING INC	Cole Information
	PHILIP REID	Cole Information
	JOHN, ROBERT P	Cole Information
	REID, JEFFREY B	Cole Information
1992	JOHN ROBERT POWERS	Cole Information
	EARTH GOODS	Cole Information
	INTERIOR DESIGN HS	Cole Information
	REID JEFFREY B MA	Cole Information
	CONEJO VLY ART MSM	Cole Information
	OAKS WIG SHOP	Cole Information
	REID, JEFFREY B	Cole Information

197 N MOORPARK RD

Year	Uses	Source
2020	GOLD'S GYM	EDR Digital Archive
	REIGN OF TERROR HAUNTED HOUSE	EDR Digital Archive
2017	GOLDS GYM	Cole Information
2014	GOLDS GYM	Cole Information
2010	GOLDS GYM	Cole Information
1995	BEST PRODUCTS CO	Cole Information
1992	BEST PRODUCTS CO	Cole Information

205 N MOORPARK RD

Year	Uses	Source
2020	OLD NAVY	EDR Digital Archive
	ULTA BEAUTY	EDR Digital Archive
	L A NAILS	EDR Digital Archive
	P ZA KITCHEN	EDR Digital Archive
	PETCO	EDR Digital Archive

FINDINGS

Year	Uses	Source
2020	PANERA BREAD	EDR Digital Archive
	62928288 INVESTMENT LTD	EDR Digital Archive
	BUCA RESTAURANTS INC	EDR Digital Archive
	BUCA DI BEPPO	EDR Digital Archive
2017	BUCA DI BEPPO	Cole Information
	FIRST PICKS MANAGEMENT CO	Cole Information
	PANERA BREAD	Cole Information
	LA NAILS	Cole Information
	OLD NAVY	Cole Information
	THRIFTY DRUG STORE	Cole Information
2014	BUCA DI BEPPO	Cole Information
	PANERA BREAD	Cole Information
	FIRST PICKS MANAGEMENT CO	Cole Information
	LA NAILS	Cole Information
	OLD NAVY	Cole Information
	RITE AID	Cole Information
2010	JANSS NEWSSTAND	Cole Information
	BUCA DI BEPPO	Cole Information
	FIRST PICKS MANAGEMENT CO	Cole Information
	WACHOVIA BANK	Cole Information
	L A NAILS	Cole Information
	PANERA BREAD	Cole Information
	AARON BROTHERS ART & FRAMING	Cole Information
	RITE AID	Cole Information
	OLD NAVY	Cole Information
	O BUCA	Cole Information
2005	WORLD SAVINGS	Cole Information
	MANDARN WK INC OF THOSND OK	Cole Information
	LA NAILS	Cole Information
	RITE AID	Cole Information
	AARON BROTHERS ART & FRAMING	Cole Information
	BUCA DI BEPPO	Cole Information

FINDINGS

Year	Uses	Source
2005	OLD NAVY	Cole Information
2000	AARON BROTHERS ART & FRAMING	Cole Information
	HOLLYWOOD VIDEO	Cole Information
	MANDARIN WOK CHINESE RESTAURANT	Cole Information
1995	AARON BROTHERS ART MARTS	Cole Information
	WORLD SAVINGS & LOAN ASSN	Cole Information
	THOUSAND OAKS STATIONERS INC	Cole Information
	THRIFTY DRUG STORES	Cole Information
	MANDARIN WOK CHINESE RSTRNT	Cole Information
	BLOOMS FLOWERS	Cole Information
1992	AARON BROS ART MART	Cole Information
	WORLD SVNGS&LN ASSN	Cole Information
	THRIFTY	Cole Information
	THOUSND OK STATIONR	Cole Information
	MANDARIN WOK RSTRNT	Cole Information
	THRIFTY DRUG INFO	Cole Information
	T S I FINANCIAL	Cole Information
	LOS ROBLES NATL BNK	Cole Information
	MANDARIN WOK REST	Cole Information
	CRAVINGS	Cole Information

215 N MOORPARK RD

Year	Uses	Source
2020	LUCKY'S DOG HOUSE	EDR Digital Archive
	PADAVO	EDR Digital Archive
	WAYNE W SMITH AN ACCOUNTANCY	EDR Digital Archive
	CRAZY KING KONG SUSHI	EDR Digital Archive
	SPARKLES & SPIKES	EDR Digital Archive
	ALPHATAX TAX SVC	EDR Digital Archive
	AIRTECH COMMUNICATIONS	EDR Digital Archive
	COLD STONE CREAMERY	EDR Digital Archive
2017	AIRTECH COMMUNICATIONS	Cole Information
	THOUSAND OAKS BEAUTY COLLECTION	Cole Information

FINDINGS

Year	Uses	Source
2017	SHOE PAVILION	Cole Information
	ALPHATAX TAX SERVICES	Cole Information
	COLD STONE CREAMERY	Cole Information
	RIVERLAND	Cole Information
	CRAZY KING KONG SUSHI	Cole Information
	LUCKYS DOG HOUSE	Cole Information
	SPARKLES & SPIKES	Cole Information
2014	AIRTECH COMMUNICATIONS	Cole Information
	THOUSAND OAKS BEAUTY COLLECTION	Cole Information
	SHOE PAVILION	Cole Information
	ALPHATAX TAX SERVICES	Cole Information
	COLD STONE CREAMERY	Cole Information
	RIVERLAND	Cole Information
	KIDS CLUB OUTLET STORE	Cole Information
	CRAZY KING KONG SUSHI	Cole Information
	LUCKYS DOG HOUSE	Cole Information
2010	KATHYS NAILS & SKIN CARE	Cole Information
	PICTURE PLACE	Cole Information
	SHOE PAVILION	Cole Information
	THOUSAND OAKS BEAUTY CLLCTN	Cole Information
	COLD STONE CREAMERY	Cole Information
	KIDS CLUB OUTLET STORE	Cole Information
	RED WING SHOE STORE	Cole Information
	AIRTECH	Cole Information
	AKIOS SUSHI	Cole Information
2005	COLD STONE CREAMERY OF THOUSAND OAKS	Cole Information
	TOLA SPA INC	Cole Information
	AIRTECH COMMUNICATIONS	Cole Information
	GLAM BOUTIQUE	Cole Information
	GOLDEN IMAGE JEWELERS	Cole Information
	OPTIC ZONE	Cole Information
	KIDS CLUB OUTLET STORE	Cole Information

FINDINGS

Year	Uses	Source
2005	OLD NAVY	Cole Information
	SHOE PAVILLION	Cole Information
	P SHOE	Cole Information
2000	KIDS CLUB OUTLET STORE	Cole Information
	BEAUTY COLLECTION THE THOUSAND OAKS	Cole Information
	BENCHMARK CONTRACTORS	Cole Information
	SPECTRUM SKINCARE	Cole Information
1995	KIDS CLUB	Cole Information
	SINGERS BIG & TALL	Cole Information
	COMPUTER VILLAGE INC	Cole Information
	CAAN CHILD ABUSE & NEGLECT	Cole Information
	HARTS JEWELERS	Cole Information
	CONEJO CAMERA & VIDEO	Cole Information
	FRANKS CHAR BROILER	Cole Information
	CONEJO VILLAGE SHOE REPAIR	Cole Information
	AKIOS SUSHI	Cole Information
	JANSS MALL	Cole Information
	OPTIC ZONE	Cole Information
1992	CA STREET GEAR	Cole Information
	KIDS CLUB	Cole Information
	C A A N CHILD ABUSE	Cole Information
	FASHION HOME	Cole Information
	HARTS JEWELERS	Cole Information
	FRANKS CHAR BROILER	Cole Information
	COMPUTER VILLAGE	Cole Information
	BIG&TALL SINGERS	Cole Information
	VILLAGE CAMERA	Cole Information
	OPTIC ZONE	Cole Information
	JANSS MALL	Cole Information
	CONEJO VLG SHOE RPR	Cole Information
	AKIOS SUSHI	Cole Information

FINDINGS

220 N MOORPARK RD

Year	Uses	Source
2020	ATM	EDR Digital Archive
2017	WELLS FARGO ATM	Cole Information

225 N MOORPARK RD

Year	Uses	Source
2020	SWEET TOOTH DENTAL CTR	EDR Digital Archive
	USA VEIN CLINICS	EDR Digital Archive
2017	MARSHALLS	Cole Information
	SWEET TOOTH DENTAL CENTER	Cole Information
	PAYLESS SHOESOURCE	Cole Information
2014	MARSHALLS	Cole Information
	SWEET TOOTH DENTAL CENTER	Cole Information
	PAYLESS SHOESOURCE	Cole Information
2010	MARSHALLS	Cole Information
	ALL ABOUT SMILES DENTISTRY	Cole Information
	PAYLESS SHOE SOURCE	Cole Information
2005	MARSHALLS	Cole Information
	ALI RAKHSHAN DDS	Cole Information
	RAKHSHAN ALI	Cole Information
2000	PAYLESS SHOESOURCE	Cole Information
1995	MARSHALLS	Cole Information
1992	MARSHALLS DEPT STR	Cole Information
	IMAGES	Cole Information

230 N MOORPARK RD

Year	Uses	Source
1992	BANK OF THE OAKS	Cole Information
	FIRST ST BANK	Cole Information

235 N MOORPARK RD

Year	Uses	Source
2020	MENJIVAR CLAUDIA L	EDR Digital Archive
	SHELTER HOPE PROJECT	EDR Digital Archive

FINDINGS

Year	Uses	Source
2020	MALCOLM FAMILY LLC	EDR Digital Archive
	Z-ULTIMATE SELF DEFENSE STUDIO	EDR Digital Archive
	SUNSET TERRACE RESTAURANT	EDR Digital Archive
	HAVEN CHOICE PROPERTY SLTNS	EDR Digital Archive
	EDIBLE ARRANGEMENTS	EDR Digital Archive
2017	LN COUTURE	Cole Information
	EDIBLE ARRANGEMENTS	Cole Information
	SUNSET TERRACE RESTAURANT	Cole Information
	UNITED STUDIOS OF SELF DEFENSE	Cole Information
	SUZANNE WADE	Cole Information
	RALEEN HUTCHINGS	Cole Information
2014	EDIBLE ARRANGEMENTS THOUSAND OAKS	Cole Information
	SUNSET TERRACE RESTAURANT	Cole Information
2010	LN COUTURE	Cole Information
	US POST OFFICE	Cole Information
	ALLENS WATCH & JEWELRY REPAIR	Cole Information
	EDIBLE ARRANGEMENTS	Cole Information
	UNITED STUDIOS OF SELF DEFENSE	Cole Information
	SUNSET TERRACE RESTAURANT	Cole Information
	DAVID TOON	Cole Information
2005	UNITED STUDIOS OF SELF DEFENSE	Cole Information
	CHAOS SURF SKATE & SNOW	Cole Information
	CONFETTI	Cole Information
	TAMELA JEWELRY	Cole Information
	PRETZELMAKER JANSS MARKETPLACE	Cole Information
2000	PRETZELMAKER JANSS MARKETPLACE	Cole Information
	CHAOS SKATE SURF SNOW ROCK N ROLL	Cole Information
	JAROD LEGSDIN	Cole Information
1995	METS PET EMPORIUM	Cole Information
	JANSS MALL COIN LAUNDRY	Cole Information
	YOGURT PLUS	Cole Information
	VANS TENNIS SHOES	Cole Information

FINDINGS

Year	Uses	Source
1995	ROSE COTTAGE	Cole Information
	FIRST STRING SPORTING GOODS	Cole Information
	G JS SALONS	Cole Information
	VILLAGE CLEANERS	Cole Information
1992	G JS SALON	Cole Information
	G T E PHONE MART	Cole Information
	VANS TENNIS SHOES	Cole Information
	FIRST STRING SPRTNG	Cole Information
	YOGURT PLUS	Cole Information
	ROSE COTTAGE	Cole Information
	JANSS MALL LAUNDRY	Cole Information
	PET EMPORIUM	Cole Information
	SHEEPSKIN TRDG POST	Cole Information
	VILLAGE CLEANERS	Cole Information

245 N MOORPARK RD

Year	Uses	Source
2020	SHAWARMA KING	EDR Digital Archive
	FRESH FALAFEL INC	EDR Digital Archive
	GRECOS NEW YORK PIZZERIA	EDR Digital Archive
2017	L&L HAWAIIAN BARBECUE	Cole Information
	SUBWAY	Cole Information
	GRECOS NEW YORK PIZZERIA	Cole Information
	SALAD GOURMET	Cole Information
2014	L&L HAWAIIAN BARBECUE	Cole Information
	SUBWAY SANDWICHES	Cole Information
2010	BURGER KING	Cole Information
	SUBWAY	Cole Information
	GRECOS NEW YORK PIZZERIA	Cole Information
	L & L HAWAIIAN BARBECUE	Cole Information
	AHOA GROUP INC	Cole Information
2005	PITA WRAPS INC	Cole Information
	L & L HAWAIIAN BARBEQUE	Cole Information

Year	Uses	Source
2005	QUIZNOS STORE 3505	Cole Information
	KING BURGER	Cole Information
2000	BURGER KING	Cole Information
	CALIFORNIA FRESH MEXICAN GRILL	Cole Information
	KING BURGER	Cole Information

255 N MOORPARK RD

Year	Uses	Source
2020	REGAL JANSS MARKETPLACE	EDR Digital Archive
2017	REGAL JANSS MARKETPLACE 9	Cole Information
2014	REGENCY THEATERS INC	Cole Information
2010	MANN NINE MARKETPLACE THEATRES	Cole Information
2005	MANN NINE MARKETPLACE THEATRES	Cole Information
2000	MANN NINE MARKETPLACE THEAT	Cole Information

259 N MOORPARK RD

Year	Uses	Source
2017	JANSS MARKETPLACE	Cole Information
2014	JANSS MARKETPLACE	Cole Information

265 N MOORPARK RD

Year	Uses	Source
2020	SHARKY'S WOODFIRED MEXICAN	EDR Digital Archive
2017	DAPHNES GREEK CAFE	Cole Information
	SHARKYS JANSS MARKETPLACE	Cole Information
2014	DAPHNES GREEK CAFE	Cole Information
	QDOBA MEXICAN GRILL	Cole Information
2010	DAPHNES GREEK CAFE	Cole Information
	INVITATION SPOT	Cole Information
2005	COFFEE N DREAMS	Cole Information
	SUNGLASSES HUT INTERNATIONAL	Cole Information
	N COFFEE	Cole Information
2000	BEANSCENE EXPRESSO	Cole Information

FINDINGS

275 N MOORPARK RD

Year	Uses	Source
2020	JANSS MARKETPLACE	EDR Digital Archive
	PADAVO	EDR Digital Archive
	ELECTRIC CHARGING STATION	EDR Digital Archive
2017	BURLINGTON COAT FACTORY	Cole Information
	JANSS MARKETPLACE	Cole Information
	DRESSBARN	Cole Information
	SHELTER HOPE PETSHOP	Cole Information
2014	BURLINGTON COAT FACTORY	Cole Information
	JANSS MARKETPLACE	Cole Information
	DRESSBARN	Cole Information
	SHELTER HOPE PETSHOP	Cole Information
2010	SONUS HEARING CARE CTR	Cole Information
	JANSS MARKETPLACE	Cole Information
2005	PICTURE PEOPLE INC	Cole Information
	GRAFTERS GUILD	Cole Information
	FORMAL IMAGE	Cole Information
	CLOTHESTIME	Cole Information
	JANSS MARKETPLACE 10233	Cole Information
	HEARING HEALTH SERVICES	Cole Information
	JEFFREY B REID MA	Cole Information
	RELAX STATION	Cole Information
	NIKO S WORLD	Cole Information
2000	FORMAL IMAGE	Cole Information

280 N MOORPARK RD

Year	Uses	Source
1995	SO FIT WOMAN	Cole Information
1992	SO FIT WOMAN	Cole Information

285 N MOORPARK RD

Year	Uses	Source
2017	BURLINGTON COAT FACTORY	Cole Information

FINDINGS

290 N MOORPARK RD

Year	Uses	Source
1995	DOMINOS PIZZA	Cole Information
1992	DOMINOS PIZZA	Cole Information

296 N MOORPARK RD

Year	Uses	Source
1992	ARCHERY SPORTS	Cole Information

315 N MOORPARK RD

Year	Uses	Source
2000	CHAMBERLIN JOHN HAIR DESIGN	Cole Information
1995	PAYLESS SHOE SOURCE	Cole Information
	CARLSON TRAVEL NETWORK	Cole Information
	HOLIDAY HARDWARE	Cole Information
	STANDARD BEAUTY SUPPLY	Cole Information
	THOUSAND OAKS SEWING CTR	Cole Information
	VILLAGE STYLE ETC	Cole Information
	BROWN BAG DELI	Cole Information
	LASER & VIDEO	Cole Information
	JOHN CHAMBERLIN HAIR DESIGN	Cole Information
	FRAMES	Cole Information
	VALENTINO SKIN CARE SALON	Cole Information
	TONY LASCHI HAIR DESIGNER	Cole Information
	SANTARCANGELO, KATHY	Cole Information
1992	SINGER CO DEALERS	Cole Information
	LASCHI TONY HR DSGN	Cole Information
	VALENTINO SKIN CARE	Cole Information
	HOLIDAY HARDWARE	Cole Information
	VILLAGE STYLE ETC	Cole Information
	SACRED HRT RLGS	Cole Information
	BROWN BAG DELI	Cole Information
	LASER&VIDEO	Cole Information
	PAYLESS SHOESOURCE	Cole Information
	CARLSON TRVL NTWRK	Cole Information

Year	Uses	Source
1992	FRAMES	Cole Information
	STANDRD BTY SPL	Cole Information
	CHAMBERLIN J HAIR	Cole Information

316 N MOORPARK RD

Year	Uses	Source
2000	CARPETERIA THOUSAND OAKS	Cole Information
1995	CARPETERIA	Cole Information
1992	CARPETERIA	Cole Information

321 N MOORPARK RD

Year	Uses	Source
2005	WASSER & MERRIN MDS	Cole Information

324 N MOORPARK RD

Year	Uses	Source
1995	BASKIN ROBBINS ICE CREAM	Cole Information
1992	BASKIN ROBBINS 31	Cole Information

333 N MOORPARK RD

Year	Uses	Source
2017	CALIFORNIA CEREBROVASCULAR INSTITUTE	Cole Information

348 N MOORPARK RD

Year	Uses	Source
1995	ERIK LARSEN TRAVEL AGENCY	Cole Information
1992	ERIK LARSEN TRVL AG	Cole Information
	LARSEN ERIK TRVL AG	Cole Information

356 N MOORPARK RD

Year	Uses	Source
1992	CONEJO SIGNS	Cole Information
	BOUDOIR CLASSICS	Cole Information

FINDINGS

358 N MOORPARK RD

Year	Uses	Source
1995	BARWICKS NEEDLEWORK PATIO	Cole Information
1992	BARWICKS NEEDLEWORK	Cole Information

360 N MOORPARK RD

Year	Uses	Source
1995	QUILT INN	Cole Information
1992	QUILT INN THE	Cole Information

364 N MOORPARK RD

Year	Uses	Source
1995	CONEJO CENTER BARBER SHOP	Cole Information
1992	CONEJO CNTR BRBR SH	Cole Information

372 N MOORPARK RD

Year	Uses	Source
1995	CONEJO VALLEY OPTOMETRY CTR	Cole Information
	WERKSMAN, IRVING S	Cole Information
1992	WERKSMAN IRVING DR	Cole Information

382 N MOORPARK RD

Year	Uses	Source
1995	MEADES COIN OPERATED	Cole Information
1992	MEADES COIN OPRTD	Cole Information

386 N MOORPARK RD

Year	Uses	Source
1995	MR CLEANER	Cole Information
	NEWBURY REPAIR SHOP	Cole Information
1992	MR CLEANER	Cole Information

388 N MOORPARK RD

Year	Uses	Source
1992	THAI KITCHEN	Cole Information

FINDINGS

390 N MOORPARK RD

Year	Uses	Source
2020	BEST BUY	EDR Digital Archive
	PACIFIC SALES KITCHEN & BATH	EDR Digital Archive
2017	BEST BUY	Cole Information
	ADT SECURITY SERVICES	Cole Information
	VERIZON WIRELESS	Cole Information
2014	ADT ACTIVATION & ALL NEW SALES	Cole Information
	BEST BUY	Cole Information
	VZW AT BEST BUY 112 THOUSAND OAKS	Cole Information
	ADT SECURITY SERVICES	Cole Information
2010	BEST BUY	Cole Information
2005	MAGNOLIA HOME THEATRE	Cole Information

392 N MOORPARK RD

Year	Uses	Source
2005	BEST BUY CO INC	Cole Information

394 N MOORPARK RD

Year	Uses	Source
2020	TOTAL WINE & MORE	EDR Digital Archive
2017	TOTAL WINE & MORE	Cole Information
2014	TOTAL WINE & MORE	Cole Information
2010	OFFICE MAX	Cole Information
2005	GATEWAY COUNTY OFCMX STLT	Cole Information
	OFFICEMAX	Cole Information
2000	OFFICEMAX	Cole Information

396 N MOORPARK RD

Year	Uses	Source
2020	ROSS DRESS FOR LESS	EDR Digital Archive
2017	ROSS DRESS FOR LESS	Cole Information
2014	ROSS DRESS FOR LESS	Cole Information
2010	ROSS DRESS FOR LESS	Cole Information
2005	ROSS STORES INC	Cole Information

Year	Uses	Source
2000	ROSS STORES INCORPORATED	Cole Information
1992	ROSS STORES INC	Cole Information

397 N MOORPARK RD

Year	Uses	Source
2020	TIMS AIR DUCT CLEANING	EDR Digital Archive

398 N MOORPARK RD

Year	Uses	Source
2020	DRAUGHTS RESTAURANT & BAR	EDR Digital Archive
2017	DRAUGHTS RESTAURANT & BAR	Cole Information
2014	DRAUGHTS RESTAURANT & BAR	Cole Information
2010	STUFT PIZZA & BREWING CO	Cole Information
2005	STUFT PIZZA & BREWING CO	Cole Information

400 N MOORPARK RD

Year	Uses	Source
2020	MIMI'S BISTRO + BAKERY	EDR Digital Archive
2017	NATIONWIDE AUTO DELIVERY THOUSAND OA	Cole Information
	MIMIS CAFE	Cole Information
2014	MIMIS CAFE	Cole Information
2010	MIMIS CAFE	Cole Information
2005	SWH	Cole Information
2000	MIMIS CAFE	Cole Information

401 N MOORPARK RD

Year	Uses	Source
2017	HOOTERS	Cole Information
2014	HOOTERS THOUSAND OAKS	Cole Information
2010	FUDDRUCKERS	Cole Information
2005	PAT & OSCARS	Cole Information
	PAT & OSCAR RESTAURANT DINING	Cole Information
	SIZZLER RESTAURANTS	Cole Information
2000	SIZZLER RESTAURANTS LOCATIONS	Cole Information

Year	Uses	Source
1995	SIZZLER	Cole Information
1992	SIZZLER STEAK SEAFD	Cole Information

428 N MOORPARK RD

Year	Uses	Source
2020	NAIL CARE SALON	EDR Digital Archive
2017	PARIS NAILS	Cole Information
2014	PARIS NAILS	Cole Information
2010	NAIL CARE SALON	Cole Information
2005	NAIL CARE SALON	Cole Information
1995	VILLAGE COURT CLEANERS	Cole Information
1992	VILLAGE COURT CLNRS	Cole Information

430 N MOORPARK RD

Year	Uses	Source
2010	ADVANCED LOCK & SECURITY	Cole Information
2000	ADVANCED LOCK & SECURITY	Cole Information
1995	ADVANCED LOCK & SECURITY	Cole Information
1992	ADVANCED LOCK&SCRTY	Cole Information

432 N MOORPARK RD

Year	Uses	Source
2017	MALYS	Cole Information
2014	MALYS	Cole Information
	SALONCENTRICS	Cole Information
2010	MALYS	Cole Information
1995	NAIL CARE SALON	Cole Information
1992	NAIL CARE SALON	Cole Information

434 N MOORPARK RD

Year	Uses	Source
2020	SALON CENTRIC	EDR Digital Archive
2017	SALONCENTRIC	Cole Information
1995	COMPUTER SPIRIT	Cole Information
	CONEJO INFORMATION SVC	Cole Information

Year	Uses	Source
1992	COMPUTER SPIRIT	Cole Information
	CONEJO INFO SERVICE	Cole Information

436 N MOORPARK RD

Year	Uses	Source
2020	CURVES	EDR Digital Archive
2017	FRAMES BY YOU	Cole Information
2014	FRAMES BY YOU	Cole Information
2010	FRAMES BY YOU	Cole Information
1995	SALONS NUVO	Cole Information

440 N MOORPARK RD

Year	Uses	Source
2020	SUBWAY	EDR Digital Archive
2017	SUBWAY	Cole Information
	FRAMES BY YOU	Cole Information
2014	SUBWAY SANDWICHES	Cole Information
2010	SUBWAY	Cole Information
2005	FRAMES BY YOU	Cole Information
2000	FRAMES BY YOU	Cole Information
1995	FRAMES BY YOU	Cole Information
1992	FRAMES BY YOU	Cole Information

442 N MOORPARK RD

Year	Uses	Source
2020	RAI RAJINDER	EDR Digital Archive
	ALL MEDICAL DRUGS-COMPOUNDING	EDR Digital Archive
2017	ALL MED DRUGS & COMPOUNDING PHARMACY	Cole Information
	ALL MED DRUGS	Cole Information
2014	ALL MED DRUGS	Cole Information
2010	ALL MED DRUGS	Cole Information
1995	ALL MED DRUGS	Cole Information
1992	ALL MED DRUGS	Cole Information

FINDINGS

446 N MOORPARK RD

Year	Uses	Source
2020	KUMON MATH & READING CTR	EDR Digital Archive
2014	KUMON MATH & READING CENTERS	Cole Information
2005	JIMS FLOWERS	Cole Information
2000	JIMS FLOWERS	Cole Information
1995	JIMS FLOWERS	Cole Information
1992	JIMS FLOWER	Cole Information

448 N MOORPARK RD

Year	Uses	Source
2020	FRINGE	EDR Digital Archive
2017	KIDS CUTS	Cole Information
2014	KIDS CUTS	Cole Information
2010	KIDS CUTS	Cole Information
2005	KIDS CUTS	Cole Information
2000	KIDS CUTS	Cole Information
1995	SHAKLEE	Cole Information
1992	SHAKLEE PRODS T OKS	Cole Information
	ARENDTS, DARRELL	Cole Information

449 N MOORPARK RD

Year	Uses	Source
2017	CHICKFILA	Cole Information
2010	EL TORITO MEXICAN GRILL	Cole Information
2005	EL TORITO MEXICAN RESTAURANT & CANTE	Cole Information
2000	EL TORITO MEXICAN RESTAURANT & CANTINA	Cole Information
1995	EL TORITO RESTAURANT	Cole Information
1992	EL TORITO REST	Cole Information

450 N MOORPARK RD

Year	Uses	Source
2020	THOUSAND WOK ASIAN BISTRO	EDR Digital Archive

FINDINGS

Year	Uses	Source
2017	THOUSAND WOK ASIAN BISTRO & SUSHI BA	Cole Information
2014	ONCE UPON A CHILD	Cole Information
	THOUSAND WOK ASIAN BISTRO & SUSHI BA	Cole Information
2005	CLARAS COLLECTIONS UNLIMITED	Cole Information
2000	FAMILY DENTAL CARE	Cole Information
1995	FAMILY DENTAL CARE	Cole Information
1992	FAMILY DENTAL CARE	Cole Information

467 N MOORPARK RD

Year	Uses	Source
2017	SIMONIZ JANSS MALL CAR WASH	Cole Information
2014	SIMONIZ JANSS MALL CAR WASH	Cole Information
2010	SIMONIZ JANSS MALL CAR WASH	Cole Information
2005	WASH DEPOT AUTO CENTERS LP	Cole Information
	SIMONIZ CAR WASH	Cole Information
1995	JANSS MALL CAR WASH	Cole Information
1992	JANSS MALL CAR WASH	Cole Information

484 N MOORPARK RD

Year	Uses	Source
2020	JACK IN THE BOX	EDR Digital Archive
2017	JACK IN THE BOX	Cole Information
2014	JACK IN THE BOX	Cole Information
	JACK IN THE BOX 351	Cole Information
2010	JACK IN THE BOX	Cole Information
2005	JACK IN THE BOX FAMILY RESTAURANTS	Cole Information
	OCCUPANT UNKNOWN	Cole Information
1995	JACK IN THE BOX	Cole Information
1992	JACK IN THE BOX	Cole Information

N MOORPRK RD

166 N MOORPRK RD

Year	Uses	Source
2000	JAMILA DIABETES CENTER	Cole Information
	YY ALTERNATIVE HEALING	Cole Information
	GUARDS DENTAL ORTHODONTICS	Cole Information
	DIMENSIONS DENTAL STUDIO LLC	Cole Information
	THOMAS CURTIS MD INCORPORATED	Cole Information
	TOWNE HEALTHCARE MEDICAL CLINIC	Cole Information
	TOWNE HEALTHCARE MEDICAL	Cole Information

180 N MOORPRK RD

Year	Uses	Source
2000	MATTRESS DISCOUNTERS	Cole Information

205 N MOORPRK RD

Year	Uses	Source
2000	RITE AID PHARMACIES THOUSAND OAKS	Cole Information
	FRONTPAGE NEWSSTAND	Cole Information
	WORLD SAVINGS AND LOAN ASSOCIATION SAVINGS	Cole Information

215 N MOORPRK RD

Year	Uses	Source
2000	FRANKS CHAR BROILER	Cole Information
	SINGERS BIG & TALL THOUSAND OAKS	Cole Information
	BEAUTY COLLECTION THE THOUSAND OAKS	Cole Information

255 N MOORPRK RD

Year	Uses	Source
2000	MOVIEFONE INCORPORATED	Cole Information

275 N MOORPRK RD

Year	Uses	Source
2000	STYLES FOR LESS	Cole Information

398 N MOORPRK RD

Year	Uses	Source
2000	CARPETERIA THOUSAND OAKS	Cole Information

428 N MOORPRK RD

Year	Uses	Source
2000	NAIL CARE SALON	Cole Information

450 N MOORPRK RD

Year	Uses	Source
2000	ONCE UPON A CHILD	Cole Information

467 N MOORPRK RD

Year	Uses	Source
2000	JANSS MALL SIMONIZE CAR WASH	Cole Information

484 N MOORPRK RD

Year	Uses	Source
2000	JACK-IN-THE-BOX FAMILY RESTAURANTS THOUSAND OAKS	Cole Information

OAK TREE LN

400 OAK TREE LN

Year	Uses	Source
2002	XXXX	Haines & Company, Inc.

462 OAK TREE LN

Year	Uses	Source
1992	ALTROCK, BRUCE W	Cole Information

470 OAK TREE LN

Year	Uses	Source
2020	MERE JONES	EDR Digital Archive
2017	YALETH EFPARZA	Cole Information
	MEGAN MCFARLAND	Cole Information
	ALFONSO ZURITA	Cole Information
	ELIAS TORRES	Cole Information

FINDINGS

Year	Uses	Source
2014	ELHAM ABEDELAHAD	Cole Information
	SHUSHUO WU	Cole Information
2010	ANTONIO ORTEGA	Cole Information
	FRANCESCA RODRIGUEZ	Cole Information
	FAN LONG	Cole Information
2005	RAHUL YARALA	Cole Information
	BAHMAN SAFINEJAD	Cole Information
	SCOTT VONWELLER	Cole Information
2000	LARRY DUBOISE	Cole Information
	SUE FIEWEGER	Cole Information
	DAISY MASTROIANNI	Cole Information
	AMY HULL	Cole Information
1995	CARRICO, MARIA T	Cole Information
1992	ESPINOZA, LARRY	Cole Information

472 OAK TREE LN

Year	Uses	Source
2002	SCHEPEL Chad	Haines & Company, Inc.

485 OAK TREE LN

Year	Uses	Source
2020	MARIE BENSON	EDR Digital Archive
2017	SHREELAKSHMI GANESAN	Cole Information
	BRITTANY YARBROW	Cole Information
2014	DELIA ABBOTT	Cole Information
	BRITTANY YARBROW	Cole Information
	MICHELLE MAGOFFIN	Cole Information
2010	JOHN STAMBELOS	Cole Information
	ROSA JAIMES-RIOS	Cole Information
	VELUSANY RAJESH	Cole Information
	LISBETH SCHIOENNING	Cole Information
	JULIO CALAM	Cole Information
2002	C TWOMEY Brian	Haines & Company, Inc.
2000	ALAN BOSETTI	Cole Information

FINDINGS

Year	Uses	Source
2000	BRIAN TWOMEY	Cole Information
	JOHN BARTON	Cole Information
1995	HILL, LOLITA	Cole Information
	ALTMARK, BARRY P	Cole Information
1992	DOYLE, DORIS M	Cole Information
	WARREN, ROBERT E	Cole Information

487 OAK TREE LN

Year	Uses	Source
2020	DAKOTA HODGE	EDR Digital Archive
	TAMMY HODGE	EDR Digital Archive
	KASSIDI HODGE	EDR Digital Archive
	BRENT HODGE	EDR Digital Archive
2017	REGINA ENGELKEN	Cole Information
	DARIUS KIRKSEY	Cole Information
	TY OTTO	Cole Information
2014	IAN KELLEY	Cole Information
2010	LUIS DUARTE	Cole Information
	KELA KIRKSEY	Cole Information
2005	KALEEM KHAN	Cole Information
	SANDRO RANUCCI	Cole Information
	RAUL SANCHEZ	Cole Information
	MARTHA KELLEY	Cole Information
2002	ALEXANDER Amir	Haines & Company, Inc.
	MUHAMMAD Khald	Haines & Company, Inc.
2000	HARRY ACHENBACH	Cole Information
	VENKATA GADDAM	Cole Information
1995	PFAFF, CARL M	Cole Information
	HOLLAND, KENNETH	Cole Information
	GARBUTT, MAX	Cole Information
1992	BISERA, JULIE	Cole Information
	GARBUTT, MAX	Cole Information
	TAYLOR, PAUL JR	Cole Information

FINDINGS

490 OAK TREE LN

Year	Uses	Source
2017	KRISTIN MELSON	Cole Information
	CHRIS WEINER	Cole Information
	NAKIA FLEMING	Cole Information
	MATTHEW FRIEDMAN	Cole Information
2014	DANIEL BINION	Cole Information
	ODAY HISMEH	Cole Information
2010	CHRIS WEINER	Cole Information
	HANS STEGEBY	Cole Information
	JONATHAN KOPCZYNSKI	Cole Information
	EDWARD BERNS	Cole Information
2005	LYDIA BLAAKMAN	Cole Information
2000	ALICE ERPELDING	Cole Information
1995	MANDEL, FRED L	Cole Information
1992	ERPELDING, WILLIAM	Cole Information

507 OAK TREE LN

Year	Uses	Source
1995	NEWMAWN, JOSEPH	Cole Information

508 OAK TREE LN

Year	Uses	Source
2002	RICE Frederick	Haines & Company, Inc.

509 OAK TREE LN

Year	Uses	Source
2002	OBALLARD Raymond	Haines & Company, Inc.

510 OAK TREE LN

Year	Uses	Source
2020	SOFIA WILLIS	EDR Digital Archive
	SARAH WILLIS	EDR Digital Archive
2017	S BEEMER	Cole Information
	LANDRY KIYABU	Cole Information
	GISELLE CINTRON	Cole Information

FINDINGS

Year	Uses	Source
2014	SHAO SU	Cole Information
	KUAN CHEN	Cole Information
	ELIZABETH WINTER	Cole Information
2005	STEVE MAIORCA	Cole Information
	ANDREW NICHOLLS	Cole Information
2000	YOUNG SHIN	Cole Information
	HYEJIN CHOE	Cole Information
	QIAO YAN	Cole Information
1995	SWAGER, CINDY L	Cole Information
	MORRELL, BRANDON	Cole Information
	WARNER, THOMAS	Cole Information
	LOPEZ, DULCE M	Cole Information
	YAN, QIAO	Cole Information
	COWAN, ROGER L	Cole Information
1992	LACROIS, A E	Cole Information
	WARNER, THOMAS	Cole Information
	YAN, QIAO	Cole Information

520 OAK TREE LN

Year	Uses	Source
2017	JR MCCARTER	Cole Information
	KEITH WASSMUTH	Cole Information
	ANDRES MARQUEZ	Cole Information
2014	KEITH WASSMUTH	Cole Information
	JULIE CAMPBELL	Cole Information
2010	VAISHNAVI CHANDRAMOHAN	Cole Information
	KEITH WASSMUTH	Cole Information
2005	HKESHER HISRAELI	Cole Information
	LIVING IS FUN ENTERPRISES	Cole Information
	TACHAN CONSTRUCTION	Cole Information
	LEANING IS FUN ENTERPRISES	Cole Information
	VICTOR ANDRADE	Cole Information
	ARMIN NIKRAVAN	Cole Information

FINDINGS

Year	Uses	Source
2005	JR MCCARTER	Cole Information
	KEITH WASSMUTH	Cole Information
	TOM WOLFF	Cole Information
	EDUARDO MOLINA	Cole Information
2002	JONSELLSIrna	Haines & Company, Inc.
	RICHARDSON Dors	Haines & Company, Inc.
2000	MANNY ALPERT	Cole Information
	SHERRI STONE	Cole Information
	DORIS RICHARDSON	Cole Information
1995	KRASNOFF, LISA	Cole Information
	MAMYKON, JOSHUA	Cole Information
	KLEM, WILLIAM	Cole Information
1992	KRASNOFF, LISA	Cole Information
	WOOD, TERRY	Cole Information
	WONG, DAVID	Cole Information
1970	Young Glen	General Telephone Company of California

524 OAK TREE LN

Year	Uses	Source
2002	BARLETTA Gerald	Haines & Company, Inc.

530 OAK TREE LN

Year	Uses	Source
2020	JAMES BICKMORE-HUTT	EDR Digital Archive
2017	GONZALO CENTENA	Cole Information
	JESUS HUERTA	Cole Information
2014	MATTHEW SELLE	Cole Information
	BEZALEEL BENJAMIN	Cole Information
2010	RICHARD MEYER	Cole Information
	SOO KIM	Cole Information
	MERINO MUNOZ	Cole Information
	JESUS HUERTA	Cole Information
2005	LEON ISTAMBOULI	Cole Information
	DEAN KLIPFEL	Cole Information

FINDINGS

Year	Uses	Source
2002	LOOSE Danela	Haines & Company, Inc.
	LOOSE Marku s	Haines & Company, Inc.
2000	LAILA WIEDEMAN	Cole Information
1995	GREEN, JEFFREY L	Cole Information

533 OAK TREE LN

Year	Uses	Source
2017	CHRIS MICHAELS	Cole Information
	JOHN REZA	Cole Information
	ANTHONY PUGLIONESI	Cole Information
	RENE BEAUCHAMP	Cole Information
	JOE PIECHOWSKI	Cole Information
2014	JOHN REZA	Cole Information
	REZA KHORASANIZADEH	Cole Information
	SEJAL GANDHI	Cole Information
	NADIA ABDULHAI	Cole Information
	SYD SILVERSTEIN	Cole Information
2010	KRISTIN MEINHOFER	Cole Information
	ALAN BOSETTI	Cole Information
	ABRAHAM SAMUEL	Cole Information
2005	JOSEPH STEIGERWALD	Cole Information
	ALAN BOSETTI	Cole Information
	XUESONG GUAN	Cole Information
2002	XXXX	Haines & Company, Inc.
2000	CAROLE HUNSICKER	Cole Information
	J STEIGERWALD	Cole Information
1995	BAKER, DANIEL E	Cole Information
	SATTERLY, DIANE	Cole Information
1992	BAKER, DANIEL E	Cole Information
1970	Kelley Jas W	General Telephone Company of California
	Toew s Gary G	General Telephone Company of California

FINDINGS

535 OAK TREE LN

Year	Uses	Source
2017	REED BALL	Cole Information
	SHAMIR SHAHAMIRI	Cole Information
	ANDREW BONICA	Cole Information
	RICHARD MERREL	Cole Information
2014	LANDEEN HEATING & AIR CONDITIONING	Cole Information
	ADOLFO ARRIAZA	Cole Information
	DREW SCHUSTER	Cole Information
	SEMITI SILIKULA	Cole Information
	RAUL PANTOJA	Cole Information
	VISHWAS JADHAV	Cole Information
2010	HIMANI VYAS	Cole Information
	SEMITI SILIKULA	Cole Information
2005	ADOLFO ARRIAZA	Cole Information
	NOUREDDINE MATINE	Cole Information
	SURAJIT BHATTACHARYA	Cole Information
2002	OLIN Julie	Haines & Company, Inc.
	A TRAMMELLSco E	Haines & Company, Inc.
2000	JULIE OLIN	Cole Information
	B PRACHYL	Cole Information
	TRENT MARTIN	Cole Information
	SCOTT TRAMMELL	Cole Information
1995	DELAGUARDIA, AGUSTIN	Cole Information
	CRAWFORD, JIM	Cole Information
1992	RODGERS, NED	Cole Information

549 OAK TREE LN

Year	Uses	Source
2002	PETERSONMark	Haines & Company, Inc.

558 OAK TREE LN

Year	Uses	Source
2002	COHEN Michael	Haines & Company, Inc.

FINDINGS

567 OAK TREE LN

Year	Uses	Source
2002	CORONA Fernando	Haines & Company, Inc.

570 OAK TREE LN

Year	Uses	Source
2017	MORGAN EVANS	Cole Information
	AGUSTIN LARA	Cole Information
	BRANDON FEIG	Cole Information
	DAN MALLOR	Cole Information
2014	ANTHONY DOMENICI	Cole Information
	KIER STUMPF	Cole Information
	JEFF NEUMEISTER	Cole Information
	JOSE TREJO	Cole Information
2010	SEAN EDWARDSEN	Cole Information
	MORGAN EVANS	Cole Information
	J TREJO	Cole Information
	TAI WEN	Cole Information
2005	MAHALAKSHM MANI	Cole Information
	BRETT KYLE	Cole Information
	J TREJO	Cole Information
	CHRISTOPHER DARDEN	Cole Information
	MARK ARNOLD	Cole Information
2002	PARKS Gerard	Haines & Company, Inc.
	PARKS Kath Menhe	Haines & Company, Inc.
2000	GRAHAM WOOD	Cole Information
	DORIS CASTILLO	Cole Information
	SCOTT WANMAKER	Cole Information
	MARY WANAMAKER	Cole Information
1995	ASHER, MICHAEL	Cole Information
	CONSOLI, JOSEPH R	Cole Information
	MILES, SANDY	Cole Information
	NEWMAWN, JOSEPH	Cole Information
	NEWMAN, JOSEPH	Cole Information

Year	Uses	Source
1970	Skinner Robt M	General Telephone Company of California

OAK TREE LNAPT

487 OAK TREE LNAPT

Year	Uses	Source
2010	PONKA TYAGI	Cole Information

OAKTREE IN

520 OAKTREE IN

Year	Uses	Source
1993	Wong David	GTE
	Wong David	GTE
	Wong Doreen @Thousand Oaks	GTE

OAKTREE L N

470 OAKTREE L N

Year	Uses	Source
1975	Cole Elaine	General Telephone Company of California

OAKTREE LN

470 OAKTREE LN

Year	Uses	Source
1993	Espinoza Larry & Valerie	GTE
	Espinoza Larry & Valerie	GTE
1986	Kinder C	Pacific Bell
	Kinder C L @Camarillo	Pacific Bell
	Kinder Care Learning Centers	Pacific Bell
1985	Farhat Fardad	Pacific Telephone Co
	Kinder C	Pacific Telephone Co
1980	Kinder C	Polk
	Scott Ian	Polk
1975	Whittington Dottie	General Telephone Company of California
	Cole Elaine	Pacific Telephone Co

Year	Uses	Source
1970	Harrison Robt A	General Telephone Company of California
	Mersin A	General Telephone Company of California

485 OAKTREE LN

Year	Uses	Source
1993	Doyle Doris M	GTE
	Warren Robt E & Helen	GTE
	Doyle Doris M	GTE
	Warren Robt E & Helen	GTE
	Warren Robert & Tonya	GTE
1985	Smith Jas D	Pacific Telephone Co
1980	Asper Wallace J	Polk
	Hofacker David M	Polk
1975	Filter Elaine	General Telephone Company of California
	Oksas Rick G	General Telephone Company of California
	Fliter Elaine	Pacific Telephone Co
	Oksas Rick G	Pacific Telephone Co
1970	Freeland J E	General Telephone Company of California

487 OAKTREE LN

Year	Uses	Source
1993	Taylor Paul Jr	GTE
	Taylor Paul Jr	GTE
1985	Garbutt Max	Pacific Telephone Co
	Garbutt Max	Pacific Telephone Co
	Higgins B A	Pacific Telephone Co
1980	Garbutt Max	Polk
	Hart B D	Polk
	Horton Milfort C	Polk
1975	Lentz Rueben J	General Telephone Company of California
	Lentz Rueben J	Pacific Telephone Co
1970	Fidler Ridley	General Telephone Company of California

FINDINGS

490 OAKTREE LN

Year	*Uses*	*Source*
1993	Erpelding Wm	GTE
	Erpelding Wm	GTE
1986	Toews Garry G	Pacific Bell
1985	Erpelding Wm	Pacific Telephone Co
	Frank Gordon	Pacific Telephone Co
	Vahidi Vahid	Pacific Telephone Co
1980	Ratusnik Isaac	Polk
	Stoff Irwin & Helen	Polk
1975	Wieben B	General Telephone Company of California
	Wieben B	Pacific Telephone Co
1970	Ginsberg Steve	General Telephone Company of California

510 OAKTREE LN

Year	*Uses*	*Source*
1993	Lacroix A E	GTE
	Warner Thos	GTE
	Yan Qino	GTE
	Lacroix A E	GTE
	Warner Thos	GTE
	Warner Thos & Pamela	GTE
	Warner Tilla P MFCC	GTE
	Warner Tony	GTE
	Yan Qino	GTE
1985	Leon A E	Pacific Telephone Co
1980	Graham Wanda	Polk
	Hewitt Chas & Susan	Polk
	Hull S J	Polk
	Lerner Lawrence	Polk
	Taylor Drexel	Polk
1975	Jenkins Gene	General Telephone Company of California
	Mudd Raymond	General Telephone Company of California
	Jenkins Gene	Pacific Telephone Co

Year	Uses	Source
1975	Mudd Raymond	Pacific Telephone Co

520 OAKTREE LN

Year	Uses	Source
1993	Krasnoff Lisa	GTE
	Wood Terry	GTE
	Krasnoff Lisa	GTE
	Krasnow Eric @Oxnard	GTE
	Krasnow Eric @Oxnard	GTE
	Wood Terry	GTE
1980	Medlin Ronald & Sheree	Polk
	Stanford Ted	Polk
1975	Diegel Law rence CPA	General Telephone Company of California
	Phillips Linda	General Telephone Company of California
	Tuckmantel Chas	General Telephone Company of California
	Diegel Law rence CPA	Pacific Telephone Co
	Phillips Linda	Pacific Telephone Co
	Tuckmantel Chas	Pacific Telephone Co
1970	Pow ell Eddie	General Telephone Company of California

530 OAKTREE LN

Year	Uses	Source
1986	Loza Florence	Pacific Bell
1985	Loza Florence	Pacific Telephone Co
1980	Farmer Dale & Pat	Polk
	Hornbeck Robt J	Polk
1975	Green Robt M	General Telephone Company of California
1970	Fuller Chas	General Telephone Company of California
	Markow itz Milton	General Telephone Company of California

533 OAKTREE LN

Year	Uses	Source
1993	Baker Dan I E	GTE
	Baker Dan I E	GTE

FINDINGS

Year	Uses	Source
1993	Baker David	GTE
1986	Mc Millln Bill G	Pacific Bell
1985	Danielsen John	Pacific Telephone Co
1980	Caddell Randy L	Polk
	Danielsen John	Polk
	Eley Lorna	Polk
1975	Burns C	General Telephone Company of California
	Caylor Steve	General Telephone Company of California
	Hoepker Mary Ann	General Telephone Company of California
	Hoffman J	General Telephone Company of California
	Mouw dy Curtis H	General Telephone Company of California
1970	Conover John	General Telephone Company of California

535 OAKTREE LN

Year	Uses	Source
1993	Rodgers Ned	GTE
	Rodgers Ned	GTE
	Rodgers Organs No Charge To Calling Party	GTE
	Rodgers R @Camarillo	GTE
	Rodgers Rick & Cheryl @Thousand Oaks	GTE
1985	Woodw ard Gary P	Pacific Telephone Co
1980	Bryan Robt L	Polk
	Eveler D	Polk
	Frank Gordon	Polk
	Komorow ski Robt	Polk
1975	Hauge Margaret E	General Telephone Company of California
	Hauge Wm C	General Telephone Company of California
	Hauge Margaret E	Pacific Telephone Co
	Hauge Wm C	Pacific Telephone Co
	Nichols Earl E	Pacific Telephone Co
1970	Nichols Earl E	General Telephone Company of California

FINDINGS

570 OAKTREE LN

Year	*Uses*	*Source*
1985	Villarreal V	Pacific Telephone Co
	Wiley Donald W	Pacific Telephone Co
1980	Adams Larry	Polk
	Bertram Bill	Polk
	Villarreal V	Polk
	Wiley Donald W	Polk
1975	Huffine Noel	General Telephone Company of California
	Lambert D	General Telephone Company of California
	Hardesty K	Pacific Telephone Co
	Huffine Noel	Pacific Telephone Co
	Lambert D	Pacific Telephone Co
	Weldlnger J W	Pacific Telephone Co
1970	Connors Thos J	General Telephone Company of California
	Evelove E	General Telephone Company of California
	Mukutmoni Tapas Dr	General Telephone Company of California

OAKTREE LRI

535 OAKTREE LRI

Year	*Uses*	*Source*
1975	Nichols Earl E	General Telephone Company of California

OFC 180 N MOORPARK RD

0 OFC 180 N MOORPARK RD

Year	*Uses*	*Source*
1993	Thousand Oaks	GTE
	From Ventura Telephones Call	GTE

OK TREE LN

487 OK TREE LN

Year	*Uses*	*Source*
1970	Caplan Edw L	General Telephone Company of California

490 OK TREE LN

Year	Uses	Source
1970	Marshall L M	General Telephone Company of California

520 OK TREE LN

Year	Uses	Source
1970	Sourial AS Dr	General Telephone Company of California

PENNSFIELD PL

462 PENNSFIELD PL

Year	Uses	Source
2010	CHARLES IMBER	Cole Information

463 PENNSFIELD PL

Year	Uses	Source
2020	ADVANCE FINANCIAL	EDR Digital Archive
	SCHILLO FINANCIAL INSUR SVC CO	EDR Digital Archive
	BRIGHTSTAR CARE CONEJO VALLEY	EDR Digital Archive
	SPECTOR M STEVEN CPA	EDR Digital Archive
2017	HAYNES BETH PHD	Cole Information
	INSTITUTIONAL BOND NETWORK	Cole Information
	THE MORRISON GROUP	Cole Information
	CONEJO VALLEY BOARD OF REALTORS & MU	Cole Information
	M STEVEN SPECTOR CPA	Cole Information
	MURRAY INSURANCE AGENCY	Cole Information
	HAYNES BETH	Cole Information
2014	NEWBERRY PARK REALTY	Cole Information
	BETH HAYNES PHD	Cole Information
	THE MORRISON GROUP	Cole Information
	OVERTON & ASSOCIATES	Cole Information
	INSTITUTIONAL BOND NETWORK	Cole Information
	CONEJO VALLEY BOARD OF REALTORS & MU	Cole Information
	MURRAY INSURANCE AGENCY	Cole Information

FINDINGS

Year	Uses	Source
2014	HAYNES BETH	Cole Information
2010	CONEJO VALLEY BOARDREALTORS	Cole Information
	BROMBERG & YAEGER LAW OFFICES	Cole Information
	MORRISON GROUP	Cole Information
	B V ENTERTAINMENT	Cole Information
	GREATER THOUSAND OAKS TLCMMNTY	Cole Information
	NEWBERRY PARK REALTY	Cole Information
	JONATHAN SHEPARD	Cole Information
2005	CONEJO VALLEY ASSN OF REALTORS	Cole Information
	FARMERS INSURANCE GROUP	Cole Information
	ABRAMSON DAVID	Cole Information
	MURRAY INSURANCE AGENCY	Cole Information
	SCHILLO FINANCIAL CO INC	Cole Information
	ADVANCE FINANCIAL	Cole Information
	THE MORRISTOWN GROUP	Cole Information
	ZEEMAN JEFFREY R	Cole Information
	KENNETH YAEGER	Cole Information
	PATRICIA MURRAY	Cole Information
2002	ABRAMSON DAVID	Haines & Company, Inc.
	ADVANCE FINANCIAL	Haines & Company, Inc.
	CONOVALLEYBRDOF	Haines & Company, Inc.
	RLTRS	Haines & Company, Inc.
	EQUITABL	Haines & Company, Inc.
	MNGMNT&CNSLTNG	Haines & Company, Inc.
	FARMERSINSURANCE	Haines & Company, Inc.
	GROUP	Haines & Company, Inc.
	LAW OFFICES OF	Haines & Company, Inc.
	BROMBEERGYAEGER	Haines & Company, Inc.
	MURRAY INSURANCE	Haines & Company, Inc.
	MURRAY PATRICIA	Haines & Company, Inc.
	SCHILLO FINANCIAL	Haines & Company, Inc.
	THEMORRISON GROUP	Haines & Company, Inc.

FINDINGS

Year	Uses	Source
2002	YAEGER KENNETH M	Haines & Company, Inc.
	ZEESMAN JEFFREY R	Haines & Company, Inc.
2000	MURRAY INSURANCE	Cole Information
	EQUITABLE MANAGEMENT & CONSULTING CORP	Cole Information
	CONEJO VALLEY BOARD OF REALTORS & MULTIPLE LISTING SERVICE	Cole Information
	THE MORRISON GROUP	Cole Information
	FARMERS INSURANCE GROUP	Cole Information
	ADVANCE FINANCIAL	Cole Information
	MURRAY PATRICIA INS	Cole Information
	WEST OAKS TAX SERVICE & PROCESSING	Cole Information
	LAW OFFICES OF BROMBERG & YAEGER	Cole Information
	DAVID MARK & COMPANY	Cole Information
	SCHILLO FINANCIAL COMPANY	Cole Information
	DAVID ABRAMSON	Cole Information
	KENNETH YAEGER	Cole Information
	JEFFREY ZEESMAN	Cole Information
1995	JEFFREY R ZESSMAN	Cole Information
	DAVID ABRAMSON	Cole Information
	ESCROW BANQUE	Cole Information
	CONEJO VALLEY BOARD REALTORS	Cole Information
	KENNETH M YAEGER	Cole Information
	ABRAMSON, DAVID	Cole Information
	YAEGER, KENNETH M	Cole Information
	ZEESMAN, JEFFREY R	Cole Information
1993	Conelo Valley Board Of Realtors & Multiple Listing Service	GTE
	Creative Image	GTE
	Escrow Banque	GTE
	Conelo Valley Board Of Realtors & Multiple Listing Service	GTE
	Creative Image	GTE
	Creative Image Photography	GTE

FINDINGS

Year	*Uses*	*Source*
1993	Escrow Banque	GTE
	Escrow Overload	GTE
	Escruceria Jennifer & Andres	GTE
	Escudero C	GTE
	Escudero David @Port Hueneme	GTE
1992	ESCROW BANQUE	Cole Information
	CONEJO VLY BD RLTRS	Cole Information
	CREATIVE IMAGE DSGN	Cole Information
	ESCROW, BANQUE	Cole Information
1986	Mortgage Services Div	Pacific Bell
	Caso Philip T DC	Pacific Bell
	Central Chiropractic	Pacific Bell
	Conejo Motors	Pacific Bell
	Cutter Leasing	Pacific Bell
	Cutter Management	Pacific Bell
	Derr & Associates	Pacific Bell
	Lipking Ronald Art For Industry	Pacific Bell
	Nutri System Weight Loss Center	Pacific Bell
	Paul Cox Associates	Pacific Bell
	W E S TOAKS IN S URAN CE S E RVICE S	Pacific Bell
	Gail Don	Pacific Bell
	Universal Data Systems	Pacific Bell
1985	Mortgage Services Div	Pacific Telephone Co
	:ENTRAL INSURANCE SERVICES INC	Pacific Telephone Co
	Cutter Leasing	Pacific Telephone Co
	Cutter Management	Pacific Telephone Co
	international Mortgage Co A Subsidiary Of Kaufman & Broad Inc	Pacific Telephone Co
	Milonas Construction	Pacific Telephone Co
	Paul Cox Associates	Pacific Telephone Co
	Ruff Marilyn K Law Offices Of	Pacific Telephone Co
	Universal Data Systems	Pacific Telephone Co
	WESTOAKS INSURANCE SERVICES	Pacific Telephone Co

468 PENNSFIELD PL

Year	Uses	Source
2020	AMERICAN SHIELD INSURANCE SVC	EDR Digital Archive
	SINGERLEWAK LLP	EDR Digital Archive
	GNARLY JERKY	EDR Digital Archive
	BLACKBYRD CONSULTING LLC	EDR Digital Archive
	IMI INC	EDR Digital Archive
	HUGHES HUNTER INC	EDR Digital Archive
	HIGH ROAD PROGRAM CORP	EDR Digital Archive
	WINDOW GENIE OF CONEJO VALLEY	EDR Digital Archive
	CLIFFSIDE PROPERTY MANAGEMENT	EDR Digital Archive
	MATTHEW B MACK ESQ ESTATE	EDR Digital Archive
	ESTATE STRATEGIES INC	EDR Digital Archive
2017	ASSISTED HOME CARE	Cole Information
	BETH HAYNES PHD	Cole Information
	ESTATE STRATEGIES INC	Cole Information
	STAFF ASSISTANCE	Cole Information
	ASSISTED HEALTHCARE SERVICES	Cole Information
	ASSISTED HOME RECOVERY INC	Cole Information
	ASSISTED HOME HOSPICE	Cole Information
	MATTHEW MACK	Cole Information
2014	ASSISTED HOME CARE	Cole Information
	MACK MATTHEW B	Cole Information
	STAFF ASSISTANCE	Cole Information
	ESTATE STRATEGIES INC	Cole Information
	ASSISTED HEALTHCARE SERVICES	Cole Information
	ASSISTED HOME HOSPICE	Cole Information
	DIRECT CONNECT VENTURES	Cole Information
	BETH HAYNES	Cole Information
	MATTHEW MACK	Cole Information
2010	ASSISTED HOME CARE	Cole Information
	ESTATE STRATEGIES INC	Cole Information
	BIVENS MAUREENA E	Cole Information

FINDINGS

Year	*Uses*	*Source*
2010	ASSISTED HEALTHCARE SVC	Cole Information
	FACIAL REJUVINATION CTR	Cole Information
	MATTHEW B MACK LAW COUNSELING	Cole Information
	MARTHA GROSS LMFT	Cole Information
	ASSISTED HOME HOSPICE	Cole Information
	KAREN SCHILTZ & ASSOC	Cole Information
	DAWN WOFFORD	Cole Information
	BETH HAYNES	Cole Information
	MAUREENA BIVENS	Cole Information
	KATIE LEE	Cole Information
	MATTHEW MACK	Cole Information
2005	IRA COHEN LAW OFFICES	Cole Information
	BETH HAYNES PHD	Cole Information
	ESTATE STRATEGIES INC	Cole Information
	BIVINS MAUREENA E LAC	Cole Information
	KAREN SCHILTZ AND ASSOCIATES INC	Cole Information
	BUSBY MARY ANN MS MFCC	Cole Information
	BERKE & SPINELFOGEL LW OFFICE	Cole Information
	PRICE RAFFAEL AND BROWNE	Cole Information
	ADVANCE BENEFITS SYSTEMS CORP	Cole Information
	YANNACAKIS INC	Cole Information
	IRA COHEN LAW OFFICE	Cole Information
	ASSISTED HEALTH CARE SERVICES	Cole Information
	ANTI AGING INTEGRATIVE SOMATOTHERAPY	Cole Information
	RAFFEL PRICE	Cole Information
	IRA COHEN	Cole Information
	MATTHEW MACK	Cole Information
	MAUREENA BIVINS	Cole Information
2002	m AMERICAN RECOVERY	Haines & Company, Inc.
	SERVICE INC	Haines & Company, Inc.
	ASSISTEDHOME CARE	Haines & Company, Inc.
	BERKE&ASSOCIATE	Haines & Company, Inc.

FINDINGS

Year	Uses	Source
2002	LAW OFFICES OF	Haines & Company, Inc.
	COMMERCLCREDIT	Haines & Company, Inc.
	ECOVERYSERV	Haines & Company, Inc.
	PENOBSCOT	Haines & Company, Inc.
	ASSOCIATES LLC	Haines & Company, Inc.
	PRICE Brow ne	Haines & Company, Inc.
	PRICE Rael	Haines & Company, Inc.
	RECEIVABLE	Haines & Company, Inc.
	MANGMNTSUPPORT	Haines & Company, Inc.
2000	BERKE & ASSOCIATE LAW OFFICES OF	Cole Information
	COMMERCIAL CREDIT RECOVERY SERVICE	Cole Information
	AMERICAN RECOVERY SERVICE INCORPORATED	Cole Information
	RECEIVABLE MANAGEMENT SUPPORT SYSTEMS	Cole Information
	ADVANCE BENEFITS SYSTEMS CORPORATION	Cole Information
	SHELBY THAYER FINANCIAL CORPORATION	Cole Information
	KNIFFEN JIM & ASSOCIATES	Cole Information
	ASSISTED HOME HOSPICE	Cole Information
	A ISA	Cole Information
1995	SHEILA ANNE HASKINS	Cole Information
	NEXIUM TEMPORARY SVC	Cole Information
	KAREN L SCHILTZ PHD	Cole Information
	ADVANCE BENEFITS SYSTEMS CORP	Cole Information
	RICHARDS CONSULTING	Cole Information
1993	Advance Benefits Systems	GTE
	Career Connection	GTE
	Haskins Sheila Anne	GTE
	Los Robles Financial Services	GTE
	Richards Consulting	GTE
	Shelby Thayer Financial Corp	GTE
	Advance Benefits Systems	GTE

FINDINGS

Year	Uses	Source
1993	Career Connection	GTE
	Haskins Sheila Anne	GTE
	Los Robles Financial Services	GTE
	LOS ROBLE S GRE E N S	GTE
	Richards Consulting	GTE
	Shelby Thayer Financial Corp	GTE
1992	HASKINS SHEILA ANNE	Cole Information
	ADVANCE BENEFTS SYS	Cole Information
	CAREER CONNECTION	Cole Information
	SHELBY THAYER FNCL	Cole Information
	RICHARDS CONSULTING	Cole Information
	HASKINS, SHEILA A	Cole Information
1986	Or	Pacific Bell
	DIE T CE N TE R	Pacific Bell
	Frick James E Inc	Pacific Bell
	Frick Jas W	Pacific Bell
	Advance Retirement Systems	Pacific Bell
	GTE COMMUN ICATION S YS TE MS	Pacific Bell
	S C Cubed	Pacific Bell
1985	Advance Retirement Systems	Pacific Telephone Co
	Cornerstone Financial Services	Pacific Telephone Co
	DIET CENTER	Pacific Telephone Co
	Filter Plus	Pacific Telephone Co
	GTE COMMUNICATION SYSTEMS	Pacific Telephone Co
	Heart Group The	Pacific Telephone Co
	Synergy	Pacific Telephone Co

483 PENNSFIELD PL

Year	Uses	Source
2014	VINCENT POPPEN	Cole Information
2010	VINCENT POPPEN	Cole Information

FINDINGS

PENNSFIELD PL STE 201

468 PENNSFIELD PL STE 201

Year	Uses	Source
2020	MATTHEW MACK	EDR Digital Archive
	BETTY KRAKER	EDR Digital Archive

PENNSFL ID PL

468 PENNSFL ID PL

Year	Uses	Source
1985	Frick James E Inc	Pacific Telephone Co

S MOORPRK RD

305 S MOORPRK RD

Year	Uses	Source
2000	EPILIGHT HAIR REMOVAL	Cole Information
	JANICE MAZUREK DDS	Cole Information

313 S MOORPRK RD

Year	Uses	Source
2000	HASHEMI MOJGAN DDS	Cole Information

315 S MOORPRK RD

Year	Uses	Source
2000	WIELER RICHARD S DDS	Cole Information

317 S MOORPRK RD

Year	Uses	Source
2000	SILVERMAN STANLEY R MD	Cole Information

319 S MOORPRK RD

Year	Uses	Source
2000	WILMETH J B MD	Cole Information

321 S MOORPRK RD

Year	Uses	Source
2000	LEONG WILLIAM JR MD	Cole Information

325 S MOORPRK RD

Year	Uses	Source
2000	CENTER FOR DERMATOLOGY CARE THE	Cole Information

331 S MOORPRK RD

Year	Uses	Source
2000	SEYMOUR STEPHEN J DPM	Cole Information

339 S MOORPRK RD

Year	Uses	Source
2000	HAYASHI SAKAI DAHMS MD	Cole Information
	DAHMS DWITE D MD	Cole Information

341 S MOORPRK RD

Year	Uses	Source
2000	GREEN JEAN RPT	Cole Information

SHOPS 268 E THOUSND OKS BLVD

579 SHOPS 268 E THOUSND OKS BLVD

Year	Uses	Source
1993	Size	GTE
	Size	GTE
	Sizemore A @Thousand Oaks	GTE
	Sizemore D S @Camarillo	GTE
	Sizemore David @Newbury Park	GTE
	Sizemore David & Janis @Camarillo	GTE
	Sizemore Lonnie & Kathy @Camarillo	GTE
	Sizemore Margaret	GTE
	Sizer Doug	GTE

STEMBERG HARRY 190 E HILLCRST DR

1 STEMBERG HARRY 190 E HILLCRST DR

Year	Uses	Source
1993	Stemberg D M	GTE

FINDINGS

THOUSAND 0AKS BLVD

420 THOUSAND 0AKS BLVD

Year	*Uses*	*Source*
1975	RoyaltyCorne Union	Pacific Telephone Co

THOUSAND OAK BLVD

376 THOUSAND OAK BLVD

Year	*Uses*	*Source*
1970	S ME LLIN G & S N E LLIN G	General Telephone Company of California

THOUSAND OAKS

5 THOUSAND OAKS

Year	*Uses*	*Source*
1975	JOHNS TEXACO SERVICE	Pacific Telephone Co

Thousand Oaks

144 Thousand Oaks

Year	*Uses*	*Source*
1975	Cal Coast Charter Inc	Pacific Telephone Co

162 Thousand Oaks

Year	*Uses*	*Source*
1975	A& B Sanitation Co Inc	Pacific Telephone Co

201 Thousand Oaks

Year	*Uses*	*Source*
1993	Greyhound Bus Lines	GTE

THOUSAND OAKS

280 THOUSAND OAKS

Year	*Uses*	*Source*
1970	Khoo E C MD	General Telephone Company of California

FINDINGS

Thousand Oaks

300 Thousand Oaks

Year	*Uses*	*Source*
1975	FIR$T AMERICAN TITLE INSURANCE	Pacific Telephone Co

THOUSAND OAKS

304 THOUSAND OAKS

Year	*Uses*	*Source*
1975	Carpet House Interiors	Pacific Telephone Co

Thousand Oaks

338 Thousand Oaks

Year	*Uses*	*Source*
1975	RIOTO..ROOTER SEWER SERVICE	Pacific Telephone Co

THOUSAND OAKS

389 THOUSAND OAKS

Year	*Uses*	*Source*
1970	BOBS ALIGNMENT	General Telephone Company of California

Thousand Oaks @Thousand Oaks@

201 Thousand Oaks @Thousand Oaks@

Year	*Uses*	*Source*
1993	Seebode Julia E atty	GTE

THOUSAND OAKS B

299 THOUSAND OAKS B

Year	*Uses*	*Source*
1970	HICKMAN DON BODY S HOP	General Telephone Company of California
	HICKMAN E DRA RE ALTOR	General Telephone Company of California

FINDINGS

THOUSAND OAKS B 1

389 THOUSAND OAKS B 1

Year	*Uses*	*Source*
1964	WHITE OAK AUTOMOTIVE CENTER	Pacific Telephone Co

THOUSAND OAKS B!

223 THOUSAND OAKS B!

Year	*Uses*	*Source*
1985	Thousand Oaks	Pacific Telephone Co

THOUSAND OAKS BI

280 THOUSAND OAKS BI

Year	*Uses*	*Source*
1970	Ofc	General Telephone Company of California

THOUSAND OAKS BLVD

1 THOUSAND OAKS BLVD

Year	*Uses*	*Source*
2002	XXXX	Haines & Company, Inc.
	ENG Tan Lac B	Haines & Company, Inc.
1993	K R Mobil	GTE
	K R Mobil	GTE
	KRITON @Westlake Village	GTE
1986	H P D MOBIL S TATION	Pacific Bell
	Carolines Jew elry Imports	Pacific Bell
	CON E JO E LE CTROLYS IS	Pacific Bell
	Curls	Pacific Bell
	Key Properties	Pacific Bell
	National Transportation Safety Assn	Pacific Bell
	National Transportation Trust	Pacific Bell
	National Uniform Shops Inc The Oaks @Thousand Oaks	Pacific Bell
	PE N THOUS E W E S T	Pacific Bell

FINDINGS

Year	*Uses*	*Source*
1986	PFerret Norma Bookkeeping & Income Tax Service	Pacific Bell
	Saunders Allan Financial Services	Pacific Bell
	Saunders B @Santa Paula	Pacific Bell
	Saunders B	Pacific Bell
	From Agoura Telephones Call 889 339	Pacific Bell
	VIS TA DE VE LOPME N T	Pacific Bell
1985	BOCKELMAN CONSTRUCTION	Pacific Telephone Co
	Phillips Lumber Sales	Pacific Telephone Co
	Benner R T	Pacific Telephone Co
	Bockelman Herb & Ruth	Pacific Telephone Co
	Center Stage	Pacific Telephone Co
	Dixie Lees Center Stage	Pacific Telephone Co
	DIXIE LEES PENTHOUSE WEST	Pacific Telephone Co
	ERIK LARSEN TRAVEL AGCY	Pacific Telephone Co
	Flynn Paul P A Professional Corp	Pacific Telephone Co
	Furgiuele R & Assoc	Pacific Telephone Co
	Gallery Of Homes	Pacific Telephone Co
	Key Properties	Pacific Telephone Co
	LARSEN ERIK TRAVEL AGCY	Pacific Telephone Co
	LIPSKY ELSA ELECTROLYSIS	Pacific Telephone Co
	Manning Davis Gallery Of Homes	Pacific Telephone Co
	National Administrative Services Inc	Pacific Telephone Co
	National Transportation Safety Assn	Pacific Telephone Co
	National Transportation Trust	Pacific Telephone Co
	Perret Norma Bookkeeping & Income Tax Service	Pacific Telephone Co
	PHILIPS LUMBER SALES	Pacific Telephone Co
	Saunders Allan Financial Services	Pacific Telephone Co
	SCOVIS & SCOVIS attys	Pacific Telephone Co
	Scripto Inc	Pacific Telephone Co
1975	Conejo Personnel Agency	Pacific Telephone Co
	Thousand Oaks	Pacific Telephone Co

Year	Uses	Source
1975	DEAN	Pacific Telephone Co
	Thousand Oaks	Pacific Telephone Co
	I Thousand Oaks	General Telephone Company of California
	From @Simi@ Telephones Call	General Telephone Company of California
	Conejo Players	General Telephone Company of California
	Kenney Geo W Jr I O	Pacific Telephone Co
1970	Thousand Oaks	General Telephone Company of California
	From @Canoga Park @ telephones call	General Telephone Company of California
	From @Agoura@ telephones call	General Telephone Company of California
	From Los Angeles telephones call	General Telephone Company of California
	HE RTZ RE N T A CAR	General Telephone Company of California
1964	Stone Geological Serv Inc	Pacific Telephone Co
	Call Donald P & Associates CPAs	Pacific Telephone Co
	Potrero Homes Inc	Pacific Telephone Co

2 THOUSAND OAKS BLVD

Year	Uses	Source
2002	s 3 BUILDING	Haines & Company, Inc.
	AI S AUTO INSURANCE	Haines & Company, Inc.
	SPCLSTS	Haines & Company, Inc.
	ANADIG!CS	Haines & Company, Inc.
	AUTO INSURANCE	Haines & Company, Inc.
	SPECIALISTS	Haines & Company, Inc.
	BENEFCLCA INC	Haines & Company, Inc.
	BENEFIT MATCH	Haines & Company, Inc.
	CARVALHOPAULMD	Haines & Company, Inc.
	a CENTROCOSMETICO	Haines & Company, Inc.
	DERMATOLOGICO	Haines & Company, Inc.
	CODERONALD B CPA	Haines & Company, Inc.
	CONEJOVALLEY FAMILY	Haines & Company, Inc.
	CARE CENTER	Haines & Company, Inc.
	COSMETIC	Haines & Company, Inc.
	CR 8 MINSBOWMAN&CO	Haines & Company, Inc.

Year	Uses	Source
2002	CRIINS RON CLU	Haines & Company, Inc.
	DIRECTRET	Haines & Company, Inc.
	ENGLAND HENRY L	Haines & Company, Inc.
	CPA MBA	Haines & Company, Inc.
	EXECUTRA 8 N	Haines & Company, Inc.
	a REE GANG TATTOO B	Haines & Company, Inc.
	REMOVAL CLNC	Haines & Company, Inc.
	GALLERYOF HOMES B	Haines & Company, Inc.
	GENELASSOCIATES	Haines & Company, Inc.
	HENGSTENBERG	Haines & Company, Inc.
	DEN 4 NIS	Haines & Company, Inc.
	HENGSTENBERG	Haines & Company, Inc.
	DENNIS TAX CNSLT	Haines & Company, Inc.
	RUGHES WILLIAM	Haines & Company, Inc.
	INSURANCE BY MAIL	Haines & Company, Inc.
	INTERARTSTUDIOS	Haines & Company, Inc.
	JAMES DEAN A	Haines & Company, Inc.
	a JEFSENJOHNI	Haines & Company, Inc.

5 THOUSAND OAKS BLVD

Year	Uses	Source
1985	Size	Pacific Telephone Co

7 THOUSAND OAKS BLVD

Year	Uses	Source
2002	TENERERIN 6 K LAW OFFICES OF TERADAHA	Haines & Company, Inc.
	JULIA CPA	Haines & Company, Inc.
	THE JOHNSTON GROUP 80549 M	Haines & Company, Inc.
	THOUSNDOK BE	Haines & Company, Inc.
	ACPNCTRAHRBCLNC	Haines & Company, Inc.
	THOUSNO OK STAR TROLARD STEVEN	Haines & Company, Inc.
	ATTY UACT	Haines & Company, Inc.
	ULTIMATE STAFFING	Haines & Company, Inc.

FINDINGS

Year	Uses	Source
2002	UNIFIED ASN OF	Haines & Company, Inc.
	CONJOTCHRSOFC	Haines & Company, Inc.
	VEDA SYSTEMS INC VEN CO STAR	Haines & Company, Inc.
	REPORTERS	Haines & Company, Inc.
	WENDERDAVDLCPA	Haines & Company, Inc.
	WESTECHSOC	Haines & Company, Inc.

8 THOUSAND OAKS BLVD

Year	Uses	Source
2002	All E Walter A	Haines & Company, Inc.
	BO GIN FINANCIAL	Haines & Company, Inc.
	COFEJO Counselng	Haines & Company, Inc.
	CBnt BO	Haines & Company, Inc.
	CROT ERS Chartene	Haines & Company, Inc.
	CUNHAV 80 BERTJ	Haines & Company, Inc.
	DISCOUNT MORTGAGE	Haines & Company, Inc.
	SERVICES	Haines & Company, Inc.
	DISCOUNT	Haines & Company, Inc.
	MORTGAGES	Haines & Company, Inc.
	SERVICES	Haines & Company, Inc.
	DOWIES JOHN MMD	Haines & Company, Inc.
	FISHER MICHELLE	Haines & Company, Inc.
	FLAME 8tan	Haines & Company, Inc.
	GASKINS AUTO SALES	Haines & Company, Inc.
	HOLDTHE DATE INC	Haines & Company, Inc.
	HUGHOBRIA 0 YOUTH	Haines & Company, Inc.
	ZEN Marsha	Haines & Company, Inc.
	JVAPPRAISAL	Haines & Company, Inc.
	JLM COMMERCIAL	Haines & Company, Inc.
	MAINTENANCE	Haines & Company, Inc.
	KOISHNMAR 11 NMD	Haines & Company, Inc.
	KOf LLMORGEN	Haines & Company, Inc.
	MARTORATI Mary H	Haines & Company, Inc.

FINDINGS

Year	*Uses*	*Source*
2002	MICHAEL&ASSOCIATES	Haines & Company, Inc.
	NATL PROMOTION	Haines & Company, Inc.
	ASSOCIATES	Haines & Company, Inc.
	PIECZYNSKIIJames	Haines & Company, Inc.
	R 08 LESJan MA	Haines & Company, Inc.
	SOUTHEAST VENTURA	Haines & Company, Inc.
	CO YMCA	Haines & Company, Inc.
	STATE RESTORATION	Haines & Company, Inc.
	TAYLOR Phyls	Haines & Company, Inc.
	TIONHI TANK	Haines & Company, Inc.
	WALKER Warren R	Haines & Company, Inc.
	WLLA 9 SCARLE 11 NS	Haines & Company, Inc.
	BE FREE TEEN	Haines & Company, Inc.
	TREATMENT PROGRAM	Haines & Company, Inc.
	a CAGLEY WALTER INS	Haines & Company, Inc.
	CAP RECEIVABLE	Haines & Company, Inc.
	SERVICES	Haines & Company, Inc.
	CHOICE TECHNICAL	Haines & Company, Inc.
	SERVICES	Haines & Company, Inc.
	CLUXTON ELTON N	Haines & Company, Inc.
	ASSOCIATES	Haines & Company, Inc.
	a CONEJO	Haines & Company, Inc.
	ELECTROLYSIS	Haines & Company, Inc.
	CORNERSTONE	Haines & Company, Inc.
	FINANCIAL SERVICES	Haines & Company, Inc.
	F M RDRYWALL	Haines & Company, Inc.
	FAMILY PHASES	Haines & Company, Inc.
	COUNSELING	Haines & Company, Inc.
	GALAXY	Haines & Company, Inc.
	GINZ 8 URGRLEST	Haines & Company, Inc.
	APPRAISAL CO	Haines & Company, Inc.
	a GROSSMARTHA	Haines & Company, Inc.

FINDINGS

Year	*Uses*	*Source*
2002	ALLER MFCC	Haines & Company, Inc.
	HEU 8 ZMAN MICHAELR	Haines & Company, Inc.
	HOLLMAE LASSETTER	Haines & Company, Inc.
	GROUP	Haines & Company, Inc.
	UPSKY ELSA	Haines & Company, Inc.
	ELECTROLYSIS	Haines & Company, Inc.
	LYNA ALTERATIONS	Haines & Company, Inc.
	MALCHICOFFSUSANA	Haines & Company, Inc.
	MARINE EDWIN CFP	Haines & Company, Inc.
	MARINE ROUBIDOUX	Haines & Company, Inc.
	MINI MERCIAL INC	Haines & Company, Inc.
	ONEWORLD	Haines & Company, Inc.
	PERRY WILLIAM MS	Haines & Company, Inc.
	RC ADJUSTMENTS	Haines & Company, Inc.
	ROUBIDOUXMARSHA	Haines & Company, Inc.
	ROYAL ASSOCIATES	Haines & Company, Inc.
	a ROYAL PERSONNEL	Haines & Company, Inc.
	SERVICES	Haines & Company, Inc.
	ROYAL STAFFING	Haines & Company, Inc.
	SERVICES	Haines & Company, Inc.
	SHIRLEYS	Haines & Company, Inc.
	PERMANENT MAKE UP	Haines & Company, Inc.
	VILLAGE OAKS	Haines & Company, Inc.
	VILLAGE OAKS HAIR	Haines & Company, Inc.
	DESIGN	Haines & Company, Inc.
	WESTCOAST	Haines & Company, Inc.
	MEDIANET	Haines & Company, Inc.
	WESTLKINSTOF	Haines & Company, Inc.
	PERMNNT COSMTCS	Haines & Company, Inc.
	WISHTOYO	Haines & Company, Inc.
	FOUNDATION	Haines & Company, Inc.
1993	MIT E LS ART & FRAME CE N TE R	GTE

FINDINGS

Year	Uses	Source
1993	Or	GTE

9 THOUSAND OAKS BLVD

Year	Uses	Source
2002	BROWN REALTORS	Haines & Company, Inc.
	CELEBRITY PRIME FOODS	Haines & Company, Inc.
	CHATOFF&ASSOCITES	Haines & Company, Inc.
	CHURCH&DWIGHT	Haines & Company, Inc.
	COHEN SUSAN E CPA	Haines & Company, Inc.
	CONEJO ESCROW	Haines & Company, Inc.
	a CORPORATE PLAZA	Haines & Company, Inc.
	CROWN DAVID	Haines & Company, Inc.
	DANNER&MARTYN 805 m	Haines & Company, Inc.
	DIMEO BARBARA ATTY	Haines & Company, Inc.
	FADDEN A	Haines & Company, Inc.
	E&ASSOCIATES	Haines & Company, Inc.
	FADDENOGROSS	Haines & Company, Inc.
	FIRST ADVANTAGE MORTGAGE CORP	Haines & Company, Inc.
	FRONTIERSTORECOM	Haines & Company, Inc.
	GATEWAY TITLE CO	Haines & Company, Inc.
	GLASS CRAIG ALAN	Haines & Company, Inc.
	GLASSSSEEBODE	Haines & Company, Inc.
	ATTORNEYS	Haines & Company, Inc.
	GOLD COAST	Haines & Company, Inc.
	ASSOCIATION	Haines & Company, Inc.
	ATLOOB Mansour	Haines & Company, Inc.
1975	I From @Agoura@ Telephones Call	General Telephone Company of California

10 THOUSAND OAKS BLVD

Year	Uses	Source
1985	The Agency	Pacific Telephone Co
1970	Lyon Wm Developnment Co Inc Residential Sales	General Telephone Company of California

FINDINGS

11 THOUSAND OAKS BLVD

Year	*Uses*	*Source*
2002	N 5 CIVIC ART SHELL	Haines & Company, Inc.
	WINCHESTER Richard	Haines & Company, Inc.

15 THOUSAND OAKS BLVD

Year	*Uses*	*Source*
2002	US RECRUITING NAVY	Haines & Company, Inc.
	a ZAP INNOVA	Haines & Company, Inc.
1975	Arco Carpet & Furniture Cleaning Co i	General Telephone Company of California

26 THOUSAND OAKS BLVD

Year	*Uses*	*Source*
1986	From A oura Telephones Call	Pacific Bell

27 THOUSAND OAKS BLVD

Year	*Uses*	*Source*
1975	Y	General Telephone Company of California
	I From @Agoura@ Telephones Call	General Telephone Company of California

33 THOUSAND OAKS BLVD

Year	*Uses*	*Source*
2002	XXXX	Haines & Company, Inc.

38 THOUSAND OAKS BLVD

Year	*Uses*	*Source*
1970	From @Agoura@ telephones calf	General Telephone Company of California

42 THOUSAND OAKS BLVD

Year	*Uses*	*Source*
1970	DICKS DYN O TUN E	General Telephone Company of California

50 THOUSAND OAKS BLVD

Year	*Uses*	*Source*
2002	CAESARHU 9go	Haines & Company, Inc.
	DENNYS RESTAURANT	Haines & Company, Inc.
1993	Dennys Restaurant	GTE
	Dennys Restaurant	GTE

Year	Uses	Source
1986	TINZS OLD OAK CAFE	Pacific Bell
1985	TINYS OLD OAK CAFE	Pacific Telephone Co
1980	Tiny Naylors Thousand Oaks	Polk
1975	Tiny Naylors Inc	General Telephone Company of California
	Tiny Naylors Inc	Pacific Telephone Co

55 THOUSAND OAKS BLVD

Year	Uses	Source
1975	I S	Pacific Telephone Co
	Exchange The	Pacific Telephone Co

56 THOUSAND OAKS BLVD

Year	Uses	Source
2002	OAKS TEXACO CENTER	Haines & Company, Inc.
1986	Oaks Texaco Center	Pacific Bell
	Oaks Tona @Port Hueneme	Pacific Bell
1985	Oaks Texaco Center	Pacific Telephone Co
1980	KIMMONS JOHN TEXACO CENTER	Polk
1975	JOHNS TE XACO S E RVICE	General Telephone Company of California

61 THOUSAND OAKS BLVD

Year	Uses	Source
1975	CONEJO VALLEY GLASSCO	Pacific Telephone Co
	Elsie Schumacher Realty B	Pacific Telephone Co

67 THOUSAND OAKS BLVD

Year	Uses	Source
1970	A Dogs World	General Telephone Company of California

70 THOUSAND OAKS BLVD

Year	Uses	Source
1975	Thousand Oaks	Pacific Telephone Co
	UNITED	Pacific Telephone Co
	Thousand Oaks	General Telephone Company of California
	Miller B H Construction	General Telephone Company of California
	Miller B H Construction	Pacific Telephone Co

FINDINGS

75 THOUSAND OAKS BLVD

Year	Uses	Source
1993	Armstrong Garden Centers Inc Stores Thousand Oaks	GTE
1986	Armstrong Garden Centers Inc	Pacific Bell
1985	Treeland Gift Shop	Pacific Telephone Co
	Treeland Nursery Farms	Pacific Telephone Co
1980	Conejo Treeland Nursery & Gift Shop	Polk
	TREELAND CONEJO NURSERY & GIFT SHOP	Polk
	Treeland Gift Shop	Polk
	Treeland Nursery Farms	Polk
1975	Conejo Treeland Nursery & Gift Shop	General Telephone Company of California
	TRE E LAN D CON E JO N URS E RY & GIFT S HOP	General Telephone Company of California
	Treeland Gift Shop	General Telephone Company of California
	Treeland Nursery Farms	General Telephone Company of California
	Treeiand Gift Shop	Pacific Telephone Co
1970	JOHN S ONS HOW ARD	General Telephone Company of California
	Treeland Nursery Farms	General Telephone Company of California

78 THOUSAND OAKS BLVD

Year	Uses	Source
1975	A DOGS WORLD	Pacific Telephone Co

80 THOUSAND OAKS BLVD

Year	Uses	Source
1970	Lee Youth Beauty Salon b	General Telephone Company of California

85 THOUSAND OAKS BLVD

Year	Uses	Source
1975	Atlantis Productions Inc	Pacific Telephone Co

89 THOUSAND OAKS BLVD

Year	Uses	Source
2002	ANGMNT	Haines & Company, Inc.
	GREGG CYNTHIA M	Haines & Company, Inc.

FINDINGS

Year	Uses	Source
2002	GUNNING PHILIP AT 6 Y	Haines & Company, Inc.
	HAMPSHIRE GROUP	Haines & Company, Inc.
	INGER LETTER THE	Haines & Company, Inc.
	JEWISH VOCATIONAL	Haines & Company, Inc.
	SERVICE	Haines & Company, Inc.
	KNIGHT KAROLYN	Haines & Company, Inc.
	THOOSNDOAKSSBLVDE 91 S	Haines & Company, Inc.
	LAMANNO CAROLYN 80597 H 3 M	Haines & Company, Inc.
	LARRY WALKER	Haines & Company, Inc.
	ASSOCIATES	Haines & Company, Inc.
	LAWOFFICESOF	Haines & Company, Inc.
	STEPHAN MATH	Haines & Company, Inc.
	LEGATUS WEST COAST 805 5857 15 S	Haines & Company, Inc.
	REGIONAL	Haines & Company, Inc.
	LINSCO PRIVATE	Haines & Company, Inc.
	LEDGER	Haines & Company, Inc.
	LOSEY GROUP 805 44 M LPL FINA	Haines & Company, Inc.
	SERVICES MANAG	Haines & Company, Inc.
	RECRUITERS	Haines & Company, Inc.
	MAN 9 JUDY MFCC MA 21 N STEVE ATTY	Haines & Company, Inc.
	MCCORMICK	Haines & Company, Inc.
	CONSTRUCTION	Haines & Company, Inc.
	MCLAINEJOHNECPA	Haines & Company, Inc.
	METROCITI MORTGAGE	Haines & Company, Inc.

91 THOUSAND OAKS BLVD

Year	Uses	Source
1986	S W AE IY S PRE CIS ON AUTO CE N TE R	Pacific Bell

100 THOUSAND OAKS BLVD

Year	Uses	Source
2002	BUILDING	Haines & Company, Inc.
	AEFADDEN	Haines & Company, Inc.
	ACUPUNCTUREAHERB	Haines & Company, Inc.

FINDINGS

Year	Uses	Source
2002	CLINIC	Haines & Company, Inc.
	ALPHA PRO	Haines & Company, Inc.
	RESOURCES APR INC	Haines & Company, Inc.
	AMER EXPRESS FNCL ADVISORS INC	Haines & Company, Inc.
	BAKER DESIGN ASSOCIATES INC	Haines & Company, Inc.
	BROWN 6 AR 0 HUR 7 ATTY	Haines & Company, Inc.
1993	Video Court Reporters	GTE
	Video Depot	GTE
	Nicolosi Joseph Ph D psycigst	GTE
	Thomas Aquinas Psychological	GTE
	Video Court Reporters	GTE
	A E Fadden & Ken Gross	GTE
	A Q A P	GTE
	Acupuncture & Herb Clinic	GTE
	Barrow James E CPA	GTE
	BE VE RLY HILLS S E CURITIE S	GTE
	Beverly Hills Securities Co	GTE
	Boulevard Travel Inc	GTE
	Bow en Pat K atty	GTE
	Brooks Associates	GTE
	Brow n Arthur atty	GTE
	Child & Family Development Center	GTE
	Cohen Susan E CPA	GTE
	Conejo Automobile Exchange	GTE
	Conejo Escrow Corp	GTE
	Conejo Securities	GTE
	Corrigan Patricia MA	GTE
	Counseling Center Of Thousand Oaks The	GTE
	Crosspoint Engineering	GTE
	Davis Lavon	GTE
	: Davis Lee	GTE
	Evry Arthur Attorney At Law	GTE

FINDINGS

Year	*Uses*	*Source*
1993	Expert Technical Consultants	GTE
	Experts Technologies International	GTE
	Fadden A E & Associates	GTE
	Fadden & Gross	GTE
	Galati Rose Ann CPA	GTE
	GARCIA RAYMON D A ATTORN E Y AT LAW	GTE
	Hampshire Group	GTE
	HE MPHLL JAN E T A CPA	GTE
	How ard David A p HD IMFCC	GTE
	How ard Joan m A IMFCC	GTE
	Kendall Construction Co	GTE
	Kenney E Anne Insurance	GTE
	Kenney G W Insurance	GTE
	Kenney Michael P Insurance	GTE
	Knapp Sandra Cannaday Attorney At Law	GTE
	Magnetic Resonance Diagnostics Corp	GTE
	Manus George A atty	GTE
	MC LAIN E JOHN E CPA	GTE
	Molsick Patricia & Raymond	GTE
	Nazarbekin Investments	GTE
	Pollack Steven ins	GTE
	Raphael David Public Accountant	GTE
	Raphael Laura Business Services	GTE
	Reynard James A atty	GTE
	Royal Alliance Associates	GTE
	Ryan Mary Anne CPA	GTE
	Safeguard Business Systems	GTE
	Smith Insurance Agency	GTE
	S TAN TON GAMBOA IN S URAN CE	GTE
	Stanton Gamboa Insurance Inc	GTE
	Thousand Oaks	GTE
	Simi Valey	GTE

FINDINGS

Year	*Uses*	*Source*
1993	Stepfaninly Assn Of Califomia Inc	GTE
	Stevens Donald E atty	GTE
	Sunburst Associates Inc	GTE
	TS I Financial	GTE
	Terada Julia	GTE
	THOUS AN D OAKS ACUPUN CTURE & HE RB CLIN IC	GTE
	THOUS AN D OAKS CRE DIT BURE AU	GTE
	Thousand Oaks	GTE
	Uyemra Myra G CPA	GTE
	Weinstock Brauer Pharmaceuticals Inc	GTE
	Wender David L CPA	GTE
	Wesely Thomas Enterprises Inc	GTE
	Western Bank Mortgage Co	GTE
	A E Fadden & Ken Gross	GTE
	A Q A P	GTE
	A & R Cabinet Finishing & Refinishing	GTE
	Acupuncture & Herb Clinic	GTE
	Barrow James E CPA	GTE
	Barrow John & Diane	GTE
	Barrow Malcolm & Cheryl @Thousand Oaks	GTE
	BE VE RLY HILLS S E CURITIE S	GTE
	Beverly Hills Securities Co	GTE
	Beverly Residence	GTE
	Boulevard Travel Inc	GTE
	Bow en Pat K atty	GTE
	Brooks Associates	GTE
	Brooks B @Camarillo	GTE
	Brow n Arthur atty	GTE
	Child & Family Development Center	GTE
	Cohen Susan E CPA	GTE
	Cohen Tom @Thousand Oaks	GTE
	Conejo Automobile Exchange	GTE

FINDINGS

Year	Uses	Source
1993	Conejo Securities	GTE
	Corrigan Patricia MA	GTE
	Counseling Center Of Thousand Oaks The	GTE
	Crosspoint Engineering	GTE
	: Davis Lee	GTE
	Evry Arthur Attorney At Law	GTE
	Evry P	GTE
	Expert Technical Consultants	GTE
	Experts Technologies International	GTE
	Fadden A E & Associates	GTE
	Fadden & Gross	GTE
	Galati Rose Ann CPA	GTE
	GARCIA RAYMON D A ATTORN E Y AT LAW	GTE
	Garcia Raymond	GTE
	Hampshire Group	GTE
	HE MPHLL JAN E T A CPA	GTE
	Hem Nphai LL&D @Camarillo	GTE
	How ard David A p HD IMFCC	GTE
	How ard David A & Joan N Wstik Vig	GTE
	How ard Joan m A IMFCC	GTE
	How ard Jocelyn @Oxnard	GTE
	How ard Jody @New bury Park	GTE
	Kendall Construction Co	GTE
	Kendall D	GTE
	Kenney E Anne Insurance	GTE
	Kenney G W Insurance	GTE
	Kenney Greg & Nina @Santa Paula	GTE
	Kenney Grove Park	GTE
	Kenney Michael P Insurance	GTE
	Kenney R M	GTE
	Knapp Sandra Cannaday Attorney At Law	GTE
	Knapp Shoes	GTE

FINDINGS

Year	*Uses*	*Source*
1993	Knapp W	GTE
	Magnetic Resonance Diagnostics Corp	GTE
	Magnetti Ellen M	GTE
	Manus George A atty	GTE
	Manusevitz D	GTE
	MC LAIN E JOHN E CPA	GTE
	Molsick Patricia & Raymond	GTE
	Nazarbekin Investments	GTE
	Pollack Steven ins	GTE
	Pollack Wayne L @New bury Park	GTE
	Raphael David Public Accountant	GTE
	Raphael Laura Business Services	GTE
	Reynard James A atty	GTE
	Reynard Paul E	GTE
	Reynen Richard & Beatrice	GTE
	Reynertson R & S	GTE
	Reynols Ao @Thousand Oaks	GTE
	Royal Alliance Associates	GTE
	Ryan Mary Anne CPA	GTE
	Ryan Mike @Thousand Oaks	GTE
	From Oxnard Telephones Call	GTE
	Saferite Auto Glass	GTE
	Smith Insurance Agency	GTE
	S TAN TON GAMBOA IN S URAN CE	GTE
	Stanton Gamboa Insurance Inc	GTE
	Thousand Oaks	GTE
	Stepfaninly Assn Of Califomia Inc	GTE
	Stevens Donald E atty	GTE
	Sunburst Associates Inc	GTE
	TS I Financial	GTE
	T & T CLE AN IN G & W IN DOW S E RVICE @Camarillo	GTE
	T & T Concrete Pumping Inc	GTE

FINDINGS

Year	*Uses*	*Source*
1993	From @Simi@ Valley Telephones Call	GTE
	Terada Julia	GTE
	THOUS AN D OAKS ACUPUN CTURE & HE RB CLIN IC	GTE
	THOUS AN D OAKS CRE DIT BURE AU	GTE
	Thousand Oaks	GTE
	From @Agoura@ Telephones Call	GTE
	Uyemra Myra G CPA	GTE
	Uyesato Andrew	GTE
	Weinstock Brauer Pharmaceuticals Inc	GTE
	Wender David L CPA	GTE
	Wesely Thomas Enterprises Inc	GTE
	Wesenberg Bernhardt & Raisa @Camarillo	GTE
	Western Bank Mortgage Co	GTE
1986	Agency The	Pacific Bell
	Allen Salas & Mc Quigg Attorneys At Law	Pacific Bell
	Bosselman Arthur M MAI	Pacific Bell
	Bosselman Arthur M Jr	Pacific Bell
	BOUN CE DA VID M	Pacific Bell
	Citco Insurance Agency	Pacific Bell
	Or	Pacific Bell
	Countryw ide Funding Corporation	Pacific Bell
	From Agoura Telephones Call	Pacific Bell
	Donnelly Information Publishing Co	Pacific Bell
	Donnelly J M	Pacific Bell
	Evry Arthur Attorney At Law	Pacific Bell
	Evry P	Pacific Bell
	FIN E S TON E ROBE RT LE E atty	Pacific Bell
	FIN E S TON E ROBE RT LE E atty	Pacific Bell
	Fiske Enterprises	Pacific Bell
	Ghitterman Allan S atty	Pacific Bell
	Ghitterman Allan S Attorney Of Counsel Hourigan Grossman Finestone Schumaker & Mayfield	Pacific Bell

FINDINGS

Year	Uses	Source
1986	GIBB ROBE RT D atty	Pacific Bell
	From Agoura Telephones Call	Pacific Bell
	Kenney Geo W Jr	Pacific Bell
	Molsick Patricia & Raymond	Pacific Bell
	Roche Property Management	Pacific Bell
	Romax Computer Co	Pacific Bell
	From Oxnard Telephones Call	Pacific Bell
	The Agency	Pacific Bell
	THE AUTO PARTS	Pacific Bell
	Torablan Investment Corp	Pacific Bell
	L	Pacific Bell
	Ventura County Information & Referral Service	Pacific Bell
	Emergency Consultation Service Of Woodview @Calabasas@ Hospital	Pacific Bell
	Or	Pacific Bell
	American Realty Investments	Pacific Bell
	From Agoura Telephones Call	Pacific Bell
	Anthony Pools	Pacific Bell
	From Ventura Telephones Call	Pacific Bell
	Attorneys Real Estate Services Inc	Pacific Bell
	Attorneys Trust Deed Service	Pacific Bell
	Attorneys Video Audio Services TOks	Pacific Bell
	From Agoura Telephones Call	Pacific Bell
	Bouley Daw n	Pacific Bell
	BRYAN JOHN G atty	Pacific Bell
	CHE S N E Y HE RBE RT G atty	Pacific Bell
	Chesney Richard R	Pacific Bell
	D GE N E RAL IN S URAN CE AGE N CY	Pacific Bell
	From Agoura Telephones Call	Pacific Bell
	Cochran Steve CPA	Pacific Bell
	Or	Pacific Bell
	Or	Pacific Bell

FINDINGS

Year	*Uses*	*Source*
1986	Davis J Elizabeth atty	Pacific Bell
	Davis J M	Pacific Bell
	DAVIS J M CO w atr sftnrs @Oxnard	Pacific Bell
	Davis Lee	Pacific Bell
	From Agoura Telephones Call	Pacific Bell
	Disabled American Veterans Charities Of Greater Los Angeles	Pacific Bell
	Employee Assistance Services	Pacific Bell
	Fadden Arnold E & Associates	Pacific Bell
	FOS TE R BOUN CE & GE MBE RLIN G CPAs	Pacific Bell
	From Agoura Telephones Call	Pacific Bell
	FOS TE R JOHN T JR	Pacific Bell
	Foster John W	Pacific Bell
	Foster Jos	Pacific Bell
	Galati Rose Ann CPA	Pacific Bell
	General Instrument Corporation Lamp Division	Pacific Bell
	Ghlitterman Hourigan Grossman Finestone And Schumaker	Pacific Bell
	GIBB ROBE RT D atty	Pacific Bell
	Graphic Resources Corp	Pacific Bell
	HE MPHILL JAN E T A CPA	Pacific Bell
	GROS S MAN FIN E S TON E S CHUMAKE R & MAYFIE LD attys	Pacific Bell
	From Agoura Telephones Call	Pacific Bell
	From @Simi@ Telephones Call	Pacific Bell
	Iannaccone Frank J atty	Pacific Bell
	Iannacone N	Pacific Bell
	Iannolo Jos P Jr	Pacific Bell
	Manus George	Pacific Bell
	MAN US GE ORGE A atty	Pacific Bell
	E QUIPME N T LE AS IN G	Pacific Bell
	From Agoura Telephones Call	Pacific Bell
	From Agoura Telephones Call	Pacific Bell

FINDINGS

Year	*Uses*	*Source*
1986	Mc Quigg Jacqueline atty	Pacific Bell
	National Credit Service	Pacific Bell
	National Diversified Sales	Pacific Bell
	Nedw ick Steel Company Of Calif	Pacific Bell
	Pollack Steven ins	Pacific Bell
	Roiss Richard DC	Pacific Bell
	Or	Pacific Bell
	Reynard Paul E	Pacific Bell
	Raynen L & L @Camarillo	Pacific Bell
	Roche Co	Pacific Bell
	Sales Richard atty	Pacific Bell
	Sancap Abrasives Inc	Pacific Bell
	S AN DOVAL DE N TAL CE RAMICS	Pacific Bell
	Simplex Design Associates Inc	Pacific Bell
	Smith Insurance Agency	Pacific Bell
	Stevens Donald E ally	Pacific Bell
	Stevens Michael G atty	Pacific Bell
	From Agoura Telephones Call	Pacific Bell
	From Saticoy Telephones Call	Pacific Bell
	Westlake Village2801 Tow nsgte Rd Wstlk Vlg	Pacific Bell
	From Agoura Telephones Call	Pacific Bell
	T M C E S CROW CO	Pacific Bell
	From Agoura Telephones Call	Pacific Bell
	Thousand Oaks Plaza	Pacific Bell
	U S Cap & Closure Inc	Pacific Bell
	Warmington Homes	Pacific Bell
	Warmuth Mark J	Pacific Bell
	Wender David L CPA	Pacific Bell
1985	Bosselman Arthur M MAI	Pacific Telephone Co
	Brow n Arthur A	Pacific Telephone Co
	Telech Arthur Loan Agent	Pacific Telephone Co
	U S Cap & Closure Inc	Pacific Telephone Co

FINDINGS

Year	*Uses*	*Source*
1985	A B Dick Company	Pacific Telephone Co
	Abramson Bruce D atty	Pacific Telephone Co
	Agency The	Pacific Telephone Co
	Alilen Jas atty	Pacific Telephone Co
	Allen Salas & Mc Quigg Attorneys At Law Thousand Oaks	Pacific Telephone Co
	American Psychotherapy Assn	Pacific Telephone Co
	American Psychotherapy Assn	Pacific Telephone Co
	Armorshield USA	Pacific Telephone Co
	Attorneys Trust Deed Service	Pacific Telephone Co
	BOULEVARD TRAVEL INC	Pacific Telephone Co
	BOUNCE DAVID M	Pacific Telephone Co
	Brenda R Souza	Pacific Telephone Co
	BRYAN JOHN G atty	Pacific Telephone Co
	CHESNEY H G atty	Pacific Telephone Co
	CITARELLA JOSEPH D GENERAL INSURANCE AGENCY	Pacific Telephone Co
	Citco Insurance Agency	Pacific Telephone Co
	Conejo Future Foundation	Pacific Telephone Co
	Cooper Mervyn LCSW	Pacific Telephone Co
	Countrywide Funding Corporation	Pacific Telephone Co
	CUSTOM POOLS OF THE OAKS	Pacific Telephone Co
	Davis J Elizabeth atty	Pacific Telephone Co
	Dearborn Chemical Co	Pacific Telephone Co
	Disabled American Veterans Charities Of Greater Los Angeles	Pacific Telephone Co
	Employee Assistance Services	Pacific Telephone Co
	Esprit Design Group	Pacific Telephone Co
	Evry Arthur Attorney At Law	Pacific Telephone Co
	Fadden Arnold E & Associates	Pacific Telephone Co
	FINESTONE ROBERT LEE atty	Pacific Telephone Co
	FINESTONE ROBERT LEE atty	Pacific Telephone Co
	Fiske Enterprises	Pacific Telephone Co

FINDINGS

Year	*Uses*	*Source*
1985	FOSTER JOHN T JR	Pacific Telephone Co
	Galati Rose Ann CPA	Pacific Telephone Co
	Garlick Geraldine S atty	Pacific Telephone Co
	General Instrument Corporation Lamp Division	Pacific Telephone Co
	Ghitterman Allan S atty	Pacific Telephone Co
	GROSSMAN FINESTONE AND SCHUMAKER	Pacific Telephone Co
	GIBB ROBERT D atty	Pacific Telephone Co
	GIBB ROBERT D atty	Pacific Telephone Co
	Golden Valley Escrow Inc Escrow Services	Pacific Telephone Co
	Gunning & Brown	Pacific Telephone Co
	Gunning Phillip A	Pacific Telephone Co
	Hardin Group Inc The	Pacific Telephone Co
	HEMPHILL JANET A CPA	Pacific Telephone Co
	Herbalife Distributor Laurel Engel	Pacific Telephone Co
	HOURIGAN GROSSMAN FINESTONE SCHUMAKER & MAYFIELD attys	Pacific Telephone Co
	Iannaccone Frank J atty	Pacific Telephone Co
	Kendall Construction Co Inc	Pacific Telephone Co
	Kenney Geo W Jr	Pacific Telephone Co
	Lanham Robt L CPA	Pacific Telephone Co
	Manus George	Pacific Telephone Co
	MANUS GEORGE A atty	Pacific Telephone Co
	Markay Automotive Leasing	Pacific Telephone Co
	MARKAY EQUIPMENT LEASING	Pacific Telephone Co
	MC LAINE JOHN ECPA	Pacific Telephone Co
	Mc Quigg Jacqueline atty	Pacific Telephone Co
	Molsick Patricia & Raymond	Pacific Telephone Co
	Thousand Oaks	Pacific Telephone Co
	Now Showing Inc	Pacific Telephone Co
	Pacific Mutual Mortgage	Pacific Telephone Co
	Pollack Steven ins	Pacific Telephone Co
	Reiss Richard DC	Pacific Telephone Co

FINDINGS

Year	Uses	Source
1985	Relationship Center	Pacific Telephone Co
	Romax Computer Co	Pacific Telephone Co
	SAFEGUARD BUSINESS SYSTEMS	Pacific Telephone Co
	Sancap Abrasives Inc	Pacific Telephone Co
	SANDOVAL DENTAL CERAMICS	Pacific Telephone Co
	Shoaps Gary T & Associates	Pacific Telephone Co
	Sottow Christopher R atty	Pacific Telephone Co
	Souza Brenda R atty	Pacific Telephone Co
	Stevens Donald Edw ard atty	Pacific Telephone Co
	Stevens Michael G atty	Pacific Telephone Co
	TMC Escrow Tract Division	Pacific Telephone Co
	THORSEN FOSTER & BOUNCE CPAs	Pacific Telephone Co
	Thousand Oaks Plaza	Pacific Telephone Co
	Thousand Oaks	Pacific Telephone Co
	Upjohn Healthcare	Pacific Telephone Co
	Ventura County Information & Referral Service	Pacific Telephone Co
	Warmington Homes	Pacific Telephone Co
	Wender David L CPA	Pacific Telephone Co
1980	Sage Institute @Los Angeles@	Polk
	AARON WILLIAM L atty	Polk
	Ofc	Polk
	MANAGEMENT RECRUITERS Thousand Oaks	Polk
	Cordeiro Chris	Polk
	PRUDENTIAL INSURANCE COMPANY OF AMERICA THE District Agency Offices Simi Valley Staff District Agency Offices Thousand Oaks District Agency Representatives	Polk
	PRUDENTIAL INSURANCE COMPANY OF AMERICA THE District Agency Offices Simi Valley Staff District Agency Offices Thousand Oaks District Agency Representatives	Polk
	Goetz Gary	Polk
	Hayes Nancy	Polk

FINDINGS

Year	*Uses*	*Source*
1980	PRUDENTIAL INSURANCE COMPANY OF AMERICA THE District Agency Offices Simi Valley Staff District Agency Offices Thousand Oaks District Agency Representatives	Polk
	PRUDENTIAL INSURANCE COMPANY OF AMERICA THE District Agency Offices Simi Valley Staff District Agency Offices Thousand Oaks District Agency Representatives	Polk
	Mc Gibbons Bill	Polk
	Meifert Don	Polk
	PRUDENTIAL INSURANCE COMPANY OF AMERICA THE District Agency Offices Simi Valley Staff District Agency Offices Thousand Oaks District Agency Representatives	Polk
	PRUDENTIAL INSURANCE COMPANY OF AMERICA THE District Agency Offices Simi Valley Staff District Agency Offices Thousand Oaks District Agency Representatives	Polk
	Reed Dave	Polk
	PRUDENTIAL INSURANCE COMPANY OF AMERICA THE District Agency Offices Simi Valley Staff District Agency Offices Thousand Oaks District Agency Representatives	Polk
	Vineyard Terry	Polk
	Simi Valley	Polk
	Thousand Oaks	Polk
	Thousand Oaks Office	Polk
	Ofc	Polk
	AARON NADASI & WEATHERSBY attys	Polk
	Abramson Bruce D atty	Polk
	Air Correction Division UOP	Polk
	Alfasso Lynn atty	Polk
	All West Video	Polk
	ALLEN PAT REAL ESTATE	Polk
	Anderson M E	Polk
	ASSOCIATED REAL ESTATE BROKERS INC	Polk

FINDINGS

Year	Uses	Source
1980	BERTON MADELINE REALTOR	Polk
	BOCKELMAN RUTH REALTOR	Polk
	Bosselman Arthur M MAI	Polk
	Braemar Claims Service	Polk
	BROTMAN SANFORD Ph D	Polk
	BRYAN JOHN G atty	Polk
	Business Management Services	Polk
	Carlson Paul V Ph D	Polk
	Chesney Herbert G atty	Polk
	Chuck Morsa ins	Polk
	CITARELLA JOSEPH D & ASSOCIATES	Polk
	Conejo Future Foundation	Polk
	CONEJO VALLEY ENGINEERING INC	Polk
	Conejo Valley Psychiatric Medical Group Inc	Polk
	Continental Singers	Polk
	Creative Decor	Polk
	CUSTOM POOLS OF THE OAKS	Polk
	Desi Leasing	Polk
	Development Dimensions	Polk
	DODD LEANSE REALTOR	Polk
	DON RUDE CO INC REALTORS	Polk
	Donny Monk & Friends	Polk
	ERA NIELSEN & ASSOCIATES	Polk
	Eichel Ruth Realtor	Polk
	Emory Warden Hamlin MD	Polk
	Morsa Chuck	Polk
	Fierro Robt L	Polk
	Finestone Robert Lee atty	Polk
	First Alliance Mortgage	Polk
	Fischer Terrence	Polk
	Floors Of Course	Polk
	Friend Finders	Polk

FINDINGS

Year	Uses	Source
1980	GECC FINANCIAL SERVICES	Polk
	Gangsei Lyle B Dr	Polk
	Ghitterman Allan S atty	Polk
	Ghitterman Schweitzer & Associates	Polk
	GILLIAM DOTTIE REALTOR	Polk
	Gitterman Allan S atty	Polk
	Givner Dale atty	Polk
	Givner & Nowlin attys	Polk
	Grossman Laurence D atty	Polk
	Gunning & Brown	Polk
	GUNSTON HALL CO INC THE	Polk
	Hagle Lumber Co	Polk
	HARRISON DENNIS DC Ofc	Polk
	Hayes Nancy ins	Polk
	HOBIN FRANK REALTY	Polk
	HOLMBERG WAYNE V investmnt securities	Polk
	Homemakers Finance Service Inc	Polk
	HUGHES WILLIAM R	Polk
	Iannaccone Frank atty	Polk
	INVESTMENT REALTORS	Polk
	Janss Corporation	Polk
	Janss Foundation	Polk
	Jeremiah People	Polk
	Joyce & Iannaccone attys	Polk
	Joyce Randolph atty	Polk
	Kelly Services	Polk
	Kendall Construction Co Inc	Polk
	Kenney Geo W Jr	Polk
	Key Properties	Polk
	Lee Lussier Construction Co	Polk
	Lussier Frank R	Polk
	Mac Laughlin William A Law Offices	Polk

FINDINGS

Year	*Uses*	*Source*
1980	Manus George A atty	Polk
	Massachusetts Mutual Life Insurance Company	Polk
	MC LAINE JOHN E	Polk
	MEYER INVESTMENT CO	Polk
	Meyer John H engnr	Polk
	Modglin Norman W CPA	Polk
	MORSA CHUCK ins	Polk
	Mulford Irl CPA	Polk
	NADASI LESLIE F atty	Polk
	Ofc	Polk
	Nayfack Bradford L atty	Polk
	New Hope	Polk
	Nielsen ERA & Associates	Polk
	Now lin Herb atty	Polk
	Pacific Investment Properties	Polk
	Perren Steven Z atty	Polk
	Phillips Thomas O CPA	Polk
	Polatin Peter B MD	Polk
	Pollack Steven ins	Polk
	Promotions Plus	Polk
	Property Store The	Polk
	Riviera Finance	Polk
	Rolling Oaks Realtors	Polk
	RUDE DON CO INC REALTORS	Polk
	S & L Mortgage Services Inc	Polk
	SAFEGUARD BUSINESS SYSTEMS	Polk
	Sanders James L CPA	Polk
	SANDOVAL DENTAL CERAMICS	Polk
	SAVE ON REALTY	Polk
	Schw eitzer Stephen C atty	Polk
	Shoaps Gary T & Associates	Polk
	Sierra Oil & Gas Lease Corp	Polk

FINDINGS

Year	Uses	Source
1980	Thousand Oaks	Polk
	SIR SPEEDY INSTANT PRINTING CENTERS	Polk
	Soltow Christopher R atty	Polk
	SPEROW REALTY	Polk
	Stanton Gamboa & Associates	Polk
	Stayton Realty	Polk
	Szathmary Bruce & Associates	Polk
	Thousand Oaks	Polk
	Thousand Oaks Plaza	Polk
	Tignino Thomas CPA	Polk
	TORGERSON KARL M consltnts	Polk
	Travis L Diane MD	Polk
	UNITED WORD PROCESSING	Polk
	Urban West Communities	Polk
	VOLT TEMPORARY SERVICES	Polk
	W & T Enterprises Inc	Polk
	Ofc	Polk
	WEATHERSBY BARRY R atty	Polk
	Wender David L CPA	Polk
	Bus	Polk
	Williams Co	Polk
	Williams Company The	Polk
	WILSON FRED P	Polk
	WILSON & HUGHES ACCOUNTANCY CORP	Polk
	Wood Michael R CPA	Polk
1975	Thousand Oaks	General Telephone Company of California
	Planned Security	Pacific Telephone Co
	From @Agoura@ Telephones Call	General Telephone Company of California
	From @Agoura@ Telephones Call	General Telephone Company of California
	From Oxnard Telephones Call	General Telephone Company of California
	From @Simi@ Telephones Call	General Telephone Company of California
	Tobis Laurence N atty	General Telephone Company of California

Year	Uses	Source
1975	Tobler Jack	General Telephone Company of California
	Conejo Future Foundation	Pacific Telephone Co
	LUCAS AL AGENCY	Pacific Telephone Co
	Mutual Rental Systems Inc	Pacific Telephone Co
1970	CE N TURY MAIN TE N AN CE S YS TE MS	General Telephone Company of California
	From Los Angeles telephones call	General Telephone Company of California
	Janss Edw in Jr Ventura Bl@Thousand Oaks	General Telephone Company of California
1964	JANSS CORP	Pacific Telephone Co

101 THOUSAND OAKS BLVD

Year	Uses	Source
1980	Thousand Oaks	Polk
	CHEVRON STATIONS	Polk
	Morris Johnson Chevron	Polk
1970	From @Agoura@ telephones call	General Telephone Company of California

104 THOUSAND OAKS BLVD

Year	Uses	Source
2002	KEYBOARD CONCEPTS	Haines & Company, Inc.
1975	Thousand Oaks Ofc	General Telephone Company of California
	Thousand Oaks Ofc	Pacific Telephone Co
	MATTHEWS INSURANCE AGENCY	Pacific Telephone Co

107 THOUSAND OAKS BLVD

Year	Uses	Source
1975	Gusick Michael C ins	Pacific Telephone Co
	BUE N A E N GIN E E RS IN C	General Telephone Company of California
	Gusick Michael C ins	General Telephone Company of California
	Walton Kent	General Telephone Company of California
	BUENA ENGINEERS INC :	Pacific Telephone Co
	THOUSAND OAKS FLORISTS I	Pacific Telephone Co
	Walton Kent	Pacific Telephone Co
1970	From @Agoura@ telephones call	General Telephone Company of California
	Spotless Cleaners I	General Telephone Company of California

Year	Uses	Source
1970	Weinberg Bros & Co	General Telephone Company of California
	From @Agoura@ telephones call	General Telephone Company of California

109 THOUSAND OAKS BLVD

Year	Uses	Source
1975	ENCIIO CARPETS& DRAPES	Pacific Telephone Co
	E N CIN O CARPE TS & DRAPE S	General Telephone Company of California
	VIP	General Telephone Company of California
	VALLE Y IN S TAN T PRIN TE RS	General Telephone Company of California
	VCV	Pacific Telephone Co
	VALLEY INSTANT PRINTERS	Pacific Telephone Co
1970	Martin Richard A MD	General Telephone Company of California

110 THOUSAND OAKS BLVD

Year	Uses	Source
2002	r BROWN ESCROW	Haines & Company, Inc.
	BROWN PROPERTY 80 4 MW MANAGEMENT BROWN REALTORS	Haines & Company, Inc.
	BROWN RELOCATION 80t	Haines & Company, Inc.
	SERVICES	Haines & Company, Inc.
	MUNTEAN 0 SOR 19 H	Haines & Company, Inc.
1993	Brow n Escrow	GTE
	BROW N RE ALTORS	GTE
	Thousand Oaks	GTE
	Brow n Relocation Services	GTE
	Brow n Escrow	GTE
	Thousand Oaks	GTE
	Or Call	GTE
1986	Thousand Oaks Office	Pacific Bell
	From Agoura Telephones Call	Pacific Bell
	Brow n Realtors Escrow	Pacific Bell
1985	Thousand Oaks Office	Pacific Telephone Co
	Brow n Realtors Escrow	Pacific Telephone Co
1980	Thousand Oaks Ofc	Polk

FINDINGS

Year	Uses	Source
1980	BROWN REALTORS	Polk
	Brown Realtors Escrow	Polk
	Joe Brown Realty Co Escrow Division	Polk
1975	Thousand Oaks Ofc	General Telephone Company of California
	From @Agoura@ Telephones Call	General Telephone Company of California
	Thousand Oaks Ofc	Pacific Telephone Co
	BROWN..REALTORS	Pacific Telephone Co
1970	Conejo Valley Ofc	General Telephone Company of California
	From @Canoga Park @ telephones call	General Telephone Company of California
1964	Roderick Sonya Realtor	Pacific Telephone Co

114 THOUSAND OAKS BLVD

Year	Uses	Source
1986	Burbank	Pacific Bell

117 THOUSAND OAKS BLVD

Year	Uses	Source
2002	HARTLEY JIM	Haines & Company, Inc.
	PAC TILE & STONE	Haines & Company, Inc.

125 THOUSAND OAKS BLVD

Year	Uses	Source
1970	C	General Telephone Company of California
	Popo Room Conejo Village Bowl	General Telephone Company of California
	Popotecl Rm	General Telephone Company of California

131 THOUSAND OAKS BLVD

Year	Uses	Source
1964	El Rancho Motel	Pacific Telephone Co

136 THOUSAND OAKS BLVD

Year	Uses	Source
2002	XXXX	Haines & Company, Inc.

137 THOUSAND OAKS BLVD

Year	*Uses*	*Source*
2002	GOLDHILL HOME	Haines & Company, Inc.
	MEDIA INTERNATL OUTBACK	Haines & Company, Inc.
	STEAKHOUSE	Haines & Company, Inc.
1993	Ventura Townehouse	GTE
	Thousand Oaks Ofc	GTE
	Thousand Oaks	GTE
	No Charge To Calling Party	GTE
	Business Loans	GTE
	Thousand Oaks	GTE
	Bank Of A Levy	GTE
	Thousand Oaks	GTE
	Business Loans	GTE
	Cody Tari L atty	GTE
	Thousand Oaks Ofc	GTE
	Compton Robert L atty	GTE
	Thousand Oaks Ofc	GTE
	DIVORCE ASSISTANTS	GTE
	Giles Tim W atty	GTE
	Thousand Oaks Ofc	GTE
	Goldhill Home Media International	GTE
	Job Search	GTE
	Kellegrew Kent M atty	GTE
	Thousand Oaks Ofc	GTE
	LEGAL EZ OF THOUSAND OAKS	GTE
	March Properties rl est invstmnts	GTE
	N ORDMAN CORMANZ HAIR & COMPTON attys	GTE
	Thousand Oaks	GTE
	Ventura County Ticket Agcy	GTE
	Ventura Tickets	GTE
	Thousand Oaks Ofc	GTE
	Winfield William E atty	GTE

FINDINGS

Year	Uses	Source
1993	Thousand Oaks	GTE
	Thousand Oaks Ofc	GTE
	Thousand Oaks Ofc	GTE
	DIVORCE AS S IS TAN TS	GTE
	Divorce Council Of California	GTE
	Thousand Oaks Ofc	GTE
	Goldhill Home Media International	GTE
	Goldie G E	GTE
	Job Search	GTE
	Thousand Oaks Ofc	GTE
	LE GAL E Z OF THOUS AN D OAKS	GTE
	March Properties rl est invstmnts	GTE
	Thousand Oaks	GTE
	Nordman D @Thousand Oaks	GTE
	Nordmeyer Carl L	GTE
	Ventura County Ticket Agcy	GTE
	Ventura Tickets	GTE
1986	Ofc	Pacific Bell
	From Agoura Telephones Call	Pacific Bell
	Thousand Oaks Ofc	Pacific Bell
	From Agoura Telephones Call	Pacific Bell
	Ofc	Pacific Bell
	From Agoura Telephones Call	Pacific Bell
	From Agoura Telephones Call	Pacific Bell
	Nordmeyer Carl L	Pacific Bell
	Ofc	Pacific Bell
	From Agoura Telephones Call	Pacific Bell
	Thousand Oaks Ofc	Pacific Bell
	From Agoura Telephones Call	Pacific Bell
	Thousand Oaks Ofc	Pacific Bell
1985	Ofc	Pacific Telephone Co
	Ofc	Pacific Telephone Co

Year	Uses	Source
1985	Thousand Oaks Thousand Oaks Ofc	Pacific Telephone Co
	Ofc	Pacific Telephone Co
	Thousand Oaks Ofc	Pacific Telephone Co
1980	Thousand Oaks Ofc	Polk
	BANK OF A LEVY	Polk
	Arnold Gary D atty	Polk
	Residential Brokerage	Polk
	MAC ELHENNY LEVY & CO rl est	Polk
	Mathew s John M atty	Polk
	NORDMAN CORMANY HAIR & COMPTON attys	Polk
	PAINE WEBBER brkrs	Polk
1975	Thousand Oaks Ofc	Pacific Telephone Co
	BANK OF A LEVY	Pacific Telephone Co

139 THOUSAND OAKS BLVD

Year	Uses	Source
1964	Katz Franklin A MD l	Pacific Telephone Co

140 THOUSAND OAKS BLVD

Year	Uses	Source
2002	NORWESTMORTGAGE	Haines & Company, Inc.
	WELLS FRGO	Haines & Company, Inc.
1986	Thousand Oaks Office	Pacific Bell
	Checking & Savings	Pacific Bell
	Personal Finance Center	Pacific Bell
	All Other Departments	Pacific Bell
1985	CROCKER NATIONAL BANK Contd Thousand Oaks Office	Pacific Telephone Co
1980	Thousand Oaks Ofc	Polk
	CROCKER NATIONAL BANK	Polk
1975	Thousand Oaks Ofc	General Telephone Company of California
	Call	General Telephone Company of California
	M C J Enterprises Inc l	General Telephone Company of California

Year	Uses	Source
1975	CROCKER NATIONAL BANK Branch Offices Buenaventura Center Ofc	Pacific Telephone Co
	Thousand Oaks Ofc	Pacific Telephone Co
	M C J Enterprises Inc I	Pacific Telephone Co
1970	Conejo Ofc	General Telephone Company of California
	From @Canoga Park @ telephones call	General Telephone Company of California
1964	Conejo Ofc	Pacific Telephone Co

141 THOUSAND OAKS BLVD

Year	Uses	Source
1975	Medcalf Mark T	General Telephone Company of California
	Nopar Robt E MD I	General Telephone Company of California
	Nopar Robt EMD I	Pacific Telephone Co
1970	Crump Raymond	General Telephone Company of California
	Childrens Medical Group	General Telephone Company of California

145 THOUSAND OAKS BLVD

Year	Uses	Source
1975	BOARDMAN K R DC I	Pacific Telephone Co
1970	Anza Animal Clinic I	General Telephone Company of California

147 THOUSAND OAKS BLVD

Year	Uses	Source
2002	XXXX	Haines & Company, Inc.
1980	NURSERY LAND GARDEN CENTERS	Polk

152 THOUSAND OAKS BLVD

Year	Uses	Source
2002	NACHMAN DAVID ESQ 50 M 64 480 I	Haines & Company, Inc.
	NACHMAN MELVYN NSK CORPORATION a 05 311 5794 B OSBONECAROLMA t	Haines & Company, Inc.
	PAGEMASTERCORP S 05 371 1085 S	Haines & Company, Inc.
	PARK CHANG S 1 K CA 806 4968 M OMD PHIUP	Haines & Company, Inc.
	ASSOCATES	Haines & Company, Inc.
	PLAZA ASSOCIATES 9554 9434 B LLC POLLACK S	Haines & Company, Inc.

Year	Uses	Source
2002	PR 0 CE Kat Nean	Haines & Company, Inc.
	SUITE 1 S PROFESSIONAL PLANNING RAPHAEL DAVID PBLC	Haines & Company, Inc.
	ACCOUNTANT RAPHAEL LAURA	Haines & Company, Inc.
	BUSINESS SERVICE	Haines & Company, Inc.
	RICHARDS INSURANCE 80 S R	Haines & Company, Inc.
	RICKARDSSHANNAE	Haines & Company, Inc.
	ROYALALL	Haines & Company, Inc.
	ASSOCIATES SAFEGUARD BUSINESS	Haines & Company, Inc.
	SYSTEMS	Haines & Company, Inc.
	SANDOVAL DENTAL B	Haines & Company, Inc.
	CERAMICS	Haines & Company, Inc.
	SEEBODEJULIAE	Haines & Company, Inc.
	AT 4 Y	Haines & Company, Inc.
	SPRAGUE&ASSOOAT 60537 910 L	Haines & Company, Inc.
	STA 4 LHUTH MARK FHD 640 H 95 DO r STATE FARM INS AGNT	Haines & Company, Inc.
	STEVENS DONAL 0 E 895 482 6 S	Haines & Company, Inc.

155 THOUSAND OAKS BLVD

Year	Uses	Source
1975	I	General Telephone Company of California
	F rom @Agoura@ Telephones Call	General Telephone Company of California
	From Oxnard Telephones Call	General Telephone Company of California
	I	Pacific Telephone Co
	T h	Pacific Telephone Co

159 THOUSAND OAKS BLVD

Year	Uses	Source
2002	ENRIQUES MEXICAN RSTRNT INC	Haines & Company, Inc.
1993	Enriques Mexican Restaurant Inc	GTE
	Enriques Mexican Restaurant Inc	GTE
	Enriquez Bill & Judy @Thousand Oaks	GTE
	Enriquez Carlos	GTE
1986	Enriques Mexican Restaurant Inc	Pacific Bell

Year	Uses	Source
1985	Enriques Mexican Restaurant Inc	Pacific Telephone Co
1980	ENRIQUES MEXICAN RESTAURANT INC	Polk
1975	CASITA VALDEZ MEXICAN FOOD	Pacific Telephone Co

166 THOUSAND OAKS BLVD

Year	Uses	Source
1970	VILLA ROMA CON TIN E N TAL FOODS i	General Telephone Company of California

167 THOUSAND OAKS BLVD

Year	Uses	Source
1975	I	General Telephone Company of California
	From @Agoura@ Telephones Call	General Telephone Company of California
	From @Simi@ Telephones Call	General Telephone Company of California
	Cruickshank Roy Allstate Insurance Agent Ofc I	General Telephone Company of California
	Ofc I	Pacific Telephone Co
	Hartley Jim Allstate Insurance Agent	Pacific Telephone Co

169 THOUSAND OAKS BLVD

Year	Uses	Source
1970	Village Florists I	General Telephone Company of California

171 THOUSAND OAKS BLVD

Year	Uses	Source
2002	BUILDING 0 C&R REPROGRAPHICS M	Haines & Company, Inc.
	a CHIMERA MULTI MEDIA	Haines & Company, Inc.
	PRODUCTIONS COLDWELL BANKER	Haines & Company, Inc.
	TOWN 0 COUNTR	Haines & Company, Inc.
	EDWARO JONES	Haines & Company, Inc.
	INVESTMTS	Haines & Company, Inc.
	ELLIOTT BETHCPA	Haines & Company, Inc.
	ELLIOTT&JORDANCP	Haines & Company, Inc.
	ELLIOTT&JORDANCPA 805 496 5474 B INC FRANKE INC	Haines & Company, Inc.
	CONTAINER GE REALTY	Haines & Company, Inc.

FINDINGS

Year	*Uses*	*Source*
2002	GREER PETER COLDWELL BANKER KOVACH SANDRA CPA	Haines & Company, Inc.
	DEVELOPERS	Haines & Company, Inc.
	PALM PLAZA	Haines & Company, Inc.
	RSB REAL ESTATE	Haines & Company, Inc.
	BROKERAGE	Haines & Company, Inc.
	TAYLOR CHARLES R	Haines & Company, Inc.
	INCOME TAX SV WARRINER STEVE a B	Haines & Company, Inc.
	INVESTHNTS	Haines & Company, Inc.
1993	Builders Mortgage Services	GTE
	Computerland Of Thousand Oaks	GTE
	Excel Personnel	GTE
	Jacoby & Meyers Law Offices Local Branch Offices	GTE
	Thousand Oaks	GTE
	MS I Laboratories	GTE
	Mandler Sydney contrs	GTE
	Signum Systems	GTE
	Builders Mortgage Services	GTE
	Builders Square 1438	GTE
	Computerland Of Thousand Oaks	GTE
	Excel Personnel	GTE
	Thousand Oaks	GTE
	MS I Laboratories	GTE
	Mandler Sydney contrs	GTE
	Signum Systems	GTE
1986	Arky Stan atty	Pacific Bell
	Arky Stan & Debbie	Pacific Bell
	Arlauskas Michael P	Pacific Bell
	CON E JO QUICKPRIN T PLUS	Pacific Bell
	Executive Page	Pacific Bell
	Mc Creary Michael E atty	Pacific Bell
	Cal TD Services Inc	Pacific Bell

FINDINGS

Year	Uses	Source
1986	Cal Tec Contracting Co	Pacific Bell
	From Agoura Telephones Call	Pacific Bell
	From Oxnard Telephones Call	Pacific Bell
	From @Simi@ Valley Tele phones Call	Pacific Bell
	Computerland Of Thousand Oaks	Pacific Bell
	Conejo Valley Laboratory	Pacific Bell
	Holbert Hugh W A Professional Law Corp	Pacific Bell
	i Mandler Sydney contrs	Pacific Bell
	QUICKPRIN T PLUS	Pacific Bell
1985	Arky Stan atty	Pacific Telephone Co
	BIG RED Q QUICKPRINT CENTER	Pacific Telephone Co
	Cal TD Services Inc	Pacific Telephone Co
	Colonial Associates Inc	Pacific Telephone Co
	Holbert Hugh W A Professional Law Corp	Pacific Telephone Co
	LOOKIN LOVELY	Pacific Telephone Co
	Mandler Sydney contrs	Pacific Telephone Co
	Mc Creary Michael E atty	Pacific Telephone Co
	Morsa Chuck Insurance	Pacific Telephone Co
	QUICKPRINT BIG RED Q	Pacific Telephone Co
	SC Cubed	Pacific Telephone Co
1980	Complaints Utilities Electric Gas Water Telephone Telegraph Transportation Moving Household Goods Passenger Service Air Bus REHABILITATION DEPARTMENT	Polk
	Thousand Oaks Branch	Polk
	Coast Federal Savings And Loan Association	Polk
	Thousand Oaks	Polk
	Apollo Escrow Inc	Polk
	COMPUTERLAND OF THOUSAND OAKS	Polk
	CONEJO COMMUNICATIONS	Polk
	HOLBERT HUGH W atty	Polk
	HOLBERT SALAS & MC QUIGG A PROFESSIONAL CORPORATION	Polk
	LOOKIN LOVELY	Polk

FINDINGS

Year	Uses	Source
1980	Mandler Accountancy	Polk
	Mandler Sydney contrs	Polk
	MC QUIGG JACQUELINE M atty	Polk
	Bodie Bodenstein	Polk
	RED CARPET REAL ESTATE Offices Newbury Park	Polk
	SALAS RICHARD J atty	Polk
1964	Bird Wonderland	Pacific Telephone Co

177 THOUSAND OAKS BLVD

Year	Uses	Source
1970	Spot tavern	General Telephone Company of California

180 THOUSAND OAKS BLVD

Year	Uses	Source
1975	Miller R M DVM	General Telephone Company of California
	SIMONS BOB CHEVRON SERVICE I	Pacific Telephone Co

181 THOUSAND OAKS BLVD

Year	Uses	Source
1975	WESTERN BEAUTY SUPPLY	Pacific Telephone Co

193 THOUSAND OAKS BLVD

Year	Uses	Source
1975	APPLIANCE MIASTERS I	Pacific Telephone Co

195 THOUSAND OAKS BLVD

Year	Uses	Source
2002	XXXX	Haines & Company, Inc.
1986	Spradling Tom Rancho Shell Service	Pacific Bell

198 THOUSAND OAKS BLVD

Year	Uses	Source
1975	Scull Robt D	Pacific Telephone Co

FINDINGS

199 THOUSAND OAKS BLVD

Year	*Uses*	*Source*
2002	BUILDING	Haines & Company, Inc.
	ACTOPERSONNEL 89 M 537 M	Haines & Company, Inc.
	SERVICES	Haines & Company, Inc.
	ASHWORTH LEININGER 845 70 14710 S	Haines & Company, Inc.
	GROUP	Haines & Company, Inc.
	ASTONISH COMICS	Haines & Company, Inc.
	AUTOINSURANCE DEPOT BEALE ELIZABETH PHD	Haines & Company, Inc.
	CHUCKS	Haines & Company, Inc.
	CARPETS&DRAPERIES	Haines & Company, Inc.
	CORE MICHAEL CPA 805 496 M	Haines & Company, Inc.
	SPECIALISTS INC	Haines & Company, Inc.
	ENOLESSOPTIONS INC	Haines & Company, Inc.
	FERRINPETERD	Haines & Company, Inc.
	FERRB 8 HSA UNDERS 90 B	Haines & Company, Inc.
	e GUSICK MICHAEL C INS	Haines & Company, Inc.
	ITLNETWORK	Haines & Company, Inc.
	TECHNOLOGIES INC	Haines & Company, Inc.
	J 8 MISKEN	Haines & Company, Inc.
	INSURANCE INC	Haines & Company, Inc.
	a JOHRSON GROUP THE	Haines & Company, Inc.
	HKI lHong	Haines & Company, Inc.
	STARR FINANCIAL	Haines & Company, Inc.
	RESOURCES	Haines & Company, Inc.
	STATE FARM INS AGNT	Haines & Company, Inc.
	TUS JOIST M	Haines & Company, Inc.
	Y NOT PRODUCTIONS	Haines & Company, Inc.
1993	CHUCKS CARPE TS & DRAPE RIE S	GTE
	Coordinated Construction Inc	GTE
	Core Michael CPA	GTE
	Gusick Michael C ins	GTE
	Kaapuni Gregory	GTE

FINDINGS

Year	*Uses*	*Source*
1993	L & L Diversified Services Inc	GTE
	Minger Elaine MFCC	GTE
	New Life Financial	GTE
	Prehn Ann MFCC	GTE
	Royalty Finance Co	GTE
	Simi Valey	GTE
	Thousand Oaks	GTE
	Wise Francis H Ph D	GTE
	Wise Publishing Co	GTE
	CHUCKS CARPETS & DRAPERIES	GTE
	Chucks Custom Painting @Camarillo	GTE
	Coordinated Construction Inc	GTE
	Core Michael CPA	GTE
	Gusick Michael C ins	GTE
	Gusinda J @Oxnard	GTE
	Kaapuni Gregory	GTE
	Kaapuni Gregory J atty	GTE
	L & L Diversified Services Inc	GTE
	Minger Elaine MFCC	GTE
	New Life Financial	GTE
	Prehn Ann MFCC	GTE
	Prehn John&Ann	GTE
	Royalty Finance Co	GTE
	Royalty Philip & Tammny	GTE
	Roybaal Joe	GTE
	Royce Asset Management S Ol Marin @Thousand Oaks	GTE
	Thousand Oaks	GTE
	Wise Francis H Ph D	GTE
	Wise Frank @Camarillo	GTE
	Wise Geo C & Nancy @Oxnard	GTE
	Wise Publishing Co	GTE
1986	Albaugh Jan	Pacific Bell

FINDINGS

Year	*Uses*	*Source*
1986	Campbell Richard AS LA	Pacific Bell
	CHUCKS CARPE TS & DRAPE RIE S	Pacific Bell
	Comprehensive Rehabilitation Services Inc	Pacific Bell
	Compressor Component Inc p OBox	Pacific Bell
	Conejo Car Connection	Pacific Bell
	Cox Geo F Jr	Pacific Bell
	Gilson Kaya Randy MFC	Pacific Bell
	GUTIE RRE Z RAUL	Pacific Bell
	Thousand Oaks	Pacific Bell
	Buena Ventura Shopping Plaza @Ventura@	Pacific Bell
	Oxx & Associates Inc	Pacific Bell
	Oxx Isobel	Pacific Bell
	American Title Co	Pacific Bell
	Buyers Broker The	Pacific Bell
	Buymer K TOks	Pacific Bell
	Buzan BJ	Pacific Bell
	Buzan K	Pacific Bell
	E Js Specialties	Pacific Bell
	Emei Kao Enterprises Inc	Pacific Bell
	Gutierrez Raul	Pacific Bell
	Gusick Michael C ins	Pacific Bell
	Gusinda J @Oxnard	Pacific Bell
	Hospital Gift Shop Services Inc	Pacific Bell
	Oxx & Associates Inc	Pacific Bell
	Oxx Isobel	Pacific Bell
	Prepaid Legal Services	Pacific Bell
	Presbrey H S	Pacific Bell
	Raven Kenneth A	Pacific Bell
	Raven M TOks	Pacific Bell
	TV C Marketing Association	Pacific Bell
	The Buyers Broker	Pacific Bell
	THOUS AN D OAKS RADIOGRAPHICS CE N TE R LTD	Pacific Bell

FINDINGS

Year	*Uses*	*Source*
1986	Williams Cripe & Associates	Pacific Bell
	Wise Francis H Ph D	Pacific Bell
	Wise Frank & Miriam @Camarillo	Pacific Bell
	Wise Geo C & Nancy @Oxnard	Pacific Bell
	Wise Publishing Co	Pacific Bell
1985	A M Land Research Co	Pacific Telephone Co
	Albaugh Jan	Pacific Telephone Co
	Buyers Broker The	Pacific Telephone Co
	Oxx & Associates Inc	Pacific Telephone Co
	Administrative Strategies Inc	Pacific Telephone Co
	Automated Systems Individualized	Pacific Telephone Co
	CHUCKS CARPETS & DRAPERIES	Pacific Telephone Co
	Comprehensive Rehabilitation Services Inc	Pacific Telephone Co
	CONDOMINIUM ADMINISTRATION CO	Pacific Telephone Co
	Emei Kao Enterprises Inc	Pacific Telephone Co
	Execucar Imports Inc	Pacific Telephone Co
	Gusick Michael C ins	Pacific Telephone Co
	Thousand Oaks	Pacific Telephone Co
	Law rence & Company	Pacific Telephone Co
	Oxx & Associates Inc	Pacific Telephone Co
	Oxx Isobel	Pacific Telephone Co
	prepaid Legal Services	Pacific Telephone Co
	Professional Secretary The	Pacific Telephone Co
	RD W Systems Inc	Pacific Telephone Co
	Raven Kenneth A	Pacific Telephone Co
	Sun Country Builders	Pacific Telephone Co
	T V C Marketing Association	Pacific Telephone Co
	The Buyers Broker	Pacific Telephone Co
	Wise Francis H Ph D	Pacific Telephone Co
	Wise Publishing Co	Pacific Telephone Co
1980	CASA CONEJO REALTY REGISTER	Polk
	Thousand Oaks Ofc	Polk

FINDINGS

Year	Uses	Source
1980	Simi Valley	Polk
	Thousand Oaks	Polk
	A M Land Research Co	Polk
	Bumbarger J A & Associates Inc	Polk
	Casa Conejo Realty Inc Escrow Division	Polk
	CENTRAL INSURANCE SERVICES INC	Polk
	CHUCKS CARPETS & DRAPERIES	Polk
	CLASSIC POOLS	Polk
	CONEJO DENTAL X RAY	Polk
	Flexaust Co	Polk
	Gusick Michael C ins	Polk
	J A Bumbarger & Associates Inc	Polk
	MORGAN INSURANCE AGENCY	Polk
1975	CASA CONEJO REALTY INC	Pacific Telephone Co
	Thousand Oaks Of c	Pacific Telephone Co
	HOUSEHOLD FINANCE CORPORATION AND SUBSIDIARY COMPANIES Ventura..	Pacific Telephone Co
	Thousand Oaks	Pacific Telephone Co
	Flexaust Co	General Telephone Company of California
	i Thousand Oaks	General Telephone Company of California
	From @Agoura@ Telephones Call	General Telephone Company of California
	American National Insurance Co	General Telephone Company of California
	Bosselman Arthur M MAI	General Telephone Company of California
	Fow ler Hal	General Telephone Company of California
	From @Simi@ Telephones Call	General Telephone Company of California
	HYDRO CRAN E S E RVICE	General Telephone Company of California
	MORGAN IN S URAN CE AGE N CY	General Telephone Company of California
	Pan American Life Ins	General Telephone Company of California
	From Oxnard Telephones Call	General Telephone Company of California
	From @Simi@ Telephones Cal	General Telephone Company of California
	Southland Auto Recovery Inc	General Telephone Company of California
	Stayton Realty	General Telephone Company of California
	Wise Publishing Co	General Telephone Company of California

FINDINGS

Year	Uses	Source
1975	American National Insurance Co	Pacific Telephone Co
	Bosselman Arthur M MAI	Pacific Telephone Co
	CASA CONEJO REALTY INC	Pacific Telephone Co
	Escrow Division	Pacific Telephone Co
	Flexaust Co	Pacific Telephone Co
	Fowler Hal & Associates	Pacific Telephone Co
	HIYDRO..AIRE	Pacific Telephone Co
	MORGAN INSURANCE AGENCY	Pacific Telephone Co
	Rainbow Sales & Service	Pacific Telephone Co
	Southland Auto Recovery Inc	Pacific Telephone Co
	Stayton Realty	Pacific Telephone Co
1970	American Brattice Cloth Corp S	General Telephone Company of California
	CONEJO VALLEY CONSTRUCTION	General Telephone Company of California
	Household Finance Corp of Thousand Oaks	General Telephone Company of California
	Household Finance Corp of Ventura	General Telephone Company of California
	Pan American Life Ins	General Telephone Company of California
	Sound of Hope	General Telephone Company of California
	Western Mutual Escrow Corp	General Telephone Company of California
	Wise Francis H Ph D	General Telephone Company of California
	OAKS CENTER FOR MENTAL HEALTH	General Telephone Company of California
	VOLTINS TANT PERSONNEL	General Telephone Company of California
1964	Alexander Leonard atty	Pacific Telephone Co

200 THOUSAND OAKS BLVD

Year	Uses	Source
2002	B XXXX	Haines & Company, Inc.

207 THOUSAND OAKS BLVD

Year	Uses	Source
1970	CONEJO VALLEY PLUMBING	General Telephone Company of California
	HELLS TROM VINCEE	General Telephone Company of California

FINDINGS

208 THOUSAND OAKS BLVD

Year	*Uses*	*Source*
1985	American Title Co	Pacific Telephone Co

215 THOUSAND OAKS BLVD

Year	*Uses*	*Source*
2002	CARL 0 M 5 lartin	Haines & Company, Inc.
	VALLEY BOOK&BIBLE STORES	Haines & Company, Inc.
	KELLY MICHAEL P CPA	Haines & Company, Inc.
	KRAYDOROTHYJ PH	Haines & Company, Inc.
	LAW OFFICES OF KIM O	Haines & Company, Inc.
	SCOVIS	Haines & Company, Inc.
	LARRY 6 ASSOCIATES	Haines & Company, Inc.
	a MASCIBMASCIATTYS	Haines & Company, Inc.
	MATHEWS BARRY E	Haines & Company, Inc.
	MEYMARIAJARIA	Haines & Company, Inc.
	HMCHELSONDAVIDN	Haines & Company, Inc.
	a MORSASTEVE REALTY	Haines & Company, Inc.
	NATURAL	Haines & Company, Inc.
	HEALTUCARE CENTER	Haines & Company, Inc.
	NORTHWSTRN MTL LFE	Haines & Company, Inc.
	BNS CO	Haines & Company, Inc.
	ORB ENTERPRISES	Haines & Company, Inc.
	PACIRCR RI	Haines & Company, Inc.
	CONSTRUCTION INC	Haines & Company, Inc.
	PHOHEON HOLD	Haines & Company, Inc.
	MARKETING SYSTM	Haines & Company, Inc.
	PHONE SERVICE PLUS	Haines & Company, Inc.
	REISS RICHARD DC	Haines & Company, Inc.
	RHODESJUDITHATTY	Haines & Company, Inc.
	RONCRIMINSCLU ROSENBERG M	Haines & Company, Inc.
	BOWLEYDIANEATTY	Haines & Company, Inc.
	RYFRLNDHPELCNSO	Haines & Company, Inc.
	ACPNCTRSTS	Haines & Company, Inc.

FINDINGS

Year	*Uses*	*Source*
2002	SCRSEARCH	Haines & Company, Inc.
	INTERNATIONAL	Haines & Company, Inc.
	SCOVIS KIM D APC LAW	Haines & Company, Inc.
	OFFICES	Haines & Company, Inc.
	SIMPSONALEXDDS	Haines & Company, Inc.
	SINCLAIR COMPANY	Haines & Company, Inc.
	SMITHM!ARKMD	Haines & Company, Inc.
	SOTO SYLVIA AITY	Haines & Company, Inc.
	SOULIMIOTIS CHRIS	Haines & Company, Inc.
	STEVEMORSA REALTY	Haines & Company, Inc.
	TRIPLETI ROBERT M	Haines & Company, Inc.
	LAWOFCSOF	Haines & Company, Inc.
	a VANSICKLESROWLEY	Haines & Company, Inc.
	VANSICKLE AMY ATTY	Haines & Company, Inc.
	YEN CO FEDERAL	Haines & Company, Inc.
	CREDIT UNION	Haines & Company, Inc.
	YENCOMEDCTCLNC	Haines & Company, Inc.
	FMLYCARE	Haines & Company, Inc.
	VOLTDISTRICT	Haines & Company, Inc.
	ACCOUNTING CNTT	Haines & Company, Inc.
	VOLTSERVICES	Haines & Company, Inc.
	GROUP	Haines & Company, Inc.
	WHETSTONE CHRIS	Haines & Company, Inc.
	WILK 1 NSELLYNINS B	Haines & Company, Inc.
	WILKINSGRANT L INS	Haines & Company, Inc.
	WIKINS&WILKINS	Haines & Company, Inc.
	INSURANCE	Haines & Company, Inc.
1993	Valley Federal Savings & Loan Association	GTE
	Personal Banking Officer	GTE
1980	Thousand Oaks Ofc	Polk
	VALLEY FEDERAL SAVING & LOAN ASSOCIATION	Polk
1975	HOUS E R AUTOMOTIVE S E RVICE	General Telephone Company of California

FINDINGS

Year	Uses	Source
1975	HOUSER AUTOMOTIVE SERVICE	Pacific Telephone Co
1970	HOUS E R AUTOMOTIVE S E RV	General Telephone Company of California

220 THOUSAND OAKS BLVD

Year	Uses	Source
1993	White Sw an Pool & Spa	GTE
	White Sw an Pool & Spa	GTE
	White Sylvia & Fred	GTE
	From Northridge Telephones Cal	GTE
	White T TO	GTE
	White T	GTE
	White T @Camarillo	GTE

223 THOUSAND OAKS BLVD

Year	Uses	Source
1993	Conejo Valley	GTE
	Conejo Valley	GTE
	BANK OF AME RICA	GTE
	Ace Driving School	GTE
	Bakman Blanche	GTE
	Bakman Larry	GTE
	Barnett Development Corp	GTE
	Beale Elizabeth psychlgst	GTE
	BLUE CROS S OF CALIFORN IA AUTHORIZE D AGE N T RON CRIMIN S CLU	GTE
	Blue Shield Of California Authorized Agent Ron Crimins CLU	GTE
	Briscoe Phillip	GTE
	Broersma Dennis W DC	GTE
	CIA Engineering Consultants	GTE
	Cadman Corp	GTE
	Cambex Corporation	GTE
	Campbell Richard W AS LA License No Ca 1099	GTE
	Circus Vargas	GTE

FINDINGS

Year	Uses	Source
1993	Circus Vargas	GTE
	Code Ronald B CPA	GTE
	Conejo Creek Center For Psychotherapy	GTE
	CON E JO VALLE Y DRIVIN G S CHOOL	GTE
	Crimins Bow man & Co	GTE
	Crimins Ron CLU	GTE
	Eiott Beth CPA	GTE
	E W OTT & JORDAN CPA IN C	GTE
	England Henry L CPA	GTE
	England Henry L MBA CPA	GTE
	Friedman Daniel attys	GTE
	Gentile Nina Hellerw ork Practitioner	GTE
	Hall Miles E DDS	GTE
	Hengstenberg Dennis Tax Consultant	GTE
	Hughes William R CPA	GTE
	Infico Degremont Inc	GTE
	Jordan Larry M	GTE
	Kray Dorefhy J Ph D	GTE
	Lord Larry & Associates	GTE
	MAS CI FE UX GABRIE LE atty	GTE
	Mathew s Barry E CPAs	GTE
	I Mc Dermott George D podtrst	GTE
	Mc Dermott Doris	GTE
	Meisler Jules LCS W	GTE
	Meyerson Bernard Law Offices Of	GTE
	Micro Computer Consultants	GTE
	Morsa Steve Realty	GTE
	N ATURAL HE ALTHCARE CE N TE R	GTE
	N ORTHW E S TE RN MUTUAL UFE IN S URAN CE COMPANZ OF MILW AUKE E	GTE
	R S T Enterprises	GTE
	Richelson Harvey atty	GTE
	Ron Crimins CLU	GTE

FINDINGS

Year	*Uses*	*Source*
1993	Rosenberg Martin atty	GTE
	S LC Consultants Inc	GTE
	S COVIS & S COVIS attys	GTE
	Sinclair Company	GTE
	Sinclair Company Penthouse B	GTE
	Sotlirniotis Chris DODS	GTE
	S TE VE MORS A RE ALTY	GTE
	I	GTE
	TAYLOR MAS ON RY OF N E VADA	GTE
	Thousand Oaks Traffic School	GTE
	UN ITE D FOOD & COMME RCIAL	GTE
	Volt Information Sciences	GTE
	W ILKIN S E LLYN ins	GTE
	W ILVUN S GRAN T L ins	GTE
	Wilkins & Wilkins Insurance	GTE
	Ace Driving School	GTE
	Ace Floor Co Inc	GTE
	From Beverly Hills Telephones Call	GTE
	Bakman Blanche	GTE
	Bakman Debra Debbie @Thousand Oaks	GTE
	Bakman Larry	GTE
	I Bakman Larry attorney	GTE
	Bakody JT	GTE
	Bakshandeh Syd MD	GTE
	Barnett Development Corp	GTE
	Barnett Donald Allen Mr & Mrs	GTE
	Beale Elizabeth psychlgst	GTE
	BLUE CROS S OF CALIFORN IA AUTHORIZE D AGE N T RON CRIMIN S CLU	GTE
	Blue Shield Of California Authorized Agent Ron Crimins CLU	GTE
	Briscoe Phillip	GTE
	Briscoe S @Thousand Oaks	GTE

FINDINGS

Year	Uses	Source
1993	Broersma Dennis W DC	GTE
	Broes Chuck & Tawa @Oxnard	GTE
	Broga J C @Oxnard	GTE
	Brogan C	GTE
	Brogan Carl & Sharon @Santa Paula	GTE
	CIA Engineering Consultants	GTE
	Cadman Corp	GTE
	Cambex Corporation	GTE
	Cambianica Jim	GTE
	Cambier Peter & Marilyn	GTE
	Cambrai Electrical Construction Inc @Thousand Oaks	GTE
	Campbell Robert	GTE
	Circus Vargas	GTE
	Circus Vargas	GTE
	Code Ronald B CPA	GTE
	Conejo Creek Center For Psychotherapy	GTE
	CON E JO CUS TOM GRA PHICS	GTE
	CON E JO VALLE Y DRIVIN G S CHOOL	GTE
	CON E JO VALLE Y E N GIN E E RIN G IN C POBox 6813 @Thousand Oaks	GTE
	Crimins Bow man & Co	GTE
	Crimins Ron CLU	GTE
	Eiott Beth CPA	GTE
	Miott Bettina	GTE
	Elliott Brian & Cathy @Camarillo	GTE
	Efliott Bridget	GTE
	E W OTT & JORDA N CPA IN C	GTE
	Elliott Julie @Camarillo	GTE
	Elliott K @Thousand Oaks	GTE
	England Henry L CPA	GTE
	England Henry L MBA CPA	GTE
	Friedman Daniel attys	GTE

FINDINGS

Year	Uses	Source
1993	Gentile Nina Hellerw ork Practitioner	GTE
	Hall Miles E DDS	GTE
	Hengstenberg Dennis Tax Consultant	GTE
	Heniff M @Oxnard	GTE
	Hughes William R CPA	GTE
	Infico Degremont Inc	GTE
	Infinite Crystal	GTE
	Infinite Technologies	GTE
	Infiniti No Charge To Calling Party	GTE
	Jordan Larry M	GTE
	Kray Dorefhy J Ph D	GTE
	Kraynek S	GTE
	Lord Larry & Associates	GTE
	Or	GTE
	Mathew s Barry E CPAs	GTE
	Mathew s Carolann	GTE
	I Mc Dermott George D podtrst	GTE
	I Mc Dermott Guy @Point Mugu@ Navy Pt Mugu	GTE
	Mc Dermott John F	GTE
	Meisler Jules LCS W	GTE
	Meyerson Bernard Law Offices Of	GTE
	Micro Computer Consultants	GTE
	Morsa Steve Realty	GTE
	N ATURAL HE ALTHCARE CE N TE R	GTE
	N ORTHW E S TE RN MUTUAL UFE IN S URAN CE COMPANZ OF MILW AUKE E	GTE
	Northw ind Studios @Thousand Oaks	GTE
	R S T Enterprises	GTE
	Richelson Harvey atty	GTE
	Richert Barbara& Paul @Thousand Oaks	GTE
	Ron Crimins CLU	GTE
	Rosenberg Martin atty	GTE

FINDINGS

Year	*Uses*	*Source*
1993	Rosenberg Martin & Irene @Thousand Oaks	GTE
	S LC Consultants Inc	GTE
	S LI Computers Sales & Service	GTE
	S LI Industrial	GTE
	S LS Electric & Electronic Services	GTE
	S M Electronics Newbry Pk	GTE
	S & M Refrigeration @Thousand Oaks	GTE
	From @Agoura@ Telephones Call	GTE
	Scow Helga	GTE
	Scown Richard	GTE
	Sinclair Company	GTE
	Sinclair Company Penthouse B	GTE
	Sotlirniotis Chris DODS	GTE
	I	GTE
	TAYLOR MAS ON RY OF N E VADA	GTE
	Taylor Matt & Alleen @Thousand Oaks	GTE
	Taylor Mc Cord Johnson Conroy & Prayer	GTE
	Thousand Oaks Traffic School	GTE
	THOUS AN D OAKS TRAN S MIS S ION	GTE
	Insurance Dept	GTE
	Volt Information Sciences	GTE
	Volt Technical Corp @Thousand Oaks	GTE
	Volt Temporary Services	GTE
	W ILKIN S E LLYN ins	GTE
	W ILVUN S GRAN T L ins	GTE
	Wilkins & Wilkins Insurance	GTE
1986	Aydin Vector	Pacific Bell
	Baker Oil Treating Div Of Magna Corp Western Region	Pacific Bell
	Baker P @Oxnard	Pacific Bell
	Thousand Oaks	Pacific Bell
	Thousand Oaks	Pacific Bell
	Brown Ramon P CLU	Pacific Bell

FINDINGS

Year	*Uses*	*Source*
1986	CALIFORN IA OAKS IN S URAN CE S E RVICE S	Pacific Bell
	CALIFORN IA OAKS RE ALTORS Ventura Investment Division	Pacific Bell
	Central Lease Inc	Pacific Bell
	Century Intertech Incorporated	Pacific Bell
	From Agoura Telephones Call	Pacific Bell
	From Agoura Telephones Call	Pacific Bell
	Conejo Creek Center For Psychotherapy	Pacific Bell
	From Agoura Telephones Call	Pacific Bell
	engnrs	Pacific Bell
	From Agoura Telephones Call	Pacific Bell
	From Agoura Telephones Call	Pacific Bell
	Davies Phil & Linda	Pacific Bell
	Diet Connection The	Pacific Bell
	Dobbert John	Pacific Bell
	Friedman Daniel attys	Pacific Bell
	Gray Joan C E A	Pacific Bell
	Ofc	Pacific Bell
	IS P Security Inc	Pacific Bell
	Infilco Degremont Inc	Pacific Bell
	Infinite Crystal	Pacific Bell
	Kannard Co	Pacific Bell
	Lindsay & Associates	Pacific Bell
	MORS A S TE VE RE ALTY	Pacific Bell
	R S T Enterprises	Pacific Bell
	Rosenberg Martin atty	Pacific Bell
	Rosenberg Milton & Virginia @Port Hueneme	Pacific Bell
	S LC Consultants Inc	Pacific Bell
	S U Industries	Pacific Bell
	Stanw ick Corp	Pacific Bell
	Stanw yck Steven J	Pacific Bell
	Sunset Capital	Pacific Bell

FINDINGS

Year	*Uses*	*Source*
1986	GROUP	Pacific Bell
	From Agoura Telephones Call	Pacific Bell
	Conejo Valley Branch	Pacific Bell
	Barnett Development Corp	Pacific Bell
	Beale Elizabeth psychlgst	Pacific Bell
	Bond Co Bruce F The	Pacific Bell
	Cavazos Enterprises	Pacific Bell
	Cave C	Pacific Bell
	Code Ronald B CPA	Pacific Bell
	CON E JO VALLE Y DRIVIN G S CHOOL	Pacific Bell
	Friedman & Warner attys	Pacific Bell
	Glass Craig Alan	Pacific Bell
	GLAS S CRAIG ALAN atty	Pacific Bell
	Glass & Seebode Attorneys At Law	Pacific Bell
	Herbalife Distributor Joan Gray	Pacific Bell
	Hughes William R CPA	Pacific Bell
	From Agoura Telephones Call	Pacific Bell
	Information Bureau Inc	Pacific Bell
	James P Murphy & Associates	Pacific Bell
	James Patrick B Wstlk Vlg	Pacific Bell
	Law Offices Of L Rob Werner	Pacific Bell
	Law Offices Of Lee A Hess	Pacific Bell
	Mc Dermott George D podtrst	Pacific Bell
	Meisler Jules LCS W	Pacific Bell
	Meisler Lizette @New bury Park	Pacific Bell
	New Jersey Machine Inc	Pacific Bell
	New bury Park Insurance Services	Pacific Bell
	OConnor Photography	Pacific Bell
	Preview Realty	Pacific Bell
	From Agoura Telephones Call	Pacific Bell
	R Strong & Associates	Pacific Bell
	Read John R III atty	Pacific Bell

FINDINGS

Year	*Uses*	*Source*
1986	Roper Marion C	Pacific Bell
	Seebode Julia E	Pacific Bell
	Sinclair Company Penthouse Il	Pacific Bell
	S TE VE MORS A RE ALTY	Pacific Bell
	Terrys Treasures	Pacific Bell
	TE RRYS UN ION 76	Pacific Bell
	Thousand Oaks Traffic School	Pacific Bell
	THOUS AN D OAKS TRAN S MIS S ION	Pacific Bell
	TIGRE PE RS ON N E L S E RVICE	Pacific Bell
	Insurance Dept	Pacific Bell
	Warner Kenneth R attys	Pacific Bell
	Warrell Stephen J ins	Pacific Bell
	Weissman Richard atty	Pacific Bell
	Agency	Pacific Bell
	From Agoura Telephones Call	Pacific Bell
	Zabriskie Laurette	Pacific Bell
1985	Daniel Mann Johnson & Mendenhall engnrs	Pacific Telephone Co
	R Strong & Associates	Pacific Telephone Co
	ANDERSON & KREHBIEL A PROFESSIONAL LAW CORPORATION	Pacific Telephone Co
	Atlas Papers Inc	Pacific Telephone Co
	Aydin Vector	Pacific Telephone Co
	Baker Oil Treating Div Of Magria Corp Western Region	Pacific Telephone Co
	Thousand Oaks Conejo Valley Branch	Pacific Telephone Co
	Barnett Development Corp	Pacific Telephone Co
	Beale Elizabeth psychigst	Pacific Telephone Co
	Bond Co Bruce F The	Pacific Telephone Co
	Brow n Ramon P CLU	Pacific Telephone Co
	CMS Softw are	Pacific Telephone Co
	CALIFORNIA OAKS INSURANCE SERVICES	Pacific Telephone Co
	CAVAZOS ENTERPRISES	Pacific Telephone Co
	Central Lease Inc	Pacific Telephone Co

FINDINGS

Year	*Uses*	*Source*
1985	Century Intertech Incorporated	Pacific Telephone Co
	Conejo Creek Center For Psychotherapy	Pacific Telephone Co
	CONEJO VALLEY DRIVING SCHOOL	Pacific Telephone Co
	D C Professional Counseling Service Inc	Pacific Telephone Co
	Dobbert John	Pacific Telephone Co
	Franklin Joseph B Col USA Ret	Pacific Telephone Co
	Friedman Daniel attys	Pacific Telephone Co
	Friedman & Warner attys	Pacific Telephone Co
	Grossman Robert J atty	Pacific Telephone Co
	Grossman & Weissman attys	Pacific Telephone Co
	Hall Miles E DDS Ofc	Pacific Telephone Co
	Herbalife Distributor Joan Gray	Pacific Telephone Co
	ISP Security Inc	Pacific Telephone Co
	Imperial Thrift & Loan Assn	Pacific Telephone Co
	Infilco Degremont Inc	Pacific Telephone Co
	James P Murphy & Associates	Pacific Telephone Co
	Kannard Co	Pacific Telephone Co
	Krehbiel David atty	Pacific Telephone Co
	Law Offices Of L Rob Werner	Pacific Telephone Co
	Lindsay & Associates	Pacific Telephone Co
	Mc Dermott George D podtrst	Pacific Telephone Co
	Meisler Jules LCSW	Pacific Telephone Co
	Modern Times Softw are	Pacific Telephone Co
	MORSA STEVE REALTY	Pacific Telephone Co
	New Jersey Machine Inc	Pacific Telephone Co
	NEW YORK LIFE INSURANCE COMPANY General Sales Offices Thousand Oaks Sales Ofc	Pacific Telephone Co
	New bury Park Insurance Services	Pacific Telephone Co
	Preview Realty	Pacific Telephone Co
	RSC Financial Corp	Pacific Telephone Co
	R S T Enterprises	Pacific Telephone Co
	Read John R III atty	Pacific Telephone Co

FINDINGS

Year	*Uses*	*Source*
1985	Roper Marion C	Pacific Telephone Co
	Rosenberg Martin atty	Pacific Telephone Co
	Sinclair Company	Pacific Telephone Co
	Sinclair Company Penthouse Il	Pacific Telephone Co
	Stanw ick Corp	Pacific Telephone Co
	STEVE MORSA REALTY	Pacific Telephone Co
	Sunset Capital	Pacific Telephone Co
	Terrys Treasures	Pacific Telephone Co
	THALL BARRY M MD	Pacific Telephone Co
	THOUSAND OAKS ORTHOPEDIC GROUP	Pacific Telephone Co
	Thousand Oaks Traffic School	Pacific Telephone Co
	TIGRE PERSONNEL SERVICE	Pacific Telephone Co
	Tow nsgate Insurance Agency	Pacific Telephone Co
	Trans Western Financial	Pacific Telephone Co
	UACT	Pacific Telephone Co
	Unified Assn Of Conejo Teachers Thousand Oaks Ofc	Pacific Telephone Co
	WALKER THOS M MD	Pacific Telephone Co
	Warner Kenneth R attys	Pacific Telephone Co
	Warrell Stephen J ins	Pacific Telephone Co
	Weissman Richard atty	Pacific Telephone Co
	Zabotinsky & Associates Inc Insurance Agency	Pacific Telephone Co
1980	Conejo Valley Branch	Polk
	Branch Offices	Polk
	BENEFICIAL FINANCE CO OF CENTRAL CALIFORNIA	Polk
	Thousand Oaks	Polk
	Thousand Oaks Ofc	Polk
	NATIONAL LIFE & ACCIDENT INSURANCE CO	Polk
	NEW YORK LIFE INSURANCE COMPANY General Sales Ofcs	Polk
	Thousand Oaks Sales Ofc	Polk
	WESTERN TITLE INSURANCE COMPANY	Polk

FINDINGS

Year	Uses	Source
1980	Thousand Oaks Br Ofc	Polk
	Advance Retirement Systems	Polk
	All American Contractors License School	Polk
	ANDERSON WM A atty	Polk
	ASSOCIATED EQUITY FUNDING	Polk
	Aydin Vector	Polk
	BEACON MOVING & STORAGE	Polk
	Biofeedback & Counseling Service	Polk
	BONAIRE ASSURANCE SERVICES OF THOUSAND OAKS INC	Polk
	BROWN GILBERT H	Polk
	CALIFORNIA POOLS INC	Polk
	Thousand Oaks	Polk
	Cassels Christopher J MD	Polk
	CAVAZOS ENTERPRISES	Polk
	Central Lease Inc	Polk
	Century Intertech Incorporated	Polk
	Chase Charles Group Inc	Polk
	Christ Community Church	Polk
	Committee To Support The General Plan	Polk
	Conejo Investors Realty	Polk
	CONEJO VALLEY DRIVING SCHOOL	Polk
	CRAVE CENTER FOR SMOKING & WEIGHT CONTROL	Polk
	CUTCO WEAREVER	Polk
	Daniel Mann Johnson & Mendenhall engnrs	Polk
	Dobson George L	Polk
	Doleigh Heather Z	Polk
	Ferrarini Fred F	Polk
	Friedman Daniel	Polk
	Friedman & Warner	Polk
	Grossman Rob atty	Polk
	Grossman Weissman & Salas attys	Polk

FINDINGS

Year	Uses	Source
1980	HILLCREST REALTORS	Polk
	Hoffer Michael CPA	Polk
	J & R Studio Voice Speech Technique	Polk
	KCPB Inc Public Radio For The Channel Counties	Polk
	Los Robles Tax & Bookkeeping Service	Polk
	Mc Dermott George D podtrst	Polk
	Morris Goldberg Investments	Polk
	NOFER ROBERT E AIA	Polk
	Northw estern National Life Insurance Co General Agency	Polk
	Norton Rehabilitation Consultants	Polk
	Pacific Coast Labs	Polk
	Roper Marion C	Polk
	Salas Richard atty	Polk
	Sinclair Company	Polk
	Steele & Thompson Attorneys At Law	Polk
	Tension Control Program	Polk
	Texize Chemicals Co	Polk
	Thorsen Richard MCPA	Polk
	Thousand Oaks Land & Development Co	Polk
	THOUSAND OAKS ORTHOPEDIC GROUP	Polk
	UACT	Polk
	Unger Len Dr MFCC	Polk
	Unger Toby	Polk
	Unified Assn Of Conejo Teachers Thousand Oaks Ofc	Polk
	Walker Thos M MD	Polk
	Warner Kenneth R	Polk
	Weissman Richard atty	Polk
	Zabotinsky & Associates Inc Insurance Agency	Polk
1975	Conejo Valley Office	General Telephone Company of California
	Thousand Oaks Sales Ofc	General Telephone Company of California

FINDINGS

Year	*Uses*	*Source*
1975	Thousand Oaks Br Ofc	General Telephone Company of California
	No Charge Ask Opr For	General Telephone Company of California
	BANK	Pacific Telephone Co
	Conejo Valley Office	Pacific Telephone Co
	NEW YORK LIFE INSURANCE COMPANY General Sales Ofcs	Pacific Telephone Co
	Thousand Oaks Sales Ofc	Pacific Telephone Co
	Schad H D & Associates	Pacific Telephone Co
	Thousand Oaks Br Of c	Pacific Telephone Co
	WESTERN TITLE INSURANCE COMPANY Ventura Main Office	Pacific Telephone Co
	Or	General Telephone Company of California
	Beneficial Finance Co Of Thousand Oaks	General Telephone Company of California
	Beneficial Finance Co Of Ventura East Ventura Ofc	General Telephone Company of California
	Or	General Telephone Company of California
	From @Agoura@ Telephones Call	General Telephone Company of California
	Brickman Richard Law Offices	General Telephone Company of California
	From @Agoura@ Telephones Call	General Telephone Company of California
	BROW N GILBE RT H	General Telephone Company of California
	Or	General Telephone Company of California
	BUMBARGE R J A & AS S OCIATE S IN C	General Telephone Company of California
	Thousand Oaks	General Telephone Company of California
	California Production Service Inc	General Telephone Company of California
	Central Lease Inc	General Telephone Company of California
	Or	General Telephone Company of California
	Or	General Telephone Company of California
	Or	General Telephone Company of California
	Colw ell Co	General Telephone Company of California
	Daniel Mann Johnson & Mendenhall engrs	General Telephone Company of California
	Dillon & Hoffard	General Telephone Company of California
	Dobson Geo L	General Telephone Company of California
	From @Agoura@ Telephones Call	General Telephone Company of California
	Evens Frank ins	General Telephone Company of California

FINDINGS

Year	*Uses*	*Source*
1975	Franklin Jos B Col US A Ret	General Telephone Company of California
	Friedman Daniel attys	General Telephone Company of California
	Or	General Telephone Company of California
	i Greenblatt Larry M atty	General Telephone Company of California
	H M S Realty	General Telephone Company of California
	H&R Block	General Telephone Company of California
	Holt Taylor & Mccord attys	General Telephone Company of California
	J A Bumbarger & Associates Inc	General Telephone Company of California
	I	General Telephone Company of California
	Regional Ofc	General Telephone Company of California
	Credit Services	General Telephone Company of California
	Regional Ofc	General Telephone Company of California
	LAN DMARK RE ALTORS	General Telephone Company of California
	Luscombe Electric	General Telephone Company of California
	From @Agoura@ Telephones Call	General Telephone Company of California
	From @Agoura@ Telephones Call	General Telephone Company of California
	National Association Of Professional Educators	General Telephone Company of California
	N ATION AL AUTO GLAS S CO 89	General Telephone Company of California
	Photoland Studio	General Telephone Company of California
	Photomat	General Telephone Company of California
	Rosenberg Geo rl est	General Telephone Company of California
	From @Agoura@ Telephones Call	General Telephone Company of California
	From Oxnard Telephones Call	General Telephone Company of California
	From @Simi@ Telephones Call	General Telephone Company of California
	From @Agoura@ Telephones Call	General Telephone Company of California
	From @Simi@ Telepiones Call	General Telephone Company of California
	From @Agoura@ Telephones Call	General Telephone Company of California
	Schad H D & Associates Field Construction Office Torreypine&Stonepine Ct @Thousand Oaks	General Telephone Company of California
	Talstar Computer Systems	General Telephone Company of California
	From @Agoura@ Telephones Call	General Telephone Company of California
	Village Realty & Investment Co	General Telephone Company of California

FINDINGS

Year	*Uses*	*Source*
1975	Wilkins & Associates	General Telephone Company of California
	Or 4 2	General Telephone Company of California
	From @Agoura@ Telephones Call	General Telephone Company of California
	Beneficial Finance Co Of Thousand Oaks	Pacific Telephone Co
	Bowman Jos Matty	Pacific Telephone Co
	Brickman Richard & Co CPAs	Pacific Telephone Co
	Brickman Richard Law Offices	Pacific Telephone Co
	BROWN GILBERT H	Pacific Telephone Co
	I	Pacific Telephone Co
	Bryan John G atty	Pacific Telephone Co
	BUMBARGER J A & ASSOCIATES INC	Pacific Telephone Co
	Thousand Oaks	Pacific Telephone Co
	CALIFORNIA POOLS INC Simi Valley	Pacific Telephone Co
	iatdef Mondo	Pacific Telephone Co
	Casa Del Mexicano	Pacific Telephone Co
	Central Lease Inc	Pacific Telephone Co
	Clayton Raymond C atty	Pacific Telephone Co
	Cohen Alexander Bryan Clayton & Bowman A Professional Corp attys	Pacific Telephone Co
	Cohen Chas W atty	Pacific Telephone Co
	Colwell Co	Pacific Telephone Co
	CONEJO ASSOCIATES INC	Pacific Telephone Co
	Conejo Carpet Cleaners	Pacific Telephone Co
	Continental Acceptance	Pacific Telephone Co
	Daniel Mann Johnson & Mendenhall engrs	Pacific Telephone Co
	Dillon & Hoffard	Pacific Telephone Co
	Dobson Geo L	Pacific Telephone Co
	Evens Frankins	Pacific Telephone Co
	Franklin Jos B Col USA Ret	Pacific Telephone Co
	Friedman Daniel attys	Pacific Telephone Co
	Greenblatt Larry M atty	Pacific Telephone Co
	Greenblatt Larry M atty	Pacific Telephone Co
	H M S Realty	Pacific Telephone Co

FINDINGS

Year	*Uses*	*Source*
1975	Holt Taylor & Mccord attys	Pacific Telephone Co
	J A Bumbarger & Associates Inc	Pacific Telephone Co
	JACK LA LANNES HEALTH SPAS	Pacific Telephone Co
	JACK LA LANNES HEALTH SPAS	Pacific Telephone Co
	Regional Ofc	Pacific Telephone Co
	Credit Services	Pacific Telephone Co
	LA LANNES JACK HEALTH SPAS	Pacific Telephone Co
	Regional Ofc	Pacific Telephone Co
	LA LANNES JACK HEALTH SPAS	Pacific Telephone Co
	LANDMARK REALTORS	Pacific Telephone Co
	Luscombe Electric	Pacific Telephone Co
	Mabry Jeffrey W CPA	Pacific Telephone Co
	Martin Robert W CPA	Pacific Telephone Co
	National Association Of Professional Educators	Pacific Telephone Co
	NUCIFORO PAINTING&DECORATINS	Pacific Telephone Co
	INC	Pacific Telephone Co
	Photoland Studio	Pacific Telephone Co
	Rosenberg Geo ri est	Pacific Telephone Co
	ROYAL POOLS	Pacific Telephone Co
	SATHRS INSURANCE SERVICE	Pacific Telephone Co
	Schoneman Jerry rl est	Pacific Telephone Co
	Taistar Computer Systems	Pacific Telephone Co
	Wilkins& Associates	Pacific Telephone Co
	YAMAEN U S A IMC	Pacific Telephone Co
	Thousand Oaks Ofc	General Telephone Company of California
1970	Conejo Valley Branch	General Telephone Company of California
	Thousand Oaks Sa es Ofc	General Telephone Company of California
	Thousand Oaks Ofc	General Telephone Company of California
	Baumann Wm J MD	General Telephone Company of California
	Brickman Richard	General Telephone Company of California
	Channing Co Inc	General Telephone Company of California
	Chateau Escrow	General Telephone Company of California

FINDINGS

Year	Uses	Source
1970	CITIE S S E RVICE OIL COMPANZ	General Telephone Company of California
	Citizens Committee for Junior Colleges	General Telephone Company of California
	Hill Investments Ltd	General Telephone Company of California
	Me Keon Construction	General Telephone Company of California
	Stephenson Graham M & Co	General Telephone Company of California
	Templeton Benjamin MD	General Telephone Company of California
	From @Agoura@ telephones call	General Telephone Company of California
	Beneficial Finance Co of Ventura	General Telephone Company of California
	Bryan John G atty	General Telephone Company of California
	Or	General Telephone Company of California
	C S T E N GIN E E RIN G CO	General Telephone Company of California
	C S T A IN T E RN ATL	General Telephone Company of California
	Or	General Telephone Company of California
	Cohen Chas W atty	General Telephone Company of California
	Or	General Telephone Company of California
	GBUR JOS S consltnt	General Telephone Company of California
	Kitchen R Bruce	General Telephone Company of California
	Ofc	General Telephone Company of California
	Schulman Gerald L CPA	General Telephone Company of California
	Scott Paper Co Foam Div	General Telephone Company of California
	Sherman Arthur G civ engnr	General Telephone Company of California
1964	FOUNDERS REALTY	Pacific Telephone Co

229 THOUSAND OAKS BLVD

Year	Uses	Source
2002	XXXX	Haines & Company, Inc.

233 THOUSAND OAKS BLVD

Year	Uses	Source
2002	XXXX	Haines & Company, Inc.

244 THOUSAND OAKS BLVD

Year	Uses	Source
2002	HOMESTEAD HOUSE	Haines & Company, Inc.

FINDINGS

Year	Uses	Source
1993	Thousand Oaks Store	GTE
	RB Furniture	GTE
	Thousand Oaks Store	GTE
1986	Thousand Oaks Store	Pacific Bell
1985	RB Furniture Thousand Oaks Store	Pacific Telephone Co
1980	Thousand Oaks Store	Polk
	R B FURNITURE	Polk

250 THOUSAND OAKS BLVD

Year	Uses	Source
1970	R B Furniture	General Telephone Company of California
	From Oxnard telephones call	General Telephone Company of California

265 THOUSAND OAKS BLVD

Year	Uses	Source
1975	Shoe Show The	General Telephone Company of California
1970	Genes Shell Service Stn	General Telephone Company of California

268 THOUSAND OAKS BLVD

Year	Uses	Source
2002	XXXX	Haines & Company, Inc.

280 THOUSAND OAKS BLVD

Year	Uses	Source
2002	BUILDING	Haines & Company, Inc.
	CONEJOESCROW	Haines & Company, Inc.
	CONEJO MORTGAGE	Haines & Company, Inc.
	CENTER	Haines & Company, Inc.
	CONEJO MORTGAGE	Haines & Company, Inc.
	CENTER	Haines & Company, Inc.
	DUBINSKY	Haines & Company, Inc.
	MATASASSOCIATES	Haines & Company, Inc.
	KNISS&ALANIZREAL	Haines & Company, Inc.
	ESTATE	Haines & Company, Inc.
	LAWOFCSOFSTEVEN	Haines & Company, Inc.

FINDINGS

Year	Uses	Source
2002	KPEDERSON	Haines & Company, Inc.
	OBERMANTERRILLF	Haines & Company, Inc.
	PEDERSON STEVEN K	Haines & Company, Inc.
	LAWOFCSOF	Haines & Company, Inc.
	BE 8 A 2 TEAM	Haines & Company, Inc.
	OPTIMISTIC	Haines & Company, Inc.
	REMAS	Haines & Company, Inc.
1993	Conejo Mortgage Center	GTE
	Oberman Terra F CPA	GTE
	PE DE RS ON S TE VE N K LAW OFFICE S OF	GTE
	Remax Realtors	GTE
	Wheatty Stephen R atty	GTE
	Conejo Mortgage Center	GTE
	LOberarw i A	GTE
	PE DE RS ON S TE VE N K LAW OFFICE S OF	GTE
	Remax Realtors	GTE
	Remax Realty Terry ASmith @Oxnard	GTE
	Wheatty Stephen R atty	GTE
1986	Or	Pacific Bell
	From Agoura Telephones Call	Pacific Bell
	Conejo Securities Corp	Pacific Bell
	Jordan Larry M	Pacific Bell
	Or	Pacific Bell
	American Title Co	Pacific Bell
	American Tool & Fastener Co	Pacific Bell
	From Agoura Telephones Call	Pacific Bell
	Or	Pacific Bell
	From Oxnard Telephones Call	Pacific Bell
	From @Simi@ Telephones Call	Pacific Bell
	Associated Escrow Service	Pacific Bell
	From Agoura Telephones Call	Pacific Bell

FINDINGS

Year	Uses	Source
1986	Conejo Investors Realty	Pacific Bell
	From Agoura Telephones Call	Pacific Bell
	Ferrarini Financial Advisory Services Inc	Pacific Bell
	Ferrarini Financial Group Inc	Pacific Bell
	Hauth Associates	Pacific Bell
	Prime Investors Group	Pacific Bell
	Prime Marketing Group	Pacific Bell
1985	American Title Co	Pacific Telephone Co
	ARTHUR & JORDAN CPA INC	Pacific Telephone Co
	Conejo Investors Realty	Pacific Telephone Co
	Conejo Securities Corp	Pacific Telephone Co
	Ferrarini Financial Advisory Services Inc	Pacific Telephone Co
	Ferrarini Financial Group Inc	Pacific Telephone Co
	Jordan Larry M	Pacific Telephone Co
	Masci Felix Gabriele atty	Pacific Telephone Co
	Prime Investors Group	Pacific Telephone Co
	Thousand Oaks	Pacific Telephone Co
1980	Akland & Baker MD Inc	Polk
	Akland Leonard MD	Polk
	Baker Neill H MD	Polk
	CONEJO VALLEY ORTHOPAEDIC MEDICAL GROUP	Polk
	Hayashi Melvin M K W MD Inc	Polk
	Hong Jerald M DDS	Polk
	Khoo Ee Chuan MD Medical Corp	Polk
	Mc Dade Patrick B DDS	Polk
	Sakai Dennis N MD Inc	Polk
	Tripp Arnold H Physical Therapy A Professional Corp	Polk
	Zierenberg Roger H Jr DDS	Polk
1975	Akland & Baker MD Inc	General Telephone Company of California
	Akiand Leonard MD	General Telephone Company of California
	Therapy	General Telephone Company of California

FINDINGS

Year	*Uses*	*Source*
1975	Chew Geo W DDS A Professional Corp	General Telephone Company of California
	Conejo Valley Physical Therapy	General Telephone Company of California
	Khoo Ee Chuan MD Medical Corp	General Telephone Company of California
	Mc Dade Patrick B DDS	General Telephone Company of California
	Okamoto Vance DOS	General Telephone Company of California
	Rackham Laurin G DMD Ofc	General Telephone Company of California
	Tripp Arnold H RPh T Conejo Valley Physical Therapy	General Telephone Company of California
	Weiss Stephen F MD Thousand Oaks Ofc	General Telephone Company of California
	Akiand & Baker MD Inc	Pacific Telephone Co
	Akiand Leonard MD	Pacific Telephone Co
	Berg David F RPh T Conejo Valley Physical Therapy	Pacific Telephone Co
	Conejo Valley Physical Therapy	Pacific Telephone Co
	Gomberg Stephen J MD Thousand Oaks Ofc	Pacific Telephone Co
	Hemm Arthur R DDS	Pacific Telephone Co
	Okamoto Vance ODS	Pacific Telephone Co
	Plzitz M Ronald MD Inc Thousand Oaks Ofc	Pacific Telephone Co
	Ofc	Pacific Telephone Co
	Rackham Laurin G DMD	Pacific Telephone Co
	Weiss Stephen F MD Thousand Oaks Ofc	Pacific Telephone Co
1970	Hemphill Donafd W MD	General Telephone Company of California
	Mc Gillis Jas N MD	General Telephone Company of California
	Mc Gillis Thos J MD	General Telephone Company of California
	Ventura Reading Improvement Center	General Telephone Company of California
	CON E JO S TE N O & PRIN TIN G	General Telephone Company of California
	Thousand Oaks Ofc	General Telephone Company of California
1964	Thousand Oaks	Pacific Telephone Co
	Cottrell L Lee MD	Pacific Telephone Co
	Gahm Richard H DDS	Pacific Telephone Co
	Gaspar John L MD	Pacific Telephone Co
	Mc Gillis Donald MD	Pacific Telephone Co
	Santa Barbara Optical Co	Pacific Telephone Co

Year	Uses	Source
1964	Ventura Reading Improvement Center	Pacific Telephone Co
	Wong Wu Tsuan MD	Pacific Telephone Co
	Ofc	Pacific Telephone Co

282 THOUSAND OAKS BLVD

Year	Uses	Source
2002	XXXX	Haines & Company, Inc.
1980	HOMETOWN PROPERTIES	Polk
	Paller Gary	Polk
1975	From Agcoura Telephones Call	General Telephone Company of California
	J G R IN VE S TME N T CORP	General Telephone Company of California
	HOME REALTY CO	Pacific Telephone Co
	J G R INVESTMENT CORP	Pacific Telephone Co
1970	From @Agoura@ telephones call	General Telephone Company of California

288 THOUSAND OAKS BLVD

Year	Uses	Source
1975	PYGMALION BEAUt Y SALON II	Pacific Telephone Co

296 THOUSAND OAKS BLVD

Year	Uses	Source
2002	MINGER ELANE 8 FCC	Haines & Company, Inc.

299 THOUSAND OAKS BLVD

Year	Uses	Source
2002	XXXX	Haines & Company, Inc.
1986	From Agoura Telephones Call	Pacific Bell
1985	HORNBURG MOTORS INC	Pacific Telephone Co
1980	PACIFIC MOTORS	Polk
1975	VOLKS W AGE N JACK ME AN E Y MOTORS auto dlrs	General Telephone Company of California
	MADDOX BODY SHOP	Pacific Telephone Co
	MEANEY JACK MOTORS	Pacific Telephone Co
	VOLKSWAGEN JACK MEANEY MOTORS auto dirs	Pacific Telephone Co
1970	From @Agoura@ telephones call	General Telephone Company of California

Year	Uses	Source
1970	VOLKS W AGE N JACK ME AN E Y MOTORS auto dir	General Telephone Company of California

302 THOUSAND OAKS BLVD

Year	Uses	Source
1970	Jett J Warren Dr L	General Telephone Company of California

316 THOUSAND OAKS BLVD

Year	Uses	Source
1975	Ever Ready Drop Box Rubbish Service	General Telephone Company of California

332 THOUSAND OAKS BLVD

Year	Uses	Source
1975	Plush Oak	General Telephone Company of California

355 THOUSAND OAKS BLVD

Year	Uses	Source
2002	8 LINSheng	Haines & Company, Inc.
1993	Cal Party Rent Inc	GTE
	CAL PARTY RE N T OF CON E JO VALLE Y IN C	GTE
	Cal Party Rent Inc	GTE
	CAL PARTY RE N T OF CON E JO VALLE Y IN C	GTE
1986	Thousand Oaks	Pacific Bell
	From Agoura Telephones Call	Pacific Bell
	Thousand Oaks	Pacific Bell
	From Agoura Telephones Call	Pacific Bell
1985	Thousand Oaks	Pacific Telephone Co
1980	Thousand Oaks	Polk
	Oxnard	Polk
1975	Thousand Oaks	Pacific Telephone Co
	OLSON FOREST E ING realtors Residential Div	Pacific Telephone Co
	Thousand Oaks	General Telephone Company of California
	From @Agoura@ Telephones Call	General Telephone Company of California
1970	Thousand Oaks	General Telephone Company of California

Year	Uses	Source
1970	From Agoura telephones call	General Telephone Company of California

358 THOUSAND OAKS BLVD

Year	Uses	Source
2002	BARENS Bernard	Haines & Company, Inc.
	LUNDELARRYDR	Haines & Company, Inc.
	PALEY GREG 0 RYB DC	Haines & Company, Inc.
1993	Brow n J Thomas Chiropractor	GTE
	Conejo Child Care	GTE
	I Conejo Chiropractic	GTE
	Hemphi Michael J Chiropractor I	GTE
	Brow n J Thomas Chiropractor	GTE
	I Conejo Chiropractic	GTE
	Conejo Circuits Inc	GTE
	Hemphi Michael J Chiropractor I	GTE
1986	BROW N J THOMAS CHIROPRACTOR	Pacific Bell
	CON E JO CHIROPRACTIC	Pacific Bell
1985	BROWN J THOMAS CHIROPRACTOR	Pacific Telephone Co
	CONEJO CHIROPRACTIC	Pacific Telephone Co
1975	FURN IS HIN GS UN LIMITE D	General Telephone Company of California
	From @Agoura@ Telephones Call	General Telephone Company of California
	Furniture & Antique Service	General Telephone Company of California
1970	Day Realty Company	General Telephone Company of California
	From @Agoura@ telephones call	General Telephone Company of California

360 THOUSAND OAKS BLVD

Year	Uses	Source
2002	QUICKPRINTPLUS	Haines & Company, Inc.
	BUILDING	Haines & Company, Inc.
	ALLABEZKROZNY	Haines & Company, Inc.
	INSURANCE AGNCY	Haines & Company, Inc.
	a AMERSCAN	Haines & Company, Inc.
	AUTOMTD PEOPLE	Haines & Company, Inc.
	CONNECTION	Haines & Company, Inc.

FINDINGS

Year	Uses	Source
2002	B 6 K ENTERPRISES	Haines & Company, Inc.
1993	Conejo Quickprint Plus	GTE
	QUICKPRIN T PLUS	GTE
	Conejo Quickprint Plus	GTE
	QUICKPRIN T PLUS	GTE
1985	Shirlees World Of Dolls	Pacific Telephone Co
1980	CALIFORNIA REALTORS	Polk
1975	I	General Telephone Company of California
	I From @Agoura@ Telephones Call	General Telephone Company of California

362 THOUSAND OAKS BLVD

Year	Uses	Source
1970	Ventura Electronics	General Telephone Company of California

364 THOUSAND OAKS BLVD

Year	Uses	Source
2002	XXXX	Haines & Company, Inc.
1993	Tailor Shop The	GTE
	Tailor Shop The	GTE
	Taing Steven	GTE
	Tainter Donna	GTE
1970	Hendrixson D T DMD	General Telephone Company of California

366 THOUSAND OAKS BLVD

Year	Uses	Source
1986	Comfort Shoes	Pacific Bell
1985	CONEJO VACUUM & SEWING CENTER	Pacific Telephone Co
1980	CONEJO VACUUM & SEWING CENTER	Polk
1970	Beneficial Tax Services Main Ofc	General Telephone Company of California
	Beneficial Tax Services	General Telephone Company of California
	Estate Planning	General Telephone Company of California
	Oxnard	General Telephone Company of California
	Santa Paula	General Telephone Company of California
	Ventura	General Telephone Company of California

Year	Uses	Source
1970	Compensation Appeals Board	General Telephone Company of California
	Career Documentation	General Telephone Company of California

367 THOUSAND OAKS BLVD

Year	Uses	Source
1986	Montessori Conejo Valley	Pacific Bell
	Montessori Ojai Ojai Valley Childrens House	Pacific Bell
1985	GONEJO VALLEY MONTESSORI	Pacific Telephone Co
	Montessori Conejo Valley	Pacific Telephone Co
1980	CONEJO VALLEY MONTESSORI	Polk
	Montessori Conejo Valley	Polk
1975	Brown John	General Telephone Company of California
	ROBIN AYRE S CHOOLS IN C	General Telephone Company of California
	Brown John	Pacific Telephone Co
	ROBINAYRE SCHOOLS INC	Pacific Telephone Co
1970	ROBIN AYRE S CHOOLS	General Telephone Company of California
1964	ROBINAYRE SCHOOLS	Pacific Telephone Co

368 THOUSAND OAKS BLVD

Year	Uses	Source
2002	2ND EDITON	Haines & Company, Inc.

370 THOUSAND OAKS BLVD

Year	Uses	Source
2002	ARENDTS DARRELL	Haines & Company, Inc.
	SHAKLEEPRDSDSTB	Haines & Company, Inc.
	ARENDTS DRRL	Haines & Company, Inc.
1993	Lowry Kathleen Shaklee Products Distributor	GTE
	Lowry R L	GTE
	Simi Valley	GTE
	The Lowrys	GTE
	Lowry Kathleen Shaklee Products Distributor	GTE
	Lowry R L	GTE

FINDINGS

Year	Uses	Source
1993	The Low rys	GTE
1986	The Low rys	Pacific Bell
	Low ry Kathleen Shaklee Products Distributor	Pacific Bell
	Low ry R L	Pacific Bell
1985	Low ry Kathleen Shaklee Products Distributor	Pacific Telephone Co
	Low ry R L	Pacific Telephone Co
	The Low rys	Pacific Telephone Co
1980	LOWRY KATHLEEN Shaklee Products Distributor	Polk
	LOWRY R L	Polk
	SHAKLEE AUTHORIZED DISTR	Polk
	SHAKLEE PRODUCTS DISTRIBUTOR	Polk
1975	SHAKLEE PRODUCTS DISTRIBUTOR 898	Pacific Telephone Co
	LOW RY KATHLE E N Shaklee Products Distributor	General Telephone Company of California
	S HAKLE E BAS IC H DIS TRIBUTOR	General Telephone Company of California
	S HAKLE E BAS IC H DIS TRIBUTORS	General Telephone Company of California
	S HAKLE E PRODUCTS DIS TRIBUTOR	General Telephone Company of California
	LOWRY KATHLEEN Shaklee Products Distributor	Pacific Telephone Co
	LOWRY R L	Pacific Telephone Co
1970	Basic H Center	General Telephone Company of California
	LOW RY KATHLE E N Shaklee Products	General Telephone Company of California
	Shaklee Products Distributor	General Telephone Company of California
	Shamban W S& Co plastcs	General Telephone Company of California

372 THOUSAND OAKS BLVD

Year	Uses	Source
2002	MONTGMRY	Haines & Company, Inc.
	ELECTRICAL	Haines & Company, Inc.
1986	Rerun Plus	Pacific Bell
1985	Rerun Plus	Pacific Telephone Co
1980	Rerun Plus	Polk

Year	Uses	Source
1975	LOOKIN LOVE LY	General Telephone Company of California
	LOOKINLOVELY	Pacific Telephone Co
1970	Que Tique Hair Fashion	General Telephone Company of California

373 THOUSAND OAKS BLVD

Year	Uses	Source
1975	Westlake Ofc	General Telephone Company of California
	Call	General Telephone Company of California

374 THOUSAND OAKS BLVD

Year	Uses	Source
2002	CMCONCRETE	Haines & Company, Inc.
1993	A GROOMIN G GALLE RY	GTE
	Grw mimI Gallery	GTE
	A GROOMIN G GALLE RY	GTE
	VAN THE	GTE
	Gro s	GTE
	Groons	GTE
1986	Grooming Gallery	Pacific Bell
	GROOMIN G VAN THE	Pacific Bell
1985	A GROOMING GALLERY	Pacific Telephone Co
	Grooming Gallery	Pacific Telephone Co
1980	A GROOMING GALLERY	Polk
	Grooming Gallery	Polk
1975	A Grooming Gallery	General Telephone Company of California
	Grooming Gallery	General Telephone Company of California
	A Grooming Gallery	Pacific Telephone Co
	Grooming Gallery	Pacific Telephone Co
1970	Yorks Home Treasures	General Telephone Company of California

376 THOUSAND OAKS BLVD

Year	Uses	Source
2002	XXXX	Haines & Company, Inc.
1993	Susmark Development	GTE

Year	Uses	Source
1993	Susmark Development	GTE
1986	Shirlees World Of Dolls	Pacific Bell
1980	CONNOISSEURS HAIR STYLING FOR MEN	Polk
1975	CON N OIS S E URS HAIR GROOMIN G FOR ME N	General Telephone Company of California
	CONNOISSEURS HAIR GROOMING FOR MEN	Pacific Telephone Co
1970	Conelo Agcy	General Telephone Company of California
	From @Canoga Park @ telephones call	General Telephone Company of California
	Snelling & Snelling	General Telephone Company of California

378 THOUSAND OAKS BLVD

Year	Uses	Source
2002	XXXX	Haines & Company, Inc.

380 THOUSAND OAKS BLVD

Year	Uses	Source
2002	BRIDGE ACADEMY	Haines & Company, Inc.
1993	Bridge Academy	GTE
	Bridge Academy	GTE
	Bridge BJ	GTE
1986	Bridge Academy	Pacific Bell
	Bridge B J	Pacific Bell
1985	Bridge Academy	Pacific Telephone Co
1980	Conejo Bridge Club	Polk
1975	Conejo Bridge Club	Pacific Telephone Co

382 THOUSAND OAKS BLVD

Year	Uses	Source
2002	HAIR PLUS	Haines & Company, Inc.
1993	One In A Million	GTE
	One In A Million	GTE
1986	I Photo Theatrics	Pacific Bell
1985	Photo Theatrics	Pacific Telephone Co
1975	Or	General Telephone Company of California

Year	Uses	Source
1975	SATELLITE DUPLICATING..COPYING PRODUCTS INC	Pacific Telephone Co

384 THOUSAND OAKS BLVD

Year	Uses	Source
2002	XXXX	Haines & Company, Inc.
1993	Career Uniforms	GTE
	Career Uniforms	GTE
	Career Pro Resume Services	GTE
1986	Thousand Oaks	Pacific Bell
	Group Sales	Pacific Bell
1985	Career Uniforms Thousand Oaks	Pacific Telephone Co
1980	CAREER UNIFORMS Thousand Oaks	Polk
1975	Dottys Unique Uniforms	General Telephone Company of California
	Dottys Unique Uniforms	Pacific Telephone Co
1970	Dottys Unique Uniforms	General Telephone Company of California

386 THOUSAND OAKS BLVD

Year	Uses	Source
2002	CAS STORE	Haines & Company, Inc.
1980	Editorial & Display	Polk
	Valley News	Polk
1975	From @Agoura@ Telephones Call	General Telephone Company of California
	From @Agoura@ Telephones Call	General Telephone Company of California
	Free	General Telephone Company of California
	GREEN SHEET & VALLEY NEWS	Pacific Telephone Co
	VALLEY NEWS & GREEN SHEET	Pacific Telephone Co
1970	From @Agoura@ telephones call	General Telephone Company of California
	Valley News & Green Sheet	General Telephone Company of California

388 THOUSAND OAKS BLVD

Year	Uses	Source
2002	THOUSNDOK	Haines & Company, Inc.
	COMPUTERS	Haines & Company, Inc.
1993	Hasson S Flowers	GTE

Year	Uses	Source
1993	Hasson S Flow ers	GTE
	Hast Dale @Oxnard	GTE
1986	Hassons Flow ers	Pacific Bell
	Hassons Flow ers	Pacific Bell
1985	HASSONS FLOWERS	Pacific Telephone Co
1980	HASSONS FLOWERS	Polk
1975	SHERWOOD ESCROW CO	Pacific Telephone Co
1970	From @Canoga Park @ telephones call	General Telephone Company of California
	From Oxnard telephones call	General Telephone Company of California

389 THOUSAND OAKS BLVD

Year	Uses	Source
2002	BOBS ALIGNMENT	Haines & Company, Inc.
	BOYKIN AUTOMOTIVE	Haines & Company, Inc.
	FAST UNDERCAR INC	Haines & Company, Inc.
	KUCK Herman	Haines & Company, Inc.
1993	BOBS ALIGN ME N T	GTE
	BOYKIN AUTOMOTIVE	GTE
	Saferite Auto Glass	GTE
	Thousand Oaks Paint Supply	GTE
	BOBS ALIGN ME N T	GTE
	BOYKIN AUTOMOTIVE	GTE
	Boykin C @Thousand Oaks	GTE
	Boykin David T	GTE
	Boykin Dean	GTE
	Or	GTE
	Safetite Auto Glass @Camarillo	GTE
	Saferite Auto Glass	GTE
	Thousand Oaks Paint Supply	GTE
	Thousand Oaks Performance Center	GTE
1986	Foreign Haus Service	Pacific Bell
	BOBS ALIGN ME N T	Pacific Bell
	Bobs Arco @Camarillo	Pacific Bell

FINDINGS

Year	Uses	Source
1986	Foreign Haus Parts	Pacific Bell
	Four N Haus Parts	Pacific Bell
	Four Hundred Mobilestates	Pacific Bell
	FOURN HAUS S E RVICE	Pacific Bell
	Thousand Oaks Paint Supply	Pacific Bell
1985	BOBS ALIGNMENT	Pacific Telephone Co
	Foreign Haus Parts	Pacific Telephone Co
	Foreign Haus Service	Pacific Telephone Co
	FOUR N HAUS PARTS	Pacific Telephone Co
	FOURN HAUS SERVICE	Pacific Telephone Co
	Thousand Oaks Paint Supply	Pacific Telephone Co
1980	Big A Auto Parts	Polk
	BOBS ALIGNMENT	Polk
	Car Parts Inc	Polk
	Foreign Haus Parts	Polk
	Foreign Haus Service	Polk
	FOURN HAUS PARTS	Polk
	FOURN HAUS SERVICE	Polk
1975	BOBS ALIGN ME N T	General Telephone Company of California
	FOLKS W AGON PARTS	General Telephone Company of California
	FOLKS W AGON S E RVICE	General Telephone Company of California
	BOBS ALIGNMENT	Pacific Telephone Co
	FOLKSWAGON PARTS	Pacific Telephone Co
	FOLKSWAGON SERVICE	Pacific Telephone Co
1970	Parker H M &Son	General Telephone Company of California
	From @Canoga Park @ telephones call	General Telephone Company of California
1964	BOBS ALIGNMENT	Pacific Telephone Co

399 THOUSAND OAKS BLVD

Year	Uses	Source
2002	MAGIC MUFFLERABRAKE SHOPS	Haines & Company, Inc.
1993	Magic Muffler Autocare Centers	GTE
	Magic Muffler Service	GTE

Year	Uses	Source
1993	Magic Muffler Service	GTE
1986	Thousand Oaks	Pacific Bell
	Thousand Oaks	Pacific Bell
1985	Thousand Oaks	Pacific Telephone Co
1980	Thousand Oaks	Polk
	MAGIC MUFFLER SERVICE	Polk
1970	Mikes Detail	General Telephone Company of California

400 THOUSAND OAKS BLVD

Year	Uses	Source
2002	CHOCHOSAN RESTAURANT	Haines & Company, Inc.
1993	Cho Cho San Restaurant	GTE
	From @Agoura@ Telephones Call	GTE
1985	Thousand Oaks	Pacific Telephone Co
1980	Thousand Oaks	Polk
	WHATABURGER RESTAURANTS	Polk
1975	WHATABURGER OF CALIFORNIA INC	General Telephone Company of California
	WHATABURGER OF CALIFORNIA INC	Pacific Telephone Co

412 THOUSAND OAKS BLVD

Year	Uses	Source
1975	Service Plumbing Co Of Veittura	Pacific Telephone Co
1970	Stanton Plumbing Co	General Telephone Company of California

419 THOUSAND OAKS BLVD

Year	Uses	Source
2002	e REEDS&SON FURNITURE	Haines & Company, Inc.
1993	Reeds & Son Furniture	GTE
	Reeds & Son Furniture	GTE
	Reeds T I Interiors	GTE
	Reeds T I Interiors	GTE
	Reedy B&K @Thousand Oaks	GTE
	Reedy Gary & Kathy	GTE
1986	Thousand Oaks	Pacific Bell

FINDINGS

Year	Uses	Source
1986	From Agoura Telephones Call	Pacific Bell
1985	Mart Furniture Co Of Thousand Oaks	Pacific Telephone Co
1980	Mart Furniture Co Of Thousand Oaks	Polk
1975	From @Agoura@ Telephones Call	General Telephone Company of California
	Mart Furniture Co Of Thousand Oaks	Pacific Telephone Co
1970	From @Canoga Park @ telephones call	General Telephone Company of California
	Mart Geo 603 Arcade Dr @Ventura	General Telephone Company of California
1964	HASSONS FLOWERS	Pacific Telephone Co

420 THOUSAND OAKS BLVD

Year	Uses	Source
2002	CONEJOVALLEY UNION	Haines & Company, Inc.
	OTTE JOHN UNOCAL	Haines & Company, Inc.
	UNION 75 CONEJOVALLEY	Haines & Company, Inc.
	UNION	Haines & Company, Inc.
1993	Conejo Valley Unocal 76	GTE
	Otte John Unocal 76	GTE
	UN OCAL 76	GTE
	CON E JO VALLE Y VE TE RIN ARY CLIN IC	GTE
1986	OTTE JOHN & FRE D	Pacific Bell
	Otte Me	Pacific Bell
	John A Hardy Mgr	Pacific Bell
1980	Dicks Dyno Tune	Polk
	Thousand Oaks	Polk
1975	Royalty Corie Union	General Telephone Company of California
	U Haul Rental Dealers	General Telephone Company of California

438 THOUSAND OAKS BLVD

Year	Uses	Source
1980	Air Step West	Polk

455 THOUSAND OAKS BLVD

Year	Uses	Source
2002	BORE 9 STEINJEFFREY	Haines & Company, Inc.

FINDINGS

Year	Uses	Source
2002	A CPA	Haines & Company, Inc.
	BURT GREGGW	Haines & Company, Inc.
	JACOBS CPA	Haines & Company, Inc.
	INMAN KATHLEEN CPA	Haines & Company, Inc.
	JACOBSJOHN CPA	Haines & Company, Inc.
	JACOBSAJACOBS	Haines & Company, Inc.
	CRTFO PUB ACCTNT	Haines & Company, Inc.
	MOON DIANNE CPA	Haines & Company, Inc.
	REALTY WORLD	Haines & Company, Inc.
	EQUITY CENTER	Haines & Company, Inc.
	THOMAS PAUL CPA	Haines & Company, Inc.
	ZITTELL ARTHURS	Haines & Company, Inc.
1993	Baugess Susan atty	GTE
	Borenstein Jeffrey A CPA Jacobs & Jacobs Certified Public Accountants	GTE
	Brown Diane M CPA Jacobs & Jacobs Certified Public Accountants	GTE
	Burt Gregg W CPA Jacobs & Jacobs Certified Public Accountants	GTE
	Duffy Jack & Carole @Port Hueneme	GTE
	I Duffy Jean M DC	GTE
	Inman Kathleen CPA Jacobs & Jacobs Certified Public Accountants	GTE
	Jacobs Allan CPA Jacobs & Jacobs Certified Public Accountants	GTE
	Jacobs & Jacobs Certified Public Accountants	GTE
	Jacobs John CPA Jacobs & Jacobs Certified Public Accountants	GTE
	Mc Millin Irma Licensed Acupuncturist	GTE
	Reiss Richard DC	GTE
	Tseng Jennifer T atty	GTE
	Westlake Acupressure & Acupuncture Center	GTE
	Zittell Arthur S	GTE
	Baugess Susan atty	GTE

FINDINGS

Year	*Uses*	*Source*
1993	Simi Valley Bank Of A Levy Bldg Ste 204	GTE
	Brown Diane M CPA Jacobs & Jacobs Certified Public Accountants	GTE
	Simi Valley Bank Of A Levy Bldg Ste 204	GTE
	I Duffy Jean M DC	GTE
	Inman Kathleen CPA Jacobs & Jacobs Certified Public Accountants	GTE
	Simi Valley Bank Of A Levy Bldg Ste 204	GTE
	Simi Valley Bank Of A Levy Bldg Ste 204	GTE
	Simi Valley Bank Of A Levy Bldg Ste 204	GTE
	Mc Millin Irma Licensed Acupuncturist	GTE
	Mc Millin L @Newbury Park	GTE
	Mc Millin Lydia	GTE
	Reiss Richard DC	GTE
	Reiss Steve	GTE
	Tseng Jennifer T atty	GTE
	Tseng K @Thousand Oaks	GTE
	Westlake Acupressure & Acupuncture Center	GTE
	Zittell Arthur S	GTE
1986	Arthur S Zittell atty	Pacific Bell
	Simi Valley Bank Of A Levy Bldg Ste 204	Pacific Bell
	Simi Valley Bank Of A Levy Bldg Ste 204	Pacific Bell
	Simi Valley Bank Of A Levy Bldg Ste 204	Pacific Bell
	JOHNSONCY INSURANCE	Pacific Bell
	Page Allne H	Pacific Bell
	Qualtech Associates	Pacific Bell
	ZITTELL & PEDIERSON ATTORIIEYS AT LAW	Pacific Bell
	Simi Valley Bank Of A Levy Bldg Ste 204	Pacific Bell
	INSURANCE DIMENSIONS	Pacific Bell
	Insurance Distributors Inc TOks	Pacific Bell
	Simi Valley Bank Of A Levy Bldg Ste 204	Pacific Bell
	Pederson Steven K	Pacific Bell

FINDINGS

Year	Uses	Source
1986	Zittell Arthur atty	Pacific Bell
1985	Arthur S Zittell atty	Pacific Telephone Co
	Borenstein Jeffrey A CPA Jacobs & Jacobs Certified Public Accountants	Pacific Telephone Co
	Brokerage House The	Pacific Telephone Co
	Burt Gregg W CPA Jacobs & Jacobs Certified Public Accountants	Pacific Telephone Co
	Devine William Certified Acupuncturist CA	Pacific Telephone Co
	Jacobs Allan CPA Jacobs & Jacobs Certified Public Accountants	Pacific Telephone Co
	Jacobs & Jacobs Certified Public Accountants	Pacific Telephone Co
	Jacobs John CPA Jacobs & Jacobs Certified Public Accountants	Pacific Telephone Co
	JOHNSON CY & ASSOCIATES	Pacific Telephone Co
	Page Aline H	Pacific Telephone Co
	Pederson Steven K	Pacific Telephone Co
	Qualtech Associates	Pacific Telephone Co
	Zittell Arthur S atty	Pacific Telephone Co
	ZITTELL & PEDERSON ATTORNEYS AT LAW	Pacific Telephone Co

459 THOUSAND OAKS BLVD

Year	Uses	Source
1970	Dool & Bradbury attys L	General Telephone Company of California

467 THOUSAND OAKS BLVD

Year	Uses	Source
1980	Camarillo Fred M	Polk
	Hernandez Rosa	Polk
	Rivas Pablo	Polk
	Romero Antonio	Polk
	Seville Felipe	Polk
	Trilsevilla Jose	Polk
1975	Gambetta Consuelo	General Telephone Company of California
	Grageda Fernando	General Telephone Company of California

Year	Uses	Source
1975	Mc Kay Kent W	General Telephone Company of California
	Tanguy Steve	General Telephone Company of California
	Grageda Fernando	Pacific Telephone Co
	Tanguy Steve	Pacific Telephone Co
1970	CON E JO LODGE RE S TAURAN T	General Telephone Company of California
	CON E JO LUMBE R	General Telephone Company of California
	KE N NZS CON E JO LODGE RE S TAURAN T	General Telephone Company of California
1964	CONEJO LODGE	Pacific Telephone Co
	Lanquist R R	Pacific Telephone Co

0100 THOUSAND OAKS BLVD

Year	Uses	Source
1986	S TAN TON GAMBOA IN S URAN CE IN C	Pacific Bell
	Stanton IF	Pacific Bell
	A I MS	Pacific Bell

THOUSAND OAKS BT

223 THOUSAND OAKS BT

Year	Uses	Source
1985	Thousand Oaks	Pacific Telephone Co

THOUSAND OAKS UI

223 THOUSAND OAKS UI

Year	Uses	Source
1975	IN I	General Telephone Company of California
	rrom Aquura Telephones Call	General Telephone Company of California

THOUSANDOAKS BLVD

2 THOUSANDOAKS BLVD

Year	Uses	Source
1986	Tw o Trees R&D	Pacific Bell
1975	Duncan Chas Mayhew	General Telephone Company of California

FINDINGS

THOUSND OKS

382 THOUSND OKS

Year	*Uses*	*Source*
1993	Thousand Oaks	GTE
	Household Finance Corporation	GTE
	Thousand Oaks	GTE
	From @Agoura@ Telephones Call	GTE
	Ventura Buena Ventura Shopping Plaza @Ventura@	GTE

THOUSND OKS 61

358 THOUSND OKS 61

Year	*Uses*	*Source*
1975	FURNISHINGS UNLIMITED	Pacific Telephone Co

THOUSND OKS BIL

223 THOUSND OKS BIL

Year	*Uses*	*Source*
1975	Thousand Oaks Ofc	Pacific Telephone Co
	BENEFICIAL FINANCE COMPANIES	Pacific Telephone Co

THOUSND OKS BLVD

5 THOUSND OKS BLVD

Year	*Uses*	*Source*
1980	Size	Polk

223 THOUSND OKS BLVD

Year	*Uses*	*Source*
1993	READ JOHN R III atty	GTE
	READ JOHN R III atty	GTE

FINDINGS

THOUSNDOKS BLVD

2 THOUSNDOKS BLVD

Year	*Uses*	*Source*
1980	Second Church Of Christ Scientist	Polk

223 THOUSNDOKS BLVD

Year	*Uses*	*Source*
1970	Daniel Mann Johnson & Mendenhall engnrs	General Telephone Company of California

THOUSRIND OKS BLVD

223 THOUSRIND OKS BLVD

Year	*Uses*	*Source*
1975	Village Realty & Investment Co	General Telephone Company of California

THUSND OAKS BLVD

208 THUSND OAKS BLVD

Year	*Uses*	*Source*
1964	ORoark Jas Mo D	Pacific Telephone Co

UNDING 280 E THOUSAND OAKS BLVD

1 UNDING 280 E THOUSAND OAKS BLVD

Year	*Uses*	*Source*
1985	ASSOCIATED EQUITY F	Pacific Telephone Co

W HILLCREST DR

17 W HILLCREST DR

Year	*Uses*	*Source*
2000	CHRIS VOLEK	Cole Information

33 W HILLCREST DR

Year	*Uses*	*Source*
1995	US POST OFFICE	Cole Information
1992	US POSTAL SERVICE	Cole Information

FINDINGS

50 W HILLCREST DR

Year	Uses	Source
2020	BERMAN & BERMAN	EDR Digital Archive
	BERMAN-BERMAN ACCOUNTANCY CORP	EDR Digital Archive
	MARK T JESSEE LAW OFFICES	EDR Digital Archive
	PACIFIC WESTERN BANK	EDR Digital Archive
	CEDAR RAPIDS METRO YMCA	EDR Digital Archive
	AIRGEAR LLC	EDR Digital Archive

W THOUSAND OAKS BLVD

1 W THOUSAND OAKS BLVD

Year	Uses	Source
1995	ADVANCE FINANCIAL	Cole Information
	CAREERPRO RESUME SVC	Cole Information
	CALIFORNIA GOLD BOOKS	Cole Information
	CON CLEAN AMERICA	Cole Information
	SOUTHWEST SOLARIUM	Cole Information
	ROBERTS CHAUFFEURED LIMOUSINE	Cole Information
	KEY PROPERTIES	Cole Information
	PRIVATE PARTY SALES	Cole Information
	MARILYN S DOYLE	Cole Information
	JAY C FISHER & CO	Cole Information
	LAURIE A SANDERS MD	Cole Information
	ERNESTO J ACOSTA	Cole Information
	ERNESTO J ACOSTA LAW OFFICES	Cole Information
	AUSTRALIAN CULTURAL EXCHANGE	Cole Information
	POS PROFESSIONAL OFFICE SVC	Cole Information
	INTERVENTION INSTITUTE	Cole Information
	EASTIN, DIANNA	Cole Information

FINDINGS

ADJOINING PROPERTY: ADDRESSES NOT IDENTIFIED IN RESEARCH SOURCE

The following Adjoining Property addresses were researched for this report, and the addresses were not identified in research source.

Address Researched	Address Not Identified in Research Source
0 OFC 180 N MOORPARK RD	2020, 2017, 2014, 2010, 2005, 2002, 2000, 1996, 1995, 1992, 1986, 1985, 1980, 1976, 1975, 1971, 1970, 1968, 1965, 1964, 1961, 1957, 1953, 1949, 1940, 1930, 1926
0100 THOUSAND OAKS BLVD	2020, 2017, 2014, 2010, 2005, 2002, 2000, 1996, 1995, 1993, 1992, 1985, 1980, 1976, 1975, 1971, 1970, 1968, 1965, 1964, 1961, 1957, 1953, 1949, 1940, 1930, 1926
08 HILLCREST DR	2020, 2017, 2014, 2010, 2005, 2002, 2000, 1996, 1995, 1992, 1986, 1985, 1980, 1976, 1975, 1971, 1970, 1968, 1965, 1964, 1961, 1957, 1953, 1949, 1940, 1930, 1926
1 28 E THOUSAND OAKS	2020, 2017, 2014, 2010, 2005, 2002, 2000, 1996, 1995, 1993, 1992, 1986, 1985, 1980, 1976, 1971, 1970, 1968, 1965, 1964, 1961, 1957, 1953, 1949, 1940, 1930, 1926
1 303 S MOORPRK RD	2020, 2017, 2014, 2010, 2005, 2002, 2000, 1996, 1995, 1993, 1992, 1985, 1980, 1976, 1975, 1971, 1970, 1968, 1965, 1964, 1961, 1957, 1953, 1949, 1940, 1930, 1926
1 311IE THOUSND OKS BI	2020, 2017, 2014, 2010, 2005, 2002, 2000, 1996, 1995, 1992, 1986, 1985, 1980, 1976, 1975, 1971, 1970, 1968, 1965, 1964, 1961, 1957, 1953, 1949, 1940, 1930, 1926
1 368 E THOUSAND OAKS	2020, 2017, 2014, 2010, 2005, 2002, 2000, 1996, 1995, 1993, 1992, 1986, 1985, 1980, 1976, 1971, 1970, 1968, 1965, 1964, 1961, 1957, 1953, 1949, 1940, 1930, 1926
1 459 E THOUSAND OAKS BLVD	2020, 2017, 2014, 2010, 2005, 2002, 2000, 1996, 1995, 1993, 1992, 1986, 1985, 1980, 1976, 1971, 1970, 1968, 1965, 1964, 1961, 1957, 1953, 1949, 1940, 1930, 1926
1 60B MOORPRK RD	2020, 2017, 2014, 2010, 2005, 2002, 2000, 1996, 1995, 1993, 1992, 1986, 1985, 1980, 1976, 1971, 1970, 1968, 1965, 1964, 1961, 1957, 1953, 1949, 1940, 1930, 1926
1 BOARDWALK AVE	2020, 2017, 2014, 2010, 2005, 2002, 2000, 1996, 1995, 1992, 1986, 1985, 1980, 1976, 1975, 1971, 1970, 1968, 1965, 1964, 1961, 1957, 1953, 1949, 1940, 1930, 1926
1 BOARDWALK AVE	2020, 2017, 2014, 2010, 2005, 2002, 2000, 1996, 1995, 1993, 1986, 1985, 1980, 1976, 1975, 1971, 1970, 1968, 1965, 1964, 1961, 1957, 1953, 1949, 1940, 1930, 1926
1 BOARDWALK AVE	2020, 2017, 2014, 2010, 2005, 2002, 2000, 1996, 1995, 1993, 1992, 1986, 1980, 1976, 1975, 1971, 1970, 1968, 1965, 1964, 1961, 1957, 1953, 1949, 1940, 1930, 1926
1 BOARDWALK AVE	2020, 2017, 2014, 2010, 2005, 2002, 2000, 1996, 1995, 1993, 1992, 1985, 1980, 1976, 1975, 1971, 1970, 1968, 1965, 1964, 1961, 1957, 1953, 1949, 1940, 1930, 1926
1 BOARDWALK AVE	2017, 2014, 2010, 2005, 2002, 2000, 1996, 1995, 1993, 1992, 1986, 1985, 1980, 1976, 1975, 1971, 1970, 1968, 1965, 1964, 1961, 1957, 1953, 1949, 1940, 1930, 1926

FINDINGS

Address Researched	Address Not Identified in Research Source
1 BOARDWALK AVE	2020, 2014, 2010, 2005, 2002, 2000, 1996, 1995, 1993, 1992, 1986, 1985, 1980, 1976, 1975, 1971, 1970, 1968, 1965, 1964, 1961, 1957, 1953, 1949, 1940, 1930, 1926
1 BOARDWALK AVE	2020, 2017, 2010, 2005, 2002, 2000, 1996, 1995, 1993, 1992, 1986, 1985, 1980, 1976, 1975, 1971, 1970, 1968, 1965, 1964, 1961, 1957, 1953, 1949, 1940, 1930, 1926
1 BOARDWALK AVE	2020, 2017, 2014, 2005, 2002, 2000, 1996, 1995, 1993, 1992, 1986, 1985, 1980, 1976, 1975, 1971, 1970, 1968, 1965, 1964, 1961, 1957, 1953, 1949, 1940, 1930, 1926
1 BOARDWALK AVE	2020, 2017, 2014, 2010, 2002, 2000, 1996, 1995, 1993, 1992, 1986, 1985, 1980, 1976, 1975, 1971, 1970, 1968, 1965, 1964, 1961, 1957, 1953, 1949, 1940, 1930, 1926
1 BOARDWALK AVE	2020, 2017, 2014, 2010, 2005, 2000, 1996, 1995, 1993, 1992, 1986, 1985, 1980, 1976, 1975, 1971, 1970, 1968, 1965, 1964, 1961, 1957, 1953, 1949, 1940, 1930, 1926
1 BOARDWALK AVE	2020, 2017, 2014, 2010, 2005, 2002, 1996, 1995, 1993, 1992, 1986, 1985, 1980, 1976, 1975, 1971, 1970, 1968, 1965, 1964, 1961, 1957, 1953, 1949, 1940, 1930, 1926
1 BOARDWALK AVE	2020, 2017, 2014, 2010, 2005, 2002, 2000, 1996, 1993, 1992, 1986, 1985, 1980, 1976, 1975, 1971, 1970, 1968, 1965, 1964, 1961, 1957, 1953, 1949, 1940, 1930, 1926
1 BOARDWLK	2020, 2017, 2014, 2010, 2005, 2002, 2000, 1996, 1995, 1993, 1992, 1985, 1980, 1976, 1975, 1971, 1970, 1968, 1965, 1964, 1961, 1957, 1953, 1949, 1940, 1930, 1926
1 BOARDWLK	2020, 2017, 2014, 2010, 2005, 2002, 2000, 1996, 1995, 1993, 1992, 1986, 1980, 1976, 1975, 1971, 1970, 1968, 1965, 1964, 1961, 1957, 1953, 1949, 1940, 1930, 1926
1 E THOUSAND OAKS BLVD	2020, 2017, 2014, 2010, 2005, 2002, 2000, 1996, 1995, 1993, 1986, 1985, 1980, 1976, 1975, 1971, 1970, 1968, 1965, 1964, 1961, 1957, 1953, 1949, 1940, 1930, 1926
1 E THOUSAND OAKS BLVD	2020, 2017, 2014, 2010, 2005, 2002, 2000, 1996, 1993, 1992, 1986, 1985, 1980, 1976, 1975, 1971, 1970, 1968, 1965, 1964, 1961, 1957, 1953, 1949, 1940, 1930, 1926
1 E THOUSAND OAKS BLVD	2020, 2014, 2010, 2005, 2002, 2000, 1996, 1995, 1993, 1992, 1986, 1985, 1980, 1976, 1975, 1971, 1970, 1968, 1965, 1964, 1961, 1957, 1953, 1949, 1940, 1930, 1926
1 FLITTNER CIR	2020, 2017, 2014, 2010, 2002, 2000, 1996, 1995, 1993, 1992, 1986, 1985, 1980, 1976, 1975, 1971, 1970, 1968, 1965, 1964, 1961, 1957, 1953, 1949, 1940, 1930, 1926
1 HILLCREST DR	2020, 2017, 2014, 2010, 2005, 2000, 1996, 1995, 1993, 1992, 1986, 1985, 1980, 1976, 1975, 1971, 1970, 1968, 1965, 1964, 1961, 1957, 1953, 1949, 1940, 1930, 1926
1 HILLCRST DR	2020, 2017, 2014, 2010, 2005, 2002, 2000, 1996, 1995, 1992, 1986, 1985, 1980, 1976, 1975, 1971, 1970, 1968, 1965, 1964, 1961, 1957, 1953, 1949, 1940, 1930, 1926
1 STEMBERG HARRY 190 E HILLCRST DR	2020, 2017, 2014, 2010, 2005, 2002, 2000, 1996, 1995, 1992, 1986, 1985, 1980, 1976, 1975, 1971, 1970, 1968, 1965, 1964, 1961, 1957, 1953, 1949, 1940, 1930, 1926

FINDINGS

Address Researched	Address Not Identified in Research Source
1 THOUSAND OAKS BLVD	2020, 2017, 2014, 2010, 2005, 2002, 2000, 1996, 1995, 1992, 1986, 1985, 1980, 1976, 1975, 1971, 1970, 1968, 1965, 1964, 1961, 1957, 1953, 1949, 1940, 1930, 1926
1 THOUSAND OAKS BLVD	2020, 2017, 2014, 2010, 2005, 2002, 2000, 1996, 1995, 1993, 1992, 1985, 1980, 1976, 1975, 1971, 1970, 1968, 1965, 1964, 1961, 1957, 1953, 1949, 1940, 1930, 1926
1 THOUSAND OAKS BLVD	2020, 2017, 2014, 2010, 2005, 2002, 2000, 1996, 1995, 1993, 1992, 1986, 1985, 1980, 1976, 1971, 1970, 1968, 1965, 1964, 1961, 1957, 1953, 1949, 1940, 1930, 1926
1 THOUSAND OAKS BLVD	2020, 2017, 2014, 2010, 2005, 2002, 2000, 1996, 1995, 1993, 1992, 1986, 1985, 1980, 1976, 1975, 1971, 1968, 1965, 1964, 1961, 1957, 1953, 1949, 1940, 1930, 1926
1 THOUSAND OAKS BLVD	2020, 2017, 2014, 2010, 2005, 2002, 2000, 1996, 1995, 1993, 1992, 1986, 1980, 1976, 1975, 1971, 1970, 1968, 1965, 1964, 1961, 1957, 1953, 1949, 1940, 1930, 1926
1 THOUSAND OAKS BLVD	2020, 2017, 2014, 2010, 2005, 2000, 1996, 1995, 1993, 1992, 1986, 1985, 1980, 1976, 1975, 1971, 1970, 1968, 1965, 1964, 1961, 1957, 1953, 1949, 1940, 1930, 1926
1 THOUSAND OAKS BLVD	2020, 2017, 2014, 2010, 2005, 2002, 2000, 1996, 1995, 1993, 1992, 1986, 1985, 1980, 1976, 1975, 1970, 1968, 1965, 1961, 1957, 1953, 1949, 1940, 1930, 1926
1 UNDING 280 E THOUSAND OAKS BLVD	2020, 2017, 2014, 2010, 2005, 2002, 2000, 1996, 1995, 1993, 1992, 1986, 1980, 1976, 1975, 1971, 1970, 1968, 1965, 1964, 1961, 1957, 1953, 1949, 1940, 1930, 1926
1 W THOUSAND OAKS BLVD	2020, 2017, 2014, 2010, 2005, 2002, 2000, 1996, 1993, 1992, 1986, 1985, 1980, 1976, 1975, 1971, 1970, 1968, 1965, 1964, 1961, 1957, 1953, 1949, 1940, 1930, 1926
10 THOUSAND OAKS BLVD	2020, 2017, 2014, 2010, 2005, 2002, 2000, 1996, 1995, 1993, 1992, 1986, 1980, 1976, 1975, 1971, 1970, 1968, 1965, 1964, 1961, 1957, 1953, 1949, 1940, 1930, 1926
10 THOUSAND OAKS BLVD	2020, 2017, 2014, 2010, 2005, 2002, 2000, 1996, 1995, 1993, 1992, 1986, 1985, 1980, 1976, 1975, 1971, 1968, 1965, 1964, 1961, 1957, 1953, 1949, 1940, 1930, 1926
100 E THOUSAND OAKS BLVD	2020, 2017, 2014, 2010, 2005, 2002, 2000, 1996, 1993, 1992, 1986, 1985, 1980, 1976, 1975, 1971, 1970, 1968, 1965, 1964, 1961, 1957, 1953, 1949, 1940, 1930, 1926
100 E THOUSAND OAKS BLVD	2020, 2017, 2014, 2010, 2005, 2002, 2000, 1996, 1995, 1993, 1986, 1985, 1980, 1976, 1975, 1971, 1970, 1968, 1965, 1964, 1961, 1957, 1953, 1949, 1940, 1930, 1926
100 E THOUSAND OAKS BLVD	2020, 2017, 2014, 2010, 2005, 2002, 1996, 1995, 1993, 1992, 1986, 1985, 1980, 1976, 1975, 1971, 1970, 1968, 1965, 1964, 1961, 1957, 1953, 1949, 1940, 1930, 1926
100 E THOUSAND OAKS BLVD	2020, 2017, 2014, 2010, 2002, 2000, 1996, 1995, 1993, 1992, 1986, 1985, 1980, 1976, 1975, 1971, 1970, 1968, 1965, 1964, 1961, 1957, 1953, 1949, 1940, 1930, 1926
100 E THOUSAND OAKS BLVD	2020, 2017, 2014, 2005, 2002, 2000, 1996, 1995, 1993, 1992, 1986, 1985, 1980, 1976, 1975, 1971, 1970, 1968, 1965, 1964, 1961, 1957, 1953, 1949, 1940, 1930, 1926

FINDINGS

Address Researched	Address Not Identified in Research Source
100 E THOUSAND OAKS BLVD	2020, 2014, 2010, 2005, 2002, 2000, 1996, 1995, 1993, 1992, 1986, 1985, 1980, 1976, 1975, 1971, 1970, 1968, 1965, 1964, 1961, 1957, 1953, 1949, 1940, 1930, 1926
100 E THOUSAND OAKS BLVD	2020, 2017, 2010, 2005, 2002, 2000, 1996, 1995, 1993, 1992, 1986, 1985, 1980, 1976, 1975, 1971, 1970, 1968, 1965, 1964, 1961, 1957, 1953, 1949, 1940, 1930, 1926
100 E THOUSAND OAKS BLVD	2017, 2014, 2010, 2005, 2002, 2000, 1996, 1995, 1993, 1992, 1986, 1985, 1980, 1976, 1975, 1971, 1970, 1968, 1965, 1964, 1961, 1957, 1953, 1949, 1940, 1930, 1926
100 E THOUSAND OAKS BLVD STE 196	2017, 2014, 2010, 2005, 2002, 2000, 1996, 1995, 1993, 1992, 1986, 1985, 1980, 1976, 1975, 1971, 1970, 1968, 1965, 1964, 1961, 1957, 1953, 1949, 1940, 1930, 1926
100 E THOUSAND OAKS BLVD STE 290	2017, 2014, 2010, 2005, 2002, 2000, 1996, 1995, 1993, 1992, 1986, 1985, 1980, 1976, 1975, 1971, 1970, 1968, 1965, 1964, 1961, 1957, 1953, 1949, 1940, 1930, 1926
100 E THOUSND OKS BL	2020, 2017, 2014, 2010, 2005, 2002, 1996, 1995, 1993, 1992, 1986, 1985, 1980, 1976, 1975, 1971, 1970, 1968, 1965, 1964, 1961, 1957, 1953, 1949, 1940, 1930, 1926
100 HILLCREST DR	2020, 2017, 2014, 2010, 2005, 2000, 1996, 1995, 1993, 1992, 1986, 1985, 1980, 1976, 1975, 1971, 1970, 1968, 1965, 1964, 1961, 1957, 1953, 1949, 1940, 1930, 1926
100 MOORPARK RD	2020, 2017, 2014, 2010, 2005, 2002, 2000, 1996, 1995, 1993, 1992, 1986, 1985, 1980, 1976, 1975, 1971, 1970, 1968, 1965, 1961, 1957, 1953, 1949, 1940, 1930, 1926
100 THOUSAND OAKS BLVD	2020, 2017, 2014, 2010, 2005, 2002, 2000, 1996, 1995, 1993, 1992, 1986, 1985, 1980, 1976, 1975, 1971, 1968, 1965, 1964, 1961, 1957, 1953, 1949, 1940, 1930, 1926
100 THOUSAND OAKS BLVD	2020, 2017, 2014, 2010, 2005, 2002, 2000, 1996, 1995, 1993, 1992, 1986, 1985, 1980, 1976, 1971, 1970, 1968, 1965, 1964, 1961, 1957, 1953, 1949, 1940, 1930, 1926
100 THOUSAND OAKS BLVD	2020, 2017, 2014, 2010, 2005, 2002, 2000, 1996, 1995, 1993, 1992, 1986, 1980, 1976, 1975, 1971, 1970, 1968, 1965, 1964, 1961, 1957, 1953, 1949, 1940, 1930, 1926
100 THOUSAND OAKS BLVD	2020, 2017, 2014, 2010, 2005, 2002, 2000, 1996, 1995, 1993, 1992, 1986, 1985, 1976, 1975, 1971, 1970, 1968, 1965, 1964, 1961, 1957, 1953, 1949, 1940, 1930, 1926
100 THOUSAND OAKS BLVD	2020, 2017, 2014, 2010, 2005, 2002, 2000, 1996, 1995, 1993, 1992, 1985, 1980, 1976, 1975, 1971, 1970, 1968, 1965, 1964, 1961, 1957, 1953, 1949, 1940, 1930, 1926
100 THOUSAND OAKS BLVD	2020, 2017, 2014, 2010, 2005, 2002, 2000, 1996, 1995, 1992, 1986, 1985, 1980, 1976, 1975, 1971, 1970, 1968, 1965, 1964, 1961, 1957, 1953, 1949, 1940, 1930, 1926
100 THOUSAND OAKS BLVD	2020, 2017, 2014, 2010, 2005, 2000, 1996, 1995, 1993, 1992, 1986, 1985, 1980, 1976, 1975, 1971, 1970, 1968, 1965, 1964, 1961, 1957, 1953, 1949, 1940, 1930, 1926
100 THOUSAND OAKS BLVD	2020, 2017, 2014, 2010, 2005, 2002, 2000, 1996, 1995, 1993, 1992, 1986, 1985, 1980, 1976, 1975, 1971, 1970, 1968, 1965, 1961, 1957, 1953, 1949, 1940, 1930, 1926

FINDINGS

Address Researched	Address Not Identified in Research Source
101 E THOUSAND OAKS BLVD	2020, 2017, 2014, 2010, 2005, 2002, 2000, 1996, 1993, 1992, 1986, 1985, 1980, 1976, 1975, 1971, 1970, 1968, 1965, 1964, 1961, 1957, 1953, 1949, 1940, 1930, 1926
101 HODENCAMP RD	2020, 2017, 2014, 2010, 2005, 2002, 2000, 1996, 1995, 1993, 1986, 1985, 1980, 1976, 1975, 1971, 1970, 1968, 1965, 1964, 1961, 1957, 1953, 1949, 1940, 1930, 1926
101 HODENCAMP RD	2020, 2017, 2014, 2010, 2005, 2002, 2000, 1996, 1995, 1992, 1986, 1985, 1980, 1976, 1975, 1971, 1970, 1968, 1965, 1964, 1961, 1957, 1953, 1949, 1940, 1930, 1926
101 HODENCAMP RD	2020, 2017, 2014, 2010, 2005, 2002, 1996, 1995, 1993, 1992, 1986, 1985, 1980, 1976, 1975, 1971, 1970, 1968, 1965, 1964, 1961, 1957, 1953, 1949, 1940, 1930, 1926
101 HODENCAMP RD	2020, 2017, 2014, 2010, 2005, 2002, 2000, 1996, 1993, 1992, 1986, 1985, 1980, 1976, 1975, 1971, 1970, 1968, 1965, 1964, 1961, 1957, 1953, 1949, 1940, 1930, 1926
101 HODENCAMP RD	2020, 2017, 2014, 2010, 2005, 2000, 1996, 1995, 1993, 1992, 1986, 1985, 1980, 1976, 1975, 1971, 1970, 1968, 1965, 1964, 1961, 1957, 1953, 1949, 1940, 1930, 1926
101 HODENCAMP RD	2020, 2017, 2014, 2010, 2002, 2000, 1996, 1995, 1993, 1992, 1986, 1985, 1980, 1976, 1975, 1971, 1970, 1968, 1965, 1964, 1961, 1957, 1953, 1949, 1940, 1930, 1926
101 HODENCAMP RD	2020, 2017, 2010, 2005, 2002, 2000, 1996, 1995, 1993, 1992, 1986, 1985, 1980, 1976, 1975, 1971, 1970, 1968, 1965, 1964, 1961, 1957, 1953, 1949, 1940, 1930, 1926
101 HODENCAMP RD	2020, 2017, 2014, 2005, 2002, 2000, 1996, 1995, 1993, 1992, 1986, 1985, 1980, 1976, 1975, 1971, 1970, 1968, 1965, 1964, 1961, 1957, 1953, 1949, 1940, 1930, 1926
101 HODENCAMP RD	2020, 2014, 2010, 2005, 2002, 2000, 1996, 1995, 1993, 1992, 1986, 1985, 1980, 1976, 1975, 1971, 1970, 1968, 1965, 1964, 1961, 1957, 1953, 1949, 1940, 1930, 1926
101 HODENCAMP RD	2017, 2014, 2010, 2005, 2002, 2000, 1996, 1995, 1993, 1992, 1986, 1985, 1980, 1976, 1975, 1971, 1970, 1968, 1965, 1964, 1961, 1957, 1953, 1949, 1940, 1930, 1926
101 HODENCAMP RD STE 114	2017, 2014, 2010, 2005, 2002, 2000, 1996, 1995, 1993, 1992, 1986, 1985, 1980, 1976, 1975, 1971, 1970, 1968, 1965, 1964, 1961, 1957, 1953, 1949, 1940, 1930, 1926
101 HODENCAMP RD STE 200	2017, 2014, 2010, 2005, 2002, 2000, 1996, 1995, 1993, 1992, 1986, 1985, 1980, 1976, 1975, 1971, 1970, 1968, 1965, 1964, 1961, 1957, 1953, 1949, 1940, 1930, 1926
101 HODNCMP RD	2020, 2017, 2014, 2010, 2005, 2002, 1996, 1995, 1993, 1992, 1986, 1985, 1980, 1976, 1975, 1971, 1970, 1968, 1965, 1964, 1961, 1957, 1953, 1949, 1940, 1930, 1926
101 MOORPARK RD	2020, 2017, 2014, 2010, 2005, 2002, 2000, 1996, 1995, 1993, 1992, 1986, 1985, 1980, 1976, 1975, 1971, 1970, 1968, 1965, 1964, 1961, 1957, 1953, 1949, 1930, 1926
101 THOUSAND OAKS BLVD	2020, 2017, 2014, 2010, 2005, 2002, 2000, 1996, 1995, 1993, 1992, 1986, 1985, 1976, 1975, 1971, 1970, 1968, 1965, 1964, 1961, 1957, 1953, 1949, 1940, 1930, 1926

FINDINGS

Address Researched	Address Not Identified in Research Source
101 THOUSAND OAKS BLVD	2020, 2017, 2014, 2010, 2005, 2002, 2000, 1996, 1995, 1993, 1992, 1986, 1985, 1980, 1976, 1975, 1971, 1968, 1965, 1964, 1961, 1957, 1953, 1949, 1940, 1930, 1926
104 BRAZIL ST	2020, 2017, 2014, 2010, 2005, 2000, 1996, 1995, 1993, 1992, 1986, 1985, 1980, 1976, 1975, 1971, 1970, 1968, 1965, 1964, 1961, 1957, 1953, 1949, 1940, 1930, 1926
104 E THOUSAND OAKS BLVD	2017, 2014, 2010, 2005, 2002, 2000, 1996, 1995, 1993, 1992, 1986, 1985, 1980, 1976, 1975, 1971, 1970, 1968, 1965, 1964, 1961, 1957, 1953, 1949, 1940, 1930, 1926
104 E THOUSAND OAKS BLVD	2020, 2017, 2010, 2005, 2002, 2000, 1996, 1995, 1993, 1992, 1986, 1985, 1980, 1976, 1975, 1971, 1970, 1968, 1965, 1964, 1961, 1957, 1953, 1949, 1940, 1930, 1926
104 E THOUSAND OAKS BLVD	2020, 2014, 2010, 2005, 2002, 2000, 1996, 1995, 1993, 1992, 1986, 1985, 1980, 1976, 1975, 1971, 1970, 1968, 1965, 1964, 1961, 1957, 1953, 1949, 1940, 1930, 1926
104 THOUSAND OAKS BLVD	2020, 2017, 2014, 2010, 2005, 2000, 1996, 1995, 1993, 1992, 1986, 1985, 1980, 1976, 1975, 1971, 1970, 1968, 1965, 1964, 1961, 1957, 1953, 1949, 1940, 1930, 1926
110 E THOUSAND OAKS BLVD	2017, 2014, 2010, 2005, 2002, 2000, 1996, 1995, 1993, 1992, 1986, 1985, 1980, 1976, 1975, 1971, 1970, 1968, 1965, 1964, 1961, 1957, 1953, 1949, 1940, 1930, 1926
110 E THOUSAND OAKS BLVD	2020, 2017, 2014, 2010, 2005, 2002, 2000, 1996, 1995, 1993, 1986, 1985, 1980, 1976, 1975, 1971, 1970, 1968, 1965, 1964, 1961, 1957, 1953, 1949, 1940, 1930, 1926

FINDINGS

Address Researched	Address Not Identified in Research Source
110 E THOUSAND OAKS BLVD	2020, 2017, 2014, 2010, 2005, 2002, 2000, 1996, 1993, 1992, 1986, 1985, 1980, 1976, 1975, 1971, 1970, 1968, 1965, 1964, 1961, 1957, 1953, 1949, 1940, 1930, 1926
110 E THOUSND OKS BL	2020, 2017, 2014, 2010, 2005, 2002, 1996, 1995, 1993, 1992, 1986, 1985, 1980, 1976, 1975, 1971, 1970, 1968, 1965, 1964, 1961, 1957, 1953, 1949, 1940, 1930, 1926
110 THOUSAND OAKS BLVD	2020, 2017, 2014, 2010, 2005, 2000, 1996, 1995, 1993, 1992, 1986, 1985, 1980, 1976, 1975, 1971, 1970, 1968, 1965, 1964, 1961, 1957, 1953, 1949, 1940, 1930, 1926
110 THOUSAND OAKS BLVD	2020, 2017, 2014, 2010, 2005, 2002, 2000, 1996, 1995, 1992, 1986, 1985, 1980, 1976, 1975, 1971, 1970, 1968, 1965, 1964, 1961, 1957, 1953, 1949, 1940, 1930, 1926
110 THOUSAND OAKS BLVD	2020, 2017, 2014, 2010, 2005, 2002, 2000, 1996, 1995, 1993, 1992, 1985, 1980, 1976, 1975, 1971, 1970, 1968, 1965, 1964, 1961, 1957, 1953, 1949, 1940, 1930, 1926
110 THOUSAND OAKS BLVD	2020, 2017, 2014, 2010, 2005, 2002, 2000, 1996, 1995, 1993, 1992, 1986, 1980, 1976, 1975, 1971, 1970, 1968, 1965, 1964, 1961, 1957, 1953, 1949, 1940, 1930, 1926
110 THOUSAND OAKS BLVD	2020, 2017, 2014, 2010, 2005, 2002, 2000, 1996, 1995, 1993, 1992, 1986, 1985, 1976, 1975, 1971, 1970, 1968, 1965, 1964, 1961, 1957, 1953, 1949, 1940, 1930, 1926
110 THOUSAND OAKS BLVD	2020, 2017, 2014, 2010, 2005, 2002, 2000, 1996, 1995, 1993, 1992, 1986, 1985, 1980, 1976, 1971, 1970, 1968, 1965, 1964, 1961, 1957, 1953, 1949, 1940, 1930, 1926
110 THOUSAND OAKS BLVD	2020, 2017, 2014, 2010, 2005, 2002, 2000, 1996, 1995, 1993, 1992, 1986, 1985, 1980, 1976, 1975, 1971, 1968, 1965, 1964, 1961, 1957, 1953, 1949, 1940, 1930, 1926
110 THOUSAND OAKS BLVD	2020, 2017, 2014, 2010, 2005, 2002, 2000, 1996, 1995, 1993, 1992, 1986, 1985, 1980, 1976, 1975, 1971, 1970, 1968, 1965, 1961, 1957, 1953, 1949, 1940, 1930, 1926
114 HODENCAMP RD	2020, 2017, 2014, 2010, 2005, 2000, 1996, 1995, 1993, 1992, 1986, 1985, 1980, 1976, 1975, 1971, 1970, 1968, 1965, 1964, 1961, 1957, 1953, 1949, 1940, 1930, 1926
114 THOUSAND OAKS BLVD	2020, 2017, 2014, 2010, 2005, 2002, 2000, 1996, 1995, 1993, 1992, 1985, 1980, 1976, 1975, 1971, 1970, 1968, 1965, 1964, 1961, 1957, 1953, 1949, 1940, 1930, 1926
115 MOORPARK RD	2020, 2017, 2014, 2010, 2005, 2002, 2000, 1996, 1995, 1993, 1992, 1986, 1985, 1980, 1976, 1975, 1971, 1970, 1968, 1965, 1964, 1957, 1953, 1949, 1940, 1930, 1926
116 MOORPARK RD	2020, 2017, 2014, 2010, 2005, 2002, 2000, 1996, 1995, 1993, 1992, 1986, 1980, 1976, 1975, 1971, 1970, 1968, 1965, 1964, 1961, 1957, 1953, 1949, 1940, 1930, 1926
116 MOORPARK RD	2020, 2017, 2014, 2010, 2005, 2002, 2000, 1996, 1995, 1993, 1992, 1985, 1980, 1976, 1975, 1971, 1970, 1968, 1965, 1964, 1961, 1957, 1953, 1949, 1940, 1930, 1926
116 MOORPARK RD	2020, 2017, 2014, 2010, 2005, 2002, 2000, 1996, 1995, 1993, 1992, 1986, 1985, 1980, 1976, 1975, 1971, 1970, 1965, 1964, 1961, 1957, 1953, 1949, 1940, 1930, 1926

FINDINGS

Address Researched	Address Not Identified in Research Source
116 MOORPARK RD	2020, 2017, 2014, 2010, 2005, 2002, 2000, 1996, 1995, 1993, 1992, 1986, 1985, 1980, 1976, 1971, 1970, 1968, 1965, 1964, 1961, 1957, 1953, 1949, 1940, 1930, 1926
116 MOORPARK RD	2020, 2017, 2014, 2010, 2005, 2002, 2000, 1996, 1995, 1993, 1992, 1986, 1985, 1976, 1975, 1971, 1970, 1968, 1965, 1964, 1961, 1957, 1953, 1949, 1940, 1930, 1926
117 THOUSAND OAKS BLVD	2020, 2017, 2014, 2010, 2005, 2000, 1996, 1995, 1993, 1992, 1986, 1985, 1980, 1976, 1975, 1971, 1970, 1968, 1965, 1964, 1961, 1957, 1953, 1949, 1940, 1930, 1926
118 MOORPARK RD	2020, 2017, 2014, 2010, 2005, 2002, 2000, 1996, 1995, 1993, 1992, 1986, 1985, 1980, 1976, 1971, 1970, 1968, 1965, 1964, 1961, 1957, 1953, 1949, 1940, 1930, 1926
119 E THOUSAND OAKS BLVD	2020, 2017, 2014, 2010, 2005, 2002, 2000, 1996, 1993, 1992, 1986, 1985, 1980, 1976, 1975, 1971, 1970, 1968, 1965, 1964, 1961, 1957, 1953, 1949, 1940, 1930, 1926
12 5 E THOUSAND OAKS	2020, 2017, 2014, 2010, 2005, 2002, 2000, 1996, 1995, 1993, 1992, 1986, 1985, 1980, 1976, 1971, 1970, 1968, 1965, 1964, 1961, 1957, 1953, 1949, 1940, 1930, 1926
12 5 E THOUSAND OAKS BLVD	2020, 2017, 2014, 2010, 2005, 2002, 2000, 1996, 1995, 1993, 1992, 1986, 1985, 1980, 1976, 1971, 1970, 1968, 1965, 1964, 1961, 1957, 1953, 1949, 1940, 1930, 1926
123 HODENCAMP RD	2020, 2017, 2014, 2010, 2005, 2002, 2000, 1996, 1995, 1993, 1986, 1985, 1980, 1976, 1975, 1971, 1970, 1968, 1965, 1964, 1961, 1957, 1953, 1949, 1940, 1930, 1926
123 HODENCAMP RD	2020, 2017, 2014, 2010, 2005, 2002, 2000, 1996, 1995, 1992, 1986, 1985, 1980, 1976, 1975, 1971, 1970, 1968, 1965, 1964, 1961, 1957, 1953, 1949, 1940, 1930, 1926
123 HODENCAMP RD	2020, 2017, 2014, 2010, 2005, 2002, 1996, 1995, 1993, 1992, 1986, 1985, 1980, 1976, 1975, 1971, 1970, 1968, 1965, 1964, 1961, 1957, 1953, 1949, 1940, 1930, 1926
123 HODENCAMP RD	2020, 2017, 2014, 2010, 2005, 2002, 2000, 1996, 1993, 1992, 1986, 1985, 1980, 1976, 1975, 1971, 1970, 1968, 1965, 1964, 1961, 1957, 1953, 1949, 1940, 1930, 1926
123 HODENCAMP RD	2020, 2017, 2014, 2010, 2005, 2000, 1996, 1995, 1993, 1992, 1986, 1985, 1980, 1976, 1975, 1971, 1970, 1968, 1965, 1964, 1961, 1957, 1953, 1949, 1940, 1930, 1926
123 HODENCAMP RD	2020, 2017, 2014, 2010, 2002, 2000, 1996, 1995, 1993, 1992, 1986, 1985, 1980, 1976, 1975, 1971, 1970, 1968, 1965, 1964, 1961, 1957, 1953, 1949, 1940, 1930, 1926
123 HODENCAMP RD	2017, 2014, 2010, 2005, 2002, 2000, 1996, 1995, 1993, 1992, 1986, 1985, 1980, 1976, 1975, 1971, 1970, 1968, 1965, 1964, 1961, 1957, 1953, 1949, 1940, 1930, 1926
123 HODENCAMP RD	2020, 2014, 2010, 2005, 2002, 2000, 1996, 1995, 1993, 1992, 1986, 1985, 1980, 1976, 1975, 1971, 1970, 1968, 1965, 1964, 1961, 1957, 1953, 1949, 1940, 1930, 1926
123 HODENCAMP RD	2020, 2017, 2014, 2005, 2002, 2000, 1996, 1995, 1993, 1992, 1986, 1985, 1980, 1976, 1975, 1971, 1970, 1968, 1965, 1964, 1961, 1957, 1953, 1949, 1940, 1930, 1926

FINDINGS

Address Researched	Address Not Identified in Research Source
123 HODENCAMP RD	2020, 2017, 2010, 2005, 2002, 2000, 1996, 1995, 1993, 1992, 1986, 1985, 1980, 1976, 1975, 1971, 1970, 1968, 1965, 1964, 1961, 1957, 1953, 1949, 1940, 1930, 1926
123 HODNCMP RD	2020, 2017, 2014, 2010, 2005, 2002, 1996, 1995, 1993, 1992, 1986, 1985, 1980, 1976, 1975, 1971, 1970, 1968, 1965, 1964, 1961, 1957, 1953, 1949, 1940, 1930, 1926
125 MOORPARK RD	2020, 2017, 2014, 2010, 2005, 2000, 1996, 1995, 1993, 1992, 1986, 1985, 1980, 1976, 1975, 1971, 1970, 1968, 1965, 1964, 1961, 1957, 1953, 1949, 1940, 1930, 1926
125 MOORPARK RD	2020, 2017, 2014, 2010, 2005, 2002, 2000, 1996, 1995, 1992, 1986, 1985, 1980, 1976, 1975, 1971, 1970, 1968, 1965, 1964, 1961, 1957, 1953, 1949, 1940, 1930, 1926
125 MOORPARK RD	2020, 2017, 2014, 2010, 2005, 2002, 2000, 1996, 1995, 1993, 1992, 1985, 1980, 1976, 1975, 1971, 1970, 1968, 1965, 1964, 1961, 1957, 1953, 1949, 1940, 1930, 1926
125 MOORPARK RD	2020, 2017, 2014, 2010, 2005, 2002, 2000, 1996, 1995, 1993, 1992, 1986, 1980, 1976, 1975, 1971, 1970, 1968, 1965, 1964, 1961, 1957, 1953, 1949, 1940, 1930, 1926
125 MOORPARK RD	2020, 2017, 2014, 2010, 2005, 2002, 2000, 1996, 1995, 1993, 1992, 1986, 1985, 1980, 1976, 1975, 1971, 1968, 1965, 1964, 1961, 1957, 1953, 1949, 1940, 1930, 1926
125 MOORPARK RD	2020, 2017, 2014, 2010, 2005, 2002, 2000, 1996, 1995, 1993, 1992, 1986, 1985, 1980, 1976, 1971, 1970, 1968, 1965, 1964, 1961, 1957, 1953, 1949, 1940, 1930, 1926
125 N MOORPARK RD	2020, 2017, 2014, 2010, 2005, 2002, 2000, 1996, 1995, 1993, 1986, 1985, 1980, 1976, 1975, 1971, 1970, 1968, 1965, 1964, 1961, 1957, 1953, 1949, 1940, 1930, 1926
125 N MOORPARK RD	2020, 2017, 2014, 2010, 2002, 2000, 1996, 1995, 1993, 1992, 1986, 1985, 1980, 1976, 1975, 1971, 1970, 1968, 1965, 1964, 1961, 1957, 1953, 1949, 1940, 1930, 1926
125 N MOORPARK RD	2020, 2017, 2014, 2010, 2005, 2002, 1996, 1995, 1993, 1992, 1986, 1985, 1980, 1976, 1975, 1971, 1970, 1968, 1965, 1964, 1961, 1957, 1953, 1949, 1940, 1930, 1926
125 N MOORPARK RD	2020, 2017, 2010, 2005, 2002, 2000, 1996, 1995, 1993, 1992, 1986, 1985, 1980, 1976, 1975, 1971, 1970, 1968, 1965, 1964, 1961, 1957, 1953, 1949, 1940, 1930, 1926
125 N MOORPARK RD	2020, 2017, 2014, 2005, 2002, 2000, 1996, 1995, 1993, 1992, 1986, 1985, 1980, 1976, 1975, 1971, 1970, 1968, 1965, 1964, 1961, 1957, 1953, 1949, 1940, 1930, 1926
125 N MOORPARK RD	2020, 2014, 2010, 2005, 2002, 2000, 1996, 1995, 1993, 1992, 1986, 1985, 1980, 1976, 1975, 1971, 1970, 1968, 1965, 1964, 1961, 1957, 1953, 1949, 1940, 1930, 1926
125 N MOORPARK RD	2017, 2014, 2010, 2005, 2002, 2000, 1996, 1995, 1993, 1992, 1986, 1985, 1980, 1976, 1975, 1971, 1970, 1968, 1965, 1964, 1961, 1957, 1953, 1949, 1940, 1930, 1926
125 THOUSAND OAKS BLVD	2020, 2017, 2014, 2010, 2005, 2002, 2000, 1996, 1995, 1993, 1992, 1986, 1985, 1980, 1976, 1975, 1971, 1968, 1965, 1964, 1961, 1957, 1953, 1949, 1940, 1930, 1926

FINDINGS

Address Researched	Address Not Identified in Research Source
127 HILLCRST DR	2020, 2017, 2014, 2010, 2005, 2002, 2000, 1996, 1995, 1993, 1992, 1986, 1985, 1980, 1976, 1971, 1970, 1968, 1965, 1964, 1961, 1957, 1953, 1949, 1940, 1930, 1926
128 2 E THOUSAND OAKS BLVD	2020, 2017, 2014, 2010, 2005, 2002, 2000, 1996, 1995, 1993, 1992, 1986, 1985, 1980, 1976, 1971, 1970, 1968, 1965, 1964, 1961, 1957, 1953, 1949, 1940, 1930, 1926
1285 2 E THOUSAND OAKS	2020, 2017, 2014, 2010, 2005, 2002, 2000, 1996, 1995, 1993, 1992, 1986, 1985, 1980, 1976, 1971, 1970, 1968, 1965, 1964, 1961, 1957, 1953, 1949, 1940, 1930, 1926
1285 2 E THOUSAND OAKS BLVD	2020, 2017, 2014, 2010, 2005, 2002, 2000, 1996, 1995, 1993, 1992, 1986, 1985, 1980, 1976, 1971, 1970, 1968, 1965, 1964, 1961, 1957, 1953, 1949, 1940, 1930, 1926
1285 2 E THOUSAND OAKS BLVD	2020, 2017, 2014, 2010, 2005, 2002, 2000, 1996, 1995, 1993, 1992, 1986, 1980, 1976, 1975, 1971, 1970, 1968, 1965, 1964, 1961, 1957, 1953, 1949, 1940, 1930, 1926
1285 4 E THOUSAND OAKS BLVD	2020, 2017, 2014, 2010, 2005, 2002, 2000, 1996, 1995, 1993, 1992, 1986, 1985, 1980, 1976, 1971, 1970, 1968, 1965, 1964, 1961, 1957, 1953, 1949, 1940, 1930, 1926
13 2 E THOUSND OKS BLVD	2020, 2017, 2014, 2010, 2005, 2002, 2000, 1996, 1995, 1992, 1986, 1985, 1980, 1976, 1975, 1971, 1970, 1968, 1965, 1964, 1961, 1957, 1953, 1949, 1940, 1930, 1926
13 5 E THOUSAND OAKS	2020, 2017, 2014, 2010, 2005, 2002, 2000, 1996, 1995, 1993, 1992, 1986, 1985, 1980, 1976, 1971, 1970, 1968, 1965, 1964, 1961, 1957, 1953, 1949, 1940, 1930, 1926
13 9 E THOUSAND OAKS	2020, 2017, 2014, 2010, 2005, 2002, 2000, 1996, 1995, 1993, 1992, 1986, 1985, 1980, 1976, 1971, 1970, 1968, 1965, 1964, 1961, 1957, 1953, 1949, 1940, 1930, 1926
13 HILLCREST DR	2020, 2017, 2014, 2010, 2005, 2000, 1996, 1995, 1993, 1992, 1986, 1985, 1980, 1976, 1975, 1971, 1970, 1968, 1965, 1964, 1961, 1957, 1953, 1949, 1940, 1930, 1926
130 BRAZIL ST	2020, 2017, 2014, 2010, 2002, 2000, 1996, 1995, 1993, 1992, 1986, 1985, 1980, 1976, 1975, 1971, 1970, 1968, 1965, 1964, 1961, 1957, 1953, 1949, 1940, 1930, 1926
130 BRAZIL ST	2020, 2017, 2014, 2010, 2005, 2002, 2000, 1996, 1993, 1992, 1986, 1985, 1980, 1976, 1975, 1971, 1970, 1968, 1965, 1964, 1961, 1957, 1953, 1949, 1940, 1930, 1926
130 BRAZIL ST	2020, 2017, 2014, 2010, 2005, 2002, 1996, 1995, 1993, 1992, 1986, 1985, 1980, 1976, 1975, 1971, 1970, 1968, 1965, 1964, 1961, 1957, 1953, 1949, 1940, 1930, 1926
130 BRAZIL ST	2020, 2017, 2014, 2010, 2005, 2000, 1996, 1995, 1993, 1992, 1986, 1985, 1980, 1976, 1975, 1971, 1970, 1968, 1965, 1964, 1961, 1957, 1953, 1949, 1940, 1930, 1926
130 Brazil St	2020, 2017, 2014, 2010, 2005, 2002, 2000, 1996, 1995, 1993, 1992, 1986, 1985, 1980, 1976, 1975, 1971, 1970, 1968, 1965, 1964, 1961, 1957, 1953, 1949, 1940, 1930, 1926
130 BRAZIL ST	2017, 2014, 2010, 2005, 2002, 2000, 1996, 1995, 1993, 1992, 1986, 1985, 1980, 1976, 1975, 1971, 1970, 1968, 1965, 1964, 1961, 1957, 1953, 1949, 1940, 1930, 1926

FINDINGS

Address Researched	Address Not Identified in Research Source
130 BRAZIL ST	2020, 2014, 2010, 2005, 2002, 2000, 1996, 1995, 1993, 1992, 1986, 1985, 1980, 1976, 1975, 1971, 1970, 1968, 1965, 1964, 1961, 1957, 1953, 1949, 1940, 1930, 1926
130 BRAZIL ST	2020, 2017, 2014, 2005, 2002, 2000, 1996, 1995, 1993, 1992, 1986, 1985, 1980, 1976, 1975, 1971, 1970, 1968, 1965, 1964, 1961, 1957, 1953, 1949, 1940, 1930, 1926
130 BRAZIL ST	2020, 2017, 2010, 2005, 2002, 2000, 1996, 1995, 1993, 1992, 1986, 1985, 1980, 1976, 1975, 1971, 1970, 1968, 1965, 1964, 1961, 1957, 1953, 1949, 1940, 1930, 1926
130 BRAZIL ST	2020, 2017, 2014, 2010, 2005, 2002, 2000, 1996, 1995, 1993, 1992, 1986, 1985, 1976, 1975, 1971, 1970, 1968, 1965, 1964, 1961, 1957, 1953, 1949, 1940, 1930, 1926
130 BRAZIL ST	2020, 2017, 2014, 2010, 2005, 2002, 2000, 1996, 1995, 1992, 1986, 1985, 1980, 1976, 1975, 1971, 1970, 1968, 1965, 1964, 1961, 1957, 1953, 1949, 1940, 1930, 1926
130 BRAZIL ST	2020, 2017, 2014, 2010, 2005, 2002, 2000, 1996, 1995, 1993, 1986, 1985, 1980, 1976, 1975, 1971, 1970, 1968, 1965, 1964, 1961, 1957, 1953, 1949, 1940, 1930, 1926
130 BRAZIL ST	2020, 2017, 2014, 2010, 2005, 2002, 2000, 1996, 1995, 1993, 1992, 1985, 1980, 1976, 1975, 1971, 1970, 1968, 1965, 1964, 1961, 1957, 1953, 1949, 1940, 1930, 1926
130 BRAZIL ST	2020, 2017, 2014, 2010, 2005, 2002, 2000, 1996, 1995, 1993, 1992, 1986, 1980, 1976, 1975, 1971, 1970, 1968, 1965, 1964, 1961, 1957, 1953, 1949, 1940, 1930, 1926
131 THOUSAND OAKS BLVD	2020, 2017, 2014, 2010, 2005, 2002, 2000, 1996, 1995, 1993, 1992, 1986, 1985, 1980, 1976, 1975, 1971, 1970, 1968, 1965, 1961, 1957, 1953, 1949, 1940, 1930, 1926
132 MOORPARK RD	2020, 2017, 2014, 2010, 2005, 2002, 2000, 1996, 1995, 1993, 1992, 1986, 1985, 1980, 1976, 1975, 1971, 1970, 1965, 1964, 1961, 1957, 1953, 1949, 1940, 1930, 1926
133 MOORPRK RD	2020, 2017, 2014, 2010, 2005, 2002, 2000, 1996, 1995, 1993, 1992, 1986, 1985, 1980, 1976, 1971, 1970, 1968, 1965, 1964, 1961, 1957, 1953, 1949, 1940, 1930, 1926
134 HILLCREST DR	2020, 2017, 2014, 2010, 2005, 2002, 2000, 1996, 1995, 1992, 1986, 1985, 1980, 1976, 1975, 1971, 1970, 1968, 1965, 1964, 1961, 1957, 1953, 1949, 1940, 1930, 1926
1344 2 E THOUSAND OAKS BLVD	2020, 2017, 2014, 2010, 2005, 2002, 2000, 1996, 1995, 1993, 1992, 1986, 1985, 1980, 1976, 1971, 1970, 1968, 1965, 1964, 1961, 1957, 1953, 1949, 1940, 1930, 1926
136 THOUSAND OAKS BLVD	2020, 2017, 2014, 2010, 2005, 2000, 1996, 1995, 1993, 1992, 1986, 1985, 1980, 1976, 1975, 1971, 1970, 1968, 1965, 1964, 1961, 1957, 1953, 1949, 1940, 1930, 1926
137 E THOUSAND OAKS BLVD	2020, 2017, 2014, 2010, 2005, 2002, 1996, 1995, 1993, 1992, 1986, 1985, 1980, 1976, 1975, 1971, 1970, 1968, 1965, 1964, 1961, 1957, 1953, 1949, 1940, 1930, 1926
137 E THOUSAND OAKS BLVD	2020, 2017, 2014, 2005, 2002, 2000, 1996, 1995, 1993, 1992, 1986, 1985, 1980, 1976, 1975, 1971, 1970, 1968, 1965, 1964, 1961, 1957, 1953, 1949, 1940, 1930, 1926

FINDINGS

Address Researched	Address Not Identified in Research Source
137 E THOUSAND OAKS BLVD	2020, 2017, 2014, 2010, 2002, 2000, 1996, 1995, 1993, 1992, 1986, 1985, 1980, 1976, 1975, 1971, 1970, 1968, 1965, 1964, 1961, 1957, 1953, 1949, 1940, 1930, 1926
137 E THOUSAND OAKS BLVD	2020, 2014, 2010, 2005, 2002, 2000, 1996, 1995, 1993, 1992, 1986, 1985, 1980, 1976, 1975, 1971, 1970, 1968, 1965, 1964, 1961, 1957, 1953, 1949, 1940, 1930, 1926
137 E THOUSAND OAKS BLVD	2020, 2017, 2010, 2005, 2002, 2000, 1996, 1995, 1993, 1992, 1986, 1985, 1980, 1976, 1975, 1971, 1970, 1968, 1965, 1964, 1961, 1957, 1953, 1949, 1940, 1930, 1926
137 E THOUSAND OAKS BLVD	2017, 2014, 2010, 2005, 2002, 2000, 1996, 1995, 1993, 1992, 1986, 1985, 1980, 1976, 1975, 1971, 1970, 1968, 1965, 1964, 1961, 1957, 1953, 1949, 1940, 1930, 1926
137 E THOUSAND OAKS BLVD	2020, 2017, 2014, 2010, 2005, 2002, 2000, 1996, 1993, 1992, 1986, 1985, 1980, 1976, 1975, 1971, 1970, 1968, 1965, 1964, 1961, 1957, 1953, 1949, 1940, 1930, 1926
137 E THOUSAND OAKS BLVD	2020, 2017, 2014, 2010, 2005, 2002, 2000, 1996, 1995, 1993, 1986, 1985, 1980, 1976, 1975, 1971, 1970, 1968, 1965, 1964, 1961, 1957, 1953, 1949, 1940, 1930, 1926
137 THOUSAND OAKS BLVD	2020, 2017, 2014, 2010, 2005, 2002, 2000, 1996, 1995, 1993, 1992, 1985, 1980, 1976, 1975, 1971, 1970, 1968, 1965, 1964, 1961, 1957, 1953, 1949, 1940, 1930, 1926
137 THOUSAND OAKS BLVD	2020, 2017, 2014, 2010, 2005, 2002, 2000, 1996, 1995, 1992, 1986, 1985, 1980, 1976, 1975, 1971, 1970, 1968, 1965, 1964, 1961, 1957, 1953, 1949, 1940, 1930, 1926
137 THOUSAND OAKS BLVD	2020, 2017, 2014, 2010, 2005, 2002, 2000, 1996, 1995, 1993, 1992, 1986, 1985, 1980, 1976, 1971, 1970, 1968, 1965, 1964, 1961, 1957, 1953, 1949, 1940, 1930, 1926
137 THOUSAND OAKS BLVD	2020, 2017, 2014, 2010, 2005, 2002, 2000, 1996, 1995, 1993, 1992, 1986, 1985, 1976, 1975, 1971, 1970, 1968, 1965, 1964, 1961, 1957, 1953, 1949, 1940, 1930, 1926
137 THOUSAND OAKS BLVD	2020, 2017, 2014, 2010, 2005, 2002, 2000, 1996, 1995, 1993, 1992, 1986, 1980, 1976, 1975, 1971, 1970, 1968, 1965, 1964, 1961, 1957, 1953, 1949, 1940, 1930, 1926
137 THOUSAND OAKS BLVD	2020, 2017, 2014, 2010, 2005, 2000, 1996, 1995, 1993, 1992, 1986, 1985, 1980, 1976, 1975, 1971, 1970, 1968, 1965, 1964, 1961, 1957, 1953, 1949, 1940, 1930, 1926
139 THOUSAND OAKS BLVD	2020, 2017, 2014, 2010, 2005, 2002, 2000, 1996, 1995, 1993, 1992, 1986, 1985, 1980, 1976, 1975, 1971, 1970, 1968, 1965, 1961, 1957, 1953, 1949, 1940, 1930, 1926
14 32 E THOUSAND OAKS 61	2020, 2017, 2014, 2010, 2005, 2002, 2000, 1996, 1995, 1993, 1992, 1986, 1985, 1980, 1976, 1971, 1970, 1968, 1965, 1964, 1961, 1957, 1953, 1949, 1940, 1930, 1926
14 HILLCREST DR	2020, 2017, 2014, 2010, 2005, 2002, 2000, 1996, 1995, 1993, 1992, 1985, 1980, 1976, 1975, 1971, 1970, 1968, 1965, 1964, 1961, 1957, 1953, 1949, 1940, 1930, 1926
140 BRAZIL ST	2020, 2017, 2014, 2010, 2005, 2002, 2000, 1996, 1995, 1993, 1992, 1985, 1980, 1976, 1975, 1971, 1970, 1968, 1965, 1964, 1961, 1957, 1953, 1949, 1940, 1930, 1926

FINDINGS

Address Researched	Address Not Identified in Research Source
140 BRAZIL ST	2020, 2017, 2014, 2010, 2005, 2002, 2000, 1996, 1995, 1993, 1992, 1986, 1980, 1976, 1975, 1971, 1970, 1968, 1965, 1964, 1961, 1957, 1953, 1949, 1940, 1930, 1926
140 BRAZIL ST	2020, 2017, 2014, 2010, 2005, 2002, 2000, 1996, 1995, 1993, 1986, 1985, 1980, 1976, 1975, 1971, 1970, 1968, 1965, 1964, 1961, 1957, 1953, 1949, 1940, 1930, 1926
140 BRAZIL ST	2020, 2017, 2014, 2010, 2005, 2002, 2000, 1996, 1995, 1992, 1986, 1985, 1980, 1976, 1975, 1971, 1970, 1968, 1965, 1964, 1961, 1957, 1953, 1949, 1940, 1930, 1926
140 BRAZIL ST	2020, 2017, 2014, 2010, 2005, 2002, 2000, 1996, 1995, 1993, 1992, 1986, 1985, 1976, 1975, 1971, 1970, 1968, 1965, 1964, 1961, 1957, 1953, 1949, 1940, 1930, 1926
140 BRAZIL ST	2020, 2017, 2014, 2010, 2005, 2000, 1996, 1995, 1993, 1992, 1986, 1985, 1980, 1976, 1975, 1971, 1970, 1968, 1965, 1964, 1961, 1957, 1953, 1949, 1940, 1930, 1926
140 BRAZIL ST	2020, 2017, 2014, 2010, 2005, 2002, 1996, 1995, 1993, 1992, 1986, 1985, 1980, 1976, 1975, 1971, 1970, 1968, 1965, 1964, 1961, 1957, 1953, 1949, 1940, 1930, 1926
140 BRAZIL ST	2020, 2017, 2014, 2010, 2005, 2002, 2000, 1996, 1993, 1992, 1986, 1985, 1980, 1976, 1975, 1971, 1970, 1968, 1965, 1964, 1961, 1957, 1953, 1949, 1940, 1930, 1926
140 BRAZIL ST	2020, 2017, 2014, 2010, 2002, 2000, 1996, 1995, 1993, 1992, 1986, 1985, 1980, 1976, 1975, 1971, 1970, 1968, 1965, 1964, 1961, 1957, 1953, 1949, 1940, 1930, 1926
140 BRAZIL ST	2017, 2014, 2010, 2005, 2002, 2000, 1996, 1995, 1993, 1992, 1986, 1985, 1980, 1976, 1975, 1971, 1970, 1968, 1965, 1964, 1961, 1957, 1953, 1949, 1940, 1930, 1926
140 BRAZIL ST	2020, 2014, 2010, 2005, 2002, 2000, 1996, 1995, 1993, 1992, 1986, 1985, 1980, 1976, 1975, 1971, 1970, 1968, 1965, 1964, 1961, 1957, 1953, 1949, 1940, 1930, 1926
140 BRAZIL ST	2020, 2017, 2014, 2005, 2002, 2000, 1996, 1995, 1993, 1992, 1986, 1985, 1980, 1976, 1975, 1971, 1970, 1968, 1965, 1964, 1961, 1957, 1953, 1949, 1940, 1930, 1926
140 BRAZIL ST	2020, 2017, 2010, 2005, 2002, 2000, 1996, 1995, 1993, 1992, 1986, 1985, 1980, 1976, 1975, 1971, 1970, 1968, 1965, 1964, 1961, 1957, 1953, 1949, 1940, 1930, 1926
140 E THOUSAND OAKS BLVD	2020, 2014, 2010, 2005, 2002, 2000, 1996, 1995, 1993, 1992, 1986, 1985, 1980, 1976, 1975, 1971, 1970, 1968, 1965, 1964, 1961, 1957, 1953, 1949, 1940, 1930, 1926
140 E THOUSAND OAKS BLVD	2020, 2017, 2010, 2005, 2002, 2000, 1996, 1995, 1993, 1992, 1986, 1985, 1980, 1976, 1975, 1971, 1970, 1968, 1965, 1964, 1961, 1957, 1953, 1949, 1940, 1930, 1926
140 E THOUSAND OAKS BLVD	2017, 2014, 2010, 2005, 2002, 2000, 1996, 1995, 1993, 1992, 1986, 1985, 1980, 1976, 1975, 1971, 1970, 1968, 1965, 1964, 1961, 1957, 1953, 1949, 1940, 1930, 1926
140 E THOUSAND OAKS BLVD	2020, 2017, 2014, 2005, 2002, 2000, 1996, 1995, 1993, 1992, 1986, 1985, 1980, 1976, 1975, 1971, 1970, 1968, 1965, 1964, 1961, 1957, 1953, 1949, 1940, 1930, 1926

FINDINGS

Address Researched	Address Not Identified in Research Source
140 E THOUSAND OAKS BLVD	2020, 2017, 2014, 2010, 2002, 2000, 1996, 1995, 1993, 1992, 1986, 1985, 1980, 1976, 1975, 1971, 1970, 1968, 1965, 1964, 1961, 1957, 1953, 1949, 1940, 1930, 1926
140 E THOUSAND OAKS BLVD	2020, 2017, 2014, 2010, 2005, 2002, 2000, 1996, 1993, 1992, 1986, 1985, 1980, 1976, 1975, 1971, 1970, 1968, 1965, 1964, 1961, 1957, 1953, 1949, 1940, 1930, 1926
140 E THOUSAND OAKS BLVD	2020, 2017, 2014, 2010, 2005, 2002, 2000, 1996, 1995, 1993, 1986, 1985, 1980, 1976, 1975, 1971, 1970, 1968, 1965, 1964, 1961, 1957, 1953, 1949, 1940, 1930, 1926
140 THOUSAND OAKS BLVD	2020, 2017, 2014, 2010, 2005, 2002, 2000, 1996, 1995, 1993, 1992, 1985, 1980, 1976, 1975, 1971, 1970, 1968, 1965, 1964, 1961, 1957, 1953, 1949, 1940, 1930, 1926
140 THOUSAND OAKS BLVD	2020, 2017, 2014, 2010, 2005, 2002, 2000, 1996, 1995, 1993, 1992, 1986, 1985, 1976, 1975, 1971, 1970, 1968, 1965, 1964, 1961, 1957, 1953, 1949, 1940, 1930, 1926
140 THOUSAND OAKS BLVD	2020, 2017, 2014, 2010, 2005, 2002, 2000, 1996, 1995, 1993, 1992, 1986, 1980, 1976, 1975, 1971, 1970, 1968, 1965, 1964, 1961, 1957, 1953, 1949, 1940, 1930, 1926
140 THOUSAND OAKS BLVD	2020, 2017, 2014, 2010, 2005, 2002, 2000, 1996, 1995, 1993, 1992, 1986, 1985, 1980, 1976, 1971, 1970, 1968, 1965, 1964, 1961, 1957, 1953, 1949, 1940, 1930, 1926
140 THOUSAND OAKS BLVD	2020, 2017, 2014, 2010, 2005, 2002, 2000, 1996, 1995, 1993, 1992, 1986, 1985, 1980, 1976, 1975, 1971, 1968, 1965, 1964, 1961, 1957, 1953, 1949, 1940, 1930, 1926
140 THOUSAND OAKS BLVD	2020, 2017, 2014, 2010, 2005, 2000, 1996, 1995, 1993, 1992, 1986, 1985, 1980, 1976, 1975, 1971, 1970, 1968, 1965, 1964, 1961, 1957, 1953, 1949, 1940, 1930, 1926
140 THOUSAND OAKS BLVD	2020, 2017, 2014, 2010, 2005, 2002, 2000, 1996, 1995, 1993, 1992, 1986, 1985, 1980, 1976, 1975, 1971, 1970, 1968, 1965, 1961, 1957, 1953, 1949, 1940, 1930, 1926
141 THOUSAND OAKS BLVD	2020, 2017, 2014, 2010, 2005, 2002, 2000, 1996, 1995, 1993, 1992, 1986, 1985, 1980, 1976, 1975, 1971, 1968, 1965, 1964, 1961, 1957, 1953, 1949, 1940, 1930, 1926
141 THOUSAND OAKS BLVD	2020, 2017, 2014, 2010, 2005, 2002, 2000, 1996, 1995, 1993, 1992, 1986, 1985, 1980, 1976, 1971, 1970, 1968, 1965, 1964, 1961, 1957, 1953, 1949, 1940, 1930, 1926
144 HODENCAMP RD	2020, 2017, 2014, 2005, 2002, 2000, 1996, 1995, 1993, 1992, 1986, 1985, 1980, 1976, 1975, 1971, 1970, 1968, 1965, 1964, 1961, 1957, 1953, 1949, 1940, 1930, 1926
144 Thousand Oaks	2020, 2017, 2014, 2010, 2005, 2002, 2000, 1996, 1995, 1993, 1992, 1986, 1985, 1980, 1976, 1971, 1970, 1968, 1965, 1964, 1961, 1957, 1953, 1949, 1940, 1930, 1926
145 E HILLCREST DR	2020, 2017, 2014, 2010, 2005, 2002, 2000, 1996, 1995, 1993, 1986, 1985, 1980, 1976, 1975, 1971, 1970, 1968, 1965, 1964, 1961, 1957, 1953, 1949, 1940, 1930, 1926
145 HILLCREST DR	2020, 2017, 2014, 2010, 2005, 2000, 1996, 1995, 1993, 1992, 1986, 1985, 1980, 1976, 1975, 1971, 1970, 1968, 1965, 1964, 1961, 1957, 1953, 1949, 1940, 1930, 1926

FINDINGS

Address Researched	Address Not Identified in Research Source
145 HODENCAMP RD	2020, 2017, 2014, 2010, 2005, 2000, 1996, 1995, 1993, 1992, 1986, 1985, 1980, 1976, 1975, 1971, 1970, 1968, 1965, 1964, 1961, 1957, 1953, 1949, 1940, 1930, 1926
145 HODENCAMP RD	2020, 2017, 2014, 2010, 2002, 2000, 1996, 1995, 1993, 1992, 1986, 1985, 1980, 1976, 1975, 1971, 1970, 1968, 1965, 1964, 1961, 1957, 1953, 1949, 1940, 1930, 1926
145 HODENCAMP RD	2020, 2017, 2014, 2010, 2005, 2002, 1996, 1995, 1993, 1992, 1986, 1985, 1980, 1976, 1975, 1971, 1970, 1968, 1965, 1964, 1961, 1957, 1953, 1949, 1940, 1930, 1926
145 HODENCAMP RD	2020, 2017, 2014, 2005, 2002, 2000, 1996, 1995, 1993, 1992, 1986, 1985, 1980, 1976, 1975, 1971, 1970, 1968, 1965, 1964, 1961, 1957, 1953, 1949, 1940, 1930, 1926
145 HODENCAMP RD	2020, 2017, 2010, 2005, 2002, 2000, 1996, 1995, 1993, 1992, 1986, 1985, 1980, 1976, 1975, 1971, 1970, 1968, 1965, 1964, 1961, 1957, 1953, 1949, 1940, 1930, 1926
145 HODENCAMP RD	2017, 2014, 2010, 2005, 2002, 2000, 1996, 1995, 1993, 1992, 1986, 1985, 1980, 1976, 1975, 1971, 1970, 1968, 1965, 1964, 1961, 1957, 1953, 1949, 1940, 1930, 1926
145 HODENCAMP RD	2020, 2014, 2010, 2005, 2002, 2000, 1996, 1995, 1993, 1992, 1986, 1985, 1980, 1976, 1975, 1971, 1970, 1968, 1965, 1964, 1961, 1957, 1953, 1949, 1940, 1930, 1926
145 HODNCMP RD	2020, 2017, 2014, 2010, 2005, 2002, 1996, 1995, 1993, 1992, 1986, 1985, 1980, 1976, 1975, 1971, 1970, 1968, 1965, 1964, 1961, 1957, 1953, 1949, 1940, 1930, 1926
145 THOUSAND OAKS BLVD	2020, 2017, 2014, 2010, 2005, 2002, 2000, 1996, 1995, 1993, 1992, 1986, 1985, 1980, 1976, 1971, 1970, 1968, 1965, 1964, 1961, 1957, 1953, 1949, 1940, 1930, 1926
145 THOUSAND OAKS BLVD	2020, 2017, 2014, 2010, 2005, 2002, 2000, 1996, 1995, 1993, 1992, 1986, 1985, 1980, 1976, 1975, 1971, 1968, 1965, 1964, 1961, 1957, 1953, 1949, 1940, 1930, 1926
147 E THOUSAND OAKS BLVD	2020, 2017, 2014, 2010, 2005, 2002, 2000, 1996, 1995, 1993, 1986, 1985, 1980, 1976, 1975, 1971, 1970, 1968, 1965, 1964, 1961, 1957, 1953, 1949, 1940, 1930, 1926
147 THOUSAND OAKS BLVD	2020, 2017, 2014, 2010, 2005, 2002, 2000, 1996, 1995, 1993, 1992, 1986, 1985, 1976, 1975, 1971, 1970, 1968, 1965, 1964, 1961, 1957, 1953, 1949, 1940, 1930, 1926
147 THOUSAND OAKS BLVD	2020, 2017, 2014, 2010, 2005, 2000, 1996, 1995, 1993, 1992, 1986, 1985, 1980, 1976, 1975, 1971, 1970, 1968, 1965, 1964, 1961, 1957, 1953, 1949, 1940, 1930, 1926
148 E HILLCREST DR	2020, 2017, 2014, 2010, 2002, 2000, 1996, 1995, 1993, 1992, 1986, 1985, 1980, 1976, 1975, 1971, 1970, 1968, 1965, 1964, 1961, 1957, 1953, 1949, 1940, 1930, 1926
148 HILLCREST DR	2020, 2017, 2014, 2010, 2005, 2000, 1996, 1995, 1993, 1992, 1986, 1985, 1980, 1976, 1975, 1971, 1970, 1968, 1965, 1964, 1961, 1957, 1953, 1949, 1940, 1930, 1926
148 MOORPARK RD	2020, 2017, 2014, 2010, 2005, 2002, 2000, 1996, 1995, 1993, 1992, 1986, 1985, 1980, 1976, 1975, 1971, 1970, 1965, 1964, 1961, 1957, 1953, 1949, 1940, 1930, 1926

FINDINGS

Address Researched	Address Not Identified in Research Source
15 E HILLCREST DR	2020, 2017, 2014, 2010, 2005, 2002, 2000, 1996, 1995, 1993, 1986, 1985, 1980, 1976, 1975, 1971, 1970, 1968, 1965, 1964, 1961, 1957, 1953, 1949, 1940, 1930, 1926
15 E HILLCREST DR	2020, 2017, 2014, 2010, 2005, 2002, 1996, 1995, 1993, 1992, 1986, 1985, 1980, 1976, 1975, 1971, 1970, 1968, 1965, 1964, 1961, 1957, 1953, 1949, 1940, 1930, 1926
15 HI LICREST DR	2020, 2017, 2014, 2010, 2005, 2002, 2000, 1996, 1995, 1993, 1992, 1986, 1985, 1980, 1976, 1971, 1970, 1968, 1965, 1964, 1961, 1957, 1953, 1949, 1940, 1930, 1926
15 HILLCREST DR	2020, 2017, 2014, 2010, 2005, 2002, 2000, 1996, 1995, 1993, 1992, 1986, 1985, 1980, 1976, 1971, 1970, 1968, 1965, 1964, 1961, 1957, 1953, 1949, 1940, 1930, 1926
15 HILLCREST DR	2020, 2017, 2014, 2010, 2005, 2002, 2000, 1996, 1995, 1993, 1992, 1986, 1985, 1976, 1975, 1971, 1970, 1968, 1965, 1964, 1961, 1957, 1953, 1949, 1940, 1930, 1926
15 HILLCREST DR	2020, 2017, 2014, 2010, 2005, 2002, 2000, 1996, 1995, 1993, 1992, 1986, 1980, 1976, 1975, 1971, 1970, 1968, 1965, 1964, 1961, 1957, 1953, 1949, 1940, 1930, 1926
15 HILLCREST DR	2020, 2017, 2014, 2010, 2005, 2002, 2000, 1996, 1995, 1992, 1986, 1985, 1980, 1976, 1975, 1971, 1970, 1968, 1965, 1964, 1961, 1957, 1953, 1949, 1940, 1930, 1926
15 HILLCREST DR	2020, 2017, 2014, 2010, 2005, 2002, 2000, 1996, 1995, 1993, 1992, 1985, 1980, 1976, 1975, 1971, 1970, 1968, 1965, 1964, 1961, 1957, 1953, 1949, 1940, 1930, 1926
15 HILLCREST DR	2020, 2017, 2014, 2010, 2005, 2000, 1996, 1995, 1993, 1992, 1986, 1985, 1980, 1976, 1975, 1971, 1970, 1968, 1965, 1964, 1961, 1957, 1953, 1949, 1940, 1930, 1926
15 THOUSAND OAKS BLVD	2020, 2017, 2014, 2010, 2005, 2000, 1996, 1995, 1993, 1992, 1986, 1985, 1980, 1976, 1975, 1971, 1970, 1968, 1965, 1964, 1961, 1957, 1953, 1949, 1940, 1930, 1926
15 THOUSAND OAKS BLVD	2020, 2017, 2014, 2010, 2005, 2002, 2000, 1996, 1995, 1993, 1992, 1986, 1985, 1980, 1976, 1971, 1970, 1968, 1965, 1964, 1961, 1957, 1953, 1949, 1940, 1930, 1926
150 BRAZIL ST	2020, 2017, 2014, 2010, 2005, 2002, 2000, 1996, 1995, 1993, 1992, 1986, 1985, 1976, 1975, 1971, 1970, 1968, 1965, 1964, 1961, 1957, 1953, 1949, 1940, 1930, 1926
150 BRAZIL ST	2020, 2017, 2014, 2010, 2005, 2002, 2000, 1996, 1995, 1993, 1992, 1985, 1980, 1976, 1975, 1971, 1970, 1968, 1965, 1964, 1961, 1957, 1953, 1949, 1940, 1930, 1926
150 BRAZIL ST	2020, 2017, 2014, 2010, 2005, 2002, 2000, 1996, 1995, 1993, 1992, 1986, 1980, 1976, 1975, 1971, 1970, 1968, 1965, 1964, 1961, 1957, 1953, 1949, 1940, 1930, 1926
150 BRAZIL ST	2020, 2017, 2014, 2010, 2005, 2002, 2000, 1996, 1995, 1992, 1986, 1985, 1980, 1976, 1975, 1971, 1970, 1968, 1965, 1964, 1961, 1957, 1953, 1949, 1940, 1930, 1926
150 BRAZIL ST	2020, 2017, 2014, 2010, 2005, 2002, 2000, 1996, 1995, 1993, 1986, 1985, 1980, 1976, 1975, 1971, 1970, 1968, 1965, 1964, 1961, 1957, 1953, 1949, 1940, 1930, 1926

FINDINGS

Address Researched	Address Not Identified in Research Source
150 BRAZIL ST	2020, 2017, 2014, 2010, 2005, 2000, 1996, 1995, 1993, 1992, 1986, 1985, 1980, 1976, 1975, 1971, 1970, 1968, 1965, 1964, 1961, 1957, 1953, 1949, 1940, 1930, 1926
419 THOUSAND OAKS BLVD	2020, 2017, 2014, 2010, 2005, 2002, 2000, 1996, 1995, 1993, 1992, 1985, 1980, 1976, 1975, 1971, 1970, 1968, 1965, 1964, 1961, 1957, 1953, 1949, 1940, 1930, 1926
419 THOUSAND OAKS BLVD	2020, 2017, 2014, 2010, 2005, 2002, 2000, 1996, 1995, 1992, 1986, 1985, 1980, 1976, 1975, 1971, 1970, 1968, 1965, 1964, 1961, 1957, 1953, 1949, 1940, 1930, 1926
419 THOUSAND OAKS BLVD	2020, 2017, 2014, 2010, 2005, 2000, 1996, 1995, 1993, 1992, 1986, 1985, 1980, 1976, 1975, 1971, 1970, 1968, 1965, 1964, 1961, 1957, 1953, 1949, 1940, 1930, 1926
419 THOUSAND OAKS BLVD	2020, 2017, 2014, 2010, 2005, 2002, 2000, 1996, 1995, 1993, 1992, 1986, 1985, 1980, 1976, 1975, 1971, 1970, 1968, 1965, 1961, 1957, 1953, 1949, 1940, 1930, 1926
42 THOUSAND OAKS BLVD	2020, 2017, 2014, 2010, 2005, 2002, 2000, 1996, 1995, 1993, 1992, 1986, 1985, 1980, 1976, 1975, 1971, 1968, 1965, 1964, 1961, 1957, 1953, 1949, 1940, 1930, 1926
420 E THOUSAND OAKS BLVD	2020, 2017, 2014, 2010, 2005, 2002, 2000, 1996, 1993, 1992, 1986, 1985, 1980, 1976, 1975, 1971, 1970, 1968, 1965, 1964, 1961, 1957, 1953, 1949, 1940, 1930, 1926
420 E THOUSAND OAKS BLVD	2020, 2017, 2014, 2010, 2005, 2002, 2000, 1996, 1995, 1993, 1986, 1985, 1980, 1976, 1975, 1971, 1970, 1968, 1965, 1964, 1961, 1957, 1953, 1949, 1940, 1930, 1926
420 E THOUSAND OAKS BLVD	2020, 2017, 2014, 2010, 2002, 2000, 1996, 1995, 1993, 1992, 1986, 1985, 1980, 1976, 1975, 1971, 1970, 1968, 1965, 1964, 1961, 1957, 1953, 1949, 1940, 1930, 1926
420 E THOUSAND OAKS BLVD	2020, 2017, 2014, 2005, 2002, 2000, 1996, 1995, 1993, 1992, 1986, 1985, 1980, 1976, 1975, 1971, 1970, 1968, 1965, 1964, 1961, 1957, 1953, 1949, 1940, 1930, 1926
420 E THOUSAND OAKS BLVD	2020, 2014, 2010, 2005, 2002, 2000, 1996, 1995, 1993, 1992, 1986, 1985, 1980, 1976, 1975, 1971, 1970, 1968, 1965, 1964, 1961, 1957, 1953, 1949, 1940, 1930, 1926
420 E THOUSAND OAKS BLVD	2020, 2017, 2010, 2005, 2002, 2000, 1996, 1995, 1993, 1992, 1986, 1985, 1980, 1976, 1975, 1971, 1970, 1968, 1965, 1964, 1961, 1957, 1953, 1949, 1940, 1930, 1926
420 E THOUSAND OAKS BLVD	2017, 2014, 2010, 2005, 2002, 2000, 1996, 1995, 1993, 1992, 1986, 1985, 1980, 1976, 1975, 1971, 1970, 1968, 1965, 1964, 1961, 1957, 1953, 1949, 1940, 1930, 1926
420 THOUSAND 0AKS BLVD	2020, 2017, 2014, 2010, 2005, 2002, 2000, 1996, 1995, 1993, 1992, 1986, 1985, 1980, 1976, 1971, 1970, 1968, 1965, 1964, 1961, 1957, 1953, 1949, 1940, 1930, 1926
420 THOUSAND OAKS BLVD	2020, 2017, 2014, 2010, 2005, 2002, 2000, 1996, 1995, 1993, 1992, 1986, 1985, 1980, 1976, 1971, 1970, 1968, 1965, 1964, 1961, 1957, 1953, 1949, 1940, 1930, 1926
420 THOUSAND OAKS BLVD	2020, 2017, 2014, 2010, 2005, 2002, 2000, 1996, 1995, 1993, 1992, 1986, 1985, 1976, 1975, 1971, 1970, 1968, 1965, 1964, 1961, 1957, 1953, 1949, 1940, 1930, 1926

FINDINGS

Address Researched	Address Not Identified in Research Source
420 THOUSAND OAKS BLVD	2020, 2017, 2014, 2010, 2005, 2002, 2000, 1996, 1995, 1993, 1992, 1985, 1980, 1976, 1975, 1971, 1970, 1968, 1965, 1964, 1961, 1957, 1953, 1949, 1940, 1930, 1926
420 THOUSAND OAKS BLVD	2020, 2017, 2014, 2010, 2005, 2002, 2000, 1996, 1995, 1992, 1986, 1985, 1980, 1976, 1975, 1971, 1970, 1968, 1965, 1964, 1961, 1957, 1953, 1949, 1940, 1930, 1926
420 THOUSAND OAKS BLVD	2020, 2017, 2014, 2010, 2005, 2000, 1996, 1995, 1993, 1992, 1986, 1985, 1980, 1976, 1975, 1971, 1970, 1968, 1965, 1964, 1961, 1957, 1953, 1949, 1940, 1930, 1926
421 MOORPARK RD	2020, 2017, 2014, 2010, 2005, 2002, 2000, 1996, 1995, 1993, 1992, 1986, 1985, 1980, 1976, 1975, 1971, 1970, 1965, 1964, 1961, 1957, 1953, 1949, 1940, 1930, 1926
425 LOMBARD ST	2017, 2014, 2010, 2005, 2002, 2000, 1996, 1995, 1993, 1992, 1986, 1985, 1980, 1976, 1975, 1971, 1970, 1968, 1965, 1964, 1961, 1957, 1953, 1949, 1940, 1930, 1926
428 MOORPARK RD	2020, 2017, 2014, 2010, 2005, 2000, 1996, 1995, 1993, 1992, 1986, 1985, 1980, 1976, 1975, 1971, 1970, 1968, 1965, 1964, 1961, 1957, 1953, 1949, 1940, 1930, 1926
428 MOORPARK RD	2020, 2017, 2014, 2010, 2005, 2002, 2000, 1996, 1995, 1993, 1992, 1986, 1985, 1980, 1976, 1975, 1971, 1968, 1965, 1964, 1961, 1957, 1953, 1949, 1940, 1930, 1926
428 MOORPARK RD	2020, 2017, 2014, 2010, 2005, 2002, 2000, 1996, 1995, 1993, 1992, 1986, 1985, 1976, 1975, 1971, 1970, 1968, 1965, 1964, 1961, 1957, 1953, 1949, 1940, 1930, 1926
428 MOORPARK RD	2020, 2017, 2014, 2010, 2005, 2002, 2000, 1996, 1995, 1992, 1986, 1985, 1980, 1976, 1975, 1971, 1970, 1968, 1965, 1964, 1961, 1957, 1953, 1949, 1940, 1930, 1926
428 MOORPARK RD	2020, 2017, 2014, 2010, 2005, 2002, 2000, 1996, 1995, 1993, 1992, 1986, 1980, 1976, 1975, 1971, 1970, 1968, 1965, 1964, 1961, 1957, 1953, 1949, 1940, 1930, 1926
428 MOORPARK RD	2020, 2017, 2014, 2010, 2005, 2002, 2000, 1996, 1995, 1993, 1992, 1985, 1980, 1976, 1975, 1971, 1970, 1968, 1965, 1964, 1961, 1957, 1953, 1949, 1940, 1930, 1926
428 N MOORPARK RD	2020, 2017, 2014, 2010, 2005, 2002, 2000, 1996, 1995, 1993, 1986, 1985, 1980, 1976, 1975, 1971, 1970, 1968, 1965, 1964, 1961, 1957, 1953, 1949, 1940, 1930, 1926
428 N MOORPARK RD	2020, 2017, 2014, 2010, 2005, 2002, 2000, 1996, 1993, 1992, 1986, 1985, 1980, 1976, 1975, 1971, 1970, 1968, 1965, 1964, 1961, 1957, 1953, 1949, 1940, 1930, 1926
428 N MOORPARK RD	2020, 2017, 2014, 2010, 2002, 2000, 1996, 1995, 1993, 1992, 1986, 1985, 1980, 1976, 1975, 1971, 1970, 1968, 1965, 1964, 1961, 1957, 1953, 1949, 1940, 1930, 1926
428 N MOORPARK RD	2020, 2014, 2010, 2005, 2002, 2000, 1996, 1995, 1993, 1992, 1986, 1985, 1980, 1976, 1975, 1971, 1970, 1968, 1965, 1964, 1961, 1957, 1953, 1949, 1940, 1930, 1926
428 N MOORPARK RD	2017, 2014, 2010, 2005, 2002, 2000, 1996, 1995, 1993, 1992, 1986, 1985, 1980, 1976, 1975, 1971, 1970, 1968, 1965, 1964, 1961, 1957, 1953, 1949, 1940, 1930, 1926

FINDINGS

Address Researched	Address Not Identified in Research Source
428 N MOORPARK RD	2020, 2017, 2014, 2005, 2002, 2000, 1996, 1995, 1993, 1992, 1986, 1985, 1980, 1976, 1975, 1971, 1970, 1968, 1965, 1964, 1961, 1957, 1953, 1949, 1940, 1930, 1926
428 N MOORPARK RD	2020, 2017, 2010, 2005, 2002, 2000, 1996, 1995, 1993, 1992, 1986, 1985, 1980, 1976, 1975, 1971, 1970, 1968, 1965, 1964, 1961, 1957, 1953, 1949, 1940, 1930, 1926
428 N MOORPRK RD	2020, 2017, 2014, 2010, 2005, 2002, 1996, 1995, 1993, 1992, 1986, 1985, 1980, 1976, 1975, 1971, 1970, 1968, 1965, 1964, 1961, 1957, 1953, 1949, 1940, 1930, 1926
43 MOORPARK RD	2020, 2017, 2014, 2010, 2005, 2002, 2000, 1996, 1995, 1993, 1992, 1986, 1985, 1980, 1976, 1971, 1970, 1968, 1965, 1964, 1961, 1957, 1953, 1949, 1940, 1930, 1926
430 LAURIE LN	2020, 2017, 2014, 2010, 2005, 2002, 2000, 1996, 1995, 1993, 1992, 1986, 1985, 1980, 1976, 1975, 1971, 1968, 1965, 1964, 1961, 1957, 1953, 1949, 1940, 1930, 1926
430 MOORPARK RD	2020, 2017, 2014, 2010, 2005, 2002, 2000, 1996, 1995, 1993, 1992, 1986, 1985, 1980, 1976, 1975, 1971, 1968, 1965, 1964, 1961, 1957, 1953, 1949, 1940, 1930, 1926
430 MOORPARK RD	2020, 2017, 2014, 2010, 2005, 2002, 2000, 1996, 1995, 1993, 1992, 1986, 1985, 1980, 1976, 1975, 1971, 1970, 1968, 1965, 1961, 1957, 1953, 1949, 1940, 1930, 1926
430 MOORPARK RD	2020, 2017, 2014, 2010, 2005, 2002, 2000, 1996, 1995, 1993, 1992, 1986, 1985, 1980, 1976, 1971, 1970, 1968, 1965, 1964, 1961, 1957, 1953, 1949, 1940, 1930, 1926
430 MOORPARK RD	2020, 2017, 2014, 2010, 2005, 2002, 2000, 1996, 1995, 1993, 1992, 1986, 1985, 1976, 1975, 1971, 1970, 1968, 1965, 1964, 1961, 1957, 1953, 1949, 1940, 1930, 1926
430 MOORPARK RD	2020, 2017, 2014, 2010, 2005, 2002, 2000, 1996, 1995, 1992, 1986, 1985, 1980, 1976, 1975, 1971, 1970, 1968, 1965, 1964, 1961, 1957, 1953, 1949, 1940, 1930, 1926
430 MOORPARK RD	2020, 2017, 2014, 2010, 2005, 2002, 2000, 1996, 1995, 1993, 1992, 1985, 1980, 1976, 1975, 1971, 1970, 1968, 1965, 1964, 1961, 1957, 1953, 1949, 1940, 1930, 1926
430 MOORPARK RD	2020, 2017, 2014, 2010, 2005, 2002, 2000, 1996, 1995, 1993, 1992, 1986, 1980, 1976, 1975, 1971, 1970, 1968, 1965, 1964, 1961, 1957, 1953, 1949, 1940, 1930, 1926
430 MOORPARK RD	2020, 2017, 2014, 2010, 2005, 2000, 1996, 1995, 1993, 1992, 1986, 1985, 1980, 1976, 1975, 1971, 1970, 1968, 1965, 1964, 1961, 1957, 1953, 1949, 1940, 1930, 1926
430 N MOORPARK RD	2020, 2017, 2014, 2010, 2005, 2002, 1996, 1995, 1993, 1992, 1986, 1985, 1980, 1976, 1975, 1971, 1970, 1968, 1965, 1964, 1961, 1957, 1953, 1949, 1940, 1930, 1926
430 N MOORPARK RD	2020, 2017, 2014, 2005, 2002, 2000, 1996, 1995, 1993, 1992, 1986, 1985, 1980, 1976, 1975, 1971, 1970, 1968, 1965, 1964, 1961, 1957, 1953, 1949, 1940, 1930, 1926
430 N MOORPARK RD	2020, 2017, 2014, 2010, 2005, 2002, 2000, 1996, 1995, 1993, 1986, 1985, 1980, 1976, 1975, 1971, 1970, 1968, 1965, 1964, 1961, 1957, 1953, 1949, 1940, 1930, 1926

FINDINGS

Address Researched	Address Not Identified in Research Source
430 N MOORPARK RD	2020, 2017, 2014, 2010, 2005, 2002, 2000, 1996, 1993, 1992, 1986, 1985, 1980, 1976, 1975, 1971, 1970, 1968, 1965, 1964, 1961, 1957, 1953, 1949, 1940, 1930, 1926
431 MOORPARK RD	2020, 2017, 2014, 2010, 2005, 2002, 2000, 1996, 1995, 1992, 1986, 1985, 1980, 1976, 1975, 1971, 1970, 1968, 1965, 1964, 1961, 1957, 1953, 1949, 1940, 1930, 1926
432 MOORPARK RD	2020, 2017, 2014, 2010, 2005, 2002, 2000, 1996, 1995, 1992, 1986, 1985, 1980, 1976, 1975, 1971, 1970, 1968, 1965, 1964, 1961, 1957, 1953, 1949, 1940, 1930, 1926
432 MOORPARK RD	2020, 2017, 2014, 2010, 2005, 2002, 2000, 1996, 1995, 1993, 1992, 1986, 1985, 1976, 1975, 1971, 1970, 1968, 1965, 1964, 1961, 1957, 1953, 1949, 1940, 1930, 1926
432 MOORPARK RD	2020, 2017, 2014, 2010, 2005, 2002, 2000, 1996, 1995, 1993, 1992, 1986, 1985, 1980, 1976, 1971, 1970, 1968, 1965, 1964, 1961, 1957, 1953, 1949, 1940, 1930, 1926
432 MOORPARK RD	2020, 2017, 2014, 2010, 2005, 2002, 2000, 1996, 1995, 1993, 1992, 1986, 1985, 1980, 1976, 1975, 1971, 1970, 1968, 1965, 1961, 1957, 1953, 1949, 1940, 1930, 1926
432 MOORPARK RD	2020, 2017, 2014, 2010, 2005, 2002, 2000, 1996, 1995, 1993, 1992, 1986, 1985, 1980, 1976, 1975, 1971, 1970, 1965, 1964, 1961, 1957, 1953, 1949, 1940, 1930, 1926
432 MOORPARK RD	2020, 2017, 2014, 2010, 2005, 2002, 2000, 1996, 1995, 1993, 1992, 1986, 1985, 1980, 1976, 1975, 1971, 1968, 1965, 1964, 1961, 1957, 1953, 1949, 1940, 1930, 1926
432 MOORPARK RD	2020, 2017, 2014, 2010, 2005, 2000, 1996, 1995, 1993, 1992, 1986, 1985, 1980, 1976, 1975, 1971, 1970, 1968, 1965, 1964, 1961, 1957, 1953, 1949, 1940, 1930, 1926
432 N MOORPARK RD	2020, 2017, 2014, 2005, 2002, 2000, 1996, 1995, 1993, 1992, 1986, 1985, 1980, 1976, 1975, 1971, 1970, 1968, 1965, 1964, 1961, 1957, 1953, 1949, 1940, 1930, 1926
432 N MOORPARK RD	2020, 2017, 2010, 2005, 2002, 2000, 1996, 1995, 1993, 1992, 1986, 1985, 1980, 1976, 1975, 1971, 1970, 1968, 1965, 1964, 1961, 1957, 1953, 1949, 1940, 1930, 1926
432 N MOORPARK RD	2020, 2014, 2010, 2005, 2002, 2000, 1996, 1995, 1993, 1992, 1986, 1985, 1980, 1976, 1975, 1971, 1970, 1968, 1965, 1964, 1961, 1957, 1953, 1949, 1940, 1930, 1926
432 N MOORPARK RD	2020, 2017, 2014, 2010, 2005, 2002, 2000, 1996, 1993, 1992, 1986, 1985, 1980, 1976, 1975, 1971, 1970, 1968, 1965, 1964, 1961, 1957, 1953, 1949, 1940, 1930, 1926
432 N MOORPARK RD	2020, 2017, 2014, 2010, 2005, 2002, 2000, 1996, 1995, 1993, 1986, 1985, 1980, 1976, 1975, 1971, 1970, 1968, 1965, 1964, 1961, 1957, 1953, 1949, 1940, 1930, 1926
434 MOORPARK RD	2020, 2017, 2014, 2010, 2005, 2002, 2000, 1996, 1995, 1993, 1992, 1985, 1980, 1976, 1975, 1971, 1970, 1968, 1965, 1964, 1961, 1957, 1953, 1949, 1940, 1930, 1926
434 MOORPARK RD	2020, 2017, 2014, 2010, 2005, 2002, 2000, 1996, 1995, 1993, 1992, 1986, 1980, 1976, 1975, 1971, 1970, 1968, 1965, 1964, 1961, 1957, 1953, 1949, 1940, 1930, 1926

FINDINGS

Address Researched	Address Not Identified in Research Source
434 MOORPARK RD	2020, 2017, 2014, 2010, 2005, 2002, 2000, 1996, 1995, 1992, 1986, 1985, 1980, 1976, 1975, 1971, 1970, 1968, 1965, 1964, 1961, 1957, 1953, 1949, 1940, 1930, 1926
434 MOORPARK RD	2020, 2017, 2014, 2010, 2005, 2002, 2000, 1996, 1995, 1993, 1992, 1986, 1985, 1980, 1976, 1971, 1970, 1968, 1965, 1964, 1961, 1957, 1953, 1949, 1940, 1930, 1926
434 MOORPARK RD	2020, 2017, 2014, 2010, 2005, 2002, 2000, 1996, 1995, 1993, 1992, 1986, 1985, 1976, 1975, 1971, 1970, 1968, 1965, 1964, 1961, 1957, 1953, 1949, 1940, 1930, 1926
434 MOORPARK RD	2020, 2017, 2014, 2010, 2005, 2000, 1996, 1995, 1993, 1992, 1986, 1985, 1980, 1976, 1975, 1971, 1970, 1968, 1965, 1964, 1961, 1957, 1953, 1949, 1940, 1930, 1926
434 N MOORPARK RD	2020, 2014, 2010, 2005, 2002, 2000, 1996, 1995, 1993, 1992, 1986, 1985, 1980, 1976, 1975, 1971, 1970, 1968, 1965, 1964, 1961, 1957, 1953, 1949, 1940, 1930, 1926
434 N MOORPARK RD	2017, 2014, 2010, 2005, 2002, 2000, 1996, 1995, 1993, 1992, 1986, 1985, 1980, 1976, 1975, 1971, 1970, 1968, 1965, 1964, 1961, 1957, 1953, 1949, 1940, 1930, 1926
434 N MOORPARK RD	2020, 2017, 2014, 2010, 2005, 2002, 2000, 1996, 1993, 1992, 1986, 1985, 1980, 1976, 1975, 1971, 1970, 1968, 1965, 1964, 1961, 1957, 1953, 1949, 1940, 1930, 1926
434 N MOORPARK RD	2020, 2017, 2014, 2010, 2005, 2002, 2000, 1996, 1995, 1993, 1986, 1985, 1980, 1976, 1975, 1971, 1970, 1968, 1965, 1964, 1961, 1957, 1953, 1949, 1940, 1930, 1926
436 MOORPARK RD	2020, 2017, 2014, 2010, 2005, 2002, 2000, 1996, 1995, 1993, 1992, 1985, 1980, 1976, 1975, 1971, 1970, 1968, 1965, 1964, 1961, 1957, 1953, 1949, 1940, 1930, 1926
436 MOORPARK RD	2020, 2017, 2014, 2010, 2005, 2002, 2000, 1996, 1995, 1993, 1992, 1986, 1980, 1976, 1975, 1971, 1970, 1968, 1965, 1964, 1961, 1957, 1953, 1949, 1940, 1930, 1926
436 MOORPARK RD	2020, 2017, 2014, 2010, 2005, 2002, 2000, 1996, 1995, 1993, 1992, 1986, 1985, 1976, 1975, 1971, 1970, 1968, 1965, 1964, 1961, 1957, 1953, 1949, 1940, 1930, 1926
436 MOORPARK RD	2020, 2017, 2014, 2010, 2005, 2002, 2000, 1996, 1995, 1993, 1992, 1986, 1985, 1980, 1976, 1971, 1970, 1968, 1965, 1964, 1961, 1957, 1953, 1949, 1940, 1930, 1926
436 MOORPARK RD	2020, 2017, 2014, 2010, 2005, 2002, 2000, 1996, 1995, 1993, 1992, 1986, 1985, 1980, 1976, 1975, 1971, 1970, 1968, 1965, 1961, 1957, 1953, 1949, 1940, 1930, 1926
436 N MOORPARK RD	2020, 2017, 2014, 2010, 2005, 2002, 2000, 1996, 1993, 1992, 1986, 1985, 1980, 1976, 1975, 1971, 1970, 1968, 1965, 1964, 1961, 1957, 1953, 1949, 1940, 1930, 1926
436 N MOORPARK RD	2017, 2014, 2010, 2005, 2002, 2000, 1996, 1995, 1993, 1992, 1986, 1985, 1980, 1976, 1975, 1971, 1970, 1968, 1965, 1964, 1961, 1957, 1953, 1949, 1940, 1930, 1926
436 N MOORPARK RD	2020, 2014, 2010, 2005, 2002, 2000, 1996, 1995, 1993, 1992, 1986, 1985, 1980, 1976, 1975, 1971, 1970, 1968, 1965, 1964, 1961, 1957, 1953, 1949, 1940, 1930, 1926

FINDINGS

Address Researched	Address Not Identified in Research Source
436 N MOORPARK RD	2020, 2017, 2010, 2005, 2002, 2000, 1996, 1995, 1993, 1992, 1986, 1985, 1980, 1976, 1975, 1971, 1970, 1968, 1965, 1964, 1961, 1957, 1953, 1949, 1940, 1930, 1926
436 N MOORPARK RD	2020, 2017, 2014, 2005, 2002, 2000, 1996, 1995, 1993, 1992, 1986, 1985, 1980, 1976, 1975, 1971, 1970, 1968, 1965, 1964, 1961, 1957, 1953, 1949, 1940, 1930, 1926
438 THOUSAND OAKS BLVD	2020, 2017, 2014, 2010, 2005, 2002, 2000, 1996, 1995, 1993, 1992, 1986, 1985, 1976, 1975, 1971, 1970, 1968, 1965, 1964, 1961, 1957, 1953, 1949, 1940, 1930, 1926
440 MOORPARK RD	2020, 2017, 2014, 2010, 2005, 2002, 2000, 1996, 1995, 1993, 1992, 1986, 1985, 1980, 1976, 1971, 1970, 1968, 1965, 1964, 1961, 1957, 1953, 1949, 1940, 1930, 1926
440 MOORPARK RD	2020, 2017, 2014, 2010, 2005, 2002, 2000, 1996, 1995, 1993, 1992, 1986, 1985, 1976, 1975, 1971, 1970, 1968, 1965, 1964, 1961, 1957, 1953, 1949, 1940, 1930, 1926
440 MOORPARK RD	2020, 2017, 2014, 2010, 2005, 2002, 2000, 1996, 1995, 1993, 1992, 1986, 1985, 1980, 1976, 1975, 1971, 1968, 1965, 1964, 1961, 1957, 1953, 1949, 1940, 1930, 1926
440 MOORPARK RD	2020, 2017, 2014, 2010, 2005, 2002, 2000, 1996, 1995, 1993, 1992, 1986, 1980, 1976, 1975, 1971, 1970, 1968, 1965, 1964, 1961, 1957, 1953, 1949, 1940, 1930, 1926
440 MOORPARK RD	2020, 2017, 2014, 2010, 2005, 2002, 2000, 1996, 1995, 1993, 1992, 1985, 1980, 1976, 1975, 1971, 1970, 1968, 1965, 1964, 1961, 1957, 1953, 1949, 1940, 1930, 1926
440 MOORPARK RD	2020, 2017, 2014, 2010, 2005, 2000, 1996, 1995, 1993, 1992, 1986, 1985, 1980, 1976, 1975, 1971, 1970, 1968, 1965, 1964, 1961, 1957, 1953, 1949, 1940, 1930, 1926
440 MOORPARK RD	2020, 2017, 2014, 2010, 2005, 2002, 2000, 1996, 1995, 1993, 1992, 1986, 1985, 1980, 1976, 1975, 1971, 1970, 1968, 1965, 1964, 1957, 1953, 1949, 1940, 1930, 1926
440 N MOORPARK RD	2020, 2017, 2014, 2010, 2002, 2000, 1996, 1995, 1993, 1992, 1986, 1985, 1980, 1976, 1975, 1971, 1970, 1968, 1965, 1964, 1961, 1957, 1953, 1949, 1940, 1930, 1926
440 N MOORPARK RD	2020, 2017, 2014, 2010, 2005, 2002, 1996, 1995, 1993, 1992, 1986, 1985, 1980, 1976, 1975, 1971, 1970, 1968, 1965, 1964, 1961, 1957, 1953, 1949, 1940, 1930, 1926
440 N MOORPARK RD	2020, 2017, 2014, 2005, 2002, 2000, 1996, 1995, 1993, 1992, 1986, 1985, 1980, 1976, 1975, 1971, 1970, 1968, 1965, 1964, 1961, 1957, 1953, 1949, 1940, 1930, 1926
440 N MOORPARK RD	2020, 2017, 2010, 2005, 2002, 2000, 1996, 1995, 1993, 1992, 1986, 1985, 1980, 1976, 1975, 1971, 1970, 1968, 1965, 1964, 1961, 1957, 1953, 1949, 1940, 1930, 1926
440 N MOORPARK RD	2020, 2014, 2010, 2005, 2002, 2000, 1996, 1995, 1993, 1992, 1986, 1985, 1980, 1976, 1975, 1971, 1970, 1968, 1965, 1964, 1961, 1957, 1953, 1949, 1940, 1930, 1926
440 N MOORPARK RD	2017, 2014, 2010, 2005, 2002, 2000, 1996, 1995, 1993, 1992, 1986, 1985, 1980, 1976, 1975, 1971, 1970, 1968, 1965, 1964, 1961, 1957, 1953, 1949, 1940, 1930, 1926

FINDINGS

Address Researched	Address Not Identified in Research Source
440 N MOORPARK RD	2020, 2017, 2014, 2010, 2005, 2002, 2000, 1996, 1995, 1993, 1986, 1985, 1980, 1976, 1975, 1971, 1970, 1968, 1965, 1964, 1961, 1957, 1953, 1949, 1940, 1930, 1926
440 N MOORPARK RD	2020, 2017, 2014, 2010, 2005, 2002, 2000, 1996, 1993, 1992, 1986, 1985, 1980, 1976, 1975, 1971, 1970, 1968, 1965, 1964, 1961, 1957, 1953, 1949, 1940, 1930, 1926
442 MOORPARK RD	2020, 2017, 2014, 2010, 2005, 2002, 2000, 1996, 1995, 1992, 1986, 1985, 1980, 1976, 1975, 1971, 1970, 1968, 1965, 1964, 1961, 1957, 1953, 1949, 1940, 1930, 1926
442 MOORPARK RD	2020, 2017, 2014, 2010, 2005, 2002, 2000, 1996, 1995, 1993, 1992, 1985, 1980, 1976, 1975, 1971, 1970, 1968, 1965, 1964, 1961, 1957, 1953, 1949, 1940, 1930, 1926
442 MOORPARK RD	2020, 2017, 2014, 2010, 2005, 2002, 2000, 1996, 1995, 1993, 1992, 1986, 1985, 1980, 1976, 1975, 1971, 1968, 1965, 1964, 1961, 1957, 1953, 1949, 1940, 1930, 1926
442 MOORPARK RD	2020, 2017, 2014, 2010, 2005, 2002, 2000, 1996, 1995, 1993, 1992, 1986, 1985, 1980, 1976, 1975, 1971, 1970, 1968, 1965, 1961, 1957, 1953, 1949, 1940, 1930, 1926
442 MOORPARK RD	2020, 2017, 2014, 2010, 2005, 2002, 2000, 1996, 1995, 1993, 1992, 1986, 1985, 1976, 1975, 1971, 1970, 1968, 1965, 1964, 1961, 1957, 1953, 1949, 1940, 1930, 1926
442 MOORPARK RD	2020, 2017, 2014, 2010, 2005, 2002, 2000, 1996, 1995, 1993, 1992, 1986, 1985, 1980, 1976, 1971, 1970, 1968, 1965, 1964, 1961, 1957, 1953, 1949, 1940, 1930, 1926
442 MOORPARK RD	2020, 2017, 2014, 2010, 2005, 2000, 1996, 1995, 1993, 1992, 1986, 1985, 1980, 1976, 1975, 1971, 1970, 1968, 1965, 1964, 1961, 1957, 1953, 1949, 1940, 1930, 1926
442 N MOORPARK RD	2017, 2014, 2010, 2005, 2002, 2000, 1996, 1995, 1993, 1992, 1986, 1985, 1980, 1976, 1975, 1971, 1970, 1968, 1965, 1964, 1961, 1957, 1953, 1949, 1940, 1930, 1926
442 N MOORPARK RD	2020, 2014, 2010, 2005, 2002, 2000, 1996, 1995, 1993, 1992, 1986, 1985, 1980, 1976, 1975, 1971, 1970, 1968, 1965, 1964, 1961, 1957, 1953, 1949, 1940, 1930, 1926
442 N MOORPARK RD	2020, 2017, 2010, 2005, 2002, 2000, 1996, 1995, 1993, 1992, 1986, 1985, 1980, 1976, 1975, 1971, 1970, 1968, 1965, 1964, 1961, 1957, 1953, 1949, 1940, 1930, 1926
442 N MOORPARK RD	2020, 2017, 2014, 2005, 2002, 2000, 1996, 1995, 1993, 1992, 1986, 1985, 1980, 1976, 1975, 1971, 1970, 1968, 1965, 1964, 1961, 1957, 1953, 1949, 1940, 1930, 1926
442 N MOORPARK RD	2020, 2017, 2014, 2010, 2005, 2002, 2000, 1996, 1995, 1993, 1986, 1985, 1980, 1976, 1975, 1971, 1970, 1968, 1965, 1964, 1961, 1957, 1953, 1949, 1940, 1930, 1926
442 N MOORPARK RD	2020, 2017, 2014, 2010, 2005, 2002, 2000, 1996, 1993, 1992, 1986, 1985, 1980, 1976, 1975, 1971, 1970, 1968, 1965, 1964, 1961, 1957, 1953, 1949, 1940, 1930, 1926
446 MOORPARK RD	2020, 2017, 2014, 2010, 2005, 2002, 2000, 1996, 1995, 1992, 1986, 1985, 1980, 1976, 1975, 1971, 1970, 1968, 1965, 1964, 1961, 1957, 1953, 1949, 1940, 1930, 1926

FINDINGS

Address Researched	Address Not Identified in Research Source
446 MOORPARK RD	2020, 2017, 2014, 2010, 2005, 2002, 2000, 1996, 1995, 1993, 1992, 1985, 1980, 1976, 1975, 1971, 1970, 1968, 1965, 1964, 1961, 1957, 1953, 1949, 1940, 1930, 1926
446 MOORPARK RD	2020, 2017, 2014, 2010, 2005, 2002, 2000, 1996, 1995, 1993, 1992, 1986, 1980, 1976, 1975, 1971, 1970, 1968, 1965, 1964, 1961, 1957, 1953, 1949, 1940, 1930, 1926
446 MOORPARK RD	2020, 2017, 2014, 2010, 2005, 2002, 2000, 1996, 1995, 1993, 1992, 1986, 1985, 1980, 1976, 1971, 1970, 1968, 1965, 1964, 1961, 1957, 1953, 1949, 1940, 1930, 1926
446 MOORPARK RD	2020, 2017, 2014, 2010, 2005, 2002, 2000, 1996, 1995, 1993, 1992, 1986, 1985, 1976, 1975, 1971, 1970, 1968, 1965, 1964, 1961, 1957, 1953, 1949, 1940, 1930, 1926
446 MOORPARK RD	2020, 2017, 2014, 2010, 2005, 2002, 2000, 1996, 1995, 1993, 1992, 1986, 1985, 1980, 1976, 1975, 1971, 1970, 1968, 1965, 1961, 1957, 1953, 1949, 1940, 1930, 1926
446 MOORPARK RD	2020, 2017, 2014, 2010, 2005, 2002, 2000, 1996, 1995, 1993, 1992, 1986, 1985, 1980, 1976, 1975, 1971, 1968, 1965, 1964, 1961, 1957, 1953, 1949, 1940, 1930, 1926
446 MOORPARK RD	2020, 2017, 2014, 2010, 2005, 2000, 1996, 1995, 1993, 1992, 1986, 1985, 1980, 1976, 1975, 1971, 1970, 1968, 1965, 1964, 1961, 1957, 1953, 1949, 1940, 1930, 1926
446 N MOORPARK RD	2020, 2017, 2014, 2010, 2002, 2000, 1996, 1995, 1993, 1992, 1986, 1985, 1980, 1976, 1975, 1971, 1970, 1968, 1965, 1964, 1961, 1957, 1953, 1949, 1940, 1930, 1926
446 N MOORPARK RD	2020, 2017, 2014, 2010, 2005, 2002, 1996, 1995, 1993, 1992, 1986, 1985, 1980, 1976, 1975, 1971, 1970, 1968, 1965, 1964, 1961, 1957, 1953, 1949, 1940, 1930, 1926
446 N MOORPARK RD	2020, 2017, 2010, 2005, 2002, 2000, 1996, 1995, 1993, 1992, 1986, 1985, 1980, 1976, 1975, 1971, 1970, 1968, 1965, 1964, 1961, 1957, 1953, 1949, 1940, 1930, 1926
446 N MOORPARK RD	2017, 2014, 2010, 2005, 2002, 2000, 1996, 1995, 1993, 1992, 1986, 1985, 1980, 1976, 1975, 1971, 1970, 1968, 1965, 1964, 1961, 1957, 1953, 1949, 1940, 1930, 1926
446 N MOORPARK RD	2020, 2017, 2014, 2010, 2005, 2002, 2000, 1996, 1995, 1993, 1986, 1985, 1980, 1976, 1975, 1971, 1970, 1968, 1965, 1964, 1961, 1957, 1953, 1949, 1940, 1930, 1926
446 N MOORPARK RD	2020, 2017, 2014, 2010, 2005, 2002, 2000, 1996, 1993, 1992, 1986, 1985, 1980, 1976, 1975, 1971, 1970, 1968, 1965, 1964, 1961, 1957, 1953, 1949, 1940, 1930, 1926
448 MOORPARK RD	2020, 2017, 2014, 2010, 2005, 2002, 2000, 1996, 1995, 1992, 1986, 1985, 1980, 1976, 1975, 1971, 1970, 1968, 1965, 1964, 1961, 1957, 1953, 1949, 1940, 1930, 1926
448 MOORPARK RD	2020, 2017, 2014, 2010, 2005, 2002, 2000, 1996, 1995, 1993, 1992, 1985, 1980, 1976, 1975, 1971, 1970, 1968, 1965, 1964, 1961, 1957, 1953, 1949, 1940, 1930, 1926
448 MOORPARK RD	2020, 2017, 2014, 2010, 2005, 2002, 2000, 1996, 1995, 1993, 1992, 1986, 1980, 1976, 1975, 1971, 1970, 1968, 1965, 1964, 1961, 1957, 1953, 1949, 1940, 1930, 1926

FINDINGS

Address Researched	Address Not Identified in Research Source
448 MOORPARK RD	2020, 2017, 2014, 2010, 2005, 2002, 2000, 1996, 1995, 1993, 1992, 1986, 1985, 1980, 1976, 1975, 1971, 1968, 1965, 1964, 1961, 1957, 1953, 1949, 1940, 1930, 1926
448 MOORPARK RD	2020, 2017, 2014, 2010, 2005, 2002, 2000, 1996, 1995, 1993, 1992, 1986, 1985, 1980, 1976, 1975, 1971, 1970, 1968, 1965, 1961, 1957, 1953, 1949, 1940, 1930, 1926
448 MOORPARK RD	2020, 2017, 2014, 2010, 2005, 2002, 2000, 1996, 1995, 1993, 1992, 1986, 1985, 1980, 1976, 1975, 1971, 1970, 1965, 1964, 1961, 1957, 1953, 1949, 1940, 1930, 1926
448 MOORPARK RD	2020, 2017, 2014, 2010, 2005, 2002, 2000, 1996, 1995, 1993, 1992, 1986, 1985, 1976, 1975, 1971, 1970, 1968, 1965, 1964, 1961, 1957, 1953, 1949, 1940, 1930, 1926
448 MOORPARK RD	2020, 2017, 2014, 2010, 2005, 2002, 2000, 1996, 1995, 1993, 1992, 1986, 1985, 1980, 1976, 1971, 1970, 1968, 1965, 1964, 1961, 1957, 1953, 1949, 1940, 1930, 1926
448 MOORPARK RD	2020, 2017, 2014, 2010, 2005, 2000, 1996, 1995, 1993, 1992, 1986, 1985, 1980, 1976, 1975, 1971, 1970, 1968, 1965, 1964, 1961, 1957, 1953, 1949, 1940, 1930, 1926
448 N MOORPARK RD	2020, 2017, 2014, 2010, 2002, 2000, 1996, 1995, 1993, 1992, 1986, 1985, 1980, 1976, 1975, 1971, 1970, 1968, 1965, 1964, 1961, 1957, 1953, 1949, 1940, 1930, 1926
448 N MOORPARK RD	2020, 2017, 2014, 2010, 2005, 2002, 1996, 1995, 1993, 1992, 1986, 1985, 1980, 1976, 1975, 1971, 1970, 1968, 1965, 1964, 1961, 1957, 1953, 1949, 1940, 1930, 1926
448 N MOORPARK RD	2017, 2014, 2010, 2005, 2002, 2000, 1996, 1995, 1993, 1992, 1986, 1985, 1980, 1976, 1975, 1971, 1970, 1968, 1965, 1964, 1961, 1957, 1953, 1949, 1940, 1930, 1926
448 N MOORPARK RD	2020, 2014, 2010, 2005, 2002, 2000, 1996, 1995, 1993, 1992, 1986, 1985, 1980, 1976, 1975, 1971, 1970, 1968, 1965, 1964, 1961, 1957, 1953, 1949, 1940, 1930, 1926
448 N MOORPARK RD	2020, 2017, 2010, 2005, 2002, 2000, 1996, 1995, 1993, 1992, 1986, 1985, 1980, 1976, 1975, 1971, 1970, 1968, 1965, 1964, 1961, 1957, 1953, 1949, 1940, 1930, 1926
448 N MOORPARK RD	2020, 2017, 2014, 2005, 2002, 2000, 1996, 1995, 1993, 1992, 1986, 1985, 1980, 1976, 1975, 1971, 1970, 1968, 1965, 1964, 1961, 1957, 1953, 1949, 1940, 1930, 1926
448 N MOORPARK RD	2020, 2017, 2014, 2010, 2005, 2002, 2000, 1996, 1995, 1993, 1986, 1985, 1980, 1976, 1975, 1971, 1970, 1968, 1965, 1964, 1961, 1957, 1953, 1949, 1940, 1930, 1926
448 N MOORPARK RD	2020, 2017, 2014, 2010, 2005, 2002, 2000, 1996, 1993, 1992, 1986, 1985, 1980, 1976, 1975, 1971, 1970, 1968, 1965, 1964, 1961, 1957, 1953, 1949, 1940, 1930, 1926
449 E THOUSAND OAKS BLVD	2020, 2017, 2014, 2010, 2005, 2002, 1996, 1995, 1993, 1992, 1986, 1985, 1980, 1976, 1975, 1971, 1970, 1968, 1965, 1964, 1961, 1957, 1953, 1949, 1940, 1930, 1926
449 MOORPARK RD	2020, 2017, 2014, 2010, 2005, 2000, 1996, 1995, 1993, 1992, 1986, 1985, 1980, 1976, 1975, 1971, 1970, 1968, 1965, 1964, 1961, 1957, 1953, 1949, 1940, 1930, 1926

FINDINGS

Address Researched	Address Not Identified in Research Source
449 MOORPARK RD	2020, 2017, 2014, 2010, 2005, 2002, 2000, 1996, 1995, 1992, 1986, 1985, 1980, 1976, 1975, 1971, 1970, 1968, 1965, 1964, 1961, 1957, 1953, 1949, 1940, 1930, 1926
449 MOORPARK RD	2020, 2017, 2014, 2010, 2005, 2002, 2000, 1996, 1995, 1993, 1992, 1985, 1980, 1976, 1975, 1971, 1970, 1968, 1965, 1964, 1961, 1957, 1953, 1949, 1940, 1930, 1926
449 MOORPARK RD	2020, 2017, 2014, 2010, 2005, 2002, 2000, 1996, 1995, 1993, 1992, 1986, 1980, 1976, 1975, 1971, 1970, 1968, 1965, 1964, 1961, 1957, 1953, 1949, 1940, 1930, 1926
449 MOORPARK RD	2020, 2017, 2014, 2010, 2005, 2002, 2000, 1996, 1995, 1993, 1992, 1986, 1985, 1980, 1976, 1971, 1970, 1968, 1965, 1964, 1961, 1957, 1953, 1949, 1940, 1930, 1926
449 MOORPARK RD	2020, 2017, 2014, 2010, 2005, 2002, 2000, 1996, 1995, 1993, 1992, 1986, 1985, 1976, 1975, 1971, 1970, 1968, 1965, 1964, 1961, 1957, 1953, 1949, 1940, 1930, 1926
449 N MOORPARK RD	2020, 2017, 2014, 2010, 2005, 2002, 2000, 1996, 1995, 1993, 1986, 1985, 1980, 1976, 1975, 1971, 1970, 1968, 1965, 1964, 1961, 1957, 1953, 1949, 1940, 1930, 1926
449 N MOORPARK RD	2020, 2017, 2014, 2010, 2005, 2002, 2000, 1996, 1993, 1992, 1986, 1985, 1980, 1976, 1975, 1971, 1970, 1968, 1965, 1964, 1961, 1957, 1953, 1949, 1940, 1930, 1926
449 N MOORPARK RD	2020, 2017, 2014, 2010, 2002, 2000, 1996, 1995, 1993, 1992, 1986, 1985, 1980, 1976, 1975, 1971, 1970, 1968, 1965, 1964, 1961, 1957, 1953, 1949, 1940, 1930, 1926
449 N MOORPARK RD	2020, 2017, 2014, 2010, 2005, 2002, 1996, 1995, 1993, 1992, 1986, 1985, 1980, 1976, 1975, 1971, 1970, 1968, 1965, 1964, 1961, 1957, 1953, 1949, 1940, 1930, 1926
449 N MOORPARK RD	2020, 2017, 2014, 2005, 2002, 2000, 1996, 1995, 1993, 1992, 1986, 1985, 1980, 1976, 1975, 1971, 1970, 1968, 1965, 1964, 1961, 1957, 1953, 1949, 1940, 1930, 1926
449 N MOORPARK RD	2020, 2014, 2010, 2005, 2002, 2000, 1996, 1995, 1993, 1992, 1986, 1985, 1980, 1976, 1975, 1971, 1970, 1968, 1965, 1964, 1961, 1957, 1953, 1949, 1940, 1930, 1926
450 MOORPARK RD	2020, 2017, 2014, 2010, 2005, 2000, 1996, 1995, 1993, 1992, 1986, 1985, 1980, 1976, 1975, 1971, 1970, 1968, 1965, 1964, 1961, 1957, 1953, 1949, 1940, 1930, 1926
450 MOORPARK RD	2020, 2017, 2014, 2010, 2005, 2002, 2000, 1996, 1995, 1992, 1986, 1985, 1980, 1976, 1975, 1971, 1970, 1968, 1965, 1964, 1961, 1957, 1953, 1949, 1940, 1930, 1926
450 MOORPARK RD	2020, 2017, 2014, 2010, 2005, 2002, 2000, 1996, 1995, 1993, 1992, 1985, 1980, 1976, 1975, 1971, 1970, 1968, 1965, 1964, 1961, 1957, 1953, 1949, 1940, 1930, 1926
450 MOORPARK RD	2020, 2017, 2014, 2010, 2005, 2002, 2000, 1996, 1995, 1993, 1992, 1986, 1985, 1976, 1975, 1971, 1970, 1968, 1965, 1964, 1961, 1957, 1953, 1949, 1940, 1930, 1926
450 MOORPARK RD	2020, 2017, 2014, 2010, 2005, 2002, 2000, 1996, 1995, 1993, 1992, 1986, 1985, 1980, 1976, 1971, 1970, 1968, 1965, 1964, 1961, 1957, 1953, 1949, 1940, 1930, 1926

FINDINGS

Address Researched	Address Not Identified in Research Source
450 MOORPARK RD	2020, 2017, 2014, 2010, 2005, 2002, 2000, 1996, 1995, 1993, 1992, 1986, 1985, 1980, 1976, 1975, 1971, 1968, 1965, 1964, 1961, 1957, 1953, 1949, 1940, 1930, 1926
450 N MOORPARK RD	2020, 2017, 2014, 2010, 2005, 2002, 2000, 1996, 1995, 1993, 1986, 1985, 1980, 1976, 1975, 1971, 1970, 1968, 1965, 1964, 1961, 1957, 1953, 1949, 1940, 1930, 1926
450 N MOORPARK RD	2020, 2017, 2014, 2010, 2005, 2002, 2000, 1996, 1993, 1992, 1986, 1985, 1980, 1976, 1975, 1971, 1970, 1968, 1965, 1964, 1961, 1957, 1953, 1949, 1940, 1930, 1926
450 N MOORPARK RD	2020, 2017, 2014, 2010, 2002, 2000, 1996, 1995, 1993, 1992, 1986, 1985, 1980, 1976, 1975, 1971, 1970, 1968, 1965, 1964, 1961, 1957, 1953, 1949, 1940, 1930, 1926
450 N MOORPARK RD	2020, 2017, 2014, 2010, 2005, 2002, 1996, 1995, 1993, 1992, 1986, 1985, 1980, 1976, 1975, 1971, 1970, 1968, 1965, 1964, 1961, 1957, 1953, 1949, 1940, 1930, 1926
450 N MOORPARK RD	2020, 2014, 2010, 2005, 2002, 2000, 1996, 1995, 1993, 1992, 1986, 1985, 1980, 1976, 1975, 1971, 1970, 1968, 1965, 1964, 1961, 1957, 1953, 1949, 1940, 1930, 1926
450 N MOORPARK RD	2017, 2014, 2010, 2005, 2002, 2000, 1996, 1995, 1993, 1992, 1986, 1985, 1980, 1976, 1975, 1971, 1970, 1968, 1965, 1964, 1961, 1957, 1953, 1949, 1940, 1930, 1926
450 N MOORPARK RD	2020, 2017, 2010, 2005, 2002, 2000, 1996, 1995, 1993, 1992, 1986, 1985, 1980, 1976, 1975, 1971, 1970, 1968, 1965, 1964, 1961, 1957, 1953, 1949, 1940, 1930, 1926
450 N MOORPRK RD	2020, 2017, 2014, 2010, 2005, 2002, 1996, 1995, 1993, 1992, 1986, 1985, 1980, 1976, 1975, 1971, 1970, 1968, 1965, 1964, 1961, 1957, 1953, 1949, 1940, 1930, 1926
455 E THOUSAND OAKS BLVD	2020, 2017, 2014, 2005, 2002, 2000, 1996, 1995, 1993, 1992, 1986, 1985, 1980, 1976, 1975, 1971, 1970, 1968, 1965, 1964, 1961, 1957, 1953, 1949, 1940, 1930, 1926
455 E THOUSAND OAKS BLVD	2020, 2017, 2014, 2010, 2002, 2000, 1996, 1995, 1993, 1992, 1986, 1985, 1980, 1976, 1975, 1971, 1970, 1968, 1965, 1964, 1961, 1957, 1953, 1949, 1940, 1930, 1926
455 E THOUSAND OAKS BLVD	2020, 2014, 2010, 2005, 2002, 2000, 1996, 1995, 1993, 1992, 1986, 1985, 1980, 1976, 1975, 1971, 1970, 1968, 1965, 1964, 1961, 1957, 1953, 1949, 1940, 1930, 1926
455 E THOUSAND OAKS BLVD	2020, 2017, 2010, 2005, 2002, 2000, 1996, 1995, 1993, 1992, 1986, 1985, 1980, 1976, 1975, 1971, 1970, 1968, 1965, 1964, 1961, 1957, 1953, 1949, 1940, 1930, 1926
455 E THOUSAND OAKS BLVD	2017, 2014, 2010, 2005, 2002, 2000, 1996, 1995, 1993, 1992, 1986, 1985, 1980, 1976, 1975, 1971, 1970, 1968, 1965, 1964, 1961, 1957, 1953, 1949, 1940, 1930, 1926
455 E THOUSAND OAKS BLVD	2020, 2017, 2014, 2010, 2005, 2002, 2000, 1996, 1993, 1992, 1986, 1985, 1980, 1976, 1975, 1971, 1970, 1968, 1965, 1964, 1961, 1957, 1953, 1949, 1940, 1930, 1926
455 E THOUSAND OAKS BLVD	2020, 2017, 2014, 2010, 2005, 2002, 2000, 1996, 1995, 1993, 1986, 1985, 1980, 1976, 1975, 1971, 1970, 1968, 1965, 1964, 1961, 1957, 1953, 1949, 1940, 1930, 1926

FINDINGS

Address Researched	Address Not Identified in Research Source
455 E THOUSAND OAKS BLVD STE 102	2017, 2014, 2010, 2005, 2002, 2000, 1996, 1995, 1993, 1992, 1986, 1985, 1980, 1976, 1975, 1971, 1970, 1968, 1965, 1964, 1961, 1957, 1953, 1949, 1940, 1930, 1926
455 E THOUSND OKS BL	2020, 2017, 2014, 2010, 2005, 2002, 1996, 1995, 1993, 1992, 1986, 1985, 1980, 1976, 1975, 1971, 1970, 1968, 1965, 1964, 1961, 1957, 1953, 1949, 1940, 1930, 1926
455 THOUSAND OAKS BLVD	2020, 2017, 2014, 2010, 2005, 2000, 1996, 1995, 1993, 1992, 1986, 1985, 1980, 1976, 1975, 1971, 1970, 1968, 1965, 1964, 1961, 1957, 1953, 1949, 1940, 1930, 1926
455 THOUSAND OAKS BLVD	2020, 2017, 2014, 2010, 2005, 2002, 2000, 1996, 1995, 1993, 1992, 1985, 1980, 1976, 1975, 1971, 1970, 1968, 1965, 1964, 1961, 1957, 1953, 1949, 1940, 1930, 1926
455 THOUSAND OAKS BLVD	2020, 2017, 2014, 2010, 2005, 2002, 2000, 1996, 1995, 1992, 1986, 1985, 1980, 1976, 1975, 1971, 1970, 1968, 1965, 1964, 1961, 1957, 1953, 1949, 1940, 1930, 1926
455 THOUSAND OAKS BLVD	2020, 2017, 2014, 2010, 2005, 2002, 2000, 1996, 1995, 1993, 1992, 1986, 1980, 1976, 1975, 1971, 1970, 1968, 1965, 1964, 1961, 1957, 1953, 1949, 1940, 1930, 1926
459 E THOUSAND OAKS BLVD	2020, 2017, 2014, 2010, 2002, 2000, 1996, 1995, 1993, 1992, 1986, 1985, 1980, 1976, 1975, 1971, 1970, 1968, 1965, 1964, 1961, 1957, 1953, 1949, 1940, 1930, 1926
459 E THOUSAND OAKS BLVD	2020, 2017, 2014, 2005, 2002, 2000, 1996, 1995, 1993, 1992, 1986, 1985, 1980, 1976, 1975, 1971, 1970, 1968, 1965, 1964, 1961, 1957, 1953, 1949, 1940, 1930, 1926
459 THOUSAND OAKS BLVD	2020, 2017, 2014, 2010, 2005, 2002, 2000, 1996, 1995, 1993, 1992, 1986, 1985, 1980, 1976, 1975, 1971, 1968, 1965, 1964, 1961, 1957, 1953, 1949, 1940, 1930, 1926
460 MOORPARK RD	2020, 2017, 2014, 2010, 2005, 2002, 2000, 1996, 1995, 1993, 1992, 1986, 1980, 1976, 1975, 1971, 1970, 1968, 1965, 1964, 1961, 1957, 1953, 1949, 1940, 1930, 1926
462 OAK TREE LN	2020, 2017, 2014, 2010, 2005, 2002, 2000, 1996, 1995, 1993, 1986, 1985, 1980, 1976, 1975, 1971, 1970, 1968, 1965, 1964, 1961, 1957, 1953, 1949, 1940, 1930, 1926
462 PENNSFIELD PL	2020, 2017, 2014, 2005, 2002, 2000, 1996, 1995, 1993, 1992, 1986, 1985, 1980, 1976, 1975, 1971, 1970, 1968, 1965, 1964, 1961, 1957, 1953, 1949, 1940, 1930, 1926
463 PENNSFIELD PL	2020, 2017, 2014, 2005, 2002, 2000, 1996, 1995, 1993, 1992, 1986, 1985, 1980, 1976, 1975, 1971, 1970, 1968, 1965, 1964, 1961, 1957, 1953, 1949, 1940, 1930, 1926
463 PENNSFIELD PL	2020, 2017, 2010, 2005, 2002, 2000, 1996, 1995, 1993, 1992, 1986, 1985, 1980, 1976, 1975, 1971, 1970, 1968, 1965, 1964, 1961, 1957, 1953, 1949, 1940, 1930, 1926
463 PENNSFIELD PL	2020, 2017, 2014, 2010, 2002, 2000, 1996, 1995, 1993, 1992, 1986, 1985, 1980, 1976, 1975, 1971, 1970, 1968, 1965, 1964, 1961, 1957, 1953, 1949, 1940, 1930, 1926
463 PENNSFIELD PL	2020, 2017, 2014, 2010, 2005, 2000, 1996, 1995, 1993, 1992, 1986, 1985, 1980, 1976, 1975, 1971, 1970, 1968, 1965, 1964, 1961, 1957, 1953, 1949, 1940, 1930, 1926

FINDINGS

Address Researched	Address Not Identified in Research Source
463 PENNSFIELD PL	2020, 2017, 2014, 2010, 2005, 2002, 1996, 1995, 1993, 1992, 1986, 1985, 1980, 1976, 1975, 1971, 1970, 1968, 1965, 1964, 1961, 1957, 1953, 1949, 1940, 1930, 1926
463 PENNSFIELD PL	2017, 2014, 2010, 2005, 2002, 2000, 1996, 1995, 1993, 1992, 1986, 1985, 1980, 1976, 1975, 1971, 1970, 1968, 1965, 1964, 1961, 1957, 1953, 1949, 1940, 1930, 1926
463 PENNSFIELD PL	2020, 2014, 2010, 2005, 2002, 2000, 1996, 1995, 1993, 1992, 1986, 1985, 1980, 1976, 1975, 1971, 1970, 1968, 1965, 1964, 1961, 1957, 1953, 1949, 1940, 1930, 1926
463 PENNSFIELD PL	2020, 2017, 2014, 2010, 2005, 2002, 2000, 1996, 1995, 1993, 1986, 1985, 1980, 1976, 1975, 1971, 1970, 1968, 1965, 1964, 1961, 1957, 1953, 1949, 1940, 1930, 1926
463 PENNSFIELD PL	2020, 2017, 2014, 2010, 2005, 2002, 2000, 1996, 1995, 1993, 1992, 1985, 1980, 1976, 1975, 1971, 1970, 1968, 1965, 1964, 1961, 1957, 1953, 1949, 1940, 1930, 1926
463 PENNSFIELD PL	2020, 2017, 2014, 2010, 2005, 2002, 2000, 1996, 1995, 1992, 1986, 1985, 1980, 1976, 1975, 1971, 1970, 1968, 1965, 1964, 1961, 1957, 1953, 1949, 1940, 1930, 1926
463 PENNSFIELD PL	2020, 2017, 2014, 2010, 2005, 2002, 2000, 1996, 1993, 1992, 1986, 1985, 1980, 1976, 1975, 1971, 1970, 1968, 1965, 1964, 1961, 1957, 1953, 1949, 1940, 1930, 1926
463 PENNSFIELD PL	2020, 2017, 2014, 2010, 2005, 2002, 2000, 1996, 1995, 1993, 1992, 1986, 1980, 1976, 1975, 1971, 1970, 1968, 1965, 1964, 1961, 1957, 1953, 1949, 1940, 1930, 1926
467 MOORPARK RD	2020, 2017, 2014, 2010, 2005, 2002, 2000, 1996, 1995, 1992, 1986, 1985, 1980, 1976, 1975, 1971, 1970, 1968, 1965, 1964, 1961, 1957, 1953, 1949, 1940, 1930, 1926
467 MOORPARK RD	2020, 2017, 2014, 2010, 2005, 2000, 1996, 1995, 1993, 1992, 1986, 1985, 1980, 1976, 1975, 1971, 1970, 1968, 1965, 1964, 1961, 1957, 1953, 1949, 1940, 1930, 1926
467 N MOORPARK RD	2020, 2017, 2014, 2010, 2002, 2000, 1996, 1995, 1993, 1992, 1986, 1985, 1980, 1976, 1975, 1971, 1970, 1968, 1965, 1964, 1961, 1957, 1953, 1949, 1940, 1930, 1926
467 N MOORPARK RD	2020, 2017, 2010, 2005, 2002, 2000, 1996, 1995, 1993, 1992, 1986, 1985, 1980, 1976, 1975, 1971, 1970, 1968, 1965, 1964, 1961, 1957, 1953, 1949, 1940, 1930, 1926
467 N MOORPARK RD	2020, 2017, 2014, 2005, 2002, 2000, 1996, 1995, 1993, 1992, 1986, 1985, 1980, 1976, 1975, 1971, 1970, 1968, 1965, 1964, 1961, 1957, 1953, 1949, 1940, 1930, 1926
467 N MOORPARK RD	2020, 2014, 2010, 2005, 2002, 2000, 1996, 1995, 1993, 1992, 1986, 1985, 1980, 1976, 1975, 1971, 1970, 1968, 1965, 1964, 1961, 1957, 1953, 1949, 1940, 1930, 1926
467 N MOORPARK RD	2020, 2017, 2014, 2010, 2005, 2002, 2000, 1996, 1993, 1992, 1986, 1985, 1980, 1976, 1975, 1971, 1970, 1968, 1965, 1964, 1961, 1957, 1953, 1949, 1940, 1930, 1926
467 N MOORPARK RD	2020, 2017, 2014, 2010, 2005, 2002, 2000, 1996, 1995, 1993, 1986, 1985, 1980, 1976, 1975, 1971, 1970, 1968, 1965, 1964, 1961, 1957, 1953, 1949, 1940, 1930, 1926

FINDINGS

Address Researched	Address Not Identified in Research Source
467 N MOORPRK RD	2020, 2017, 2014, 2010, 2005, 2002, 1996, 1995, 1993, 1992, 1986, 1985, 1980, 1976, 1975, 1971, 1970, 1968, 1965, 1964, 1961, 1957, 1953, 1949, 1940, 1930, 1926
467 THOUSAND OAKS BLVD	2020, 2017, 2014, 2010, 2005, 2002, 2000, 1996, 1995, 1993, 1992, 1986, 1985, 1976, 1975, 1971, 1970, 1968, 1965, 1964, 1961, 1957, 1953, 1949, 1940, 1930, 1926
467 THOUSAND OAKS BLVD	2020, 2017, 2014, 2010, 2005, 2002, 2000, 1996, 1995, 1993, 1992, 1986, 1985, 1980, 1976, 1975, 1971, 1968, 1965, 1964, 1961, 1957, 1953, 1949, 1940, 1930, 1926
467 THOUSAND OAKS BLVD	2020, 2017, 2014, 2010, 2005, 2002, 2000, 1996, 1995, 1993, 1992, 1986, 1985, 1980, 1976, 1971, 1970, 1968, 1965, 1964, 1961, 1957, 1953, 1949, 1940, 1930, 1926
467 THOUSAND OAKS BLVD	2020, 2017, 2014, 2010, 2005, 2002, 2000, 1996, 1995, 1993, 1992, 1986, 1985, 1980, 1976, 1975, 1971, 1970, 1968, 1965, 1961, 1957, 1953, 1949, 1940, 1930, 1926
468 PENNSFIELD PL	2020, 2017, 2014, 2010, 2005, 2002, 2000, 1996, 1995, 1993, 1992, 1986, 1980, 1976, 1975, 1971, 1970, 1968, 1965, 1964, 1961, 1957, 1953, 1949, 1940, 1930, 1926
468 PENNSFIELD PL	2020, 2017, 2014, 2010, 2005, 2002, 2000, 1996, 1995, 1993, 1992, 1985, 1980, 1976, 1975, 1971, 1970, 1968, 1965, 1964, 1961, 1957, 1953, 1949, 1940, 1930, 1926
468 PENNSFIELD PL	2020, 2017, 2014, 2010, 2005, 2002, 2000, 1996, 1995, 1993, 1986, 1985, 1980, 1976, 1975, 1971, 1970, 1968, 1965, 1964, 1961, 1957, 1953, 1949, 1940, 1930, 1926
468 PENNSFIELD PL	2020, 2017, 2014, 2010, 2005, 2002, 2000, 1996, 1993, 1992, 1986, 1985, 1980, 1976, 1975, 1971, 1970, 1968, 1965, 1964, 1961, 1957, 1953, 1949, 1940, 1930, 1926
468 PENNSFIELD PL	2020, 2017, 2014, 2010, 2005, 2002, 2000, 1996, 1995, 1992, 1986, 1985, 1980, 1976, 1975, 1971, 1970, 1968, 1965, 1964, 1961, 1957, 1953, 1949, 1940, 1930, 1926
468 PENNSFIELD PL	2020, 2017, 2014, 2010, 2005, 2002, 1996, 1995, 1993, 1992, 1986, 1985, 1980, 1976, 1975, 1971, 1970, 1968, 1965, 1964, 1961, 1957, 1953, 1949, 1940, 1930, 1926
468 PENNSFIELD PL	2020, 2017, 2014, 2010, 2005, 2000, 1996, 1995, 1993, 1992, 1986, 1985, 1980, 1976, 1975, 1971, 1970, 1968, 1965, 1964, 1961, 1957, 1953, 1949, 1940, 1930, 1926
468 PENNSFIELD PL	2020, 2017, 2014, 2010, 2002, 2000, 1996, 1995, 1993, 1992, 1986, 1985, 1980, 1976, 1975, 1971, 1970, 1968, 1965, 1964, 1961, 1957, 1953, 1949, 1940, 1930, 1926
468 PENNSFIELD PL	2020, 2017, 2010, 2005, 2002, 2000, 1996, 1995, 1993, 1992, 1986, 1985, 1980, 1976, 1975, 1971, 1970, 1968, 1965, 1964, 1961, 1957, 1953, 1949, 1940, 1930, 1926
468 PENNSFIELD PL	2020, 2017, 2014, 2005, 2002, 2000, 1996, 1995, 1993, 1992, 1986, 1985, 1980, 1976, 1975, 1971, 1970, 1968, 1965, 1964, 1961, 1957, 1953, 1949, 1940, 1930, 1926
468 PENNSFIELD PL	2017, 2014, 2010, 2005, 2002, 2000, 1996, 1995, 1993, 1992, 1986, 1985, 1980, 1976, 1975, 1971, 1970, 1968, 1965, 1964, 1961, 1957, 1953, 1949, 1940, 1930, 1926

FINDINGS

Address Researched	Address Not Identified in Research Source
468 PENNSFIELD PL	2020, 2014, 2010, 2005, 2002, 2000, 1996, 1995, 1993, 1992, 1986, 1985, 1980, 1976, 1975, 1971, 1970, 1968, 1965, 1964, 1961, 1957, 1953, 1949, 1940, 1930, 1926
468 PENNSFIELD PL STE 201	2017, 2014, 2010, 2005, 2002, 2000, 1996, 1995, 1993, 1992, 1986, 1985, 1980, 1976, 1975, 1971, 1970, 1968, 1965, 1964, 1961, 1957, 1953, 1949, 1940, 1930, 1926
468 PENNSFL ID PL	2020, 2017, 2014, 2010, 2005, 2002, 2000, 1996, 1995, 1993, 1992, 1986, 1980, 1976, 1975, 1971, 1970, 1968, 1965, 1964, 1961, 1957, 1953, 1949, 1940, 1930, 1926
470 LAURIE LN	2020, 2017, 2010, 2005, 2002, 2000, 1996, 1995, 1993, 1992, 1986, 1985, 1980, 1976, 1975, 1971, 1970, 1968, 1965, 1964, 1961, 1957, 1953, 1949, 1940, 1930, 1926
470 LAURIE LN	2020, 2017, 2014, 2005, 2002, 2000, 1996, 1995, 1993, 1992, 1986, 1985, 1980, 1976, 1975, 1971, 1970, 1968, 1965, 1964, 1961, 1957, 1953, 1949, 1940, 1930, 1926
470 OAK TREE LN	2020, 2017, 2014, 2005, 2002, 2000, 1996, 1995, 1993, 1992, 1986, 1985, 1980, 1976, 1975, 1971, 1970, 1968, 1965, 1964, 1961, 1957, 1953, 1949, 1940, 1930, 1926
470 OAK TREE LN	2020, 2017, 2010, 2005, 2002, 2000, 1996, 1995, 1993, 1992, 1986, 1985, 1980, 1976, 1975, 1971, 1970, 1968, 1965, 1964, 1961, 1957, 1953, 1949, 1940, 1930, 1926
470 OAK TREE LN	2017, 2014, 2010, 2005, 2002, 2000, 1996, 1995, 1993, 1992, 1986, 1985, 1980, 1976, 1975, 1971, 1970, 1968, 1965, 1964, 1961, 1957, 1953, 1949, 1940, 1930, 1926
470 OAK TREE LN	2020, 2014, 2010, 2005, 2002, 2000, 1996, 1995, 1993, 1992, 1986, 1985, 1980, 1976, 1975, 1971, 1970, 1968, 1965, 1964, 1961, 1957, 1953, 1949, 1940, 1930, 1926
470 OAK TREE LN	2020, 2017, 2014, 2010, 2002, 2000, 1996, 1995, 1993, 1992, 1986, 1985, 1980, 1976, 1975, 1971, 1970, 1968, 1965, 1964, 1961, 1957, 1953, 1949, 1940, 1930, 1926
470 OAK TREE LN	2020, 2017, 2014, 2010, 2005, 2002, 1996, 1995, 1993, 1992, 1986, 1985, 1980, 1976, 1975, 1971, 1970, 1968, 1965, 1964, 1961, 1957, 1953, 1949, 1940, 1930, 1926
470 OAK TREE LN	2020, 2017, 2014, 2010, 2005, 2002, 2000, 1996, 1993, 1992, 1986, 1985, 1980, 1976, 1975, 1971, 1970, 1968, 1965, 1964, 1961, 1957, 1953, 1949, 1940, 1930, 1926
470 OAK TREE LN	2020, 2017, 2014, 2010, 2005, 2002, 2000, 1996, 1995, 1993, 1986, 1985, 1980, 1976, 1975, 1971, 1970, 1968, 1965, 1964, 1961, 1957, 1953, 1949, 1940, 1930, 1926
470 OAKTREE L N	2020, 2017, 2014, 2010, 2005, 2002, 2000, 1996, 1995, 1993, 1992, 1986, 1985, 1980, 1976, 1971, 1970, 1968, 1965, 1964, 1961, 1957, 1953, 1949, 1940, 1930, 1926
470 OAKTREE LN	2020, 2017, 2014, 2010, 2005, 2002, 2000, 1996, 1995, 1993, 1992, 1986, 1985, 1980, 1976, 1971, 1970, 1968, 1965, 1964, 1961, 1957, 1953, 1949, 1940, 1930, 1926
470 OAKTREE LN	2020, 2017, 2014, 2010, 2005, 2002, 2000, 1996, 1995, 1993, 1992, 1986, 1985, 1976, 1975, 1971, 1970, 1968, 1965, 1964, 1961, 1957, 1953, 1949, 1940, 1930, 1926

FINDINGS

Address Researched	Address Not Identified in Research Source
470 OAKTREE LN	2020, 2017, 2014, 2010, 2005, 2002, 2000, 1996, 1995, 1993, 1992, 1986, 1985, 1980, 1976, 1975, 1971, 1968, 1965, 1964, 1961, 1957, 1953, 1949, 1940, 1930, 1926
470 OAKTREE LN	2020, 2017, 2014, 2010, 2005, 2002, 2000, 1996, 1995, 1993, 1992, 1986, 1980, 1976, 1975, 1971, 1970, 1968, 1965, 1964, 1961, 1957, 1953, 1949, 1940, 1930, 1926
470 OAKTREE LN	2020, 2017, 2014, 2010, 2005, 2002, 2000, 1996, 1995, 1993, 1992, 1985, 1980, 1976, 1975, 1971, 1970, 1968, 1965, 1964, 1961, 1957, 1953, 1949, 1940, 1930, 1926
470 OAKTREE LN	2020, 2017, 2014, 2010, 2005, 2002, 2000, 1996, 1995, 1992, 1986, 1985, 1980, 1976, 1975, 1971, 1970, 1968, 1965, 1964, 1961, 1957, 1953, 1949, 1940, 1930, 1926
472 OAK TREE LN	2020, 2017, 2014, 2010, 2005, 2000, 1996, 1995, 1993, 1992, 1986, 1985, 1980, 1976, 1975, 1971, 1970, 1968, 1965, 1964, 1961, 1957, 1953, 1949, 1940, 1930, 1926
475 MOORPARK RD	2020, 2017, 2014, 2010, 2005, 2002, 2000, 1996, 1995, 1993, 1992, 1986, 1985, 1980, 1976, 1975, 1971, 1970, 1965, 1964, 1961, 1957, 1953, 1949, 1940, 1930, 1926
480 LAURIE LN	2020, 2017, 2014, 2010, 2005, 2002, 2000, 1996, 1995, 1993, 1992, 1986, 1985, 1976, 1975, 1971, 1970, 1968, 1965, 1964, 1961, 1957, 1953, 1949, 1940, 1930, 1926
480 LAURIE LN	2020, 2017, 2014, 2010, 2005, 2002, 2000, 1996, 1995, 1993, 1992, 1986, 1985, 1980, 1976, 1971, 1970, 1968, 1965, 1964, 1961, 1957, 1953, 1949, 1940, 1930, 1926
480 LAURIE LN	2020, 2017, 2014, 2010, 2005, 2002, 2000, 1996, 1995, 1993, 1992, 1986, 1985, 1980, 1976, 1975, 1971, 1968, 1965, 1964, 1961, 1957, 1953, 1949, 1940, 1930, 1926
480 LAURIE LN	2020, 2017, 2014, 2010, 2005, 2002, 2000, 1996, 1995, 1993, 1992, 1986, 1980, 1976, 1975, 1971, 1970, 1968, 1965, 1964, 1961, 1957, 1953, 1949, 1940, 1930, 1926
480 LAURIE LN	2020, 2017, 2014, 2010, 2005, 2002, 2000, 1996, 1995, 1992, 1986, 1985, 1980, 1976, 1975, 1971, 1970, 1968, 1965, 1964, 1961, 1957, 1953, 1949, 1940, 1930, 1926
480 LAURIE LN	2020, 2017, 2014, 2010, 2005, 2002, 2000, 1996, 1995, 1993, 1986, 1985, 1980, 1976, 1975, 1971, 1970, 1968, 1965, 1964, 1961, 1957, 1953, 1949, 1940, 1930, 1926
480 LAURIE LN	2020, 2017, 2014, 2010, 2005, 2002, 2000, 1996, 1995, 1993, 1992, 1985, 1980, 1976, 1975, 1971, 1970, 1968, 1965, 1964, 1961, 1957, 1953, 1949, 1940, 1930, 1926
480 LAURIE LN	2020, 2017, 2014, 2010, 2005, 2000, 1996, 1995, 1993, 1992, 1986, 1985, 1980, 1976, 1975, 1971, 1970, 1968, 1965, 1964, 1961, 1957, 1953, 1949, 1940, 1930, 1926
480 LAURIE LN	2020, 2017, 2014, 2010, 2005, 2002, 1996, 1995, 1993, 1992, 1986, 1985, 1980, 1976, 1975, 1971, 1970, 1968, 1965, 1964, 1961, 1957, 1953, 1949, 1940, 1930, 1926
480 LAURIE LN	2020, 2017, 2014, 2010, 2005, 2002, 2000, 1996, 1993, 1992, 1986, 1985, 1980, 1976, 1975, 1971, 1970, 1968, 1965, 1964, 1961, 1957, 1953, 1949, 1940, 1930, 1926

FINDINGS

Address Researched	Address Not Identified in Research Source
480 LAURIE LN	2020, 2017, 2014, 2010, 2002, 2000, 1996, 1995, 1993, 1992, 1986, 1985, 1980, 1976, 1975, 1971, 1970, 1968, 1965, 1964, 1961, 1957, 1953, 1949, 1940, 1930, 1926
480 LAURIE LN	2017, 2014, 2010, 2005, 2002, 2000, 1996, 1995, 1993, 1992, 1986, 1985, 1980, 1976, 1975, 1971, 1970, 1968, 1965, 1964, 1961, 1957, 1953, 1949, 1940, 1930, 1926
480 LAURIE LN	2020, 2014, 2010, 2005, 2002, 2000, 1996, 1995, 1993, 1992, 1986, 1985, 1980, 1976, 1975, 1971, 1970, 1968, 1965, 1964, 1961, 1957, 1953, 1949, 1940, 1930, 1926
480 LAURIE LN	2020, 2017, 2014, 2005, 2002, 2000, 1996, 1995, 1993, 1992, 1986, 1985, 1980, 1976, 1975, 1971, 1970, 1968, 1965, 1964, 1961, 1957, 1953, 1949, 1940, 1930, 1926
480 LAURIE LN	2020, 2017, 2010, 2005, 2002, 2000, 1996, 1995, 1993, 1992, 1986, 1985, 1980, 1976, 1975, 1971, 1970, 1968, 1965, 1964, 1961, 1957, 1953, 1949, 1940, 1930, 1926
483 PENNSFIELD PL	2020, 2017, 2010, 2005, 2002, 2000, 1996, 1995, 1993, 1992, 1986, 1985, 1980, 1976, 1975, 1971, 1970, 1968, 1965, 1964, 1961, 1957, 1953, 1949, 1940, 1930, 1926
483 PENNSFIELD PL	2020, 2017, 2014, 2005, 2002, 2000, 1996, 1995, 1993, 1992, 1986, 1985, 1980, 1976, 1975, 1971, 1970, 1968, 1965, 1964, 1961, 1957, 1953, 1949, 1940, 1930, 1926
484 MOORPARK RD	2020, 2017, 2014, 2010, 2005, 2000, 1996, 1995, 1993, 1992, 1986, 1985, 1980, 1976, 1975, 1971, 1970, 1968, 1965, 1964, 1961, 1957, 1953, 1949, 1940, 1930, 1926
484 MOORPARK RD	2020, 2017, 2014, 2010, 2005, 2002, 2000, 1996, 1995, 1992, 1986, 1985, 1980, 1976, 1975, 1971, 1970, 1968, 1965, 1964, 1961, 1957, 1953, 1949, 1940, 1930, 1926
484 MOORPARK RD	2020, 2017, 2014, 2010, 2005, 2002, 2000, 1996, 1995, 1993, 1992, 1986, 1985, 1976, 1975, 1971, 1970, 1968, 1965, 1964, 1961, 1957, 1953, 1949, 1940, 1930, 1926
484 MOORPARK RD	2020, 2017, 2014, 2010, 2005, 2002, 2000, 1996, 1995, 1993, 1992, 1986, 1985, 1980, 1976, 1971, 1970, 1968, 1965, 1964, 1961, 1957, 1953, 1949, 1940, 1930, 1926
484 MOORPARK RD	2020, 2017, 2014, 2010, 2005, 2002, 2000, 1996, 1995, 1993, 1992, 1986, 1985, 1980, 1976, 1975, 1971, 1968, 1965, 1964, 1961, 1957, 1953, 1949, 1940, 1930, 1926
484 N MOORPARK RD	2020, 2017, 2014, 2010, 2005, 2002, 2000, 1996, 1993, 1992, 1986, 1985, 1980, 1976, 1975, 1971, 1970, 1968, 1965, 1964, 1961, 1957, 1953, 1949, 1940, 1930, 1926
484 N MOORPARK RD	2020, 2017, 2014, 2010, 2005, 2002, 2000, 1996, 1995, 1993, 1986, 1985, 1980, 1976, 1975, 1971, 1970, 1968, 1965, 1964, 1961, 1957, 1953, 1949, 1940, 1930, 1926
484 N MOORPARK RD	2020, 2017, 2014, 2010, 2002, 2000, 1996, 1995, 1993, 1992, 1986, 1985, 1980, 1976, 1975, 1971, 1970, 1968, 1965, 1964, 1961, 1957, 1953, 1949, 1940, 1930, 1926
484 N MOORPARK RD	2020, 2017, 2014, 2005, 2002, 2000, 1996, 1995, 1993, 1992, 1986, 1985, 1980, 1976, 1975, 1971, 1970, 1968, 1965, 1964, 1961, 1957, 1953, 1949, 1940, 1930, 1926

FINDINGS

Address Researched	Address Not Identified in Research Source
484 N MOORPARK RD	2020, 2017, 2010, 2005, 2002, 2000, 1996, 1995, 1993, 1992, 1986, 1985, 1980, 1976, 1975, 1971, 1970, 1968, 1965, 1964, 1961, 1957, 1953, 1949, 1940, 1930, 1926
484 N MOORPARK RD	2020, 2014, 2010, 2005, 2002, 2000, 1996, 1995, 1993, 1992, 1986, 1985, 1980, 1976, 1975, 1971, 1970, 1968, 1965, 1964, 1961, 1957, 1953, 1949, 1940, 1930, 1926
484 N MOORPARK RD	2017, 2014, 2010, 2005, 2002, 2000, 1996, 1995, 1993, 1992, 1986, 1985, 1980, 1976, 1975, 1971, 1970, 1968, 1965, 1964, 1961, 1957, 1953, 1949, 1940, 1930, 1926
484 N MOORPRK RD	2020, 2017, 2014, 2010, 2005, 2002, 1996, 1995, 1993, 1992, 1986, 1985, 1980, 1976, 1975, 1971, 1970, 1968, 1965, 1964, 1961, 1957, 1953, 1949, 1940, 1930, 1926
485 OAK TREE LN	2020, 2017, 2014, 2010, 2005, 2002, 1996, 1995, 1993, 1992, 1986, 1985, 1980, 1976, 1975, 1971, 1970, 1968, 1965, 1964, 1961, 1957, 1953, 1949, 1940, 1930, 1926
485 OAK TREE LN	2020, 2017, 2014, 2010, 2005, 2000, 1996, 1995, 1993, 1992, 1986, 1985, 1980, 1976, 1975, 1971, 1970, 1968, 1965, 1964, 1961, 1957, 1953, 1949, 1940, 1930, 1926
485 OAK TREE LN	2020, 2014, 2010, 2005, 2002, 2000, 1996, 1995, 1993, 1992, 1986, 1985, 1980, 1976, 1975, 1971, 1970, 1968, 1965, 1964, 1961, 1957, 1953, 1949, 1940, 1930, 1926
485 OAK TREE LN	2017, 2014, 2010, 2005, 2002, 2000, 1996, 1995, 1993, 1992, 1986, 1985, 1980, 1976, 1975, 1971, 1970, 1968, 1965, 1964, 1961, 1957, 1953, 1949, 1940, 1930, 1926
485 OAK TREE LN	2020, 2017, 2010, 2005, 2002, 2000, 1996, 1995, 1993, 1992, 1986, 1985, 1980, 1976, 1975, 1971, 1970, 1968, 1965, 1964, 1961, 1957, 1953, 1949, 1940, 1930, 1926
485 OAK TREE LN	2020, 2017, 2014, 2005, 2002, 2000, 1996, 1995, 1993, 1992, 1986, 1985, 1980, 1976, 1975, 1971, 1970, 1968, 1965, 1964, 1961, 1957, 1953, 1949, 1940, 1930, 1926
485 OAK TREE LN	2020, 2017, 2014, 2010, 2005, 2002, 2000, 1996, 1995, 1993, 1986, 1985, 1980, 1976, 1975, 1971, 1970, 1968, 1965, 1964, 1961, 1957, 1953, 1949, 1940, 1930, 1926
485 OAK TREE LN	2020, 2017, 2014, 2010, 2005, 2002, 2000, 1996, 1993, 1992, 1986, 1985, 1980, 1976, 1975, 1971, 1970, 1968, 1965, 1964, 1961, 1957, 1953, 1949, 1940, 1930, 1926
485 OAKTREE LN	2020, 2017, 2014, 2010, 2005, 2002, 2000, 1996, 1995, 1992, 1986, 1985, 1980, 1976, 1975, 1971, 1970, 1968, 1965, 1964, 1961, 1957, 1953, 1949, 1940, 1930, 1926
485 OAKTREE LN	2020, 2017, 2014, 2010, 2005, 2002, 2000, 1996, 1995, 1993, 1992, 1986, 1985, 1980, 1976, 1975, 1971, 1968, 1965, 1964, 1961, 1957, 1953, 1949, 1940, 1930, 1926
485 OAKTREE LN	2020, 2017, 2014, 2010, 2005, 2002, 2000, 1996, 1995, 1993, 1992, 1986, 1985, 1980, 1976, 1971, 1970, 1968, 1965, 1964, 1961, 1957, 1953, 1949, 1940, 1930, 1926
485 OAKTREE LN	2020, 2017, 2014, 2010, 2005, 2002, 2000, 1996, 1995, 1993, 1992, 1986, 1985, 1976, 1975, 1971, 1970, 1968, 1965, 1964, 1961, 1957, 1953, 1949, 1940, 1930, 1926

FINDINGS

Address Researched	Address Not Identified in Research Source
485 OAKTREE LN	2020, 2017, 2014, 2010, 2005, 2002, 2000, 1996, 1995, 1993, 1992, 1986, 1980, 1976, 1975, 1971, 1970, 1968, 1965, 1964, 1961, 1957, 1953, 1949, 1940, 1930, 1926
150 BRAZIL ST	2020, 2017, 2014, 2010, 2005, 2002, 1996, 1995, 1993, 1992, 1986, 1985, 1980, 1976, 1975, 1971, 1970, 1968, 1965, 1964, 1961, 1957, 1953, 1949, 1940, 1930, 1926
150 BRAZIL ST	2020, 2017, 2014, 2010, 2005, 2002, 2000, 1996, 1993, 1992, 1986, 1985, 1980, 1976, 1975, 1971, 1970, 1968, 1965, 1964, 1961, 1957, 1953, 1949, 1940, 1930, 1926
150 BRAZIL ST	2020, 2017, 2014, 2010, 2002, 2000, 1996, 1995, 1993, 1992, 1986, 1985, 1980, 1976, 1975, 1971, 1970, 1968, 1965, 1964, 1961, 1957, 1953, 1949, 1940, 1930, 1926
150 BRAZIL ST	2020, 2014, 2010, 2005, 2002, 2000, 1996, 1995, 1993, 1992, 1986, 1985, 1980, 1976, 1975, 1971, 1970, 1968, 1965, 1964, 1961, 1957, 1953, 1949, 1940, 1930, 1926
150 BRAZIL ST	2017, 2014, 2010, 2005, 2002, 2000, 1996, 1995, 1993, 1992, 1986, 1985, 1980, 1976, 1975, 1971, 1970, 1968, 1965, 1964, 1961, 1957, 1953, 1949, 1940, 1930, 1926
150 BRAZIL ST	2020, 2017, 2010, 2005, 2002, 2000, 1996, 1995, 1993, 1992, 1986, 1985, 1980, 1976, 1975, 1971, 1970, 1968, 1965, 1964, 1961, 1957, 1953, 1949, 1940, 1930, 1926
150 BRAZIL ST	2020, 2017, 2014, 2005, 2002, 2000, 1996, 1995, 1993, 1992, 1986, 1985, 1980, 1976, 1975, 1971, 1970, 1968, 1965, 1964, 1961, 1957, 1953, 1949, 1940, 1930, 1926
152 HILLCREST DR	2020, 2017, 2014, 2010, 2005, 2000, 1996, 1995, 1993, 1992, 1986, 1985, 1980, 1976, 1975, 1971, 1970, 1968, 1965, 1964, 1961, 1957, 1953, 1949, 1940, 1930, 1926
152 THOUSAND OAKS BLVD	2020, 2017, 2014, 2010, 2005, 2000, 1996, 1995, 1993, 1992, 1986, 1985, 1980, 1976, 1975, 1971, 1970, 1968, 1965, 1964, 1961, 1957, 1953, 1949, 1940, 1930, 1926
155 THOUSAND OAKS BLVD	2020, 2017, 2014, 2010, 2005, 2002, 2000, 1996, 1995, 1993, 1992, 1986, 1985, 1980, 1976, 1971, 1970, 1968, 1965, 1964, 1961, 1957, 1953, 1949, 1940, 1930, 1926
159 E THOUSAND OAKS BLVD	2020, 2017, 2014, 2010, 2005, 2002, 2000, 1996, 1993, 1992, 1986, 1985, 1980, 1976, 1975, 1971, 1970, 1968, 1965, 1964, 1961, 1957, 1953, 1949, 1940, 1930, 1926
159 E THOUSAND OAKS BLVD	2020, 2017, 2014, 2010, 2005, 2002, 2000, 1996, 1995, 1993, 1986, 1985, 1980, 1976, 1975, 1971, 1970, 1968, 1965, 1964, 1961, 1957, 1953, 1949, 1940, 1930, 1926
159 E THOUSAND OAKS BLVD	2020, 2017, 2014, 2005, 2002, 2000, 1996, 1995, 1993, 1992, 1986, 1985, 1980, 1976, 1975, 1971, 1970, 1968, 1965, 1964, 1961, 1957, 1953, 1949, 1940, 1930, 1926
159 E THOUSAND OAKS BLVD	2020, 2017, 2010, 2005, 2002, 2000, 1996, 1995, 1993, 1992, 1986, 1985, 1980, 1976, 1975, 1971, 1970, 1968, 1965, 1964, 1961, 1957, 1953, 1949, 1940, 1930, 1926
159 E THOUSAND OAKS BLVD	2020, 2014, 2010, 2005, 2002, 2000, 1996, 1995, 1993, 1992, 1986, 1985, 1980, 1976, 1975, 1971, 1970, 1968, 1965, 1964, 1961, 1957, 1953, 1949, 1940, 1930, 1926

FINDINGS

Address Researched	Address Not Identified in Research Source
159 E THOUSAND OAKS BLVD	2017, 2014, 2010, 2005, 2002, 2000, 1996, 1995, 1993, 1992, 1986, 1985, 1980, 1976, 1975, 1971, 1970, 1968, 1965, 1964, 1961, 1957, 1953, 1949, 1940, 1930, 1926
159 THOUSAND OAKS BLVD	2020, 2017, 2014, 2010, 2005, 2000, 1996, 1995, 1993, 1992, 1986, 1985, 1980, 1976, 1975, 1971, 1970, 1968, 1965, 1964, 1961, 1957, 1953, 1949, 1940, 1930, 1926
159 THOUSAND OAKS BLVD	2020, 2017, 2014, 2010, 2005, 2002, 2000, 1996, 1995, 1993, 1992, 1985, 1980, 1976, 1975, 1971, 1970, 1968, 1965, 1964, 1961, 1957, 1953, 1949, 1940, 1930, 1926
159 THOUSAND OAKS BLVD	2020, 2017, 2014, 2010, 2005, 2002, 2000, 1996, 1995, 1992, 1986, 1985, 1980, 1976, 1975, 1971, 1970, 1968, 1965, 1964, 1961, 1957, 1953, 1949, 1940, 1930, 1926
159 THOUSAND OAKS BLVD	2020, 2017, 2014, 2010, 2005, 2002, 2000, 1996, 1995, 1993, 1992, 1986, 1985, 1980, 1976, 1971, 1970, 1968, 1965, 1964, 1961, 1957, 1953, 1949, 1940, 1930, 1926
159 THOUSAND OAKS BLVD	2020, 2017, 2014, 2010, 2005, 2002, 2000, 1996, 1995, 1993, 1992, 1986, 1985, 1976, 1975, 1971, 1970, 1968, 1965, 1964, 1961, 1957, 1953, 1949, 1940, 1930, 1926
159 THOUSAND OAKS BLVD	2020, 2017, 2014, 2010, 2005, 2002, 2000, 1996, 1995, 1993, 1992, 1986, 1980, 1976, 1975, 1971, 1970, 1968, 1965, 1964, 1961, 1957, 1953, 1949, 1940, 1930, 1926
160 BRAZIL ST	2020, 2017, 2014, 2010, 2005, 2002, 2000, 1996, 1995, 1993, 1992, 1986, 1985, 1976, 1975, 1971, 1970, 1968, 1965, 1964, 1961, 1957, 1953, 1949, 1940, 1930, 1926
160 BRAZIL ST	2020, 2017, 2014, 2010, 2005, 2002, 2000, 1996, 1995, 1993, 1986, 1985, 1980, 1976, 1975, 1971, 1970, 1968, 1965, 1964, 1961, 1957, 1953, 1949, 1940, 1930, 1926
160 BRAZIL ST	2020, 2017, 2014, 2010, 2005, 2002, 2000, 1996, 1995, 1992, 1986, 1985, 1980, 1976, 1975, 1971, 1970, 1968, 1965, 1964, 1961, 1957, 1953, 1949, 1940, 1930, 1926
160 BRAZIL ST	2020, 2017, 2014, 2010, 2005, 2002, 2000, 1996, 1995, 1993, 1992, 1986, 1980, 1976, 1975, 1971, 1970, 1968, 1965, 1964, 1961, 1957, 1953, 1949, 1940, 1930, 1926
160 BRAZIL ST	2020, 2017, 2014, 2010, 2005, 2002, 2000, 1996, 1995, 1993, 1992, 1985, 1980, 1976, 1975, 1971, 1970, 1968, 1965, 1964, 1961, 1957, 1953, 1949, 1940, 1930, 1926
160 BRAZIL ST	2020, 2017, 2014, 2010, 2005, 2000, 1996, 1995, 1993, 1992, 1986, 1985, 1980, 1976, 1975, 1971, 1970, 1968, 1965, 1964, 1961, 1957, 1953, 1949, 1940, 1930, 1926
160 BRAZIL ST	2020, 2017, 2014, 2010, 2005, 2002, 1996, 1995, 1993, 1992, 1986, 1985, 1980, 1976, 1975, 1971, 1970, 1968, 1965, 1964, 1961, 1957, 1953, 1949, 1940, 1930, 1926
160 BRAZIL ST	2020, 2017, 2014, 2010, 2005, 2002, 2000, 1996, 1993, 1992, 1986, 1985, 1980, 1976, 1975, 1971, 1970, 1968, 1965, 1964, 1961, 1957, 1953, 1949, 1940, 1930, 1926
160 BRAZIL ST	2020, 2017, 2014, 2010, 2002, 2000, 1996, 1995, 1993, 1992, 1986, 1985, 1980, 1976, 1975, 1971, 1970, 1968, 1965, 1964, 1961, 1957, 1953, 1949, 1940, 1930, 1926

FINDINGS

Address Researched	Address Not Identified in Research Source
160 BRAZIL ST	2017, 2014, 2010, 2005, 2002, 2000, 1996, 1995, 1993, 1992, 1986, 1985, 1980, 1976, 1975, 1971, 1970, 1968, 1965, 1964, 1961, 1957, 1953, 1949, 1940, 1930, 1926
160 BRAZIL ST	2020, 2014, 2010, 2005, 2002, 2000, 1996, 1995, 1993, 1992, 1986, 1985, 1980, 1976, 1975, 1971, 1970, 1968, 1965, 1964, 1961, 1957, 1953, 1949, 1940, 1930, 1926
160 BRAZIL ST	2020, 2017, 2010, 2005, 2002, 2000, 1996, 1995, 1993, 1992, 1986, 1985, 1980, 1976, 1975, 1971, 1970, 1968, 1965, 1964, 1961, 1957, 1953, 1949, 1940, 1930, 1926
160 BRAZIL ST	2020, 2017, 2014, 2005, 2002, 2000, 1996, 1995, 1993, 1992, 1986, 1985, 1980, 1976, 1975, 1971, 1970, 1968, 1965, 1964, 1961, 1957, 1953, 1949, 1940, 1930, 1926
160 BRAZIL ST BOX 1575	2020, 2017, 2014, 2010, 2005, 2002, 2000, 1996, 1993, 1992, 1986, 1985, 1980, 1976, 1975, 1971, 1970, 1968, 1965, 1964, 1961, 1957, 1953, 1949, 1940, 1930, 1926
162 Thousand Oaks	2020, 2017, 2014, 2010, 2005, 2002, 2000, 1996, 1995, 1993, 1992, 1986, 1985, 1980, 1976, 1971, 1970, 1968, 1965, 1964, 1961, 1957, 1953, 1949, 1940, 1930, 1926
164 HILLCREST DR	2020, 2017, 2014, 2010, 2005, 2000, 1996, 1995, 1993, 1992, 1986, 1985, 1980, 1976, 1975, 1971, 1970, 1968, 1965, 1964, 1961, 1957, 1953, 1949, 1940, 1930, 1926
164 MOORPARK RD	2020, 2017, 2014, 2010, 2005, 2002, 2000, 1996, 1995, 1993, 1992, 1986, 1985, 1980, 1976, 1975, 1971, 1970, 1965, 1964, 1961, 1957, 1953, 1949, 1940, 1930, 1926
165 MOORPARK RD	2020, 2017, 2014, 2010, 2005, 2000, 1996, 1995, 1993, 1992, 1986, 1985, 1980, 1976, 1975, 1971, 1970, 1968, 1965, 1964, 1961, 1957, 1953, 1949, 1940, 1930, 1926
165 N MOORPARK RD	2020, 2017, 2014, 2005, 2002, 2000, 1996, 1995, 1993, 1992, 1986, 1985, 1980, 1976, 1975, 1971, 1970, 1968, 1965, 1964, 1961, 1957, 1953, 1949, 1940, 1930, 1926
165 N MOORPARK RD	2020, 2017, 2010, 2005, 2002, 2000, 1996, 1995, 1993, 1992, 1986, 1985, 1980, 1976, 1975, 1971, 1970, 1968, 1965, 1964, 1961, 1957, 1953, 1949, 1940, 1930, 1926
165 N MOORPARK RD	2020, 2014, 2010, 2005, 2002, 2000, 1996, 1995, 1993, 1992, 1986, 1985, 1980, 1976, 1975, 1971, 1970, 1968, 1965, 1964, 1961, 1957, 1953, 1949, 1940, 1930, 1926
165 N MOORPARK RD	2017, 2014, 2010, 2005, 2002, 2000, 1996, 1995, 1993, 1992, 1986, 1985, 1980, 1976, 1975, 1971, 1970, 1968, 1965, 1964, 1961, 1957, 1953, 1949, 1940, 1930, 1926
166 MOORPARK BIL	2020, 2017, 2014, 2010, 2005, 2002, 2000, 1996, 1995, 1993, 1992, 1986, 1985, 1980, 1976, 1975, 1971, 1970, 1968, 1965, 1961, 1957, 1953, 1949, 1940, 1930, 1926
166 MOORPARK RD	2020, 2017, 2014, 2010, 2005, 2000, 1996, 1995, 1993, 1992, 1986, 1985, 1980, 1976, 1975, 1971, 1970, 1968, 1965, 1964, 1961, 1957, 1953, 1949, 1940, 1930, 1926
166 MOORPARK RD	2020, 2017, 2014, 2010, 2005, 2002, 2000, 1996, 1995, 1993, 1992, 1986, 1985, 1980, 1976, 1975, 1971, 1970, 1968, 1965, 1961, 1957, 1953, 1949, 1940, 1930, 1926

FINDINGS

Address Researched	Address Not Identified in Research Source
166 MOORPARK RD	2020, 2017, 2014, 2010, 2005, 2002, 2000, 1996, 1995, 1993, 1992, 1986, 1985, 1980, 1976, 1975, 1971, 1968, 1965, 1964, 1961, 1957, 1953, 1949, 1940, 1930, 1926
166 MOORPARK RD	2020, 2017, 2014, 2010, 2005, 2002, 2000, 1996, 1995, 1993, 1992, 1986, 1985, 1980, 1976, 1971, 1970, 1968, 1965, 1964, 1961, 1957, 1953, 1949, 1940, 1930, 1926
166 MOORPARK RD	2020, 2017, 2014, 2010, 2005, 2002, 2000, 1996, 1995, 1993, 1992, 1986, 1985, 1976, 1975, 1971, 1970, 1968, 1965, 1964, 1961, 1957, 1953, 1949, 1940, 1930, 1926
166 MOORPARK RD	2020, 2017, 2014, 2010, 2005, 2002, 2000, 1996, 1995, 1992, 1986, 1985, 1980, 1976, 1975, 1971, 1970, 1968, 1965, 1964, 1961, 1957, 1953, 1949, 1940, 1930, 1926
166 MOORPARK RD	2020, 2017, 2014, 2010, 2005, 2002, 2000, 1996, 1995, 1993, 1992, 1985, 1980, 1976, 1975, 1971, 1970, 1968, 1965, 1964, 1961, 1957, 1953, 1949, 1940, 1930, 1926
166 MOORPARK RD	2020, 2017, 2014, 2010, 2005, 2002, 2000, 1996, 1995, 1993, 1992, 1986, 1980, 1976, 1975, 1971, 1970, 1968, 1965, 1964, 1961, 1957, 1953, 1949, 1940, 1930, 1926
166 MOORPRK RD	2020, 2017, 2014, 2010, 2005, 2002, 2000, 1996, 1995, 1993, 1992, 1985, 1980, 1976, 1975, 1971, 1970, 1968, 1965, 1964, 1961, 1957, 1953, 1949, 1940, 1930, 1926
166 N MOORPARK RD	2020, 2017, 2014, 2010, 2005, 2002, 2000, 1996, 1995, 1993, 1986, 1985, 1980, 1976, 1975, 1971, 1970, 1968, 1965, 1964, 1961, 1957, 1953, 1949, 1940, 1930, 1926
166 N MOORPARK RD	2020, 2017, 2014, 2010, 2005, 2002, 2000, 1996, 1993, 1992, 1986, 1985, 1980, 1976, 1975, 1971, 1970, 1968, 1965, 1964, 1961, 1957, 1953, 1949, 1940, 1930, 1926
166 N MOORPARK RD	2020, 2017, 2014, 2010, 2002, 2000, 1996, 1995, 1993, 1992, 1986, 1985, 1980, 1976, 1975, 1971, 1970, 1968, 1965, 1964, 1961, 1957, 1953, 1949, 1940, 1930, 1926
166 N MOORPARK RD	2020, 2017, 2014, 2010, 2005, 2002, 1996, 1995, 1993, 1992, 1986, 1985, 1980, 1976, 1975, 1971, 1970, 1968, 1965, 1964, 1961, 1957, 1953, 1949, 1940, 1930, 1926
166 N MOORPARK RD	2017, 2014, 2010, 2005, 2002, 2000, 1996, 1995, 1993, 1992, 1986, 1985, 1980, 1976, 1975, 1971, 1970, 1968, 1965, 1964, 1961, 1957, 1953, 1949, 1940, 1930, 1926
166 N MOORPARK RD	2020, 2014, 2010, 2005, 2002, 2000, 1996, 1995, 1993, 1992, 1986, 1985, 1980, 1976, 1975, 1971, 1970, 1968, 1965, 1964, 1961, 1957, 1953, 1949, 1940, 1930, 1926
166 N MOORPARK RD	2020, 2017, 2010, 2005, 2002, 2000, 1996, 1995, 1993, 1992, 1986, 1985, 1980, 1976, 1975, 1971, 1970, 1968, 1965, 1964, 1961, 1957, 1953, 1949, 1940, 1930, 1926
166 N MOORPARK RD	2020, 2017, 2014, 2005, 2002, 2000, 1996, 1995, 1993, 1992, 1986, 1985, 1980, 1976, 1975, 1971, 1970, 1968, 1965, 1964, 1961, 1957, 1953, 1949, 1940, 1930, 1926
166 N MOORPRK RD	2020, 2017, 2014, 2010, 2005, 2002, 1996, 1995, 1993, 1992, 1986, 1985, 1980, 1976, 1975, 1971, 1970, 1968, 1965, 1964, 1961, 1957, 1953, 1949, 1940, 1930, 1926

FINDINGS

Address Researched	Address Not Identified in Research Source
166 THOUSAND OAKS BLVD	2020, 2017, 2014, 2010, 2005, 2002, 2000, 1996, 1995, 1993, 1992, 1986, 1985, 1980, 1976, 1975, 1971, 1968, 1965, 1964, 1961, 1957, 1953, 1949, 1940, 1930, 1926
167 THOUSAND OAKS BLVD	2020, 2017, 2014, 2010, 2005, 2002, 2000, 1996, 1995, 1993, 1992, 1986, 1985, 1980, 1976, 1971, 1970, 1968, 1965, 1964, 1961, 1957, 1953, 1949, 1940, 1930, 1926
169 HITLCRST IR	2020, 2017, 2014, 2010, 2005, 2002, 2000, 1996, 1995, 1993, 1992, 1986, 1985, 1980, 1976, 1971, 1970, 1968, 1965, 1964, 1961, 1957, 1953, 1949, 1940, 1930, 1926
169 THOUSAND OAKS BLVD	2020, 2017, 2014, 2010, 2005, 2002, 2000, 1996, 1995, 1993, 1992, 1986, 1985, 1980, 1976, 1975, 1971, 1968, 1965, 1964, 1961, 1957, 1953, 1949, 1940, 1930, 1926
17 HILLCREST DR	2020, 2017, 2014, 2010, 2005, 2002, 2000, 1996, 1995, 1993, 1992, 1986, 1985, 1980, 1976, 1971, 1970, 1968, 1965, 1964, 1961, 1957, 1953, 1949, 1940, 1930, 1926
17 W HILLCREST DR	2020, 2017, 2014, 2010, 2005, 2002, 1996, 1995, 1993, 1992, 1986, 1985, 1980, 1976, 1975, 1971, 1970, 1968, 1965, 1964, 1961, 1957, 1953, 1949, 1940, 1930, 1926
170 BRAZIL ST	2020, 2017, 2014, 2010, 2005, 2002, 1996, 1995, 1993, 1992, 1986, 1985, 1980, 1976, 1975, 1971, 1970, 1968, 1965, 1964, 1961, 1957, 1953, 1949, 1940, 1930, 1926
170 BRAZIL ST	2020, 2017, 2014, 2010, 2005, 2000, 1996, 1995, 1993, 1992, 1986, 1985, 1980, 1976, 1975, 1971, 1970, 1968, 1965, 1964, 1961, 1957, 1953, 1949, 1940, 1930, 1926
170 BRAZIL ST	2020, 2017, 2014, 2010, 2005, 2002, 2000, 1996, 1993, 1992, 1986, 1985, 1980, 1976, 1975, 1971, 1970, 1968, 1965, 1964, 1961, 1957, 1953, 1949, 1940, 1930, 1926
170 BRAZIL ST	2020, 2017, 2014, 2010, 2002, 2000, 1996, 1995, 1993, 1992, 1986, 1985, 1980, 1976, 1975, 1971, 1970, 1968, 1965, 1964, 1961, 1957, 1953, 1949, 1940, 1930, 1926
170 BRAZIL ST	2020, 2017, 2014, 2005, 2002, 2000, 1996, 1995, 1993, 1992, 1986, 1985, 1980, 1976, 1975, 1971, 1970, 1968, 1965, 1964, 1961, 1957, 1953, 1949, 1940, 1930, 1926
170 BRAZIL ST	2020, 2017, 2010, 2005, 2002, 2000, 1996, 1995, 1993, 1992, 1986, 1985, 1980, 1976, 1975, 1971, 1970, 1968, 1965, 1964, 1961, 1957, 1953, 1949, 1940, 1930, 1926
170 BRAZIL ST	2020, 2014, 2010, 2005, 2002, 2000, 1996, 1995, 1993, 1992, 1986, 1985, 1980, 1976, 1975, 1971, 1970, 1968, 1965, 1964, 1961, 1957, 1953, 1949, 1940, 1930, 1926
170 BRAZIL ST	2017, 2014, 2010, 2005, 2002, 2000, 1996, 1995, 1993, 1992, 1986, 1985, 1980, 1976, 1975, 1971, 1970, 1968, 1965, 1964, 1961, 1957, 1953, 1949, 1940, 1930, 1926
170 BRAZIL ST	2020, 2017, 2014, 2010, 2005, 2002, 2000, 1996, 1995, 1993, 1992, 1986, 1985, 1976, 1975, 1971, 1970, 1968, 1965, 1964, 1961, 1957, 1953, 1949, 1940, 1930, 1926
170 BRAZIL ST	2020, 2017, 2014, 2010, 2005, 2002, 2000, 1996, 1995, 1992, 1986, 1985, 1980, 1976, 1975, 1971, 1970, 1968, 1965, 1964, 1961, 1957, 1953, 1949, 1940, 1930, 1926

FINDINGS

Address Researched	Address Not Identified in Research Source
170 BRAZIL ST	2020, 2017, 2014, 2010, 2005, 2002, 2000, 1996, 1995, 1993, 1986, 1985, 1980, 1976, 1975, 1971, 1970, 1968, 1965, 1964, 1961, 1957, 1953, 1949, 1940, 1930, 1926
170 BRAZIL ST	2020, 2017, 2014, 2010, 2005, 2002, 2000, 1996, 1995, 1993, 1992, 1985, 1980, 1976, 1975, 1971, 1970, 1968, 1965, 1964, 1961, 1957, 1953, 1949, 1940, 1930, 1926
170 BRAZIL ST	2020, 2017, 2014, 2010, 2005, 2002, 2000, 1996, 1995, 1993, 1992, 1986, 1980, 1976, 1975, 1971, 1970, 1968, 1965, 1964, 1961, 1957, 1953, 1949, 1940, 1930, 1926
170 MOORPARK RD	2020, 2017, 2014, 2010, 2005, 2000, 1996, 1995, 1993, 1992, 1986, 1985, 1980, 1976, 1975, 1971, 1970, 1968, 1965, 1964, 1961, 1957, 1953, 1949, 1940, 1930, 1926
171 E THOUSAND OAKS BLVD	2020, 2017, 2014, 2010, 2002, 2000, 1996, 1995, 1993, 1992, 1986, 1985, 1980, 1976, 1975, 1971, 1970, 1968, 1965, 1964, 1961, 1957, 1953, 1949, 1940, 1930, 1926
171 E THOUSAND OAKS BLVD	2020, 2017, 2014, 2005, 2002, 2000, 1996, 1995, 1993, 1992, 1986, 1985, 1980, 1976, 1975, 1971, 1970, 1968, 1965, 1964, 1961, 1957, 1953, 1949, 1940, 1930, 1926
171 E THOUSAND OAKS BLVD	2020, 2017, 2014, 2010, 2005, 2002, 1996, 1995, 1993, 1992, 1986, 1985, 1980, 1976, 1975, 1971, 1970, 1968, 1965, 1964, 1961, 1957, 1953, 1949, 1940, 1930, 1926
171 E THOUSAND OAKS BLVD	2017, 2014, 2010, 2005, 2002, 2000, 1996, 1995, 1993, 1992, 1986, 1985, 1980, 1976, 1975, 1971, 1970, 1968, 1965, 1964, 1961, 1957, 1953, 1949, 1940, 1930, 1926
171 E THOUSAND OAKS BLVD	2020, 2014, 2010, 2005, 2002, 2000, 1996, 1995, 1993, 1992, 1986, 1985, 1980, 1976, 1975, 1971, 1970, 1968, 1965, 1964, 1961, 1957, 1953, 1949, 1940, 1930, 1926
171 E THOUSAND OAKS BLVD	2020, 2017, 2010, 2005, 2002, 2000, 1996, 1995, 1993, 1992, 1986, 1985, 1980, 1976, 1975, 1971, 1970, 1968, 1965, 1964, 1961, 1957, 1953, 1949, 1940, 1930, 1926
171 E THOUSAND OAKS BLVD	2020, 2017, 2014, 2010, 2005, 2002, 2000, 1996, 1995, 1993, 1986, 1985, 1980, 1976, 1975, 1971, 1970, 1968, 1965, 1964, 1961, 1957, 1953, 1949, 1940, 1930, 1926
171 E THOUSAND OAKS BLVD	2020, 2017, 2014, 2010, 2005, 2002, 2000, 1996, 1993, 1992, 1986, 1985, 1980, 1976, 1975, 1971, 1970, 1968, 1965, 1964, 1961, 1957, 1953, 1949, 1940, 1930, 1926
171 E THOUSND OKS BL	2020, 2017, 2014, 2010, 2005, 2002, 1996, 1995, 1993, 1992, 1986, 1985, 1980, 1976, 1975, 1971, 1970, 1968, 1965, 1964, 1961, 1957, 1953, 1949, 1940, 1930, 1926
171 MOORPARK RD	2020, 2017, 2014, 2010, 2005, 2000, 1996, 1995, 1993, 1992, 1986, 1985, 1980, 1976, 1975, 1971, 1970, 1968, 1965, 1964, 1961, 1957, 1953, 1949, 1940, 1930, 1926
171 MOORPARK RD	2020, 2017, 2014, 2010, 2005, 2002, 2000, 1996, 1995, 1993, 1992, 1985, 1980, 1976, 1975, 1971, 1970, 1968, 1965, 1964, 1961, 1957, 1953, 1949, 1940, 1930, 1926
171 MOORPARK RD	2020, 2017, 2014, 2010, 2005, 2002, 2000, 1996, 1995, 1993, 1992, 1986, 1980, 1976, 1975, 1971, 1970, 1968, 1965, 1964, 1961, 1957, 1953, 1949, 1940, 1930, 1926

FINDINGS

Address Researched	Address Not Identified in Research Source
171 MOORPARK RD	2020, 2017, 2014, 2010, 2005, 2002, 2000, 1996, 1995, 1993, 1992, 1986, 1985, 1980, 1976, 1971, 1970, 1968, 1965, 1964, 1961, 1957, 1953, 1949, 1940, 1930, 1926
171 MOORPARK RD	2020, 2017, 2014, 2010, 2005, 2002, 2000, 1996, 1995, 1993, 1992, 1986, 1985, 1976, 1975, 1971, 1970, 1968, 1965, 1964, 1961, 1957, 1953, 1949, 1940, 1930, 1926
171 MOORPARK RD	2020, 2017, 2014, 2010, 2005, 2002, 2000, 1996, 1995, 1993, 1992, 1986, 1985, 1980, 1976, 1975, 1971, 1968, 1965, 1964, 1961, 1957, 1953, 1949, 1940, 1930, 1926
171 THOUSAND OAKS BLVD	2020, 2017, 2014, 2010, 2005, 2002, 2000, 1996, 1995, 1993, 1992, 1986, 1980, 1976, 1975, 1971, 1970, 1968, 1965, 1964, 1961, 1957, 1953, 1949, 1940, 1930, 1926
171 THOUSAND OAKS BLVD	2020, 2017, 2014, 2010, 2005, 2002, 2000, 1996, 1995, 1993, 1992, 1986, 1985, 1976, 1975, 1971, 1970, 1968, 1965, 1964, 1961, 1957, 1953, 1949, 1940, 1930, 1926
171 THOUSAND OAKS BLVD	2020, 2017, 2014, 2010, 2005, 2002, 2000, 1996, 1995, 1993, 1992, 1985, 1980, 1976, 1975, 1971, 1970, 1968, 1965, 1964, 1961, 1957, 1953, 1949, 1940, 1930, 1926
171 THOUSAND OAKS BLVD	2020, 2017, 2014, 2010, 2005, 2002, 2000, 1996, 1995, 1992, 1986, 1985, 1980, 1976, 1975, 1971, 1970, 1968, 1965, 1964, 1961, 1957, 1953, 1949, 1940, 1930, 1926
171 THOUSAND OAKS BLVD	2020, 2017, 2014, 2010, 2005, 2000, 1996, 1995, 1993, 1992, 1986, 1985, 1980, 1976, 1975, 1971, 1970, 1968, 1965, 1964, 1961, 1957, 1953, 1949, 1940, 1930, 1926
171 THOUSAND OAKS BLVD	2020, 2017, 2014, 2010, 2005, 2002, 2000, 1996, 1995, 1993, 1992, 1986, 1985, 1980, 1976, 1975, 1971, 1970, 1968, 1965, 1961, 1957, 1953, 1949, 1940, 1930, 1926
172 MOORPARK RD	2020, 2017, 2014, 2010, 2005, 2000, 1996, 1995, 1993, 1992, 1986, 1985, 1980, 1976, 1975, 1971, 1970, 1968, 1965, 1964, 1961, 1957, 1953, 1949, 1940, 1930, 1926
172 MOORPARK RD	2020, 2017, 2014, 2010, 2005, 2002, 2000, 1996, 1995, 1992, 1986, 1985, 1980, 1976, 1975, 1971, 1970, 1968, 1965, 1964, 1961, 1957, 1953, 1949, 1940, 1930, 1926
172 MOORPARK RD	2020, 2017, 2014, 2010, 2005, 2002, 2000, 1996, 1995, 1993, 1992, 1986, 1980, 1976, 1975, 1971, 1970, 1968, 1965, 1964, 1961, 1957, 1953, 1949, 1940, 1930, 1926
172 MOORPARK RD	2020, 2017, 2014, 2010, 2005, 2002, 2000, 1996, 1995, 1993, 1992, 1985, 1980, 1976, 1975, 1971, 1970, 1968, 1965, 1964, 1961, 1957, 1953, 1949, 1940, 1930, 1926
172 MOORPARK RD	2020, 2017, 2014, 2010, 2005, 2002, 2000, 1996, 1995, 1993, 1992, 1986, 1985, 1976, 1975, 1971, 1970, 1968, 1965, 1964, 1961, 1957, 1953, 1949, 1940, 1930, 1926
172 N MOORPARK RD	2020, 2017, 2014, 2010, 2005, 2002, 2000, 1996, 1995, 1993, 1986, 1985, 1980, 1976, 1975, 1971, 1970, 1968, 1965, 1964, 1961, 1957, 1953, 1949, 1940, 1930, 1926
172 N MOORPARK RD	2020, 2017, 2014, 2010, 2005, 2002, 2000, 1996, 1993, 1992, 1986, 1985, 1980, 1976, 1975, 1971, 1970, 1968, 1965, 1964, 1961, 1957, 1953, 1949, 1940, 1930, 1926

FINDINGS

Address Researched	Address Not Identified in Research Source
172 N MOORPARK RD	2020, 2017, 2014, 2010, 2002, 2000, 1996, 1995, 1993, 1992, 1986, 1985, 1980, 1976, 1975, 1971, 1970, 1968, 1965, 1964, 1961, 1957, 1953, 1949, 1940, 1930, 1926
172 N MOORPARK RD	2020, 2017, 2014, 2010, 2005, 2002, 1996, 1995, 1993, 1992, 1986, 1985, 1980, 1976, 1975, 1971, 1970, 1968, 1965, 1964, 1961, 1957, 1953, 1949, 1940, 1930, 1926
172 N MOORPARK RD	2020, 2017, 2014, 2005, 2002, 2000, 1996, 1995, 1993, 1992, 1986, 1985, 1980, 1976, 1975, 1971, 1970, 1968, 1965, 1964, 1961, 1957, 1953, 1949, 1940, 1930, 1926
172 N MOORPARK RD	2020, 2017, 2010, 2005, 2002, 2000, 1996, 1995, 1993, 1992, 1986, 1985, 1980, 1976, 1975, 1971, 1970, 1968, 1965, 1964, 1961, 1957, 1953, 1949, 1940, 1930, 1926
172 N MOORPARK RD	2017, 2014, 2010, 2005, 2002, 2000, 1996, 1995, 1993, 1992, 1986, 1985, 1980, 1976, 1975, 1971, 1970, 1968, 1965, 1964, 1961, 1957, 1953, 1949, 1940, 1930, 1926
172 N MOORPARK RD	2020, 2014, 2010, 2005, 2002, 2000, 1996, 1995, 1993, 1992, 1986, 1985, 1980, 1976, 1975, 1971, 1970, 1968, 1965, 1964, 1961, 1957, 1953, 1949, 1940, 1930, 1926
173 MOORPARK RD	2020, 2017, 2014, 2010, 2005, 2000, 1996, 1995, 1993, 1992, 1986, 1985, 1980, 1976, 1975, 1971, 1970, 1968, 1965, 1964, 1961, 1957, 1953, 1949, 1940, 1930, 1926
173 MOORPARK RD	2020, 2017, 2014, 2010, 2005, 2002, 2000, 1996, 1995, 1992, 1986, 1985, 1980, 1976, 1975, 1971, 1970, 1968, 1965, 1964, 1961, 1957, 1953, 1949, 1940, 1930, 1926
173 MOORPARK RD	2020, 2017, 2014, 2010, 2005, 2002, 2000, 1996, 1995, 1993, 1992, 1985, 1980, 1976, 1975, 1971, 1970, 1968, 1965, 1964, 1961, 1957, 1953, 1949, 1940, 1930, 1926
173 MOORPARK RD	2020, 2017, 2014, 2010, 2005, 2002, 2000, 1996, 1995, 1993, 1992, 1986, 1980, 1976, 1975, 1971, 1970, 1968, 1965, 1964, 1961, 1957, 1953, 1949, 1940, 1930, 1926
173 MOORPARK RD	2020, 2017, 2014, 2010, 2005, 2002, 2000, 1996, 1995, 1993, 1992, 1986, 1985, 1976, 1975, 1971, 1970, 1968, 1965, 1964, 1961, 1957, 1953, 1949, 1940, 1930, 1926
173 MOORPARK RD	2020, 2017, 2014, 2010, 2005, 2002, 2000, 1996, 1995, 1993, 1992, 1986, 1985, 1980, 1976, 1971, 1970, 1968, 1965, 1964, 1961, 1957, 1953, 1949, 1940, 1930, 1926
173 MOORPARK RD	2020, 2017, 2014, 2010, 2005, 2002, 2000, 1996, 1995, 1993, 1992, 1986, 1985, 1980, 1976, 1975, 1971, 1968, 1965, 1964, 1961, 1957, 1953, 1949, 1940, 1930, 1926
173 MOORPARK RD	2020, 2017, 2014, 2010, 2005, 2002, 2000, 1996, 1995, 1993, 1992, 1986, 1985, 1980, 1976, 1975, 1971, 1970, 1968, 1965, 1961, 1957, 1953, 1949, 1940, 1930, 1926
173 MOORPARK RD	2020, 2017, 2014, 2010, 2005, 2002, 2000, 1996, 1995, 1993, 1992, 1986, 1985, 1980, 1976, 1975, 1971, 1970, 1968, 1965, 1964, 1957, 1953, 1949, 1940, 1930, 1926
173 N MOORPARK RD	2020, 2017, 2014, 2010, 2005, 2002, 2000, 1996, 1995, 1993, 1986, 1985, 1980, 1976, 1975, 1971, 1970, 1968, 1965, 1964, 1961, 1957, 1953, 1949, 1940, 1930, 1926

FINDINGS

Address Researched	Address Not Identified in Research Source
173 N MOORPARK RD	2020, 2017, 2014, 2010, 2005, 2002, 2000, 1996, 1993, 1992, 1986, 1985, 1980, 1976, 1975, 1971, 1970, 1968, 1965, 1964, 1961, 1957, 1953, 1949, 1940, 1930, 1926
173 N MOORPARK RD	2020, 2017, 2014, 2010, 2002, 2000, 1996, 1995, 1993, 1992, 1986, 1985, 1980, 1976, 1975, 1971, 1970, 1968, 1965, 1964, 1961, 1957, 1953, 1949, 1940, 1930, 1926
173 N MOORPARK RD	2020, 2017, 2014, 2010, 2005, 2002, 1996, 1995, 1993, 1992, 1986, 1985, 1980, 1976, 1975, 1971, 1970, 1968, 1965, 1964, 1961, 1957, 1953, 1949, 1940, 1930, 1926
173 N MOORPARK RD	2020, 2014, 2010, 2005, 2002, 2000, 1996, 1995, 1993, 1992, 1986, 1985, 1980, 1976, 1975, 1971, 1970, 1968, 1965, 1964, 1961, 1957, 1953, 1949, 1940, 1930, 1926
173 N MOORPARK RD	2020, 2017, 2010, 2005, 2002, 2000, 1996, 1995, 1993, 1992, 1986, 1985, 1980, 1976, 1975, 1971, 1970, 1968, 1965, 1964, 1961, 1957, 1953, 1949, 1940, 1930, 1926
173 N MOORPARK RD	2020, 2017, 2014, 2005, 2002, 2000, 1996, 1995, 1993, 1992, 1986, 1985, 1980, 1976, 1975, 1971, 1970, 1968, 1965, 1964, 1961, 1957, 1953, 1949, 1940, 1930, 1926
177 THOUSAND OAKS BLVD	2020, 2017, 2014, 2010, 2005, 2002, 2000, 1996, 1995, 1993, 1992, 1986, 1985, 1980, 1976, 1975, 1971, 1968, 1965, 1964, 1961, 1957, 1953, 1949, 1940, 1930, 1926
179 MOORPARK RD	2020, 2017, 2014, 2010, 2005, 2002, 2000, 1996, 1995, 1993, 1992, 1986, 1985, 1980, 1976, 1975, 1971, 1970, 1968, 1965, 1961, 1957, 1953, 1949, 1940, 1930, 1926
179 MOORPARK RD	2020, 2017, 2014, 2010, 2005, 2002, 2000, 1996, 1995, 1993, 1992, 1986, 1985, 1980, 1976, 1971, 1970, 1968, 1965, 1964, 1961, 1957, 1953, 1949, 1940, 1930, 1926
179 MOORPARK RD	2020, 2017, 2014, 2010, 2005, 2002, 2000, 1996, 1995, 1993, 1992, 1986, 1985, 1976, 1975, 1971, 1970, 1968, 1965, 1964, 1961, 1957, 1953, 1949, 1940, 1930, 1926
179 MOORPARK RD	2020, 2017, 2014, 2010, 2005, 2002, 2000, 1996, 1995, 1992, 1986, 1985, 1980, 1976, 1975, 1971, 1970, 1968, 1965, 1964, 1961, 1957, 1953, 1949, 1940, 1930, 1926
179 MOORPARK RD	2020, 2017, 2014, 2010, 2005, 2002, 2000, 1996, 1995, 1993, 1992, 1985, 1980, 1976, 1975, 1971, 1970, 1968, 1965, 1964, 1961, 1957, 1953, 1949, 1940, 1930, 1926
179 MOORPARK RD	2020, 2017, 2014, 2010, 2005, 2002, 2000, 1996, 1995, 1993, 1992, 1986, 1985, 1980, 1976, 1975, 1971, 1970, 1968, 1965, 1964, 1957, 1953, 1949, 1940, 1930, 1926
179 N MOORPARK RD	2020, 2017, 2014, 2010, 2005, 2002, 2000, 1996, 1995, 1993, 1986, 1985, 1980, 1976, 1975, 1971, 1970, 1968, 1965, 1964, 1961, 1957, 1953, 1949, 1940, 1930, 1926
179 N MOORPARK RD	2020, 2017, 2014, 2010, 2005, 2002, 2000, 1996, 1993, 1992, 1986, 1985, 1980, 1976, 1975, 1971, 1970, 1968, 1965, 1964, 1961, 1957, 1953, 1949, 1940, 1930, 1926
179 N MOORPARK RD	2020, 2017, 2014, 2005, 2002, 2000, 1996, 1995, 1993, 1992, 1986, 1985, 1980, 1976, 1975, 1971, 1970, 1968, 1965, 1964, 1961, 1957, 1953, 1949, 1940, 1930, 1926

FINDINGS

Address Researched	Address Not Identified in Research Source
179 N MOORPARK RD	2020, 2017, 2010, 2005, 2002, 2000, 1996, 1995, 1993, 1992, 1986, 1985, 1980, 1976, 1975, 1971, 1970, 1968, 1965, 1964, 1961, 1957, 1953, 1949, 1940, 1930, 1926
179 N MOORPARK RD	2020, 2014, 2010, 2005, 2002, 2000, 1996, 1995, 1993, 1992, 1986, 1985, 1980, 1976, 1975, 1971, 1970, 1968, 1965, 1964, 1961, 1957, 1953, 1949, 1940, 1930, 1926
179 N MOORPARK RD	2020, 2017, 2014, 2010, 2005, 2002, 1996, 1995, 1993, 1992, 1986, 1985, 1980, 1976, 1975, 1971, 1970, 1968, 1965, 1964, 1961, 1957, 1953, 1949, 1940, 1930, 1926
179 N MOORPARK RD	2020, 2017, 2014, 2010, 2002, 2000, 1996, 1995, 1993, 1992, 1986, 1985, 1980, 1976, 1975, 1971, 1970, 1968, 1965, 1964, 1961, 1957, 1953, 1949, 1940, 1930, 1926
18 E THOUSAND OAKS BLVD	2020, 2017, 2014, 2005, 2002, 2000, 1996, 1995, 1993, 1992, 1986, 1985, 1980, 1976, 1975, 1971, 1970, 1968, 1965, 1964, 1961, 1957, 1953, 1949, 1940, 1930, 1926
180 BRAZIL ST	2020, 2017, 2014, 2010, 2002, 2000, 1996, 1995, 1993, 1992, 1986, 1985, 1980, 1976, 1975, 1971, 1970, 1968, 1965, 1964, 1961, 1957, 1953, 1949, 1940, 1930, 1926
180 BRAZIL ST	2020, 2017, 2014, 2010, 2005, 2002, 2000, 1996, 1993, 1992, 1986, 1985, 1980, 1976, 1975, 1971, 1970, 1968, 1965, 1964, 1961, 1957, 1953, 1949, 1940, 1930, 1926
180 BRAZIL ST	2020, 2017, 2014, 2010, 2005, 2000, 1996, 1995, 1993, 1992, 1986, 1985, 1980, 1976, 1975, 1971, 1970, 1968, 1965, 1964, 1961, 1957, 1953, 1949, 1940, 1930, 1926
180 BRAZIL ST	2020, 2017, 2014, 2010, 2005, 2002, 1996, 1995, 1993, 1992, 1986, 1985, 1980, 1976, 1975, 1971, 1970, 1968, 1965, 1964, 1961, 1957, 1953, 1949, 1940, 1930, 1926
180 BRAZIL ST	2020, 2014, 2010, 2005, 2002, 2000, 1996, 1995, 1993, 1992, 1986, 1985, 1980, 1976, 1975, 1971, 1970, 1968, 1965, 1964, 1961, 1957, 1953, 1949, 1940, 1930, 1926
180 BRAZIL ST	2020, 2017, 2010, 2005, 2002, 2000, 1996, 1995, 1993, 1992, 1986, 1985, 1980, 1976, 1975, 1971, 1970, 1968, 1965, 1964, 1961, 1957, 1953, 1949, 1940, 1930, 1926
180 BRAZIL ST	2020, 2017, 2014, 2005, 2002, 2000, 1996, 1995, 1993, 1992, 1986, 1985, 1980, 1976, 1975, 1971, 1970, 1968, 1965, 1964, 1961, 1957, 1953, 1949, 1940, 1930, 1926
180 BRAZIL ST	2020, 2017, 2014, 2010, 2005, 2002, 2000, 1996, 1995, 1993, 1986, 1985, 1980, 1976, 1975, 1971, 1970, 1968, 1965, 1964, 1961, 1957, 1953, 1949, 1940, 1930, 1926
180 BRAZIL ST	2020, 2017, 2014, 2010, 2005, 2002, 2000, 1996, 1995, 1992, 1986, 1985, 1980, 1976, 1975, 1971, 1970, 1968, 1965, 1964, 1961, 1957, 1953, 1949, 1940, 1930, 1926
180 BRAZIL ST	2020, 2017, 2014, 2010, 2005, 2002, 2000, 1996, 1995, 1993, 1992, 1985, 1980, 1976, 1975, 1971, 1970, 1968, 1965, 1964, 1961, 1957, 1953, 1949, 1940, 1930, 1926
180 BRAZIL ST	2020, 2017, 2014, 2010, 2005, 2002, 2000, 1996, 1995, 1993, 1992, 1986, 1980, 1976, 1975, 1971, 1970, 1968, 1965, 1964, 1961, 1957, 1953, 1949, 1940, 1930, 1926

FINDINGS

Address Researched	Address Not Identified in Research Source
180 BRAZIL ST	2020, 2017, 2014, 2010, 2005, 2002, 2000, 1996, 1995, 1993, 1992, 1986, 1985, 1976, 1975, 1971, 1970, 1968, 1965, 1964, 1961, 1957, 1953, 1949, 1940, 1930, 1926
180 MOORPARK RD	2020, 2017, 2014, 2010, 2005, 2002, 2000, 1996, 1995, 1993, 1992, 1986, 1985, 1980, 1976, 1971, 1970, 1968, 1965, 1964, 1961, 1957, 1953, 1949, 1940, 1930, 1926
180 MOORPARK RD	2020, 2017, 2014, 2010, 2005, 2002, 2000, 1996, 1995, 1993, 1992, 1986, 1985, 1976, 1975, 1971, 1970, 1968, 1965, 1964, 1961, 1957, 1953, 1949, 1940, 1930, 1926
180 MOORPARK RD	2020, 2017, 2014, 2010, 2005, 2002, 2000, 1996, 1995, 1993, 1992, 1986, 1985, 1980, 1976, 1975, 1971, 1970, 1965, 1964, 1961, 1957, 1953, 1949, 1940, 1930, 1926
180 MOORPARK RD	2020, 2017, 2014, 2010, 2005, 2002, 2000, 1996, 1995, 1993, 1992, 1986, 1985, 1980, 1976, 1975, 1971, 1968, 1965, 1964, 1961, 1957, 1953, 1949, 1940, 1930, 1926
180 MOORPARK RD	2020, 2017, 2014, 2010, 2005, 2002, 2000, 1996, 1995, 1993, 1992, 1986, 1980, 1976, 1975, 1971, 1970, 1968, 1965, 1964, 1961, 1957, 1953, 1949, 1940, 1930, 1926
180 MOORPARK RD	2020, 2017, 2014, 2010, 2005, 2002, 2000, 1996, 1995, 1993, 1992, 1985, 1980, 1976, 1975, 1971, 1970, 1968, 1965, 1964, 1961, 1957, 1953, 1949, 1940, 1930, 1926
180 MOORPARK RD	2020, 2017, 2014, 2010, 2005, 2002, 2000, 1996, 1995, 1992, 1986, 1985, 1980, 1976, 1975, 1971, 1970, 1968, 1965, 1964, 1961, 1957, 1953, 1949, 1940, 1930, 1926
180 MOORPARK RD	2020, 2017, 2014, 2010, 2005, 2000, 1996, 1995, 1993, 1992, 1986, 1985, 1980, 1976, 1975, 1971, 1970, 1968, 1965, 1964, 1961, 1957, 1953, 1949, 1940, 1930, 1926
180 N MOORPARK RD	2020, 2017, 2014, 2010, 2002, 2000, 1996, 1995, 1993, 1992, 1986, 1985, 1980, 1976, 1975, 1971, 1970, 1968, 1965, 1964, 1961, 1957, 1953, 1949, 1940, 1930, 1926
180 N MOORPARK RD	2020, 2017, 2014, 2010, 2005, 2002, 1996, 1995, 1993, 1992, 1986, 1985, 1980, 1976, 1975, 1971, 1970, 1968, 1965, 1964, 1961, 1957, 1953, 1949, 1940, 1930, 1926
180 N MOORPARK RD	2020, 2017, 2014, 2005, 2002, 2000, 1996, 1995, 1993, 1992, 1986, 1985, 1980, 1976, 1975, 1971, 1970, 1968, 1965, 1964, 1961, 1957, 1953, 1949, 1940, 1930, 1926
180 N MOORPARK RD	2020, 2017, 2010, 2005, 2002, 2000, 1996, 1995, 1993, 1992, 1986, 1985, 1980, 1976, 1975, 1971, 1970, 1968, 1965, 1964, 1961, 1957, 1953, 1949, 1940, 1930, 1926
180 N MOORPARK RD	2020, 2014, 2010, 2005, 2002, 2000, 1996, 1995, 1993, 1992, 1986, 1985, 1980, 1976, 1975, 1971, 1970, 1968, 1965, 1964, 1961, 1957, 1953, 1949, 1940, 1930, 1926
180 N MOORPARK RD	2017, 2014, 2010, 2005, 2002, 2000, 1996, 1995, 1993, 1992, 1986, 1985, 1980, 1976, 1975, 1971, 1970, 1968, 1965, 1964, 1961, 1957, 1953, 1949, 1940, 1930, 1926
180 N MOORPARK RD	2020, 2017, 2014, 2010, 2005, 2002, 2000, 1996, 1995, 1993, 1986, 1985, 1980, 1976, 1975, 1971, 1970, 1968, 1965, 1964, 1961, 1957, 1953, 1949, 1940, 1930, 1926

FINDINGS

Address Researched	Address Not Identified in Research Source
180 N MOORPRK RD	2020, 2017, 2014, 2010, 2005, 2002, 1996, 1995, 1993, 1992, 1986, 1985, 1980, 1976, 1975, 1971, 1970, 1968, 1965, 1964, 1961, 1957, 1953, 1949, 1940, 1930, 1926
180 THOUSAND OAKS BLVD	2020, 2017, 2014, 2010, 2005, 2002, 2000, 1996, 1995, 1993, 1992, 1986, 1985, 1980, 1976, 1971, 1970, 1968, 1965, 1964, 1961, 1957, 1953, 1949, 1940, 1930, 1926
181 MOORPARK RCL	2020, 2017, 2014, 2010, 2005, 2002, 2000, 1996, 1995, 1993, 1992, 1986, 1985, 1980, 1976, 1975, 1971, 1970, 1968, 1965, 1961, 1957, 1953, 1949, 1940, 1930, 1926
181 MOORPARK RD	2020, 2017, 2014, 2010, 2005, 2002, 2000, 1996, 1995, 1993, 1992, 1986, 1985, 1980, 1976, 1975, 1971, 1970, 1968, 1965, 1961, 1957, 1953, 1949, 1940, 1930, 1926
181 MOORPARK RD	2020, 2017, 2014, 2010, 2005, 2002, 2000, 1996, 1995, 1993, 1992, 1986, 1985, 1980, 1976, 1971, 1970, 1968, 1965, 1964, 1961, 1957, 1953, 1949, 1940, 1930, 1926
181 MOORPARK RD	2020, 2017, 2014, 2010, 2005, 2000, 1996, 1995, 1993, 1992, 1986, 1985, 1980, 1976, 1975, 1971, 1970, 1968, 1965, 1964, 1961, 1957, 1953, 1949, 1940, 1930, 1926
181 MOORPRK RD	2020, 2017, 2014, 2010, 2005, 2002, 2000, 1996, 1995, 1993, 1992, 1986, 1985, 1976, 1975, 1971, 1970, 1968, 1965, 1964, 1961, 1957, 1953, 1949, 1940, 1930, 1926
181 THOUSAND OAKS BLVD	2020, 2017, 2014, 2010, 2005, 2002, 2000, 1996, 1995, 1993, 1992, 1986, 1985, 1980, 1976, 1971, 1970, 1968, 1965, 1964, 1961, 1957, 1953, 1949, 1940, 1930, 1926
183 MOORPARK RD	2020, 2017, 2014, 2010, 2005, 2002, 2000, 1996, 1995, 1993, 1992, 1986, 1985, 1980, 1976, 1975, 1971, 1970, 1968, 1965, 1961, 1957, 1953, 1949, 1940, 1930, 1926
183 MOORPARK RD	2020, 2017, 2014, 2010, 2005, 2002, 2000, 1996, 1995, 1993, 1992, 1986, 1985, 1980, 1976, 1971, 1970, 1968, 1965, 1964, 1961, 1957, 1953, 1949, 1940, 1930, 1926
183 MOORPARK RD	2020, 2017, 2014, 2010, 2005, 2000, 1996, 1995, 1993, 1992, 1986, 1985, 1980, 1976, 1975, 1971, 1970, 1968, 1965, 1964, 1961, 1957, 1953, 1949, 1940, 1930, 1926
183 MOORPARK RD	2020, 2017, 2014, 2010, 2005, 2002, 2000, 1996, 1995, 1993, 1992, 1986, 1985, 1980, 1976, 1975, 1971, 1970, 1968, 1965, 1964, 1957, 1953, 1949, 1940, 1930, 1926
183 MOORPRK RD	2020, 2017, 2014, 2010, 2005, 2002, 2000, 1996, 1995, 1993, 1992, 1986, 1985, 1980, 1976, 1971, 1970, 1968, 1965, 1964, 1961, 1957, 1953, 1949, 1940, 1930, 1926
184 MOORPARK RD	2020, 2017, 2014, 2010, 2005, 2000, 1996, 1995, 1993, 1992, 1986, 1985, 1980, 1976, 1975, 1971, 1970, 1968, 1965, 1964, 1961, 1957, 1953, 1949, 1940, 1930, 1926
185 E THOUSAND OAKS BLVD	2020, 2017, 2014, 2005, 2002, 2000, 1996, 1995, 1993, 1992, 1986, 1985, 1980, 1976, 1975, 1971, 1970, 1968, 1965, 1964, 1961, 1957, 1953, 1949, 1940, 1930, 1926
185 MOORPARK RD	2020, 2017, 2014, 2010, 2005, 2002, 2000, 1996, 1995, 1993, 1992, 1986, 1985, 1980, 1976, 1975, 1971, 1970, 1968, 1965, 1961, 1957, 1953, 1949, 1940, 1930, 1926

FINDINGS

Address Researched	Address Not Identified in Research Source
185 MOORPARK RD	2020, 2017, 2014, 2010, 2005, 2002, 2000, 1996, 1995, 1993, 1992, 1986, 1985, 1980, 1976, 1975, 1971, 1968, 1965, 1964, 1961, 1957, 1953, 1949, 1940, 1930, 1926
185 MOORPARK RD	2020, 2017, 2014, 2010, 2005, 2002, 2000, 1996, 1995, 1993, 1992, 1986, 1985, 1980, 1976, 1971, 1970, 1968, 1965, 1964, 1961, 1957, 1953, 1949, 1940, 1930, 1926
185 MOORPARK RD	2020, 2017, 2014, 2010, 2005, 2002, 2000, 1996, 1995, 1993, 1992, 1986, 1985, 1980, 1976, 1975, 1971, 1970, 1968, 1965, 1964, 1957, 1953, 1949, 1940, 1930, 1926
185 MOORPRK RD	2020, 2017, 2014, 2010, 2005, 2002, 2000, 1996, 1995, 1993, 1992, 1986, 1980, 1976, 1975, 1971, 1970, 1968, 1965, 1964, 1961, 1957, 1953, 1949, 1940, 1930, 1926
185 MOORPRK RD	2020, 2017, 2014, 2010, 2005, 2002, 2000, 1996, 1995, 1993, 1992, 1985, 1980, 1976, 1975, 1971, 1970, 1968, 1965, 1964, 1961, 1957, 1953, 1949, 1940, 1930, 1926
187 H MOORPARK RD	2020, 2017, 2014, 2010, 2005, 2002, 2000, 1996, 1995, 1993, 1992, 1986, 1985, 1980, 1976, 1975, 1971, 1970, 1968, 1965, 1961, 1957, 1953, 1949, 1940, 1930, 1926
187 H MOORPRK RD	2020, 2017, 2014, 2010, 2005, 2002, 2000, 1996, 1995, 1993, 1992, 1986, 1985, 1980, 1976, 1975, 1971, 1968, 1965, 1964, 1961, 1957, 1953, 1949, 1940, 1930, 1926
187 MOORPARK RD	2020, 2017, 2014, 2010, 2005, 2002, 2000, 1996, 1995, 1993, 1992, 1986, 1985, 1980, 1976, 1975, 1971, 1968, 1965, 1964, 1961, 1957, 1953, 1949, 1940, 1930, 1926
187 MOORPARK RD	2020, 2017, 2014, 2010, 2005, 2002, 2000, 1996, 1995, 1993, 1992, 1986, 1985, 1980, 1976, 1975, 1971, 1970, 1968, 1965, 1961, 1957, 1953, 1949, 1940, 1930, 1926
187 MOORPARK RD	2020, 2017, 2014, 2010, 2005, 2002, 2000, 1996, 1995, 1993, 1992, 1986, 1985, 1980, 1976, 1971, 1970, 1968, 1965, 1964, 1961, 1957, 1953, 1949, 1940, 1930, 1926
187 MOORPARK RD	2020, 2017, 2014, 2010, 2005, 2002, 2000, 1996, 1995, 1993, 1992, 1986, 1980, 1976, 1975, 1971, 1970, 1968, 1965, 1964, 1961, 1957, 1953, 1949, 1940, 1930, 1926
187 MOORPARK RD	2020, 2017, 2014, 2010, 2005, 2002, 2000, 1996, 1995, 1993, 1992, 1985, 1980, 1976, 1975, 1971, 1970, 1968, 1965, 1964, 1961, 1957, 1953, 1949, 1940, 1930, 1926
187 MOORPARK RD	2020, 2017, 2014, 2010, 2005, 2002, 2000, 1996, 1995, 1992, 1986, 1985, 1980, 1976, 1975, 1971, 1970, 1968, 1965, 1964, 1961, 1957, 1953, 1949, 1940, 1930, 1926
187 MOORPARK RD	2020, 2017, 2014, 2010, 2005, 2002, 2000, 1996, 1995, 1993, 1992, 1986, 1985, 1980, 1976, 1975, 1971, 1968, 1965, 1964, 1957, 1953, 1949, 1940, 1930, 1926
187 MOORPRK RD	2020, 2017, 2014, 2010, 2005, 2002, 2000, 1996, 1995, 1993, 1992, 1986, 1985, 1980, 1976, 1975, 1971, 1968, 1965, 1964, 1961, 1957, 1953, 1949, 1940, 1930, 1926
187 MOORPRK RD	2020, 2017, 2014, 2010, 2005, 2002, 2000, 1996, 1995, 1993, 1992, 1986, 1985, 1980, 1976, 1971, 1970, 1968, 1965, 1964, 1961, 1957, 1953, 1949, 1940, 1930, 1926

FINDINGS

Address Researched	Address Not Identified in Research Source
187 MOORPRK RD	2020, 2017, 2014, 2010, 2005, 2002, 2000, 1996, 1995, 1993, 1992, 1986, 1985, 1976, 1975, 1971, 1970, 1968, 1965, 1964, 1961, 1957, 1953, 1949, 1940, 1930, 1926
187 N MOORPARK RD	2020, 2017, 2014, 2010, 2005, 2002, 2000, 1996, 1993, 1992, 1986, 1985, 1980, 1976, 1975, 1971, 1970, 1968, 1965, 1964, 1961, 1957, 1953, 1949, 1940, 1930, 1926
187 N MOORPARK RD	2020, 2017, 2014, 2010, 2005, 2002, 2000, 1996, 1995, 1993, 1986, 1985, 1980, 1976, 1975, 1971, 1970, 1968, 1965, 1964, 1961, 1957, 1953, 1949, 1940, 1930, 1926
189 MOORPARK RD	2020, 2017, 2014, 2010, 2005, 2002, 2000, 1996, 1995, 1993, 1992, 1986, 1985, 1980, 1976, 1975, 1971, 1970, 1968, 1965, 1961, 1957, 1953, 1949, 1940, 1930, 1926
189 MOORPARK RD	2020, 2017, 2014, 2010, 2005, 2002, 2000, 1996, 1995, 1993, 1992, 1986, 1985, 1980, 1976, 1975, 1971, 1968, 1965, 1964, 1961, 1957, 1953, 1949, 1940, 1930, 1926
189 MOORPARK RD	2020, 2017, 2014, 2010, 2005, 2002, 2000, 1996, 1995, 1993, 1992, 1986, 1985, 1980, 1976, 1971, 1970, 1968, 1965, 1964, 1961, 1957, 1953, 1949, 1940, 1930, 1926
189 MOORPARK RD	2020, 2017, 2014, 2010, 2005, 2002, 2000, 1996, 1995, 1993, 1992, 1986, 1985, 1980, 1976, 1975, 1971, 1970, 1968, 1965, 1964, 1957, 1953, 1949, 1940, 1930, 1926
19 E HILLCREST DR	2020, 2017, 2014, 2010, 2005, 2002, 2000, 1996, 1995, 1993, 1986, 1985, 1980, 1976, 1975, 1971, 1970, 1968, 1965, 1964, 1961, 1957, 1953, 1949, 1940, 1930, 1926
19 E HILLCREST DR	2020, 2017, 2014, 2010, 2005, 2002, 2000, 1996, 1993, 1992, 1986, 1985, 1980, 1976, 1975, 1971, 1970, 1968, 1965, 1964, 1961, 1957, 1953, 1949, 1940, 1930, 1926
19 E HILLCREST DR	2020, 2017, 2014, 2010, 2005, 2002, 1996, 1995, 1993, 1992, 1986, 1985, 1980, 1976, 1975, 1971, 1970, 1968, 1965, 1964, 1961, 1957, 1953, 1949, 1940, 1930, 1926
19 HILLCREST DR	2020, 2017, 2014, 2010, 2005, 2000, 1996, 1995, 1993, 1992, 1986, 1985, 1980, 1976, 1975, 1971, 1970, 1968, 1965, 1964, 1961, 1957, 1953, 1949, 1940, 1930, 1926
19 HILLCREST DR	2020, 2017, 2014, 2010, 2005, 2002, 2000, 1996, 1995, 1992, 1986, 1985, 1980, 1976, 1975, 1971, 1970, 1968, 1965, 1964, 1961, 1957, 1953, 1949, 1940, 1930, 1926
19 HILLCREST DR	2020, 2017, 2014, 2010, 2005, 2002, 2000, 1996, 1995, 1993, 1992, 1985, 1980, 1976, 1975, 1971, 1970, 1968, 1965, 1964, 1961, 1957, 1953, 1949, 1940, 1930, 1926
19 HILLCREST DR	2020, 2017, 2014, 2010, 2005, 2002, 2000, 1996, 1995, 1993, 1992, 1986, 1980, 1976, 1975, 1971, 1970, 1968, 1965, 1964, 1961, 1957, 1953, 1949, 1940, 1930, 1926
19 HILLCREST DR	2020, 2017, 2014, 2010, 2005, 2002, 2000, 1996, 1995, 1993, 1992, 1986, 1985, 1980, 1976, 1971, 1970, 1968, 1965, 1964, 1961, 1957, 1953, 1949, 1940, 1930, 1926
190 BRAZIL ST	2020, 2017, 2014, 2010, 2005, 2002, 2000, 1996, 1995, 1993, 1992, 1985, 1980, 1976, 1975, 1971, 1970, 1968, 1965, 1964, 1961, 1957, 1953, 1949, 1940, 1930, 1926

FINDINGS

Address Researched	Address Not Identified in Research Source
190 BRAZIL ST	2020, 2017, 2014, 2010, 2005, 2002, 2000, 1996, 1995, 1993, 1992, 1986, 1980, 1976, 1975, 1971, 1970, 1968, 1965, 1964, 1961, 1957, 1953, 1949, 1940, 1930, 1926
190 BRAZIL ST	2020, 2017, 2014, 2010, 2005, 2002, 2000, 1996, 1995, 1992, 1986, 1985, 1980, 1976, 1975, 1971, 1970, 1968, 1965, 1964, 1961, 1957, 1953, 1949, 1940, 1930, 1926
190 BRAZIL ST	2020, 2017, 2014, 2010, 2002, 2000, 1996, 1995, 1993, 1992, 1986, 1985, 1980, 1976, 1975, 1971, 1970, 1968, 1965, 1964, 1961, 1957, 1953, 1949, 1940, 1930, 1926
190 BRAZIL ST	2020, 2017, 2014, 2010, 2005, 2002, 1996, 1995, 1993, 1992, 1986, 1985, 1980, 1976, 1975, 1971, 1970, 1968, 1965, 1964, 1961, 1957, 1953, 1949, 1940, 1930, 1926
190 BRAZIL ST	2020, 2017, 2014, 2010, 2005, 2000, 1996, 1995, 1993, 1992, 1986, 1985, 1980, 1976, 1975, 1971, 1970, 1968, 1965, 1964, 1961, 1957, 1953, 1949, 1940, 1930, 1926
190 BRAZIL ST	2020, 2017, 2014, 2010, 2005, 2002, 2000, 1996, 1993, 1992, 1986, 1985, 1980, 1976, 1975, 1971, 1970, 1968, 1965, 1964, 1961, 1957, 1953, 1949, 1940, 1930, 1926
190 BRAZIL ST	2017, 2014, 2010, 2005, 2002, 2000, 1996, 1995, 1993, 1992, 1986, 1985, 1980, 1976, 1975, 1971, 1970, 1968, 1965, 1964, 1961, 1957, 1953, 1949, 1940, 1930, 1926
190 Brazil St	2020, 2017, 2014, 2010, 2005, 2002, 2000, 1996, 1995, 1993, 1992, 1986, 1985, 1980, 1976, 1975, 1971, 1970, 1968, 1965, 1964, 1961, 1957, 1953, 1949, 1940, 1930, 1926
190 BRAZIL ST	2020, 2014, 2010, 2005, 2002, 2000, 1996, 1995, 1993, 1992, 1986, 1985, 1980, 1976, 1975, 1971, 1970, 1968, 1965, 1964, 1961, 1957, 1953, 1949, 1940, 1930, 1926
190 BRAZIL ST	2020, 2017, 2010, 2005, 2002, 2000, 1996, 1995, 1993, 1992, 1986, 1985, 1980, 1976, 1975, 1971, 1970, 1968, 1965, 1964, 1961, 1957, 1953, 1949, 1940, 1930, 1926
190 BRAZIL ST	2020, 2017, 2014, 2005, 2002, 2000, 1996, 1995, 1993, 1992, 1986, 1985, 1980, 1976, 1975, 1971, 1970, 1968, 1965, 1964, 1961, 1957, 1953, 1949, 1940, 1930, 1926
190 E HILLCREST DR	2020, 2017, 2014, 2005, 2002, 2000, 1996, 1995, 1993, 1992, 1986, 1985, 1980, 1976, 1975, 1971, 1970, 1968, 1965, 1964, 1961, 1957, 1953, 1949, 1940, 1930, 1926
190 E HILLCREST DR	2020, 2017, 2010, 2005, 2002, 2000, 1996, 1995, 1993, 1992, 1986, 1985, 1980, 1976, 1975, 1971, 1970, 1968, 1965, 1964, 1961, 1957, 1953, 1949, 1940, 1930, 1926
190 E HILLCREST DR	2017, 2014, 2010, 2005, 2002, 2000, 1996, 1995, 1993, 1992, 1986, 1985, 1980, 1976, 1975, 1971, 1970, 1968, 1965, 1964, 1961, 1957, 1953, 1949, 1940, 1930, 1926
190 E HILLCREST DR	2020, 2017, 2014, 2010, 2005, 2002, 2000, 1996, 1993, 1992, 1986, 1985, 1980, 1976, 1975, 1971, 1970, 1968, 1965, 1964, 1961, 1957, 1953, 1949, 1940, 1930, 1926
190 E HILLCREST DR	2020, 2017, 2014, 2010, 2005, 2002, 1996, 1995, 1993, 1992, 1986, 1985, 1980, 1976, 1975, 1971, 1970, 1968, 1965, 1964, 1961, 1957, 1953, 1949, 1940, 1930, 1926

FINDINGS

Address Researched	Address Not Identified in Research Source
190 E HILLCREST DR	2020, 2017, 2014, 2010, 2002, 2000, 1996, 1995, 1993, 1992, 1986, 1985, 1980, 1976, 1975, 1971, 1970, 1968, 1965, 1964, 1961, 1957, 1953, 1949, 1940, 1930, 1926
190 E HILLCREST DR	2020, 2017, 2014, 2010, 2005, 2002, 2000, 1996, 1995, 1993, 1986, 1985, 1980, 1976, 1975, 1971, 1970, 1968, 1965, 1964, 1961, 1957, 1953, 1949, 1940, 1930, 1926
190 HILLCREST DR	2020, 2017, 2014, 2010, 2005, 2002, 2000, 1996, 1995, 1992, 1986, 1985, 1980, 1976, 1975, 1971, 1970, 1968, 1965, 1964, 1961, 1957, 1953, 1949, 1940, 1930, 1926
190 HILLCREST DR	2020, 2017, 2014, 2010, 2005, 2000, 1996, 1995, 1993, 1992, 1986, 1985, 1980, 1976, 1975, 1971, 1970, 1968, 1965, 1964, 1961, 1957, 1953, 1949, 1940, 1930, 1926
191 MOORPARK RD	2020, 2017, 2014, 2010, 2005, 2002, 2000, 1996, 1995, 1993, 1992, 1986, 1985, 1980, 1976, 1975, 1971, 1970, 1968, 1965, 1961, 1957, 1953, 1949, 1940, 1930, 1926
191 MOORPARK RD	2020, 2017, 2014, 2010, 2005, 2002, 2000, 1996, 1995, 1993, 1992, 1986, 1985, 1980, 1976, 1971, 1970, 1968, 1965, 1964, 1961, 1957, 1953, 1949, 1940, 1930, 1926
193 MOORPARK RD	2020, 2017, 2014, 2010, 2005, 2002, 2000, 1996, 1995, 1993, 1992, 1986, 1985, 1980, 1976, 1971, 1970, 1968, 1965, 1964, 1961, 1957, 1953, 1949, 1940, 1930, 1926
193 MOORPARK RD	2020, 2017, 2014, 2010, 2005, 2002, 2000, 1996, 1995, 1993, 1992, 1986, 1985, 1976, 1975, 1971, 1970, 1968, 1965, 1964, 1961, 1957, 1953, 1949, 1940, 1930, 1926
193 MOORPARK RD	2020, 2017, 2014, 2010, 2005, 2002, 2000, 1996, 1995, 1993, 1992, 1986, 1985, 1980, 1976, 1975, 1971, 1970, 1968, 1965, 1961, 1957, 1953, 1949, 1940, 1930, 1926
193 MOORPARK RD	2020, 2017, 2014, 2010, 2005, 2002, 2000, 1996, 1995, 1992, 1986, 1985, 1980, 1976, 1975, 1971, 1970, 1968, 1965, 1964, 1961, 1957, 1953, 1949, 1940, 1930, 1926
193 MOORPARK RD	2020, 2017, 2014, 2010, 2005, 2002, 2000, 1996, 1995, 1993, 1992, 1986, 1980, 1976, 1975, 1971, 1970, 1968, 1965, 1964, 1961, 1957, 1953, 1949, 1940, 1930, 1926
193 MOORPARK RD	2020, 2017, 2014, 2010, 2005, 2002, 2000, 1996, 1995, 1993, 1992, 1985, 1980, 1976, 1975, 1971, 1970, 1968, 1965, 1964, 1961, 1957, 1953, 1949, 1940, 1930, 1926
193 MOORPARK RD	2020, 2017, 2014, 2010, 2005, 2000, 1996, 1995, 1993, 1992, 1986, 1985, 1980, 1976, 1975, 1971, 1970, 1968, 1965, 1964, 1961, 1957, 1953, 1949, 1940, 1930, 1926
193 MOORPRK RD	2020, 2017, 2014, 2010, 2005, 2002, 2000, 1996, 1995, 1993, 1992, 1985, 1980, 1976, 1975, 1971, 1970, 1968, 1965, 1964, 1961, 1957, 1953, 1949, 1940, 1930, 1926
193 MOORPRK RD	2020, 2017, 2014, 2010, 2005, 2002, 2000, 1996, 1995, 1992, 1986, 1985, 1980, 1976, 1975, 1971, 1970, 1968, 1965, 1964, 1961, 1957, 1953, 1949, 1940, 1930, 1926
193 MOORPRK RD	2020, 2017, 2014, 2010, 2005, 2002, 2000, 1996, 1995, 1993, 1992, 1986, 1985, 1976, 1975, 1971, 1970, 1968, 1965, 1964, 1961, 1957, 1953, 1949, 1940, 1930, 1926

FINDINGS

Address Researched	Address Not Identified in Research Source
193 MOORPRK RD	2020, 2017, 2014, 2010, 2005, 2002, 2000, 1996, 1995, 1993, 1992, 1986, 1980, 1976, 1975, 1971, 1970, 1968, 1965, 1964, 1961, 1957, 1953, 1949, 1940, 1930, 1926
193 N MOORPARK RD	2020, 2017, 2014, 2010, 2005, 2002, 2000, 1996, 1993, 1992, 1986, 1985, 1980, 1976, 1975, 1971, 1970, 1968, 1965, 1964, 1961, 1957, 1953, 1949, 1940, 1930, 1926
193 N MOORPARK RD	2020, 2017, 2014, 2010, 2005, 2002, 2000, 1996, 1995, 1993, 1986, 1985, 1980, 1976, 1975, 1971, 1970, 1968, 1965, 1964, 1961, 1957, 1953, 1949, 1940, 1930, 1926
193 N MOORPARK RD	2020, 2017, 2014, 2010, 2002, 2000, 1996, 1995, 1993, 1992, 1986, 1985, 1980, 1976, 1975, 1971, 1970, 1968, 1965, 1964, 1961, 1957, 1953, 1949, 1940, 1930, 1926
193 N MOORPARK RD	2020, 2017, 2014, 2010, 2005, 2002, 1996, 1995, 1993, 1992, 1986, 1985, 1980, 1976, 1975, 1971, 1970, 1968, 1965, 1964, 1961, 1957, 1953, 1949, 1940, 1930, 1926
193 N MOORPARK RD	2017, 2014, 2010, 2005, 2002, 2000, 1996, 1995, 1993, 1992, 1986, 1985, 1980, 1976, 1975, 1971, 1970, 1968, 1965, 1964, 1961, 1957, 1953, 1949, 1940, 1930, 1926
193 N MOORPARK RD	2020, 2014, 2010, 2005, 2002, 2000, 1996, 1995, 1993, 1992, 1986, 1985, 1980, 1976, 1975, 1971, 1970, 1968, 1965, 1964, 1961, 1957, 1953, 1949, 1940, 1930, 1926
193 N MOORPARK RD	2020, 2017, 2010, 2005, 2002, 2000, 1996, 1995, 1993, 1992, 1986, 1985, 1980, 1976, 1975, 1971, 1970, 1968, 1965, 1964, 1961, 1957, 1953, 1949, 1940, 1930, 1926
193 N MOORPARK RD	2020, 2017, 2014, 2005, 2002, 2000, 1996, 1995, 1993, 1992, 1986, 1985, 1980, 1976, 1975, 1971, 1970, 1968, 1965, 1964, 1961, 1957, 1953, 1949, 1940, 1930, 1926
193 THOUSAND OAKS BLVD	2020, 2017, 2014, 2010, 2005, 2002, 2000, 1996, 1995, 1993, 1992, 1986, 1985, 1980, 1976, 1971, 1970, 1968, 1965, 1964, 1961, 1957, 1953, 1949, 1940, 1930, 1926
194 MOORPARK RD	2020, 2017, 2014, 2010, 2005, 2002, 2000, 1996, 1995, 1993, 1992, 1986, 1985, 1980, 1976, 1975, 1971, 1970, 1965, 1964, 1961, 1957, 1953, 1949, 1940, 1930, 1926
195 MOORPARK RD	2020, 2017, 2014, 2010, 2005, 2002, 2000, 1996, 1995, 1993, 1992, 1986, 1985, 1980, 1976, 1971, 1970, 1968, 1965, 1964, 1961, 1957, 1953, 1949, 1940, 1930, 1926
195 MOORPARK RD	2020, 2017, 2014, 2010, 2005, 2002, 2000, 1996, 1995, 1993, 1992, 1986, 1985, 1980, 1976, 1975, 1971, 1970, 1968, 1965, 1961, 1957, 1953, 1949, 1940, 1930, 1926
195 MOORPARK RD	2020, 2017, 2014, 2010, 2005, 2002, 2000, 1996, 1995, 1993, 1992, 1986, 1985, 1980, 1976, 1975, 1971, 1968, 1965, 1964, 1961, 1957, 1953, 1949, 1940, 1930, 1926
195 MOORPARK RD	2020, 2017, 2014, 2010, 2005, 2000, 1996, 1995, 1993, 1992, 1986, 1985, 1980, 1976, 1975, 1971, 1970, 1968, 1965, 1964, 1961, 1957, 1953, 1949, 1940, 1930, 1926
195 THOUSAND OAKS BLVD	2020, 2017, 2014, 2010, 2005, 2000, 1996, 1995, 1993, 1992, 1986, 1985, 1980, 1976, 1975, 1971, 1970, 1968, 1965, 1964, 1961, 1957, 1953, 1949, 1940, 1930, 1926

FINDINGS

Address Researched	Address Not Identified in Research Source
195 THOUSAND OAKS BLVD	2020, 2017, 2014, 2010, 2005, 2002, 2000, 1996, 1995, 1993, 1992, 1985, 1980, 1976, 1975, 1971, 1970, 1968, 1965, 1964, 1961, 1957, 1953, 1949, 1940, 1930, 1926
197 MOORPARK RD	2020, 2017, 2014, 2010, 2005, 2002, 2000, 1996, 1995, 1993, 1992, 1986, 1980, 1976, 1975, 1971, 1970, 1968, 1965, 1964, 1961, 1957, 1953, 1949, 1940, 1930, 1926
197 MOORPARK RD	2020, 2017, 2014, 2010, 2005, 2002, 2000, 1996, 1995, 1992, 1986, 1985, 1980, 1976, 1975, 1971, 1970, 1968, 1965, 1964, 1961, 1957, 1953, 1949, 1940, 1930, 1926
197 MOORPARK RD	2020, 2017, 2014, 2010, 2005, 2002, 2000, 1996, 1995, 1993, 1992, 1986, 1985, 1976, 1975, 1971, 1970, 1968, 1965, 1964, 1961, 1957, 1953, 1949, 1940, 1930, 1926
197 MOORPARK RD	2020, 2017, 2014, 2010, 2005, 2000, 1996, 1995, 1993, 1992, 1986, 1985, 1980, 1976, 1975, 1971, 1970, 1968, 1965, 1964, 1961, 1957, 1953, 1949, 1940, 1930, 1926
197 MOORPRK RD	2020, 2017, 2014, 2010, 2005, 2002, 2000, 1996, 1995, 1993, 1992, 1986, 1985, 1976, 1975, 1971, 1970, 1968, 1965, 1964, 1961, 1957, 1953, 1949, 1940, 1930, 1926
197 N MOORPARK RD	2020, 2017, 2014, 2010, 2005, 2002, 2000, 1996, 1993, 1992, 1986, 1985, 1980, 1976, 1975, 1971, 1970, 1968, 1965, 1964, 1961, 1957, 1953, 1949, 1940, 1930, 1926
197 N MOORPARK RD	2020, 2017, 2014, 2010, 2005, 2002, 2000, 1996, 1995, 1993, 1986, 1985, 1980, 1976, 1975, 1971, 1970, 1968, 1965, 1964, 1961, 1957, 1953, 1949, 1940, 1930, 1926
197 N MOORPARK RD	2017, 2014, 2010, 2005, 2002, 2000, 1996, 1995, 1993, 1992, 1986, 1985, 1980, 1976, 1975, 1971, 1970, 1968, 1965, 1964, 1961, 1957, 1953, 1949, 1940, 1930, 1926
197 N MOORPARK RD	2020, 2014, 2010, 2005, 2002, 2000, 1996, 1995, 1993, 1992, 1986, 1985, 1980, 1976, 1975, 1971, 1970, 1968, 1965, 1964, 1961, 1957, 1953, 1949, 1940, 1930, 1926
197 N MOORPARK RD	2020, 2017, 2010, 2005, 2002, 2000, 1996, 1995, 1993, 1992, 1986, 1985, 1980, 1976, 1975, 1971, 1970, 1968, 1965, 1964, 1961, 1957, 1953, 1949, 1940, 1930, 1926
197 N MOORPARK RD	2020, 2017, 2014, 2005, 2002, 2000, 1996, 1995, 1993, 1992, 1986, 1985, 1980, 1976, 1975, 1971, 1970, 1968, 1965, 1964, 1961, 1957, 1953, 1949, 1940, 1930, 1926
198 THOUSAND OAKS BLVD	2020, 2017, 2014, 2010, 2005, 2002, 2000, 1996, 1995, 1993, 1992, 1986, 1985, 1980, 1976, 1971, 1970, 1968, 1965, 1964, 1961, 1957, 1953, 1949, 1940, 1930, 1926
199 E THOUSAND OAKS BLVD	2020, 2017, 2014, 2010, 2005, 2002, 2000, 1996, 1995, 1993, 1986, 1985, 1980, 1976, 1975, 1971, 1970, 1968, 1965, 1964, 1961, 1957, 1953, 1949, 1940, 1930, 1926
199 E THOUSAND OAKS BLVD	2020, 2017, 2014, 2010, 2005, 2002, 2000, 1996, 1993, 1992, 1986, 1985, 1980, 1976, 1975, 1971, 1970, 1968, 1965, 1964, 1961, 1957, 1953, 1949, 1940, 1930, 1926
199 E THOUSAND OAKS BLVD	2020, 2017, 2010, 2005, 2002, 2000, 1996, 1995, 1993, 1992, 1986, 1985, 1980, 1976, 1975, 1971, 1970, 1968, 1965, 1964, 1961, 1957, 1953, 1949, 1940, 1930, 1926

FINDINGS

Address Researched	Address Not Identified in Research Source
199 E THOUSAND OAKS BLVD	2020, 2014, 2010, 2005, 2002, 2000, 1996, 1995, 1993, 1992, 1986, 1985, 1980, 1976, 1975, 1971, 1970, 1968, 1965, 1964, 1961, 1957, 1953, 1949, 1940, 1930, 1926
97 HILLCREST DR	2020, 2017, 2014, 2010, 2005, 2000, 1996, 1995, 1993, 1992, 1986, 1985, 1980, 1976, 1975, 1971, 1970, 1968, 1965, 1964, 1961, 1957, 1953, 1949, 1940, 1930, 1926
199 E THOUSAND OAKS BLVD	2017, 2014, 2010, 2005, 2002, 2000, 1996, 1995, 1993, 1992, 1986, 1985, 1980, 1976, 1975, 1971, 1970, 1968, 1965, 1964, 1961, 1957, 1953, 1949, 1940, 1930, 1926
199 E THOUSAND OAKS BLVD	2020, 2017, 2014, 2010, 2002, 2000, 1996, 1995, 1993, 1992, 1986, 1985, 1980, 1976, 1975, 1971, 1970, 1968, 1965, 1964, 1961, 1957, 1953, 1949, 1940, 1930, 1926
199 E THOUSAND OAKS BLVD	2020, 2017, 2014, 2005, 2002, 2000, 1996, 1995, 1993, 1992, 1986, 1985, 1980, 1976, 1975, 1971, 1970, 1968, 1965, 1964, 1961, 1957, 1953, 1949, 1940, 1930, 1926
199 E THOUSAND OAKS BLVD	2020, 2017, 2014, 2010, 2005, 2002, 1996, 1995, 1993, 1992, 1986, 1985, 1980, 1976, 1975, 1971, 1970, 1968, 1965, 1964, 1961, 1957, 1953, 1949, 1940, 1930, 1926
199 E THOUSAND OAKS BLVD STE 101	2017, 2014, 2010, 2005, 2002, 2000, 1996, 1995, 1993, 1992, 1986, 1985, 1980, 1976, 1975, 1971, 1970, 1968, 1965, 1964, 1961, 1957, 1953, 1949, 1940, 1930, 1926
199 E THOUSND OKS BL	2020, 2017, 2014, 2010, 2005, 2002, 1996, 1995, 1993, 1992, 1986, 1985, 1980, 1976, 1975, 1971, 1970, 1968, 1965, 1964, 1961, 1957, 1953, 1949, 1940, 1930, 1926
199 MOORPARK RD	2020, 2017, 2014, 2010, 2005, 2002, 2000, 1996, 1995, 1993, 1992, 1986, 1985, 1980, 1976, 1971, 1970, 1968, 1965, 1964, 1961, 1957, 1953, 1949, 1940, 1930, 1926
199 MOORPARK RD	2020, 2017, 2014, 2010, 2005, 2002, 2000, 1996, 1995, 1993, 1992, 1986, 1985, 1980, 1976, 1975, 1971, 1970, 1968, 1965, 1964, 1957, 1953, 1949, 1940, 1930, 1926
199 THOUSAND OAKS BLVD	2020, 2017, 2014, 2010, 2005, 2002, 2000, 1996, 1995, 1993, 1992, 1986, 1985, 1980, 1976, 1975, 1971, 1970, 1968, 1965, 1961, 1957, 1953, 1949, 1940, 1930, 1926
199 THOUSAND OAKS BLVD	2020, 2017, 2014, 2010, 2005, 2002, 2000, 1996, 1995, 1993, 1992, 1986, 1985, 1976, 1975, 1971, 1970, 1968, 1965, 1964, 1961, 1957, 1953, 1949, 1940, 1930, 1926
199 THOUSAND OAKS BLVD	2020, 2017, 2014, 2010, 2005, 2002, 2000, 1996, 1995, 1993, 1992, 1986, 1980, 1976, 1975, 1971, 1970, 1968, 1965, 1964, 1961, 1957, 1953, 1949, 1940, 1930, 1926
199 THOUSAND OAKS BLVD	2020, 2017, 2014, 2010, 2005, 2002, 2000, 1996, 1995, 1993, 1992, 1986, 1985, 1980, 1976, 1971, 1970, 1968, 1965, 1964, 1961, 1957, 1953, 1949, 1940, 1930, 1926
199 THOUSAND OAKS BLVD	2020, 2017, 2014, 2010, 2005, 2002, 2000, 1996, 1995, 1993, 1992, 1986, 1985, 1980, 1976, 1975, 1971, 1968, 1965, 1964, 1961, 1957, 1953, 1949, 1940, 1930, 1926
199 THOUSAND OAKS BLVD	2020, 2017, 2014, 2010, 2005, 2002, 2000, 1996, 1995, 1992, 1986, 1985, 1980, 1976, 1975, 1971, 1970, 1968, 1965, 1964, 1961, 1957, 1953, 1949, 1940, 1930, 1926

FINDINGS

Address Researched	Address Not Identified in Research Source
199 THOUSAND OAKS BLVD	2020, 2017, 2014, 2010, 2005, 2002, 2000, 1996, 1995, 1993, 1992, 1985, 1980, 1976, 1975, 1971, 1970, 1968, 1965, 1964, 1961, 1957, 1953, 1949, 1940, 1930, 1926
199 THOUSAND OAKS BLVD	2020, 2017, 2014, 2010, 2005, 2000, 1996, 1995, 1993, 1992, 1986, 1985, 1980, 1976, 1975, 1971, 1970, 1968, 1965, 1964, 1961, 1957, 1953, 1949, 1940, 1930, 1926
2 172 N MOORPRK RD	2020, 2017, 2014, 2010, 2005, 2002, 2000, 1996, 1995, 1993, 1992, 1986, 1985, 1980, 1976, 1971, 1970, 1968, 1965, 1964, 1961, 1957, 1953, 1949, 1940, 1930, 1926
2 3 E THOUSND OKS BI	2020, 2017, 2014, 2010, 2005, 2002, 2000, 1996, 1995, 1993, 1992, 1986, 1985, 1980, 1976, 1971, 1970, 1968, 1965, 1964, 1961, 1957, 1953, 1949, 1940, 1930, 1926
2 44 E THOUSAND OAKS BLVD	2020, 2017, 2014, 2010, 2005, 2002, 2000, 1996, 1995, 1993, 1992, 1986, 1985, 1980, 1976, 1971, 1970, 1968, 1965, 1964, 1961, 1957, 1953, 1949, 1940, 1930, 1926
2 BAKER AVE	2020, 2017, 2014, 2010, 2005, 2002, 2000, 1996, 1995, 1993, 1992, 1986, 1985, 1976, 1975, 1971, 1970, 1968, 1965, 1964, 1961, 1957, 1953, 1949, 1940, 1930, 1926
2 HILLCREST DR	2020, 2017, 2014, 2010, 2005, 2000, 1996, 1995, 1993, 1992, 1986, 1985, 1980, 1976, 1975, 1971, 1970, 1968, 1965, 1964, 1961, 1957, 1953, 1949, 1940, 1930, 1926
2 HILLCREST DR	2020, 2017, 2014, 2010, 2005, 2002, 2000, 1996, 1995, 1993, 1992, 1986, 1985, 1980, 1976, 1975, 1971, 1970, 1968, 1965, 1964, 1957, 1953, 1949, 1940, 1930, 1926
2 HILLCRST DR	2020, 2017, 2014, 2010, 2005, 2002, 2000, 1996, 1995, 1992, 1986, 1985, 1980, 1976, 1975, 1971, 1970, 1968, 1965, 1964, 1961, 1957, 1953, 1949, 1940, 1930, 1926
2 THOUSAND OAKS BLVD	2020, 2017, 2014, 2010, 2005, 2000, 1996, 1995, 1993, 1992, 1986, 1985, 1980, 1976, 1975, 1971, 1970, 1968, 1965, 1964, 1961, 1957, 1953, 1949, 1940, 1930, 1926
2 THOUSANDOAKS BLVD	2020, 2017, 2014, 2010, 2005, 2002, 2000, 1996, 1995, 1993, 1992, 1985, 1980, 1976, 1975, 1971, 1970, 1968, 1965, 1964, 1961, 1957, 1953, 1949, 1940, 1930, 1926
2 THOUSANDOAKS BLVD	2020, 2017, 2014, 2010, 2005, 2002, 2000, 1996, 1995, 1993, 1992, 1986, 1985, 1980, 1976, 1971, 1970, 1968, 1965, 1964, 1961, 1957, 1953, 1949, 1940, 1930, 1926
2 THOUSNDOKS BLVD	2020, 2017, 2014, 2010, 2005, 2002, 2000, 1996, 1995, 1993, 1992, 1986, 1985, 1976, 1975, 1971, 1970, 1968, 1965, 1964, 1961, 1957, 1953, 1949, 1940, 1930, 1926
200 223 E THOUSND OKS BLVD	2020, 2017, 2014, 2010, 2005, 2002, 2000, 1996, 1995, 1993, 1992, 1986, 1985, 1976, 1975, 1971, 1970, 1968, 1965, 1964, 1961, 1957, 1953, 1949, 1940, 1930, 1926
200 BRAZIL ST	2020, 2017, 2014, 2010, 2005, 2002, 2000, 1996, 1995, 1993, 1992, 1986, 1980, 1976, 1975, 1971, 1970, 1968, 1965, 1964, 1961, 1957, 1953, 1949, 1940, 1930, 1926
200 BRAZIL ST	2020, 2017, 2014, 2010, 2005, 2002, 2000, 1996, 1995, 1993, 1992, 1985, 1980, 1976, 1975, 1971, 1970, 1968, 1965, 1964, 1961, 1957, 1953, 1949, 1940, 1930, 1926

FINDINGS

Address Researched	Address Not Identified in Research Source
200 BRAZIL ST	2020, 2017, 2014, 2010, 2005, 2002, 2000, 1996, 1995, 1992, 1986, 1985, 1980, 1976, 1975, 1971, 1970, 1968, 1965, 1964, 1961, 1957, 1953, 1949, 1940, 1930, 1926
200 BRAZIL ST	2020, 2017, 2014, 2010, 2005, 2002, 2000, 1996, 1995, 1993, 1986, 1985, 1980, 1976, 1975, 1971, 1970, 1968, 1965, 1964, 1961, 1957, 1953, 1949, 1940, 1930, 1926
200 BRAZIL ST	2020, 2017, 2014, 2010, 2005, 2000, 1996, 1995, 1993, 1992, 1986, 1985, 1980, 1976, 1975, 1971, 1970, 1968, 1965, 1964, 1961, 1957, 1953, 1949, 1940, 1930, 1926
200 BRAZIL ST	2020, 2017, 2014, 2010, 2005, 2002, 1996, 1995, 1993, 1992, 1986, 1985, 1980, 1976, 1975, 1971, 1970, 1968, 1965, 1964, 1961, 1957, 1953, 1949, 1940, 1930, 1926
200 BRAZIL ST	2020, 2017, 2014, 2010, 2005, 2002, 2000, 1996, 1993, 1992, 1986, 1985, 1980, 1976, 1975, 1971, 1970, 1968, 1965, 1964, 1961, 1957, 1953, 1949, 1940, 1930, 1926
200 BRAZIL ST	2020, 2017, 2014, 2010, 2002, 2000, 1996, 1995, 1993, 1992, 1986, 1985, 1980, 1976, 1975, 1971, 1970, 1968, 1965, 1964, 1961, 1957, 1953, 1949, 1940, 1930, 1926
200 BRAZIL ST	2020, 2014, 2010, 2005, 2002, 2000, 1996, 1995, 1993, 1992, 1986, 1985, 1980, 1976, 1975, 1971, 1970, 1968, 1965, 1964, 1961, 1957, 1953, 1949, 1940, 1930, 1926
200 BRAZIL ST	2017, 2014, 2010, 2005, 2002, 2000, 1996, 1995, 1993, 1992, 1986, 1985, 1980, 1976, 1975, 1971, 1970, 1968, 1965, 1964, 1961, 1957, 1953, 1949, 1940, 1930, 1926
200 BRAZIL ST	2020, 2017, 2010, 2005, 2002, 2000, 1996, 1995, 1993, 1992, 1986, 1985, 1980, 1976, 1975, 1971, 1970, 1968, 1965, 1964, 1961, 1957, 1953, 1949, 1940, 1930, 1926
200 BRAZIL ST	2020, 2017, 2014, 2005, 2002, 2000, 1996, 1995, 1993, 1992, 1986, 1985, 1980, 1976, 1975, 1971, 1970, 1968, 1965, 1964, 1961, 1957, 1953, 1949, 1940, 1930, 1926
200 MOORPARK RD	2020, 2017, 2014, 2010, 2005, 2002, 2000, 1996, 1995, 1993, 1992, 1986, 1985, 1980, 1976, 1975, 1971, 1970, 1968, 1965, 1964, 1957, 1953, 1949, 1940, 1930, 1926
200 THOUSAND OAKS BLVD	2020, 2017, 2014, 2010, 2005, 2000, 1996, 1995, 1993, 1992, 1986, 1985, 1980, 1976, 1975, 1971, 1970, 1968, 1965, 1964, 1961, 1957, 1953, 1949, 1940, 1930, 1926
2000 324 E HILLCRST DR	2020, 2017, 2014, 2010, 2005, 2002, 2000, 1996, 1995, 1993, 1992, 1985, 1980, 1976, 1975, 1971, 1970, 1968, 1965, 1964, 1961, 1957, 1953, 1949, 1940, 1930, 1926
201 BRAZIL ST	2020, 2017, 2014, 2010, 2005, 2000, 1996, 1995, 1993, 1992, 1986, 1985, 1980, 1976, 1975, 1971, 1970, 1968, 1965, 1964, 1961, 1957, 1953, 1949, 1940, 1930, 1926
201 MOORPARK RD	2020, 2017, 2014, 2010, 2005, 2000, 1996, 1995, 1993, 1992, 1986, 1985, 1980, 1976, 1975, 1971, 1970, 1968, 1965, 1964, 1961, 1957, 1953, 1949, 1940, 1930, 1926
201 MOORPARK RD	2020, 2017, 2014, 2010, 2005, 2002, 2000, 1996, 1995, 1993, 1992, 1986, 1985, 1980, 1976, 1975, 1971, 1968, 1965, 1964, 1961, 1957, 1953, 1949, 1940, 1930, 1926

FINDINGS

Address Researched	Address Not Identified in Research Source
201 MOORPARK RD	2020, 2017, 2014, 2010, 2005, 2002, 2000, 1996, 1995, 1993, 1992, 1986, 1985, 1980, 1976, 1975, 1971, 1970, 1968, 1965, 1961, 1957, 1953, 1949, 1940, 1930, 1926
201 Thousand Oaks	2020, 2017, 2014, 2010, 2005, 2002, 2000, 1996, 1995, 1992, 1986, 1985, 1980, 1976, 1975, 1971, 1970, 1968, 1965, 1964, 1961, 1957, 1953, 1949, 1940, 1930, 1926
201 Thousand Oaks @Thousand Oaks@	2020, 2017, 2014, 2010, 2005, 2002, 2000, 1996, 1995, 1992, 1986, 1985, 1980, 1976, 1975, 1971, 1970, 1968, 1965, 1964, 1961, 1957, 1953, 1949, 1940, 1930, 1926
202 MOORPARK RD	2020, 2017, 2014, 2010, 2005, 2000, 1996, 1995, 1993, 1992, 1986, 1985, 1980, 1976, 1975, 1971, 1970, 1968, 1965, 1964, 1961, 1957, 1953, 1949, 1940, 1930, 1926
203 MOORPARK RD	2020, 2017, 2014, 2010, 2005, 2002, 2000, 1996, 1995, 1993, 1992, 1986, 1985, 1980, 1976, 1971, 1970, 1968, 1965, 1964, 1961, 1957, 1953, 1949, 1940, 1930, 1926
204 BRAZIL ST	2020, 2017, 2014, 2010, 2005, 2000, 1996, 1995, 1993, 1992, 1986, 1985, 1980, 1976, 1975, 1971, 1970, 1968, 1965, 1964, 1961, 1957, 1953, 1949, 1940, 1930, 1926
205 MOORPARK RD	2020, 2017, 2014, 2010, 2005, 2000, 1996, 1995, 1993, 1992, 1986, 1985, 1980, 1976, 1975, 1971, 1970, 1968, 1965, 1964, 1961, 1957, 1953, 1949, 1940, 1930, 1926
205 MOORPARK RD	2020, 2017, 2014, 2010, 2005, 2002, 2000, 1996, 1995, 1992, 1986, 1985, 1980, 1976, 1975, 1971, 1970, 1968, 1965, 1964, 1961, 1957, 1953, 1949, 1940, 1930, 1926
205 MOORPARK RD	2020, 2017, 2014, 2010, 2005, 2002, 2000, 1996, 1995, 1993, 1992, 1986, 1980, 1976, 1975, 1971, 1970, 1968, 1965, 1964, 1961, 1957, 1953, 1949, 1940, 1930, 1926
205 MOORPARK RD	2020, 2017, 2014, 2010, 2005, 2002, 2000, 1996, 1995, 1993, 1992, 1985, 1980, 1976, 1975, 1971, 1970, 1968, 1965, 1964, 1961, 1957, 1953, 1949, 1940, 1930, 1926
205 MOORPRK RD	2020, 2017, 2014, 2010, 2005, 2002, 2000, 1996, 1995, 1993, 1992, 1985, 1980, 1976, 1975, 1971, 1970, 1968, 1965, 1964, 1961, 1957, 1953, 1949, 1940, 1930, 1926
205 MOORPRK RD	2020, 2017, 2014, 2010, 2005, 2002, 2000, 1996, 1995, 1992, 1986, 1985, 1980, 1976, 1975, 1971, 1970, 1968, 1965, 1964, 1961, 1957, 1953, 1949, 1940, 1930, 1926
205 MOORPRK RD	2020, 2017, 2014, 2010, 2005, 2002, 2000, 1996, 1995, 1993, 1992, 1986, 1980, 1976, 1975, 1971, 1970, 1968, 1965, 1964, 1961, 1957, 1953, 1949, 1940, 1930, 1926
205 MOORPRK RD	2020, 2017, 2014, 2010, 2005, 2002, 2000, 1996, 1995, 1993, 1992, 1986, 1985, 1976, 1975, 1971, 1970, 1968, 1965, 1964, 1961, 1957, 1953, 1949, 1940, 1930, 1926
205 N MOORPARK RD	2020, 2017, 2014, 2010, 2005, 2002, 2000, 1996, 1993, 1992, 1986, 1985, 1980, 1976, 1975, 1971, 1970, 1968, 1965, 1964, 1961, 1957, 1953, 1949, 1940, 1930, 1926
205 N MOORPARK RD	2020, 2017, 2014, 2010, 2005, 2002, 2000, 1996, 1995, 1993, 1986, 1985, 1980, 1976, 1975, 1971, 1970, 1968, 1965, 1964, 1961, 1957, 1953, 1949, 1940, 1930, 1926

FINDINGS

Address Researched	Address Not Identified in Research Source
205 N MOORPARK RD	2020, 2017, 2014, 2010, 2002, 2000, 1996, 1995, 1993, 1992, 1986, 1985, 1980, 1976, 1975, 1971, 1970, 1968, 1965, 1964, 1961, 1957, 1953, 1949, 1940, 1930, 1926
205 N MOORPARK RD	2020, 2017, 2014, 2010, 2005, 2002, 1996, 1995, 1993, 1992, 1986, 1985, 1980, 1976, 1975, 1971, 1970, 1968, 1965, 1964, 1961, 1957, 1953, 1949, 1940, 1930, 1926
205 N MOORPARK RD	2020, 2017, 2014, 2005, 2002, 2000, 1996, 1995, 1993, 1992, 1986, 1985, 1980, 1976, 1975, 1971, 1970, 1968, 1965, 1964, 1961, 1957, 1953, 1949, 1940, 1930, 1926
205 N MOORPARK RD	2020, 2017, 2010, 2005, 2002, 2000, 1996, 1995, 1993, 1992, 1986, 1985, 1980, 1976, 1975, 1971, 1970, 1968, 1965, 1964, 1961, 1957, 1953, 1949, 1940, 1930, 1926
205 N MOORPARK RD	2017, 2014, 2010, 2005, 2002, 2000, 1996, 1995, 1993, 1992, 1986, 1985, 1980, 1976, 1975, 1971, 1970, 1968, 1965, 1964, 1961, 1957, 1953, 1949, 1940, 1930, 1926
205 N MOORPARK RD	2020, 2014, 2010, 2005, 2002, 2000, 1996, 1995, 1993, 1992, 1986, 1985, 1980, 1976, 1975, 1971, 1970, 1968, 1965, 1964, 1961, 1957, 1953, 1949, 1940, 1930, 1926
205 N MOORPRK RD	2020, 2017, 2014, 2010, 2005, 2002, 1996, 1995, 1993, 1992, 1986, 1985, 1980, 1976, 1975, 1971, 1970, 1968, 1965, 1964, 1961, 1957, 1953, 1949, 1940, 1930, 1926
206 E HILLCREST DR	2020, 2017, 2014, 2010, 2005, 2002, 1996, 1995, 1993, 1992, 1986, 1985, 1980, 1976, 1975, 1971, 1970, 1968, 1965, 1964, 1961, 1957, 1953, 1949, 1940, 1930, 1926
207 THOUSAND OAKS BLVD	2020, 2017, 2014, 2010, 2005, 2002, 2000, 1996, 1995, 1993, 1992, 1986, 1985, 1980, 1976, 1975, 1971, 1968, 1965, 1964, 1961, 1957, 1953, 1949, 1940, 1930, 1926
208 E THOUSAND OAKS BLVD	2017, 2014, 2010, 2005, 2002, 2000, 1996, 1995, 1993, 1992, 1986, 1985, 1980, 1976, 1975, 1971, 1970, 1968, 1965, 1964, 1961, 1957, 1953, 1949, 1940, 1930, 1926
208 THOUSAND OAKS BLVD	2020, 2017, 2014, 2010, 2005, 2002, 2000, 1996, 1995, 1993, 1992, 1986, 1980, 1976, 1975, 1971, 1970, 1968, 1965, 1964, 1961, 1957, 1953, 1949, 1940, 1930, 1926
208 THUSND OAKS BLVD	2020, 2017, 2014, 2010, 2005, 2002, 2000, 1996, 1995, 1993, 1992, 1986, 1985, 1980, 1976, 1975, 1971, 1970, 1968, 1965, 1961, 1957, 1953, 1949, 1940, 1930, 1926
209 E THOUSAND OAKS BLVD	2020, 2017, 2014, 2010, 2002, 2000, 1996, 1995, 1993, 1992, 1986, 1985, 1980, 1976, 1975, 1971, 1970, 1968, 1965, 1964, 1961, 1957, 1953, 1949, 1940, 1930, 1926
21 223 E THOUSND OKS BLVD	2020, 2017, 2014, 2010, 2005, 2002, 2000, 1996, 1995, 1993, 1992, 1986, 1985, 1976, 1975, 1971, 1970, 1968, 1965, 1964, 1961, 1957, 1953, 1949, 1940, 1930, 1926
21 EAST THOUSND OKS BLVD	2020, 2017, 2014, 2010, 2005, 2002, 2000, 1996, 1995, 1993, 1992, 1986, 1985, 1976, 1975, 1971, 1970, 1968, 1965, 1964, 1961, 1957, 1953, 1949, 1940, 1930, 1926
210 BRAZIL ST	2020, 2017, 2014, 2010, 2005, 2002, 2000, 1996, 1995, 1993, 1992, 1985, 1980, 1976, 1975, 1971, 1970, 1968, 1965, 1964, 1961, 1957, 1953, 1949, 1940, 1930, 1926

FINDINGS

Address Researched	Address Not Identified in Research Source
210 BRAZIL ST	2020, 2017, 2014, 2010, 2005, 2002, 2000, 1996, 1995, 1993, 1992, 1986, 1980, 1976, 1975, 1971, 1970, 1968, 1965, 1964, 1961, 1957, 1953, 1949, 1940, 1930, 1926
210 BRAZIL ST	2020, 2017, 2014, 2010, 2005, 2002, 2000, 1996, 1995, 1992, 1986, 1985, 1980, 1976, 1975, 1971, 1970, 1968, 1965, 1964, 1961, 1957, 1953, 1949, 1940, 1930, 1926
210 BRAZIL ST	2020, 2017, 2014, 2010, 2005, 2002, 2000, 1996, 1995, 1993, 1986, 1985, 1980, 1976, 1975, 1971, 1970, 1968, 1965, 1964, 1961, 1957, 1953, 1949, 1940, 1930, 1926
210 BRAZIL ST	2020, 2017, 2014, 2010, 2002, 2000, 1996, 1995, 1993, 1992, 1986, 1985, 1980, 1976, 1975, 1971, 1970, 1968, 1965, 1964, 1961, 1957, 1953, 1949, 1940, 1930, 1926
210 BRAZIL ST	2020, 2017, 2014, 2010, 2005, 2002, 1996, 1995, 1993, 1992, 1986, 1985, 1980, 1976, 1975, 1971, 1970, 1968, 1965, 1964, 1961, 1957, 1953, 1949, 1940, 1930, 1926
210 BRAZIL ST	2020, 2017, 2014, 2010, 2005, 2000, 1996, 1995, 1993, 1992, 1986, 1985, 1980, 1976, 1975, 1971, 1970, 1968, 1965, 1964, 1961, 1957, 1953, 1949, 1940, 1930, 1926
210 BRAZIL ST	2020, 2017, 2014, 2010, 2005, 2002, 2000, 1996, 1993, 1992, 1986, 1985, 1980, 1976, 1975, 1971, 1970, 1968, 1965, 1964, 1961, 1957, 1953, 1949, 1940, 1930, 1926
210 BRAZIL ST	2017, 2014, 2010, 2005, 2002, 2000, 1996, 1995, 1993, 1992, 1986, 1985, 1980, 1976, 1975, 1971, 1970, 1968, 1965, 1964, 1961, 1957, 1953, 1949, 1940, 1930, 1926
210 BRAZIL ST	2020, 2014, 2010, 2005, 2002, 2000, 1996, 1995, 1993, 1992, 1986, 1985, 1980, 1976, 1975, 1971, 1970, 1968, 1965, 1964, 1961, 1957, 1953, 1949, 1940, 1930, 1926
210 BRAZIL ST	2020, 2017, 2010, 2005, 2002, 2000, 1996, 1995, 1993, 1992, 1986, 1985, 1980, 1976, 1975, 1971, 1970, 1968, 1965, 1964, 1961, 1957, 1953, 1949, 1940, 1930, 1926
210 BRAZIL ST	2020, 2017, 2014, 2005, 2002, 2000, 1996, 1995, 1993, 1992, 1986, 1985, 1980, 1976, 1975, 1971, 1970, 1968, 1965, 1964, 1961, 1957, 1953, 1949, 1940, 1930, 1926
215 E THOUSAND OAKS BLVD	2020, 2014, 2010, 2005, 2002, 2000, 1996, 1995, 1993, 1992, 1986, 1985, 1980, 1976, 1975, 1971, 1970, 1968, 1965, 1964, 1961, 1957, 1953, 1949, 1940, 1930, 1926
215 E THOUSAND OAKS BLVD	2017, 2014, 2010, 2005, 2002, 2000, 1996, 1995, 1993, 1992, 1986, 1985, 1980, 1976, 1975, 1971, 1970, 1968, 1965, 1964, 1961, 1957, 1953, 1949, 1940, 1930, 1926
215 E THOUSAND OAKS BLVD	2020, 2017, 2014, 2005, 2002, 2000, 1996, 1995, 1993, 1992, 1986, 1985, 1980, 1976, 1975, 1971, 1970, 1968, 1965, 1964, 1961, 1957, 1953, 1949, 1940, 1930, 1926
215 E THOUSAND OAKS BLVD	2020, 2017, 2014, 2010, 2005, 2002, 2000, 1996, 1993, 1992, 1986, 1985, 1980, 1976, 1975, 1971, 1970, 1968, 1965, 1964, 1961, 1957, 1953, 1949, 1940, 1930, 1926
215 E THOUSAND OAKS BLVD	2020, 2017, 2014, 2010, 2005, 2002, 2000, 1996, 1995, 1993, 1986, 1985, 1980, 1976, 1975, 1971, 1970, 1968, 1965, 1964, 1961, 1957, 1953, 1949, 1940, 1930, 1926

FINDINGS

Address Researched	Address Not Identified in Research Source
215 E THOUSND OKS BL	2020, 2017, 2014, 2010, 2005, 2002, 1996, 1995, 1993, 1992, 1986, 1985, 1980, 1976, 1975, 1971, 1970, 1968, 1965, 1964, 1961, 1957, 1953, 1949, 1940, 1930, 1926
215 MOORPARK RD	2020, 2017, 2014, 2010, 2005, 2000, 1996, 1995, 1993, 1992, 1986, 1985, 1980, 1976, 1975, 1971, 1970, 1968, 1965, 1964, 1961, 1957, 1953, 1949, 1940, 1930, 1926
215 MOORPARK RD	2020, 2017, 2014, 2010, 2005, 2002, 2000, 1996, 1995, 1993, 1992, 1985, 1980, 1976, 1975, 1971, 1970, 1968, 1965, 1964, 1961, 1957, 1953, 1949, 1940, 1930, 1926
215 MOORPARK RD	2020, 2017, 2014, 2010, 2005, 2002, 2000, 1996, 1995, 1993, 1992, 1986, 1980, 1976, 1975, 1971, 1970, 1968, 1965, 1964, 1961, 1957, 1953, 1949, 1940, 1930, 1926
215 MOORPARK RD	2020, 2017, 2014, 2010, 2005, 2002, 2000, 1996, 1995, 1992, 1986, 1985, 1980, 1976, 1975, 1971, 1970, 1968, 1965, 1964, 1961, 1957, 1953, 1949, 1940, 1930, 1926
215 MOORPARK RD	2020, 2017, 2014, 2010, 2005, 2002, 2000, 1996, 1995, 1993, 1992, 1986, 1985, 1976, 1975, 1971, 1970, 1968, 1965, 1964, 1961, 1957, 1953, 1949, 1940, 1930, 1926
215 MOORPRK RD	2020, 2017, 2014, 2010, 2005, 2002, 2000, 1996, 1995, 1993, 1992, 1986, 1980, 1976, 1975, 1971, 1970, 1968, 1965, 1964, 1961, 1957, 1953, 1949, 1940, 1930, 1926
215 MOORPRK RD	2020, 2017, 2014, 2010, 2005, 2002, 2000, 1996, 1995, 1993, 1992, 1986, 1985, 1976, 1975, 1971, 1970, 1968, 1965, 1964, 1961, 1957, 1953, 1949, 1940, 1930, 1926
215 MOORPRK RD	2020, 2017, 2014, 2010, 2005, 2002, 2000, 1996, 1995, 1992, 1986, 1985, 1980, 1976, 1975, 1971, 1970, 1968, 1965, 1964, 1961, 1957, 1953, 1949, 1940, 1930, 1926
215 MOORPRK RD	2020, 2017, 2014, 2010, 2005, 2002, 2000, 1996, 1995, 1993, 1992, 1985, 1980, 1976, 1975, 1971, 1970, 1968, 1965, 1964, 1961, 1957, 1953, 1949, 1940, 1930, 1926
215 N MOORPARK RD	2020, 2017, 2014, 2010, 2005, 2002, 2000, 1996, 1995, 1993, 1986, 1985, 1980, 1976, 1975, 1971, 1970, 1968, 1965, 1964, 1961, 1957, 1953, 1949, 1940, 1930, 1926
215 N MOORPARK RD	2020, 2017, 2014, 2010, 2005, 2002, 2000, 1996, 1993, 1992, 1986, 1985, 1980, 1976, 1975, 1971, 1970, 1968, 1965, 1964, 1961, 1957, 1953, 1949, 1940, 1930, 1926
215 N MOORPARK RD	2020, 2017, 2014, 2010, 2002, 2000, 1996, 1995, 1993, 1992, 1986, 1985, 1980, 1976, 1975, 1971, 1970, 1968, 1965, 1964, 1961, 1957, 1953, 1949, 1940, 1930, 1926
215 N MOORPARK RD	2020, 2017, 2014, 2010, 2005, 2002, 1996, 1995, 1993, 1992, 1986, 1985, 1980, 1976, 1975, 1971, 1970, 1968, 1965, 1964, 1961, 1957, 1953, 1949, 1940, 1930, 1926
215 N MOORPARK RD	2017, 2014, 2010, 2005, 2002, 2000, 1996, 1995, 1993, 1992, 1986, 1985, 1980, 1976, 1975, 1971, 1970, 1968, 1965, 1964, 1961, 1957, 1953, 1949, 1940, 1930, 1926
215 N MOORPARK RD	2020, 2014, 2010, 2005, 2002, 2000, 1996, 1995, 1993, 1992, 1986, 1985, 1980, 1976, 1975, 1971, 1970, 1968, 1965, 1964, 1961, 1957, 1953, 1949, 1940, 1930, 1926

FINDINGS

Address Researched	Address Not Identified in Research Source
215 N MOORPARK RD	2020, 2017, 2010, 2005, 2002, 2000, 1996, 1995, 1993, 1992, 1986, 1985, 1980, 1976, 1975, 1971, 1970, 1968, 1965, 1964, 1961, 1957, 1953, 1949, 1940, 1930, 1926
215 N MOORPARK RD	2020, 2017, 2014, 2005, 2002, 2000, 1996, 1995, 1993, 1992, 1986, 1985, 1980, 1976, 1975, 1971, 1970, 1968, 1965, 1964, 1961, 1957, 1953, 1949, 1940, 1930, 1926
215 N MOORPRK RD	2020, 2017, 2014, 2010, 2005, 2002, 1996, 1995, 1993, 1992, 1986, 1985, 1980, 1976, 1975, 1971, 1970, 1968, 1965, 1964, 1961, 1957, 1953, 1949, 1940, 1930, 1926
215 THOUSAND OAKS BLVD	2020, 2017, 2014, 2010, 2005, 2000, 1996, 1995, 1993, 1992, 1986, 1985, 1980, 1976, 1975, 1971, 1970, 1968, 1965, 1964, 1961, 1957, 1953, 1949, 1940, 1930, 1926
215 THOUSAND OAKS BLVD	2020, 2017, 2014, 2010, 2005, 2002, 2000, 1996, 1995, 1992, 1986, 1985, 1980, 1976, 1975, 1971, 1970, 1968, 1965, 1964, 1961, 1957, 1953, 1949, 1940, 1930, 1926
215 THOUSAND OAKS BLVD	2020, 2017, 2014, 2010, 2005, 2002, 2000, 1996, 1995, 1993, 1992, 1986, 1985, 1980, 1976, 1971, 1970, 1968, 1965, 1964, 1961, 1957, 1953, 1949, 1940, 1930, 1926
215 THOUSAND OAKS BLVD	2020, 2017, 2014, 2010, 2005, 2002, 2000, 1996, 1995, 1993, 1992, 1986, 1985, 1980, 1976, 1975, 1971, 1968, 1965, 1964, 1961, 1957, 1953, 1949, 1940, 1930, 1926
215 THOUSAND OAKS BLVD	2020, 2017, 2014, 2010, 2005, 2002, 2000, 1996, 1995, 1993, 1992, 1986, 1985, 1976, 1975, 1971, 1970, 1968, 1965, 1964, 1961, 1957, 1953, 1949, 1940, 1930, 1926
216 LOM BRD	2020, 2017, 2014, 2010, 2005, 2002, 2000, 1996, 1995, 1992, 1986, 1985, 1980, 1976, 1975, 1971, 1970, 1968, 1965, 1964, 1961, 1957, 1953, 1949, 1940, 1930, 1926
216 LOMBARD	2020, 2017, 2014, 2010, 2005, 2000, 1996, 1995, 1993, 1992, 1986, 1985, 1980, 1976, 1975, 1971, 1970, 1968, 1965, 1964, 1961, 1957, 1953, 1949, 1940, 1930, 1926
216 LOMBARD ST	2020, 2017, 2014, 2010, 2005, 2002, 1996, 1995, 1993, 1992, 1986, 1985, 1980, 1976, 1975, 1971, 1970, 1968, 1965, 1964, 1961, 1957, 1953, 1949, 1940, 1930, 1926
216 LOMBARD ST	2020, 2017, 2014, 2010, 2005, 2002, 2000, 1996, 1993, 1992, 1986, 1985, 1980, 1976, 1975, 1971, 1970, 1968, 1965, 1964, 1961, 1957, 1953, 1949, 1940, 1930, 1926
216 LOMBARD ST	2020, 2017, 2014, 2010, 2002, 2000, 1996, 1995, 1993, 1992, 1986, 1985, 1980, 1976, 1975, 1971, 1970, 1968, 1965, 1964, 1961, 1957, 1953, 1949, 1940, 1930, 1926
216 LOMBARD ST	2020, 2017, 2014, 2005, 2002, 2000, 1996, 1995, 1993, 1992, 1986, 1985, 1980, 1976, 1975, 1971, 1970, 1968, 1965, 1964, 1961, 1957, 1953, 1949, 1940, 1930, 1926
216 LOMBARD ST	2020, 2017, 2010, 2005, 2002, 2000, 1996, 1995, 1993, 1992, 1986, 1985, 1980, 1976, 1975, 1971, 1970, 1968, 1965, 1964, 1961, 1957, 1953, 1949, 1940, 1930, 1926
216 LOMBARD ST	2020, 2014, 2010, 2005, 2002, 2000, 1996, 1995, 1993, 1992, 1986, 1985, 1980, 1976, 1975, 1971, 1970, 1968, 1965, 1964, 1961, 1957, 1953, 1949, 1940, 1930, 1926

FINDINGS

Address Researched	Address Not Identified in Research Source
216 LOMBARD ST	2017, 2014, 2010, 2005, 2002, 2000, 1996, 1995, 1993, 1992, 1986, 1985, 1980, 1976, 1975, 1971, 1970, 1968, 1965, 1964, 1961, 1957, 1953, 1949, 1940, 1930, 1926
216 LOMBARD ST	2020, 2017, 2014, 2010, 2005, 2002, 2000, 1996, 1995, 1993, 1986, 1985, 1980, 1976, 1975, 1971, 1970, 1968, 1965, 1964, 1961, 1957, 1953, 1949, 1940, 1930, 1926
216 LOMBRD	2020, 2017, 2014, 2010, 2005, 2002, 2000, 1996, 1995, 1992, 1986, 1985, 1980, 1976, 1975, 1971, 1970, 1968, 1965, 1964, 1961, 1957, 1953, 1949, 1940, 1930, 1926
216 LOMBRD	2020, 2017, 2014, 2010, 2005, 2002, 2000, 1996, 1995, 1993, 1992, 1986, 1985, 1976, 1975, 1971, 1970, 1968, 1965, 1964, 1961, 1957, 1953, 1949, 1940, 1930, 1926
216 MOORPARK RD	2020, 2017, 2014, 2010, 2005, 2002, 2000, 1996, 1995, 1993, 1992, 1986, 1985, 1980, 1976, 1975, 1971, 1970, 1965, 1964, 1961, 1957, 1953, 1949, 1940, 1930, 1926
219 E THOUSAND OAKS BLVD	2020, 2017, 2014, 2010, 2002, 2000, 1996, 1995, 1993, 1992, 1986, 1985, 1980, 1976, 1975, 1971, 1970, 1968, 1965, 1964, 1961, 1957, 1953, 1949, 1940, 1930, 1926
220 BRAZIL	2020, 2017, 2014, 2010, 2005, 2002, 2000, 1996, 1995, 1993, 1992, 1986, 1985, 1980, 1976, 1975, 1971, 1968, 1965, 1964, 1961, 1957, 1953, 1949, 1940, 1930, 1926
220 BRAZIL LN	2020, 2017, 2014, 2010, 2005, 2002, 2000, 1996, 1995, 1993, 1992, 1986, 1985, 1980, 1976, 1975, 1971, 1968, 1965, 1964, 1961, 1957, 1953, 1949, 1940, 1930, 1926
220 BRAZIL ST	2020, 2017, 2014, 2010, 2005, 2002, 2000, 1996, 1995, 1993, 1992, 1986, 1985, 1980, 1976, 1975, 1971, 1968, 1965, 1964, 1961, 1957, 1953, 1949, 1940, 1930, 1926
220 BRAZIL ST	2020, 2017, 2014, 2010, 2005, 2002, 2000, 1996, 1995, 1993, 1992, 1986, 1985, 1980, 1976, 1971, 1970, 1968, 1965, 1964, 1961, 1957, 1953, 1949, 1940, 1930, 1926
220 BRAZIL ST	2020, 2017, 2014, 2010, 2005, 2002, 2000, 1996, 1995, 1993, 1992, 1986, 1985, 1976, 1975, 1971, 1970, 1968, 1965, 1964, 1961, 1957, 1953, 1949, 1940, 1930, 1926
220 BRAZIL ST	2020, 2017, 2014, 2010, 2005, 2002, 2000, 1996, 1995, 1992, 1986, 1985, 1980, 1976, 1975, 1971, 1970, 1968, 1965, 1964, 1961, 1957, 1953, 1949, 1940, 1930, 1926
220 BRAZIL ST	2020, 2017, 2014, 2010, 2005, 2002, 2000, 1996, 1995, 1993, 1986, 1985, 1980, 1976, 1975, 1971, 1970, 1968, 1965, 1964, 1961, 1957, 1953, 1949, 1940, 1930, 1926
220 BRAZIL ST	2020, 2017, 2014, 2010, 2005, 2002, 2000, 1996, 1995, 1993, 1992, 1985, 1980, 1976, 1975, 1971, 1970, 1968, 1965, 1964, 1961, 1957, 1953, 1949, 1940, 1930, 1926
220 BRAZIL ST	2020, 2017, 2014, 2010, 2002, 2000, 1996, 1995, 1993, 1992, 1986, 1985, 1980, 1976, 1975, 1971, 1970, 1968, 1965, 1964, 1961, 1957, 1953, 1949, 1940, 1930, 1926
220 BRAZIL ST	2020, 2017, 2014, 2010, 2005, 2002, 2000, 1996, 1993, 1992, 1986, 1985, 1980, 1976, 1975, 1971, 1970, 1968, 1965, 1964, 1961, 1957, 1953, 1949, 1940, 1930, 1926

FINDINGS

Address Researched	Address Not Identified in Research Source
220 BRAZIL ST	2020, 2017, 2014, 2010, 2005, 2002, 1996, 1995, 1993, 1992, 1986, 1985, 1980, 1976, 1975, 1971, 1970, 1968, 1965, 1964, 1961, 1957, 1953, 1949, 1940, 1930, 1926
220 BRAZIL ST	2020, 2014, 2010, 2005, 2002, 2000, 1996, 1995, 1993, 1992, 1986, 1985, 1980, 1976, 1975, 1971, 1970, 1968, 1965, 1964, 1961, 1957, 1953, 1949, 1940, 1930, 1926
220 BRAZIL ST	2017, 2014, 2010, 2005, 2002, 2000, 1996, 1995, 1993, 1992, 1986, 1985, 1980, 1976, 1975, 1971, 1970, 1968, 1965, 1964, 1961, 1957, 1953, 1949, 1940, 1930, 1926
220 BRAZIL ST	2020, 2017, 2010, 2005, 2002, 2000, 1996, 1995, 1993, 1992, 1986, 1985, 1980, 1976, 1975, 1971, 1970, 1968, 1965, 1964, 1961, 1957, 1953, 1949, 1940, 1930, 1926
220 BRAZIL ST	2020, 2017, 2014, 2005, 2002, 2000, 1996, 1995, 1993, 1992, 1986, 1985, 1980, 1976, 1975, 1971, 1970, 1968, 1965, 1964, 1961, 1957, 1953, 1949, 1940, 1930, 1926
220 BRAZLL	2020, 2017, 2014, 2010, 2005, 2002, 2000, 1996, 1995, 1993, 1992, 1986, 1985, 1980, 1976, 1975, 1971, 1968, 1965, 1964, 1961, 1957, 1953, 1949, 1940, 1930, 1926
220 E HILLCREST DR	2020, 2017, 2014, 2005, 2002, 2000, 1996, 1995, 1993, 1992, 1986, 1985, 1980, 1976, 1975, 1971, 1970, 1968, 1965, 1964, 1961, 1957, 1953, 1949, 1940, 1930, 1926
220 E HILLCREST DR	2020, 2017, 2010, 2005, 2002, 2000, 1996, 1995, 1993, 1992, 1986, 1985, 1980, 1976, 1975, 1971, 1970, 1968, 1965, 1964, 1961, 1957, 1953, 1949, 1940, 1930, 1926
220 E HILLCREST DR	2017, 2014, 2010, 2005, 2002, 2000, 1996, 1995, 1993, 1992, 1986, 1985, 1980, 1976, 1975, 1971, 1970, 1968, 1965, 1964, 1961, 1957, 1953, 1949, 1940, 1930, 1926
220 E HILLCREST DR	2020, 2014, 2010, 2005, 2002, 2000, 1996, 1995, 1993, 1992, 1986, 1985, 1980, 1976, 1975, 1971, 1970, 1968, 1965, 1964, 1961, 1957, 1953, 1949, 1940, 1930, 1926
220 E HILLCREST DR	2020, 2017, 2014, 2010, 2002, 2000, 1996, 1995, 1993, 1992, 1986, 1985, 1980, 1976, 1975, 1971, 1970, 1968, 1965, 1964, 1961, 1957, 1953, 1949, 1940, 1930, 1926
220 HILLCREST DR	2020, 2017, 2014, 2010, 2005, 2000, 1996, 1995, 1993, 1992, 1986, 1985, 1980, 1976, 1975, 1971, 1970, 1968, 1965, 1964, 1961, 1957, 1953, 1949, 1940, 1930, 1926
220 N MOORPARK RD	2020, 2014, 2010, 2005, 2002, 2000, 1996, 1995, 1993, 1992, 1986, 1985, 1980, 1976, 1975, 1971, 1970, 1968, 1965, 1964, 1961, 1957, 1953, 1949, 1940, 1930, 1926
220 N MOORPARK RD	2017, 2014, 2010, 2005, 2002, 2000, 1996, 1995, 1993, 1992, 1986, 1985, 1980, 1976, 1975, 1971, 1970, 1968, 1965, 1964, 1961, 1957, 1953, 1949, 1940, 1930, 1926
220 THOUSAND OAKS BLVD	2020, 2017, 2014, 2010, 2005, 2002, 2000, 1996, 1995, 1992, 1986, 1985, 1980, 1976, 1975, 1971, 1970, 1968, 1965, 1964, 1961, 1957, 1953, 1949, 1940, 1930, 1926
221 E THOUSAND OAKS BLVD	2020, 2017, 2014, 2010, 2002, 2000, 1996, 1995, 1993, 1992, 1986, 1985, 1980, 1976, 1975, 1971, 1970, 1968, 1965, 1964, 1961, 1957, 1953, 1949, 1940, 1930, 1926

FINDINGS

Address Researched	Address Not Identified in Research Source
221 LOMBARD	2020, 2017, 2014, 2010, 2005, 2000, 1996, 1995, 1993, 1992, 1986, 1985, 1980, 1976, 1975, 1971, 1970, 1968, 1965, 1964, 1961, 1957, 1953, 1949, 1940, 1930, 1926
221 LOMBARD ST	2020, 2017, 2014, 2010, 2005, 2002, 2000, 1996, 1995, 1993, 1986, 1985, 1980, 1976, 1975, 1971, 1970, 1968, 1965, 1964, 1961, 1957, 1953, 1949, 1940, 1930, 1926
222 E HILLCREST DR	2020, 2017, 2014, 2010, 2005, 2002, 2000, 1996, 1995, 1993, 1986, 1985, 1980, 1976, 1975, 1971, 1970, 1968, 1965, 1964, 1961, 1957, 1953, 1949, 1940, 1930, 1926
222 HILLCREST DR	2020, 2017, 2014, 2010, 2005, 2002, 2000, 1996, 1995, 1992, 1986, 1985, 1980, 1976, 1975, 1971, 1970, 1968, 1965, 1964, 1961, 1957, 1953, 1949, 1940, 1930, 1926
222 HILLCREST DR	2020, 2017, 2014, 2010, 2005, 2002, 2000, 1996, 1995, 1993, 1992, 1985, 1980, 1976, 1975, 1971, 1970, 1968, 1965, 1964, 1961, 1957, 1953, 1949, 1940, 1930, 1926
222 HILLCREST DR	2020, 2017, 2014, 2010, 2005, 2002, 2000, 1996, 1995, 1993, 1992, 1986, 1980, 1976, 1975, 1971, 1970, 1968, 1965, 1964, 1961, 1957, 1953, 1949, 1940, 1930, 1926
222 HILLCREST DR	2020, 2017, 2014, 2010, 2005, 2000, 1996, 1995, 1993, 1992, 1986, 1985, 1980, 1976, 1975, 1971, 1970, 1968, 1965, 1964, 1961, 1957, 1953, 1949, 1940, 1930, 1926
223 E THOUSAND OAKS BLVD	2020, 2017, 2014, 2010, 2002, 2000, 1996, 1995, 1993, 1992, 1986, 1985, 1980, 1976, 1975, 1971, 1970, 1968, 1965, 1964, 1961, 1957, 1953, 1949, 1940, 1930, 1926
223 E THOUSAND OAKS BLVD	2020, 2017, 2014, 2005, 2002, 2000, 1996, 1995, 1993, 1992, 1986, 1985, 1980, 1976, 1975, 1971, 1970, 1968, 1965, 1964, 1961, 1957, 1953, 1949, 1940, 1930, 1926
223 E THOUSAND OAKS BLVD	2020, 2017, 2014, 2010, 2005, 2002, 1996, 1995, 1993, 1992, 1986, 1985, 1980, 1976, 1975, 1971, 1970, 1968, 1965, 1964, 1961, 1957, 1953, 1949, 1940, 1930, 1926
223 E THOUSAND OAKS BLVD	2017, 2014, 2010, 2005, 2002, 2000, 1996, 1995, 1993, 1992, 1986, 1985, 1980, 1976, 1975, 1971, 1970, 1968, 1965, 1964, 1961, 1957, 1953, 1949, 1940, 1930, 1926
223 E THOUSAND OAKS BLVD	2020, 2014, 2010, 2005, 2002, 2000, 1996, 1995, 1993, 1992, 1986, 1985, 1980, 1976, 1975, 1971, 1970, 1968, 1965, 1964, 1961, 1957, 1953, 1949, 1940, 1930, 1926
223 E THOUSAND OAKS BLVD	2020, 2017, 2010, 2005, 2002, 2000, 1996, 1995, 1993, 1992, 1986, 1985, 1980, 1976, 1975, 1971, 1970, 1968, 1965, 1964, 1961, 1957, 1953, 1949, 1940, 1930, 1926
223 E THOUSAND OAKS BLVD	2020, 2017, 2014, 2010, 2005, 2002, 2000, 1996, 1995, 1993, 1986, 1985, 1980, 1976, 1975, 1971, 1970, 1968, 1965, 1964, 1961, 1957, 1953, 1949, 1940, 1930, 1926
223 E THOUSAND OAKS BLVD	2020, 2017, 2014, 2010, 2005, 2002, 2000, 1996, 1993, 1992, 1986, 1985, 1980, 1976, 1975, 1971, 1970, 1968, 1965, 1964, 1961, 1957, 1953, 1949, 1940, 1930, 1926
223 E THOUSAND OAKS BLVD STE 211	2017, 2014, 2010, 2005, 2002, 2000, 1996, 1995, 1993, 1992, 1986, 1985, 1980, 1976, 1975, 1971, 1970, 1968, 1965, 1964, 1961, 1957, 1953, 1949, 1940, 1930, 1926

FINDINGS

Address Researched	Address Not Identified in Research Source
223 E THOUSAND OAKS BLVD STE 215	2017, 2014, 2010, 2005, 2002, 2000, 1996, 1995, 1993, 1992, 1986, 1985, 1980, 1976, 1975, 1971, 1970, 1968, 1965, 1964, 1961, 1957, 1953, 1949, 1940, 1930, 1926
223 E THOUSAND OAKS BLVD STE 300	2017, 2014, 2010, 2005, 2002, 2000, 1996, 1995, 1993, 1992, 1986, 1985, 1980, 1976, 1975, 1971, 1970, 1968, 1965, 1964, 1961, 1957, 1953, 1949, 1940, 1930, 1926
223 E THOUSAND OAKS BLVD STE 415	2017, 2014, 2010, 2005, 2002, 2000, 1996, 1995, 1993, 1992, 1986, 1985, 1980, 1976, 1975, 1971, 1970, 1968, 1965, 1964, 1961, 1957, 1953, 1949, 1940, 1930, 1926
223 E THOUSND OKS BL	2020, 2017, 2014, 2010, 2005, 2002, 1996, 1995, 1993, 1992, 1986, 1985, 1980, 1976, 1975, 1971, 1970, 1968, 1965, 1964, 1961, 1957, 1953, 1949, 1940, 1930, 1926
223 THOUSAND OAKS B!	2020, 2017, 2014, 2010, 2005, 2002, 2000, 1996, 1995, 1993, 1992, 1986, 1980, 1976, 1975, 1971, 1970, 1968, 1965, 1964, 1961, 1957, 1953, 1949, 1940, 1930, 1926
223 THOUSAND OAKS BLVD	2020, 2017, 2014, 2010, 2005, 2002, 2000, 1996, 1995, 1993, 1992, 1986, 1985, 1976, 1975, 1971, 1970, 1968, 1965, 1964, 1961, 1957, 1953, 1949, 1940, 1930, 1926
223 THOUSAND OAKS BLVD	2020, 2017, 2014, 2010, 2005, 2002, 2000, 1996, 1995, 1993, 1992, 1986, 1980, 1976, 1975, 1971, 1970, 1968, 1965, 1964, 1961, 1957, 1953, 1949, 1940, 1930, 1926
223 THOUSAND OAKS BLVD	2020, 2017, 2014, 2010, 2005, 2002, 2000, 1996, 1995, 1993, 1992, 1986, 1985, 1980, 1976, 1971, 1970, 1968, 1965, 1964, 1961, 1957, 1953, 1949, 1940, 1930, 1926
223 THOUSAND OAKS BLVD	2020, 2017, 2014, 2010, 2005, 2002, 2000, 1996, 1995, 1993, 1992, 1986, 1985, 1980, 1976, 1975, 1971, 1968, 1965, 1964, 1961, 1957, 1953, 1949, 1940, 1930, 1926
223 THOUSAND OAKS BLVD	2020, 2017, 2014, 2010, 2005, 2002, 2000, 1996, 1995, 1992, 1986, 1985, 1980, 1976, 1975, 1971, 1970, 1968, 1965, 1964, 1961, 1957, 1953, 1949, 1940, 1930, 1926
223 THOUSAND OAKS BLVD	2020, 2017, 2014, 2010, 2005, 2002, 2000, 1996, 1995, 1993, 1992, 1985, 1980, 1976, 1975, 1971, 1970, 1968, 1965, 1964, 1961, 1957, 1953, 1949, 1940, 1930, 1926
223 THOUSAND OAKS BLVD	2020, 2017, 2014, 2010, 2005, 2002, 2000, 1996, 1995, 1993, 1992, 1986, 1985, 1980, 1976, 1975, 1971, 1970, 1968, 1965, 1961, 1957, 1953, 1949, 1940, 1930, 1926
223 THOUSAND OAKS BT	2020, 2017, 2014, 2010, 2005, 2002, 2000, 1996, 1995, 1993, 1992, 1986, 1980, 1976, 1975, 1971, 1970, 1968, 1965, 1964, 1961, 1957, 1953, 1949, 1940, 1930, 1926
223 THOUSAND OAKS UI	2020, 2017, 2014, 2010, 2005, 2002, 2000, 1996, 1995, 1993, 1992, 1986, 1985, 1980, 1976, 1971, 1970, 1968, 1965, 1964, 1961, 1957, 1953, 1949, 1940, 1930, 1926
223 THOUSND OKS BIL	2020, 2017, 2014, 2010, 2005, 2002, 2000, 1996, 1995, 1993, 1992, 1986, 1985, 1980, 1976, 1971, 1970, 1968, 1965, 1964, 1961, 1957, 1953, 1949, 1940, 1930, 1926
223 THOUSND OKS BLVD	2020, 2017, 2014, 2010, 2005, 2002, 2000, 1996, 1995, 1992, 1986, 1985, 1980, 1976, 1975, 1971, 1970, 1968, 1965, 1964, 1961, 1957, 1953, 1949, 1940, 1930, 1926

FINDINGS

Address Researched	Address Not Identified in Research Source
223 THOUSNDOKS BLVD	2020, 2017, 2014, 2010, 2005, 2002, 2000, 1996, 1995, 1993, 1992, 1986, 1985, 1980, 1976, 1975, 1971, 1968, 1965, 1964, 1961, 1957, 1953, 1949, 1940, 1930, 1926
223 THOUSRIND OKS BLVD	2020, 2017, 2014, 2010, 2005, 2002, 2000, 1996, 1995, 1993, 1992, 1986, 1985, 1980, 1976, 1971, 1970, 1968, 1965, 1964, 1961, 1957, 1953, 1949, 1940, 1930, 1926
225 LOMBARD ST	2020, 2017, 2014, 2010, 2005, 2002, 2000, 1996, 1993, 1992, 1986, 1985, 1980, 1976, 1975, 1971, 1970, 1968, 1965, 1964, 1961, 1957, 1953, 1949, 1940, 1930, 1926
225 MOORPARK RD	2020, 2017, 2014, 2010, 2005, 2000, 1996, 1995, 1993, 1992, 1986, 1985, 1980, 1976, 1975, 1971, 1970, 1968, 1965, 1964, 1961, 1957, 1953, 1949, 1940, 1930, 1926
225 MOORPARK RD	2020, 2017, 2014, 2010, 2005, 2002, 2000, 1996, 1995, 1993, 1992, 1986, 1980, 1976, 1975, 1971, 1970, 1968, 1965, 1964, 1961, 1957, 1953, 1949, 1940, 1930, 1926
225 MOORPARK RD	2020, 2017, 2014, 2010, 2005, 2002, 2000, 1996, 1995, 1993, 1992, 1985, 1980, 1976, 1975, 1971, 1970, 1968, 1965, 1964, 1961, 1957, 1953, 1949, 1940, 1930, 1926
225 MOORPARK RD	2020, 2017, 2014, 2010, 2005, 2002, 2000, 1996, 1995, 1992, 1986, 1985, 1980, 1976, 1975, 1971, 1970, 1968, 1965, 1964, 1961, 1957, 1953, 1949, 1940, 1930, 1926
225 MOORPRK RD	2020, 2017, 2014, 2010, 2005, 2002, 2000, 1996, 1995, 1992, 1986, 1985, 1980, 1976, 1975, 1971, 1970, 1968, 1965, 1964, 1961, 1957, 1953, 1949, 1940, 1930, 1926
225 MOORPRK RD	2020, 2017, 2014, 2010, 2005, 2002, 2000, 1996, 1995, 1993, 1992, 1986, 1980, 1976, 1975, 1971, 1970, 1968, 1965, 1964, 1961, 1957, 1953, 1949, 1940, 1930, 1926
225 N MOORPARK RD	2020, 2017, 2014, 2010, 2005, 2002, 2000, 1996, 1993, 1992, 1986, 1985, 1980, 1976, 1975, 1971, 1970, 1968, 1965, 1964, 1961, 1957, 1953, 1949, 1940, 1930, 1926
225 N MOORPARK RD	2020, 2017, 2014, 2010, 2005, 2002, 2000, 1996, 1995, 1993, 1986, 1985, 1980, 1976, 1975, 1971, 1970, 1968, 1965, 1964, 1961, 1957, 1953, 1949, 1940, 1930, 1926
225 N MOORPARK RD	2020, 2017, 2014, 2010, 2002, 2000, 1996, 1995, 1993, 1992, 1986, 1985, 1980, 1976, 1975, 1971, 1970, 1968, 1965, 1964, 1961, 1957, 1953, 1949, 1940, 1930, 1926
225 N MOORPARK RD	2020, 2017, 2014, 2010, 2005, 2002, 1996, 1995, 1993, 1992, 1986, 1985, 1980, 1976, 1975, 1971, 1970, 1968, 1965, 1964, 1961, 1957, 1953, 1949, 1940, 1930, 1926
225 N MOORPARK RD	2020, 2017, 2010, 2005, 2002, 2000, 1996, 1995, 1993, 1992, 1986, 1985, 1980, 1976, 1975, 1971, 1970, 1968, 1965, 1964, 1961, 1957, 1953, 1949, 1940, 1930, 1926
225 N MOORPARK RD	2020, 2017, 2014, 2005, 2002, 2000, 1996, 1995, 1993, 1992, 1986, 1985, 1980, 1976, 1975, 1971, 1970, 1968, 1965, 1964, 1961, 1957, 1953, 1949, 1940, 1930, 1926
225 N MOORPARK RD	2020, 2014, 2010, 2005, 2002, 2000, 1996, 1995, 1993, 1992, 1986, 1985, 1980, 1976, 1975, 1971, 1970, 1968, 1965, 1964, 1961, 1957, 1953, 1949, 1940, 1930, 1926

FINDINGS

Address Researched	Address Not Identified in Research Source
225 N MOORPARK RD	2017, 2014, 2010, 2005, 2002, 2000, 1996, 1995, 1993, 1992, 1986, 1985, 1980, 1976, 1975, 1971, 1970, 1968, 1965, 1964, 1961, 1957, 1953, 1949, 1940, 1930, 1926
228 LOMBARD	2020, 2017, 2014, 2010, 2005, 2000, 1996, 1995, 1993, 1992, 1986, 1985, 1980, 1976, 1975, 1971, 1970, 1968, 1965, 1964, 1961, 1957, 1953, 1949, 1940, 1930, 1926
228 LOMBARD ST	2020, 2017, 2014, 2010, 2005, 2002, 1996, 1995, 1993, 1992, 1986, 1985, 1980, 1976, 1975, 1971, 1970, 1968, 1965, 1964, 1961, 1957, 1953, 1949, 1940, 1930, 1926
228 LOMBARD ST	2020, 2017, 2014, 2010, 2005, 2002, 2000, 1996, 1993, 1992, 1986, 1985, 1980, 1976, 1975, 1971, 1970, 1968, 1965, 1964, 1961, 1957, 1953, 1949, 1940, 1930, 1926
228 LOMBARD ST	2020, 2017, 2014, 2010, 2002, 2000, 1996, 1995, 1993, 1992, 1986, 1985, 1980, 1976, 1975, 1971, 1970, 1968, 1965, 1964, 1961, 1957, 1953, 1949, 1940, 1930, 1926
228 LOMBARD ST	2020, 2014, 2010, 2005, 2002, 2000, 1996, 1995, 1993, 1992, 1986, 1985, 1980, 1976, 1975, 1971, 1970, 1968, 1965, 1964, 1961, 1957, 1953, 1949, 1940, 1930, 1926
228 LOMBARD ST	2017, 2014, 2010, 2005, 2002, 2000, 1996, 1995, 1993, 1992, 1986, 1985, 1980, 1976, 1975, 1971, 1970, 1968, 1965, 1964, 1961, 1957, 1953, 1949, 1940, 1930, 1926
228 LOMBARD ST	2020, 2017, 2014, 2005, 2002, 2000, 1996, 1995, 1993, 1992, 1986, 1985, 1980, 1976, 1975, 1971, 1970, 1968, 1965, 1964, 1961, 1957, 1953, 1949, 1940, 1930, 1926
228 LOMBARD ST	2020, 2017, 2010, 2005, 2002, 2000, 1996, 1995, 1993, 1992, 1986, 1985, 1980, 1976, 1975, 1971, 1970, 1968, 1965, 1964, 1961, 1957, 1953, 1949, 1940, 1930, 1926
228 LOMBARD ST	2020, 2017, 2014, 2010, 2005, 2002, 2000, 1996, 1995, 1993, 1986, 1985, 1980, 1976, 1975, 1971, 1970, 1968, 1965, 1964, 1961, 1957, 1953, 1949, 1940, 1930, 1926
228 LOMBARD ST STE A	2017, 2014, 2010, 2005, 2002, 2000, 1996, 1995, 1993, 1992, 1986, 1985, 1980, 1976, 1975, 1971, 1970, 1968, 1965, 1964, 1961, 1957, 1953, 1949, 1940, 1930, 1926
228 LOMBARD ST STE C	2017, 2014, 2010, 2005, 2002, 2000, 1996, 1995, 1993, 1992, 1986, 1985, 1980, 1976, 1975, 1971, 1970, 1968, 1965, 1964, 1961, 1957, 1953, 1949, 1940, 1930, 1926
228 LOMBRD	2020, 2017, 2014, 2010, 2005, 2002, 2000, 1996, 1995, 1992, 1986, 1985, 1980, 1976, 1975, 1971, 1970, 1968, 1965, 1964, 1961, 1957, 1953, 1949, 1940, 1930, 1926
229 THOUSAND OAKS BLVD	2020, 2017, 2014, 2010, 2005, 2000, 1996, 1995, 1993, 1992, 1986, 1985, 1980, 1976, 1975, 1971, 1970, 1968, 1965, 1964, 1961, 1957, 1953, 1949, 1940, 1930, 1926
230 E HILLCREST DR	2020, 2017, 2014, 2010, 2002, 2000, 1996, 1995, 1993, 1992, 1986, 1985, 1980, 1976, 1975, 1971, 1970, 1968, 1965, 1964, 1961, 1957, 1953, 1949, 1940, 1930, 1926
230 E HILLCREST DR	2020, 2014, 2010, 2005, 2002, 2000, 1996, 1995, 1993, 1992, 1986, 1985, 1980, 1976, 1975, 1971, 1970, 1968, 1965, 1964, 1961, 1957, 1953, 1949, 1940, 1930, 1926

FINDINGS

Address Researched	Address Not Identified in Research Source
230 E HILLCREST DR	2020, 2017, 2010, 2005, 2002, 2000, 1996, 1995, 1993, 1992, 1986, 1985, 1980, 1976, 1975, 1971, 1970, 1968, 1965, 1964, 1961, 1957, 1953, 1949, 1940, 1930, 1926
230 E HILLCREST DR	2020, 2017, 2014, 2005, 2002, 2000, 1996, 1995, 1993, 1992, 1986, 1985, 1980, 1976, 1975, 1971, 1970, 1968, 1965, 1964, 1961, 1957, 1953, 1949, 1940, 1930, 1926
230 MOORPARK RD	2020, 2017, 2014, 2010, 2005, 2000, 1996, 1995, 1993, 1992, 1986, 1985, 1980, 1976, 1975, 1971, 1970, 1968, 1965, 1964, 1961, 1957, 1953, 1949, 1940, 1930, 1926
230 MOORPARK RD	2020, 2017, 2014, 2010, 2005, 2002, 2000, 1996, 1995, 1992, 1986, 1985, 1980, 1976, 1975, 1971, 1970, 1968, 1965, 1964, 1961, 1957, 1953, 1949, 1940, 1930, 1926
230 MOORPARK RD	2020, 2017, 2014, 2010, 2005, 2002, 2000, 1996, 1995, 1993, 1992, 1985, 1980, 1976, 1975, 1971, 1970, 1968, 1965, 1964, 1961, 1957, 1953, 1949, 1940, 1930, 1926
230 MOORPARK RD	2020, 2017, 2014, 2010, 2005, 2002, 2000, 1996, 1995, 1993, 1992, 1986, 1980, 1976, 1975, 1971, 1970, 1968, 1965, 1964, 1961, 1957, 1953, 1949, 1940, 1930, 1926
230 MOORPARK RD	2020, 2017, 2014, 2010, 2005, 2002, 2000, 1996, 1995, 1993, 1992, 1986, 1985, 1976, 1975, 1971, 1970, 1968, 1965, 1964, 1961, 1957, 1953, 1949, 1940, 1930, 1926
230 MOORPARK RD	2020, 2017, 2014, 2010, 2005, 2002, 2000, 1996, 1995, 1993, 1992, 1986, 1985, 1980, 1976, 1971, 1970, 1968, 1965, 1964, 1961, 1957, 1953, 1949, 1940, 1930, 1926
230 N MOORPARK RD	2020, 2017, 2014, 2010, 2005, 2002, 2000, 1996, 1995, 1993, 1986, 1985, 1980, 1976, 1975, 1971, 1970, 1968, 1965, 1964, 1961, 1957, 1953, 1949, 1940, 1930, 1926
233 E THOUSAND OAKS BLVD	2020, 2017, 2014, 2010, 2005, 2002, 2000, 1996, 1995, 1993, 1986, 1985, 1980, 1976, 1975, 1971, 1970, 1968, 1965, 1964, 1961, 1957, 1953, 1949, 1940, 1930, 1926
233 E THOUSAND OAKS BLVD	2020, 2017, 2014, 2010, 2005, 2002, 2000, 1996, 1993, 1992, 1986, 1985, 1980, 1976, 1975, 1971, 1970, 1968, 1965, 1964, 1961, 1957, 1953, 1949, 1940, 1930, 1926
233 THOUSAND OAKS BLVD	2020, 2017, 2014, 2010, 2005, 2000, 1996, 1995, 1993, 1992, 1986, 1985, 1980, 1976, 1975, 1971, 1970, 1968, 1965, 1964, 1961, 1957, 1953, 1949, 1940, 1930, 1926
234 MOORPARK RD	2020, 2017, 2014, 2010, 2005, 2000, 1996, 1995, 1993, 1992, 1986, 1985, 1980, 1976, 1975, 1971, 1970, 1968, 1965, 1964, 1961, 1957, 1953, 1949, 1940, 1930, 1926
234 MOORPARK RD	2020, 2017, 2014, 2010, 2005, 2002, 2000, 1996, 1995, 1993, 1992, 1986, 1985, 1980, 1976, 1975, 1971, 1968, 1965, 1964, 1961, 1957, 1953, 1949, 1940, 1930, 1926
235 MOORPARK RD	2020, 2017, 2014, 2010, 2005, 2002, 2000, 1996, 1995, 1993, 1992, 1986, 1985, 1976, 1975, 1971, 1970, 1968, 1965, 1964, 1961, 1957, 1953, 1949, 1940, 1930, 1926
235 MOORPARK RD	2020, 2017, 2014, 2010, 2005, 2002, 2000, 1996, 1995, 1992, 1986, 1985, 1980, 1976, 1975, 1971, 1970, 1968, 1965, 1964, 1961, 1957, 1953, 1949, 1940, 1930, 1926

FINDINGS

Address Researched	Address Not Identified in Research Source
235 MOORPARK RD	2020, 2017, 2014, 2010, 2005, 2002, 2000, 1996, 1995, 1993, 1992, 1985, 1980, 1976, 1975, 1971, 1970, 1968, 1965, 1964, 1961, 1957, 1953, 1949, 1940, 1930, 1926
235 MOORPARK RD	2020, 2017, 2014, 2010, 2005, 2002, 2000, 1996, 1995, 1993, 1992, 1986, 1980, 1976, 1975, 1971, 1970, 1968, 1965, 1964, 1961, 1957, 1953, 1949, 1940, 1930, 1926
235 MOORPARK RD	2020, 2017, 2014, 2010, 2005, 2000, 1996, 1995, 1993, 1992, 1986, 1985, 1980, 1976, 1975, 1971, 1970, 1968, 1965, 1964, 1961, 1957, 1953, 1949, 1940, 1930, 1926
235 MOORPRK RD	2020, 2017, 2014, 2010, 2005, 2002, 2000, 1996, 1995, 1993, 1992, 1985, 1980, 1976, 1975, 1971, 1970, 1968, 1965, 1964, 1961, 1957, 1953, 1949, 1940, 1930, 1926
235 MOORPRK RD	2020, 2017, 2014, 2010, 2005, 2002, 2000, 1996, 1995, 1992, 1986, 1985, 1980, 1976, 1975, 1971, 1970, 1968, 1965, 1964, 1961, 1957, 1953, 1949, 1940, 1930, 1926
235 MOORPRK RD	2020, 2017, 2014, 2010, 2005, 2002, 2000, 1996, 1995, 1993, 1992, 1986, 1980, 1976, 1975, 1971, 1970, 1968, 1965, 1964, 1961, 1957, 1953, 1949, 1940, 1930, 1926
235 MOORPRK RD	2020, 2017, 2014, 2010, 2005, 2002, 2000, 1996, 1995, 1993, 1992, 1986, 1985, 1976, 1975, 1971, 1970, 1968, 1965, 1964, 1961, 1957, 1953, 1949, 1940, 1930, 1926
235 N MOORPARK RD	2020, 2017, 2014, 2010, 2005, 2002, 2000, 1996, 1993, 1992, 1986, 1985, 1980, 1976, 1975, 1971, 1970, 1968, 1965, 1964, 1961, 1957, 1953, 1949, 1940, 1930, 1926
235 N MOORPARK RD	2020, 2017, 2014, 2010, 2005, 2002, 2000, 1996, 1995, 1993, 1986, 1985, 1980, 1976, 1975, 1971, 1970, 1968, 1965, 1964, 1961, 1957, 1953, 1949, 1940, 1930, 1926
235 N MOORPARK RD	2020, 2017, 2014, 2010, 2002, 2000, 1996, 1995, 1993, 1992, 1986, 1985, 1980, 1976, 1975, 1971, 1970, 1968, 1965, 1964, 1961, 1957, 1953, 1949, 1940, 1930, 1926
235 N MOORPARK RD	2020, 2017, 2014, 2010, 2005, 2002, 1996, 1995, 1993, 1992, 1986, 1985, 1980, 1976, 1975, 1971, 1970, 1968, 1965, 1964, 1961, 1957, 1953, 1949, 1940, 1930, 1926
235 N MOORPARK RD	2020, 2017, 2014, 2005, 2002, 2000, 1996, 1995, 1993, 1992, 1986, 1985, 1980, 1976, 1975, 1971, 1970, 1968, 1965, 1964, 1961, 1957, 1953, 1949, 1940, 1930, 1926
235 N MOORPARK RD	2020, 2017, 2010, 2005, 2002, 2000, 1996, 1995, 1993, 1992, 1986, 1985, 1980, 1976, 1975, 1971, 1970, 1968, 1965, 1964, 1961, 1957, 1953, 1949, 1940, 1930, 1926
235 N MOORPARK RD	2020, 2014, 2010, 2005, 2002, 2000, 1996, 1995, 1993, 1992, 1986, 1985, 1980, 1976, 1975, 1971, 1970, 1968, 1965, 1964, 1961, 1957, 1953, 1949, 1940, 1930, 1926
235 N MOORPARK RD	2017, 2014, 2010, 2005, 2002, 2000, 1996, 1995, 1993, 1992, 1986, 1985, 1980, 1976, 1975, 1971, 1970, 1968, 1965, 1964, 1961, 1957, 1953, 1949, 1940, 1930, 1926
240 BRAZIL ST	2017, 2014, 2010, 2005, 2002, 2000, 1996, 1995, 1993, 1992, 1986, 1985, 1980, 1976, 1975, 1971, 1970, 1968, 1965, 1964, 1961, 1957, 1953, 1949, 1940, 1930, 1926

FINDINGS

Address Researched	Address Not Identified in Research Source
240 BRAZIL ST	2020, 2014, 2010, 2005, 2002, 2000, 1996, 1995, 1993, 1992, 1986, 1985, 1980, 1976, 1975, 1971, 1970, 1968, 1965, 1964, 1961, 1957, 1953, 1949, 1940, 1930, 1926
240 BRAZIL ST	2020, 2017, 2010, 2005, 2002, 2000, 1996, 1995, 1993, 1992, 1986, 1985, 1980, 1976, 1975, 1971, 1970, 1968, 1965, 1964, 1961, 1957, 1953, 1949, 1940, 1930, 1926
240 BRAZIL ST	2020, 2017, 2014, 2005, 2002, 2000, 1996, 1995, 1993, 1992, 1986, 1985, 1980, 1976, 1975, 1971, 1970, 1968, 1965, 1964, 1961, 1957, 1953, 1949, 1940, 1930, 1926
240 BRAZIL ST	2020, 2017, 2014, 2010, 2005, 2002, 2000, 1996, 1993, 1992, 1986, 1985, 1980, 1976, 1975, 1971, 1970, 1968, 1965, 1964, 1961, 1957, 1953, 1949, 1940, 1930, 1926
240 BRAZIL ST	2020, 2017, 2014, 2010, 2005, 2002, 1996, 1995, 1993, 1992, 1986, 1985, 1980, 1976, 1975, 1971, 1970, 1968, 1965, 1964, 1961, 1957, 1953, 1949, 1940, 1930, 1926
240 BRAZIL ST	2020, 2017, 2014, 2010, 2002, 2000, 1996, 1995, 1993, 1992, 1986, 1985, 1980, 1976, 1975, 1971, 1970, 1968, 1965, 1964, 1961, 1957, 1953, 1949, 1940, 1930, 1926
240 BRAZIL ST	2020, 2017, 2014, 2010, 2005, 2002, 2000, 1996, 1995, 1993, 1992, 1986, 1985, 1980, 1976, 1971, 1970, 1968, 1965, 1964, 1961, 1957, 1953, 1949, 1940, 1930, 1926
240 BRAZIL ST	2020, 2017, 2014, 2010, 2005, 2002, 2000, 1996, 1995, 1993, 1992, 1986, 1985, 1980, 1976, 1975, 1971, 1968, 1965, 1964, 1961, 1957, 1953, 1949, 1940, 1930, 1926
240 LOMBARD	2020, 2017, 2014, 2010, 2005, 2002, 2000, 1996, 1995, 1993, 1992, 1986, 1980, 1976, 1975, 1971, 1970, 1968, 1965, 1964, 1961, 1957, 1953, 1949, 1940, 1930, 1926
240 LOMBARD	2020, 2017, 2014, 2010, 2005, 2000, 1996, 1995, 1993, 1992, 1986, 1985, 1980, 1976, 1975, 1971, 1970, 1968, 1965, 1964, 1961, 1957, 1953, 1949, 1940, 1930, 1926
240 LOMBARD ST	2020, 2017, 2014, 2010, 2005, 2002, 1996, 1995, 1993, 1992, 1986, 1985, 1980, 1976, 1975, 1971, 1970, 1968, 1965, 1964, 1961, 1957, 1953, 1949, 1940, 1930, 1926
240 LOMBARD ST	2020, 2017, 2014, 2010, 2005, 2002, 2000, 1996, 1993, 1992, 1986, 1985, 1980, 1976, 1975, 1971, 1970, 1968, 1965, 1964, 1961, 1957, 1953, 1949, 1940, 1930, 1926
240 LOMBARD ST	2020, 2017, 2014, 2010, 2002, 2000, 1996, 1995, 1993, 1992, 1986, 1985, 1980, 1976, 1975, 1971, 1970, 1968, 1965, 1964, 1961, 1957, 1953, 1949, 1940, 1930, 1926
240 LOMBARD ST	2020, 2017, 2014, 2005, 2002, 2000, 1996, 1995, 1993, 1992, 1986, 1985, 1980, 1976, 1975, 1971, 1970, 1968, 1965, 1964, 1961, 1957, 1953, 1949, 1940, 1930, 1926
240 LOMBARD ST	2020, 2017, 2010, 2005, 2002, 2000, 1996, 1995, 1993, 1992, 1986, 1985, 1980, 1976, 1975, 1971, 1970, 1968, 1965, 1964, 1961, 1957, 1953, 1949, 1940, 1930, 1926
240 LOMBARD ST	2017, 2014, 2010, 2005, 2002, 2000, 1996, 1995, 1993, 1992, 1986, 1985, 1980, 1976, 1975, 1971, 1970, 1968, 1965, 1964, 1961, 1957, 1953, 1949, 1940, 1930, 1926

FINDINGS

Address Researched	Address Not Identified in Research Source
240 LOMBARD ST	2020, 2014, 2010, 2005, 2002, 2000, 1996, 1995, 1993, 1992, 1986, 1985, 1980, 1976, 1975, 1971, 1970, 1968, 1965, 1964, 1961, 1957, 1953, 1949, 1940, 1930, 1926
240 LOMBARD ST	2020, 2017, 2014, 2010, 2005, 2002, 2000, 1996, 1995, 1993, 1992, 1986, 1985, 1980, 1976, 1971, 1970, 1968, 1965, 1964, 1961, 1957, 1953, 1949, 1940, 1930, 1926
240 LOMBARD ST	2020, 2017, 2014, 2010, 2005, 2002, 2000, 1996, 1995, 1993, 1986, 1985, 1980, 1976, 1975, 1971, 1970, 1968, 1965, 1964, 1961, 1957, 1953, 1949, 1940, 1930, 1926
240 LOMBARD ST STE 200	2017, 2014, 2010, 2005, 2002, 2000, 1996, 1995, 1993, 1992, 1986, 1985, 1980, 1976, 1975, 1971, 1970, 1968, 1965, 1964, 1961, 1957, 1953, 1949, 1940, 1930, 1926
240 LOMBRD	2020, 2017, 2014, 2010, 2005, 2002, 2000, 1996, 1995, 1993, 1992, 1985, 1980, 1976, 1975, 1971, 1970, 1968, 1965, 1964, 1961, 1957, 1953, 1949, 1940, 1930, 1926
240 LOMBRD	2020, 2017, 2014, 2010, 2005, 2002, 2000, 1996, 1995, 1992, 1986, 1985, 1980, 1976, 1975, 1971, 1970, 1968, 1965, 1964, 1961, 1957, 1953, 1949, 1940, 1930, 1926
240 LOMBRD	2020, 2017, 2014, 2010, 2005, 2002, 2000, 1996, 1995, 1993, 1992, 1986, 1985, 1976, 1975, 1971, 1970, 1968, 1965, 1964, 1961, 1957, 1953, 1949, 1940, 1930, 1926
240 MOORPARK RD	2020, 2017, 2014, 2010, 2005, 2002, 2000, 1996, 1995, 1993, 1992, 1986, 1985, 1976, 1975, 1971, 1970, 1968, 1965, 1964, 1961, 1957, 1953, 1949, 1940, 1930, 1926
240 MOORPARK RD	2020, 2017, 2014, 2010, 2005, 2002, 2000, 1996, 1995, 1993, 1992, 1986, 1985, 1980, 1976, 1975, 1971, 1968, 1965, 1964, 1961, 1957, 1953, 1949, 1940, 1930, 1926
240 MOORPRK RD	2020, 2017, 2014, 2010, 2005, 2002, 2000, 1996, 1995, 1993, 1992, 1986, 1985, 1980, 1976, 1971, 1970, 1968, 1965, 1964, 1961, 1957, 1953, 1949, 1940, 1930, 1926
241 LOMBARD	2020, 2017, 2014, 2010, 2005, 2000, 1996, 1995, 1993, 1992, 1986, 1985, 1980, 1976, 1975, 1971, 1970, 1968, 1965, 1964, 1961, 1957, 1953, 1949, 1940, 1930, 1926
241 LOMBARD ST	2020, 2017, 2014, 2010, 2005, 2002, 1996, 1995, 1993, 1992, 1986, 1985, 1980, 1976, 1975, 1971, 1970, 1968, 1965, 1964, 1961, 1957, 1953, 1949, 1940, 1930, 1926
241 LOMBARD ST	2020, 2017, 2014, 2010, 2002, 2000, 1996, 1995, 1993, 1992, 1986, 1985, 1980, 1976, 1975, 1971, 1970, 1968, 1965, 1964, 1961, 1957, 1953, 1949, 1940, 1930, 1926
241 LOMBARD ST	2017, 2014, 2010, 2005, 2002, 2000, 1996, 1995, 1993, 1992, 1986, 1985, 1980, 1976, 1975, 1971, 1970, 1968, 1965, 1964, 1961, 1957, 1953, 1949, 1940, 1930, 1926
241 LOMBARD ST	2020, 2014, 2010, 2005, 2002, 2000, 1996, 1995, 1993, 1992, 1986, 1985, 1980, 1976, 1975, 1971, 1970, 1968, 1965, 1964, 1961, 1957, 1953, 1949, 1940, 1930, 1926
241 LOMBARD ST	2020, 2017, 2010, 2005, 2002, 2000, 1996, 1995, 1993, 1992, 1986, 1985, 1980, 1976, 1975, 1971, 1970, 1968, 1965, 1964, 1961, 1957, 1953, 1949, 1940, 1930, 1926

FINDINGS

Address Researched	Address Not Identified in Research Source
241 LOMBARD ST	2020, 2017, 2014, 2005, 2002, 2000, 1996, 1995, 1993, 1992, 1986, 1985, 1980, 1976, 1975, 1971, 1970, 1968, 1965, 1964, 1961, 1957, 1953, 1949, 1940, 1930, 1926
244 E THOUSAND OAKS BLVD	2017, 2014, 2010, 2005, 2002, 2000, 1996, 1995, 1993, 1992, 1986, 1985, 1980, 1976, 1975, 1971, 1970, 1968, 1965, 1964, 1961, 1957, 1953, 1949, 1940, 1930, 1926
244 E THOUSAND OAKS BLVD	2020, 2017, 2014, 2005, 2002, 2000, 1996, 1995, 1993, 1992, 1986, 1985, 1980, 1976, 1975, 1971, 1970, 1968, 1965, 1964, 1961, 1957, 1953, 1949, 1940, 1930, 1926
244 E THOUSAND OAKS BLVD	2020, 2017, 2014, 2010, 2005, 2002, 2000, 1996, 1993, 1992, 1986, 1985, 1980, 1976, 1975, 1971, 1970, 1968, 1965, 1964, 1961, 1957, 1953, 1949, 1940, 1930, 1926
244 E THOUSAND OAKS BLVD	2020, 2017, 2014, 2010, 2005, 2002, 2000, 1996, 1995, 1993, 1986, 1985, 1980, 1976, 1975, 1971, 1970, 1968, 1965, 1964, 1961, 1957, 1953, 1949, 1940, 1930, 1926
244 E THOUSND OKS BL	2020, 2017, 2014, 2010, 2005, 2002, 1996, 1995, 1993, 1992, 1986, 1985, 1980, 1976, 1975, 1971, 1970, 1968, 1965, 1964, 1961, 1957, 1953, 1949, 1940, 1930, 1926
244 THOUSAND OAKS BLVD	2020, 2017, 2014, 2010, 2005, 2000, 1996, 1995, 1993, 1992, 1986, 1985, 1980, 1976, 1975, 1971, 1970, 1968, 1965, 1964, 1961, 1957, 1953, 1949, 1940, 1930, 1926
244 THOUSAND OAKS BLVD	2020, 2017, 2014, 2010, 2005, 2002, 2000, 1996, 1995, 1993, 1992, 1985, 1980, 1976, 1975, 1971, 1970, 1968, 1965, 1964, 1961, 1957, 1953, 1949, 1940, 1930, 1926
244 THOUSAND OAKS BLVD	2020, 2017, 2014, 2010, 2005, 2002, 2000, 1996, 1995, 1992, 1986, 1985, 1980, 1976, 1975, 1971, 1970, 1968, 1965, 1964, 1961, 1957, 1953, 1949, 1940, 1930, 1926
244 THOUSAND OAKS BLVD	2020, 2017, 2014, 2010, 2005, 2002, 2000, 1996, 1995, 1993, 1992, 1986, 1980, 1976, 1975, 1971, 1970, 1968, 1965, 1964, 1961, 1957, 1953, 1949, 1940, 1930, 1926
244 THOUSAND OAKS BLVD	2020, 2017, 2014, 2010, 2005, 2002, 2000, 1996, 1995, 1993, 1992, 1986, 1985, 1976, 1975, 1971, 1970, 1968, 1965, 1964, 1961, 1957, 1953, 1949, 1940, 1930, 1926
245 LOMBARD	2020, 2017, 2014, 2010, 2005, 2002, 2000, 1996, 1995, 1993, 1992, 1986, 1980, 1976, 1975, 1971, 1970, 1968, 1965, 1964, 1961, 1957, 1953, 1949, 1940, 1930, 1926
245 LOMBARD	2020, 2017, 2014, 2010, 2005, 2000, 1996, 1995, 1993, 1992, 1986, 1985, 1980, 1976, 1975, 1971, 1970, 1968, 1965, 1964, 1961, 1957, 1953, 1949, 1940, 1930, 1926
245 LOMBARD ST	2020, 2017, 2014, 2010, 2005, 2002, 1996, 1995, 1993, 1992, 1986, 1985, 1980, 1976, 1975, 1971, 1970, 1968, 1965, 1964, 1961, 1957, 1953, 1949, 1940, 1930, 1926
245 LOMBARD ST	2020, 2017, 2014, 2010, 2005, 2002, 2000, 1996, 1993, 1992, 1986, 1985, 1980, 1976, 1975, 1971, 1970, 1968, 1965, 1964, 1961, 1957, 1953, 1949, 1940, 1930, 1926
245 LOMBARD ST	2020, 2017, 2014, 2010, 2002, 2000, 1996, 1995, 1993, 1992, 1986, 1985, 1980, 1976, 1975, 1971, 1970, 1968, 1965, 1964, 1961, 1957, 1953, 1949, 1940, 1930, 1926

FINDINGS

Address Researched	Address Not Identified in Research Source
245 LOMBARD ST	2020, 2014, 2010, 2005, 2002, 2000, 1996, 1995, 1993, 1992, 1986, 1985, 1980, 1976, 1975, 1971, 1970, 1968, 1965, 1964, 1961, 1957, 1953, 1949, 1940, 1930, 1926
245 LOMBARD ST	2017, 2014, 2010, 2005, 2002, 2000, 1996, 1995, 1993, 1992, 1986, 1985, 1980, 1976, 1975, 1971, 1970, 1968, 1965, 1964, 1961, 1957, 1953, 1949, 1940, 1930, 1926
245 LOMBARD ST	2020, 2017, 2014, 2005, 2002, 2000, 1996, 1995, 1993, 1992, 1986, 1985, 1980, 1976, 1975, 1971, 1970, 1968, 1965, 1964, 1961, 1957, 1953, 1949, 1940, 1930, 1926
245 LOMBARD ST	2020, 2017, 2010, 2005, 2002, 2000, 1996, 1995, 1993, 1992, 1986, 1985, 1980, 1976, 1975, 1971, 1970, 1968, 1965, 1964, 1961, 1957, 1953, 1949, 1940, 1930, 1926
245 LOMBARD ST	2020, 2017, 2014, 2010, 2005, 2002, 2000, 1996, 1995, 1993, 1986, 1985, 1980, 1976, 1975, 1971, 1970, 1968, 1965, 1964, 1961, 1957, 1953, 1949, 1940, 1930, 1926
245 LOMBRD	2020, 2017, 2014, 2010, 2005, 2002, 2000, 1996, 1995, 1993, 1992, 1985, 1980, 1976, 1975, 1971, 1970, 1968, 1965, 1964, 1961, 1957, 1953, 1949, 1940, 1930, 1926
245 LOMBRD	2020, 2017, 2014, 2010, 2005, 2002, 2000, 1996, 1995, 1992, 1986, 1985, 1980, 1976, 1975, 1971, 1970, 1968, 1965, 1964, 1961, 1957, 1953, 1949, 1940, 1930, 1926
245 MOORPARK RD	2020, 2017, 2014, 2010, 2005, 2000, 1996, 1995, 1993, 1992, 1986, 1985, 1980, 1976, 1975, 1971, 1970, 1968, 1965, 1964, 1961, 1957, 1953, 1949, 1940, 1930, 1926
245 N MOORPARK RD	2020, 2017, 2014, 2010, 2002, 2000, 1996, 1995, 1993, 1992, 1986, 1985, 1980, 1976, 1975, 1971, 1970, 1968, 1965, 1964, 1961, 1957, 1953, 1949, 1940, 1930, 1926
245 N MOORPARK RD	2020, 2017, 2014, 2010, 2005, 2002, 1996, 1995, 1993, 1992, 1986, 1985, 1980, 1976, 1975, 1971, 1970, 1968, 1965, 1964, 1961, 1957, 1953, 1949, 1940, 1930, 1926
245 N MOORPARK RD	2020, 2017, 2010, 2005, 2002, 2000, 1996, 1995, 1993, 1992, 1986, 1985, 1980, 1976, 1975, 1971, 1970, 1968, 1965, 1964, 1961, 1957, 1953, 1949, 1940, 1930, 1926
245 N MOORPARK RD	2020, 2017, 2014, 2005, 2002, 2000, 1996, 1995, 1993, 1992, 1986, 1985, 1980, 1976, 1975, 1971, 1970, 1968, 1965, 1964, 1961, 1957, 1953, 1949, 1940, 1930, 1926
245 N MOORPARK RD	2020, 2014, 2010, 2005, 2002, 2000, 1996, 1995, 1993, 1992, 1986, 1985, 1980, 1976, 1975, 1971, 1970, 1968, 1965, 1964, 1961, 1957, 1953, 1949, 1940, 1930, 1926
245 N MOORPARK RD	2017, 2014, 2010, 2005, 2002, 2000, 1996, 1995, 1993, 1992, 1986, 1985, 1980, 1976, 1975, 1971, 1970, 1968, 1965, 1964, 1961, 1957, 1953, 1949, 1940, 1930, 1926
246 LOMBARD	2020, 2017, 2014, 2010, 2005, 2000, 1996, 1995, 1993, 1992, 1986, 1985, 1980, 1976, 1975, 1971, 1970, 1968, 1965, 1964, 1961, 1957, 1953, 1949, 1940, 1930, 1926
246 LOMBARD	2020, 2017, 2014, 2010, 2005, 2002, 2000, 1996, 1995, 1993, 1992, 1986, 1980, 1976, 1975, 1971, 1970, 1968, 1965, 1964, 1961, 1957, 1953, 1949, 1940, 1930, 1926

FINDINGS

Address Researched	Address Not Identified in Research Source
246 LOMBARD	2020, 2017, 2014, 2010, 2005, 2002, 2000, 1996, 1995, 1993, 1992, 1986, 1985, 1980, 1976, 1975, 1971, 1968, 1965, 1964, 1961, 1957, 1953, 1949, 1940, 1930, 1926
246 LOMBARD ST	2020, 2017, 2014, 2010, 2005, 2002, 2000, 1996, 1995, 1993, 1992, 1986, 1985, 1980, 1976, 1971, 1970, 1968, 1965, 1964, 1961, 1957, 1953, 1949, 1940, 1930, 1926
246 LOMBARD ST	2020, 2017, 2014, 2010, 2005, 2002, 2000, 1996, 1995, 1993, 1986, 1985, 1980, 1976, 1975, 1971, 1970, 1968, 1965, 1964, 1961, 1957, 1953, 1949, 1940, 1930, 1926
246 LOMBARD ST	2020, 2017, 2014, 2010, 2005, 2002, 1996, 1995, 1993, 1992, 1986, 1985, 1980, 1976, 1975, 1971, 1970, 1968, 1965, 1964, 1961, 1957, 1953, 1949, 1940, 1930, 1926
246 LOMBARD ST	2020, 2017, 2014, 2010, 2005, 2002, 2000, 1996, 1993, 1992, 1986, 1985, 1980, 1976, 1975, 1971, 1970, 1968, 1965, 1964, 1961, 1957, 1953, 1949, 1940, 1930, 1926
246 LOMBARD ST	2020, 2017, 2014, 2010, 2002, 2000, 1996, 1995, 1993, 1992, 1986, 1985, 1980, 1976, 1975, 1971, 1970, 1968, 1965, 1964, 1961, 1957, 1953, 1949, 1940, 1930, 1926
246 LOMBARD ST	2020, 2014, 2010, 2005, 2002, 2000, 1996, 1995, 1993, 1992, 1986, 1985, 1980, 1976, 1975, 1971, 1970, 1968, 1965, 1964, 1961, 1957, 1953, 1949, 1940, 1930, 1926
246 LOMBARD ST	2017, 2014, 2010, 2005, 2002, 2000, 1996, 1995, 1993, 1992, 1986, 1985, 1980, 1976, 1975, 1971, 1970, 1968, 1965, 1964, 1961, 1957, 1953, 1949, 1940, 1930, 1926
246 LOMBARD ST	2020, 2017, 2014, 2005, 2002, 2000, 1996, 1995, 1993, 1992, 1986, 1985, 1980, 1976, 1975, 1971, 1970, 1968, 1965, 1964, 1961, 1957, 1953, 1949, 1940, 1930, 1926
246 LOMBARD ST	2020, 2017, 2010, 2005, 2002, 2000, 1996, 1995, 1993, 1992, 1986, 1985, 1980, 1976, 1975, 1971, 1970, 1968, 1965, 1964, 1961, 1957, 1953, 1949, 1940, 1930, 1926
246 LOMBRD	2020, 2017, 2014, 2010, 2005, 2002, 2000, 1996, 1995, 1993, 1992, 1985, 1980, 1976, 1975, 1971, 1970, 1968, 1965, 1964, 1961, 1957, 1953, 1949, 1940, 1930, 1926
246 LOMBRD	2020, 2017, 2014, 2010, 2005, 2002, 2000, 1996, 1995, 1992, 1986, 1985, 1980, 1976, 1975, 1971, 1970, 1968, 1965, 1964, 1961, 1957, 1953, 1949, 1940, 1930, 1926
246 LOMBRD	2020, 2017, 2014, 2010, 2005, 2002, 2000, 1996, 1995, 1993, 1992, 1986, 1985, 1980, 1976, 1975, 1971, 1968, 1965, 1964, 1961, 1957, 1953, 1949, 1940, 1930, 1926
246 LOMBRD	2020, 2017, 2014, 2010, 2005, 2002, 2000, 1996, 1995, 1993, 1992, 1986, 1985, 1976, 1975, 1971, 1970, 1968, 1965, 1964, 1961, 1957, 1953, 1949, 1940, 1930, 1926
25 E HILLCREST DR	2020, 2017, 2010, 2005, 2002, 2000, 1996, 1995, 1993, 1992, 1986, 1985, 1980, 1976, 1975, 1971, 1970, 1968, 1965, 1964, 1961, 1957, 1953, 1949, 1940, 1930, 1926
25 E HILLCREST DR	2020, 2017, 2014, 2005, 2002, 2000, 1996, 1995, 1993, 1992, 1986, 1985, 1980, 1976, 1975, 1971, 1970, 1968, 1965, 1964, 1961, 1957, 1953, 1949, 1940, 1930, 1926

FINDINGS

Address Researched	Address Not Identified in Research Source
25 E HILLCREST DR	2017, 2014, 2010, 2005, 2002, 2000, 1996, 1995, 1993, 1992, 1986, 1985, 1980, 1976, 1975, 1971, 1970, 1968, 1965, 1964, 1961, 1957, 1953, 1949, 1940, 1930, 1926
25 E HILLCREST DR	2020, 2017, 2014, 2010, 2005, 2002, 2000, 1996, 1993, 1992, 1986, 1985, 1980, 1976, 1975, 1971, 1970, 1968, 1965, 1964, 1961, 1957, 1953, 1949, 1940, 1930, 1926
25 E HILLCREST DR	2020, 2017, 2014, 2010, 2005, 2002, 1996, 1995, 1993, 1992, 1986, 1985, 1980, 1976, 1975, 1971, 1970, 1968, 1965, 1964, 1961, 1957, 1953, 1949, 1940, 1930, 1926
25 E THOUSAND OAKS BLVD	2020, 2014, 2010, 2005, 2002, 2000, 1996, 1995, 1993, 1992, 1986, 1985, 1980, 1976, 1975, 1971, 1970, 1968, 1965, 1964, 1961, 1957, 1953, 1949, 1940, 1930, 1926
25 HILLCREST DR	2020, 2017, 2014, 2010, 2005, 2000, 1996, 1995, 1993, 1992, 1986, 1985, 1980, 1976, 1975, 1971, 1970, 1968, 1965, 1964, 1961, 1957, 1953, 1949, 1940, 1930, 1926
25 HILLCREST DR	2020, 2017, 2014, 2010, 2005, 2002, 2000, 1996, 1995, 1993, 1992, 1986, 1985, 1976, 1975, 1971, 1970, 1968, 1965, 1964, 1961, 1957, 1953, 1949, 1940, 1930, 1926
25 HILLCREST DR	2020, 2017, 2014, 2010, 2005, 2002, 2000, 1996, 1995, 1993, 1992, 1986, 1980, 1976, 1975, 1971, 1970, 1968, 1965, 1964, 1961, 1957, 1953, 1949, 1940, 1930, 1926
25 HILLCREST DR	2020, 2017, 2014, 2010, 2005, 2002, 2000, 1996, 1995, 1993, 1992, 1986, 1985, 1980, 1976, 1971, 1970, 1968, 1965, 1964, 1961, 1957, 1953, 1949, 1940, 1930, 1926
25 HILLCREST DR	2020, 2017, 2014, 2010, 2005, 2002, 2000, 1996, 1995, 1993, 1992, 1985, 1980, 1976, 1975, 1971, 1970, 1968, 1965, 1964, 1961, 1957, 1953, 1949, 1940, 1930, 1926
250 E HILLCREST DR	2020, 2017, 2014, 2010, 2005, 2002, 1996, 1995, 1993, 1992, 1986, 1985, 1980, 1976, 1975, 1971, 1970, 1968, 1965, 1964, 1961, 1957, 1953, 1949, 1940, 1930, 1926
250 E HILLCREST DR	2020, 2017, 2010, 2005, 2002, 2000, 1996, 1995, 1993, 1992, 1986, 1985, 1980, 1976, 1975, 1971, 1970, 1968, 1965, 1964, 1961, 1957, 1953, 1949, 1940, 1930, 1926
250 E HILLCREST DR	2020, 2017, 2014, 2005, 2002, 2000, 1996, 1995, 1993, 1992, 1986, 1985, 1980, 1976, 1975, 1971, 1970, 1968, 1965, 1964, 1961, 1957, 1953, 1949, 1940, 1930, 1926
250 E HILLCREST DR	2020, 2014, 2010, 2005, 2002, 2000, 1996, 1995, 1993, 1992, 1986, 1985, 1980, 1976, 1975, 1971, 1970, 1968, 1965, 1964, 1961, 1957, 1953, 1949, 1940, 1930, 1926
250 LOMBARD	2020, 2017, 2014, 2010, 2005, 2000, 1996, 1995, 1993, 1992, 1986, 1985, 1980, 1976, 1975, 1971, 1970, 1968, 1965, 1964, 1961, 1957, 1953, 1949, 1940, 1930, 1926
250 LOMBARD	2020, 2017, 2014, 2010, 2005, 2002, 2000, 1996, 1995, 1992, 1986, 1985, 1980, 1976, 1975, 1971, 1970, 1968, 1965, 1964, 1961, 1957, 1953, 1949, 1940, 1930, 1926
250 LOMBARD	2020, 2017, 2014, 2010, 2005, 2002, 2000, 1996, 1995, 1993, 1992, 1986, 1980, 1976, 1975, 1971, 1970, 1968, 1965, 1964, 1961, 1957, 1953, 1949, 1940, 1930, 1926

FINDINGS

Address Researched	Address Not Identified in Research Source
250 LOMBARD ST	2020, 2017, 2014, 2010, 2005, 2002, 2000, 1996, 1995, 1992, 1986, 1985, 1980, 1976, 1975, 1971, 1970, 1968, 1965, 1964, 1961, 1957, 1953, 1949, 1940, 1930, 1926
250 LOMBARD ST	2020, 2017, 2014, 2010, 2005, 2002, 2000, 1996, 1995, 1993, 1986, 1985, 1980, 1976, 1975, 1971, 1970, 1968, 1965, 1964, 1961, 1957, 1953, 1949, 1940, 1930, 1926
250 LOMBARD ST	2020, 2017, 2014, 2010, 2005, 2002, 1996, 1995, 1993, 1992, 1986, 1985, 1980, 1976, 1975, 1971, 1970, 1968, 1965, 1964, 1961, 1957, 1953, 1949, 1940, 1930, 1926
250 LOMBARD ST	2020, 2017, 2014, 2010, 2005, 2002, 2000, 1996, 1993, 1992, 1986, 1985, 1980, 1976, 1975, 1971, 1970, 1968, 1965, 1964, 1961, 1957, 1953, 1949, 1940, 1930, 1926
250 LOMBARD ST	2020, 2017, 2014, 2010, 2002, 2000, 1996, 1995, 1993, 1992, 1986, 1985, 1980, 1976, 1975, 1971, 1970, 1968, 1965, 1964, 1961, 1957, 1953, 1949, 1940, 1930, 1926
250 LOMBARD ST	2017, 2014, 2010, 2005, 2002, 2000, 1996, 1995, 1993, 1992, 1986, 1985, 1980, 1976, 1975, 1971, 1970, 1968, 1965, 1964, 1961, 1957, 1953, 1949, 1940, 1930, 1926
250 LOMBARD ST	2020, 2017, 2014, 2005, 2002, 2000, 1996, 1995, 1993, 1992, 1986, 1985, 1980, 1976, 1975, 1971, 1970, 1968, 1965, 1964, 1961, 1957, 1953, 1949, 1940, 1930, 1926
250 LOMBARD ST	2020, 2017, 2010, 2005, 2002, 2000, 1996, 1995, 1993, 1992, 1986, 1985, 1980, 1976, 1975, 1971, 1970, 1968, 1965, 1964, 1961, 1957, 1953, 1949, 1940, 1930, 1926
250 LOMBARD ST STE 7	2017, 2014, 2010, 2005, 2002, 2000, 1996, 1995, 1993, 1992, 1986, 1985, 1980, 1976, 1975, 1971, 1970, 1968, 1965, 1964, 1961, 1957, 1953, 1949, 1940, 1930, 1926
250 LOMBRD	2020, 2017, 2014, 2010, 2005, 2002, 2000, 1996, 1995, 1993, 1992, 1985, 1980, 1976, 1975, 1971, 1970, 1968, 1965, 1964, 1961, 1957, 1953, 1949, 1940, 1930, 1926
250 LOMBRD	2020, 2017, 2014, 2010, 2005, 2002, 2000, 1996, 1995, 1992, 1986, 1985, 1980, 1976, 1975, 1971, 1970, 1968, 1965, 1964, 1961, 1957, 1953, 1949, 1940, 1930, 1926
250 MOORPARK RD	2020, 2017, 2014, 2010, 2005, 2002, 2000, 1996, 1995, 1993, 1992, 1986, 1985, 1980, 1976, 1971, 1970, 1968, 1965, 1964, 1961, 1957, 1953, 1949, 1940, 1930, 1926
250 MOORPARK RD	2020, 2017, 2014, 2010, 2005, 2002, 2000, 1996, 1995, 1993, 1992, 1986, 1985, 1980, 1976, 1975, 1971, 1970, 1965, 1964, 1961, 1957, 1953, 1949, 1940, 1930, 1926
250 MOORPARK RD	2020, 2017, 2014, 2010, 2005, 2000, 1996, 1995, 1993, 1992, 1986, 1985, 1980, 1976, 1975, 1971, 1970, 1968, 1965, 1964, 1961, 1957, 1953, 1949, 1940, 1930, 1926
250 THOUSAND OAKS BLVD	2020, 2017, 2014, 2010, 2005, 2002, 2000, 1996, 1995, 1993, 1992, 1986, 1985, 1980, 1976, 1975, 1971, 1968, 1965, 1964, 1961, 1957, 1953, 1949, 1940, 1930, 1926
251 MOORPARK RD	2020, 2017, 2014, 2010, 2005, 2002, 2000, 1996, 1995, 1993, 1992, 1986, 1985, 1980, 1976, 1975, 1971, 1968, 1965, 1964, 1961, 1957, 1953, 1949, 1940, 1930, 1926

FINDINGS

Address Researched	Address Not Identified in Research Source
251 MOORPARK RD	2020, 2017, 2014, 2010, 2005, 2002, 2000, 1996, 1995, 1993, 1992, 1986, 1985, 1980, 1976, 1975, 1971, 1970, 1965, 1964, 1961, 1957, 1953, 1949, 1940, 1930, 1926
251 MOORPARK RD	2020, 2017, 2014, 2010, 2005, 2002, 2000, 1996, 1995, 1993, 1992, 1986, 1985, 1980, 1976, 1975, 1971, 1970, 1968, 1965, 1961, 1957, 1953, 1949, 1940, 1930, 1926
251 MOORPARK RD	2020, 2017, 2014, 2010, 2005, 2002, 2000, 1996, 1995, 1993, 1992, 1986, 1985, 1980, 1976, 1971, 1970, 1968, 1965, 1964, 1961, 1957, 1953, 1949, 1940, 1930, 1926
251 MOORPARK RD	2020, 2017, 2014, 2010, 2005, 2000, 1996, 1995, 1993, 1992, 1986, 1985, 1980, 1976, 1975, 1971, 1970, 1968, 1965, 1964, 1961, 1957, 1953, 1949, 1940, 1930, 1926
253 E THOUSAND OAKS BLVD	2020, 2017, 2014, 2010, 2002, 2000, 1996, 1995, 1993, 1992, 1986, 1985, 1980, 1976, 1975, 1971, 1970, 1968, 1965, 1964, 1961, 1957, 1953, 1949, 1940, 1930, 1926
253 E THOUSAND OAKS BLVD	2020, 2017, 2014, 2005, 2002, 2000, 1996, 1995, 1993, 1992, 1986, 1985, 1980, 1976, 1975, 1971, 1970, 1968, 1965, 1964, 1961, 1957, 1953, 1949, 1940, 1930, 1926
253 E THOUSAND OAKS BLVD	2020, 2017, 2010, 2005, 2002, 2000, 1996, 1995, 1993, 1992, 1986, 1985, 1980, 1976, 1975, 1971, 1970, 1968, 1965, 1964, 1961, 1957, 1953, 1949, 1940, 1930, 1926
253 LOMBARD	2020, 2017, 2014, 2010, 2005, 2000, 1996, 1995, 1993, 1992, 1986, 1985, 1980, 1976, 1975, 1971, 1970, 1968, 1965, 1964, 1961, 1957, 1953, 1949, 1940, 1930, 1926
253 LOMBARD	2020, 2017, 2014, 2010, 2005, 2002, 2000, 1996, 1995, 1993, 1992, 1986, 1980, 1976, 1975, 1971, 1970, 1968, 1965, 1964, 1961, 1957, 1953, 1949, 1940, 1930, 1926
253 LOMBARD ST	2020, 2017, 2014, 2010, 2005, 2002, 2000, 1996, 1995, 1993, 1986, 1985, 1980, 1976, 1975, 1971, 1970, 1968, 1965, 1964, 1961, 1957, 1953, 1949, 1940, 1930, 1926
253 LOMBARD ST	2020, 2017, 2014, 2010, 2005, 2002, 1996, 1995, 1993, 1992, 1986, 1985, 1980, 1976, 1975, 1971, 1970, 1968, 1965, 1964, 1961, 1957, 1953, 1949, 1940, 1930, 1926
253 LOMBARD ST	2020, 2017, 2014, 2010, 2005, 2002, 2000, 1996, 1993, 1992, 1986, 1985, 1980, 1976, 1975, 1971, 1970, 1968, 1965, 1964, 1961, 1957, 1953, 1949, 1940, 1930, 1926
253 LOMBARD ST	2020, 2017, 2014, 2010, 2002, 2000, 1996, 1995, 1993, 1992, 1986, 1985, 1980, 1976, 1975, 1971, 1970, 1968, 1965, 1964, 1961, 1957, 1953, 1949, 1940, 1930, 1926
253 LOMBARD ST	2020, 2017, 2014, 2005, 2002, 2000, 1996, 1995, 1993, 1992, 1986, 1985, 1980, 1976, 1975, 1971, 1970, 1968, 1965, 1964, 1961, 1957, 1953, 1949, 1940, 1930, 1926
253 LOMBARD ST	2020, 2017, 2010, 2005, 2002, 2000, 1996, 1995, 1993, 1992, 1986, 1985, 1980, 1976, 1975, 1971, 1970, 1968, 1965, 1964, 1961, 1957, 1953, 1949, 1940, 1930, 1926
253 LOMBARD ST	2017, 2014, 2010, 2005, 2002, 2000, 1996, 1995, 1993, 1992, 1986, 1985, 1980, 1976, 1975, 1971, 1970, 1968, 1965, 1964, 1961, 1957, 1953, 1949, 1940, 1930, 1926

FINDINGS

Address Researched	Address Not Identified in Research Source
253 LOMBARD ST	2020, 2014, 2010, 2005, 2002, 2000, 1996, 1995, 1993, 1992, 1986, 1985, 1980, 1976, 1975, 1971, 1970, 1968, 1965, 1964, 1961, 1957, 1953, 1949, 1940, 1930, 1926
253 LOMBRD	2020, 2017, 2014, 2010, 2005, 2002, 2000, 1996, 1995, 1993, 1992, 1985, 1980, 1976, 1975, 1971, 1970, 1968, 1965, 1964, 1961, 1957, 1953, 1949, 1940, 1930, 1926
253 LOMBRD	2020, 2017, 2014, 2010, 2005, 2002, 2000, 1996, 1995, 1992, 1986, 1985, 1980, 1976, 1975, 1971, 1970, 1968, 1965, 1964, 1961, 1957, 1953, 1949, 1940, 1930, 1926
255 MOORPARK RD	2020, 2017, 2014, 2010, 2005, 2000, 1996, 1995, 1993, 1992, 1986, 1985, 1980, 1976, 1975, 1971, 1970, 1968, 1965, 1964, 1961, 1957, 1953, 1949, 1940, 1930, 1926
255 N MOORPARK RD	2020, 2017, 2014, 2010, 2002, 2000, 1996, 1995, 1993, 1992, 1986, 1985, 1980, 1976, 1975, 1971, 1970, 1968, 1965, 1964, 1961, 1957, 1953, 1949, 1940, 1930, 1926
255 N MOORPARK RD	2020, 2017, 2014, 2010, 2005, 2002, 1996, 1995, 1993, 1992, 1986, 1985, 1980, 1976, 1975, 1971, 1970, 1968, 1965, 1964, 1961, 1957, 1953, 1949, 1940, 1930, 1926
255 N MOORPARK RD	2020, 2014, 2010, 2005, 2002, 2000, 1996, 1995, 1993, 1992, 1986, 1985, 1980, 1976, 1975, 1971, 1970, 1968, 1965, 1964, 1961, 1957, 1953, 1949, 1940, 1930, 1926
255 N MOORPARK RD	2017, 2014, 2010, 2005, 2002, 2000, 1996, 1995, 1993, 1992, 1986, 1985, 1980, 1976, 1975, 1971, 1970, 1968, 1965, 1964, 1961, 1957, 1953, 1949, 1940, 1930, 1926
255 N MOORPARK RD	2020, 2017, 2010, 2005, 2002, 2000, 1996, 1995, 1993, 1992, 1986, 1985, 1980, 1976, 1975, 1971, 1970, 1968, 1965, 1964, 1961, 1957, 1953, 1949, 1940, 1930, 1926
255 N MOORPARK RD	2020, 2017, 2014, 2005, 2002, 2000, 1996, 1995, 1993, 1992, 1986, 1985, 1980, 1976, 1975, 1971, 1970, 1968, 1965, 1964, 1961, 1957, 1953, 1949, 1940, 1930, 1926
255 N MOORPRK RD	2020, 2017, 2014, 2010, 2005, 2002, 1996, 1995, 1993, 1992, 1986, 1985, 1980, 1976, 1975, 1971, 1970, 1968, 1965, 1964, 1961, 1957, 1953, 1949, 1940, 1930, 1926
257 MOORPARK RD	2020, 2017, 2014, 2010, 2005, 2002, 2000, 1996, 1995, 1993, 1992, 1986, 1985, 1980, 1976, 1971, 1970, 1968, 1965, 1964, 1961, 1957, 1953, 1949, 1940, 1930, 1926
257 MOORPARK RD	2020, 2017, 2014, 2010, 2005, 2002, 2000, 1996, 1995, 1993, 1992, 1986, 1985, 1980, 1976, 1975, 1971, 1970, 1968, 1965, 1961, 1957, 1953, 1949, 1940, 1930, 1926
257 MOORPARK RD	2020, 2017, 2014, 2010, 2005, 2002, 2000, 1996, 1995, 1993, 1992, 1986, 1985, 1980, 1976, 1975, 1971, 1968, 1965, 1964, 1961, 1957, 1953, 1949, 1940, 1930, 1926
258 LOMBARD	2020, 2017, 2014, 2010, 2005, 2002, 2000, 1996, 1995, 1993, 1992, 1986, 1980, 1976, 1975, 1971, 1970, 1968, 1965, 1964, 1961, 1957, 1953, 1949, 1940, 1930, 1926
258 LOMBARD	2020, 2017, 2014, 2010, 2005, 2002, 2000, 1996, 1995, 1992, 1986, 1985, 1980, 1976, 1975, 1971, 1970, 1968, 1965, 1964, 1961, 1957, 1953, 1949, 1940, 1930, 1926

FINDINGS

Address Researched	Address Not Identified in Research Source
258 LOMBARD	2020, 2017, 2014, 2010, 2005, 2000, 1996, 1995, 1993, 1992, 1986, 1985, 1980, 1976, 1975, 1971, 1970, 1968, 1965, 1964, 1961, 1957, 1953, 1949, 1940, 1930, 1926
258 LOMBARD ST	2020, 2017, 2014, 2010, 2005, 2002, 1996, 1995, 1993, 1992, 1986, 1985, 1980, 1976, 1975, 1971, 1970, 1968, 1965, 1964, 1961, 1957, 1953, 1949, 1940, 1930, 1926
258 LOMBARD ST	2020, 2017, 2014, 2010, 2005, 2002, 2000, 1996, 1993, 1992, 1986, 1985, 1980, 1976, 1975, 1971, 1970, 1968, 1965, 1964, 1961, 1957, 1953, 1949, 1940, 1930, 1926
258 LOMBARD ST	2020, 2017, 2014, 2005, 2002, 2000, 1996, 1995, 1993, 1992, 1986, 1985, 1980, 1976, 1975, 1971, 1970, 1968, 1965, 1964, 1961, 1957, 1953, 1949, 1940, 1930, 1926
258 LOMBARD ST	2020, 2017, 2010, 2005, 2002, 2000, 1996, 1995, 1993, 1992, 1986, 1985, 1980, 1976, 1975, 1971, 1970, 1968, 1965, 1964, 1961, 1957, 1953, 1949, 1940, 1930, 1926
258 LOMBARD ST	2020, 2014, 2010, 2005, 2002, 2000, 1996, 1995, 1993, 1992, 1986, 1985, 1980, 1976, 1975, 1971, 1970, 1968, 1965, 1964, 1961, 1957, 1953, 1949, 1940, 1930, 1926
258 LOMBARD ST	2017, 2014, 2010, 2005, 2002, 2000, 1996, 1995, 1993, 1992, 1986, 1985, 1980, 1976, 1975, 1971, 1970, 1968, 1965, 1964, 1961, 1957, 1953, 1949, 1940, 1930, 1926
258 LOMBARD ST	2020, 2017, 2014, 2010, 2005, 2002, 2000, 1996, 1995, 1993, 1986, 1985, 1980, 1976, 1975, 1971, 1970, 1968, 1965, 1964, 1961, 1957, 1953, 1949, 1940, 1930, 1926
258 LOMBRD	2020, 2017, 2014, 2010, 2005, 2002, 2000, 1996, 1995, 1992, 1986, 1985, 1980, 1976, 1975, 1971, 1970, 1968, 1965, 1964, 1961, 1957, 1953, 1949, 1940, 1930, 1926
258 LOMBRD	2020, 2017, 2014, 2010, 2005, 2002, 2000, 1996, 1995, 1993, 1992, 1986, 1985, 1976, 1975, 1971, 1970, 1968, 1965, 1964, 1961, 1957, 1953, 1949, 1940, 1930, 1926
258 MOORPARK RD	2020, 2017, 2014, 2010, 2005, 2002, 2000, 1996, 1995, 1993, 1992, 1986, 1985, 1980, 1976, 1971, 1970, 1968, 1965, 1964, 1961, 1957, 1953, 1949, 1940, 1930, 1926
258 MOORPARK RD	2020, 2017, 2014, 2010, 2005, 2002, 2000, 1996, 1995, 1993, 1992, 1986, 1985, 1976, 1975, 1971, 1970, 1968, 1965, 1964, 1961, 1957, 1953, 1949, 1940, 1930, 1926
258 MOORPARK RD	2020, 2017, 2014, 2010, 2005, 2000, 1996, 1995, 1993, 1992, 1986, 1985, 1980, 1976, 1975, 1971, 1970, 1968, 1965, 1964, 1961, 1957, 1953, 1949, 1940, 1930, 1926
259 HODENCAMP RD	2020, 2017, 2014, 2010, 2002, 2000, 1996, 1995, 1993, 1992, 1986, 1985, 1980, 1976, 1975, 1971, 1970, 1968, 1965, 1964, 1961, 1957, 1953, 1949, 1940, 1930, 1926
259 HODENCAMP RD	2020, 2017, 2014, 2010, 2005, 2002, 2000, 1996, 1993, 1992, 1986, 1985, 1980, 1976, 1975, 1971, 1970, 1968, 1965, 1964, 1961, 1957, 1953, 1949, 1940, 1930, 1926
259 HODENCAMP RD	2020, 2017, 2014, 2010, 2005, 2002, 1996, 1995, 1993, 1992, 1986, 1985, 1980, 1976, 1975, 1971, 1970, 1968, 1965, 1964, 1961, 1957, 1953, 1949, 1940, 1930, 1926

FINDINGS

Address Researched	Address Not Identified in Research Source
259 HODENCAMP RD	2020, 2014, 2010, 2005, 2002, 2000, 1996, 1995, 1993, 1992, 1986, 1985, 1980, 1976, 1975, 1971, 1970, 1968, 1965, 1964, 1961, 1957, 1953, 1949, 1940, 1930, 1926
259 HODENCAMP RD	2020, 2017, 2010, 2005, 2002, 2000, 1996, 1995, 1993, 1992, 1986, 1985, 1980, 1976, 1975, 1971, 1970, 1968, 1965, 1964, 1961, 1957, 1953, 1949, 1940, 1930, 1926
259 N MOORPARK RD	2020, 2017, 2010, 2005, 2002, 2000, 1996, 1995, 1993, 1992, 1986, 1985, 1980, 1976, 1975, 1971, 1970, 1968, 1965, 1964, 1961, 1957, 1953, 1949, 1940, 1930, 1926
259 N MOORPARK RD	2020, 2014, 2010, 2005, 2002, 2000, 1996, 1995, 1993, 1992, 1986, 1985, 1980, 1976, 1975, 1971, 1970, 1968, 1965, 1964, 1961, 1957, 1953, 1949, 1940, 1930, 1926
26 THOUSAND OAKS BLVD	2020, 2017, 2014, 2010, 2005, 2002, 2000, 1996, 1995, 1993, 1992, 1985, 1980, 1976, 1975, 1971, 1970, 1968, 1965, 1964, 1961, 1957, 1953, 1949, 1940, 1930, 1926
260 E HILLCREST DR	2020, 2014, 2010, 2005, 2002, 2000, 1996, 1995, 1993, 1992, 1986, 1985, 1980, 1976, 1975, 1971, 1970, 1968, 1965, 1964, 1961, 1957, 1953, 1949, 1940, 1930, 1926
260 E HILLCREST DR	2020, 2017, 2010, 2005, 2002, 2000, 1996, 1995, 1993, 1992, 1986, 1985, 1980, 1976, 1975, 1971, 1970, 1968, 1965, 1964, 1961, 1957, 1953, 1949, 1940, 1930, 1926
260 E HILLCREST DR	2020, 2017, 2014, 2005, 2002, 2000, 1996, 1995, 1993, 1992, 1986, 1985, 1980, 1976, 1975, 1971, 1970, 1968, 1965, 1964, 1961, 1957, 1953, 1949, 1940, 1930, 1926
260 E HILLCREST DR	2020, 2017, 2014, 2010, 2005, 2002, 1996, 1995, 1993, 1992, 1986, 1985, 1980, 1976, 1975, 1971, 1970, 1968, 1965, 1964, 1961, 1957, 1953, 1949, 1940, 1930, 1926
260 E HILLCREST DR	2020, 2017, 2014, 2010, 2002, 2000, 1996, 1995, 1993, 1992, 1986, 1985, 1980, 1976, 1975, 1971, 1970, 1968, 1965, 1964, 1961, 1957, 1953, 1949, 1940, 1930, 1926
260 HILLCREST DR	2020, 2017, 2014, 2010, 2005, 2000, 1996, 1995, 1993, 1992, 1986, 1985, 1980, 1976, 1975, 1971, 1970, 1968, 1965, 1964, 1961, 1957, 1953, 1949, 1940, 1930, 1926
260 MOORPARK RD	2020, 2017, 2014, 2010, 2005, 2000, 1996, 1995, 1993, 1992, 1986, 1985, 1980, 1976, 1975, 1971, 1970, 1968, 1965, 1964, 1961, 1957, 1953, 1949, 1940, 1930, 1926
260 MOORPARK RD	2020, 2017, 2014, 2010, 2005, 2002, 2000, 1996, 1995, 1993, 1992, 1986, 1980, 1976, 1975, 1971, 1970, 1968, 1965, 1964, 1961, 1957, 1953, 1949, 1940, 1930, 1926
260 MOORPARK RD	2020, 2017, 2014, 2010, 2005, 2002, 2000, 1996, 1995, 1993, 1992, 1985, 1980, 1976, 1975, 1971, 1970, 1968, 1965, 1964, 1961, 1957, 1953, 1949, 1940, 1930, 1926
260 MOORPARK RD	2020, 2017, 2014, 2010, 2005, 2002, 2000, 1996, 1995, 1993, 1992, 1986, 1985, 1976, 1975, 1971, 1970, 1968, 1965, 1964, 1961, 1957, 1953, 1949, 1940, 1930, 1926
260 MOORPARK RD	2020, 2017, 2014, 2010, 2005, 2002, 2000, 1996, 1995, 1993, 1992, 1986, 1985, 1980, 1976, 1971, 1970, 1968, 1965, 1964, 1961, 1957, 1953, 1949, 1940, 1930, 1926

FINDINGS

Address Researched	Address Not Identified in Research Source
263 HODENCAMP RD	2020, 2017, 2014, 2010, 2005, 2000, 1996, 1995, 1993, 1992, 1986, 1985, 1980, 1976, 1975, 1971, 1970, 1968, 1965, 1964, 1961, 1957, 1953, 1949, 1940, 1930, 1926
263 HODENCAMP RD	2020, 2017, 2014, 2010, 2002, 2000, 1996, 1995, 1993, 1992, 1986, 1985, 1980, 1976, 1975, 1971, 1970, 1968, 1965, 1964, 1961, 1957, 1953, 1949, 1940, 1930, 1926
263 HODENCAMP RD	2020, 2017, 2014, 2010, 2005, 2002, 1996, 1995, 1993, 1992, 1986, 1985, 1980, 1976, 1975, 1971, 1970, 1968, 1965, 1964, 1961, 1957, 1953, 1949, 1940, 1930, 1926
263 HODENCAMP RD	2020, 2017, 2014, 2010, 2005, 2002, 2000, 1996, 1993, 1992, 1986, 1985, 1980, 1976, 1975, 1971, 1970, 1968, 1965, 1964, 1961, 1957, 1953, 1949, 1940, 1930, 1926
263 HODENCAMP RD	2020, 2017, 2014, 2005, 2002, 2000, 1996, 1995, 1993, 1992, 1986, 1985, 1980, 1976, 1975, 1971, 1970, 1968, 1965, 1964, 1961, 1957, 1953, 1949, 1940, 1930, 1926
263 HODENCAMP RD	2020, 2017, 2010, 2005, 2002, 2000, 1996, 1995, 1993, 1992, 1986, 1985, 1980, 1976, 1975, 1971, 1970, 1968, 1965, 1964, 1961, 1957, 1953, 1949, 1940, 1930, 1926
263 HODENCAMP RD	2020, 2014, 2010, 2005, 2002, 2000, 1996, 1995, 1993, 1992, 1986, 1985, 1980, 1976, 1975, 1971, 1970, 1968, 1965, 1964, 1961, 1957, 1953, 1949, 1940, 1930, 1926
263 HODENCAMP RD	2017, 2014, 2010, 2005, 2002, 2000, 1996, 1995, 1993, 1992, 1986, 1985, 1980, 1976, 1975, 1971, 1970, 1968, 1965, 1964, 1961, 1957, 1953, 1949, 1940, 1930, 1926
263 MOORPARK RD	2020, 2017, 2014, 2010, 2005, 2002, 2000, 1996, 1995, 1993, 1992, 1986, 1985, 1980, 1976, 1975, 1971, 1968, 1965, 1964, 1961, 1957, 1953, 1949, 1940, 1930, 1926
264 MOORPARK RD	2020, 2017, 2014, 2010, 2005, 2002, 2000, 1996, 1995, 1993, 1992, 1986, 1985, 1980, 1976, 1975, 1971, 1970, 1965, 1964, 1961, 1957, 1953, 1949, 1940, 1930, 1926
265 MOORPARK RD	2020, 2017, 2014, 2010, 2005, 2000, 1996, 1995, 1993, 1992, 1986, 1985, 1980, 1976, 1975, 1971, 1970, 1968, 1965, 1964, 1961, 1957, 1953, 1949, 1940, 1930, 1926
265 N MOORPARK RD	2020, 2017, 2014, 2010, 2002, 2000, 1996, 1995, 1993, 1992, 1986, 1985, 1980, 1976, 1975, 1971, 1970, 1968, 1965, 1964, 1961, 1957, 1953, 1949, 1940, 1930, 1926
265 N MOORPARK RD	2020, 2017, 2014, 2010, 2005, 2002, 1996, 1995, 1993, 1992, 1986, 1985, 1980, 1976, 1975, 1971, 1970, 1968, 1965, 1964, 1961, 1957, 1953, 1949, 1940, 1930, 1926
265 N MOORPARK RD	2017, 2014, 2010, 2005, 2002, 2000, 1996, 1995, 1993, 1992, 1986, 1985, 1980, 1976, 1975, 1971, 1970, 1968, 1965, 1964, 1961, 1957, 1953, 1949, 1940, 1930, 1926
265 N MOORPARK RD	2020, 2014, 2010, 2005, 2002, 2000, 1996, 1995, 1993, 1992, 1986, 1985, 1980, 1976, 1975, 1971, 1970, 1968, 1965, 1964, 1961, 1957, 1953, 1949, 1940, 1930, 1926
265 N MOORPARK RD	2020, 2017, 2010, 2005, 2002, 2000, 1996, 1995, 1993, 1992, 1986, 1985, 1980, 1976, 1975, 1971, 1970, 1968, 1965, 1964, 1961, 1957, 1953, 1949, 1940, 1930, 1926

FINDINGS

Address Researched	Address Not Identified in Research Source
265 N MOORPARK RD	2020, 2017, 2014, 2005, 2002, 2000, 1996, 1995, 1993, 1992, 1986, 1985, 1980, 1976, 1975, 1971, 1970, 1968, 1965, 1964, 1961, 1957, 1953, 1949, 1940, 1930, 1926
265 THOUSAND OAKS BLVD	2020, 2017, 2014, 2010, 2005, 2002, 2000, 1996, 1995, 1993, 1992, 1986, 1985, 1980, 1976, 1975, 1971, 1968, 1965, 1964, 1961, 1957, 1953, 1949, 1940, 1930, 1926
265 THOUSAND OAKS BLVD	2020, 2017, 2014, 2010, 2005, 2002, 2000, 1996, 1995, 1993, 1992, 1986, 1985, 1980, 1976, 1971, 1970, 1968, 1965, 1964, 1961, 1957, 1953, 1949, 1940, 1930, 1926
266 MOORPARK RD	2020, 2017, 2014, 2010, 2005, 2002, 2000, 1996, 1995, 1993, 1992, 1986, 1985, 1980, 1976, 1975, 1971, 1968, 1965, 1964, 1961, 1957, 1953, 1949, 1940, 1930, 1926
266 MOORPARK RD	2020, 2017, 2014, 2010, 2005, 2002, 2000, 1996, 1995, 1993, 1992, 1986, 1985, 1980, 1976, 1971, 1970, 1968, 1965, 1964, 1961, 1957, 1953, 1949, 1940, 1930, 1926
266 MOORPARK RD	2020, 2017, 2014, 2010, 2005, 2002, 2000, 1996, 1995, 1993, 1992, 1985, 1980, 1976, 1975, 1971, 1970, 1968, 1965, 1964, 1961, 1957, 1953, 1949, 1940, 1930, 1926
266 MOORPARK RD	2020, 2017, 2014, 2010, 2005, 2000, 1996, 1995, 1993, 1992, 1986, 1985, 1980, 1976, 1975, 1971, 1970, 1968, 1965, 1964, 1961, 1957, 1953, 1949, 1940, 1930, 1926
267 HODENCAMP RD	2020, 2017, 2014, 2010, 2005, 2000, 1996, 1995, 1993, 1992, 1986, 1985, 1980, 1976, 1975, 1971, 1970, 1968, 1965, 1964, 1961, 1957, 1953, 1949, 1940, 1930, 1926
267 HODENCAMP RD	2020, 2017, 2014, 2010, 2002, 2000, 1996, 1995, 1993, 1992, 1986, 1985, 1980, 1976, 1975, 1971, 1970, 1968, 1965, 1964, 1961, 1957, 1953, 1949, 1940, 1930, 1926
267 HODENCAMP RD	2020, 2017, 2014, 2010, 2005, 2002, 2000, 1996, 1993, 1992, 1986, 1985, 1980, 1976, 1975, 1971, 1970, 1968, 1965, 1964, 1961, 1957, 1953, 1949, 1940, 1930, 1926
267 HODENCAMP RD	2020, 2017, 2014, 2010, 2005, 2002, 1996, 1995, 1993, 1992, 1986, 1985, 1980, 1976, 1975, 1971, 1970, 1968, 1965, 1964, 1961, 1957, 1953, 1949, 1940, 1930, 1926
267 HODENCAMP RD	2020, 2017, 2014, 2005, 2002, 2000, 1996, 1995, 1993, 1992, 1986, 1985, 1980, 1976, 1975, 1971, 1970, 1968, 1965, 1964, 1961, 1957, 1953, 1949, 1940, 1930, 1926
267 HODENCAMP RD	2020, 2017, 2010, 2005, 2002, 2000, 1996, 1995, 1993, 1992, 1986, 1985, 1980, 1976, 1975, 1971, 1970, 1968, 1965, 1964, 1961, 1957, 1953, 1949, 1940, 1930, 1926
267 HODENCAMP RD	2020, 2014, 2010, 2005, 2002, 2000, 1996, 1995, 1993, 1992, 1986, 1985, 1980, 1976, 1975, 1971, 1970, 1968, 1965, 1964, 1961, 1957, 1953, 1949, 1940, 1930, 1926
267 HODENCAMP RD	2017, 2014, 2010, 2005, 2002, 2000, 1996, 1995, 1993, 1992, 1986, 1985, 1980, 1976, 1975, 1971, 1970, 1968, 1965, 1964, 1961, 1957, 1953, 1949, 1940, 1930, 1926
267 HODNCMP RD	2020, 2017, 2014, 2010, 2005, 2002, 1996, 1995, 1993, 1992, 1986, 1985, 1980, 1976, 1975, 1971, 1970, 1968, 1965, 1964, 1961, 1957, 1953, 1949, 1940, 1930, 1926

FINDINGS

Address Researched	Address Not Identified in Research Source
268 E THOUSAND OAKS BLVD	2020, 2017, 2014, 2010, 2005, 2002, 2000, 1996, 1995, 1993, 1986, 1985, 1980, 1976, 1975, 1971, 1970, 1968, 1965, 1964, 1961, 1957, 1953, 1949, 1940, 1930, 1926
268 E THOUSAND OAKS BLVD	2020, 2017, 2014, 2010, 2005, 2002, 2000, 1996, 1993, 1992, 1986, 1985, 1980, 1976, 1975, 1971, 1970, 1968, 1965, 1964, 1961, 1957, 1953, 1949, 1940, 1930, 1926
268 LOMBARD	2020, 2017, 2014, 2010, 2005, 2002, 2000, 1996, 1995, 1993, 1992, 1986, 1980, 1976, 1975, 1971, 1970, 1968, 1965, 1964, 1961, 1957, 1953, 1949, 1940, 1930, 1926
268 LOMBARD	2020, 2017, 2014, 2010, 2005, 2000, 1996, 1995, 1993, 1992, 1986, 1985, 1980, 1976, 1975, 1971, 1970, 1968, 1965, 1964, 1961, 1957, 1953, 1949, 1940, 1930, 1926
268 LOMBARD ST	2020, 2017, 2014, 2010, 2005, 2002, 1996, 1995, 1993, 1992, 1986, 1985, 1980, 1976, 1975, 1971, 1970, 1968, 1965, 1964, 1961, 1957, 1953, 1949, 1940, 1930, 1926
268 LOMBARD ST	2020, 2017, 2014, 2010, 2005, 2002, 2000, 1996, 1993, 1992, 1986, 1985, 1980, 1976, 1975, 1971, 1970, 1968, 1965, 1964, 1961, 1957, 1953, 1949, 1940, 1930, 1926
268 LOMBARD ST	2020, 2017, 2014, 2010, 2002, 2000, 1996, 1995, 1993, 1992, 1986, 1985, 1980, 1976, 1975, 1971, 1970, 1968, 1965, 1964, 1961, 1957, 1953, 1949, 1940, 1930, 1926
268 LOMBARD ST	2017, 2014, 2010, 2005, 2002, 2000, 1996, 1995, 1993, 1992, 1986, 1985, 1980, 1976, 1975, 1971, 1970, 1968, 1965, 1964, 1961, 1957, 1953, 1949, 1940, 1930, 1926
268 LOMBARD ST	2020, 2014, 2010, 2005, 2002, 2000, 1996, 1995, 1993, 1992, 1986, 1985, 1980, 1976, 1975, 1971, 1970, 1968, 1965, 1964, 1961, 1957, 1953, 1949, 1940, 1930, 1926
268 LOMBARD ST	2020, 2017, 2010, 2005, 2002, 2000, 1996, 1995, 1993, 1992, 1986, 1985, 1980, 1976, 1975, 1971, 1970, 1968, 1965, 1964, 1961, 1957, 1953, 1949, 1940, 1930, 1926
268 LOMBARD ST	2020, 2017, 2014, 2005, 2002, 2000, 1996, 1995, 1993, 1992, 1986, 1985, 1980, 1976, 1975, 1971, 1970, 1968, 1965, 1964, 1961, 1957, 1953, 1949, 1940, 1930, 1926
268 LOMBARD ST	2020, 2017, 2014, 2010, 2005, 2002, 2000, 1996, 1995, 1993, 1992, 1986, 1985, 1980, 1976, 1975, 1971, 1968, 1965, 1964, 1961, 1957, 1953, 1949, 1940, 1930, 1926
268 LOMBARD ST	2020, 2017, 2014, 2010, 2005, 2002, 2000, 1996, 1995, 1993, 1992, 1986, 1985, 1980, 1976, 1971, 1970, 1968, 1965, 1964, 1961, 1957, 1953, 1949, 1940, 1930, 1926
268 LOMBARD ST	2020, 2017, 2014, 2010, 2005, 2002, 2000, 1996, 1995, 1993, 1986, 1985, 1980, 1976, 1975, 1971, 1970, 1968, 1965, 1964, 1961, 1957, 1953, 1949, 1940, 1930, 1926
268 LOMBRD	2020, 2017, 2014, 2010, 2005, 2002, 2000, 1996, 1995, 1993, 1992, 1985, 1980, 1976, 1975, 1971, 1970, 1968, 1965, 1964, 1961, 1957, 1953, 1949, 1940, 1930, 1926
268 LOMBRD	2020, 2017, 2014, 2010, 2005, 2002, 2000, 1996, 1995, 1992, 1986, 1985, 1980, 1976, 1975, 1971, 1970, 1968, 1965, 1964, 1961, 1957, 1953, 1949, 1940, 1930, 1926

FINDINGS

Address Researched	Address Not Identified in Research Source
268 LOMBRD	2020, 2017, 2014, 2010, 2005, 2002, 2000, 1996, 1995, 1993, 1992, 1986, 1985, 1976, 1975, 1971, 1970, 1968, 1965, 1964, 1961, 1957, 1953, 1949, 1940, 1930, 1926
268 THOUSAND OAKS BLVD	2020, 2017, 2014, 2010, 2005, 2000, 1996, 1995, 1993, 1992, 1986, 1985, 1980, 1976, 1975, 1971, 1970, 1968, 1965, 1964, 1961, 1957, 1953, 1949, 1940, 1930, 1926
269 MOORPARK RD	2020, 2017, 2014, 2010, 2005, 2002, 2000, 1996, 1995, 1993, 1992, 1986, 1985, 1980, 1976, 1971, 1970, 1968, 1965, 1964, 1961, 1957, 1953, 1949, 1940, 1930, 1926
269 MOORPARK RD	2020, 2017, 2014, 2010, 2005, 2002, 2000, 1996, 1995, 1993, 1992, 1986, 1985, 1980, 1976, 1975, 1971, 1968, 1965, 1964, 1961, 1957, 1953, 1949, 1940, 1930, 1926
27 THOUSAND OAKS BLVD	2020, 2017, 2014, 2010, 2005, 2002, 2000, 1996, 1995, 1993, 1992, 1986, 1985, 1980, 1976, 1971, 1970, 1968, 1965, 1964, 1961, 1957, 1953, 1949, 1940, 1930, 1926
270 E HILLCREST DR	2020, 2017, 2014, 2010, 2002, 2000, 1996, 1995, 1993, 1992, 1986, 1985, 1980, 1976, 1975, 1971, 1970, 1968, 1965, 1964, 1961, 1957, 1953, 1949, 1940, 1930, 1926
270 E HILLCREST DR	2020, 2017, 2014, 2005, 2002, 2000, 1996, 1995, 1993, 1992, 1986, 1985, 1980, 1976, 1975, 1971, 1970, 1968, 1965, 1964, 1961, 1957, 1953, 1949, 1940, 1930, 1926
270 E HILLCREST DR	2020, 2017, 2010, 2005, 2002, 2000, 1996, 1995, 1993, 1992, 1986, 1985, 1980, 1976, 1975, 1971, 1970, 1968, 1965, 1964, 1961, 1957, 1953, 1949, 1940, 1930, 1926
270 E HILLCREST DR	2020, 2014, 2010, 2005, 2002, 2000, 1996, 1995, 1993, 1992, 1986, 1985, 1980, 1976, 1975, 1971, 1970, 1968, 1965, 1964, 1961, 1957, 1953, 1949, 1940, 1930, 1926
270 E HILLCREST DR	2017, 2014, 2010, 2005, 2002, 2000, 1996, 1995, 1993, 1992, 1986, 1985, 1980, 1976, 1975, 1971, 1970, 1968, 1965, 1964, 1961, 1957, 1953, 1949, 1940, 1930, 1926
270 HILLCREST DR	2020, 2017, 2014, 2010, 2005, 2000, 1996, 1995, 1993, 1992, 1986, 1985, 1980, 1976, 1975, 1971, 1970, 1968, 1965, 1964, 1961, 1957, 1953, 1949, 1940, 1930, 1926
270 HODENCAMP RD	2020, 2017, 2014, 2010, 2005, 2002, 1996, 1995, 1993, 1992, 1986, 1985, 1980, 1976, 1975, 1971, 1970, 1968, 1965, 1964, 1961, 1957, 1953, 1949, 1940, 1930, 1926
270 MOORPARK RD	2020, 2017, 2014, 2010, 2005, 2000, 1996, 1995, 1993, 1992, 1986, 1985, 1980, 1976, 1975, 1971, 1970, 1968, 1965, 1964, 1961, 1957, 1953, 1949, 1940, 1930, 1926
270 MOORPARK RD	2020, 2017, 2014, 2010, 2005, 2002, 2000, 1996, 1995, 1993, 1992, 1986, 1985, 1980, 1976, 1971, 1970, 1968, 1965, 1964, 1961, 1957, 1953, 1949, 1940, 1930, 1926
271 HODENCAMP RD	2020, 2017, 2014, 2010, 2005, 2000, 1996, 1995, 1993, 1992, 1986, 1985, 1980, 1976, 1975, 1971, 1970, 1968, 1965, 1964, 1961, 1957, 1953, 1949, 1940, 1930, 1926
271 HODENCAMP RD	2020, 2017, 2014, 2010, 2002, 2000, 1996, 1995, 1993, 1992, 1986, 1985, 1980, 1976, 1975, 1971, 1970, 1968, 1965, 1964, 1961, 1957, 1953, 1949, 1940, 1930, 1926

FINDINGS

Address Researched	Address Not Identified in Research Source
271 HODENCAMP RD	2020, 2017, 2014, 2010, 2005, 2002, 1996, 1995, 1993, 1992, 1986, 1985, 1980, 1976, 1975, 1971, 1970, 1968, 1965, 1964, 1961, 1957, 1953, 1949, 1940, 1930, 1926
271 HODENCAMP RD	2020, 2017, 2014, 2010, 2005, 2002, 2000, 1996, 1993, 1992, 1986, 1985, 1980, 1976, 1975, 1971, 1970, 1968, 1965, 1964, 1961, 1957, 1953, 1949, 1940, 1930, 1926
271 HODENCAMP RD	2020, 2014, 2010, 2005, 2002, 2000, 1996, 1995, 1993, 1992, 1986, 1985, 1980, 1976, 1975, 1971, 1970, 1968, 1965, 1964, 1961, 1957, 1953, 1949, 1940, 1930, 1926
271 HODENCAMP RD	2020, 2017, 2010, 2005, 2002, 2000, 1996, 1995, 1993, 1992, 1986, 1985, 1980, 1976, 1975, 1971, 1970, 1968, 1965, 1964, 1961, 1957, 1953, 1949, 1940, 1930, 1926
271 HODENCAMP RD	2020, 2017, 2014, 2005, 2002, 2000, 1996, 1995, 1993, 1992, 1986, 1985, 1980, 1976, 1975, 1971, 1970, 1968, 1965, 1964, 1961, 1957, 1953, 1949, 1940, 1930, 1926
2727 2 E HILLCREST DR	2020, 2017, 2014, 2010, 2005, 2002, 2000, 1996, 1995, 1993, 1992, 1986, 1985, 1980, 1976, 1971, 1970, 1968, 1965, 1964, 1961, 1957, 1953, 1949, 1940, 1930, 1926
27271 2 E HILLCREST DR	2020, 2017, 2014, 2010, 2005, 2002, 2000, 1996, 1995, 1993, 1992, 1986, 1980, 1976, 1975, 1971, 1970, 1968, 1965, 1964, 1961, 1957, 1953, 1949, 1940, 1930, 1926
273 E HILLCREST DR	2017, 2014, 2010, 2005, 2002, 2000, 1996, 1995, 1993, 1992, 1986, 1985, 1980, 1976, 1975, 1971, 1970, 1968, 1965, 1964, 1961, 1957, 1953, 1949, 1940, 1930, 1926
275 HODENCAMP RD	2020, 2017, 2014, 2010, 2005, 2000, 1996, 1995, 1993, 1992, 1986, 1985, 1980, 1976, 1975, 1971, 1970, 1968, 1965, 1964, 1961, 1957, 1953, 1949, 1940, 1930, 1926
275 HODENCAMP RD	2020, 2017, 2014, 2010, 2002, 2000, 1996, 1995, 1993, 1992, 1986, 1985, 1980, 1976, 1975, 1971, 1970, 1968, 1965, 1964, 1961, 1957, 1953, 1949, 1940, 1930, 1926
275 HODENCAMP RD	2020, 2017, 2014, 2010, 2005, 2002, 2000, 1996, 1993, 1992, 1986, 1985, 1980, 1976, 1975, 1971, 1970, 1968, 1965, 1964, 1961, 1957, 1953, 1949, 1940, 1930, 1926
275 HODENCAMP RD	2017, 2014, 2010, 2005, 2002, 2000, 1996, 1995, 1993, 1992, 1986, 1985, 1980, 1976, 1975, 1971, 1970, 1968, 1965, 1964, 1961, 1957, 1953, 1949, 1940, 1930, 1926
275 HODENCAMP RD	2020, 2014, 2010, 2005, 2002, 2000, 1996, 1995, 1993, 1992, 1986, 1985, 1980, 1976, 1975, 1971, 1970, 1968, 1965, 1964, 1961, 1957, 1953, 1949, 1940, 1930, 1926
275 HODENCAMP RD	2020, 2017, 2010, 2005, 2002, 2000, 1996, 1995, 1993, 1992, 1986, 1985, 1980, 1976, 1975, 1971, 1970, 1968, 1965, 1964, 1961, 1957, 1953, 1949, 1940, 1930, 1926
275 MOORPARK RD	2020, 2017, 2014, 2010, 2005, 2000, 1996, 1995, 1993, 1992, 1986, 1985, 1980, 1976, 1975, 1971, 1970, 1968, 1965, 1964, 1961, 1957, 1953, 1949, 1940, 1930, 1926
275 N MOORPARK RD	2020, 2017, 2014, 2010, 2002, 2000, 1996, 1995, 1993, 1992, 1986, 1985, 1980, 1976, 1975, 1971, 1970, 1968, 1965, 1964, 1961, 1957, 1953, 1949, 1940, 1930, 1926

FINDINGS

Address Researched	Address Not Identified in Research Source
275 N MOORPARK RD	2020, 2017, 2014, 2010, 2005, 2002, 1996, 1995, 1993, 1992, 1986, 1985, 1980, 1976, 1975, 1971, 1970, 1968, 1965, 1964, 1961, 1957, 1953, 1949, 1940, 1930, 1926
275 N MOORPARK RD	2020, 2017, 2010, 2005, 2002, 2000, 1996, 1995, 1993, 1992, 1986, 1985, 1980, 1976, 1975, 1971, 1970, 1968, 1965, 1964, 1961, 1957, 1953, 1949, 1940, 1930, 1926
275 N MOORPARK RD	2020, 2017, 2014, 2005, 2002, 2000, 1996, 1995, 1993, 1992, 1986, 1985, 1980, 1976, 1975, 1971, 1970, 1968, 1965, 1964, 1961, 1957, 1953, 1949, 1940, 1930, 1926
275 N MOORPARK RD	2020, 2014, 2010, 2005, 2002, 2000, 1996, 1995, 1993, 1992, 1986, 1985, 1980, 1976, 1975, 1971, 1970, 1968, 1965, 1964, 1961, 1957, 1953, 1949, 1940, 1930, 1926
275 N MOORPARK RD	2017, 2014, 2010, 2005, 2002, 2000, 1996, 1995, 1993, 1992, 1986, 1985, 1980, 1976, 1975, 1971, 1970, 1968, 1965, 1964, 1961, 1957, 1953, 1949, 1940, 1930, 1926
275 N MOORPRK RD	2020, 2017, 2014, 2010, 2005, 2002, 1996, 1995, 1993, 1992, 1986, 1985, 1980, 1976, 1975, 1971, 1970, 1968, 1965, 1964, 1961, 1957, 1953, 1949, 1940, 1930, 1926
278 HODENCAMP RD	2020, 2017, 2014, 2010, 2005, 2002, 2000, 1996, 1993, 1992, 1986, 1985, 1980, 1976, 1975, 1971, 1970, 1968, 1965, 1964, 1961, 1957, 1953, 1949, 1940, 1930, 1926
278 HODENCAMP RD	2020, 2017, 2014, 2010, 2005, 2002, 1996, 1995, 1993, 1992, 1986, 1985, 1980, 1976, 1975, 1971, 1970, 1968, 1965, 1964, 1961, 1957, 1953, 1949, 1940, 1930, 1926
278 HODENCAMP RD	2020, 2017, 2014, 2010, 2002, 2000, 1996, 1995, 1993, 1992, 1986, 1985, 1980, 1976, 1975, 1971, 1970, 1968, 1965, 1964, 1961, 1957, 1953, 1949, 1940, 1930, 1926
278 HODENCAMP RD	2020, 2017, 2014, 2010, 2005, 2000, 1996, 1995, 1993, 1992, 1986, 1985, 1980, 1976, 1975, 1971, 1970, 1968, 1965, 1964, 1961, 1957, 1953, 1949, 1940, 1930, 1926
278 HODENCAMP RD	2017, 2014, 2010, 2005, 2002, 2000, 1996, 1995, 1993, 1992, 1986, 1985, 1980, 1976, 1975, 1971, 1970, 1968, 1965, 1964, 1961, 1957, 1953, 1949, 1940, 1930, 1926
278 HODENCAMP RD	2020, 2014, 2010, 2005, 2002, 2000, 1996, 1995, 1993, 1992, 1986, 1985, 1980, 1976, 1975, 1971, 1970, 1968, 1965, 1964, 1961, 1957, 1953, 1949, 1940, 1930, 1926
278 HODENCAMP RD	2020, 2017, 2014, 2005, 2002, 2000, 1996, 1995, 1993, 1992, 1986, 1985, 1980, 1976, 1975, 1971, 1970, 1968, 1965, 1964, 1961, 1957, 1953, 1949, 1940, 1930, 1926
278 HODENCAMP RD	2020, 2017, 2010, 2005, 2002, 2000, 1996, 1995, 1993, 1992, 1986, 1985, 1980, 1976, 1975, 1971, 1970, 1968, 1965, 1964, 1961, 1957, 1953, 1949, 1940, 1930, 1926
278 HODENCAMP RD	2020, 2017, 2014, 2010, 2005, 2002, 2000, 1996, 1995, 1992, 1986, 1985, 1980, 1976, 1975, 1971, 1970, 1968, 1965, 1964, 1961, 1957, 1953, 1949, 1940, 1930, 1926
278 HODENCAMP RD	2020, 2017, 2014, 2010, 2005, 2002, 2000, 1996, 1995, 1993, 1986, 1985, 1980, 1976, 1975, 1971, 1970, 1968, 1965, 1964, 1961, 1957, 1953, 1949, 1940, 1930, 1926

FINDINGS

Address Researched	Address Not Identified in Research Source
279 HODENCAMP RD	2020, 2017, 2010, 2005, 2002, 2000, 1996, 1995, 1993, 1992, 1986, 1985, 1980, 1976, 1975, 1971, 1970, 1968, 1965, 1964, 1961, 1957, 1953, 1949, 1940, 1930, 1926
279 HODENCAMP RD	2020, 2017, 2014, 2005, 2002, 2000, 1996, 1995, 1993, 1992, 1986, 1985, 1980, 1976, 1975, 1971, 1970, 1968, 1965, 1964, 1961, 1957, 1953, 1949, 1940, 1930, 1926
279 HODENCAMP RD	2020, 2014, 2010, 2005, 2002, 2000, 1996, 1995, 1993, 1992, 1986, 1985, 1980, 1976, 1975, 1971, 1970, 1968, 1965, 1964, 1961, 1957, 1953, 1949, 1940, 1930, 1926
279 HODENCAMP RD	2017, 2014, 2010, 2005, 2002, 2000, 1996, 1995, 1993, 1992, 1986, 1985, 1980, 1976, 1975, 1971, 1970, 1968, 1965, 1964, 1961, 1957, 1953, 1949, 1940, 1930, 1926
279 HODENCAMP RD	2020, 2017, 2014, 2010, 2005, 2000, 1996, 1995, 1993, 1992, 1986, 1985, 1980, 1976, 1975, 1971, 1970, 1968, 1965, 1964, 1961, 1957, 1953, 1949, 1940, 1930, 1926
279 HODENCAMP RD	2020, 2017, 2014, 2010, 2002, 2000, 1996, 1995, 1993, 1992, 1986, 1985, 1980, 1976, 1975, 1971, 1970, 1968, 1965, 1964, 1961, 1957, 1953, 1949, 1940, 1930, 1926
279 HODENCAMP RD	2020, 2017, 2014, 2010, 2005, 2002, 1996, 1995, 1993, 1992, 1986, 1985, 1980, 1976, 1975, 1971, 1970, 1968, 1965, 1964, 1961, 1957, 1953, 1949, 1940, 1930, 1926
279 HODENCAMP RD	2020, 2017, 2014, 2010, 2005, 2002, 2000, 1996, 1993, 1992, 1986, 1985, 1980, 1976, 1975, 1971, 1970, 1968, 1965, 1964, 1961, 1957, 1953, 1949, 1940, 1930, 1926
280 E HILLCREST DR	2020, 2017, 2014, 2010, 2002, 2000, 1996, 1995, 1993, 1992, 1986, 1985, 1980, 1976, 1975, 1971, 1970, 1968, 1965, 1964, 1961, 1957, 1953, 1949, 1940, 1930, 1926
280 E HILLCREST DR	2017, 2014, 2010, 2005, 2002, 2000, 1996, 1995, 1993, 1992, 1986, 1985, 1980, 1976, 1975, 1971, 1970, 1968, 1965, 1964, 1961, 1957, 1953, 1949, 1940, 1930, 1926
280 E HILLCREST DR	2020, 2014, 2010, 2005, 2002, 2000, 1996, 1995, 1993, 1992, 1986, 1985, 1980, 1976, 1975, 1971, 1970, 1968, 1965, 1964, 1961, 1957, 1953, 1949, 1940, 1930, 1926
280 E HILLCREST DR	2020, 2017, 2014, 2005, 2002, 2000, 1996, 1995, 1993, 1992, 1986, 1985, 1980, 1976, 1975, 1971, 1970, 1968, 1965, 1964, 1961, 1957, 1953, 1949, 1940, 1930, 1926
280 E HILLCREST DR	2020, 2017, 2010, 2005, 2002, 2000, 1996, 1995, 1993, 1992, 1986, 1985, 1980, 1976, 1975, 1971, 1970, 1968, 1965, 1964, 1961, 1957, 1953, 1949, 1940, 1930, 1926
280 E THOUSAND OAKS BLVD	2020, 2014, 2010, 2005, 2002, 2000, 1996, 1995, 1993, 1992, 1986, 1985, 1980, 1976, 1975, 1971, 1970, 1968, 1965, 1964, 1961, 1957, 1953, 1949, 1940, 1930, 1926
280 E THOUSAND OAKS BLVD	2020, 2017, 2010, 2005, 2002, 2000, 1996, 1995, 1993, 1992, 1986, 1985, 1980, 1976, 1975, 1971, 1970, 1968, 1965, 1964, 1961, 1957, 1953, 1949, 1940, 1930, 1926
280 E THOUSAND OAKS BLVD	2017, 2014, 2010, 2005, 2002, 2000, 1996, 1995, 1993, 1992, 1986, 1985, 1980, 1976, 1975, 1971, 1970, 1968, 1965, 1964, 1961, 1957, 1953, 1949, 1940, 1930, 1926

FINDINGS

Address Researched	Address Not Identified in Research Source
280 E THOUSAND OAKS BLVD	2020, 2017, 2014, 2005, 2002, 2000, 1996, 1995, 1993, 1992, 1986, 1985, 1980, 1976, 1975, 1971, 1970, 1968, 1965, 1964, 1961, 1957, 1953, 1949, 1940, 1930, 1926
280 E THOUSAND OAKS BLVD	2020, 2017, 2014, 2010, 2002, 2000, 1996, 1995, 1993, 1992, 1986, 1985, 1980, 1976, 1975, 1971, 1970, 1968, 1965, 1964, 1961, 1957, 1953, 1949, 1940, 1930, 1926
280 E THOUSAND OAKS BLVD	2020, 2017, 2014, 2010, 2005, 2002, 1996, 1995, 1993, 1992, 1986, 1985, 1980, 1976, 1975, 1971, 1970, 1968, 1965, 1964, 1961, 1957, 1953, 1949, 1940, 1930, 1926
280 E THOUSAND OAKS BLVD	2020, 2017, 2014, 2010, 2005, 2002, 2000, 1996, 1993, 1992, 1986, 1985, 1980, 1976, 1975, 1971, 1970, 1968, 1965, 1964, 1961, 1957, 1953, 1949, 1940, 1930, 1926
280 E THOUSAND OAKS BLVD	2020, 2017, 2014, 2010, 2005, 2002, 2000, 1996, 1995, 1993, 1986, 1985, 1980, 1976, 1975, 1971, 1970, 1968, 1965, 1964, 1961, 1957, 1953, 1949, 1940, 1930, 1926
280 E THOUSAND OAKS BLVD STE B	2017, 2014, 2010, 2005, 2002, 2000, 1996, 1995, 1993, 1992, 1986, 1985, 1980, 1976, 1975, 1971, 1970, 1968, 1965, 1964, 1961, 1957, 1953, 1949, 1940, 1930, 1926
280 E THOUSND OKS BL	2020, 2017, 2014, 2010, 2005, 2002, 1996, 1995, 1993, 1992, 1986, 1985, 1980, 1976, 1975, 1971, 1970, 1968, 1965, 1964, 1961, 1957, 1953, 1949, 1940, 1930, 1926
280 MOORPARK RD	2020, 2017, 2014, 2010, 2005, 2000, 1996, 1995, 1993, 1992, 1986, 1985, 1980, 1976, 1975, 1971, 1970, 1968, 1965, 1964, 1961, 1957, 1953, 1949, 1940, 1930, 1926
280 MOORPARK RD	2020, 2017, 2014, 2010, 2005, 2002, 2000, 1996, 1995, 1993, 1992, 1985, 1980, 1976, 1975, 1971, 1970, 1968, 1965, 1964, 1961, 1957, 1953, 1949, 1940, 1930, 1926
280 MOORPARK RD	2020, 2017, 2014, 2010, 2005, 2002, 2000, 1996, 1995, 1992, 1986, 1985, 1980, 1976, 1975, 1971, 1970, 1968, 1965, 1964, 1961, 1957, 1953, 1949, 1940, 1930, 1926
280 MOORPARK RD	2020, 2017, 2014, 2010, 2005, 2002, 2000, 1996, 1995, 1993, 1992, 1986, 1985, 1976, 1975, 1971, 1970, 1968, 1965, 1964, 1961, 1957, 1953, 1949, 1940, 1930, 1926
280 MOORPARK RD	2020, 2017, 2014, 2010, 2005, 2002, 2000, 1996, 1995, 1993, 1992, 1986, 1985, 1980, 1976, 1975, 1971, 1970, 1965, 1964, 1961, 1957, 1953, 1949, 1940, 1930, 1926
280 N MOORPARK RD	2020, 2017, 2014, 2010, 2005, 2002, 2000, 1996, 1993, 1992, 1986, 1985, 1980, 1976, 1975, 1971, 1970, 1968, 1965, 1964, 1961, 1957, 1953, 1949, 1940, 1930, 1926
280 N MOORPARK RD	2020, 2017, 2014, 2010, 2005, 2002, 2000, 1996, 1995, 1993, 1986, 1985, 1980, 1976, 1975, 1971, 1970, 1968, 1965, 1964, 1961, 1957, 1953, 1949, 1940, 1930, 1926
280 THOUSAND OAKS	2020, 2017, 2014, 2010, 2005, 2002, 2000, 1996, 1995, 1993, 1992, 1986, 1985, 1980, 1976, 1975, 1971, 1968, 1965, 1964, 1961, 1957, 1953, 1949, 1940, 1930, 1926
280 THOUSAND OAKS BI	2020, 2017, 2014, 2010, 2005, 2002, 2000, 1996, 1995, 1993, 1992, 1986, 1985, 1980, 1976, 1975, 1971, 1968, 1965, 1964, 1961, 1957, 1953, 1949, 1940, 1930, 1926

FINDINGS

Address Researched	Address Not Identified in Research Source
280 THOUSAND OAKS BLVD	2020, 2017, 2014, 2010, 2005, 2002, 2000, 1996, 1995, 1993, 1992, 1986, 1985, 1980, 1976, 1975, 1971, 1970, 1968, 1965, 1961, 1957, 1953, 1949, 1940, 1930, 1926
280 THOUSAND OAKS BLVD	2020, 2017, 2014, 2010, 2005, 2002, 2000, 1996, 1995, 1993, 1992, 1985, 1980, 1976, 1975, 1971, 1970, 1968, 1965, 1964, 1961, 1957, 1953, 1949, 1940, 1930, 1926
280 THOUSAND OAKS BLVD	2020, 2017, 2014, 2010, 2005, 2002, 2000, 1996, 1995, 1992, 1986, 1985, 1980, 1976, 1975, 1971, 1970, 1968, 1965, 1964, 1961, 1957, 1953, 1949, 1940, 1930, 1926
280 THOUSAND OAKS BLVD	2020, 2017, 2014, 2010, 2005, 2002, 2000, 1996, 1995, 1993, 1992, 1986, 1985, 1980, 1976, 1975, 1971, 1968, 1965, 1964, 1961, 1957, 1953, 1949, 1940, 1930, 1926
280 THOUSAND OAKS BLVD	2020, 2017, 2014, 2010, 2005, 2002, 2000, 1996, 1995, 1993, 1992, 1986, 1985, 1980, 1976, 1971, 1970, 1968, 1965, 1964, 1961, 1957, 1953, 1949, 1940, 1930, 1926
280 THOUSAND OAKS BLVD	2020, 2017, 2014, 2010, 2005, 2002, 2000, 1996, 1995, 1993, 1992, 1986, 1980, 1976, 1975, 1971, 1970, 1968, 1965, 1964, 1961, 1957, 1953, 1949, 1940, 1930, 1926
280 THOUSAND OAKS BLVD	2020, 2017, 2014, 2010, 2005, 2002, 2000, 1996, 1995, 1993, 1992, 1986, 1985, 1976, 1975, 1971, 1970, 1968, 1965, 1964, 1961, 1957, 1953, 1949, 1940, 1930, 1926
280 THOUSAND OAKS BLVD	2020, 2017, 2014, 2010, 2005, 2000, 1996, 1995, 1993, 1992, 1986, 1985, 1980, 1976, 1975, 1971, 1970, 1968, 1965, 1964, 1961, 1957, 1953, 1949, 1940, 1930, 1926
281 MOORPARK RD	2020, 2017, 2014, 2010, 2005, 2000, 1996, 1995, 1993, 1992, 1986, 1985, 1980, 1976, 1975, 1971, 1970, 1968, 1965, 1964, 1961, 1957, 1953, 1949, 1940, 1930, 1926
281 MOORPARK RD	2020, 2017, 2014, 2010, 2005, 2002, 2000, 1996, 1995, 1993, 1992, 1986, 1985, 1980, 1976, 1971, 1970, 1968, 1965, 1964, 1961, 1957, 1953, 1949, 1940, 1930, 1926
281 MOORPARK RD	2020, 2017, 2014, 2010, 2005, 2002, 2000, 1996, 1995, 1993, 1992, 1986, 1985, 1980, 1976, 1975, 1971, 1968, 1965, 1964, 1961, 1957, 1953, 1949, 1940, 1930, 1926
282 HODENCAMP RD	2020, 2017, 2014, 2005, 2002, 2000, 1996, 1995, 1993, 1992, 1986, 1985, 1980, 1976, 1975, 1971, 1970, 1968, 1965, 1964, 1961, 1957, 1953, 1949, 1940, 1930, 1926
282 HODENCAMP RD	2017, 2014, 2010, 2005, 2002, 2000, 1996, 1995, 1993, 1992, 1986, 1985, 1980, 1976, 1975, 1971, 1970, 1968, 1965, 1964, 1961, 1957, 1953, 1949, 1940, 1930, 1926
282 THOUSAND OAKS BLVD	2020, 2017, 2014, 2010, 2005, 2000, 1996, 1995, 1993, 1992, 1986, 1985, 1980, 1976, 1975, 1971, 1970, 1968, 1965, 1964, 1961, 1957, 1953, 1949, 1940, 1930, 1926
282 THOUSAND OAKS BLVD	2020, 2017, 2014, 2010, 2005, 2002, 2000, 1996, 1995, 1993, 1992, 1986, 1985, 1980, 1976, 1975, 1971, 1968, 1965, 1964, 1961, 1957, 1953, 1949, 1940, 1930, 1926
282 THOUSAND OAKS BLVD	2020, 2017, 2014, 2010, 2005, 2002, 2000, 1996, 1995, 1993, 1992, 1986, 1985, 1980, 1976, 1971, 1970, 1968, 1965, 1964, 1961, 1957, 1953, 1949, 1940, 1930, 1926

FINDINGS

Address Researched	Address Not Identified in Research Source
282 THOUSAND OAKS BLVD	2020, 2017, 2014, 2010, 2005, 2002, 2000, 1996, 1995, 1993, 1992, 1986, 1985, 1976, 1975, 1971, 1970, 1968, 1965, 1964, 1961, 1957, 1953, 1949, 1940, 1930, 1926
283 E THOUSAND OAKS BLVD	2020, 2017, 2014, 2010, 2002, 2000, 1996, 1995, 1993, 1992, 1986, 1985, 1980, 1976, 1975, 1971, 1970, 1968, 1965, 1964, 1961, 1957, 1953, 1949, 1940, 1930, 1926
283 HODENCAMP RD	2020, 2017, 2014, 2010, 2005, 2000, 1996, 1995, 1993, 1992, 1986, 1985, 1980, 1976, 1975, 1971, 1970, 1968, 1965, 1964, 1961, 1957, 1953, 1949, 1940, 1930, 1926
283 HODENCAMP RD	2020, 2017, 2014, 2010, 2002, 2000, 1996, 1995, 1993, 1992, 1986, 1985, 1980, 1976, 1975, 1971, 1970, 1968, 1965, 1964, 1961, 1957, 1953, 1949, 1940, 1930, 1926
283 HODENCAMP RD	2020, 2017, 2014, 2010, 2005, 2002, 1996, 1995, 1993, 1992, 1986, 1985, 1980, 1976, 1975, 1971, 1970, 1968, 1965, 1964, 1961, 1957, 1953, 1949, 1940, 1930, 1926
283 HODENCAMP RD	2020, 2017, 2014, 2010, 2005, 2002, 2000, 1996, 1993, 1992, 1986, 1985, 1980, 1976, 1975, 1971, 1970, 1968, 1965, 1964, 1961, 1957, 1953, 1949, 1940, 1930, 1926
283 HODENCAMP RD	2017, 2014, 2010, 2005, 2002, 2000, 1996, 1995, 1993, 1992, 1986, 1985, 1980, 1976, 1975, 1971, 1970, 1968, 1965, 1964, 1961, 1957, 1953, 1949, 1940, 1930, 1926
283 HODENCAMP RD	2020, 2014, 2010, 2005, 2002, 2000, 1996, 1995, 1993, 1992, 1986, 1985, 1980, 1976, 1975, 1971, 1970, 1968, 1965, 1964, 1961, 1957, 1953, 1949, 1940, 1930, 1926
283 HODENCAMP RD	2020, 2017, 2014, 2005, 2002, 2000, 1996, 1995, 1993, 1992, 1986, 1985, 1980, 1976, 1975, 1971, 1970, 1968, 1965, 1964, 1961, 1957, 1953, 1949, 1940, 1930, 1926
283 HODENCAMP RD	2020, 2017, 2010, 2005, 2002, 2000, 1996, 1995, 1993, 1992, 1986, 1985, 1980, 1976, 1975, 1971, 1970, 1968, 1965, 1964, 1961, 1957, 1953, 1949, 1940, 1930, 1926
285 MOORPARK RD	2020, 2017, 2014, 2010, 2005, 2000, 1996, 1995, 1993, 1992, 1986, 1985, 1980, 1976, 1975, 1971, 1970, 1968, 1965, 1964, 1961, 1957, 1953, 1949, 1940, 1930, 1926
285 N MOORPARK RD	2020, 2014, 2010, 2005, 2002, 2000, 1996, 1995, 1993, 1992, 1986, 1985, 1980, 1976, 1975, 1971, 1970, 1968, 1965, 1964, 1961, 1957, 1953, 1949, 1940, 1930, 1926
286 HODENCAMP RD	2020, 2014, 2010, 2005, 2002, 2000, 1996, 1995, 1993, 1992, 1986, 1985, 1980, 1976, 1975, 1971, 1970, 1968, 1965, 1964, 1961, 1957, 1953, 1949, 1940, 1930, 1926
286 HODENCAMP RD	2017, 2014, 2010, 2005, 2002, 2000, 1996, 1995, 1993, 1992, 1986, 1985, 1980, 1976, 1975, 1971, 1970, 1968, 1965, 1964, 1961, 1957, 1953, 1949, 1940, 1930, 1926
286 HODENCAMP RD	2020, 2017, 2010, 2005, 2002, 2000, 1996, 1995, 1993, 1992, 1986, 1985, 1980, 1976, 1975, 1971, 1970, 1968, 1965, 1964, 1961, 1957, 1953, 1949, 1940, 1930, 1926
286 HODENCAMP RD	2020, 2017, 2014, 2005, 2002, 2000, 1996, 1995, 1993, 1992, 1986, 1985, 1980, 1976, 1975, 1971, 1970, 1968, 1965, 1964, 1961, 1957, 1953, 1949, 1940, 1930, 1926

FINDINGS

Address Researched	Address Not Identified in Research Source
286 HODENCAMP RD	2020, 2017, 2014, 2010, 2005, 2000, 1996, 1995, 1993, 1992, 1986, 1985, 1980, 1976, 1975, 1971, 1970, 1968, 1965, 1964, 1961, 1957, 1953, 1949, 1940, 1930, 1926
286 HODENCAMP RD	2020, 2017, 2014, 2010, 2002, 2000, 1996, 1995, 1993, 1992, 1986, 1985, 1980, 1976, 1975, 1971, 1970, 1968, 1965, 1964, 1961, 1957, 1953, 1949, 1940, 1930, 1926
286 HODENCAMP RD	2020, 2017, 2014, 2010, 2005, 2002, 2000, 1996, 1993, 1992, 1986, 1985, 1980, 1976, 1975, 1971, 1970, 1968, 1965, 1964, 1961, 1957, 1953, 1949, 1940, 1930, 1926
286 HODENCAMP RD	2020, 2017, 2014, 2010, 2005, 2002, 1996, 1995, 1993, 1992, 1986, 1985, 1980, 1976, 1975, 1971, 1970, 1968, 1965, 1964, 1961, 1957, 1953, 1949, 1940, 1930, 1926
286 HODENCAMP RD	2020, 2017, 2014, 2010, 2005, 2002, 2000, 1996, 1995, 1993, 1992, 1986, 1985, 1980, 1976, 1971, 1970, 1968, 1965, 1964, 1961, 1957, 1953, 1949, 1940, 1930, 1926
287 HODENCAMP RD	2020, 2017, 2014, 2010, 2005, 2002, 1996, 1995, 1993, 1992, 1986, 1985, 1980, 1976, 1975, 1971, 1970, 1968, 1965, 1964, 1961, 1957, 1953, 1949, 1940, 1930, 1926
287 HODENCAMP RD	2020, 2017, 2014, 2010, 2005, 2002, 2000, 1996, 1993, 1992, 1986, 1985, 1980, 1976, 1975, 1971, 1970, 1968, 1965, 1964, 1961, 1957, 1953, 1949, 1940, 1930, 1926
287 HODENCAMP RD	2020, 2017, 2014, 2010, 2005, 2000, 1996, 1995, 1993, 1992, 1986, 1985, 1980, 1976, 1975, 1971, 1970, 1968, 1965, 1964, 1961, 1957, 1953, 1949, 1940, 1930, 1926
287 HODENCAMP RD	2020, 2017, 2014, 2005, 2002, 2000, 1996, 1995, 1993, 1992, 1986, 1985, 1980, 1976, 1975, 1971, 1970, 1968, 1965, 1964, 1961, 1957, 1953, 1949, 1940, 1930, 1926
287 HODENCAMP RD	2020, 2017, 2010, 2005, 2002, 2000, 1996, 1995, 1993, 1992, 1986, 1985, 1980, 1976, 1975, 1971, 1970, 1968, 1965, 1964, 1961, 1957, 1953, 1949, 1940, 1930, 1926
287 HODENCAMP RD	2020, 2014, 2010, 2005, 2002, 2000, 1996, 1995, 1993, 1992, 1986, 1985, 1980, 1976, 1975, 1971, 1970, 1968, 1965, 1964, 1961, 1957, 1953, 1949, 1940, 1930, 1926
288 LOMBARD	2020, 2017, 2014, 2010, 2005, 2000, 1996, 1995, 1993, 1992, 1986, 1985, 1980, 1976, 1975, 1971, 1970, 1968, 1965, 1964, 1961, 1957, 1953, 1949, 1940, 1930, 1926
288 MOORPARK RD	2020, 2017, 2014, 2010, 2005, 2002, 2000, 1996, 1995, 1993, 1992, 1986, 1985, 1980, 1976, 1975, 1971, 1970, 1965, 1964, 1961, 1957, 1953, 1949, 1940, 1930, 1926
288 THOUSAND OAKS BLVD	2020, 2017, 2014, 2010, 2005, 2002, 2000, 1996, 1995, 1993, 1992, 1986, 1985, 1980, 1976, 1971, 1970, 1968, 1965, 1964, 1961, 1957, 1953, 1949, 1940, 1930, 1926
29 BAKER AVE	2020, 2017, 2014, 2010, 2005, 2002, 2000, 1996, 1995, 1993, 1992, 1986, 1985, 1976, 1975, 1971, 1970, 1968, 1965, 1964, 1961, 1957, 1953, 1949, 1940, 1930, 1926
290 E HILLCREST DR	2020, 2017, 2014, 2010, 2002, 2000, 1996, 1995, 1993, 1992, 1986, 1985, 1980, 1976, 1975, 1971, 1970, 1968, 1965, 1964, 1961, 1957, 1953, 1949, 1940, 1930, 1926

FINDINGS

Address Researched	Address Not Identified in Research Source
290 E HILLCREST DR	2020, 2014, 2010, 2005, 2002, 2000, 1996, 1995, 1993, 1992, 1986, 1985, 1980, 1976, 1975, 1971, 1970, 1968, 1965, 1964, 1961, 1957, 1953, 1949, 1940, 1930, 1926
290 E HILLCREST DR	2020, 2017, 2010, 2005, 2002, 2000, 1996, 1995, 1993, 1992, 1986, 1985, 1980, 1976, 1975, 1971, 1970, 1968, 1965, 1964, 1961, 1957, 1953, 1949, 1940, 1930, 1926
290 HILLCREST DR	2020, 2017, 2014, 2010, 2005, 2000, 1996, 1995, 1993, 1992, 1986, 1985, 1980, 1976, 1975, 1971, 1970, 1968, 1965, 1964, 1961, 1957, 1953, 1949, 1940, 1930, 1926
290 HODENCAMP RD	2020, 2017, 2014, 2010, 2005, 2000, 1996, 1995, 1993, 1992, 1986, 1985, 1980, 1976, 1975, 1971, 1970, 1968, 1965, 1964, 1961, 1957, 1953, 1949, 1940, 1930, 1926
290 HODENCAMP RD	2020, 2017, 2014, 2010, 2005, 2002, 1996, 1995, 1993, 1992, 1986, 1985, 1980, 1976, 1975, 1971, 1970, 1968, 1965, 1964, 1961, 1957, 1953, 1949, 1940, 1930, 1926
290 HODENCAMP RD	2020, 2017, 2014, 2010, 2005, 2002, 2000, 1996, 1993, 1992, 1986, 1985, 1980, 1976, 1975, 1971, 1970, 1968, 1965, 1964, 1961, 1957, 1953, 1949, 1940, 1930, 1926
290 HODENCAMP RD	2020, 2017, 2010, 2005, 2002, 2000, 1996, 1995, 1993, 1992, 1986, 1985, 1980, 1976, 1975, 1971, 1970, 1968, 1965, 1964, 1961, 1957, 1953, 1949, 1940, 1930, 1926
290 HODENCAMP RD	2020, 2017, 2014, 2005, 2002, 2000, 1996, 1995, 1993, 1992, 1986, 1985, 1980, 1976, 1975, 1971, 1970, 1968, 1965, 1964, 1961, 1957, 1953, 1949, 1940, 1930, 1926
290 HODENCAMP RD	2020, 2014, 2010, 2005, 2002, 2000, 1996, 1995, 1993, 1992, 1986, 1985, 1980, 1976, 1975, 1971, 1970, 1968, 1965, 1964, 1961, 1957, 1953, 1949, 1940, 1930, 1926
290 HODENCAMP RD	2017, 2014, 2010, 2005, 2002, 2000, 1996, 1995, 1993, 1992, 1986, 1985, 1980, 1976, 1975, 1971, 1970, 1968, 1965, 1964, 1961, 1957, 1953, 1949, 1940, 1930, 1926
290 HODENCAMP RD	2020, 2017, 2014, 2010, 2005, 2002, 2000, 1996, 1995, 1993, 1992, 1986, 1985, 1976, 1975, 1971, 1970, 1968, 1965, 1964, 1961, 1957, 1953, 1949, 1940, 1930, 1926
290 HODENCAMP RD	2020, 2017, 2014, 2010, 2005, 2002, 2000, 1996, 1995, 1993, 1992, 1986, 1985, 1980, 1976, 1971, 1970, 1968, 1965, 1964, 1961, 1957, 1953, 1949, 1940, 1930, 1926
290 HODENCAMP RD	2020, 2017, 2014, 2010, 2005, 2002, 2000, 1996, 1995, 1993, 1986, 1985, 1980, 1976, 1975, 1971, 1970, 1968, 1965, 1964, 1961, 1957, 1953, 1949, 1940, 1930, 1926
290 HODENCAMP RD	2020, 2017, 2014, 2010, 2005, 2002, 2000, 1996, 1995, 1992, 1986, 1985, 1980, 1976, 1975, 1971, 1970, 1968, 1965, 1964, 1961, 1957, 1953, 1949, 1940, 1930, 1926
290 HODENCAMP RD	2020, 2017, 2014, 2010, 2005, 2002, 2000, 1996, 1995, 1993, 1992, 1985, 1980, 1976, 1975, 1971, 1970, 1968, 1965, 1964, 1961, 1957, 1953, 1949, 1940, 1930, 1926
290 MOORPARK RD	2020, 2017, 2014, 2010, 2005, 2002, 2000, 1996, 1995, 1992, 1986, 1985, 1980, 1976, 1975, 1971, 1970, 1968, 1965, 1964, 1961, 1957, 1953, 1949, 1940, 1930, 1926

FINDINGS

Address Researched	Address Not Identified in Research Source
290 MOORPARK RD	2020, 2017, 2014, 2010, 2005, 2002, 2000, 1996, 1995, 1993, 1992, 1986, 1985, 1980, 1976, 1975, 1971, 1968, 1965, 1964, 1961, 1957, 1953, 1949, 1940, 1930, 1926
290 MOORPARK RD	2020, 2017, 2014, 2010, 2005, 2000, 1996, 1995, 1993, 1992, 1986, 1985, 1980, 1976, 1975, 1971, 1970, 1968, 1965, 1964, 1961, 1957, 1953, 1949, 1940, 1930, 1926
290 N MOORPARK RD	2020, 2017, 2014, 2010, 2005, 2002, 2000, 1996, 1993, 1992, 1986, 1985, 1980, 1976, 1975, 1971, 1970, 1968, 1965, 1964, 1961, 1957, 1953, 1949, 1940, 1930, 1926
290 N MOORPARK RD	2020, 2017, 2014, 2010, 2005, 2002, 2000, 1996, 1995, 1993, 1986, 1985, 1980, 1976, 1975, 1971, 1970, 1968, 1965, 1964, 1961, 1957, 1953, 1949, 1940, 1930, 1926
291 HODENCAMP RD	2020, 2017, 2014, 2010, 2002, 2000, 1996, 1995, 1993, 1992, 1986, 1985, 1980, 1976, 1975, 1971, 1970, 1968, 1965, 1964, 1961, 1957, 1953, 1949, 1940, 1930, 1926
291 HODENCAMP RD	2020, 2017, 2014, 2010, 2005, 2002, 2000, 1996, 1993, 1992, 1986, 1985, 1980, 1976, 1975, 1971, 1970, 1968, 1965, 1964, 1961, 1957, 1953, 1949, 1940, 1930, 1926
291 HODENCAMP RD	2020, 2017, 2014, 2010, 2005, 2002, 1996, 1995, 1993, 1992, 1986, 1985, 1980, 1976, 1975, 1971, 1970, 1968, 1965, 1964, 1961, 1957, 1953, 1949, 1940, 1930, 1926
291 HODENCAMP RD	2017, 2014, 2010, 2005, 2002, 2000, 1996, 1995, 1993, 1992, 1986, 1985, 1980, 1976, 1975, 1971, 1970, 1968, 1965, 1964, 1961, 1957, 1953, 1949, 1940, 1930, 1926
291 HODENCAMP RD	2020, 2014, 2010, 2005, 2002, 2000, 1996, 1995, 1993, 1992, 1986, 1985, 1980, 1976, 1975, 1971, 1970, 1968, 1965, 1964, 1961, 1957, 1953, 1949, 1940, 1930, 1926
291 HODENCAMP RD	2020, 2017, 2014, 2005, 2002, 2000, 1996, 1995, 1993, 1992, 1986, 1985, 1980, 1976, 1975, 1971, 1970, 1968, 1965, 1964, 1961, 1957, 1953, 1949, 1940, 1930, 1926
291 HODENCAMP RD	2020, 2017, 2010, 2005, 2002, 2000, 1996, 1995, 1993, 1992, 1986, 1985, 1980, 1976, 1975, 1971, 1970, 1968, 1965, 1964, 1961, 1957, 1953, 1949, 1940, 1930, 1926
293 MOORPARK RD	2020, 2017, 2014, 2010, 2005, 2002, 2000, 1996, 1995, 1992, 1986, 1985, 1980, 1976, 1975, 1971, 1970, 1968, 1965, 1964, 1961, 1957, 1953, 1949, 1940, 1930, 1926
293 MOORPARK RD	2020, 2017, 2014, 2010, 2005, 2002, 2000, 1996, 1995, 1993, 1992, 1986, 1985, 1980, 1976, 1975, 1971, 1968, 1965, 1964, 1961, 1957, 1953, 1949, 1940, 1930, 1926
293 MOORPARK RD	2020, 2017, 2014, 2010, 2005, 2002, 2000, 1996, 1995, 1993, 1992, 1986, 1985, 1980, 1976, 1971, 1970, 1968, 1965, 1964, 1961, 1957, 1953, 1949, 1940, 1930, 1926
294 HODENCAMP RD	2020, 2017, 2010, 2005, 2002, 2000, 1996, 1995, 1993, 1992, 1986, 1985, 1980, 1976, 1975, 1971, 1970, 1968, 1965, 1964, 1961, 1957, 1953, 1949, 1940, 1930, 1926
294 HODENCAMP RD	2020, 2017, 2014, 2005, 2002, 2000, 1996, 1995, 1993, 1992, 1986, 1985, 1980, 1976, 1975, 1971, 1970, 1968, 1965, 1964, 1961, 1957, 1953, 1949, 1940, 1930, 1926

FINDINGS

Address Researched	Address Not Identified in Research Source
294 HODENCAMP RD	2020, 2014, 2010, 2005, 2002, 2000, 1996, 1995, 1993, 1992, 1986, 1985, 1980, 1976, 1975, 1971, 1970, 1968, 1965, 1964, 1961, 1957, 1953, 1949, 1940, 1930, 1926
294 HODENCAMP RD	2017, 2014, 2010, 2005, 2002, 2000, 1996, 1995, 1993, 1992, 1986, 1985, 1980, 1976, 1975, 1971, 1970, 1968, 1965, 1964, 1961, 1957, 1953, 1949, 1940, 1930, 1926
294 HODENCAMP RD	2020, 2017, 2014, 2010, 2005, 2002, 1996, 1995, 1993, 1992, 1986, 1985, 1980, 1976, 1975, 1971, 1970, 1968, 1965, 1964, 1961, 1957, 1953, 1949, 1940, 1930, 1926
294 HODENCAMP RD	2020, 2017, 2014, 2010, 2005, 2002, 2000, 1996, 1993, 1992, 1986, 1985, 1980, 1976, 1975, 1971, 1970, 1968, 1965, 1964, 1961, 1957, 1953, 1949, 1940, 1930, 1926
294 HODENCAMP RD	2020, 2017, 2014, 2010, 2002, 2000, 1996, 1995, 1993, 1992, 1986, 1985, 1980, 1976, 1975, 1971, 1970, 1968, 1965, 1964, 1961, 1957, 1953, 1949, 1940, 1930, 1926
294 HODENCAMP RD	2020, 2017, 2014, 2010, 2005, 2000, 1996, 1995, 1993, 1992, 1986, 1985, 1980, 1976, 1975, 1971, 1970, 1968, 1965, 1964, 1961, 1957, 1953, 1949, 1940, 1930, 1926
295 HODENCAMP RD	2020, 2017, 2014, 2010, 2005, 2000, 1996, 1995, 1993, 1992, 1986, 1985, 1980, 1976, 1975, 1971, 1970, 1968, 1965, 1964, 1961, 1957, 1953, 1949, 1940, 1930, 1926
295 HODENCAMP RD	2020, 2017, 2014, 2010, 2002, 2000, 1996, 1995, 1993, 1992, 1986, 1985, 1980, 1976, 1975, 1971, 1970, 1968, 1965, 1964, 1961, 1957, 1953, 1949, 1940, 1930, 1926
295 HODENCAMP RD	2020, 2017, 2014, 2010, 2005, 2002, 2000, 1996, 1993, 1992, 1986, 1985, 1980, 1976, 1975, 1971, 1970, 1968, 1965, 1964, 1961, 1957, 1953, 1949, 1940, 1930, 1926
295 HODENCAMP RD	2020, 2017, 2014, 2010, 2005, 2002, 1996, 1995, 1993, 1992, 1986, 1985, 1980, 1976, 1975, 1971, 1970, 1968, 1965, 1964, 1961, 1957, 1953, 1949, 1940, 1930, 1926
295 HODENCAMP RD	2017, 2014, 2010, 2005, 2002, 2000, 1996, 1995, 1993, 1992, 1986, 1985, 1980, 1976, 1975, 1971, 1970, 1968, 1965, 1964, 1961, 1957, 1953, 1949, 1940, 1930, 1926
295 HODENCAMP RD	2020, 2014, 2010, 2005, 2002, 2000, 1996, 1995, 1993, 1992, 1986, 1985, 1980, 1976, 1975, 1971, 1970, 1968, 1965, 1964, 1961, 1957, 1953, 1949, 1940, 1930, 1926
295 HODENCAMP RD	2020, 2017, 2014, 2005, 2002, 2000, 1996, 1995, 1993, 1992, 1986, 1985, 1980, 1976, 1975, 1971, 1970, 1968, 1965, 1964, 1961, 1957, 1953, 1949, 1940, 1930, 1926
295 HODENCAMP RD	2020, 2017, 2010, 2005, 2002, 2000, 1996, 1995, 1993, 1992, 1986, 1985, 1980, 1976, 1975, 1971, 1970, 1968, 1965, 1964, 1961, 1957, 1953, 1949, 1940, 1930, 1926
296 MOORPARK RD	2020, 2017, 2014, 2010, 2005, 2000, 1996, 1995, 1993, 1992, 1986, 1985, 1980, 1976, 1975, 1971, 1970, 1968, 1965, 1964, 1961, 1957, 1953, 1949, 1940, 1930, 1926
296 MOORPARK RD	2020, 2017, 2014, 2010, 2005, 2002, 2000, 1996, 1995, 1993, 1992, 1986, 1985, 1980, 1976, 1971, 1970, 1968, 1965, 1964, 1961, 1957, 1953, 1949, 1940, 1930, 1926

FINDINGS

Address Researched	Address Not Identified in Research Source
296 MOORPARK RD	2020, 2017, 2014, 2010, 2005, 2002, 2000, 1996, 1995, 1992, 1986, 1985, 1980, 1976, 1975, 1971, 1970, 1968, 1965, 1964, 1961, 1957, 1953, 1949, 1940, 1930, 1926
296 MOORPARK RD	2020, 2017, 2014, 2010, 2005, 2002, 2000, 1996, 1995, 1993, 1992, 1985, 1980, 1976, 1975, 1971, 1970, 1968, 1965, 1964, 1961, 1957, 1953, 1949, 1940, 1930, 1926
296 MOORPARK RD	2020, 2017, 2014, 2010, 2005, 2002, 2000, 1996, 1995, 1993, 1992, 1986, 1980, 1976, 1975, 1971, 1970, 1968, 1965, 1964, 1961, 1957, 1953, 1949, 1940, 1930, 1926
296 N MOORPARK RD	2020, 2017, 2014, 2010, 2005, 2002, 2000, 1996, 1995, 1993, 1986, 1985, 1980, 1976, 1975, 1971, 1970, 1968, 1965, 1964, 1961, 1957, 1953, 1949, 1940, 1930, 1926
296 THOUSAND OAKS BLVD	2020, 2017, 2014, 2010, 2005, 2000, 1996, 1995, 1993, 1992, 1986, 1985, 1980, 1976, 1975, 1971, 1970, 1968, 1965, 1964, 1961, 1957, 1953, 1949, 1940, 1930, 1926
297 MOORPARK RD	2020, 2017, 2014, 2010, 2005, 2002, 2000, 1996, 1995, 1993, 1992, 1986, 1985, 1980, 1976, 1975, 1971, 1970, 1965, 1964, 1961, 1957, 1953, 1949, 1940, 1930, 1926
298 HODENCAMP RD	2020, 2017, 2014, 2010, 2005, 2002, 1996, 1995, 1993, 1992, 1986, 1985, 1980, 1976, 1975, 1971, 1970, 1968, 1965, 1964, 1961, 1957, 1953, 1949, 1940, 1930, 1926
298 HODENCAMP RD	2020, 2017, 2014, 2010, 2005, 2000, 1996, 1995, 1993, 1992, 1986, 1985, 1980, 1976, 1975, 1971, 1970, 1968, 1965, 1964, 1961, 1957, 1953, 1949, 1940, 1930, 1926
298 HODENCAMP RD	2020, 2017, 2014, 2010, 2002, 2000, 1996, 1995, 1993, 1992, 1986, 1985, 1980, 1976, 1975, 1971, 1970, 1968, 1965, 1964, 1961, 1957, 1953, 1949, 1940, 1930, 1926
298 HODENCAMP RD	2020, 2017, 2010, 2005, 2002, 2000, 1996, 1995, 1993, 1992, 1986, 1985, 1980, 1976, 1975, 1971, 1970, 1968, 1965, 1964, 1961, 1957, 1953, 1949, 1940, 1930, 1926
298 HODENCAMP RD	2020, 2017, 2014, 2005, 2002, 2000, 1996, 1995, 1993, 1992, 1986, 1985, 1980, 1976, 1975, 1971, 1970, 1968, 1965, 1964, 1961, 1957, 1953, 1949, 1940, 1930, 1926
298 HODENCAMP RD	2017, 2014, 2010, 2005, 2002, 2000, 1996, 1995, 1993, 1992, 1986, 1985, 1980, 1976, 1975, 1971, 1970, 1968, 1965, 1964, 1961, 1957, 1953, 1949, 1940, 1930, 1926
299 E HILLCREST DR	2020, 2017, 2014, 2010, 2005, 2002, 2000, 1996, 1995, 1993, 1986, 1985, 1980, 1976, 1975, 1971, 1970, 1968, 1965, 1964, 1961, 1957, 1953, 1949, 1940, 1930, 1926
299 E THOUSAND OAKS BLVD	2020, 2017, 2014, 2010, 2005, 2002, 2000, 1996, 1993, 1992, 1986, 1985, 1980, 1976, 1975, 1971, 1970, 1968, 1965, 1964, 1961, 1957, 1953, 1949, 1940, 1930, 1926
299 E THOUSAND OAKS BLVD	2020, 2017, 2014, 2010, 2005, 2002, 2000, 1996, 1995, 1993, 1986, 1985, 1980, 1976, 1975, 1971, 1970, 1968, 1965, 1964, 1961, 1957, 1953, 1949, 1940, 1930, 1926
299 E THOUSAND OAKS BLVD	2020, 2017, 2010, 2005, 2002, 2000, 1996, 1995, 1993, 1992, 1986, 1985, 1980, 1976, 1975, 1971, 1970, 1968, 1965, 1964, 1961, 1957, 1953, 1949, 1940, 1930, 1926

FINDINGS

Address Researched	Address Not Identified in Research Source
299 E THOUSAND OAKS BLVD	2020, 2014, 2010, 2005, 2002, 2000, 1996, 1995, 1993, 1992, 1986, 1985, 1980, 1976, 1975, 1971, 1970, 1968, 1965, 1964, 1961, 1957, 1953, 1949, 1940, 1930, 1926
299 E THOUSAND OAKS BLVD	2020, 2017, 2014, 2005, 2002, 2000, 1996, 1995, 1993, 1992, 1986, 1985, 1980, 1976, 1975, 1971, 1970, 1968, 1965, 1964, 1961, 1957, 1953, 1949, 1940, 1930, 1926
299 E THOUSAND OAKS BLVD	2020, 2017, 2014, 2010, 2002, 2000, 1996, 1995, 1993, 1992, 1986, 1985, 1980, 1976, 1975, 1971, 1970, 1968, 1965, 1964, 1961, 1957, 1953, 1949, 1940, 1930, 1926
299 E THOUSAND OAKS BLVD	2020, 2017, 2014, 2010, 2005, 2002, 1996, 1995, 1993, 1992, 1986, 1985, 1980, 1976, 1975, 1971, 1970, 1968, 1965, 1964, 1961, 1957, 1953, 1949, 1940, 1930, 1926
299 E THOUSND OKS BL	2020, 2017, 2014, 2010, 2005, 2002, 1996, 1995, 1993, 1992, 1986, 1985, 1980, 1976, 1975, 1971, 1970, 1968, 1965, 1964, 1961, 1957, 1953, 1949, 1940, 1930, 1926
299 HILLCREST DR	2020, 2017, 2014, 2010, 2005, 2000, 1996, 1995, 1993, 1992, 1986, 1985, 1980, 1976, 1975, 1971, 1970, 1968, 1965, 1964, 1961, 1957, 1953, 1949, 1940, 1930, 1926
299 HILLCREST DR	2020, 2017, 2014, 2010, 2005, 2002, 2000, 1996, 1995, 1992, 1986, 1985, 1980, 1976, 1975, 1971, 1970, 1968, 1965, 1964, 1961, 1957, 1953, 1949, 1940, 1930, 1926
299 HODENCAMP RD	2020, 2017, 2014, 2010, 2005, 2000, 1996, 1995, 1993, 1992, 1986, 1985, 1980, 1976, 1975, 1971, 1970, 1968, 1965, 1964, 1961, 1957, 1953, 1949, 1940, 1930, 1926
299 HODENCAMP RD	2020, 2017, 2014, 2010, 2002, 2000, 1996, 1995, 1993, 1992, 1986, 1985, 1980, 1976, 1975, 1971, 1970, 1968, 1965, 1964, 1961, 1957, 1953, 1949, 1940, 1930, 1926
299 HODENCAMP RD	2020, 2017, 2014, 2010, 2005, 2002, 2000, 1996, 1993, 1992, 1986, 1985, 1980, 1976, 1975, 1971, 1970, 1968, 1965, 1964, 1961, 1957, 1953, 1949, 1940, 1930, 1926
299 HODENCAMP RD	2020, 2017, 2014, 2010, 2005, 2002, 1996, 1995, 1993, 1992, 1986, 1985, 1980, 1976, 1975, 1971, 1970, 1968, 1965, 1964, 1961, 1957, 1953, 1949, 1940, 1930, 1926
299 HODENCAMP RD	2020, 2017, 2010, 2005, 2002, 2000, 1996, 1995, 1993, 1992, 1986, 1985, 1980, 1976, 1975, 1971, 1970, 1968, 1965, 1964, 1961, 1957, 1953, 1949, 1940, 1930, 1926
299 HODENCAMP RD	2020, 2017, 2014, 2005, 2002, 2000, 1996, 1995, 1993, 1992, 1986, 1985, 1980, 1976, 1975, 1971, 1970, 1968, 1965, 1964, 1961, 1957, 1953, 1949, 1940, 1930, 1926
299 HODENCAMP RD	2017, 2014, 2010, 2005, 2002, 2000, 1996, 1995, 1993, 1992, 1986, 1985, 1980, 1976, 1975, 1971, 1970, 1968, 1965, 1964, 1961, 1957, 1953, 1949, 1940, 1930, 1926
299 HODENCAMP RD	2020, 2014, 2010, 2005, 2002, 2000, 1996, 1995, 1993, 1992, 1986, 1985, 1980, 1976, 1975, 1971, 1970, 1968, 1965, 1964, 1961, 1957, 1953, 1949, 1940, 1930, 1926
299 MOORPARK RD	2020, 2017, 2014, 2010, 2005, 2002, 2000, 1996, 1995, 1992, 1986, 1985, 1980, 1976, 1975, 1971, 1970, 1968, 1965, 1964, 1961, 1957, 1953, 1949, 1940, 1930, 1926

FINDINGS

Address Researched	Address Not Identified in Research Source
299 MOORPARK RD	2020, 2017, 2014, 2010, 2005, 2002, 2000, 1996, 1995, 1993, 1992, 1985, 1980, 1976, 1975, 1971, 1970, 1968, 1965, 1964, 1961, 1957, 1953, 1949, 1940, 1930, 1926
299 MOORPARK RD	2020, 2017, 2014, 2010, 2005, 2002, 2000, 1996, 1995, 1993, 1992, 1986, 1980, 1976, 1975, 1971, 1970, 1968, 1965, 1964, 1961, 1957, 1953, 1949, 1940, 1930, 1926
299 MOORPARK RD	2020, 2017, 2014, 2010, 2005, 2002, 2000, 1996, 1995, 1993, 1992, 1986, 1985, 1980, 1976, 1975, 1971, 1970, 1965, 1964, 1961, 1957, 1953, 1949, 1940, 1930, 1926
299 MOORPARK RD	2020, 2017, 2014, 2010, 2005, 2002, 2000, 1996, 1995, 1993, 1992, 1986, 1985, 1980, 1976, 1975, 1971, 1968, 1965, 1964, 1961, 1957, 1953, 1949, 1940, 1930, 1926
299 MOORPARK RD	2020, 2017, 2014, 2010, 2005, 2002, 2000, 1996, 1995, 1993, 1992, 1986, 1985, 1980, 1976, 1971, 1970, 1968, 1965, 1964, 1961, 1957, 1953, 1949, 1940, 1930, 1926
299 MOORPARK RD	2020, 2017, 2014, 2010, 2005, 2002, 2000, 1996, 1995, 1993, 1992, 1986, 1985, 1976, 1975, 1971, 1970, 1968, 1965, 1964, 1961, 1957, 1953, 1949, 1940, 1930, 1926
299 MOORPRK	2020, 2017, 2014, 2010, 2005, 2002, 2000, 1996, 1995, 1993, 1992, 1986, 1985, 1980, 1976, 1975, 1971, 1968, 1965, 1964, 1961, 1957, 1953, 1949, 1940, 1930, 1926
299 THOUSAND OAKS B	2020, 2017, 2014, 2010, 2005, 2002, 2000, 1996, 1995, 1993, 1992, 1986, 1985, 1980, 1976, 1975, 1971, 1968, 1965, 1964, 1961, 1957, 1953, 1949, 1940, 1930, 1926
299 THOUSAND OAKS BLVD	2020, 2017, 2014, 2010, 2005, 2002, 2000, 1996, 1995, 1993, 1992, 1986, 1985, 1980, 1976, 1975, 1971, 1968, 1965, 1964, 1961, 1957, 1953, 1949, 1940, 1930, 1926
299 THOUSAND OAKS BLVD	2020, 2017, 2014, 2010, 2005, 2002, 2000, 1996, 1995, 1993, 1992, 1986, 1985, 1980, 1976, 1971, 1970, 1968, 1965, 1964, 1961, 1957, 1953, 1949, 1940, 1930, 1926
299 THOUSAND OAKS BLVD	2020, 2017, 2014, 2010, 2005, 2002, 2000, 1996, 1995, 1993, 1992, 1986, 1980, 1976, 1975, 1971, 1970, 1968, 1965, 1964, 1961, 1957, 1953, 1949, 1940, 1930, 1926
299 THOUSAND OAKS BLVD	2020, 2017, 2014, 2010, 2005, 2002, 2000, 1996, 1995, 1993, 1992, 1986, 1985, 1976, 1975, 1971, 1970, 1968, 1965, 1964, 1961, 1957, 1953, 1949, 1940, 1930, 1926
299 THOUSAND OAKS BLVD	2020, 2017, 2014, 2010, 2005, 2002, 2000, 1996, 1995, 1993, 1992, 1985, 1980, 1976, 1975, 1971, 1970, 1968, 1965, 1964, 1961, 1957, 1953, 1949, 1940, 1930, 1926
299 THOUSAND OAKS BLVD	2020, 2017, 2014, 2010, 2005, 2000, 1996, 1995, 1993, 1992, 1986, 1985, 1980, 1976, 1975, 1971, 1970, 1968, 1965, 1964, 1961, 1957, 1953, 1949, 1940, 1930, 1926
3 100 E THOUSND OKS Bl	2020, 2017, 2014, 2010, 2005, 2002, 2000, 1996, 1995, 1992, 1986, 1985, 1980, 1976, 1975, 1971, 1970, 1968, 1965, 1964, 1961, 1957, 1953, 1949, 1940, 1930, 1926
3 223 E THOUSND OKS 81	2020, 2017, 2014, 2010, 2005, 2002, 2000, 1996, 1995, 1992, 1986, 1985, 1980, 1976, 1975, 1971, 1970, 1968, 1965, 1964, 1961, 1957, 1953, 1949, 1940, 1930, 1926

FINDINGS

Address Researched	Address Not Identified in Research Source
3 97 E THOUSAND OAKS BLVD	2020, 2017, 2014, 2010, 2005, 2002, 2000, 1996, 1995, 1993, 1992, 1986, 1985, 1980, 1976, 1971, 1970, 1968, 1965, 1964, 1961, 1957, 1953, 1949, 1940, 1930, 1926
3 BAKER AVE	2020, 2017, 2014, 2010, 2005, 2002, 2000, 1996, 1995, 1993, 1992, 1986, 1985, 1976, 1975, 1971, 1970, 1968, 1965, 1964, 1961, 1957, 1953, 1949, 1940, 1930, 1926
3 HILLCREST DR	2020, 2017, 2014, 2010, 2005, 2002, 2000, 1996, 1995, 1993, 1992, 1986, 1985, 1980, 1976, 1971, 1970, 1968, 1965, 1964, 1961, 1957, 1953, 1949, 1940, 1930, 1926
30 HILLCREST DR	2020, 2017, 2014, 2010, 2005, 2000, 1996, 1995, 1993, 1992, 1986, 1985, 1980, 1976, 1975, 1971, 1970, 1968, 1965, 1964, 1961, 1957, 1953, 1949, 1940, 1930, 1926
300 E THOUSAND OAKS BLVD	2020, 2017, 2014, 2010, 2005, 2002, 1996, 1995, 1993, 1992, 1986, 1985, 1980, 1976, 1975, 1971, 1970, 1968, 1965, 1964, 1961, 1957, 1953, 1949, 1940, 1930, 1926
300 LOMBARD	2020, 2017, 2014, 2010, 2005, 2000, 1996, 1995, 1993, 1992, 1986, 1985, 1980, 1976, 1975, 1971, 1970, 1968, 1965, 1964, 1961, 1957, 1953, 1949, 1940, 1930, 1926
300 LOMBARD ST	2020, 2017, 2014, 2010, 2005, 2002, 1996, 1995, 1993, 1992, 1986, 1985, 1980, 1976, 1975, 1971, 1970, 1968, 1965, 1964, 1961, 1957, 1953, 1949, 1940, 1930, 1926
300 LOMBARD ST	2020, 2017, 2014, 2010, 2005, 2002, 2000, 1996, 1993, 1992, 1986, 1985, 1980, 1976, 1975, 1971, 1970, 1968, 1965, 1964, 1961, 1957, 1953, 1949, 1940, 1930, 1926
300 LOMBARD ST	2020, 2017, 2014, 2010, 2002, 2000, 1996, 1995, 1993, 1992, 1986, 1985, 1980, 1976, 1975, 1971, 1970, 1968, 1965, 1964, 1961, 1957, 1953, 1949, 1940, 1930, 1926
300 LOMBARD ST	2017, 2014, 2010, 2005, 2002, 2000, 1996, 1995, 1993, 1992, 1986, 1985, 1980, 1976, 1975, 1971, 1970, 1968, 1965, 1964, 1961, 1957, 1953, 1949, 1940, 1930, 1926
300 LOMBARD ST	2020, 2014, 2010, 2005, 2002, 2000, 1996, 1995, 1993, 1992, 1986, 1985, 1980, 1976, 1975, 1971, 1970, 1968, 1965, 1964, 1961, 1957, 1953, 1949, 1940, 1930, 1926
300 LOMBARD ST	2020, 2017, 2014, 2005, 2002, 2000, 1996, 1995, 1993, 1992, 1986, 1985, 1980, 1976, 1975, 1971, 1970, 1968, 1965, 1964, 1961, 1957, 1953, 1949, 1940, 1930, 1926
300 LOMBARD ST	2020, 2017, 2010, 2005, 2002, 2000, 1996, 1995, 1993, 1992, 1986, 1985, 1980, 1976, 1975, 1971, 1970, 1968, 1965, 1964, 1961, 1957, 1953, 1949, 1940, 1930, 1926
300 LOMBARD ST	2020, 2017, 2014, 2010, 2005, 2002, 2000, 1996, 1995, 1993, 1986, 1985, 1980, 1976, 1975, 1971, 1970, 1968, 1965, 1964, 1961, 1957, 1953, 1949, 1940, 1930, 1926
300 LOMBRD	2020, 2017, 2014, 2010, 2005, 2002, 2000, 1996, 1995, 1992, 1986, 1985, 1980, 1976, 1975, 1971, 1970, 1968, 1965, 1964, 1961, 1957, 1953, 1949, 1940, 1930, 1926
300 MOORPARK RD	2020, 2017, 2014, 2010, 2005, 2002, 2000, 1996, 1995, 1993, 1992, 1986, 1985, 1980, 1976, 1975, 1971, 1968, 1965, 1964, 1961, 1957, 1953, 1949, 1940, 1930, 1926

FINDINGS

Address Researched	Address Not Identified in Research Source
300 MOORPARK RD	2020, 2017, 2014, 2010, 2005, 2002, 2000, 1996, 1995, 1993, 1992, 1986, 1985, 1980, 1976, 1971, 1970, 1968, 1965, 1964, 1961, 1957, 1953, 1949, 1940, 1930, 1926
300 MOORPARK RD	2020, 2017, 2014, 2010, 2005, 2000, 1996, 1995, 1993, 1992, 1986, 1985, 1980, 1976, 1975, 1971, 1970, 1968, 1965, 1964, 1961, 1957, 1953, 1949, 1940, 1930, 1926
300 Thousand Oaks	2020, 2017, 2014, 2010, 2005, 2002, 2000, 1996, 1995, 1993, 1992, 1986, 1985, 1980, 1976, 1971, 1970, 1968, 1965, 1964, 1961, 1957, 1953, 1949, 1940, 1930, 1926
301 MOORPARK RD	2020, 2017, 2014, 2010, 2005, 2002, 2000, 1996, 1995, 1993, 1992, 1986, 1985, 1980, 1976, 1975, 1971, 1970, 1965, 1964, 1961, 1957, 1953, 1949, 1940, 1930, 1926
301 MOORPARK RD	2020, 2017, 2014, 2010, 2005, 2002, 2000, 1996, 1995, 1993, 1992, 1986, 1985, 1976, 1975, 1971, 1970, 1968, 1965, 1964, 1961, 1957, 1953, 1949, 1940, 1930, 1926
301 MOORPARK RD	2020, 2017, 2014, 2010, 2005, 2002, 2000, 1996, 1995, 1992, 1986, 1985, 1980, 1976, 1975, 1971, 1970, 1968, 1965, 1964, 1961, 1957, 1953, 1949, 1940, 1930, 1926
301 MOORPARK RD	2020, 2017, 2014, 2010, 2005, 2002, 2000, 1996, 1995, 1993, 1992, 1985, 1980, 1976, 1975, 1971, 1970, 1968, 1965, 1964, 1961, 1957, 1953, 1949, 1940, 1930, 1926
301 MOORPARK RD	2020, 2017, 2014, 2010, 2005, 2002, 2000, 1996, 1995, 1993, 1992, 1986, 1980, 1976, 1975, 1971, 1970, 1968, 1965, 1964, 1961, 1957, 1953, 1949, 1940, 1930, 1926
302 HODENCAMP RD	2020, 2017, 2014, 2010, 2005, 2000, 1996, 1995, 1993, 1992, 1986, 1985, 1980, 1976, 1975, 1971, 1970, 1968, 1965, 1964, 1961, 1957, 1953, 1949, 1940, 1930, 1926
302 HODENCAMP RD	2020, 2017, 2014, 2010, 2005, 2002, 2000, 1996, 1993, 1992, 1986, 1985, 1980, 1976, 1975, 1971, 1970, 1968, 1965, 1964, 1961, 1957, 1953, 1949, 1940, 1930, 1926
302 HODENCAMP RD	2020, 2017, 2014, 2010, 2005, 2002, 1996, 1995, 1993, 1992, 1986, 1985, 1980, 1976, 1975, 1971, 1970, 1968, 1965, 1964, 1961, 1957, 1953, 1949, 1940, 1930, 1926
302 HODENCAMP RD	2020, 2017, 2010, 2005, 2002, 2000, 1996, 1995, 1993, 1992, 1986, 1985, 1980, 1976, 1975, 1971, 1970, 1968, 1965, 1964, 1961, 1957, 1953, 1949, 1940, 1930, 1926
302 HODENCAMP RD	2020, 2014, 2010, 2005, 2002, 2000, 1996, 1995, 1993, 1992, 1986, 1985, 1980, 1976, 1975, 1971, 1970, 1968, 1965, 1964, 1961, 1957, 1953, 1949, 1940, 1930, 1926
302 HODENCAMP RD	2017, 2014, 2010, 2005, 2002, 2000, 1996, 1995, 1993, 1992, 1986, 1985, 1980, 1976, 1975, 1971, 1970, 1968, 1965, 1964, 1961, 1957, 1953, 1949, 1940, 1930, 1926
302 THOUSAND OAKS BLVD	2020, 2017, 2014, 2010, 2005, 2002, 2000, 1996, 1995, 1993, 1992, 1986, 1985, 1980, 1976, 1975, 1971, 1968, 1965, 1964, 1961, 1957, 1953, 1949, 1940, 1930, 1926
303 MOORPARK RD	2020, 2017, 2014, 2010, 2005, 2002, 2000, 1996, 1995, 1993, 1992, 1986, 1985, 1976, 1975, 1971, 1970, 1968, 1965, 1964, 1961, 1957, 1953, 1949, 1940, 1930, 1926

FINDINGS

Address Researched	Address Not Identified in Research Source
303 MOORPARK RD	2020, 2017, 2014, 2010, 2005, 2002, 2000, 1996, 1995, 1993, 1992, 1986, 1980, 1976, 1975, 1971, 1970, 1968, 1965, 1964, 1961, 1957, 1953, 1949, 1940, 1930, 1926
303 MOORPARK RD	2020, 2017, 2014, 2010, 2005, 2002, 2000, 1996, 1995, 1993, 1992, 1985, 1980, 1976, 1975, 1971, 1970, 1968, 1965, 1964, 1961, 1957, 1953, 1949, 1940, 1930, 1926
303 MOORPARK RD	2020, 2017, 2014, 2010, 2005, 2002, 2000, 1996, 1995, 1992, 1986, 1985, 1980, 1976, 1975, 1971, 1970, 1968, 1965, 1964, 1961, 1957, 1953, 1949, 1940, 1930, 1926
304 THOUSAND OAKS	2020, 2017, 2014, 2010, 2005, 2002, 2000, 1996, 1995, 1993, 1992, 1986, 1985, 1980, 1976, 1971, 1970, 1968, 1965, 1964, 1961, 1957, 1953, 1949, 1940, 1930, 1926
305 MOORPARK RD	2020, 2017, 2014, 2010, 2005, 2002, 2000, 1996, 1995, 1993, 1992, 1986, 1985, 1980, 1976, 1975, 1971, 1968, 1965, 1964, 1961, 1957, 1953, 1949, 1940, 1930, 1926
305 MOORPARK RD	2020, 2017, 2014, 2010, 2005, 2002, 2000, 1996, 1995, 1993, 1992, 1986, 1985, 1980, 1976, 1975, 1971, 1970, 1968, 1965, 1961, 1957, 1953, 1949, 1940, 1930, 1926
305 MOORPARK RD	2020, 2017, 2014, 2010, 2005, 2002, 2000, 1996, 1995, 1993, 1992, 1986, 1985, 1976, 1975, 1971, 1970, 1968, 1965, 1964, 1961, 1957, 1953, 1949, 1940, 1930, 1926
305 MOORPARK RD	2020, 2017, 2014, 2010, 2005, 2002, 2000, 1996, 1995, 1993, 1992, 1986, 1985, 1980, 1976, 1971, 1970, 1968, 1965, 1964, 1961, 1957, 1953, 1949, 1940, 1930, 1926
305 MOORPARK RD	2020, 2017, 2014, 2010, 2005, 2002, 2000, 1996, 1995, 1992, 1986, 1985, 1980, 1976, 1975, 1971, 1970, 1968, 1965, 1964, 1961, 1957, 1953, 1949, 1940, 1930, 1926
305 MOORPARK RD	2020, 2017, 2014, 2010, 2005, 2002, 2000, 1996, 1995, 1993, 1992, 1986, 1980, 1976, 1975, 1971, 1970, 1968, 1965, 1964, 1961, 1957, 1953, 1949, 1940, 1930, 1926
305 S MOORPRK RD	2020, 2017, 2014, 2010, 2005, 2002, 1996, 1995, 1993, 1992, 1986, 1985, 1980, 1976, 1975, 1971, 1970, 1968, 1965, 1964, 1961, 1957, 1953, 1949, 1940, 1930, 1926
306 E HILLCREST DR	2020, 2017, 2010, 2005, 2002, 2000, 1996, 1995, 1993, 1992, 1986, 1985, 1980, 1976, 1975, 1971, 1970, 1968, 1965, 1964, 1961, 1957, 1953, 1949, 1940, 1930, 1926
306 HODENCAMP RD	2020, 2017, 2010, 2005, 2002, 2000, 1996, 1995, 1993, 1992, 1986, 1985, 1980, 1976, 1975, 1971, 1970, 1968, 1965, 1964, 1961, 1957, 1953, 1949, 1940, 1930, 1926
306 HODENCAMP RD	2020, 2017, 2014, 2005, 2002, 2000, 1996, 1995, 1993, 1992, 1986, 1985, 1980, 1976, 1975, 1971, 1970, 1968, 1965, 1964, 1961, 1957, 1953, 1949, 1940, 1930, 1926
306 HODENCAMP RD	2017, 2014, 2010, 2005, 2002, 2000, 1996, 1995, 1993, 1992, 1986, 1985, 1980, 1976, 1975, 1971, 1970, 1968, 1965, 1964, 1961, 1957, 1953, 1949, 1940, 1930, 1926
306 HODENCAMP RD	2020, 2014, 2010, 2005, 2002, 2000, 1996, 1995, 1993, 1992, 1986, 1985, 1980, 1976, 1975, 1971, 1970, 1968, 1965, 1964, 1961, 1957, 1953, 1949, 1940, 1930, 1926

FINDINGS

Address Researched	Address Not Identified in Research Source
306 HODENCAMP RD	2020, 2017, 2014, 2010, 2005, 2002, 2000, 1996, 1993, 1992, 1986, 1985, 1980, 1976, 1975, 1971, 1970, 1968, 1965, 1964, 1961, 1957, 1953, 1949, 1940, 1930, 1926
306 HODENCAMP RD	2020, 2017, 2014, 2010, 2005, 2000, 1996, 1995, 1993, 1992, 1986, 1985, 1980, 1976, 1975, 1971, 1970, 1968, 1965, 1964, 1961, 1957, 1953, 1949, 1940, 1930, 1926
306 HODENCAMP RD	2020, 2017, 2014, 2010, 2002, 2000, 1996, 1995, 1993, 1992, 1986, 1985, 1980, 1976, 1975, 1971, 1970, 1968, 1965, 1964, 1961, 1957, 1953, 1949, 1940, 1930, 1926
307 HODENCAMP RD	2020, 2017, 2014, 2010, 2005, 2000, 1996, 1995, 1993, 1992, 1986, 1985, 1980, 1976, 1975, 1971, 1970, 1968, 1965, 1964, 1961, 1957, 1953, 1949, 1940, 1930, 1926
307 MOORPARK RD	2020, 2017, 2014, 2010, 2005, 2002, 2000, 1996, 1995, 1993, 1992, 1986, 1980, 1976, 1975, 1971, 1970, 1968, 1965, 1964, 1961, 1957, 1953, 1949, 1940, 1930, 1926
307 MOORPARK RD	2020, 2017, 2014, 2010, 2005, 2002, 2000, 1996, 1995, 1993, 1992, 1985, 1980, 1976, 1975, 1971, 1970, 1968, 1965, 1964, 1961, 1957, 1953, 1949, 1940, 1930, 1926
307 MOORPARK RD	2020, 2017, 2014, 2010, 2005, 2002, 2000, 1996, 1995, 1992, 1986, 1985, 1980, 1976, 1975, 1971, 1970, 1968, 1965, 1964, 1961, 1957, 1953, 1949, 1940, 1930, 1926
307 MOORPARK RD	2020, 2017, 2014, 2010, 2005, 2002, 2000, 1996, 1995, 1993, 1992, 1986, 1985, 1976, 1975, 1971, 1970, 1968, 1965, 1964, 1961, 1957, 1953, 1949, 1940, 1930, 1926
309 MOORPARK RD	2020, 2017, 2014, 2010, 2005, 2002, 2000, 1996, 1995, 1993, 1992, 1986, 1985, 1980, 1976, 1971, 1970, 1968, 1965, 1964, 1961, 1957, 1953, 1949, 1940, 1930, 1926
309 MOORPARK RD	2020, 2017, 2014, 2010, 2005, 2002, 2000, 1996, 1995, 1992, 1986, 1985, 1980, 1976, 1975, 1971, 1970, 1968, 1965, 1964, 1961, 1957, 1953, 1949, 1940, 1930, 1926
309 MOORPARK RD	2020, 2017, 2014, 2010, 2005, 2002, 2000, 1996, 1995, 1993, 1992, 1985, 1980, 1976, 1975, 1971, 1970, 1968, 1965, 1964, 1961, 1957, 1953, 1949, 1940, 1930, 1926
309 MOORPARK RD	2020, 2017, 2014, 2010, 2005, 2002, 2000, 1996, 1995, 1993, 1992, 1986, 1980, 1976, 1975, 1971, 1970, 1968, 1965, 1964, 1961, 1957, 1953, 1949, 1940, 1930, 1926
31 HILLCREST DR	2020, 2017, 2014, 2010, 2005, 2002, 2000, 1996, 1995, 1993, 1992, 1986, 1985, 1980, 1976, 1975, 1971, 1968, 1965, 1964, 1961, 1957, 1953, 1949, 1940, 1930, 1926
310 E THOUSAND OAKS BLVD	2020, 2017, 2010, 2005, 2002, 2000, 1996, 1995, 1993, 1992, 1986, 1985, 1980, 1976, 1975, 1971, 1970, 1968, 1965, 1964, 1961, 1957, 1953, 1949, 1940, 1930, 1926
310 HODENCAMP RD	2020, 2017, 2014, 2005, 2002, 2000, 1996, 1995, 1993, 1992, 1986, 1985, 1980, 1976, 1975, 1971, 1970, 1968, 1965, 1964, 1961, 1957, 1953, 1949, 1940, 1930, 1926
310 HODENCAMP RD	2020, 2017, 2010, 2005, 2002, 2000, 1996, 1995, 1993, 1992, 1986, 1985, 1980, 1976, 1975, 1971, 1970, 1968, 1965, 1964, 1961, 1957, 1953, 1949, 1940, 1930, 1926

FINDINGS

Address Researched	Address Not Identified in Research Source
310 HODENCAMP RD	2020, 2014, 2010, 2005, 2002, 2000, 1996, 1995, 1993, 1992, 1986, 1985, 1980, 1976, 1975, 1971, 1970, 1968, 1965, 1964, 1961, 1957, 1953, 1949, 1940, 1930, 1926
310 HODENCAMP RD	2017, 2014, 2010, 2005, 2002, 2000, 1996, 1995, 1993, 1992, 1986, 1985, 1980, 1976, 1975, 1971, 1970, 1968, 1965, 1964, 1961, 1957, 1953, 1949, 1940, 1930, 1926
310 HODENCAMP RD	2020, 2017, 2014, 2010, 2005, 2000, 1996, 1995, 1993, 1992, 1986, 1985, 1980, 1976, 1975, 1971, 1970, 1968, 1965, 1964, 1961, 1957, 1953, 1949, 1940, 1930, 1926
310 HODENCAMP RD	2020, 2017, 2014, 2010, 2002, 2000, 1996, 1995, 1993, 1992, 1986, 1985, 1980, 1976, 1975, 1971, 1970, 1968, 1965, 1964, 1961, 1957, 1953, 1949, 1940, 1930, 1926
310 HODENCAMP RD	2020, 2017, 2014, 2010, 2005, 2002, 2000, 1996, 1993, 1992, 1986, 1985, 1980, 1976, 1975, 1971, 1970, 1968, 1965, 1964, 1961, 1957, 1953, 1949, 1940, 1930, 1926
310 HODENCAMP RD	2020, 2017, 2014, 2010, 2005, 2002, 1996, 1995, 1993, 1992, 1986, 1985, 1980, 1976, 1975, 1971, 1970, 1968, 1965, 1964, 1961, 1957, 1953, 1949, 1940, 1930, 1926
310 MOORPARK RD	2020, 2017, 2014, 2010, 2005, 2002, 2000, 1996, 1995, 1993, 1992, 1986, 1985, 1980, 1976, 1975, 1971, 1968, 1965, 1964, 1961, 1957, 1953, 1949, 1940, 1930, 1926
311 MOORPARK RD	2020, 2017, 2014, 2010, 2005, 2002, 2000, 1996, 1995, 1993, 1992, 1986, 1985, 1976, 1975, 1971, 1970, 1968, 1965, 1964, 1961, 1957, 1953, 1949, 1940, 1930, 1926
311 MOORPARK RD	2020, 2017, 2014, 2010, 2005, 2002, 2000, 1996, 1995, 1993, 1992, 1986, 1980, 1976, 1975, 1971, 1970, 1968, 1965, 1964, 1961, 1957, 1953, 1949, 1940, 1930, 1926
311 MOORPARK RD	2020, 2017, 2014, 2010, 2005, 2002, 2000, 1996, 1995, 1993, 1992, 1985, 1980, 1976, 1975, 1971, 1970, 1968, 1965, 1964, 1961, 1957, 1953, 1949, 1940, 1930, 1926
311 MOORPARK RD	2020, 2017, 2014, 2010, 2005, 2002, 2000, 1996, 1995, 1992, 1986, 1985, 1980, 1976, 1975, 1971, 1970, 1968, 1965, 1964, 1961, 1957, 1953, 1949, 1940, 1930, 1926
313 MOORPARK RD	2020, 2017, 2014, 2010, 2005, 2002, 2000, 1996, 1995, 1992, 1986, 1985, 1980, 1976, 1975, 1971, 1970, 1968, 1965, 1964, 1961, 1957, 1953, 1949, 1940, 1930, 1926
313 MOORPARK RD	2020, 2017, 2014, 2010, 2005, 2002, 2000, 1996, 1995, 1993, 1992, 1985, 1980, 1976, 1975, 1971, 1970, 1968, 1965, 1964, 1961, 1957, 1953, 1949, 1940, 1930, 1926
313 MOORPARK RD	2020, 2017, 2014, 2010, 2005, 2002, 2000, 1996, 1995, 1993, 1992, 1986, 1980, 1976, 1975, 1971, 1970, 1968, 1965, 1964, 1961, 1957, 1953, 1949, 1940, 1930, 1926
313 MOORPARK RD	2020, 2017, 2014, 2010, 2005, 2002, 2000, 1996, 1995, 1993, 1992, 1986, 1985, 1976, 1975, 1971, 1970, 1968, 1965, 1964, 1961, 1957, 1953, 1949, 1940, 1930, 1926
313 S MOORPRK RD	2020, 2017, 2014, 2010, 2005, 2002, 1996, 1995, 1993, 1992, 1986, 1985, 1980, 1976, 1975, 1971, 1970, 1968, 1965, 1964, 1961, 1957, 1953, 1949, 1940, 1930, 1926

FINDINGS

Address Researched	Address Not Identified in Research Source
314 HODENCAMP RD	2020, 2017, 2014, 2010, 2005, 2002, 2000, 1996, 1993, 1992, 1986, 1985, 1980, 1976, 1975, 1971, 1970, 1968, 1965, 1964, 1961, 1957, 1953, 1949, 1940, 1930, 1926
314 HODENCAMP RD	2020, 2017, 2014, 2010, 2005, 2002, 1996, 1995, 1993, 1992, 1986, 1985, 1980, 1976, 1975, 1971, 1970, 1968, 1965, 1964, 1961, 1957, 1953, 1949, 1940, 1930, 1926
314 HODENCAMP RD	2020, 2017, 2014, 2010, 2002, 2000, 1996, 1995, 1993, 1992, 1986, 1985, 1980, 1976, 1975, 1971, 1970, 1968, 1965, 1964, 1961, 1957, 1953, 1949, 1940, 1930, 1926
314 HODENCAMP RD	2020, 2017, 2014, 2010, 2005, 2000, 1996, 1995, 1993, 1992, 1986, 1985, 1980, 1976, 1975, 1971, 1970, 1968, 1965, 1964, 1961, 1957, 1953, 1949, 1940, 1930, 1926
314 HODENCAMP RD	2017, 2014, 2010, 2005, 2002, 2000, 1996, 1995, 1993, 1992, 1986, 1985, 1980, 1976, 1975, 1971, 1970, 1968, 1965, 1964, 1961, 1957, 1953, 1949, 1940, 1930, 1926
314 HODENCAMP RD	2020, 2014, 2010, 2005, 2002, 2000, 1996, 1995, 1993, 1992, 1986, 1985, 1980, 1976, 1975, 1971, 1970, 1968, 1965, 1964, 1961, 1957, 1953, 1949, 1940, 1930, 1926
314 HODENCAMP RD	2020, 2017, 2010, 2005, 2002, 2000, 1996, 1995, 1993, 1992, 1986, 1985, 1980, 1976, 1975, 1971, 1970, 1968, 1965, 1964, 1961, 1957, 1953, 1949, 1940, 1930, 1926
314 HODENCAMP RD	2020, 2017, 2014, 2005, 2002, 2000, 1996, 1995, 1993, 1992, 1986, 1985, 1980, 1976, 1975, 1971, 1970, 1968, 1965, 1964, 1961, 1957, 1953, 1949, 1940, 1930, 1926
315 E THOUSAND OAKS BLVD	2020, 2017, 2014, 2010, 2002, 2000, 1996, 1995, 1993, 1992, 1986, 1985, 1980, 1976, 1975, 1971, 1970, 1968, 1965, 1964, 1961, 1957, 1953, 1949, 1940, 1930, 1926
315 HODENCAMP RD	2020, 2017, 2014, 2010, 2005, 2000, 1996, 1995, 1993, 1992, 1986, 1985, 1980, 1976, 1975, 1971, 1970, 1968, 1965, 1964, 1961, 1957, 1953, 1949, 1940, 1930, 1926
315 HODENCAMP RD	2020, 2017, 2014, 2010, 2002, 2000, 1996, 1995, 1993, 1992, 1986, 1985, 1980, 1976, 1975, 1971, 1970, 1968, 1965, 1964, 1961, 1957, 1953, 1949, 1940, 1930, 1926
315 HODENCAMP RD	2020, 2017, 2014, 2010, 2005, 2002, 1996, 1995, 1993, 1992, 1986, 1985, 1980, 1976, 1975, 1971, 1970, 1968, 1965, 1964, 1961, 1957, 1953, 1949, 1940, 1930, 1926
315 HODENCAMP RD	2020, 2017, 2014, 2010, 2005, 2002, 2000, 1996, 1993, 1992, 1986, 1985, 1980, 1976, 1975, 1971, 1970, 1968, 1965, 1964, 1961, 1957, 1953, 1949, 1940, 1930, 1926
315 HODENCAMP RD	2020, 2017, 2014, 2005, 2002, 2000, 1996, 1995, 1993, 1992, 1986, 1985, 1980, 1976, 1975, 1971, 1970, 1968, 1965, 1964, 1961, 1957, 1953, 1949, 1940, 1930, 1926
315 HODENCAMP RD	2020, 2017, 2010, 2005, 2002, 2000, 1996, 1995, 1993, 1992, 1986, 1985, 1980, 1976, 1975, 1971, 1970, 1968, 1965, 1964, 1961, 1957, 1953, 1949, 1940, 1930, 1926
315 HODENCAMP RD	2020, 2014, 2010, 2005, 2002, 2000, 1996, 1995, 1993, 1992, 1986, 1985, 1980, 1976, 1975, 1971, 1970, 1968, 1965, 1964, 1961, 1957, 1953, 1949, 1940, 1930, 1926

FINDINGS

Address Researched	Address Not Identified in Research Source
315 HODENCAMP RD	2017, 2014, 2010, 2005, 2002, 2000, 1996, 1995, 1993, 1992, 1986, 1985, 1980, 1976, 1975, 1971, 1970, 1968, 1965, 1964, 1961, 1957, 1953, 1949, 1940, 1930, 1926
315 MOORPARK RD	2020, 2017, 2014, 2010, 2005, 2002, 2000, 1996, 1995, 1993, 1992, 1986, 1985, 1976, 1975, 1971, 1970, 1968, 1965, 1964, 1961, 1957, 1953, 1949, 1940, 1930, 1926
315 MOORPARK RD	2020, 2017, 2014, 2010, 2005, 2002, 2000, 1996, 1995, 1993, 1992, 1986, 1985, 1980, 1976, 1971, 1970, 1968, 1965, 1964, 1961, 1957, 1953, 1949, 1940, 1930, 1926
315 MOORPARK RD	2020, 2017, 2014, 2010, 2005, 2002, 2000, 1996, 1995, 1993, 1992, 1986, 1985, 1980, 1976, 1975, 1971, 1968, 1965, 1964, 1961, 1957, 1953, 1949, 1940, 1930, 1926
315 MOORPARK RD	2020, 2017, 2014, 2010, 2005, 2002, 2000, 1996, 1995, 1993, 1992, 1986, 1980, 1976, 1975, 1971, 1970, 1968, 1965, 1964, 1961, 1957, 1953, 1949, 1940, 1930, 1926
315 MOORPARK RD	2020, 2017, 2014, 2010, 2005, 2002, 2000, 1996, 1995, 1993, 1992, 1985, 1980, 1976, 1975, 1971, 1970, 1968, 1965, 1964, 1961, 1957, 1953, 1949, 1940, 1930, 1926
315 MOORPARK RD	2020, 2017, 2014, 2010, 2005, 2002, 2000, 1996, 1995, 1992, 1986, 1985, 1980, 1976, 1975, 1971, 1970, 1968, 1965, 1964, 1961, 1957, 1953, 1949, 1940, 1930, 1926
315 MOORPRK RD	2020, 2017, 2014, 2010, 2005, 2002, 2000, 1996, 1995, 1992, 1986, 1985, 1980, 1976, 1975, 1971, 1970, 1968, 1965, 1964, 1961, 1957, 1953, 1949, 1940, 1930, 1926
315 MOORPRK RD	2020, 2017, 2014, 2010, 2005, 2002, 2000, 1996, 1995, 1993, 1992, 1985, 1980, 1976, 1975, 1971, 1970, 1968, 1965, 1964, 1961, 1957, 1953, 1949, 1940, 1930, 1926
315 MOORPRK RD	2020, 2017, 2014, 2010, 2005, 2002, 2000, 1996, 1995, 1993, 1992, 1986, 1985, 1976, 1975, 1971, 1970, 1968, 1965, 1964, 1961, 1957, 1953, 1949, 1940, 1930, 1926
315 MOORPRK RD	2020, 2017, 2014, 2010, 2005, 2002, 2000, 1996, 1995, 1993, 1992, 1986, 1980, 1976, 1975, 1971, 1970, 1968, 1965, 1964, 1961, 1957, 1953, 1949, 1940, 1930, 1926
315 N MOORPARK RD	2020, 2017, 2014, 2010, 2005, 2002, 2000, 1996, 1995, 1993, 1986, 1985, 1980, 1976, 1975, 1971, 1970, 1968, 1965, 1964, 1961, 1957, 1953, 1949, 1940, 1930, 1926
315 N MOORPARK RD	2020, 2017, 2014, 2010, 2005, 2002, 2000, 1996, 1993, 1992, 1986, 1985, 1980, 1976, 1975, 1971, 1970, 1968, 1965, 1964, 1961, 1957, 1953, 1949, 1940, 1930, 1926
315 N MOORPARK RD	2020, 2017, 2014, 2010, 2005, 2002, 1996, 1995, 1993, 1992, 1986, 1985, 1980, 1976, 1975, 1971, 1970, 1968, 1965, 1964, 1961, 1957, 1953, 1949, 1940, 1930, 1926
315 S MOORPRK RD	2020, 2017, 2014, 2010, 2005, 2002, 1996, 1995, 1993, 1992, 1986, 1985, 1980, 1976, 1975, 1971, 1970, 1968, 1965, 1964, 1961, 1957, 1953, 1949, 1940, 1930, 1926
316 MOORPARK RD	2020, 2017, 2014, 2010, 2005, 2002, 2000, 1996, 1995, 1992, 1986, 1985, 1980, 1976, 1975, 1971, 1970, 1968, 1965, 1964, 1961, 1957, 1953, 1949, 1940, 1930, 1926

FINDINGS

Address Researched	Address Not Identified in Research Source
316 MOORPARK RD	2020, 2017, 2014, 2010, 2005, 2002, 2000, 1996, 1995, 1993, 1992, 1985, 1980, 1976, 1975, 1971, 1970, 1968, 1965, 1964, 1961, 1957, 1953, 1949, 1940, 1930, 1926
316 MOORPARK RD	2020, 2017, 2014, 2010, 2005, 2002, 2000, 1996, 1995, 1993, 1992, 1986, 1980, 1976, 1975, 1971, 1970, 1968, 1965, 1964, 1961, 1957, 1953, 1949, 1940, 1930, 1926
316 MOORPARK RD	2020, 2017, 2014, 2010, 2005, 2002, 2000, 1996, 1995, 1993, 1992, 1986, 1985, 1976, 1975, 1971, 1970, 1968, 1965, 1964, 1961, 1957, 1953, 1949, 1940, 1930, 1926
316 MOORPARK RD	2020, 2017, 2014, 2010, 2005, 2002, 2000, 1996, 1995, 1993, 1992, 1986, 1985, 1980, 1976, 1971, 1970, 1968, 1965, 1964, 1961, 1957, 1953, 1949, 1940, 1930, 1926
316 MOORPARK RD	2020, 2017, 2014, 2010, 2005, 2002, 2000, 1996, 1995, 1993, 1992, 1986, 1985, 1980, 1976, 1975, 1971, 1968, 1965, 1964, 1961, 1957, 1953, 1949, 1940, 1930, 1926
316 MOORPARK RD	2020, 2017, 2014, 2010, 2005, 2002, 2000, 1996, 1995, 1993, 1992, 1986, 1985, 1980, 1976, 1975, 1971, 1970, 1965, 1964, 1961, 1957, 1953, 1949, 1940, 1930, 1926
316 N MOORPARK RD	2020, 2017, 2014, 2010, 2005, 2002, 2000, 1996, 1995, 1993, 1986, 1985, 1980, 1976, 1975, 1971, 1970, 1968, 1965, 1964, 1961, 1957, 1953, 1949, 1940, 1930, 1926
316 N MOORPARK RD	2020, 2017, 2014, 2010, 2005, 2002, 2000, 1996, 1993, 1992, 1986, 1985, 1980, 1976, 1975, 1971, 1970, 1968, 1965, 1964, 1961, 1957, 1953, 1949, 1940, 1930, 1926
316 N MOORPARK RD	2020, 2017, 2014, 2010, 2005, 2002, 1996, 1995, 1993, 1992, 1986, 1985, 1980, 1976, 1975, 1971, 1970, 1968, 1965, 1964, 1961, 1957, 1953, 1949, 1940, 1930, 1926
316 THOUSAND OAKS BLVD	2020, 2017, 2014, 2010, 2005, 2002, 2000, 1996, 1995, 1993, 1992, 1986, 1985, 1980, 1976, 1971, 1970, 1968, 1965, 1964, 1961, 1957, 1953, 1949, 1940, 1930, 1926
317 MOORPARK RD	2020, 2017, 2014, 2010, 2005, 2002, 2000, 1996, 1995, 1993, 1992, 1986, 1985, 1976, 1975, 1971, 1970, 1968, 1965, 1964, 1961, 1957, 1953, 1949, 1940, 1930, 1926
317 MOORPARK RD	2020, 2017, 2014, 2010, 2005, 2002, 2000, 1996, 1995, 1992, 1986, 1985, 1980, 1976, 1975, 1971, 1970, 1968, 1965, 1964, 1961, 1957, 1953, 1949, 1940, 1930, 1926
317 MOORPARK RD	2020, 2017, 2014, 2010, 2005, 2002, 2000, 1996, 1995, 1993, 1992, 1985, 1980, 1976, 1975, 1971, 1970, 1968, 1965, 1964, 1961, 1957, 1953, 1949, 1940, 1930, 1926
317 MOORPARK RD	2020, 2017, 2014, 2010, 2005, 2002, 2000, 1996, 1995, 1993, 1992, 1986, 1980, 1976, 1975, 1971, 1970, 1968, 1965, 1964, 1961, 1957, 1953, 1949, 1940, 1930, 1926
317 S MOORPRK RD	2020, 2017, 2014, 2010, 2005, 2002, 1996, 1995, 1993, 1992, 1986, 1985, 1980, 1976, 1975, 1971, 1970, 1968, 1965, 1964, 1961, 1957, 1953, 1949, 1940, 1930, 1926
318 HODENCAMP RD	2020, 2017, 2014, 2010, 2005, 2002, 2000, 1996, 1993, 1992, 1986, 1985, 1980, 1976, 1975, 1971, 1970, 1968, 1965, 1964, 1961, 1957, 1953, 1949, 1940, 1930, 1926

FINDINGS

Address Researched	Address Not Identified in Research Source
318 HODENCAMP RD	2020, 2017, 2014, 2010, 2005, 2002, 1996, 1995, 1993, 1992, 1986, 1985, 1980, 1976, 1975, 1971, 1970, 1968, 1965, 1964, 1961, 1957, 1953, 1949, 1940, 1930, 1926
318 HODENCAMP RD	2020, 2017, 2014, 2010, 2002, 2000, 1996, 1995, 1993, 1992, 1986, 1985, 1980, 1976, 1975, 1971, 1970, 1968, 1965, 1964, 1961, 1957, 1953, 1949, 1940, 1930, 1926
318 HODENCAMP RD	2017, 2014, 2010, 2005, 2002, 2000, 1996, 1995, 1993, 1992, 1986, 1985, 1980, 1976, 1975, 1971, 1970, 1968, 1965, 1964, 1961, 1957, 1953, 1949, 1940, 1930, 1926
318 HODENCAMP RD	2020, 2017, 2010, 2005, 2002, 2000, 1996, 1995, 1993, 1992, 1986, 1985, 1980, 1976, 1975, 1971, 1970, 1968, 1965, 1964, 1961, 1957, 1953, 1949, 1940, 1930, 1926
318 HODENCAMP RD	2020, 2017, 2014, 2005, 2002, 2000, 1996, 1995, 1993, 1992, 1986, 1985, 1980, 1976, 1975, 1971, 1970, 1968, 1965, 1964, 1961, 1957, 1953, 1949, 1940, 1930, 1926
318 HODENCAMP RD	2020, 2017, 2014, 2010, 2005, 2002, 2000, 1996, 1995, 1992, 1986, 1985, 1980, 1976, 1975, 1971, 1970, 1968, 1965, 1964, 1961, 1957, 1953, 1949, 1940, 1930, 1926
318 HODENCAMP RD	2020, 2017, 2014, 2010, 2005, 2002, 2000, 1996, 1995, 1993, 1986, 1985, 1980, 1976, 1975, 1971, 1970, 1968, 1965, 1964, 1961, 1957, 1953, 1949, 1940, 1930, 1926
319 HODENCAMP RD	2020, 2017, 2014, 2005, 2002, 2000, 1996, 1995, 1993, 1992, 1986, 1985, 1980, 1976, 1975, 1971, 1970, 1968, 1965, 1964, 1961, 1957, 1953, 1949, 1940, 1930, 1926
319 HODENCAMP RD	2020, 2017, 2010, 2005, 2002, 2000, 1996, 1995, 1993, 1992, 1986, 1985, 1980, 1976, 1975, 1971, 1970, 1968, 1965, 1964, 1961, 1957, 1953, 1949, 1940, 1930, 1926
319 HODENCAMP RD	2020, 2014, 2010, 2005, 2002, 2000, 1996, 1995, 1993, 1992, 1986, 1985, 1980, 1976, 1975, 1971, 1970, 1968, 1965, 1964, 1961, 1957, 1953, 1949, 1940, 1930, 1926
319 HODENCAMP RD	2020, 2017, 2014, 2010, 2002, 2000, 1996, 1995, 1993, 1992, 1986, 1985, 1980, 1976, 1975, 1971, 1970, 1968, 1965, 1964, 1961, 1957, 1953, 1949, 1940, 1930, 1926
319 HODENCAMP RD	2020, 2017, 2014, 2010, 2005, 2000, 1996, 1995, 1993, 1992, 1986, 1985, 1980, 1976, 1975, 1971, 1970, 1968, 1965, 1964, 1961, 1957, 1953, 1949, 1940, 1930, 1926
319 HODENCAMP RD	2020, 2017, 2014, 2010, 2005, 2002, 1996, 1995, 1993, 1992, 1986, 1985, 1980, 1976, 1975, 1971, 1970, 1968, 1965, 1964, 1961, 1957, 1953, 1949, 1940, 1930, 1926
319 HODENCAMP RD	2020, 2017, 2014, 2010, 2005, 2002, 2000, 1996, 1993, 1992, 1986, 1985, 1980, 1976, 1975, 1971, 1970, 1968, 1965, 1964, 1961, 1957, 1953, 1949, 1940, 1930, 1926
319 MOORPARK RD	2020, 2017, 2014, 2010, 2005, 2002, 2000, 1996, 1995, 1992, 1986, 1985, 1980, 1976, 1975, 1971, 1970, 1968, 1965, 1964, 1961, 1957, 1953, 1949, 1940, 1930, 1926
319 MOORPARK RD	2020, 2017, 2014, 2010, 2005, 2002, 2000, 1996, 1995, 1993, 1992, 1986, 1980, 1976, 1975, 1971, 1970, 1968, 1965, 1964, 1961, 1957, 1953, 1949, 1940, 1930, 1926

FINDINGS

Address Researched	Address Not Identified in Research Source
319 MOORPARK RD	2020, 2017, 2014, 2010, 2005, 2002, 2000, 1996, 1995, 1993, 1992, 1986, 1985, 1976, 1975, 1971, 1970, 1968, 1965, 1964, 1961, 1957, 1953, 1949, 1940, 1930, 1926
319 S MOORPRK RD	2020, 2017, 2014, 2010, 2005, 2002, 1996, 1995, 1993, 1992, 1986, 1985, 1980, 1976, 1975, 1971, 1970, 1968, 1965, 1964, 1961, 1957, 1953, 1949, 1940, 1930, 1926
32 2 E THOUSAND OAKS BLVD	2020, 2017, 2014, 2010, 2005, 2002, 2000, 1996, 1995, 1993, 1992, 1986, 1985, 1980, 1976, 1971, 1970, 1968, 1965, 1964, 1961, 1957, 1953, 1949, 1940, 1930, 1926
321 MOORPARK RD	2020, 2017, 2014, 2010, 2005, 2002, 2000, 1996, 1995, 1993, 1992, 1986, 1985, 1976, 1975, 1971, 1970, 1968, 1965, 1964, 1961, 1957, 1953, 1949, 1940, 1930, 1926
321 MOORPARK RD	2020, 2017, 2014, 2010, 2005, 2002, 2000, 1996, 1995, 1993, 1992, 1986, 1980, 1976, 1975, 1971, 1970, 1968, 1965, 1964, 1961, 1957, 1953, 1949, 1940, 1930, 1926
321 MOORPARK RD	2020, 2017, 2014, 2010, 2005, 2002, 2000, 1996, 1995, 1992, 1986, 1985, 1980, 1976, 1975, 1971, 1970, 1968, 1965, 1964, 1961, 1957, 1953, 1949, 1940, 1930, 1926
321 N MOORPARK RD	2020, 2017, 2014, 2010, 2002, 2000, 1996, 1995, 1993, 1992, 1986, 1985, 1980, 1976, 1975, 1971, 1970, 1968, 1965, 1964, 1961, 1957, 1953, 1949, 1940, 1930, 1926
321 S MOORPRK RD	2020, 2017, 2014, 2010, 2005, 2002, 1996, 1995, 1993, 1992, 1986, 1985, 1980, 1976, 1975, 1971, 1970, 1968, 1965, 1964, 1961, 1957, 1953, 1949, 1940, 1930, 1926
322 E THOUSAND OAKS BLVD	2020, 2017, 2014, 2005, 2002, 2000, 1996, 1995, 1993, 1992, 1986, 1985, 1980, 1976, 1975, 1971, 1970, 1968, 1965, 1964, 1961, 1957, 1953, 1949, 1940, 1930, 1926
322 E THOUSAND OAKS BLVD	2017, 2014, 2010, 2005, 2002, 2000, 1996, 1995, 1993, 1992, 1986, 1985, 1980, 1976, 1975, 1971, 1970, 1968, 1965, 1964, 1961, 1957, 1953, 1949, 1940, 1930, 1926
322 HODENCAMP RD	2017, 2014, 2010, 2005, 2002, 2000, 1996, 1995, 1993, 1992, 1986, 1985, 1980, 1976, 1975, 1971, 1970, 1968, 1965, 1964, 1961, 1957, 1953, 1949, 1940, 1930, 1926
322 HODENCAMP RD	2020, 2014, 2010, 2005, 2002, 2000, 1996, 1995, 1993, 1992, 1986, 1985, 1980, 1976, 1975, 1971, 1970, 1968, 1965, 1964, 1961, 1957, 1953, 1949, 1940, 1930, 1926
322 HODENCAMP RD	2020, 2017, 2010, 2005, 2002, 2000, 1996, 1995, 1993, 1992, 1986, 1985, 1980, 1976, 1975, 1971, 1970, 1968, 1965, 1964, 1961, 1957, 1953, 1949, 1940, 1930, 1926
322 HODENCAMP RD	2020, 2017, 2014, 2005, 2002, 2000, 1996, 1995, 1993, 1992, 1986, 1985, 1980, 1976, 1975, 1971, 1970, 1968, 1965, 1964, 1961, 1957, 1953, 1949, 1940, 1930, 1926
322 HODENCAMP RD	2020, 2017, 2014, 2010, 2002, 2000, 1996, 1995, 1993, 1992, 1986, 1985, 1980, 1976, 1975, 1971, 1970, 1968, 1965, 1964, 1961, 1957, 1953, 1949, 1940, 1930, 1926
322 HODENCAMP RD	2020, 2017, 2014, 2010, 2005, 2000, 1996, 1995, 1993, 1992, 1986, 1985, 1980, 1976, 1975, 1971, 1970, 1968, 1965, 1964, 1961, 1957, 1953, 1949, 1940, 1930, 1926

FINDINGS

Address Researched	Address Not Identified in Research Source
322 HODENCAMP RD	2020, 2017, 2014, 2010, 2005, 2002, 2000, 1996, 1993, 1992, 1986, 1985, 1980, 1976, 1975, 1971, 1970, 1968, 1965, 1964, 1961, 1957, 1953, 1949, 1940, 1930, 1926
322 HODENCAMP RD	2020, 2017, 2014, 2010, 2005, 2002, 1996, 1995, 1993, 1992, 1986, 1985, 1980, 1976, 1975, 1971, 1970, 1968, 1965, 1964, 1961, 1957, 1953, 1949, 1940, 1930, 1926
323 HODENCAMP RD	2020, 2017, 2014, 2010, 2005, 2002, 1996, 1995, 1993, 1992, 1986, 1985, 1980, 1976, 1975, 1971, 1970, 1968, 1965, 1964, 1961, 1957, 1953, 1949, 1940, 1930, 1926
323 HODENCAMP RD	2020, 2017, 2014, 2010, 2005, 2002, 2000, 1996, 1993, 1992, 1986, 1985, 1980, 1976, 1975, 1971, 1970, 1968, 1965, 1964, 1961, 1957, 1953, 1949, 1940, 1930, 1926
323 HODENCAMP RD	2020, 2017, 2014, 2010, 2005, 2000, 1996, 1995, 1993, 1992, 1986, 1985, 1980, 1976, 1975, 1971, 1970, 1968, 1965, 1964, 1961, 1957, 1953, 1949, 1940, 1930, 1926
323 HODENCAMP RD	2020, 2017, 2014, 2010, 2002, 2000, 1996, 1995, 1993, 1992, 1986, 1985, 1980, 1976, 1975, 1971, 1970, 1968, 1965, 1964, 1961, 1957, 1953, 1949, 1940, 1930, 1926
323 HODENCAMP RD	2020, 2017, 2014, 2005, 2002, 2000, 1996, 1995, 1993, 1992, 1986, 1985, 1980, 1976, 1975, 1971, 1970, 1968, 1965, 1964, 1961, 1957, 1953, 1949, 1940, 1930, 1926
323 HODENCAMP RD	2020, 2017, 2010, 2005, 2002, 2000, 1996, 1995, 1993, 1992, 1986, 1985, 1980, 1976, 1975, 1971, 1970, 1968, 1965, 1964, 1961, 1957, 1953, 1949, 1940, 1930, 1926
323 HODENCAMP RD	2020, 2014, 2010, 2005, 2002, 2000, 1996, 1995, 1993, 1992, 1986, 1985, 1980, 1976, 1975, 1971, 1970, 1968, 1965, 1964, 1961, 1957, 1953, 1949, 1940, 1930, 1926
323 HODENCAMP RD	2017, 2014, 2010, 2005, 2002, 2000, 1996, 1995, 1993, 1992, 1986, 1985, 1980, 1976, 1975, 1971, 1970, 1968, 1965, 1964, 1961, 1957, 1953, 1949, 1940, 1930, 1926
323 MOORPARK RD	2020, 2017, 2014, 2010, 2005, 2002, 2000, 1996, 1995, 1992, 1986, 1985, 1980, 1976, 1975, 1971, 1970, 1968, 1965, 1964, 1961, 1957, 1953, 1949, 1940, 1930, 1926
323 MOORPARK RD	2020, 2017, 2014, 2010, 2005, 2002, 2000, 1996, 1995, 1993, 1992, 1986, 1980, 1976, 1975, 1971, 1970, 1968, 1965, 1964, 1961, 1957, 1953, 1949, 1940, 1930, 1926
323 MOORPARK RD	2020, 2017, 2014, 2010, 2005, 2002, 2000, 1996, 1995, 1993, 1992, 1985, 1980, 1976, 1975, 1971, 1970, 1968, 1965, 1964, 1961, 1957, 1953, 1949, 1940, 1930, 1926
323 MOORPARK RD	2020, 2017, 2014, 2010, 2005, 2002, 2000, 1996, 1995, 1993, 1992, 1986, 1985, 1976, 1975, 1971, 1970, 1968, 1965, 1964, 1961, 1957, 1953, 1949, 1940, 1930, 1926
324 E HILLCREST DR	2020, 2017, 2014, 2010, 2005, 2002, 2000, 1996, 1995, 1993, 1986, 1985, 1980, 1976, 1975, 1971, 1970, 1968, 1965, 1964, 1961, 1957, 1953, 1949, 1940, 1930, 1926
324 HILLCREST DR	2020, 2017, 2014, 2010, 2005, 2000, 1996, 1995, 1993, 1992, 1986, 1985, 1980, 1976, 1975, 1971, 1970, 1968, 1965, 1964, 1961, 1957, 1953, 1949, 1940, 1930, 1926

FINDINGS

Address Researched	Address Not Identified in Research Source
324 MOORPARK RD	2020, 2017, 2014, 2010, 2005, 2002, 2000, 1996, 1995, 1992, 1986, 1985, 1980, 1976, 1975, 1971, 1970, 1968, 1965, 1964, 1961, 1957, 1953, 1949, 1940, 1930, 1926
324 MOORPARK RD	2020, 2017, 2014, 2010, 2005, 2002, 2000, 1996, 1995, 1993, 1992, 1985, 1980, 1976, 1975, 1971, 1970, 1968, 1965, 1964, 1961, 1957, 1953, 1949, 1940, 1930, 1926
324 MOORPARK RD	2020, 2017, 2014, 2010, 2005, 2002, 2000, 1996, 1995, 1993, 1992, 1986, 1980, 1976, 1975, 1971, 1970, 1968, 1965, 1964, 1961, 1957, 1953, 1949, 1940, 1930, 1926
324 MOORPARK RD	2020, 2017, 2014, 2010, 2005, 2002, 2000, 1996, 1995, 1993, 1992, 1986, 1985, 1976, 1975, 1971, 1970, 1968, 1965, 1964, 1961, 1957, 1953, 1949, 1940, 1930, 1926
324 MOORPARK RD	2020, 2017, 2014, 2010, 2005, 2002, 2000, 1996, 1995, 1993, 1992, 1986, 1985, 1980, 1976, 1971, 1970, 1968, 1965, 1964, 1961, 1957, 1953, 1949, 1940, 1930, 1926
324 MOORPARK RD	2020, 2017, 2014, 2010, 2005, 2002, 2000, 1996, 1995, 1993, 1992, 1986, 1985, 1980, 1976, 1975, 1971, 1968, 1965, 1964, 1961, 1957, 1953, 1949, 1940, 1930, 1926
324 N MOORPARK RD	2020, 2017, 2014, 2010, 2005, 2002, 2000, 1996, 1995, 1993, 1986, 1985, 1980, 1976, 1975, 1971, 1970, 1968, 1965, 1964, 1961, 1957, 1953, 1949, 1940, 1930, 1926
324 N MOORPARK RD	2020, 2017, 2014, 2010, 2005, 2002, 2000, 1996, 1993, 1992, 1986, 1985, 1980, 1976, 1975, 1971, 1970, 1968, 1965, 1964, 1961, 1957, 1953, 1949, 1940, 1930, 1926
325 E THOUSAND OAKS BLVD	2020, 2017, 2014, 2005, 2002, 2000, 1996, 1995, 1993, 1992, 1986, 1985, 1980, 1976, 1975, 1971, 1970, 1968, 1965, 1964, 1961, 1957, 1953, 1949, 1940, 1930, 1926
325 MOORPARK RD	2020, 2017, 2014, 2010, 2005, 2002, 2000, 1996, 1995, 1993, 1992, 1986, 1985, 1976, 1975, 1971, 1970, 1968, 1965, 1964, 1961, 1957, 1953, 1949, 1940, 1930, 1926
325 MOORPARK RD	2020, 2017, 2014, 2010, 2005, 2002, 2000, 1996, 1995, 1993, 1992, 1985, 1980, 1976, 1975, 1971, 1970, 1968, 1965, 1964, 1961, 1957, 1953, 1949, 1940, 1930, 1926
325 MOORPARK RD	2020, 2017, 2014, 2010, 2005, 2002, 2000, 1996, 1995, 1993, 1992, 1986, 1980, 1976, 1975, 1971, 1970, 1968, 1965, 1964, 1961, 1957, 1953, 1949, 1940, 1930, 1926
325 MOORPARK RD	2020, 2017, 2014, 2010, 2005, 2002, 2000, 1996, 1995, 1992, 1986, 1985, 1980, 1976, 1975, 1971, 1970, 1968, 1965, 1964, 1961, 1957, 1953, 1949, 1940, 1930, 1926
325 S MOORPRK RD	2020, 2017, 2014, 2010, 2005, 2002, 1996, 1995, 1993, 1992, 1986, 1985, 1980, 1976, 1975, 1971, 1970, 1968, 1965, 1964, 1961, 1957, 1953, 1949, 1940, 1930, 1926
327 HODENCAMP RD	2020, 2017, 2014, 2010, 2005, 2002, 2000, 1996, 1993, 1992, 1986, 1985, 1980, 1976, 1975, 1971, 1970, 1968, 1965, 1964, 1961, 1957, 1953, 1949, 1940, 1930, 1926
327 HODENCAMP RD	2020, 2017, 2014, 2010, 2005, 2002, 1996, 1995, 1993, 1992, 1986, 1985, 1980, 1976, 1975, 1971, 1970, 1968, 1965, 1964, 1961, 1957, 1953, 1949, 1940, 1930, 1926

FINDINGS

Address Researched	Address Not Identified in Research Source
327 HODENCAMP RD	2020, 2017, 2014, 2010, 2005, 2000, 1996, 1995, 1993, 1992, 1986, 1985, 1980, 1976, 1975, 1971, 1970, 1968, 1965, 1964, 1961, 1957, 1953, 1949, 1940, 1930, 1926
327 HODENCAMP RD	2020, 2017, 2014, 2010, 2002, 2000, 1996, 1995, 1993, 1992, 1986, 1985, 1980, 1976, 1975, 1971, 1970, 1968, 1965, 1964, 1961, 1957, 1953, 1949, 1940, 1930, 1926
327 HODENCAMP RD	2017, 2014, 2010, 2005, 2002, 2000, 1996, 1995, 1993, 1992, 1986, 1985, 1980, 1976, 1975, 1971, 1970, 1968, 1965, 1964, 1961, 1957, 1953, 1949, 1940, 1930, 1926
327 HODENCAMP RD	2020, 2014, 2010, 2005, 2002, 2000, 1996, 1995, 1993, 1992, 1986, 1985, 1980, 1976, 1975, 1971, 1970, 1968, 1965, 1964, 1961, 1957, 1953, 1949, 1940, 1930, 1926
327 HODENCAMP RD	2020, 2017, 2014, 2005, 2002, 2000, 1996, 1995, 1993, 1992, 1986, 1985, 1980, 1976, 1975, 1971, 1970, 1968, 1965, 1964, 1961, 1957, 1953, 1949, 1940, 1930, 1926
327 HODENCAMP RD	2020, 2017, 2010, 2005, 2002, 2000, 1996, 1995, 1993, 1992, 1986, 1985, 1980, 1976, 1975, 1971, 1970, 1968, 1965, 1964, 1961, 1957, 1953, 1949, 1940, 1930, 1926
327 MOORPARK RD	2020, 2017, 2014, 2010, 2005, 2002, 2000, 1996, 1995, 1992, 1986, 1985, 1980, 1976, 1975, 1971, 1970, 1968, 1965, 1964, 1961, 1957, 1953, 1949, 1940, 1930, 1926
327 MOORPARK RD	2020, 2017, 2014, 2010, 2005, 2002, 2000, 1996, 1995, 1993, 1992, 1986, 1980, 1976, 1975, 1971, 1970, 1968, 1965, 1964, 1961, 1957, 1953, 1949, 1940, 1930, 1926
327 MOORPARK RD	2020, 2017, 2014, 2010, 2005, 2002, 2000, 1996, 1995, 1993, 1992, 1985, 1980, 1976, 1975, 1971, 1970, 1968, 1965, 1964, 1961, 1957, 1953, 1949, 1940, 1930, 1926
327 MOORPARK RD	2020, 2017, 2014, 2010, 2005, 2002, 2000, 1996, 1995, 1993, 1992, 1986, 1985, 1976, 1975, 1971, 1970, 1968, 1965, 1964, 1961, 1957, 1953, 1949, 1940, 1930, 1926
327 MOORPARK RD	2020, 2017, 2014, 2010, 2005, 2002, 2000, 1996, 1995, 1993, 1992, 1986, 1985, 1980, 1976, 1971, 1970, 1968, 1965, 1964, 1961, 1957, 1953, 1949, 1940, 1930, 1926
327 MOORPARK RD	2020, 2017, 2014, 2010, 2005, 2002, 2000, 1996, 1995, 1993, 1992, 1986, 1985, 1980, 1976, 1975, 1971, 1968, 1965, 1964, 1961, 1957, 1953, 1949, 1940, 1930, 1926
329 MOORPARK RD	2020, 2017, 2014, 2010, 2005, 2002, 2000, 1996, 1995, 1993, 1992, 1986, 1985, 1976, 1975, 1971, 1970, 1968, 1965, 1964, 1961, 1957, 1953, 1949, 1940, 1930, 1926
329 MOORPARK RD	2020, 2017, 2014, 2010, 2005, 2002, 2000, 1996, 1995, 1993, 1992, 1986, 1980, 1976, 1975, 1971, 1970, 1968, 1965, 1964, 1961, 1957, 1953, 1949, 1940, 1930, 1926
329 MOORPARK RD	2020, 2017, 2014, 2010, 2005, 2002, 2000, 1996, 1995, 1992, 1986, 1985, 1980, 1976, 1975, 1971, 1970, 1968, 1965, 1964, 1961, 1957, 1953, 1949, 1940, 1930, 1926
33 HILLCREST DR	2020, 2017, 2014, 2010, 2005, 2002, 2000, 1996, 1995, 1993, 1992, 1986, 1985, 1976, 1975, 1971, 1970, 1968, 1965, 1964, 1961, 1957, 1953, 1949, 1940, 1930, 1926

FINDINGS

Address Researched	Address Not Identified in Research Source
33 HILLCREST DR	2020, 2017, 2014, 2010, 2005, 2002, 2000, 1996, 1995, 1993, 1992, 1986, 1985, 1980, 1976, 1971, 1970, 1968, 1965, 1964, 1961, 1957, 1953, 1949, 1940, 1930, 1926
33 HILLCREST DR	2020, 2017, 2014, 2010, 2005, 2000, 1996, 1995, 1993, 1992, 1986, 1985, 1980, 1976, 1975, 1971, 1970, 1968, 1965, 1964, 1961, 1957, 1953, 1949, 1940, 1930, 1926
33 MOORPARK RD	2020, 2017, 2014, 2010, 2005, 2000, 1996, 1995, 1993, 1992, 1986, 1985, 1980, 1976, 1975, 1971, 1970, 1968, 1965, 1964, 1961, 1957, 1953, 1949, 1940, 1930, 1926
33 N MOORPARK RD	2020, 2017, 2014, 2010, 2002, 2000, 1996, 1995, 1993, 1992, 1986, 1985, 1980, 1976, 1975, 1971, 1970, 1968, 1965, 1964, 1961, 1957, 1953, 1949, 1940, 1930, 1926
33 N MOORPARK RD	2020, 2017, 2014, 2010, 2005, 2002, 1996, 1995, 1993, 1992, 1986, 1985, 1980, 1976, 1975, 1971, 1970, 1968, 1965, 1964, 1961, 1957, 1953, 1949, 1940, 1930, 1926
33 N MOORPARK RD	2020, 2017, 2010, 2005, 2002, 2000, 1996, 1995, 1993, 1992, 1986, 1985, 1980, 1976, 1975, 1971, 1970, 1968, 1965, 1964, 1961, 1957, 1953, 1949, 1940, 1930, 1926
33 N MOORPARK RD	2020, 2017, 2014, 2005, 2002, 2000, 1996, 1995, 1993, 1992, 1986, 1985, 1980, 1976, 1975, 1971, 1970, 1968, 1965, 1964, 1961, 1957, 1953, 1949, 1940, 1930, 1926
33 N MOORPARK RD	2020, 2014, 2010, 2005, 2002, 2000, 1996, 1995, 1993, 1992, 1986, 1985, 1980, 1976, 1975, 1971, 1970, 1968, 1965, 1964, 1961, 1957, 1953, 1949, 1940, 1930, 1926
33 N MOORPARK RD	2017, 2014, 2010, 2005, 2002, 2000, 1996, 1995, 1993, 1992, 1986, 1985, 1980, 1976, 1975, 1971, 1970, 1968, 1965, 1964, 1961, 1957, 1953, 1949, 1940, 1930, 1926
33 THOUSAND OAKS BLVD	2020, 2017, 2014, 2010, 2005, 2000, 1996, 1995, 1993, 1992, 1986, 1985, 1980, 1976, 1975, 1971, 1970, 1968, 1965, 1964, 1961, 1957, 1953, 1949, 1940, 1930, 1926
33 W HILLCREST DR	2020, 2017, 2014, 2010, 2005, 2002, 2000, 1996, 1993, 1992, 1986, 1985, 1980, 1976, 1975, 1971, 1970, 1968, 1965, 1964, 1961, 1957, 1953, 1949, 1940, 1930, 1926
33 W HILLCREST DR	2020, 2017, 2014, 2010, 2005, 2002, 2000, 1996, 1995, 1993, 1986, 1985, 1980, 1976, 1975, 1971, 1970, 1968, 1965, 1964, 1961, 1957, 1953, 1949, 1940, 1930, 1926
331 HODENCAMP RD	2020, 2017, 2014, 2010, 2005, 2002, 2000, 1996, 1993, 1992, 1986, 1985, 1980, 1976, 1975, 1971, 1970, 1968, 1965, 1964, 1961, 1957, 1953, 1949, 1940, 1930, 1926
331 HODENCAMP RD	2020, 2017, 2014, 2010, 2005, 2002, 1996, 1995, 1993, 1992, 1986, 1985, 1980, 1976, 1975, 1971, 1970, 1968, 1965, 1964, 1961, 1957, 1953, 1949, 1940, 1930, 1926
331 HODENCAMP RD	2020, 2017, 2014, 2010, 2002, 2000, 1996, 1995, 1993, 1992, 1986, 1985, 1980, 1976, 1975, 1971, 1970, 1968, 1965, 1964, 1961, 1957, 1953, 1949, 1940, 1930, 1926
331 HODENCAMP RD	2020, 2017, 2014, 2010, 2005, 2000, 1996, 1995, 1993, 1992, 1986, 1985, 1980, 1976, 1975, 1971, 1970, 1968, 1965, 1964, 1961, 1957, 1953, 1949, 1940, 1930, 1926

FINDINGS

Address Researched	Address Not Identified in Research Source
331 HODENCAMP RD	2017, 2014, 2010, 2005, 2002, 2000, 1996, 1995, 1993, 1992, 1986, 1985, 1980, 1976, 1975, 1971, 1970, 1968, 1965, 1964, 1961, 1957, 1953, 1949, 1940, 1930, 1926
331 HODENCAMP RD	2020, 2014, 2010, 2005, 2002, 2000, 1996, 1995, 1993, 1992, 1986, 1985, 1980, 1976, 1975, 1971, 1970, 1968, 1965, 1964, 1961, 1957, 1953, 1949, 1940, 1930, 1926
331 HODENCAMP RD	2020, 2017, 2014, 2005, 2002, 2000, 1996, 1995, 1993, 1992, 1986, 1985, 1980, 1976, 1975, 1971, 1970, 1968, 1965, 1964, 1961, 1957, 1953, 1949, 1940, 1930, 1926
331 HODENCAMP RD	2020, 2017, 2010, 2005, 2002, 2000, 1996, 1995, 1993, 1992, 1986, 1985, 1980, 1976, 1975, 1971, 1970, 1968, 1965, 1964, 1961, 1957, 1953, 1949, 1940, 1930, 1926
331 MOORPARK RD	2020, 2017, 2014, 2010, 2005, 2002, 2000, 1996, 1995, 1993, 1992, 1986, 1980, 1976, 1975, 1971, 1970, 1968, 1965, 1964, 1961, 1957, 1953, 1949, 1940, 1930, 1926
331 MOORPARK RD	2020, 2017, 2014, 2010, 2005, 2002, 2000, 1996, 1995, 1993, 1992, 1985, 1980, 1976, 1975, 1971, 1970, 1968, 1965, 1964, 1961, 1957, 1953, 1949, 1940, 1930, 1926
331 MOORPARK RD	2020, 2017, 2014, 2010, 2005, 2002, 2000, 1996, 1995, 1993, 1992, 1986, 1985, 1976, 1975, 1971, 1970, 1968, 1965, 1964, 1961, 1957, 1953, 1949, 1940, 1930, 1926
331 S MOORPRK RD	2020, 2017, 2014, 2010, 2005, 2002, 1996, 1995, 1993, 1992, 1986, 1985, 1980, 1976, 1975, 1971, 1970, 1968, 1965, 1964, 1961, 1957, 1953, 1949, 1940, 1930, 1926
332 MOORPARK RD	2020, 2017, 2014, 2010, 2005, 2002, 2000, 1996, 1995, 1993, 1992, 1986, 1985, 1980, 1976, 1975, 1971, 1970, 1965, 1964, 1961, 1957, 1953, 1949, 1940, 1930, 1926
332 THOUSAND OAKS BLVD	2020, 2017, 2014, 2010, 2005, 2002, 2000, 1996, 1995, 1993, 1992, 1986, 1985, 1980, 1976, 1971, 1970, 1968, 1965, 1964, 1961, 1957, 1953, 1949, 1940, 1930, 1926
333 MOORPARK RD	2020, 2017, 2014, 2010, 2005, 2002, 2000, 1996, 1995, 1993, 1992, 1986, 1985, 1976, 1975, 1971, 1970, 1968, 1965, 1964, 1961, 1957, 1953, 1949, 1940, 1930, 1926
333 MOORPARK RD	2020, 2017, 2014, 2010, 2005, 2002, 2000, 1996, 1995, 1993, 1992, 1985, 1980, 1976, 1975, 1971, 1970, 1968, 1965, 1964, 1961, 1957, 1953, 1949, 1940, 1930, 1926
333 MOORPARK RD	2020, 2017, 2014, 2010, 2005, 2002, 2000, 1996, 1995, 1993, 1992, 1986, 1980, 1976, 1975, 1971, 1970, 1968, 1965, 1964, 1961, 1957, 1953, 1949, 1940, 1930, 1926
333 MOORPARK RD	2020, 2017, 2014, 2010, 2005, 2002, 2000, 1996, 1995, 1992, 1986, 1985, 1980, 1976, 1975, 1971, 1970, 1968, 1965, 1964, 1961, 1957, 1953, 1949, 1940, 1930, 1926
333 N MOORPARK RD	2020, 2014, 2010, 2005, 2002, 2000, 1996, 1995, 1993, 1992, 1986, 1985, 1980, 1976, 1975, 1971, 1970, 1968, 1965, 1964, 1961, 1957, 1953, 1949, 1940, 1930, 1926
335 HODENCAMP RD	2020, 2014, 2010, 2005, 2002, 2000, 1996, 1995, 1993, 1992, 1986, 1985, 1980, 1976, 1975, 1971, 1970, 1968, 1965, 1964, 1961, 1957, 1953, 1949, 1940, 1930, 1926

FINDINGS

Address Researched	Address Not Identified in Research Source
335 HODENCAMP RD	2020, 2017, 2010, 2005, 2002, 2000, 1996, 1995, 1993, 1992, 1986, 1985, 1980, 1976, 1975, 1971, 1970, 1968, 1965, 1964, 1961, 1957, 1953, 1949, 1940, 1930, 1926
335 HODENCAMP RD	2020, 2017, 2014, 2005, 2002, 2000, 1996, 1995, 1993, 1992, 1986, 1985, 1980, 1976, 1975, 1971, 1970, 1968, 1965, 1964, 1961, 1957, 1953, 1949, 1940, 1930, 1926
335 HODENCAMP RD	2020, 2017, 2014, 2010, 2005, 2002, 2000, 1996, 1993, 1992, 1986, 1985, 1980, 1976, 1975, 1971, 1970, 1968, 1965, 1964, 1961, 1957, 1953, 1949, 1940, 1930, 1926
335 HODENCAMP RD	2020, 2017, 2014, 2010, 2005, 2002, 1996, 1995, 1993, 1992, 1986, 1985, 1980, 1976, 1975, 1971, 1970, 1968, 1965, 1964, 1961, 1957, 1953, 1949, 1940, 1930, 1926
335 HODENCAMP RD	2020, 2017, 2014, 2010, 2005, 2000, 1996, 1995, 1993, 1992, 1986, 1985, 1980, 1976, 1975, 1971, 1970, 1968, 1965, 1964, 1961, 1957, 1953, 1949, 1940, 1930, 1926
335 HODENCAMP RD	2020, 2017, 2014, 2010, 2002, 2000, 1996, 1995, 1993, 1992, 1986, 1985, 1980, 1976, 1975, 1971, 1970, 1968, 1965, 1964, 1961, 1957, 1953, 1949, 1940, 1930, 1926
335 MOORPARK RD	2020, 2017, 2014, 2010, 2005, 2002, 2000, 1996, 1995, 1992, 1986, 1985, 1980, 1976, 1975, 1971, 1970, 1968, 1965, 1964, 1961, 1957, 1953, 1949, 1940, 1930, 1926
335 MOORPARK RD	2020, 2017, 2014, 2010, 2005, 2002, 2000, 1996, 1995, 1993, 1992, 1986, 1980, 1976, 1975, 1971, 1970, 1968, 1965, 1964, 1961, 1957, 1953, 1949, 1940, 1930, 1926
335 MOORPARK RD	2020, 2017, 2014, 2010, 2005, 2002, 2000, 1996, 1995, 1993, 1992, 1985, 1980, 1976, 1975, 1971, 1970, 1968, 1965, 1964, 1961, 1957, 1953, 1949, 1940, 1930, 1926
335 MOORPARK RD	2020, 2017, 2014, 2010, 2005, 2002, 2000, 1996, 1995, 1993, 1992, 1986, 1985, 1976, 1975, 1971, 1970, 1968, 1965, 1964, 1961, 1957, 1953, 1949, 1940, 1930, 1926
338 Thousand Oaks	2020, 2017, 2014, 2010, 2005, 2002, 2000, 1996, 1995, 1993, 1992, 1986, 1985, 1980, 1976, 1971, 1970, 1968, 1965, 1964, 1961, 1957, 1953, 1949, 1940, 1930, 1926
339 HODENCAMP RD	2020, 2017, 2014, 2010, 2002, 2000, 1996, 1995, 1993, 1992, 1986, 1985, 1980, 1976, 1975, 1971, 1970, 1968, 1965, 1964, 1961, 1957, 1953, 1949, 1940, 1930, 1926
339 HODENCAMP RD	2020, 2017, 2014, 2010, 2005, 2000, 1996, 1995, 1993, 1992, 1986, 1985, 1980, 1976, 1975, 1971, 1970, 1968, 1965, 1964, 1961, 1957, 1953, 1949, 1940, 1930, 1926
339 HODENCAMP RD	2020, 2017, 2014, 2010, 2005, 2002, 1996, 1995, 1993, 1992, 1986, 1985, 1980, 1976, 1975, 1971, 1970, 1968, 1965, 1964, 1961, 1957, 1953, 1949, 1940, 1930, 1926
339 HODENCAMP RD	2020, 2017, 2014, 2010, 2005, 2002, 2000, 1996, 1993, 1992, 1986, 1985, 1980, 1976, 1975, 1971, 1970, 1968, 1965, 1964, 1961, 1957, 1953, 1949, 1940, 1930, 1926
339 HODENCAMP RD	2020, 2017, 2014, 2005, 2002, 2000, 1996, 1995, 1993, 1992, 1986, 1985, 1980, 1976, 1975, 1971, 1970, 1968, 1965, 1964, 1961, 1957, 1953, 1949, 1940, 1930, 1926

FINDINGS

Address Researched	Address Not Identified in Research Source
339 HODENCAMP RD	2020, 2017, 2010, 2005, 2002, 2000, 1996, 1995, 1993, 1992, 1986, 1985, 1980, 1976, 1975, 1971, 1970, 1968, 1965, 1964, 1961, 1957, 1953, 1949, 1940, 1930, 1926
339 HODENCAMP RD	2020, 2014, 2010, 2005, 2002, 2000, 1996, 1995, 1993, 1992, 1986, 1985, 1980, 1976, 1975, 1971, 1970, 1968, 1965, 1964, 1961, 1957, 1953, 1949, 1940, 1930, 1926
339 HODENCAMP RD	2017, 2014, 2010, 2005, 2002, 2000, 1996, 1995, 1993, 1992, 1986, 1985, 1980, 1976, 1975, 1971, 1970, 1968, 1965, 1964, 1961, 1957, 1953, 1949, 1940, 1930, 1926
339 MOORPARK RD	2020, 2017, 2014, 2010, 2005, 2002, 2000, 1996, 1995, 1993, 1992, 1986, 1985, 1976, 1975, 1971, 1970, 1968, 1965, 1964, 1961, 1957, 1953, 1949, 1940, 1930, 1926
339 MOORPARK RD	2020, 2017, 2014, 2010, 2005, 2002, 2000, 1996, 1995, 1993, 1992, 1986, 1985, 1980, 1976, 1971, 1970, 1968, 1965, 1964, 1961, 1957, 1953, 1949, 1940, 1930, 1926
339 MOORPARK RD	2020, 2017, 2014, 2010, 2005, 2002, 2000, 1996, 1995, 1993, 1992, 1985, 1980, 1976, 1975, 1971, 1970, 1968, 1965, 1964, 1961, 1957, 1953, 1949, 1940, 1930, 1926
339 MOORPARK RD	2020, 2017, 2014, 2010, 2005, 2002, 2000, 1996, 1995, 1993, 1992, 1986, 1980, 1976, 1975, 1971, 1970, 1968, 1965, 1964, 1961, 1957, 1953, 1949, 1940, 1930, 1926
339 MOORPARK RD	2020, 2017, 2014, 2010, 2005, 2002, 2000, 1996, 1995, 1992, 1986, 1985, 1980, 1976, 1975, 1971, 1970, 1968, 1965, 1964, 1961, 1957, 1953, 1949, 1940, 1930, 1926
339 S MOORPRK RD	2020, 2017, 2014, 2010, 2005, 2002, 1996, 1995, 1993, 1992, 1986, 1985, 1980, 1976, 1975, 1971, 1970, 1968, 1965, 1964, 1961, 1957, 1953, 1949, 1940, 1930, 1926
34 HILLCREST DR	2020, 2017, 2014, 2010, 2005, 2000, 1996, 1995, 1993, 1992, 1986, 1985, 1980, 1976, 1975, 1971, 1970, 1968, 1965, 1964, 1961, 1957, 1953, 1949, 1940, 1930, 1926
341 MOORPARK RD	2020, 2017, 2014, 2010, 2005, 2002, 2000, 1996, 1995, 1992, 1986, 1985, 1980, 1976, 1975, 1971, 1970, 1968, 1965, 1964, 1961, 1957, 1953, 1949, 1940, 1930, 1926
341 MOORPARK RD	2020, 2017, 2014, 2010, 2005, 2002, 2000, 1996, 1995, 1993, 1992, 1986, 1980, 1976, 1975, 1971, 1970, 1968, 1965, 1964, 1961, 1957, 1953, 1949, 1940, 1930, 1926
341 MOORPARK RD	2020, 2017, 2014, 2010, 2005, 2002, 2000, 1996, 1995, 1993, 1992, 1985, 1980, 1976, 1975, 1971, 1970, 1968, 1965, 1964, 1961, 1957, 1953, 1949, 1940, 1930, 1926
341 MOORPARK RD	2020, 2017, 2014, 2010, 2005, 2002, 2000, 1996, 1995, 1993, 1992, 1986, 1985, 1976, 1975, 1971, 1970, 1968, 1965, 1964, 1961, 1957, 1953, 1949, 1940, 1930, 1926
341 S MOORPRK RD	2020, 2017, 2014, 2010, 2005, 2002, 1996, 1995, 1993, 1992, 1986, 1985, 1980, 1976, 1975, 1971, 1970, 1968, 1965, 1964, 1961, 1957, 1953, 1949, 1940, 1930, 1926
343 HODENCAMP RD	2020, 2017, 2014, 2010, 2005, 2002, 2000, 1996, 1993, 1992, 1986, 1985, 1980, 1976, 1975, 1971, 1970, 1968, 1965, 1964, 1961, 1957, 1953, 1949, 1940, 1930, 1926

FINDINGS

Address Researched	Address Not Identified in Research Source
343 HODENCAMP RD	2020, 2017, 2014, 2010, 2005, 2002, 1996, 1995, 1993, 1992, 1986, 1985, 1980, 1976, 1975, 1971, 1970, 1968, 1965, 1964, 1961, 1957, 1953, 1949, 1940, 1930, 1926
343 HODENCAMP RD	2020, 2017, 2014, 2010, 2005, 2000, 1996, 1995, 1993, 1992, 1986, 1985, 1980, 1976, 1975, 1971, 1970, 1968, 1965, 1964, 1961, 1957, 1953, 1949, 1940, 1930, 1926
343 HODENCAMP RD	2020, 2017, 2014, 2010, 2002, 2000, 1996, 1995, 1993, 1992, 1986, 1985, 1980, 1976, 1975, 1971, 1970, 1968, 1965, 1964, 1961, 1957, 1953, 1949, 1940, 1930, 1926
343 HODENCAMP RD	2020, 2014, 2010, 2005, 2002, 2000, 1996, 1995, 1993, 1992, 1986, 1985, 1980, 1976, 1975, 1971, 1970, 1968, 1965, 1964, 1961, 1957, 1953, 1949, 1940, 1930, 1926
343 HODENCAMP RD	2020, 2017, 2010, 2005, 2002, 2000, 1996, 1995, 1993, 1992, 1986, 1985, 1980, 1976, 1975, 1971, 1970, 1968, 1965, 1964, 1961, 1957, 1953, 1949, 1940, 1930, 1926
343 HODENCAMP RD	2020, 2017, 2014, 2005, 2002, 2000, 1996, 1995, 1993, 1992, 1986, 1985, 1980, 1976, 1975, 1971, 1970, 1968, 1965, 1964, 1961, 1957, 1953, 1949, 1940, 1930, 1926
343 MOORPARK RD	2020, 2017, 2014, 2010, 2005, 2002, 2000, 1996, 1995, 1993, 1992, 1986, 1985, 1976, 1975, 1971, 1970, 1968, 1965, 1964, 1961, 1957, 1953, 1949, 1940, 1930, 1926
343 MOORPARK RD	2020, 2017, 2014, 2010, 2005, 2002, 2000, 1996, 1995, 1993, 1992, 1985, 1980, 1976, 1975, 1971, 1970, 1968, 1965, 1964, 1961, 1957, 1953, 1949, 1940, 1930, 1926
343 MOORPARK RD	2020, 2017, 2014, 2010, 2005, 2002, 2000, 1996, 1995, 1993, 1992, 1986, 1980, 1976, 1975, 1971, 1970, 1968, 1965, 1964, 1961, 1957, 1953, 1949, 1940, 1930, 1926
343 MOORPARK RD	2020, 2017, 2014, 2010, 2005, 2002, 2000, 1996, 1995, 1992, 1986, 1985, 1980, 1976, 1975, 1971, 1970, 1968, 1965, 1964, 1961, 1957, 1953, 1949, 1940, 1930, 1926
345 MOORPARK RD	2020, 2017, 2014, 2010, 2005, 2002, 2000, 1996, 1995, 1993, 1992, 1986, 1985, 1980, 1976, 1971, 1970, 1968, 1965, 1964, 1961, 1957, 1953, 1949, 1940, 1930, 1926
347 HODENCAMP RD	2020, 2017, 2014, 2005, 2002, 2000, 1996, 1995, 1993, 1992, 1986, 1985, 1980, 1976, 1975, 1971, 1970, 1968, 1965, 1964, 1961, 1957, 1953, 1949, 1940, 1930, 1926
347 HODENCAMP RD	2020, 2017, 2010, 2005, 2002, 2000, 1996, 1995, 1993, 1992, 1986, 1985, 1980, 1976, 1975, 1971, 1970, 1968, 1965, 1964, 1961, 1957, 1953, 1949, 1940, 1930, 1926
347 HODENCAMP RD	2020, 2014, 2010, 2005, 2002, 2000, 1996, 1995, 1993, 1992, 1986, 1985, 1980, 1976, 1975, 1971, 1970, 1968, 1965, 1964, 1961, 1957, 1953, 1949, 1940, 1930, 1926
347 HODENCAMP RD	2017, 2014, 2010, 2005, 2002, 2000, 1996, 1995, 1993, 1992, 1986, 1985, 1980, 1976, 1975, 1971, 1970, 1968, 1965, 1964, 1961, 1957, 1953, 1949, 1940, 1930, 1926
347 HODENCAMP RD	2020, 2017, 2014, 2010, 2002, 2000, 1996, 1995, 1993, 1992, 1986, 1985, 1980, 1976, 1975, 1971, 1970, 1968, 1965, 1964, 1961, 1957, 1953, 1949, 1940, 1930, 1926

FINDINGS

Address Researched	Address Not Identified in Research Source
347 HODENCAMP RD	2020, 2017, 2014, 2010, 2005, 2000, 1996, 1995, 1993, 1992, 1986, 1985, 1980, 1976, 1975, 1971, 1970, 1968, 1965, 1964, 1961, 1957, 1953, 1949, 1940, 1930, 1926
347 HODENCAMP RD	2020, 2017, 2014, 2010, 2005, 2002, 1996, 1995, 1993, 1992, 1986, 1985, 1980, 1976, 1975, 1971, 1970, 1968, 1965, 1964, 1961, 1957, 1953, 1949, 1940, 1930, 1926
347 HODENCAMP RD	2020, 2017, 2014, 2010, 2005, 2002, 2000, 1996, 1993, 1992, 1986, 1985, 1980, 1976, 1975, 1971, 1970, 1968, 1965, 1964, 1961, 1957, 1953, 1949, 1940, 1930, 1926
347 MOORPARK RD	2020, 2017, 2014, 2010, 2005, 2002, 2000, 1996, 1995, 1993, 1992, 1986, 1985, 1980, 1976, 1975, 1971, 1970, 1965, 1964, 1961, 1957, 1953, 1949, 1940, 1930, 1926
348 MOORPARK RD	2020, 2017, 2014, 2010, 2005, 2002, 2000, 1996, 1995, 1993, 1992, 1986, 1985, 1980, 1976, 1975, 1971, 1968, 1965, 1964, 1961, 1957, 1953, 1949, 1940, 1930, 1926
348 MOORPARK RD	2020, 2017, 2014, 2010, 2005, 2002, 2000, 1996, 1995, 1993, 1992, 1986, 1985, 1980, 1976, 1971, 1970, 1968, 1965, 1964, 1961, 1957, 1953, 1949, 1940, 1930, 1926
348 MOORPARK RD	2020, 2017, 2014, 2010, 2005, 2002, 2000, 1996, 1995, 1992, 1986, 1985, 1980, 1976, 1975, 1971, 1970, 1968, 1965, 1964, 1961, 1957, 1953, 1949, 1940, 1930, 1926
348 MOORPARK RD	2020, 2017, 2014, 2010, 2005, 2002, 2000, 1996, 1995, 1993, 1992, 1986, 1980, 1976, 1975, 1971, 1970, 1968, 1965, 1964, 1961, 1957, 1953, 1949, 1940, 1930, 1926
348 MOORPARK RD	2020, 2017, 2014, 2010, 2005, 2002, 2000, 1996, 1995, 1993, 1992, 1985, 1980, 1976, 1975, 1971, 1970, 1968, 1965, 1964, 1961, 1957, 1953, 1949, 1940, 1930, 1926
348 N MOORPARK RD	2020, 2017, 2014, 2010, 2005, 2002, 2000, 1996, 1995, 1993, 1986, 1985, 1980, 1976, 1975, 1971, 1970, 1968, 1965, 1964, 1961, 1957, 1953, 1949, 1940, 1930, 1926
348 N MOORPARK RD	2020, 2017, 2014, 2010, 2005, 2002, 2000, 1996, 1993, 1992, 1986, 1985, 1980, 1976, 1975, 1971, 1970, 1968, 1965, 1964, 1961, 1957, 1953, 1949, 1940, 1930, 1926
350 E HILLCREST DR	2020, 2017, 2014, 2010, 2002, 2000, 1996, 1995, 1993, 1992, 1986, 1985, 1980, 1976, 1975, 1971, 1970, 1968, 1965, 1964, 1961, 1957, 1953, 1949, 1940, 1930, 1926
350 E HILLCREST DR	2017, 2014, 2010, 2005, 2002, 2000, 1996, 1995, 1993, 1992, 1986, 1985, 1980, 1976, 1975, 1971, 1970, 1968, 1965, 1964, 1961, 1957, 1953, 1949, 1940, 1930, 1926
350 E HILLCREST DR	2020, 2014, 2010, 2005, 2002, 2000, 1996, 1995, 1993, 1992, 1986, 1985, 1980, 1976, 1975, 1971, 1970, 1968, 1965, 1964, 1961, 1957, 1953, 1949, 1940, 1930, 1926
350 E HILLCREST DR	2020, 2017, 2010, 2005, 2002, 2000, 1996, 1995, 1993, 1992, 1986, 1985, 1980, 1976, 1975, 1971, 1970, 1968, 1965, 1964, 1961, 1957, 1953, 1949, 1940, 1930, 1926
350 E HILLCREST DR	2020, 2017, 2014, 2005, 2002, 2000, 1996, 1995, 1993, 1992, 1986, 1985, 1980, 1976, 1975, 1971, 1970, 1968, 1965, 1964, 1961, 1957, 1953, 1949, 1940, 1930, 1926

FINDINGS

Address Researched	Address Not Identified in Research Source
351 HODENCAMP RD	2020, 2017, 2014, 2005, 2002, 2000, 1996, 1995, 1993, 1992, 1986, 1985, 1980, 1976, 1975, 1971, 1970, 1968, 1965, 1964, 1961, 1957, 1953, 1949, 1940, 1930, 1926
351 HODENCAMP RD	2020, 2017, 2010, 2005, 2002, 2000, 1996, 1995, 1993, 1992, 1986, 1985, 1980, 1976, 1975, 1971, 1970, 1968, 1965, 1964, 1961, 1957, 1953, 1949, 1940, 1930, 1926
351 HODENCAMP RD	2020, 2014, 2010, 2005, 2002, 2000, 1996, 1995, 1993, 1992, 1986, 1985, 1980, 1976, 1975, 1971, 1970, 1968, 1965, 1964, 1961, 1957, 1953, 1949, 1940, 1930, 1926
351 HODENCAMP RD	2017, 2014, 2010, 2005, 2002, 2000, 1996, 1995, 1993, 1992, 1986, 1985, 1980, 1976, 1975, 1971, 1970, 1968, 1965, 1964, 1961, 1957, 1953, 1949, 1940, 1930, 1926
351 HODENCAMP RD	2020, 2017, 2014, 2010, 2002, 2000, 1996, 1995, 1993, 1992, 1986, 1985, 1980, 1976, 1975, 1971, 1970, 1968, 1965, 1964, 1961, 1957, 1953, 1949, 1940, 1930, 1926
351 HODENCAMP RD	2020, 2017, 2014, 2010, 2005, 2000, 1996, 1995, 1993, 1992, 1986, 1985, 1980, 1976, 1975, 1971, 1970, 1968, 1965, 1964, 1961, 1957, 1953, 1949, 1940, 1930, 1926
351 HODENCAMP RD	2020, 2017, 2014, 2010, 2005, 2002, 2000, 1996, 1993, 1992, 1986, 1985, 1980, 1976, 1975, 1971, 1970, 1968, 1965, 1964, 1961, 1957, 1953, 1949, 1940, 1930, 1926
351 HODENCAMP RD	2020, 2017, 2014, 2010, 2005, 2002, 1996, 1995, 1993, 1992, 1986, 1985, 1980, 1976, 1975, 1971, 1970, 1968, 1965, 1964, 1961, 1957, 1953, 1949, 1940, 1930, 1926
351 MOORPARK RD	2020, 2017, 2014, 2010, 2005, 2002, 2000, 1996, 1995, 1992, 1986, 1985, 1980, 1976, 1975, 1971, 1970, 1968, 1965, 1964, 1961, 1957, 1953, 1949, 1940, 1930, 1926
351 MOORPARK RD	2020, 2017, 2014, 2010, 2005, 2002, 2000, 1996, 1995, 1993, 1992, 1985, 1980, 1976, 1975, 1971, 1970, 1968, 1965, 1964, 1961, 1957, 1953, 1949, 1940, 1930, 1926
351 MOORPARK RD	2020, 2017, 2014, 2010, 2005, 2002, 2000, 1996, 1995, 1993, 1992, 1986, 1980, 1976, 1975, 1971, 1970, 1968, 1965, 1964, 1961, 1957, 1953, 1949, 1940, 1930, 1926
351 MOORPARK RD	2020, 2017, 2014, 2010, 2005, 2002, 2000, 1996, 1995, 1993, 1992, 1986, 1985, 1980, 1976, 1971, 1970, 1968, 1965, 1964, 1961, 1957, 1953, 1949, 1940, 1930, 1926
351 MOORPARK RD	2020, 2017, 2014, 2010, 2005, 2002, 2000, 1996, 1995, 1993, 1992, 1986, 1985, 1976, 1975, 1971, 1970, 1968, 1965, 1964, 1961, 1957, 1953, 1949, 1940, 1930, 1926
351 MOORPARK RD	2020, 2017, 2014, 2010, 2005, 2002, 2000, 1996, 1995, 1993, 1992, 1986, 1985, 1980, 1976, 1975, 1971, 1968, 1965, 1964, 1961, 1957, 1953, 1949, 1940, 1930, 1926
352 MOORPARK RD	2020, 2017, 2014, 2010, 2005, 2002, 2000, 1996, 1995, 1993, 1992, 1986, 1985, 1980, 1976, 1971, 1970, 1968, 1965, 1964, 1961, 1957, 1953, 1949, 1940, 1930, 1926
355 E THOUSAND OAKS BLVD	2020, 2017, 2014, 2010, 2005, 2002, 2000, 1996, 1995, 1993, 1986, 1985, 1980, 1976, 1975, 1971, 1970, 1968, 1965, 1964, 1961, 1957, 1953, 1949, 1940, 1930, 1926

FINDINGS

Address Researched	Address Not Identified in Research Source
355 E THOUSAND OAKS BLVD	2020, 2017, 2014, 2010, 2002, 2000, 1996, 1995, 1993, 1992, 1986, 1985, 1980, 1976, 1975, 1971, 1970, 1968, 1965, 1964, 1961, 1957, 1953, 1949, 1940, 1930, 1926
355 E THOUSAND OAKS BLVD	2020, 2017, 2014, 2005, 2002, 2000, 1996, 1995, 1993, 1992, 1986, 1985, 1980, 1976, 1975, 1971, 1970, 1968, 1965, 1964, 1961, 1957, 1953, 1949, 1940, 1930, 1926
355 E THOUSAND OAKS BLVD	2017, 2014, 2010, 2005, 2002, 2000, 1996, 1995, 1993, 1992, 1986, 1985, 1980, 1976, 1975, 1971, 1970, 1968, 1965, 1964, 1961, 1957, 1953, 1949, 1940, 1930, 1926
355 E THOUSND OKS BL	2020, 2017, 2014, 2010, 2005, 2002, 1996, 1995, 1993, 1992, 1986, 1985, 1980, 1976, 1975, 1971, 1970, 1968, 1965, 1964, 1961, 1957, 1953, 1949, 1940, 1930, 1926
355 HODENCAMP RD	2020, 2017, 2014, 2010, 2005, 2002, 2000, 1996, 1993, 1992, 1986, 1985, 1980, 1976, 1975, 1971, 1970, 1968, 1965, 1964, 1961, 1957, 1953, 1949, 1940, 1930, 1926
355 HODENCAMP RD	2020, 2017, 2014, 2010, 2005, 2002, 1996, 1995, 1993, 1992, 1986, 1985, 1980, 1976, 1975, 1971, 1970, 1968, 1965, 1964, 1961, 1957, 1953, 1949, 1940, 1930, 1926
355 HODENCAMP RD	2020, 2017, 2014, 2010, 2002, 2000, 1996, 1995, 1993, 1992, 1986, 1985, 1980, 1976, 1975, 1971, 1970, 1968, 1965, 1964, 1961, 1957, 1953, 1949, 1940, 1930, 1926
355 HODENCAMP RD	2020, 2017, 2014, 2010, 2005, 2000, 1996, 1995, 1993, 1992, 1986, 1985, 1980, 1976, 1975, 1971, 1970, 1968, 1965, 1964, 1961, 1957, 1953, 1949, 1940, 1930, 1926
355 HODENCAMP RD	2017, 2014, 2010, 2005, 2002, 2000, 1996, 1995, 1993, 1992, 1986, 1985, 1980, 1976, 1975, 1971, 1970, 1968, 1965, 1964, 1961, 1957, 1953, 1949, 1940, 1930, 1926
355 HODENCAMP RD	2020, 2014, 2010, 2005, 2002, 2000, 1996, 1995, 1993, 1992, 1986, 1985, 1980, 1976, 1975, 1971, 1970, 1968, 1965, 1964, 1961, 1957, 1953, 1949, 1940, 1930, 1926
355 HODENCAMP RD	2020, 2017, 2010, 2005, 2002, 2000, 1996, 1995, 1993, 1992, 1986, 1985, 1980, 1976, 1975, 1971, 1970, 1968, 1965, 1964, 1961, 1957, 1953, 1949, 1940, 1930, 1926
355 HODENCAMP RD	2020, 2017, 2014, 2005, 2002, 2000, 1996, 1995, 1993, 1992, 1986, 1985, 1980, 1976, 1975, 1971, 1970, 1968, 1965, 1964, 1961, 1957, 1953, 1949, 1940, 1930, 1926
355 THOUSAND OAKS BLVD	2020, 2017, 2014, 2010, 2005, 2000, 1996, 1995, 1993, 1992, 1986, 1985, 1980, 1976, 1975, 1971, 1970, 1968, 1965, 1964, 1961, 1957, 1953, 1949, 1940, 1930, 1926
355 THOUSAND OAKS BLVD	2020, 2017, 2014, 2010, 2005, 2002, 2000, 1996, 1995, 1993, 1992, 1985, 1980, 1976, 1975, 1971, 1970, 1968, 1965, 1964, 1961, 1957, 1953, 1949, 1940, 1930, 1926
355 THOUSAND OAKS BLVD	2020, 2017, 2014, 2010, 2005, 2002, 2000, 1996, 1995, 1992, 1986, 1985, 1980, 1976, 1975, 1971, 1970, 1968, 1965, 1964, 1961, 1957, 1953, 1949, 1940, 1930, 1926
355 THOUSAND OAKS BLVD	2020, 2017, 2014, 2010, 2005, 2002, 2000, 1996, 1995, 1993, 1992, 1986, 1985, 1976, 1975, 1971, 1970, 1968, 1965, 1964, 1961, 1957, 1953, 1949, 1940, 1930, 1926

FINDINGS

Address Researched	Address Not Identified in Research Source
355 THOUSAND OAKS BLVD	2020, 2017, 2014, 2010, 2005, 2002, 2000, 1996, 1995, 1993, 1992, 1986, 1980, 1976, 1975, 1971, 1970, 1968, 1965, 1964, 1961, 1957, 1953, 1949, 1940, 1930, 1926
355 THOUSAND OAKS BLVD	2020, 2017, 2014, 2010, 2005, 2002, 2000, 1996, 1995, 1993, 1992, 1986, 1985, 1980, 1976, 1975, 1971, 1968, 1965, 1964, 1961, 1957, 1953, 1949, 1940, 1930, 1926
355 THOUSAND OAKS BLVD	2020, 2017, 2014, 2010, 2005, 2002, 2000, 1996, 1995, 1993, 1992, 1986, 1985, 1980, 1976, 1971, 1970, 1968, 1965, 1964, 1961, 1957, 1953, 1949, 1940, 1930, 1926
356 MOORPARK RD	2020, 2017, 2014, 2010, 2005, 2002, 2000, 1996, 1995, 1993, 1992, 1986, 1985, 1980, 1976, 1975, 1971, 1968, 1965, 1964, 1961, 1957, 1953, 1949, 1940, 1930, 1926
356 MOORPARK RD	2020, 2017, 2014, 2010, 2005, 2002, 2000, 1996, 1995, 1993, 1992, 1986, 1985, 1980, 1976, 1971, 1970, 1968, 1965, 1964, 1961, 1957, 1953, 1949, 1940, 1930, 1926
356 MOORPARK RD	2020, 2017, 2014, 2010, 2005, 2002, 2000, 1996, 1995, 1992, 1986, 1985, 1980, 1976, 1975, 1971, 1970, 1968, 1965, 1964, 1961, 1957, 1953, 1949, 1940, 1930, 1926
356 N MOORPARK RD	2020, 2017, 2014, 2010, 2005, 2002, 2000, 1996, 1995, 1993, 1986, 1985, 1980, 1976, 1975, 1971, 1970, 1968, 1965, 1964, 1961, 1957, 1953, 1949, 1940, 1930, 1926
357 MOORPARK RD	2020, 2017, 2014, 2010, 2005, 2002, 2000, 1996, 1995, 1993, 1992, 1986, 1980, 1976, 1975, 1971, 1970, 1968, 1965, 1964, 1961, 1957, 1953, 1949, 1940, 1930, 1926
358 E THOUSAND OAKS BLVD	2020, 2017, 2014, 2010, 2005, 2002, 2000, 1996, 1995, 1993, 1986, 1985, 1980, 1976, 1975, 1971, 1970, 1968, 1965, 1964, 1961, 1957, 1953, 1949, 1940, 1930, 1926
358 E THOUSAND OAKS BLVD	2020, 2017, 2014, 2010, 2005, 2002, 2000, 1996, 1993, 1992, 1986, 1985, 1980, 1976, 1975, 1971, 1970, 1968, 1965, 1964, 1961, 1957, 1953, 1949, 1940, 1930, 1926
358 E THOUSAND OAKS BLVD	2020, 2017, 2014, 2010, 2002, 2000, 1996, 1995, 1993, 1992, 1986, 1985, 1980, 1976, 1975, 1971, 1970, 1968, 1965, 1964, 1961, 1957, 1953, 1949, 1940, 1930, 1926
358 E THOUSND OKS BL	2020, 2017, 2014, 2010, 2005, 2002, 1996, 1995, 1993, 1992, 1986, 1985, 1980, 1976, 1975, 1971, 1970, 1968, 1965, 1964, 1961, 1957, 1953, 1949, 1940, 1930, 1926
358 MOORPARK RD	2020, 2017, 2014, 2010, 2005, 2002, 2000, 1996, 1995, 1992, 1986, 1985, 1980, 1976, 1975, 1971, 1970, 1968, 1965, 1964, 1961, 1957, 1953, 1949, 1940, 1930, 1926
358 MOORPARK RD	2020, 2017, 2014, 2010, 2005, 2002, 2000, 1996, 1995, 1993, 1992, 1985, 1980, 1976, 1975, 1971, 1970, 1968, 1965, 1964, 1961, 1957, 1953, 1949, 1940, 1930, 1926
358 MOORPARK RD	2020, 2017, 2014, 2010, 2005, 2002, 2000, 1996, 1995, 1993, 1992, 1986, 1980, 1976, 1975, 1971, 1970, 1968, 1965, 1964, 1961, 1957, 1953, 1949, 1940, 1930, 1926
358 MOORPARK RD	2020, 2017, 2014, 2010, 2005, 2002, 2000, 1996, 1995, 1993, 1992, 1986, 1985, 1980, 1976, 1971, 1970, 1968, 1965, 1964, 1961, 1957, 1953, 1949, 1940, 1930, 1926

FINDINGS

Address Researched	Address Not Identified in Research Source
358 MOORPARK RD	2020, 2017, 2014, 2010, 2005, 2002, 2000, 1996, 1995, 1993, 1992, 1986, 1985, 1976, 1975, 1971, 1970, 1968, 1965, 1964, 1961, 1957, 1953, 1949, 1940, 1930, 1926
358 N MOORPARK RD	2020, 2017, 2014, 2010, 2005, 2002, 2000, 1996, 1995, 1993, 1986, 1985, 1980, 1976, 1975, 1971, 1970, 1968, 1965, 1964, 1961, 1957, 1953, 1949, 1940, 1930, 1926
358 N MOORPARK RD	2020, 2017, 2014, 2010, 2005, 2002, 2000, 1996, 1993, 1992, 1986, 1985, 1980, 1976, 1975, 1971, 1970, 1968, 1965, 1964, 1961, 1957, 1953, 1949, 1940, 1930, 1926
358 THOUSAND OAKS BLVD	2020, 2017, 2014, 2010, 2005, 2002, 2000, 1996, 1995, 1992, 1986, 1985, 1980, 1976, 1975, 1971, 1970, 1968, 1965, 1964, 1961, 1957, 1953, 1949, 1940, 1930, 1926
358 THOUSAND OAKS BLVD	2020, 2017, 2014, 2010, 2005, 2002, 2000, 1996, 1995, 1993, 1992, 1985, 1980, 1976, 1975, 1971, 1970, 1968, 1965, 1964, 1961, 1957, 1953, 1949, 1940, 1930, 1926
358 THOUSAND OAKS BLVD	2020, 2017, 2014, 2010, 2005, 2002, 2000, 1996, 1995, 1993, 1992, 1986, 1980, 1976, 1975, 1971, 1970, 1968, 1965, 1964, 1961, 1957, 1953, 1949, 1940, 1930, 1926
358 THOUSAND OAKS BLVD	2020, 2017, 2014, 2010, 2005, 2002, 2000, 1996, 1995, 1993, 1992, 1986, 1985, 1980, 1976, 1975, 1971, 1968, 1965, 1964, 1961, 1957, 1953, 1949, 1940, 1930, 1926
358 THOUSAND OAKS BLVD	2020, 2017, 2014, 2010, 2005, 2002, 2000, 1996, 1995, 1993, 1992, 1986, 1985, 1980, 1976, 1971, 1970, 1968, 1965, 1964, 1961, 1957, 1953, 1949, 1940, 1930, 1926
358 THOUSAND OAKS BLVD	2020, 2017, 2014, 2010, 2005, 2000, 1996, 1995, 1993, 1992, 1986, 1985, 1980, 1976, 1975, 1971, 1970, 1968, 1965, 1964, 1961, 1957, 1953, 1949, 1940, 1930, 1926
358 THOUSND OKS 61	2020, 2017, 2014, 2010, 2005, 2002, 2000, 1996, 1995, 1993, 1992, 1986, 1985, 1980, 1976, 1971, 1970, 1968, 1965, 1964, 1961, 1957, 1953, 1949, 1940, 1930, 1926
359 HODENCAMP RD	2020, 2017, 2014, 2010, 2005, 2002, 1996, 1995, 1993, 1992, 1986, 1985, 1980, 1976, 1975, 1971, 1970, 1968, 1965, 1964, 1961, 1957, 1953, 1949, 1940, 1930, 1926
359 HODENCAMP RD	2020, 2017, 2014, 2010, 2005, 2002, 2000, 1996, 1993, 1992, 1986, 1985, 1980, 1976, 1975, 1971, 1970, 1968, 1965, 1964, 1961, 1957, 1953, 1949, 1940, 1930, 1926
359 HODENCAMP RD	2020, 2017, 2014, 2010, 2005, 2000, 1996, 1995, 1993, 1992, 1986, 1985, 1980, 1976, 1975, 1971, 1970, 1968, 1965, 1964, 1961, 1957, 1953, 1949, 1940, 1930, 1926
359 HODENCAMP RD	2020, 2017, 2014, 2010, 2002, 2000, 1996, 1995, 1993, 1992, 1986, 1985, 1980, 1976, 1975, 1971, 1970, 1968, 1965, 1964, 1961, 1957, 1953, 1949, 1940, 1930, 1926
359 HODENCAMP RD	2020, 2017, 2014, 2005, 2002, 2000, 1996, 1995, 1993, 1992, 1986, 1985, 1980, 1976, 1975, 1971, 1970, 1968, 1965, 1964, 1961, 1957, 1953, 1949, 1940, 1930, 1926
359 HODENCAMP RD	2020, 2017, 2010, 2005, 2002, 2000, 1996, 1995, 1993, 1992, 1986, 1985, 1980, 1976, 1975, 1971, 1970, 1968, 1965, 1964, 1961, 1957, 1953, 1949, 1940, 1930, 1926

FINDINGS

Address Researched	Address Not Identified in Research Source
359 HODENCAMP RD	2020, 2014, 2010, 2005, 2002, 2000, 1996, 1995, 1993, 1992, 1986, 1985, 1980, 1976, 1975, 1971, 1970, 1968, 1965, 1964, 1961, 1957, 1953, 1949, 1940, 1930, 1926
36 BAKER AVE	2020, 2017, 2014, 2010, 2005, 2002, 2000, 1996, 1995, 1993, 1992, 1986, 1985, 1976, 1975, 1971, 1970, 1968, 1965, 1964, 1961, 1957, 1953, 1949, 1940, 1930, 1926
360 E HILLCREST DR	2020, 2014, 2010, 2005, 2002, 2000, 1996, 1995, 1993, 1992, 1986, 1985, 1980, 1976, 1975, 1971, 1970, 1968, 1965, 1964, 1961, 1957, 1953, 1949, 1940, 1930, 1926
360 E HILLCREST DR	2017, 2014, 2010, 2005, 2002, 2000, 1996, 1995, 1993, 1992, 1986, 1985, 1980, 1976, 1975, 1971, 1970, 1968, 1965, 1964, 1961, 1957, 1953, 1949, 1940, 1930, 1926
360 E HILLCREST DR	2020, 2017, 2010, 2005, 2002, 2000, 1996, 1995, 1993, 1992, 1986, 1985, 1980, 1976, 1975, 1971, 1970, 1968, 1965, 1964, 1961, 1957, 1953, 1949, 1940, 1930, 1926
360 E HILLCREST DR	2020, 2017, 2014, 2005, 2002, 2000, 1996, 1995, 1993, 1992, 1986, 1985, 1980, 1976, 1975, 1971, 1970, 1968, 1965, 1964, 1961, 1957, 1953, 1949, 1940, 1930, 1926
360 E HILLCREST DR	2020, 2017, 2014, 2010, 2002, 2000, 1996, 1995, 1993, 1992, 1986, 1985, 1980, 1976, 1975, 1971, 1970, 1968, 1965, 1964, 1961, 1957, 1953, 1949, 1940, 1930, 1926
360 E THOUSAND OAKS BLVD	2020, 2017, 2014, 2005, 2002, 2000, 1996, 1995, 1993, 1992, 1986, 1985, 1980, 1976, 1975, 1971, 1970, 1968, 1965, 1964, 1961, 1957, 1953, 1949, 1940, 1930, 1926
360 E THOUSAND OAKS BLVD	2020, 2017, 2010, 2005, 2002, 2000, 1996, 1995, 1993, 1992, 1986, 1985, 1980, 1976, 1975, 1971, 1970, 1968, 1965, 1964, 1961, 1957, 1953, 1949, 1940, 1930, 1926
360 E THOUSAND OAKS BLVD	2020, 2014, 2010, 2005, 2002, 2000, 1996, 1995, 1993, 1992, 1986, 1985, 1980, 1976, 1975, 1971, 1970, 1968, 1965, 1964, 1961, 1957, 1953, 1949, 1940, 1930, 1926
360 E THOUSAND OAKS BLVD	2017, 2014, 2010, 2005, 2002, 2000, 1996, 1995, 1993, 1992, 1986, 1985, 1980, 1976, 1975, 1971, 1970, 1968, 1965, 1964, 1961, 1957, 1953, 1949, 1940, 1930, 1926
360 E THOUSAND OAKS BLVD	2020, 2017, 2014, 2010, 2005, 2002, 2000, 1996, 1995, 1993, 1986, 1985, 1980, 1976, 1975, 1971, 1970, 1968, 1965, 1964, 1961, 1957, 1953, 1949, 1940, 1930, 1926
360 E THOUSAND OAKS BLVD	2020, 2017, 2014, 2010, 2005, 2002, 2000, 1996, 1993, 1992, 1986, 1985, 1980, 1976, 1975, 1971, 1970, 1968, 1965, 1964, 1961, 1957, 1953, 1949, 1940, 1930, 1926
360 E THOUSND OKS BL	2020, 2017, 2014, 2010, 2005, 2002, 1996, 1995, 1993, 1992, 1986, 1985, 1980, 1976, 1975, 1971, 1970, 1968, 1965, 1964, 1961, 1957, 1953, 1949, 1940, 1930, 1926
360 HILLCREST DR	2020, 2017, 2014, 2010, 2005, 2000, 1996, 1995, 1993, 1992, 1986, 1985, 1980, 1976, 1975, 1971, 1970, 1968, 1965, 1964, 1961, 1957, 1953, 1949, 1940, 1930, 1926
360 MOORPARK RD	2020, 2017, 2014, 2010, 2005, 2002, 2000, 1996, 1995, 1992, 1986, 1985, 1980, 1976, 1975, 1971, 1970, 1968, 1965, 1964, 1961, 1957, 1953, 1949, 1940, 1930, 1926

FINDINGS

Address Researched	Address Not Identified in Research Source
360 MOORPARK RD	2020, 2017, 2014, 2010, 2005, 2002, 2000, 1996, 1995, 1993, 1992, 1986, 1980, 1976, 1975, 1971, 1970, 1968, 1965, 1964, 1961, 1957, 1953, 1949, 1940, 1930, 1926
360 MOORPARK RD	2020, 2017, 2014, 2010, 2005, 2002, 2000, 1996, 1995, 1993, 1992, 1986, 1985, 1980, 1976, 1975, 1971, 1970, 1968, 1965, 1964, 1957, 1953, 1949, 1940, 1930, 1926
360 N MOORPARK RD	2020, 2017, 2014, 2010, 2005, 2002, 2000, 1996, 1995, 1993, 1986, 1985, 1980, 1976, 1975, 1971, 1970, 1968, 1965, 1964, 1961, 1957, 1953, 1949, 1940, 1930, 1926
360 N MOORPARK RD	2020, 2017, 2014, 2010, 2005, 2002, 2000, 1996, 1993, 1992, 1986, 1985, 1980, 1976, 1975, 1971, 1970, 1968, 1965, 1964, 1961, 1957, 1953, 1949, 1940, 1930, 1926
360 THOUSAND OAKS BLVD	2020, 2017, 2014, 2010, 2005, 2002, 2000, 1996, 1995, 1992, 1986, 1985, 1980, 1976, 1975, 1971, 1970, 1968, 1965, 1964, 1961, 1957, 1953, 1949, 1940, 1930, 1926
360 THOUSAND OAKS BLVD	2020, 2017, 2014, 2010, 2005, 2002, 2000, 1996, 1995, 1993, 1992, 1986, 1985, 1976, 1975, 1971, 1970, 1968, 1965, 1964, 1961, 1957, 1953, 1949, 1940, 1930, 1926
360 THOUSAND OAKS BLVD	2020, 2017, 2014, 2010, 2005, 2002, 2000, 1996, 1995, 1993, 1992, 1986, 1980, 1976, 1975, 1971, 1970, 1968, 1965, 1964, 1961, 1957, 1953, 1949, 1940, 1930, 1926
360 THOUSAND OAKS BLVD	2020, 2017, 2014, 2010, 2005, 2002, 2000, 1996, 1995, 1993, 1992, 1986, 1985, 1980, 1976, 1971, 1970, 1968, 1965, 1964, 1961, 1957, 1953, 1949, 1940, 1930, 1926
360 THOUSAND OAKS BLVD	2020, 2017, 2014, 2010, 2005, 2000, 1996, 1995, 1993, 1992, 1986, 1985, 1980, 1976, 1975, 1971, 1970, 1968, 1965, 1964, 1961, 1957, 1953, 1949, 1940, 1930, 1926
361 E THOUSAND OAKS BLVD	2017, 2014, 2010, 2005, 2002, 2000, 1996, 1995, 1993, 1992, 1986, 1985, 1980, 1976, 1975, 1971, 1970, 1968, 1965, 1964, 1961, 1957, 1953, 1949, 1940, 1930, 1926
362 MOORPARK RD	2020, 2017, 2014, 2010, 2005, 2002, 2000, 1996, 1995, 1993, 1992, 1986, 1985, 1980, 1976, 1975, 1971, 1968, 1965, 1964, 1961, 1957, 1953, 1949, 1940, 1930, 1926
362 MOORPARK RD	2020, 2017, 2014, 2010, 2005, 2002, 2000, 1996, 1995, 1993, 1992, 1986, 1985, 1976, 1975, 1971, 1970, 1968, 1965, 1964, 1961, 1957, 1953, 1949, 1940, 1930, 1926
362 MOORPARK RD	2020, 2017, 2014, 2010, 2005, 2002, 2000, 1996, 1995, 1993, 1992, 1986, 1985, 1980, 1976, 1971, 1970, 1968, 1965, 1964, 1961, 1957, 1953, 1949, 1940, 1930, 1926
362 THOUSAND OAKS BLVD	2020, 2017, 2014, 2010, 2005, 2002, 2000, 1996, 1995, 1993, 1992, 1986, 1985, 1980, 1976, 1975, 1971, 1968, 1965, 1964, 1961, 1957, 1953, 1949, 1940, 1930, 1926
363 HODENCAMP RD	2017, 2014, 2010, 2005, 2002, 2000, 1996, 1995, 1993, 1992, 1986, 1985, 1980, 1976, 1975, 1971, 1970, 1968, 1965, 1964, 1961, 1957, 1953, 1949, 1940, 1930, 1926
363 HODENCAMP RD	2020, 2014, 2010, 2005, 2002, 2000, 1996, 1995, 1993, 1992, 1986, 1985, 1980, 1976, 1975, 1971, 1970, 1968, 1965, 1964, 1961, 1957, 1953, 1949, 1940, 1930, 1926

FINDINGS

Address Researched	Address Not Identified in Research Source
363 HODENCAMP RD	2020, 2017, 2010, 2005, 2002, 2000, 1996, 1995, 1993, 1992, 1986, 1985, 1980, 1976, 1975, 1971, 1970, 1968, 1965, 1964, 1961, 1957, 1953, 1949, 1940, 1930, 1926
363 HODENCAMP RD	2020, 2017, 2014, 2005, 2002, 2000, 1996, 1995, 1993, 1992, 1986, 1985, 1980, 1976, 1975, 1971, 1970, 1968, 1965, 1964, 1961, 1957, 1953, 1949, 1940, 1930, 1926
363 HODENCAMP RD	2020, 2017, 2014, 2010, 2005, 2002, 1996, 1995, 1993, 1992, 1986, 1985, 1980, 1976, 1975, 1971, 1970, 1968, 1965, 1964, 1961, 1957, 1953, 1949, 1940, 1930, 1926
363 HODENCAMP RD	2020, 2017, 2014, 2010, 2005, 2002, 2000, 1996, 1993, 1992, 1986, 1985, 1980, 1976, 1975, 1971, 1970, 1968, 1965, 1964, 1961, 1957, 1953, 1949, 1940, 1930, 1926
363 HODENCAMP RD	2020, 2017, 2014, 2010, 2005, 2000, 1996, 1995, 1993, 1992, 1986, 1985, 1980, 1976, 1975, 1971, 1970, 1968, 1965, 1964, 1961, 1957, 1953, 1949, 1940, 1930, 1926
363 HODENCAMP RD	2020, 2017, 2014, 2010, 2002, 2000, 1996, 1995, 1993, 1992, 1986, 1985, 1980, 1976, 1975, 1971, 1970, 1968, 1965, 1964, 1961, 1957, 1953, 1949, 1940, 1930, 1926
364 E THOUSAND OAKS BLVD	2020, 2017, 2014, 2010, 2002, 2000, 1996, 1995, 1993, 1992, 1986, 1985, 1980, 1976, 1975, 1971, 1970, 1968, 1965, 1964, 1961, 1957, 1953, 1949, 1940, 1930, 1926
364 E THOUSAND OAKS BLVD	2020, 2017, 2014, 2010, 2005, 2002, 2000, 1996, 1993, 1992, 1986, 1985, 1980, 1976, 1975, 1971, 1970, 1968, 1965, 1964, 1961, 1957, 1953, 1949, 1940, 1930, 1926
364 E THOUSAND OAKS BLVD	2020, 2017, 2014, 2010, 2005, 2002, 2000, 1996, 1995, 1993, 1986, 1985, 1980, 1976, 1975, 1971, 1970, 1968, 1965, 1964, 1961, 1957, 1953, 1949, 1940, 1930, 1926
364 MOORPARK RD	2020, 2017, 2014, 2010, 2005, 2002, 2000, 1996, 1995, 1993, 1992, 1985, 1980, 1976, 1975, 1971, 1970, 1968, 1965, 1964, 1961, 1957, 1953, 1949, 1940, 1930, 1926
364 MOORPARK RD	2020, 2017, 2014, 2010, 2005, 2002, 2000, 1996, 1995, 1993, 1992, 1986, 1980, 1976, 1975, 1971, 1970, 1968, 1965, 1964, 1961, 1957, 1953, 1949, 1940, 1930, 1926
364 MOORPARK RD	2020, 2017, 2014, 2010, 2005, 2002, 2000, 1996, 1995, 1992, 1986, 1985, 1980, 1976, 1975, 1971, 1970, 1968, 1965, 1964, 1961, 1957, 1953, 1949, 1940, 1930, 1926
364 MOORPARK RD	2020, 2017, 2014, 2010, 2005, 2002, 2000, 1996, 1995, 1993, 1992, 1986, 1985, 1980, 1976, 1975, 1971, 1970, 1968, 1965, 1964, 1961, 1957, 1953, 1949, 1940, 1930, 1926
364 MOORPARK RD	2020, 2017, 2014, 2010, 2005, 2002, 2000, 1996, 1995, 1993, 1992, 1986, 1985, 1980, 1976, 1975, 1971, 1970, 1965, 1964, 1961, 1957, 1953, 1949, 1940, 1930, 1926
364 MOORPARK RD	2020, 2017, 2014, 2010, 2005, 2002, 2000, 1996, 1995, 1993, 1992, 1986, 1985, 1980, 1976, 1971, 1970, 1968, 1965, 1964, 1961, 1957, 1953, 1949, 1940, 1930, 1926
364 MOORPARK RD	2020, 2017, 2014, 2010, 2005, 2002, 2000, 1996, 1995, 1993, 1992, 1986, 1985, 1976, 1975, 1971, 1970, 1968, 1965, 1964, 1961, 1957, 1953, 1949, 1940, 1930, 1926

FINDINGS

Address Researched	Address Not Identified in Research Source
364 N MOORPARK RD	2020, 2017, 2014, 2010, 2005, 2002, 2000, 1996, 1993, 1992, 1986, 1985, 1980, 1976, 1975, 1971, 1970, 1968, 1965, 1964, 1961, 1957, 1953, 1949, 1940, 1930, 1926
364 N MOORPARK RD	2020, 2017, 2014, 2010, 2005, 2002, 2000, 1996, 1995, 1993, 1986, 1985, 1980, 1976, 1975, 1971, 1970, 1968, 1965, 1964, 1961, 1957, 1953, 1949, 1940, 1930, 1926
364 THOUSAND OAKS BLVD	2020, 2017, 2014, 2010, 2005, 2002, 2000, 1996, 1995, 1992, 1986, 1985, 1980, 1976, 1975, 1971, 1970, 1968, 1965, 1964, 1961, 1957, 1953, 1949, 1940, 1930, 1926
364 THOUSAND OAKS BLVD	2020, 2017, 2014, 2010, 2005, 2002, 2000, 1996, 1995, 1993, 1992, 1986, 1985, 1980, 1976, 1975, 1971, 1968, 1965, 1964, 1961, 1957, 1953, 1949, 1940, 1930, 1926
364 THOUSAND OAKS BLVD	2020, 2017, 2014, 2010, 2005, 2000, 1996, 1995, 1993, 1992, 1986, 1985, 1980, 1976, 1975, 1971, 1970, 1968, 1965, 1964, 1961, 1957, 1953, 1949, 1940, 1930, 1926
365 E HILLCREST DR	2020, 2017, 2014, 2010, 2005, 2002, 1996, 1995, 1993, 1992, 1986, 1985, 1980, 1976, 1975, 1971, 1970, 1968, 1965, 1964, 1961, 1957, 1953, 1949, 1940, 1930, 1926
365 E HILLCREST DR	2020, 2017, 2014, 2010, 2002, 2000, 1996, 1995, 1993, 1992, 1986, 1985, 1980, 1976, 1975, 1971, 1970, 1968, 1965, 1964, 1961, 1957, 1953, 1949, 1940, 1930, 1926
365 E HILLCREST DR	2020, 2017, 2014, 2005, 2002, 2000, 1996, 1995, 1993, 1992, 1986, 1985, 1980, 1976, 1975, 1971, 1970, 1968, 1965, 1964, 1961, 1957, 1953, 1949, 1940, 1930, 1926
365 E HILLCREST DR	2020, 2017, 2010, 2005, 2002, 2000, 1996, 1995, 1993, 1992, 1986, 1985, 1980, 1976, 1975, 1971, 1970, 1968, 1965, 1964, 1961, 1957, 1953, 1949, 1940, 1930, 1926
365 E HILLCREST DR	2017, 2014, 2010, 2005, 2002, 2000, 1996, 1995, 1993, 1992, 1986, 1985, 1980, 1976, 1975, 1971, 1970, 1968, 1965, 1964, 1961, 1957, 1953, 1949, 1940, 1930, 1926
365 E Hillcrest Dr	2020, 2017, 2014, 2010, 2005, 2002, 2000, 1996, 1995, 1993, 1992, 1986, 1985, 1980, 1976, 1975, 1971, 1970, 1968, 1965, 1964, 1961, 1957, 1953, 1949, 1940, 1930, 1926
365 HILLCREST DR	2020, 2017, 2014, 2010, 2005, 2000, 1996, 1995, 1993, 1992, 1986, 1985, 1980, 1976, 1975, 1971, 1970, 1968, 1965, 1964, 1961, 1957, 1953, 1949, 1940, 1930, 1926
366 E THOUSND OKS BL	2020, 2017, 2014, 2010, 2005, 2002, 1996, 1995, 1993, 1992, 1986, 1985, 1980, 1976, 1975, 1971, 1970, 1968, 1965, 1964, 1961, 1957, 1953, 1949, 1940, 1930, 1926
366 MOORPARK RD	2020, 2017, 2014, 2010, 2005, 2002, 2000, 1996, 1995, 1993, 1992, 1986, 1985, 1980, 1976, 1975, 1971, 1968, 1965, 1964, 1961, 1957, 1953, 1949, 1940, 1930, 1926
366 MOORPARK RD	2020, 2017, 2014, 2010, 2005, 2002, 2000, 1996, 1995, 1993, 1992, 1986, 1985, 1980, 1976, 1971, 1970, 1968, 1965, 1964, 1961, 1957, 1953, 1949, 1940, 1930, 1926
366 THOUSAND OAKS BLVD	2020, 2017, 2014, 2010, 2005, 2002, 2000, 1996, 1995, 1993, 1992, 1986, 1985, 1976, 1975, 1971, 1970, 1968, 1965, 1964, 1961, 1957, 1953, 1949, 1940, 1930, 1926

FINDINGS

Address Researched	Address Not Identified in Research Source
366 THOUSAND OAKS BLVD	2020, 2017, 2014, 2010, 2005, 2002, 2000, 1996, 1995, 1993, 1992, 1986, 1980, 1976, 1975, 1971, 1970, 1968, 1965, 1964, 1961, 1957, 1953, 1949, 1940, 1930, 1926
366 THOUSAND OAKS BLVD	2020, 2017, 2014, 2010, 2005, 2002, 2000, 1996, 1995, 1993, 1992, 1986, 1985, 1980, 1976, 1975, 1971, 1968, 1965, 1964, 1961, 1957, 1953, 1949, 1940, 1930, 1926
366 THOUSAND OAKS BLVD	2020, 2017, 2014, 2010, 2005, 2002, 2000, 1996, 1995, 1993, 1992, 1985, 1980, 1976, 1975, 1971, 1970, 1968, 1965, 1964, 1961, 1957, 1953, 1949, 1940, 1930, 1926
367 E THOUSAND OAKS BLVD	2020, 2017, 2014, 2010, 2002, 2000, 1996, 1995, 1993, 1992, 1986, 1985, 1980, 1976, 1975, 1971, 1970, 1968, 1965, 1964, 1961, 1957, 1953, 1949, 1940, 1930, 1926
367 E THOUSAND OAKS BLVD	2020, 2017, 2014, 2005, 2002, 2000, 1996, 1995, 1993, 1992, 1986, 1985, 1980, 1976, 1975, 1971, 1970, 1968, 1965, 1964, 1961, 1957, 1953, 1949, 1940, 1930, 1926
367 E THOUSAND OAKS BLVD	2017, 2014, 2010, 2005, 2002, 2000, 1996, 1995, 1993, 1992, 1986, 1985, 1980, 1976, 1975, 1971, 1970, 1968, 1965, 1964, 1961, 1957, 1953, 1949, 1940, 1930, 1926
367 E THOUSAND OAKS BLVD	2020, 2014, 2010, 2005, 2002, 2000, 1996, 1995, 1993, 1992, 1986, 1985, 1980, 1976, 1975, 1971, 1970, 1968, 1965, 1964, 1961, 1957, 1953, 1949, 1940, 1930, 1926
367 E THOUSAND OAKS BLVD	2020, 2017, 2010, 2005, 2002, 2000, 1996, 1995, 1993, 1992, 1986, 1985, 1980, 1976, 1975, 1971, 1970, 1968, 1965, 1964, 1961, 1957, 1953, 1949, 1940, 1930, 1926
367 HODENCAMP RD	2020, 2017, 2014, 2005, 2002, 2000, 1996, 1995, 1993, 1992, 1986, 1985, 1980, 1976, 1975, 1971, 1970, 1968, 1965, 1964, 1961, 1957, 1953, 1949, 1940, 1930, 1926
367 HODENCAMP RD	2020, 2017, 2010, 2005, 2002, 2000, 1996, 1995, 1993, 1992, 1986, 1985, 1980, 1976, 1975, 1971, 1970, 1968, 1965, 1964, 1961, 1957, 1953, 1949, 1940, 1930, 1926
367 HODENCAMP RD	2017, 2014, 2010, 2005, 2002, 2000, 1996, 1995, 1993, 1992, 1986, 1985, 1980, 1976, 1975, 1971, 1970, 1968, 1965, 1964, 1961, 1957, 1953, 1949, 1940, 1930, 1926
367 HODENCAMP RD	2020, 2014, 2010, 2005, 2002, 2000, 1996, 1995, 1993, 1992, 1986, 1985, 1980, 1976, 1975, 1971, 1970, 1968, 1965, 1964, 1961, 1957, 1953, 1949, 1940, 1930, 1926
367 HODENCAMP RD	2020, 2017, 2014, 2010, 2002, 2000, 1996, 1995, 1993, 1992, 1986, 1985, 1980, 1976, 1975, 1971, 1970, 1968, 1965, 1964, 1961, 1957, 1953, 1949, 1940, 1930, 1926
367 HODENCAMP RD	2020, 2017, 2014, 2010, 2005, 2002, 2000, 1996, 1993, 1992, 1986, 1985, 1980, 1976, 1975, 1971, 1970, 1968, 1965, 1964, 1961, 1957, 1953, 1949, 1940, 1930, 1926
367 HODENCAMP RD	2020, 2017, 2014, 2010, 2005, 2002, 1996, 1995, 1993, 1992, 1986, 1985, 1980, 1976, 1975, 1971, 1970, 1968, 1965, 1964, 1961, 1957, 1953, 1949, 1940, 1930, 1926
367 THOUSAND OAKS BLVD	2020, 2017, 2014, 2010, 2005, 2002, 2000, 1996, 1995, 1993, 1992, 1985, 1980, 1976, 1975, 1971, 1970, 1968, 1965, 1964, 1961, 1957, 1953, 1949, 1940, 1930, 1926

FINDINGS

Address Researched	Address Not Identified in Research Source
367 THOUSAND OAKS BLVD	2020, 2017, 2014, 2010, 2005, 2002, 2000, 1996, 1995, 1993, 1992, 1986, 1985, 1980, 1976, 1975, 1971, 1968, 1965, 1964, 1961, 1957, 1953, 1949, 1940, 1930, 1926
367 THOUSAND OAKS BLVD	2020, 2017, 2014, 2010, 2005, 2002, 2000, 1996, 1995, 1993, 1992, 1986, 1985, 1980, 1976, 1971, 1970, 1968, 1965, 1964, 1961, 1957, 1953, 1949, 1940, 1930, 1926
367 THOUSAND OAKS BLVD	2020, 2017, 2014, 2010, 2005, 2002, 2000, 1996, 1995, 1993, 1992, 1986, 1980, 1976, 1975, 1971, 1970, 1968, 1965, 1964, 1961, 1957, 1953, 1949, 1940, 1930, 1926
367 THOUSAND OAKS BLVD	2020, 2017, 2014, 2010, 2005, 2002, 2000, 1996, 1995, 1993, 1992, 1986, 1985, 1976, 1975, 1971, 1970, 1968, 1965, 1964, 1961, 1957, 1953, 1949, 1940, 1930, 1926
367 THOUSAND OAKS BLVD	2020, 2017, 2014, 2010, 2005, 2002, 2000, 1996, 1995, 1993, 1992, 1986, 1985, 1980, 1976, 1975, 1971, 1970, 1968, 1965, 1961, 1957, 1953, 1949, 1940, 1930, 1926
368 E THOUSAND OAKS BLVD	2020, 2017, 2014, 2010, 2005, 2002, 2000, 1996, 1995, 1993, 1986, 1985, 1980, 1976, 1975, 1971, 1970, 1968, 1965, 1964, 1961, 1957, 1953, 1949, 1940, 1930, 1926
368 E THOUSAND OAKS BLVD	2020, 2017, 2014, 2010, 2005, 2002, 2000, 1996, 1993, 1992, 1986, 1985, 1980, 1976, 1975, 1971, 1970, 1968, 1965, 1964, 1961, 1957, 1953, 1949, 1940, 1930, 1926
368 E THOUSAND OAKS BLVD	2020, 2017, 2014, 2010, 2005, 2002, 1996, 1995, 1993, 1992, 1986, 1985, 1980, 1976, 1975, 1971, 1970, 1968, 1965, 1964, 1961, 1957, 1953, 1949, 1940, 1930, 1926
368 E THOUSND OKS BL	2020, 2017, 2014, 2010, 2005, 2002, 1996, 1995, 1993, 1992, 1986, 1985, 1980, 1976, 1975, 1971, 1970, 1968, 1965, 1964, 1961, 1957, 1953, 1949, 1940, 1930, 1926
368 MOORPARK RD	2020, 2017, 2014, 2010, 2005, 2002, 2000, 1996, 1995, 1993, 1992, 1985, 1980, 1976, 1975, 1971, 1970, 1968, 1965, 1964, 1961, 1957, 1953, 1949, 1940, 1930, 1926
368 MOORPARK RD	2020, 2017, 2014, 2010, 2005, 2002, 2000, 1996, 1995, 1993, 1992, 1986, 1980, 1976, 1975, 1971, 1970, 1968, 1965, 1964, 1961, 1957, 1953, 1949, 1940, 1930, 1926
368 MOORPARK RD	2020, 2017, 2014, 2010, 2005, 2002, 2000, 1996, 1995, 1993, 1992, 1986, 1985, 1976, 1975, 1971, 1970, 1968, 1965, 1964, 1961, 1957, 1953, 1949, 1940, 1930, 1926
368 MOORPARK RD	2020, 2017, 2014, 2010, 2005, 2002, 2000, 1996, 1995, 1993, 1992, 1986, 1985, 1980, 1976, 1975, 1971, 1968, 1965, 1964, 1961, 1957, 1953, 1949, 1940, 1930, 1926
368 MOORPARK RD	2020, 2017, 2014, 2010, 2005, 2002, 2000, 1996, 1995, 1993, 1992, 1986, 1985, 1980, 1976, 1975, 1971, 1970, 1968, 1965, 1964, 1957, 1953, 1949, 1940, 1930, 1926
368 THOUSAND OAKS BLVD	2020, 2017, 2014, 2010, 2005, 2000, 1996, 1995, 1993, 1992, 1986, 1985, 1980, 1976, 1975, 1971, 1970, 1968, 1965, 1964, 1961, 1957, 1953, 1949, 1940, 1930, 1926
370 E HILLCREST DR	2020, 2017, 2014, 2010, 2005, 2002, 1996, 1995, 1993, 1992, 1986, 1985, 1980, 1976, 1975, 1971, 1970, 1968, 1965, 1964, 1961, 1957, 1953, 1949, 1940, 1930, 1926

FINDINGS

Address Researched	Address Not Identified in Research Source
370 E HILLCREST DR	2020, 2017, 2014, 2010, 2002, 2000, 1996, 1995, 1993, 1992, 1986, 1985, 1980, 1976, 1975, 1971, 1970, 1968, 1965, 1964, 1961, 1957, 1953, 1949, 1940, 1930, 1926
370 E HILLCREST DR	2020, 2017, 2010, 2005, 2002, 2000, 1996, 1995, 1993, 1992, 1986, 1985, 1980, 1976, 1975, 1971, 1970, 1968, 1965, 1964, 1961, 1957, 1953, 1949, 1940, 1930, 1926
370 E HILLCREST DR	2020, 2017, 2014, 2005, 2002, 2000, 1996, 1995, 1993, 1992, 1986, 1985, 1980, 1976, 1975, 1971, 1970, 1968, 1965, 1964, 1961, 1957, 1953, 1949, 1940, 1930, 1926
370 E THOUSAND OAKS BLVD	2017, 2014, 2010, 2005, 2002, 2000, 1996, 1995, 1993, 1992, 1986, 1985, 1980, 1976, 1975, 1971, 1970, 1968, 1965, 1964, 1961, 1957, 1953, 1949, 1940, 1930, 1926
370 E THOUSAND OAKS BLVD	2020, 2017, 2014, 2005, 2002, 2000, 1996, 1995, 1993, 1992, 1986, 1985, 1980, 1976, 1975, 1971, 1970, 1968, 1965, 1964, 1961, 1957, 1953, 1949, 1940, 1930, 1926
370 E THOUSAND OAKS BLVD	2020, 2017, 2014, 2010, 2005, 2002, 2000, 1996, 1995, 1993, 1986, 1985, 1980, 1976, 1975, 1971, 1970, 1968, 1965, 1964, 1961, 1957, 1953, 1949, 1940, 1930, 1926
370 E THOUSAND OAKS BLVD	2020, 2017, 2014, 2010, 2005, 2002, 2000, 1996, 1993, 1992, 1986, 1985, 1980, 1976, 1975, 1971, 1970, 1968, 1965, 1964, 1961, 1957, 1953, 1949, 1940, 1930, 1926
370 E THOUSND OKS BL	2020, 2017, 2014, 2010, 2005, 2002, 1996, 1995, 1993, 1992, 1986, 1985, 1980, 1976, 1975, 1971, 1970, 1968, 1965, 1964, 1961, 1957, 1953, 1949, 1940, 1930, 1926
370 HILLCREST DR	2020, 2017, 2014, 2010, 2005, 2000, 1996, 1995, 1993, 1992, 1986, 1985, 1980, 1976, 1975, 1971, 1970, 1968, 1965, 1964, 1961, 1957, 1953, 1949, 1940, 1930, 1926
370 MOORPARK RD	2020, 2017, 2014, 2010, 2005, 2002, 2000, 1996, 1995, 1993, 1992, 1986, 1980, 1976, 1975, 1971, 1970, 1968, 1965, 1964, 1961, 1957, 1953, 1949, 1940, 1930, 1926
370 MOORPARK RD	2020, 2017, 2014, 2010, 2005, 2002, 2000, 1996, 1995, 1993, 1992, 1986, 1985, 1980, 1976, 1975, 1971, 1968, 1965, 1964, 1961, 1957, 1953, 1949, 1940, 1930, 1926
370 MOORPARK RD	2020, 2017, 2014, 2010, 2005, 2002, 2000, 1996, 1995, 1993, 1992, 1986, 1985, 1976, 1975, 1971, 1970, 1968, 1965, 1964, 1961, 1957, 1953, 1949, 1940, 1930, 1926
370 MOORPARK RD	2020, 2017, 2014, 2010, 2005, 2002, 2000, 1996, 1995, 1993, 1992, 1986, 1985, 1980, 1976, 1971, 1970, 1968, 1965, 1964, 1961, 1957, 1953, 1949, 1940, 1930, 1926
370 THOUSAND OAKS BLVD	2020, 2017, 2014, 2010, 2005, 2002, 2000, 1996, 1995, 1993, 1992, 1986, 1985, 1976, 1975, 1971, 1970, 1968, 1965, 1964, 1961, 1957, 1953, 1949, 1940, 1930, 1926
370 THOUSAND OAKS BLVD	2020, 2017, 2014, 2010, 2005, 2002, 2000, 1996, 1995, 1993, 1992, 1986, 1980, 1976, 1975, 1971, 1970, 1968, 1965, 1964, 1961, 1957, 1953, 1949, 1940, 1930, 1926
370 THOUSAND OAKS BLVD	2020, 2017, 2014, 2010, 2005, 2002, 2000, 1996, 1995, 1993, 1992, 1986, 1985, 1980, 1976, 1975, 1971, 1968, 1965, 1964, 1961, 1957, 1953, 1949, 1940, 1930, 1926

FINDINGS

Address Researched	Address Not Identified in Research Source
370 THOUSAND OAKS BLVD	2020, 2017, 2014, 2010, 2005, 2002, 2000, 1996, 1995, 1993, 1992, 1986, 1985, 1980, 1976, 1971, 1970, 1968, 1965, 1964, 1961, 1957, 1953, 1949, 1940, 1930, 1926
370 THOUSAND OAKS BLVD	2020, 2017, 2014, 2010, 2005, 2002, 2000, 1996, 1995, 1993, 1992, 1985, 1980, 1976, 1975, 1971, 1970, 1968, 1965, 1964, 1961, 1957, 1953, 1949, 1940, 1930, 1926
370 THOUSAND OAKS BLVD	2020, 2017, 2014, 2010, 2005, 2002, 2000, 1996, 1995, 1992, 1986, 1985, 1980, 1976, 1975, 1971, 1970, 1968, 1965, 1964, 1961, 1957, 1953, 1949, 1940, 1930, 1926
370 THOUSAND OAKS BLVD	2020, 2017, 2014, 2010, 2005, 2000, 1996, 1995, 1993, 1992, 1986, 1985, 1980, 1976, 1975, 1971, 1970, 1968, 1965, 1964, 1961, 1957, 1953, 1949, 1940, 1930, 1926
371 E THOUSAND OAKS BLVD	2020, 2017, 2014, 2010, 2005, 2002, 1996, 1995, 1993, 1992, 1986, 1985, 1980, 1976, 1975, 1971, 1970, 1968, 1965, 1964, 1961, 1957, 1953, 1949, 1940, 1930, 1926
372 MOORPARK RD	2020, 2017, 2014, 2010, 2005, 2002, 2000, 1996, 1995, 1992, 1986, 1985, 1980, 1976, 1975, 1971, 1970, 1968, 1965, 1964, 1961, 1957, 1953, 1949, 1940, 1930, 1926
372 MOORPARK RD	2020, 2017, 2014, 2010, 2005, 2002, 2000, 1996, 1995, 1993, 1992, 1986, 1980, 1976, 1975, 1971, 1970, 1968, 1965, 1964, 1961, 1957, 1953, 1949, 1940, 1930, 1926
372 MOORPARK RD	2020, 2017, 2014, 2010, 2005, 2002, 2000, 1996, 1995, 1993, 1992, 1985, 1980, 1976, 1975, 1971, 1970, 1968, 1965, 1964, 1961, 1957, 1953, 1949, 1940, 1930, 1926
372 MOORPARK RD	2020, 2017, 2014, 2010, 2005, 2002, 2000, 1996, 1995, 1993, 1992, 1986, 1985, 1980, 1976, 1975, 1971, 1968, 1965, 1964, 1961, 1957, 1953, 1949, 1940, 1930, 1926
372 MOORPARK RD	2020, 2017, 2014, 2010, 2005, 2002, 2000, 1996, 1995, 1993, 1992, 1986, 1985, 1976, 1975, 1971, 1970, 1968, 1965, 1964, 1961, 1957, 1953, 1949, 1940, 1930, 1926
372 MOORPARK RD	2020, 2017, 2014, 2010, 2005, 2002, 2000, 1996, 1995, 1993, 1992, 1986, 1985, 1980, 1976, 1971, 1970, 1968, 1965, 1964, 1961, 1957, 1953, 1949, 1940, 1930, 1926
372 N MOORPARK RD	2020, 2017, 2014, 2010, 2005, 2002, 2000, 1996, 1995, 1993, 1986, 1985, 1980, 1976, 1975, 1971, 1970, 1968, 1965, 1964, 1961, 1957, 1953, 1949, 1940, 1930, 1926
372 N MOORPARK RD	2020, 2017, 2014, 2010, 2005, 2002, 2000, 1996, 1993, 1992, 1986, 1985, 1980, 1976, 1975, 1971, 1970, 1968, 1965, 1964, 1961, 1957, 1953, 1949, 1940, 1930, 1926
372 THOUSAND OAKS BLVD	2020, 2017, 2014, 2010, 2005, 2002, 2000, 1996, 1995, 1993, 1992, 1985, 1980, 1976, 1975, 1971, 1970, 1968, 1965, 1964, 1961, 1957, 1953, 1949, 1940, 1930, 1926
372 THOUSAND OAKS BLVD	2020, 2017, 2014, 2010, 2005, 2002, 2000, 1996, 1995, 1993, 1992, 1986, 1985, 1976, 1975, 1971, 1970, 1968, 1965, 1964, 1961, 1957, 1953, 1949, 1940, 1930, 1926
372 THOUSAND OAKS BLVD	2020, 2017, 2014, 2010, 2005, 2002, 2000, 1996, 1995, 1993, 1992, 1986, 1980, 1976, 1975, 1971, 1970, 1968, 1965, 1964, 1961, 1957, 1953, 1949, 1940, 1930, 1926

FINDINGS

Address Researched	Address Not Identified in Research Source
372 THOUSAND OAKS BLVD	2020, 2017, 2014, 2010, 2005, 2002, 2000, 1996, 1995, 1993, 1992, 1986, 1985, 1980, 1976, 1975, 1971, 1968, 1965, 1964, 1961, 1957, 1953, 1949, 1940, 1930, 1926
372 THOUSAND OAKS BLVD	2020, 2017, 2014, 2010, 2005, 2002, 2000, 1996, 1995, 1993, 1992, 1986, 1985, 1980, 1976, 1971, 1970, 1968, 1965, 1964, 1961, 1957, 1953, 1949, 1940, 1930, 1926
372 THOUSAND OAKS BLVD	2020, 2017, 2014, 2010, 2005, 2000, 1996, 1995, 1993, 1992, 1986, 1985, 1980, 1976, 1975, 1971, 1970, 1968, 1965, 1964, 1961, 1957, 1953, 1949, 1940, 1930, 1926
373 THOUSAND OAKS BLVD	2020, 2017, 2014, 2010, 2005, 2002, 2000, 1996, 1995, 1993, 1992, 1986, 1985, 1980, 1976, 1971, 1970, 1968, 1965, 1964, 1961, 1957, 1953, 1949, 1940, 1930, 1926
374 E THOUSAND OAKS BLVD	2020, 2017, 2014, 2010, 2005, 2002, 2000, 1996, 1995, 1993, 1986, 1985, 1980, 1976, 1975, 1971, 1970, 1968, 1965, 1964, 1961, 1957, 1953, 1949, 1940, 1930, 1926
374 E THOUSAND OAKS BLVD	2020, 2017, 2014, 2010, 2005, 2002, 2000, 1996, 1993, 1992, 1986, 1985, 1980, 1976, 1975, 1971, 1970, 1968, 1965, 1964, 1961, 1957, 1953, 1949, 1940, 1930, 1926
374 E THOUSAND OAKS BLVD	2020, 2017, 2014, 2010, 2005, 2002, 1996, 1995, 1993, 1992, 1986, 1985, 1980, 1976, 1975, 1971, 1970, 1968, 1965, 1964, 1961, 1957, 1953, 1949, 1940, 1930, 1926
374 E THOUSND OKS BL	2020, 2017, 2014, 2010, 2005, 2002, 1996, 1995, 1993, 1992, 1986, 1985, 1980, 1976, 1975, 1971, 1970, 1968, 1965, 1964, 1961, 1957, 1953, 1949, 1940, 1930, 1926
374 THOUSAND OAKS BLVD	2020, 2017, 2014, 2010, 2005, 2000, 1996, 1995, 1993, 1992, 1986, 1985, 1980, 1976, 1975, 1971, 1970, 1968, 1965, 1964, 1961, 1957, 1953, 1949, 1940, 1930, 1926
374 THOUSAND OAKS BLVD	2020, 2017, 2014, 2010, 2005, 2002, 2000, 1996, 1995, 1992, 1986, 1985, 1980, 1976, 1975, 1971, 1970, 1968, 1965, 1964, 1961, 1957, 1953, 1949, 1940, 1930, 1926
374 THOUSAND OAKS BLVD	2020, 2017, 2014, 2010, 2005, 2002, 2000, 1996, 1995, 1993, 1992, 1985, 1980, 1976, 1975, 1971, 1970, 1968, 1965, 1964, 1961, 1957, 1953, 1949, 1940, 1930, 1926
374 THOUSAND OAKS BLVD	2020, 2017, 2014, 2010, 2005, 2002, 2000, 1996, 1995, 1993, 1992, 1986, 1985, 1980, 1976, 1971, 1970, 1968, 1965, 1964, 1961, 1957, 1953, 1949, 1940, 1930, 1926
374 THOUSAND OAKS BLVD	2020, 2017, 2014, 2010, 2005, 2002, 2000, 1996, 1995, 1993, 1992, 1986, 1985, 1980, 1976, 1975, 1971, 1968, 1965, 1964, 1961, 1957, 1953, 1949, 1940, 1930, 1926
374 THOUSAND OAKS BLVD	2020, 2017, 2014, 2010, 2005, 2002, 2000, 1996, 1995, 1993, 1992, 1986, 1980, 1976, 1975, 1971, 1970, 1968, 1965, 1964, 1961, 1957, 1953, 1949, 1940, 1930, 1926
374 THOUSAND OAKS BLVD	2020, 2017, 2014, 2010, 2005, 2002, 2000, 1996, 1995, 1993, 1992, 1986, 1985, 1976, 1975, 1971, 1970, 1968, 1965, 1964, 1961, 1957, 1953, 1949, 1940, 1930, 1926
375 E THOUSAND OAKS BLVD	2020, 2017, 2014, 2010, 2002, 2000, 1996, 1995, 1993, 1992, 1986, 1985, 1980, 1976, 1975, 1971, 1970, 1968, 1965, 1964, 1961, 1957, 1953, 1949, 1940, 1930, 1926

FINDINGS

Address Researched	Address Not Identified in Research Source
375 MOORPARK RD	2020, 2017, 2014, 2010, 2005, 2002, 2000, 1996, 1995, 1993, 1992, 1986, 1985, 1980, 1976, 1975, 1971, 1970, 1965, 1964, 1961, 1957, 1953, 1949, 1940, 1930, 1926
376 E THOUSAND OAKS BLVD	2020, 2017, 2014, 2010, 2005, 2002, 2000, 1996, 1995, 1993, 1986, 1985, 1980, 1976, 1975, 1971, 1970, 1968, 1965, 1964, 1961, 1957, 1953, 1949, 1940, 1930, 1926
376 E THOUSAND OAKS BLVD	2020, 2017, 2014, 2010, 2005, 2002, 2000, 1996, 1993, 1992, 1986, 1985, 1980, 1976, 1975, 1971, 1970, 1968, 1965, 1964, 1961, 1957, 1953, 1949, 1940, 1930, 1926
376 E THOUSAND OAKS BLVD	2020, 2017, 2014, 2005, 2002, 2000, 1996, 1995, 1993, 1992, 1986, 1985, 1980, 1976, 1975, 1971, 1970, 1968, 1965, 1964, 1961, 1957, 1953, 1949, 1940, 1930, 1926
376 E THOUSAND OAKS BLVD	2017, 2014, 2010, 2005, 2002, 2000, 1996, 1995, 1993, 1992, 1986, 1985, 1980, 1976, 1975, 1971, 1970, 1968, 1965, 1964, 1961, 1957, 1953, 1949, 1940, 1930, 1926
376 E THOUSAND OAKS BLVD	2020, 2017, 2010, 2005, 2002, 2000, 1996, 1995, 1993, 1992, 1986, 1985, 1980, 1976, 1975, 1971, 1970, 1968, 1965, 1964, 1961, 1957, 1953, 1949, 1940, 1930, 1926
376 E THOUSAND OAKS BLVD	2020, 2014, 2010, 2005, 2002, 2000, 1996, 1995, 1993, 1992, 1986, 1985, 1980, 1976, 1975, 1971, 1970, 1968, 1965, 1964, 1961, 1957, 1953, 1949, 1940, 1930, 1926
376 THOUSAND OAK BLVD	2020, 2017, 2014, 2010, 2005, 2002, 2000, 1996, 1995, 1993, 1992, 1986, 1985, 1980, 1976, 1975, 1971, 1968, 1965, 1964, 1961, 1957, 1953, 1949, 1940, 1930, 1926
376 THOUSAND OAKS BLVD	2020, 2017, 2014, 2010, 2005, 2002, 2000, 1996, 1995, 1993, 1992, 1986, 1985, 1980, 1976, 1975, 1971, 1970, 1968, 1965, 1964, 1961, 1957, 1953, 1949, 1940, 1930, 1926
376 THOUSAND OAKS BLVD	2020, 2017, 2014, 2010, 2005, 2002, 2000, 1996, 1995, 1993, 1992, 1986, 1985, 1980, 1976, 1971, 1970, 1968, 1965, 1964, 1961, 1957, 1953, 1949, 1940, 1930, 1926
376 THOUSAND OAKS BLVD	2020, 2017, 2014, 2010, 2005, 2002, 2000, 1996, 1995, 1993, 1992, 1986, 1985, 1976, 1975, 1971, 1970, 1968, 1965, 1964, 1961, 1957, 1953, 1949, 1940, 1930, 1926
376 THOUSAND OAKS BLVD	2020, 2017, 2014, 2010, 2005, 2002, 2000, 1996, 1995, 1992, 1986, 1985, 1980, 1976, 1975, 1971, 1970, 1968, 1965, 1964, 1961, 1957, 1953, 1949, 1940, 1930, 1926
376 THOUSAND OAKS BLVD	2020, 2017, 2014, 2010, 2005, 2002, 2000, 1996, 1995, 1993, 1992, 1985, 1980, 1976, 1975, 1971, 1970, 1968, 1965, 1964, 1961, 1957, 1953, 1949, 1940, 1930, 1926
376 THOUSAND OAKS BLVD	2020, 2017, 2014, 2010, 2005, 2000, 1996, 1995, 1993, 1992, 1986, 1985, 1980, 1976, 1975, 1971, 1970, 1968, 1965, 1964, 1961, 1957, 1953, 1949, 1940, 1930, 1926
378 E THOUSAND OAKS BLVD	2020, 2017, 2014, 2005, 2002, 2000, 1996, 1995, 1993, 1992, 1986, 1985, 1980, 1976, 1975, 1971, 1970, 1968, 1965, 1964, 1961, 1957, 1953, 1949, 1940, 1930, 1926
378 E THOUSAND OAKS BLVD	2017, 2014, 2010, 2005, 2002, 2000, 1996, 1995, 1993, 1992, 1986, 1985, 1980, 1976, 1975, 1971, 1970, 1968, 1965, 1964, 1961, 1957, 1953, 1949, 1940, 1930, 1926

FINDINGS

Address Researched	Address Not Identified in Research Source
378 E THOUSAND OAKS BLVD	2020, 2017, 2014, 2010, 2005, 2002, 2000, 1996, 1993, 1992, 1986, 1985, 1980, 1976, 1975, 1971, 1970, 1968, 1965, 1964, 1961, 1957, 1953, 1949, 1940, 1930, 1926
378 THOUSAND OAKS BLVD	2020, 2017, 2014, 2010, 2005, 2000, 1996, 1995, 1993, 1992, 1986, 1985, 1980, 1976, 1975, 1971, 1970, 1968, 1965, 1964, 1961, 1957, 1953, 1949, 1940, 1930, 1926
38 THOUSAND OAKS BLVD	2020, 2017, 2014, 2010, 2005, 2002, 2000, 1996, 1995, 1993, 1992, 1986, 1985, 1980, 1976, 1975, 1971, 1968, 1965, 1964, 1961, 1957, 1953, 1949, 1940, 1930, 1926
380 E HILLCREST DR	2017, 2014, 2010, 2005, 2002, 2000, 1996, 1995, 1993, 1992, 1986, 1985, 1980, 1976, 1975, 1971, 1970, 1968, 1965, 1964, 1961, 1957, 1953, 1949, 1940, 1930, 1926
380 E HILLCREST DR	2020, 2014, 2010, 2005, 2002, 2000, 1996, 1995, 1993, 1992, 1986, 1985, 1980, 1976, 1975, 1971, 1970, 1968, 1965, 1964, 1961, 1957, 1953, 1949, 1940, 1930, 1926
380 E HILLCREST DR	2020, 2017, 2010, 2005, 2002, 2000, 1996, 1995, 1993, 1992, 1986, 1985, 1980, 1976, 1975, 1971, 1970, 1968, 1965, 1964, 1961, 1957, 1953, 1949, 1940, 1930, 1926
380 E THOUSAND OAKS BLVD	2020, 2014, 2010, 2005, 2002, 2000, 1996, 1995, 1993, 1992, 1986, 1985, 1980, 1976, 1975, 1971, 1970, 1968, 1965, 1964, 1961, 1957, 1953, 1949, 1940, 1930, 1926
380 E THOUSAND OAKS BLVD	2020, 2017, 2010, 2005, 2002, 2000, 1996, 1995, 1993, 1992, 1986, 1985, 1980, 1976, 1975, 1971, 1970, 1968, 1965, 1964, 1961, 1957, 1953, 1949, 1940, 1930, 1926
380 E THOUSAND OAKS BLVD	2017, 2014, 2010, 2005, 2002, 2000, 1996, 1995, 1993, 1992, 1986, 1985, 1980, 1976, 1975, 1971, 1970, 1968, 1965, 1964, 1961, 1957, 1953, 1949, 1940, 1930, 1926
380 E THOUSAND OAKS BLVD	2020, 2017, 2014, 2005, 2002, 2000, 1996, 1995, 1993, 1992, 1986, 1985, 1980, 1976, 1975, 1971, 1970, 1968, 1965, 1964, 1961, 1957, 1953, 1949, 1940, 1930, 1926
380 E THOUSAND OAKS BLVD	2020, 2017, 2014, 2010, 2005, 2002, 2000, 1996, 1995, 1993, 1986, 1985, 1980, 1976, 1975, 1971, 1970, 1968, 1965, 1964, 1961, 1957, 1953, 1949, 1940, 1930, 1926
380 HILLCREST DR	2020, 2017, 2014, 2010, 2005, 2000, 1996, 1995, 1993, 1992, 1986, 1985, 1980, 1976, 1975, 1971, 1970, 1968, 1965, 1964, 1961, 1957, 1953, 1949, 1940, 1930, 1926
380 MOORPARK RD	2020, 2017, 2014, 2010, 2005, 2002, 2000, 1996, 1995, 1993, 1992, 1986, 1985, 1980, 1976, 1975, 1971, 1970, 1965, 1964, 1961, 1957, 1953, 1949, 1940, 1930, 1926
380 MOORPARK RD	2020, 2017, 2014, 2010, 2005, 2002, 2000, 1996, 1995, 1993, 1992, 1986, 1985, 1980, 1976, 1975, 1971, 1970, 1968, 1965, 1964, 1957, 1953, 1949, 1940, 1930, 1926
380 THOUSAND OAKS BLVD	2020, 2017, 2014, 2010, 2005, 2002, 2000, 1996, 1995, 1993, 1992, 1986, 1985, 1980, 1976, 1971, 1970, 1968, 1965, 1964, 1961, 1957, 1953, 1949, 1940, 1930, 1926
380 THOUSAND OAKS BLVD	2020, 2017, 2014, 2010, 2005, 2002, 2000, 1996, 1995, 1993, 1992, 1986, 1985, 1976, 1975, 1971, 1970, 1968, 1965, 1964, 1961, 1957, 1953, 1949, 1940, 1930, 1926

FINDINGS

Address Researched	Address Not Identified in Research Source
380 THOUSAND OAKS BLVD	2020, 2017, 2014, 2010, 2005, 2002, 2000, 1996, 1995, 1993, 1992, 1986, 1980, 1976, 1975, 1971, 1970, 1968, 1965, 1964, 1961, 1957, 1953, 1949, 1940, 1930, 1926
380 THOUSAND OAKS BLVD	2020, 2017, 2014, 2010, 2005, 2002, 2000, 1996, 1995, 1993, 1992, 1985, 1980, 1976, 1975, 1971, 1970, 1968, 1965, 1964, 1961, 1957, 1953, 1949, 1940, 1930, 1926
380 THOUSAND OAKS BLVD	2020, 2017, 2014, 2010, 2005, 2002, 2000, 1996, 1995, 1992, 1986, 1985, 1980, 1976, 1975, 1971, 1970, 1968, 1965, 1964, 1961, 1957, 1953, 1949, 1940, 1930, 1926
380 THOUSAND OAKS BLVD	2020, 2017, 2014, 2010, 2005, 2000, 1996, 1995, 1993, 1992, 1986, 1985, 1980, 1976, 1975, 1971, 1970, 1968, 1965, 1964, 1961, 1957, 1953, 1949, 1940, 1930, 1926
382 E HILLCREST DR	2020, 2014, 2010, 2005, 2002, 2000, 1996, 1995, 1993, 1992, 1986, 1985, 1980, 1976, 1975, 1971, 1970, 1968, 1965, 1964, 1961, 1957, 1953, 1949, 1940, 1930, 1926
382 E HILLCREST DR	2020, 2017, 2010, 2005, 2002, 2000, 1996, 1995, 1993, 1992, 1986, 1985, 1980, 1976, 1975, 1971, 1970, 1968, 1965, 1964, 1961, 1957, 1953, 1949, 1940, 1930, 1926
382 E THOUSAND OAKS BLVD	2020, 2017, 2014, 2010, 2005, 2002, 2000, 1996, 1993, 1992, 1986, 1985, 1980, 1976, 1975, 1971, 1970, 1968, 1965, 1964, 1961, 1957, 1953, 1949, 1940, 1930, 1926
382 E THOUSAND OAKS BLVD	2020, 2017, 2014, 2010, 2005, 2002, 2000, 1996, 1995, 1993, 1986, 1985, 1980, 1976, 1975, 1971, 1970, 1968, 1965, 1964, 1961, 1957, 1953, 1949, 1940, 1930, 1926
382 E THOUSND OKS BL	2020, 2017, 2014, 2010, 2005, 2002, 1996, 1995, 1993, 1992, 1986, 1985, 1980, 1976, 1975, 1971, 1970, 1968, 1965, 1964, 1961, 1957, 1953, 1949, 1940, 1930, 1926
382 MOORPARK RD	2020, 2017, 2014, 2010, 2005, 2002, 2000, 1996, 1995, 1993, 1992, 1985, 1980, 1976, 1975, 1971, 1970, 1968, 1965, 1964, 1961, 1957, 1953, 1949, 1940, 1930, 1926
382 MOORPARK RD	2020, 2017, 2014, 2010, 2005, 2002, 2000, 1996, 1995, 1993, 1992, 1986, 1980, 1976, 1975, 1971, 1970, 1968, 1965, 1964, 1961, 1957, 1953, 1949, 1940, 1930, 1926
382 MOORPARK RD	2020, 2017, 2014, 2010, 2005, 2002, 2000, 1996, 1995, 1992, 1986, 1985, 1980, 1976, 1975, 1971, 1970, 1968, 1965, 1964, 1961, 1957, 1953, 1949, 1940, 1930, 1926
382 MOORPARK RD	2020, 2017, 2014, 2010, 2005, 2002, 2000, 1996, 1995, 1993, 1992, 1986, 1985, 1980, 1976, 1971, 1970, 1968, 1965, 1964, 1961, 1957, 1953, 1949, 1940, 1930, 1926
382 MOORPARK RD	2020, 2017, 2014, 2010, 2005, 2002, 2000, 1996, 1995, 1993, 1992, 1986, 1985, 1980, 1976, 1975, 1971, 1968, 1965, 1964, 1961, 1957, 1953, 1949, 1940, 1930, 1926
382 N MOORPARK RD	2020, 2017, 2014, 2010, 2005, 2002, 2000, 1996, 1993, 1992, 1986, 1985, 1980, 1976, 1975, 1971, 1970, 1968, 1965, 1964, 1961, 1957, 1953, 1949, 1940, 1930, 1926
382 N MOORPARK RD	2020, 2017, 2014, 2010, 2005, 2002, 2000, 1996, 1995, 1993, 1986, 1985, 1980, 1976, 1975, 1971, 1970, 1968, 1965, 1964, 1961, 1957, 1953, 1949, 1940, 1930, 1926

FINDINGS

Address Researched	Address Not Identified in Research Source
382 THOUSAND OAKS BLVD	2020, 2017, 2014, 2010, 2005, 2002, 2000, 1996, 1995, 1993, 1992, 1985, 1980, 1976, 1975, 1971, 1970, 1968, 1965, 1964, 1961, 1957, 1953, 1949, 1940, 1930, 1926
382 THOUSAND OAKS BLVD	2020, 2017, 2014, 2010, 2005, 2002, 2000, 1996, 1995, 1992, 1986, 1985, 1980, 1976, 1975, 1971, 1970, 1968, 1965, 1964, 1961, 1957, 1953, 1949, 1940, 1930, 1926
382 THOUSAND OAKS BLVD	2020, 2017, 2014, 2010, 2005, 2002, 2000, 1996, 1995, 1993, 1992, 1986, 1985, 1980, 1976, 1971, 1970, 1968, 1965, 1964, 1961, 1957, 1953, 1949, 1940, 1930, 1926
382 THOUSAND OAKS BLVD	2020, 2017, 2014, 2010, 2005, 2002, 2000, 1996, 1995, 1993, 1992, 1986, 1980, 1976, 1975, 1971, 1970, 1968, 1965, 1964, 1961, 1957, 1953, 1949, 1940, 1930, 1926
382 THOUSAND OAKS BLVD	2020, 2017, 2014, 2010, 2005, 2000, 1996, 1995, 1993, 1992, 1986, 1985, 1980, 1976, 1975, 1971, 1970, 1968, 1965, 1964, 1961, 1957, 1953, 1949, 1940, 1930, 1926
382 THOUSND OKS	2020, 2017, 2014, 2010, 2005, 2002, 2000, 1996, 1995, 1992, 1986, 1985, 1980, 1976, 1975, 1971, 1970, 1968, 1965, 1964, 1961, 1957, 1953, 1949, 1940, 1930, 1926
384 E THOUSAND OAKS BLVD	2020, 2017, 2014, 2010, 2005, 2002, 2000, 1996, 1993, 1992, 1986, 1985, 1980, 1976, 1975, 1971, 1970, 1968, 1965, 1964, 1961, 1957, 1953, 1949, 1940, 1930, 1926
384 E THOUSAND OAKS BLVD	2020, 2017, 2014, 2010, 2005, 2002, 2000, 1996, 1995, 1993, 1986, 1985, 1980, 1976, 1975, 1971, 1970, 1968, 1965, 1964, 1961, 1957, 1953, 1949, 1940, 1930, 1926
384 THOUSAND OAKS BLVD	2020, 2017, 2014, 2010, 2005, 2002, 2000, 1996, 1995, 1993, 1992, 1985, 1980, 1976, 1975, 1971, 1970, 1968, 1965, 1964, 1961, 1957, 1953, 1949, 1940, 1930, 1926
384 THOUSAND OAKS BLVD	2020, 2017, 2014, 2010, 2005, 2002, 2000, 1996, 1995, 1992, 1986, 1985, 1980, 1976, 1975, 1971, 1970, 1968, 1965, 1964, 1961, 1957, 1953, 1949, 1940, 1930, 1926
384 THOUSAND OAKS BLVD	2020, 2017, 2014, 2010, 2005, 2002, 2000, 1996, 1995, 1993, 1992, 1986, 1980, 1976, 1975, 1971, 1970, 1968, 1965, 1964, 1961, 1957, 1953, 1949, 1940, 1930, 1926
384 THOUSAND OAKS BLVD	2020, 2017, 2014, 2010, 2005, 2002, 2000, 1996, 1995, 1993, 1992, 1986, 1985, 1976, 1975, 1971, 1970, 1968, 1965, 1964, 1961, 1957, 1953, 1949, 1940, 1930, 1926
384 THOUSAND OAKS BLVD	2020, 2017, 2014, 2010, 2005, 2002, 2000, 1996, 1995, 1993, 1992, 1986, 1985, 1980, 1976, 1971, 1970, 1968, 1965, 1964, 1961, 1957, 1953, 1949, 1940, 1930, 1926
384 THOUSAND OAKS BLVD	2020, 2017, 2014, 2010, 2005, 2002, 2000, 1996, 1995, 1993, 1992, 1986, 1985, 1980, 1976, 1975, 1971, 1968, 1965, 1964, 1961, 1957, 1953, 1949, 1940, 1930, 1926
384 THOUSAND OAKS BLVD	2020, 2017, 2014, 2010, 2005, 2000, 1996, 1995, 1993, 1992, 1986, 1985, 1980, 1976, 1975, 1971, 1970, 1968, 1965, 1964, 1961, 1957, 1953, 1949, 1940, 1930, 1926
385 HILLCREST DR	2020, 2017, 2014, 2010, 2005, 2000, 1996, 1995, 1993, 1992, 1986, 1985, 1980, 1976, 1975, 1971, 1970, 1968, 1965, 1964, 1961, 1957, 1953, 1949, 1940, 1930, 1926

FINDINGS

Address Researched	Address Not Identified in Research Source
386 E HILLCREST DR	2020, 2017, 2014, 2010, 2005, 2002, 2000, 1996, 1993, 1992, 1986, 1985, 1980, 1976, 1975, 1971, 1970, 1968, 1965, 1964, 1961, 1957, 1953, 1949, 1940, 1930, 1926
386 E THOUSND OKS BL	2020, 2017, 2014, 2010, 2005, 2002, 1996, 1995, 1993, 1992, 1986, 1985, 1980, 1976, 1975, 1971, 1970, 1968, 1965, 1964, 1961, 1957, 1953, 1949, 1940, 1930, 1926
386 MOORPARK RD	2020, 2017, 2014, 2010, 2005, 2002, 2000, 1996, 1995, 1993, 1992, 1986, 1985, 1980, 1976, 1975, 1971, 1968, 1965, 1964, 1961, 1957, 1953, 1949, 1940, 1930, 1926
386 MOORPARK RD	2020, 2017, 2014, 2010, 2005, 2002, 2000, 1996, 1995, 1993, 1992, 1986, 1985, 1980, 1976, 1971, 1970, 1968, 1965, 1964, 1961, 1957, 1953, 1949, 1940, 1930, 1926
386 MOORPARK RD	2020, 2017, 2014, 2010, 2005, 2002, 2000, 1996, 1995, 1993, 1992, 1986, 1985, 1976, 1975, 1971, 1970, 1968, 1965, 1964, 1961, 1957, 1953, 1949, 1940, 1930, 1926
386 MOORPARK RD	2020, 2017, 2014, 2010, 2005, 2002, 2000, 1996, 1995, 1992, 1986, 1985, 1980, 1976, 1975, 1971, 1970, 1968, 1965, 1964, 1961, 1957, 1953, 1949, 1940, 1930, 1926
386 MOORPARK RD	2020, 2017, 2014, 2010, 2005, 2002, 2000, 1996, 1995, 1993, 1992, 1986, 1980, 1976, 1975, 1971, 1970, 1968, 1965, 1964, 1961, 1957, 1953, 1949, 1940, 1930, 1926
386 MOORPARK RD	2020, 2017, 2014, 2010, 2005, 2002, 2000, 1996, 1995, 1993, 1992, 1985, 1980, 1976, 1975, 1971, 1970, 1968, 1965, 1964, 1961, 1957, 1953, 1949, 1940, 1930, 1926
386 N MOORPARK RD	2020, 2017, 2014, 2010, 2005, 2002, 2000, 1996, 1995, 1993, 1986, 1985, 1980, 1976, 1975, 1971, 1970, 1968, 1965, 1964, 1961, 1957, 1953, 1949, 1940, 1930, 1926
386 N MOORPARK RD	2020, 2017, 2014, 2010, 2005, 2002, 2000, 1996, 1993, 1992, 1986, 1985, 1980, 1976, 1975, 1971, 1970, 1968, 1965, 1964, 1961, 1957, 1953, 1949, 1940, 1930, 1926
386 THOUSAND OAKS BLVD	2020, 2017, 2014, 2010, 2005, 2002, 2000, 1996, 1995, 1993, 1992, 1986, 1985, 1976, 1975, 1971, 1970, 1968, 1965, 1964, 1961, 1957, 1953, 1949, 1940, 1930, 1926
386 THOUSAND OAKS BLVD	2020, 2017, 2014, 2010, 2005, 2002, 2000, 1996, 1995, 1993, 1992, 1986, 1985, 1980, 1976, 1975, 1971, 1968, 1965, 1964, 1961, 1957, 1953, 1949, 1940, 1930, 1926
386 THOUSAND OAKS BLVD	2020, 2017, 2014, 2010, 2005, 2002, 2000, 1996, 1995, 1993, 1992, 1986, 1985, 1980, 1976, 1971, 1970, 1968, 1965, 1964, 1961, 1957, 1953, 1949, 1940, 1930, 1926
386 THOUSAND OAKS BLVD	2020, 2017, 2014, 2010, 2005, 2000, 1996, 1995, 1993, 1992, 1986, 1985, 1980, 1976, 1975, 1971, 1970, 1968, 1965, 1964, 1961, 1957, 1953, 1949, 1940, 1930, 1926
388 E THOUSAND OAKS BLVD	2020, 2017, 2014, 2010, 2002, 2000, 1996, 1995, 1993, 1992, 1986, 1985, 1980, 1976, 1975, 1971, 1970, 1968, 1965, 1964, 1961, 1957, 1953, 1949, 1940, 1930, 1926
388 E THOUSAND OAKS BLVD	2020, 2017, 2014, 2010, 2005, 2002, 2000, 1996, 1993, 1992, 1986, 1985, 1980, 1976, 1975, 1971, 1970, 1968, 1965, 1964, 1961, 1957, 1953, 1949, 1940, 1930, 1926

FINDINGS

Address Researched	Address Not Identified in Research Source
388 E THOUSAND OAKS BLVD	2020, 2017, 2014, 2010, 2005, 2002, 2000, 1996, 1995, 1993, 1986, 1985, 1980, 1976, 1975, 1971, 1970, 1968, 1965, 1964, 1961, 1957, 1953, 1949, 1940, 1930, 1926
388 E THOUSND OKS BL	2020, 2017, 2014, 2010, 2005, 2002, 1996, 1995, 1993, 1992, 1986, 1985, 1980, 1976, 1975, 1971, 1970, 1968, 1965, 1964, 1961, 1957, 1953, 1949, 1940, 1930, 1926
388 MOORPARK RD	2020, 2017, 2014, 2010, 2005, 2002, 2000, 1996, 1995, 1992, 1986, 1985, 1980, 1976, 1975, 1971, 1970, 1968, 1965, 1964, 1961, 1957, 1953, 1949, 1940, 1930, 1926
388 MOORPARK RD	2020, 2017, 2014, 2010, 2005, 2002, 2000, 1996, 1995, 1993, 1992, 1986, 1985, 1980, 1976, 1975, 1971, 1968, 1965, 1964, 1961, 1957, 1953, 1949, 1940, 1930, 1926
388 MOORPARK RD	2020, 2017, 2014, 2010, 2005, 2002, 2000, 1996, 1995, 1993, 1992, 1986, 1985, 1980, 1976, 1971, 1970, 1968, 1965, 1964, 1961, 1957, 1953, 1949, 1940, 1930, 1926
388 MOORPARK RD	2020, 2017, 2014, 2010, 2005, 2002, 2000, 1996, 1995, 1993, 1992, 1986, 1985, 1976, 1975, 1971, 1970, 1968, 1965, 1964, 1961, 1957, 1953, 1949, 1940, 1930, 1926
388 N MOORPARK RD	2020, 2017, 2014, 2010, 2005, 2002, 2000, 1996, 1995, 1993, 1986, 1985, 1980, 1976, 1975, 1971, 1970, 1968, 1965, 1964, 1961, 1957, 1953, 1949, 1940, 1930, 1926
388 THOUSAND OAKS BLVD	2020, 2017, 2014, 2010, 2005, 2002, 2000, 1996, 1995, 1993, 1992, 1985, 1980, 1976, 1975, 1971, 1970, 1968, 1965, 1964, 1961, 1957, 1953, 1949, 1940, 1930, 1926
388 THOUSAND OAKS BLVD	2020, 2017, 2014, 2010, 2005, 2002, 2000, 1996, 1995, 1992, 1986, 1985, 1980, 1976, 1975, 1971, 1970, 1968, 1965, 1964, 1961, 1957, 1953, 1949, 1940, 1930, 1926
388 THOUSAND OAKS BLVD	2020, 2017, 2014, 2010, 2005, 2002, 2000, 1996, 1995, 1993, 1992, 1986, 1980, 1976, 1975, 1971, 1970, 1968, 1965, 1964, 1961, 1957, 1953, 1949, 1940, 1930, 1926
388 THOUSAND OAKS BLVD	2020, 2017, 2014, 2010, 2005, 2002, 2000, 1996, 1995, 1993, 1992, 1986, 1985, 1976, 1975, 1971, 1970, 1968, 1965, 1964, 1961, 1957, 1953, 1949, 1940, 1930, 1926
388 THOUSAND OAKS BLVD	2020, 2017, 2014, 2010, 2005, 2002, 2000, 1996, 1995, 1993, 1992, 1986, 1985, 1980, 1976, 1975, 1971, 1968, 1965, 1964, 1961, 1957, 1953, 1949, 1940, 1930, 1926
388 THOUSAND OAKS BLVD	2020, 2017, 2014, 2010, 2005, 2002, 2000, 1996, 1995, 1993, 1992, 1986, 1985, 1980, 1976, 1971, 1970, 1968, 1965, 1964, 1961, 1957, 1953, 1949, 1940, 1930, 1926
388 THOUSAND OAKS BLVD	2020, 2017, 2014, 2010, 2005, 2000, 1996, 1995, 1993, 1992, 1986, 1985, 1980, 1976, 1975, 1971, 1970, 1968, 1965, 1964, 1961, 1957, 1953, 1949, 1940, 1930, 1926
389 E THOUSAND OAKS BLVD	2020, 2017, 2014, 2010, 2002, 2000, 1996, 1995, 1993, 1992, 1986, 1985, 1980, 1976, 1975, 1971, 1970, 1968, 1965, 1964, 1961, 1957, 1953, 1949, 1940, 1930, 1926
389 E THOUSAND OAKS BLVD	2020, 2017, 2014, 2005, 2002, 2000, 1996, 1995, 1993, 1992, 1986, 1985, 1980, 1976, 1975, 1971, 1970, 1968, 1965, 1964, 1961, 1957, 1953, 1949, 1940, 1930, 1926

FINDINGS

Address Researched	Address Not Identified in Research Source
389 E THOUSAND OAKS BLVD	2020, 2014, 2010, 2005, 2002, 2000, 1996, 1995, 1993, 1992, 1986, 1985, 1980, 1976, 1975, 1971, 1970, 1968, 1965, 1964, 1961, 1957, 1953, 1949, 1940, 1930, 1926
389 E THOUSAND OAKS BLVD	2020, 2017, 2010, 2005, 2002, 2000, 1996, 1995, 1993, 1992, 1986, 1985, 1980, 1976, 1975, 1971, 1970, 1968, 1965, 1964, 1961, 1957, 1953, 1949, 1940, 1930, 1926
389 E THOUSAND OAKS BLVD	2017, 2014, 2010, 2005, 2002, 2000, 1996, 1995, 1993, 1992, 1986, 1985, 1980, 1976, 1975, 1971, 1970, 1968, 1965, 1964, 1961, 1957, 1953, 1949, 1940, 1930, 1926
389 E THOUSAND OAKS BLVD	2020, 2017, 2014, 2010, 2005, 2002, 2000, 1996, 1993, 1992, 1986, 1985, 1980, 1976, 1975, 1971, 1970, 1968, 1965, 1964, 1961, 1957, 1953, 1949, 1940, 1930, 1926
389 E THOUSAND OAKS BLVD	2020, 2017, 2014, 2010, 2005, 2002, 2000, 1996, 1995, 1993, 1986, 1985, 1980, 1976, 1975, 1971, 1970, 1968, 1965, 1964, 1961, 1957, 1953, 1949, 1940, 1930, 1926
389 E THOUSND OKS BL	2020, 2017, 2014, 2010, 2005, 2002, 1996, 1995, 1993, 1992, 1986, 1985, 1980, 1976, 1975, 1971, 1970, 1968, 1965, 1964, 1961, 1957, 1953, 1949, 1940, 1930, 1926
389 THOUSAND OAKS	2020, 2017, 2014, 2010, 2005, 2002, 2000, 1996, 1995, 1993, 1992, 1986, 1985, 1980, 1976, 1975, 1971, 1968, 1965, 1964, 1961, 1957, 1953, 1949, 1940, 1930, 1926
389 THOUSAND OAKS B 1	2020, 2017, 2014, 2010, 2005, 2002, 2000, 1996, 1995, 1993, 1992, 1986, 1985, 1980, 1976, 1975, 1971, 1970, 1968, 1965, 1961, 1957, 1953, 1949, 1940, 1930, 1926
389 THOUSAND OAKS BLVD	2020, 2017, 2014, 2010, 2005, 2002, 2000, 1996, 1995, 1993, 1992, 1986, 1985, 1980, 1976, 1975, 1971, 1970, 1968, 1965, 1961, 1957, 1953, 1949, 1940, 1930, 1926
389 THOUSAND OAKS BLVD	2020, 2017, 2014, 2010, 2005, 2000, 1996, 1995, 1993, 1992, 1986, 1985, 1980, 1976, 1975, 1971, 1970, 1968, 1965, 1964, 1961, 1957, 1953, 1949, 1940, 1930, 1926
389 THOUSAND OAKS BLVD	2020, 2017, 2014, 2010, 2005, 2002, 2000, 1996, 1995, 1993, 1992, 1985, 1980, 1976, 1975, 1971, 1970, 1968, 1965, 1964, 1961, 1957, 1953, 1949, 1940, 1930, 1926
389 THOUSAND OAKS BLVD	2020, 2017, 2014, 2010, 2005, 2002, 2000, 1996, 1995, 1992, 1986, 1985, 1980, 1976, 1975, 1971, 1970, 1968, 1965, 1964, 1961, 1957, 1953, 1949, 1940, 1930, 1926
389 THOUSAND OAKS BLVD	2020, 2017, 2014, 2010, 2005, 2002, 2000, 1996, 1995, 1993, 1992, 1986, 1985, 1980, 1976, 1971, 1970, 1968, 1965, 1964, 1961, 1957, 1953, 1949, 1940, 1930, 1926
389 THOUSAND OAKS BLVD	2020, 2017, 2014, 2010, 2005, 2002, 2000, 1996, 1995, 1993, 1992, 1986, 1985, 1980, 1976, 1975, 1971, 1968, 1965, 1964, 1961, 1957, 1953, 1949, 1940, 1930, 1926
389 THOUSAND OAKS BLVD	2020, 2017, 2014, 2010, 2005, 2002, 2000, 1996, 1995, 1993, 1992, 1986, 1985, 1976, 1975, 1971, 1970, 1968, 1965, 1964, 1961, 1957, 1953, 1949, 1940, 1930, 1926
389 THOUSAND OAKS BLVD	2020, 2017, 2014, 2010, 2005, 2002, 2000, 1996, 1995, 1993, 1992, 1986, 1980, 1976, 1975, 1971, 1970, 1968, 1965, 1964, 1961, 1957, 1953, 1949, 1940, 1930, 1926

FINDINGS

Address Researched	Address Not Identified in Research Source
390 MOORPARK RD	2020, 2017, 2014, 2010, 2005, 2002, 2000, 1996, 1995, 1993, 1992, 1986, 1985, 1976, 1975, 1971, 1970, 1968, 1965, 1964, 1961, 1957, 1953, 1949, 1940, 1930, 1926
390 MOORPARK RD	2020, 2017, 2014, 2010, 2005, 2002, 2000, 1996, 1995, 1993, 1992, 1986, 1985, 1980, 1976, 1971, 1970, 1968, 1965, 1964, 1961, 1957, 1953, 1949, 1940, 1930, 1926
390 MOORPARK RD	2020, 2017, 2014, 2010, 2005, 2000, 1996, 1995, 1993, 1992, 1986, 1985, 1980, 1976, 1975, 1971, 1970, 1968, 1965, 1964, 1961, 1957, 1953, 1949, 1940, 1930, 1926
390 N MOORPARK RD	2020, 2017, 2014, 2010, 2002, 2000, 1996, 1995, 1993, 1992, 1986, 1985, 1980, 1976, 1975, 1971, 1970, 1968, 1965, 1964, 1961, 1957, 1953, 1949, 1940, 1930, 1926
390 N MOORPARK RD	2017, 2014, 2010, 2005, 2002, 2000, 1996, 1995, 1993, 1992, 1986, 1985, 1980, 1976, 1975, 1971, 1970, 1968, 1965, 1964, 1961, 1957, 1953, 1949, 1940, 1930, 1926
390 N MOORPARK RD	2020, 2014, 2010, 2005, 2002, 2000, 1996, 1995, 1993, 1992, 1986, 1985, 1980, 1976, 1975, 1971, 1970, 1968, 1965, 1964, 1961, 1957, 1953, 1949, 1940, 1930, 1926
390 N MOORPARK RD	2020, 2017, 2014, 2005, 2002, 2000, 1996, 1995, 1993, 1992, 1986, 1985, 1980, 1976, 1975, 1971, 1970, 1968, 1965, 1964, 1961, 1957, 1953, 1949, 1940, 1930, 1926
390 N MOORPARK RD	2020, 2017, 2010, 2005, 2002, 2000, 1996, 1995, 1993, 1992, 1986, 1985, 1980, 1976, 1975, 1971, 1970, 1968, 1965, 1964, 1961, 1957, 1953, 1949, 1940, 1930, 1926
392 MOORPARK RD	2020, 2017, 2014, 2010, 2005, 2000, 1996, 1995, 1993, 1992, 1986, 1985, 1980, 1976, 1975, 1971, 1970, 1968, 1965, 1964, 1961, 1957, 1953, 1949, 1940, 1930, 1926
392 MOORPARK RD	2020, 2017, 2014, 2010, 2005, 2002, 2000, 1996, 1995, 1993, 1992, 1986, 1985, 1980, 1976, 1971, 1970, 1968, 1965, 1964, 1961, 1957, 1953, 1949, 1940, 1930, 1926
392 MOORPARK RD	2020, 2017, 2014, 2010, 2005, 2002, 2000, 1996, 1995, 1993, 1992, 1986, 1985, 1980, 1976, 1975, 1971, 1968, 1965, 1964, 1961, 1957, 1953, 1949, 1940, 1930, 1926
392 N MOORPARK RD	2020, 2017, 2014, 2010, 2002, 2000, 1996, 1995, 1993, 1992, 1986, 1985, 1980, 1976, 1975, 1971, 1970, 1968, 1965, 1964, 1961, 1957, 1953, 1949, 1940, 1930, 1926
393 E THOUSAND OAKS BLVD	2020, 2017, 2014, 2010, 2005, 2002, 1996, 1995, 1993, 1992, 1986, 1985, 1980, 1976, 1975, 1971, 1970, 1968, 1965, 1964, 1961, 1957, 1953, 1949, 1940, 1930, 1926
394 MOORPARK RD	2020, 2017, 2014, 2010, 2005, 2000, 1996, 1995, 1993, 1992, 1986, 1985, 1980, 1976, 1975, 1971, 1970, 1968, 1965, 1964, 1961, 1957, 1953, 1949, 1940, 1930, 1926
394 MOORPARK RD	2020, 2017, 2014, 2010, 2005, 2002, 2000, 1996, 1995, 1993, 1992, 1986, 1985, 1980, 1976, 1971, 1970, 1968, 1965, 1964, 1961, 1957, 1953, 1949, 1940, 1930, 1926
394 N MOORPARK RD	2020, 2017, 2014, 2010, 2002, 2000, 1996, 1995, 1993, 1992, 1986, 1985, 1980, 1976, 1975, 1971, 1970, 1968, 1965, 1964, 1961, 1957, 1953, 1949, 1940, 1930, 1926

FINDINGS

Address Researched	Address Not Identified in Research Source
394 N MOORPARK RD	2020, 2017, 2014, 2010, 2005, 2002, 1996, 1995, 1993, 1992, 1986, 1985, 1980, 1976, 1975, 1971, 1970, 1968, 1965, 1964, 1961, 1957, 1953, 1949, 1940, 1930, 1926
394 N MOORPARK RD	2020, 2017, 2010, 2005, 2002, 2000, 1996, 1995, 1993, 1992, 1986, 1985, 1980, 1976, 1975, 1971, 1970, 1968, 1965, 1964, 1961, 1957, 1953, 1949, 1940, 1930, 1926
394 N MOORPARK RD	2020, 2017, 2014, 2005, 2002, 2000, 1996, 1995, 1993, 1992, 1986, 1985, 1980, 1976, 1975, 1971, 1970, 1968, 1965, 1964, 1961, 1957, 1953, 1949, 1940, 1930, 1926
394 N MOORPARK RD	2020, 2014, 2010, 2005, 2002, 2000, 1996, 1995, 1993, 1992, 1986, 1985, 1980, 1976, 1975, 1971, 1970, 1968, 1965, 1964, 1961, 1957, 1953, 1949, 1940, 1930, 1926
394 N MOORPARK RD	2017, 2014, 2010, 2005, 2002, 2000, 1996, 1995, 1993, 1992, 1986, 1985, 1980, 1976, 1975, 1971, 1970, 1968, 1965, 1964, 1961, 1957, 1953, 1949, 1940, 1930, 1926
395 HILLCREST DR	2020, 2017, 2014, 2010, 2005, 2000, 1996, 1995, 1993, 1992, 1986, 1985, 1980, 1976, 1975, 1971, 1970, 1968, 1965, 1964, 1961, 1957, 1953, 1949, 1940, 1930, 1926
396 MOORPARK RD	2020, 2017, 2014, 2010, 2005, 2000, 1996, 1995, 1993, 1992, 1986, 1985, 1980, 1976, 1975, 1971, 1970, 1968, 1965, 1964, 1961, 1957, 1953, 1949, 1940, 1930, 1926
396 MOORPARK RD	2020, 2017, 2014, 2010, 2005, 2002, 2000, 1996, 1995, 1993, 1992, 1986, 1985, 1980, 1976, 1971, 1970, 1968, 1965, 1964, 1961, 1957, 1953, 1949, 1940, 1930, 1926
396 MOORPARK RD	2020, 2017, 2014, 2010, 2005, 2002, 2000, 1996, 1995, 1993, 1992, 1986, 1985, 1976, 1975, 1971, 1970, 1968, 1965, 1964, 1961, 1957, 1953, 1949, 1940, 1930, 1926
396 MOORPARK RD	2020, 2017, 2014, 2010, 2005, 2002, 2000, 1996, 1995, 1993, 1992, 1986, 1985, 1980, 1976, 1975, 1971, 1970, 1965, 1964, 1961, 1957, 1953, 1949, 1940, 1930, 1926
396 MOORPARK RD	2020, 2017, 2014, 2010, 2005, 2002, 2000, 1996, 1995, 1992, 1986, 1985, 1980, 1976, 1975, 1971, 1970, 1968, 1965, 1964, 1961, 1957, 1953, 1949, 1940, 1930, 1926
396 MOORPARK RD	2020, 2017, 2014, 2010, 2005, 2002, 2000, 1996, 1995, 1993, 1992, 1986, 1980, 1976, 1975, 1971, 1970, 1968, 1965, 1964, 1961, 1957, 1953, 1949, 1940, 1930, 1926
396 MOORPARK RD	2020, 2017, 2014, 2010, 2005, 2002, 2000, 1996, 1995, 1993, 1992, 1985, 1980, 1976, 1975, 1971, 1970, 1968, 1965, 1964, 1961, 1957, 1953, 1949, 1940, 1930, 1926
396 N MOORPARK RD	2020, 2017, 2014, 2010, 2005, 2002, 2000, 1996, 1995, 1993, 1986, 1985, 1980, 1976, 1975, 1971, 1970, 1968, 1965, 1964, 1961, 1957, 1953, 1949, 1940, 1930, 1926
396 N MOORPARK RD	2020, 2017, 2014, 2010, 2002, 2000, 1996, 1995, 1993, 1992, 1986, 1985, 1980, 1976, 1975, 1971, 1970, 1968, 1965, 1964, 1961, 1957, 1953, 1949, 1940, 1930, 1926
396 N MOORPARK RD	2020, 2017, 2014, 2010, 2005, 2002, 1996, 1995, 1993, 1992, 1986, 1985, 1980, 1976, 1975, 1971, 1970, 1968, 1965, 1964, 1961, 1957, 1953, 1949, 1940, 1930, 1926

FINDINGS

Address Researched	Address Not Identified in Research Source
396 N MOORPARK RD	2017, 2014, 2010, 2005, 2002, 2000, 1996, 1995, 1993, 1992, 1986, 1985, 1980, 1976, 1975, 1971, 1970, 1968, 1965, 1964, 1961, 1957, 1953, 1949, 1940, 1930, 1926
396 N MOORPARK RD	2020, 2014, 2010, 2005, 2002, 2000, 1996, 1995, 1993, 1992, 1986, 1985, 1980, 1976, 1975, 1971, 1970, 1968, 1965, 1964, 1961, 1957, 1953, 1949, 1940, 1930, 1926
396 N MOORPARK RD	2020, 2017, 2014, 2005, 2002, 2000, 1996, 1995, 1993, 1992, 1986, 1985, 1980, 1976, 1975, 1971, 1970, 1968, 1965, 1964, 1961, 1957, 1953, 1949, 1940, 1930, 1926
396 N MOORPARK RD	2020, 2017, 2010, 2005, 2002, 2000, 1996, 1995, 1993, 1992, 1986, 1985, 1980, 1976, 1975, 1971, 1970, 1968, 1965, 1964, 1961, 1957, 1953, 1949, 1940, 1930, 1926
397 N MOORPARK RD	2017, 2014, 2010, 2005, 2002, 2000, 1996, 1995, 1993, 1992, 1986, 1985, 1980, 1976, 1975, 1971, 1970, 1968, 1965, 1964, 1961, 1957, 1953, 1949, 1940, 1930, 1926
398 MOORPARK RD	2020, 2017, 2014, 2010, 2005, 2000, 1996, 1995, 1993, 1992, 1986, 1985, 1980, 1976, 1975, 1971, 1970, 1968, 1965, 1964, 1961, 1957, 1953, 1949, 1940, 1930, 1926
398 MOORPARK RD	2020, 2017, 2014, 2010, 2005, 2002, 2000, 1996, 1995, 1993, 1992, 1985, 1980, 1976, 1975, 1971, 1970, 1968, 1965, 1964, 1961, 1957, 1953, 1949, 1940, 1930, 1926
398 MOORPARK RD	2020, 2017, 2014, 2010, 2005, 2002, 2000, 1996, 1995, 1993, 1992, 1986, 1980, 1976, 1975, 1971, 1970, 1968, 1965, 1964, 1961, 1957, 1953, 1949, 1940, 1930, 1926
398 MOORPARK RD	2020, 2017, 2014, 2010, 2005, 2002, 2000, 1996, 1995, 1993, 1992, 1986, 1985, 1980, 1976, 1975, 1971, 1968, 1965, 1964, 1961, 1957, 1953, 1949, 1940, 1930, 1926
398 MOORPARK RD	2020, 2017, 2014, 2010, 2005, 2002, 2000, 1996, 1995, 1993, 1992, 1986, 1985, 1976, 1975, 1971, 1970, 1968, 1965, 1964, 1961, 1957, 1953, 1949, 1940, 1930, 1926
398 MOORPARK RD	2020, 2017, 2014, 2010, 2005, 2002, 2000, 1996, 1995, 1993, 1992, 1986, 1985, 1980, 1976, 1971, 1970, 1968, 1965, 1964, 1961, 1957, 1953, 1949, 1940, 1930, 1926
398 N MOORPARK RD	2020, 2017, 2014, 2010, 2002, 2000, 1996, 1995, 1993, 1992, 1986, 1985, 1980, 1976, 1975, 1971, 1970, 1968, 1965, 1964, 1961, 1957, 1953, 1949, 1940, 1930, 1926
398 N MOORPARK RD	2017, 2014, 2010, 2005, 2002, 2000, 1996, 1995, 1993, 1992, 1986, 1985, 1980, 1976, 1975, 1971, 1970, 1968, 1965, 1964, 1961, 1957, 1953, 1949, 1940, 1930, 1926
398 N MOORPARK RD	2020, 2014, 2010, 2005, 2002, 2000, 1996, 1995, 1993, 1992, 1986, 1985, 1980, 1976, 1975, 1971, 1970, 1968, 1965, 1964, 1961, 1957, 1953, 1949, 1940, 1930, 1926
398 N MOORPARK RD	2020, 2017, 2010, 2005, 2002, 2000, 1996, 1995, 1993, 1992, 1986, 1985, 1980, 1976, 1975, 1971, 1970, 1968, 1965, 1964, 1961, 1957, 1953, 1949, 1940, 1930, 1926
398 N MOORPARK RD	2020, 2017, 2014, 2005, 2002, 2000, 1996, 1995, 1993, 1992, 1986, 1985, 1980, 1976, 1975, 1971, 1970, 1968, 1965, 1964, 1961, 1957, 1953, 1949, 1940, 1930, 1926

FINDINGS

Address Researched	Address Not Identified in Research Source
398 N MOORPRK RD	2020, 2017, 2014, 2010, 2005, 2002, 1996, 1995, 1993, 1992, 1986, 1985, 1980, 1976, 1975, 1971, 1970, 1968, 1965, 1964, 1961, 1957, 1953, 1949, 1940, 1930, 1926
399 E THOUSAND OAKS BLVD	2020, 2017, 2014, 2005, 2002, 2000, 1996, 1995, 1993, 1992, 1986, 1985, 1980, 1976, 1975, 1971, 1970, 1968, 1965, 1964, 1961, 1957, 1953, 1949, 1940, 1930, 1926
399 E THOUSAND OAKS BLVD	2020, 2017, 2014, 2010, 2002, 2000, 1996, 1995, 1993, 1992, 1986, 1985, 1980, 1976, 1975, 1971, 1970, 1968, 1965, 1964, 1961, 1957, 1953, 1949, 1940, 1930, 1926
399 E THOUSAND OAKS BLVD	2020, 2017, 2010, 2005, 2002, 2000, 1996, 1995, 1993, 1992, 1986, 1985, 1980, 1976, 1975, 1971, 1970, 1968, 1965, 1964, 1961, 1957, 1953, 1949, 1940, 1930, 1926
399 E THOUSAND OAKS BLVD	2020, 2014, 2010, 2005, 2002, 2000, 1996, 1995, 1993, 1992, 1986, 1985, 1980, 1976, 1975, 1971, 1970, 1968, 1965, 1964, 1961, 1957, 1953, 1949, 1940, 1930, 1926
399 E THOUSAND OAKS BLVD	2017, 2014, 2010, 2005, 2002, 2000, 1996, 1995, 1993, 1992, 1986, 1985, 1980, 1976, 1975, 1971, 1970, 1968, 1965, 1964, 1961, 1957, 1953, 1949, 1940, 1930, 1926
399 E THOUSAND OAKS BLVD	2020, 2017, 2014, 2010, 2005, 2002, 2000, 1996, 1995, 1993, 1986, 1985, 1980, 1976, 1975, 1971, 1970, 1968, 1965, 1964, 1961, 1957, 1953, 1949, 1940, 1930, 1926
399 E THOUSAND OAKS BLVD	2020, 2017, 2014, 2010, 2005, 2002, 2000, 1996, 1993, 1992, 1986, 1985, 1980, 1976, 1975, 1971, 1970, 1968, 1965, 1964, 1961, 1957, 1953, 1949, 1940, 1930, 1926
399 THOUSAND OAKS BLVD	2020, 2017, 2014, 2010, 2005, 2002, 2000, 1996, 1995, 1992, 1986, 1985, 1980, 1976, 1975, 1971, 1970, 1968, 1965, 1964, 1961, 1957, 1953, 1949, 1940, 1930, 1926
399 THOUSAND OAKS BLVD	2020, 2017, 2014, 2010, 2005, 2002, 2000, 1996, 1995, 1993, 1992, 1985, 1980, 1976, 1975, 1971, 1970, 1968, 1965, 1964, 1961, 1957, 1953, 1949, 1940, 1930, 1926
399 THOUSAND OAKS BLVD	2020, 2017, 2014, 2010, 2005, 2002, 2000, 1996, 1995, 1993, 1992, 1986, 1985, 1976, 1975, 1971, 1970, 1968, 1965, 1964, 1961, 1957, 1953, 1949, 1940, 1930, 1926
399 THOUSAND OAKS BLVD	2020, 2017, 2014, 2010, 2005, 2002, 2000, 1996, 1995, 1993, 1992, 1986, 1980, 1976, 1975, 1971, 1970, 1968, 1965, 1964, 1961, 1957, 1953, 1949, 1940, 1930, 1926
399 THOUSAND OAKS BLVD	2020, 2017, 2014, 2010, 2005, 2002, 2000, 1996, 1995, 1993, 1992, 1986, 1985, 1980, 1976, 1975, 1971, 1968, 1965, 1964, 1961, 1957, 1953, 1949, 1940, 1930, 1926
399 THOUSAND OAKS BLVD	2020, 2017, 2014, 2010, 2005, 2000, 1996, 1995, 1993, 1992, 1986, 1985, 1980, 1976, 1975, 1971, 1970, 1968, 1965, 1964, 1961, 1957, 1953, 1949, 1940, 1930, 1926
4 GIFT SHOP 309 MOORPRK RD	2020, 2017, 2014, 2010, 2005, 2002, 2000, 1996, 1995, 1993, 1992, 1986, 1985, 1980, 1976, 1975, 1971, 1968, 1965, 1964, 1961, 1957, 1953, 1949, 1940, 1930, 1926
400 E THOUSAND OAKS BLVD	2020, 2017, 2014, 2010, 2005, 2002, 2000, 1996, 1995, 1993, 1986, 1985, 1980, 1976, 1975, 1971, 1970, 1968, 1965, 1964, 1961, 1957, 1953, 1949, 1940, 1930, 1926

FINDINGS

Address Researched	Address Not Identified in Research Source
400 E THOUSAND OAKS BLVD	2020, 2017, 2014, 2010, 2005, 2002, 2000, 1996, 1993, 1992, 1986, 1985, 1980, 1976, 1975, 1971, 1970, 1968, 1965, 1964, 1961, 1957, 1953, 1949, 1940, 1930, 1926
400 E THOUSAND OAKS BLVD	2020, 2017, 2014, 2010, 2002, 2000, 1996, 1995, 1993, 1992, 1986, 1985, 1980, 1976, 1975, 1971, 1970, 1968, 1965, 1964, 1961, 1957, 1953, 1949, 1940, 1930, 1926
400 E THOUSAND OAKS BLVD	2020, 2017, 2014, 2005, 2002, 2000, 1996, 1995, 1993, 1992, 1986, 1985, 1980, 1976, 1975, 1971, 1970, 1968, 1965, 1964, 1961, 1957, 1953, 1949, 1940, 1930, 1926
400 E THOUSAND OAKS BLVD	2017, 2014, 2010, 2005, 2002, 2000, 1996, 1995, 1993, 1992, 1986, 1985, 1980, 1976, 1975, 1971, 1970, 1968, 1965, 1964, 1961, 1957, 1953, 1949, 1940, 1930, 1926
400 E THOUSAND OAKS BLVD	2020, 2014, 2010, 2005, 2002, 2000, 1996, 1995, 1993, 1992, 1986, 1985, 1980, 1976, 1975, 1971, 1970, 1968, 1965, 1964, 1961, 1957, 1953, 1949, 1940, 1930, 1926
400 E THOUSAND OAKS BLVD	2020, 2017, 2010, 2005, 2002, 2000, 1996, 1995, 1993, 1992, 1986, 1985, 1980, 1976, 1975, 1971, 1970, 1968, 1965, 1964, 1961, 1957, 1953, 1949, 1940, 1930, 1926
400 N MOORPARK RD	2020, 2017, 2014, 2005, 2002, 2000, 1996, 1995, 1993, 1992, 1986, 1985, 1980, 1976, 1975, 1971, 1970, 1968, 1965, 1964, 1961, 1957, 1953, 1949, 1940, 1930, 1926
400 OAK TREE LN	2020, 2017, 2014, 2010, 2005, 2000, 1996, 1995, 1993, 1992, 1986, 1985, 1980, 1976, 1975, 1971, 1970, 1968, 1965, 1964, 1961, 1957, 1953, 1949, 1940, 1930, 1926
400 THOUSAND OAKS BLVD	2020, 2017, 2014, 2010, 2005, 2000, 1996, 1995, 1993, 1992, 1986, 1985, 1980, 1976, 1975, 1971, 1970, 1968, 1965, 1964, 1961, 1957, 1953, 1949, 1940, 1930, 1926
400 THOUSAND OAKS BLVD	2020, 2017, 2014, 2010, 2005, 2002, 2000, 1996, 1995, 1992, 1986, 1985, 1980, 1976, 1975, 1971, 1970, 1968, 1965, 1964, 1961, 1957, 1953, 1949, 1940, 1930, 1926
400 THOUSAND OAKS BLVD	2020, 2017, 2014, 2010, 2005, 2002, 2000, 1996, 1995, 1993, 1992, 1986, 1985, 1980, 1976, 1971, 1970, 1968, 1965, 1964, 1961, 1957, 1953, 1949, 1940, 1930, 1926

FINDINGS

Address Researched	Address Not Identified in Research Source
400 THOUSAND OAKS BLVD	2020, 2017, 2014, 2010, 2005, 2002, 2000, 1996, 1995, 1993, 1992, 1986, 1980, 1976, 1975, 1971, 1970, 1968, 1965, 1964, 1961, 1957, 1953, 1949, 1940, 1930, 1926
400 THOUSAND OAKS BLVD	2020, 2017, 2014, 2010, 2005, 2002, 2000, 1996, 1995, 1993, 1992, 1986, 1985, 1976, 1975, 1971, 1970, 1968, 1965, 1964, 1961, 1957, 1953, 1949, 1940, 1930, 1926
401 MOORPARK RD	2020, 2017, 2014, 2010, 2005, 2002, 2000, 1996, 1995, 1993, 1992, 1986, 1985, 1980, 1976, 1975, 1971, 1970, 1965, 1964, 1961, 1957, 1953, 1949, 1940, 1930, 1926
401 MOORPARK RD	2020, 2017, 2014, 2010, 2005, 2002, 2000, 1996, 1995, 1992, 1986, 1985, 1980, 1976, 1975, 1971, 1970, 1968, 1965, 1964, 1961, 1957, 1953, 1949, 1940, 1930, 1926
401 MOORPARK RD	2020, 2017, 2014, 2010, 2005, 2002, 2000, 1996, 1995, 1993, 1992, 1985, 1980, 1976, 1975, 1971, 1970, 1968, 1965, 1964, 1961, 1957, 1953, 1949, 1940, 1930, 1926
401 MOORPARK RD	2020, 2017, 2014, 2010, 2005, 2002, 2000, 1996, 1995, 1993, 1992, 1986, 1980, 1976, 1975, 1971, 1970, 1968, 1965, 1964, 1961, 1957, 1953, 1949, 1940, 1930, 1926
401 MOORPARK RD	2020, 2017, 2014, 2010, 2005, 2000, 1996, 1995, 1993, 1992, 1986, 1985, 1980, 1976, 1975, 1971, 1970, 1968, 1965, 1964, 1961, 1957, 1953, 1949, 1940, 1930, 1926
401 N MOORPARK RD	2020, 2017, 2014, 2010, 2002, 2000, 1996, 1995, 1993, 1992, 1986, 1985, 1980, 1976, 1975, 1971, 1970, 1968, 1965, 1964, 1961, 1957, 1953, 1949, 1940, 1930, 1926
401 N MOORPARK RD	2020, 2017, 2014, 2010, 2005, 2002, 1996, 1995, 1993, 1992, 1986, 1985, 1980, 1976, 1975, 1971, 1970, 1968, 1965, 1964, 1961, 1957, 1953, 1949, 1940, 1930, 1926
401 N MOORPARK RD	2020, 2014, 2010, 2005, 2002, 2000, 1996, 1995, 1993, 1992, 1986, 1985, 1980, 1976, 1975, 1971, 1970, 1968, 1965, 1964, 1961, 1957, 1953, 1949, 1940, 1930, 1926
401 N MOORPARK RD	2020, 2017, 2010, 2005, 2002, 2000, 1996, 1995, 1993, 1992, 1986, 1985, 1980, 1976, 1975, 1971, 1970, 1968, 1965, 1964, 1961, 1957, 1953, 1949, 1940, 1930, 1926
401 N MOORPARK RD	2020, 2017, 2014, 2005, 2002, 2000, 1996, 1995, 1993, 1992, 1986, 1985, 1980, 1976, 1975, 1971, 1970, 1968, 1965, 1964, 1961, 1957, 1953, 1949, 1940, 1930, 1926
401 N MOORPARK RD	2020, 2017, 2014, 2010, 2005, 2002, 2000, 1996, 1995, 1993, 1986, 1985, 1980, 1976, 1975, 1971, 1970, 1968, 1965, 1964, 1961, 1957, 1953, 1949, 1940, 1930, 1926
401 N MOORPARK RD	2020, 2017, 2014, 2010, 2005, 2002, 2000, 1996, 1993, 1992, 1986, 1985, 1980, 1976, 1975, 1971, 1970, 1968, 1965, 1964, 1961, 1957, 1953, 1949, 1940, 1930, 1926
405 HODENCAMP RD	2017, 2014, 2010, 2005, 2002, 2000, 1996, 1995, 1993, 1992, 1986, 1985, 1980, 1976, 1975, 1971, 1970, 1968, 1965, 1964, 1961, 1957, 1953, 1949, 1940, 1930, 1926
405 MOORPARK RD	2020, 2017, 2014, 2010, 2005, 2002, 2000, 1996, 1995, 1993, 1992, 1986, 1985, 1980, 1976, 1975, 1971, 1970, 1965, 1964, 1961, 1957, 1953, 1949, 1940, 1930, 1926

FINDINGS

Address Researched	Address Not Identified in Research Source
411 MOORPARK RD	2020, 2017, 2014, 2010, 2005, 2002, 2000, 1996, 1995, 1993, 1992, 1986, 1985, 1980, 1976, 1975, 1971, 1970, 1965, 1964, 1961, 1957, 1953, 1949, 1940, 1930, 1926
412 THOUSAND OAKS BLVD	2020, 2017, 2014, 2010, 2005, 2002, 2000, 1996, 1995, 1993, 1992, 1986, 1985, 1980, 1976, 1975, 1971, 1968, 1965, 1964, 1961, 1957, 1953, 1949, 1940, 1930, 1926
412 THOUSAND OAKS BLVD	2020, 2017, 2014, 2010, 2005, 2002, 2000, 1996, 1995, 1993, 1992, 1986, 1985, 1980, 1976, 1971, 1970, 1968, 1965, 1964, 1961, 1957, 1953, 1949, 1940, 1930, 1926
413 MOORPARK RD	2020, 2017, 2014, 2010, 2005, 2002, 2000, 1996, 1995, 1993, 1992, 1986, 1985, 1980, 1976, 1975, 1971, 1970, 1965, 1964, 1961, 1957, 1953, 1949, 1940, 1930, 1926
416 MOORPARK RD	2020, 2017, 2014, 2010, 2005, 2002, 2000, 1996, 1995, 1993, 1992, 1986, 1985, 1980, 1976, 1975, 1971, 1970, 1965, 1964, 1961, 1957, 1953, 1949, 1940, 1930, 1926
417 MOORPARK RD	2020, 2017, 2014, 2010, 2005, 2002, 2000, 1996, 1995, 1993, 1992, 1986, 1985, 1980, 1976, 1975, 1971, 1970, 1965, 1964, 1961, 1957, 1953, 1949, 1940, 1930, 1926
419 E THOUSAND OAKS BLVD	2020, 2017, 2014, 2010, 2005, 2002, 2000, 1996, 1993, 1992, 1986, 1985, 1980, 1976, 1975, 1971, 1970, 1968, 1965, 1964, 1961, 1957, 1953, 1949, 1940, 1930, 1926
419 E THOUSAND OAKS BLVD	2020, 2017, 2014, 2010, 2005, 2002, 2000, 1996, 1995, 1993, 1986, 1985, 1980, 1976, 1975, 1971, 1970, 1968, 1965, 1964, 1961, 1957, 1953, 1949, 1940, 1930, 1926
419 E THOUSAND OAKS BLVD	2017, 2014, 2010, 2005, 2002, 2000, 1996, 1995, 1993, 1992, 1986, 1985, 1980, 1976, 1975, 1971, 1970, 1968, 1965, 1964, 1961, 1957, 1953, 1949, 1940, 1930, 1926
419 E THOUSAND OAKS BLVD	2020, 2017, 2010, 2005, 2002, 2000, 1996, 1995, 1993, 1992, 1986, 1985, 1980, 1976, 1975, 1971, 1970, 1968, 1965, 1964, 1961, 1957, 1953, 1949, 1940, 1930, 1926
419 E THOUSAND OAKS BLVD	2020, 2014, 2010, 2005, 2002, 2000, 1996, 1995, 1993, 1992, 1986, 1985, 1980, 1976, 1975, 1971, 1970, 1968, 1965, 1964, 1961, 1957, 1953, 1949, 1940, 1930, 1926
419 E THOUSAND OAKS BLVD	2020, 2017, 2014, 2005, 2002, 2000, 1996, 1995, 1993, 1992, 1986, 1985, 1980, 1976, 1975, 1971, 1970, 1968, 1965, 1964, 1961, 1957, 1953, 1949, 1940, 1930, 1926
419 E THOUSAND OAKS BLVD	2020, 2017, 2014, 2010, 2002, 2000, 1996, 1995, 1993, 1992, 1986, 1985, 1980, 1976, 1975, 1971, 1970, 1968, 1965, 1964, 1961, 1957, 1953, 1949, 1940, 1930, 1926
419 MOORPARK RD	2020, 2017, 2014, 2010, 2005, 2002, 2000, 1996, 1995, 1993, 1992, 1986, 1985, 1980, 1976, 1975, 1971, 1970, 1965, 1964, 1961, 1957, 1953, 1949, 1940, 1930, 1926
419 THOUSAND OAKS BLVD	2020, 2017, 2014, 2010, 2005, 2002, 2000, 1996, 1995, 1993, 1992, 1986, 1985, 1980, 1976, 1975, 1971, 1968, 1965, 1964, 1961, 1957, 1953, 1949, 1940, 1930, 1926
419 THOUSAND OAKS BLVD	2020, 2017, 2014, 2010, 2005, 2002, 2000, 1996, 1995, 1993, 1992, 1986, 1985, 1980, 1976, 1971, 1970, 1968, 1965, 1964, 1961, 1957, 1953, 1949, 1940, 1930, 1926

FINDINGS

Address Researched	Address Not Identified in Research Source
419 THOUSAND OAKS BLVD	2020, 2017, 2014, 2010, 2005, 2002, 2000, 1996, 1995, 1993, 1992, 1986, 1985, 1976, 1975, 1971, 1970, 1968, 1965, 1964, 1961, 1957, 1953, 1949, 1940, 1930, 1926
419 THOUSAND OAKS BLVD	2020, 2017, 2014, 2010, 2005, 2002, 2000, 1996, 1995, 1993, 1992, 1986, 1980, 1976, 1975, 1971, 1970, 1968, 1965, 1964, 1961, 1957, 1953, 1949, 1940, 1930, 1926
487 OAK TREE LN	2020, 2017, 2014, 2010, 2005, 2002, 2000, 1996, 1993, 1992, 1986, 1985, 1980, 1976, 1975, 1971, 1970, 1968, 1965, 1964, 1961, 1957, 1953, 1949, 1940, 1930, 1926
487 OAK TREE LN	2020, 2017, 2014, 2010, 2005, 2002, 2000, 1996, 1995, 1993, 1986, 1985, 1980, 1976, 1975, 1971, 1970, 1968, 1965, 1964, 1961, 1957, 1953, 1949, 1940, 1930, 1926
487 OAK TREE LN	2020, 2017, 2014, 2005, 2002, 2000, 1996, 1995, 1993, 1992, 1986, 1985, 1980, 1976, 1975, 1971, 1970, 1968, 1965, 1964, 1961, 1957, 1953, 1949, 1940, 1930, 1926
487 OAK TREE LN	2020, 2017, 2010, 2005, 2002, 2000, 1996, 1995, 1993, 1992, 1986, 1985, 1980, 1976, 1975, 1971, 1970, 1968, 1965, 1964, 1961, 1957, 1953, 1949, 1940, 1930, 1926
487 OAK TREE LN	2017, 2014, 2010, 2005, 2002, 2000, 1996, 1995, 1993, 1992, 1986, 1985, 1980, 1976, 1975, 1971, 1970, 1968, 1965, 1964, 1961, 1957, 1953, 1949, 1940, 1930, 1926
50 E THOUSAND OAKS BLVD	2020, 2017, 2014, 2005, 2002, 2000, 1996, 1995, 1993, 1992, 1986, 1985, 1980, 1976, 1975, 1971, 1970, 1968, 1965, 1964, 1961, 1957, 1953, 1949, 1940, 1930, 1926

FINDINGS

Address Researched	Address Not Identified in Research Source
50 E THOUSAND OAKS BLVD	2020, 2017, 2010, 2005, 2002, 2000, 1996, 1995, 1993, 1992, 1986, 1985, 1980, 1976, 1975, 1971, 1970, 1968, 1965, 1964, 1961, 1957, 1953, 1949, 1940, 1930, 1926
50 E THOUSAND OAKS BLVD	2020, 2014, 2010, 2005, 2002, 2000, 1996, 1995, 1993, 1992, 1986, 1985, 1980, 1976, 1975, 1971, 1970, 1968, 1965, 1964, 1961, 1957, 1953, 1949, 1940, 1930, 1926
50 E THOUSAND OAKS BLVD	2017, 2014, 2010, 2005, 2002, 2000, 1996, 1995, 1993, 1992, 1986, 1985, 1980, 1976, 1975, 1971, 1970, 1968, 1965, 1964, 1961, 1957, 1953, 1949, 1940, 1930, 1926
50 HILLCREST DR	2020, 2017, 2014, 2010, 2005, 2002, 2000, 1996, 1995, 1993, 1992, 1985, 1980, 1976, 1975, 1971, 1970, 1968, 1965, 1964, 1961, 1957, 1953, 1949, 1940, 1930, 1926
50 HILLCREST DR	2020, 2017, 2014, 2010, 2005, 2002, 2000, 1996, 1995, 1993, 1992, 1986, 1985, 1980, 1976, 1971, 1970, 1968, 1965, 1964, 1961, 1957, 1953, 1949, 1940, 1930, 1926
50 HILLCREST DR	2020, 2017, 2014, 2010, 2005, 2002, 2000, 1996, 1995, 1993, 1992, 1986, 1980, 1976, 1975, 1971, 1970, 1968, 1965, 1964, 1961, 1957, 1953, 1949, 1940, 1930, 1926
50 HILLCREST DR	2020, 2017, 2014, 2010, 2005, 2002, 2000, 1996, 1995, 1993, 1992, 1986, 1985, 1976, 1975, 1971, 1970, 1968, 1965, 1964, 1961, 1957, 1953, 1949, 1940, 1930, 1926
50 THOUSAND OAKS BLVD	2020, 2017, 2014, 2010, 2005, 2002, 2000, 1996, 1995, 1993, 1992, 1986, 1985, 1976, 1975, 1971, 1970, 1968, 1965, 1964, 1961, 1957, 1953, 1949, 1940, 1930, 1926
50 W HILLCREST DR	2017, 2014, 2010, 2005, 2002, 2000, 1996, 1995, 1993, 1992, 1986, 1985, 1980, 1976, 1975, 1971, 1970, 1968, 1965, 1964, 1961, 1957, 1953, 1949, 1940, 1930, 1926
500 223 E Thousnd Oks B @Thousand Oaks@	2020, 2017, 2014, 2010, 2005, 2002, 2000, 1996, 1995, 1992, 1986, 1985, 1980, 1976, 1975, 1971, 1970, 1968, 1965, 1964, 1961, 1957, 1953, 1949, 1940, 1930, 1926
500 IRVING DR	2020, 2017, 2014, 2010, 2005, 2002, 2000, 1996, 1995, 1993, 1992, 1985, 1980, 1976, 1975, 1971, 1970, 1968, 1965, 1964, 1961, 1957, 1953, 1949, 1940, 1930, 1926

FINDINGS

Address Researched	Address Not Identified in Research Source
500 IRVING DR	2020, 2017, 2014, 2010, 2005, 2002, 2000, 1996, 1995, 1993, 1992, 1986, 1985, 1980, 1976, 1975, 1971, 1968, 1965, 1964, 1961, 1957, 1953, 1949, 1940, 1930, 1926
500 IRVING DR	2020, 2017, 2014, 2010, 2005, 2002, 2000, 1996, 1995, 1993, 1992, 1986, 1980, 1976, 1975, 1971, 1970, 1968, 1965, 1964, 1961, 1957, 1953, 1949, 1940, 1930, 1926
500 IRVING DR	2020, 2017, 2014, 2010, 2005, 2002, 2000, 1996, 1993, 1992, 1986, 1985, 1980, 1976, 1975, 1971, 1970, 1968, 1965, 1964, 1961, 1957, 1953, 1949, 1940, 1930, 1926
500 IRVING DR	2020, 2017, 2014, 2010, 2005, 2000, 1996, 1995, 1993, 1992, 1986, 1985, 1980, 1976, 1975, 1971, 1970, 1968, 1965, 1964, 1961, 1957, 1953, 1949, 1940, 1930, 1926
500 IRVING DR	2020, 2017, 2014, 2010, 2005, 2002, 2000, 1996, 1995, 1993, 1992, 1986, 1985, 1980, 1976, 1975, 1971, 1970, 1968, 1965, 1961, 1957, 1953, 1949, 1940, 1930, 1926
500 IRVING DR	2020, 2017, 2014, 2010, 2005, 2002, 2000, 1996, 1995, 1993, 1992, 1986, 1985, 1980, 1976, 1975, 1971, 1970, 1968, 1965, 1964, 1957, 1953, 1949, 1940, 1930, 1926
503 LAURIE LN	2020, 2017, 2014, 2010, 2005, 2002, 2000, 1996, 1993, 1992, 1986, 1985, 1980, 1976, 1975, 1971, 1970, 1968, 1965, 1964, 1961, 1957, 1953, 1949, 1940, 1930, 1926
507 IRVING DR	2020, 2017, 2014, 2010, 2005, 2002, 2000, 1996, 1993, 1992, 1986, 1985, 1980, 1976, 1975, 1971, 1970, 1968, 1965, 1964, 1961, 1957, 1953, 1949, 1940, 1930, 1926
507 IRVING DR	2020, 2017, 2014, 2010, 2005, 2000, 1996, 1995, 1993, 1992, 1986, 1985, 1980, 1976, 1975, 1971, 1970, 1968, 1965, 1964, 1961, 1957, 1953, 1949, 1940, 1930, 1926
507 IRVING DR	2020, 2017, 2014, 2010, 2002, 2000, 1996, 1995, 1993, 1992, 1986, 1985, 1980, 1976, 1975, 1971, 1970, 1968, 1965, 1964, 1961, 1957, 1953, 1949, 1940, 1930, 1926
507 IRVING DR	2017, 2014, 2010, 2005, 2002, 2000, 1996, 1995, 1993, 1992, 1986, 1985, 1980, 1976, 1975, 1971, 1970, 1968, 1965, 1964, 1961, 1957, 1953, 1949, 1940, 1930, 1926
507 IRVING DR	2020, 2014, 2010, 2005, 2002, 2000, 1996, 1995, 1993, 1992, 1986, 1985, 1980, 1976, 1975, 1971, 1970, 1968, 1965, 1964, 1961, 1957, 1953, 1949, 1940, 1930, 1926
507 IRVING DR	2020, 2017, 2010, 2005, 2002, 2000, 1996, 1995, 1993, 1992, 1986, 1985, 1980, 1976, 1975, 1971, 1970, 1968, 1965, 1964, 1961, 1957, 1953, 1949, 1940, 1930, 1926
507 IRVING DR	2020, 2017, 2014, 2005, 2002, 2000, 1996, 1995, 1993, 1992, 1986, 1985, 1980, 1976, 1975, 1971, 1970, 1968, 1965, 1964, 1961, 1957, 1953, 1949, 1940, 1930, 1926
507 IRVING DR	2020, 2017, 2014, 2010, 2005, 2002, 2000, 1996, 1995, 1993, 1992, 1986, 1980, 1976, 1975, 1971, 1970, 1968, 1965, 1964, 1961, 1957, 1953, 1949, 1940, 1930, 1926
507 IRVING DR	2020, 2017, 2014, 2010, 2005, 2002, 2000, 1996, 1995, 1993, 1992, 1986, 1985, 1976, 1975, 1971, 1970, 1968, 1965, 1964, 1961, 1957, 1953, 1949, 1940, 1930, 1926

FINDINGS

Address Researched	Address Not Identified in Research Source
507 IRVING DR	2020, 2017, 2014, 2010, 2005, 2002, 2000, 1996, 1995, 1993, 1992, 1986, 1985, 1980, 1976, 1975, 1971, 1968, 1965, 1964, 1961, 1957, 1953, 1949, 1940, 1930, 1926
507 IRVING DR	2020, 2017, 2014, 2010, 2005, 2002, 2000, 1996, 1995, 1993, 1992, 1986, 1985, 1980, 1976, 1971, 1970, 1968, 1965, 1964, 1961, 1957, 1953, 1949, 1940, 1930, 1926
507 IRVING DR	2020, 2017, 2014, 2010, 2005, 2002, 2000, 1996, 1995, 1993, 1992, 1985, 1980, 1976, 1975, 1971, 1970, 1968, 1965, 1964, 1961, 1957, 1953, 1949, 1940, 1930, 1926
507 IRVING DR	2020, 2017, 2014, 2010, 2005, 2002, 2000, 1996, 1995, 1992, 1986, 1985, 1980, 1976, 1975, 1971, 1970, 1968, 1965, 1964, 1961, 1957, 1953, 1949, 1940, 1930, 1926
507 IRVING DR	2020, 2017, 2014, 2010, 2005, 2002, 2000, 1996, 1995, 1993, 1986, 1985, 1980, 1976, 1975, 1971, 1970, 1968, 1965, 1964, 1961, 1957, 1953, 1949, 1940, 1930, 1926
507 IRVING DR	2020, 2017, 2014, 2010, 2005, 2002, 2000, 1996, 1995, 1993, 1992, 1986, 1985, 1980, 1976, 1975, 1971, 1970, 1968, 1965, 1964, 1957, 1953, 1949, 1940, 1930, 1926
507 IRVING DR	2020, 2017, 2014, 2010, 2005, 2002, 2000, 1996, 1995, 1993, 1992, 1986, 1985, 1980, 1976, 1975, 1971, 1970, 1968, 1965, 1961, 1957, 1953, 1949, 1940, 1930, 1926
507 OAK TREE LN	2020, 2017, 2014, 2010, 2005, 2002, 2000, 1996, 1993, 1992, 1986, 1985, 1980, 1976, 1975, 1971, 1970, 1968, 1965, 1964, 1961, 1957, 1953, 1949, 1940, 1930, 1926
508 OAK TREE LN	2020, 2017, 2014, 2010, 2005, 2000, 1996, 1995, 1993, 1992, 1986, 1985, 1980, 1976, 1975, 1971, 1970, 1968, 1965, 1964, 1961, 1957, 1953, 1949, 1940, 1930, 1926
509 OAK TREE LN	2020, 2017, 2014, 2010, 2005, 2000, 1996, 1995, 1993, 1992, 1986, 1985, 1980, 1976, 1975, 1971, 1970, 1968, 1965, 1964, 1961, 1957, 1953, 1949, 1940, 1930, 1926
510 OAK TREE LN	2020, 2017, 2014, 2010, 2005, 2002, 1996, 1995, 1993, 1992, 1986, 1985, 1980, 1976, 1975, 1971, 1970, 1968, 1965, 1964, 1961, 1957, 1953, 1949, 1940, 1930, 1926
510 OAK TREE LN	2020, 2017, 2014, 2010, 2002, 2000, 1996, 1995, 1993, 1992, 1986, 1985, 1980, 1976, 1975, 1971, 1970, 1968, 1965, 1964, 1961, 1957, 1953, 1949, 1940, 1930, 1926
510 OAK TREE LN	2020, 2017, 2010, 2005, 2002, 2000, 1996, 1995, 1993, 1992, 1986, 1985, 1980, 1976, 1975, 1971, 1970, 1968, 1965, 1964, 1961, 1957, 1953, 1949, 1940, 1930, 1926
510 OAK TREE LN	2017, 2014, 2010, 2005, 2002, 2000, 1996, 1995, 1993, 1992, 1986, 1985, 1980, 1976, 1975, 1971, 1970, 1968, 1965, 1964, 1961, 1957, 1953, 1949, 1940, 1930, 1926
510 OAK TREE LN	2020, 2014, 2010, 2005, 2002, 2000, 1996, 1995, 1993, 1992, 1986, 1985, 1980, 1976, 1975, 1971, 1970, 1968, 1965, 1964, 1961, 1957, 1953, 1949, 1940, 1930, 1926
510 OAK TREE LN	2020, 2017, 2014, 2010, 2005, 2002, 2000, 1996, 1993, 1992, 1986, 1985, 1980, 1976, 1975, 1971, 1970, 1968, 1965, 1964, 1961, 1957, 1953, 1949, 1940, 1930, 1926

FINDINGS

Address Researched	Address Not Identified in Research Source
510 OAK TREE LN	2020, 2017, 2014, 2010, 2005, 2002, 2000, 1996, 1995, 1993, 1986, 1985, 1980, 1976, 1975, 1971, 1970, 1968, 1965, 1964, 1961, 1957, 1953, 1949, 1940, 1930, 1926
510 OAKTREE LN	2020, 2017, 2014, 2010, 2005, 2002, 2000, 1996, 1995, 1992, 1986, 1985, 1980, 1976, 1975, 1971, 1970, 1968, 1965, 1964, 1961, 1957, 1953, 1949, 1940, 1930, 1926
510 OAKTREE LN	2020, 2017, 2014, 2010, 2005, 2002, 2000, 1996, 1995, 1993, 1992, 1986, 1985, 1980, 1976, 1971, 1970, 1968, 1965, 1964, 1961, 1957, 1953, 1949, 1940, 1930, 1926
510 OAKTREE LN	2020, 2017, 2014, 2010, 2005, 2002, 2000, 1996, 1995, 1993, 1992, 1986, 1985, 1976, 1975, 1971, 1970, 1968, 1965, 1964, 1961, 1957, 1953, 1949, 1940, 1930, 1926
510 OAKTREE LN	2020, 2017, 2014, 2010, 2005, 2002, 2000, 1996, 1995, 1993, 1992, 1986, 1980, 1976, 1975, 1971, 1970, 1968, 1965, 1964, 1961, 1957, 1953, 1949, 1940, 1930, 1926
520 OAK TREE LN	2020, 2017, 2014, 2010, 2005, 2002, 2000, 1996, 1995, 1993, 1992, 1986, 1985, 1980, 1976, 1975, 1971, 1968, 1965, 1964, 1961, 1957, 1953, 1949, 1940, 1930, 1926
520 OAK TREE LN	2020, 2017, 2014, 2010, 2005, 2002, 2000, 1996, 1993, 1992, 1986, 1985, 1980, 1976, 1975, 1971, 1970, 1968, 1965, 1964, 1961, 1957, 1953, 1949, 1940, 1930, 1926
520 OAK TREE LN	2020, 2017, 2014, 2010, 2005, 2002, 2000, 1996, 1995, 1993, 1986, 1985, 1980, 1976, 1975, 1971, 1970, 1968, 1965, 1964, 1961, 1957, 1953, 1949, 1940, 1930, 1926
520 OAK TREE LN	2020, 2014, 2010, 2005, 2002, 2000, 1996, 1995, 1993, 1992, 1986, 1985, 1980, 1976, 1975, 1971, 1970, 1968, 1965, 1964, 1961, 1957, 1953, 1949, 1940, 1930, 1926
520 OAK TREE LN	2020, 2017, 2010, 2005, 2002, 2000, 1996, 1995, 1993, 1992, 1986, 1985, 1980, 1976, 1975, 1971, 1970, 1968, 1965, 1964, 1961, 1957, 1953, 1949, 1940, 1930, 1926
520 OAK TREE LN	2020, 2017, 2014, 2005, 2002, 2000, 1996, 1995, 1993, 1992, 1986, 1985, 1980, 1976, 1975, 1971, 1970, 1968, 1965, 1964, 1961, 1957, 1953, 1949, 1940, 1930, 1926
520 OAK TREE LN	2020, 2017, 2014, 2010, 2002, 2000, 1996, 1995, 1993, 1992, 1986, 1985, 1980, 1976, 1975, 1971, 1970, 1968, 1965, 1964, 1961, 1957, 1953, 1949, 1940, 1930, 1926
520 OAK TREE LN	2020, 2017, 2014, 2010, 2005, 2002, 1996, 1995, 1993, 1992, 1986, 1985, 1980, 1976, 1975, 1971, 1970, 1968, 1965, 1964, 1961, 1957, 1953, 1949, 1940, 1930, 1926
520 OAK TREE LN	2020, 2017, 2014, 2010, 2005, 2000, 1996, 1995, 1993, 1992, 1986, 1985, 1980, 1976, 1975, 1971, 1970, 1968, 1965, 1964, 1961, 1957, 1953, 1949, 1940, 1930, 1926
520 OAKTREE IN	2020, 2017, 2014, 2010, 2005, 2002, 2000, 1996, 1995, 1992, 1986, 1985, 1980, 1976, 1975, 1971, 1970, 1968, 1965, 1964, 1961, 1957, 1953, 1949, 1940, 1930, 1926
520 OAKTREE LN	2020, 2017, 2014, 2010, 2005, 2002, 2000, 1996, 1995, 1992, 1986, 1985, 1980, 1976, 1975, 1971, 1970, 1968, 1965, 1964, 1961, 1957, 1953, 1949, 1940, 1930, 1926

FINDINGS

Address Researched	Address Not Identified in Research Source
520 OAKTREE LN	2020, 2017, 2014, 2010, 2005, 2002, 2000, 1996, 1995, 1993, 1992, 1986, 1985, 1980, 1976, 1975, 1971, 1968, 1965, 1964, 1961, 1957, 1953, 1949, 1940, 1930, 1926
520 OAKTREE LN	2020, 2017, 2014, 2010, 2005, 2002, 2000, 1996, 1995, 1993, 1992, 1986, 1985, 1976, 1975, 1971, 1970, 1968, 1965, 1964, 1961, 1957, 1953, 1949, 1940, 1930, 1926
520 OAKTREE LN	2020, 2017, 2014, 2010, 2005, 2002, 2000, 1996, 1995, 1993, 1992, 1986, 1985, 1980, 1976, 1971, 1970, 1968, 1965, 1964, 1961, 1957, 1953, 1949, 1940, 1930, 1926
520 OK TREE LN	2020, 2017, 2014, 2010, 2005, 2002, 2000, 1996, 1995, 1993, 1992, 1986, 1985, 1980, 1976, 1975, 1971, 1968, 1965, 1964, 1961, 1957, 1953, 1949, 1940, 1930, 1926
524 OAK TREE LN	2020, 2017, 2014, 2010, 2005, 2000, 1996, 1995, 1993, 1992, 1986, 1985, 1980, 1976, 1975, 1971, 1970, 1968, 1965, 1964, 1961, 1957, 1953, 1949, 1940, 1930, 1926
530 LAURIE LN	2020, 2017, 2014, 2010, 2005, 2002, 1996, 1995, 1993, 1992, 1986, 1985, 1980, 1976, 1975, 1971, 1970, 1968, 1965, 1964, 1961, 1957, 1953, 1949, 1940, 1930, 1926
530 LAURIE LN	2020, 2017, 2014, 2010, 2005, 2000, 1996, 1995, 1993, 1992, 1986, 1985, 1980, 1976, 1975, 1971, 1970, 1968, 1965, 1964, 1961, 1957, 1953, 1949, 1940, 1930, 1926
530 LAURIE LN	2020, 2017, 2014, 2010, 2005, 2002, 2000, 1996, 1993, 1992, 1986, 1985, 1980, 1976, 1975, 1971, 1970, 1968, 1965, 1964, 1961, 1957, 1953, 1949, 1940, 1930, 1926
530 LAURIE LN	2020, 2017, 2014, 2010, 2002, 2000, 1996, 1995, 1993, 1992, 1986, 1985, 1980, 1976, 1975, 1971, 1970, 1968, 1965, 1964, 1961, 1957, 1953, 1949, 1940, 1930, 1926
530 LAURIE LN	2020, 2017, 2010, 2005, 2002, 2000, 1996, 1995, 1993, 1992, 1986, 1985, 1980, 1976, 1975, 1971, 1970, 1968, 1965, 1964, 1961, 1957, 1953, 1949, 1940, 1930, 1926
530 LAURIE LN	2020, 2017, 2014, 2005, 2002, 2000, 1996, 1995, 1993, 1992, 1986, 1985, 1980, 1976, 1975, 1971, 1970, 1968, 1965, 1964, 1961, 1957, 1953, 1949, 1940, 1930, 1926
530 LAURIE LN	2020, 2014, 2010, 2005, 2002, 2000, 1996, 1995, 1993, 1992, 1986, 1985, 1980, 1976, 1975, 1971, 1970, 1968, 1965, 1964, 1961, 1957, 1953, 1949, 1940, 1930, 1926
530 LAURIE LN	2017, 2014, 2010, 2005, 2002, 2000, 1996, 1995, 1993, 1992, 1986, 1985, 1980, 1976, 1975, 1971, 1970, 1968, 1965, 1964, 1961, 1957, 1953, 1949, 1940, 1930, 1926
530 LAURIE LN	2020, 2017, 2014, 2010, 2005, 2002, 2000, 1996, 1995, 1993, 1992, 1986, 1985, 1980, 1976, 1971, 1970, 1968, 1965, 1964, 1961, 1957, 1953, 1949, 1940, 1930, 1926
530 LAURIE LN	2020, 2017, 2014, 2010, 2005, 2002, 2000, 1996, 1995, 1993, 1992, 1986, 1985, 1976, 1975, 1971, 1970, 1968, 1965, 1964, 1961, 1957, 1953, 1949, 1940, 1930, 1926
530 LAURIE LN	2020, 2017, 2014, 2010, 2005, 2002, 2000, 1996, 1995, 1993, 1992, 1986, 1985, 1980, 1976, 1975, 1971, 1968, 1965, 1964, 1961, 1957, 1953, 1949, 1940, 1930, 1926

FINDINGS

Address Researched	Address Not Identified in Research Source
530 LAURIE LN	2020, 2017, 2014, 2010, 2005, 2002, 2000, 1996, 1995, 1993, 1992, 1986, 1980, 1976, 1975, 1971, 1970, 1968, 1965, 1964, 1961, 1957, 1953, 1949, 1940, 1930, 1926
530 LAURIE LN	2020, 2017, 2014, 2010, 2005, 2002, 2000, 1996, 1995, 1992, 1986, 1985, 1980, 1976, 1975, 1971, 1970, 1968, 1965, 1964, 1961, 1957, 1953, 1949, 1940, 1930, 1926
530 LAURIE LN	2020, 2017, 2014, 2010, 2005, 2002, 2000, 1996, 1995, 1993, 1986, 1985, 1980, 1976, 1975, 1971, 1970, 1968, 1965, 1964, 1961, 1957, 1953, 1949, 1940, 1930, 1926
530 LAURIE LN	2020, 2017, 2014, 2010, 2005, 2002, 2000, 1996, 1995, 1993, 1992, 1985, 1980, 1976, 1975, 1971, 1970, 1968, 1965, 1964, 1961, 1957, 1953, 1949, 1940, 1930, 1926
530 OAK TREE LN	2020, 2017, 2014, 2010, 2005, 2002, 2000, 1996, 1993, 1992, 1986, 1985, 1980, 1976, 1975, 1971, 1970, 1968, 1965, 1964, 1961, 1957, 1953, 1949, 1940, 1930, 1926
530 OAK TREE LN	2017, 2014, 2010, 2005, 2002, 2000, 1996, 1995, 1993, 1992, 1986, 1985, 1980, 1976, 1975, 1971, 1970, 1968, 1965, 1964, 1961, 1957, 1953, 1949, 1940, 1930, 1926
530 OAK TREE LN	2020, 2014, 2010, 2005, 2002, 2000, 1996, 1995, 1993, 1992, 1986, 1985, 1980, 1976, 1975, 1971, 1970, 1968, 1965, 1964, 1961, 1957, 1953, 1949, 1940, 1930, 1926
530 OAK TREE LN	2020, 2017, 2010, 2005, 2002, 2000, 1996, 1995, 1993, 1992, 1986, 1985, 1980, 1976, 1975, 1971, 1970, 1968, 1965, 1964, 1961, 1957, 1953, 1949, 1940, 1930, 1926
530 OAK TREE LN	2020, 2017, 2014, 2005, 2002, 2000, 1996, 1995, 1993, 1992, 1986, 1985, 1980, 1976, 1975, 1971, 1970, 1968, 1965, 1964, 1961, 1957, 1953, 1949, 1940, 1930, 1926
530 OAK TREE LN	2020, 2017, 2014, 2010, 2002, 2000, 1996, 1995, 1993, 1992, 1986, 1985, 1980, 1976, 1975, 1971, 1970, 1968, 1965, 1964, 1961, 1957, 1953, 1949, 1940, 1930, 1926
530 OAK TREE LN	2020, 2017, 2014, 2010, 2005, 2002, 1996, 1995, 1993, 1992, 1986, 1985, 1980, 1976, 1975, 1971, 1970, 1968, 1965, 1964, 1961, 1957, 1953, 1949, 1940, 1930, 1926
530 OAK TREE LN	2020, 2017, 2014, 2010, 2005, 2000, 1996, 1995, 1993, 1992, 1986, 1985, 1980, 1976, 1975, 1971, 1970, 1968, 1965, 1964, 1961, 1957, 1953, 1949, 1940, 1930, 1926
530 OAKTREE LN	2020, 2017, 2014, 2010, 2005, 2002, 2000, 1996, 1995, 1993, 1992, 1985, 1980, 1976, 1975, 1971, 1970, 1968, 1965, 1964, 1961, 1957, 1953, 1949, 1940, 1930, 1926
530 OAKTREE LN	2020, 2017, 2014, 2010, 2005, 2002, 2000, 1996, 1995, 1993, 1992, 1986, 1980, 1976, 1975, 1971, 1970, 1968, 1965, 1964, 1961, 1957, 1953, 1949, 1940, 1930, 1926
530 OAKTREE LN	2020, 2017, 2014, 2010, 2005, 2002, 2000, 1996, 1995, 1993, 1992, 1986, 1985, 1976, 1975, 1971, 1970, 1968, 1965, 1964, 1961, 1957, 1953, 1949, 1940, 1930, 1926
530 OAKTREE LN	2020, 2017, 2014, 2010, 2005, 2002, 2000, 1996, 1995, 1993, 1992, 1986, 1985, 1980, 1976, 1971, 1970, 1968, 1965, 1964, 1961, 1957, 1953, 1949, 1940, 1930, 1926

FINDINGS

Address Researched	Address Not Identified in Research Source
530 OAKTREE LN	2020, 2017, 2014, 2010, 2005, 2002, 2000, 1996, 1995, 1993, 1992, 1986, 1985, 1980, 1976, 1975, 1971, 1968, 1965, 1964, 1961, 1957, 1953, 1949, 1940, 1930, 1926
533 OAK TREE LN	2020, 2017, 2014, 2010, 2005, 2002, 2000, 1996, 1995, 1993, 1992, 1986, 1985, 1980, 1976, 1975, 1971, 1968, 1965, 1964, 1961, 1957, 1953, 1949, 1940, 1930, 1926
533 OAK TREE LN	2020, 2017, 2014, 2010, 2005, 2002, 2000, 1996, 1995, 1993, 1986, 1985, 1980, 1976, 1975, 1971, 1970, 1968, 1965, 1964, 1961, 1957, 1953, 1949, 1940, 1930, 1926
533 OAK TREE LN	2020, 2017, 2014, 2010, 2005, 2002, 2000, 1996, 1993, 1992, 1986, 1985, 1980, 1976, 1975, 1971, 1970, 1968, 1965, 1964, 1961, 1957, 1953, 1949, 1940, 1930, 1926
533 OAK TREE LN	2020, 2017, 2014, 2010, 2005, 2000, 1996, 1995, 1993, 1992, 1986, 1985, 1980, 1976, 1975, 1971, 1970, 1968, 1965, 1964, 1961, 1957, 1953, 1949, 1940, 1930, 1926
533 OAK TREE LN	2020, 2017, 2014, 2010, 2005, 2002, 1996, 1995, 1993, 1992, 1986, 1985, 1980, 1976, 1975, 1971, 1970, 1968, 1965, 1964, 1961, 1957, 1953, 1949, 1940, 1930, 1926
533 OAK TREE LN	2020, 2017, 2014, 2010, 2002, 2000, 1996, 1995, 1993, 1992, 1986, 1985, 1980, 1976, 1975, 1971, 1970, 1968, 1965, 1964, 1961, 1957, 1953, 1949, 1940, 1930, 1926
533 OAK TREE LN	2020, 2017, 2014, 2005, 2002, 2000, 1996, 1995, 1993, 1992, 1986, 1985, 1980, 1976, 1975, 1971, 1970, 1968, 1965, 1964, 1961, 1957, 1953, 1949, 1940, 1930, 1926
533 OAK TREE LN	2020, 2017, 2010, 2005, 2002, 2000, 1996, 1995, 1993, 1992, 1986, 1985, 1980, 1976, 1975, 1971, 1970, 1968, 1965, 1964, 1961, 1957, 1953, 1949, 1940, 1930, 1926
533 OAK TREE LN	2020, 2014, 2010, 2005, 2002, 2000, 1996, 1995, 1993, 1992, 1986, 1985, 1980, 1976, 1975, 1971, 1970, 1968, 1965, 1964, 1961, 1957, 1953, 1949, 1940, 1930, 1926
533 OAKTREE LN	2020, 2017, 2014, 2010, 2005, 2002, 2000, 1996, 1995, 1992, 1986, 1985, 1980, 1976, 1975, 1971, 1970, 1968, 1965, 1964, 1961, 1957, 1953, 1949, 1940, 1930, 1926
533 OAKTREE LN	2020, 2017, 2014, 2010, 2005, 2002, 2000, 1996, 1995, 1993, 1992, 1985, 1980, 1976, 1975, 1971, 1970, 1968, 1965, 1964, 1961, 1957, 1953, 1949, 1940, 1930, 1926
533 OAKTREE LN	2020, 2017, 2014, 2010, 2005, 2002, 2000, 1996, 1995, 1993, 1992, 1986, 1985, 1980, 1976, 1975, 1971, 1968, 1965, 1964, 1961, 1957, 1953, 1949, 1940, 1930, 1926
533 OAKTREE LN	2020, 2017, 2014, 2010, 2005, 2002, 2000, 1996, 1995, 1993, 1992, 1986, 1985, 1980, 1976, 1971, 1970, 1968, 1965, 1964, 1961, 1957, 1953, 1949, 1940, 1930, 1926
533 OAKTREE LN	2020, 2017, 2014, 2010, 2005, 2002, 2000, 1996, 1995, 1993, 1992, 1986, 1985, 1976, 1975, 1971, 1970, 1968, 1965, 1964, 1961, 1957, 1953, 1949, 1940, 1930, 1926
533 OAKTREE LN	2020, 2017, 2014, 2010, 2005, 2002, 2000, 1996, 1995, 1993, 1992, 1986, 1980, 1976, 1975, 1971, 1970, 1968, 1965, 1964, 1961, 1957, 1953, 1949, 1940, 1930, 1926

FINDINGS

Address Researched	Address Not Identified in Research Source
535 LAURIE LN	2020, 2017, 2014, 2005, 2002, 2000, 1996, 1995, 1993, 1992, 1986, 1985, 1980, 1976, 1975, 1971, 1970, 1968, 1965, 1964, 1961, 1957, 1953, 1949, 1940, 1930, 1926
535 LAURIE LN	2020, 2017, 2010, 2005, 2002, 2000, 1996, 1995, 1993, 1992, 1986, 1985, 1980, 1976, 1975, 1971, 1970, 1968, 1965, 1964, 1961, 1957, 1953, 1949, 1940, 1930, 1926
535 OAK TREE LN	2020, 2017, 2014, 2005, 2002, 2000, 1996, 1995, 1993, 1992, 1986, 1985, 1980, 1976, 1975, 1971, 1970, 1968, 1965, 1964, 1961, 1957, 1953, 1949, 1940, 1930, 1926
535 OAK TREE LN	2020, 2017, 2010, 2005, 2002, 2000, 1996, 1995, 1993, 1992, 1986, 1985, 1980, 1976, 1975, 1971, 1970, 1968, 1965, 1964, 1961, 1957, 1953, 1949, 1940, 1930, 1926
535 OAK TREE LN	2020, 2014, 2010, 2005, 2002, 2000, 1996, 1995, 1993, 1992, 1986, 1985, 1980, 1976, 1975, 1971, 1970, 1968, 1965, 1964, 1961, 1957, 1953, 1949, 1940, 1930, 1926
535 OAK TREE LN	2020, 2017, 2014, 2010, 2002, 2000, 1996, 1995, 1993, 1992, 1986, 1985, 1980, 1976, 1975, 1971, 1970, 1968, 1965, 1964, 1961, 1957, 1953, 1949, 1940, 1930, 1926
535 OAK TREE LN	2020, 2017, 2014, 2010, 2005, 2002, 1996, 1995, 1993, 1992, 1986, 1985, 1980, 1976, 1975, 1971, 1970, 1968, 1965, 1964, 1961, 1957, 1953, 1949, 1940, 1930, 1926
535 OAK TREE LN	2020, 2017, 2014, 2010, 2005, 2000, 1996, 1995, 1993, 1992, 1986, 1985, 1980, 1976, 1975, 1971, 1970, 1968, 1965, 1964, 1961, 1957, 1953, 1949, 1940, 1930, 1926
535 OAK TREE LN	2020, 2017, 2014, 2010, 2005, 2002, 2000, 1996, 1995, 1993, 1986, 1985, 1980, 1976, 1975, 1971, 1970, 1968, 1965, 1964, 1961, 1957, 1953, 1949, 1940, 1930, 1926
535 OAK TREE LN	2020, 2017, 2014, 2010, 2005, 2002, 2000, 1996, 1993, 1992, 1986, 1985, 1980, 1976, 1975, 1971, 1970, 1968, 1965, 1964, 1961, 1957, 1953, 1949, 1940, 1930, 1926
535 OAKTREE LN	2020, 2017, 2014, 2010, 2005, 2002, 2000, 1996, 1995, 1992, 1986, 1985, 1980, 1976, 1975, 1971, 1970, 1968, 1965, 1964, 1961, 1957, 1953, 1949, 1940, 1930, 1926
535 OAKTREE LN	2020, 2017, 2014, 2010, 2005, 2002, 2000, 1996, 1995, 1993, 1992, 1986, 1980, 1976, 1975, 1971, 1970, 1968, 1965, 1964, 1961, 1957, 1953, 1949, 1940, 1930, 1926
535 OAKTREE LN	2020, 2017, 2014, 2010, 2005, 2002, 2000, 1996, 1995, 1993, 1992, 1986, 1985, 1976, 1975, 1971, 1970, 1968, 1965, 1964, 1961, 1957, 1953, 1949, 1940, 1930, 1926
535 OAKTREE LN	2020, 2017, 2014, 2010, 2005, 2002, 2000, 1996, 1995, 1993, 1992, 1986, 1985, 1980, 1976, 1971, 1970, 1968, 1965, 1964, 1961, 1957, 1953, 1949, 1940, 1930, 1926
535 OAKTREE LN	2020, 2017, 2014, 2010, 2005, 2002, 2000, 1996, 1995, 1993, 1992, 1986, 1985, 1980, 1976, 1975, 1971, 1968, 1965, 1964, 1961, 1957, 1953, 1949, 1940, 1930, 1926
535 OAKTREE LRI	2020, 2017, 2014, 2010, 2005, 2002, 2000, 1996, 1995, 1993, 1992, 1986, 1985, 1980, 1976, 1971, 1970, 1968, 1965, 1964, 1961, 1957, 1953, 1949, 1940, 1930, 1926

FINDINGS

Address Researched	Address Not Identified in Research Source
549 OAK TREE LN	2020, 2017, 2014, 2010, 2005, 2000, 1996, 1995, 1993, 1992, 1986, 1985, 1980, 1976, 1975, 1971, 1970, 1968, 1965, 1964, 1961, 1957, 1953, 1949, 1940, 1930, 1926
55 THOUSAND OAKS BLVD	2020, 2017, 2014, 2010, 2005, 2002, 2000, 1996, 1995, 1993, 1992, 1986, 1985, 1980, 1976, 1971, 1970, 1968, 1965, 1964, 1961, 1957, 1953, 1949, 1940, 1930, 1926
550 LAURIE LN	2020, 2017, 2014, 2010, 2005, 2002, 2000, 1996, 1995, 1993, 1992, 1986, 1985, 1980, 1976, 1971, 1970, 1968, 1965, 1964, 1961, 1957, 1953, 1949, 1940, 1930, 1926
550 LAURIE LN	2020, 2017, 2014, 2010, 2005, 2002, 2000, 1996, 1995, 1993, 1992, 1986, 1980, 1976, 1975, 1971, 1970, 1968, 1965, 1964, 1961, 1957, 1953, 1949, 1940, 1930, 1926
550 LAURIE LN	2020, 2017, 2014, 2010, 2005, 2002, 2000, 1996, 1995, 1993, 1986, 1985, 1980, 1976, 1975, 1971, 1970, 1968, 1965, 1964, 1961, 1957, 1953, 1949, 1940, 1930, 1926
550 LAURIE LN	2020, 2017, 2014, 2010, 2005, 2000, 1996, 1995, 1993, 1992, 1986, 1985, 1980, 1976, 1975, 1971, 1970, 1968, 1965, 1964, 1961, 1957, 1953, 1949, 1940, 1930, 1926
550 LAURIE LN	2020, 2017, 2014, 2010, 2005, 2002, 2000, 1996, 1993, 1992, 1986, 1985, 1980, 1976, 1975, 1971, 1970, 1968, 1965, 1964, 1961, 1957, 1953, 1949, 1940, 1930, 1926
550 LAURIE LN	2020, 2017, 2014, 2010, 2002, 2000, 1996, 1995, 1993, 1992, 1986, 1985, 1980, 1976, 1975, 1971, 1970, 1968, 1965, 1964, 1961, 1957, 1953, 1949, 1940, 1930, 1926
550 LAURIE LN	2020, 2014, 2010, 2005, 2002, 2000, 1996, 1995, 1993, 1992, 1986, 1985, 1980, 1976, 1975, 1971, 1970, 1968, 1965, 1964, 1961, 1957, 1953, 1949, 1940, 1930, 1926
550 LAURIE LN	2020, 2017, 2010, 2005, 2002, 2000, 1996, 1995, 1993, 1992, 1986, 1985, 1980, 1976, 1975, 1971, 1970, 1968, 1965, 1964, 1961, 1957, 1953, 1949, 1940, 1930, 1926
550 LAURIE LN	2020, 2017, 2014, 2005, 2002, 2000, 1996, 1995, 1993, 1992, 1986, 1985, 1980, 1976, 1975, 1971, 1970, 1968, 1965, 1964, 1961, 1957, 1953, 1949, 1940, 1930, 1926
551 LAURIE LN	2020, 2017, 2014, 2010, 2005, 2002, 2000, 1996, 1995, 1993, 1992, 1986, 1985, 1980, 1976, 1971, 1970, 1968, 1965, 1964, 1961, 1957, 1953, 1949, 1940, 1930, 1926
555 LAURIE LN	2017, 2014, 2010, 2005, 2002, 2000, 1996, 1995, 1993, 1992, 1986, 1985, 1980, 1976, 1975, 1971, 1970, 1968, 1965, 1964, 1961, 1957, 1953, 1949, 1940, 1930, 1926
558 OAK TREE LN	2020, 2017, 2014, 2010, 2005, 2000, 1996, 1995, 1993, 1992, 1986, 1985, 1980, 1976, 1975, 1971, 1970, 1968, 1965, 1964, 1961, 1957, 1953, 1949, 1940, 1930, 1926
56 E THOUSAND OAKS BLVD	2020, 2017, 2014, 2005, 2002, 2000, 1996, 1995, 1993, 1992, 1986, 1985, 1980, 1976, 1975, 1971, 1970, 1968, 1965, 1964, 1961, 1957, 1953, 1949, 1940, 1930, 1926
56 E THOUSAND OAKS BLVD	2020, 2017, 2014, 2010, 2002, 2000, 1996, 1995, 1993, 1992, 1986, 1985, 1980, 1976, 1975, 1971, 1970, 1968, 1965, 1964, 1961, 1957, 1953, 1949, 1940, 1930, 1926

FINDINGS

Address Researched	Address Not Identified in Research Source
56 E THOUSAND OAKS BLVD	2017, 2014, 2010, 2005, 2002, 2000, 1996, 1995, 1993, 1992, 1986, 1985, 1980, 1976, 1975, 1971, 1970, 1968, 1965, 1964, 1961, 1957, 1953, 1949, 1940, 1930, 1926
56 E THOUSAND OAKS BLVD	2020, 2017, 2010, 2005, 2002, 2000, 1996, 1995, 1993, 1992, 1986, 1985, 1980, 1976, 1975, 1971, 1970, 1968, 1965, 1964, 1961, 1957, 1953, 1949, 1940, 1930, 1926
56 E THOUSAND OAKS BLVD	2020, 2014, 2010, 2005, 2002, 2000, 1996, 1995, 1993, 1992, 1986, 1985, 1980, 1976, 1975, 1971, 1970, 1968, 1965, 1964, 1961, 1957, 1953, 1949, 1940, 1930, 1926
56 E THOUSAND OAKS BLVD	2020, 2017, 2014, 2010, 2005, 2002, 2000, 1996, 1993, 1992, 1986, 1985, 1980, 1976, 1975, 1971, 1970, 1968, 1965, 1964, 1961, 1957, 1953, 1949, 1940, 1930, 1926
56 E THOUSAND OAKS BLVD	2020, 2017, 2014, 2010, 2005, 2002, 2000, 1996, 1995, 1993, 1986, 1985, 1980, 1976, 1975, 1971, 1970, 1968, 1965, 1964, 1961, 1957, 1953, 1949, 1940, 1930, 1926
56 HILLCREST DR	2020, 2017, 2014, 2010, 2005, 2000, 1996, 1995, 1993, 1992, 1986, 1985, 1980, 1976, 1975, 1971, 1970, 1968, 1965, 1964, 1961, 1957, 1953, 1949, 1940, 1930, 1926
56 THOUSAND OAKS BLVD	2020, 2017, 2014, 2010, 2005, 2000, 1996, 1995, 1993, 1992, 1986, 1985, 1980, 1976, 1975, 1971, 1970, 1968, 1965, 1964, 1961, 1957, 1953, 1949, 1940, 1930, 1926
56 THOUSAND OAKS BLVD	2020, 2017, 2014, 2010, 2005, 2002, 2000, 1996, 1995, 1993, 1992, 1985, 1980, 1976, 1975, 1971, 1970, 1968, 1965, 1964, 1961, 1957, 1953, 1949, 1940, 1930, 1926
56 THOUSAND OAKS BLVD	2020, 2017, 2014, 2010, 2005, 2002, 2000, 1996, 1995, 1993, 1992, 1986, 1985, 1980, 1976, 1971, 1970, 1968, 1965, 1964, 1961, 1957, 1953, 1949, 1940, 1930, 1926
56 THOUSAND OAKS BLVD	2020, 2017, 2014, 2010, 2005, 2002, 2000, 1996, 1995, 1993, 1992, 1986, 1980, 1976, 1975, 1971, 1970, 1968, 1965, 1964, 1961, 1957, 1953, 1949, 1940, 1930, 1926
56 THOUSAND OAKS BLVD	2020, 2017, 2014, 2010, 2005, 2002, 2000, 1996, 1995, 1993, 1992, 1986, 1985, 1976, 1975, 1971, 1970, 1968, 1965, 1964, 1961, 1957, 1953, 1949, 1940, 1930, 1926
567 OAK TREE LN	2020, 2017, 2014, 2010, 2005, 2000, 1996, 1995, 1993, 1992, 1986, 1985, 1980, 1976, 1975, 1971, 1970, 1968, 1965, 1964, 1961, 1957, 1953, 1949, 1940, 1930, 1926
570 OAK TREE LN	2020, 2017, 2014, 2010, 2005, 2000, 1996, 1995, 1993, 1992, 1986, 1985, 1980, 1976, 1975, 1971, 1970, 1968, 1965, 1964, 1961, 1957, 1953, 1949, 1940, 1930, 1926
570 OAK TREE LN	2020, 2017, 2014, 2010, 2005, 2002, 1996, 1995, 1993, 1992, 1986, 1985, 1980, 1976, 1975, 1971, 1970, 1968, 1965, 1964, 1961, 1957, 1953, 1949, 1940, 1930, 1926
570 OAK TREE LN	2020, 2017, 2014, 2010, 2002, 2000, 1996, 1995, 1993, 1992, 1986, 1985, 1980, 1976, 1975, 1971, 1970, 1968, 1965, 1964, 1961, 1957, 1953, 1949, 1940, 1930, 1926
570 OAK TREE LN	2020, 2017, 2010, 2005, 2002, 2000, 1996, 1995, 1993, 1992, 1986, 1985, 1980, 1976, 1975, 1971, 1970, 1968, 1965, 1964, 1961, 1957, 1953, 1949, 1940, 1930, 1926

FINDINGS

Address Researched	Address Not Identified in Research Source
570 OAK TREE LN	2020, 2017, 2014, 2005, 2002, 2000, 1996, 1995, 1993, 1992, 1986, 1985, 1980, 1976, 1975, 1971, 1970, 1968, 1965, 1964, 1961, 1957, 1953, 1949, 1940, 1930, 1926
570 OAK TREE LN	2020, 2014, 2010, 2005, 2002, 2000, 1996, 1995, 1993, 1992, 1986, 1985, 1980, 1976, 1975, 1971, 1970, 1968, 1965, 1964, 1961, 1957, 1953, 1949, 1940, 1930, 1926
570 OAK TREE LN	2020, 2017, 2014, 2010, 2005, 2002, 2000, 1996, 1995, 1993, 1992, 1986, 1985, 1980, 1976, 1975, 1971, 1968, 1965, 1964, 1961, 1957, 1953, 1949, 1940, 1930, 1926
570 OAK TREE LN	2020, 2017, 2014, 2010, 2005, 2002, 2000, 1996, 1993, 1992, 1986, 1985, 1980, 1976, 1975, 1971, 1970, 1968, 1965, 1964, 1961, 1957, 1953, 1949, 1940, 1930, 1926
570 OAKTREE LN	2020, 2017, 2014, 2010, 2005, 2002, 2000, 1996, 1995, 1993, 1992, 1986, 1985, 1980, 1976, 1975, 1971, 1968, 1965, 1964, 1961, 1957, 1953, 1949, 1940, 1930, 1926
570 OAKTREE LN	2020, 2017, 2014, 2010, 2005, 2002, 2000, 1996, 1995, 1993, 1992, 1986, 1985, 1980, 1976, 1971, 1970, 1968, 1965, 1964, 1961, 1957, 1953, 1949, 1940, 1930, 1926
570 OAKTREE LN	2020, 2017, 2014, 2010, 2005, 2002, 2000, 1996, 1995, 1993, 1992, 1986, 1985, 1976, 1975, 1971, 1970, 1968, 1965, 1964, 1961, 1957, 1953, 1949, 1940, 1930, 1926
570 OAKTREE LN	2020, 2017, 2014, 2010, 2005, 2002, 2000, 1996, 1995, 1993, 1992, 1986, 1980, 1976, 1975, 1971, 1970, 1968, 1965, 1964, 1961, 1957, 1953, 1949, 1940, 1930, 1926
579 SHOPS 268 E THOUSND OKS BLVD	2020, 2017, 2014, 2010, 2005, 2002, 2000, 1996, 1995, 1992, 1986, 1985, 1980, 1976, 1975, 1971, 1970, 1968, 1965, 1964, 1961, 1957, 1953, 1949, 1940, 1930, 1926
58 HILLCREST DR	2020, 2017, 2014, 2010, 2005, 2000, 1996, 1995, 1993, 1992, 1986, 1985, 1980, 1976, 1975, 1971, 1970, 1968, 1965, 1964, 1961, 1957, 1953, 1949, 1940, 1930, 1926
6 HILLCREST DR	2020, 2017, 2014, 2010, 2005, 2000, 1996, 1995, 1993, 1992, 1986, 1985, 1980, 1976, 1975, 1971, 1970, 1968, 1965, 1964, 1961, 1957, 1953, 1949, 1940, 1930, 1926
60 MOORPARK RD	2020, 2017, 2014, 2010, 2005, 2002, 2000, 1996, 1995, 1993, 1992, 1986, 1980, 1976, 1975, 1971, 1970, 1968, 1965, 1964, 1961, 1957, 1953, 1949, 1940, 1930, 1926
60 MOORPARK RD	2020, 2017, 2014, 2010, 2005, 2002, 2000, 1996, 1995, 1993, 1992, 1985, 1980, 1976, 1975, 1971, 1970, 1968, 1965, 1964, 1961, 1957, 1953, 1949, 1940, 1930, 1926
60 MOORPARK RD	2020, 2017, 2014, 2010, 2005, 2002, 2000, 1996, 1995, 1993, 1992, 1986, 1985, 1980, 1976, 1975, 1971, 1970, 1968, 1965, 1961, 1957, 1953, 1949, 1940, 1930, 1926
60 MOORPARK RD	2020, 2017, 2014, 2010, 2005, 2002, 2000, 1996, 1995, 1993, 1992, 1986, 1985, 1980, 1976, 1975, 1971, 1970, 1965, 1964, 1961, 1957, 1953, 1949, 1940, 1930, 1926
60 MOORPARK RD	2020, 2017, 2014, 2010, 2005, 2002, 2000, 1996, 1995, 1993, 1992, 1986, 1985, 1980, 1976, 1975, 1971, 1968, 1965, 1964, 1961, 1957, 1953, 1949, 1940, 1930, 1926

FINDINGS

Address Researched	Address Not Identified in Research Source
60 MOORPARK RD	2020, 2017, 2014, 2010, 2005, 2002, 2000, 1996, 1995, 1993, 1992, 1986, 1985, 1980, 1976, 1975, 1971, 1970, 1968, 1965, 1964, 1957, 1953, 1949, 1940, 1930, 1926
60 N MOORPARK RD	2017, 2014, 2010, 2005, 2002, 2000, 1996, 1995, 1993, 1992, 1986, 1985, 1980, 1976, 1975, 1971, 1970, 1968, 1965, 1964, 1961, 1957, 1953, 1949, 1940, 1930, 1926
60 N MOORPARK RD	2020, 2017, 2014, 2005, 2002, 2000, 1996, 1995, 1993, 1992, 1986, 1985, 1980, 1976, 1975, 1971, 1970, 1968, 1965, 1964, 1961, 1957, 1953, 1949, 1940, 1930, 1926
60 N MOORPARK RD	2020, 2017, 2010, 2005, 2002, 2000, 1996, 1995, 1993, 1992, 1986, 1985, 1980, 1976, 1975, 1971, 1970, 1968, 1965, 1964, 1961, 1957, 1953, 1949, 1940, 1930, 1926
61 THOUSAND OAKS BLVD	2020, 2017, 2014, 2010, 2005, 2002, 2000, 1996, 1995, 1993, 1992, 1986, 1985, 1980, 1976, 1971, 1970, 1968, 1965, 1964, 1961, 1957, 1953, 1949, 1940, 1930, 1926
64 HILLCREST DR	2020, 2017, 2014, 2010, 2005, 2000, 1996, 1995, 1993, 1992, 1986, 1985, 1980, 1976, 1975, 1971, 1970, 1968, 1965, 1964, 1961, 1957, 1953, 1949, 1940, 1930, 1926
66 MOORPARK RD	2020, 2017, 2014, 2010, 2005, 2002, 2000, 1996, 1995, 1993, 1992, 1986, 1985, 1980, 1976, 1971, 1970, 1968, 1965, 1964, 1961, 1957, 1953, 1949, 1940, 1930, 1926
67 8 E THOUSAND OAKS	2020, 2017, 2014, 2010, 2005, 2002, 2000, 1996, 1995, 1993, 1992, 1986, 1985, 1980, 1976, 1971, 1970, 1968, 1965, 1964, 1961, 1957, 1953, 1949, 1940, 1930, 1926
67 THOUSAND OAKS BLVD	2020, 2017, 2014, 2010, 2005, 2002, 2000, 1996, 1995, 1993, 1992, 1986, 1985, 1980, 1976, 1975, 1971, 1968, 1965, 1964, 1961, 1957, 1953, 1949, 1940, 1930, 1926
69 HILLCREST DR	2020, 2017, 2014, 2010, 2005, 2000, 1996, 1995, 1993, 1992, 1986, 1985, 1980, 1976, 1975, 1971, 1970, 1968, 1965, 1964, 1961, 1957, 1953, 1949, 1940, 1930, 1926
7 THOUSAND OAKS BLVD	2020, 2017, 2014, 2010, 2005, 2000, 1996, 1995, 1993, 1992, 1986, 1985, 1980, 1976, 1975, 1971, 1970, 1968, 1965, 1964, 1961, 1957, 1953, 1949, 1940, 1930, 1926
70 THOUSAND OAKS BLVD	2020, 2017, 2014, 2010, 2005, 2002, 2000, 1996, 1995, 1993, 1992, 1986, 1985, 1980, 1976, 1971, 1970, 1968, 1965, 1964, 1961, 1957, 1953, 1949, 1940, 1930, 1926
75 E THOUSAND OAKS BLVD	2020, 2017, 2014, 2010, 2005, 2002, 2000, 1996, 1995, 1993, 1986, 1985, 1980, 1976, 1975, 1971, 1970, 1968, 1965, 1964, 1961, 1957, 1953, 1949, 1940, 1930, 1926
75 E THOUSAND OAKS BLVD	2020, 2017, 2014, 2010, 2005, 2002, 2000, 1996, 1993, 1992, 1986, 1985, 1980, 1976, 1975, 1971, 1970, 1968, 1965, 1964, 1961, 1957, 1953, 1949, 1940, 1930, 1926
75 E THOUSAND OAKS BLVD	2020, 2017, 2014, 2010, 2002, 2000, 1996, 1995, 1993, 1992, 1986, 1985, 1980, 1976, 1975, 1971, 1970, 1968, 1965, 1964, 1961, 1957, 1953, 1949, 1940, 1930, 1926
75 E THOUSAND OAKS BLVD	2020, 2017, 2014, 2005, 2002, 2000, 1996, 1995, 1993, 1992, 1986, 1985, 1980, 1976, 1975, 1971, 1970, 1968, 1965, 1964, 1961, 1957, 1953, 1949, 1940, 1930, 1926

FINDINGS

Address Researched	Address Not Identified in Research Source
75 E THOUSAND OAKS BLVD	2017, 2014, 2010, 2005, 2002, 2000, 1996, 1995, 1993, 1992, 1986, 1985, 1980, 1976, 1975, 1971, 1970, 1968, 1965, 1964, 1961, 1957, 1953, 1949, 1940, 1930, 1926
75 HILLCREST DR	2020, 2017, 2014, 2010, 2005, 2000, 1996, 1995, 1993, 1992, 1986, 1985, 1980, 1976, 1975, 1971, 1970, 1968, 1965, 1964, 1961, 1957, 1953, 1949, 1940, 1930, 1926
75 THOUSAND OAKS BLVD	2020, 2017, 2014, 2010, 2005, 2002, 2000, 1996, 1995, 1992, 1986, 1985, 1980, 1976, 1975, 1971, 1970, 1968, 1965, 1964, 1961, 1957, 1953, 1949, 1940, 1930, 1926
75 THOUSAND OAKS BLVD	2020, 2017, 2014, 2010, 2005, 2002, 2000, 1996, 1995, 1993, 1992, 1985, 1980, 1976, 1975, 1971, 1970, 1968, 1965, 1964, 1961, 1957, 1953, 1949, 1940, 1930, 1926
75 THOUSAND OAKS BLVD	2020, 2017, 2014, 2010, 2005, 2002, 2000, 1996, 1995, 1993, 1992, 1986, 1985, 1980, 1976, 1971, 1970, 1968, 1965, 1964, 1961, 1957, 1953, 1949, 1940, 1930, 1926
75 THOUSAND OAKS BLVD	2020, 2017, 2014, 2010, 2005, 2002, 2000, 1996, 1995, 1993, 1992, 1986, 1985, 1980, 1976, 1975, 1971, 1968, 1965, 1964, 1961, 1957, 1953, 1949, 1940, 1930, 1926
75 THOUSAND OAKS BLVD	2020, 2017, 2014, 2010, 2005, 2002, 2000, 1996, 1995, 1993, 1992, 1986, 1985, 1976, 1975, 1971, 1970, 1968, 1965, 1964, 1961, 1957, 1953, 1949, 1940, 1930, 1926
75 THOUSAND OAKS BLVD	2020, 2017, 2014, 2010, 2005, 2002, 2000, 1996, 1995, 1993, 1992, 1986, 1980, 1976, 1975, 1971, 1970, 1968, 1965, 1964, 1961, 1957, 1953, 1949, 1940, 1930, 1926
76 293 S MOORPRK RD	2020, 2017, 2014, 2010, 2005, 2002, 2000, 1996, 1995, 1993, 1992, 1986, 1985, 1976, 1975, 1971, 1970, 1968, 1965, 1964, 1961, 1957, 1953, 1949, 1940, 1930, 1926
76 293 S MOORPRK RD	2020, 2017, 2014, 2010, 2005, 2002, 2000, 1996, 1995, 1992, 1986, 1985, 1980, 1976, 1975, 1971, 1970, 1968, 1965, 1964, 1961, 1957, 1953, 1949, 1940, 1930, 1926
78 BAKER AVE	2020, 2017, 2014, 2010, 2005, 2002, 2000, 1996, 1995, 1993, 1992, 1986, 1985, 1976, 1975, 1971, 1970, 1968, 1965, 1964, 1961, 1957, 1953, 1949, 1940, 1930, 1926
78 THOUSAND OAKS BLVD	2020, 2017, 2014, 2010, 2005, 2002, 2000, 1996, 1995, 1993, 1992, 1986, 1985, 1980, 1976, 1971, 1970, 1968, 1965, 1964, 1961, 1957, 1953, 1949, 1940, 1930, 1926
8 80 E HILLCRST DR	2020, 2017, 2014, 2010, 2005, 2002, 2000, 1996, 1995, 1992, 1986, 1985, 1980, 1976, 1975, 1971, 1970, 1968, 1965, 1964, 1961, 1957, 1953, 1949, 1940, 1930, 1926
8 HILLCREST DR	2020, 2017, 2014, 2010, 2005, 2002, 2000, 1996, 1995, 1992, 1986, 1985, 1980, 1976, 1975, 1971, 1970, 1968, 1965, 1964, 1961, 1957, 1953, 1949, 1940, 1930, 1926
8 HILLCREST DR	2020, 2017, 2014, 2010, 2005, 2002, 2000, 1996, 1995, 1993, 1992, 1986, 1985, 1980, 1976, 1971, 1970, 1968, 1965, 1964, 1961, 1957, 1953, 1949, 1940, 1930, 1926
8 THOUSAND OAKS BLVD	2020, 2017, 2014, 2010, 2005, 2002, 2000, 1996, 1995, 1992, 1986, 1985, 1980, 1976, 1975, 1971, 1970, 1968, 1965, 1964, 1961, 1957, 1953, 1949, 1940, 1930, 1926

FINDINGS

Address Researched	Address Not Identified in Research Source
8 THOUSAND OAKS BLVD	2020, 2017, 2014, 2010, 2005, 2000, 1996, 1995, 1993, 1992, 1986, 1985, 1980, 1976, 1975, 1971, 1970, 1968, 1965, 1964, 1961, 1957, 1953, 1949, 1940, 1930, 1926
80 E HILLCREST DR	2020, 2017, 2014, 2010, 2005, 2002, 1996, 1995, 1993, 1992, 1986, 1985, 1980, 1976, 1975, 1971, 1970, 1968, 1965, 1964, 1961, 1957, 1953, 1949, 1940, 1930, 1926
80 E HILLCREST DR	2020, 2017, 2014, 2010, 2005, 2002, 2000, 1996, 1993, 1992, 1986, 1985, 1980, 1976, 1975, 1971, 1970, 1968, 1965, 1964, 1961, 1957, 1953, 1949, 1940, 1930, 1926
80 E HILLCREST DR	2020, 2017, 2014, 2010, 2002, 2000, 1996, 1995, 1993, 1992, 1986, 1985, 1980, 1976, 1975, 1971, 1970, 1968, 1965, 1964, 1961, 1957, 1953, 1949, 1940, 1930, 1926
80 E HILLCREST DR	2017, 2014, 2010, 2005, 2002, 2000, 1996, 1995, 1993, 1992, 1986, 1985, 1980, 1976, 1975, 1971, 1970, 1968, 1965, 1964, 1961, 1957, 1953, 1949, 1940, 1930, 1926
80 E HILLCREST DR	2020, 2014, 2010, 2005, 2002, 2000, 1996, 1995, 1993, 1992, 1986, 1985, 1980, 1976, 1975, 1971, 1970, 1968, 1965, 1964, 1961, 1957, 1953, 1949, 1940, 1930, 1926
80 E HILLCREST DR	2020, 2017, 2010, 2005, 2002, 2000, 1996, 1995, 1993, 1992, 1986, 1985, 1980, 1976, 1975, 1971, 1970, 1968, 1965, 1964, 1961, 1957, 1953, 1949, 1940, 1930, 1926
80 E HILLCREST DR	2020, 2017, 2014, 2005, 2002, 2000, 1996, 1995, 1993, 1992, 1986, 1985, 1980, 1976, 1975, 1971, 1970, 1968, 1965, 1964, 1961, 1957, 1953, 1949, 1940, 1930, 1926
80 E HILLCREST DR	2020, 2017, 2014, 2010, 2005, 2002, 2000, 1996, 1995, 1993, 1986, 1985, 1980, 1976, 1975, 1971, 1970, 1968, 1965, 1964, 1961, 1957, 1953, 1949, 1940, 1930, 1926
80 E HILLCREST DR STE 101	2017, 2014, 2010, 2005, 2002, 2000, 1996, 1995, 1993, 1992, 1986, 1985, 1980, 1976, 1975, 1971, 1970, 1968, 1965, 1964, 1961, 1957, 1953, 1949, 1940, 1930, 1926
80 HILLCREST DR	2020, 2017, 2014, 2010, 2005, 2000, 1996, 1995, 1993, 1992, 1986, 1985, 1980, 1976, 1975, 1971, 1970, 1968, 1965, 1964, 1961, 1957, 1953, 1949, 1940, 1930, 1926
80 HILLCREST DR	2020, 2017, 2014, 2010, 2005, 2002, 2000, 1996, 1995, 1992, 1986, 1985, 1980, 1976, 1975, 1971, 1970, 1968, 1965, 1964, 1961, 1957, 1953, 1949, 1940, 1930, 1926
80 MOORPARK RD	2020, 2017, 2014, 2010, 2005, 2002, 2000, 1996, 1995, 1993, 1992, 1986, 1985, 1980, 1976, 1975, 1971, 1970, 1965, 1964, 1961, 1957, 1953, 1949, 1940, 1930, 1926
80 THOUSAND OAKS BLVD	2020, 2017, 2014, 2010, 2005, 2002, 2000, 1996, 1995, 1993, 1992, 1986, 1985, 1980, 1976, 1975, 1971, 1968, 1965, 1964, 1961, 1957, 1953, 1949, 1940, 1930, 1926
83 MOORPARK RD	2020, 2017, 2014, 2010, 2005, 2000, 1996, 1995, 1993, 1992, 1986, 1985, 1980, 1976, 1975, 1971, 1970, 1968, 1965, 1964, 1961, 1957, 1953, 1949, 1940, 1930, 1926
85 THOUSAND OAKS BLVD	2020, 2017, 2014, 2010, 2005, 2002, 2000, 1996, 1995, 1993, 1992, 1986, 1985, 1980, 1976, 1971, 1970, 1968, 1965, 1964, 1961, 1957, 1953, 1949, 1940, 1930, 1926

FINDINGS

Address Researched	Address Not Identified in Research Source
850 AM 372IE THOUSND OKS BI	2020, 2017, 2014, 2010, 2005, 2002, 2000, 1996, 1995, 1992, 1986, 1985, 1980, 1976, 1975, 1971, 1970, 1968, 1965, 1964, 1961, 1957, 1953, 1949, 1940, 1930, 1926
86 HILLCREST DR	2020, 2017, 2014, 2010, 2005, 2000, 1996, 1995, 1993, 1992, 1986, 1985, 1980, 1976, 1975, 1971, 1970, 1968, 1965, 1964, 1961, 1957, 1953, 1949, 1940, 1930, 1926
87 MOORPARK RD	2020, 2017, 2014, 2010, 2005, 2002, 2000, 1996, 1995, 1993, 1992, 1986, 1985, 1980, 1976, 1971, 1970, 1968, 1965, 1964, 1961, 1957, 1953, 1949, 1940, 1930, 1926
88 E HILLCREST DR	2020, 2017, 2014, 2005, 2002, 2000, 1996, 1995, 1993, 1992, 1986, 1985, 1980, 1976, 1975, 1971, 1970, 1968, 1965, 1964, 1961, 1957, 1953, 1949, 1940, 1930, 1926
88 E HILLCREST DR	2020, 2017, 2010, 2005, 2002, 2000, 1996, 1995, 1993, 1992, 1986, 1985, 1980, 1976, 1975, 1971, 1970, 1968, 1965, 1964, 1961, 1957, 1953, 1949, 1940, 1930, 1926
88 HILLCREST DR	2020, 2017, 2014, 2010, 2005, 2000, 1996, 1995, 1993, 1992, 1986, 1985, 1980, 1976, 1975, 1971, 1970, 1968, 1965, 1964, 1961, 1957, 1953, 1949, 1940, 1930, 1926
89 THOUSAND OAKS BLVD	2020, 2017, 2014, 2010, 2005, 2000, 1996, 1995, 1993, 1992, 1986, 1985, 1980, 1976, 1975, 1971, 1970, 1968, 1965, 1964, 1961, 1957, 1953, 1949, 1940, 1930, 1926
899 223 E THOUSND OKS BLVD	2020, 2017, 2014, 2010, 2005, 2002, 2000, 1996, 1995, 1993, 1992, 1986, 1985, 1976, 1975, 1971, 1970, 1968, 1965, 1964, 1961, 1957, 1953, 1949, 1940, 1930, 1926
9 223 E THOUSND OKS 81	2020, 2017, 2014, 2010, 2005, 2002, 2000, 1996, 1995, 1992, 1986, 1985, 1980, 1976, 1975, 1971, 1970, 1968, 1965, 1964, 1961, 1957, 1953, 1949, 1940, 1930, 1926
9 THOUSAND OAKS BLVD	2020, 2017, 2014, 2010, 2005, 2002, 2000, 1996, 1995, 1993, 1992, 1986, 1985, 1980, 1976, 1971, 1970, 1968, 1965, 1964, 1961, 1957, 1953, 1949, 1940, 1930, 1926
9 THOUSAND OAKS BLVD	2020, 2017, 2014, 2010, 2005, 2000, 1996, 1995, 1993, 1992, 1986, 1985, 1980, 1976, 1975, 1971, 1970, 1968, 1965, 1964, 1961, 1957, 1953, 1949, 1940, 1930, 1926
90 E THOUSAND OAKS BLVD	2020, 2017, 2014, 2010, 2002, 2000, 1996, 1995, 1993, 1992, 1986, 1985, 1980, 1976, 1975, 1971, 1970, 1968, 1965, 1964, 1961, 1957, 1953, 1949, 1940, 1930, 1926
90 E THOUSAND OAKS BLVD	2020, 2017, 2014, 2005, 2002, 2000, 1996, 1995, 1993, 1992, 1986, 1985, 1980, 1976, 1975, 1971, 1970, 1968, 1965, 1964, 1961, 1957, 1953, 1949, 1940, 1930, 1926
90 E THOUSAND OAKS BLVD	2020, 2014, 2010, 2005, 2002, 2000, 1996, 1995, 1993, 1992, 1986, 1985, 1980, 1976, 1975, 1971, 1970, 1968, 1965, 1964, 1961, 1957, 1953, 1949, 1940, 1930, 1926
90 E THOUSAND OAKS BLVD	2020, 2017, 2010, 2005, 2002, 2000, 1996, 1995, 1993, 1992, 1986, 1985, 1980, 1976, 1975, 1971, 1970, 1968, 1965, 1964, 1961, 1957, 1953, 1949, 1940, 1930, 1926
90 E THOUSAND OAKS BLVD	2017, 2014, 2010, 2005, 2002, 2000, 1996, 1995, 1993, 1992, 1986, 1985, 1980, 1976, 1975, 1971, 1970, 1968, 1965, 1964, 1961, 1957, 1953, 1949, 1940, 1930, 1926

FINDINGS

Address Researched	Address Not Identified in Research Source
90 HILLCREST DR	2020, 2017, 2014, 2010, 2005, 2000, 1996, 1995, 1993, 1992, 1986, 1985, 1980, 1976, 1975, 1971, 1970, 1968, 1965, 1964, 1961, 1957, 1953, 1949, 1940, 1930, 1926
90 MOORPARK RD	2020, 2017, 2014, 2010, 2005, 2000, 1996, 1995, 1993, 1992, 1986, 1985, 1980, 1976, 1975, 1971, 1970, 1968, 1965, 1964, 1961, 1957, 1953, 1949, 1940, 1930, 1926
91 THOUSAND OAKS BLVD	2020, 2017, 2014, 2010, 2005, 2002, 2000, 1996, 1995, 1993, 1992, 1985, 1980, 1976, 1975, 1971, 1970, 1968, 1965, 1964, 1961, 1957, 1953, 1949, 1940, 1930, 1926
92 HILLCREST DR	2020, 2017, 2014, 2010, 2005, 2002, 2000, 1996, 1995, 1993, 1992, 1986, 1985, 1980, 1976, 1975, 1971, 1968, 1965, 1964, 1961, 1957, 1953, 1949, 1940, 1930, 1926
93 N MOORPARK RD	2020, 2017, 2014, 2010, 2005, 2002, 1996, 1995, 1993, 1992, 1986, 1985, 1980, 1976, 1975, 1971, 1970, 1968, 1965, 1964, 1961, 1957, 1953, 1949, 1940, 1930, 1926
96 MOORPARK RD	2020, 2017, 2014, 2010, 2005, 2002, 2000, 1996, 1995, 1993, 1992, 1986, 1985, 1980, 1976, 1975, 1971, 1970, 1965, 1964, 1961, 1957, 1953, 1949, 1940, 1930, 1926

TARGET PROPERTY: ADDRESS NOT IDENTIFIED IN RESEARCH SOURCE

The following Target Property addresses were researched for this report, and the addresses were not identified in the research source.

Address Researched	Address Not Identified in Research Source
195 East Hillcrest Drive	1996, 1980, 1976, 1975, 1971, 1970, 1968, 1965, 1964, 1961, 1957, 1953, 1949, 1940, 1930, 1926

CITADEL EHS
assess resolve strengthen

Appendix G
Client-Supplied Documents

PARTNER
Engineering and Science, Inc.



PHASE I ENVIRONMENTAL SITE ASSESSMENT REPORT

Stone Creek Professional Offices
195, 275, and 325 East Hillcrest Drive
Thousand Oaks, California 91360

Report Date: May 18, 2015
Partner Project No. 15-138774.1



Prepared for:

SIMA Management Corporation
1231-B State Street
Santa Barbara, California 93101

PARTNER
Engineering and Science, Inc.

May 18, 2015

501 Thousand Oaks, LLC
SIMA Management Corporation
1231-B State Street
Santa Barbara, California 93101

Subject: Phase I Environmental Site Assessment
Stone Creek Professional Offices
195, 275, and 325 East Hillcrest Drive
Thousand Oaks, California 91360
Partner Project No. 15-138774.1

Partner Engineering and Science, Inc. (Partner) is pleased to provide the results of the *Phase I Environmental Site Assessment* (Phase I ESA) report of the abovementioned address (the "subject property"). This assessment was performed in general conformance with the scope and limitations as detailed in the ASTM Practice E1527-13 Standard Practice for Environmental Site Assessments: Phase I Environmental Site Assessment Process.

This assessment included a site reconnaissance as well as research and interviews with representatives of the public, property ownership, site manager, and regulatory agencies. An assessment was made, conclusions stated, and recommendations outlined.

We appreciate the opportunity to provide environmental services to you. If you have any questions concerning this report, or if we can assist you in any other matter, please contact me at (619) 757-1119 or MLambson@partneresi.com.

Sincerely,

Mark Lambson

Mark Lambson
Principal

EXECUTIVE SUMMARY

Partner Engineering and Science, Inc. (Partner) has performed a Phase I Environmental Site Assessment (ESA) in general accordance with the scope of work and limitations of ASTM Standard Practice E1527-13, the Environmental Protection Agency Standards and Practices for All Appropriate Inquiries (AAI) (40 CFR Part 312) and set forth by SIMA Management Corporation for the property located at 195, 275, and 325 East Hillcrest Drive in the City of Thousand Oaks, Ventura County, California (the "subject property"). The Phase I Environmental Site Assessment is designed to provide SIMA Management Corporation with an assessment concerning environmental conditions (limited to those issues identified in the report) as they exist at the subject property.

Property Description

The subject property is located on the north side of East Hillcrest Drive within a mixed commercial and residential area of Ventura County. Please refer to the table below for further description of the subject property:

Subject Property Data	
Addresses:	195, 275, and 325 East Hillcrest Drive, Thousand Oaks, California
Property Use:	Office
Land Acreage (Ac):	8.22 Ac
Number of Buildings:	Three
Number of Floors:	Two buildings with two floors (275 & 325 East Hillcrest Drive) and one building with one floor (195 East Hillcrest Drive)
Gross Building Area (SF):	108,635 Total SF (per Ventura County Assessor)
Net Rentable Area (SF):	Unknown
Date of Construction:	1983
Assessor's Parcel Number (APN):	669-0-021-255
Type of Construction:	Wood-Framed
Current Tenants:	46 office/administrative tenants:

195 East Hillcrest Drive Building:	
Town and Country Travel	112
Bridell Institute (tutoring)	100
La Ventana Eating Disorder Programs	102 & 114
Thrivent Financial	110
Rescare Homecare	115
Oaks Massage and Spa	A116
275 East Hillcrest Drive Building:	
Allen Law Corp	105
GEDA	110
Executive International	115
La Ventana Eating Disorder	120 & 125

Programs	
Three In One Concepts	130
Helen Edler, MFT	140
Healing Light Center	143
Comfort Keepers	145
Surfcam Inc.	150
Steven I. Chin DDS	152
State Farm Insurance	155
Silver Engineering	165
Landmark Design	170
Massglass & Door Service	200
Association Management Specialists	215
TEK Systems	220
Postime Billing Service	223
Gold Coast Securities	225
United Solutions Group	230
Gray Stone & Company Inc.	250
GSCO Insurance Services	250
325 East Hillcrest Drive Building:	
Red.com Inc.	100
Teresa Ratterray PHD	115
Todd & Holly O'Hearn PHD	115
Livingston Memorial Visiting Nurse Association	120
Rollins Consulting Inc.	121
Michelle Mangini, CMT & NLP Life Coach	123
CH2M Hill	125
CARD	140
Law Offices of Vernon L. Ellicot	150
Citigroup Global Markets Inc.	160
BodyFix	170
David Reinus CPA	180
Realty Tech Inc.	190
GoMarketing Inc.	190
Insurance Web Pros Inc.	190
Law Offices of David R. Schneider	195
Carrie Rasmussen MS, LMFT	195
Hancox Law	195
Vacant	200
Shannae Anderson, PHD	207
Sharyl Schamp, MA MFT	207
Dyonette Mayer, MS LCSW	207

Subject Property Data		
	Lisa E. White, MA LMFT	207
	Van Sickle & Associates	210
	JRRO LLP	215
	Rincon Premium Finance Co.	230
	Glen A Schuberg Inc.	230
	Alliant Insurance Services Inc.	250
Site Assessment Performed By:	Emilie Moore of Partner	
Site Assessment Conducted On:	May 11, 2015	

The subject property is currently occupied by 46 office/administrative tenants for commercial use. Onsite operations consist of administrative, counseling, and medical (non-surgical) activities. In addition to the current structures, the subject property is also improved with asphalt-paved parking areas, decorative water features, trash dumpster enclosures, and associated landscaping.

According to available historical sources, the subject property was formerly undeveloped as early as 1938; developed agriculturally in the 1940s; vacant land from the 1950s until the 1970s; and developed with the present-day office buildings in 1983. Tenants on the subject property have included various office/administrative tenants (no past or present tenants of concern).

The immediately surrounding properties consist of apartments and assisted living to the north and northwest; apartments and a retirement residence to the south across East Hillcrest Drive; apartments and a medical/office building to the east; and apartments and Office Depot to the west across Lang Creek drainage canal.

According to groundwater monitoring data available from the Regional Water Quality Control Board (RWQCB) GeoTracker website for a nearby site (Janss Car Wash at 467 North Moorpark Road) located approximately 0.4-mile northwest of the subject property, groundwater in the vicinity of the subject property is inferred to be approximately 24-35 feet below ground surface (bgs) and flows toward the south.

Findings

A *recognized environmental condition (REC)* refers to the presence or likely presence of any hazardous substances or petroleum products in, on, or at a property: due to release to the environment; under conditions indicative of a release to the environment; or under conditions that pose a material threat of a future release to the environment. The following was identified during the course of this assessment:

- Partner did not identify any recognized environmental conditions during the course of this assessment.

A *controlled recognized environmental condition (CREC)* refers to a REC resulting from a past release of hazardous substances or petroleum products that has been addressed to the satisfaction of the applicable regulatory authority, with hazardous substances or petroleum products allowed to remain in place subject to the implementation of required controls. The following was identified during the course of this assessment:

- Partner did not identify any controlled recognized environmental conditions during the course of this assessment.

A *historical recognized environmental condition (HREC)* refers to a past release of any hazardous substances or petroleum products that has occurred in connection with the property and has been addressed to the satisfaction of the applicable regulatory authority or meeting unrestricted use criteria established by a regulatory authority, without subjecting the property to any required controls. The following was identified during the course of this assessment:

- Partner did not identify any historical recognized environmental conditions during the course of this assessment.

An *environmental issue* refers to environmental concerns identified by Partner, which do not qualify as RECs; however, warrant further discussion. The following was identified during the course of this assessment:

- The subject property parcel was historically used for agricultural purposes. There is a potential that agricultural related chemicals such as pesticides, herbicides, and fertilizers, may have been used and stored onsite. The subject property is either paved over or covered by building structures that minimize direct contact to any potential remaining concentrations in the soil. Additionally, during previous site development activities, near surface soils (where residual agricultural chemical concentrations would have most likely been present, if at all) were generally mixed with fill material or disturbed during grading. Also, it is common that engineered fill material is placed over underlying soils as part of the development activities. Furthermore, it is likely that residual agricultural chemicals (if any) would have likely degraded since the site was last utilized for agricultural purposes. These additional variables serve to further reduce the potential for exposure to residual agricultural chemicals (if any). Based on these reasons, Partner concludes that the possible former use of agricultural chemicals is not expected to represent a significant environmental concern at this time.

Conclusions, Opinions and Recommendations

Partner has performed a Phase I Environmental Site Assessment in conformance with the scope and limitations of ASTM Practice E1527-13 of 195, 275, and 325 East Hillcrest Drive in the City of Thousand Oaks, Ventura County, California (the "subject property"). Any exceptions to, or deletions from, this practice are described in Section 1.5 of this report.

This assessment has revealed no evidence of recognized environmental conditions in connection with the subject property. Based on the conclusions of this assessment, Partner recommends no further investigation of the subject property at this time.

TABLE OF CONTENTS

1.0 INTRODUCTION 1

1.1 Purpose 1
1.2 Scope of Work 1
1.3 Limitations 2
1.4 User Reliance 2
1.5 Limiting Conditions 3

2.0 SITE DESCRIPTION 4

2.1 Site Location and Legal Description 4
2.2 Current Property Use 4
2.3 Current Use of Adjacent Properties 4
2.4 Physical Setting Sources 4
2.4.1 Topography 4
2.4.2 Hydrology 5
2.4.3 Geology/Soils 5
2.4.4 Flood Zone Information 5

3.0 HISTORICAL INFORMATION 6

3.1 Aerial Photograph Review 6
3.2 Fire Insurance Maps 7
3.3 City Directories 8
3.4 Historical Topographic Maps 8

4.0 REGULATORY RECORDS REVIEW 9

4.1 Regulatory Agencies 9
4.1.1 Health Department 9
4.1.2 Fire Department 9
4.1.3 Air Pollution Control Agency 9
4.1.4 Regional Water Quality Agency 10
4.1.5 Department of Toxic Substances Control 10
4.1.6 Building Department 11
4.1.7 Planning Department 12
4.1.8 Oil & Gas Exploration 12
4.1.9 Assessor's Office 12
4.2 Mapped Database Records Search 12
4.2.1 Regulatory Database Summary 13
4.2.2 Subject Property Listings 13
4.2.3 Adjacent Property Listings 14
4.2.4 Sites of Concern Listings 14
4.2.5 Orphan Listings 14

5.0 USER PROVIDED INFORMATION AND INTERVIEWS 15

5.1 Interviews 15
5.1.1 Interview with Owner 15
5.1.2 Interview with Report User 16
5.1.3 Interview with Key Site Manager 16

5.1.4 Interviews with Past Owners, Operators and Occupants 16
5.1.5 Interview with Others 16
5.2 User Provided Information 16
5.2.1 Title Records, Environmental Liens, and AULs 16
5.2.2 Specialized Knowledge 16
5.2.3 Actual Knowledge of the User 17
5.2.4 Valuation Reduction for Environmental Issues 17
5.2.5 Commonly Known or Reasonably Ascertainable Information 17
5.2.6 Previous Reports and Other Provided Documentation 17
6.0 SITE RECONNAISSANCE 18
6.1 General Site Characteristics 18
6.2 Potential Environmental Hazards 19
6.3 Non-ASTM Services 21
6.3.1 Asbestos-Containing Materials (ACMs) 21
6.3.2 Lead-Based Paint (LBP) 22
6.3.3 Radon 22
6.3.4 Lead in Drinking Water 22
6.3.5 Mold 23
6.4 Adjacent Property Reconnaissance 23
7.0 FINDINGS AND CONCLUSIONS 24
8.0 SIGNATURES OF ENVIRONMENTAL PROFESSIONALS 26
9.0 REFERENCES 27

Figures

Figure 1 Site Location Map
Figure 2 Site Plan
Figure 3 Topographic Map

Appendices

Appendix A Site Photographs
Appendix B Historical/Regulatory Documentation
Appendix C Regulatory Database Report
Appendix D Qualifications

1.0 INTRODUCTION

Partner Engineering and Science, Inc. (Partner) has performed a Phase I Environmental Site Assessment (ESA) in general conformance with the scope and limitations of ASTM Standard Practice E1527-13 and the Environmental Protection Agency Standards and Practices for All Appropriate Inquiries (AAI) (40 CFR Part 312) for the property located at 195, 275, and 325 East Hillcrest Drive in the City of Thousand Oaks, Ventura County, California (the "subject property"). Any exceptions to, or deletions from, this scope of work are described in the report.

1.1 Purpose

The purpose of this ESA is to identify existing or potential Recognized Environmental Conditions (as defined by ASTM Standard E1527-13) affecting the subject property that: 1) constitute or result in a material violation or a potential material violation of any applicable environmental law; 2) impose any material constraints on the operation of the subject property or require a material change in the use thereof; 3) require clean-up, remedial action or other response with respect to Hazardous Substances or Petroleum Products on or affecting the subject property under any applicable environmental law; 4) may affect the value of the subject property; and 5) may require specific actions to be performed with regard to such conditions and circumstances. The information contained in the ESA Report will be used by Client to: 1) evaluate its legal and financial liabilities for transactions related to foreclosure, purchase, sale, loan origination, loan workout or seller financing; 2) evaluate the subject property's overall development potential, the associated market value and the impact of applicable laws that restrict financial and other types of assistance for the future development of the subject property; and/or 3) determine whether specific actions are required to be performed prior to the foreclosure, purchase, sale, loan origination, loan workout or seller financing of the subject property.

This ESA was performed to permit the *User* to satisfy one of the requirements to qualify for the innocent landowner, contiguous property owner, or bona fide prospective purchaser limitations on scope of Comprehensive Environmental Response, Compensation and Liability Act (CERCLA) (42 U.S.C. §9601) liability (hereinafter, the "*landowner liability protections*," or "*LLPs*"). ASTM Standard E1527-13 constitutes "*all appropriate inquiry* into the previous ownership and uses of the *property* consistent with good commercial or customary practice" as defined at 42 U.S.C. §9601(35)(B).

1.2 Scope of Work

The scope of work for this ESA is in general accordance with the requirements of ASTM Standard E1527-13. This assessment included: 1) a property and adjacent site reconnaissance; 2) interviews with key personnel; 3) a review of historical sources; 4) a review of regulatory agency records; and 5) a review of a regulatory database report provided by a third-party vendor. Partner contacted local agencies, such as environmental health departments, fire departments and building departments in order to determine any current and/or former hazardous substances usage, storage and/or releases of hazardous substances on the subject property. Additionally, Partner researched information on the presence of activity and use limitations (AULs) at these agencies. As defined by ASTM E1527-13, AULs are the legal or physical restrictions or limitations on the use of, or access to, a site or facility: 1) to reduce or eliminate potential

exposure to hazardous substances or petroleum products in the soil or groundwater on the subject property; or 2) to prevent activities that could interfere with the effectiveness of a response action, in order to ensure maintenance of a condition of no significant risk to public health or the environment. These legal or physical restrictions, which may include institutional and/or engineering controls (IC/ECs), are intended to prevent adverse impacts to individuals or populations that may be exposed to hazardous substances and petroleum products in the soil or groundwater on the property.

If requested by Client, this report may also include the identification, discussion of, and/or limited sampling of asbestos-containing materials (ACMs), lead-based paint (LBP), mold, and/or radon.

1.3 Limitations

Partner warrants that the findings and conclusions contained herein were accomplished in accordance with the methodologies set forth in the Scope of Work. These methodologies are described as representing good commercial and customary practice for conducting an ESA of a property for the purpose of identifying recognized environmental conditions. There is a possibility that even with the proper application of these methodologies there may exist on the subject property conditions that could not be identified within the scope of the assessment or which were not reasonably identifiable from the available information. Partner believes that the information obtained from the record review and the interviews concerning the subject property is reliable. However, Partner cannot and does not warrant or guarantee that the information provided by these other sources is accurate or complete. The conclusions and findings set forth in this report are strictly limited in time and scope to the date of the evaluations. The conclusions presented in the report are based solely on the services described therein, and not on scientific tasks or procedures beyond the scope of agreed-upon services or the time and budgeting restraints imposed by the Client. No other warranties are implied or expressed.

Some of the information provided in this report is based upon personal interviews, and research of available documents, records, and maps held by the appropriate government and private agencies. This report is subject to the limitations of historical documentation, availability, and accuracy of pertinent records, and the personal recollections of those persons contacted.

This practice does not address requirements of any state or local laws or of any federal laws other than the all appropriate inquiry provisions of the LLPs. Further, this report does not intend to address all of the safety concerns, if any, associated with the subject property.

Environmental concerns, which are beyond the scope of a Phase I ESA as defined by ASTM include the following: ACMs, LBP, radon, and lead in drinking water. These issues may affect environmental risk at the subject property and may warrant discussion and/or assessment; however, are considered non-scope issues. If specifically requested by the Client, these non-scope issues are discussed in Section 6.3.

1.4 User Reliance

SIMA Management Corporation engaged Partner to perform this assessment in accordance with an agreement governing the nature, scope and purpose of the work as well as other matters critical to the engagement. All reports, both verbal and written, are for the sole use and benefit of SIMA Management

Corporation. Either verbally or in writing, third parties may come into possession of this report or all or part of the information generated as a result of this work. In the absence of a written agreement with Partner granting such rights, no third parties shall have rights of recourse or recovery whatsoever under any course of action against Partner, its officers, employees, vendors, successors or assigns. Any such unauthorized user shall be responsible to protect, indemnify and hold Partner, Client and their respective officers, employees, vendors, successors and assigns harmless from any and all claims, damages, losses, liabilities, expenses (including reasonable attorneys' fees) and costs attributable to such Use. Unauthorized use of this report shall constitute acceptance of and commitment to these responsibilities, which shall be irrevocable and shall apply regardless of the cause of action or legal theory pled or asserted. Additional legal penalties may apply.

This report has been completed under specific Terms and Conditions relating to scope, relying parties, limitations of liability, indemnification, dispute resolution, and other factors relevant to any reliance on this report. Any parties relying on this report do so having accepted the Terms and Conditions for which this report was completed. A copy of Partner's standard Terms and Conditions can be found at http://www.partneresi.com/terms-and-conditions.php.

1.5 Limiting Conditions

The findings and conclusions contain all of the limitations inherent in these methodologies that are referred to in ASTM E1527-13.

Specific limitations and exceptions to this ESA are more specifically set forth below:

- Interviews with past owners, operators and occupants were not reasonably ascertainable and thus constitute a data gap. Based on information obtained from other historical sources (as discussed in Section 3.0), this data gap is not expected to alter the findings of this assessment.
- Partner submitted Freedom of Information Act (FOIA) requests to the Ventura County Environmental Health Division (VCEHD) and the Ventura County Fire Department (VCFD) for information pertaining to hazardous substances, underground storage tanks, releases, inspection records, etc. for the subject property. As of this writing, these agencies have not responded to Partner's request. Based on information obtained from other historical sources, this limitation is not expected to alter the overall findings of this assessment.
- Partner observed approximately 20% of all interior units and all common areas. Based on the size and nature of use of the unobserved units (office), this limited method of survey is not expected to alter the overall findings of this assessment.

2.0 SITE DESCRIPTION

2.1 Site Location and Legal Description

The subject property at 195, 275, and 325 East Hillcrest Drive in Thousand Oaks, California is located on the north side of East Hillcrest Drive. According to the Ventura County Assessor and online research, the subject property is legally described as "Map Number 42, PM 22, Lot 1," and ownership is currently vested in 501 Thousand Oaks, LLC c/o SIMA Management Corporation since 2002.

Please refer to Figure 1: Site Location Map, Figure 2: Site Plan, Figure 3: Topographic Map, and Appendix A: Site Photographs for the location and site characteristics of the subject property.

2.2 Current Property Use

The subject property is currently occupied by 46 office/administrative tenants for commercial use. Onsite operations consist of administrative, counseling, and medical (non-surgical) activities. The subject property consists of two two-story buildings and one one-story building. In addition to the current structures, the subject property is also improved with asphalt-paved parking areas, decorative water features, trash dumpster enclosures, and associated landscaping.

The subject property is designated for commercial development by the City of Thousand Oaks.

The subject property was identified as a Ventura County Medical Waste Generator (Med Waste Ventura) and an EDR Historical Auto Station site in the regulatory database report, as further discussed in Section 4.2.

2.3 Current Use of Adjacent Properties

The subject property is located within a mixed commercial and residential area of Ventura County. During the vicinity reconnaissance, Partner observed the following land use on properties in the immediate vicinity of the subject property:

Immediately Surrounding Properties	
North:	Apartments (270 Brazil Street) and an assisted living facility (405 Hodencamp Road)
South:	East Hillcrest Drive beyond which is a retirement residence (190 East Hillcrest Drive) and apartments (220-290 East Hillcrest Drive)
East:	Apartments (351 Hodencamp Road) and a medical/office building (365 East Hillcrest Drive)
West:	Lang Creek drainage canal beyond which is Office Depot (25 East Hillcrest Drive) and apartments (130-190 Brazil Street)

No adjacent properties were identified in the regulatory database report of Section 4.2.

2.4 Physical Setting Sources

2.4.1 Topography

The United States Geological Survey (USGS) *Thousand Oaks, California* Quadrangle 7.5-minute series topographic map was reviewed for this ESA. According to the contour lines on the topographic map, the subject property is located at approximately 800 feet above mean sea level (MSL). The contour lines in

the area of the subject property indicate the area is sloping gently toward the south. No specific subject property features are depicted on the 2013 map.

A copy of the most recent topographic map is included as Figure 3 of this report.

2.4.2 Hydrology

According to topographic map interpretation, the direction of groundwater in the vicinity of the subject property is inferred to flow toward the south. The nearest surface water in the vicinity of the subject property is Land Creek drainage canal located adjacent to the west of the subject property. No settling ponds, lagoons, surface impoundments, wetlands or natural catch basins were observed at the subject property during this assessment.

According to available information, a public water system operated by the Thousand Oaks Department of Public Works (TODPW) serves the subject property vicinity. According to a representative of the TODPW, shallow groundwater beneath the subject property is not utilized for domestic purposes. The sources of public water for the City of Thousand Oaks are surface water from the California Water Project.

According to groundwater monitoring data available from the RWQCB GeoTracker website for a nearby site (Janss Car Wash at 467 North Moorpark Road) located approximately 0.4-mile northwest of the subject property, groundwater in the vicinity of the subject property is inferred to be approximately 24-35 feet below ground surface (bgs).

2.4.3 Geology/Soils

The subject property is situated within the Pacific Border physiographic province of the State of California. Information concerning the geology of the subject property was obtained from the USGS Ground Water Atlas of the United States, California region (1995). The subject property is located within the Pacific Border physiographic province, which is characterized by steep rolling hills and mountains and consists of severely folded, faulted, and commonly metamorphosed marine and continental sediments.

Based on information obtained from the USDA Natural Resources Conservation Service Web Soil Survey online database, the subject property is mapped as Gilroy clay loam. The Gilroy series consists of moderately deep, well drained soils that formed in material weathered from basic igneous and metamorphic rocks. Slopes range from 15 to 30 percent.

2.4.4 Flood Zone Information

Partner performed a review of the Flood Insurance Rate Map, published by the Federal Emergency Management Agency. According to Community Panel Number 06111C0986E, dated January 20, 2010, the eastern portion of the subject property appears to be located in Zone X, an area located outside of the 100-year and 500-year flood plains. However, the western portion of the subject property (abutting Lang Creek drainage canal) appears to be located in Zone AE, an area subject to inundation by the 1% annual chance flood. The 1% annual flood (100-year flood), also known as the base flood, is the flood that has a 1% chance of being equaled or exceeded in any given year.

A copy of the reviewed flood map is not included in Appendix B of this report.

3.0 HISTORICAL INFORMATION

Partner obtained historical use information about the subject property from a variety of sources. A chronological listing of the historical data found is summarized in the table below:

Historical Use Information		
Period/Date	**Source**	**Description/Use**
1938	Aerial Photograph	Undeveloped/Native land
1940s	Aerial Photographs	Agricultural
1950s-1970s	Aerial Photographs, Building Records, City Directories, Interviews, Onsite Observations, Sanborn Maps	Vacant Land
1983-Present	Aerial Photographs, Building Records, City Directories, Interviews, Onsite Observations	Developed with the present-day commercial office buildings and parking

Tenants on the subject property have included various office/administrative tenants (no past or present tenants of concern). No potential environmental concerns were identified in association with the current or former use of the subject property.

3.1 Aerial Photograph Review

Partner obtained available aerial photographs of the subject property and surrounding area from Environmental Data Resources (EDR) on May 4, 2015. The following observations were noted to be visible on the subject property and adjacent properties during the aerial photograph review:

Date: 1938	***Scale: 1"=500'***
Subject Property:	Undeveloped/native land
North:	Undeveloped/native land
South:	Undeveloped/native land
East:	Undeveloped/native land
West:	Undeveloped/native land beyond Lang Creek

Date: 1947	***Scale: 1"=500'***
Subject Property:	Agricultural land
North:	Mostly undeveloped/native land
South:	Agricultural land
East:	Agricultural land
West:	Agricultural land and vacant land beyond Lang Creek

Date: 1954, 1959	***Scale: 1"=500'***
Subject Property:	Vacant land
North:	Vacant land
South:	Vacant land
East:	Vacant land
West:	Agricultural land beyond Lang Creek

Date: 1967	***Scale: 1"=500'***
Subject Property:	Cleared, vacant land with dirt paths bisecting the property
North:	A small parcel of vacant land followed by what appears to be residential structures
South:	Cleared, vacant land
East:	Cleared, vacant land
West:	Lang Creek followed by vacant land and the present-day Office Depot/commercial

Date: 1977	***Scale: 1"=500'***
Subject Property:	No significant changes visible
North:	Appears to be developed with additional residential buildings
South:	East Hillcrest Drive followed by a small parcel of vacant land and what appear to be residential buildings and parking
East:	No significant changes visible
West:	No significant changes visible

Date: 1985	***Scale: 1"=500'***
Subject Property:	Developed with the present-day office building and parking areas
North:	No significant changes visible
South:	No significant changes visible
East:	Developed with vacant land and a paved access driveway
West:	Developed with the present-day residential and commercial structures

Date: 1994	***Scale: 1"=500'***
Subject Property:	No significant changes visible
North:	Developed with the present-day senior living facility and residences
South:	East Hillcrest Drive followed by a parcel of vacant land and the present-day senior living facility
East:	Developed with the present-day office/medical building and residences
West:	No significant changes visible

Date: 2005, 2009, 2010, 2012	***Scale: 1"=500'***
Subject Property:	No significant changes visible
North:	No significant changes visible
South:	East Hillcrest Drive followed by the present-day residential structures and senior living facility
East:	No significant changes visible
West:	No significant changes visible

Copies of select aerial photographs are included in Appendix B of this report.

3.2 Fire Insurance Maps

Partner reviewed the collection of Sanborn Fire insurance maps from Environmental Data Resources (EDR) on April 29, 2015. Sanborn map coverage was not available for the subject property.

A copy of the Sanborn Maps No Coverage Letter is included in Appendix B of this report.

3.3 City Directories

Partner reviewed historical city directories obtained from Haines and Sherman Directories on May 11, 2105 for past names and businesses that were listed for the subject property and adjacent properties. The findings are presented in the following table:

City Directory Search for 195, 275, and 325 East Hillcrest Drive (Subject Property)	
Year(s)	**Occupant Listed**
1962	No Listing
1967	No Listing
1972	No Listing
1983	No Listing
1988	Various office/professional tenants (195, 275, and 325 East Hillcrest Drive)
1993	Various office/professional tenants (195, 275, and 325 East Hillcrest Drive)
1998	Various office/professional tenants (195, 275, and 325 East Hillcrest Drive)

Based on the city directory review, no environmentally sensitive listings were identified for the subject property address(es).

City Directory Search for Adjacent Properties	
Year(s)	**Occupant Listed**
1962	No Listing
1967	No Listing
1972	No Listing
1983	CW Driver Inc. (365 East Hillcrest Drive), Conejo Future Apartments and Residential (130-190 Brazil Street)
1988	CA Exceptional Bread & La Petite Boulangerie (222 East Hillcrest Drive), Conejo Future Apartments and Residential (130-190 Brazil Street), Amer Senior Inns, Hillcrest Inn, and J Ray Construction (405 Hodencamp Road)
1993	Hillcrest Roy Apartments (190 East Hillcrest Drive), Conejo Future Apartments and Residential (130-190 Brazil Street), Amer Senior Inns & Hillcrest Inn (405 Hodencamp Road)
1998	Hillcrest Royale Retirement Living (190 East Hillcrest Drive), Residential (220-290 {evens} East Hillcrest Drive), Kaiser Med & Pharmacy (365 East Hillcrest Drive), Conejo Future Apartments and Residential (130-190 Brazil Street), Oakcrest Apartments (351 Hodencamp Road)

Based on the city directory review, no environmentally sensitive listings were identified for the adjacent property addresses.

Copies of reviewed city directories are not included in Appendix B of this report.

3.4 Historical Topographic Maps

Historical topographic maps were not available at the time of the assessment. The historical use of the subject property was researched through other standard historical sources.

4.0 REGULATORY RECORDS REVIEW

4.1 Regulatory Agencies

4.1.1 Health Department

Regulatory Agency Data	
Name of Agency:	Ventura County Environmental Health Division (VCEHD)
Point of Contact:	N/A
Agency Address:	800 South Victoria, Suite 800, Ventura, California
Agency Phone Number:	(805) 654-2813
Date of Contact:	May 4, 2015
Method of Communication:	Faxed Request/Telephone Follow-Up
Summary of Communication:	As of the date of this report, Partner has not received a response from the VCEHD for inclusion in this report.

4.1.2 Fire Department

Regulatory Agency Data	
Name of Agency:	Ventura County Fire Department (VCFD)
Agency Address:	165 Durley Road, Camarillo, California
Agency Phone Number:	(805) 389-9710
Date of Contact:	May 4, 2015
Method of Communication:	Faxed Request/ Telephone Follow-Up
Summary of Communication:	As of the date of this report, Partner has not received a response from the VCFD for inclusion in this report.

4.1.3 Air Pollution Control Agency

Regulatory Agency Data	
Name of Agency:	Ventura County Air Pollution Control District (VCAPCD)
Source:	Facility Info System (http://www.vcapcd.org/FI.htm)
Agency Address:	669 County Square Drive, Ventura, California
Agency Phone Number:	(805) 645-1400
Date of Contact:	May 4, 2015
Method of Communication:	Online
Summary of Communication:	No Permits to Operate (PTO), Notices of Violation (NOV), or Notices to Comply (NTC) or the presence of AULs, dry cleaning machines, or USTs were on file for the subject property with the VCAPCD.

4.1.4 Regional Water Quality Agency

Regulatory Agency Data	
Name of Agency:	Regional Water Quality Control Board (RWQCB)
Point of Contact:	Online
Agency Address:	http://geotracker.waterboards.ca.gov
Date of Contact:	May 4, 2015
Method of Communication:	Online
Summary of Communication:	No records regarding hazardous substance use, storage or releases, or the presence of USTs and AULs on the subject property were on file with the RWQCB.

4.1.5 Department of Toxic Substances Control

Regulatory Agency Data	
Name of Agency:	California Department of Toxic Substances Control (DTSC)
Source:	Envirostor (http://www.envirostor.dtsc.ca.gov/public/) and the Hazardous Waste Tracking System (http://hwts.dtsc.ca.gov/report_search.cfm?id=5)
Date of Contact:	May 4, 2015
Method of Communication:	Online
Summary of Communication:	No records regarding hazardous substance use, storage or releases, or the presence of USTs and AULs on the subject property were on file with Envirostor. According to the HWTS records reviewed, there are six permits on file for the subject property, as summarized below:

Tenant	Address	Permit Status	HAZMAT Generation/Notes
Wesco Infrastructures Inc.	195 Hillcrest Drive	Inactive as of April 13, 2006	Generator of 2.75 tons of unknown waste in 2005 – no violations
Steven I. Chin DDS	275 Hillcrest Drive	Inactive as of June 30, 2014	Generator of unknown quantity and type of hazardous waste – no violations
1x Ventura County Fire Protection District (2 permits)	325 Hillcrest Drive	Inactive as of October 25, 2000	Generator of unknown quantity and type of hazardous waste – no violations
County of	325 Hillcrest	Inactive as	Generator of 00.2-

Regulatory Agency Data				
	Ventura CEO Risk HMAP	Drive	of July 28, 2005	0.6 tons of unknown waste in 1993 and 2004, and 0.29 tons of ignitable waste in 1993 – no violations
	Ventura County Fire Station 30	325 Hillcrest Drive	Active as of October 4, 1994	Generator of 0.8 tons of benzene in 1995, between 0.04 and 0.2 tons of ignitable waste between 2005 and 2009, and 0.04-0.08 tons of unknown waste in 2005 and 2007 - no violations on record

4.1.6 Building Department

Regulatory Agency Data	
Name of Agency:	Thousand Oaks Building Department (TOBD)
Point of Contact:	N/A
Agency Address:	2100 Thousand Oaks Blvd, Thousand Oaks, California
Agency Phone Number:	(805) 449-2500
Date of Contact:	May 4, 2015
Method of Communication:	Online
Summary of Communication:	Records were available for review, as further discussed in the following table.

Building Records Reviewed for 195, 275, and 325 East Hillcrest Drive (Subject Property)		
Year(s)	**Owner/Applicant**	**Description**
1981	Signature Thousand Oaks LLC	Application for a new building permit for an office building at 275 East Hillcrest Drive
1981	Thousand Oaks Financial Plaza	Application for a new building permit for an office building at 325 East Hillcrest Drive
1982	Thousand Oaks Financial Plaza	Application for a new building permit for an office building at 195 East Hillcrest Drive

A copy of pertinent documents is included in Appendix B of this report.

4.1.7 Planning Department

Regulatory Agency Data	
Name of Agency:	Thousand Oaks Planning Division (TOPD)
Agency Address:	2100 Thousand Oaks Blvd, Thousand Oaks, California
Agency Phone Number:	(805) 449-2500
Date of Contact:	May 4, 2015
Method of Communication:	Online
Summary of Communication:	According to records reviewed, the subject property is zoned C-3 for commercial development by the City of Thousand Oaks.

4.1.8 Oil & Gas Exploration

Regulatory Agency Data	
Name of Agency:	California Division of Oil, Gas and Geothermal Resources (DOGGR)
Source:	http://maps.conservation.ca.gov/doggr/index.html
Date of Contact:	May 4, 2015
Method of Communication:	Online
Summary of Communication:	According to DOGGR, no oil or gas wells are located on or adjacent to the subject property.

4.1.9 Assessor's Office

Regulatory Agency Data	
Name of Agency:	Ventura County Assessor (County)
Source:	http://assessor.countyofventura.org/index.html
Agency Address:	800 South Victoria, Ventura, California
Method of Communication:	Online
Summary of Communication:	According to records reviewed, the subject property is identified by Assessor Parcel Number (APN) 669-0-021-255 and is currently situated on an 8.22 acre lot.

A copy of pertinent documents is included in Appendix B of this report.

4.2 Mapped Database Records Search

Information from standard federal, state, county, and city environmental record sources was provided by Environmental Data Resources, Inc. (EDR). Data from governmental agency lists are updated and integrated into one database, which is updated as these data are released. The information contained in this report was compiled from publicly available sources and the locations of the sites are plotted utilizing a geographic information system, which geocodes the site addresses. The accuracy of the geocoded locations is approximately +/-300 feet.

Using the ASTM definition of migration, Partner considers the migration of hazardous substances or petroleum products in any form onto the subject property during the evaluation of each site listed on the radius report, which includes solid, liquid, and vapor.

4.2.1 Regulatory Database Summary

Radius Report Data				
Database	**Search Radius (mile)**	**Subject Property**	**Adjacent Properties**	**Sites of Concern**
Federal NPL or Delisted NPL Site	1.00	N	N	N
Federal CERCLIS Site	0.50	N	N	N
Federal CERCLIS-NFRAP Site	0.50	N	N	N
Federal RCRA CORRACTS Facility	1.00	N	N	N
Federal RCRA TSDF Facility	0.50	N	N	N
Federal RCRA Generators Site (LQG, SQG, CESQG)	0.25	N	N	N
Federal IC/EC Registries	0.50	N	N	N
Federal ERNS Site	Subject Property	N	N	N
State/Tribal Equivalent NPL	1.00	N	N	N
State/Tribal Equivalent CERCLIS	1.00	N	N	N
State/Tribal Landfill/Solid Waste Disposal Site	0.50	N	N	N
State/Tribal Leaking Storage Tank Site	0.50	N	N	N
State/Tribal Registered Storage Tank Sites (UST/AST)	0.25	N	N	N
State/Tribal Voluntary Cleanup Sites (VCP)	0.50	N	N	N
State/Tribal Spills	0.50	N	N	N
Federal Brownfield Sites	0.50	N	N	N
State Brownfield Sites	0.50	N	N	N
EDR MGP	Varies	N	N	N
EDR US Hist Auto Station	Varies	***Y***	N	N
EDR US Hist Cleaners	Varies	N	N	N
Ventura County Medical Waste Generator		***Y***	N	N

4.2.2 Subject Property Listings

The subject property is identified as a Ventura County Medical Waste Generator and an EDR Historical Auto Station site in the regulatory database report, as discussed below:

- The subject property, identified as Steven I. Chin DDS at 275 East Hillcrest Avenue, Suite 152, is listed as a Ventura County small quantity generator of medical waste and is identified by facility ID FA0007799. There are no releases of violations associated with this listing. Based on the small quantity generator status and the nature of the waste, this listing is not expected to represent a significant environmental concern.

- The subject property, identified All Mobile Lube/Tony's Body Shop/Mobile Lube & Oil X at 275 East Hillcrest Drive, is listed as an EDR Historical Auto Station site in 2001, 2002, 2003, and 2004. Based on historical sources reviewed, the subject property has been developed with the current office buildings since 1983, and was formerly undeveloped and agricultural land as early as 1938. Partner believes that the listings represent the office address of tenants who owned car repair/auto body businesses and does not indicate that actual vehicle maintenance activities or auto body repair was taking place on the subject property. Based on this information, the listing is not expected to represent a significant environmental concern.

4.2.3 Adjacent Property Listings

The adjacent properties are not identified in the regulatory database report.

Based on the findings, vapor migration is not expected to represent a significant environmental concern at this time.

4.2.4 Sites of Concern Listings

No sites of concern are identified in the regulatory database report.

Based on the findings, vapor migration is not expected to represent a significant environmental concern at this time.

4.2.5 Orphan Listings

No orphan listings of concern to the subject property are identified in the regulatory database report.

A copy of the regulatory database report is included in Appendix C of this report.

5.0 USER PROVIDED INFORMATION AND INTERVIEWS

In order to qualify for one of the *Landowner Liability Protections (LLPs)* offered by the Small Business Liability Relief and Brownfields Revitalization Act of 2001 (the *Brownfields Amendments*), the *User* must conduct the following inquiries required by 40 CFR 312.25, 312.28, 312.29, 312.30, and 312.31. The *User* should provide the following information to the *environmental professional*. Failure to provide this information could result in a determination that *all appropriate inquiries* is not complete. The *User* is asked to provide information or knowledge of the following:

- Review Title and Judicial Records for Environmental Liens and AULs
- Specialized Knowledge or Experience of the User
- Actual Knowledge of the User
- Reason for Significantly Lower Purchase Price
- Commonly Known or *Reasonably Ascertainable* information
- Degree of Obviousness
- Reason for Preparation of this Phase I ESA

Fulfillment of these user responsibilities is key to qualification for the identified defenses to CERCLA liability. Partner requested our Client to provide information to satisfy User Responsibilities as identified in Section 6 of the ASTM guidance.

Pursuant to ASTM E1527-13, Partner requested the following site information from SIMA Management Corporation (User of this report).

User Responsibilities				
Item	**Provided By User**	**Not Provided By User**	**Discussed Below**	**Does Not Apply**
Environmental Pre-Survey Questionnaire	**X**		**X**	
Title Records, Environmental Liens, and AULs			**X**	
Specialized Knowledge			**X**	
Actual Knowledge			**X**	
Valuation Reduction for Environmental Issues			**X**	
Identification of Key Site Manager	**Section 5.1.3**			
Reason for Performing Phase I ESA	**Section 1.1**			
Prior Environmental Reports		**X**		
Other				**X**

5.1 Interviews

5.1.1 Interview with Owner

The subject property owner was not available to be interviewed at the time of this assessment.

5.1.2 Interview with Report User

Mr. Weslie Ching, subject property report user, was not aware of any pending, threatened, or past litigation relevant to hazardous substances or petroleum products in, on, or from the subject property; any pending, threatened, or past administrative proceedings relevant to hazardous substances or petroleum products in, on, or from the subject property; or any notices from a governmental entity regarding any possible violation of environmental laws or possible liability relating to hazardous substances or petroleum products.

According to Mr. Ching, the subject property was developed in the 1980s for commercial office use. Mr. Ching further stated that there are no USTs, ASTs, clarifiers, oil/water separators, groundwater monitoring wells, or hazardous substance use/storage/generation on the subject property to the best of his knowledge.

5.1.3 Interview with Key Site Manager

Mr. Miguel Gongora, key site manager, indicated that he had no information pertaining to any pending, threatened, or past litigation relevant to hazardous substances or petroleum products in, on, or from the subject property; any pending, threatened, or past administrative proceedings relevant to hazardous substances or petroleum products in, on, or from the subject property; or any notices from a governmental entity regarding any possible violation of environmental laws or possible liability relating to hazardous substances or petroleum products.

According to Mr. Gongora, the subject property was developed in the 1980s for commercial office use. Mr. Gongora further stated that there are no USTs, ASTs, clarifiers, oil/water separators, groundwater monitoring wells, or hazardous substance use/storage/generation on the subject property to the best of his knowledge.

5.1.4 Interviews with Past Owners, Operators and Occupants

Interviews with past owners, operators and occupants were not reasonably ascertainable and thus constitute a data gap.

5.1.5 Interview with Others

As the subject property is not an abandoned property as defined in ASTM 1527-13, interview with others were not performed.

5.2 User Provided Information

5.2.1 Title Records, Environmental Liens, and AULs

Partner was not provided with title records or environmental lien and AUL information for review as part of this assessment.

5.2.2 Specialized Knowledge

No specialized knowledge of environmental conditions associated with the subject property was provided by the User at the time of the assessment.

5.2.3 Actual Knowledge of the User

No actual knowledge of any environmental lien or AULs encumbering the subject property or in connection with the subject property was provided by the User at the time of the assessment.

5.2.4 Valuation Reduction for Environmental Issues

No knowledge of valuation reductions associated with the subject property was provided by the User at the time of the assessment.

5.2.5 Commonly Known or Reasonably Ascertainable Information

The User did not provide information that is commonly known or *reasonably ascertainable* within the local community about the subject property at the time of the assessment.

5.2.6 Previous Reports and Other Provided Documentation

No previous reports or other pertinent documentation was provided to Partner for review during the course of this assessment.

6.0 SITE RECONNAISSANCE

The weather at the time of the site visit was sunny and clear. Refer to Section 1.5 for limitations encountered during the field reconnaissance and Sections 2.1 and 2.2 for subject property operations. The table below provides the site assessment details:

Site Assessment Data	
Site Assessment Performed By:	Emilie Moore
Site Assessment Conducted On:	May 11, 2015

The table below provides the subject property personnel interviewed during the field reconnaissance:

Site Visit Personnel for 195, 275, and 325 East Hillcrest Drive (Subject Property)			
Name	**Title/Role**	**Contact Number**	**Site Walk* Yes/No**
Mr. Miguel Gongora	Key Site Manager	(805) 558-6876	Yes*

* Accompanied Partner during the field reconnaissance activities and provided information pertaining to the current operations and maintenance of the subject property

No potential environmental concerns were identified during the onsite reconnaissance.

6.1 General Site Characteristics

6.1.1 Solid Waste Disposal

Solid waste generated at the subject property is disposed of in commercial dumpsters located in the parking area on the subject property. An independent solid waste disposal contractor, Waste Management, removes solid waste from the subject property. According to property personnel, only household/office trash is collected in the on-site solid waste dumpsters. No evidence of illegal dumping of solid waste was observed during the Partner site reconnaissance.

6.1.2 Sewage Discharge and Disposal

Sanitary discharges on the subject property are directed into the municipal sanitary sewer system. The City of Thousand Oaks services the subject property vicinity. No wastewater treatment facilities or septic systems are observed or reported on the subject property.

6.1.3 Surface Water Drainage

Storm water is removed from the subject property primarily by sheet flow action across the paved surfaces towards storm water drains located throughout the subject property and in the public right of way. Site storm water from roofs, landscaped areas, and paved areas is directed to on-site concrete swales, which drain to the public right of way, and to on-site storm water drains. The subject property is connected to a municipal owned and maintained sewer system.

The subject property does not appear to be a designated wetland area, based on information obtained from the United States Fish & Wildlife Service; however, a comprehensive wetlands survey would be required in order to formally determine actual wetlands on the subject property. No surface

impoundments, wetlands, natural catch basins, settling ponds, or lagoons are located on the subject property. No drywells were identified on the subject property.

6.1.4 Source of Heating and Cooling

Heating and cooling systems as well as domestic hot water equipment are fueled by electricity and natural gas provided by Southern California Edison and The Gas Company. Partner notes that the natural gas supply is only connected in 275 and 325 East Hillcrest Drive. There is no natural gas supply within 195 East Hillcrest Drive. Hot water in 195 East Hillcrest Drive is provided by electric "insta-hot" heater located beneath the bathroom sinks. Hot water in 275 and 325 East Hillcrest Drive is provided by individual natural gas boiler units.

6.1.5 Wells and Cisterns

No aboveground evidence of wells or cisterns was observed during the site reconnaissance.

6.1.6 Wastewater

Domestic wastewater generated at the subject property is disposed by means of the sanitary sewer system. No industrial process is currently performed at the subject property.

6.1.7 Septic Systems

No septic systems were observed or reported on the subject property.

6.1.8 Additional Site Observations

No additional general site characteristics were observed during the site reconnaissance.

6.2 Potential Environmental Hazards

6.2.1 Hazardous Substances and Petroleum Products Used or Stored at the Site

No evidence of the use of reportable quantities of hazardous substances was observed on the subject property. Small quantities of general maintenance supplies were found to be properly labeled and stored at the time of the assessment with no signs of leaks, stains, or spills. The storage and use of maintenance supplies does not appear to pose a significant threat to the environmental integrity of the subject property at this time.

6.2.2 Aboveground & Underground Hazardous Substance or Petroleum Product Storage Tanks (ASTs/USTs)

No evidence of current or former ASTs or USTs was observed during the site reconnaissance.

6.2.3 Evidence of Releases

No spills, stains or other indications that a surficial release has occurred at the subject property were observed.

6.2.4 Polychlorinated Biphenyls (PCBs)

Older transformers and other electrical equipment could contain PCBs at a level that subjects them to regulation by the U.S. EPA. PCBs in electrical equipment are controlled by United States Environmental Protection Agency regulations 40 CFR, Part 761. Under the regulations, there are three categories into which electrical equipment can be classified: 1) Less than 50 parts per million (ppm) of PCBs – "*Non-PCB;*" 2) 50 ppm-500 ppm – "*PCB-Contaminated;*" and, 3) Greater than 500 ppm – "*PCB-Containing.*" The manufacture, process, or distribution in commerce or use of any PCB in any manner other than in a totally enclosed manner was prohibited after January 1, 1977.

The on-site reconnaissance addressed indoor and outdoor transformers that may contain PCBs. Two pad-mounted transformers were observed on the subject property. The transformers are not labeled indicating PCB content. No staining or leakage was observed in the vicinity of the transformers. Partner contacted a customer service representative of [Southern California Edison, who confirmed that they maintain ownership and operational responsibility for the transformers and that the units do not contain PCBs. Based on the good condition of the equipment, the transformers are not expected to represent a significant environmental concern.

Additionally, the subject property 275 and 325 East Hillcrest Drive buildings are equipped with one hydraulic passenger elevator per building. The hydraulic fluid contained within elevator systems can potentially contain polychlorinated biphenyls (PCBs). The elevator equipment rooms were inspected by Partner, and the equipment appeared to be in good condition. Based on the good condition of the elevator equipment, the elevators are not expected to represent significant environmental concerns.

6.2.5 Strong, Pungent or Noxious Odors

No strong, pungent or noxious odors were evident during the site reconnaissance.

6.2.6 Pools of Liquid

No pools of liquid, apart from decorative water features, were observed on the subject property during the site reconnaissance.

6.2.7 Drains, Sumps and Clarifiers

No drains, sumps, or clarifiers, other than those associated with storm water removal, were observed on the subject property during the site reconnaissance.

6.2.8 Pits, Ponds and Lagoons

No pits, ponds or lagoons were observed on the subject property.

6.2.9 Stressed Vegetation

No stressed vegetation was observed on the subject property.

6.2.10 Additional Potential Environmental Hazards

No additional environmental hazards, including landfill activities or radiological hazards, were observed.

6.3 Non-ASTM Services

6.3.1 Asbestos-Containing Materials (ACMs)

Asbestos is the name given to a number of naturally occurring, fibrous silicate minerals mined for their useful properties such as thermal insulation, chemical and thermal stability, and high tensile strength. The Occupational Safety and Health Administration (OSHA) regulation 29 CFR 1926.1101 requires certain construction materials to be *presumed* to contain asbestos, for purposes of this regulation. All thermal system insulation (TSI), surfacing material, and asphalt/vinyl flooring that are present in a building constructed prior to 1981 and have not been appropriately tested are "presumed asbestos-containing material" (PACM).

The subject property buildings were constructed in 1983. As such, an asbestos evaluation was not required by the scope of services; however, please refer to the table below for observed materials that would be considered suspect ACMs in the event of a thorough survey:

Suspect ACMs

Suspect ACM	Location	Friable Yes/No	Physical Condition
Drywall Systems	Throughout Building Interior	No	Good
Floor Tiles	Throughout Building Interior	No	Good
Floor Tile Mastic	Throughout Building Interior	No	Good
Drop-Down Ceiling Tiles	Throughout Building Interior	Yes	Good
Stucco	Throughout Building Exterior	Yes	Good

The limited visual survey consisted of noting observable materials (materials which were readily accessible and visible during the course of the site reconnaissance) that are commonly known to potentially contain asbestos. This activity was not designed to discover all sources of suspect ACM, PACM, or asbestos at the site; or to comply with any regulations and/or laws relative to planned disturbance of building materials such as renovation or demolition, or any other regulatory purpose. Rather, it is intended to give the User an indication if significant (significant due to quantity, accessibility, or condition) potential sources of ACM or PACM are present at the subject property. Additional sampling, assessment, and evaluation will be warranted for any other use.

Partner was not provided building plans or specifications for review, which may have been useful in determining areas likely to have used ACM.

According to the US EPA, ACM and PACM that is intact and in good condition can, in general, be managed safely in-place under an Operations and Maintenance (O&M) Program until removal is dictated by renovation, demolition, or deteriorating material condition. Prior to any disturbance of the construction materials within this facility, a comprehensive ACM survey is recommended.

6.3.2 Lead-Based Paint (LBP)

Lead is a highly toxic metal that affects virtually every system of the body. LBP is defined as any paint, varnish, stain, or other applied coating that has 1 mg/cm^2 (or 5,000 ug/g or 0.5% by weight) or more of lead. Congress passed the Residential Lead-Based Paint Hazard Reduction Act of 1992, also known as "Title X", to protect families from exposure to lead from paint, dust, and soil. Under Section 1017 of Title X, intact LBP on most walls and ceilings is not considered a "hazard," although the condition of the paint should be monitored and maintained to ensure that it does not become deteriorated. Further, Section 1018 of this law directed the Housing and Urban Development (HUD) and the US EPA to require the disclosure of known information on LBP and LBP hazards before the sale or lease of most housing built before 1978.

It is unlikely that LBP is present in buildings constructed after 1977. Therefore, due to the age of the subject property buildings, it is unlikely that LBP is present.

6.3.3 Radon

Radon is a colorless, odorless, naturally occurring, radioactive, inert, gaseous element formed by radioactive decay of radium (Ra) atoms. The US EPA has prepared a map to assist National, State, and local organizations to target their resources and to implement radon-resistant building codes. The map divides the country into three Radon Zones, according to the table below:

EPA Radon Zones		
EPA Zones	**Average Predicted Radon Levels**	**Potential**
Zone 1	Exceed 4.0 pCi/L	Highest
Zone 2	Between 2.0 and 4.0 pCi/L	Moderate
Zone 3	Less than 2.0 pCi/L	Low

It is important to note that the EPA has found homes with elevated levels of radon in all three zones, and the US EPA recommends site-specific testing in order to determine radon levels at a specific location. However, the map does give a valuable indication of the propensity of radon gas accumulation in structures.

Radon sampling was not conducted as part of this assessment. Review of the US EPA Map of Radon Zones places the subject property in Zone 1. Based upon the commercial nature of the subject property, radon is not considered to be a significant environmental concern.

6.3.4 Lead in Drinking Water

According to available information, a public water system operated by the Thousand Oaks Department of Public Works serves the subject property vicinity. According to a representative of the department, shallow groundwater beneath the subject property is not utilized for domestic purposes. The sources of public water for the City of Thousand Oaks are surface water from the California Water Project. According to the City of Thousand Oaks and the 2014 Annual Water Quality Report, water supplied to the subject property is in compliance with all State and Federal regulations pertaining to drinking water standards, including lead and copper. Water sampling was not conducted to verify water quality.

6.3.5 Mold

Molds are microscopic organisms found virtually everywhere, indoors and outdoors. Mold will grow and multiply under the right conditions, needing only sufficient moisture (e.g.in the form of very high humidity, condensation, or water from a leaking pipe, etc.) and organic material (e.g., ceiling tile, drywall, paper, or natural fiber carpet padding).

Partner observed accessible, interior areas for the subject property buildings for significant evidence of mold growth with the exceptions detailed in Section 1.5 of this report; however, this ESA should not be used as a mold survey or inspection. Additionally, this limited assessment was not designed to assess all areas of potential mold growth that may be affected by mold growth on the subject property. Rather, it is intended to give the client an indication as to whether or not conspicuous (based on observed areas) mold growth is present at the subject property. This evaluation did not include a review of pipe chases, mechanical systems, or areas behind enclosed walls and ceilings.

No obvious indications of water damage or mold growth were observed during Partner's visual assessment.

6.4 Adjacent Property Reconnaissance

The adjacent property reconnaissance consisted of observing the adjacent properties from the subject property premises. No items of environmental concern were identified on the adjacent properties during the site assessment, including hazardous substances, petroleum products, ASTs, USTs, evidence of releases, PCBs, strong or noxious odors, pools of liquids, sumps or clarifiers, pits or lagoons, stressed vegetation, or any other potential environmental hazards.

7.0 FINDINGS AND CONCLUSIONS

Findings

A *recognized environmental condition (REC)* refers to the presence or likely presence of any hazardous substances or petroleum products in, on, or at a property: due to release to the environment; under conditions indicative of a release to the environment; or under conditions that pose a material threat of a future release to the environment. The following was identified during the course of this assessment:

- Partner did not identify any recognized environmental conditions during the course of this assessment.

A *controlled recognized environmental condition (CREC)* refers to a REC resulting from a past release of hazardous substances or petroleum products that has been addressed to the satisfaction of the applicable regulatory authority, with hazardous substances or petroleum products allowed to remain in place subject to the implementation of required controls. The following was identified during the course of this assessment:

- Partner did not identify any controlled recognized environmental conditions during the course of this assessment.

A *historical recognized environmental condition (HREC)* refers to a past release of any hazardous substances or petroleum products that has occurred in connection with the property and has been addressed to the satisfaction of the applicable regulatory authority or meeting unrestricted use criteria established by a regulatory authority, without subjecting the property to any required controls. The following was identified during the course of this assessment:

- Partner did not identify any historical recognized environmental conditions during the course of this assessment.

An *environmental issue* refers to environmental concerns identified by Partner, which do not qualify as RECs; however, warrant further discussion. The following was identified during the course of this assessment:

- The subject property parcel was historically used for agricultural purposes. There is a potential that agricultural related chemicals such as pesticides, herbicides, and fertilizers, may have been used and stored onsite. The subject property is either paved over or covered by building structures that minimize direct contact to any potential remaining concentrations in the soil. Additionally, during previous site development activities, near surface soils (where residual agricultural chemical concentrations would have most likely been present, if at all) were generally mixed with fill material or disturbed during grading. Also, it is common that engineered fill material is placed over underlying soils as part of the development activities. Furthermore, it is likely that residual agricultural chemicals (if any) would have likely degraded since the site was last utilized for agricultural purposes. These additional variables serve to further reduce the potential for exposure to residual agricultural chemicals (if any). Based on these reasons, Partner concludes

that the possible former use of agricultural chemicals is not expected to represent a significant environmental concern at this time.

Conclusions, Opinions and Recommendations

Partner has performed a Phase I Environmental Site Assessment in conformance with the scope and limitations of ASTM Practice E1527-13 of 195, 275, and 325 East Hillcrest Drive in the City of Thousand Oaks, Ventura County, California (the "subject property"). Any exceptions to, or deletions from, this practice are described in Section 1.5 of this report.


- This assessment has revealed no evidence of recognized environmental conditions in connection with the subject property. Based on the conclusions of this assessment, Partner recommends no further investigation of the subject property at this time.

8.0 SIGNATURES OF ENVIRONMENTAL PROFESSIONALS

Partner has performed a Phase I Environmental Site Assessment of the property located at 195, 275, and 325 East Hillcrest Drive in the City of Thousand Oaks, Ventura County, California in general conformance with the scope and limitations of the protocol and the limitations stated earlier in this report. Exceptions to or deletions from this protocol are discussed earlier in this report.

By signing below, Partner declares that, to the best of our professional knowledge and belief, we meet the definition of *Environmental Professional* as defined in §312.10 of 40 CFR §312. Partner has the specific qualifications based on education, training, and experience to assess a *property* of the nature, history, and setting of the subject *property*. Partner has developed and performed the all appropriate inquiries in conformance with the standards and practices set forth in 40 CFR Part 312.

Prepared By:

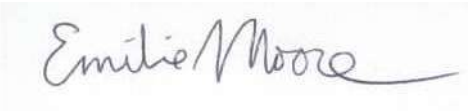

Emilie Moore
Environmental Scientist

Reviewed By:



Thomas Petersen, REPA
Senior Project Manager

9.0 REFERENCES

Reference Documents

American Society for Testing and Materials, Standard Practice for Environmental Site Assessments: Phase I Environmental Site Assessment Process, ASTM Designation: E1527-13.

Environmental Data Resources (EDR), Radius Report, May 2015

Federal Emergency Management Agency, Federal Insurance Administration, National Flood Insurance Program, Flood Insurance Map, accessed via internet, May 2015

United States Department of Agriculture, Natural Resources Conservation Service, accessed via internet, May 2015

United States Department of Agriculture, Natural Resources Conservation Service, Web Soil Survey, accessed via the internet, May 2015

United States Environmental Protection Agency, EPA Map of Radon Zones (Document EPA-402-R-93-071), accessed via the internet, May 2015

United States Geological Survey, accessed via the Internet, May 2015

United States Geological Survey Topographic Map 1995, 7.5 minute series, accessed via internet, May 2015

PARTNER



PROPERTY CONDITION REPORT

Stone Creek Professional Offices
195, 275, 325 E. Hillcrest Drive
Thousand Oaks, California 91360

Date: May 18, 2015
Partner Project Number 15-138774.1



Prepared for

SIMA CORPORATION
1231-B State Street
Santa Barbara, California 93101

PARTNER

May 18, 2015

Weslie Ching
SIMA Corporation
1231-B State Street
Santa Barbara, California 93101

Subject: Property Condition Report
Stone Creek Professional Offices
195, 275, 325 E. Hillcrest Drive
Thousand Oaks, California
Partner Project No. 15-138774.1

Dear Weslie Ching:

Partner Engineering and Science, Inc. is pleased to provide the results of the assessment performed on the above-referenced property. At a minimum, this assessment was performed in general conformance with the scope and limitations as set forth by ASTM E2018-08 "Standard Guide for Property Condition Assessments: Baseline Property Condition Assessment Process" and as specified in the agreed contract that initiated this work. Specific requirements or deviations from the minimum ASTM standard are described herein. The findings are detailed in the attached property condition report.

The purpose of this assessment is to describe the primary systems and components of the subject property, to identify conspicuous defects or material deferred maintenance, and to present an opinion of costs to remedy to observed conditions. In addition, this report identifies systems or components that are anticipated to reach the end of their expected useful life during the specified evaluation period and includes an opinion of cost for future capital replacements.

This assessment was performed utilizing methods and procedures consistent with good commercial or customary practices designed to conform to acceptable industry standards. The independent conclusions represent Partner's best professional judgment based upon existing conditions and the information and data available to us during the course of this assignment.

We appreciate the opportunity to provide these assessment services. If you have any questions concerning this report, or if we can assist you in any other matter, please contact Mark Lambson at (619) 757-1119.

Sincerely,

Partner Engineering and Science, Inc.

Mario Cano
Senior Project Manager

Mark Lambson
Principal

2154 Torrance Boulevard, Suite 200, Torrance, California 90501 ◊ Phone 800-419-4923 ◊ Fax 866-928-7418

TABLE OF CONTENTS

1.0 EXECUTIVE SUMMARY AND PROPERTY DESCRIPTION 1
1.1 Property Description 1
1.2 Building Description 1
1.3 Project Team 3
1.4 Overall Condition 3
1.5 Immediate Repair Items 3
1.6 Replacement Reserve Items 3
2.0 RECONNAISSANCE, REGULATORY AND DOCUMENT REVIEW 5
2.1 Site Reconnaissance 5
2.1.1 Property Personnel Interviewed/Contacted 5
2.1.2 Limiting Conditions 5
2.2 Regulatory Compliance Inquiry 5
2.3 Document Review 6
3.0 TOPOGRAPHY AND IMPROVEMENTS 7
3.1 Topography and Storm Drainage 7
3.2 Retaining Walls 7
3.3 Landscaping and Irrigation 8
3.4 Drive Lanes and Parking 8
3.5 Pedestrian Pavement 9
3.6 Fences, Gates, Walls 9
3.7 Exterior Lighting 9
3.8 Signage 10
3.9 Refuse Transfer Areas 10
3.10 Additional Site Improvements or Amenities 10
3.11 Utility Service 11
4.0 BUILDING STRUCTURE 12
4.1 Foundation/Substructure 12
4.2 Superstructure 12
5.0 EXTERIOR ENVELOPE 13
5.1 Roofing 13
5.2 Exterior Walls, Windows, and Doors 14
5.3 Stairs, Balconies, Fire Escapes and Terraces 15
6.0 MECHANICAL AND ELECTRICAL SYSTEMS 16
6.1 Heating, Ventilation and Air Conditioning 16
6.2 Domestic Water and Sewer Systems 16
6.3 Electrical Supply and Gas Distribution 17
6.4 Vertical Conveyances 18
6.5 Life Safety Systems 18
7.0 INTERIOR ELEMENTS 20
7.1 Common Areas 20
7.2 Tenant Areas 20

8.0 CODE REVIEW 23
9.0 AMERICANS WITH DISABILITIES ACT COMPLIANCE 24
10.0 NATURAL HAZARD INFORMATION 26
11.0 PURPOSE AND SCOPE 27
11.1 Purpose 27
11.2 User Reliance 27
11.3 Scope of Work 27
11.4 Out of Scope Considerations 27
11.5 Cost Evaluation Methodology 29
11.6 Descriptive Qualifiers 29
11.7 Deviation from ASTM E2018-08 30
12.0 LIMITATIONS 31

APPENDICES

FIGURES

APPENDIX A: PHOTOGRAPHS

APPENDIX B: REFERENCES

APPENDIX C: QUALIFICATIONS

1.0 EXECUTIVE SUMMARY AND PROPERTY DESCRIPTION

Partner Engineering and Science, Inc. (Partner) has performed a property condition assessment (PCA) of the parcel and improvements defined in the following table, hereafter referenced as the subject property.

1.1 Property Description

Property Name	Stone Creek Professional Offices
Address	195, 275, and 325 E. Hillcrest Drive Thousand Oaks, California 91360
Property Use	Commercial Office
Number of Buildings	Three
Parcel Size (Acres)	Approximately 8.22 acres
Approximate Percentage of Parcel Occupied by Improvements	20%
Parking Area	Asphalt pavement
Parking Space Count	354
ADA Parking Count	12 spaces designated as accessible, of which 7 are van accessible.

1.2 Building Description

Building Identifier	Building 195
Address	195 E. Hillcrest Drive
Number of Tenant Spaces	Seven
Stories or Floors	One story
Gross Building Area (SF)	9,980
Net Rentable Area (SF)	9,847
Year Built	1981
Foundation / Substructure	Individual spread column footings, continuous spread wall footings.
Superstructure	Wood beams and columns, wood stud framing.
Façade	Stucco, wood panels, and brick masonry.
Roof Covering	Pitched roofs are covered with clay tiles. Low sloping roofs are covered with A single ply membrane.

Heating and Cooling System	Rooftop electric package HVAC units.
Number of Elevators, Type	None present.
Fire Suppression	Handheld fire extinguishers.

Building Identifier	Building 275
Address	275 E. Hillcrest Drive.
Number of Tenant Spaces	22
Stories or Floors	Two stories
Gross Building Area (SF)	48,124
Net Rentable Area (SF)	39,115
Year Built	1981
Foundation / Substructure	Individual spread column footings, continuous spread wall footings.
Superstructure	Steel beams and columns, wood stud framing.
Façade	Stucco, brick veneer, and aluminum frame ribbon windows.
Roof Covering	Pitched roofs are covered with clay tiles. Low sloping roofs are covered with single ply membrane with asphalt shingles up the parapet wall.
Heating and Cooling System	Rooftop mounted package HVAC units.
Heating System	Gas fired water heater.
Cooling System	Electric roof top package HVAC unit.
Number of Elevators, Type	One, hydraulic.
Fire Suppression	Handheld fire extinguishers.

Building Identifier	Building 325
Address	325 East Hillcrest Drive.
Number of Tenant Spaces	30
Stories or Floors	Two stories
Gross Building Area (SF)	52,032
Net Rentable Area (SF)	41,582
Year Built	1981
Foundation / Substructure	Individual spread column footings, continuous spread wall footings.

Superstructure	Steel beams and columns, wood stud framing.
Façade	Stucco, brick veneer, and aluminum frame ribbon windows.
Roof Covering	Pitched roofs are covered with clay tiles. Low sloping roofs are covered with single ply membrane with asphalt shingles up the parapet wall.
Heating and Cooling System	Rooftop mounted package HVAC units.
Heating System	Gas fired water heater.
Cooling System	Electric roof top package HVAC units.
Number of Elevators, Type	One, hydraulic.
Fire Suppression	Handheld fire extinguishers.

1.3 Project Team

Project Manager/Reviewer	Mario Cano
Project Assessor:	Christy Kim, AIA, CASp

1.4 Overall Condition

Based on observations made during the walk-through survey, the subject property appears to be in good condition for its age and usage.

No recent or planned capital improvements were reported by property management.

The detailed observations of reviewed systems are presented in the following Sections of this report, with tabulated opinions of cost presented in the Appendices.

1.5 Immediate Repair Items

ASTM E2018 requires the identification of physical deficiencies and inclusion of an opinion of cost to address those items that require immediate action as a result of the following: Material existing or potential unsafe conditions, material building code or fire code violations, or conditions, that if left uncorrected, have the potential to result in, or contribute to, critical element or system failure within one year or may result in a significant increase in remedial cost. The identified items, if any, are listed in Table 1 – Immediate Repairs and Deferred Maintenance Cost Opinion.

1.6 Replacement Reserve Items

This report includes an evaluation of the remaining useful life of the building systems and appurtenances associated with the subject property. The length of the evaluation period is specified by the Client. Items that represent a capital expenditure and are anticipated to reach the end of their useful life within the evaluation period are identified in Table 2 - Capital Replacement Reserve Cost Opinion.

Factors that may affect the age and condition of a system include, but are not limited to, the frequency of use, exposure to environmental elements, quality of construction and installation, and amount of maintenance provided. Based on these factors, a system may have an effective age that is greater or less than its actual chronological age. Routine maintenance costs are not included as part of this assessment. Building systems and appurtenances are expected to exceed the evaluation period, or are a tenant responsibility to maintain and replace, are omitted from Table 2.

2.0 RECONNAISSANCE, REGULATORY AND DOCUMENT REVIEW

2.1 Site Reconnaissance

Date:	May 1, 3015
Weather:	Sunny, 85 degrees
Escort:	Miguel Gongora with SIMA Services

2.1.1 Property Personnel Interviewed/Contacted

In addition to the above-referenced escort, the following personnel associated with the subject property were interviewed as part of the preparation of this report. Information obtained from the interviews is incorporated into the appropriate Sections of this report.

Individual	Position or Title	Contact Number/Email
Mr. Neil Parker	Maintenance Engineer	(805) 253-6316
Ms. Weslie Ching	Property Manager	(805) 965-1616

2.1.2 Limiting Conditions

In addition, the performance of this assessment was limited by the following condition(s):

- Observed tenant units were selected by the property escort. The observed conditions are presumed to be indicative of areas throughout the subject property.
- The pitched roofs could not be safely accessed. Therefore, these roofs were observed from ground level, or from the low-sloped roofs.

2.2 Regulatory Compliance Inquiry

Building Codes	City of Thousand Oaks Code Compliance Department/ https://c2g.toaks.org/Click2GovBP/selectpermit.html		
Contact:	Mr. Mike Hines	Telephone:	(805) 449-2303
Findings:	☒ No Violations	☐ Violations	☐ Awaiting response
	According to Mr. Hines, there are no violations reported for the properties.		
Fire or Life Safety	Ventura County Fire Department		
Contact:	Ms. Kolina MacRury http://fire.countyofventura.org/ Public Records/Public Record Request.aspx	Telephone:	(805) 383-4718
Findings:	☒ No Violations	☐ Violations	☐ Awaiting response

	According to Ms. MacRury, Custodian of Records Office, Ventura County Fire Department, there are no records found for the properties.		
Zoning	City of Thousand Oaks Planning Division		
Contact:	Mr. Steve Barragan	Telephone:	(805) 449-2338
Findings:	☒ No Violations	☐ Violations	☐ Awaiting response
	According to Mr. Barragan, there are no violations reported for the properties. The subject property was reported to be compliant with current zoning regulations. The subject properties are zoned C-3 (Commercial).		

The information provided on this list does not constitute a detailed regulatory-compliance investigation. If possible, Partner confirmed the provided information with on-site observations. Information that is received within 30 days of the site visit will be forwarded upon receipt.

2.3 Document Review

Partner reviewed the following documents as part of this assessment. Information obtained from the documents is incorporated into the appropriate Sections of this report. If available, copies of the referenced documents are included in the appendices.

- Assessor Parcel Number 669-0-021-255
- Previous PCA prepared by Professional Service Industries, Inc., dated November 5, 2001, prepared for Bank Of America, N.A.,
- Previous Structural Evaluation prepared by LI &Associates, Inc. dated October 16, 1994, prepared for The Carlson Company,
- Rent Roll, dated May 2015
- Stonecreek Brochure, dated April 2014
- ALTA Survey, prepared by PSOMAS, dated September 22, 1997, prepared for SIGMA Management Group.

3.0 TOPOGRAPHY AND IMPROVEMENTS

3.1 Topography and Storm Drainage

Item	Description
Topography:	Moderately sloped from east to west.
Storm water collection:	Surface sheet flow to concrete drainage swales which discharge to curb inlets and area drains.
Storm water discharge:	Discharges to municipal storm water system and drainage channel along the northwest side of the property.

Survey Condition and Analysis

Topography was observed to be in good overall condition. No significant areas of erosion were observed. Routine maintenance is anticipated during the evaluation period.

Slopes and grade elevations appear to be adequate for proper drainage and connections to the main sewer lines.

No settling ponds, lagoons, surface impoundments, wetlands or natural catch basins were observed.

3.2 Retaining Walls

Item	Description
Type:	Concrete masonry.
Location:	Retaining walls are located along the perimeters of Buildings 275 and 325.

Survey Condition and Analysis

The retaining walls appeared to be in average condition. Minor cracking was observed at isolated locations which should be addressed by building operations and maintenance. Staining from landscaping was observed at the retaining walls which should be cleaned, also as part of building operations and maintenance.

A large crack exists at the retaining wall south of Building 325. It appears as though embedded steel is corroded, expanding, and causing the cracks. This wall should be repaired. An opinion of cost is included in Table 1.

3.3 Landscaping and Irrigation

Item	Description
Landscaping components:	Trees, shrubs, ground cover.
Location:	Building perimeters, landscaped islands in parking areas, and property perimeter.
Irrigation system:	Pop up automatic and drip irrigation system.

Survey Condition and Analysis

Tree branches are in contact with building façades and roofs of all three buildings. Tree trimming is recommended. See Table 1 for an opinion of cost. Routine maintenance is anticipated during the evaluation period.

Although the sprinkler system was not tested, components are reported to be in proper working order based on the overall good appearance of the landscaping. Routine maintenance is anticipated during the evaluation period.

3.4 Drive Lanes and Parking

Item	Description
Access locations:	The site is accessed by a two ingress/egress drives off of East Hillcrest Drive.
Parking type:	Surface lots.
Parking location:	Throughout the subject property.
Standard-size spaces:	9'-wide x 18'-long.
ADA spaces:	A total of 12 designated ADA accessible spaces are provided, seven of which are designated van accessible spaces.
Pavement type:	Asphalt
Curbing:	On site curbing consists of 6" high cast in place concrete curbing.

Survey Condition and Analysis

The pavement was noted to be alligatored (cracked) in many locations, with longitudinal cracks throughout. Based on EUL and apparent condition, the asphalt surfaces should be resealed and striped periodically during the evaluation period. Mill and overlay of alligatored pavement or larger cracks, and crack sealing smaller cracks should be completed prior to resealing the pavement. An opinion of cost is included in Table 1 for repairs and 2 for periodic resealing and restriping.

Isolated locations of damaged curbing was noted near Buildings 275 and 325. Curb repair is recommended as an Immediate Repair work item. An opinion of cost is included in Table 1.

3.5 Pedestrian Pavement

Item	Description
Sidewalks:	Concrete and stone paved sidewalks are provided around building perimeters. Municipal sidewalks are provided along the frontage street.
Ramps:	Cast in place concrete ramp exists on the north side of Building 325.
Grade-level stairs:	Cast in place concrete stairs exist at Buildings 275 and 325.
Handrails:	Painted steel handrails.

Survey Condition and Analysis

Walkways at Buildings 275 and 325 appeared to be in good overall condition. Routine maintenance is anticipated during the evaluation period.

Several cracks were noted at the sidewalk of Building 195. The cracks do not appear to be a tripping hazard at this time; although, repair of the cracks is recommended early in the evaluation period. See Table 2 for an opinion of cost.

Handrails are in generally good condition. Routine maintenance is anticipated during the evaluation period.

3.6 Fences, Gates, Walls

Item	Description
Fences:	None present
Gates:	None present
Walls:	A low concrete masonry wall is provided along the south side of Building 195.

Survey Condition and Analysis

Observed sections of the wall appeared to be in good condition. Routine maintenance is anticipated during the evaluation period.

3.7 Exterior Lighting

Item	Description
Fixtures:	Exterior façade and pole mounted HID light fixtures.
Location:	Site lighting is located throughout the parking areas and property perimeters. Light fixtures surface-mounted to the buildings.

Survey Condition and Analysis

Periodic installation of replacement bulbs and/or fixtures can be conducted on an as-needed basis as part of routine maintenance.

3.8 Signage

Item	Description
Sign type:	Painted metal building address signage. Stone masonry monument sign with façade mounted metal letters. Painted wood directional signage.
Sign location:	Signs are mounted to the exterior facades. The monument sign is located at the west vehicular entrance drive. Directional signage is provided to guide visitors to each building.
Sign lighting:	None noted.
Address indicators:	Painted metal address indication signs were observed at all building entrances.
Tenant-specific signage:	Façade mounted illuminated signs and vinyl adhered numerals and letters.

Survey Condition and Analysis

No significant issues noted. Sign painting or replacement can be conducted on an as-needed basis as part of routine maintenance.

3.9 Refuse Transfer Areas

Item	Description
Location:	West of Building 195 and 325.
Collection device:	Dumpster
Enclosure:	Concrete masonry walls with a chain link gate.

Survey Condition and Analysis

No significant issues noted. Maintenance and replacement of the dumpster is the contractor's responsibility.

3.10 Additional Site Improvements or Amenities

Item	Description
Type:	Seating areas, ponds and fountains.
Location:	Seating areas exist south of Building 325. Fountains exist throughout the property.

Survey Condition and Analysis

No significant issues noted. Maintenance or replacement of the site amenities can be conducted on an as-needed basis as part of routine maintenance.

3.11 Utility Service

Utility	Provider	
Domestic water:	City of Thousand Oaks	Water service is provided from East Hillcrest Drive. A backflow preventer is provided at the southeast of Building 275.
Sanitary sewer:	City of Thousand Oaks	Sanitary Sewer service is provided from East Hillcrest Drive.
Electric:	Southern California Edison	Utility-owned transformers are located between Buildings 275 and 325 and at the east side of Building 195. Service is provided below grade to the main electrical rooms located within each of the buildings.
Natural gas:	The Gas Company	Natural gas is provided through a gas meter located at the exteriors of Building 275 and 325. Building 195 is not provided with gas.

Survey Condition and Analysis

No significant issues noted. Provided services are reported to be adequate.

4.0 BUILDING STRUCTURE

4.1 Foundation/Substructure

Item	Description
Type:	Individual spread footings at columns, continuous spread footings at walls.

Survey Condition and Analysis

No significant issues noted or anticipated, however, the foundations should be monitored for signs of deterioration and/or failure during the evaluation period.

4.2 Superstructure

Item	Description
Walls:	Building 195: Wood framed. Building 275 and 325: Steel beams and columns and wood frame.
Floor decking:	Plywood
Roof decking:	Plywood

Survey Condition and Analysis

No significant issues noted, the structural components should be monitored for signs of deterioration and/or failure during the evaluation period.

5.0 EXTERIOR ENVELOPE

5.1 Roofing

Structure or Section	Roof Type	Roof Area	Installation Date	Warranty
Building 195	Single ply and clay tile	10,000 (approximate)	2008/09 (approximate)	Not provided
Building 275	Single Ply, asphalt shingles at parapet walls, and clay tile	24,000 (approximate)	2008/09 (approximate)	Not provided
Building 325	Single ply and clay tile	26,000 (approximate)	2008/09 (approximate)	Not provided

Item	Description
Type:	Pitched roofs are covered with clay tiles. Low sloping roofs are covered with a single ply membrane. Parapet walls on Building 275 are covered with asphalt shingles.
Installation date:	Reportedly 2008/09 (approximate).
Approximate area:	60,000 sf.
Warranty:	Not provided.
Parapets:	8’ (approximate).
Flashing:	Sheet metal counter flashing, parapet cap, and termination bars.
Drainage:	Gradual slopes to internal roof drains and leaders.
Roof-mounted items:	Equipment curbs, satellite dishes.
Expansion joints	None present.

Survey Condition and Analysis

Roofing of all three buildings was reportedly replaced in approximately 2008 or 2009. Observed roofing areas appeared to be in good overall condition. However, stains were noted around the drains and debris from trees have gathered at the drains. In addition, soiled clay roof tiles are causing streaks on the exterior facades of all buildings. Debris should be removed and the clay

tiles should be cleaned as an immediate repair work item. See Table 1 for an opinion of cost. Otherwise, routine maintenance is anticipated during the evaluation period.

Based on the age of the asphalt shingles at the parapet walls of Building 275, replacement is anticipated during the evaluation period. A cost is included in Table 2.

Routine maintenance of the single-ply roofs is anticipated during the evaluation period.

No significant parapet or flashing issues were noted. Drainage issues were not observed. Routine maintenance is anticipated during the evaluation period.

5.2 Exterior Walls, Windows, and Doors

Item	Description
Wall structure :	Buildings 275 and 325: Stucco and brick masonry cladding, dark anodized aluminum frame windows, column cladding at building corners. Building 195: Stucco, brick masonry cladding, and wood panels and trim.
Wall finishes:	Painted or stained.
Windows:	Single pane, tinted, dark anodized aluminum ribbon windows.
Doors:	Buildings 275 and 325: Full-pane storefront system with secured opening. Building 195: Solid wood doors set in wooden frames with glazing at the top half.
Sealants:	Flexible sealants and gaskets.

Survey Condition and Analysis

For the walls areas that were observed, no significant wall structure issues were noted. Repainting of exterior painted surfaces should be completed in the early evaluation period and every five years thereafter. However, this work is considered to be voluntary and cosmetic. Therefore, no costs for this work are included in the cost tables.

Observed windows appeared to be in good condition. Only reported cracks were due to birds flying into the windows and cracking the glazing. The glazing for these windows have been replaced. Loose gaskets were observed at various locations, which should be replaced as part of routine maintenance. Several windows at Building 275 have been wet sealed. Other than poor workmanship, the wet seal appeared to be in good condition. Based on age, window sealant replacements can be anticipated during the evaluation period. See Table 2 for an opinion of cost.

The elevator equipment room door and frame at Building 325 is corroding at the base. This door should be scraped of rust and repainted. This can be completed under routine maintenance.

Aluminum cladding at the corner columns of Buildings 275 and 325 were observed to be chalking and pitted at select locations. This cladding should be refinished, although due to the isolated locations, it can be completed as part of routine maintenance.

The walls on the north side of Building 195 are stained and causing organic growth below the through wall drain outlets. These drains should be extended to discharge at grade to prevent staining of the exterior wall. Stains should be cleaned prior to repainting. A cost has been included in Table 1.

Observed doors appeared to be in good condition. At the time of our visit, the after-hours security operator was being repaired at Building 275. Routine maintenance is anticipated during the evaluation period.

Sealant was observed to be in good condition. Small holes were noted at the soffits of Building 195 which should be sealed. This can be completed as part of routine maintenance. Routine maintenance is anticipated during the evaluation period.

5.3 Stairs, Balconies, Fire Escapes and Terraces

Item	Description
Interior stairs:	Buildings 275 and 325: Three sets of interior egress stairs are provided at the two building ends and at the center of each building. Stair enclosures are constructed of painted gypsum board. Painted wood handrails are provided. Building 195: None present
Exterior stairs:	Buildings 275 and 325: Cast in place concrete exterior stairs are provided on the south side of Building 325 and on the north side of Building 275. Painted steel handrails are provided at each stair. Building 195: Stained wood stairs with wood handrails are provided on the north side of the building at the secondary egress door to the tenant suites.
Balconies:	None present
Fire escapes:	None present
Terraces:	None present

Survey Condition and Analysis

No significant stair issues were noted concerning the concrete stairs. Routine maintenance is anticipated during the evaluation period. Minor damage to treads and nosings was observed, and should be repaired. Due to the limited scope and low estimated cost, these issues can be addressed as part of routine maintenance.

The wood framed stairs at Building 195 were noted to be in fair condition, and should be repaired where damaged. Upon completion of the repair work, the stairs need to be re-stained. A cost has been included in Table 2.

Handrails at the ramp on the north side of Building 325 are core drilled and the recessed are accumulating water causing corrosion at the base of the guardrail. These recesses should be filled to prevent water accumulation. This can be completed as part of routine maintenance.

6.0 MECHANICAL AND ELECTRICAL SYSTEMS

6.1 Heating, Ventilation and Air Conditioning

Item	Description
Heating system:	Building 275 and 325: Heating is provided by a rooftop mounted package HVAC unit. A roof mounted boiler provides hot water for the heating coils of the HVAC unit. Building 195 is heated by 10 rooftop package HVAC units.
Cooling system:	Building 275 ad 325: Cooling is provided by a combination of York and Trane rooftop package HVAC units. Smaller tenant-owned condensers components of a split HVAC system are also roof mounted. Building 195: Cooling is provided by rooftop mounted package HVAC units
Ventilation system:	Restrooms are vented at the roof level by exhaust fans.
Temperature control:	Temperature is controlled by local thermostats located within the tenant spaces and along the common area corridors.

Survey Condition and Analysis

Seven of the ten rooftop HVAC units serving Building 195 are original to the building. The other three were reportedly installed in 2009, 2014 and 2015. Based on age, EUL and observation condition, replacement of the seven older units is anticipated during the evaluation period. An opinion of cost is included in Table 2.

Rooftop units at Building 275 and 325 are approximately six or seven years old. Based on age, EUL and observed condition, replacement is not anticipated during the evaluation period. Routine maintenance is anticipated during the evaluation period.

Based on the nameplate, boilers are approximately seven years old and appear to be in good condition. With routine maintenance, the boilers should last beyond the evaluation period.

No significant ventilation system issues were noted. Routine maintenance is anticipated during the evaluation period. Temperature Control systems appear to be in good condition.

6.2 Domestic Water and Sewer Systems

Item	Description
General description:	Domestic water service is provided off of Hillcrest Drive at the southwest corner of Building 275. The plumbing system serves building restrooms and tenant-specific plumbing needs.
Hot water:	Domestic hot water is provided by small electric water heaters located within parapet voids, and reportedly within individual tenant spaces.
Piping:	Domestic water piping is copper. Sanitary piping was observed to be cast iron; although, plastic piping is also reportedly provided.

Item	Description
Backflow prevention:	Backflow preventers are supplied on the domestic water system and irrigation system.

Survey Condition and Analysis

No significant issues were noted. Routine maintenance is anticipated during the evaluation period.

Routine maintenance of the backflow prevention system is anticipated during the evaluation period.

6.3 Electrical Supply and Gas Distribution

Item	Description
Transformer type and location:	Pad mounted utility-owned transformers are located on the east side of Building 195 and between Buildings 275 and 325 on the east side.
Provided voltage:	Building 195: 120/208 volt, 3 phase, 4 wire Building 275 and 325: 277/480, 3 phase, 4 wire
Provided amperage:	Building 195: 600 Building 275: 800 Building 325: 1,200
Observed wiring:	Copper branch wiring
Emergency power:	None provided
Lighting systems:	In general, lighting within tenant spaces is provided by the tenant and varies from fluorescent troffer lights to architectural strip lights. Fluorescent lights are used for general illumination within service/exit corridors. Recessed incandescent can lights are used in the lobby areas. Pole-mounted and façade mounted HID lights illuminate the property exteriors and parking areas.
System overload protection:	Circuit breakers.
Ground-fault protection:	GFCI outlets were noted in the restrooms adjacent to the sinks.
Gas supply:	Gas service is provided from the south side of Building 275 and north side of Building 325. No gas is provided at Building 195.
Gas piping:	Galvanized steel.

Survey Condition and Analysis

Electric service appeared to be in good condition and appears to be adequate for the building's needs. No significant issues were noted with the wiring or protective devices. Infrared scan was recently performed. However, the results of the scan was not provided. Periodic infrared scans is

recommended during the evaluation period as a routine maintenance work item. Otherwise routine maintenance is anticipated during the evaluation period.

The building's interior lighting systems appeared to be in good condition, and are typically the responsibility of the tenant. Exterior lighting also appeared to be in good condition, with routine maintenance is anticipated during the evaluation period.

No significant issues were observed with the building's gas distribution system. Routine maintenance is anticipated during the evaluation period.

6.4 Vertical Conveyances

Item	Description
Elevators:	There are two hydraulic passenger elevators; one in Building 275 and one in Building 325. The passenger elevators are rated at 2,150 and 2,500 pounds, respectively. Elevator machine rooms are located at the lower level adjacent to the elevator shafts. No elevators are present at Building 195.
Escalators:	None present.
Inspections and testing:	October and September 2014.
Maintenance records:	Reportedly, the elevators are regularly maintained by Republic Elevator Company. A service log was noted in the elevator machine room. The last service date was noted as 2015 with no month or date provided.

Survey Condition and Analysis

Elevators are maintained by an outside contractor, and appeared to be in good operating condition. The elevators are original to the building and based on their age and Partner's conservative estimate, a full modernization is recommended during the evaluation period. This will including replacing the pump tank, control valve, and pump and motor. An opinion of cost is included in Table 2.

6.5 Life Safety Systems

Item	Description
Fire sprinkler systems:	None present
Fire pumps:	None present
Emergency lighting/signage	Emergency lighting is provided within tenant areas, corridors and stairwells.
Stairwell pressurization	None present

Item	Description
Smoke management	Fusible link-actuated rated doors in corridors
Water storage:	None present
Fire alarm system:	Smoke alarms are provided in the common area corridors and tenant suites.
Security systems:	Camera monitoring system is provided. After hours door alarms and secured entry is provided. The cameras are monitored off-site.
Fire extinguishers:	Handheld fire extinguishers are located in cabinets along corridors and within tenant suites.

Survey Condition and Analysis

Smoke alarm and security systems appeared to be operational with no significant issues noted. Routine maintenance is anticipated during the evaluation period.

7.0 INTERIOR ELEMENTS

7.1 Common Areas

Item	Description
Type and location:	Double-loaded corridors, restrooms, and elevator lobbies at Building 275 and 325.
Flooring:	Carpeted corridors, durable tile in lobbies.
Wall & Ceiling Finishes:	Fabric wall covering. Suspended acoustical ceiling panels.
Furnishings:	None present
Restrooms	Two restrooms per floor; with tile finished flooring and walls. The restrooms are of the multi-user type.

Survey Condition and Analysis

Normal wear and tear of common area carpets was observed. Replacement of flooring and wall finishes is anticipated during the evaluation period. However, this work is considered to be voluntary and cosmetic. Therefore, no costs for this work are included in the cost tables.

No significant interior finish issues were observed. Wall painting is anticipated during the evaluation period. However, this work is considered to be voluntary and cosmetic. Therefore, no costs for this work are included in the cost tables.

Common area restrooms are in good condition. Repainting of walls and ceilings is anticipated during the evaluation period. However, this work is considered to be voluntary and cosmetic. Therefore, no costs for this work are included in the cost tables.

7.2 Tenant Areas

Item	Description
Offices:	Offices are accessed from the common area corridors running along ground and second floors of Buildings 275 and 325. Tenants are accessed from the exterior grade at Building 195. Finishes vary; although, generally include painted gypsum board walls, carpeted flooring, and acoustical ceiling panels.
Full floor tenant lobbies:	None present
Restrooms:	Restrooms are provided within tenant suites at Building 195. Restroom finishes vary; although, generally consist of ceramic tiled floors, and wainscot walls, and painted gypsum board ceilings. Restrooms are typically single user restrooms.
Warehouse:	None present

Item	Description
Showroom:	None present.

Survey Condition and Analysis

Interior finishes within tenant spaces are the responsibility of the tenant, as such no costs are included in this report.

8.0 CODE REVIEW

Item	Description
Code classification:	According to information provided on the building permits, the project was constructed under Community Shopping Center Zoning. General construction is V-N for the three buildings.
Certificates of Occupancy / Building Permits:	The following building permits have been made available. Building 195: Dated April 28, 1982 Buildings 275 and 325: Dated November 16, 1981

9.0 AMERICANS WITH DISABILITIES ACT COMPLIANCE

Item	Description
General discussion	The Americans with Disabilities Act (ADA) of 1990 prohibits discrimination against people with disabilities in employment, transportation, public accommodation, communications, and governmental activities. Title III of the ADA covers the private sector. It requires that a wide range of public accommodations in the private sector remove physical, communications and procedural barriers to access by people with disabilities. Title III addresses the widespread exclusion of people with disabilities from the routine activities of everyday life which most Americans take for granted. Title III covers sales, rental and service establishments, as well as educational institutions, recreation facilities and service centers. Buildings 275 and 325, based on the operations observed, do not appear to fall into the category of a "public accommodation", and are considered to be in the category of "commercial facility". Therefore, retroactive compliance with ADA is not mandatory for the site, unless alterations are made, or the use of the subject property changes to that which is classified as a "public accommodation". Building 195 appears to fall in the category of "public accommodation" and is required to remove barriers where it is readily achievable to do so.
Exterior routes:	An accessible route is not provided from the public right of way to the buildings. Designated accessible routes are provided from parking spaces and between tenant spaces.
Ramps:	A ramp is provided on the north side of Building 325. Painted metal handrails are provided.
Doorways:	Doorways are typically single or double leaf and provide a minimum clear opening of 32".
Alarm systems:	Horns and strobes were not noted in the corridors or restrooms.
Restrooms:	Common area restrooms are provided on each floor with a set of men's and women's at Buildings 275 and 325. Building 195 does not have common area restrooms.
Elevators:	Elevators are provided in Buildings 275 and 325. Elevators are equipped with push button cab controls, jamb signage, braille lettering, and audile and visible signals.
Interior circulation:	An accessible route is provided throughout the buildings.

Survey Condition and Analysis

A designated accessible route is not provided from the public right of way to the buildings. As Building 195 is a public accommodation, an accessible route should be constructed from the public right of way. An opinion of cost is included in Table 1.

The fire extinguishers at Building 195 protrude into the designated accessible route along the front sidewalk. These fire extinguishers should be relocated or installed in recessed cabinets. This can be completed as part of building operations and maintenance; therefore, no cost is included.

Curbing is damaged creating an uneven slope along accessible route leading to Building 325, north side. Curbing should be repaired. An opinion of cost is included in Table 1.

Doorway widths, hardware and push-pull pressures appear to meet ADA requirements.

There are currently no audible and visible alarms in the common areas. Audible visible alarms should be installed if there be an alteration or tenant improvement that triggers compliance. No cost has been included for this work item.

Tenant signage in the common area corridors of Buildings 275 and 325 are mounted too high. Signage should be lowered if there is an alteration or tenant improvement that triggers compliance. No cost has been included for this item.

The flush valve in the designated accessible restroom stalls at Buildings 275 and 325 were noted to be on the wrong side of the toilet. The flush control valve should be relocated if there is an alteration or tenant improvement that triggers compliance.

Missing van accessible parking pole signage was noted at the designated van accessible spaces. Van signage should be provided as an Immediate Repair work item. See Table 1 for an opinion of cost.

There is no curb ramp to provide an accessible route from the designated accessible parking space at Building 195 to the entrances. A curb ramp should be constructed. An opinion of cost is included in Table 1.

There was no audible sound at the elevator of Building 325 at the time of our visit. An audible sound should be installed if there be an alteration or tenant improvement that triggers compliance.

10.0 NATURAL HAZARD INFORMATION

Item	Description
General Discussion	Partner reviewed readily-available materials to obtain the following information. Determination of site-specific conditions is not within the scope of this report and may require additional investigation. Seismic zone classification is interpreted from the Seismic Zone Map, published in the Uniform Building Code 1997, Volume 2, Table 16.2.
Flood Map:	Community Panel Number 06111C0986E, dated January 20, 2010
Flood Zone:	Zone AE – Special flood hazard areas subject to inundation by the 1% annual chance flood and Zone X – Areas of 0.2% annual chance flood; areas of 1% annual chance flood with average depths of less than 1 foot or with drainage areas less than 1 square mile; and areas protected by levees from 1% annual chance flood.
Seismic Zone:	Partner performed a review of the seismic zone map, published in the Uniform Building Code 1997, Volume 2, Table 16.2. According to the map, the subject property appears to be located in Seismic Zone 4, an area with a high probability of damaging ground motion.
Wind Zone:	Partner performed a review of the Wind Zone Map, published by the Federal Emergency Management Agency. According to the map, the subject property appears to be located in Wind Zone I an area with design winds speeds up to 130 miles per hour. The subject property does not appear to be located in a special wind region.

11.0 PURPOSE AND SCOPE

11.1 Purpose

The purpose of this property condition assessment (PCA) is evaluating the general overall physical condition of the subject property and to observe and document readily-visible material and building system defects that might significantly affect the value of the subject property, and determine if conditions exist which may have a significant impact on the continued operation of the facility during the evaluation period.

11.2 User Reliance

Partner was engaged by SIMA Corporation (the Client) to perform this assessment. The engagement agreement specifically states the scope and purpose of the assessment, as well as the contractual obligations and limitations of both parties. This report and the information therein, are for the exclusive use of the Client. This report has no other purpose and may not be relied upon, or used, by any other person or entity without the written consent of Partner. Third parties that obtain this report, or the information therein, shall have no rights of recourse or recovery against Partner, its officers, employees, vendors, successors or assigns. Any such unauthorized user shall be responsible to protect, indemnify and hold Partner, the Client and their respective officers, employees, vendors, successors and assigns harmless from any and all claims, damages, losses, liabilities, expenses (including reasonable attorneys' fees) and costs attributable to such use. Unauthorized use of this report shall constitute acceptance of, and commitment to, these responsibilities, which shall be irrevocable and shall apply regardless of the cause of action or legal theory pled or asserted. Additional legal penalties may apply.

11.3 Scope of Work

This assessment was performed in general conformance with the scope and limitations as set forth by ASTM E2018-08 "Standard Guide for Property Condition Assessments: Baseline Property Condition Assessment Process" (the Standard) and as specified in the agreed contract that initiated this work.

This assessment was performed utilizing methods and procedures consistent with good commercial or customary practices designed to conform to acceptable industry standards. The independent conclusions represent Partner's best professional judgment based upon existing conditions and the information and data available to us during the course of this assignment.

11.4 Out of Scope Considerations

- *Utilities:* Operating conditions of any systems or accessing manholes or utility pits.
- *Structural Frame and Building Envelope:* Entering of crawl or confined space areas (however, the field observer should observe conditions to the extent easily visible from the point of access to the crawl or confined space areas), determination of previous substructure flooding or water penetration unless easily visible or if such information is provided.
- *Roofs:* Walking on pitched roofs, or any roof areas that appear to be unsafe, or roofs with no built-in access, or determining any roofing design criteria.

- *Plumbing:* Determining adequate pressure and flow rate, fixture unit values and counts, verifying pipe sizes, or verifying the point of discharge for underground systems.
- *Heating:* Observation of flue connections, interiors of chimneys, flues or boiler stacks, or tenant owned or *maintained* equipment.
- *Air conditioning & Ventilation:* Process-related equipment or condition of tenant owned/ maintained equipment.
- *Electrical:* Removing of electrical panel and device covers, except if removed by building staff, EMF issues, electrical testing, or operating any electrical devices. Process related equipment or tenant-owned equipment.
- *Vertical Transportation:* Examining of cables, sheaves, controllers, motors, inspection tags, or entering elevator/ escalator pits or shafts.
- *Life Safety/ Fire Protection:* Determining *NFPA* hazard classifications, classifying, or testing fire rating of assemblies.
- *Interior Elements:* Operating appliances or fixtures, determining or reporting STC (Sound Transmission Class) ratings, and flammability issues/regulations.
- *Activity Exclusions*- These activities listed below generally are excluded from or otherwise represent limitations to the scope of a PCA prepared in accordance with this guide (ASTM 2018-08). These should not be construed as all-inclusive or imply that any exclusion not specifically identified is a PCA requirement under this guide.
    - Removing or relocating materials, furniture, storage containers, personal effects, debris material or finishes that obstruct access or visibility;
    - Conducting exploratory probing or testing of materials, dismantling or operating of equipment or appliances;
    - Preparing engineering calculations to determine any system's, component's or equipment's adequacy or compliance with any specific or commonly accepted design requirements or building codes, or preparing designs or specifications to remedy any physical deficiencies;
    - Taking measurements or quantities to establish or confirm any information provided by the owner or user;
    - Reporting on the presence or absence of pests or insects unless evidence of such presence is readily apparent during the field observer's walk-through survey or such information is provided to the consultant;
    - Reporting on the condition of subterranean or concealed conditions as well as items or systems that are not permanently installed or are tenant-owned and maintained;
    - Entering or accessing any area deemed by the field observer to pose a threat to the safety of any individual or to the integrity of any building system or material;
    - Providing an opinion on the operation of any system or component that is shut down as the field observer will not operate any system or piece of equipment;

- Evaluating any acoustical or insulating characteristics;
- Providing an opinion on matters regarding security and protection of occupants or users from unauthorized access;
- Operating or witnessing the operation of lighting or any other system controlled by a timer, operated by the maintenance staff or operated by service companies;
- Providing an environmental assessment or opinion on the presence of any environmental issues such as asbestos, hazardous wastes, toxic materials, the location and presence of designated wetlands, IAQ, etc. unless specifically defined within the agreed scope.

11.5 Cost Evaluation Methodology

Estimates are based on construction costs developed by construction resources such as Marshall & Swift, RS Means, Partner's experience with past costs for similar projects, city cost indexes, consulting with local specialty contractors, client provided information, and assumptions regarding future economic conditions. Actual costs may differ from Partner's opinions. Actual cost estimates are determined by many factors including but not limited to: choice and availability of materials, choice and availability of a qualified contractor, regional climate zone, quality of existing materials, site compatibility, and access to the subject property and buildings. Opinion of costs are based solely on material replacement and do not account for soft costs.

Items included in the replacement reserve table are determined based upon the estimated useful life (EUL) of a system or component, the apparent effective age (EA) of the system, and the remaining useful life (RUL) of that system. Factors that may affect the age and condition of a system include, but are not limited to, the frequency of use, exposure to environmental elements, quality of construction and installation, and amount of maintenance provided. Based on these factors, a system may have an effective age that is greater or less than its actual chronological age.

11.6 Descriptive Qualifiers

The following definitions and terminology are used in this report regarding the physical condition of the project, and the estimated life expectancies/age of the components and systems.

Excellent	New or like new condition.
Good	Well maintained, may exceed expected useful life. No immediate or potential concerns.
Average	Satisfactory, some signs of wear and possible minor immediate repairs. Component/s condition consistent with their expected useful life.
Fair	Marginally satisfactory. Some immediate repairs required. Components/Systems at or near the end of their useful life.
Poor	Immediate concerns, major replacements, and/or significant attention required.

Unless stated otherwise in this report, the systems reviewed are considered to be in good condition and their performance appears to be satisfactory.

11.7 Deviation from ASTM E2018-08

Deviations from the baseline assessment established by the Standard should be identified in the PCR. The deviations listed below are part of the Partner standard operating procedures or were specified in the Client's scope of work.

- The Standard establishes that opinions of probable costs that are either individually or in the aggregate less than a threshold amount of $3,000 for like items are to be omitted from the PCR. Partner includes items above a threshold of $1,000 in order to present a more comprehensive report.
- This PCR includes wind and seismic zone information that is not required by the Standard.
- This PCR includes an opinion of costs for anticipated capital expenditures for an evaluation period defined by the Client. The costs are presented in Table 2 – Capital Replacement Reserve Cost Opinion.

12.0 LIMITATIONS

The assessment performed by Partner is based upon the guidelines set forth by the ASTM Standard current to the issuance of this report and subject to the limitations stated therein. Our review of the subject property consisted of a visual assessment of the site, the structure(s) and the accessible interior spaces. Any technical analyses made are based on the appearance of the improvements at the time of this assessment and the evaluator's judgment of the physical condition of the subject property components, their ages and their expected useful life (EUL).

Information regarding the subject property is obtained from a site walk-through survey, local government agency records review, interviews and client-, tenant- or property owner-provided documents. No material sampling, invasive or destructive investigations, equipment or system testing was performed. The observations and related comments within this report are limited in nature and should not be inferred as a full and comprehensive survey of the building components and systems.

Information regarding operations, conditions, and test data provided by the Client, property owner, or their respective representatives has been assumed to be factual and complete. Information obtained from readily-available sources, including internet research and interview of municipal officials or representatives is assumed to be factual and complete. No warranty is expressed or implied, except that the services rendered have been performed in accordance with generally-accepted practices applicable at the time and location of the study

The actual performance of systems and components may vary from a reasonably expected standard and will be affected by circumstances that occur after the date of the evaluation. Partner's assessments, analyses and opinions expressed within this report are not representations regarding either the design integrity or the structural soundness of the project.

The report does not identify minor, inexpensive repairs or maintenance items, which are clearly part of the subject property owner's current operating budget so long as these items appear to be addressed on a regular basis. The report does identify infrequently occurring maintenance items of significant cost, such as exterior painting, roofing, deferred maintenance and repairs and replacements that normally involve major expense or outside contracting.

The assessment of the roof, façade and substructure contained herein cannot specifically state that these items are free of leaks and/or water intrusion and should not be interpreted as such. Comments made with respect to the condition of the systems are limited to visual observation and information provided by the designated site contacts and/or on-site representatives and their contractors/vendors. The evaluation of these systems did not include any sampling and/or testing. A more extensive evaluation may be required if a comprehensive report on the condition of these systems is required.

Performance of a comprehensive building, fire or zoning code review is outside of the scope of work for this PCR. Information provided within this report is based on readily-available information or interview of municipal officials.

ADA Exclusion

This PCR is not a comprehensive Americans with Disabilities Act review. Partner performed visual observations of the accessible parking spaces, accessible routes to building entrances, and

interior publicly-accessible areas; tenant areas are excluded. No measurements or counts were taken. This PCR does not present an audit of all components specified in federal, state or local accessibility regulations. Instead, this review noted general design components such as routes of travel, door hardware, plumbing amenities, elevator controls and signals, basic emergency alarm components and signage.

CITADEL EHS
assess resolve strengthen

Appendix H
EDR Historical Topo Map Report

PARTNER
Engineering and Science, Inc.®



PHASE I ENVIRONMENTAL SITE ASSESSMENT REPORT

Stone Creek Professional Offices
195, 275, and 325 East Hillcrest Drive
Thousand Oaks, California 91360

Report Date: April 25, 2022
Partner Project No. 22-365517.1



Prepared for:

501 Thousand Oaks, LLC
1231-B State Street
Santa Barbara, California 93101

PARTNER
Engineering and Science, Inc.

April 25, 2022

Kevin Burnes
501 Thousand Oaks, LLC
1231-B State Street
Santa Barbara, California 93101

Subject: Phase I Environmental Site Assessment
Stone Creek Professional Offices
195, 275, and 325 East Hillcrest Drive
Thousand Oaks, California 91360
Partner Project No. 22-365517.1

Dear Mr. Burnes:

Partner Engineering and Science, Inc. (Partner) is pleased to provide this *Phase I Environmental Site Assessment* (Phase I ESA) report of the abovementioned address (the "subject property"). This assessment was performed in conformance with the scope and limitations as detailed in the ASTM Practice E1527-13 and E1527-21 Standard Practice for Environmental Site Assessments: Phase I Environmental Site Assessment Process and Client Agreement.

This assessment included a site reconnaissance as well as research and interviews with representatives of the public, property ownership, site manager, and regulatory agencies. An assessment was made, conclusions stated, and recommendations outlined.

We appreciate your trust in Partner and the opportunity to provide environmental services to you. If you have any questions concerning this report, or if we can assist you in any other matter, please contact me at 619-925-9672 or MLambson@partneresi.com.

Sincerely,

Mark Lambson

Principal

EXECUTIVE SUMMARY

Partner Engineering and Science, Inc. (Partner) has performed a Phase I Environmental Site Assessment (ESA) in accordance with the scope of work and limitations of ASTM Standard Practice E1527-13 and E1527-21, the Environmental Protection Agency Standards and Practices for All Appropriate Inquiries (AAI) (40 CFR Part 312) and set forth by 501 Thousand Oaks, LLC for the property located at 195, 275, and 325 East Hillcrest Drive in Thousand Oaks, Ventura County, California (the "subject property").

Property Description

The subject property is located on the north side of East Hillcrest Drive and approximately 540 feet east of North Moorpark Road within a mixed commercial and residential area of Ventura County. Please refer to the table below for further description of the subject property:

Subject Property Data	
Address(es):	195, 275, and 325 East Hillcrest Drive, Thousand Oaks, California
Property Use:	Office
Land Acreage (Ac):	8.22 Ac
Number of Buildings:	3
Number of Floors:	Two buildings with two floors (275, 325 East Hillcrest Drive) and one building with one floor (195 East Hillcrest Drive)
Gross Building Area (SF):	108,635 SF (Total)
Date of Construction:	1981, 1982
Assessor's Parcel Number (APN):	669-0-021-255
Type of Construction:	Brick/Wood-framed
Current Tenants:	Office tenants: Travel Agencies, Home Care Services, Massage Spas, Accounting Agencies, Mortgage Companies, Property Management Companies, Primary Care Doctors, Insurance Services
Site Assessment Performed By:	Courtney Dumas of Partner
Site Assessment Conducted On:	April 14, 2022
Regulatory Radius Report Date:	April 6, 2022
Lien Search Date:	NA
Report Date:	April 25, 2022
FOIAs Date:	April 2022

The subject property is currently occupied by office and administrative tenants for commercial use. Onsite operations consist of offices and commercial suites. In addition to the current structures, the subject property is improved with paved parking areas and associated landscaping.

According to available historical sources, the subject property was formerly undeveloped as early as 1900; developed with agricultural land between 1947 and circa 1967; was unimproved land from 1976 to 1980; and developed with the current structures in 1981 and 1982.

Tenants on the subject property have included various commercial uses (1985-Present) including, but not limited to, mortgage/financial companies, attorneys/law offices, insurance agencies, loan services, travel services, computer services, CPAs, banks, development companies, real estate services, and dentists.

The adjoining properties are tabulated below:

Adjoining Properties	
North:	Atria Hillcrest Retirement Community (405 Hodencamp Road) and a multi-tenant residential building (270 Brazil Street)
Northeast:	Eaves Thousand Oaks Apartments (351 Hodencamp Road)
East:	Kaiser Permanente Medical Center (365 East Hillcrest Drive)
Southeast:	East Hillcrest Drive beyond which is a multi-tenant residential building (350, 360, 380 East Hillcrest Drive)
South:	East Hillcrest Drive beyond which are multi-tenant residential buildings (220, 230, 250, 270, and 290 East Hillcrest Drive)
Southwest:	East Hillcrest Drive beyond which is the Hillcrest Royale Retirement facility (190 East Hillcrest Drive) and a multi-tenant commercial building (80 East Hillcrest Drive)
West:	Lang Creek drainage canal beyond which are Multi-tenant commercial buildings (25 East Hillcrest Drive; and 390 North Moorpark Road) and multi-family residential buildings (190 Brazil Street)
Northwest:	Lang Creek drainage canal beyond which are Multi-family residential buildings (130, 140, and 150 Brazil Street)

According to a previous subsurface investigation conducted on a nearby property (172 Moorpark Road; GeoTracker Case #T0611192874), the depth to groundwater in the vicinity of the subject property is approximately 20 feet below ground surface (bgs) and groundwater flow is toward the southwest.

Findings and Opinions

Recognized Environmental Condition

A *recognized environmental condition (REC)* refers to the presence of hazardous substances or petroleum products in, on, or at the subject property due to a release to the environment; the likely presence of hazardous substances or petroleum products in, on, or at the subject property due to a release or likely release to the environment; or the presence of hazardous substances or petroleum products in, on, or at the subject property under conditions that pose a material threat of a future release to the environment. The following was identified during the course of this assessment:

- Partner did not identify any RECs during the course of this assessment.

Controlled Recognized Environmental Condition

A *controlled recognized environmental condition (CREC)* refers to a REC affecting the subject property that has been addressed to the satisfaction of the applicable regulatory authority or authorities with hazardous substances or petroleum products allowed to remain in place subject to implementation of required controls (for example, activity and use limitations or other property use limitations). The following was identified during the course of this assessment:

- Partner did not identify any CRECs during the course of this assessment.

Historical Recognized Environmental Condition

A *historical recognized environmental condition (HREC)* refers to a previous release of hazardous substances or petroleum products affecting the subject property that has been addressed to the satisfaction of the applicable regulatory authority or authorities and meeting unrestricted use criteria established by the applicable regulatory authority or authorities without subjecting the subject property to any controls (for example, activity and use limitations or other property use limitations). The following was identified during the course of this assessment:

- Partner did not identify any HRECs during the course of this assessment.

Business Environmental Risk

A *Business Environmental Risks (BER)* is a risk which can have a material environmental or environmentally driven impact on the business associated with the current or planned use of commercial real estate, not necessarily related to those environmental issues required to be investigated in this practice. The following was identified during the course of this assessment:

- The subject property parcel was historically used for agricultural purposes. There is a potential that agricultural related chemicals such as pesticides, herbicides, and fertilizers, may have been used and stored onsite. The subject property is either paved over or covered by building structures that minimize direct contact to any potential remaining concentrations in the soil. Additionally, during previous site development activities, near surface soils (where residual agricultural chemical concentrations would have most likely been present, if at all) were likely mixed with fill material or disturbed during grading. Also, it is common that engineered fill material is placed over underlying soils as part of the development activities. These additional variables serve to further reduce the potential for exposure to residual agricultural chemicals (if any). Based on these reasons, Partner concludes that the possible former use of agricultural chemicals is not expected to represent a significant environmental concern at this time.

Significant Data Gaps

No significant data gaps affecting the ability of the Environmental Professional to identify a REC were encountered during this assessment.

Conclusions and Recommendations

Partner has performed a Phase I Environmental Site Assessment in conformance with the scope and limitations of ASTM Practice E1527-13 and E1527-21 of 195, 275, and 325 East Hillcrest Drive in Thousand Oaks, Ventura County, California (the "subject property"). Any exceptions to, or deletions from, this practice are described in Section 1.5 of this report.

This assessment has revealed no evidence of RECs, BERs, CRECs, or HRECs in connection with the subject property; however, BERs were identified.

Based on the conclusions of this assessment, Partner recommends no further investigation of the subject property at this time.

TABLE OF CONTENTS

1.0 INTRODUCTION 1
1.1 Purpose 1
1.2 Scope of Work 1
1.3 Limitations 2
1.4 User Reliance 2
1.5 Limiting Conditions 3
2.0 SITE DESCRIPTION 4
2.1 Site Location and Legal Description 4
2.2 Current Property Use 4
2.3 Current Use of Adjoining Properties 4
2.4 Physical Setting Sources 5
2.4.1 Topography 5
2.4.2 Hydrology 5
2.4.3 Geology/Soils 5
2.4.4 Flood Zone Information 6
3.0 HISTORICAL INFORMATION 7
3.1 Aerial Photograph Review 7
3.2 Fire Insurance Maps 9
3.3 City Directories 10
3.4 Historical Topographic Maps 13
4.0 REGULATORY RECORDS REVIEW 15
4.1 Regulatory Agencies 15
4.1.1 State Department 15
4.1.2 Health Department 15
4.1.3 Fire Department 15
4.1.4 Air Pollution Control Agency 16
4.1.5 Regional Water Quality Agency 16
4.1.6 Department of Toxic Substances Control 16
4.1.7 Building Department 17
4.1.8 Planning Department 17
4.1.9 Oil & Gas Exploration 17
4.1.10 Assessor's Office 18
4.2 Mapped Database Records Search 18
4.2.1 Regulatory Database Summary 18
4.2.2 Subject Property Listings 19
4.2.3 Adjoining Property Listings 20
4.2.4 Surrounding Area Listings of Concern to Subject Property 21
4.2.5 Unplottable Listings 21
5.0 USER PROVIDED INFORMATION AND INTERVIEWS 23
5.1 Interviews 23
5.1.1 Interview with Owner 23
5.1.2 Interview with Report User 24
5.1.3 Interview with Key Site Manager 24
5.1.4 Interviews with Past Owners, Operators, and Occupants 24

5.2 User Provided Information 24
5.2.1 Title Records, Environmental Liens, and AULs 24
5.2.2 Specialized Knowledge 24
5.2.3 Actual Knowledge of the User 24
5.2.4 Valuation Reduction for Environmental Issues 24
5.2.5 Commonly Known or Reasonably Ascertainable Information 24
5.2.6 Previous Reports and Other Provided Documentation 25
6.0 SITE RECONNAISSANCE 26
6.1 General Site Characteristics 26
6.2 Potential Environmental Hazards 27
6.3 Non-Scope ASTM Considerations 28
6.3.1 Asbestos-Containing Materials (ACMs) 28
6.3.2 Lead-Based Paint (LBP) 29
6.3.3 Radon 29
6.3.4 Lead in Drinking Water 30
6.3.5 Mold 30
6.3.6 Wetlands 30
6.4 Adjoining Property Reconnaissance 31
7.0 VAPOR ENCROACHMENT CONDITIONS 32
8.0 FINDINGS AND CONCLUSIONS 33
9.0 SIGNATURES OF ENVIRONMENTAL PROFESSIONALS 35
10.0 REFERENCES 36

Figures

Figure 1 Site Location Map
Figure 2 Site Plan
Figure 3 Topographic Map

Appendices

Appendix A Site Photographs
Appendix B Historical/Regulatory Documentation
Appendix C Regulatory Database Report
Appendix D Qualifications

1.0 INTRODUCTION

Partner Engineering and Science, Inc. (Partner) has performed a Phase I Environmental Site Assessment (ESA) in conformance with the scope and limitations of ASTM Standard Practice E1527-13 and E1527-21 and the Environmental Protection Agency Standards and Practices for All Appropriate Inquiries (AAI) (40 CFR Part 312) for the property located at 195, 275, and 325 East Hillcrest Drive in Thousand Oaks, Ventura County, California (the "subject property"). Any exceptions to, or deletions from, this scope of work are described in the report.

1.1 Purpose

The purpose of this ESA is to identify existing or potential Recognized Environmental Conditions (as defined by ASTM Standard E1527-13 and E1527-21) affecting the subject property that: 1) constitute or result in a material violation or a potential material violation of any applicable environmental law; 2) impose any material constraints on the operation of the subject property or require a material change in the use thereof; 3) require clean-up, remedial action or other response with respect to Hazardous Substances or Petroleum Products on or affecting the subject property under any applicable environmental law; 4) may affect the value of the subject property; and 5) may require specific actions to be performed with regard to such conditions and circumstances. The information contained in the ESA Report will be used by Client to: 1) evaluate its legal and financial liabilities for transactions related to foreclosure, purchase, sale, loan origination, loan workout or seller financing; 2) evaluate the subject property's overall development potential, the associated market value and the impact of applicable laws that restrict financial and other types of assistance for the future development of the subject property; and/or 3) determine whether specific actions are required to be performed prior to the foreclosure, purchase, sale, loan origination, loan workout or seller financing of the subject property.

This ESA was performed to permit the *User* to satisfy one of the requirements to qualify for the innocent landowner, contiguous property owner, or bona fide prospective purchaser limitations on scope of Comprehensive Environmental Response, Compensation and Liability Act (CERCLA) (42 U.S.C. §9601) liability (hereinafter, the "*landowner liability protections*," or "*LLPs*"). ASTM Standard E1527-13 constitutes "*all appropriate inquiry* into the previous ownership and uses of the *property* consistent with good commercial or customary practice" as defined at 42 U.S.C. §9601(35)(B).

1.2 Scope of Work

The scope of work for this ESA is in accordance with and to the extent necessary to achieve the goal of the requirements set forth in the ASTM Standard E1527-13 and E1527-21. This assessment included: 1) a property and adjoining site reconnaissance; 2) interviews with key personnel; 3) a review of historical sources; 4) a review of regulatory agency records; and 5) a review of a regulatory database report provided by a third-party vendor. Partner contacted local agencies, such as environmental health departments, fire departments and building departments to obtain readily ascertainable information to determine any current and/or former hazardous substances usage, storage and/or releases of hazardous substances on the subject property. Additionally, Partner researched readily available information on the presence of activity and use limitations (AULs) at these agencies. As defined by ASTM E1527-21, AULs include both legal (that is, institutional) and physical (that is, engineering) controls that may include legal

or physical restrictions or limitations on the use of, or access to, a site or facility: 1) to reduce or eliminate potential exposure to hazardous substances or petroleum products in the soil, soil vapor, groundwater, or surface water on the subject property; or 2) to prevent activities that could interfere with the effectiveness of a response action, in order to ensure maintenance of a condition of no significant risk to public health or the environment. These legal or physical restrictions, which may include institutional and/or engineering controls (IC/ECs), are intended to prevent adverse impacts to individuals or populations that may be exposed to hazardous substances and petroleum products in the soil, soil vapor, groundwater, and/or surface water on a property.

If requested by Client, this report may also include the identification, discussion of, and/or limited sampling of asbestos-containing materials (ACMs), lead-based paint (LBP), mold, and/or radon.

1.3 Limitations

Partner warrants that the findings and conclusions contained herein were accomplished in accordance with the methodologies set forth in the Scope of Work. These methodologies are described as representing good commercial and customary practice for conducting an ESA of a property for the purpose of identifying recognized environmental conditions. There is a possibility that even with the proper application of these methodologies there may exist on the subject property conditions that could not be identified within the scope of the assessment or which were not reasonably identifiable from the available information. Partner believes that the information obtained from the record review and the interviews concerning the subject property is reliable. However, Partner cannot and does not warrant or guarantee that the information provided by these other sources is accurate or complete. The conclusions and findings set forth in this report are strictly limited in time and scope to the date of the evaluations. The conclusions presented in the report are based solely on the services described therein, and not on scientific tasks or procedures beyond the scope of agreed-upon services or the time and budgeting restraints imposed by the Client. No other warranties are implied or expressed.

Some of the information provided in this report is based upon personal interviews, and research of available documents, records, and maps held by the appropriate government and private agencies. This report is subject to the limitations of historical documentation, availability, and accuracy of pertinent records, and the personal recollections of those persons contacted.

This practice does not address requirements of any state or local laws or of any federal laws other than the all appropriate inquiry provisions of the LLPs. Further, this report does not intend to address all of the compliance and safety concerns, if any, associated with the subject property.

Environmental concerns, which are beyond the scope of a Phase I ESA as defined by ASTM include the following: ACMs, LBP, radon, and lead in drinking water. These issues may affect environmental risk at the subject property and may warrant discussion and/or assessment; however, are considered non-scope issues. If specifically requested by the Client, these non-scope issues are discussed in Section 6.3.

1.4 User Reliance

501 Thousand Oaks, LLC engaged Partner to perform this assessment in accordance with an agreement governing the nature, scope and purpose of the work as well as other matters critical to the engagement. All reports, both verbal and written, are for the sole use and benefit of 501 Thousand Oaks, LLC. Either

verbally or in writing, third parties may come into possession of this report or all or part of the information generated as a result of this work. In the absence of a written agreement with Partner granting such rights, no third parties shall have rights of recourse or recovery whatsoever under any course of action against Partner, its officers, employees, vendors, successors or assigns. Any such unauthorized user shall be responsible to protect, indemnify and hold Partner, Client and their respective officers, employees, vendors, successors and assigns harmless from any and all claims, damages, losses, liabilities, expenses (including reasonable attorneys' fees) and costs attributable to such Use. Unauthorized use of this report shall constitute acceptance of and commitment to these responsibilities, which shall be irrevocable and shall apply regardless of the cause of action or legal theory pled or asserted. Additional legal penalties may apply.

1.5 Limiting Conditions

The findings and conclusions contain all of the limitations inherent in these methodologies that are referred to in ASTM E1527-13 and E1527-21.

Specific limitations and exceptions to this ESA are more specifically set forth below:

- Interviews with past owners, operators and occupants were not reasonably ascertainable and thus constitute a data gap. Based on information obtained from other historical sources (as discussed in Section 3.0), this data gap is not expected to alter the findings of this assessment.
- Partner requested information relative to deed restrictions and environmental liens, a title search, and completion of the AAI User Questionnaire from the Report User. This information was not provided at the time of the assessment.
- Partner was unable to determine the property use at strict 5-year intervals, which constitutes a data gap. Information concerning historical use of the subject property was unavailable from 1900 to 1943, and 1957 to 1976. Except for recorded land title records, which were not considered to be sufficiently useful, Partner reviewed all standard historical sources and conducted appropriate interviews.
- Partner submitted Freedom of Information Act (FOIA) requests to Ventura County Fire Department (VCFD) and Ventura County Air Pollution Control District (VCAPCD) for information pertaining to hazardous substances, underground storage tanks, releases, inspection records, etc. for the subject property and/or adjoining properties. As of this writing, these agencies have not responded to Partner's request. Based on information obtained from other resources, this limitation is not expected to alter the overall findings of this assessment.
- Partner observed approximately 10% of all interior units and all common areas. Based on the size and nature of use of the unobserved units (office), this limited method of survey is not expected to alter the overall findings of this assessment.

Due to time constraints associated with this report, the Client has requested the report despite the above-listed limitations.

2.0 SITE DESCRIPTION

2.1 Site Location and Legal Description

The subject property at 195, 275, and 325 East Hillcrest Drive in Thousand Oaks, California is located on the north side of East Hillcrest Drive and approximately 540 feet east of North Moorpark Road. According to the Ventura County Assessor, the subject property is legally described as Block 021 and Parcel 25. According to the Thousand Oaks Building Division, ownership is currently vested in 501 Thousand Oaks LLC since at least 2002.

Please refer to Figure 1: Site Location Map, Figure 2: Site Plan, Figure 3: Topographic Map, and Appendix A: Site Photographs for the location and site characteristics of the subject property.

2.2 Current Property Use

The subject property is currently occupied by office and administrative tenants for commercial use. Onsite operations consist of offices and commercial suites. The subject property consists of one one-story building located on the southwest portion of the property and two, two-story buildings located on the central and north portions of the property. In addition to the current structures, the subject property is improved with paved parking areas and associated landscaping. The subject property is designated for residential, commercial development by the City of Thousand Oaks.

The subject property was identified as a Hazardous Waste Manifest (HAZNET) and Ventura County Hazardous Material Release site in the regulatory database report, as further discussed in Section 4.2.

2.3 Current Use of Adjoining Properties

The subject property is located within a mixed commercial and residential area of Ventura County. During the vicinity reconnaissance, Partner observed the land uses on adjoining properties as defined in ASTM E1527-13 and E1527-21 as any real property or properties the border of which is contiguous or partially contiguous with that of the property, or that would be contiguous or partially contiguous with that of the property but for a street, road, or other public thoroughfare separating them. The adjoining properties are tabulated below:

Adjoining Properties	
North:	Atria Hillcrest Retirement Community (405 Hodencamp Road) and a multi-tenant residential building (270 Brazil Street)
Northeast:	Eaves Thousand Oaks Apartments (351 Hodencamp Road)
East:	Kaiser Permanente Medical Center (365 East Hillcrest Drive)
Southeast:	East Hillcrest Drive beyond which is a multi-tenant residential building (350, 360, 380 East Hillcrest Drive)
South:	East Hillcrest Drive beyond which are multi-tenant residential buildings (220, 230, 250, 270, and 290 East Hillcrest Drive)
Southwest:	East Hillcrest Drive beyond which is the Hillcrest Royale Retirement facility (190 East Hillcrest Drive) and a multi-tenant commercial building (80 East Hillcrest Drive)
West:	Lang Creek drainage canal beyond which are commercial buildings (25 East Hillcrest Dr; and 390 North Moorpark Rd) and multi-family residential buildings (190 Brazil St)
Northwest:	Lang Creek drainage canal beyond which are Multi-family residential buildings (130, 140, and 150 Brazil Street)

The adjoining property to the east is identified as a California Environmental Reporting System Hazardous Waste (CERS HAZ), Ventura County Certified Unified Program Agency (CUPA), Facility Registry Service/ Facility Index (FINDS/FRS), HAZNET, and Resource Conservation and Recovery Act (RCRA) Non-Generator site; the adjoining property to the southwest is identified as RCRA Non-Generator site; and the adjoining properties to the west are identified as CERS HAZ, Delisted County Records, HAZR Ventura, Ventura County CUPA, and RCRA Non-Generator sites in the regulatory database report of Section 4.2.

2.4 Physical Setting Sources

2.4.1 Topography

The 2022 United States Geological Survey (USGS) *Thousand Oaks, California* Quadrangle 7.5-minute series topographic map was reviewed for this ESA. According to the contour lines on the topographic map, the subject property is located at approximately 740 feet above mean sea level (MSL). The contour lines in the area of the subject property indicate the area is sloping gently toward the south.

A copy of the most recent topographic map is included as Figure 3 of this report.

2.4.2 Hydrology

While under natural and undisturbed conditions shallow groundwater flow most frequently follows the topography of the land surface, natural or man-made features can affect flow direction, and the presumed flow may not match the actual flow directions at the subject property and vicinity. Topographic map interpretation suggests the direction of groundwater flow in the vicinity of the subject property is inferred to be toward the southwest.

According to a previous subsurface investigation conducted on a nearby property (172 Moorpark Road; GeoTracker Case #T0611192874), the depth of groundwater in the vicinity of the subject property is approximately 20 feet below ground surface (bgs).

The nearest surface water to the subject property is the Lang Creek drainage canal located adjacent to the west of the subject property. No settling ponds, lagoons, surface impoundments, wetlands or natural catch basins were observed at the subject property during this assessment.

According to available information, a public water system operated by the Thousand Oaks Department of Public Works serves the subject property vicinity. The sources of public water for Thousand Oaks are mainly imported water from Northern California through the Metropolitan Water District and a small quantity (2%) is from the Calleguas Lake Bard Water Filtration Facility and Reservoir.

2.4.3 Geology/Soils

Based on information obtained from the United States Department of Agriculture (USDA) Natural Resources Conservation Service Web Soil Survey online database, the subject property is mapped as the Sorrento silty clay loam. The Sorrento series consists of very deep, well drained, silty clay loam, with a moderately high permeability. These soils formed in alluvium and alluvial fan deposits derived from sedimentary rock of Quaternary age. Slopes range from 2 to 9 percent.

The subject property is situated within the Pacific Border Physiographic Province of the State of California. The shallow subsurface beneath the subject property consists of surficial alluvial sediments of Quaternary

age. The Quaternary alluvium comprises the underlying stratigraphy and consists mostly of clay, sand and gravel deposited in stream channel, point bar, and fluvial environments.

2.4.4 Flood Zone Information

Partner performed a review of the Flood Insurance Rate Map, published by the Federal Emergency Management Agency. According to Community Panel Number 06111C0986E, dated January 20, 2010, the western portion of the subject property appears to be located in Zone AE, defined as areas subject to inundation by the 1-percent-annual-chance flood event determined by detailed methods. The eastern portion appears to be located in Zone X, an area located outside of the 100-year and 500-year flood plains.

A copy of the reviewed flood map is included in Appendix B of this report.

3.0 HISTORICAL INFORMATION

Partner obtained historical use information about the subject property from a variety of sources. A chronological listing of the historical data found is summarized in the table below:

Historical Use Information		
Years	**Resource**	**Description/Use**
1900-1943	Aerial Photographs, Topographic Maps	Unimproved land
1947-1967	Aerial Photographs, Topographic Maps	Agricultural land
1976-1980	Aerial Photographs, Topographic Maps	Unimproved land
1981	Building Records, Topographic Maps	Two structures present for commercial use
1982-Present	Aerial Photographs, Building Records, City Directories, Topographic Maps	Three structures and an outbuilding present for commercial use

Tenants on the subject property include various commercial uses (1985-Present) including, but not limited to, mortgage/financial companies, attorneys/law offices, insurance agencies, loan services, travel services, computer services, CPAs, banks, development companies, real estate services, and dentists. No potential environmental concerns were identified in association with the use of the subject property.

The subject property parcel was historically used for agricultural purposes. There is the potential that agricultural related chemicals such as pesticides, herbicides, and fertilizers, may have been used and stored onsite. The subject property is either paved over or covered by structures that minimize direct contact to any potential remaining contaminants in the soil. Additionally, during previous site development activities, near surface soils (where residual agricultural chemical concentrations would have most likely been present, if at all) were likely mixed with fill material or disturbed during grading. Also, it is common that engineered fill is placed over underlying soils as part of the development activities. These additional variables serve to further reduce the potential for exposure to residual agricultural chemicals (if any). Based on these reasons, Partner concludes that the potential former use of agricultural chemicals is not expected to represent a significant environmental concern at this time.

3.1 Aerial Photograph Review

Partner obtained available aerial photographs of the subject property and surrounding area from Environmental Risk Information Services (ERIS). The inferred uses of the subject property and adjoining properties as interpreted from the aerial photographs in Appendix B are tabulated below:

Date: 1936		***Scale: 1"=500'***
Subject Property:	Undeveloped (grassland)	
North:	Undeveloped	
Northeast:	Undeveloped	
East:	Undeveloped	
Southeast:	Undeveloped	
South:	Undeveloped	
Southwest:	Undeveloped	
West:	Undeveloped	
Northwest:	Undeveloped	

Date: 1947, 1954, 1959	***Scale: 1"=500'***
Subject Property:	Agricultural land
North:	Undeveloped
Northeast	Undeveloped
East:	Agricultural land
Southeast	Agricultural land
South:	Agricultural land
Southwest:	Undeveloped
West:	Agricultural land
Northwest:	Undeveloped

Date: 1967	***Scale: 1"=500'***
Subject Property:	Agricultural land
North:	Undeveloped
Northeast:	Undeveloped
East:	Agricultural land
Southeast:	Agricultural land
South:	Agricultural land
Southwest:	Undeveloped
West:	Developed with a commercial structure across the Lang Creek drainage canal
Northwest:	Undeveloped

Date: 1976, 1980	***Scale: 1"=500'***
Subject Property:	Unimproved (grassland)
North:	Developed with multi-tenant residential structures across the Lang Creek drainage canal
Northeast:	Unimproved
East:	Unimproved
Southeast:	Unimproved
South:	Unimproved
Southwest:	Unimproved
West:	Developed with two commercial structures across the Lang Creek drainage canal
Northwest:	Developed with multi-tenant residential structures across the Lang Creek drainage canal

Date: 1985	***Scale: 1"=500'***
Subject Property:	Developed with three buildings and associated parking lots
North:	Developed with multi-tenant residential structures across the Lang Creek drainage canal
Northeast:	Unimproved
East:	Unimproved
Southeast:	Unimproved
South:	Unimproved
Southwest:	Unimproved
West:	Developed with two commercial structures and multi-family residential structures across the Lang Creek drainage canal
Northwest:	Developed with multi-tenant residential structures across the drainage canal

Date: 1989		***Scale: 1"=500'***
Subject Property:	Developed with three buildings and associated parking lots	
North:	Developed with additional residential structures across the Lang Creek drainage canal	
Northeast:	Unimproved	
East:	Developed with a parking lot	
Southeast:	Unimproved	
South:	Developed with a residential structure across East Hillcrest Drive	
Southwest:	Developed with a commercial structure across East Hillcrest Drive	
West:	Developed with two commercial structures and several residential structures across the Lang Creek drainage canal	
Northwest:	Developed with several residential structures across the Lang Creek drainage canal	

Date: 1994		***Scale: 1"=500'***
Subject Property:	Developed with three buildings and associated parking lots	
North:	Developed with residential structures across the Lang Creek drainage canal	
Northeast:	Developed with residential structures	
East:	Developed with a medical facility	
Southeast:	Unimproved	
South:	Developed with a residential structure across East Hillcrest Drive	
Southwest:	Developed with a commercial structure across East Hillcrest Drive	
West:	Developed with two commercial structures and several residential structures across the Lang Creek drainage canal	
Northwest:	Developed with several residential structures across the Lang Creek drainage canal	

Date: 2002, 2005, 2009, 2012, 2014, 2016, 2018, 2020		***Scale: 1"=500'***
Subject Property:	Developed with three buildings and associated parking lots	
North:	Developed with residential structures across the Lang Creek drainage canal	
Northeast:	Developed with residential structures	
East:	Developed with a medical facility	
Southeast:	Developed with residential structures across East Hillcrest Drive	
South:	Developed with a residential structure across East Hillcrest Drive	
Southwest:	Developed with a commercial structure across East Hillcrest Drive	
West:	Developed with two commercial structures and several residential structures across the Lang Creek drainage canal	
Northwest:	Developed with several residential structures across the Lang Creek drainage canal	

Copies of select aerial photographs are included in Appendix B of this report.

3.2 Fire Insurance Maps

Partner reviewed the collection of Fire insurance maps (FIMs) from Environmental Risk Information Services (ERIS). FIM coverage was not available for the subject property.

Copies of reviewed FIMs are included in Appendix B of this report.

3.3 City Directories

Partner reviewed historical city directories obtained from Environmental Risk Information Services (ERIS) for past names and businesses that were listed for the subject property and adjoining properties. The findings are tabulated below:

City Directory Search for 195, 275, and 325 East Hillcrest Drive (Subject Property)	
Year(s)	**Occupant Listed**
1985	Commercial Credit Crp/Pln, Mutual Mortgage Co (195 East Hillcrest Drive); Bryal Joel A Attorney, Financial Prop Management/Planning, Prudential Insurance (325 East Hillcrest Dr)
1991	Beverly Hills Secretary, Imperial Thrift & Loan, Olsten Temporary Sv, Town & Country Travel (195 East Hillcrest Drive); Computer Data Info, Emergency Road Serv, Memorex Telex Computer, Principal Financial Group, Tri Cos Regional Ct (275 East Hillcrest Drive); Barasch Arch & Ascts, Barclay Hollander, Blue Cross of CA, Blue Shield Agent, CA Reos & Associates, Calibre Home Loan Inc, Cedar Mortgage, Collett Electronics, Compukore/Compusearch, Conejo Insurance Ag, Cornerstone Property, D&D Building Co, Dectron Inc, Digitext Inc, Excel Mortgage, Facility Programmatics, Hardin Group Inc, LA Salle Partners, Le All Products, Management Recruiters, Manpower Temporary, Metro Life Ins Co, North Amer Publishing, O'Rourke John R Attorney, Portfolio Rsrcs Inc, Prudential Hoe Mrtg, RMP Insurance Center, Romano Lynne Attorney, STC Components, Sales Consultants, TMI, Team Temp Prsnl Srv, Thousand Oak Financial Plz, Triplett Robert Attorney, Unison Transformer, United Prsnnl/Temporary Sv Inc, Westlake Empl Benefits (325 East Hillcrest Drive)
1996	First Federal Bank of CA, Lincoln Title Co, Olsten Serv, Town & Country Travel (195 East Hillcrest Drive); Aetna Health Plans, Building Maintenance Service, Emergency Rd Sv Inc, Expert Tech Consultants, GSL Development Corp, Gametek, IMI Inc, Memorex Telex Computer, Milgrayca Inc, Principal Financial Group, RMP Insurance Center, Stragegic TV Inc, Trico Regional Center (275 East Hillcrest Drive); Andreas Sandwich Place, Colby Ins Ag John, Costigah Ins Ag, Financial Advice & Support, Livingston Mrl Nrse, Mass Media Inc, CPAs, Metro Life Ins Co, Newark Electronics, Schuberg Glen A Inc, Team Temps Prsnl Sv, Thousand Oak Fncl Plz, Law, Visiting Nurse Assn, Whiddon Insurance (325 East Hillcrest Drive)
2000	Residential (275 East Hillcrest Drive; 325 East Hillcrest Drive)
2003	Access Real Estate Svc, Communication Matters, Hogan Insurance Svc Inc, Priceman & Newhouse, Town & Country Travel, Tutoring Center (195 East Hillcrest Drive); Aerotek/ Staffing, ASG Inc, Burge & Burge, Donald E CPA, Gold Coast Advisory, Gray-Stone & Co, GSCO Insurance Service, Hinricher & Crasnick, IMI Inc, Dentist, Linda K Corwin Law Office, Medshares Home Care, Mobile Lube & Oil X-Change, RMP Insurance Center, Attorney, St Clair & Associates, State Farm Insurance, Teksystems (275 East Hillcrest Drive); Bank Card USA National, Casillas Financial, CH2M Hill, Denali Publishing Inc, Financial Advice & Support Inc, CPAs, K Force Inc, Attorney, Metropolitan Insurance, Quintiles Pacific Inc, Rehabilitation Dept, Rollins Consultants, Romac Intl, Stanton-Gamboa Insurance, Systemware Inc, Team Temporaries Personnel Svc, Telling & Telling Insurance (325 East Hillcrest Drive)
2008	Access Real Estate Svc, Bridal Institute, Communication Matters, First Southwestern Title, Thrivent Financial-Lutherans, Town & Country Travel, Westaff (195 East Hillcrest Drive); Affordable Housing Management Assn, All Residential Management Inc, Alternative Solar Power, Association Management Spec, Bartnick Financial Group, Berman & Berman, Bill Daley Insurance, Centerpoint Insurance Svc Ltd, Construction Specifications, Data Search Inc, Donald E CPA, ExecuCorp, First California Bank, Gold Coast Securities, Gray-Stone & Co, Hinricher & Crasnick, ING Life Insur & Annuity Co, IMI Inc, ISES LA, Landmark Design, Meeting Professional Intl, Option One Staffing, RMP Insurance Center, Robert F Sommers Law

City Directory Search for 195, 275, and 325 East Hillcrest Drive (Subject Property)	
Year(s)	**Occupant Listed**
	Offices, Ross M Barton Attorney At Law, St Clair & Assoc, State Farm Insurance, Dentist, Tek Systems, Western Council of Constr (275 East Hillcrest Drive); AEC One Stop Group Inc, All Residential Management Inc, Alliant Specialty Insurance, Bank Card USA National, Body Fix, Bynes Family Chiropractic, Casillas Financial, CH2M Hill Co, CitiGroup, Comfort Keepers, Conejo Counseling Ctr, Coteau Vert USA Inc, Law Office, Driver Alliant Insurance Service, Glen A Schuberg Inc, Mortgage Broker, Northridge Insurance, Rehabilitation California Dept, Romac International, Law Office, Stanton-Gamboa Insurance, Worldwide Phone Pops (325 East Hillcrest Drive)
2012	Optometrists, Bridal Institute, Chiropractors, Insurance, Oaks Massage Spa, Thrivent Financial-Lutherans, Town & Country Travel (195 East Hillcrest Drive); Affordable Housing Management Assn, All American Retirement, Association Management Specialist, Dentist, Data Search Inc, Gold Coast Securities, Gray-Stone & Co, ISES LA, LA Ventana, Landmark Design, Meeting Professional Intl, Nia Insurance Group, Option One Staffing, St Clair & Assoc, State Farm Insurance, Tek Systems, Western Council of Constr (275 East Hillcrest Drive); Alliant Specialty Insurance, CH2M Hill, Citigroup Affordable Housing, Comfort Keepers, Law Office, Driver Alliant Insurance Svc, Glen A Schuberg Inc, CPAs, Rehabilitation Dept, Ventura Pacific Insurance (325 East Hillcrest Drive)
2016	Optometrists, Bridal Institute, CDI Corp, Oaks Massage Spa, Res Care Inc/ Homecare, Rylin's Inc, Thousand Oaks Mortgage/Realty, Thrivent Financial-Lutherans, Town & Country Travel, Winter Financial Group (195 East Hillcrest Drive); Affordable Housing Management Assn, All American Retirement, Attorney, Association Management Specialist, Dentist, Comfort Keepers, ExecuCorp, Gold Coast Securities, Gray-Stone & Co, LA Ventana Eating Disorder, Landmark Design, Massglass & Door Service Inc, Meeting Professional Intl, Nia Insurance Group, Option One Staffing, Postime Billing Service, Rich Costello Insurance, RMP Insurance Center, RWTech, Silver Engineering, St Clair & Assoc, Surfcam/Surfware, T-One Overhead Door Inc, Tek Systems (275 East Hillcrest Drive); 501 Thousand Oaks LLC, Alliant Insurance Svc Inc, CACI Systemware, Center for Autism & Related, CH2M Hill, Law Office, Glen A Schuberg Inc, Livingston Memorial Visiting, Realty Tech Inc, CPAs, TF Oberman & Assoc, Thousand Oaks Bail Bonds, Van Sickle & Assoc, Ventura Pacific Insurance Svc (325 East Hillcrest Drive)
2020	Optometrists, Bridal Institute, CDI Corp, Hillcrest Financial Consultants, Oaks Massage Spa, Res Care Homecare, Rise Pacific Physical Therapy, Thousand Oaks Mortgage/Realty, Thrivent Financial-Lutherans, Town & Country Travel (195 East Hillcrest Drive); Drug Abuse & Addiction, ACT, AHMA-PSW Foundation, All American Retirement, Attorney, Autism Center For Treatment, Best-Fast Water Damage, Dentist, Comfort Keepers, Elite Driving Academy, ExecuCop, Financial Planning Assn, Gold Coast Securities, Gray-Stone & Co, Psychologists, IMI Inc, LA Ventana Eating Disorder, Landmark Design, Massglass & Door Service Inc, Nia Insurance Group, Option One Staffing, Postime Billing Service, Realty Tech Inc, RWTech, Senior Loving Care Inc, Silver Engineering, Surfcam/Surfware, T-One Overhead Door Inc, Tek Systems, Three in One Concepts, True Rate Payments (275 East Hillcrest Drive); 501 Thousand Oaks LLC, Alliant Insurance Svc Inc, Be Well Occupational Therapy, Center for Autism & Related, CH2M Hill, Chaux Physical Therapy, Consciously Evolved Family, Law Office, EX Sleep LLC, Glen A Schuberg Inc, Livingston Memorial Visiting, Realty Tech Inc, CPAs, Systemware Inc, TF Oberman & Assoc, Thousand Oaks Bail Bonds, Van Sickle & Assoc, Ventura Pacific Insurance Svc, Law Offices (325 East Hillcrest Drive)

Based on the city directory review, no environmentally sensitive listings were identified for the subject property addresses.

City Directory Search for East Adjoining Properties 365 East Hillcrest Drive

Year(s)	Occupant Listed
1985	XXXX (365 East Hillcrest Drive)
1991	XXXX (365 East Hillcrest Drive)
1996	Kaiser Med Pharmacy (365 East Hillcrest Drive)
2003	Doctors (365 East Hillcrest Drive)
2008	Doctors, Kaiser Permanente, Thousand Oaks Medical Offices (365 East Hillcrest Drive)
2012	Doctors, Kaiser Permanente Medical Care, Thousand Oaks Medical Offices (365 Hillcrest Dr)
2016	Doctors, Kaiser Permanente Medical Care (365 East Hillcrest Drive)
2020	Doctors, Kaiser Permanente Medical Care, Thousand Oaks Medical Offices (365 Hillcrest Dr)

* XXXX= A phone number is present but is not registered to a tenant or is disconnected.

City Directory Search for Southeast Adjoining Properties 350, 360, 380 East Hillcrest Drive

Year(s)	Occupant Listed
2008	Liz O'Fallon Psychic Medium, Residential (360 East Hillcrest Drive)
2012	Liz O'Fallon Psychic Medium (360 East Hillcrest Drive)
2016	Residential (350 East Hillcrest Drive); Liz O'Fallon Psychic Medium, Residential (360 East Hillcrest Drive)
2020	Residential (350 East Hillcrest Drive); Liz O'Fallon Psychic Medium, Residential (360 East Hillcrest Drive)

City Directory Search for South Adjoining Properties 220, 230, 250, 270, 290 East Hillcrest Drive

Year(s)	Occupant Listed
2008	Residential (220 East Hillcrest Drive)
2016	Residential (220, 230 East Hillcrest Drive)
2020	Residential (220 East Hillcrest Drive)

City Directory Search for Southwest Adjoining Properties 80, 190 East Hillcrest Drive

Year(s)	Occupant Listed
1991	Hillcrest Royale Apartments (190 East Hillcrest Drive)
1996	Hillcrest Royale Apartments (190 East Hillcrest Drive)
2000	Residential (190 East Hillcrest Drive)
2003	Residential (190 East Hillcrest Drive)
2008	Hillcrest Royale Retirement Living, Royale Salon (190 East Hillcrest Drive)
2012	Hillcrest Royale Apartments, House of the Valley (190 East Hillcrest Drive)
2016	Hillcrest Royale Apartments, House of the Valley (190 East Hillcrest Drive)
2020	Hillcrest Royale Apartments (190 East Hillcrest Drive)

City Directory Search for West Adjoining Properties 25 East Hillcrest Drive, 190 Brazil Street

Year(s)	Occupant Listed
1985	Multi-Tenant Residential (190 East Hillcrest Drive)
1991	Multi-Tenant Residential (190 East Hillcrest Drive)
1996	Office Depot Inc (25 East Hillcrest Drive); Multi-Tenant Residential (190 East Hillcrest Drive)
2000	Residential (190 East Hillcrest Drive)
2003	Office Depot Inc (25 East Hillcrest Drive); Residential (190 East Hillcrest Drive)

City Directory Search for West Adjoining Properties 25 East Hillcrest Drive, 190 Brazil Street	
Year(s)	**Occupant Listed**
2008	Office Depot Inc (25 East Hillcrest Drive); Residential (190 East Hillcrest Drive)
2012	Office Depot Inc (25 East Hillcrest Drive)
2016	Office Depot Inc (25 East Hillcrest Drive); Residential (190 East Hillcrest Drive)
2020	Office Depot Inc (25 East Hillcrest Drive); Residential (190 East Hillcrest Drive)

City Directory Search for Northwest Adjoining Properties 130, 140, 150 Brazil Street	
Year(s)	**Occupant Listed**
1985	Conejo Future Apartments (130 Brazil Street); Multi-Tenant Residential (140, 150 Brazil Street)
1991	Conejo Future Apartments (130 Brazil Street); Multi-Tenant Residential (140, 150 Brazil Street)
1996	Conejo Future Apartments (130 Brazil Street); Multi-Tenant Residential (140 Brazil Street)
2000	Residential (130, 140, 150 Brazil Street)
2003	Conejo Future Apartments (130 Brazil Street); Residential (140, 150 Brazil Street)
2008	Conejo Future Apartments (130 Brazil Street); Residential (140, 150 Brazil Street)
2012	Conejo Future Apartments (130 Brazil Street); Residential (140 Brazil Street)
2016	Conejo Future Apartments (130 Brazil Street); Residential (140, 150 Brazil Street)
2020	Conejo Future Apartments (130 Brazil Street); Residential (140, 150 Brazil Street)

Based on the city directory review, no environmentally sensitive listings were identified for the adjoining property addresses.

Copies of reviewed city directories are included in Appendix B of this report.

3.4 Historical Topographic Maps

Partner reviewed historical topographic maps obtained from Environmental Risk Information Services (ERIS). The following inferred uses of the subject property and adjoining properties interpreted from topographic maps in Appendix B and are tabulated below:

Date: 1900, 1921, 1943, 1950, 1952	
Subject Property:	Unimproved land
North:	Unimproved land
Northeast:	Unimproved land
East:	Unimproved land
South:	Unimproved land
Southwest:	Unimproved land
West:	Unimproved land
Northwest:	Unimproved land

Date: 1967	
Subject Property:	No significant changes depicted
North:	Area is shade to represent urban development; no structures are depicted
Northeast:	No significant changes depicted
East:	No significant changes depicted
Southeast:	No significant changes depicted
South:	No significant changes depicted
Southwest:	No significant changes depicted
West:	Developed with a structure across the Lang Creek drainage canal
Northwest:	No significant changes depicted

Date: 1981	
Subject Property:	No significant changes depicted
North:	Two structures are depicted across the Lang Creek drainage canal
Northeast:	No significant changes depicted
East:	No significant changes depicted
Southeast:	No significant changes depicted
South:	No significant changes depicted
Southwest:	No significant changes depicted
West:	No significant changes depicted
Northwest:	No significant changes depicted

Date: 2015, 2018, 2021	
Subject Property:	Area is shade to represent urban development; no structures are depicted
North:	Area is shade to represent urban development; no structures are depicted
Northeast:	Area is shade to represent urban development; no structures are depicted
East:	Area is shade to represent urban development; no structures are depicted
Southeast:	Area is shade to represent urban development; no structures are depicted
South:	Area is shade to represent urban development; no structures are depicted
Southwest:	Area is shade to represent urban development; no structures are depicted
West:	Area is shade to represent urban development; no structures are depicted
Northwest:	Area is shade to represent urban development; no structures are depicted

Copies of reviewed topographic maps are included in Appendix B of this report.

4.0 REGULATORY RECORDS REVIEW

4.1 Regulatory Agencies

4.1.1 State Department

Regulatory Agency Data	
Name of Agency:	California Environmental Protection Agency (CalEPA)
Point of Contact:	Michelle Hutzel
Agency Address:	1001 I Street, Sacramento, California
Agency Phone Number:	(916) 323-2515
Date of Contact:	April 21, 2022
Method of Communication:	Online

Summary of Communication:

No records regarding hazardous substance use, storage or releases, or the presence of USTs and AULs on the subject property were on file with the CalEPA.

4.1.2 Health Department

Regulatory Agency Data	
Name of Agency:	County of Ventura Resource Management Agency (CVRMA)
Point of Contact:	Environmental Health Division
Agency Address:	800 South Victoria Avenue, Ventura, California
Agency Phone Number:	(805) 654-2494
Date of Contact:	April 21, 2022
Method of Communication:	Online

Summary of Communication:

According to records reviewed, an unknown amount of gasoline spill from a loose vehicle fuel line on September 27, 1994, in the parking lot at 275 East Hillcrest Drive. The spill was reported to the Ventura County Fire Department, who was dispatched to cleanup the spill with absorbent material.

4.1.3 Fire Department

Regulatory Agency Data	
Name of Agency:	Ventura County Fire Department (VCFD)
Point of Contact:	John Spykerman
Agency Address:	165 Durley Avenue, Camarillo, California
Agency Phone Number:	(805) 389-9710
Date of Contact:	April 21, 2022
Method of Communication:	Online

Summary of Communication:

As of the date of this report, Partner has not received a response from the VCFD for inclusion in this report.

4.1.4 Air Pollution Control Agency

Regulatory Agency Data	
Name of Agency:	Ventura County Air Pollution Control District (VCAPCD)
Point of Contact:	Nancy Mendoza
Agency Address:	4567 Telephone Road, 2nd Floor, Ventura, California
Agency Phone Number:	(805) 303-4005
Date of Contact:	April 21, 2022
Method of Communication:	Email

Summary of Communication:

No records regarding hazardous substance use, storage or releases, or the presence of USTs and AULs on the subject property were on file.

4.1.5 Regional Water Quality Agency

Regulatory Agency Data	
Name of Agency:	Regional Water Quality Control Board (RWQCB)
Point of Contact:	Region 4 – Los Angeles
Agency Address:	320 West Fourth Street, Suite 200, Los Angeles, California
Agency Phone Number:	(213) 576-6600
Date of Contact:	April 22, 2022
Method of Communication:	Online

Summary of Communication:

No records regarding hazardous substance use, storage or releases, or the presence of USTs and AULs on the subject property were on file with the RWQCB.

4.1.6 Department of Toxic Substances Control

Regulatory Agency Data	
Name of Agency:	California Department of Toxic Substances Control (DTSC)
Point of Contact:	Daniel Knight
Agency Address:	1001 I Street, Sacramento, California
Agency Phone Number:	(916) 323-7811
Date of Contact:	April 21, 2022
Method of Communication:	Online

Summary of Communication:

According to the Hazardous Waste Tracking System (HWTS) records reviewed, the subject property identified as Wesco Infrastructures Inc (195 East Hillcrest Drive) was reported to the agency for disposal of 2.75 tons of total organic solids in 2005. The subject property was also listed as active between 2006 and 2014 under Steven I Chin DDS (275 East Hillcrest Drive), but no wastes or quantities are reported. The subject property was not identified in the DTSC EnviroStor online database.

4.1.7 Building Department

Regulatory Agency Data	
Name of Agency:	Thousand Oaks Building Division (TOBD)
Point of Contact:	Building Permits
Agency Address:	2100 Thousand Oaks Boulevard, Thousand Oaks, California
Agency Phone Number:	(805) 449-2500
Date of Contact:	April 21, 2022
Method of Communication:	Online
Summary of Communication:	

Records were available for review, as further discussed in the following table.

Building Records Reviewed for 195, 275, and 325 East Hillcrest Drive (Subject Property)		
Year(s)	**Owner/Applicant**	**Description**
1981	Signature Thousand Oaks, LLC	New Building Permit for a two-story and 46,681 square foot office building (275 East Hillcrest)
1981	Thousand Oaks Financial Plaza	New Building Permit for a 50,595 square foot office building (325 East Hillcrest)
1982	Confederation Life Insurance Co	Building Permit for a 1,410 square foot build-out (275 East Hillcrest)
1982	Thousand Oaks Financial Plaza	New Building Permit for a one-story and 13,400 square foot office building (195 East Hillcrest)

4.1.8 Planning Department

Regulatory Agency Data	
Name of Agency:	Thousand Oaks Planning Division (TOPD)
Point of Contact:	General Plan
Agency Address:	2100 Thousand Oaks Boulevard, Thousand Oaks, California
Agency Phone Number:	(805) 449-2323
Date of Contact:	April 21, 2022
Method of Communication:	Online
Summary of Communication:	

According to records reviewed, the subject property is zoned for commercial development by the City of Thousand Oaks. Adjoining properties are zoned for commercial and residential development.

4.1.9 Oil & Gas Exploration

Regulatory Agency Data	
Name of Agency:	California Geologic Energy Management Division (CalGEM)
Point of Contact:	Uduak-Joe Ntuk
Agency Address:	801 K Street, MS 24-01, Sacramento, California
Agency Phone Number:	(916) 445-9686
Date of Contact:	April 21, 2022
Method of Communication:	Online
Summary of Communication:	

According to CalGEM, no oil or gas wells are located on or adjoining to the subject property.

4.1.10 Assessor's Office

Regulatory Agency Data	
Name of Agency:	Ventura County Assessor (VCA)
Point of Contact:	Dan Goodwin
Agency Address:	800 South Victoria Avenue, Ventura, California
Agency Phone Number:	(805) 654-2181
Date of Contact:	April 21, 2022
Method of Communication:	Online

Summary of Communication:

According to records reviewed, the subject property is identified by Assessor Parcel Number (APN) 669-0-021-255. The current buildings were constructed in 1983 and total approximately 108,635 square feet on an 8.22 acre lot. No records regarding property ownership were on file with the VCA.

Copies of pertinent documents are included in Appendix B of this report.

4.2 Mapped Database Records Search

The regulatory database report provided by Environmental Risk Information Services (ERIS) documents the listing of sites identified on federal, state, county, city, and tribal (when applicable) standard source environmental databases within the approximate minimum search distance (AMSD) specified by ASTM E1527-13 and E1527-21. The data from these sources are updated as these data are released and integrated into one database. The information contained in this report was compiled from publicly available sources. The environmental database information is used to identify environmental concerns in connection with the subject property. The listings also serve to identify the known indications of the storage, use, generation, disposal, or release of hazardous substance at the subject property and the potential for contaminants to migrate onto the subject property from off-site sources in groundwater or soil in the form of liquids or vapor.

Using the ASTM definition of migration, Partner considers the migration of hazardous substances or petroleum products in any form onto the subject property during the evaluation of each site listed on the radius report, which includes solid, liquid, and vapor.

4.2.1 Regulatory Database Summary

The following table lists the number of sites as categorized by the regulatory database within the prescribed AMSD. The locations of the sites are plotted utilizing a geographic information system, which geocodes the site addresses. The accuracy of the geocoded locations is approximately +/-300 feet.

Radius Report Data

Database	AMSD Radius (mile)	Listings Identified		Surrounding Area Sites of Concern
		Subject Property	Adjoining Properties	
Federal NPL	1.00	N	N	N
Delisted NPL Site	0.50	N	N	N
Federal SEMS Site	0.50	N	N	N
Federal SEMS-ARCHIVE	0.50	N	N	N
Federal RCRA CORRACTS Facility	1.00	N	N	N
Federal RCRA TSDF Facility	0.50	N	N	N

Radius Report Data

Database	AMSD Radius (mile)	Listings Identified		Surrounding Area Sites of Concern
		Subject Property	Adjoining Properties	
Federal RCRA Generators Site (LQG, SQG, VSQG, CESQG)	Subject and Adjoining	N	N	N/A
Federal IC/EC Registries	Subject Property	N	N/A	N/A
Federal ERNS Site	Subject Property	N	N/A	N/A
State/Tribal Equivalent NPL	1.00	N	N	N
State/Tribal Equivalent CERCLIS	1.00	N	N	N
State/Tribal Landfill/Solid Waste Disposal Site	0.50	N	N	N
State/Tribal Leaking Storage Tank Site (LUST/LPST)	0.50	N	N	N
State/Tribal Registered Storage Tank Sites (UST/AST)	Subject and Adjoining	N	N	N/A
State/Tribal IC/EC Registries	Subject and Adjoining	N	N	N/A
State/Tribal Voluntary Cleanup Sites (VCP)	0.50	N	N	N
State/Tribal Spills	0.125	**Y**	**Y**	N
Federal Brownfield Sites	0.50	N	N	N
State Brownfield Sites	0.50	N	N	N
State/Tribal Hazardous Waste Site (CERS HAZ, HAZNET)	0.125	**Y**	**Y**	N
Ventura County Certified Unified Program Agency (CUPA)	0.25	N	**Y**	N
Facility Registry Service/ Facility Index (FINDS/FRS)	Subject and Adjoining	N	**Y**	N/A
RCRA Non-Generator	0.25	N	**Y**	N

4.2.2 Subject Property Listings

The subject property is identified as a Hazardous Waste Manifest (HAZNET) and Ventura County Hazardous Material Release (HAZR Ventura) site in the regulatory database report, as discussed below:

- The subject property, identified as Steven I Chin DDS and Wesco Infrastructures Inc at 195, 275, and 325 East Hillcrest Drive, was included as a HAZNET listing for off-site disposal of other organic solids in 2005, as well as an active listing from 2006 to 2014, as discussed above in Section 4.1.6.

  The HAZR Ventura listings identifies a release of an unknown amount of gasoline from a loose vehicle fuel line on September 27, 1994, in the parking lot. A second HAZR Ventura listing identifies a release of less than 20 gallons of hydraulic fluid on October 14, 2005, which reportedly impacted soil only and did not enter the storm drain. Both spills were reported to the Ventura County Fire Department, who completed the cleanup. Based on the small quantity of these spills and the regulatory cleanup oversight, these listings are not expected to represent a significant environmental concern.

The ERIS report also identifies the VCFS #30 Ventura County Historic Leaking Underground Fuel Tank (HLUFT) site at the subject property; however, this facility is associated with the Fire Station located at 195 West Hillcrest Drive located approximately 0.60-miles northwest of the subject property. Therefore, this listing does not represent a significant environmental concern.

4.2.3 Adjoining Property Listings

The adjoining property to the east is identified as a California Environmental Reporting System Hazardous Waste (CERS HAZ), Ventura County Certified Unified Program Agency (CUPA), Facility Registry Service/ Facility Index (FINDS/FRS), HAZNET, and Resource Conservation and Recovery Act (RCRA) Non-Generator site in the regulatory database report, as discussed below:

- The property, identified as Kaiser Permanente at 365 East Hillcrest, is located adjoining to the east of the subject property. This property was listed in the HAZNET database due to off-site disposal of photochemicals/ photoprocessing waste from 1993 to 1994, other inorganic solid waste from 1994 to 1997, and metal sludge from 1995 to 1998.

  This facility is also listed in the CERS HAZ database as a hazardous waste generator and chemical storage facility. Compliance evaluation inspections were completed in 2017 and 2021 by the Ventura County Environmental Health, which identified violations related to improper recordkeeping, improper hazardous waste labeling, and emergency preparedness. The facility has since returned to compliance. The NAICS Code in the FINDS/FRS database is "general medical and surgical hospitals". In addition, the property was identified as a RCRA Non-Generator in 1993, but no wastes are reported.

  Based on the nature of this property as a medical facility, and the regulatory oversight, this listing is not expected to represent a significant environmental concern and it is unlikely that a regulatory file review for this site would alter the findings of this assessment.

The adjoining property to the southwest is identified as RCRA Non-Generator site in the regulatory database report, as discussed below:

- The property, identified as Community Conscience at 80 East Hillcrest Drive, is located adjoining southwest of the subject property. This property was listed as a RCRA Non-Generator in 2021. No wastes are listed and no violations are reported. Based on the Non-Generator status, this listing is not expected to represent a significant environmental concern and it is unlikely that a regulatory file review for this site would alter the findings of this assessment.

The adjoining property to the west is identified as a CERS HAZ, Delisted County Records, HAZR Ventura, and RCRA Non-Generator site in the regulatory database report, as discussed below:

- The property, identified as Agora Realty & Management, Office Depot #886, at 25 East Hillcrest Drive, is located adjoining to the west of the subject property. This facility is listed in the CERS HAZ database as a hazardous waste generator and chemical storage facility. Compliance evaluation inspections were completed in 2017, 2018, 2019, and 2021 by the Ventura County Environmental Health. A violation was reported in 2017 related to improper hazardous waste

manifest reporting. The facility has since returned to compliance, and the three subsequent inspections did not report any violations.

This facility was also listed in the HAZR Ventura due to a 500 gallon sewage release from root intrusion into a city wastewater line in June 2014. A city crew cleaned up the release and repaired the line with oversight by the Ventura County Environmental Health. A second HAZR Ventura listing was reported in February 1996 due to two gallons of gasoline that leaked from a vehicle in a parking lot. The Ventura County Fire Department oversaw the cleanup. The property was also identified as a RCRA Non-Generator in 2016 and 2021. No wastes or violations are reported in connection with the RCRA listings.

Based on the cleanup of the releases, the small quantity of petroleum released, and the regulatory oversight, these listings are not expected to represent a significant environmental concern.

The adjoining property to the west is identified as a Ventura County CUPA, HAZR Ventura, and Resource Conservation and Recovery Act (RCRA) Non-Generator site in the regulatory database report, as discussed below:

- The property, identified as Best Buy Store #112 at 390 North Moorpark Road, is located adjoining to the west of the subject property. This site reported a release six gallons of sewage from a blocked pipe in January 2016. The release was reported to the lead agency (Ventura Environmental Health) and was cleaned up by a city crew. The property was also identified as a RCRA Non-Generator in 2017. No wastes or violations are reported in connection with the RCRA listing. Based on the spill cleanup and Non-Generator status, this listing is not expected to represent a significant environmental concern.

The adjoining property to the west is identified as a RCRA Non-Generator site in the regulatory database report, as discussed below:

- The property, identified as Kone Elevator Florence Janss at 190 Brazil Street, is located adjoining west of the subject property. This property was listed as a RCRA Non-Generator in 2019. No wastes are listed and no violations are reported. Based on the Non-Generator status and lack of a reported a release, this listing is not expected to represent a significant environmental concern and it is unlikely that a regulatory file review for this site would alter the findings of this assessment.

Based on the findings, vapor migration is not expected to represent a significant environmental concern at this time.

4.2.4 Surrounding Area Listings of Concern to Subject Property

No sites of concern are identified in the regulatory database report.

Based on the findings, vapor migration is not expected to represent a significant environmental concern at this time.

4.2.5 Unplottable Listings

No unplottable listings are identified in the regulatory database report.

A copy of the regulatory database report is included in Appendix C of this report.

5.0 USER PROVIDED INFORMATION AND INTERVIEWS

In order to qualify for one of the *Landowner Liability Protections (LLPs)* offered by the Small Business Liability Relief and Brownfields Revitalization Act of 2001 (the *Brownfields Amendments*), the *User* must conduct the following inquiries required by 40 CFR 312.25, 312.28, 312.29, 312.30, and 312.31. The *User* should provide the following information to the *environmental professional*. Failure to provide this information could result in a determination that *all appropriate inquiries* is not complete. The *User* is asked to provide information or knowledge of the following:

- Review Title and Judicial Records for Environmental Liens and AULs
- Specialized Knowledge or Experience of the User
- Actual Knowledge of the User
- Reason for Significantly Lower Purchase Price
- Commonly Known or *Reasonably Ascertainable* information
- Degree of Obviousness
- Reason for Preparation of this Phase I ESA

Fulfillment of these user responsibilities is key to qualification for the identified defenses to CERCLA liability. Partner requested our Client to provide information to satisfy User Responsibilities as identified in Section 6 of the ASTM guidance.

Pursuant to ASTM E1527-13 and E1527-21, Partner requested the following site information from 501 Thousand Oaks, LLC (User of this report).

User Responsibilities		
Item	**Provided By User**	**Not Provided By User**
AAI User Questionnaire		**X**
Title Records, Environmental Liens, and AULs		**X**
Specialized Knowledge		**X**
Actual Knowledge		**X**
Valuation Reduction for Environmental Issues		**X**
Identification of Key Site Manager	**X**	
Reason for Performing Phase I ESA	**X**	
Prior Environmental Reports		**X**
Other		**X**

5.1 Interviews

5.1.1 Interview with Owner

The owner of the subject property since 2002, identified as 501 Thousand Oaks LLC, was not available to be interviewed at the time of the assessment.

5.1.2 Interview with Report User

Please refer to Section 5.2 below for information requested from the Report User. The information requested was not received prior to the issuance of this report. Because the Report User (Client) is not the owner, it is understood that the Report User would not have knowledge of the property that would significantly impact our ability to satisfy the objectives of this assessment. The lack of this information is not considered to represent a significant data gap.

5.1.3 Interview with Key Site Manager

Ms. Carmen Raymond, key site manager, indicated that she had no information pertaining to any pending, threatened, or past litigation relevant to hazardous substances or petroleum products in, on, or from the subject property; any pending, threatened, or past administrative proceedings relevant to hazardous substances or petroleum products in, on, or from the subject property; or any notices from a governmental entity regarding any possible violation of environmental laws or possible liability relating to hazardous substances or petroleum products.

According to Ms. Raymond stated that there are no USTs, ASTs, clarifiers, oil/water separators, groundwater monitoring wells, or hazardous substance use/storage/generation on the subject property to the best of her knowledge.

5.1.4 Interviews with Past Owners, Operators, and Occupants

Interviews with past owners, operators and occupants were not conducted since information regarding the potential for contamination at the subject property was obtained from other sources.

5.2 User Provided Information

5.2.1 Title Records, Environmental Liens, and AULs

Partner was not provided with title records or environmental lien and AUL information for review as part of this assessment.

5.2.2 Specialized Knowledge

No specialized knowledge of environmental conditions associated with the subject property was provided by the User at the time of the assessment.

5.2.3 Actual Knowledge of the User

No actual knowledge of any environmental lien or AULs encumbering the subject property or in connection with the subject property was provided by the User at the time of the assessment.

5.2.4 Valuation Reduction for Environmental Issues

No knowledge of valuation reductions associated with the subject property was provided by the User at the time of the assessment.

5.2.5 Commonly Known or Reasonably Ascertainable Information

The User did not provide information that is commonly known or *reasonably ascertainable* within the local community about the subject property at the time of the assessment.

5.2.6 Previous Reports and Other Provided Documentation

No previous reports or other pertinent documentation was provided to Partner for review during the course of this assessment.

6.0 SITE RECONNAISSANCE

The weather at the time of the site visit was sunny and clear. Refer to Section 1.5 for limitations encountered during the field reconnaissance and Sections 2.1 and 2.2 for subject property operations. The table below provides the site assessment details:

Site Assessment Data	
Site Assessment Performed By:	Courtney Dumas
Site Assessment Conducted On:	April 14, 2022

The table below provides the subject property personnel interviewed during the field reconnaissance:

Site Visit Personnel for 195, 275, and 325 East Hillcrest Drive (Subject Property)			
Name	**Title/Role**	**Contact Number**	**Site Walk* Yes/No**
Carmen Raymond	Key Site Manager /Facilities Manager	(805) 965-1616	No
Miguel Gongora	Maintenance Supervisor	(805) 558-6876	Yes

* Accompanied Partner during the field reconnaissance activities and provided information pertaining to the current operations and maintenance of the subject property

No environmental concerns were identified during the onsite reconnaissance.

6.1 General Site Characteristics

6.1.1 Solid Waste Disposal

Solid waste generated at the subject property is disposed of in commercial dumpsters located throughout the subject property. An independent solid waste disposal contractor removes solid waste from the subject property. No evidence of illegal dumping of solid waste was observed during the Partner site reconnaissance.

6.1.2 Sewage Discharge and Disposal

Sanitary discharges on the subject property are directed into the municipal sanitary sewer system. The City of Thousand Oaks services the subject property vicinity. No wastewater treatment facilities or septic systems were observed or reported on the subject property.

No septic systems were observed on the subject property during the Partner site reconnaissance.

6.1.3 Stormwater and Surface Water Drainage

Stormwater is removed from the subject property primarily by sheet flow action across the paved surfaces towards stormwater drains located throughout the subject property and in the public right of way. Site stormwater drains from roofs, landscaped areas, and paved areas and is directed to the public right of way, and to on-site stormwater drains. On-site stormwater drains discharge to a municipal owned and maintained storm sewer system.

6.1.4 Source of Heating and Cooling

Heating and cooling systems as well as domestic hot water equipment are fueled by electricity and natural gas provided by Southern California Edison, and Southern California Gas.

6.1.5 Wells and Cisterns

No aboveground evidence of wells or cisterns was observed during the site reconnaissance.

6.1.6 Wastewater

Domestic wastewater generated at the subject property is disposed by means of the sanitary sewer system. No industrial process is currently performed at the subject property.

6.1.7 Septic Systems

No septic systems were observed or reported on the subject property.

6.1.8 Additional Site Observations

No additional general site characteristics were observed during the site reconnaissance.

6.2 Potential Environmental Hazards

6.2.1 Hazardous Substances and Petroleum Products Used or Stored at the Subject Property

No evidence of the use of reportable quantities of hazardous substances was observed on the subject property. Small quantities of general maintenance supplies were found to be properly labeled and stored at the time of the assessment with no signs of leaks, stains, or spills. The storage and use of maintenance supplies does not appear to pose a significant threat to the environmental integrity of the subject property at this time.

6.2.2 Aboveground & Underground Hazardous Substance or Petroleum Product Storage Tanks (ASTs/USTs)

No evidence of current or former ASTs or USTs was observed during the site reconnaissance.

6.2.3 Evidence of Releases

No spills, stains or other indications that a surficial release has occurred at the subject property were observed.

6.2.4 Polychlorinated Biphenyls (PCBs)-Containing Items

Older transformers and other electrical equipment could contain PCBs at a level that subjects them to regulation by the U.S. EPA. PCBs in electrical equipment are controlled by United States Environmental Protection Agency regulations 40 CFR, Part 761. Under the regulations, there are three categories into which electrical equipment can be classified: 1) Less than 50 parts per million (ppm) of PCBs – "*Non-PCB;*" 2) 50 ppm-500 ppm – "*PCB-Contaminated;*" and, 3) Greater than 500 ppm – "*PCB-Containing.*" The manufacture, process, or distribution in commerce or use of any PCB in any manner other than in a totally enclosed manner was prohibited after July 2, 1979.

The on-site reconnaissance included observations of indoor and outdoor transformers and other hydraulic equipment that may contain PCBs as tabulated below:

Transformers and Hydraulic Equipment				
Type of Equipment	**Location**	**Number**	**PCB Containing**	**Concern**
Pad-Mounted Transformers	Various	2	Unknown	N
Hydraulic Elevators	Buildings 275 and 325	2	Unlikely	N

The transformers are not labeled indicating PCB content. No staining or leakage was observed in the vicinity of the transformers. Based on the age and good condition of the equipment, the transformers are not expected to represent a significant environmental concern.

Partner also identified two hydraulic elevators on the subject property. Based on the age and good condition of this equipment, the presence of this equipment is not expected to represent a significant environmental concern.

6.2.5 Strong, Pungent, or Noxious Odors

No strong, pungent or noxious odors were evident during the site reconnaissance.

6.2.6 Pools of Liquid

No pools of liquid were observed on the subject property during the site reconnaissance.

6.2.7 Drains, Sumps, and Clarifiers

No drains, sumps, or clarifiers, other than those associated with stormwater removal, were observed on the subject property during the site reconnaissance.

6.2.8 Pits, Ponds, and Lagoons

No pits, ponds or lagoons were observed on the subject property.

6.2.9 Stressed Vegetation

No stressed vegetation was observed on the subject property.

6.2.10 Additional Potential Environmental Hazards

No additional environmental hazards, including landfill activities or radiological hazards, were observed.

6.3 Non-Scope ASTM Considerations

6.3.1 Asbestos-Containing Materials (ACMs)

Asbestos is the name given to a number of naturally occurring, fibrous silicate minerals mined for their useful properties such as thermal insulation, chemical and thermal stability, and high tensile strength. The Occupational Safety and Health Administration (OSHA) regulation 29 CFR 1926.1101 requires certain construction materials to be presumed to contain asbestos, for purposes of this regulation. All thermal system insulation (TSI), surfacing material, and asphalt/vinyl flooring that are present in a building that have not been appropriately tested are "presumed asbestos-containing material" (PACM).

The subject property buildings were constructed in 1981 and 1982. As such, an asbestos evaluation was not required by the Client's scope of services; however, please refer to the table below for observed materials that would be considered suspect ACMs in the event of a thorough survey:

Suspect ACMs

Suspect ACM	Location	Friable Yes/No	Physical Condition
Drywall Systems	Throughout Building Interior	No	Good
Floor Tiles	Throughout Building Interior	No	Good
Ceiling Panels	Throughout Building Exterior	Yes	Good

Based on this building's date of construction, prior to disturbance, Partner recommends a comprehensive asbestos survey of the property be completed to determine the presence, condition, friability and likely future condition of suspect or confirmed ACM. All suspect materials must be handled as ACM according to local, state and federal regulations until the results of sampling and analysis indicate the material is a non-ACM. According to the US EPA, ACM that is intact and in good condition can, in general, be managed safely in-place under an Operations and Maintenance (O&M) Program until removal is dictated by renovation, demolition, or deteriorating material condition.

6.3.2 Lead-Based Paint (LBP)

Lead is a highly toxic metal that affects virtually every system of the body. LBP is defined as any paint, varnish, stain, or other applied coating that has 1 mg/cm^2 (or 5,000 ug/g or 0.5% by weight) or more of lead. Congress passed the Residential Lead-Based Paint Hazard Reduction Act of 1992, also known as "Title X", to protect families from exposure to lead from paint, dust, and soil. Under Section 1017 of Title X, intact LBP on most walls and ceilings is not considered a "hazard," although the condition of the paint should be monitored and maintained to ensure that it does not become deteriorated. Further, Section 1018 of this law directed the Housing and Urban Development (HUD) and the US EPA to require the disclosure of known information on LBP and LBP hazards before the sale or lease of most housing built before 1978.

It is unlikely that LBP is present in buildings constructed after 1977. Therefore, due to the age of the subject property buildings, it is unlikely that LBP is present.

6.3.3 Radon

Radon is a colorless, odorless, naturally occurring, radioactive, inert, gaseous element formed by radioactive decay of radium (Ra) atoms. The US EPA has prepared a map to assist National, State, and local organizations to target their resources and to implement radon-resistant building codes. The map divides the country into three Radon Zones, according to the table below:

EPA Radon Zones

EPA Zones	Average Predicted Radon Levels	Potential
Zone 1	Exceed 4.0 pCi/L	Highest
Zone 2	Between 2.0 and 4.0 pCi/L	Moderate
Zone 3	Less than 2.0 pCi/L	Low

It is important to note that the EPA has found homes with elevated levels of radon in all three zones, and the US EPA recommends site-specific testing in order to determine radon levels at a specific location. However, the map does give a valuable indication of the propensity of radon gas accumulation in structures.

Radon sampling was not conducted as part of this assessment. Review of the US EPA Map of Radon Zones places the subject property in Zone 1. Based upon the commercial nature of the subject property, radon is not considered to be a significant environmental concern.

6.3.4 Lead in Drinking Water

According to available information, a public water system operated by the Thousand Oaks Department of Public Works serves the subject property vicinity. The sources of public water for the City of Thousand Oaks are mainly imported surface water from Northern California through the Metropolitan Water District and a small quantity (2%) is from the Calleguas Lake Bard Water Filtration Facility and Reservoir. According to the 2021 Annual Water Quality Report, water supplied to the subject property is in compliance with all State and Federal regulations pertaining to drinking water standards, including lead and copper. Water sampling was not conducted to verify water quality.

6.3.5 Mold

Molds are microscopic organisms found virtually everywhere, indoors and outdoors. Mold will grow and multiply under the right conditions, needing only sufficient moisture (e.g.in the form of very high humidity, condensation, or water from a leaking pipe, etc.) and organic material (e.g., ceiling tile, drywall, paper, or natural fiber carpet padding).

Partner observed accessible, interior areas for the subject property buildings for significant evidence of mold growth with the exceptions detailed in Section 1.5 of this report; however, this ESA should not be used as a mold survey or inspection. Additionally, this limited assessment was not designed to assess all areas of potential mold growth that may be affected by mold growth on the subject property. Rather, it is intended to give the client an indication as to whether or not conspicuous (based on observed areas) mold growth is present at the subject property. This evaluation did not include a review of pipe chases, mechanical systems, or areas behind enclosed walls and ceilings.

No obvious indications of water damage or mold growth were observed during Partner's visual assessment.

6.3.6 Wetlands

The subject property does not appear to be a designated wetland area, based on information obtained from the United States Fish & Wildlife Service; however, a comprehensive wetlands survey would be required in order to formally determine actual wetlands on the subject property. No surface impoundments, wetlands, natural catch basins, settling ponds, or lagoons are located on the subject property.

6.4 Adjoining Property Reconnaissance

The adjoining property reconnaissance consisted of observing the adjoining properties from the subject property premises. No items of environmental concern were identified on the adjoining properties during the site assessment, including hazardous substances, petroleum products, ASTs, USTs, evidence of releases, PCBs, strong or noxious odors, pools of liquids, sumps or clarifiers, pits or lagoons, stressed vegetation, or any other potential environmental hazards.

7.0 VAPOR ENCROACHMENT CONDITIONS

Partner conducted a limited non-intrusive vapor screening on the subject property to identify, to the extent feasible, the potential for vapor encroachment conditions (VECs) in connection with the subject property. This included consideration of chemicals of concern (COC) that may migrate as vapors into the subsurface of the subject property as a result of contaminated soil and groundwater on or near the property.

This screening utilized readily available data sources previously discussed in this Phase I ESA that includes:

- the physical setting of the subject property (Section 2.4),
- standard historical sources for the subject property, adjoining, and surrounding area (Section 3.0),
- known or potentially contaminated sites as identified from information from regulatory agencies and sites on Federal, State, tribal and local databases (Section 4.0), and
- information from the site reconnaissance (Section 6.0) of the subject property and observations of the surrounding properties.

The results of our data collection, reconnaissance, and analysis are tabulated below:

Potential for Vapor Encroachment to Impact the Subject Property	
Area of Concern	**Likely or Known VEC to Subject Property**
Subject Property Existing Operations or Conditions	None identified that impact the subject property.
Historical Uses of the Subject Property	None identified that impact the subject property.
Adjoining Property Operations or Existing Conditions	None identified that impact the subject property.
Historical Uses of Adjoining Properties or Nearby Properties	None identified that impact the subject property.
Regulatory Review of sites identified on Federal, State, tribal and Local Environmental Databases which were located in the AMSD	None identified that impact the subject property.

Based on the findings of the limited non-intrusive vapor screening, vapor intrusion is unlikely to be an issue of concern in connection with the existing structures on the subject property. As such, no further assessment is recommended.

8.0 FINDINGS AND CONCLUSIONS

Findings and Opinions

Recognized Environmental Condition

A *recognized environmental condition (REC)* refers to the presence of hazardous substances or petroleum products in, on, or at the subject property due to a release to the environment; the likely presence of hazardous substances or petroleum products in, on, or at the subject property due to a release or likely release to the environment; or the presence of hazardous substances or petroleum products in, on, or at the subject property under conditions that pose a material threat of a future release to the environment. The following was identified during the course of this assessment:

- Partner did not identify any RECs during the course of this assessment.

Controlled Recognized Environmental Condition

A *controlled recognized environmental condition (CREC)* refers to a REC affecting the subject property that has been addressed to the satisfaction of the applicable regulatory authority or authorities with hazardous substances or petroleum products allowed to remain in place subject to implementation of required controls (for example, activity and use limitations or other property use limitations). The following was identified during the course of this assessment:

- Partner did not identify any CRECs during the course of this assessment.

Historical Recognized Environmental Condition

A *historical recognized environmental condition (HREC)* refers to a previous release of hazardous substances or petroleum products affecting the subject property that has been addressed to the satisfaction of the applicable regulatory authority or authorities and meeting unrestricted use criteria established by the applicable regulatory authority or authorities without subjecting the subject property to any controls (for example, activity and use limitations or other property use limitations). The following was identified during the course of this assessment:

- Partner did not identify any HRECs during the course of this assessment.

Business Environmental Risk

A *Business Environmental Risks (BER)* is a risk which can have a material environmental or environmentally driven impact on the business associated with the current or planned use of commercial real estate, not necessarily related to those environmental issues required to be investigated in this practice. The following was identified during the course of this assessment:

- The subject property parcel was historically used for agricultural purposes. There is a potential that agricultural related chemicals such as pesticides, herbicides, and fertilizers, may have been used and stored onsite. The subject property is either paved over or covered by building structures that minimize direct contact to any potential remaining concentrations in the soil. Additionally, during previous site development activities, near surface soils (where residual agricultural chemical concentrations would have most likely been present, if at all) were likely mixed with fill material or disturbed during grading. Also, it is common that engineered fill

material is placed over underlying soils as part of the development activities. These additional variables serve to further reduce the potential for exposure to residual agricultural chemicals (if any). Based on these reasons, Partner concludes that the possible former use of agricultural chemicals is not expected to represent a significant environmental concern at this time.

Significant Data Gaps

No significant data gaps affecting the ability of the Environmental Professional to identify a REC were encountered during this assessment.

Conclusions and Recommendations

Partner has performed a Phase I Environmental Site Assessment in conformance with the scope and limitations of ASTM Practice E1527-13 and E1527-21 of 195, 275, and 325 East Hillcrest Drive in Thousand Oaks, Ventura County, California (the "subject property"). Any exceptions to, or deletions from, this practice are described in Section 1.5 of this report.

This assessment has revealed no evidence of RECs, BERs, CRECs, or HRECs in connection with the subject property; however, BERs were identified.

Based on the conclusions of this assessment, Partner recommends no further investigation of the subject property at this time.

9.0 SIGNATURES OF ENVIRONMENTAL PROFESSIONALS

Partner has performed a Phase I Environmental Site Assessment of the property located at 195, 275, and 325 East Hillcrest Drive in Thousand Oaks, Ventura County, California in conformance with the scope and limitations of the protocol and the limitations stated earlier in this report. Exceptions to or deletions from this protocol are discussed earlier in this report.

By signing below, Partner declares that, to the best of our professional knowledge and belief, we meet the definition of *Environmental Professional* as defined in §312.10 of 40 CFR §312. Partner has the specific qualifications based on education, training, and experience to assess a *property* of the nature, history, and setting of the subject *property*. Partner has developed and performed the all appropriate inquiries in conformance with the standards and practices set forth in 40 CFR Part 312.

Prepared By:



Courtney Dumas
Environmental Professional

Reviewed By:



Sonny Bettelyoun
Senior Author

10.0 REFERENCES

Reference Documents

American Society for Testing and Materials, Standard Practice for Environmental Site Assessments: Phase I Environmental Site Assessment Process, ASTM Designation: E1527-13 and E1527-21.

California Environmental Protection Agency (CalEPA), Regulated Site Portal, accessed via internet, April 2022

California Department of Toxic Substances Control (DTSC), Hazardous Waste Tracking System (HWTS), accessed via internet, April 2022

California Department of Toxic Substances Control (DTSC), EnviroStor Online Database, accessed via internet, April 2022

Environmental Risk Information Services (ERIS), Radius Report, April 2022

Federal Emergency Management Agency, Federal Insurance Administration, National Flood Insurance Program, Flood Insurance Map, accessed via internet, April 2022

Regional Water Quality Control Board (RWQCB), GeoTracker Online Database, accessed via internet, April 2022

Thousand Oaks Building Division (TOBD), Online Property Search, accessed via internet, April 2022

United States Department of Agriculture, Natural Resources Conservation Service, accessed via internet, April 2022

United States Department of Agriculture, Natural Resources Conservation Service, Web Soil Survey, accessed via the internet, April 2022

United States Environmental Protection Agency, EPA Map of Radon Zones (Document EPA-402-R-93-071), accessed via the internet, April 2022

United States Geological Survey, accessed via the Internet, April 2022

United States Geological Survey Topographic Map 2022, 7.5-minute series, accessed via internet, April 2022

Ventura County Assessor (VCA), Online Property Search, accessed via internet, February 2022

CITADEL EHS
assess resolve strengthen

Appendix I
EDR Environmental Lien and AUL Search

195 East Hillcrest Drive
195 East Hillcrest Drive
Thousand Oaks, CA 91360

Inquiry Number: 7681085.7
June 14, 2024

EDR Environmental Lien and AUL Search

EDR® Environmental Data Resources Inc

6 Armstrong Road
Shelton, CT 06484
800.352.0050
www.edrnet.com

EDR Environmental Lien and AUL Search

The EDR Environmental Lien Search Report provides results from a search of available current land title records for environmental cleanup liens and other activity and use limitations (AULs), such as engineering controls and institutional controls.

A network of professional, trained researchers, following established procedures, uses client supplied address information to:

- search for parcel number and/or legal description
- search for ownership information
- research official land title documents recorded at jurisdictional agencies such as recorders' offices, registries of deeds, county clerks' offices, etc.
- search for publicly available environmental encumbering instrument(s) filed on or after the recording of the current deed; between the recording of the current deed and the most current publicly available date
- provide a copy of any environmental encumbrance(s)
- provide a copy of the current deed when available

Thank you for your business.
Please contact EDR at 1-800-352-0050
with any questions or comments.

Disclaimer - Copyright and Trademark Notice

This Report contains certain information obtained from a variety of public and other sources reasonably available to Environmental Data Resources, LLC. It cannot be concluded from this Report that coverage information for the target and surrounding properties does not exist from other sources. This Report is provided on an "AS IS", "AS AVAILABLE" basis. NO WARRANTY EXPRESS OR IMPLIED IS MADE WHATSOEVER IN CONNECTION WITH THIS REPORT. ENVIRONMENTAL DATA RESOURCES, LLC AND ITS SUBSIDIARIES, AFFILIATES AND THIRD PARTY SUPPLIERS DISCLAIM ALL WARRANTIES, OF ANY KIND OR NATURE, EXPRESS OR IMPLIED, ARISING OUT OF OR RELATED TO THIS REPORT OR ANY OF THE DATA AND INFORMATION PROVIDED IN THIS REPORT, INCLUDING WITHOUT LIMITATION, ANY WARRANTIES REGARDING ACCURACY, QUALITY, CORRECTNESS, COMPLETENESS, COMPREHENSIVENESS, SUITABILITY, MERCHANTABILITY, FITNESS FOR A PARTICULAR PURPOSE, TITLE, NON-INFRINGEMENT, MISAPPROPRIATION, OR OTHERWISE. ALL RISK IS ASSUMED BY THE USER. IN NO EVENT SHALL ENVIRONMENTAL DATA RESOURCES, LLC OR ITS SUBSIDIARIES, AFFILIATES OR THIRD PARTY SUPPLIERS BE LIABLE TO ANYONE FOR ANY DIRECT, INCIDENTAL, INDIRECT, SPECIAL, CONSEQUENTIAL OR OTHER DAMAGES OF ANY TYPE OR KIND (INCLUDING BUT NOT LIMITED TO LOSS OF PROFITS, LOSS OF USE, OR LOSS OF DATA), ARISING OUT OF OR IN ANY WAY CONNECTED WITH THIS REPORT OR ANY OF THE DATA AND INFORMATION PROVIDED IN THIS REPORT. Any analyses, estimates, ratings, environmental risk levels, or risk codes provided in this Report are provided for illustrative purposes only, and are not intended to provide, nor should they be interpreted as providing any facts regarding, or prediction or forecast of, any environmental risk for any property. Only an assessment performed by a qualified environmental professional can provide findings, opinions or conclusions regarding the environmental risk or conditions in, on or at any property.

Copyright 2024 by Environmental Data Resources, LLC. All rights reserved. Reproduction in any media or format, in whole or in part, of any report or map of Environmental Data Resources, LLC, or its affiliates, is prohibited without prior written permission.

EDR and its logos (including Sanborn and Sanborn Map) are trademarks of Environmental Data Resources, LLC or its affiliates. All other trademarks used herein are the property of their respective owners.

EDR Environmental Lien and AUL Search

TARGET PROPERTY INFORMATION

ADDRESS

195 East Hillcrest Drive
195 East Hillcrest Drive
Thousand Oaks, CA 91360

ENVIRONMENTAL LIEN

Environmental Lien: Found ☐ Not Found ☒

OTHER ACTIVITY AND USE LIMITATIONS (AULs)

AULs: Found ☐ Not Found ☒

RESEARCH SOURCE

Source 1:

Ventura Recorder
Ventura, CA

PROPERTY INFORMATION

Deed 1:

Type of Deed:	deed
Title is vested in:	501 Thousand Oaks LLC
Title received from:	501 Thousand Oaks LLC
Deed Dated	10/26/2011
Deed Recorded:	11/11/2011
Book:	NA
Page:	na
Volume:	na
Instrument:	na
Docket:	NA
Land Record Comments:	
Miscellaneous Comments:	
Legal Description:	See Exhibit
Legal Current Owner:	501 Thousand Oaks LLC
Parcel # / Property Identifier:	669-0-021-255
Comments:	See Exhibit

Deed Exhibit 1

Recording Requested by: DPS

RECORDING REQUESTED BY
First American Title Company

AND WHEN RECORDED MAIL DOCUMENT TO:
501 Thousand Oaks, LLC
c/o Sima Corp. 1231-B State St.
Santa Barbara, CA 93101

20111111-00171684-0 1/3
Ventura County Clerk and Recorder
MARK A. LUNN
11/11/2011 08:00:00 AM
564290 $31.00 MA

Space Above This Line for Recorder's Use Only

A.P.N.: 669-0-021-255

File No.: 4206-3813202 (ah)

GRANT DEED

The Undersigned Grantor(s) Declare(s): DOCUMENTARY TRANSFER TAX $**NONE**; CITY TRANSFER TAX $;
SURVEY MONUMENT FEE $
[ ] computed on the consideration or full value of property conveyed, OR
[ ] computed on the consideration or full value less value of liens and/or encumbrances remaining at time of sale,
[ ] unincorporated area; [X] City of **Thousand Oaks**, and
[X] Exempt from transfer tax; Reason: **MERGER OF ENTITIES**

R+T 11925

FOR A VALUABLE CONSIDERATION, receipt of which is hereby acknowledged,
501 THOUSAND OAKS, LLC, a Delaware Limited Liability Company, Successor by merger to SIGNATURE THOUSAND OAKS, LLC, A Delaware Limited Liability Company;

hereby GRANT(s) to **501 THOUSAND OAKS, LLC, a Delaware Limited Liability Company;**

the following described property in the City of **Thousand Oaks**, County of **Ventura**, State of **California**:

PARCEL 1 OF LD 520, IN THE CITY OF THOUSAND OAKS, AS PER MAP RECORDED IN BOOK 42 PAGES 22 AND 23 OF PARCEL MAPS, IN THE OFFICE OF THE COUNTY RECORDER OF SAID COUNTY.

EXCEPT FROM THAT PORTION OF SAID LAND THAT LIES WITHIN THE FOLLOWING DESCRIBED LAND, ALL MINERALS AND ALL OIL, GAS, ASPHALTUM AND OTHER HYDROCARBON SUBSTANCES LYING BELOW A DEPTH OF 550 FEET FROM THE SURFACE OF SAID LAND, BUT WITHOUT THE RIGHT TO ENTER UPON SAID LAND OR USE THE SURFACE FOR ANY PURPOSE:

THAT PORTION OF LOT 4 OF SUBDIVISION NO. 1, RANCHO CONEJO, IN THE CITY OF THOUSAND OAKS, AS PER MAP RECORDED IN BOOK 8 PAGE 55 OF MAPS, IN THE OFFICE OF THE COUNTY RECORDER OF SAID COUNTY, DESCRIBED AS FOLLOWS:

BEGINNING AT THE MOST SOUTHERLY CORNER OF SAID LOT 4; THENCE ALONG THE SOUTHWESTERLY LINE OF SAID LOT 4.

1ST: NORTH 26 DEGREES 53' 30" WEST 31.45 FEET TO THE BEGINNING OF A NON-TANGENT CURVE CONCAVE SOUTHEASTERLY HAVING A RADIUS OF 790 FEET A RADIAL LINE TO SAID CURVE BEARS NORTH 47 DEGREES 42' 48" WEST; THENCE,

2ND: NORTHEASTERLY ALONG SAID CURVE THROUGH A CENTRAL ANGLE OF 6 DEGREES 11' 34" AN ARC DISTANCE OF 85.39 FEET; THENCE, TANGENT TO SAID CURVE,

Mail Tax Statements To: SAME AS ABOVE

3RD: NORTH 48 DEGREES 28' 46" EAST 350.03 FEET; THENCE, AT RIGHT ANGLES,

4TH: SOUTH 41 DEGREES 31' 14" EAST 38.62 FEET TO THE SOUTHEASTERLY LINE OF SAID LOT 4; THENCE ALONG SAID SOUTHEASTERLY LINE,

5TH: SOUTH 48 DEGREES 56' 30" EAST 443.21 FEET TO THE POINT OF BEGINNING.

A.P.N.: 669-0-021-255

File No.: 4206-3813202 (ah)

Dated: 10/26/2011

501 THOUSAND OAKS, LLC, a Delaware Limited Liability Company

BY: FV 34, Inc., a Delaware Corporation

BY:_____
JAMES P. KNELL, PRESIDENT

STATE OF ~~Sonn~~ PL California)SS
COUNTY OF Santa Barbara)

On October 26th, 2011, before me, P. Loza, Notary Public, personally appeared James P. Knell, who proved to me on the basis of satisfactory evidence to be the person(~~s~~) whose name(~~s~~) is/~~are~~ subscribed to the within instrument and acknowledged to me that he/~~she/they~~ executed the same in his/~~her/their~~ authorized capacity(~~ies~~), and that by his/~~her/their~~ signature(~~s~~) on the instrument the person(~~s~~), or the entity upon behalf of which the person(~~s~~) acted, executed the instrument.

I certify under PENALTY OF PERJURY under the laws of the State of California that the foregoing paragraph is true and correct.

WITNESS my hand and official seal.

Signature P. Loza

P. LOZA
Commission # 1874770
Notary Public - California
Santa Barbara County
My Comm. Expires Dec 26, 2013

My Commission Expires: December 26, 2013 *This area for official notarial seal*

Notary Name: P. Loza
Notary Registration Number: 1874770

Notary Phone: 805-965-1616
County of Principal Place of Business: Santa Barbara

CITADEL EHS
assess resolve strengthen

Appendix J
EDR Radius Map Report

195 East Hillcrest Drive
195 East Hillcrest Drive
Thousand Oaks, CA 91360

Inquiry Number: 7681085.2s
June 13, 2024

The EDR Radius Map™ Report with GeoCheck®

6 Armstrong Road, 4th floor
Shelton, CT 06484
Toll Free: 800.352.0050
www.edrnet.com

TABLE OF CONTENTS

SECTION	PAGE
Executive Summary	ES1
Overview Map	2
Detail Map	3
Map Findings Summary	4
Map Findings	9
Orphan Summary	1337
Government Records Searched/Data Currency Tracking	GR-1

GEOCHECK ADDENDUM

Physical Setting Source Addendum	A-1
Physical Setting Source Summary	A-2
Physical Setting SSURGO Soil Map	A-5
Physical Setting Source Map	A-18
Physical Setting Source Map Findings	A-20
Physical Setting Source Records Searched	PSGR-1

Thank you for your business.
Please contact EDR at 1-800-352-0050
with any questions or comments.

Disclaimer - Copyright and Trademark Notice

This Report contains certain information obtained from a variety of public and other sources reasonably available to Environmental Data Resources, LLC. It cannot be concluded from this Report that coverage information for the target and surrounding properties does not exist from other sources. This Report is provided on an "AS IS", "AS AVAILABLE" basis. **NO WARRANTY EXPRESS OR IMPLIED IS MADE WHATSOEVER IN CONNECTION WITH THIS REPORT. ENVIRONMENTAL DATA RESOURCES, LLC AND ITS SUBSIDIARIES, AFFILIATES AND THIRD PARTY SUPPLIERS DISCLAIM ALL WARRANTIES, OF ANY KIND OR NATURE, EXPRESS OR IMPLIED, ARISING OUT OF OR RELATED TO THIS REPORT OR ANY OF THE DATA AND INFORMATION PROVIDED IN THIS REPORT, INCLUDING WITHOUT LIMITATION, ANY WARRANTIES REGARDING ACCURACY, QUALITY, CORRECTNESS, COMPLETENESS, COMPREHENSIVENESS, SUITABILITY, MERCHANTABILITY, FITNESS FOR A PARTICULAR PURPOSE, TITLE, NON-INFRINGEMENT, MISAPPROPRIATION, OR OTHERWISE. ALL RISK IS ASSUMED BY THE USER. IN NO EVENT SHALL ENVIRONMENTAL DATA RESOURCES, LLC OR ITS SUBSIDIARIES, AFFILIATES OR THIRD PARTY SUPPLIERS BE LIABLE TO ANYONE FOR ANY DIRECT, INCIDENTAL, INDIRECT, SPECIAL, CONSEQUENTIAL OR OTHER DAMAGES OF ANY TYPE OR KIND (INCLUDING BUT NOT LIMITED TO LOSS OF PROFITS, LOSS OF USE, OR LOSS OF DATA) INFORMATION PROVIDED IN THIS REPORT.** Any analyses, estimates, ratings, environmental risk levels, or risk codes provided in this Report are provided for illustrative purposes only, and are not intended to provide, nor should they be interpreted as providing any facts regarding, or prediction or forecast of, any environmental risk for any property. Only an assessment performed by a qualified environmental professional can provide findings, opinions or conclusions regarding the environmental risk or conditions in, on or at any property.

Copyright 2024 by Environmental Data Resources, LLC. All rights reserved. Reproduction in any media or format, in whole or in part, of any report or map of Environmental Data Resources, LLC, or its affiliates, is prohibited without prior written permission.

EDR and its logos (including Sanborn and Sanborn Map) are trademarks of Environmental Data Resources, LLC or its affiliates. All other trademarks used herein are the property of their respective owners.

EXECUTIVE SUMMARY

A search of available environmental records was conducted by Environmental Data Resources, Inc (EDR). The report was designed to assist parties seeking to meet the search requirements of EPA's Standards and Practices for All Appropriate Inquiries (40 CFR Part 312), the ASTM Standard Practice for Environmental Site Assessments (E1527 - 21), the ASTM Standard Practice for Environmental Site Assessments for Forestland or Rural Property (E2247 - 16), the ASTM Standard Practice for Limited Environmental Due Diligence: Transaction Screen Process (E1528 - 22) or custom requirements developed for the evaluation of environmental risk associated with a parcel of real estate.

TARGET PROPERTY INFORMATION

ADDRESS

195 EAST HILLCREST DRIVE
THOUSAND OAKS, CA 91360

COORDINATES

Latitude (North):	34.1820850 - 34° 10' 55.50''
Longitude (West):	118.8717140 - 118° 52' 18.17''
Universal Tranverse Mercator:	Zone 11
UTM X (Meters):	327505.6
UTM Y (Meters):	3783733.8
Elevation:	744 ft. above sea level

USGS TOPOGRAPHIC MAP ASSOCIATED WITH TARGET PROPERTY

Target Property Map:	50006658 THOUSAND OAKS, CA
Version Date:	2022
West Map:	50004455 NEWBURY PARK, CA
Version Date:	2021

AERIAL PHOTOGRAPHY IN THIS REPORT

Portions of Photo from:	20200522
Source:	USDA

MAPPED SITES SUMMARY

Target Property Address:
195 EAST HILLCREST DRIVE
THOUSAND OAKS, CA 91360

Click on Map ID to see full detail.

MAP ID	SITE NAME	ADDRESS	DATABASE ACRONYMS	RELATIVE ELEVATION	DIST (ft. & mi.) DIRECTION
A1	WESCO INFRASERUCTURE	195 HILLCREST DR	HWTS, HAZNET		TP
A2	STEVEN I CHIN DDS	275 E HILLCREST DR S	HWTS	Lower	1 ft.
A3	CHIN, STEVEN I., D.D	275 E HILLCREST DR S	MED WASTE VENTURA	Lower	1 ft.
4	KONE ELEVATOR FLOREN	190 BRAZIL ST	RCRA NonGen / NLR, E MANIFEST	Lower	125, 0.024, West
B5	KAISER PERMANENTE-36	365 E HILLCREST DR	CERS HAZ WASTE, VENTURA CO. BWT, MED WASTE VENTURA	Higher	195, 0.037, SE
B6	KAISER PERMANENTE	365 EAST HILLCREST D	RCRA NonGen / NLR, E MANIFEST	Higher	195, 0.037, SE
C7	CONJEO HEALTH	80 E HILLCREST DR	RCRA NonGen / NLR	Lower	239, 0.045, WSW
C8	COMMUNITY CONSCIENCE	80 E HILLCREST DRIVE	RCRA NonGen / NLR	Lower	239, 0.045, WSW
C9	AGORA REALTY & MANAG	25 E. HILLCREST DR.	RCRA NonGen / NLR, E MANIFEST	Lower	253, 0.048, WSW
C10	OFFICE DEPOT	25 EAST HILLCREST DR	RCRA NonGen / NLR, E MANIFEST	Lower	253, 0.048, WSW
D11	BEST BUY #0112	390 N MOORPARK RD	CERS HAZ WASTE, VENTURA CO. BWT	Lower	350, 0.066, West
D12	BEST BUY STORE #112	390 N MOORPARK RD	RCRA NonGen / NLR, E MANIFEST	Lower	350, 0.066, West
E13	FIRST CITIZENS BANK	199 E. THOUSAND OAKS	RCRA NonGen / NLR	Lower	458, 0.087, SSW
E14	FIRST CITIZENS BANK	199 EAST THOUSAND OA	RCRA NonGen / NLR	Lower	458, 0.087, SSW
F15	CHRIS WHETSTONE, DDS	223 E THOUSAND OAKS	RCRA NonGen / NLR	Lower	469, 0.089, SSW
C16	SHELL OIL SS - MOORP	172 MOORPARK RD	LUST, Cortese	Lower	495, 0.094, WSW
C17	SHELL SS - MOORPARK	172 MOORPARK RD	UST FINDER RELEASE	Lower	495, 0.094, WSW
C18	MOORCREST OIL, INC.	172 N MOORPARK RD	RCRA NonGen / NLR, E MANIFEST	Lower	495, 0.094, WSW
C19	MOORCREST OIL DBA MO	172 N MOORPARK RD	CERS TANKS, VENTURA CO. BWT, HWTS, HAZNET, CERS	Lower	495, 0.094, WSW
C20	SHELL OIL	172 MOORPARK	LUST, HIST CORTESE, CERS	Lower	495, 0.094, WSW
C21	SHELL THOUSAND OAKS	172 N MOORPARK RD	SWEEPS UST, VENTURA CO. BWT	Lower	495, 0.094, WSW
C22	MOORCREST OIL DBA MO	172 N MOORPARK RD	UST	Lower	495, 0.094, WSW
C23	ALLIANCE GAS STATION	172 N MOORPARK RD	EDR Hist Auto	Lower	495, 0.094, WSW
C24	MOORCREST OIL DBA MO	N MOORPARK RD	RCRA NonGen / NLR, E MANIFEST	Lower	495, 0.094, WSW
C25	SHELL SS - MOORPARK	172 MOORPARK RD	LUST, CERS	Lower	495, 0.094, WSW
C26	SHELL OIL CO	172 MOORPARK	RCRA NonGen / NLR	Lower	495, 0.094, WSW
C27	THOUSAND OAKS SHELL	172 MOORPARK RD.	UST	Lower	495, 0.094, WSW
C28	SHELL OIL SS - MOORP	172 MOORPARK RD	UST FINDER RELEASE	Lower	495, 0.094, WSW
C29	SHELL SS - MOORPARK	172 MOORPARK RD	LUST, Cortese	Lower	495, 0.094, WSW
C30	MOORCREST OIL DBA MO	172 N MOORPARK RD	UST FINDER	Lower	495, 0.094, WSW
G31	DP LAURIE LANE TO IN	550 LAURIE LANE #22-	RCRA NonGen / NLR, E MANIFEST	Higher	503, 0.095, North
G32	DP EAURLE LANE TO IN	550 LAURLE LANE UNIT	RCRA NonGen / NLR, E MANIFEST	Higher	503, 0.095, North
G33	DP LAURIE LANE TO IN	550 LAURIE LANE UNIT	RCRA NonGen / NLR, E MANIFEST	Higher	503, 0.095, North
G34	DP LAURIE LANE TO IN	550 LAURIE LANE #02-	RCRA NonGen / NLR, E MANIFEST	Higher	503, 0.095, North
G35	DP LAURIE LANE TO IN	550 LAURIE LANE UNIT	RCRA NonGen / NLR, E MANIFEST	Higher	503, 0.095, North
G36	DP LAURIE LANE TO IN	550 LAURIE LANE	RCRA NonGen / NLR, E MANIFEST	Higher	503, 0.095, North
G37	DP LAURIE LANE TO IN	550 LAURIE LANE 14-D	RCRA NonGen / NLR	Higher	503, 0.095, North
G38	DP LAURIE LANE TO IN	550 LAURIE LANE #27D	RCRA NonGen / NLR, E MANIFEST	Higher	503, 0.095, North
G39	DP LAURIE LANE TO IN	550 LAURIE LANE UNIT	RCRA NonGen / NLR, E MANIFEST	Higher	503, 0.095, North

MAPPED SITES SUMMARY

Target Property Address:
195 EAST HILLCREST DRIVE
THOUSAND OAKS, CA 91360

Click on Map ID to see full detail.

MAP ID	SITE NAME	ADDRESS	DATABASE ACRONYMS	RELATIVE ELEVATION	DIST (ft. & mi.) DIRECTION
G40	DP LAURIE LANE TO IN	550 LAURIE LANE UNIT	RCRA NonGen / NLR, E MANIFEST	Higher	503, 0.095, North
G41	DP LAURIE LANE TO IN	550 LAURIE LANE UNIT	RCRA NonGen / NLR	Higher	503, 0.095, North
G42	DP LAURIE LANE TO IN	550 LAURIE LANE UNIT	RCRA NonGen / NLR, E MANIFEST	Higher	503, 0.095, North
G43	DP LAURIE LANE TO IN	550 LAURIE LANE UNIT	RCRA NonGen / NLR	Higher	503, 0.095, North
G44	DP LAURIE LANE TO IN	550 LAURIE LANE #7D	RCRA NonGen / NLR, E MANIFEST	Higher	503, 0.095, North
G45	DP LAURIE LANE TO IN	550 LAURIE LANE #17C	RCRA NonGen / NLR, E MANIFEST	Higher	503, 0.095, North
G46	DP LAURIE LANE TO IN	550 LAURIE LANE UNIT	RCRA NonGen / NLR, E MANIFEST	Higher	503, 0.095, North
G47	DP LAURIE TO INVESTO	550 LAURIE LANE	RCRA NonGen / NLR, E MANIFEST	Higher	503, 0.095, North
G48	DP LAURIE LANE TO IN	550 LAURIE LANE #02-	RCRA NonGen / NLR	Higher	504, 0.095, North
F49	HORNBURG MOTORS INC.	299 E THOUSAND OAKS	HIST UST	Lower	537, 0.102, South
F50	RUBBER DUCK TIRE & A	299 THOUSAND OAKS BL	LUST	Lower	537, 0.102, South
F51	AUTO COLLISION CENTE	299 E THOUSAND OAKS	RCRA NonGen / NLR, E MANIFEST	Lower	537, 0.102, South
F52	AUTO COLLISION CENTE	299 E. THOUSAND OAKS	RCRA NonGen / NLR, E MANIFEST	Lower	537, 0.102, South
F53	RUBBER DUCK TIRE & A	299 THOUSAND OAKS BL	UST	Lower	537, 0.102, South
F54	HORNBURG MOTORS INC	299 THOUSAND OAKS BL	SWEEPS UST, HIST UST, CA FID UST, HWTS	Lower	537, 0.102, South
F55	AUTO COLLISION CENTE	299 E THOUSAND OAKS	RCRA NonGen / NLR	Lower	537, 0.102, South
F56	RUBBER DUCK TIRE & A	299 THOUSAND OAKS BL	UST FINDER RELEASE	Lower	537, 0.102, South
F57	299 THOUSAND OAKS BL	299 THOUSAND OAKS BL	LUST, Cortese, HIST CORTESE, NPDES, CIWQS, CERS	Lower	537, 0.102, South
58	EAVES THOUSAND OAKS	351 HODENCAMP RD	RCRA NonGen / NLR	Higher	537, 0.102, East
H59	JACKS MOBIL SERVICE	298 MOORPARK RD	EDR Hist Auto	Lower	564, 0.107, West
I60	ROSS STORES 16	396 N MOORPARK RD.	RCRA NonGen / NLR, E MANIFEST	Lower	568, 0.108, WNW
I61	ROSS DRESS FOR LESS	396 N MOORPARK RD	CERS HAZ WASTE, VENTURA CO. BWT, HWTS, HAZNET,...	Lower	568, 0.108, WNW
G62	BILTMORE ASSOCIATES	555 LAURIE LANE	RCRA NonGen / NLR	Higher	582, 0.110, North
G63	BILTMORE ASSOCIATES	555 LAURIE LANE #N 2	RCRA NonGen / NLR	Higher	582, 0.110, North
G64	BILTMORE ASSOCIATES	555 LAURIE LANE #A01	RCRA NonGen / NLR	Higher	582, 0.110, North
G65	BILTMORE ASSOCIATES	555 LAURIE LANE #A3	RCRA NonGen / NLR, E MANIFEST	Higher	582, 0.110, North
G66	BILTMORE ASSOCIATES	555 LAURIE LANE #D6	RCRA NonGen / NLR	Higher	582, 0.110, North
G67	WILHELM, KIMBERLY	555 LAURIE LANE	RCRA NonGen / NLR, E MANIFEST	Higher	582, 0.110, North
G68	BILTMORE ASSOCIATES	555 LAURIE LANE	RCRA NonGen / NLR	Higher	582, 0.110, North
G69	BILTMORE ASSOCIATES	555 LAURIE LN # CO2-	RCRA NonGen / NLR	Higher	582, 0.110, North
G70	BILTMORE ASSOCIATES	555 LAURIE LANE #I10	RCRA NonGen / NLR	Higher	582, 0.110, North
G71	KIMBERLY WILHELM	555 LAURIE LANE, BUI	RCRA NonGen / NLR, E MANIFEST	Higher	582, 0.110, North
G72	BILTMORE ASSOCIATES	555 LAURIE LANE #H 2	RCRA NonGen / NLR	Higher	582, 0.110, North
G73	BILTMORE ASSOCIATES	555 LAURIE LANE	RCRA NonGen / NLR, E MANIFEST	Higher	582, 0.110, North
G74	KIMBERLY WILHELM	555 LAURIE LN, BLDG	RCRA NonGen / NLR, E MANIFEST	Higher	582, 0.110, North
G75	BILTMORE ASSOCIATES	555 LAURIE LANE # H2	RCRA NonGen / NLR, E MANIFEST	Higher	582, 0.110, North
G76	BILTMORE ASSOCIATES	555 LAURIE LANE #N03	RCRA NonGen / NLR, E MANIFEST	Higher	582, 0.110, North
H77	MR. CLEANERS (FORMER	386 N. MOORPARK RD	CPS-SLIC, CERS	Lower	598, 0.113, West
H78	MR CLEANERS	386 N MOORPARK RD	RCRA-SQG, FINDS, ECHO	Lower	598, 0.113, West

MAPPED SITES SUMMARY

Target Property Address:
195 EAST HILLCREST DRIVE
THOUSAND OAKS, CA 91360

Click on Map ID to see full detail.

MAP ID	SITE NAME	ADDRESS	DATABASE ACRONYMS	RELATIVE ELEVATION	DIST (ft. & mi.) DIRECTION
H79	MR CLEANER	386 MOORPARK ROAD	EDR Hist Cleaner	Lower	598, 0.113, West
H80	MR. CLEANERS (FORMER	386 MOORPARK	CPS-SLIC	Lower	598, 0.113, West
E81	JRA BIKES & BREW LLC	215 E THOUSAND OAKS	RCRA NonGen / NLR	Lower	630, 0.119, SSW
E82	MONGEON DONALD W	215 THOUSAND OAKS	EDR Hist Auto	Lower	630, 0.119, SSW
H83	FIVE BELOW (1381)	179 N MOORPARK RD ST	RCRA NonGen / NLR	Lower	654, 0.124, West
H84	TOYS R US #5617	179 N MOORPARK RD	RCRA NonGen / NLR	Lower	654, 0.124, West
H85	ALDI #143	179 N MOORPARK RD ST	CERS HAZ WASTE	Lower	654, 0.124, West
H86	AL CALIFORNIA LLC DB	179 N MOORPARK RD	RCRA NonGen / NLR	Lower	654, 0.124, West
I87	CHEVRON #9-7157	398 MOORPARK RD	UST FINDER RELEASE	Lower	674, 0.128, NW
I88	CHEVRON #97157	398 MOORPARK RD	UST	Lower	674, 0.128, NW
I89	97157	398 MOORPARK RD	HIST UST	Lower	674, 0.128, NW
I90	CHEVRON #9-7157	398 MOORPARK RD	LUST, VENTURA CO. BWT, Cortese, HIST CORTESE, CERS	Lower	674, 0.128, NW
J91	CVS PHARMACY #3934	60 N MOORPARK RD	CERS HAZ WASTE, VENTURA CO. BWT, HWTS, HAZNET, MED	Lower	701, 0.133, SW
J92	CVS PHARMACY #3934	60 N MOORPARK RD	RCRA-LQG, E MANIFEST	Lower	701, 0.133, SW
J93	CHEVRON #9-7236	101 THOUSAND OAKS BL	UST FINDER RELEASE	Lower	755, 0.143, SW
K94	ULTA BEAUTY #1302	205 N MOORPARK RD ST	RCRA NonGen / NLR, E MANIFEST	Lower	772, 0.146, West
K95	PETCO # 2165	205 N MOORPARK RD ST	CERS HAZ WASTE, VENTURA CO. BWT, CERS	Lower	772, 0.146, West
K96	OLD NAVY 5335	205 N MOORPARK	RCRA NonGen / NLR	Lower	772, 0.146, West
K97	RITE AID #5558	205 N MOORPARK RD ST	RCRA-VSQG	Lower	772, 0.146, West
K98	RITE AID PHARMACY	205 N MOORPARK RD	CERS HAZ WASTE, VENTURA CO. BWT, HWTS, HAZNET,...	Lower	772, 0.146, West
K99	PETCO #2165	205 N MOOOREPARK RD	RCRA NonGen / NLR, E MANIFEST	Lower	772, 0.146, West
K100	MARSHALLS 0158	225 N MOORPARK RD	CERS HAZ WASTE, HWTS, HAZNET, CERS	Lower	783, 0.148, WNW
K101	VILLAGE CLEANERS	235 N. MOORPARK RD	CPS-SLIC, CERS	Lower	789, 0.149, WNW
K102	VILLAGE CLEANERS	235 N MOORPARK RD	RCRA-SQG, CPS-SLIC, FINDS, ECHO	Lower	789, 0.149, WNW
J103	CHEVRON #9-7236	101 THOUSAND OAKS BL	LUST, Cortese, CERS	Lower	807, 0.153, SW
J104	CHEVRON 97236	101 THOUSAND OAKS BL	RCRA-SQG	Lower	807, 0.153, SW
L105	KAISER PERMANENTE TH	145 HODENCAMP RD	CERS HAZ WASTE, VENTURA CO. BWT, HWTS, CERS	Lower	811, 0.154, SE
L106	KAISER PERMANENTE TH	145 HODENCAMP RD	RCRA NonGen / NLR	Lower	811, 0.154, SE
L107	KAISER PERMANENTE TH	145 HODENCAMP RD	RCRA NonGen / NLR	Lower	811, 0.154, SE
L108	KAISER PERMANENTE TH	145 HODENCAMP RD	RCRA NonGen / NLR, E MANIFEST	Lower	811, 0.154, SE
M109	FOUR-N-HAUS	389 THOUSAND OAKS BL	UST FINDER RELEASE	Lower	833, 0.158, SSE
M110	FOUR-N-HAUS	389 THOUSAND OAKS BL	LUST, UST, Cortese, CERS	Lower	833, 0.158, SSE
M111	SHAVER AUTOMOTIVE GR	389 E THOUSAND OAKS	RCRA NonGen / NLR, E MANIFEST	Lower	833, 0.158, SSE
M112	AUTO CENTER	389 E THOUSAND OAKS	HIST UST	Lower	833, 0.158, SSE
M113	DYMANIC AUTO IMAGES/	389 THOUSAND OAKS BL	RCRA NonGen / NLR	Lower	833, 0.158, SSE
M114	GGS INVESTMENT LLC	389 E THOUSAND OAKS	RCRA NonGen / NLR, E MANIFEST	Lower	833, 0.158, SSE
M115	BOYKIN AUTO SERVICE	389 E THOUSAND OAKS	RCRA NonGen / NLR	Lower	833, 0.158, SSE
M116	FOUR-N-HAUS	389 THOUSAND OAKS BL	LUST, HIST CORTESE	Lower	833, 0.158, SSE
M117	FOUR N HAUS CORP	389 THOUSAND OAKS BL	RCRA-SQG, FINDS, ECHO	Lower	833, 0.158, SSE

MAPPED SITES SUMMARY

Target Property Address:
195 EAST HILLCREST DRIVE
THOUSAND OAKS, CA 91360

Click on Map ID to see full detail.

MAP ID	SITE NAME	ADDRESS	DATABASE ACRONYMS	RELATIVE ELEVATION	DIST (ft. & mi.) DIRECTION
M118	BIMMER CONNECTION, L	389 E THOUSAND OAKS	CERS HAZ WASTE, VENTURA CO. BWT, HWTS, HAZNET,...	Lower	833, 0.158, SSE
M119	BIMMER CONNECTION LL	389 E THOUSAND OAKS	RCRA NonGen / NLR, E MANIFEST	Lower	833, 0.158, SSE
J120	COASTAL OCCUPATIONAL	75 E THOUSAND OAKS B	RCRA NonGen / NLR	Lower	835, 0.158, SW
J121	THE VITAMIN SHOPPE #	75 E THOUSAND OAKS B	CERS HAZ WASTE, HWTS	Lower	835, 0.158, SW
J122	THE VITAMIN SHOPPE S	75 E THOUSAND OAKS B	RCRA NonGen / NLR	Lower	835, 0.158, SW
K123	THOUSAND OAKS MARKET	275 N MOORPARK RD	RCRA NonGen / NLR, E MANIFEST	Lower	840, 0.159, WNW
K124	UNOCAL #5229 (FORMER	293 MOORPARK RD	LUST, VENTURA CO. BWT, Cortese, CERS	Lower	865, 0.164, WNW
K125	SERVICE STATION 5229	293 S MOORPARK RD	HIST UST	Lower	866, 0.164, WNW
K126	ROLLING OAKS 76	293 S MOORPARK RD	UST	Lower	866, 0.164, WNW
K127	ROLLING OAKS 76	293 S MOORPARK RD	UST FINDER	Lower	866, 0.164, WNW
K128	UNION OIL SERVICE ST	293 S MOORPARK RD	HIST UST	Lower	866, 0.164, WNW
K129	LOS ROBLES GOLF COUR	299 S MOORPARK RD	CERS HAZ WASTE, VENTURA CO. BWT, CIWQS, CERS	Lower	874, 0.166, WNW
K130	JAMES JACOBS & D, JO	307 SOUTH MOORPARK R	RCRA NonGen / NLR	Lower	886, 0.168, WNW
M131	KAISER PERMANENTE EA	322 E THOUSAND OAKS	CERS HAZ WASTE, VENTURA CO. BWT, HWTS, HAZNET	Lower	914, 0.173, South
M132	KAISER PERMANENTE EA	322 E THOUSAND OAKS	RCRA NonGen / NLR, E MANIFEST	Lower	914, 0.173, South
N133	WILBUR OAKS APARTMEN	376 E. WILBUR RD., U	RCRA NonGen / NLR	Higher	945, 0.179, NNE
N134	WILBUR OAKS APARTMEN	384 EAST WILBUR RD #	RCRA NonGen / NLR, E MANIFEST	Higher	946, 0.179, NNE
N135	WILBUR OAKS APARTMEN	388 E. WILBUR RD #38	RCRA NonGen / NLR, E MANIFEST	Higher	948, 0.180, NNE
N136	WILBUR OAKS APARTMEN	388 E. WILBUR RD #40	RCRA NonGen / NLR, E MANIFEST	Higher	948, 0.180, NNE
N137	WILBUR OAKS APARTMEN	388 E. WILBUR RD #38	RCRA NonGen / NLR, E MANIFEST	Higher	948, 0.180, NNE
N138	WILBUR OAKS APARTMEN	388 E. WILBUR RD #44	RCRA NonGen / NLR, E MANIFEST	Higher	948, 0.180, NNE
N139	WILBUR OAKS APARTMEN	388 EAST WILBUR RD U	RCRA NonGen / NLR, E MANIFEST	Higher	948, 0.180, NNE
N140	WILBUR OAKS APARTMEN	388 EAST WILBUR RD #	RCRA NonGen / NLR, E MANIFEST	Higher	948, 0.180, NNE
N141	WILBUR OAKS APARTMEN	388 E. WILBUR RD #40	RCRA NonGen / NLR, E MANIFEST	Higher	948, 0.180, NNE
N142	WILBUR OAKS APARTMEN	392 EAST WILBUR RD #	RCRA NonGen / NLR, E MANIFEST	Higher	950, 0.180, NNE
N143	WILBUR OAKS APARTMEN	392 EAST WILBUR RD 3	RCRA NonGen / NLR, E MANIFEST	Higher	950, 0.180, NNE
N144	WILBUR OAKS APARTMEN	392 EAST WILBUR RD #	RCRA NonGen / NLR, E MANIFEST	Higher	950, 0.180, NNE
N145	WILBUR OAKS APARTMEN	400 E. WILBUR RD., #	RCRA NonGen / NLR	Higher	953, 0.180, NNE
N146	WILBUR OAKS APARTMEN	400 EAST WILBUR RD #	RCRA NonGen / NLR, E MANIFEST	Higher	953, 0.180, NNE
N147	WILBUR OAKS APARTMEN	400 EAST WILBUR OAKS	RCRA NonGen / NLR	Higher	953, 0.180, NNE
N148	WILBUR OAKS APARTMEN	400 EAST WILBUR RD #	RCRA NonGen / NLR, E MANIFEST	Higher	953, 0.180, NNE
N149	WILBUR OAKS APARTMEN	426 E. WILBUR RD., #	RCRA NonGen / NLR	Lower	955, 0.181, NNE
N150	WILBUR OAKS APARTMEN	426 E. WILBUR #426-2	RCRA NonGen / NLR	Lower	955, 0.181, NNE
N151	WILBUR OAKS APARTMEN	418 E. WILBUR RD., #	RCRA NonGen / NLR	Higher	965, 0.183, NNE
N152	WILBUR OAKS APARTMEN	418 EAST WILBUR RD #	RCRA NonGen / NLR, E MANIFEST	Higher	965, 0.183, NNE
N153	WILBUR OAKS APARTMEN	418 EAST WILBUR RD #	RCRA NonGen / NLR, E MANIFEST	Higher	965, 0.183, NNE
N154	WILBUR OAKS APARTMEN	418 E. WILBUR RD., #	RCRA NonGen / NLR	Higher	965, 0.183, NNE
O155	TIM HUDGENS	354 FLITTNER CIR	RCRA NonGen / NLR	Higher	969, 0.184, ENE
M156	DUNN-EDWARDS CORP	360 E THOUSAND OAKS	RCRA NonGen / NLR, E MANIFEST	Lower	969, 0.184, SSE

MAPPED SITES SUMMARY

Target Property Address:
195 EAST HILLCREST DRIVE
THOUSAND OAKS, CA 91360

Click on Map ID to see full detail.

MAP ID	SITE NAME	ADDRESS	DATABASE ACRONYMS	RELATIVE ELEVATION	DIST (ft. & mi.) DIRECTION
M157	DUNN-EDWARDS PAINTS	360 E THOUSAND OAKS	CERS HAZ WASTE, VENTURA CO. BWT, HWTS, HAZNET,...	Lower	969, 0.184, SSE
N158	WILBUR OAKS APARTMEN	432 EAST WILBUR RD U	RCRA NonGen / NLR, E MANIFEST	Lower	974, 0.184, NNE
N159	WILBUR OAKS	442 EAST WILBUR RD 4	RCRA NonGen / NLR	Lower	982, 0.186, NNE
N160	WILBUR OAKS APARTMEN	442 EAST WILBUR RD.,	RCRA NonGen / NLR	Lower	982, 0.186, NNE
N161	WILBUR OAKS APARTMEN	442 E. WILBUR RD. #4	RCRA NonGen / NLR	Lower	982, 0.186, NNE
N162	WILBUR OAKS APARTMEN	442 EAST WILBUR RD #	RCRA NonGen / NLR, E MANIFEST	Lower	982, 0.186, NNE
N163	WILBUR OAKS APARTMEN	442 EAST WILBUR RD 4	RCRA NonGen / NLR	Lower	982, 0.186, NNE
N164	WILBUR OAKS APTS	450 E WILBUR RD #458	RCRA NonGen / NLR, E MANIFEST	Lower	989, 0.187, NNE
N165	OAKS PROPERTY MANAGE	450 E WILBUR RD #442	RCRA NonGen / NLR, E MANIFEST	Lower	989, 0.187, NNE
N166	WILBUR OAKS APARTMEN	450 E WILBUR RD	RCRA NonGen / NLR, E MANIFEST	Lower	989, 0.187, NNE
N167	WILBUR OAKS APTS	450 E WILBUR RD 7-10	RCRA NonGen / NLR	Lower	989, 0.187, NNE
N168	OAKS PROPERTY MANAGE	450 E WILBUR RD #426	RCRA NonGen / NLR, E MANIFEST	Lower	989, 0.187, NNE
N169	WILBUR OAKS APARTMEN	450 EAST WILBUR RD.,	RCRA NonGen / NLR	Lower	989, 0.187, NNE
N170	WILBUR OAKS	450 E WILBUR RD #466	RCRA NonGen / NLR, E MANIFEST	Lower	989, 0.187, NNE
N171	WILBUR OAKS	450 E WILBUR RD #442	RCRA NonGen / NLR	Lower	989, 0.187, NNE
N172	WILBUR OAKS APTS	450 E WILBUR RD # 38	RCRA NonGen / NLR, E MANIFEST	Lower	989, 0.187, NNE
N173	OAKS PROPERTY MANAGE	450 E WILBUR RD # 41	RCRA NonGen / NLR	Lower	989, 0.187, NNE
N174	WILBUROAKS APTS	450 E WILBUR AVE	RCRA NonGen / NLR, E MANIFEST	Lower	989, 0.187, NNE
N175	WILBUR OAKS APTS	450 E WILBUR RD #400	RCRA NonGen / NLR, E MANIFEST	Lower	989, 0.187, NNE
N176	WILBUR OAKS	450 E WILBUR RD	RCRA NonGen / NLR	Lower	989, 0.187, NNE
N177	WILBUR OAKS APTS	450 E WILBUR RD # 41	RCRA NonGen / NLR, E MANIFEST	Lower	989, 0.187, NNE
N178	OAKS PROPERTY MANAGE	450 E WILBUR RD #376	RCRA NonGen / NLR, E MANIFEST	Lower	989, 0.187, NNE
N179	WILBUR OAKS APTS	450 E WILBUR RD # 37	RCRA NonGen / NLR, E MANIFEST	Lower	989, 0.187, NNE
N180	WILBUR OAKS	450 E WILBUR RD	RCRA NonGen / NLR	Lower	989, 0.187, NNE
N181	WILBUR OAKS APTS.	450 E. WILBUR RD.	RCRA NonGen / NLR, E MANIFEST	Lower	989, 0.187, NNE
N182	WILBUR OAKS APTS	450 E WILBUR RD #376	RCRA NonGen / NLR, E MANIFEST	Lower	989, 0.187, NNE
N183	OAKS PROPERTY MANAGE	450 E WILBUR RD #418	RCRA NonGen / NLR, E MANIFEST	Lower	989, 0.187, NNE
N184	OAKS PROPERTY MNGT	450 E WILBUR RD	RCRA NonGen / NLR, E MANIFEST	Lower	989, 0.187, NNE
N185	OAKS PROPERTY MANAGE	450 E WILBUR RD	RCRA NonGen / NLR, E MANIFEST	Lower	989, 0.187, NNE
N186	OAKS PROPERTY MANAGE	450 E WILBUR RD #474	RCRA NonGen / NLR, E MANIFEST	Lower	989, 0.187, NNE
N187	OAKS PROPERTY MANAGE	450 E WILBUR RD # 46	RCRA NonGen / NLR, E MANIFEST	Lower	989, 0.187, NNE
N188	WILBUR OAKS	450 E WILBUR RD #466	RCRA NonGen / NLR	Lower	989, 0.187, NNE
N189	WILBUR OAKS APARTMEN	450 EAST WILBUR RD.,	RCRA NonGen / NLR	Lower	989, 0.187, NNE
N190	OAKS PROPERTY MANAGE	450 E WILBUR RD #376	RCRA NonGen / NLR	Lower	989, 0.187, NNE
N191	WILBUR OAKS	450 E WILBUR RD	RCRA NonGen / NLR, E MANIFEST	Lower	989, 0.187, NNE
N192	WILBUR OAKS	450 E WILBUR RD #474	RCRA NonGen / NLR, E MANIFEST	Lower	989, 0.187, NNE
N193	WILBUR OAKS	450 E WILBUR RD # 38	RCRA NonGen / NLR, E MANIFEST	Lower	989, 0.187, NNE
N194	WILBUR OAKS	450 E WILBUR RD #384	RCRA NonGen / NLR	Lower	989, 0.187, NNE
N195	OAKS PROPERTY MANAGE	450 E WILBUR RD # 43	RCRA NonGen / NLR, E MANIFEST	Lower	989, 0.187, NNE

MAPPED SITES SUMMARY

Target Property Address:
195 EAST HILLCREST DRIVE
THOUSAND OAKS, CA 91360

Click on Map ID to see full detail.

MAP ID	SITE NAME	ADDRESS	DATABASE ACRONYMS	RELATIVE ELEVATION	DIST (ft. & mi.) DIRECTION
N196	WILBUR OAKS	450 E WILBUR RD #426	RCRA NonGen / NLR, E MANIFEST	Lower	989, 0.187, NNE
N197	WILBUR OAKS	450 E WILBUR RD #432	RCRA NonGen / NLR	Lower	989, 0.187, NNE
N198	OAKS PROPERTY MANAGE	450 E WILBUR RD # 44	RCRA NonGen / NLR, E MANIFEST	Lower	989, 0.187, NNE
P199	TEXACO SS - THOUSAND	56 THOUSAND OAKS BLV	UST FINDER RELEASE	Lower	992, 0.188, SW
N200	WILBUR OAKS APARTMEN	458 E. WILBUR RD #45	RCRA NonGen / NLR	Lower	996, 0.189, NNE
N201	WILBUR OAKS APARTMEN	458 EAST WILBUR RD.	RCRA NonGen / NLR	Lower	996, 0.189, NNE
N202	WILBUR OAKS APARTMEN	458 E. WILBUR RD #15	RCRA NonGen / NLR	Lower	996, 0.189, NNE
N203	WILBUR OAKS APARTMEN	458 EAST WILBUR RD U	RCRA NonGen / NLR, E MANIFEST	Lower	996, 0.189, NNE
N204	WILBUR OAKS APARTMEN	458 EAST WILBUR RD U	RCRA NonGen / NLR, E MANIFEST	Lower	996, 0.189, NNE
P205	MOBIL OIL SS #11-GYO	1 THOUSAND OAKS BL	UST FINDER RELEASE	Lower	999, 0.189, SW
N206	WILBUR OAKS APARTMEN	466 EAST WILBUR RD #	RCRA NonGen / NLR, E MANIFEST	Lower	1003, 0.190, NNE
Q207	CITI 11187	33 NORTH MOORPARK RO	RCRA NonGen / NLR	Lower	1004, 0.190, WSW
Q208	THE CONTAINER STORE	33 N MOORPARK RD SPA	RCRA NonGen / NLR	Lower	1004, 0.190, WSW
R209	GTE	50 PARKER	HIST CORTESE	Lower	1006, 0.191, South
R210	GTE	50 PARKER	LUST, UST, VENTURA CO. BWT, Cortese, CERS	Lower	1006, 0.191, South
R211	GTE	50 PARKER	UST FINDER RELEASE	Lower	1006, 0.191, South
R212	GENERAL TELEPHONE	50 S PARKER AVE	SWEEPS UST, CA FID UST	Lower	1006, 0.191, South
S213	WILBUR OAKS	474 EAST WILBUR RD 4	RCRA NonGen / NLR, E MANIFEST	Higher	1012, 0.192, NNE
S214	WILBUR OAKS APARTMEN	474 EAST WILBUR RD #	RCRA NonGen / NLR, E MANIFEST	Higher	1012, 0.192, NNE
T215	SALONCENTRIC 6011	434 N MOORPARK RD	RCRA NonGen / NLR, E MANIFEST	Lower	1015, 0.192, NW
T216	SALONCENTRIC 6011	434 N MOORPARK RD	CERS HAZ WASTE, HWTS, HAZNET	Lower	1015, 0.192, NW
S217	WILBUR OAKS APARTMEN	482 E WILBUR RD 482-	RCRA NonGen / NLR, E MANIFEST	Higher	1020, 0.193, NNE
S218	WILBUR OAKS APARTMEN	482 EAST WILBUR RD 4	RCRA NonGen / NLR, E MANIFEST	Higher	1020, 0.193, NNE
S219	WILBUR OAKS APARTMEN	482 E WILBUR RD 482-	RCRA NonGen / NLR, E MANIFEST	Higher	1020, 0.193, NNE
P220	KAMEL SAWALHA 14-289	1 E THOUSAND OAKS	HIST UST	Lower	1021, 0.193, SW
P221	MOBIL OIL CORP #11-G	1 E THOUSAND OAKS BL	SWEEPS UST, CA FID UST, VENTURA CO. BWT	Lower	1021, 0.193, SW
P222	MOBIL OIL SS #11-GYO	1 THOUSAND OAKS BL	LUST	Lower	1027, 0.195, SW
P223	TEXACO SS - THOUSAND	56 THOUSAND OAKS BLV	LUST	Lower	1042, 0.197, SW
O224	ANGEL CORDERO	546 BENSON WAY	RCRA NonGen / NLR, E MANIFEST	Higher	1045, 0.198, ENE
P225	MOBIL OIL SS #11-GYO	1 THOUSAND OAKS BL	LUST, CERS	Lower	1052, 0.199, SW
P226	MOBIL OIL SS #11-GYO	1 THOUSAND OAKS BL	LUST, Cortese, HIST CORTESE	Lower	1052, 0.199, SW
P227	MOBIL	1 THOUSAND OAKS BLVD	UST	Lower	1054, 0.200, SW
P228	OAKS SHELL	56 E THOUSAND OAKS B	RCRA NonGen / NLR, E MANIFEST	Lower	1070, 0.203, SW
P229	OAKS SHELL CENTER #1	56 E. THOUSAND OAKS	UST	Lower	1070, 0.203, SW
P230	TEXACO	56 E THOUSAND OAKS A	HIST UST	Lower	1070, 0.203, SW
P231	TEXACO SERVICE STATI	56 E THOUSAND OAKS B	RCRA-SQG	Lower	1070, 0.203, SW
P232	TEXACO SERVICE STATI	56 E THOUSAND OAKS B	CERS TANKS, FINDS, VENTURA CO. BWT, CERS	Lower	1070, 0.203, SW
P233	OAKS SHELL	56 E THOUSAND OAKS B	UST FINDER	Lower	1070, 0.203, SW
P234	OAKS SHELL	56 E THOUSAND OAKS B	UST	Lower	1070, 0.203, SW

MAPPED SITES SUMMARY

Target Property Address:
195 EAST HILLCREST DRIVE
THOUSAND OAKS, CA 91360

Click on Map ID to see full detail.

MAP ID	SITE NAME	ADDRESS	DATABASE ACRONYMS	RELATIVE ELEVATION	DIST (ft. & mi.) DIRECTION
P235	TEXACO SS - THOUSAND	56 THOUSAND OAKS BLV	LUST, CHMIRS, CERS	Lower	1070, 0.203, SW
P236	TEXACO STATION	56 E THOUSAND OAKS B	SWEEPS UST	Lower	1070, 0.203, SW
P237	TEXACO SS - THOUSAND	56 THOUSAND OAKS BLV	LUST, Cortese, HIST CORTESE	Lower	1082, 0.205, SW
U238	MANY MANSIONS	243 EAST WILBUR ROAD	RCRA NonGen / NLR	Higher	1104, 0.209, North
U239	MANY MANSIONS	243 EAST WILBUR ROAD	RCRA NonGen / NLR	Higher	1104, 0.209, North
S240	WILBUR OAKS APARTMEN	498 EAST WILBUR RD #	RCRA NonGen / NLR, E MANIFEST	Higher	1105, 0.209, NE
S241	WILBUR OAKS APARTMEN	498 E. WILBUR RD, #4	RCRA NonGen / NLR, E MANIFEST	Higher	1105, 0.209, NE
N242	HILLCREST CHRISTIAN	449 EAST WILBUR ROAD	RCRA NonGen / NLR	Higher	1109, 0.210, NNE
N243	HILLCREST CHRISTIAN	449 E WILBUR ROAD	RCRA NonGen / NLR	Higher	1109, 0.210, NNE
R244	R. DEAN SMITH, D.D.S	253 LOMBARD ST. #A	RCRA NonGen / NLR	Higher	1136, 0.215, South
V245	UNOCAL	420 THOUSAND OAKS BL	LUST, HIST UST, CHMIRS, VENTURA CO. BWT, Cortese,...	Lower	1143, 0.216, SSE
V246	CONEJO VALLEY 76	420 E THOUSAND OAKS	UST FINDER	Lower	1143, 0.216, SSE
V247	UNOCAL #6081	420 E THOUSAND OAKS	CERS HAZ WASTE, SWEEPS UST, HIST UST, CERS TANKS,..	Lower	1143, 0.216, SSE
V248	CONEJO VALLEY 76	420 E THOUSAND OAKS	UST	Lower	1143, 0.216, SSE
V249	UNOCAL #6081	420 THOUSAND OAKS BL	LUST, Cortese, HIST CORTESE, CERS	Lower	1143, 0.216, SSE
V250	UNOCAL #6081	420 THOUSAND OAKS BL	UST FINDER RELEASE	Lower	1143, 0.216, SSE
V251	WENDY AUTO CENTER IN	420 E THOUSAND OAKS	RCRA NonGen / NLR, E MANIFEST	Lower	1143, 0.216, SSE
V252	UNOCAL	420 THOUSAND OAKS BL	UST FINDER RELEASE	Lower	1143, 0.216, SSE
V253	CONEJO VALLEY 76 #25	420 E. THOUSAND OAKS	UST	Lower	1143, 0.216, SSE
U254	CA-5247_THOUSAND_OAK	195 E WILBUR RD	AST	Higher	1147, 0.217, North
255	AARON BROTHERS #0087	173 N MOORPARK RD ST	RCRA NonGen / NLR	Lower	1160, 0.220, West
W256	BEIERLE & BEIERLE DE	228 LOMBARD ST STE B	RCRA NonGen / NLR, E MANIFEST	Higher	1192, 0.226, SSW
W257	THOUSAND OAKS DENTAL	228 LOMBARD ST STE B	RCRA NonGen / NLR, E MANIFEST	Higher	1192, 0.226, SSW
T258	CHIK-FIL-A RESTAURAN	449 NORTH MOORPARK R	CPS-SLIC, CERS	Lower	1245, 0.236, NW
X259	LUXOTTICA GROUP	518 N MOORPARK RD	RCRA NonGen / NLR, E MANIFEST	Higher	1276, 0.242, NW
X260	LUXOTTICA GROUP	518 N. MOORPARK AVE.	RCRA NonGen / NLR	Higher	1276, 0.242, NW
X261	LENSCRAFTERS #102	518 N MOORPARK RD	RCRA NonGen / NLR, E MANIFEST	Higher	1276, 0.242, NW
V262	GOODMAN CLINIC OF CH	425 LOMBARD STREET	RCRA NonGen / NLR	Lower	1282, 0.243, SSE
263	MEDICAL DIAGNOSTIC I	300 LOMBARD ST	RCRA-SQG, FINDS	Higher	1296, 0.245, South
264	FIRESTONE TIRE STATI	598 HILLCREST DR	UST FINDER RELEASE	Higher	1300, 0.246, ESE
265	CHEVRON #9-7236	101 THOUSAND OAKS BL	LUST, HIST CORTESE	Lower	1317, 0.249, SW
266	BURLINGTON STORE # 7	285 N MOORPARK RD	RCRA NonGen / NLR, E MANIFEST	Lower	1320, 0.250, WNW
X267	CHEVRON #30-6598	550 MOORPARK RD	UST FINDER RELEASE	Higher	1418, 0.269, NNW
X268	CHEVRON #30-6598	550 MOORPARK RD	LUST, HIST UST, VENTURA CO. BWT, Cortese, ENF,...	Higher	1418, 0.269, NNW
Y269	JANSS CAR WASH	467 MOORPARK RD	LUST, Cortese, CERS	Higher	1522, 0.288, NW
Y270	JANSS CAR WASH	467 MOORPARK RD	UST FINDER RELEASE	Higher	1522, 0.288, NW
Z271	EXXON #7-3416	595 MOORPARK RD	UST FINDER RELEASE	Higher	1583, 0.300, NW
Z272	EXXON #7-3416	595 MOORPARK RD	LUST, Cortese, HIST CORTESE	Higher	1583, 0.300, NW
Z273	EXXON #7-3416	595 MOORPARK RD	LUST, CERS	Higher	1583, 0.300, NW

MAPPED SITES SUMMARY

Target Property Address:
195 EAST HILLCREST DRIVE
THOUSAND OAKS, CA 91360

Click on Map ID to see full detail.

MAP ID	SITE NAME	ADDRESS	DATABASE ACRONYMS	RELATIVE ELEVATION	DIST (ft. & mi.) DIRECTION
AA274	ARCO #1695	600 MOORPARK RD	LUST, Cortese, HIST CORTESE, CERS	Higher	1583, 0.300, NNW
AA275	ARCO #1695	600 MOORPARK RD	UST FINDER RELEASE	Higher	1583, 0.300, NNW
AB276	ABANDONED GAS STATIO	602 THOUSAND OAKS BL	LUST, Cortese, HIST CORTESE, CERS	Higher	1673, 0.317, SE
AB277	ABANDONED GAS STATIO	602 THOUSAND OAKS BL	UST FINDER RELEASE	Higher	1673, 0.317, SE
278	SEARS	145 HILLCREST DR	LUST	Lower	1764, 0.334, West
AC279	CAL-U-RENT - TO	661 THOUSAND OAKS BL	UST FINDER RELEASE	Higher	1766, 0.334, ESE
AC280	CAL-U-RENT	661 THOUSAND OAKS BL	LUST, Cortese, HIST CORTESE, CERS	Higher	1766, 0.334, ESE
281	SEARS	145 HILLCREST DR	UST FINDER RELEASE	Lower	1788, 0.339, WSW
282	SUNBELT DRYCLEANER	716 MOORPARK ROAD, N	CPS-SLIC, CERS	Higher	1895, 0.359, NNW
AD283	ALDON INVESTMENTS	72 MOODY COURT	LUST, UST, HIST UST, Cortese, CERS	Higher	2028, 0.384, SE
AD284	ALDON INVESTMENTS	72 MOODY COURT	UST FINDER RELEASE	Higher	2028, 0.384, SE
AD285	ASSISTED HOME HEALTH	72 MOODY CT	LUST, HIST CORTESE, MED WASTE VENTURA	Higher	2028, 0.384, SE
AE286	TOSCO - 76 SS #5229	293 MOORPARK RD	LUST	Higher	2219, 0.420, SSW
AE287	UNOCAL #5229 (FORMER	293 MOORPARK RD	LUST, HIST CORTESE	Higher	2219, 0.420, SSW
AE288	UNOCAL #5229 (FORMER	293 MOORPARK RD	UST FINDER RELEASE	Higher	2219, 0.420, SSW
AF289	INDEPENDENT VOLKSWAG	851 THOUSAND OAKS BL	UST FINDER RELEASE	Higher	2494, 0.472, ESE
AF290	INDEPENDENT REP OF V	851 THOUSAND OAKS	LUST, CERS HAZ WASTE, HIST UST, VENTURA CO. BWT,...	Higher	2494, 0.472, ESE
AF291	INDEPENDENT VOLKSWAG	851 THOUSAND OAKS BL	LUST, Cortese	Higher	2494, 0.472, ESE
292	ROSEN PROPERTY	236 QUAILS TRAIL	ENVIROSTOR, VCP	Higher	2544, 0.482, South
AG293	LINCOLN OAKS CORPORA	225 HILLCREST DR #30	LUST, VENTURA CO. BWT, Cortese, HIST CORTESE, CERS	Lower	2615, 0.495, West
AG294	LINCOLN OAKS CORPORA	225 HILLCREST DR #30	UST FINDER RELEASE	Lower	2631, 0.498, West

EXECUTIVE SUMMARY

TARGET PROPERTY SEARCH RESULTS

The target property was identified in the following records. For more information on this property see page 9 of the attached EDR Radius Map report:

Site	Database(s)	EPA ID
WESCO INFRASERUCTURE 195 HILLCREST DR THOUSAND OAKS, CA 91360	HWTS HAZNET GEPAID: CAC002596507	N/A

DATABASES WITH NO MAPPED SITES

No mapped sites were found in EDR's search of available ("reasonably ascertainable ") government records either on the target property or within the search radius around the target property for the following databases:

STANDARD ENVIRONMENTAL RECORDS

Lists of Federal NPL (Superfund) sites

NPL ---------- National Priority List
Proposed NPL ---------- Proposed National Priority List Sites
NPL LIENS ---------- Federal Superfund Liens

Lists of Federal Delisted NPL sites

Delisted NPL ---------- National Priority List Deletions

Lists of Federal sites subject to CERCLA removals and CERCLA orders

FEDERAL FACILITY ---------- Federal Facility Site Information listing
SEMS ---------- Superfund Enterprise Management System

Lists of Federal CERCLA sites with NFRAP

SEMS-ARCHIVE ---------- Superfund Enterprise Management System Archive

Lists of Federal RCRA facilities undergoing Corrective Action

CORRACTS ---------- Corrective Action Report

Lists of Federal RCRA TSD facilities

RCRA-TSDF ---------- RCRA - Treatment, Storage and Disposal

Federal institutional controls / engineering controls registries

LUCIS ---------- Land Use Control Information System

US ENG CONTROLS ..... Engineering Controls Sites List
US INST CONTROLS ..... Institutional Controls Sites List

Federal ERNS list

ERNS ..... Emergency Response Notification System

Lists of state- and tribal (Superfund) equivalent sites

RESPONSE ..... State Response Sites

Lists of state and tribal landfills and solid waste disposal facilities

SWF/LF ..... Solid Waste Information System

Lists of state and tribal leaking storage tanks

INDIAN LUST ..... Leaking Underground Storage Tanks on Indian Land

Lists of state and tribal registered storage tanks

FEMA UST ..... Underground Storage Tank Listing
INDIAN UST ..... Underground Storage Tanks on Indian Land

Lists of state and tribal voluntary cleanup sites

INDIAN VCP ..... Voluntary Cleanup Priority Listing

Lists of state and tribal brownfield sites

BROWNFIELDS ..... Considered Brownfieds Sites Listing

ADDITIONAL ENVIRONMENTAL RECORDS

Local Brownfield lists

US BROWNFIELDS ..... A Listing of Brownfields Sites

Local Lists of Landfill / Solid Waste Disposal Sites

WMUDS/SWAT ..... Waste Management Unit Database
SWRCY ..... Recycler Database
HAULERS ..... Registered Waste Tire Haulers Listing
INDIAN ODI ..... Report on the Status of Open Dumps on Indian Lands
DEBRIS REGION 9 ..... Torres Martinez Reservation Illegal Dump Site Locations
ODI ..... Open Dump Inventory
IHS OPEN DUMPS ..... Open Dumps on Indian Land

Local Lists of Hazardous waste / Contaminated Sites

US HIST CDL ..... Delisted National Clandestine Laboratory Register
HIST Cal-Sites ..... Historical Calsites Database
SCH ..... School Property Evaluation Program
CDL ..... Clandestine Drug Labs

Toxic Pits ---- Toxic Pits Cleanup Act Sites
US CDL ---- National Clandestine Laboratory Register

Local Land Records

LIENS ---- Environmental Liens Listing
LIENS 2 ---- CERCLA Lien Information
DEED ---- Deed Restriction Listing

Records of Emergency Release Reports

HMIRS ---- Hazardous Materials Information Reporting System
CHMIRS ---- California Hazardous Material Incident Report System
LDS ---- Land Disposal Sites Listing
MCS ---- Military Cleanup Sites Listing
SPILLS 90 ---- SPILLS 90 data from FirstSearch

Other Ascertainable Records

FUDS ---- Formerly Used Defense Sites
DOD ---- Department of Defense Sites
SCRD DRYCLEANERS ---- State Coalition for Remediation of Drycleaners Listing
US FIN ASSUR ---- Financial Assurance Information
EPA WATCH LIST ---- EPA WATCH LIST
2020 COR ACTION ---- 2020 Corrective Action Program List
TSCA ---- Toxic Substances Control Act
TRIS ---- Toxic Chemical Release Inventory System
SSTS ---- Section 7 Tracking Systems
ROD ---- Records Of Decision
RMP ---- Risk Management Plans
RAATS ---- RCRA Administrative Action Tracking System
PRP ---- Potentially Responsible Parties
PADS ---- PCB Activity Database System
ICIS ---- Integrated Compliance Information System
FTTS ---- FIFRA/ TSCA Tracking System - FIFRA (Federal Insecticide, Fungicide, & Rodenticide Act)/TSCA (Toxic Substances Control Act)
MLTS ---- Material Licensing Tracking System
COAL ASH DOE ---- Steam-Electric Plant Operation Data
COAL ASH EPA ---- Coal Combustion Residues Surface Impoundments List
PCB TRANSFORMER ---- PCB Transformer Registration Database
RADINFO ---- Radiation Information Database
HIST FTTS ---- FIFRA/TSCA Tracking System Administrative Case Listing
DOT OPS ---- Incident and Accident Data
CONSENT ---- Superfund (CERCLA) Consent Decrees
INDIAN RESERV ---- Indian Reservations
FUSRAP ---- Formerly Utilized Sites Remedial Action Program
UMTRA ---- Uranium Mill Tailings Sites
LEAD SMELTERS ---- Lead Smelter Sites
US AIRS ---- Aerometric Information Retrieval System Facility Subsystem
US MINES ---- Mines Master Index File
ABANDONED MINES ---- Abandoned Mines
MINES MRDS ---- Mineral Resources Data System
FINDS ---- Facility Index System/Facility Registry System
ECHO ---- Enforcement & Compliance History Information
DOCKET HWC ---- Hazardous Waste Compliance Docket Listing

UXO ---- Unexploded Ordnance Sites
FUELS PROGRAM ---- EPA Fuels Program Registered Listing
PFAS NPL ---- Superfund Sites with PFAS Detections Information
PFAS FEDERAL SITES ---- Federal Sites PFAS Information
PFAS TSCA ---- PFAS Manufacture and Imports Information
PFAS TRIS ---- List of PFAS Added to the TRI
PFAS RCRA MANIFEST ---- PFAS Transfers Identified In the RCRA Database Listing
PFAS ATSDR ---- PFAS Contamination Site Location Listing
PFAS WQP ---- Ambient Environmental Sampling for PFAS
PFAS NPDES ---- Clean Water Act Discharge Monitoring Information
PFAS ECHO ---- Facilities in Industries that May Be Handling PFAS Listing
PFAS ECHO FIRE TRAIN ---- Facilities in Industries that May Be Handling PFAS Listing
PFAS PT 139 AIRPORT ---- All Certified Part 139 Airports PFAS Information Listing
AQUEOUS FOAM NRC ---- Aqueous Foam Related Incidents Listing
BIOSOLIDS ---- ICIS-NPDES Biosolids Facility Data
PFAS ---- PFAS Investigation Site Location Listing
AQUEOUS FOAM ---- Former Fire Training Facility Assessments Listing
CA BOND EXP. PLAN ---- Bond Expenditure Plan
VENTURA CO. BWT ---- Business Plan, Hazardous Waste Producers, and Operating Underground Tanks
CHROME PLATING ---- Chrome Plating Facilities Listing
CUPA Listings ---- CUPA Resources List
DRYCLEANERS ---- Cleaner Facilities
EMI ---- Emissions Inventory Data
ENF ---- Enforcement Action Listing
Financial Assurance ---- Financial Assurance Information Listing
ICE ---- Inspection, Compliance and Enforcement
HWP ---- EnviroStor Permitted Facilities Listing
HWT ---- Registered Hazardous Waste Transporter Database
MINES ---- Mines Site Location Listing
MWMP ---- Medical Waste Management Program Listing
NPDES ---- NPDES Permits Listing
PEST LIC ---- Pesticide Regulation Licenses Listing
PROC ---- Certified Processors Database
Notify 65 ---- Proposition 65 Records
HAZMAT ---- Hazardous Material Facilities
UIC ---- UIC Listing
UIC GEO ---- UIC GEO (GEOTRACKER)
WASTEWATER PITS ---- Oil Wastewater Pits Listing
WDS ---- Waste Discharge System
WIP ---- Well Investigation Program Case List
MILITARY PRIV SITES ---- MILITARY PRIV SITES (GEOTRACKER)
PROJECT ---- PROJECT (GEOTRACKER)
WDR ---- Waste Discharge Requirements Listing
CIWQS ---- California Integrated Water Quality System
CERS ---- CERS
NON-CASE INFO ---- NON-CASE INFO (GEOTRACKER)
OTHER OIL GAS ---- OTHER OIL & GAS (GEOTRACKER)
PROD WATER PONDS ---- PROD WATER PONDS (GEOTRACKER)
SAMPLING POINT ---- SAMPLING POINT (GEOTRACKER)
WELL STIM PROJ ---- Well Stimulation Project (GEOTRACKER)
PFAS PROJECT ---- NORTHEASTERN UNIVERSITY PFAS PROJECT

EDR HIGH RISK HISTORICAL RECORDS

EDR Exclusive Records

EDR MGP ---- EDR Proprietary Manufactured Gas Plants

EXECUTIVE SUMMARY

EDR RECOVERED GOVERNMENT ARCHIVES

Exclusive Recovered Govt. Archives

RGA LF ---------- Recovered Government Archive Solid Waste Facilities List
RGA LUST ---------- Recovered Government Archive Leaking Underground Storage Tank

SURROUNDING SITES: SEARCH RESULTS

Surrounding sites were identified in the following databases.

Elevations have been determined from the USGS Digital Elevation Model and should be evaluated on a relative (not an absolute) basis. Relative elevation information between sites of close proximity should be field verified. Sites with an elevation equal to or higher than the target property have been differentiated below from sites with an elevation lower than the target property.
Page numbers and map identification numbers refer to the EDR Radius Map report where detailed data on individual sites can be reviewed.

Sites listed in ***bold italics*** are in multiple databases.

Unmappable (orphan) sites are not considered in the foregoing analysis.

STANDARD ENVIRONMENTAL RECORDS

Lists of Federal RCRA generators

RCRA-LQG: RCRAInfo is EPA's comprehensive information system, providing access to data supporting the Resource Conservation and Recovery Act (RCRA) of 1976 and the Hazardous and Solid Waste Amendments (HSWA) of 1984. The database includes selective information on sites which generate, transport, store, treat and/or dispose of hazardous waste as defined by the Resource Conservation and Recovery Act (RCRA). Large quantity generators (LQGs) generate over 1,000 kilograms (kg) of hazardous waste, or over 1 kg of acutely hazardous waste per month.

A review of the RCRA-LQG list, as provided by EDR, and dated 12/04/2023 has revealed that there is 1 RCRA-LQG site within approximately 0.25 miles of the target property.

Lower Elevation	Address	Direction / Distance	Map ID	Page
CVS PHARMACY #3934 EPA ID:: CAR000232520	***60 N MOORPARK RD***	***SW 1/8 - 1/4 (0.133 mi.)***	***J92***	***488***

RCRA-SQG: RCRAInfo is EPA's comprehensive information system, providing access to data supporting the Resource Conservation and Recovery Act (RCRA) of 1976 and the Hazardous and Solid Waste Amendments (HSWA) of 1984. The database includes selective information on sites which generate, transport, store, treat and/or dispose of hazardous waste as defined by the Resource Conservation and Recovery Act (RCRA). Small quantity generators (SQGs) generate between 100 kg and 1,000 kg of hazardous waste per month.

A review of the RCRA-SQG list, as provided by EDR, and dated 12/04/2023 has revealed that there are 6 RCRA-SQG sites within approximately 0.25 miles of the target property.

Equal/Higher Elevation	Address	Direction / Distance	Map ID	Page
MEDICAL DIAGNOSTIC I	***300 LOMBARD ST***	***S 1/8 - 1/4 (0.245 mi.)***	***263***	***1183***

EPA ID:: CAD983638321

Lower Elevation	Address	Direction / Distance	Map ID	Page
MR CLEANERS EPA ID:: CAD981636210	***386 N MOORPARK RD***	***W 0 - 1/8 (0.113 mi.)***	***H78***	***342***
VILLAGE CLEANERS EPA ID:: CAD981636962	***235 N MOORPARK RD***	***WNW 1/8 - 1/4 (0.149 mi.)***	***K102***	***573***
CHEVRON 97236 EPA ID:: CAL000169598	101 THOUSAND OAKS BL	SW 1/8 - 1/4 (0.153 mi.)	J104	578
FOUR N HAUS CORP EPA ID:: CAD981572332	***389 THOUSAND OAKS BL***	***SSE 1/8 - 1/4 (0.158 mi.)***	***M117***	***623***
TEXACO SERVICE STATI EPA ID:: CAR000067900	56 E THOUSAND OAKS B	SW 1/8 - 1/4 (0.203 mi.)	P231	1057

RCRA-VSQG: RCRAInfo is EPA's comprehensive information system, providing access to data supporting the Resource Conservation and Recovery Act (RCRA) of 1976 and the Hazardous and Solid Waste Amendments (HSWA) of 1984. The database includes selective information on sites which generate, transport, store, treat and/or dispose of hazardous waste as defined by the Resource Conservation and Recovery Act (RCRA). Very small quantity generators (VSQGs) generate less than 100 kg of hazardous waste, or less than 1 kg of acutely hazardous waste per month.

A review of the RCRA-VSQG list, as provided by EDR, and dated 12/04/2023 has revealed that there is 1 RCRA-VSQG site within approximately 0.25 miles of the target property.

Lower Elevation	Address	Direction / Distance	Map ID	Page
RITE AID #5558 EPA ID:: CAR000211920	205 N MOORPARK RD ST	W 1/8 - 1/4 (0.146 mi.)	K97	538

Lists of state- and tribal hazardous waste facilities

ENVIROSTOR: The Department of Toxic Substances Control's (DTSC's) Site Mitigation and Brownfields Reuse Program's (SMBRP's) EnviroStor database identifes sites that have known contamination or sites for which there may be reasons to investigate further. The database includes the following site types: Federal Superfund sites (National Priorities List (NPL)); State Response, including Military Facilities and State Superfund; Voluntary Cleanup; and School sites. EnviroStor provides similar information to the information that was available in CalSites, and provides additional site information, including, but not limited to, identification of formerly-contaminated properties that have been released for reuse, properties where environmental deed restrictions have been recorded to prevent inappropriate land uses, and risk characterization information that is used to assess potential impacts to public health and the environment at contaminated sites.

A review of the ENVIROSTOR list, as provided by EDR, and dated 01/22/2024 has revealed that there is 1 ENVIROSTOR site within approximately 1 mile of the target property.

Equal/Higher Elevation	Address	Direction / Distance	Map ID	Page
ROSEN PROPERTY Facility Id: 56280105	***236 QUAILS TRAIL***	***S 1/4 - 1/2 (0.482 mi.)***	***292***	***1328***

Status: No Further Action

Lists of state and tribal leaking storage tanks

LUST: Leaking Underground Storage Tank (LUST) Sites included in GeoTracker. GeoTracker is the Water Boards data management system for sites that impact, or have the potential to impact, water quality in California, with emphasis on groundwater.

A review of the LUST list, as provided by EDR, has revealed that there are 36 LUST sites within approximately 0.5 miles of the target property.

Equal/Higher Elevation	Address	Direction / Distance	Map ID	Page
CHEVRON #30-6598	***550 MOORPARK RD***	***NNW 1/4 - 1/2 (0.269 mi.)***	***X268***	***1207***
Database: LUST REG 4, Date of Government Version: 09/07/2004 Database: VENTURA CO. LUST, Date of Government Version: 05/29/2008 Database: LUST, Date of Government Version: 03/04/2024 Status: Completed - Case Closed Facility Id: 89093 Status: Remedial action (cleanup) Underway Facility Id: C-89093 Status: Remedial action (cleanup) Underway Global Id: T0611100502 Global ID: T0611100502				
JANSS CAR WASH	***467 MOORPARK RD***	***NW 1/4 - 1/2 (0.288 mi.)***	***Y269***	***1226***
Database: LUST REG 4, Date of Government Version: 09/07/2004 Database: VENTURA CO. LUST, Date of Government Version: 05/29/2008 Database: LUST, Date of Government Version: 03/04/2024 Status: Completed - Case Closed Facility Id: 03013 Status: Remediation Plan Facility Id: C-03013 Status: Remediation Plan Global Id: T0611126662 Global ID: T0611126662				
EXXON #7-3416	***595 MOORPARK RD***	***NW 1/4 - 1/2 (0.300 mi.)***	***Z272***	***1243***
Database: LUST REG 4, Date of Government Version: 09/07/2004 Database: LUST, Date of Government Version: 03/04/2024 Status: Completed - Case Closed Facility Id: C-92022 Status: Post remedial action monitoring Global Id: T0611100810 Global ID: T0611100810				
EXXON #7-3416	***595 MOORPARK RD***	***NW 1/4 - 1/2 (0.300 mi.)***	***Z273***	***1260***
Database: VENTURA CO. LUST, Date of Government Version: 05/29/2008 Facility Id: 92022 Status: Post remedial action monitoring				
ARCO #1695	***600 MOORPARK RD***	***NNW 1/4 - 1/2 (0.300 mi.)***	***AA274***	***1261***
Database: LUST REG 4, Date of Government Version: 09/07/2004 Database: VENTURA CO. LUST, Date of Government Version: 05/29/2008 Database: LUST, Date of Government Version: 03/04/2024 Status: Open - Remediation				

Facility Id: 88042
Status: Remedial action (cleanup) Underway
Facility Id: C-88042
Status: Remedial action (cleanup) Underway
Global Id: T0611100292
Global ID: T0611100292

ABANDONED GAS STATIO ***602 THOUSAND OAKS BL*** ***SE 1/4 - 1/2 (0.317 mi.)*** ***AB276*** ***1278***
Database: LUST REG 4, Date of Government Version: 09/07/2004
Database: VENTURA CO. LUST, Date of Government Version: 05/29/2008
Database: LUST, Date of Government Version: 03/04/2024
Status: Completed - Case Closed
Facility Id: 88064
Status: Case Closed
Facility Id: C-88064
Status: Case Closed
Global Id: T0611100311
Global ID: T0611100311

CAL-U-RENT ***661 THOUSAND OAKS BL*** ***ESE 1/4 - 1/2 (0.334 mi.)*** ***AC280*** ***1286***
Database: LUST REG 4, Date of Government Version: 09/07/2004
Database: VENTURA CO. LUST, Date of Government Version: 05/29/2008
Database: LUST, Date of Government Version: 03/04/2024
Status: Completed - Case Closed
Facility Id: 87036
Status: Remediation Plan
Facility Id: C-87036
Status: Pollution Characterization
Global Id: T0611100187
Global ID: T0611100187

ALDON INVESTMENTS ***72 MOODY COURT*** ***SE 1/4 - 1/2 (0.384 mi.)*** ***AD283*** ***1298***
Database: LUST REG 4, Date of Government Version: 09/07/2004
Database: VENTURA CO. LUST, Date of Government Version: 05/29/2008
Facility Id: 88161
Status: Case Closed
Facility Id: C-88161
Status: Case Closed
Global ID: T0611100391

ASSISTED HOME HEALTH ***72 MOODY CT*** ***SE 1/4 - 1/2 (0.384 mi.)*** ***AD285*** ***1302***
Database: LUST, Date of Government Version: 03/04/2024
Status: Completed - Case Closed
Global Id: T0611100391

TOSCO - 76 SS #5229 293 MOORPARK RD SSW 1/4 - 1/2 (0.420 mi.) AE286 1304
Database: LUST REG 4, Date of Government Version: 09/07/2004
Facility Id: C-96036
Status: Post remedial action monitoring
Global ID: T0611101104

UNOCAL #5229 (FORMER ***293 MOORPARK RD*** ***SSW 1/4 - 1/2 (0.420 mi.)*** ***AE287*** ***1305***
Database: LUST, Date of Government Version: 03/04/2024
Status: Completed - Case Closed
Global Id: T0611101104

INDEPENDENT REP OF V ***851 THOUSAND OAKS*** ***ESE 1/4 - 1/2 (0.472 mi.)*** ***AF290*** ***1312***
Database: LUST, Date of Government Version: 03/04/2024
Status: Completed - Case Closed
Global Id: T0611100427

INDEPENDENT VOLKSWAG ***851 THOUSAND OAKS BL*** ***ESE 1/4 - 1/2 (0.472 mi.)*** ***AF291*** ***1326***
Database: LUST REG 4, Date of Government Version: 09/07/2004
Database: VENTURA CO. LUST, Date of Government Version: 05/29/2008

Facility Id: 89002
Status: Case Closed
Facility Id: C-89002
Status: Case Closed
Global ID: T0611100427

Lower Elevation	Address	Direction / Distance	Map ID	Page
SHELL OIL SS - MOORP	***172 MOORPARK RD***	***WSW 0 - 1/8 (0.094 mi.)***	***C16***	***77***
Database: LUST REG 4, Date of Government Version: 09/07/2004 Database: VENTURA CO. LUST, Date of Government Version: 05/29/2008 Facility Id: 88100 Status: Case Closed Facility Id: C-88100 Status: Case Closed Global ID: T0611100342				
SHELL OIL	***172 MOORPARK***	***WSW 0 - 1/8 (0.094 mi.)***	***C20***	***96***
Database: LUST, Date of Government Version: 03/04/2024 Status: Completed - Case Closed Global Id: T0611192874 Global Id: T0611100342				
SHELL SS - MOORPARK	***172 MOORPARK RD***	***WSW 0 - 1/8 (0.094 mi.)***	***C25***	***117***
Database: VENTURA CO. LUST, Date of Government Version: 05/29/2008 Facility Id: 99053 Status: Remedial action (cleanup) Underway				
SHELL SS - MOORPARK	***172 MOORPARK RD***	***WSW 0 - 1/8 (0.094 mi.)***	***C29***	***122***
Database: LUST REG 4, Date of Government Version: 09/07/2004 Facility Id: C-99053 Status: Remediation Plan Global ID: T0611192874				
RUBBER DUCK TIRE & A	299 THOUSAND OAKS BL	S 0 - 1/8 (0.102 mi.)	F50	194
Database: LUST, Date of Government Version: 03/04/2024 Status: Completed - Case Closed Global Id: T0611100882				
299 THOUSAND OAKS BL	***299 THOUSAND OAKS BL***	***S 0 - 1/8 (0.102 mi.)***	***F57***	***212***
Database: LUST REG 4, Date of Government Version: 09/07/2004 Database: VENTURA CO. LUST, Date of Government Version: 05/29/2008 Facility Id: 94022 Status: Case Closed Facility Id: C-94022 Status: Case Closed Global ID: T0611100882				
CHEVRON #9-7157	***398 MOORPARK RD***	***NW 1/8 - 1/4 (0.128 mi.)***	***I90***	***359***
Database: LUST REG 4, Date of Government Version: 09/07/2004 Database: LUST, Date of Government Version: 03/04/2024 Status: Completed - Case Closed Facility Id: 913600098 Status: Case Closed Global Id: T0611100007 Global ID: T0611100007				
CHEVRON #9-7236	***101 THOUSAND OAKS BL***	***SW 1/8 - 1/4 (0.153 mi.)***	***J103***	***576***
Database: LUST REG 4, Date of Government Version: 09/07/2004 Database: VENTURA CO. LUST, Date of Government Version: 05/29/2008				

Facility Id: 87108
Status: Remedial action (cleanup) Underway
Facility Id: C87108
Status: Post remedial action monitoring
Global ID: T0611100236

FOUR-N-HAUS ***389 THOUSAND OAKS BL*** ***SSE 1/8 - 1/4 (0.158 mi.)*** ***M110*** ***598***
Database: LUST REG 4, Date of Government Version: 09/07/2004
Database: VENTURA CO. LUST, Date of Government Version: 05/29/2008
Facility Id: 87085
Status: Case Closed
Facility Id: C-87085
Status: Case Closed
Global ID: T0611100218

FOUR-N-HAUS ***389 THOUSAND OAKS BL*** ***SSE 1/8 - 1/4 (0.158 mi.)*** ***M116*** ***621***
Database: LUST, Date of Government Version: 03/04/2024
Status: Completed - Case Closed
Global Id: T0611100218

UNOCAL #5229 (FORMER ***293 MOORPARK RD*** ***WNW 1/8 - 1/4 (0.164 mi.)*** ***K124*** ***649***
Database: VENTURA CO. LUST, Date of Government Version: 05/29/2008
Facility Id: 96036
Status: Case Closed

GTE ***50 PARKER*** ***S 1/8 - 1/4 (0.191 mi.)*** ***R210*** ***955***
Database: LUST REG 4, Date of Government Version: 09/07/2004
Database: VENTURA CO. LUST, Date of Government Version: 05/29/2008
Database: LUST, Date of Government Version: 03/04/2024
Status: Completed - Case Closed
Facility Id: 86089
Status: Case Closed
Facility Id: C-86089
Status: Case Closed
Global Id: T0611100163
Global ID: T0611100163

MOBIL OIL SS #11-GYO 1 THOUSAND OAKS BL SW 1/8 - 1/4 (0.195 mi.) P222 1037
Database: LUST, Date of Government Version: 03/04/2024
Status: Completed - Case Closed
Global Id: T0611101141
Global Id: T0611100864

TEXACO SS - THOUSAND 56 THOUSAND OAKS BLV SW 1/8 - 1/4 (0.197 mi.) P223 1040
Database: VENTURA CO. LUST, Date of Government Version: 05/29/2008
Facility Id: 90116
Status: Remedial action (cleanup) Underway

MOBIL OIL SS #11-GYO ***1 THOUSAND OAKS BL*** ***SW 1/8 - 1/4 (0.199 mi.)*** ***P225*** ***1045***
Database: LUST REG 4, Date of Government Version: 09/07/2004
Database: VENTURA CO. LUST, Date of Government Version: 05/29/2008
Facility Id: 97023
Status: Case Closed
Facility Id: C-97023
Status: Case Closed
Global ID: T0611101141

MOBIL OIL SS #11-GYO ***1 THOUSAND OAKS BL*** ***SW 1/8 - 1/4 (0.199 mi.)*** ***P226*** ***1047***
Database: LUST REG 4, Date of Government Version: 09/07/2004
Facility Id: C-93042

Status: Case Closed
Global ID: T0611100864

TEXACO SS - THOUSAND ***56 THOUSAND OAKS BLV*** ***SW 1/8 - 1/4 (0.203 mi.)*** ***P235*** ***1078***
Database: LUST, Date of Government Version: 03/04/2024
Status: Completed - Case Closed
Global Id: T0611100689

TEXACO SS - THOUSAND ***56 THOUSAND OAKS BLV*** ***SW 1/8 - 1/4 (0.205 mi.)*** ***P237*** ***1091***
Database: LUST REG 4, Date of Government Version: 09/07/2004
Facility Id: C-90116
Status: Pollution Characterization
Global ID: T0611100689

UNOCAL ***420 THOUSAND OAKS BL*** ***SSE 1/8 - 1/4 (0.216 mi.)*** ***V245*** ***1112***
Database: LUST REG 4, Date of Government Version: 09/07/2004
Database: VENTURA CO. LUST, Date of Government Version: 05/29/2008
Facility Id: 89177
Status: Case Closed
Facility Id: C-89177
Status: Case Closed
Global ID: T0611100574

UNOCAL #6081 ***420 THOUSAND OAKS BL*** ***SSE 1/8 - 1/4 (0.216 mi.)*** ***V249*** ***1142***
Database: LUST REG 4, Date of Government Version: 09/07/2004
Database: VENTURA CO. LUST, Date of Government Version: 05/29/2008
Database: LUST, Date of Government Version: 03/04/2024
Status: Completed - Case Closed
Facility Id: 96019
Status: Case Closed
Facility Id: C-96019
Status: Case Closed
Global Id: T0611100574
Global Id: T0611101091
Global ID: T0611101091

CHEVRON #9-7236 ***101 THOUSAND OAKS BL*** ***SW 1/8 - 1/4 (0.249 mi.)*** ***265*** ***1186***
Database: LUST, Date of Government Version: 03/04/2024
Status: Completed - Case Closed
Global Id: T0611100236

SEARS 145 HILLCREST DR W 1/4 - 1/2 (0.334 mi.) 278 1283
Database: LUST, Date of Government Version: 03/04/2024
Status: Completed - Case Closed
Global Id: T0611100712

LINCOLN OAKS CORPORA ***225 HILLCREST DR #30*** ***W 1/4 - 1/2 (0.495 mi.)*** ***AG293*** ***1331***
Database: LUST REG 4, Date of Government Version: 09/07/2004
Database: VENTURA CO. LUST, Date of Government Version: 05/29/2008
Database: LUST, Date of Government Version: 03/04/2024
Status: Completed - Case Closed
Facility Id: 99027
Status: Case Closed
Facility Id: C-99027
Status: Case Closed
Global Id: T0611101225
Global ID: T0611101225

EXECUTIVE SUMMARY

CPS-SLIC: Cleanup Program Sites (CPS; also known as Site Cleanups [SC] and formerly known as Spills, Leaks, Investigations, and Cleanups [SLIC] sites) included in GeoTracker. GeoTracker is the Water Boards data management system for sites that impact, or have the potential to impact, water quality in California, with emphasis on groundwater.

A review of the CPS-SLIC list, as provided by EDR, has revealed that there are 6 CPS-SLIC sites within approximately 0.5 miles of the target property.

Equal/Higher Elevation	Address	Direction / Distance	Map ID	Page
SUNBELT DRYCLEANER	***716 MOORPARK ROAD, N***	***NNW 1/4 - 1/2 (0.359 mi.)***	***282***	***1297***
Database: CPS-SLIC, Date of Government Version: 03/04/2024 Facility Status: Completed - Case Closed Global Id: T10000000946				

Lower Elevation	Address	Direction / Distance	Map ID	Page
MR. CLEANERS (FORMER	***386 N. MOORPARK RD***	***W 0 - 1/8 (0.113 mi.)***	***H77***	***341***
Database: CPS-SLIC, Date of Government Version: 03/04/2024 Facility Status: Completed - Case Closed Global Id: SLT43686684				
MR. CLEANERS (FORMER	386 MOORPARK	W 0 - 1/8 (0.113 mi.)	H80	345
Database: SLIC REG 4, Date of Government Version: 11/17/2004 Facility Status: No further action required				
VILLAGE CLEANERS	***235 N. MOORPARK RD***	***WNW 1/8 - 1/4 (0.149 mi.)***	***K101***	***572***
Database: CPS-SLIC, Date of Government Version: 03/04/2024 Facility Status: Completed - Case Closed Global Id: SLT43252250				
VILLAGE CLEANERS	***235 N MOORPARK RD***	***WNW 1/8 - 1/4 (0.149 mi.)***	***K102***	***573***
Database: SLIC REG 4, Date of Government Version: 11/17/2004 Facility Status: No further action required				
CHIK-FIL-A RESTAURAN	***449 NORTH MOORPARK R***	***NW 1/8 - 1/4 (0.236 mi.)***	***T258***	***1167***
Database: CPS-SLIC, Date of Government Version: 03/04/2024 Facility Status: Completed - Case Closed Global Id: T10000004173				

Lists of state and tribal registered storage tanks

UST: The Underground Storage Tank database contains registered USTs. USTs are regulated under Subtitle I of the Resource Conservation and Recovery Act (RCRA). The data come from the State Water Resources Control Board's Hazardous Substance Storage Container Database.

A review of the UST list, as provided by EDR, has revealed that there are 12 UST sites within approximately 0.25 miles of the target property.

Lower Elevation	Address	Direction / Distance	Map ID	Page
MOORCREST OIL DBA MO	172 N MOORPARK RD	WSW 0 - 1/8 (0.094 mi.)	C22	108
Database: UST, Date of Government Version: 03/04/2024				
THOUSAND OAKS SHELL	172 MOORPARK RD.	WSW 0 - 1/8 (0.094 mi.)	C27	121
Database: VENTURA CO. UST, Date of Government Version: 02/27/2024 Facility Id: D 1473				

Facility Status: Inactive

RUBBER DUCK TIRE & A | 299 THOUSAND OAKS BL | S 0 - 1/8 (0.102 mi.) | F53 | 207
Database: VENTURA CO. UST, Date of Government Version: 02/27/2024
Facility Id: D 1116
Facility Status: Inactive

CHEVRON #97157 | 398 MOORPARK RD | NW 1/8 - 1/4 (0.128 mi.) | I88 | 357
Database: VENTURA CO. UST, Date of Government Version: 02/27/2024
Facility Id: D 381
Facility Status: Inactive

FOUR-N-HAUS | ***389 THOUSAND OAKS BL*** | ***SSE 1/8 - 1/4 (0.158 mi.)*** | ***M110*** | ***598***
Database: VENTURA CO. UST, Date of Government Version: 02/27/2024
Facility Id: D 642
Facility Status: Inactive

ROLLING OAKS 76 | 293 S MOORPARK RD | WNW 1/8 - 1/4 (0.164 mi.) | K126 | 652
Database: UST, Date of Government Version: 03/04/2024

GTE | ***50 PARKER*** | ***S 1/8 - 1/4 (0.191 mi.)*** | ***R210*** | ***955***
Database: VENTURA CO. UST, Date of Government Version: 02/27/2024
Facility Id: D 1158
Facility Status: Inactive

MOBIL | 1 THOUSAND OAKS BLVD | SW 1/8 - 1/4 (0.200 mi.) | P227 | 1049
Database: VENTURA CO. UST, Date of Government Version: 02/27/2024
Facility Id: D 1280
Facility Status: Inactive

OAKS SHELL CENTER #1 | 56 E. THOUSAND OAKS | SW 1/8 - 1/4 (0.203 mi.) | P229 | 1055
Database: UST, Date of Government Version: 03/04/2024
Facility Id: 944

OAKS SHELL | 56 E THOUSAND OAKS B | SW 1/8 - 1/4 (0.203 mi.) | P234 | 1073
Database: UST, Date of Government Version: 03/04/2024

CONEJO VALLEY 76 | 420 E THOUSAND OAKS | SSE 1/8 - 1/4 (0.216 mi.) | V248 | 1138
Database: UST, Date of Government Version: 03/04/2024
Facility Id: FA0004786

CONEJO VALLEY 76 #25 | 420 E. THOUSAND OAKS | SSE 1/8 - 1/4 (0.216 mi.) | V253 | 1155
Database: UST, Date of Government Version: 03/04/2024
Facility Id: 25

AST: A listing of aboveground storage tank petroleum storage tank locations.

A review of the AST list, as provided by EDR, has revealed that there is 1 AST site within approximately 0.25 miles of the target property.

Equal/Higher Elevation	Address	Direction / Distance	Map ID	Page
CA-5247_THOUSAND_OAK	195 E WILBUR RD	N 1/8 - 1/4 (0.217 mi.)	U254	1156
Database: AST, Date of Government Version: 07/06/2016				

EXECUTIVE SUMMARY

Lists of state and tribal voluntary cleanup sites

VCP: Contains low threat level properties with either confirmed or unconfirmed releases and the project proponents have request that DTSC oversee investigation and/or cleanup activities and have agreed to provide coverage for DTSC's costs.

A review of the VCP list, as provided by EDR, and dated 01/22/2024 has revealed that there is 1 VCP site within approximately 0.5 miles of the target property.

Equal/Higher Elevation	Address	Direction / Distance	Map ID	Page
ROSEN PROPERTY	***236 QUAILS TRAIL***	***S 1/4 - 1/2 (0.482 mi.)***	***292***	***1328***
Status: No Further Action				
Facility Id: 56280105				

ADDITIONAL ENVIRONMENTAL RECORDS

Local Lists of Hazardous waste / Contaminated Sites

CERS HAZ WASTE: List of sites in the California Environmental Protection Agency (CalEPA) Regulated Site Portal which fall under the Hazardous Chemical Management, Hazardous Waste Onsite Treatment, Household Hazardous Waste Collection, Hazardous Waste Generator, and RCRA LQ HW Generator programs.

A review of the CERS HAZ WASTE list, as provided by EDR, and dated 01/16/2024 has revealed that there are 16 CERS HAZ WASTE sites within approximately 0.25 miles of the target property.

Equal/Higher Elevation	Address	Direction / Distance	Map ID	Page
KAISER PERMANENTE-36	***365 E HILLCREST DR***	***SE 0 - 1/8 (0.037 mi.)***	***B5***	***16***

Lower Elevation	Address	Direction / Distance	Map ID	Page
BEST BUY #0112	***390 N MOORPARK RD***	***W 0 - 1/8 (0.066 mi.)***	***D11***	***54***
ROSS DRESS FOR LESS	***396 N MOORPARK RD***	***WNW 0 - 1/8 (0.108 mi.)***	***I61***	***229***
ALDI #143	179 N MOORPARK RD ST	W 0 - 1/8 (0.124 mi.)	H85	352
CVS PHARMACY #3934	***60 N MOORPARK RD***	***SW 1/8 - 1/4 (0.133 mi.)***	***J91***	***362***
PETCO # 2165	***205 N MOORPARK RD ST***	***W 1/8 - 1/4 (0.146 mi.)***	***K95***	***529***
RITE AID PHARMACY	***205 N MOORPARK RD***	***W 1/8 - 1/4 (0.146 mi.)***	***K98***	***543***
MARSHALLS 0158	***225 N MOORPARK RD***	***WNW 1/8 - 1/4 (0.148 mi.)***	***K100***	***560***
KAISER PERMANENTE TH	***145 HODENCAMP RD***	***SE 1/8 - 1/4 (0.154 mi.)***	***L105***	***580***
BIMMER CONNECTION, L	***389 E THOUSAND OAKS***	***SSE 1/8 - 1/4 (0.158 mi.)***	***M118***	***626***
THE VITAMIN SHOPPE #	***75 E THOUSAND OAKS B***	***SW 1/8 - 1/4 (0.158 mi.)***	***J121***	***641***
LOS ROBLES GOLF COUR	***299 S MOORPARK RD***	***WNW 1/8 - 1/4 (0.166 mi.)***	***K129***	***657***
KAISER PERMANENTE EA	***322 E THOUSAND OAKS***	***S 1/8 - 1/4 (0.173 mi.)***	***M131***	***665***
DUNN-EDWARDS PAINTS	***360 E THOUSAND OAKS***	***SSE 1/8 - 1/4 (0.184 mi.)***	***M157***	***776***
SALONCENTRIC 6011	***434 N MOORPARK RD***	***NW 1/8 - 1/4 (0.192 mi.)***	***T216***	***980***
UNOCAL #6081	***420 E THOUSAND OAKS***	***SSE 1/8 - 1/4 (0.216 mi.)***	***V247***	***1121***

Local Lists of Registered Storage Tanks

SWEEPS UST: Statewide Environmental Evaluation and Planning System. This underground storage tank listing was updated and maintained by a company contacted by the SWRCB in the early 1990's. The listing is no longer updated or maintained. The local agency is the contact for more information on a site on the SWEEPS list.

A review of the SWEEPS UST list, as provided by EDR, and dated 06/01/1994 has revealed that there are 6 SWEEPS UST sites within approximately 0.25 miles of the target property.

Lower Elevation	Address	Direction / Distance	Map ID	Page
SHELL THOUSAND OAKS Status: A Tank Status: A Comp Number: 1228	***172 N MOORPARK RD***	***WSW 0 - 1/8 (0.094 mi.)***	***C21***	***106***
HORNBURG MOTORS INC Status: A Tank Status: A Comp Number: 1224	***299 THOUSAND OAKS BL***	***S 0 - 1/8 (0.102 mi.)***	***F54***	***207***
GENERAL TELEPHONE Status: A Tank Status: A Comp Number: 1054	***50 S PARKER AVE***	***S 1/8 - 1/4 (0.191 mi.)***	***R212***	***960***
MOBIL OIL CORP #11-G Status: A Tank Status: A Comp Number: 1358	***1 E THOUSAND OAKS BL***	***SW 1/8 - 1/4 (0.193 mi.)***	***P221***	***1035***
TEXACO STATION Status: A Tank Status: A Comp Number: 1226	56 E THOUSAND OAKS B	SW 1/8 - 1/4 (0.203 mi.)	P236	1089
UNOCAL #6081 Status: A Tank Status: A Comp Number: 1225	***420 E THOUSAND OAKS***	***SSE 1/8 - 1/4 (0.216 mi.)***	***V247***	***1121***

HIST UST: Historical UST Registered Database.

A review of the HIST UST list, as provided by EDR, and dated 10/15/1990 has revealed that there are 10 HIST UST sites within approximately 0.25 miles of the target property.

Lower Elevation	Address	Direction / Distance	Map ID	Page
HORNBURG MOTORS INC. Facility Id: 00000002275	299 E THOUSAND OAKS	S 0 - 1/8 (0.102 mi.)	F49	193
HORNBURG MOTORS INC 97157 Facility Id: 00000062963	***299 THOUSAND OAKS BL*** 398 MOORPARK RD	***S 0 - 1/8 (0.102 mi.)*** NW 1/8 - 1/4 (0.128 mi.)	***F54*** I89	***207*** 358
AUTO CENTER Facility Id: 00000019615	389 E THOUSAND OAKS	SSE 1/8 - 1/4 (0.158 mi.)	M112	612
SERVICE STATION 5229	293 S MOORPARK RD	WNW 1/8 - 1/4 (0.164 mi.)	K125	651

Facility Id: 00000021304				
UNION OIL SERVICE ST Facility Id: 00000056190	293 S MOORPARK RD	WNW 1/8 - 1/4 (0.164 mi.)	K128	656
KAMEL SAWALHA 14-289 Facility Id: 00000039185	1 E THOUSAND OAKS	SW 1/8 - 1/4 (0.193 mi.)	P220	1034
TEXACO Facility Id: 00000016143	56 E THOUSAND OAKS A	SW 1/8 - 1/4 (0.203 mi.)	P230	1056
UNOCAL Facility Id: 00000056194	***420 THOUSAND OAKS BL***	***SSE 1/8 - 1/4 (0.216 mi.)***	***V245***	***1112***
UNOCAL #6081 Facility Id: 00000018039	***420 E THOUSAND OAKS***	***SSE 1/8 - 1/4 (0.216 mi.)***	***V247***	***1121***

CERS TANKS: List of sites in the California Environmental Protection Agency (CalEPA) Regulated Site Portal which fall under the Aboveground Petroleum Storage and Underground Storage Tank regulatory programs.

A review of the CERS TANKS list, as provided by EDR, and dated 01/16/2024 has revealed that there are 3 CERS TANKS sites within approximately 0.25 miles of the target property.

Lower Elevation	Address	Direction / Distance	Map ID	Page
MOORCREST OIL DBA MO	***172 N MOORPARK RD***	***WSW 0 - 1/8 (0.094 mi.)***	***C19***	***84***
TEXACO SERVICE STATI	***56 E THOUSAND OAKS B***	***SW 1/8 - 1/4 (0.203 mi.)***	***P232***	***1059***
UNOCAL #6081	***420 E THOUSAND OAKS***	***SSE 1/8 - 1/4 (0.216 mi.)***	***V247***	***1121***

CA FID UST: The Facility Inventory Database contains active and inactive underground storage tank locations. The source is the State Water Resource Control Board.

A review of the CA FID UST list, as provided by EDR, and dated 10/31/1994 has revealed that there are 3 CA FID UST sites within approximately 0.25 miles of the target property.

Lower Elevation	Address	Direction / Distance	Map ID	Page
HORNBURG MOTORS INC Facility Id: 56002023 Status: A	***299 THOUSAND OAKS BL***	***S 0 - 1/8 (0.102 mi.)***	***F54***	***207***
GENERAL TELEPHONE Facility Id: 56000118 Status: A	***50 S PARKER AVE***	***S 1/8 - 1/4 (0.191 mi.)***	***R212***	***960***
MOBIL OIL CORP #11-G Facility Id: 56000075 Status: A	***1 E THOUSAND OAKS BL***	***SW 1/8 - 1/4 (0.193 mi.)***	***P221***	***1035***

Other Ascertainable Records

RCRA NonGen / NLR: RCRAInfo is EPA's comprehensive information system, providing access to data supporting the Resource Conservation and Recovery Act (RCRA) of 1976 and the Hazardous and Solid Waste Amendments (HSWA) of 1984. The database includes selective information on sites which generate, transport, store, treat and/or

dispose of hazardous waste as defined by the Resource Conservation and Recovery Act (RCRA). Non-Generators do not presently generate hazardous waste.

A review of the RCRA NonGen / NLR list, as provided by EDR, and dated 12/04/2023 has revealed that there are 168 RCRA NonGen / NLR sites within approximately 0.25 miles of the target property.

Equal/Higher Elevation	Address	Direction / Distance	Map ID	Page
KAISER PERMANENTE EPA ID:: CAL000113165	***365 EAST HILLCREST D***	***SE 0 - 1/8 (0.037 mi.)***	***B6***	***20***
DP LAURIE LANE TO IN EPA ID:: CAC003148938	***550 LAURIE LANE #22-***	***N 0 - 1/8 (0.095 mi.)***	***G31***	***125***
DP EAURLE LANE TO IN EPA ID:: CAC002974401	***550 LAURLE LANE UNIT***	***N 0 - 1/8 (0.095 mi.)***	***G32***	***129***
DP LAURIE LANE TO IN EPA ID:: CAC002984773	***550 LAURIE LANE UNIT***	***N 0 - 1/8 (0.095 mi.)***	***G33***	***133***
DP LAURIE LANE TO IN EPA ID:: CAC003218439	***550 LAURIE LANE #02-***	***N 0 - 1/8 (0.095 mi.)***	***G34***	***137***
DP LAURIE LANE TO IN EPA ID:: CAC002979881	***550 LAURIE LANE UNIT***	***N 0 - 1/8 (0.095 mi.)***	***G35***	***141***
DP LAURIE LANE TO IN EPA ID:: CAC002966801	***550 LAURIE LANE***	***N 0 - 1/8 (0.095 mi.)***	***G36***	***145***
DP LAURIE LANE TO IN EPA ID:: CAC003244644	550 LAURIE LANE 14-D	N 0 - 1/8 (0.095 mi.)	G37	149
DP LAURIE LANE TO IN EPA ID:: CAC003219436	***550 LAURIE LANE #27D***	***N 0 - 1/8 (0.095 mi.)***	***G38***	***152***
DP LAURIE LANE TO IN EPA ID:: CAC002972009	***550 LAURIE LANE UNIT***	***N 0 - 1/8 (0.095 mi.)***	***G39***	***156***
DP LAURIE LANE TO IN EPA ID:: CAC002969823	***550 LAURIE LANE UNIT***	***N 0 - 1/8 (0.095 mi.)***	***G40***	***160***
DP LAURIE LANE TO IN EPA ID:: CAC002970877	550 LAURIE LANE UNIT	N 0 - 1/8 (0.095 mi.)	G41	165
DP LAURIE LANE TO IN EPA ID:: CAC002971568	***550 LAURIE LANE UNIT***	***N 0 - 1/8 (0.095 mi.)***	***G42***	***167***
DP LAURIE LANE TO IN EPA ID:: CAC002983729	550 LAURIE LANE UNIT	N 0 - 1/8 (0.095 mi.)	G43	171
DP LAURIE LANE TO IN EPA ID:: CAC003216979	***550 LAURIE LANE #7D***	***N 0 - 1/8 (0.095 mi.)***	***G44***	***173***
DP LAURIE LANE TO IN EPA ID:: CAC003219202	***550 LAURIE LANE #17C***	***N 0 - 1/8 (0.095 mi.)***	***G45***	***177***
DP LAURIE LANE TO IN EPA ID:: CAC002970234	***550 LAURIE LANE UNIT***	***N 0 - 1/8 (0.095 mi.)***	***G46***	***181***
DP LAURIE TO INVESTO EPA ID:: CAC003008315	***550 LAURIE LANE***	***N 0 - 1/8 (0.095 mi.)***	***G47***	***187***
DP LAURIE LANE TO IN EPA ID:: CAC002964527	550 LAURIE LANE #02-	N 0 - 1/8 (0.095 mi.)	G48	191
EAVES THOUSAND OAKS EPA ID:: CAL000480354	351 HODENCAMP RD	E 0 - 1/8 (0.102 mi.)	58	216
BILTMORE ASSOCIATES	555 LAURIE LANE	N 0 - 1/8 (0.110 mi.)	G62	287

EPA ID:: CAC003113287				
BILTMORE ASSOCIATES EPA ID:: CAC003251919	555 LAURIE LANE #N 2	N 0 - 1/8 (0.110 mi.)	G63	289
BILTMORE ASSOCIATES EPA ID:: CAC003255735	555 LAURIE LANE #A01	N 0 - 1/8 (0.110 mi.)	G64	292
BILTMORE ASSOCIATES EPA ID:: CAC003223134	***555 LAURIE LANE #A3***	***N 0 - 1/8 (0.110 mi.)***	***G65***	***294***
BILTMORE ASSOCIATES EPA ID:: CAC003242057	555 LAURIE LANE #D6	N 0 - 1/8 (0.110 mi.)	G66	298
WILHELM, KIMBERLY EPA ID:: CAC003002178	***555 LAURIE LANE***	***N 0 - 1/8 (0.110 mi.)***	***G67***	***300***
BILTMORE ASSOCIATES EPA ID:: CAC003125891	555 LAURIE LANE	N 0 - 1/8 (0.110 mi.)	G68	304
BILTMORE ASSOCIATES EPA ID:: CAC003239737	555 LAURIE LN # CO2-	N 0 - 1/8 (0.110 mi.)	G69	306
BILTMORE ASSOCIATES EPA ID:: CAC003230550	555 LAURIE LANE #I10	N 0 - 1/8 (0.110 mi.)	G70	308
KIMBERLY WILHELM EPA ID:: CAC002974980	***555 LAURIE LANE, BUI***	***N 0 - 1/8 (0.110 mi.)***	***G71***	***311***
BILTMORE ASSOCIATES EPA ID:: CAC003234880	555 LAURIE LANE #H 2	N 0 - 1/8 (0.110 mi.)	G72	314
BILTMORE ASSOCIATES EPA ID:: CAC003160813 EPA ID:: CAC003139044 EPA ID:: CAC003142758 EPA ID:: CAC003165756 EPA ID:: CAC003207884 **Additional key fields are available in the Map Findings section*	***555 LAURIE LANE***	***N 0 - 1/8 (0.110 mi.)***	***G73***	***317***
KIMBERLY WILHELM EPA ID:: CAC003021575	***555 LAURIE LN, BLDG***	***N 0 - 1/8 (0.110 mi.)***	***G74***	***328***
BILTMORE ASSOCIATES EPA ID:: CAC003127602	***555 LAURIE LANE # H2***	***N 0 - 1/8 (0.110 mi.)***	***G75***	***332***
BILTMORE ASSOCIATES EPA ID:: CAC003217775	***555 LAURIE LANE #N03***	***N 0 - 1/8 (0.110 mi.)***	***G76***	***336***
WILBUR OAKS APARTMEN EPA ID:: CAC003260245	376 E. WILBUR RD., U	NNE 1/8 - 1/4 (0.179 mi.)	N133	688
WILBUR OAKS APARTMEN EPA ID:: CAC003176549	***384 EAST WILBUR RD #***	***NNE 1/8 - 1/4 (0.179 mi.)***	***N134***	***690***
WILBUR OAKS APARTMEN EPA ID:: CAC003215813	***388 E. WILBUR RD #38***	***NNE 1/8 - 1/4 (0.180 mi.)***	***N135***	***694***
WILBUR OAKS APARTMEN EPA ID:: CAC003221904	***388 E. WILBUR RD #40***	***NNE 1/8 - 1/4 (0.180 mi.)***	***N136***	***698***
WILBUR OAKS APARTMEN EPA ID:: CAC003226971	***388 E. WILBUR RD #38***	***NNE 1/8 - 1/4 (0.180 mi.)***	***N137***	***702***
WILBUR OAKS APARTMEN EPA ID:: CAC003221901	***388 E. WILBUR RD #44***	***NNE 1/8 - 1/4 (0.180 mi.)***	***N138***	***706***
WILBUR OAKS APARTMEN	***388 EAST WILBUR RD U***	***NNE 1/8 - 1/4 (0.180 mi.)***	***N139***	***710***

EPA ID:: CAC003127882				
WILBUR OAKS APARTMEN EPA ID:: CAC003159829	***388 EAST WILBUR RD #***	***NNE 1/8 - 1/4 (0.180 mi.)***	***N140***	***714***
WILBUR OAKS APARTMEN EPA ID:: CAC003218970	***388 E. WILBUR RD #40***	***NNE 1/8 - 1/4 (0.180 mi.)***	***N141***	***718***
WILBUR OAKS APARTMEN EPA ID:: CAC003176548	***392 EAST WILBUR RD #***	***NNE 1/8 - 1/4 (0.180 mi.)***	***N142***	***721***
WILBUR OAKS APARTMEN EPA ID:: CAC003161247	***392 EAST WILBUR RD 3***	***NNE 1/8 - 1/4 (0.180 mi.)***	***N143***	***725***
WILBUR OAKS APARTMEN EPA ID:: CAC003158867	***392 EAST WILBUR RD #***	***NNE 1/8 - 1/4 (0.180 mi.)***	***N144***	***729***
WILBUR OAKS APARTMEN EPA ID:: CAC003234994	400 E. WILBUR RD., #	NNE 1/8 - 1/4 (0.180 mi.)	N145	733
WILBUR OAKS APARTMEN EPA ID:: CAC003167849	***400 EAST WILBUR RD #***	***NNE 1/8 - 1/4 (0.180 mi.)***	***N146***	***735***
WILBUR OAKS APARTMEN EPA ID:: CAC003247662	400 EAST WILBUR OAKS	NNE 1/8 - 1/4 (0.180 mi.)	N147	739
WILBUR OAKS APARTMEN EPA ID:: CAC003158847	***400 EAST WILBUR RD #***	***NNE 1/8 - 1/4 (0.180 mi.)***	***N148***	***741***
WILBUR OAKS APARTMEN EPA ID:: CAC003257388	418 E. WILBUR RD., #	NNE 1/8 - 1/4 (0.183 mi.)	N151	750
WILBUR OAKS APARTMEN EPA ID:: CAC003159858	***418 EAST WILBUR RD #***	***NNE 1/8 - 1/4 (0.183 mi.)***	***N152***	***752***
WILBUR OAKS APARTMEN EPA ID:: CAC003165195	***418 EAST WILBUR RD #***	***NNE 1/8 - 1/4 (0.183 mi.)***	***N153***	***756***
WILBUR OAKS APARTMEN EPA ID:: CAC003260326	418 E. WILBUR RD., #	NNE 1/8 - 1/4 (0.183 mi.)	N154	760
TIM HUDGENS EPA ID:: CAC003245137	354 FLITTNER CIR	ENE 1/8 - 1/4 (0.184 mi.)	O155	762
WILBUR OAKS EPA ID:: CAC003174258	***474 EAST WILBUR RD 4***	***NNE 1/8 - 1/4 (0.192 mi.)***	***S213***	***961***
WILBUR OAKS APARTMEN EPA ID:: CAC003176552	***474 EAST WILBUR RD #***	***NNE 1/8 - 1/4 (0.192 mi.)***	***S214***	***964***
WILBUR OAKS APARTMEN EPA ID:: CAC003151128	***482 E WILBUR RD 482-***	***NNE 1/8 - 1/4 (0.193 mi.)***	***S217***	***1023***
WILBUR OAKS APARTMEN EPA ID:: CAC003162111	***482 EAST WILBUR RD 4***	***NNE 1/8 - 1/4 (0.193 mi.)***	***S218***	***1026***
WILBUR OAKS APARTMEN EPA ID:: CAC003163386	***482 E WILBUR RD 482-***	***NNE 1/8 - 1/4 (0.193 mi.)***	***S219***	***1030***
ANGEL CORDERO EPA ID:: CAC003193648	***546 BENSON WAY***	***ENE 1/8 - 1/4 (0.198 mi.)***	***O224***	***1041***
MANY MANSIONS EPA ID:: CAC003228100	243 EAST WILBUR ROAD	N 1/8 - 1/4 (0.209 mi.)	U238	1093
MANY MANSIONS EPA ID:: CAC003233167	243 EAST WILBUR ROAD	N 1/8 - 1/4 (0.209 mi.)	U239	1095
WILBUR OAKS APARTMEN	***498 EAST WILBUR RD #***	***NE 1/8 - 1/4 (0.209 mi.)***	***S240***	***1097***

EPA ID:: CAC003184170				
WILBUR OAKS APARTMEN	***498 E. WILBUR RD, #4***	***NE 1/8 - 1/4 (0.209 mi.)***	***S241***	***1101***
EPA ID:: CAC003160894				
HILLCREST CHRISTIAN	449 EAST WILBUR ROAD	NNE 1/8 - 1/4 (0.210 mi.)	N242	1105
EPA ID:: CAC003215185				
HILLCREST CHRISTIAN	449 E WILBUR ROAD	NNE 1/8 - 1/4 (0.210 mi.)	N243	1107
EPA ID:: CAC003250950				
R. DEAN SMITH, D.D.S	253 LOMBARD ST. #A	S 1/8 - 1/4 (0.215 mi.)	R244	1110
EPA ID:: CAL000142036				
BEIERLE & BEIERLE DE	***228 LOMBARD ST STE B***	***SSW 1/8 - 1/4 (0.226 mi.)***	***W256***	***1159***
EPA ID:: CAL000309175				
THOUSAND OAKS DENTAL	***228 LOMBARD ST STE B***	***SSW 1/8 - 1/4 (0.226 mi.)***	***W257***	***1164***
EPA ID:: CAL000460130				
LUXOTTICA GROUP	***518 N MOORPARK RD***	***NW 1/8 - 1/4 (0.242 mi.)***	***X259***	***1169***
EPA ID:: CAC003172698				
EPA ID:: CAC003199262				
LUXOTTICA GROUP	518 N. MOORPARK AVE.	NW 1/8 - 1/4 (0.242 mi.)	X260	1175
EPA ID:: CAC003169999				
LENSCRAFTERS #102	***518 N MOORPARK RD***	***NW 1/8 - 1/4 (0.242 mi.)***	***X261***	***1177***
EPA ID:: CAL000128786				

Lower Elevation	**Address**	**Direction / Distance**	**Map ID**	**Page**
KONE ELEVATOR FLOREN	***190 BRAZIL ST***	***W 0 - 1/8 (0.024 mi.)***	***4***	***11***
EPA ID:: CAC003046411				
CONJEO HEALTH	80 E HILLCREST DR	WSW 0 - 1/8 (0.045 mi.)	C7	33
EPA ID:: CAL000472930				
COMMUNITY CONSCIENCE	80 E HILLCREST DRIVE	WSW 0 - 1/8 (0.045 mi.)	C8	35
EPA ID:: CAC003105981				
AGORA REALTY & MANAG	***25 E. HILLCREST DR.***	***WSW 0 - 1/8 (0.048 mi.)***	***C9***	***38***
EPA ID:: CAC003138740				
OFFICE DEPOT	***25 EAST HILLCREST DR***	***WSW 0 - 1/8 (0.048 mi.)***	***C10***	***42***
EPA ID:: CAL000420794				
BEST BUY STORE #112	***390 N MOORPARK RD***	***W 0 - 1/8 (0.066 mi.)***	***D12***	***57***
EPA ID:: CAL000426066				
FIRST CITIZENS BANK	199 E. THOUSAND OAKS	SSW 0 - 1/8 (0.087 mi.)	E13	70
EPA ID:: CAC003232271				
FIRST CITIZENS BANK	199 EAST THOUSAND OA	SSW 0 - 1/8 (0.087 mi.)	E14	72
EPA ID:: CAC003243054				
CHRIS WHETSTONE, DDS	223 E THOUSAND OAKS	SSW 0 - 1/8 (0.089 mi.)	F15	74
EPA ID:: CAL000404954				
MOORCREST OIL, INC.	***172 N MOORPARK RD***	***WSW 0 - 1/8 (0.094 mi.)***	***C18***	***79***
EPA ID:: CAC003038201				
MOORCREST OIL DBA MO	***N MOORPARK RD***	***WSW 0 - 1/8 (0.094 mi.)***	***C24***	***113***
EPA ID:: CAL000421149				
SHELL OIL CO	172 MOORPARK	WSW 0 - 1/8 (0.094 mi.)	C26	118
EPA ID:: CAD981405525				
AUTO COLLISION CENTE	***299 E THOUSAND OAKS***	***S 0 - 1/8 (0.102 mi.)***	***F51***	***195***

EPA ID:: CAL000286221				
AUTO COLLISION CENTE EPA ID:: CAC003020396	***299 E. THOUSAND OAKS***	***S 0 - 1/8 (0.102 mi.)***	***F52***	***203***
AUTO COLLISION CENTE EPA ID:: CAC002990808	299 E THOUSAND OAKS	S 0 - 1/8 (0.102 mi.)	F55	209
ROSS STORES 16 EPA ID:: CAL000397323	***396 N MOORPARK RD.***	***WNW 0 - 1/8 (0.108 mi.)***	***I60***	***218***
JRA BIKES & BREW LLC EPA ID:: CAL000435269	215 E THOUSAND OAKS	SSW 0 - 1/8 (0.119 mi.)	E81	345
FIVE BELOW (1381) EPA ID:: CAL000465658	179 N MOORPARK RD ST	W 0 - 1/8 (0.124 mi.)	H83	348
TOYS R US #5617 EPA ID:: CAL000412360	179 N MOORPARK RD	W 0 - 1/8 (0.124 mi.)	H84	350
AL CALIFORNIA LLC DB EPA ID:: CAL000448835	179 N MOORPARK RD	W 0 - 1/8 (0.124 mi.)	H86	354
ULTA BEAUTY #1302 EPA ID:: CAL000429755	***205 N MOORPARK RD ST***	***W 1/8 - 1/4 (0.146 mi.)***	***K94***	***516***
OLD NAVY 5335 EPA ID:: CAL000443541	205 N MOORPARK	W 1/8 - 1/4 (0.146 mi.)	K96	536
PETCO #2165 EPA ID:: CAL000431446	***205 N MOOOREPARK RD***	***W 1/8 - 1/4 (0.146 mi.)***	***K99***	***548***
KAISER PERMANENTE TH EPA ID:: CAL000428504	145 HODENCAMP RD	SE 1/8 - 1/4 (0.154 mi.)	L106	584
KAISER PERMANENTE TH EPA ID:: CAL000428503	145 HODENCAMP RD	SE 1/8 - 1/4 (0.154 mi.)	L107	586
KAISER PERMANENTE TH EPA ID:: CAL000428502	***145 HODENCAMP RD***	***SE 1/8 - 1/4 (0.154 mi.)***	***L108***	***588***
SHAVER AUTOMOTIVE GR EPA ID:: CAL000431072	***389 E THOUSAND OAKS***	***SSE 1/8 - 1/4 (0.158 mi.)***	***M111***	***600***
DYMANIC AUTO IMAGES/ EPA ID:: CAL000438954	389 THOUSAND OAKS BL	SSE 1/8 - 1/4 (0.158 mi.)	M113	612
GGS INVESTMENT LLC EPA ID:: CAC003063874	***389 E THOUSAND OAKS***	***SSE 1/8 - 1/4 (0.158 mi.)***	***M114***	***614***
BOYKIN AUTO SERVICE EPA ID:: CAL000267752	389 E THOUSAND OAKS	SSE 1/8 - 1/4 (0.158 mi.)	M115	619
BIMMER CONNECTION LL EPA ID:: CAL000462953	***389 E THOUSAND OAKS***	***SSE 1/8 - 1/4 (0.158 mi.)***	***M119***	***634***
COASTAL OCCUPATIONAL EPA ID:: CAL000472375	75 E THOUSAND OAKS B	SW 1/8 - 1/4 (0.158 mi.)	J120	638
THE VITAMIN SHOPPE S EPA ID:: CAL000469047	75 E THOUSAND OAKS B	SW 1/8 - 1/4 (0.158 mi.)	J122	643
THOUSAND OAKS MARKET EPA ID:: CAC003166230	***275 N MOORPARK RD***	***WNW 1/8 - 1/4 (0.159 mi.)***	***K123***	***646***
JAMES JACOBS & D, JO EPA ID:: CAL000125041	307 SOUTH MOORPARK R	WNW 1/8 - 1/4 (0.168 mi.)	K130	663
KAISER PERMANENTE EA	***322 E THOUSAND OAKS***	***S 1/8 - 1/4 (0.173 mi.)***	***M132***	***677***

EPA ID:: CAL000428306				
WILBUR OAKS APARTMEN EPA ID:: CAC003257389	426 E. WILBUR RD., #	NNE 1/8 - 1/4 (0.181 mi.)	N149	745
WILBUR OAKS APARTMEN EPA ID:: CAC003243987	426 E. WILBUR #426-2	NNE 1/8 - 1/4 (0.181 mi.)	N150	748
DUNN-EDWARDS CORP EPA ID:: CAL000279039	***360 E THOUSAND OAKS***	***SSE 1/8 - 1/4 (0.184 mi.)***	***M156***	***764***
WILBUR OAKS APARTMEN EPA ID:: CAC003120981	***432 EAST WILBUR RD U***	***NNE 1/8 - 1/4 (0.184 mi.)***	***N158***	***789***
WILBUR OAKS EPA ID:: CAC003203617	442 EAST WILBUR RD 4	NNE 1/8 - 1/4 (0.186 mi.)	N159	793
WILBUR OAKS APARTMEN EPA ID:: CAC003236001	442 EAST WILBUR RD.,	NNE 1/8 - 1/4 (0.186 mi.)	N160	795
WILBUR OAKS APARTMEN EPA ID:: CAC003230456	442 E. WILBUR RD. #4	NNE 1/8 - 1/4 (0.186 mi.)	N161	797
WILBUR OAKS APARTMEN EPA ID:: CAC003159837	***442 EAST WILBUR RD #***	***NNE 1/8 - 1/4 (0.186 mi.)***	***N162***	***800***
WILBUR OAKS APARTMEN EPA ID:: CAC003163387	442 EAST WILBUR RD 4	NNE 1/8 - 1/4 (0.186 mi.)	N163	804
WILBUR OAKS APTS EPA ID:: CAC003051118	***450 E WILBUR RD #458***	***NNE 1/8 - 1/4 (0.187 mi.)***	***N164***	***806***
OAKS PROPERTY MANAGE EPA ID:: CAC003079339	***450 E WILBUR RD #442***	***NNE 1/8 - 1/4 (0.187 mi.)***	***N165***	***810***
WILBUR OAKS APARTMEN EPA ID:: CAC003138907	***450 E WILBUR RD***	***NNE 1/8 - 1/4 (0.187 mi.)***	***N166***	***814***
WILBUR OAKS APTS EPA ID:: CAC003051749	450 E WILBUR RD 7-10	NNE 1/8 - 1/4 (0.187 mi.)	N167	818
OAKS PROPERTY MANAGE EPA ID:: CAC003062568	***450 E WILBUR RD #426***	***NNE 1/8 - 1/4 (0.187 mi.)***	***N168***	***821***
WILBUR OAKS APARTMEN EPA ID:: CAC003243018	450 EAST WILBUR RD.,	NNE 1/8 - 1/4 (0.187 mi.)	N169	825
WILBUR OAKS EPA ID:: CAC003050501	***450 E WILBUR RD #466***	***NNE 1/8 - 1/4 (0.187 mi.)***	***N170***	***827***
WILBUR OAKS EPA ID:: CAC003071476	450 E WILBUR RD #442	NNE 1/8 - 1/4 (0.187 mi.)	N171	831
WILBUR OAKS APTS EPA ID:: CAC003054576	***450 E WILBUR RD # 38***	***NNE 1/8 - 1/4 (0.187 mi.)***	***N172***	***833***
OAKS PROPERTY MANAGE EPA ID:: CAC003075348	450 E WILBUR RD # 41	NNE 1/8 - 1/4 (0.187 mi.)	N173	837
WILBUROAKS APTS EPA ID:: CAC003007226	***450 E WILBUR AVE***	***NNE 1/8 - 1/4 (0.187 mi.)***	***N174***	***839***
WILBUR OAKS APTS EPA ID:: CAC003051119	***450 E WILBUR RD #400***	***NNE 1/8 - 1/4 (0.187 mi.)***	***N175***	***844***
WILBUR OAKS EPA ID:: CAC003035507	450 E WILBUR RD	NNE 1/8 - 1/4 (0.187 mi.)	N176	848
WILBUR OAKS APTS	***450 E WILBUR RD # 41***	***NNE 1/8 - 1/4 (0.187 mi.)***	***N177***	***850***

EPA ID:: CAC003054582				
OAKS PROPERTY MANAGE EPA ID:: CAC003061922	***450 E WILBUR RD #376***	***NNE 1/8 - 1/4 (0.187 mi.)***	***N178***	***854***
WILBUR OAKS APTS EPA ID:: CAC003051123	***450 E WILBUR RD # 37***	***NNE 1/8 - 1/4 (0.187 mi.)***	***N179***	***858***
WILBUR OAKS EPA ID:: CAC003057013	450 E WILBUR RD	NNE 1/8 - 1/4 (0.187 mi.)	N180	862
WILBUR OAKS APTS. EPA ID:: CAC003023472	***450 E. WILBUR RD.***	***NNE 1/8 - 1/4 (0.187 mi.)***	***N181***	***864***
WILBUR OAKS APTS EPA ID:: CAC003051122	***450 E WILBUR RD #376***	***NNE 1/8 - 1/4 (0.187 mi.)***	***N182***	***868***
OAKS PROPERTY MANAGE EPA ID:: CAC003062567	***450 E WILBUR RD #418***	***NNE 1/8 - 1/4 (0.187 mi.)***	***N183***	***872***
OAKS PROPERTY MNGT EPA ID:: CAC002989727	***450 E WILBUR RD***	***NNE 1/8 - 1/4 (0.187 mi.)***	***N184***	***876***
OAKS PROPERTY MANAGE EPA ID:: CAC003076536	***450 E WILBUR RD***	***NNE 1/8 - 1/4 (0.187 mi.)***	***N185***	***880***
OAKS PROPERTY MANAGE EPA ID:: CAC003068781	***450 E WILBUR RD #474***	***NNE 1/8 - 1/4 (0.187 mi.)***	***N186***	***884***
OAKS PROPERTY MANAGE EPA ID:: CAC003078631	***450 E WILBUR RD # 46***	***NNE 1/8 - 1/4 (0.187 mi.)***	***N187***	***888***
WILBUR OAKS EPA ID:: CAC003071483	450 E WILBUR RD #466	NNE 1/8 - 1/4 (0.187 mi.)	N188	892
WILBUR OAKS APARTMEN EPA ID:: CAC003251795	450 EAST WILBUR RD.,	NNE 1/8 - 1/4 (0.187 mi.)	N189	894
OAKS PROPERTY MANAGE EPA ID:: CAC003061761	450 E WILBUR RD #376	NNE 1/8 - 1/4 (0.187 mi.)	N190	897
WILBUR OAKS EPA ID:: CAC003051121	***450 E WILBUR RD***	***NNE 1/8 - 1/4 (0.187 mi.)***	***N191***	***899***
WILBUR OAKS EPA ID:: CAC003050508	***450 E WILBUR RD #474***	***NNE 1/8 - 1/4 (0.187 mi.)***	***N192***	***905***
WILBUR OAKS EPA ID:: CAC003057024	***450 E WILBUR RD # 38***	***NNE 1/8 - 1/4 (0.187 mi.)***	***N193***	***909***
WILBUR OAKS EPA ID:: CAC003071464	450 E WILBUR RD #384	NNE 1/8 - 1/4 (0.187 mi.)	N194	913
OAKS PROPERTY MANAGE EPA ID:: CAC003069171	***450 E WILBUR RD # 43***	***NNE 1/8 - 1/4 (0.187 mi.)***	***N195***	***915***
WILBUR OAKS EPA ID:: CAC003050505	***450 E WILBUR RD #426***	***NNE 1/8 - 1/4 (0.187 mi.)***	***N196***	***919***
WILBUR OAKS EPA ID:: CAC003071473	450 E WILBUR RD #432	NNE 1/8 - 1/4 (0.187 mi.)	N197	923
OAKS PROPERTY MANAGE EPA ID:: CAC003062566	***450 E WILBUR RD # 44***	***NNE 1/8 - 1/4 (0.187 mi.)***	***N198***	***925***
WILBUR OAKS APARTMEN EPA ID:: CAC003209414	458 E. WILBUR RD #45	NNE 1/8 - 1/4 (0.189 mi.)	N200	930
WILBUR OAKS APARTMEN	458 EAST WILBUR RD.	NNE 1/8 - 1/4 (0.189 mi.)	N201	932

EPA ID:: CAC003241098				
WILBUR OAKS APARTMEN EPA ID:: CAC003208471	458 E. WILBUR RD #15	NNE 1/8 - 1/4 (0.189 mi.)	N202	934
WILBUR OAKS APARTMEN EPA ID:: CAC003121899	***458 EAST WILBUR RD U***	***NNE 1/8 - 1/4 (0.189 mi.)***	***N203***	***936***
WILBUR OAKS APARTMEN EPA ID:: CAC003127884	***458 EAST WILBUR RD U***	***NNE 1/8 - 1/4 (0.189 mi.)***	***N204***	***940***
WILBUR OAKS APARTMEN EPA ID:: CAC003163383	***466 EAST WILBUR RD #***	***NNE 1/8 - 1/4 (0.190 mi.)***	***N206***	***946***
CITI 11187 EPA ID:: CAC003262744	33 NORTH MOORPARK RO	WSW 1/8 - 1/4 (0.190 mi.)	Q207	950
THE CONTAINER STORE EPA ID:: CAL000477068	33 N MOORPARK RD SPA	WSW 1/8 - 1/4 (0.190 mi.)	Q208	952
SALONCENTRIC 6011 EPA ID:: CAL000394363	***434 N MOORPARK RD***	***NW 1/8 - 1/4 (0.192 mi.)***	***T215***	***968***
OAKS SHELL EPA ID:: CAL000429932	***56 E THOUSAND OAKS B***	***SW 1/8 - 1/4 (0.203 mi.)***	***P228***	***1049***
WENDY AUTO CENTER IN EPA ID:: CAL000315678	***420 E THOUSAND OAKS***	***SSE 1/8 - 1/4 (0.216 mi.)***	***V251***	***1149***
AARON BROTHERS #0087 EPA ID:: CAL000407170	173 N MOORPARK RD ST	W 1/8 - 1/4 (0.220 mi.)	255	1157
GOODMAN CLINIC OF CH EPA ID:: CAL000098996	425 LOMBARD STREET	SSE 1/8 - 1/4 (0.243 mi.)	V262	1181
BURLINGTON STORE # 7 EPA ID:: CAL000403261	***285 N MOORPARK RD***	***WNW 1/8 - 1/4 (0.250 mi.)***	***266***	***1195***

Cortese: The sites for the list are designated by the State Water Resource Control Board (LUST), the Integrated Waste Board (SWF/LS), and the Department of Toxic Substances Control (Cal-Sites).

A review of the Cortese list, as provided by EDR, and dated 03/19/2024 has revealed that there are 21 Cortese sites within approximately 0.5 miles of the target property.

Equal/Higher Elevation	Address	Direction / Distance	Map ID	Page
CHEVRON #30-6598 Cleanup Status: COMPLETED - CASE CLOSED	***550 MOORPARK RD***	***NNW 1/4 - 1/2 (0.269 mi.)***	***X268***	***1207***
JANSS CAR WASH Cleanup Status: COMPLETED - CASE CLOSED	***467 MOORPARK RD***	***NW 1/4 - 1/2 (0.288 mi.)***	***Y269***	***1226***
EXXON #7-3416 Cleanup Status: COMPLETED - CASE CLOSED	***595 MOORPARK RD***	***NW 1/4 - 1/2 (0.300 mi.)***	***Z272***	***1243***
ARCO #1695 Cleanup Status: OPEN - REMEDIATION	***600 MOORPARK RD***	***NNW 1/4 - 1/2 (0.300 mi.)***	***AA274***	***1261***
ABANDONED GAS STATIO Cleanup Status: COMPLETED - CASE CLOSED	***602 THOUSAND OAKS BL***	***SE 1/4 - 1/2 (0.317 mi.)***	***AB276***	***1278***
CAL-U-RENT Cleanup Status: COMPLETED - CASE CLOSED	***661 THOUSAND OAKS BL***	***ESE 1/4 - 1/2 (0.334 mi.)***	***AC280***	***1286***
ALDON INVESTMENTS	***72 MOODY COURT***	***SE 1/4 - 1/2 (0.384 mi.)***	***AD283***	***1298***

Cleanup Status: COMPLETED - CASE CLOSED

INDEPENDENT VOLKSWAG	***851 THOUSAND OAKS BL***	***ESE 1/4 - 1/2 (0.472 mi.)***	***AF291***	***1326***

Cleanup Status: COMPLETED - CASE CLOSED

Lower Elevation	Address	Direction / Distance	Map ID	Page
SHELL OIL SS - MOORP	***172 MOORPARK RD***	***WSW 0 - 1/8 (0.094 mi.)***	***C16***	***77***
Cleanup Status: COMPLETED - CASE CLOSED				
SHELL SS - MOORPARK	***172 MOORPARK RD***	***WSW 0 - 1/8 (0.094 mi.)***	***C29***	***122***
Cleanup Status: COMPLETED - CASE CLOSED				
299 THOUSAND OAKS BL	***299 THOUSAND OAKS BL***	***S 0 - 1/8 (0.102 mi.)***	***F57***	***212***
Cleanup Status: COMPLETED - CASE CLOSED				
CHEVRON #9-7157	***398 MOORPARK RD***	***NW 1/8 - 1/4 (0.128 mi.)***	***I90***	***359***
Cleanup Status: COMPLETED - CASE CLOSED				
CHEVRON #9-7236	***101 THOUSAND OAKS BL***	***SW 1/8 - 1/4 (0.153 mi.)***	***J103***	***576***
Cleanup Status: COMPLETED - CASE CLOSED				
FOUR-N-HAUS	***389 THOUSAND OAKS BL***	***SSE 1/8 - 1/4 (0.158 mi.)***	***M110***	***598***
Cleanup Status: COMPLETED - CASE CLOSED				
UNOCAL #5229 (FORMER	***293 MOORPARK RD***	***WNW 1/8 - 1/4 (0.164 mi.)***	***K124***	***649***
Cleanup Status: COMPLETED - CASE CLOSED				
GTE	***50 PARKER***	***S 1/8 - 1/4 (0.191 mi.)***	***R210***	***955***
Cleanup Status: COMPLETED - CASE CLOSED				
MOBIL OIL SS #11-GYO	***1 THOUSAND OAKS BL***	***SW 1/8 - 1/4 (0.199 mi.)***	***P226***	***1047***
Cleanup Status: COMPLETED - CASE CLOSED				
TEXACO SS - THOUSAND	***56 THOUSAND OAKS BLV***	***SW 1/8 - 1/4 (0.205 mi.)***	***P237***	***1091***
Cleanup Status: COMPLETED - CASE CLOSED				
UNOCAL	***420 THOUSAND OAKS BL***	***SSE 1/8 - 1/4 (0.216 mi.)***	***V245***	***1112***
Cleanup Status: COMPLETED - CASE CLOSED				
UNOCAL #6081	***420 THOUSAND OAKS BL***	***SSE 1/8 - 1/4 (0.216 mi.)***	***V249***	***1142***
Cleanup Status: COMPLETED - CASE CLOSED				
LINCOLN OAKS CORPORA	***225 HILLCREST DR #30***	***W 1/4 - 1/2 (0.495 mi.)***	***AG293***	***1331***
Cleanup Status: COMPLETED - CASE CLOSED				

HIST CORTESE: The sites for the list are designated by the State Water Resource Control Board [LUST], the Integrated Waste Board [SWF/LS], and the Department of Toxic Substances Control [CALSITES]. This listing is no longer updated by the state agency.

A review of the HIST CORTESE list, as provided by EDR, and dated 04/01/2001 has revealed that there are 18 HIST CORTESE sites within approximately 0.5 miles of the target property.

Equal/Higher Elevation	Address	Direction / Distance	Map ID	Page
CHEVRON #30-6598	***550 MOORPARK RD***	***NNW 1/4 - 1/2 (0.269 mi.)***	***X268***	***1207***
Reg Id: C-89093				
EXXON #7-3416	***595 MOORPARK RD***	***NW 1/4 - 1/2 (0.300 mi.)***	***Z272***	***1243***
Reg Id: C-92022				
ARCO #1695	***600 MOORPARK RD***	***NNW 1/4 - 1/2 (0.300 mi.)***	***AA274***	***1261***
Reg Id: C-88042				
ABANDONED GAS STATIO	***602 THOUSAND OAKS BL***	***SE 1/4 - 1/2 (0.317 mi.)***	***AB276***	***1278***

Reg Id: C-88064				
CAL-U-RENT	***661 THOUSAND OAKS BL***	***ESE 1/4 - 1/2 (0.334 mi.)***	***AC280***	***1286***
Reg Id: C-87036				
ASSISTED HOME HEALTH	***72 MOODY CT***	***SE 1/4 - 1/2 (0.384 mi.)***	***AD285***	***1302***
Reg Id: C-88161				
UNOCAL #5229 (FORMER	***293 MOORPARK RD***	***SSW 1/4 - 1/2 (0.420 mi.)***	***AE287***	***1305***
Reg Id: C-96036				
INDEPENDENT REP OF V	***851 THOUSAND OAKS***	***ESE 1/4 - 1/2 (0.472 mi.)***	***AF290***	***1312***
Reg Id: C-89002				

Lower Elevation	Address	Direction / Distance	Map ID	Page
SHELL OIL	***172 MOORPARK***	***WSW 0 - 1/8 (0.094 mi.)***	***C20***	***96***
Reg Id: C-88100				
Reg Id: 99053				
299 THOUSAND OAKS BL	***299 THOUSAND OAKS BL***	***S 0 - 1/8 (0.102 mi.)***	***F57***	***212***
Reg Id: C-94022				
CHEVRON #9-7157	***398 MOORPARK RD***	***NW 1/8 - 1/4 (0.128 mi.)***	***I90***	***359***
Reg Id: 913600098				
FOUR-N-HAUS	***389 THOUSAND OAKS BL***	***SSE 1/8 - 1/4 (0.158 mi.)***	***M116***	***621***
Reg Id: C-87085				
GTE	50 PARKER	S 1/8 - 1/4 (0.191 mi.)	R209	955
Reg Id: C-86089				
MOBIL OIL SS #11-GYO	***1 THOUSAND OAKS BL***	***SW 1/8 - 1/4 (0.199 mi.)***	***P226***	***1047***
Reg Id: 59				
Reg Id: C-97023				
Reg Id: C-93042				
TEXACO SS - THOUSAND	***56 THOUSAND OAKS BLV***	***SW 1/8 - 1/4 (0.205 mi.)***	***P237***	***1091***
Reg Id: C-90116				
UNOCAL #6081	***420 THOUSAND OAKS BL***	***SSE 1/8 - 1/4 (0.216 mi.)***	***V249***	***1142***
Reg Id: C-89177				
Reg Id: C-96019				
CHEVRON #9-7236	***101 THOUSAND OAKS BL***	***SW 1/8 - 1/4 (0.249 mi.)***	***265***	***1186***
Reg Id: C-87108				
LINCOLN OAKS CORPORA	***225 HILLCREST DR #30***	***W 1/4 - 1/2 (0.495 mi.)***	***AG293***	***1331***
Reg Id: C-99027				

HWTS: DTSC maintains the Hazardous Waste Tracking System that stores ID number information since the early 1980s and manifest data since 1993. The system collects both manifest copies from the generator and destination facility.

A review of the HWTS list, as provided by EDR, and dated 01/26/2024 has revealed that there is 1 HWTS site within approximately 0.001 miles of the target property.

Lower Elevation	Address	Direction / Distance	Map ID	Page
STEVEN I CHIN DDS	275 E HILLCREST DR S	0 - 1/8 (0.000 mi.)	A2	10

EXECUTIVE SUMMARY

MED WASTE VENTURA: To protect public health and safety and the environment from potential exposure to disease causing agents, the Environmental Health Division Medical Waste Program regulates the generation, handling, storage, treatment and disposal of medical waste throughout the County.

A review of the MED WASTE VENTURA list, as provided by EDR, and dated 12/26/2023 has revealed that there is 1 MED WASTE VENTURA site within approximately 0.001 miles of the target property.

Lower Elevation	Address	Direction / Distance	Map ID	Page
CHIN, STEVEN I., D.D File Id: FA0007799	275 E HILLCREST DR S	0 - 1/8 (0.000 mi.)	A3	11

UST FINDER RELEASE: US EPA's UST Finder data is a national composite of leaking underground storage tanks. This data contains information about, and locations of, leaking underground storage tanks. Data was collected from state sources and standardized into a national profile by EPA's Office of Underground Storage Tanks, Office of Research and Development, and the Association of State and Territorial Solid Waste Management Officials.

A review of the UST FINDER RELEASE list, as provided by EDR, and dated 06/08/2023 has revealed that there are 23 UST FINDER RELEASE sites within approximately 0.5 miles of the target property.

Equal/Higher Elevation	Address	Direction / Distance	Map ID	Page
FIRESTONE TIRE STATI	598 HILLCREST DR	ESE 1/8 - 1/4 (0.246 mi.)	264	1186
CHEVRON #30-6598	550 MOORPARK RD	NNW 1/4 - 1/2 (0.269 mi.)	X267	1207
JANSS CAR WASH	467 MOORPARK RD	NW 1/4 - 1/2 (0.288 mi.)	Y270	1242
EXXON #7-3416	595 MOORPARK RD	NW 1/4 - 1/2 (0.300 mi.)	Z271	1243
ARCO #1695	600 MOORPARK RD	NNW 1/4 - 1/2 (0.300 mi.)	AA275	1277
ABANDONED GAS STATIO	602 THOUSAND OAKS BL	SE 1/4 - 1/2 (0.317 mi.)	AB277	1282
CAL-U-RENT - TO	661 THOUSAND OAKS BL	ESE 1/4 - 1/2 (0.334 mi.)	AC279	1285
ALDON INVESTMENTS	72 MOODY COURT	SE 1/4 - 1/2 (0.384 mi.)	AD284	1301
UNOCAL #5229 (FORMER	293 MOORPARK RD	SSW 1/4 - 1/2 (0.420 mi.)	AE288	1310
INDEPENDENT VOLKSWAG	851 THOUSAND OAKS BL	ESE 1/4 - 1/2 (0.472 mi.)	AF289	1311

Lower Elevation	Address	Direction / Distance	Map ID	Page
SHELL SS - MOORPARK	172 MOORPARK RD	WSW 0 - 1/8 (0.094 mi.)	C17	78
SHELL OIL SS - MOORP	172 MOORPARK RD	WSW 0 - 1/8 (0.094 mi.)	C28	121
RUBBER DUCK TIRE & A	299 THOUSAND OAKS BL	S 0 - 1/8 (0.102 mi.)	F56	212
CHEVRON #9-7157	398 MOORPARK RD	NW 1/8 - 1/4 (0.128 mi.)	I87	357
CHEVRON #9-7236	101 THOUSAND OAKS BL	SW 1/8 - 1/4 (0.143 mi.)	J93	515
FOUR-N-HAUS	389 THOUSAND OAKS BL	SSE 1/8 - 1/4 (0.158 mi.)	M109	597
TEXACO SS - THOUSAND	56 THOUSAND OAKS BLV	SW 1/8 - 1/4 (0.188 mi.)	P199	929
MOBIL OIL SS #11-GYO	1 THOUSAND OAKS BL	SW 1/8 - 1/4 (0.189 mi.)	P205	944
GTE	50 PARKER	S 1/8 - 1/4 (0.191 mi.)	R211	959
UNOCAL #6081	420 THOUSAND OAKS BL	SSE 1/8 - 1/4 (0.216 mi.)	V250	1148
UNOCAL	420 THOUSAND OAKS BL	SSE 1/8 - 1/4 (0.216 mi.)	V252	1155
SEARS	145 HILLCREST DR	WSW 1/4 - 1/2 (0.339 mi.)	281	1296
LINCOLN OAKS CORPORA	225 HILLCREST DR #30	W 1/4 - 1/2 (0.498 mi.)	AG294	1335

EXECUTIVE SUMMARY

UST FINDER: EPA developed UST Finder, a web map application containing a comprehensive, state-sourced national map of underground storage tank (UST) and leaking UST (LUST) data. It provides the attributes and locations of active and closed USTs, UST facilities, and LUST sites from states and from Tribal lands and US territories . UST Finder contains information about proximity of UST facilities and LUST sites to: surface and groundwater public drinking water protection areas; estimated number of private domestic wells and number of people living nearby; and flooding and wildfires.

A review of the UST FINDER list, as provided by EDR, and dated 06/08/2023 has revealed that there are 4 UST FINDER sites within approximately 0.25 miles of the target property.

Lower Elevation	Address	Direction / Distance	Map ID	Page
MOORCREST OIL DBA MO	172 N MOORPARK RD	WSW 0 - 1/8 (0.094 mi.)	C30	123
ROLLING OAKS 76	293 S MOORPARK RD	WNW 1/8 - 1/4 (0.164 mi.)	K127	655
OAKS SHELL	56 E THOUSAND OAKS B	SW 1/8 - 1/4 (0.203 mi.)	P233	1072
CONEJO VALLEY 76	420 E THOUSAND OAKS	SSE 1/8 - 1/4 (0.216 mi.)	V246	1119

E MANIFEST: EPA established a national system for tracking hazardous waste shipments electronically. This system, known as ?e-Manifest,? will modernize the nation?s cradle-to-grave hazardous waste tracking process while saving valuable time, resources, and dollars for industry and states.

A review of the E MANIFEST list, as provided by EDR, and dated 07/24/2023 has revealed that there are 101 E MANIFEST sites within approximately 0.25 miles of the target property.

Equal/Higher Elevation	Address	Direction / Distance	Map ID	Page
KAISER PERMANENTE	***365 EAST HILLCREST D***	***SE 0 - 1/8 (0.037 mi.)***	***B6***	***20***
DP LAURIE LANE TO IN	***550 LAURIE LANE #22-***	***N 0 - 1/8 (0.095 mi.)***	***G31***	***125***
DP EAURLE LANE TO IN	***550 LAURLE LANE UNIT***	***N 0 - 1/8 (0.095 mi.)***	***G32***	***129***
DP LAURIE LANE TO IN	***550 LAURIE LANE UNIT***	***N 0 - 1/8 (0.095 mi.)***	***G33***	***133***
DP LAURIE LANE TO IN	***550 LAURIE LANE #02-***	***N 0 - 1/8 (0.095 mi.)***	***G34***	***137***
DP LAURIE LANE TO IN	***550 LAURIE LANE UNIT***	***N 0 - 1/8 (0.095 mi.)***	***G35***	***141***
DP LAURIE LANE TO IN	***550 LAURIE LANE***	***N 0 - 1/8 (0.095 mi.)***	***G36***	***145***
DP LAURIE LANE TO IN	***550 LAURIE LANE #27D***	***N 0 - 1/8 (0.095 mi.)***	***G38***	***152***
DP LAURIE LANE TO IN	***550 LAURIE LANE UNIT***	***N 0 - 1/8 (0.095 mi.)***	***G39***	***156***
DP LAURIE LANE TO IN	***550 LAURIE LANE UNIT***	***N 0 - 1/8 (0.095 mi.)***	***G40***	***160***
DP LAURIE LANE TO IN	***550 LAURIE LANE UNIT***	***N 0 - 1/8 (0.095 mi.)***	***G42***	***167***
DP LAURIE LANE TO IN	***550 LAURIE LANE #7D***	***N 0 - 1/8 (0.095 mi.)***	***G44***	***173***
DP LAURIE LANE TO IN	***550 LAURIE LANE #17C***	***N 0 - 1/8 (0.095 mi.)***	***G45***	***177***
DP LAURIE LANE TO IN	***550 LAURIE LANE UNIT***	***N 0 - 1/8 (0.095 mi.)***	***G46***	***181***
DP LAURIE TO INVESTO	***550 LAURIE LANE***	***N 0 - 1/8 (0.095 mi.)***	***G47***	***187***
BILTMORE ASSOCIATES	***555 LAURIE LANE #A3***	***N 0 - 1/8 (0.110 mi.)***	***G65***	***294***
WILHELM, KIMBERLY	***555 LAURIE LANE***	***N 0 - 1/8 (0.110 mi.)***	***G67***	***300***
KIMBERLY WILHELM	***555 LAURIE LANE, BUI***	***N 0 - 1/8 (0.110 mi.)***	***G71***	***311***
BILTMORE ASSOCIATES	***555 LAURIE LANE***	***N 0 - 1/8 (0.110 mi.)***	***G73***	***317***
KIMBERLY WILHELM	***555 LAURIE LN, BLDG***	***N 0 - 1/8 (0.110 mi.)***	***G74***	***328***
BILTMORE ASSOCIATES	***555 LAURIE LANE # H2***	***N 0 - 1/8 (0.110 mi.)***	***G75***	***332***
BILTMORE ASSOCIATES	***555 LAURIE LANE #N03***	***N 0 - 1/8 (0.110 mi.)***	***G76***	***336***
WILBUR OAKS APARTMEN	***384 EAST WILBUR RD #***	***NNE 1/8 - 1/4 (0.179 mi.)***	***N134***	***690***
WILBUR OAKS APARTMEN	***388 E. WILBUR RD #38***	***NNE 1/8 - 1/4 (0.180 mi.)***	***N135***	***694***
WILBUR OAKS APARTMEN	***388 E. WILBUR RD #40***	***NNE 1/8 - 1/4 (0.180 mi.)***	***N136***	***698***
WILBUR OAKS APARTMEN	***388 E. WILBUR RD #38***	***NNE 1/8 - 1/4 (0.180 mi.)***	***N137***	***702***
WILBUR OAKS APARTMEN	***388 E. WILBUR RD #44***	***NNE 1/8 - 1/4 (0.180 mi.)***	***N138***	***706***
WILBUR OAKS APARTMEN	***388 EAST WILBUR RD U***	***NNE 1/8 - 1/4 (0.180 mi.)***	***N139***	***710***
WILBUR OAKS APARTMEN	***388 EAST WILBUR RD #***	***NNE 1/8 - 1/4 (0.180 mi.)***	***N140***	***714***
WILBUR OAKS APARTMEN	***388 E. WILBUR RD #40***	***NNE 1/8 - 1/4 (0.180 mi.)***	***N141***	***718***
WILBUR OAKS APARTMEN	***392 EAST WILBUR RD #***	***NNE 1/8 - 1/4 (0.180 mi.)***	***N142***	***721***
WILBUR OAKS APARTMEN	***392 EAST WILBUR RD 3***	***NNE 1/8 - 1/4 (0.180 mi.)***	***N143***	***725***

EXECUTIVE SUMMARY

Equal/Higher Elevation	Address	Direction / Distance	Map ID	Page
WILBUR OAKS APARTMEN	392 EAST WILBUR RD #	NNE 1/8 - 1/4 (0.180 mi.)	N144	729
WILBUR OAKS APARTMEN	400 EAST WILBUR RD #	NNE 1/8 - 1/4 (0.180 mi.)	N146	735
WILBUR OAKS APARTMEN	400 EAST WILBUR RD #	NNE 1/8 - 1/4 (0.180 mi.)	N148	741
WILBUR OAKS APARTMEN	418 EAST WILBUR RD #	NNE 1/8 - 1/4 (0.183 mi.)	N152	752
WILBUR OAKS APARTMEN	418 EAST WILBUR RD #	NNE 1/8 - 1/4 (0.183 mi.)	N153	756
WILBUR OAKS	474 EAST WILBUR RD 4	NNE 1/8 - 1/4 (0.192 mi.)	S213	961
WILBUR OAKS APARTMEN	474 EAST WILBUR RD #	NNE 1/8 - 1/4 (0.192 mi.)	S214	964
WILBUR OAKS APARTMEN	482 E WILBUR RD 482-	NNE 1/8 - 1/4 (0.193 mi.)	S217	1023
WILBUR OAKS APARTMEN	482 EAST WILBUR RD 4	NNE 1/8 - 1/4 (0.193 mi.)	S218	1026
WILBUR OAKS APARTMEN	482 E WILBUR RD 482-	NNE 1/8 - 1/4 (0.193 mi.)	S219	1030
ANGEL CORDERO	546 BENSON WAY	ENE 1/8 - 1/4 (0.198 mi.)	O224	1041
WILBUR OAKS APARTMEN	498 EAST WILBUR RD #	NE 1/8 - 1/4 (0.209 mi.)	S240	1097
WILBUR OAKS APARTMEN	498 E. WILBUR RD, #4	NE 1/8 - 1/4 (0.209 mi.)	S241	1101
BEIERLE & BEIERLE DE	228 LOMBARD ST STE B	SSW 1/8 - 1/4 (0.226 mi.)	W256	1159
THOUSAND OAKS DENTAL	228 LOMBARD ST STE B	SSW 1/8 - 1/4 (0.226 mi.)	W257	1164
LUXOTTICA GROUP	518 N MOORPARK RD	NW 1/8 - 1/4 (0.242 mi.)	X259	1169
LENSCRAFTERS #102	518 N MOORPARK RD	NW 1/8 - 1/4 (0.242 mi.)	X261	1177

Lower Elevation	Address	Direction / Distance	Map ID	Page
KONE ELEVATOR FLOREN	190 BRAZIL ST	W 0 - 1/8 (0.024 mi.)	4	11
AGORA REALTY & MANAG	25 E. HILLCREST DR.	WSW 0 - 1/8 (0.048 mi.)	C9	38
OFFICE DEPOT	25 EAST HILLCREST DR	WSW 0 - 1/8 (0.048 mi.)	C10	42
BEST BUY STORE #112	390 N MOORPARK RD	W 0 - 1/8 (0.066 mi.)	D12	57
MOORCREST OIL, INC.	172 N MOORPARK RD	WSW 0 - 1/8 (0.094 mi.)	C18	79
MOORCREST OIL DBA MO	N MOORPARK RD	WSW 0 - 1/8 (0.094 mi.)	C24	113
AUTO COLLISION CENTE	299 E THOUSAND OAKS	S 0 - 1/8 (0.102 mi.)	F51	195
AUTO COLLISION CENTE	299 E. THOUSAND OAKS	S 0 - 1/8 (0.102 mi.)	F52	203
ROSS STORES 16	396 N MOORPARK RD.	WNW 0 - 1/8 (0.108 mi.)	I60	218
CVS PHARMACY #3934	60 N MOORPARK RD	SW 1/8 - 1/4 (0.133 mi.)	J92	488
ULTA BEAUTY #1302	205 N MOORPARK RD ST	W 1/8 - 1/4 (0.146 mi.)	K94	516
PETCO #2165	205 N MOOOREPARK RD	W 1/8 - 1/4 (0.146 mi.)	K99	548
KAISER PERMANENTE TH	145 HODENCAMP RD	SE 1/8 - 1/4 (0.154 mi.)	L108	588
SHAVER AUTOMOTIVE GR	389 E THOUSAND OAKS	SSE 1/8 - 1/4 (0.158 mi.)	M111	600
GGS INVESTMENT LLC	389 E THOUSAND OAKS	SSE 1/8 - 1/4 (0.158 mi.)	M114	614
BIMMER CONNECTION LL	389 E THOUSAND OAKS	SSE 1/8 - 1/4 (0.158 mi.)	M119	634
THOUSAND OAKS MARKET	275 N MOORPARK RD	WNW 1/8 - 1/4 (0.159 mi.)	K123	646
KAISER PERMANENTE EA	322 E THOUSAND OAKS	S 1/8 - 1/4 (0.173 mi.)	M132	677
DUNN-EDWARDS CORP	360 E THOUSAND OAKS	SSE 1/8 - 1/4 (0.184 mi.)	M156	764
WILBUR OAKS APARTMEN	432 EAST WILBUR RD U	NNE 1/8 - 1/4 (0.184 mi.)	N158	789
WILBUR OAKS APARTMEN	442 EAST WILBUR RD #	NNE 1/8 - 1/4 (0.186 mi.)	N162	800
WILBUR OAKS APTS	450 E WILBUR RD #458	NNE 1/8 - 1/4 (0.187 mi.)	N164	806
OAKS PROPERTY MANAGE	450 E WILBUR RD #442	NNE 1/8 - 1/4 (0.187 mi.)	N165	810
WILBUR OAKS APARTMEN	450 E WILBUR RD	NNE 1/8 - 1/4 (0.187 mi.)	N166	814
OAKS PROPERTY MANAGE	450 E WILBUR RD #426	NNE 1/8 - 1/4 (0.187 mi.)	N168	821
WILBUR OAKS	450 E WILBUR RD #466	NNE 1/8 - 1/4 (0.187 mi.)	N170	827
WILBUR OAKS APTS	450 E WILBUR RD # 38	NNE 1/8 - 1/4 (0.187 mi.)	N172	833
WILBUROAKS APTS	450 E WILBUR AVE	NNE 1/8 - 1/4 (0.187 mi.)	N174	839
WILBUR OAKS APTS	450 E WILBUR RD #400	NNE 1/8 - 1/4 (0.187 mi.)	N175	844
WILBUR OAKS APTS	450 E WILBUR RD # 41	NNE 1/8 - 1/4 (0.187 mi.)	N177	850
OAKS PROPERTY MANAGE	450 E WILBUR RD #376	NNE 1/8 - 1/4 (0.187 mi.)	N178	854
WILBUR OAKS APTS	450 E WILBUR RD # 37	NNE 1/8 - 1/4 (0.187 mi.)	N179	858
WILBUR OAKS APTS.	450 E. WILBUR RD.	NNE 1/8 - 1/4 (0.187 mi.)	N181	864
WILBUR OAKS APTS	450 E WILBUR RD #376	NNE 1/8 - 1/4 (0.187 mi.)	N182	868
OAKS PROPERTY MANAGE	450 E WILBUR RD #418	NNE 1/8 - 1/4 (0.187 mi.)	N183	872
OAKS PROPERTY MNGT	450 E WILBUR RD	NNE 1/8 - 1/4 (0.187 mi.)	N184	876

Lower Elevation	Address	Direction / Distance	Map ID	Page
OAKS PROPERTY MANAGE	*450 E WILBUR RD*	*NNE 1/8 - 1/4 (0.187 mi.)*	*N185*	*880*
OAKS PROPERTY MANAGE	*450 E WILBUR RD #474*	*NNE 1/8 - 1/4 (0.187 mi.)*	*N186*	*884*
OAKS PROPERTY MANAGE	*450 E WILBUR RD # 46*	*NNE 1/8 - 1/4 (0.187 mi.)*	*N187*	*888*
WILBUR OAKS	*450 E WILBUR RD*	*NNE 1/8 - 1/4 (0.187 mi.)*	*N191*	*899*
WILBUR OAKS	*450 E WILBUR RD #474*	*NNE 1/8 - 1/4 (0.187 mi.)*	*N192*	*905*
WILBUR OAKS	*450 E WILBUR RD # 38*	*NNE 1/8 - 1/4 (0.187 mi.)*	*N193*	*909*
OAKS PROPERTY MANAGE	*450 E WILBUR RD # 43*	*NNE 1/8 - 1/4 (0.187 mi.)*	*N195*	*915*
WILBUR OAKS	*450 E WILBUR RD #426*	*NNE 1/8 - 1/4 (0.187 mi.)*	*N196*	*919*
OAKS PROPERTY MANAGE	*450 E WILBUR RD # 44*	*NNE 1/8 - 1/4 (0.187 mi.)*	*N198*	*925*
WILBUR OAKS APARTMEN	*458 EAST WILBUR RD U*	*NNE 1/8 - 1/4 (0.189 mi.)*	*N203*	*936*
WILBUR OAKS APARTMEN	*458 EAST WILBUR RD U*	*NNE 1/8 - 1/4 (0.189 mi.)*	*N204*	*940*
WILBUR OAKS APARTMEN	*466 EAST WILBUR RD #*	*NNE 1/8 - 1/4 (0.190 mi.)*	*N206*	*946*
SALONCENTRIC 6011	*434 N MOORPARK RD*	*NW 1/8 - 1/4 (0.192 mi.)*	*T215*	*968*
OAKS SHELL	*56 E THOUSAND OAKS B*	*SW 1/8 - 1/4 (0.203 mi.)*	*P228*	*1049*
WENDY AUTO CENTER IN	*420 E THOUSAND OAKS*	*SSE 1/8 - 1/4 (0.216 mi.)*	*V251*	*1149*
BURLINGTON STORE # 7	*285 N MOORPARK RD*	*WNW 1/8 - 1/4 (0.250 mi.)*	*266*	*1195*

EDR HIGH RISK HISTORICAL RECORDS

EDR Exclusive Records

EDR Hist Auto: EDR has searched selected national collections of business directories and has collected listings of potential gas station/filling station/service station sites that were available to EDR researchers. EDR's review was limited to those categories of sources that might, in EDR's opinion, include gas station/filling station/service station establishments. The categories reviewed included, but were not limited to gas, gas station, gasoline station, filling station, auto, automobile repair, auto service station, service station, etc. This database falls within a category of information EDR classifies as "High Risk Historical Records", or HRHR. EDR's HRHR effort presents unique and sometimes proprietary data about past sites and operations that typically create environmental concerns, but may not show up in current government records searches.

A review of the EDR Hist Auto list, as provided by EDR, has revealed that there are 3 EDR Hist Auto sites within approximately 0.125 miles of the target property.

Lower Elevation	Address	Direction / Distance	Map ID	Page
ALLIANCE GAS STATION	172 N MOORPARK RD	WSW 0 - 1/8 (0.094 mi.)	C23	112
JACKS MOBIL SERVICE	298 MOORPARK RD	W 0 - 1/8 (0.107 mi.)	H59	218
MONGEON DONALD W	215 THOUSAND OAKS	SSW 0 - 1/8 (0.119 mi.)	E82	348

EDR Hist Cleaner: EDR has searched selected national collections of business directories and has collected listings of potential dry cleaner sites that were available to EDR researchers. EDR's review was limited to those categories of sources that might, in EDR's opinion, include dry cleaning establishments. The categories reviewed included, but were not limited to dry cleaners, cleaners, laundry, laundromat, cleaning/laundry, wash & dry etc. This database falls within a category of information EDR classifies as "High Risk Historical Records", or HRHR. EDR's HRHR effort presents unique and sometimes proprietary data about past sites and operations that typically create environmental concerns, but may not show up in current government records searches.

A review of the EDR Hist Cleaner list, as provided by EDR, has revealed that there is 1 EDR Hist

EXECUTIVE SUMMARY

Cleaner site within approximately 0.125 miles of the target property.

Lower Elevation	Address	Direction / Distance	Map ID	Page
MR CLEANER	386 MOORPARK ROAD	W 0 - 1/8 (0.113 mi.)	H79	345

EXECUTIVE SUMMARY

Due to poor or inadequate address information, the following sites were not mapped. Count: 2 records.

Site Name	Database(s)
LINCOLN OAKS CLEANERS	DRYCLEANERS, EMI
MOBIL OIL SS #11-GYO	LUST

OVERVIEW MAP - 7681085.2S



This report includes Interactive Map Layers to display and/or hide map information. The legend includes only those icons for the default map view.

SITE NAME:	195 East Hillcrest Drive	CLIENT:	Citadel EHS
ADDRESS:	195 East Hillcrest Drive Thousand Oaks CA 91360	CONTACT:	Kyle Johnston
		INQUIRY #:	7681085.2s
LAT/LONG:	34.182085 / 118.871714	DATE:	June 13, 2024 4:10 pm

Copyright © 2024 EDR, Inc. © 2015 TomTom Rel. 2015.

DETAIL MAP - 7681085.2S



Target Property

Sites at elevations higher than or equal to the target property

Sites at elevations lower than the target property

Manufactured Gas Plants

Sensitive Receptors

National Priority List Sites

Dept. Defense Sites

0 1/16 1/8 1/4 Miles

Indian Reservations BIA

Power transmission lines

Pipelines

Special Flood Hazard Area (1%)

0.2% Annual Chance Flood Hazard

National Wetland Inventory

State Wetlands

Areas of Concern

This report includes Interactive Map Layers to display and/or hide map information. The legend includes only those icons for the default map view.

SITE NAME:	195 East Hillcrest Drive	CLIENT:	Citadel EHS
ADDRESS:	195 East Hillcrest Drive Thousand Oaks CA 91360	CONTACT:	Kyle Johnston
		INQUIRY #:	7681085.2s
LAT/LONG:	34.182085 / 118.871714	DATE:	June 13, 2024 4:11 pm

Copyright © 2024 EDR, Inc. © 2015 TomTom Rel. 2015.

MAP FINDINGS SUMMARY

Database	Search Distance (Miles)	Target Property	< 1/8	1/8 - 1/4	1/4 - 1/2	1/2 - 1	> 1	Total Plotted
STANDARD ENVIRONMENTAL RECORDS								
Lists of Federal NPL (Superfund) sites								
NPL	1.000		0	0	0	0	NR	0
Proposed NPL	1.000		0	0	0	0	NR	0
NPL LIENS	1.000		0	0	0	0	NR	0
Lists of Federal Delisted NPL sites								
Delisted NPL	1.000		0	0	0	0	NR	0
Lists of Federal sites subject to CERCLA removals and CERCLA orders								
FEDERAL FACILITY	0.500		0	0	0	NR	NR	0
SEMS	0.500		0	0	0	NR	NR	0
Lists of Federal CERCLA sites with NFRAP								
SEMS-ARCHIVE	0.500		0	0	0	NR	NR	0
Lists of Federal RCRA facilities undergoing Corrective Action								
CORRACTS	1.000		0	0	0	0	NR	0
Lists of Federal RCRA TSD facilities								
RCRA-TSDF	0.500		0	0	0	NR	NR	0
Lists of Federal RCRA generators								
RCRA-LQG	0.250		0	1	NR	NR	NR	1
RCRA-SQG	0.250		1	5	NR	NR	NR	6
RCRA-VSQG	0.250		0	1	NR	NR	NR	1
Federal institutional controls / engineering controls registries								
LUCIS	0.500		0	0	0	NR	NR	0
US ENG CONTROLS	0.500		0	0	0	NR	NR	0
US INST CONTROLS	0.500		0	0	0	NR	NR	0
Federal ERNS list								
ERNS	0.001		0	NR	NR	NR	NR	0
Lists of state- and tribal (Superfund) equivalent sites								
RESPONSE	1.000		0	0	0	0	NR	0
Lists of state- and tribal hazardous waste facilities								
ENVIROSTOR	1.000		0	0	1	0	NR	1
Lists of state and tribal landfills and solid waste disposal facilities								
SWF/LF	0.500		0	0	0	NR	NR	0

MAP FINDINGS SUMMARY

Database	Search Distance (Miles)	Target Property	< 1/8	1/8 - 1/4	1/4 - 1/2	1/2 - 1	> 1	Total Plotted
Lists of state and tribal leaking storage tanks								
LUST	0.500		6	15	15	NR	NR	36
INDIAN LUST	0.500		0	0	0	NR	NR	0
CPS-SLIC	0.500		2	3	1	NR	NR	6
Lists of state and tribal registered storage tanks								
FEMA UST	0.250		0	0	NR	NR	NR	0
UST	0.250		3	9	NR	NR	NR	12
AST	0.250		0	1	NR	NR	NR	1
INDIAN UST	0.250		0	0	NR	NR	NR	0
Lists of state and tribal voluntary cleanup sites								
VCP	0.500		0	0	1	NR	NR	1
INDIAN VCP	0.500		0	0	0	NR	NR	0
Lists of state and tribal brownfield sites								
BROWNFIELDS	0.500		0	0	0	NR	NR	0
ADDITIONAL ENVIRONMENTAL RECORDS								
Local Brownfield lists								
US BROWNFIELDS	0.500		0	0	0	NR	NR	0
Local Lists of Landfill / Solid Waste Disposal Sites								
WMUDS/SWAT	0.500		0	0	0	NR	NR	0
SWRCY	0.500		0	0	0	NR	NR	0
HAULERS	0.001		0	NR	NR	NR	NR	0
INDIAN ODI	0.500		0	0	0	NR	NR	0
DEBRIS REGION 9	0.500		0	0	0	NR	NR	0
ODI	0.500		0	0	0	NR	NR	0
IHS OPEN DUMPS	0.500		0	0	0	NR	NR	0
Local Lists of Hazardous waste / Contaminated Sites								
US HIST CDL	0.001		0	NR	NR	NR	NR	0
HIST Cal-Sites	1.000		0	0	0	0	NR	0
SCH	0.250		0	0	NR	NR	NR	0
CDL	0.001		0	NR	NR	NR	NR	0
Toxic Pits	1.000		0	0	0	0	NR	0
CERS HAZ WASTE	0.250		4	12	NR	NR	NR	16
US CDL	0.001		0	NR	NR	NR	NR	0
Local Lists of Registered Storage Tanks								
SWEEPS UST	0.250		2	4	NR	NR	NR	6
HIST UST	0.250		2	8	NR	NR	NR	10
CERS TANKS	0.250		1	2	NR	NR	NR	3
CA FID UST	0.250		1	2	NR	NR	NR	3
Local Land Records								
LIENS	0.001		0	NR	NR	NR	NR	0

MAP FINDINGS SUMMARY

Database	Search Distance (Miles)	Target Property	< 1/8	1/8 - 1/4	1/4 - 1/2	1/2 - 1	> 1	Total Plotted
LIENS 2	0.001		0	NR	NR	NR	NR	0
DEED	0.500		0	0	0	NR	NR	0
Records of Emergency Release Reports								
HMIRS	0.001		0	NR	NR	NR	NR	0
CHMIRS	0.001		0	NR	NR	NR	NR	0
LDS	0.001		0	NR	NR	NR	NR	0
MCS	0.001		0	NR	NR	NR	NR	0
SPILLS 90	0.001		0	NR	NR	NR	NR	0
Other Ascertainable Records								
RCRA NonGen / NLR	0.250		55	113	NR	NR	NR	168
FUDS	1.000		0	0	0	0	NR	0
DOD	1.000		0	0	0	0	NR	0
SCRD DRYCLEANERS	0.500		0	0	0	NR	NR	0
US FIN ASSUR	0.001		0	NR	NR	NR	NR	0
EPA WATCH LIST	0.001		0	NR	NR	NR	NR	0
2020 COR ACTION	0.250		0	0	NR	NR	NR	0
TSCA	0.001		0	NR	NR	NR	NR	0
TRIS	0.001		0	NR	NR	NR	NR	0
SSTS	0.001		0	NR	NR	NR	NR	0
ROD	1.000		0	0	0	0	NR	0
RMP	0.001		0	NR	NR	NR	NR	0
RAATS	0.001		0	NR	NR	NR	NR	0
PRP	0.001		0	NR	NR	NR	NR	0
PADS	0.001		0	NR	NR	NR	NR	0
ICIS	0.001		0	NR	NR	NR	NR	0
FTTS	0.001		0	NR	NR	NR	NR	0
MLTS	0.001		0	NR	NR	NR	NR	0
COAL ASH DOE	0.001		0	NR	NR	NR	NR	0
COAL ASH EPA	0.500		0	0	0	NR	NR	0
PCB TRANSFORMER	0.001		0	NR	NR	NR	NR	0
RADINFO	0.001		0	NR	NR	NR	NR	0
HIST FTTS	0.001		0	NR	NR	NR	NR	0
DOT OPS	0.001		0	NR	NR	NR	NR	0
CONSENT	1.000		0	0	0	0	NR	0
INDIAN RESERV	1.000		0	0	0	0	NR	0
FUSRAP	1.000		0	0	0	0	NR	0
UMTRA	0.500		0	0	0	NR	NR	0
LEAD SMELTERS	0.001		0	NR	NR	NR	NR	0
US AIRS	0.001		0	NR	NR	NR	NR	0
US MINES	0.250		0	0	NR	NR	NR	0
ABANDONED MINES	0.250		0	0	NR	NR	NR	0
MINES MRDS	0.250		0	0	NR	NR	NR	0
FINDS	0.001		0	NR	NR	NR	NR	0
ECHO	0.001		0	NR	NR	NR	NR	0
DOCKET HWC	0.001		0	NR	NR	NR	NR	0
UXO	1.000		0	0	0	0	NR	0
FUELS PROGRAM	0.250		0	0	NR	NR	NR	0
PFAS NPL	0.250		0	0	NR	NR	NR	0
PFAS FEDERAL SITES	0.250		0	0	NR	NR	NR	0

MAP FINDINGS SUMMARY

Database	Search Distance (Miles)	Target Property	< 1/8	1/8 - 1/4	1/4 - 1/2	1/2 - 1	> 1	Total Plotted
PFAS TSCA	0.250		0	0	NR	NR	NR	0
PFAS TRIS	0.250		0	0	NR	NR	NR	0
PFAS RCRA MANIFEST	0.250		0	0	NR	NR	NR	0
PFAS ATSDR	0.250		0	0	NR	NR	NR	0
PFAS WQP	0.250		0	0	NR	NR	NR	0
PFAS NPDES	0.250		0	0	NR	NR	NR	0
PFAS ECHO	0.250		0	0	NR	NR	NR	0
PFAS ECHO FIRE TRAIN	0.250		0	0	NR	NR	NR	0
PFAS PT 139 AIRPORT	0.250		0	0	NR	NR	NR	0
AQUEOUS FOAM NRC	0.250		0	0	NR	NR	NR	0
BIOSOLIDS	0.001		0	NR	NR	NR	NR	0
PFAS	0.250		0	0	NR	NR	NR	0
AQUEOUS FOAM	0.250		0	0	NR	NR	NR	0
CA BOND EXP. PLAN	1.000		0	0	0	0	NR	0
VENTURA CO. BWT	0.001		0	NR	NR	NR	NR	0
CHROME PLATING	0.500		0	0	0	NR	NR	0
Cortese	0.500		3	9	9	NR	NR	21
CUPA Listings	0.250		0	0	NR	NR	NR	0
DRYCLEANERS	0.250		0	0	NR	NR	NR	0
EMI	0.001		0	NR	NR	NR	NR	0
ENF	0.001		0	NR	NR	NR	NR	0
Financial Assurance	0.001		0	NR	NR	NR	NR	0
ICE	0.001		0	NR	NR	NR	NR	0
HIST CORTESE	0.500		2	7	9	NR	NR	18
HWP	1.000		0	0	0	0	NR	0
HWT	0.250		0	0	NR	NR	NR	0
HWTS	0.001	1	1	NR	NR	NR	NR	2
HAZNET	0.001	1	0	NR	NR	NR	NR	1
MED WASTE VENTURA	0.001		1	NR	NR	NR	NR	1
MINES	0.250		0	0	NR	NR	NR	0
MWMP	0.250		0	0	NR	NR	NR	0
NPDES	0.001		0	NR	NR	NR	NR	0
PEST LIC	0.001		0	NR	NR	NR	NR	0
PROC	0.500		0	0	0	NR	NR	0
Notify 65	1.000		0	0	0	0	NR	0
HAZMAT	0.250		0	0	NR	NR	NR	0
UIC	0.001		0	NR	NR	NR	NR	0
UIC GEO	0.001		0	NR	NR	NR	NR	0
WASTEWATER PITS	0.500		0	0	0	NR	NR	0
WDS	0.001		0	NR	NR	NR	NR	0
WIP	0.250		0	0	NR	NR	NR	0
MILITARY PRIV SITES	0.001		0	NR	NR	NR	NR	0
PROJECT	0.001		0	NR	NR	NR	NR	0
WDR	0.001		0	NR	NR	NR	NR	0
CIWQS	0.001		0	NR	NR	NR	NR	0
CERS	0.001		0	NR	NR	NR	NR	0
NON-CASE INFO	0.001		0	NR	NR	NR	NR	0
OTHER OIL GAS	0.001		0	NR	NR	NR	NR	0
PROD WATER PONDS	0.001		0	NR	NR	NR	NR	0
SAMPLING POINT	0.001		0	NR	NR	NR	NR	0
WELL STIM PROJ	0.001		0	NR	NR	NR	NR	0

MAP FINDINGS SUMMARY

Database	Search Distance (Miles)	Target Property	< 1/8	1/8 - 1/4	1/4 - 1/2	1/2 - 1	> 1	Total Plotted
UST FINDER RELEASE	0.500		3	9	11	NR	NR	23
UST FINDER	0.250		1	3	NR	NR	NR	4
PFAS PROJECT	0.500		0	0	0	NR	NR	0
E MANIFEST	0.250		31	70	NR	NR	NR	101
EDR HIGH RISK HISTORICAL RECORDS								
EDR Exclusive Records								
EDR MGP	1.000		0	0	0	0	NR	0
EDR Hist Auto	0.125		3	NR	NR	NR	NR	3
EDR Hist Cleaner	0.125		1	NR	NR	NR	NR	1
EDR RECOVERED GOVERNMENT ARCHIVES								
Exclusive Recovered Govt. Archives								
RGA LF	0.001		0	NR	NR	NR	NR	0
RGA LUST	0.001		0	NR	NR	NR	NR	0
- Totals --		2	123	274	47	0	0	446

NOTES:

TP = Target Property

NR = Not Requested at this Search Distance

Sites may be listed in more than one database

A1 WESCO INFRASERUCTURES INC **HWTS S123582366**
Target 195 HILLCREST DR **HAZNET N/A**
Property THOUSAND OAKS, CA 91360

Site 1 of 3 in cluster A

Actual: 744 ft.

HWTS:

Name:	WESCO INFRASERUCTURES INC
Address:	195 HILLCREST DR
Address 2:	Not reported
City,State,Zip:	THOUSAND OAKS, CA 91360
EPA ID:	CAC002596507
Inactive Date:	04/13/2006
Create Date:	10/14/2005
Last Act Date:	Not reported
Mailing Name:	Not reported
Mailing Address:	1200 HILLCREST DR
Mailing Address 2:	Not reported
Mailing City,State,Zip:	THOUSAND OAKS, CA 91360
Owner Name:	WESCO INFRASERUCTURES INC
Owner Address:	1200 HILLCREST DR
Owner Address 2:	Not reported
Owner City,State,Zip:	THOUSAND OAKS, CA 91360
Owner Phone:	Not reported
Owner Fax:	Not reported
Contact Name:	RIC BRISENO/PROJECT MGR
Contact Address:	1200 HILLCREST DR
Contact Address 2:	Not reported
City,State,Zip:	THOUSAND OAKS, CA 91360
Contact Phone:	Not reported
Contact Fax:	Not reported
Facility Status:	Inactive
Facility Type:	TEMPORARY
Category:	STATE
Latitude:	34.181269
Longitude:	-118.872308

HAZNET:

Name:	WESCO INFRASERUCTURES INC
Address:	195 HILLCREST DR
Address 2:	Not reported
City,State,Zip:	THOUSAND OAKS, CA 91360
Contact:	RIC BRISENO/PROJECT MGR
Telephone:	3106493004
Mailing Name:	Not reported
Mailing Address:	1200 HILLCREST DR
Year:	2005
Gepaid:	CAC002596507
TSD EPA ID:	CAT080033681
CA Waste Code:	352 - Other organic solids
Disposal Method:	R01 - Recycler
Tons:	2.75

Additional Info:

Year:	2005
Gen EPA ID:	CAC002596507

WESCO INFRASERUCTURES INC (Continued) **S123582366**

Shipment Date:	20051014
Creation Date:	12/22/2006 18:30:28
Receipt Date:	20051020
Manifest ID:	22151111
Trans EPA ID:	CAD983609678
Trans Name:	BLACK GOLD INDUSTRIES
Trans 2 EPA ID:	Not reported
Trans 2 Name:	Not reported
TSDF EPA ID:	CAT080033681
Trans Name:	D/K ENVIRONMENTAL
TSDF Alt EPA ID:	CAT080033681
TSDF Alt Name:	Not reported
Waste Code Description:	352 - Other organic solids
RCRA Code:	Not reported
Meth Code:	R01 - Recycler
Quantity Tons:	2.75
Waste Quantity:	5500
Quantity Unit:	P
Additional Code 1:	Not reported
Additional Code 2:	Not reported
Additional Code 3:	Not reported
Additional Code 4:	Not reported
Additional Code 5:	Not reported

A2 **STEVEN I CHIN DDS** **HWTS** **S124861206**
275 E HILLCREST DR STE 152 **N/A**
< 1/8 **THOUSAND OAKS, CA 91360**
1 ft.

Site 2 of 3 in cluster A

Relative: **Lower**
Actual: **742 ft.**

HWTS:

Name:	STEVEN I CHIN DDS
Address:	275 E HILLCREST DR STE 152
Address 2:	Not reported
City,State,Zip:	THOUSAND OAKS, CA 91360
EPA ID:	CAL000309182
Inactive Date:	06/30/2014
Create Date:	07/17/2006
Last Act Date:	Not reported
Mailing Name:	Not reported
Mailing Address:	275 E HILLCREST DR STE 152
Mailing Address 2:	Not reported
Mailing City,State,Zip:	THOUSAND OAKS, CA 913608234
Owner Name:	STEVE I CHIN DDS
Owner Address:	275 E HILLCREST DR STE 152
Owner Address 2:	Not reported
Owner City,State,Zip:	THOUSAND OAKS, CA 913608234
Owner Phone:	Not reported
Owner Fax:	Not reported
Contact Name:	STEVEN CHIN
Contact Address:	275 E HILLCREST DR STE 152
Contact Address 2:	Not reported
City,State,Zip:	THOUSAND OAKS, CA 913608234
Contact Phone:	Not reported
Contact Fax:	Not reported
Facility Status:	Inactive
Facility Type:	PERMANENT
Category:	STATE

STEVEN I CHIN DDS (Continued) **S124861206**

Latitude: 34.181225
Longitude: -118.87082

NAICS:
EPA ID: CAL000309182
Create Date: 2006-07-17 15:07:23.403
NAICS Code: 99999
NAICS Description: Not Otherwise Specified
Issued EPA ID Date: 2006-07-17 15:07:23.26300
Inactive Date: 2014-06-30 00:00:00
Facility Name: STEVEN I CHIN DDS
Facility Address: 275 E HILLCREST DR STE 152
Facility Address 2: Not reported
Facility City: THOUSAND OAKS
Facility County: Not reported
Facility State: CA
Facility Zip: 913608234

A3 **CHIN, STEVEN I., D.D.S.** **MED WASTE VENTURA** **S110712274**
275 E HILLCREST DR STE 152 **N/A**
< 1/8 **THOUSAND OAKS, CA 91360**
1 ft.

Site 3 of 3 in cluster A

Relative: MED WASTE VENTURA:
Lower
Actual: Name: CHIN, STEVEN I., D.D.S.
742 ft. Address: 275 E HILLCREST DR STE 152
City,State,Zip: THOUSAND OAKS, CA 91360
File Id: FA0007799
Permits: - MEDICAL WASTE SMALL QTY GENERATOR RECORDS

---

4 **KONE ELEVATOR FLORENCE JANSS** **RCRA NonGen / NLR** **1026040310**
West **190 BRAZIL ST** **E MANIFEST** **CAC003046411**
< 1/8 **THOUSAND OAKS, CA 91360**
0.024 mi.
125 ft.

Relative: RCRA Listings:
Lower
Actual: Date Form Received by Agency: 20191209
732 ft. Handler Name: Kone Elevator Florence Janss
Handler Address: 190 Brazil St
Handler City,State,Zip: THOUSAND OAKS, CA 91360-5624
EPA ID: CAC003046411
Contact Name: DAVID MEYER
Contact Address: 190 BRAZIL ST
Contact City,State,Zip: THOUSAND OAKS, CA 91360-5624
Contact Telephone: 805-319-9055
Contact Fax: Not reported
Contact Email: CHRISTOPHER.WIESER@SAFETY-KLEEN.COM
Contact Title: Not reported
EPA Region: 09
Land Type: Not reported
Federal Waste Generator Description: Not a generator, verified
Non-Notifier: Not reported
Biennial Report Cycle: Not reported
Accessibility: Not reported

KONE ELEVATOR FLORENCE JANSS (Continued) **1026040310**

Active Site Indicator:	Not reported
State District Owner:	Not reported
State District:	Not reported
Mailing Address:	190 BRAZIL ST
Mailing City,State,Zip:	THOUSAND OAKS, CA 91360-5624
Owner Name:	David Meyer
Owner Type:	Other
Operator Name:	David Meyer
Operator Type:	Other
Short-Term Generator Activity:	No
Importer Activity:	No
Mixed Waste Generator:	No
Transporter Activity:	No
Transfer Facility Activity:	No
Recycler Activity with Storage:	No
Small Quantity On-Site Burner Exemption:	No
Smelting Melting and Refining Furnace Exemption:	No
Underground Injection Control:	No
Off-Site Waste Receipt:	No
Universal Waste Indicator:	No
Universal Waste Destination Facility:	No
Federal Universal Waste:	No
Active Site State-Reg Handler:	---
Federal Facility Indicator:	Not reported
Hazardous Secondary Material Indicator:	N
Sub-Part K Indicator:	Not reported
2018 GPRA Permit Baseline:	Not on the Baseline
2018 GPRA Renewals Baseline:	Not on the Baseline
202 GPRA Corrective Action Baseline:	No
Subject to Corrective Action Universe:	No
Non-TSDFs Where RCRA CA has Been Imposed Universe:	No
Corrective Action Priority Ranking:	No NCAPS ranking
Environmental Control Indicator:	No
Institutional Control Indicator:	No
Human Exposure Controls Indicator:	N/A
Groundwater Controls Indicator:	N/A
Significant Non-Complier Universe:	No
Unaddressed Significant Non-Complier Universe:	No
Addressed Significant Non-Complier Universe:	No
Significant Non-Complier With a Compliance Schedule Universe:	No
Financial Assurance Required:	Not reported
Handler Date of Last Change:	20200210
Recognized Trader-Importer:	No
Recognized Trader-Exporter:	No
Importer of Spent Lead Acid Batteries:	No
Exporter of Spent Lead Acid Batteries:	No
Recycler Activity Without Storage:	No
Manifest Broker:	No
Sub-Part P Indicator:	No

Handler - Owner Operator:

Owner/Operator Indicator:	Owner
Owner/Operator Name: DAVID MEYER	
Legal Status:	Other
Date Became Current:	Not reported
Date Ended Current:	Not reported

KONE ELEVATOR FLORENCE JANSS (Continued) **1026040310**

Owner/Operator Address: 190 BRAZIL ST
Owner/Operator City,State,Zip: THOUSAND OAKS, CA 91360-5624
Owner/Operator Telephone: 805-319-9055
Owner/Operator Telephone Ext: Not reported
Owner/Operator Fax: Not reported
Owner/Operator Email: Not reported

Owner/Operator Indicator: Operator
Owner/Operator Name: DAVID MEYER
Legal Status: Other
Date Became Current: Not reported
Date Ended Current: Not reported
Owner/Operator Address: 190 BRAZIL ST
Owner/Operator City,State,Zip: THOUSAND OAKS, CA 91360-5624
Owner/Operator Telephone: 805-319-9055
Owner/Operator Telephone Ext: Not reported
Owner/Operator Fax: Not reported
Owner/Operator Email: Not reported

Historic Generators:
Receive Date: 20191209
Handler Name: KONE ELEVATOR FLORENCE JANSS
Federal Waste Generator Description: Not a generator, verified
State District Owner: Not reported
Large Quantity Handler of Universal Waste: No
Recognized Trader Importer: No
Recognized Trader Exporter: No
Spent Lead Acid Battery Importer: No
Spent Lead Acid Battery Exporter: No
Current Record: Yes
Non Storage Recycler Activity: Not reported
Electronic Manifest Broker: Not reported

List of NAICS Codes and Descriptions:
NAICS Code: 313310
NAICS Description: TEXTILE AND FABRIC FINISHING MILLS

Facility Has Received Notices of Violations:
Violations: No Violations Found

Evaluation Action Summary:
Evaluations: No Evaluations Found

E MANIFEST:
Manifest Tracking Number: 006991739SKS
Last Updated Date: 20200120
Shipped Date: 20191212
Received Date: 20191230
Manifest Status: Signed
Submission Type: DataImage5Copy
Origin Type: Service
Generator EPA ID: CAC003046411
Generator Name: KONE ELEVATOR - FLORENCE JANNS
Generator Mail Street Number: Not reported

KONE ELEVATOR FLORENCE JANSS (Continued) **1026040310**

Generator Mail Street 1:	190 BRAZIL STREET
Generator Mail Street 2:	Not reported
Generator Mail City:	THOUSAND OAKS
Generator Mail State:	CA
Generator Mail Zip:	91360
Generator Location Street Number:	Not reported
Generator Location Street 1:	190 Brazil Street
Generator Location Street 2:	Not reported
Generator Location City:	Thousand Oaks
Generator Location Zip:	91360
Generator Location State:	CA
Generator Contact Company Name:	Kone Elevator - Florence Janns
Designated Facility EPA ID:	CAD044429835
Designated Facility Name:	Not reported
Designated Facility Mail Street Number:	Not reported
Designated Facility Mail Street 1:	Not reported
Designated Facility Mail Street 2:	1737 East Denni Street
Designated Facility Mail City:	Wilmington
Designated Facility Mail Zip:	90744
Designated Facility Mail State:	CA
Designated Facility Location Street Number:	Not reported
Designated Facility Location Street 1:	1737 East Denni Street
Designated Facility Location Street 2:	Not reported
Designated Facility Location City:	Wilmington
Designated Facility Location Zip:	90744
Designated Facility Location State:	CA
Designated Facility Contact Company Name:	Clean Harbors Wilmington LLC
Manifest Residue Indicator:	N
Rejection Indicator:	N

Manifest Tracking Number:	007432604SKS
Last Updated Date:	20200413
Shipped Date:	20200226
Received Date:	20200319
Manifest Status:	Signed
Submission Type:	DataImage5Copy
Origin Type:	Service
Generator EPA ID:	CAC003046411
Generator Name:	KONE ELEVATOR - FLORENCE JANNS
Generator Mail Street Number:	Not reported
Generator Mail Street 1:	190 BRAZIL STREET
Generator Mail Street 2:	Not reported
Generator Mail City:	THOUSAND OAKS
Generator Mail State:	CA
Generator Mail Zip:	91360
Generator Location Street Number:	Not reported
Generator Location Street 1:	190 Brazil Street
Generator Location Street 2:	Not reported
Generator Location City:	Thousand Oaks
Generator Location Zip:	91360
Generator Location State:	CA
Generator Contact Company Name:	Kone Elevator - Florence Janns
Designated Facility EPA ID:	CAD044429835
Designated Facility Name:	Clean Harbors Wilmington LLC
Designated Facility Mail Street Number:	Not reported
Designated Facility Mail Street 1:	Not reported
Designated Facility Mail Street 2:	1737 East Denni Street

KONE ELEVATOR FLORENCE JANSS (Continued) **1026040310**

Designated Facility Mail City:	Wilmington
Designated Facility Mail Zip:	90744
Designated Facility Mail State:	CA
Designated Facility Location Street Number:	Not reported
Designated Facility Location Street 1:	1737 East Denni Street
Designated Facility Location Street 2:	Not reported
Designated Facility Location City:	Wilmington
Designated Facility Location Zip:	90744
Designated Facility Location State:	CA
Designated Facility Contact Company Name:	Not reported
Manifest Residue Indicator:	N
Rejection Indicator:	N

State Waste:

Manifest Tracking Number:	007432604SKS
Waste Line Number:	1
State Waste Code Owner:	CA
State Waste Code:	352
State Waste:	Other organic solids

Transporter:

Manifest Tracking Number:	007432604SKS
Transporter Line Number:	1
Transporter EPA ID:	TXR000081205
Transporter Name:	Safety-Kleen Systems, Inc.
Manifest Tracking Number:	007432604SKS
Transporter Line Number:	2
Transporter EPA ID:	MAD039322250
Transporter Name:	Clean Harbors Environmental Services, Inc.
Manifest Tracking Number:	007432604SKS
Transporter Line Number:	3
Transporter EPA ID:	MAD039322250
Transporter Name:	Clean Harbors Environmental Services, Inc.

Waste Line:

Manifest Tracking Number:	007432604SKS
Waste Line Number:	1
U.S. DOT Hazardous Indicator:	N
U.S. DOT ID Number:	Not reported
U.S. DOT Description:	Not reported
Non-Hazardous Waste Description:	NONE, NONE, NON D.O.T. REGULATED,), N/A (OIL, DIRT AND SAND), N/A, NONE
Number of Containers:	8
Container Type Code:	DM
Container Type Description:	Metal drums, barrels, kegs
Waste Quantity:	2800
Quantity Unit of Measure Code:	P
Quantity Unit of Measure Description:	Pounds
Waste Quantity, in Tons:	1.4
Acute Waste Quantity, in Tons:	0
Non-Acute Waste Quantity, in Tons:	1.4
Waste Quantity, in Kilograms:	1269.842
Acute Waste Quantity, in Kilograms:	0
Non-Acute Waste Quantity, in Kilorgrams:	1269.842

KONE ELEVATOR FLORENCE JANSS (Continued) **1026040310**

Management Method Code:	H141
Management Method Description:	STORAGE, BULKING AND/OR TRANSFER OFF SITE
Waste Residue Indicator:	N
Quantity Discrepancy Indicator:	N
Waste Type Discrepancy Indicator:	N
Waste Density:	Not reported
Waste Density Unit of Measure Code:	Not reported
Waste Density Unit of Measure Description:	Not reported
Form Code:	Not reported
Form Code Description:	Not reported
Source Code:	Not reported
Source Code Description:	Not reported
Waste Minimization Code:	Not reported
Waste Minimization Code Description:	Not reported
Consent Number:	Not reported
EPA Waste Indicator:	N

B5 **KAISER PERMANENTE-365 E HILLCREST DR** **CERS HAZ WASTE** **S106678053**
SE **365 E HILLCREST DR** **VENTURA CO. BWT** **N/A**
< 1/8 **THOUSAND OAKS, CA 91360** **MED WASTE VENTURA**
0.037 mi.
195 ft. **Site 1 of 2 in cluster B**

Relative: **Higher**
Actual: **752 ft.**

CERS HAZ WASTE:

Name:	KAISER PERMANENTE-365 E HILLCREST DR
Address:	365 E HILLCREST DR
City,State,Zip:	THOUSAND OAKS, CA 91360
Site ID:	423242
CERS ID:	10737463
CERS Description:	Hazardous Waste Generator

Violations:

Site ID:	423242
Site Name:	Kaiser Permanente-365 E Hillcrest Dr
Violation Date:	09-21-2017
Citation:	Un-Specified
Violation Description:	Hazardous Waste Generator Program - Administration/Documentation - General Local Ordinance
Violation Notes:	Not reported
Violation Division:	Ventura County Environmental Health
Violation Program:	HW
Violation Source:	CERS,

Site ID:	423242
Site Name:	Kaiser Permanente-365 E Hillcrest Dr
Violation Date:	06-03-2021
Citation:	22 CCR 12 66262.40(a) - California Code of Regulations, Title 22, Chapter 12, Section(s) 66262.40(a)
Violation Description:	Failure to keep a copy of each properly signed manifest for at least three years from the date the waste was accepted by the initial transporter. The manifest signed at the time the waste was accepted for transport shall be kept until receiving a signed copy from the designated facility which received the waste.
Violation Notes:	Returned to compliance on 06/28/2021.
Violation Division:	Ventura County Environmental Health
Violation Program:	HW
Violation Source:	CERS,

KAISER PERMANENTE-365 E HILLCREST DR (Continued) **S106678053**

Site ID: 423242
Site Name: Kaiser Permanente-365 E Hillcrest Dr
Violation Date: 06-03-2021
Citation: 40 CFR 1 262.34(d)(5)(ii) - U.S. Code of Federal Regulations, Title 40, Chapter 1, Section(s) 262.34(d)(5)(ii)
Violation Description: Failure to post the following information next to the telephone: (A) The name and telephone number of the emergency coordinator; (B) Location of fire extinguishers and spill control material, and, if present, fire alarm; and (C) The telephone number of the fire department, unless the facility has a direct alarm.
Violation Notes: Returned to compliance on 06/28/2021.
Violation Division: Ventura County Environmental Health
Violation Program: HW
Violation Source: CERS,

Site ID: 423242
Site Name: Kaiser Permanente-365 E Hillcrest Dr
Violation Date: 09-21-2017
Citation: 22 CCR 12 66262.34(f) - California Code of Regulations, Title 22, Chapter 12, Section(s) 66262.34(f)
Violation Description: Failure to properly label hazardous waste accumulation containers and portable tanks with the following requirements: "Hazardous Waste", name and address of the generator, physical and chemical characteristics of the Hazardous Waste, and starting accumulation date.
Violation Notes: Returned to compliance on 08/31/2018.
Violation Division: Ventura County Environmental Health
Violation Program: HW
Violation Source: CERS,

Evaluation:
Eval General Type: Compliance Evaluation Inspection
Eval Date: 06-03-2021
Violations Found: Yes
Eval Type: Routine done by local agency
Eval Notes: Not reported
Eval Division: Ventura County Environmental Health
Eval Program: HW
Eval Source: CERS,

Eval General Type: Compliance Evaluation Inspection
Eval Date: 09-21-2017
Violations Found: Yes
Eval Type: Routine done by local agency
Eval Notes: Not reported
Eval Division: Ventura County Environmental Health
Eval Program: HW
Eval Source: CERS,

Eval General Type: Compliance Evaluation Inspection
Eval Date: 05-04-2023
Violations Found: No
Eval Type: Routine done by local agency
Eval Notes: Not reported
Eval Division: Ventura County Environmental Health
Eval Program: HW
Eval Source: CERS,

KAISER PERMANENTE-365 E HILLCREST DR (Continued) **S106678053**

Eval General Type: Compliance Evaluation Inspection
Eval Date: 05-23-2022
Violations Found: No
Eval Type: Routine done by local agency
Eval Notes: Not reported
Eval Division: Ventura County Environmental Health
Eval Program: HW
Eval Source: CERS,

Coordinates:
Site ID: 423242
Facility Name: Kaiser Permanente-365 E Hillcrest Dr
Env Int Type Code: HWG
Program ID: 10737463
Coord Name: Not reported
Ref Point Type Desc: Center of a facility or station.,
Latitude: 34.181830
Longitude: -118.870410

Affiliation:
Affiliation Type Desc: Document Preparer
Entity Name: KOJO ANNOR
Entity Title: Not reported
Affiliation Address: Not reported
Affiliation City: Not reported
Affiliation State: Not reported
Affiliation Country: Not reported
Affiliation Zip: Not reported
Affiliation Phone: ,

Affiliation Type Desc: Facility Mailing Address
Entity Name: Mailing Address
Entity Title: Not reported
Affiliation Address: 5601 De Soto
Affiliation City: Woodland Hills
Affiliation State: CA
Affiliation Country: Not reported
Affiliation Zip: 91367
Affiliation Phone: ,

Affiliation Type Desc: Operator
Entity Name: Kelly Dickey
Entity Title: Not reported
Affiliation Address: Not reported
Affiliation City: Not reported
Affiliation State: Not reported
Affiliation Country: Not reported
Affiliation Zip: Not reported
Affiliation Phone: (805) 300-5211,

Affiliation Type Desc: Identification Signer
Entity Name: Kojo Annor
Entity Title: Manager Environmental Health and Safety
Affiliation Address: Not reported
Affiliation City: Not reported
Affiliation State: Not reported

KAISER PERMANENTE-365 E HILLCREST DR (Continued) **S106678053**

Affiliation Country:	Not reported
Affiliation Zip:	Not reported
Affiliation Phone:	,
Affiliation Type Desc:	CUPA District
Entity Name:	Ventura County Environmental Health
Entity Title:	Not reported
Affiliation Address:	800 South Victoria Avenue
Affiliation City:	Ventura
Affiliation State:	CA
Affiliation Country:	Not reported
Affiliation Zip:	93009
Affiliation Phone:	(805) 654-2813,
Affiliation Type Desc:	Legal Owner
Entity Name:	Kaiser Foundation Health Plan Inc.
Entity Title:	Not reported
Affiliation Address:	One Kaiser Plaza
Affiliation City:	Oakland
Affiliation State:	CA
Affiliation Country:	United States
Affiliation Zip:	94612
Affiliation Phone:	(510) 625-4737,
Affiliation Type Desc:	Property Owner
Entity Name:	Kaiser Foundation Health Plan Inc.
Entity Title:	Not reported
Affiliation Address:	One Kaiser Plaza
Affiliation City:	Oakland
Affiliation State:	CA
Affiliation Country:	United States
Affiliation Zip:	94612
Affiliation Phone:	(510) 625-4737,
Affiliation Type Desc:	Environmental Contact
Entity Name:	Kojo Annor
Entity Title:	Not reported
Affiliation Address:	5601 De Soto Ave
Affiliation City:	Woodland Hills
Affiliation State:	CA
Affiliation Country:	Not reported
Affiliation Zip:	91367
Affiliation Phone:	,
Affiliation Type Desc:	Parent Corporation
Entity Name:	Kaiser Permanente
Entity Title:	Not reported
Affiliation Address:	Not reported
Affiliation City:	Not reported
Affiliation State:	Not reported
Affiliation Country:	Not reported
Affiliation Zip:	Not reported
Affiliation Phone:	,

VENTURA CO. BWT:
Name: KAISER PERMANENTE-365 HILLCREST DR

KAISER PERMANENTE-365 E HILLCREST DR (Continued) **S106678053**

Address: 365 E HILLCREST DR
City,State,Zip: THOUSAND OAKS, CA
Facility ID: FA0038679
Program: HAZARDOUS WASTE GENERATOR

MED WASTE VENTURA:
Name: KAISER PERMANENTE
Address: 365 E HILLCREST DR
City,State,Zip: THOUSAND OAKS, CA 91360
File Id: FA0008155
Permits: - MEDICAL OFFICE

B6 **KAISER PERMANENTE** **RCRA NonGen / NLR** **1024791880**
SE **365 EAST HILLCREST DRIVE** **E MANIFEST** **CAL000113165**
< 1/8 **THOUSAND OAKS, CA 91360**
0.037 mi.
195 ft. **Site 2 of 2 in cluster B**

Relative: **Higher**
Actual: **752 ft.**

RCRA Listings:

Date Form Received by Agency:	19930401
Handler Name:	Kaiser Permanente
Handler Address:	365 East Hillcrest Drive
Handler City,State,Zip:	THOUSAND OAKS, CA 91360-0000
EPA ID:	CAL000113165
Contact Name:	MATTHEW J HURAY
Contact Address:	1800 HARRISON ST
Contact City,State,Zip:	OAKLAND, CA 94612
Contact Telephone:	301-625-7462
Contact Fax:	Not reported
Contact Email:	MATTHEW.J.HURAY@KP.ORG
Contact Title:	Not reported
EPA Region:	09
Land Type:	Not reported
Federal Waste Generator Description:	Not a generator, verified
Non-Notifier:	Not reported
Biennial Report Cycle:	Not reported
Accessibility:	Not reported
Active Site Indicator:	Handler Activities
State District Owner:	Not reported
State District:	Not reported
Mailing Address:	1800 HARRISON ST
Mailing City,State,Zip:	OAKLAND, CA 94612-0000
Owner Name:	Kaiser Permanete
Owner Type:	Other
Operator Name:	Matthew J Huray
Operator Type:	Other
Short-Term Generator Activity:	No
Importer Activity:	No
Mixed Waste Generator:	No
Transporter Activity:	No
Transfer Facility Activity:	No
Recycler Activity with Storage:	No
Small Quantity On-Site Burner Exemption:	No
Smelting Melting and Refining Furnace Exemption:	No
Underground Injection Control:	No
Off-Site Waste Receipt:	No
Universal Waste Indicator:	Yes

KAISER PERMANENTE (Continued) **1024791880**

Universal Waste Destination Facility:	Yes
Federal Universal Waste:	No
Active Site State-Reg Handler:	---
Federal Facility Indicator:	Not reported
Hazardous Secondary Material Indicator:	N
Sub-Part K Indicator:	Not reported
2018 GPRA Permit Baseline:	Not on the Baseline
2018 GPRA Renewals Baseline:	Not on the Baseline
202 GPRA Corrective Action Baseline:	No
Subject to Corrective Action Universe:	No
Non-TSDFs Where RCRA CA has Been Imposed Universe:	No
Corrective Action Priority Ranking:	No NCAPS ranking
Environmental Control Indicator:	No
Institutional Control Indicator:	No
Human Exposure Controls Indicator:	N/A
Groundwater Controls Indicator:	N/A
Significant Non-Complier Universe:	No
Unaddressed Significant Non-Complier Universe:	No
Addressed Significant Non-Complier Universe:	No
Significant Non-Complier With a Compliance Schedule Universe:	No
Financial Assurance Required:	Not reported
Handler Date of Last Change:	20180905
Recognized Trader-Importer:	No
Recognized Trader-Exporter:	No
Importer of Spent Lead Acid Batteries:	No
Exporter of Spent Lead Acid Batteries:	No
Recycler Activity Without Storage:	No
Manifest Broker:	No
Sub-Part P Indicator:	No

Handler - Owner Operator:

Owner/Operator Indicator:	Owner
Owner/Operator Name: KAISER PERMANETE	
Legal Status:	Other
Date Became Current:	Not reported
Date Ended Current:	Not reported
Owner/Operator Address:	ONE KAISER PLAZA
Owner/Operator City,State,Zip:	OAKLAND, CA 94612
Owner/Operator Telephone:	510-625-4737
Owner/Operator Telephone Ext:	Not reported
Owner/Operator Fax:	Not reported
Owner/Operator Email:	Not reported

Owner/Operator Indicator:	Operator
Owner/Operator Name: MATTHEW J HURAY	
Legal Status:	Other
Date Became Current:	Not reported
Date Ended Current:	Not reported
Owner/Operator Address:	1800 HARRISON ST
Owner/Operator City,State,Zip:	OAKLAND, CA 94612
Owner/Operator Telephone:	301-625-7462
Owner/Operator Telephone Ext:	Not reported
Owner/Operator Fax:	Not reported
Owner/Operator Email:	Not reported

KAISER PERMANENTE (Continued) **1024791880**

Historic Generators:
- Receive Date: 19930401
- Handler Name: KAISER PERMANENTE
- Federal Waste Generator Description: Not a generator, verified
- State District Owner: Not reported
- Large Quantity Handler of Universal Waste: No
- Recognized Trader Importer: No
- Recognized Trader Exporter: No
- Spent Lead Acid Battery Importer: No
- Spent Lead Acid Battery Exporter: No
- Current Record: Yes
- Non Storage Recycler Activity: Not reported
- Electronic Manifest Broker: Not reported

List of NAICS Codes and Descriptions:
- NAICS Code: 62211
- NAICS Description: GENERAL MEDICAL AND SURGICAL HOSPITALS

Facility Has Received Notices of Violations:
- Violations: No Violations Found

Evaluation Action Summary:
- Evaluations: No Evaluations Found

E MANIFEST:
- Manifest Tracking Number: 013451428FLE
- Last Updated Date: 20190901
- Shipped Date: 20190503
- Received Date: 20190521
- Manifest Status: Corrected
- Submission Type: DataImage5Copy
- Origin Type: Service
- Generator EPA ID: CAL000113165
- Generator Name: KAISER PERMANENTE- ?THOUSAND OAKS I
- Generator Mail Street Number: Not reported
- Generator Mail Street 1: 365 E. HILLCREST DR.
- Generator Mail Street 2: Not reported
- Generator Mail City: THOUSAND OAKS
- Generator Mail State: CA
- Generator Mail Zip: 91360
- Generator Location Street Number: Not reported
- Generator Location Street 1: 365 E. Hillcrest Dr.
- Generator Location Street 2: Not reported
- Generator Location City: Thousand Oaks
- Generator Location Zip: 91360
- Generator Location State: CA
- Generator Contact Company Name: Not reported
- Designated Facility EPA ID: NED981723513
- Designated Facility Name: Clean Harbors Environmental Services, Inc.
- Designated Facility Mail Street Number: Not reported
- Designated Facility Mail Street 1: Not reported
- Designated Facility Mail Street 2: 2247 South Highway 71
- Designated Facility Mail City: Kimball
- Designated Facility Mail Zip: 69145

KAISER PERMANENTE (Continued) **1024791880**

Designated Facility Mail State:	NE
Designated Facility Location Street Number:	Not reported
Designated Facility Location Street 1:	2247 South Highway 71
Designated Facility Location Street 2:	Not reported
Designated Facility Location City:	Kimball
Designated Facility Location Zip:	69145
Designated Facility Location State:	NE
Designated Facility Contact Company Name:	Not reported
Manifest Residue Indicator:	N
Rejection Indicator:	N

Manifest Tracking Number:	015178761FLE
Last Updated Date:	20201119
Shipped Date:	20200925
Received Date:	20201028
Manifest Status:	Signed
Submission Type:	DataImage5Copy
Origin Type:	Service
Generator EPA ID:	CAL000113165
Generator Name:	KAISER PERMANENTE- ?THOUSAND OAKS I
Generator Mail Street Number:	Not reported
Generator Mail Street 1:	365 E. HILLCREST DR.
Generator Mail Street 2:	Not reported
Generator Mail City:	THOUSAND OAKS
Generator Mail State:	CA
Generator Mail Zip:	91360
Generator Location Street Number:	Not reported
Generator Location Street 1:	365 E. Hillcrest Dr.
Generator Location Street 2:	Not reported
Generator Location City:	Thousand Oaks
Generator Location Zip:	91360
Generator Location State:	CA
Generator Contact Company Name:	Kaiser Permanente- ?Thousand Oaks I
Designated Facility EPA ID:	NED981723513
Designated Facility Name:	Clean Harbors Environmental Services, Inc.
Designated Facility Mail Street Number:	Not reported
Designated Facility Mail Street 1:	Not reported
Designated Facility Mail Street 2:	2247 South Highway 71
Designated Facility Mail City:	Kimball
Designated Facility Mail Zip:	69145
Designated Facility Mail State:	NE
Designated Facility Location Street Number:	Not reported
Designated Facility Location Street 1:	2247 South Highway 71
Designated Facility Location Street 2:	Not reported
Designated Facility Location City:	Kimball
Designated Facility Location Zip:	69145
Designated Facility Location State:	NE
Designated Facility Contact Company Name:	Not reported
Manifest Residue Indicator:	N
Rejection Indicator:	N

Manifest Tracking Number:	013815978FLE
Last Updated Date:	20190901
Shipped Date:	20190723
Received Date:	20190806
Manifest Status:	Signed
Submission Type:	DataImage5Copy

KAISER PERMANENTE (Continued) **1024791880**

Origin Type:	Service
Generator EPA ID:	CAL000113165
Generator Name:	KAISER PERMANENTE- ?THOUSAND OAKS I
Generator Mail Street Number:	Not reported
Generator Mail Street 1:	365 E. HILLCREST DR.
Generator Mail Street 2:	Not reported
Generator Mail City:	THOUSAND OAKS
Generator Mail State:	CA
Generator Mail Zip:	91360
Generator Location Street Number:	Not reported
Generator Location Street 1:	365 E. Hillcrest Dr.
Generator Location Street 2:	Not reported
Generator Location City:	Thousand Oaks
Generator Location Zip:	91360
Generator Location State:	CA
Generator Contact Company Name:	Not reported
Designated Facility EPA ID:	NED981723513
Designated Facility Name:	Clean Harbors Environmental Services, Inc.
Designated Facility Mail Street Number:	Not reported
Designated Facility Mail Street 1:	Not reported
Designated Facility Mail Street 2:	2247 South Highway 71
Designated Facility Mail City:	Kimball
Designated Facility Mail Zip:	69145
Designated Facility Mail State:	NE
Designated Facility Location Street Number:	Not reported
Designated Facility Location Street 1:	2247 South Highway 71
Designated Facility Location Street 2:	Not reported
Designated Facility Location City:	Kimball
Designated Facility Location Zip:	69145
Designated Facility Location State:	NE
Designated Facility Contact Company Name:	Not reported
Manifest Residue Indicator:	N
Rejection Indicator:	N
Manifest Tracking Number:	019416333JJK
Last Updated Date:	20190822
Shipped Date:	20190116
Received Date:	20190131
Manifest Status:	Corrected
Submission Type:	DataImage5Copy
Origin Type:	Service
Generator EPA ID:	CAL000113165
Generator Name:	KAISER PERMANENTE- ?THOUSAND OAKS I
Generator Mail Street Number:	Not reported
Generator Mail Street 1:	365 E. HILLCREST DR.
Generator Mail Street 2:	Not reported
Generator Mail City:	THOUSAND OAKS
Generator Mail State:	CA
Generator Mail Zip:	91360
Generator Location Street Number:	Not reported
Generator Location Street 1:	365 E. Hillcrest Dr.
Generator Location Street 2:	Not reported
Generator Location City:	Thousand Oaks
Generator Location Zip:	91360
Generator Location State:	CA
Generator Contact Company Name:	Not reported
Designated Facility EPA ID:	NED981723513

KAISER PERMANENTE (Continued) **1024791880**

Designated Facility Name:	Clean Harbors Environmental Services, Inc.
Designated Facility Mail Street Number:	Not reported
Designated Facility Mail Street 1:	Not reported
Designated Facility Mail Street 2:	2247 South Highway 71
Designated Facility Mail City:	Kimball
Designated Facility Mail Zip:	69145
Designated Facility Mail State:	NE
Designated Facility Location Street Number:	Not reported
Designated Facility Location Street 1:	2247 South Highway 71
Designated Facility Location Street 2:	Not reported
Designated Facility Location City:	Kimball
Designated Facility Location Zip:	69145
Designated Facility Location State:	NE
Designated Facility Contact Company Name:	Not reported
Manifest Residue Indicator:	N
Rejection Indicator:	N

Manifest Tracking Number:	017402508FLE
Last Updated Date:	20220728
Shipped Date:	20220608
Received Date:	20220708
Manifest Status:	Signed
Submission Type:	DataImage5Copy
Origin Type:	Service
Generator EPA ID:	CAL000113165
Generator Name:	KAISER PERMANENTE- ?THOUSAND OAKS I
Generator Mail Street Number:	Not reported
Generator Mail Street 1:	365 E. HILLCREST DR.
Generator Mail Street 2:	Not reported
Generator Mail City:	THOUSAND OAKS
Generator Mail State:	CA
Generator Mail Zip:	91360
Generator Location Street Number:	Not reported
Generator Location Street 1:	365 E. Hillcrest Dr.
Generator Location Street 2:	Not reported
Generator Location City:	Thousand Oaks
Generator Location Zip:	91360
Generator Location State:	CA
Generator Contact Company Name:	Kaiser Permanente- ?Thousand Oaks I
Designated Facility EPA ID:	UTD981552177
Designated Facility Name:	Clean Harbors Aragonite LLC
Designated Facility Mail Street Number:	Not reported
Designated Facility Mail Street 1:	Not reported
Designated Facility Mail Street 2:	PO Box 1339
Designated Facility Mail City:	Grantsville
Designated Facility Mail Zip:	84029
Designated Facility Mail State:	UT
Designated Facility Location Street Number:	Not reported
Designated Facility Location Street 1:	11600 North Aptus Road
Designated Facility Location Street 2:	Not reported
Designated Facility Location City:	Grantsville
Designated Facility Location Zip:	84029
Designated Facility Location State:	UT
Designated Facility Contact Company Name:	Not reported
Manifest Residue Indicator:	N
Rejection Indicator:	N

KAISER PERMANENTE (Continued) **1024791880**

Manifest Tracking Number:	017402509FLE
Last Updated Date:	20220725
Shipped Date:	20220608
Received Date:	20220704
Manifest Status:	Signed
Submission Type:	DataImage5Copy
Origin Type:	Service
Generator EPA ID:	CAL000113165
Generator Name:	KAISER PERMANENTE- ?THOUSAND OAKS I
Generator Mail Street Number:	Not reported
Generator Mail Street 1:	365 E. HILLCREST DR.
Generator Mail Street 2:	Not reported
Generator Mail City:	THOUSAND OAKS
Generator Mail State:	CA
Generator Mail Zip:	91360
Generator Location Street Number:	Not reported
Generator Location Street 1:	365 E. Hillcrest Dr.
Generator Location Street 2:	Not reported
Generator Location City:	Thousand Oaks
Generator Location Zip:	91360
Generator Location State:	CA
Generator Contact Company Name:	Kaiser Permanente- ?Thousand Oaks I
Designated Facility EPA ID:	ARD069748192
Designated Facility Name:	Clean Harbors El Dorado LLC
Designated Facility Mail Street Number:	Not reported
Designated Facility Mail Street 1:	Not reported
Designated Facility Mail Street 2:	309 American Circle
Designated Facility Mail City:	El Dorado
Designated Facility Mail Zip:	71730
Designated Facility Mail State:	AR
Designated Facility Location Street Number:	Not reported
Designated Facility Location Street 1:	309 American Circle
Designated Facility Location Street 2:	Not reported
Designated Facility Location City:	El Dorado
Designated Facility Location Zip:	71730
Designated Facility Location State:	AR
Designated Facility Contact Company Name:	Not reported
Manifest Residue Indicator:	N
Rejection Indicator:	N

Manifest Tracking Number:	017402510FLE
Last Updated Date:	20220711
Shipped Date:	20220608
Received Date:	20220618
Manifest Status:	Signed
Submission Type:	DataImage5Copy
Origin Type:	Service
Generator EPA ID:	CAL000113165
Generator Name:	KAISER PERMANENTE- ?THOUSAND OAKS I
Generator Mail Street Number:	Not reported
Generator Mail Street 1:	365 E. HILLCREST DR.
Generator Mail Street 2:	Not reported
Generator Mail City:	THOUSAND OAKS
Generator Mail State:	CA
Generator Mail Zip:	91360
Generator Location Street Number:	Not reported
Generator Location Street 1:	365 E. Hillcrest Dr.

KAISER PERMANENTE (Continued) **1024791880**

Generator Location Street 2:	Not reported
Generator Location City:	Thousand Oaks
Generator Location Zip:	91360
Generator Location State:	CA
Generator Contact Company Name:	Kaiser Permanente- ?Thousand Oaks I
Designated Facility EPA ID:	NED981723513
Designated Facility Name:	Clean Harbors Environmental Services, Inc.
Designated Facility Mail Street Number:	Not reported
Designated Facility Mail Street 1:	Not reported
Designated Facility Mail Street 2:	2247 South Highway 71
Designated Facility Mail City:	Kimball
Designated Facility Mail Zip:	69145
Designated Facility Mail State:	NE
Designated Facility Location Street Number:	Not reported
Designated Facility Location Street 1:	2247 South Highway 71
Designated Facility Location Street 2:	Not reported
Designated Facility Location City:	Kimball
Designated Facility Location Zip:	69145
Designated Facility Location State:	NE
Designated Facility Contact Company Name:	Not reported
Manifest Residue Indicator:	N
Rejection Indicator:	N

Manifest Tracking Number:	019409649JJK
Last Updated Date:	20181108
Shipped Date:	20180914
Received Date:	20180929
Manifest Status:	Signed
Submission Type:	DataImage5Copy
Origin Type:	Service
Generator EPA ID:	CAL000113165
Generator Name:	KAISER PERMANENTE- ?THOUSAND OAKS I
Generator Mail Street Number:	Not reported
Generator Mail Street 1:	365 E. HILLCREST DR.
Generator Mail Street 2:	Not reported
Generator Mail City:	THOUSAND OAKS
Generator Mail State:	CA
Generator Mail Zip:	91360
Generator Location Street Number:	Not reported
Generator Location Street 1:	365 E. Hillcrest Dr.
Generator Location Street 2:	Not reported
Generator Location City:	Thousand Oaks
Generator Location Zip:	91360
Generator Location State:	CA
Generator Contact Company Name:	Not reported
Designated Facility EPA ID:	NED981723513
Designated Facility Name:	Clean Harbors Environmental Services, Inc.
Designated Facility Mail Street Number:	Not reported
Designated Facility Mail Street 1:	Not reported
Designated Facility Mail Street 2:	2247 South Highway 71
Designated Facility Mail City:	Kimball
Designated Facility Mail Zip:	69145
Designated Facility Mail State:	NE
Designated Facility Location Street Number:	Not reported
Designated Facility Location Street 1:	2247 South Highway 71
Designated Facility Location Street 2:	Not reported
Designated Facility Location City:	Kimball

KAISER PERMANENTE (Continued) **1024791880**

Designated Facility Location Zip:	69145
Designated Facility Location State:	NE
Designated Facility Contact Company Name:	Not reported
Manifest Residue Indicator:	N
Rejection Indicator:	N
Manifest Tracking Number:	013786947FLE
Last Updated Date:	20191227
Shipped Date:	20191115
Received Date:	20191204
Manifest Status:	Signed
Submission Type:	DataImage5Copy
Origin Type:	Service
Generator EPA ID:	CAL000113165
Generator Name:	KAISER PERMANENTE- ?THOUSAND OAKS I
Generator Mail Street Number:	Not reported
Generator Mail Street 1:	365 E. HILLCREST DR.
Generator Mail Street 2:	Not reported
Generator Mail City:	THOUSAND OAKS
Generator Mail State:	CA
Generator Mail Zip:	91360
Generator Location Street Number:	Not reported
Generator Location Street 1:	365 E. Hillcrest Dr.
Generator Location Street 2:	Not reported
Generator Location City:	Thousand Oaks
Generator Location Zip:	91360
Generator Location State:	CA
Generator Contact Company Name:	Not reported
Designated Facility EPA ID:	NED981723513
Designated Facility Name:	Clean Harbors Environmental Services, Inc.
Designated Facility Mail Street Number:	Not reported
Designated Facility Mail Street 1:	Not reported
Designated Facility Mail Street 2:	2247 South Highway 71
Designated Facility Mail City:	Kimball
Designated Facility Mail Zip:	69145
Designated Facility Mail State:	NE
Designated Facility Location Street Number:	Not reported
Designated Facility Location Street 1:	2247 South Highway 71
Designated Facility Location Street 2:	Not reported
Designated Facility Location City:	Kimball
Designated Facility Location Zip:	69145
Designated Facility Location State:	NE
Designated Facility Contact Company Name:	Not reported
Manifest Residue Indicator:	N
Rejection Indicator:	N
Manifest Tracking Number:	014236113FLE
Last Updated Date:	20200602
Shipped Date:	20200427
Received Date:	20200513
Manifest Status:	Signed
Submission Type:	DataImage5Copy
Origin Type:	Service
Generator EPA ID:	CAL000113165
Generator Name:	KAISER PERMANENTE- ?THOUSAND OAKS I
Generator Mail Street Number:	Not reported
Generator Mail Street 1:	365 E. HILLCREST DR.

KAISER PERMANENTE (Continued) **1024791880**

Generator Mail Street 2:	Not reported
Generator Mail City:	THOUSAND OAKS
Generator Mail State:	CA
Generator Mail Zip:	91360
Generator Location Street Number:	Not reported
Generator Location Street 1:	365 E. Hillcrest Dr.
Generator Location Street 2:	Not reported
Generator Location City:	Thousand Oaks
Generator Location Zip:	91360
Generator Location State:	CA
Generator Contact Company Name:	Kaiser Permanente- ?Thousand Oaks I
Designated Facility EPA ID:	NED981723513
Designated Facility Name:	Clean Harbors Environmental Services, Inc.
Designated Facility Mail Street Number:	Not reported
Designated Facility Mail Street 1:	Not reported
Designated Facility Mail Street 2:	2247 South Highway 71
Designated Facility Mail City:	Kimball
Designated Facility Mail Zip:	69145
Designated Facility Mail State:	NE
Designated Facility Location Street Number:	Not reported
Designated Facility Location Street 1:	2247 South Highway 71
Designated Facility Location Street 2:	Not reported
Designated Facility Location City:	Kimball
Designated Facility Location Zip:	69145
Designated Facility Location State:	NE
Designated Facility Contact Company Name:	Not reported
Manifest Residue Indicator:	N
Rejection Indicator:	N

Manifest Tracking Number:	015135889FLE
Last Updated Date:	20210906
Shipped Date:	20210726
Received Date:	20210816
Manifest Status:	Signed
Submission Type:	DataImage5Copy
Origin Type:	Service
Generator EPA ID:	CAL000113165
Generator Name:	KAISER PERMANENTE- ?THOUSAND OAKS I
Generator Mail Street Number:	Not reported
Generator Mail Street 1:	365 E. HILLCREST DR.
Generator Mail Street 2:	Not reported
Generator Mail City:	THOUSAND OAKS
Generator Mail State:	CA
Generator Mail Zip:	91360
Generator Location Street Number:	Not reported
Generator Location Street 1:	365 E. Hillcrest Dr.
Generator Location Street 2:	Not reported
Generator Location City:	Thousand Oaks
Generator Location Zip:	91360
Generator Location State:	CA
Generator Contact Company Name:	Kaiser Permanente- ?Thousand Oaks I
Designated Facility EPA ID:	NED981723513
Designated Facility Name:	Clean Harbors Environmental Services, Inc.
Designated Facility Mail Street Number:	Not reported
Designated Facility Mail Street 1:	Not reported
Designated Facility Mail Street 2:	2247 South Highway 71
Designated Facility Mail City:	Kimball

KAISER PERMANENTE (Continued) **1024791880**

Designated Facility Mail Zip: 69145
Designated Facility Mail State: NE
Designated Facility Location Street Number: Not reported
Designated Facility Location Street 1: 2247 South Highway 71
Designated Facility Location Street 2: Not reported
Designated Facility Location City: Kimball
Designated Facility Location Zip: 69145
Designated Facility Location State: NE
Designated Facility Contact Company Name: Not reported
Manifest Residue Indicator: N
Rejection Indicator: N

Federal Waste:
Manifest Tracking Number: 015135889FLE
Waste Line Number: 1
Federal Waste Code: D001
Federal Waste: IGNITABLE WASTE

Manifest Tracking Number: 015135889FLE
Waste Line Number: 1
Federal Waste Code: D005
Federal Waste: BARIUM

Manifest Tracking Number: 015135889FLE
Waste Line Number: 1
Federal Waste Code: D007
Federal Waste: CHROMIUM

Manifest Tracking Number: 015135889FLE
Waste Line Number: 1
Federal Waste Code: D009
Federal Waste: MERCURY

Manifest Tracking Number: 015135889FLE
Waste Line Number: 1
Federal Waste Code: D010
Federal Waste: SELENIUM

Manifest Tracking Number: 015135889FLE
Waste Line Number: 1
Federal Waste Code: D011
Federal Waste: SILVER

Manifest Tracking Number: 015135889FLE
Waste Line Number: 1
Federal Waste Code: D013
Federal Waste: LINDANE (1,2,3,4,5,6-HEXA-CHLOROCYCLOHEXANE, GAMMA ISOMER)

Manifest Tracking Number: 015135889FLE
Waste Line Number: 1
Federal Waste Code: D024
Federal Waste: M-CRESOL

Manifest Tracking Number: 015135889FLE
Waste Line Number: 1
Federal Waste Code: D033
Federal Waste: HEXACHLOROBUTADIENE

KAISER PERMANENTE (Continued) **1024791880**

Manifest Tracking Number: 015135889FLE
Waste Line Number: 1
Federal Waste Code: PHRM
Federal Waste: Phrm

Manifest Tracking Number: 015135889FLE
Waste Line Number: 1
Federal Waste Code: U002
Federal Waste: 2-PROPANONE (I) (OR) ACETONE (I)

Manifest Tracking Number: 015135889FLE
Waste Line Number: 1
Federal Waste Code: U010
Federal Waste: AZIRINO [2',3':3,4]PYRROLO[1,2-A]INDOLE-4,7-DIONE, 6-AMINO-8-[[(AMINOCARBONYL)OXY]METHYL]-1,1A,2,8,8A,8B-HEXAHYDRO-8A-METHOXY-5-METHYL-, [1AS-(1AALPHA, 8BETA, 8AALPHA, 8BALPHA)]- (OR) MITOMYCIN C

Manifest Tracking Number: 015135889FLE
Waste Line Number: 1
Federal Waste Code: U035
Federal Waste: BENZENEBUTANOIC ACID, 4-[BIS(2-CHLOROETHYL)AMINO]- (OR) CHLORAMBUCIL

Manifest Tracking Number: 015135889FLE
Waste Line Number: 1
Federal Waste Code: U048
Federal Waste: O-CHLOROPHENOL (OR) PHENOL, 2-CHLORO-

Manifest Tracking Number: 015135889FLE
Waste Line Number: 1
Federal Waste Code: U058
Federal Waste: 2H-1,3,2-OXAZAPHOSPHORIN-2-AMINE, N,N-BIS(2-CHLOROETHYL)TETRAHYDRO-, 2-OXIDE (OR) CYCLOPHOSPHAMIDE

Manifest Tracking Number: 015135889FLE
Waste Line Number: 1
Federal Waste Code: U089
Federal Waste: DIETHYLSTILBESTEROL (OR) PHENOL, 4,4'-(1,2-DIETHYL-1,2-ETHENEDIYL)BIS, (E)-

Manifest Tracking Number: 015135889FLE
Waste Line Number: 1
Federal Waste Code: U129
Federal Waste: CYCLOHEXANE, 1,2,3,4,5,6-HEXACHLORO-, (1ALPHA, 2ALPHA, 3BETA, 4ALPHA, 5ALPHA, 6BETA)- (OR) LINDANE

Manifest Tracking Number: 015135889FLE
Waste Line Number: 1
Federal Waste Code: U132
Federal Waste: HEXACHLOROPHENE (OR) PHENOL, 2,2'-METHYLENEBIS[3,4,6-TRICHLORO-

Manifest Tracking Number: 015135889FLE
Waste Line Number: 1
Federal Waste Code: U150
Federal Waste: L-PHENYLALANINE, 4-[BIS(2-CHLOROETHYL)AMINO]- (OR) MELPHALAN

Manifest Tracking Number: 015135889FLE

KAISER PERMANENTE (Continued) **1024791880**

Waste Line Number: 1
Federal Waste Code: U188
Federal Waste: PHENOL

Manifest Tracking Number: 015135889FLE
Waste Line Number: 1
Federal Waste Code: U200
Federal Waste: RESERPINE (OR) YOHIMBAN-16-CARBOXYLIC ACID, 11,17-DIMETHOXY-18-[(3,4,5-TRIMETHOXYBENZOYL)OXY]-, METHYL ESTER, (3BETA, 16BETA, 17ALPHA, 18BETA, 20ALPHA)-

Manifest Tracking Number: 015135889FLE
Waste Line Number: 1
Federal Waste Code: U210
Federal Waste: ETHENE, TETRACHLORO- (OR) TETRACHLOROETHYLENE

Manifest Tracking Number: 015135889FLE
Waste Line Number: 1
Federal Waste Code: U237
Federal Waste: 2,4-(1H,3H)-PYRIMIDINEDIONE, 5-[BIS(2-CHLOROETHYL)AMINO]- (OR) URACIL MUSTARD

State Waste:
Manifest Tracking Number: 015135889FLE
Waste Line Number: 1
State Waste Code Owner: CA
State Waste Code: 311
State Waste: Pharmaceutical waste

Manifest Tracking Number: 015135889FLE
Waste Line Number: 1
State Waste Code Owner: CA
State Waste Code: 343
State Waste: Unspecified organic liquid mixture

Transporter:
Manifest Tracking Number: 015135889FLE
Transporter Line Number: 1
Transporter EPA ID: MAD039322250
Transporter Name: Clean Harbors Environmental Services, Inc.

Manifest Tracking Number: 015135889FLE
Transporter Line Number: 2
Transporter EPA ID: ALR000007237
Transporter Name: Action Resources Incorporated

Waste Line:
Manifest Tracking Number: 015135889FLE
Waste Line Number: 1
U.S. DOT Hazardous Indicator: Y
U.S. DOT ID Number: UN3248
U.S. DOT Description: UN3248, WASTE MEDICINE, LIQUID, FLAMMABLE, TOXIC, N.O.S. (ACETONE, CHLORAMBUCIL), 3, (6.1), PG II
Non-Hazardous Waste Description: Not reported
Number of Containers: 3
Container Type Code: CF

KAISER PERMANENTE (Continued) **1024791880**

Container Type Description:	Fiber or plastic boxes, cartons, cases
Waste Quantity:	193
Quantity Unit of Measure Code:	P
Quantity Unit of Measure Description:	Pounds
Waste Quantity, in Tons:	0.0965
Acute Waste Quantity, in Tons:	0
Non-Acute Waste Quantity, in Tons:	0.0965
Waste Quantity, in Kilograms:	87.5284
Acute Waste Quantity, in Kilograms:	0
Non-Acute Waste Quantity, in Kilorgrams:	87.5284
Management Method Code:	H040
Management Method Description:	INCINERATION
Waste Residue Indicator:	N
Quantity Discrepancy Indicator:	N
Waste Type Discrepancy Indicator:	N
Waste Density:	Not reported
Waste Density Unit of Measure Code:	Not reported
Waste Density Unit of Measure Description:	Not reported
Form Code:	Not reported
Form Code Description:	Not reported
Source Code:	Not reported
Source Code Description:	Not reported
Waste Minimization Code:	Not reported
Waste Minimization Code Description:	Not reported
Consent Number:	Not reported
EPA Waste Indicator:	Y

Click this hyperlink while viewing on your computer to access
1 additional US EManifest: record(s) in the EDR Site Report.

C7 **CONJEO HEALTH** **RCRA NonGen / NLR** **1027468537**
WSW **80 E HILLCREST DR** **CAL000472930**
< 1/8 **THOUSAND OAKS, CA 91360**
0.045 mi.
239 ft. **Site 1 of 19 in cluster C**

Relative: **Lower**

Actual: **717 ft.**

RCRA Listings:

Date Form Received by Agency:	20220830
Handler Name:	Conjeo Health
Handler Address:	80 E Hillcrest Dr
Handler City,State,Zip:	THOUSAND OAKS, CA 91360
EPA ID:	CAL000472930
Contact Name:	MATTHEW PALL
Contact Address:	PO BOX 7741
Contact City,State,Zip:	WESTLAKE VILLAGE, CA 91359-7741
Contact Telephone:	818-390-9444
Contact Fax:	Not reported
Contact Email:	MATT@CONEJOHEALTH.COM
Contact Title:	Not reported
EPA Region:	09
Land Type:	Not reported
Federal Waste Generator Description:	Not a generator, verified
Non-Notifier:	Not reported
Biennial Report Cycle:	Not reported
Accessibility:	Not reported
Active Site Indicator:	Not reported
State District Owner:	Not reported
State District:	Not reported

CONJEO HEALTH (Continued) **1027468537**

Mailing Address:	PO BOX 7741
Mailing City,State,Zip:	WESTLAKE VILLAGE, CA 91359-7741
Owner Name:	Conejo Health
Owner Type:	Other
Operator Name:	Matthew Pall
Operator Type:	Other
Short-Term Generator Activity:	No
Importer Activity:	No
Mixed Waste Generator:	No
Transporter Activity:	No
Transfer Facility Activity:	No
Recycler Activity with Storage:	No
Small Quantity On-Site Burner Exemption:	No
Smelting Melting and Refining Furnace Exemption:	No
Underground Injection Control:	No
Off-Site Waste Receipt:	No
Universal Waste Indicator:	No
Universal Waste Destination Facility:	No
Federal Universal Waste:	No
Active Site State-Reg Handler:	---
Federal Facility Indicator:	Not reported
Hazardous Secondary Material Indicator:	N
Sub-Part K Indicator:	Not reported
2018 GPRA Permit Baseline:	Not on the Baseline
2018 GPRA Renewals Baseline:	Not on the Baseline
202 GPRA Corrective Action Baseline:	No
Subject to Corrective Action Universe:	No
Non-TSDFs Where RCRA CA has Been Imposed Universe:	No
Corrective Action Priority Ranking:	No NCAPS ranking
Environmental Control Indicator:	No
Institutional Control Indicator:	No
Human Exposure Controls Indicator:	N/A
Groundwater Controls Indicator:	N/A
Significant Non-Complier Universe:	No
Unaddressed Significant Non-Complier Universe:	No
Addressed Significant Non-Complier Universe:	No
Significant Non-Complier With a Compliance Schedule Universe:	No
Financial Assurance Required:	Not reported
Handler Date of Last Change:	20220902
Recognized Trader-Importer:	No
Recognized Trader-Exporter:	No
Importer of Spent Lead Acid Batteries:	No
Exporter of Spent Lead Acid Batteries:	No
Recycler Activity Without Storage:	No
Manifest Broker:	No
Sub-Part P Indicator:	No

Handler - Owner Operator:

Owner/Operator Indicator:	Operator
Owner/Operator Name: MATTHEW PALL	
Legal Status:	Other
Date Became Current:	Not reported
Date Ended Current:	Not reported
Owner/Operator Address:	PO BOX 7741
Owner/Operator City,State,Zip:	WESTLAKE VILLAGE, CA 91359-7741
Owner/Operator Telephone:	818-390-9444

CONJEO HEALTH (Continued) **1027468537**

Owner/Operator Telephone Ext: Not reported
Owner/Operator Fax: Not reported
Owner/Operator Email: Not reported

Owner/Operator Indicator: Owner
Owner/Operator Name: CONEJO HEALTH
Legal Status: Other
Date Became Current: Not reported
Date Ended Current: Not reported
Owner/Operator Address: 3848 ATLANTIC AVE STE 4
Owner/Operator City,State,Zip: LONG BEACH, CA 90807
Owner/Operator Telephone: 818-390-9444
Owner/Operator Telephone Ext: Not reported
Owner/Operator Fax: Not reported
Owner/Operator Email: Not reported

Historic Generators:
Receive Date: 20220830
Handler Name: CONJEO HEALTH
Federal Waste Generator Description: Not a generator, verified
State District Owner: Not reported
Large Quantity Handler of Universal Waste: No
Recognized Trader Importer: No
Recognized Trader Exporter: No
Spent Lead Acid Battery Importer: No
Spent Lead Acid Battery Exporter: No
Current Record: Yes
Non Storage Recycler Activity: No
Electronic Manifest Broker: No

List of NAICS Codes and Descriptions:
NAICS Code: 923120
NAICS Description: ADMINISTRATION OF PUBLIC HEALTH PROGRAMS

Facility Has Received Notices of Violations:
Violations: No Violations Found

Evaluation Action Summary:
Evaluations: No Evaluations Found

C8 **COMMUNITY CONSCIENCE** **RCRA NonGen / NLR** **1026717447**
WSW **80 E HILLCREST DRIVE #110** **CAC003105981**
< 1/8 **THOUSAND OAKS, CA 91360**
0.045 mi.
239 ft. **Site 2 of 19 in cluster C**

Relative: **Lower**
Actual: **717 ft.**

RCRA Listings:
Date Form Received by Agency: 20210217
Handler Name: Community Conscience
Handler Address: 80 E Hillcrest Drive #110
Handler City,State,Zip: THOUSAND OAKS, CA 91360
EPA ID: CAC003105981
Contact Name: ROBIN BRITT
Contact Address: 80 E HILLCREST DRIVE #110
Contact City,State,Zip: THOUSAND OAKS, CA 91360

COMMUNITY CONSCIENCE (Continued) **1026717447**

Contact Telephone:	805-494-3543
Contact Fax:	Not reported
Contact Email:	ROBIN@COMMUNITYCONSCIENCE.ORG
Contact Title:	Not reported
EPA Region:	09
Land Type:	Not reported
Federal Waste Generator Description:	Not a generator, verified
Non-Notifier:	Not reported
Biennial Report Cycle:	Not reported
Accessibility:	Not reported
Active Site Indicator:	Not reported
State District Owner:	Not reported
State District:	Not reported
Mailing Address:	80 E HILLCREST DRIVE #110
Mailing City,State,Zip:	THOUSAND OAKS, CA 91360
Owner Name:	Board Of Trustees
Owner Type:	Other
Operator Name:	Robin Britt
Operator Type:	Other
Short-Term Generator Activity:	No
Importer Activity:	No
Mixed Waste Generator:	No
Transporter Activity:	No
Transfer Facility Activity:	No
Recycler Activity with Storage:	No
Small Quantity On-Site Burner Exemption:	No
Smelting Melting and Refining Furnace Exemption:	No
Underground Injection Control:	No
Off-Site Waste Receipt:	No
Universal Waste Indicator:	No
Universal Waste Destination Facility:	No
Federal Universal Waste:	No
Active Site State-Reg Handler:	---
Federal Facility Indicator:	Not reported
Hazardous Secondary Material Indicator:	N
Sub-Part K Indicator:	Not reported
2018 GPRA Permit Baseline:	Not on the Baseline
2018 GPRA Renewals Baseline:	Not on the Baseline
202 GPRA Corrective Action Baseline:	No
Subject to Corrective Action Universe:	No
Non-TSDFs Where RCRA CA has Been Imposed Universe:	No
Corrective Action Priority Ranking:	No NCAPS ranking
Environmental Control Indicator:	No
Institutional Control Indicator:	No
Human Exposure Controls Indicator:	N/A
Groundwater Controls Indicator:	N/A
Significant Non-Complier Universe:	No
Unaddressed Significant Non-Complier Universe:	No
Addressed Significant Non-Complier Universe:	No
Significant Non-Complier With a Compliance Schedule Universe:	No
Financial Assurance Required:	Not reported
Handler Date of Last Change:	20210226
Recognized Trader-Importer:	No
Recognized Trader-Exporter:	No
Importer of Spent Lead Acid Batteries:	No
Exporter of Spent Lead Acid Batteries:	No
Recycler Activity Without Storage:	No

COMMUNITY CONSCIENCE (Continued) **1026717447**

Manifest Broker: No
Sub-Part P Indicator: No

Handler - Owner Operator:
Owner/Operator Indicator: Operator
Owner/Operator Name: ROBIN BRITT
Legal Status: Other
Date Became Current: Not reported
Date Ended Current: Not reported
Owner/Operator Address: 80 E HILLCREST DRIVE #110
Owner/Operator City,State,Zip: THOUSAND OAKS, CA 91360
Owner/Operator Telephone: 805-494-3543
Owner/Operator Telephone Ext: Not reported
Owner/Operator Fax: Not reported
Owner/Operator Email: Not reported

Owner/Operator Indicator: Owner
Owner/Operator Name: BOARD OF TRUSTEES
Legal Status: Other
Date Became Current: Not reported
Date Ended Current: Not reported
Owner/Operator Address: 80 E HILLCREST DRIVE #110
Owner/Operator City,State,Zip: THOUSAND OAKS, CA 91360
Owner/Operator Telephone: 805-494-3543
Owner/Operator Telephone Ext: Not reported
Owner/Operator Fax: Not reported
Owner/Operator Email: Not reported

Historic Generators:
Receive Date: 20210217
Handler Name: COMMUNITY CONSCIENCE
Federal Waste Generator Description: Not a generator, verified
State District Owner: Not reported
Large Quantity Handler of Universal Waste: No
Recognized Trader Importer: No
Recognized Trader Exporter: No
Spent Lead Acid Battery Importer: No
Spent Lead Acid Battery Exporter: No
Current Record: Yes
Non Storage Recycler Activity: No
Electronic Manifest Broker: No

List of NAICS Codes and Descriptions:
NAICS Code: 624230
NAICS Description: EMERGENCY AND OTHER RELIEF SERVICES

Facility Has Received Notices of Violations:
Violations: No Violations Found

Evaluation Action Summary:
Evaluations: No Evaluations Found

C9 **AGORA REALTY & MANAGEMENT** **RCRA NonGen / NLR** **1027067491**
WSW **25 E. HILLCREST DR.** **E MANIFEST** **CAC003138740**
< 1/8 **THOUSAND OAKS, CA 91360**
0.048 mi.
253 ft. **Site 3 of 19 in cluster C**

Relative: **Lower**

Actual: **723 ft.**

RCRA Listings:

Date Form Received by Agency:	20210913
Handler Name:	Agora Realty & Management
Handler Address:	25 E. Hillcrest Dr.
Handler City,State,Zip:	THOUSAND OAKS, CA 91360
EPA ID:	CAC003138740
Contact Name:	AARON LEFTON
Contact Address:	15206 VENTURA BLVD. SUITE 306
Contact City,State,Zip:	SHERMAN OAKS, CA 91403
Contact Telephone:	888-450-0505
Contact Fax:	Not reported
Contact Email:	AARON@AGORAPROPERTY.COM
Contact Title:	Not reported
EPA Region:	09
Land Type:	Not reported
Federal Waste Generator Description:	Not a generator, verified
Non-Notifier:	Not reported
Biennial Report Cycle:	Not reported
Accessibility:	Not reported
Active Site Indicator:	Not reported
State District Owner:	Not reported
State District:	Not reported
Mailing Address:	15206 VENTURA BLVD. SUITE 306
Mailing City,State,Zip:	SHERMAN OAKS, CA 91403
Owner Name:	Agora Realty
Owner Type:	Other
Operator Name:	Aaron Lefton
Operator Type:	Other
Short-Term Generator Activity:	No
Importer Activity:	No
Mixed Waste Generator:	No
Transporter Activity:	No
Transfer Facility Activity:	No
Recycler Activity with Storage:	No
Small Quantity On-Site Burner Exemption:	No
Smelting Melting and Refining Furnace Exemption:	No
Underground Injection Control:	No
Off-Site Waste Receipt:	No
Universal Waste Indicator:	No
Universal Waste Destination Facility:	No
Federal Universal Waste:	No
Active Site State-Reg Handler:	---
Federal Facility Indicator:	Not reported
Hazardous Secondary Material Indicator:	N
Sub-Part K Indicator:	Not reported
2018 GPRA Permit Baseline:	Not on the Baseline
2018 GPRA Renewals Baseline:	Not on the Baseline
202 GPRA Corrective Action Baseline:	No
Subject to Corrective Action Universe:	No
Non-TSDFs Where RCRA CA has Been Imposed Universe:	No
Corrective Action Priority Ranking:	No NCAPS ranking
Environmental Control Indicator:	No
Institutional Control Indicator:	No

AGORA REALTY & MANAGEMENT (Continued) **1027067491**

Human Exposure Controls Indicator:	N/A
Groundwater Controls Indicator:	N/A
Significant Non-Complier Universe:	No
Unaddressed Significant Non-Complier Universe:	No
Addressed Significant Non-Complier Universe:	No
Significant Non-Complier With a Compliance Schedule Universe:	No
Financial Assurance Required:	Not reported
Handler Date of Last Change:	20210913
Recognized Trader-Importer:	No
Recognized Trader-Exporter:	No
Importer of Spent Lead Acid Batteries:	No
Exporter of Spent Lead Acid Batteries:	No
Recycler Activity Without Storage:	No
Manifest Broker:	No
Sub-Part P Indicator:	No

Handler - Owner Operator:

Owner/Operator Indicator:	Operator
Owner/Operator Name: AARON LEFTON	
Legal Status:	Other
Date Became Current:	Not reported
Date Ended Current:	Not reported
Owner/Operator Address:	15206 VENTURA BLVD. SUITE 306
Owner/Operator City,State,Zip:	SHERMAN OAKS, CA 91403
Owner/Operator Telephone:	888-450-0505
Owner/Operator Telephone Ext:	Not reported
Owner/Operator Fax:	Not reported
Owner/Operator Email:	Not reported

Owner/Operator Indicator:	Owner
Owner/Operator Name: AGORA REALTY	
Legal Status:	Other
Date Became Current:	Not reported
Date Ended Current:	Not reported
Owner/Operator Address:	15206 VENTURA BLVD. SUITE 306
Owner/Operator City,State,Zip:	SHERMAN OAKS, CA 91403
Owner/Operator Telephone:	888-450-0505
Owner/Operator Telephone Ext:	Not reported
Owner/Operator Fax:	Not reported
Owner/Operator Email:	Not reported

Historic Generators:

Receive Date:	20210913
Handler Name: AGORA REALTY & MANAGEMENT	
Federal Waste Generator Description:	Not a generator, verified
State District Owner:	Not reported
Large Quantity Handler of Universal Waste:	No
Recognized Trader Importer:	No
Recognized Trader Exporter:	No
Spent Lead Acid Battery Importer:	No
Spent Lead Acid Battery Exporter:	No
Current Record:	Yes
Non Storage Recycler Activity:	No
Electronic Manifest Broker:	No

AGORA REALTY & MANAGEMENT (Continued) **1027067491**

List of NAICS Codes and Descriptions:
NAICS Code: 453210
NAICS Description: OFFICE SUPPLIES AND STATIONERY STORES

Facility Has Received Notices of Violations:
Violations: No Violations Found

Evaluation Action Summary:
Evaluations: No Evaluations Found

E MANIFEST:

Manifest Tracking Number:	022568148JJK
Last Updated Date:	20211216
Shipped Date:	20211111
Received Date:	20211126
Manifest Status:	Signed
Submission Type:	DataImage5Copy
Origin Type:	Web
Generator EPA ID:	CAC003138740
Generator Name:	AGORA REALTY & MANAGEMENT
Generator Mail Street Number:	Not reported
Generator Mail Street 1:	25 E. HILLCREST DR.
Generator Mail Street 2:	Not reported
Generator Mail City:	THOUSAND OAKS
Generator Mail State:	CA
Generator Mail Zip:	91360
Generator Location Street Number:	Not reported
Generator Location Street 1:	15206 VENTURA BLVD. SUITE 306
Generator Location Street 2:	Not reported
Generator Location City:	SHERMAN OAKS
Generator Location Zip:	91403
Generator Location State:	CA
Generator Contact Company Name:	Not reported
Designated Facility EPA ID:	AZR000520882
Designated Facility Name:	LA PAZ COUNTY LANDFILL
Designated Facility Mail Street Number:	Not reported
Designated Facility Mail Street 1:	Not reported
Designated Facility Mail Street 2:	26999 HIGHWAY 95
Designated Facility Mail City:	PARKER
Designated Facility Mail Zip:	85344
Designated Facility Mail State:	AZ
Designated Facility Location Street Number:	Not reported
Designated Facility Location Street 1:	26999 HIGHWAY 95
Designated Facility Location Street 2:	Not reported
Designated Facility Location City:	PARKER
Designated Facility Location Zip:	85344
Designated Facility Location State:	AZ
Designated Facility Contact Company Name:	Not reported
Manifest Residue Indicator:	N
Rejection Indicator:	N

Manifest Tracking Number:	022568150JJK
Last Updated Date:	20220222
Shipped Date:	20211112

AGORA REALTY & MANAGEMENT (Continued) **1027067491**

Received Date:	20211117
Manifest Status:	Corrected
Submission Type:	DataImage5Copy
Origin Type:	Web
Generator EPA ID:	CAC003138740
Generator Name:	AGORA REALTY & MANAGEMENT
Generator Mail Street Number:	Not reported
Generator Mail Street 1:	25 E. HILLCREST DR.
Generator Mail Street 2:	Not reported
Generator Mail City:	THOUSAND OAKS
Generator Mail State:	CA
Generator Mail Zip:	91360
Generator Location Street Number:	Not reported
Generator Location Street 1:	15206 VENTURA BLVD. SUITE 306
Generator Location Street 2:	Not reported
Generator Location City:	SHERMAN OAKS
Generator Location Zip:	91403
Generator Location State:	CA
Generator Contact Company Name:	Not reported
Designated Facility EPA ID:	AZR000520882
Designated Facility Name:	LA PAZ COUNTY LANDFILL
Designated Facility Mail Street Number:	Not reported
Designated Facility Mail Street 1:	Not reported
Designated Facility Mail Street 2:	26999 HIGHWAY 95
Designated Facility Mail City:	PARKER
Designated Facility Mail Zip:	85344
Designated Facility Mail State:	AZ
Designated Facility Location Street Number:	Not reported
Designated Facility Location Street 1:	26999 HIGHWAY 95
Designated Facility Location Street 2:	Not reported
Designated Facility Location City:	PARKER
Designated Facility Location Zip:	85344
Designated Facility Location State:	AZ
Designated Facility Contact Company Name:	Not reported
Manifest Residue Indicator:	N
Rejection Indicator:	N

State Waste:

Manifest Tracking Number:	022568150JJK
Waste Line Number:	1
State Waste Code Owner:	CA
State Waste Code:	151
State Waste:	Asbestos-containing waste

Transporter:

Manifest Tracking Number:	022568150JJK
Transporter Line Number:	1
Transporter EPA ID:	CAR000049064
Transporter Name:	E C T I

Manifest Tracking Number:	022568150JJK
Transporter Line Number:	2
Transporter EPA ID:	CAR000045443
Transporter Name:	D AND S TRUCKING

AGORA REALTY & MANAGEMENT (Continued) **1027067491**

Waste Line:

Manifest Tracking Number:	022568150JJK
Waste Line Number:	1
U.S. DOT Hazardous Indicator:	Y
U.S. DOT ID Number:	NA2212
U.S. DOT Description:	RQ, ASBESTOS, 9, NA2212, PGIII
Non-Hazardous Waste Description:	Not reported
Number of Containers:	1
Container Type Code:	CM
Container Type Description:	Metal boxes, cartons, cases (including roll offs)
Waste Quantity:	40
Quantity Unit of Measure Code:	Y
Quantity Unit of Measure Description:	Cubic Yards
Waste Quantity, in Tons:	33.6
Acute Waste Quantity, in Tons:	0
Non-Acute Waste Quantity, in Tons:	33.6
Waste Quantity, in Kilograms:	30476.207
Acute Waste Quantity, in Kilograms:	0
Non-Acute Waste Quantity, in Kilorgrams:	30476.207
Management Method Code:	H132
Management Method Description:	LANDFILL (WITH PRIOR TREATMENT AND/OR STABILIZATION)
Waste Residue Indicator:	N
Quantity Discrepancy Indicator:	N
Waste Type Discrepancy Indicator:	N
Waste Density:	Not reported
Waste Density Unit of Measure Code:	Not reported
Waste Density Unit of Measure Description:	Not reported
Form Code:	Not reported
Form Code Description:	Not reported
Source Code:	Not reported
Source Code Description:	Not reported
Waste Minimization Code:	Not reported
Waste Minimization Code Description:	Not reported
Consent Number:	Not reported
EPA Waste Indicator:	N

C10 **OFFICE DEPOT** **RCRA NonGen / NLR** **1024856612**
WSW **25 EAST HILLCREST DR** **E MANIFEST** **CAL000420794**
< 1/8 **THOUSAND OAKS, CA 91360**
0.048 mi.
253 ft. **Site 4 of 19 in cluster C**

Relative: **Lower**
Actual: **723 ft.**

RCRA Listings:

Date Form Received by Agency:	20211223
Handler Name:	Office Depot 886
Handler Address:	25 E Hillcrest Dr
Handler City,State,Zip:	THOUSAND OAKS, CA 91360
EPA ID:	CAL000420794
Contact Name:	MIKE MCBRYDE
Contact Address:	6600 N MILITARY TRAIL C456
Contact City,State,Zip:	BOCA RATON, FL 33496
Contact Telephone:	561-438-2260
Contact Fax:	Not reported
Contact Email:	HAZMATADMIN@OFFICEDEPOT.COM
Contact Title:	Not reported
EPA Region:	09
Land Type:	Not reported

OFFICE DEPOT (Continued) **1024856612**

Federal Waste Generator Description:	Not a generator, verified
Non-Notifier:	Not reported
Biennial Report Cycle:	Not reported
Accessibility:	Not reported
Active Site Indicator:	Not reported
State District Owner:	Not reported
State District:	Not reported
Mailing Address:	6600 N MILITARY TRAIL C456
Mailing City,State,Zip:	BOCA RATON, FL 33496-0000
Owner Name:	Not reported
Owner Type:	Not reported
Operator Name:	Officemax North America Inc
Operator Type:	Other
Short-Term Generator Activity:	No
Importer Activity:	No
Mixed Waste Generator:	No
Transporter Activity:	No
Transfer Facility Activity:	No
Recycler Activity with Storage:	No
Small Quantity On-Site Burner Exemption:	No
Smelting Melting and Refining Furnace Exemption:	No
Underground Injection Control:	No
Off-Site Waste Receipt:	No
Universal Waste Indicator:	No
Universal Waste Destination Facility:	No
Federal Universal Waste:	No
Active Site State-Reg Handler:	---
Federal Facility Indicator:	Not reported
Hazardous Secondary Material Indicator:	N
Sub-Part K Indicator:	Not reported
2018 GPRA Permit Baseline:	Not on the Baseline
2018 GPRA Renewals Baseline:	Not on the Baseline
202 GPRA Corrective Action Baseline:	No
Subject to Corrective Action Universe:	No
Non-TSDFs Where RCRA CA has Been Imposed Universe:	No
Corrective Action Priority Ranking:	No NCAPS ranking
Environmental Control Indicator:	No
Institutional Control Indicator:	No
Human Exposure Controls Indicator:	N/A
Groundwater Controls Indicator:	N/A
Significant Non-Complier Universe:	No
Unaddressed Significant Non-Complier Universe:	No
Addressed Significant Non-Complier Universe:	No
Significant Non-Complier With a Compliance Schedule Universe:	No
Financial Assurance Required:	Not reported
Handler Date of Last Change:	20220103
Recognized Trader-Importer:	No
Recognized Trader-Exporter:	No
Importer of Spent Lead Acid Batteries:	No
Exporter of Spent Lead Acid Batteries:	No
Recycler Activity Without Storage:	No
Manifest Broker:	No
Sub-Part P Indicator:	No

Handler - Owner Operator:
Owner/Operator Indicator: Owner

OFFICE DEPOT (Continued) **1024856612**

Owner/Operator Name: OFFICE DEPOT INC
Legal Status: Other
Date Became Current: Not reported
Date Ended Current: Not reported
Owner/Operator Address: 6600 N MILITARY TRAIL
Owner/Operator City,State,Zip: BOCA RATON, FL 33496
Owner/Operator Telephone: 561-438-4800
Owner/Operator Telephone Ext: Not reported
Owner/Operator Fax: Not reported
Owner/Operator Email: Not reported

Owner/Operator Indicator: Operator
Owner/Operator Name: ANA FERNANDEZ
Legal Status: Other
Date Became Current: Not reported
Date Ended Current: Not reported
Owner/Operator Address: 6600 N MILITARY TRAIL C456
Owner/Operator City,State,Zip: BOCA RATON, FL 33496
Owner/Operator Telephone: 561-438-7903
Owner/Operator Telephone Ext: Not reported
Owner/Operator Fax: Not reported
Owner/Operator Email: Not reported

Owner/Operator Indicator: Operator
Owner/Operator Name: OFFICEMAX NORTH AMERICA INC
Legal Status: Other
Date Became Current: Not reported
Date Ended Current: Not reported
Owner/Operator Address: 6600 N MILITARY TRAIL
Owner/Operator City,State,Zip: BOCA RATON, FL 33496
Owner/Operator Telephone: 561-438-4800
Owner/Operator Telephone Ext: Not reported
Owner/Operator Fax: Not reported
Owner/Operator Email: Not reported

Historic Generators:
Receive Date: 20211223
Handler Name: OFFICE DEPOT 886
Federal Waste Generator Description: Not a generator, verified
State District Owner: Not reported
Large Quantity Handler of Universal Waste: No
Recognized Trader Importer: No
Recognized Trader Exporter: No
Spent Lead Acid Battery Importer: No
Spent Lead Acid Battery Exporter: No
Current Record: Yes
Non Storage Recycler Activity: No
Electronic Manifest Broker: No

Receive Date: 20161007
Handler Name: OFFICE DEPOT 886
Federal Waste Generator Description: Not a generator, verified
State District Owner: Not reported
Large Quantity Handler of Universal Waste: No
Recognized Trader Importer: No
Recognized Trader Exporter: No
Spent Lead Acid Battery Importer: No

OFFICE DEPOT (Continued) **1024856612**

Spent Lead Acid Battery Exporter: No
Current Record: No
Non Storage Recycler Activity: Not reported
Electronic Manifest Broker: Not reported

List of NAICS Codes and Descriptions:
NAICS Code: 45321
NAICS Description: OFFICE SUPPLIES AND STATIONERY STORES

Facility Has Received Notices of Violations:
Violations: No Violations Found

Evaluation Action Summary:
Evaluations: No Evaluations Found

E MANIFEST:
Manifest Tracking Number: 013996855FLE
Last Updated Date: 20200103
Shipped Date: 20191018
Received Date: 20191023
Manifest Status: Signed
Submission Type: DataImage5Copy
Origin Type: Service
Generator EPA ID: CAL000420794
Generator Name: OFFICE DEPOT
Generator Mail Street Number: Not reported
Generator Mail Street 1: 25 EAST HILLCREST DR
Generator Mail Street 2: Not reported
Generator Mail City: THOUSAND OAKS
Generator Mail State: CA
Generator Mail Zip: 91360
Generator Location Street Number: Not reported
Generator Location Street 1: 25 EAST HILLCREST DR
Generator Location Street 2: Not reported
Generator Location City: THOUSAND OAKS
Generator Location Zip: 91360
Generator Location State: CA
Generator Contact Company Name: Not reported
Designated Facility EPA ID: CAD008364432
Designated Facility Name: Rho Chem LLC
Designated Facility Mail Street Number: Not reported
Designated Facility Mail Street 1: Not reported
Designated Facility Mail Street 2: 425 Isis Ave.
Designated Facility Mail City: Inglewood
Designated Facility Mail Zip: 90301
Designated Facility Mail State: CA
Designated Facility Location Street Number: Not reported
Designated Facility Location Street 1: 425 Isis Ave.
Designated Facility Location Street 2: Not reported
Designated Facility Location City: Inglewood
Designated Facility Location Zip: 90301
Designated Facility Location State: CA
Designated Facility Contact Company Name: Not reported
Manifest Residue Indicator: N

OFFICE DEPOT (Continued) **1024856612**

Rejection Indicator:	N
Manifest Tracking Number:	015934606FLE
Last Updated Date:	20210715
Shipped Date:	20210622
Received Date:	20210707
Manifest Status:	Signed
Submission Type:	DataImage5Copy
Origin Type:	Service
Generator EPA ID:	CAL000420794
Generator Name:	OFFICE DEPOT
Generator Mail Street Number:	Not reported
Generator Mail Street 1:	25 EAST HILLCREST DR
Generator Mail Street 2:	Not reported
Generator Mail City:	THOUSAND OAKS
Generator Mail State:	CA
Generator Mail Zip:	91360
Generator Location Street Number:	Not reported
Generator Location Street 1:	25 EAST HILLCREST DR
Generator Location Street 2:	Not reported
Generator Location City:	THOUSAND OAKS
Generator Location Zip:	91360
Generator Location State:	CA
Generator Contact Company Name:	Not reported
Designated Facility EPA ID:	CAD008364432
Designated Facility Name:	Rho Chem LLC
Designated Facility Mail Street Number:	Not reported
Designated Facility Mail Street 1:	Not reported
Designated Facility Mail Street 2:	425 Isis Ave.
Designated Facility Mail City:	Inglewood
Designated Facility Mail Zip:	90301
Designated Facility Mail State:	CA
Designated Facility Location Street Number:	Not reported
Designated Facility Location Street 1:	425 Isis Ave.
Designated Facility Location Street 2:	Not reported
Designated Facility Location City:	Inglewood
Designated Facility Location Zip:	90301
Designated Facility Location State:	CA
Designated Facility Contact Company Name:	Not reported
Manifest Residue Indicator:	N
Rejection Indicator:	N
Manifest Tracking Number:	010742729FLE
Last Updated Date:	20181210
Shipped Date:	20181030
Received Date:	20181107
Manifest Status:	Signed
Submission Type:	DataImage5Copy
Origin Type:	Service
Generator EPA ID:	CAL000420794
Generator Name:	OFFICE DEPOT
Generator Mail Street Number:	Not reported
Generator Mail Street 1:	25 EAST HILLCREST DR
Generator Mail Street 2:	Not reported
Generator Mail City:	THOUSAND OAKS
Generator Mail State:	CA
Generator Mail Zip:	91360

OFFICE DEPOT (Continued) **1024856612**

Generator Location Street Number:	Not reported
Generator Location Street 1:	6600 North Military Trail
Generator Location Street 2:	Not reported
Generator Location City:	Boca Raton
Generator Location Zip:	33496-2434
Generator Location State:	FL
Generator Contact Company Name:	Not reported
Designated Facility EPA ID:	CAD008364432
Designated Facility Name:	Rho Chem LLC
Designated Facility Mail Street Number:	Not reported
Designated Facility Mail Street 1:	Not reported
Designated Facility Mail Street 2:	425 Isis Ave.
Designated Facility Mail City:	Inglewood
Designated Facility Mail Zip:	90301
Designated Facility Mail State:	CA
Designated Facility Location Street Number:	Not reported
Designated Facility Location Street 1:	425 Isis Ave.
Designated Facility Location Street 2:	Not reported
Designated Facility Location City:	Inglewood
Designated Facility Location Zip:	90301
Designated Facility Location State:	CA
Designated Facility Contact Company Name:	Not reported
Manifest Residue Indicator:	N
Rejection Indicator:	N

Manifest Tracking Number:	010742730FLE
Last Updated Date:	20181210
Shipped Date:	20181030
Received Date:	20181204
Manifest Status:	Signed
Submission Type:	DataImage5Copy
Origin Type:	Service
Generator EPA ID:	CAL000420794
Generator Name:	OFFICE DEPOT
Generator Mail Street Number:	Not reported
Generator Mail Street 1:	25 EAST HILLCREST DR
Generator Mail Street 2:	Not reported
Generator Mail City:	THOUSAND OAKS
Generator Mail State:	CA
Generator Mail Zip:	91360
Generator Location Street Number:	Not reported
Generator Location Street 1:	6600 North Military Trail
Generator Location Street 2:	Not reported
Generator Location City:	Boca Raton
Generator Location Zip:	33496-2434
Generator Location State:	FL
Generator Contact Company Name:	Not reported
Designated Facility EPA ID:	NVD980895338
Designated Facility Name:	21st Century Environmental Management of Nevada, LLC
Designated Facility Mail Street Number:	Not reported
Designated Facility Mail Street 1:	Not reported
Designated Facility Mail Street 2:	2095 Newlands Drive East
Designated Facility Mail City:	Fernley
Designated Facility Mail Zip:	89408
Designated Facility Mail State:	NV
Designated Facility Location Street Number:	Not reported
Designated Facility Location Street 1:	2095 Newlands Drive East

OFFICE DEPOT (Continued) **1024856612**

Designated Facility Location Street 2:	Not reported
Designated Facility Location City:	Fernley
Designated Facility Location Zip:	89408
Designated Facility Location State:	NV
Designated Facility Contact Company Name:	Not reported
Manifest Residue Indicator:	N
Rejection Indicator:	N

Manifest Tracking Number:	014361433FLE
Last Updated Date:	20200420
Shipped Date:	20200410
Received Date:	20200416
Manifest Status:	Signed
Submission Type:	DataImage5Copy
Origin Type:	Service
Generator EPA ID:	CAL000420794
Generator Name:	OFFICE DEPOT
Generator Mail Street Number:	Not reported
Generator Mail Street 1:	25 EAST HILLCREST DR
Generator Mail Street 2:	Not reported
Generator Mail City:	THOUSAND OAKS
Generator Mail State:	CA
Generator Mail Zip:	91360
Generator Location Street Number:	Not reported
Generator Location Street 1:	25 EAST HILLCREST DR
Generator Location Street 2:	Not reported
Generator Location City:	THOUSAND OAKS
Generator Location Zip:	91360
Generator Location State:	CA
Generator Contact Company Name:	Not reported
Designated Facility EPA ID:	CAD008364432
Designated Facility Name:	Rho Chem LLC
Designated Facility Mail Street Number:	Not reported
Designated Facility Mail Street 1:	Not reported
Designated Facility Mail Street 2:	425 Isis Ave.
Designated Facility Mail City:	Inglewood
Designated Facility Mail Zip:	90301
Designated Facility Mail State:	CA
Designated Facility Location Street Number:	Not reported
Designated Facility Location Street 1:	425 Isis Ave.
Designated Facility Location Street 2:	Not reported
Designated Facility Location City:	Inglewood
Designated Facility Location Zip:	90301
Designated Facility Location State:	CA
Designated Facility Contact Company Name:	Not reported
Manifest Residue Indicator:	N
Rejection Indicator:	N

Manifest Tracking Number:	016200556FLE
Last Updated Date:	20211027
Shipped Date:	20211014
Received Date:	20211020
Manifest Status:	Signed
Submission Type:	DataImage5Copy
Origin Type:	Service
Generator EPA ID:	CAL000420794
Generator Name:	OFFICE DEPOT

OFFICE DEPOT (Continued) **1024856612**

Generator Mail Street Number:	Not reported
Generator Mail Street 1:	25 EAST HILLCREST DR
Generator Mail Street 2:	Not reported
Generator Mail City:	THOUSAND OAKS
Generator Mail State:	CA
Generator Mail Zip:	91360
Generator Location Street Number:	Not reported
Generator Location Street 1:	25 EAST HILLCREST DR
Generator Location Street 2:	Not reported
Generator Location City:	THOUSAND OAKS
Generator Location Zip:	91360
Generator Location State:	CA
Generator Contact Company Name:	Not reported
Designated Facility EPA ID:	CAD008364432
Designated Facility Name:	Rho Chem LLC
Designated Facility Mail Street Number:	Not reported
Designated Facility Mail Street 1:	Not reported
Designated Facility Mail Street 2:	425 Isis Ave.
Designated Facility Mail City:	Inglewood
Designated Facility Mail Zip:	90301
Designated Facility Mail State:	CA
Designated Facility Location Street Number:	Not reported
Designated Facility Location Street 1:	425 Isis Ave.
Designated Facility Location Street 2:	Not reported
Designated Facility Location City:	Inglewood
Designated Facility Location Zip:	90301
Designated Facility Location State:	CA
Designated Facility Contact Company Name:	Not reported
Manifest Residue Indicator:	N
Rejection Indicator:	N

Manifest Tracking Number:	016200586FLE
Last Updated Date:	20211129
Shipped Date:	20211025
Received Date:	20211112
Manifest Status:	Signed
Submission Type:	DataImage5Copy
Origin Type:	Service
Generator EPA ID:	CAL000420794
Generator Name:	OFFICE DEPOT
Generator Mail Street Number:	Not reported
Generator Mail Street 1:	25 EAST HILLCREST DR
Generator Mail Street 2:	Not reported
Generator Mail City:	THOUSAND OAKS
Generator Mail State:	CA
Generator Mail Zip:	91360
Generator Location Street Number:	Not reported
Generator Location Street 1:	25 EAST HILLCREST DR
Generator Location Street 2:	Not reported
Generator Location City:	THOUSAND OAKS
Generator Location Zip:	91360
Generator Location State:	CA
Generator Contact Company Name:	Not reported
Designated Facility EPA ID:	CAD008364432
Designated Facility Name:	Rho Chem LLC
Designated Facility Mail Street Number:	Not reported
Designated Facility Mail Street 1:	Not reported

OFFICE DEPOT (Continued) **1024856612**

Designated Facility Mail Street 2:	425 Isis Ave.
Designated Facility Mail City:	Inglewood
Designated Facility Mail Zip:	90301
Designated Facility Mail State:	CA
Designated Facility Location Street Number:	Not reported
Designated Facility Location Street 1:	425 Isis Ave.
Designated Facility Location Street 2:	Not reported
Designated Facility Location City:	Inglewood
Designated Facility Location Zip:	90301
Designated Facility Location State:	CA
Designated Facility Contact Company Name:	Not reported
Manifest Residue Indicator:	N
Rejection Indicator:	N

Manifest Tracking Number:	015128243FLE
Last Updated Date:	20220511
Shipped Date:	20201230
Received Date:	20210114
Manifest Status:	Signed
Submission Type:	DataImage5Copy
Origin Type:	Service
Generator EPA ID:	CAL000420794
Generator Name:	OFFICE DEPOT
Generator Mail Street Number:	Not reported
Generator Mail Street 1:	25 EAST HILLCREST DR
Generator Mail Street 2:	Not reported
Generator Mail City:	THOUSAND OAKS
Generator Mail State:	CA
Generator Mail Zip:	91360
Generator Location Street Number:	Not reported
Generator Location Street 1:	25 EAST HILLCREST DR
Generator Location Street 2:	Not reported
Generator Location City:	THOUSAND OAKS
Generator Location Zip:	91360
Generator Location State:	CA
Generator Contact Company Name:	Not reported
Designated Facility EPA ID:	CAD008364432
Designated Facility Name:	Rho Chem LLC
Designated Facility Mail Street Number:	Not reported
Designated Facility Mail Street 1:	Not reported
Designated Facility Mail Street 2:	425 Isis Ave.
Designated Facility Mail City:	Inglewood
Designated Facility Mail Zip:	90301
Designated Facility Mail State:	CA
Designated Facility Location Street Number:	Not reported
Designated Facility Location Street 1:	425 Isis Ave.
Designated Facility Location Street 2:	Not reported
Designated Facility Location City:	Inglewood
Designated Facility Location Zip:	90301
Designated Facility Location State:	CA
Designated Facility Contact Company Name:	Not reported
Manifest Residue Indicator:	N
Rejection Indicator:	N

Manifest Tracking Number:	013057618FLE
Last Updated Date:	20190521
Shipped Date:	20190422

OFFICE DEPOT (Continued) **1024856612**

Received Date:	20190514
Manifest Status:	Signed
Submission Type:	DataImage5Copy
Origin Type:	Service
Generator EPA ID:	CAL000420794
Generator Name:	OFFICE DEPOT
Generator Mail Street Number:	Not reported
Generator Mail Street 1:	25 EAST HILLCREST DR
Generator Mail Street 2:	Not reported
Generator Mail City:	THOUSAND OAKS
Generator Mail State:	CA
Generator Mail Zip:	91360
Generator Location Street Number:	Not reported
Generator Location Street 1:	25 EAST HILLCREST DR
Generator Location Street 2:	Not reported
Generator Location City:	THOUSAND OAKS
Generator Location Zip:	91360
Generator Location State:	CA
Generator Contact Company Name:	Not reported
Designated Facility EPA ID:	CAD008364432
Designated Facility Name:	Rho Chem LLC
Designated Facility Mail Street Number:	Not reported
Designated Facility Mail Street 1:	Not reported
Designated Facility Mail Street 2:	425 Isis Ave.
Designated Facility Mail City:	Inglewood
Designated Facility Mail Zip:	90301
Designated Facility Mail State:	CA
Designated Facility Location Street Number:	Not reported
Designated Facility Location Street 1:	425 Isis Ave.
Designated Facility Location Street 2:	Not reported
Designated Facility Location City:	Inglewood
Designated Facility Location Zip:	90301
Designated Facility Location State:	CA
Designated Facility Contact Company Name:	Not reported
Manifest Residue Indicator:	N
Rejection Indicator:	N

Manifest Tracking Number:	013057619FLE
Last Updated Date:	20200210
Shipped Date:	20190422
Received Date:	20190507
Manifest Status:	Signed
Submission Type:	DataImage5Copy
Origin Type:	Service
Generator EPA ID:	CAL000420794
Generator Name:	OFFICE DEPOT
Generator Mail Street Number:	Not reported
Generator Mail Street 1:	25 EAST HILLCREST DR
Generator Mail Street 2:	Not reported
Generator Mail City:	THOUSAND OAKS
Generator Mail State:	CA
Generator Mail Zip:	91360
Generator Location Street Number:	Not reported
Generator Location Street 1:	25 EAST HILLCREST DR
Generator Location Street 2:	Not reported
Generator Location City:	THOUSAND OAKS
Generator Location Zip:	91360

OFFICE DEPOT (Continued) **1024856612**

Generator Location State:	CA
Generator Contact Company Name:	Not reported
Designated Facility EPA ID:	NVD980895338
Designated Facility Name:	21st Century Environmental Management of Nevada, LLC
Designated Facility Mail Street Number:	Not reported
Designated Facility Mail Street 1:	Not reported
Designated Facility Mail Street 2:	2095 Newlands Drive East
Designated Facility Mail City:	Fernley
Designated Facility Mail Zip:	89408
Designated Facility Mail State:	NV
Designated Facility Location Street Number:	Not reported
Designated Facility Location Street 1:	2095 Newlands Drive East
Designated Facility Location Street 2:	Not reported
Designated Facility Location City:	Fernley
Designated Facility Location Zip:	89408
Designated Facility Location State:	NV
Designated Facility Contact Company Name:	Not reported
Manifest Residue Indicator:	N
Rejection Indicator:	N

Manifest Tracking Number:	013057620FLE
Last Updated Date:	20190513
Shipped Date:	20190422
Received Date:	20190430
Manifest Status:	Signed
Submission Type:	DataImage5Copy
Origin Type:	Service
Generator EPA ID:	CAL000420794
Generator Name:	OFFICE DEPOT 886
Generator Mail Street Number:	Not reported
Generator Mail Street 1:	25 EAST HILLCREST DR
Generator Mail Street 2:	Not reported
Generator Mail City:	THOUSAND OAKS
Generator Mail State:	CA
Generator Mail Zip:	91360
Generator Location Street Number:	Not reported
Generator Location Street 1:	25 EAST HILLCREST DR
Generator Location Street 2:	Not reported
Generator Location City:	THOUSAND OAKS
Generator Location Zip:	91360
Generator Location State:	CA
Generator Contact Company Name:	Not reported
Designated Facility EPA ID:	AZR000515924
Designated Facility Name:	YUMA YES WASTE TRANSFER FACILITY
Designated Facility Mail Street Number:	Not reported
Designated Facility Mail Street 1:	Not reported
Designated Facility Mail Street 2:	2730 E 13TH ST
Designated Facility Mail City:	YUMA
Designated Facility Mail Zip:	85365-1901
Designated Facility Mail State:	AZ
Designated Facility Location Street Number:	Not reported
Designated Facility Location Street 1:	2730 E 13TH ST
Designated Facility Location Street 2:	Not reported
Designated Facility Location City:	YUMA
Designated Facility Location Zip:	85365-1901
Designated Facility Location State:	AZ
Designated Facility Contact Company Name:	Not reported

OFFICE DEPOT (Continued) **1024856612**

Manifest Residue Indicator:	N
Rejection Indicator:	N

State Waste:

Manifest Tracking Number:	013057620FLE
Waste Line Number:	1
State Waste Code Owner:	CA
State Waste Code:	331
State Waste:	Off-specification, aged, or surplus organics

Transporter:

Manifest Tracking Number:	013057620FLE
Transporter Line Number:	1
Transporter EPA ID:	MNS000110924
Transporter Name:	STERICYCLE SPECIALTY WASTE SOLUTIONS INC

Manifest Tracking Number:	013057620FLE
Transporter Line Number:	2
Transporter EPA ID:	CAR000175422
Transporter Name:	WORLDWIDE RECOVERY SYSTEM INC

Waste Line:

Manifest Tracking Number:	013057620FLE
Waste Line Number:	1
U.S. DOT Hazardous Indicator:	N
U.S. DOT ID Number:	Not reported
U.S. DOT Description:	Not reported
Non-Hazardous Waste Description:	Non RCRA hazardous waste, solid (CA state regulated solids)
Number of Containers:	1
Container Type Code:	CF
Container Type Description:	Fiber or plastic boxes, cartons, cases
Waste Quantity:	1
Quantity Unit of Measure Code:	P
Quantity Unit of Measure Description:	Pounds
Waste Quantity, in Tons:	0.0005
Acute Waste Quantity, in Tons:	0
Non-Acute Waste Quantity, in Tons:	0.0005
Waste Quantity, in Kilograms:	0.45351502
Acute Waste Quantity, in Kilograms:	0
Non-Acute Waste Quantity, in Kilorgrams:	0.45351502
Management Method Code:	H141
Management Method Description:	STORAGE, BULKING AND/OR TRANSFER OFF SITE
Waste Residue Indicator:	N
Quantity Discrepancy Indicator:	N
Waste Type Discrepancy Indicator:	N
Waste Density:	Not reported
Waste Density Unit of Measure Code:	Not reported
Waste Density Unit of Measure Description:	Not reported
Form Code:	Not reported
Form Code Description:	Not reported
Source Code:	Not reported
Source Code Description:	Not reported
Waste Minimization Code:	Not reported
Waste Minimization Code Description:	Not reported
Consent Number:	Not reported
EPA Waste Indicator:	N

OFFICE DEPOT (Continued) **1024856612**

Click this hyperlink while viewing on your computer to access
1 additional US EManifest: record(s) in the EDR Site Report.

D11 **BEST BUY #0112** **CERS HAZ WASTE** **S112920132**
West **390 N MOORPARK RD** **VENTURA CO. BWT** **N/A**
< 1/8 **THOUSAND OAKS, CA 91360**
0.066 mi.
350 ft. **Site 1 of 2 in cluster D**

Relative:
Lower

Actual:
730 ft.

CERS HAZ WASTE:
Name: BEST BUY #0112
Address: 390 N MOORPARK RD
City,State,Zip: THOUSAND OAKS, CA 91360
Site ID: 420738
CERS ID: 10731613
CERS Description: Hazardous Waste Generator

Violations:
Site ID: 420738
Site Name: Best Buy #0112
Violation Date: 03-20-2018
Citation: HSC 6.5 25160.2 - California Health and Safety Code, Chapter 6.5, Section(s) 25160.2
Violation Description: Failure of a generator of hazardous waste that meets the conditions to be transported on a consolidated manifest to comply with one or more of the required consolidated manifesting procedures and retain copies of receipts for three years.
Violation Notes: Returned to compliance on 04/10/2018.
Violation Division: Ventura County Environmental Health
Violation Program: HW
Violation Source: CERS,

Evaluation:
Eval General Type: Compliance Evaluation Inspection
Eval Date: 06-10-2021
Violations Found: No
Eval Type: Routine done by local agency
Eval Notes: Not reported
Eval Division: Ventura County Environmental Health
Eval Program: HW
Eval Source: CERS,

Eval General Type: Compliance Evaluation Inspection
Eval Date: 03-20-2018
Violations Found: Yes
Eval Type: Routine done by local agency
Eval Notes: Not reported
Eval Division: Ventura County Environmental Health
Eval Program: HW
Eval Source: CERS,

Eval General Type: Compliance Evaluation Inspection
Eval Date: 06-13-2022
Violations Found: No
Eval Type: Routine done by local agency
Eval Notes: Not reported
Eval Division: Ventura County Environmental Health
Eval Program: HW

BEST BUY #0112 (Continued) **S112920132**

Eval Source: CERS,

Eval General Type: Compliance Evaluation Inspection
Eval Date: 09-07-2023
Violations Found: No
Eval Type: Routine done by local agency
Eval Notes: Not reported
Eval Division: Ventura County Environmental Health
Eval Program: HW
Eval Source: CERS,

Eval General Type: Compliance Evaluation Inspection
Eval Date: 11-18-2019
Violations Found: No
Eval Type: Routine done by local agency
Eval Notes: Not reported
Eval Division: Ventura County Environmental Health
Eval Program: HW
Eval Source: CERS,

Coordinates:
Site ID: 420738
Facility Name: Best Buy #0112
Env Int Type Code: HWG
Program ID: 10731613
Coord Name: Not reported
Ref Point Type Desc: Center of a facility or station.,
Latitude: 34.182340
Longitude: -118.874480

Affiliation:
Affiliation Type Desc: Legal Owner
Entity Name: Best Buy Co, Inc.
Entity Title: Not reported
Affiliation Address: 7601 Penn Avenue South B5
Affiliation City: Richfield
Affiliation State: MN
Affiliation Country: United States
Affiliation Zip: 55423-3645
Affiliation Phone: (612) 291-3406,

Affiliation Type Desc: Document Preparer
Entity Name: Mily Melendez
Entity Title: Not reported
Affiliation Address: Not reported
Affiliation City: Not reported
Affiliation State: Not reported
Affiliation Country: Not reported
Affiliation Zip: Not reported
Affiliation Phone: ,

Affiliation Type Desc: Facility Mailing Address
Entity Name: Mailing Address
Entity Title: Not reported
Affiliation Address: 7601 Penn Avenue South B5
Affiliation City: Richfield

BEST BUY #0112 (Continued) **S112920132**

Affiliation State:	MN
Affiliation Country:	Not reported
Affiliation Zip:	55423
Affiliation Phone:	,
Affiliation Type Desc:	Operator
Entity Name:	Best Buy #0112
Entity Title:	Not reported
Affiliation Address:	Not reported
Affiliation City:	Not reported
Affiliation State:	Not reported
Affiliation Country:	Not reported
Affiliation Zip:	Not reported
Affiliation Phone:	(805) 494-8370,
Affiliation Type Desc:	Property Owner
Entity Name:	West Airport Center, LP and Jones-Bakersfield
Entity Title:	Not reported
Affiliation Address:	c/o Jones Development, 3636 Birch St, #200
Affiliation City:	Newport Beach
Affiliation State:	CA
Affiliation Country:	United States
Affiliation Zip:	Not reported
Affiliation Phone:	(949) 752-7300,
Affiliation Type Desc:	Environmental Contact
Entity Name:	Tim Dunn
Entity Title:	Not reported
Affiliation Address:	7601 Penn Avenue South B5
Affiliation City:	Richfield
Affiliation State:	MN
Affiliation Country:	Not reported
Affiliation Zip:	55423
Affiliation Phone:	,
Affiliation Type Desc:	Identification Signer
Entity Name:	Tim Dunn
Entity Title:	Compliance Sr. Director
Affiliation Address:	Not reported
Affiliation City:	Not reported
Affiliation State:	Not reported
Affiliation Country:	Not reported
Affiliation Zip:	Not reported
Affiliation Phone:	,
Affiliation Type Desc:	CUPA District
Entity Name:	Ventura County Environmental Health
Entity Title:	Not reported
Affiliation Address:	800 South Victoria Avenue
Affiliation City:	Ventura
Affiliation State:	CA
Affiliation Country:	Not reported
Affiliation Zip:	93009
Affiliation Phone:	(805) 654-2813,
Affiliation Type Desc:	Parent Corporation
Entity Name:	Best Buy Co., Inc.

BEST BUY #0112 (Continued) **S112920132**

Entity Title: Not reported
Affiliation Address: Not reported
Affiliation City: Not reported
Affiliation State: Not reported
Affiliation Country: Not reported
Affiliation Zip: Not reported
Affiliation Phone: ,

VENTURA CO. BWT:
Name: BEST BUY #0112
Address: 390 N MOORPARK RD
City,State,Zip: THOUSAND OAKS, CA
Facility ID: FA0036327
Program: HAZARDOUS WASTE GENERATOR

D12 **BEST BUY STORE #112** **RCRA NonGen / NLR 1024859150**
West **390 N MOORPARK RD** **E MANIFEST CAL000426066**
< 1/8 **THOUSAND OAKS, CA 91360**
0.066 mi.
350 ft. **Site 2 of 2 in cluster D**

Relative: **Lower**
Actual: **730 ft.**

RCRA Listings:

Date Form Received by Agency:	20170323
Handler Name:	Best Buy Store #112
Handler Address:	390 N Moorpark Rd
Handler City,State,Zip:	THOUSAND OAKS, CA 91360
EPA ID:	CAL000426066
Contact Name:	TIM DUNN
Contact Address:	7601 PENN AVENUE SOUTH
Contact City,State,Zip:	RICHFIELD, MN 55423
Contact Telephone:	612-291-3406
Contact Fax:	952-430-6708
Contact Email:	TIMOTHY.DUNN@BESTBUY.COM
Contact Title:	Not reported
EPA Region:	09
Land Type:	Not reported
Federal Waste Generator Description:	Not a generator, verified
Non-Notifier:	Not reported
Biennial Report Cycle:	Not reported
Accessibility:	Not reported
Active Site Indicator:	Handler Activities
State District Owner:	Not reported
State District:	Not reported
Mailing Address:	7601 PENN AVE S BLDG B5
Mailing City,State,Zip:	RICHFIELD, MN 55423
Owner Name:	Best Buy Co Inc
Owner Type:	Other
Operator Name:	Tim Dunn
Operator Type:	Other
Short-Term Generator Activity:	No
Importer Activity:	No
Mixed Waste Generator:	No
Transporter Activity:	No
Transfer Facility Activity:	No
Recycler Activity with Storage:	No
Small Quantity On-Site Burner Exemption:	No

BEST BUY STORE #112 (Continued) **1024859150**

Smelting Melting and Refining Furnace Exemption:	No
Underground Injection Control:	No
Off-Site Waste Receipt:	No
Universal Waste Indicator:	Yes
Universal Waste Destination Facility:	Yes
Federal Universal Waste:	No
Active Site State-Reg Handler:	---
Federal Facility Indicator:	Not reported
Hazardous Secondary Material Indicator:	N
Sub-Part K Indicator:	Not reported
2018 GPRA Permit Baseline:	Not on the Baseline
2018 GPRA Renewals Baseline:	Not on the Baseline
202 GPRA Corrective Action Baseline:	No
Subject to Corrective Action Universe:	No
Non-TSDFs Where RCRA CA has Been Imposed Universe:	No
Corrective Action Priority Ranking:	No NCAPS ranking
Environmental Control Indicator:	No
Institutional Control Indicator:	No
Human Exposure Controls Indicator:	N/A
Groundwater Controls Indicator:	N/A
Significant Non-Complier Universe:	No
Unaddressed Significant Non-Complier Universe:	No
Addressed Significant Non-Complier Universe:	No
Significant Non-Complier With a Compliance Schedule Universe:	No
Financial Assurance Required:	Not reported
Handler Date of Last Change:	20180907
Recognized Trader-Importer:	No
Recognized Trader-Exporter:	No
Importer of Spent Lead Acid Batteries:	No
Exporter of Spent Lead Acid Batteries:	No
Recycler Activity Without Storage:	No
Manifest Broker:	No
Sub-Part P Indicator:	No

Handler - Owner Operator:

Owner/Operator Indicator:	Operator
Owner/Operator Name: TIM DUNN	
Legal Status:	Other
Date Became Current:	Not reported
Date Ended Current:	Not reported
Owner/Operator Address:	7601 PENN AVENUE SOUTH
Owner/Operator City,State,Zip:	RICHFIELD, MN 55423
Owner/Operator Telephone:	612-291-3406
Owner/Operator Telephone Ext:	Not reported
Owner/Operator Fax:	Not reported
Owner/Operator Email:	Not reported

Owner/Operator Indicator:	Owner
Owner/Operator Name: BEST BUY CO INC	
Legal Status:	Other
Date Became Current:	Not reported
Date Ended Current:	Not reported
Owner/Operator Address:	7601 PENN AVE S
Owner/Operator City,State,Zip:	RICHFIELD, MN 55423
Owner/Operator Telephone:	612-291-6251
Owner/Operator Telephone Ext:	Not reported

BEST BUY STORE #112 (Continued) **1024859150**

Owner/Operator Fax: Not reported
Owner/Operator Email: Not reported

Historic Generators:
Receive Date: 20170323
Handler Name: BEST BUY STORE #112
Federal Waste Generator Description: Not a generator, verified
State District Owner: Not reported
Large Quantity Handler of Universal Waste: No
Recognized Trader Importer: No
Recognized Trader Exporter: No
Spent Lead Acid Battery Importer: No
Spent Lead Acid Battery Exporter: No
Current Record: Yes
Non Storage Recycler Activity: Not reported
Electronic Manifest Broker: Not reported

List of NAICS Codes and Descriptions:
NAICS Code: 56299
NAICS Description: ALL OTHER WASTE MANAGEMENT SERVICES

Facility Has Received Notices of Violations:
Violations: No Violations Found

Evaluation Action Summary:
Evaluations: No Evaluations Found

E MANIFEST:
Manifest Tracking Number: 200376615CLE
Last Updated Date: 20230224
Shipped Date: 20230209
Received Date: 20230222
Manifest Status: Signed
Submission Type: DataImage5Copy
Origin Type: Service
Generator EPA ID: CAL000426066
Generator Name: BEST BUY
Generator Mail Street Number: Not reported
Generator Mail Street 1: 390 N MOORPARK RD
Generator Mail Street 2: Not reported
Generator Mail City: THOUSAND OAKS
Generator Mail State: CA
Generator Mail Zip: 91360-4303
Generator Location Street Number: Not reported
Generator Location Street 1: 390 N MOORPARK RD
Generator Location Street 2: Not reported
Generator Location City: THOUSAND OAKS
Generator Location Zip: 91360-4303
Generator Location State: CA
Generator Contact Company Name: Not reported
Designated Facility EPA ID: CAD008364432
Designated Facility Name: Rho Chem LLC
Designated Facility Mail Street Number: Not reported
Designated Facility Mail Street 1: Not reported

BEST BUY STORE #112 (Continued) **1024859150**

Designated Facility Mail Street 2:	425 Isis Ave.
Designated Facility Mail City:	Inglewood
Designated Facility Mail Zip:	90301
Designated Facility Mail State:	CA
Designated Facility Location Street Number:	Not reported
Designated Facility Location Street 1:	425 Isis Ave.
Designated Facility Location Street 2:	Not reported
Designated Facility Location City:	Inglewood
Designated Facility Location Zip:	90301
Designated Facility Location State:	CA
Designated Facility Contact Company Name:	Not reported
Manifest Residue Indicator:	N
Rejection Indicator:	N

Manifest Tracking Number:	200376616CLE
Last Updated Date:	20230307
Shipped Date:	20230209
Received Date:	20230302
Manifest Status:	Signed
Submission Type:	DataImage5Copy
Origin Type:	Service
Generator EPA ID:	CAL000426066
Generator Name:	BEST BUY
Generator Mail Street Number:	Not reported
Generator Mail Street 1:	390 N MOORPARK RD
Generator Mail Street 2:	Not reported
Generator Mail City:	THOUSAND OAKS
Generator Mail State:	CA
Generator Mail Zip:	91360-4303
Generator Location Street Number:	Not reported
Generator Location Street 1:	390 N MOORPARK RD
Generator Location Street 2:	Not reported
Generator Location City:	THOUSAND OAKS
Generator Location Zip:	91360-4303
Generator Location State:	CA
Generator Contact Company Name:	Not reported
Designated Facility EPA ID:	NVD980895338
Designated Facility Name:	21st Century Environmental Management of Nevada, LLC
Designated Facility Mail Street Number:	Not reported
Designated Facility Mail Street 1:	Not reported
Designated Facility Mail Street 2:	2095 Newlands Drive East
Designated Facility Mail City:	Fernley
Designated Facility Mail Zip:	89408
Designated Facility Mail State:	NV
Designated Facility Location Street Number:	Not reported
Designated Facility Location Street 1:	2095 Newlands Drive East
Designated Facility Location Street 2:	Not reported
Designated Facility Location City:	Fernley
Designated Facility Location Zip:	89408
Designated Facility Location State:	NV
Designated Facility Contact Company Name:	Not reported
Manifest Residue Indicator:	N
Rejection Indicator:	N

Manifest Tracking Number:	200376617CLE
Last Updated Date:	20230328
Shipped Date:	20230209

BEST BUY STORE #112 (Continued) **1024859150**

Received Date:	20230222
Manifest Status:	Signed
Submission Type:	DataImage5Copy
Origin Type:	Service
Generator EPA ID:	CAL000426066
Generator Name:	BEST BUY STORE #112
Generator Mail Street Number:	Not reported
Generator Mail Street 1:	390 N MOORPARK RD
Generator Mail Street 2:	Not reported
Generator Mail City:	THOUSAND OAKS
Generator Mail State:	CA
Generator Mail Zip:	91360
Generator Location Street Number:	Not reported
Generator Location Street 1:	7601 PENN AVE S BLDG B5
Generator Location Street 2:	Not reported
Generator Location City:	RICHFIELD
Generator Location Zip:	55423
Generator Location State:	MN
Generator Contact Company Name:	Not reported
Designated Facility EPA ID:	AZR000515924
Designated Facility Name:	YUMA YES WASTE TRANSFER FACILITY
Designated Facility Mail Street Number:	Not reported
Designated Facility Mail Street 1:	Not reported
Designated Facility Mail Street 2:	2730 E. 13TH ST.
Designated Facility Mail City:	YUMA
Designated Facility Mail Zip:	85365
Designated Facility Mail State:	AZ
Designated Facility Location Street Number:	Not reported
Designated Facility Location Street 1:	2730 E 13TH ST
Designated Facility Location Street 2:	Not reported
Designated Facility Location City:	YUMA
Designated Facility Location Zip:	85365
Designated Facility Location State:	AZ
Designated Facility Contact Company Name:	Not reported
Manifest Residue Indicator:	N
Rejection Indicator:	N

Manifest Tracking Number:	014380216FLE
Last Updated Date:	20200323
Shipped Date:	20200311
Received Date:	20200318
Manifest Status:	Signed
Submission Type:	DataImage5Copy
Origin Type:	Service
Generator EPA ID:	CAL000426066
Generator Name:	BEST BUY
Generator Mail Street Number:	Not reported
Generator Mail Street 1:	390 N MOORPARK RD
Generator Mail Street 2:	Not reported
Generator Mail City:	THOUSAND OAKS
Generator Mail State:	CA
Generator Mail Zip:	91360-4303
Generator Location Street Number:	Not reported
Generator Location Street 1:	390 N MOORPARK RD
Generator Location Street 2:	Not reported
Generator Location City:	THOUSAND OAKS
Generator Location Zip:	91360-4303

BEST BUY STORE #112 (Continued) **1024859150**

Generator Location State:	CA
Generator Contact Company Name:	Not reported
Designated Facility EPA ID:	CAD008364432
Designated Facility Name:	Rho Chem LLC
Designated Facility Mail Street Number:	Not reported
Designated Facility Mail Street 1:	Not reported
Designated Facility Mail Street 2:	425 Isis Ave.
Designated Facility Mail City:	Inglewood
Designated Facility Mail Zip:	90301
Designated Facility Mail State:	CA
Designated Facility Location Street Number:	Not reported
Designated Facility Location Street 1:	425 Isis Ave.
Designated Facility Location Street 2:	Not reported
Designated Facility Location City:	Inglewood
Designated Facility Location Zip:	90301
Designated Facility Location State:	CA
Designated Facility Contact Company Name:	Not reported
Manifest Residue Indicator:	N
Rejection Indicator:	N

Manifest Tracking Number:	014380217FLE
Last Updated Date:	20200522
Shipped Date:	20200311
Received Date:	20200324
Manifest Status:	Signed
Submission Type:	DataImage5Copy
Origin Type:	Service
Generator EPA ID:	CAL000426066
Generator Name:	BEST BUY STORE #112
Generator Mail Street Number:	Not reported
Generator Mail Street 1:	390 N MOORPARK RD
Generator Mail Street 2:	Not reported
Generator Mail City:	THOUSAND OAKS
Generator Mail State:	CA
Generator Mail Zip:	91360
Generator Location Street Number:	Not reported
Generator Location Street 1:	390 N MOORPARK RD
Generator Location Street 2:	Not reported
Generator Location City:	THOUSAND OAKS
Generator Location Zip:	91360
Generator Location State:	CA
Generator Contact Company Name:	Not reported
Designated Facility EPA ID:	NVD980895338
Designated Facility Name:	21ST CENTURY ENVIRONMENTAL MANAGMENT OF NEVADA, LLC.
Designated Facility Mail Street Number:	2095
Designated Facility Mail Street 1:	Not reported
Designated Facility Mail Street 2:	NEWLANDS DRIVE EAST
Designated Facility Mail City:	FERNLEY
Designated Facility Mail Zip:	89408
Designated Facility Mail State:	NV
Designated Facility Location Street Number:	2095
Designated Facility Location Street 1:	NEWLANDS DRIVE EAST
Designated Facility Location Street 2:	Not reported
Designated Facility Location City:	FERNLEY
Designated Facility Location Zip:	89408
Designated Facility Location State:	NV
Designated Facility Contact Company Name:	Not reported

BEST BUY STORE #112 (Continued) **1024859150**

Manifest Residue Indicator:	N
Rejection Indicator:	N
Manifest Tracking Number:	014380218FLE
Last Updated Date:	20200413
Shipped Date:	20200311
Received Date:	20200318
Manifest Status:	Signed
Submission Type:	DataImage5Copy
Origin Type:	Service
Generator EPA ID:	CAL000426066
Generator Name:	BEST BUY STORE #112
Generator Mail Street Number:	Not reported
Generator Mail Street 1:	390 N MOORPARK RD
Generator Mail Street 2:	Not reported
Generator Mail City:	THOUSAND OAKS
Generator Mail State:	CA
Generator Mail Zip:	91360
Generator Location Street Number:	Not reported
Generator Location Street 1:	390 N MOORPARK RD
Generator Location Street 2:	Not reported
Generator Location City:	THOUSAND OAKS
Generator Location Zip:	91360
Generator Location State:	CA
Generator Contact Company Name:	Not reported
Designated Facility EPA ID:	AZR000515924
Designated Facility Name:	YUMA YES WASTE TRANSFER FACILITY
Designated Facility Mail Street Number:	Not reported
Designated Facility Mail Street 1:	Not reported
Designated Facility Mail Street 2:	2730 E 13TH ST
Designated Facility Mail City:	YUMA
Designated Facility Mail Zip:	85365-1901
Designated Facility Mail State:	AZ
Designated Facility Location Street Number:	Not reported
Designated Facility Location Street 1:	2730 E 13TH ST
Designated Facility Location Street 2:	Not reported
Designated Facility Location City:	YUMA
Designated Facility Location Zip:	85365-1901
Designated Facility Location State:	AZ
Designated Facility Contact Company Name:	Not reported
Manifest Residue Indicator:	N
Rejection Indicator:	N
Manifest Tracking Number:	013671874FLE
Last Updated Date:	20200113
Shipped Date:	20190909
Received Date:	20190916
Manifest Status:	Signed
Submission Type:	DataImage5Copy
Origin Type:	Service
Generator EPA ID:	CAL000426066
Generator Name:	BEST BUY
Generator Mail Street Number:	Not reported
Generator Mail Street 1:	390 N MOORPARK RD
Generator Mail Street 2:	Not reported
Generator Mail City:	THOUSAND OAKS
Generator Mail State:	CA

BEST BUY STORE #112 (Continued) **1024859150**

Generator Mail Zip:	91360-4303
Generator Location Street Number:	Not reported
Generator Location Street 1:	390 N MOORPARK RD
Generator Location Street 2:	Not reported
Generator Location City:	THOUSAND OAKS
Generator Location Zip:	91360-4303
Generator Location State:	CA
Generator Contact Company Name:	Not reported
Designated Facility EPA ID:	CAD008364432
Designated Facility Name:	Rho Chem LLC
Designated Facility Mail Street Number:	Not reported
Designated Facility Mail Street 1:	Not reported
Designated Facility Mail Street 2:	425 Isis Ave.
Designated Facility Mail City:	Inglewood
Designated Facility Mail Zip:	90301
Designated Facility Mail State:	CA
Designated Facility Location Street Number:	Not reported
Designated Facility Location Street 1:	425 Isis Ave.
Designated Facility Location Street 2:	Not reported
Designated Facility Location City:	Inglewood
Designated Facility Location Zip:	90301
Designated Facility Location State:	CA
Designated Facility Contact Company Name:	Not reported
Manifest Residue Indicator:	N
Rejection Indicator:	N

Manifest Tracking Number:	015126351FLE
Last Updated Date:	20210309
Shipped Date:	20210211
Received Date:	20210224
Manifest Status:	Signed
Submission Type:	DataImage5Copy
Origin Type:	Service
Generator EPA ID:	CAL000426066
Generator Name:	BEST BUY
Generator Mail Street Number:	Not reported
Generator Mail Street 1:	390 N MOORPARK RD
Generator Mail Street 2:	Not reported
Generator Mail City:	THOUSAND OAKS
Generator Mail State:	CA
Generator Mail Zip:	91360-4303
Generator Location Street Number:	Not reported
Generator Location Street 1:	390 N MOORPARK RD
Generator Location Street 2:	Not reported
Generator Location City:	THOUSAND OAKS
Generator Location Zip:	91360-4303
Generator Location State:	CA
Generator Contact Company Name:	Not reported
Designated Facility EPA ID:	CAD008364432
Designated Facility Name:	Rho Chem LLC
Designated Facility Mail Street Number:	Not reported
Designated Facility Mail Street 1:	Not reported
Designated Facility Mail Street 2:	425 Isis Ave.
Designated Facility Mail City:	Inglewood
Designated Facility Mail Zip:	90301
Designated Facility Mail State:	CA
Designated Facility Location Street Number:	Not reported

BEST BUY STORE #112 (Continued) **1024859150**

Designated Facility Location Street 1:	425 Isis Ave.
Designated Facility Location Street 2:	Not reported
Designated Facility Location City:	Inglewood
Designated Facility Location Zip:	90301
Designated Facility Location State:	CA
Designated Facility Contact Company Name:	Not reported
Manifest Residue Indicator:	N
Rejection Indicator:	N

Manifest Tracking Number:	011314791FLE
Last Updated Date:	20180821
Shipped Date:	20180802
Received Date:	20180807
Manifest Status:	Signed
Submission Type:	DataImage5Copy
Origin Type:	Service
Generator EPA ID:	CAL000426066
Generator Name:	BEST BUY
Generator Mail Street Number:	Not reported
Generator Mail Street 1:	390 N MOORPARK RD
Generator Mail Street 2:	Not reported
Generator Mail City:	THOUSAND OAKS
Generator Mail State:	CA
Generator Mail Zip:	91360-4303
Generator Location Street Number:	Not reported
Generator Location Street 1:	7611 Penn Avenue South
Generator Location Street 2:	Not reported
Generator Location City:	Richfield
Generator Location Zip:	55433
Generator Location State:	MN
Generator Contact Company Name:	Not reported
Designated Facility EPA ID:	CAD008364432
Designated Facility Name:	Rho Chem LLC
Designated Facility Mail Street Number:	Not reported
Designated Facility Mail Street 1:	Not reported
Designated Facility Mail Street 2:	425 Isis Ave.
Designated Facility Mail City:	Inglewood
Designated Facility Mail Zip:	90301
Designated Facility Mail State:	CA
Designated Facility Location Street Number:	Not reported
Designated Facility Location Street 1:	425 Isis Ave.
Designated Facility Location Street 2:	Not reported
Designated Facility Location City:	Inglewood
Designated Facility Location Zip:	90301
Designated Facility Location State:	CA
Designated Facility Contact Company Name:	Not reported
Manifest Residue Indicator:	N
Rejection Indicator:	N

Manifest Tracking Number:	011314792FLE
Last Updated Date:	20180920
Shipped Date:	20180802
Received Date:	20180814
Manifest Status:	Signed
Submission Type:	DataImage5Copy
Origin Type:	Service
Generator EPA ID:	CAL000426066

BEST BUY STORE #112 (Continued) **1024859150**

Generator Name:	BEST BUY
Generator Mail Street Number:	Not reported
Generator Mail Street 1:	390 N MOORPARK RD
Generator Mail Street 2:	Not reported
Generator Mail City:	THOUSAND OAKS
Generator Mail State:	CA
Generator Mail Zip:	91360-4303
Generator Location Street Number:	Not reported
Generator Location Street 1:	7611 Penn Avenue South
Generator Location Street 2:	Not reported
Generator Location City:	Richfield
Generator Location Zip:	55433
Generator Location State:	MN
Generator Contact Company Name:	Not reported
Designated Facility EPA ID:	NVD980895338
Designated Facility Name:	21st Century Environmental Management of Nevada, LLC
Designated Facility Mail Street Number:	Not reported
Designated Facility Mail Street 1:	Not reported
Designated Facility Mail Street 2:	2095 Newlands Drive East
Designated Facility Mail City:	Fernley
Designated Facility Mail Zip:	89408
Designated Facility Mail State:	NV
Designated Facility Location Street Number:	Not reported
Designated Facility Location Street 1:	2095 Newlands Drive East
Designated Facility Location Street 2:	Not reported
Designated Facility Location City:	Fernley
Designated Facility Location Zip:	89408
Designated Facility Location State:	NV
Designated Facility Contact Company Name:	Not reported
Manifest Residue Indicator:	N
Rejection Indicator:	N

Manifest Tracking Number:	011314793FLE
Last Updated Date:	20190624
Shipped Date:	20180802
Received Date:	20180816
Manifest Status:	Signed
Submission Type:	DataImage5Copy
Origin Type:	Web
Generator EPA ID:	CAL000426066
Generator Name:	BEST BUY STORE #112
Generator Mail Street Number:	Not reported
Generator Mail Street 1:	390 N MOORPARK RD
Generator Mail Street 2:	Not reported
Generator Mail City:	THOUSAND OAKS
Generator Mail State:	CA
Generator Mail Zip:	91360
Generator Location Street Number:	Not reported
Generator Location Street 1:	7601 PENN AVE S BLDG B5
Generator Location Street 2:	Not reported
Generator Location City:	RICHFIELD
Generator Location Zip:	55423
Generator Location State:	MN
Generator Contact Company Name:	Not reported
Designated Facility EPA ID:	AZR000515924
Designated Facility Name:	YUMA YES WASTE TRANSFER FACILITY
Designated Facility Mail Street Number:	Not reported

BEST BUY STORE #112 (Continued) **1024859150**

Designated Facility Mail Street 1: Not reported
Designated Facility Mail Street 2: 2730 E 13TH ST
Designated Facility Mail City: YUMA
Designated Facility Mail Zip: 85365-1901
Designated Facility Mail State: AZ
Designated Facility Location Street Number: Not reported
Designated Facility Location Street 1: 2730 E 13TH ST
Designated Facility Location Street 2: Not reported
Designated Facility Location City: YUMA
Designated Facility Location Zip: 85365-1901
Designated Facility Location State: AZ
Designated Facility Contact Company Name: Not reported
Manifest Residue Indicator: N
Rejection Indicator: N

Federal Waste:
Manifest Tracking Number: 200173297CLE
Waste Line Number: 1
Federal Waste Code: D009
Federal Waste: MERCURY

Manifest Tracking Number: 200173297CLE
Waste Line Number: 2
Federal Waste Code: D001
Federal Waste: IGNITABLE WASTE

Manifest Tracking Number: 200173297CLE
Waste Line Number: 2
Federal Waste Code: D018
Federal Waste: BENZENE

Manifest Tracking Number: 200173297CLE
Waste Line Number: 2
Federal Waste Code: D035
Federal Waste: METHYL ETHYL KETONE

Manifest Tracking Number: 200173297CLE
Waste Line Number: 3
Federal Waste Code: D002
Federal Waste: CORROSIVE WASTE

State Waste:
Manifest Tracking Number: 200173297CLE
Waste Line Number: 1
State Waste Code Owner: CA
State Waste Code: 181
State Waste: Other inorganic solid waste

Manifest Tracking Number: 200173297CLE
Waste Line Number: 2
State Waste Code Owner: CA
State Waste Code: 214
State Waste: Unspecified solvent mixture

Manifest Tracking Number: 200173297CLE
Waste Line Number: 3

BEST BUY STORE #112 (Continued) **1024859150**

State Waste Code Owner: CA
State Waste Code: 122
State Waste: Alkaline solution without metals (pH > 12.5

Transporter:
Manifest Tracking Number: 200173297CLE
Transporter Line Number: 1
Transporter EPA ID: MNS000110924
Transporter Name: CLEAN EARTH SPECIALTY WASTE SOLUTIONS

Waste Line:
Manifest Tracking Number: 200173297CLE
Waste Line Number: 1
U.S. DOT Hazardous Indicator: Y
U.S. DOT ID Number: NA3077
U.S. DOT Description: UN3077, Waste Environmentally hazardous substances, solid, n.o.s. (Mercury), 9, PG III, ERG#171
Non-Hazardous Waste Description: Not reported
Number of Containers: 1
Container Type Code: CF
Container Type Description: Fiber or plastic boxes, cartons, cases
Waste Quantity: 10
Quantity Unit of Measure Code: P
Quantity Unit of Measure Description: Pounds
Waste Quantity, in Tons: 0.005
Acute Waste Quantity, in Tons: 0
Non-Acute Waste Quantity, in Tons: 0.005
Waste Quantity, in Kilograms: 4.53515
Acute Waste Quantity, in Kilograms: 0
Non-Acute Waste Quantity, in Kilorgrams: 4.53515
Management Method Code: H141
Management Method Description: STORAGE, BULKING AND/OR TRANSFER OFF SITE
Waste Residue Indicator: N
Quantity Discrepancy Indicator: N
Waste Type Discrepancy Indicator: N
Waste Density: Not reported
Waste Density Unit of Measure Code: Not reported
Waste Density Unit of Measure Description: Not reported
Form Code: Not reported
Form Code Description: Not reported
Source Code: Not reported
Source Code Description: Not reported
Waste Minimization Code: Not reported
Waste Minimization Code Description: Not reported
Consent Number: Not reported
EPA Waste Indicator: Y

Manifest Tracking Number: 200173297CLE
Waste Line Number: 2
U.S. DOT Hazardous Indicator: Y
U.S. DOT ID Number: UN1993
U.S. DOT Description: UN1993, Waste Flammable liquids, n.o.s. (Benzene, Methyl Ethyl Ketone), 3, PG II, ERG#128
Non-Hazardous Waste Description: Not reported
Number of Containers: 1
Container Type Code: CF

BEST BUY STORE #112 (Continued) **1024859150**

Container Type Description:	Fiber or plastic boxes, cartons, cases
Waste Quantity:	1
Quantity Unit of Measure Code:	P
Quantity Unit of Measure Description:	Pounds
Waste Quantity, in Tons:	0.0005
Acute Waste Quantity, in Tons:	0
Non-Acute Waste Quantity, in Tons:	0.0005
Waste Quantity, in Kilograms:	0.45351502
Acute Waste Quantity, in Kilograms:	0
Non-Acute Waste Quantity, in Kilorgrams:	0.45351502
Management Method Code:	H141
Management Method Description:	STORAGE, BULKING AND/OR TRANSFER OFF SITE
Waste Residue Indicator:	N
Quantity Discrepancy Indicator:	N
Waste Type Discrepancy Indicator:	N
Waste Density:	Not reported
Waste Density Unit of Measure Code:	Not reported
Waste Density Unit of Measure Description:	Not reported
Form Code:	Not reported
Form Code Description:	Not reported
Source Code:	Not reported
Source Code Description:	Not reported
Waste Minimization Code:	Not reported
Waste Minimization Code Description:	Not reported
Consent Number:	Not reported
EPA Waste Indicator:	Y
Manifest Tracking Number:	200173297CLE
Waste Line Number:	3
U.S. DOT Hazardous Indicator:	Y
U.S. DOT ID Number:	UN3266
U.S. DOT Description:	UN3266, Waste Corrosive liquid, basic, inorganic, n.o.s. (Sodium Hydroxide, Potassium Hydroxide), 8, PG II, ERG#154
Non-Hazardous Waste Description:	Not reported
Number of Containers:	1
Container Type Code:	CF
Container Type Description:	Fiber or plastic boxes, cartons, cases
Waste Quantity:	2
Quantity Unit of Measure Code:	P
Quantity Unit of Measure Description:	Pounds
Waste Quantity, in Tons:	0.001
Acute Waste Quantity, in Tons:	0
Non-Acute Waste Quantity, in Tons:	0.001
Waste Quantity, in Kilograms:	0.90703005
Acute Waste Quantity, in Kilograms:	0
Non-Acute Waste Quantity, in Kilorgrams:	0.90703005
Management Method Code:	H141
Management Method Description:	STORAGE, BULKING AND/OR TRANSFER OFF SITE
Waste Residue Indicator:	N
Quantity Discrepancy Indicator:	N
Waste Type Discrepancy Indicator:	N
Waste Density:	Not reported
Waste Density Unit of Measure Code:	Not reported
Waste Density Unit of Measure Description:	Not reported
Form Code:	Not reported
Form Code Description:	Not reported
Source Code:	Not reported

BEST BUY STORE #112 (Continued) **1024859150**

Source Code Description:	Not reported
Waste Minimization Code:	Not reported
Waste Minimization Code Description:	Not reported
Consent Number:	Not reported
EPA Waste Indicator:	Y

Click this hyperlink while viewing on your computer to access
4 additional US EManifest: record(s) in the EDR Site Report.

E13
SSW
< 1/8
0.087 mi.
458 ft.

FIRST CITIZENS BANK & TRUST CO **RCRA NonGen / NLR** **1027689850**
199 E. THOUSAND OAKS BL **CAC003232271**
THOUSAND OAKS, CA 91360

Site 1 of 4 in cluster E

Relative:
Lower

Actual:
730 ft.

RCRA Listings:

Date Form Received by Agency:	20230512
Handler Name:	First Citizens Bank & Trust Co
Handler Address:	199 E. Thousand Oaks Bl
Handler City,State,Zip:	THOUSAND OAKS, CA 91360
EPA ID:	CAC003232271
Contact Name:	FIRST CITIZENS BANK & TRUST CO
Contact Address:	PO BOX 27131, M/C FCC07
Contact City,State,Zip:	RALEIGH, NC 27611
Contact Telephone:	919-716-7121
Contact Fax:	Not reported
Contact Email:	JANICE@ABSOLUTEABATEMENTINC.COM
Contact Title:	Not reported
EPA Region:	09
Land Type:	Not reported
Federal Waste Generator Description:	Not a generator, verified
Non-Notifier:	Not reported
Biennial Report Cycle:	Not reported
Accessibility:	Not reported
Active Site Indicator:	Not reported
State District Owner:	Not reported
State District:	Not reported
Mailing Address:	PO BOX 27131, M/C FCC07
Mailing City,State,Zip:	RALEIGH, NC 27611
Owner Name:	First Citizens Bank & Trust Co
Owner Type:	Other
Operator Name:	First Citizens Bank & Trust Co
Operator Type:	Other
Short-Term Generator Activity:	No
Importer Activity:	No
Mixed Waste Generator:	No
Transporter Activity:	No
Transfer Facility Activity:	No
Recycler Activity with Storage:	No
Small Quantity On-Site Burner Exemption:	No
Smelting Melting and Refining Furnace Exemption:	No
Underground Injection Control:	No
Off-Site Waste Receipt:	No
Universal Waste Indicator:	No
Universal Waste Destination Facility:	No
Federal Universal Waste:	No
Active Site State-Reg Handler:	---
Federal Facility Indicator:	Not reported

FIRST CITIZENS BANK & TRUST CO (Continued) **1027689850**

Hazardous Secondary Material Indicator:	N
Sub-Part K Indicator:	Not reported
2018 GPRA Permit Baseline:	Not on the Baseline
2018 GPRA Renewals Baseline:	Not on the Baseline
202 GPRA Corrective Action Baseline:	No
Subject to Corrective Action Universe:	No
Non-TSDFs Where RCRA CA has Been Imposed Universe:	No
Corrective Action Priority Ranking:	No NCAPS ranking
Environmental Control Indicator:	No
Institutional Control Indicator:	No
Human Exposure Controls Indicator:	N/A
Groundwater Controls Indicator:	N/A
Significant Non-Complier Universe:	No
Unaddressed Significant Non-Complier Universe:	No
Addressed Significant Non-Complier Universe:	No
Significant Non-Complier With a Compliance Schedule Universe:	No
Financial Assurance Required:	Not reported
Handler Date of Last Change:	20230517
Recognized Trader-Importer:	No
Recognized Trader-Exporter:	No
Importer of Spent Lead Acid Batteries:	No
Exporter of Spent Lead Acid Batteries:	No
Recycler Activity Without Storage:	No
Manifest Broker:	No
Sub-Part P Indicator:	No

Handler - Owner Operator:

Owner/Operator Indicator:	Owner
Owner/Operator Name:	FIRST CITIZENS BANK & TRUST CO
Legal Status:	Other
Date Became Current:	Not reported
Date Ended Current:	Not reported
Owner/Operator Address:	PO BOX 27131, M/C FCC07
Owner/Operator City,State,Zip:	RALEIGH, NC 27611
Owner/Operator Telephone:	919-716-7121
Owner/Operator Telephone Ext:	Not reported
Owner/Operator Fax:	Not reported
Owner/Operator Email:	Not reported

Owner/Operator Indicator:	Operator
Owner/Operator Name:	FIRST CITIZENS BANK & TRUST CO
Legal Status:	Other
Date Became Current:	Not reported
Date Ended Current:	Not reported
Owner/Operator Address:	PO BOX 27131, M/C FCC07
Owner/Operator City,State,Zip:	RALEIGH, NC 27611
Owner/Operator Telephone:	919-716-7121
Owner/Operator Telephone Ext:	Not reported
Owner/Operator Fax:	Not reported
Owner/Operator Email:	Not reported

Historic Generators:

Receive Date:	20230512
Handler Name:	FIRST CITIZENS BANK & TRUST CO
Federal Waste Generator Description:	Not a generator, verified

FIRST CITIZENS BANK & TRUST CO (Continued) **1027689850**

State District Owner: Not reported
Large Quantity Handler of Universal Waste: No
Recognized Trader Importer: No
Recognized Trader Exporter: No
Spent Lead Acid Battery Importer: No
Spent Lead Acid Battery Exporter: No
Current Record: Yes
Non Storage Recycler Activity: No
Electronic Manifest Broker: No

List of NAICS Codes and Descriptions:
NAICS Code: 56299
NAICS Description: ALL OTHER WASTE MANAGEMENT SERVICES

Facility Has Received Notices of Violations:
Violations: No Violations Found

Evaluation Action Summary:
Evaluations: No Evaluations Found

E14
SSW
< 1/8
0.087 mi.
458 ft.

FIRST CITIZENS BANK **RCRA NonGen / NLR** **1028882579**
199 EAST THOUSAND OAKS BOULEVARD **CAC003243054**
THOUSAND OAKS, CA 91360

Site 2 of 4 in cluster E

Relative:
Lower

Actual:
730 ft.

RCRA Listings:
Date Form Received by Agency: 20230721
Handler Name: First Citizens Bank
Handler Address: 199 East Thousand Oaks Boulevard
Handler City,State,Zip: THOUSAND OAKS, CA 91360
EPA ID: CAC003243054
Contact Name: FRANCES RICHARDS
Contact Address: 100 EAST TYRON ROAD
Contact City,State,Zip: RALEIGH, NC 27603
Contact Telephone: 770-256-5604
Contact Fax: Not reported
Contact Email: FRANCES.RICHARDS@FIRSTCITIZENS.COM
Contact Title: Not reported
EPA Region: 09
Land Type: Not reported
Federal Waste Generator Description: Not a generator, verified
Non-Notifier: Not reported
Biennial Report Cycle: Not reported
Accessibility: Not reported
Active Site Indicator: Not reported
State District Owner: Not reported
State District: Not reported
Mailing Address: 100 EAST TYRON ROAD
Mailing City,State,Zip: RALEIGH, NC 27603
Owner Name: First Citizens Bank
Owner Type: Other
Operator Name: Frances Richards
Operator Type: Other
Short-Term Generator Activity: No

FIRST CITIZENS BANK (Continued) **1028882579**

Importer Activity:	No
Mixed Waste Generator:	No
Transporter Activity:	No
Transfer Facility Activity:	No
Recycler Activity with Storage:	No
Small Quantity On-Site Burner Exemption:	No
Smelting Melting and Refining Furnace Exemption:	No
Underground Injection Control:	No
Off-Site Waste Receipt:	No
Universal Waste Indicator:	No
Universal Waste Destination Facility:	No
Federal Universal Waste:	No
Active Site State-Reg Handler:	---
Federal Facility Indicator:	Not reported
Hazardous Secondary Material Indicator:	N
Sub-Part K Indicator:	Not reported
2018 GPRA Permit Baseline:	Not on the Baseline
2018 GPRA Renewals Baseline:	Not on the Baseline
202 GPRA Corrective Action Baseline:	No
Subject to Corrective Action Universe:	No
Non-TSDFs Where RCRA CA has Been Imposed Universe:	No
Corrective Action Priority Ranking:	No NCAPS ranking
Environmental Control Indicator:	No
Institutional Control Indicator:	No
Human Exposure Controls Indicator:	N/A
Groundwater Controls Indicator:	N/A
Significant Non-Complier Universe:	No
Unaddressed Significant Non-Complier Universe:	No
Addressed Significant Non-Complier Universe:	No
Significant Non-Complier With a Compliance Schedule Universe:	No
Financial Assurance Required:	Not reported
Handler Date of Last Change:	20230727
Recognized Trader-Importer:	No
Recognized Trader-Exporter:	No
Importer of Spent Lead Acid Batteries:	No
Exporter of Spent Lead Acid Batteries:	No
Recycler Activity Without Storage:	No
Manifest Broker:	No
Sub-Part P Indicator:	No

Handler - Owner Operator:

Owner/Operator Indicator:	Operator
Owner/Operator Name: FRANCES RICHARDS	
Legal Status:	Other
Date Became Current:	Not reported
Date Ended Current:	Not reported
Owner/Operator Address:	100 EAST TYRON ROAD
Owner/Operator City,State,Zip:	RALEIGH, NC 27603
Owner/Operator Telephone:	770-256-5604
Owner/Operator Telephone Ext:	Not reported
Owner/Operator Fax:	Not reported
Owner/Operator Email:	Not reported

Owner/Operator Indicator:	Owner
Owner/Operator Name: FIRST CITIZENS BANK	
Legal Status:	Other

FIRST CITIZENS BANK (Continued) **1028882579**

Date Became Current:	Not reported
Date Ended Current:	Not reported
Owner/Operator Address:	100 EAST TYRON ROAD
Owner/Operator City,State,Zip:	RALEIGH, NC 27603
Owner/Operator Telephone:	770-256-5604
Owner/Operator Telephone Ext:	Not reported
Owner/Operator Fax:	Not reported
Owner/Operator Email:	Not reported

Historic Generators:

Receive Date:	20230721
Handler Name: FIRST CITIZENS BANK	
Federal Waste Generator Description:	Not a generator, verified
State District Owner:	Not reported
Large Quantity Handler of Universal Waste:	No
Recognized Trader Importer:	No
Recognized Trader Exporter:	No
Spent Lead Acid Battery Importer:	No
Spent Lead Acid Battery Exporter:	No
Current Record:	Yes
Non Storage Recycler Activity:	No
Electronic Manifest Broker:	No

List of NAICS Codes and Descriptions:

NAICS Code:	56299
NAICS Description:	ALL OTHER WASTE MANAGEMENT SERVICES

Facility Has Received Notices of Violations:

Violations:	No Violations Found

Evaluation Action Summary:

Evaluations:	No Evaluations Found

F15 **CHRIS WHETSTONE, DDS INC DBA THOUSAND OAKS GENTLE** **RCRA NonGen / NLR** **1024848927**
SSW **223 E THOUSAND OAKS BLVD, STE 316** **CAL000404954**
< 1/8 **THOUSAND OAKS, CA 91360**
0.089 mi.
469 ft. **Site 1 of 10 in cluster F**

Relative: **Lower**

Actual: **730 ft.**

RCRA Listings:

Date Form Received by Agency:	20150306
Handler Name:	Chris Whetstone, Dds Inc Dba Thousand Oaks Gentle Dentistry
Handler Address:	223 E Thousand Oaks Blvd, Ste 316
Handler City,State,Zip:	THOUSAND OAKS, CA 91360-0000
EPA ID:	CAL000404954
Contact Name:	CHRIS WHETSTONE/DENTIST
Contact Address:	223 E THOUSAND OAKS BLVD, STE 316
Contact City,State,Zip:	THOUSAND OAKS, CA 91360
Contact Telephone:	805-496-9393
Contact Fax:	000-000-0000
Contact Email:	WHETSTONEDDS@VERIZON.NET
Contact Title:	Not reported
EPA Region:	09
Land Type:	Not reported
Federal Waste Generator Description:	Not a generator, verified

CHRIS WHETSTONE, DDS INC DBA THOUSAND OAKS GENTLE DENTISTRY (Continued) **1024848927**

Non-Notifier:	Not reported
Biennial Report Cycle:	Not reported
Accessibility:	Not reported
Active Site Indicator:	Handler Activities
State District Owner:	Not reported
State District:	Not reported
Mailing Address:	223 E THOUSAND OAKS BLVD, STE 316
Mailing City,State,Zip:	THOUSAND OAKS, CA 91360-0000
Owner Name:	Chris Whetstone Dds Inc
Owner Type:	Other
Operator Name:	Chris Whetstone/Dentist
Operator Type:	Other
Short-Term Generator Activity:	No
Importer Activity:	No
Mixed Waste Generator:	No
Transporter Activity:	No
Transfer Facility Activity:	No
Recycler Activity with Storage:	No
Small Quantity On-Site Burner Exemption:	No
Smelting Melting and Refining Furnace Exemption:	No
Underground Injection Control:	No
Off-Site Waste Receipt:	No
Universal Waste Indicator:	Yes
Universal Waste Destination Facility:	Yes
Federal Universal Waste:	No
Active Site State-Reg Handler:	---
Federal Facility Indicator:	Not reported
Hazardous Secondary Material Indicator:	N
Sub-Part K Indicator:	Not reported
2018 GPRA Permit Baseline:	Not on the Baseline
2018 GPRA Renewals Baseline:	Not on the Baseline
202 GPRA Corrective Action Baseline:	No
Subject to Corrective Action Universe:	No
Non-TSDFs Where RCRA CA has Been Imposed Universe:	No
Corrective Action Priority Ranking:	No NCAPS ranking
Environmental Control Indicator:	No
Institutional Control Indicator:	No
Human Exposure Controls Indicator:	N/A
Groundwater Controls Indicator:	N/A
Significant Non-Complier Universe:	No
Unaddressed Significant Non-Complier Universe:	No
Addressed Significant Non-Complier Universe:	No
Significant Non-Complier With a Compliance Schedule Universe:	No
Financial Assurance Required:	Not reported
Handler Date of Last Change:	20180906
Recognized Trader-Importer:	No
Recognized Trader-Exporter:	No
Importer of Spent Lead Acid Batteries:	No
Exporter of Spent Lead Acid Batteries:	No
Recycler Activity Without Storage:	No
Manifest Broker:	No
Sub-Part P Indicator:	No

Handler - Owner Operator:
Owner/Operator Indicator: Operator
Owner/Operator Name: CHRIS WHETSTONE/DENTIST

CHRIS WHETSTONE, DDS INC DBA THOUSAND OAKS GENTLE DENTISTRY (Continued) **1024848927**

Legal Status:	Other
Date Became Current:	Not reported
Date Ended Current:	Not reported
Owner/Operator Address:	223 E THOUSAND OAKS BLVD, STE 316
Owner/Operator City,State,Zip:	THOUSAND OAKS, CA 91360
Owner/Operator Telephone:	805-496-9393
Owner/Operator Telephone Ext:	Not reported
Owner/Operator Fax:	Not reported
Owner/Operator Email:	Not reported

Owner/Operator Indicator:	Owner
Owner/Operator Name:	CHRIS WHETSTONE DDS INC
Legal Status:	Other
Date Became Current:	Not reported
Date Ended Current:	Not reported
Owner/Operator Address:	223 E THOUSAND OAKS BLVD STE 316
Owner/Operator City,State,Zip:	THOUSAND OAKS, CA 91360-0000
Owner/Operator Telephone:	805-496-9393
Owner/Operator Telephone Ext:	Not reported
Owner/Operator Fax:	Not reported
Owner/Operator Email:	Not reported

Historic Generators:

Receive Date:	20150306
Handler Name:	CHRIS WHETSTONE, DDS INC DBA THOUSAND OAKS GENTLE DENTISTRY
Federal Waste Generator Description:	Not a generator, verified
State District Owner:	Not reported
Large Quantity Handler of Universal Waste:	No
Recognized Trader Importer:	No
Recognized Trader Exporter:	No
Spent Lead Acid Battery Importer:	No
Spent Lead Acid Battery Exporter:	No
Current Record:	Yes
Non Storage Recycler Activity:	Not reported
Electronic Manifest Broker:	Not reported

List of NAICS Codes and Descriptions:

NAICS Code:	62121
NAICS Description:	OFFICES OF DENTISTS

Facility Has Received Notices of Violations:

Violations:	No Violations Found

Evaluation Action Summary:

Evaluations:	No Evaluations Found

C16 **SHELL OIL SS - MOORPARK** **LUST** **S102230308**
WSW **172 MOORPARK RD** **Cortese** **N/A**
< 1/8 **THOUSAND OAKS, CA 91360**
0.094 mi.
495 ft. **Site 5 of 19 in cluster C**

Relative: **Lower**

Actual: **709 ft.**

LUST REG 4:

Region:	4	
Regional Board:	04	
County:	Ventura	
Facility Id:	C-88100	
Status:	Case Closed	
Substance:	Gasoline	
Substance Quantity:	Not reported	
Local Case No:	88100	
Case Type:	Groundwater	
Abatement Method Used at the Site:		Excavate and Dispose
Global ID:	T0611100342	
W Global ID:	Not reported	
Staff:	UNK	
Local Agency:	56000L	
Cross Street:	Not reported	
Enforcement Type:	EF	
Date Leak Discovered:	8/2/1988	
Date Leak First Reported:		8/2/1988
Date Leak Record Entered:	Not reported	
Date Confirmation Began:	8/2/1988	
Date Leak Stopped:	Not reported	
Date Case Last Changed on Database:		Not reported
Date the Case was Closed:		6/30/1998
How Leak Discovered:	Not reported	
How Leak Stopped:	Not reported	
Cause of Leak:	Not reported	
Leak Source:	Not reported	
Operator:	Not reported	
Water System:	Not reported	
Well Name:	Not reported	
Approx. Dist To Production Well (ft):		9126.643507467291744388095484
Source of Cleanup Funding:		F
Preliminary Site Assessment Workplan Submitted:		8/2/1988
Preliminary Site Assessment Began:		10/19/1988
Pollution Characterization Began:		10/19/1988
Remediation Plan Submitted:		2/2/1990
Remedial Action Underway:		2/2/1990
Post Remedial Action Monitoring Began:		5/22/1996
Enforcement Action Date:		8/2/1988
Historical Max MTBE Date:		Not reported
Hist Max MTBE Conc in Groundwater:		Not reported
Hist Max MTBE Conc in Soil:		Not reported
Significant Interim Remedial Action Taken:		Not reported
GW Qualifier:	Not reported	
Soil Qualifier:	Not reported	
Organization:	Not reported	
Owner Contact:	Not reported	
Responsible Party:	SHELL OIL CO ENGINEERING/ENV	
RP Address:	Not reported	
Program:	LUST	
Lat/Long:	34.18118555 / -1	
Local Agency Staff:	DCS	

SHELL OIL SS - MOORPARK (Continued) **S102230308**

Beneficial Use:	Not reported
Priority:	Not reported
Cleanup Fund Id:	Not reported
Suspended:	Not reported
Assigned Name:	Not reported
Summary:	Not reported

VENTURA CO. LUST:

Name:	SHELL OIL SS - MOORPARK
Address:	172 MOORPARK RD
City:	THOUSAND OAKS
Region:	VENTURA
Facility ID:	88100
Status:	Case Closed

CORTESE:

Name:	SHELL OIL SS - MOORPARK
Address:	172 MOORPARK RD
City,State,Zip:	THOUSAND OAKS, CA 91360
Region:	CORTESE
Envirostor Id:	Not reported
Global ID:	T0611100342
Site/Facility Type:	LUST CLEANUP SITE
Cleanup Status:	COMPLETED - CASE CLOSED
Status Date:	Not reported
Site Code:	Not reported
Latitude:	Not reported
Longitude:	Not reported
Owner:	Not reported
Enf Type:	Not reported
Swat R:	Not reported
Flag:	active
Order No:	Not reported
Waste Discharge System No:	Not reported
Effective Date:	Not reported
Region 2:	Not reported
WID Id:	Not reported
Solid Waste Id No:	Not reported
Waste Management Uit Name:	Not reported
File Name:	Active Open

C17 **SHELL SS - MOORPARK** **UST FINDER RELEASE** **1029106067**
WSW **172 MOORPARK RD** **N/A**
< 1/8 **THOUSAND OAKS, CA 91360**
0.094 mi.
495 ft. **Site 6 of 19 in cluster C**

Relative:
Lower

Actual:
709 ft.

UST FINDER RELEASE:

Object ID:	58399
Facility ID:	Not reported
Lust ID:	CAT0611192874
Name:	SHELL SS - MOORPARK
Address:	172 MOORPARK RD
City,State,Zip:	THOUSAND OAKS, CA 91360
Address Match Type:	PointAddress
Reported Date:	Not reported
Status:	No Further Action

SHELL SS - MOORPARK (Continued) **1029106067**

Substance:	Not reported
Population within 1500ft:	797
Domestic Wells within 1500ft:	4
Land Use:	Developed, Medium Intensity
Within SPA:	No
SPA PWS Facility ID:	Not reported
SPA Water Type:	Not reported
SPA Facility Type:	Not reported
SPA HUC12:	Not reported
Within WHPA:	No
WHPA PWS Facility ID:	Not reported
WHPA Water Type:	Not reported
WHPA Facility Type:	Not reported
WHPA HUC12:	Not reported
Within 100yr Floodplain:	No
Tribe:	Not reported
EPA Region:	9
NFA Letter 1:	Not reported
NFA Letter 2:	Not reported
NFA Letter 3:	Not reported
NFA Letter 4:	Not reported
Closed With Residual Contaminate:	Not reported
Coordinate Source:	Geocode
X Coord:	-118.87593
Y Coord:	34.18093
Latitude:	34.1809299999999
Longitude:	-118.875929999999

C18 **MOORCREST OIL, INC.** **RCRA NonGen / NLR** **1025857735**
WSW **172 N MOORPARK RD** **E MANIFEST** **CAC003038201**
< 1/8 **THOUSAND OAKS, CA 91360**
0.094 mi.
495 ft. **Site 7 of 19 in cluster C**

Relative: **Lower**

Actual: **709 ft.**

RCRA Listings:

Date Form Received by Agency:	20191010
Handler Name:	Moorcrest Oil, Inc.
Handler Address:	172 N Moorpark Rd
Handler City,State,Zip:	THOUSAND OAKS, CA 91360-4456
EPA ID:	CAC003038201
Contact Name:	DAVID NATANZI
Contact Address:	172 N MOORPARK RD
Contact City,State,Zip:	THOUSAND OAKS, CA 91360-4456
Contact Telephone:	818-414-9901
Contact Fax:	Not reported
Contact Email:	USTFUND@SBCGLOBAL.NET
Contact Title:	Not reported
EPA Region:	09
Land Type:	Not reported
Federal Waste Generator Description:	Not a generator, verified
Non-Notifier:	Not reported
Biennial Report Cycle:	Not reported
Accessibility:	Not reported
Active Site Indicator:	Not reported
State District Owner:	Not reported
State District:	Not reported
Mailing Address:	5134 KANAN RD
Mailing City,State,Zip:	AGOURA HILLS, CA 91301-3349

MOORCREST OIL, INC. (Continued) **1025857735**

Owner Name:	David Natanzi
Owner Type:	Other
Operator Name:	David Natanzi
Operator Type:	Other
Short-Term Generator Activity:	No
Importer Activity:	No
Mixed Waste Generator:	No
Transporter Activity:	No
Transfer Facility Activity:	No
Recycler Activity with Storage:	No
Small Quantity On-Site Burner Exemption:	No
Smelting Melting and Refining Furnace Exemption:	No
Underground Injection Control:	No
Off-Site Waste Receipt:	No
Universal Waste Indicator:	No
Universal Waste Destination Facility:	No
Federal Universal Waste:	No
Active Site State-Reg Handler:	---
Federal Facility Indicator:	Not reported
Hazardous Secondary Material Indicator:	N
Sub-Part K Indicator:	Not reported
2018 GPRA Permit Baseline:	Not on the Baseline
2018 GPRA Renewals Baseline:	Not on the Baseline
202 GPRA Corrective Action Baseline:	No
Subject to Corrective Action Universe:	No
Non-TSDFs Where RCRA CA has Been Imposed Universe:	No
Corrective Action Priority Ranking:	No NCAPS ranking
Environmental Control Indicator:	No
Institutional Control Indicator:	No
Human Exposure Controls Indicator:	N/A
Groundwater Controls Indicator:	N/A
Significant Non-Complier Universe:	No
Unaddressed Significant Non-Complier Universe:	No
Addressed Significant Non-Complier Universe:	No
Significant Non-Complier With a Compliance Schedule Universe:	No
Financial Assurance Required:	Not reported
Handler Date of Last Change:	20191011
Recognized Trader-Importer:	No
Recognized Trader-Exporter:	No
Importer of Spent Lead Acid Batteries:	No
Exporter of Spent Lead Acid Batteries:	No
Recycler Activity Without Storage:	No
Manifest Broker:	No
Sub-Part P Indicator:	No

Handler - Owner Operator:

Owner/Operator Indicator:	Operator
Owner/Operator Name: DAVID NATANZI	
Legal Status:	Other
Date Became Current:	Not reported
Date Ended Current:	Not reported
Owner/Operator Address:	172 N MOORPARK RD
Owner/Operator City,State,Zip:	THOUSAND OAKS, CA 91360-4456
Owner/Operator Telephone:	818-414-9901
Owner/Operator Telephone Ext:	Not reported
Owner/Operator Fax:	Not reported

MOORCREST OIL, INC. (Continued) **1025857735**

Owner/Operator Email: Not reported

Owner/Operator Indicator: Owner
Owner/Operator Name: DAVID NATANZI
Legal Status: Other
Date Became Current: Not reported
Date Ended Current: Not reported
Owner/Operator Address: 172 N MOORPARK RD
Owner/Operator City,State,Zip: THOUSAND OAKS, CA 91360-4456
Owner/Operator Telephone: 818-414-9901
Owner/Operator Telephone Ext: Not reported
Owner/Operator Fax: Not reported
Owner/Operator Email: Not reported

Historic Generators:
Receive Date: 20191010
Handler Name: MOORCREST OIL, INC.
Federal Waste Generator Description: Not a generator, verified
State District Owner: Not reported
Large Quantity Handler of Universal Waste: No
Recognized Trader Importer: No
Recognized Trader Exporter: No
Spent Lead Acid Battery Importer: No
Spent Lead Acid Battery Exporter: No
Current Record: Yes
Non Storage Recycler Activity: Not reported
Electronic Manifest Broker: Not reported

List of NAICS Codes and Descriptions:
NAICS Code: 447110
NAICS Description: GASOLINE STATIONS WITH CONVENIENCE STORES

Facility Has Received Notices of Violations:
Violations: No Violations Found

Evaluation Action Summary:
Evaluations: No Evaluations Found

E MANIFEST:
Manifest Tracking Number: 012170829FLE
Last Updated Date: 20191118
Shipped Date: 20191101
Received Date: 20191102
Manifest Status: Signed
Submission Type: DataImage5Copy
Origin Type: Service
Generator EPA ID: CAC003038201
Generator Name: MOORCREST OIL, INC.
Generator Mail Street Number: Not reported
Generator Mail Street 1: 172 N MOORPARK RD
Generator Mail Street 2: Not reported
Generator Mail City: THOUSAND OAKS
Generator Mail State: CA
Generator Mail Zip: 91360-4456

MOORCREST OIL, INC. (Continued) **1025857735**

Generator Location Street Number:	Not reported
Generator Location Street 1:	5134 KANAN RD
Generator Location Street 2:	Not reported
Generator Location City:	AGOURA HILLS
Generator Location Zip:	91301-3349
Generator Location State:	CA
Generator Contact Company Name:	Not reported
Designated Facility EPA ID:	CAT080013352
Designated Facility Name:	WORLD OIL RECYCLING
Designated Facility Mail Street Number:	2000
Designated Facility Mail Street 1:	CA90222 CA037US 2000
Designated Facility Mail Street 2:	2000 N. ALAMEDA STREET
Designated Facility Mail City:	COMPTON
Designated Facility Mail Zip:	90222
Designated Facility Mail State:	CA
Designated Facility Location Street Number:	2000
Designated Facility Location Street 1:	2000 N. ALAMEDA STREET
Designated Facility Location Street 2:	Not reported
Designated Facility Location City:	COMPTON
Designated Facility Location Zip:	90222-0000
Designated Facility Location State:	CA
Designated Facility Contact Company Name:	Not reported
Manifest Residue Indicator:	N
Rejection Indicator:	N

Manifest Tracking Number:	020490711JJK
Last Updated Date:	20191111
Shipped Date:	20191015
Received Date:	20191023
Manifest Status:	Signed
Submission Type:	DataImage5Copy
Origin Type:	Service
Generator EPA ID:	CAC003038201
Generator Name:	MOORCREST OIL, INC.
Generator Mail Street Number:	Not reported
Generator Mail Street 1:	172 N MOORPARK RD
Generator Mail Street 2:	Not reported
Generator Mail City:	THOUSAND OAKS
Generator Mail State:	CA
Generator Mail Zip:	91360-4456
Generator Location Street Number:	Not reported
Generator Location Street 1:	5134 KANAN RD
Generator Location Street 2:	Not reported
Generator Location City:	AGOURA HILLS
Generator Location Zip:	91301-3349
Generator Location State:	CA
Generator Contact Company Name:	Not reported
Designated Facility EPA ID:	CAT080013352
Designated Facility Name:	WORLD OIL RECYCLING
Designated Facility Mail Street Number:	2000
Designated Facility Mail Street 1:	CA90222 CA037US 2000
Designated Facility Mail Street 2:	2000 N. ALAMEDA STREET
Designated Facility Mail City:	COMPTON
Designated Facility Mail Zip:	90222
Designated Facility Mail State:	CA
Designated Facility Location Street Number:	2000
Designated Facility Location Street 1:	2000 N. ALAMEDA STREET

MOORCREST OIL, INC. (Continued) **1025857735**

Designated Facility Location Street 2:	Not reported
Designated Facility Location City:	COMPTON
Designated Facility Location Zip:	90222-0000
Designated Facility Location State:	CA
Designated Facility Contact Company Name:	Not reported
Manifest Residue Indicator:	N
Rejection Indicator:	N

State Waste:

Manifest Tracking Number:	020490711JJK
Waste Line Number:	1
State Waste Code Owner:	CA
State Waste Code:	241
State Waste:	Tank bottom waste

Transporter:

Manifest Tracking Number:	020490711JJK
Transporter Line Number:	1
Transporter EPA ID:	CAR000288795
Transporter Name:	ABLE DEGASSING INC DBA ABLE ENVIRONMENTAL SERVICES

Waste Line:

Manifest Tracking Number:	020490711JJK
Waste Line Number:	1
U.S. DOT Hazardous Indicator:	N
U.S. DOT ID Number:	Not reported
U.S. DOT Description:	Not reported
Non-Hazardous Waste Description:	NON-RCRA HAZARDOUS WASTE LIQUID (USED OIL)
Number of Containers:	1
Container Type Code:	TT
Container Type Description:	Cargo tanks (tank trucks)
Waste Quantity:	650
Quantity Unit of Measure Code:	G
Quantity Unit of Measure Description:	Gallons
Waste Quantity, in Tons:	2.710592
Acute Waste Quantity, in Tons:	0
Non-Acute Waste Quantity, in Tons:	2.710592
Waste Quantity, in Kilograms:	2458.5884
Acute Waste Quantity, in Kilograms:	0
Non-Acute Waste Quantity, in Kilorgrams:	2458.5884
Management Method Code:	H039
Management Method Description:	OTHER RECOVERY OR RECLAMATION FOR REUSE
Waste Residue Indicator:	N
Quantity Discrepancy Indicator:	N
Waste Type Discrepancy Indicator:	N
Waste Density:	Not reported
Waste Density Unit of Measure Code:	Not reported
Waste Density Unit of Measure Description:	Not reported
Form Code:	Not reported
Form Code Description:	Not reported
Source Code:	Not reported
Source Code Description:	Not reported
Waste Minimization Code:	Not reported
Waste Minimization Code Description:	Not reported
Consent Number:	Not reported
EPA Waste Indicator:	N

C19 **MOORCREST OIL DBA MOORCREST CHEVRON** **CERS TANKS** **S113141074**
WSW **172 N MOORPARK RD** **VENTURA CO. BWT** **N/A**
< 1/8 **THOUSAND OAKS, CA 91360** **HWTS**
0.094 mi. **HAZNET**
495 ft. **Site 8 of 19 in cluster C** **CERS**

Relative:
Lower

Actual:
709 ft.

CERS TANKS:

Name:	MOORCREST OIL DBA MOORCREST CHEVRON
Address:	172 N MOORPARK RD
City,State,Zip:	THOUSAND OAKS, CA 91360
Site ID:	23761
CERS ID:	10336738
CERS Description:	Underground Storage Tank

VENTURA CO. BWT:

Name:	MOORCREST CHEVRON
Address:	172 N MOORPARK RD
City,State,Zip:	THOUSAND OAKS, CA
Facility ID:	FA0008712
Program:	BUSINESS PLAN/CUPA UNDERGROUND TANKS

HWTS:

Name:	THOUSAND OAKS ALLIANCE
Address:	172 N MOORPARK RD
Address 2:	Not reported
City,State,Zip:	THOUSAND OAKS, CA 91360
EPA ID:	CAL000303196
Inactive Date:	06/30/2014
Create Date:	02/09/2006
Last Act Date:	Not reported
Mailing Name:	Not reported
Mailing Address:	172 N MOORPARK RD
Mailing Address 2:	Not reported
Mailing City,State,Zip:	THOUSAND OAKS, CA 913600000
Owner Name:	DAVID SUTTON, PRES SALEX INVES
Owner Address:	10390 WILSHIRE BLVD
Owner Address 2:	Not reported
Owner City,State,Zip:	LOS ANGELES, CA 900246431
Owner Phone:	Not reported
Owner Fax:	Not reported
Contact Name:	SLAVA KOMRASH
Contact Address:	4243 COLFAX AVE UNIT A
Contact Address 2:	Not reported
City,State,Zip:	STUDIO CITY, CA 916042958
Contact Phone:	Not reported
Contact Fax:	Not reported
Facility Status:	Inactive
Facility Type:	PERMANENT
Category:	STATE
Latitude:	34.18012
Longitude:	-118.876096

NAICS:

EPA ID:	CAL000303196
Create Date:	2010-11-22 13:00:50.000
NAICS Code:	44719
NAICS Description:	Other Gasoline Stations
Issued EPA ID Date:	2006-02-09 15:22:06.81000
Inactive Date:	2014-06-30 00:00:00

MOORCREST OIL DBA MOORCREST CHEVRON (Continued) **S113141074**

Facility Name:	THOUSAND OAKS ALLIANCE
Facility Address:	172 N MOORPARK RD
Facility Address 2:	Not reported
Facility City:	THOUSAND OAKS
Facility County:	Not reported
Facility State:	CA
Facility Zip:	91360
EPA ID:	CAL000303196
Create Date:	2006-02-09 15:22:06.840
NAICS Code:	99999
NAICS Description:	Not Otherwise Specified
Issued EPA ID Date:	2006-02-09 15:22:06.81000
Inactive Date:	2014-06-30 00:00:00
Facility Name:	THOUSAND OAKS ALLIANCE
Facility Address:	172 N MOORPARK RD
Facility Address 2:	Not reported
Facility City:	THOUSAND OAKS
Facility County:	Not reported
Facility State:	CA
Facility Zip:	91360

HAZNET:

Name:	THOUSAND OAKS ALLIANCE
Address:	172 N MOORPARK RD
Address 2:	Not reported
City,State,Zip:	THOUSAND OAKS, CA 91360
Contact:	SLAVA KOMRASH
Telephone:	8187311991
Mailing Name:	Not reported
Mailing Address:	172 N MOORPARK RD
Year:	2012
Gepaid:	CAL000303196
TSD EPA ID:	CAT080013352
CA Waste Code:	241 - Tank bottom waste
Disposal Method:	H039 - Other Recovery Of Reclamation For Reuse Including Acid Regeneration, Organics Recovery Ect
Tons:	1.0425
Year:	2007
Gepaid:	CAL000303196
TSD EPA ID:	CAD981696420
CA Waste Code:	221 - Waste oil and mixed oil
Disposal Method:	H141 - Storage, Bulking, And/Or Transfer Off Site--No Treatment/Reovery (H010-H129) Or (H131-H135)
Tons:	0.114
Year:	2007
Gepaid:	CAL000303196
TSD EPA ID:	CAD981696420
CA Waste Code:	135 - Unspecified aqueous solution
Disposal Method:	H141 - Storage, Bulking, And/Or Transfer Off Site--No Treatment/Reovery (H010-H129) Or (H131-H135)
Tons:	0.462

MOORCREST OIL DBA MOORCREST CHEVRON (Continued) **S113141074**

Additional Info:

Year:	2012
Gen EPA ID:	CAL000303196
Shipment Date:	20121130
Creation Date:	2/15/2013 22:15:11
Receipt Date:	20121203
Manifest ID:	004643187FLE
Trans EPA ID:	CAT080016116
Trans Name:	NIETO AND SONS TRUCKING INC
Trans 2 EPA ID:	Not reported
Trans 2 Name:	Not reported
TSDF EPA ID:	CAT080013352
Trans Name:	DEMENNO KERDOON
TSDF Alt EPA ID:	Not reported
TSDF Alt Name:	Not reported
Waste Code Description:	241 - Tank bottom waste 251 Still bottoms with halogenated organics
RCRA Code:	Not reported
Meth Code:	H039 - Other Recovery Of Reclamation For Reuse Including Acid Regeneration, Organics Recovery Ect
Quantity Tons:	1.0425
Waste Quantity:	250
Quantity Unit:	G
Additional Code 1:	Not reported
Additional Code 2:	Not reported
Additional Code 3:	Not reported
Additional Code 4:	Not reported
Additional Code 5:	Not reported

Additional Info:

Year:	2007
Gen EPA ID:	CAL000303196
Shipment Date:	20071016
Creation Date:	1/8/2008 18:31:04
Receipt Date:	20071018
Manifest ID:	003047567JJK
Trans EPA ID:	CAL912823785
Trans Name:	BLACK STAR OIL COMPANY INC
Trans 2 EPA ID:	Not reported
Trans 2 Name:	Not reported
TSDF EPA ID:	CAD981696420
Trans Name:	EVERGREEN ENVIRONMENTAL SERVICES
TSDF Alt EPA ID:	Not reported
TSDF Alt Name:	Not reported
Waste Code Description:	135 - Unspecified aqueous solution
RCRA Code:	Not reported
Meth Code:	H141 - Storage, Bulking, And/Or Transfer Off Site--No Treatment/Reovery (H010-H129) Or (H131-H135)
Quantity Tons:	0.462
Waste Quantity:	110
Quantity Unit:	G
Additional Code 1:	Not reported
Additional Code 2:	Not reported
Additional Code 3:	Not reported
Additional Code 4:	Not reported

MOORCREST OIL DBA MOORCREST CHEVRON (Continued) **S113141074**

Additional Code 5:	Not reported
Shipment Date:	20071016
Creation Date:	1/8/2008 18:31:04
Receipt Date:	20071017
Manifest ID:	003047566JJK
Trans EPA ID:	CAL912823785
Trans Name:	BLACK STAR OIL COMPANY INC
Trans 2 EPA ID:	Not reported
Trans 2 Name:	Not reported
TSDF EPA ID:	CAD981696420
Trans Name:	EVERGREEN ENVIRONMENTAL SERVICES
TSDF Alt EPA ID:	Not reported
TSDF Alt Name:	Not reported
Waste Code Description:	221 - Waste oil and mixed oil
RCRA Code:	Not reported
Meth Code:	H141 - Storage, Bulking, And/Or Transfer Off Site--No Treatment/Reovery (H010-H129) Or (H131-H135)
Quantity Tons:	0.114
Waste Quantity:	30
Quantity Unit:	G
Additional Code 1:	Not reported
Additional Code 2:	Not reported
Additional Code 3:	Not reported
Additional Code 4:	Not reported
Additional Code 5:	Not reported

CERS:

Name:	MOORCREST OIL DBA MOORCREST CHEVRON
Address:	172 N MOORPARK RD
City,State,Zip:	THOUSAND OAKS, CA 91360
Site ID:	23761
CERS ID:	10336738
CERS Description:	Chemical Storage Facilities

Violations:

Site ID:	23761
Site Name:	Moorcrest Oil DBA Moorcrest Chevron
Violation Date:	08-06-2018
Citation:	23 CCR 16 2715(f)(2) - California Code of Regulations, Title 23, Chapter 16, Section(s) 2715(f)(2)
Violation Description:	Failure to have at least one facility employee present during operating hours that has been trained in the proper operation and maintenance of the UST system by a designated operator (DO).
Violation Notes:	Returned to compliance on 08/06/2018.
Violation Division:	Ventura County Environmental Health
Violation Program:	UST
Violation Source:	CERS,
Site ID:	23761
Site Name:	Moorcrest Oil DBA Moorcrest Chevron
Violation Date:	08-06-2018
Citation:	HSC 6.7 25299(a)(9) - California Health and Safety Code, Chapter 6.7, Section(s) 25299(a)(9)
Violation Description:	Leak detection equipment disabled or tampered with in a manner that would prevent the monitoring system from detecting and/or alerting the owner/operator of a leak.

MOORCREST OIL DBA MOORCREST CHEVRON (Continued) **S113141074**

Violation Notes:	Returned to compliance on 08/06/2018.
Violation Division:	Ventura County Environmental Health
Violation Program:	UST
Violation Source:	CERS,
Site ID:	23761
Site Name:	Moorcrest Oil DBA Moorcrest Chevron
Violation Date:	08-06-2018
Citation:	HSC 6.95 25505(a)(4) - California Health and Safety Code, Chapter 6.95, Section(s) 25505(a)(4)
Violation Description:	Failure to provide initial and annual training to all employees in safety procedures in the event of a release or threatened release of a hazardous material or failure to document and maintain training records for a minimum of three years.
Violation Notes:	Returned to compliance on 08/06/2018.
Violation Division:	Ventura County Environmental Health
Violation Program:	HMRRP
Violation Source:	CERS,
Site ID:	23761
Site Name:	Moorcrest Oil DBA Moorcrest Chevron
Violation Date:	08-06-2018
Citation:	HSC 6.7 25290.1(c)(3),25290.2(c)(3) - California Health and Safety Code, Chapter 6.7, Section(s) 25290.1(c)(3),25290.2(c)(3)
Violation Description:	Failure to keep water out of the secondary containment of UST systems installed on or after July 1, 2003.
Violation Notes:	Returned to compliance on 08/06/2018.
Violation Division:	Ventura County Environmental Health
Violation Program:	UST
Violation Source:	CERS,
Site ID:	23761
Site Name:	Moorcrest Oil DBA Moorcrest Chevron
Violation Date:	10-11-2022
Citation:	23 CCR 16 2716(e) - California Code of Regulations, Title 23, Chapter 16, Section(s) 2716(e)
Violation Description:	For designated operator (DO) monthly inspections conducted before October 1, 2018, failure to comply with one or more of the following requirements: Be performed by an ICC certified DO. Inspect monthly alarm history report, check that alarms are documented and responded to appropriately, and attach a copy. Inspect for the presence of liquid/debris in spill containers. Inspect for the presence of liquid/debris in under dispenser containment (UDC) and ensure that the monitoring equipment is positioned correctly. Inspect for liquid or debris in containment sumps where an alarm occurred with no service visit. Check that all testing and maintenance has been completed and documented. Verify that all facility employees have been trained in accordance with 23 CCR 2715(c). For designated operator (DO) 30 day inspections conducted on and after October 1, 2018, failure to conduct the designated UST operator visual inspection at least once every 30 days.
Violation Notes:	Returned to compliance on 10/11/2022.
Violation Division:	Ventura County Environmental Health
Violation Program:	UST
Violation Source:	CERS,
Site ID:	23761

MOORCREST OIL DBA MOORCREST CHEVRON (Continued) **S113141074**

Site Name: Moorcrest Oil DBA Moorcrest Chevron
Violation Date: 10-14-2021
Citation: 23 CCR 16 2716(e) - California Code of Regulations, Title 23, Chapter 16, Section(s) 2716(e)
Violation Description: For designated operator (DO) monthly inspections conducted before October 1, 2018, failure to comply with one or more of the following requirements: Be performed by an ICC certified DO. Inspect monthly alarm history report, check that alarms are documented and responded to appropriately, and attach a copy. Inspect for the presence of liquid/debris in spill containers. Inspect for the presence of liquid/debris in under dispenser containment (UDC) and ensure that the monitoring equipment is positioned correctly. Inspect for liquid or debris in containment sumps where an alarm occurred with no service visit. Check that all testing and maintenance has been completed and documented. Verify that all facility employees have been trained in accordance with 23 CCR 2715(c). For designated operator (DO) 30 day inspections conducted on and after October 1, 2018, failure to conduct the designated UST operator visual inspection at least once every 30 days.
Violation Notes: Returned to compliance on 11/09/2021.
Violation Division: Ventura County Environmental Health
Violation Program: UST
Violation Source: CERS,

Evaluation:
Eval General Type: Compliance Evaluation Inspection
Eval Date: 08-06-2018
Violations Found: Yes
Eval Type: Routine done by local agency
Eval Notes: Not reported
Eval Division: Ventura County Environmental Health
Eval Program: HMRRP
Eval Source: CERS,

Eval General Type: Compliance Evaluation Inspection
Eval Date: 08-16-2017
Violations Found: No
Eval Type: Routine done by local agency
Eval Notes: Not reported
Eval Division: Ventura County Environmental Health
Eval Program: HMRRP
Eval Source: CERS,

Eval General Type: Compliance Evaluation Inspection
Eval Date: 08-25-2016
Violations Found: No
Eval Type: Routine done by local agency
Eval Notes: Not reported
Eval Division: Ventura County Environmental Health
Eval Program: HMRRP
Eval Source: CERS,

Eval General Type: Compliance Evaluation Inspection
Eval Date: 09-22-2014
Violations Found: No
Eval Type: Routine done by local agency
Eval Notes: Not reported

MOORCREST OIL DBA MOORCREST CHEVRON (Continued) **S113141074**

Eval Division: Ventura County Environmental Health
Eval Program: HMRRP
Eval Source: CERS,

Eval General Type: Compliance Evaluation Inspection
Eval Date: 10-11-2022
Violations Found: No
Eval Type: Routine done by local agency
Eval Notes: Not reported
Eval Division: Ventura County Environmental Health
Eval Program: HMRRP
Eval Source: CERS,

Eval General Type: Compliance Evaluation Inspection
Eval Date: 10-20-2020
Violations Found: No
Eval Type: Routine done by local agency
Eval Notes: Not reported
Eval Division: Ventura County Environmental Health
Eval Program: UST
Eval Source: CERS,

Eval General Type: Compliance Evaluation Inspection
Eval Date: 08-25-2016
Violations Found: No
Eval Type: Routine done by local agency
Eval Notes: Not reported
Eval Division: Ventura County Environmental Health
Eval Program: UST
Eval Source: CERS,

Eval General Type: Compliance Evaluation Inspection
Eval Date: 09-25-2013
Violations Found: No
Eval Type: Routine done by local agency
Eval Notes: Not reported
Eval Division: Ventura County Environmental Health
Eval Program: HMRRP
Eval Source: CERS,

Eval General Type: Compliance Evaluation Inspection
Eval Date: 09-25-2013
Violations Found: No
Eval Type: Routine done by local agency
Eval Notes: Not reported
Eval Division: Ventura County Environmental Health
Eval Program: HW
Eval Source: CERS,

Eval General Type: Compliance Evaluation Inspection
Eval Date: 10-20-2020
Violations Found: No
Eval Type: Routine done by local agency
Eval Notes: Not reported
Eval Division: Ventura County Environmental Health
Eval Program: HMRRP
Eval Source: CERS,

MOORCREST OIL DBA MOORCREST CHEVRON (Continued) **S113141074**

Eval General Type: Compliance Evaluation Inspection
Eval Date: 10-30-2023
Violations Found: No
Eval Type: Routine done by local agency
Eval Notes: Not reported
Eval Division: Ventura County Environmental Health
Eval Program: HMRRP
Eval Source: CERS,

Eval General Type: Compliance Evaluation Inspection
Eval Date: 08-06-2018
Violations Found: Yes
Eval Type: Routine done by local agency
Eval Notes: Not reported
Eval Division: Ventura County Environmental Health
Eval Program: UST
Eval Source: CERS,

Eval General Type: Compliance Evaluation Inspection
Eval Date: 08-16-2017
Violations Found: No
Eval Type: Routine done by local agency
Eval Notes: Not reported
Eval Division: Ventura County Environmental Health
Eval Program: UST
Eval Source: CERS,

Eval General Type: Compliance Evaluation Inspection
Eval Date: 08-20-2019
Violations Found: No
Eval Type: Routine done by local agency
Eval Notes: Not reported
Eval Division: Ventura County Environmental Health
Eval Program: HMRRP
Eval Source: CERS,

Eval General Type: Compliance Evaluation Inspection
Eval Date: 09-15-2015
Violations Found: No
Eval Type: Routine done by local agency
Eval Notes: Not reported
Eval Division: Ventura County Environmental Health
Eval Program: UST
Eval Source: CERS,

Eval General Type: Compliance Evaluation Inspection
Eval Date: 09-25-2013
Violations Found: No
Eval Type: Routine done by local agency
Eval Notes: Not reported
Eval Division: Ventura County Environmental Health
Eval Program: UST
Eval Source: CERS,

Eval General Type: Other/Unknown
Eval Date: 10-10-2018
Violations Found: No

MOORCREST OIL DBA MOORCREST CHEVRON (Continued) **S113141074**

Eval Type: Other, not routine, done by local agency
Eval Notes: FOLLOW-UP INSPECTION
Eval Division: Ventura County Environmental Health
Eval Program: HMRRP
Eval Source: CERS,

Eval General Type: Compliance Evaluation Inspection
Eval Date: 10-11-2022
Violations Found: Yes
Eval Type: Routine done by local agency
Eval Notes: Not reported
Eval Division: Ventura County Environmental Health
Eval Program: UST
Eval Source: CERS,

Eval General Type: Compliance Evaluation Inspection
Eval Date: 10-14-2021
Violations Found: No
Eval Type: Routine done by local agency
Eval Notes: Not reported
Eval Division: Ventura County Environmental Health
Eval Program: HMRRP
Eval Source: CERS,

Eval General Type: Compliance Evaluation Inspection
Eval Date: 10-14-2021
Violations Found: Yes
Eval Type: Routine done by local agency
Eval Notes: Not reported
Eval Division: Ventura County Environmental Health
Eval Program: UST
Eval Source: CERS,

Eval General Type: Compliance Evaluation Inspection
Eval Date: 08-20-2019
Violations Found: No
Eval Type: Routine done by local agency
Eval Notes: Not reported
Eval Division: Ventura County Environmental Health
Eval Program: UST
Eval Source: CERS,

Eval General Type: Compliance Evaluation Inspection
Eval Date: 09-15-2015
Violations Found: No
Eval Type: Routine done by local agency
Eval Notes: Not reported
Eval Division: Ventura County Environmental Health
Eval Program: HMRRP
Eval Source: CERS,

Eval General Type: Compliance Evaluation Inspection
Eval Date: 09-22-2014
Violations Found: No
Eval Type: Routine done by local agency
Eval Notes: Not reported
Eval Division: Ventura County Environmental Health

MOORCREST OIL DBA MOORCREST CHEVRON (Continued) **S113141074**

Eval Program: HW
Eval Source: CERS,

Eval General Type: Compliance Evaluation Inspection
Eval Date: 09-22-2014
Violations Found: No
Eval Type: Routine done by local agency
Eval Notes: Not reported
Eval Division: Ventura County Environmental Health
Eval Program: UST
Eval Source: CERS,

Eval General Type: Compliance Evaluation Inspection
Eval Date: 10-30-2023
Violations Found: No
Eval Type: Routine done by local agency
Eval Notes: Not reported
Eval Division: Ventura County Environmental Health
Eval Program: UST
Eval Source: CERS,

Coordinates:
Site ID: 23761
Facility Name: Moorcrest Oil DBA Moorcrest Chevron
Env Int Type Code: HMBP
Program ID: 10336738
Coord Name: Not reported
Ref Point Type Desc: Center of a facility or station.,
Latitude: 34.180890
Longitude: -118.875560

Affiliation:
Affiliation Type Desc: UST Property Owner Name
Entity Name: MOORCREST OIL, INC. (DAVID NATANZI)
Entity Title: Not reported
Affiliation Address: 172 NORTH MOORPARK ROAD
Affiliation City: THOUSAND OAKS
Affiliation State: CA
Affiliation Country: United States
Affiliation Zip: 91360
Affiliation Phone: (805) 497-0010,

Affiliation Type Desc: Identification Signer
Entity Name: PARVIZ (DAVID) NATANZI
Entity Title: OPERATOR / MANAGER
Affiliation Address: Not reported
Affiliation City: Not reported
Affiliation State: Not reported
Affiliation Country: Not reported
Affiliation Zip: Not reported
Affiliation Phone: ,

Affiliation Type Desc: Parent Corporation
Entity Name: OAKS SHELL
Entity Title: Not reported
Affiliation Address: Not reported

MOORCREST OIL DBA MOORCREST CHEVRON (Continued) **S113141074**

Affiliation City:	Not reported
Affiliation State:	Not reported
Affiliation Country:	Not reported
Affiliation Zip:	Not reported
Affiliation Phone:	,
Affiliation Type Desc:	Property Owner
Entity Name:	PARVIZ (DAVID) NATANZI
Entity Title:	Not reported
Affiliation Address:	172 NORTH MOORPARK ROAD
Affiliation City:	THOUSAND OAKS
Affiliation State:	CA
Affiliation Country:	United States
Affiliation Zip:	91362
Affiliation Phone:	(818) 414-9901,
Affiliation Type Desc:	UST Tank Operator
Entity Name:	MOORCREST OIL, INC. (DAVID NATANZI)
Entity Title:	Not reported
Affiliation Address:	172 NORTH MOORPARK ROAD
Affiliation City:	THOUSAND OAKS
Affiliation State:	CA
Affiliation Country:	United States
Affiliation Zip:	91360
Affiliation Phone:	(805) 497-0010,
Affiliation Type Desc:	UST Tank Owner
Entity Name:	MOORCREST OIL, INC. (DAVID NATANZI)
Entity Title:	Not reported
Affiliation Address:	172 NORTH MOORPARK ROAD
Affiliation City:	THOUSAND OAKS
Affiliation State:	CA
Affiliation Country:	United States
Affiliation Zip:	91360
Affiliation Phone:	(805) 497-0010,
Affiliation Type Desc:	Document Preparer
Entity Name:	PARVIZ (DAVID) NATANZI
Entity Title:	Not reported
Affiliation Address:	Not reported
Affiliation City:	Not reported
Affiliation State:	Not reported
Affiliation Country:	Not reported
Affiliation Zip:	Not reported
Affiliation Phone:	,
Affiliation Type Desc:	Environmental Contact
Entity Name:	State UST Fund Advisory & Services, Inc.
Entity Title:	Not reported
Affiliation Address:	22930 CALABASH STREET
Affiliation City:	WOODLAND HILLS
Affiliation State:	CA
Affiliation Country:	Not reported
Affiliation Zip:	91364
Affiliation Phone:	,
Affiliation Type Desc:	Facility Mailing Address

MOORCREST OIL DBA MOORCREST CHEVRON (Continued) **S113141074**

Entity Name:	Mailing Address
Entity Title:	Not reported
Affiliation Address:	172 NORTH MOORPARK ROAD
Affiliation City:	THOUSAND OAKS
Affiliation State:	CA
Affiliation Country:	Not reported
Affiliation Zip:	91360
Affiliation Phone:	,
Affiliation Type Desc:	Legal Owner
Entity Name:	MOORCREST OIL, INC. (DAVID NATANZI)
Entity Title:	Not reported
Affiliation Address:	172 NORTH MOORPARK ROAD
Affiliation City:	THOUSAND OAKS
Affiliation State:	CA
Affiliation Country:	United States
Affiliation Zip:	91362
Affiliation Phone:	(818) 414-9901,
Affiliation Type Desc:	Operator
Entity Name:	MOORCREST OIL, INC. (DAVID NATANZI)
Entity Title:	Not reported
Affiliation Address:	Not reported
Affiliation City:	Not reported
Affiliation State:	Not reported
Affiliation Country:	Not reported
Affiliation Zip:	Not reported
Affiliation Phone:	(818) 414-9901,
Affiliation Type Desc:	UST Permit Applicant
Entity Name:	David Natanzi
Entity Title:	Owner/operator
Affiliation Address:	Not reported
Affiliation City:	Not reported
Affiliation State:	Not reported
Affiliation Country:	Not reported
Affiliation Zip:	Not reported
Affiliation Phone:	(805) 497-0010,
Affiliation Type Desc:	CUPA District
Entity Name:	Ventura County Environmental Health
Entity Title:	Not reported
Affiliation Address:	800 South Victoria Avenue
Affiliation City:	Ventura
Affiliation State:	CA
Affiliation Country:	Not reported
Affiliation Zip:	93009
Affiliation Phone:	(805) 654-2813,

C20 **SHELL OIL** **LUST** **S104574165**
WSW **172 MOORPARK** **HIST CORTESE** **N/A**
< 1/8 **THOUSAND OAKS, CA 91360** **CERS**
0.094 mi.
495 ft. **Site 9 of 19 in cluster C**

Relative:
Lower

Actual:
709 ft.

LUST:

Name:	SHELL SS - MOORPARK
Address:	172 MOORPARK RD
City,State,Zip:	THOUSAND OAKS, CA 91360
Lead Agency:	VENTURA COUNTY
Case Type:	LUST Cleanup Site
Geo Track:	http://geotracker.waterboards.ca.gov/profile_report.asp?global_id=T0611192874
Global Id:	T0611192874
Latitude:	34.181174855
Longitude:	-118.87578
Status:	Completed - Case Closed
Status Date:	12/01/2009
Case Worker:	DBW
RB Case Number:	C99053
Local Agency:	VENTURA COUNTY
File Location:	Not reported
Local Case Number:	99053
Potential Media Affect:	Other Groundwater (uses other than drinking water)
Potential Contaminants of Concern:	Waste Oil / Motor / Hydraulic / Lubricating
EPA Region:	9
Coordinate Source:	* Historical Geocode - Exact Address Match
Cuf Case:	YES
Quantity Released Gallons:	Not reported
Begin Date:	08/19/1999
Leak Reported Date:	08/19/1999
How Discovered:	Not reported
How Discovered Description:	Not reported
Discharge Source:	Not reported
Discharge Cause:	Not reported
Stop Method:	Not reported
Stop Description:	Not reported
No Further Action Date:	12/01/2009
CA Water Watershed Name:	Calleguas - Calleguas-Conejo - Thousand Oaks (408.28)
Dwr Groundwater Subbasin Name:	Conejo (4-010)
Disadvantaged Community:	Not reported
CA Enviroscreen 3 Score:	46-50%
CA Enviroscreen 4 Score:	55-60%
Military DOD Site:	No
Facility Project Subtype:	Not reported
RWQCB Region:	LOS ANGELES RWQCB (REGION 4)
Site History:	Not reported

LUST:

Global Id:	T0611192874
Contact Type:	Regional Board Caseworker
Contact Name:	DANIEL PIROTTON
Organization Name:	LOS ANGELES RWQCB (REGION 4)
Address:	Not reported
City:	R4 UNKNOWN
Email:	dpirotton@waterboards.ca.gov
Phone Number:	2135766714

Global Id:	T0611192874
Contact Type:	Local Agency Caseworker - Primary Caseworker

SHELL OIL (Continued) **S104574165**

Contact Name: DIANE B. WAHL
Organization Name: VENTURA COUNTY
Address: 800 S. VICTORIA AVE.
City: VENTURA
Email: diane.wahl@ventura.org
Phone Number: 8056545040

LUST:

Global Id: T0611192874
Action Type: ENFORCEMENT
Date: 05/27/2008
Action: * No Action - #19

Global Id: T0611192874
Action Type: ENFORCEMENT
Date: 08/27/2009
Action: Staff Letter

Global Id: T0611192874
Action Type: ENFORCEMENT
Date: 11/27/2009
Action: Closure/No Further Action Letter

Global Id: T0611192874
Action Type: ENFORCEMENT
Date: 08/30/2006
Action: Technical Correspondence / Assistance / Other - #25

Global Id: T0611192874
Action Type: RESPONSE
Date: 08/29/2003
Action: Soil and Water Investigation Report

Global Id: T0611192874
Action Type: RESPONSE
Date: 07/31/2003
Action: Soil and Water Investigation Report

Global Id: T0611192874
Action Type: RESPONSE
Date: 01/10/2003
Action: Soil and Water Investigation Workplan

Global Id: T0611192874
Action Type: RESPONSE
Date: 07/31/2003
Action: Soil and Water Investigation Report

Global Id: T0611192874
Action Type: ENFORCEMENT
Date: 05/11/2009
Action: Staff Letter

Global Id: T0611192874
Action Type: RESPONSE
Date: 05/08/2009
Action: Other Report / Document

SHELL OIL (Continued) **S104574165**

Global Id: T0611192874
Action Type: RESPONSE
Date: 11/30/2009
Action: Well Destruction Report

Global Id: T0611192874
Action Type: RESPONSE
Date: 07/30/2009
Action: Monitoring Report - Semi-Annually

Global Id: T0611192874
Action Type: RESPONSE
Date: 07/31/2006
Action: Remedial Progress Report

Global Id: T0611192874
Action Type: RESPONSE
Date: 07/31/2007
Action: Remedial Progress Report

Global Id: T0611192874
Action Type: RESPONSE
Date: 03/31/2006
Action: Corrective Action Plan / Remedial Action Plan

Global Id: T0611192874
Action Type: ENFORCEMENT
Date: 01/12/2006
Action: * Historical Enforcement - #23

Global Id: T0611192874
Action Type: ENFORCEMENT
Date: 11/01/2005
Action: * Historical Enforcement - #22

Global Id: T0611192874
Action Type: ENFORCEMENT
Date: 08/08/2005
Action: * Historical Enforcement - #21

Global Id: T0611192874
Action Type: ENFORCEMENT
Date: 04/27/2006
Action: Technical Correspondence / Assistance / Other - #24

Global Id: T0611192874
Action Type: ENFORCEMENT
Date: 05/13/2009
Action: LOP Case Closure Summary to RB

Global Id: T0611192874
Action Type: Other
Date: 08/20/1999
Action: Leak Stopped

Global Id: T0611192874
Action Type: RESPONSE

SHELL OIL (Continued) **S104574165**

Date: 12/05/2008
Action: Other Report / Document

Global Id: T0611192874
Action Type: RESPONSE
Date: 05/31/2005
Action: CAP/RAP - Other Report

Global Id: T0611192874
Action Type: RESPONSE
Date: 04/15/2005
Action: CAP/RAP - Feasibility Study Report

Global Id: T0611192874
Action Type: RESPONSE
Date: 10/30/2008
Action: Monitoring Report - Quarterly

Global Id: T0611192874
Action Type: RESPONSE
Date: 12/16/2005
Action: Other Report / Document

Global Id: T0611192874
Action Type: RESPONSE
Date: 07/15/2005
Action: Other Report / Document

Global Id: T0611192874
Action Type: ENFORCEMENT
Date: 01/19/2005
Action: * Historical Enforcement - #17

Global Id: T0611192874
Action Type: ENFORCEMENT
Date: 10/05/2004
Action: * No Action - #14

Global Id: T0611192874
Action Type: ENFORCEMENT
Date: 03/09/2005
Action: * Historical Enforcement - #18

Global Id: T0611192874
Action Type: ENFORCEMENT
Date: 05/12/2004
Action: * Historical Enforcement - #11

Global Id: T0611192874
Action Type: ENFORCEMENT
Date: 04/18/2005
Action: * Historical Enforcement - #19

Global Id: T0611192874
Action Type: ENFORCEMENT
Date: 08/09/2004
Action: * Historical Enforcement - #13

SHELL OIL (Continued) **S104574165**

Global Id: T0611192874
Action Type: ENFORCEMENT
Date: 10/22/2004
Action: * Historical Enforcement - #15

Global Id: T0611192874
Action Type: ENFORCEMENT
Date: 06/20/2005
Action: * Historical Enforcement - #20

Global Id: T0611192874
Action Type: ENFORCEMENT
Date: 12/09/2004
Action: * Historical Enforcement - #16

Global Id: T0611192874
Action Type: ENFORCEMENT
Date: 01/17/2007
Action: Meeting - #26

Global Id: T0611192874
Action Type: ENFORCEMENT
Date: 10/01/2003
Action: * Historical Enforcement - #7

Global Id: T0611192874
Action Type: ENFORCEMENT
Date: 02/10/2004
Action: * Historical Enforcement - #9

Global Id: T0611192874
Action Type: ENFORCEMENT
Date: 09/16/2008
Action: Staff Letter

Global Id: T0611192874
Action Type: Other
Date: 08/19/1999
Action: Leak Discovery

Global Id: T0611192874
Action Type: RESPONSE
Date: 12/05/2008
Action: Correspondence

Global Id: T0611192874
Action Type: RESPONSE
Date: 01/19/2004
Action: Corrective Action Plan / Remedial Action Plan

Global Id: T0611192874
Action Type: RESPONSE
Date: 09/15/2004
Action: Soil and Water Investigation Workplan

Global Id: T0611192874
Action Type: RESPONSE

SHELL OIL (Continued) **S104574165**

Date: 07/30/2008
Action: Monitoring Report - Quarterly

Global Id: T0611192874
Action Type: REMEDIATION
Date: 11/02/2002
Action: Excavation

Global Id: T0611192874
Action Type: REMEDIATION
Date: 11/04/2002
Action: Excavation

Global Id: T0611192874
Action Type: REMEDIATION
Date: 04/12/2005
Action: Excavation

Global Id: T0611192874
Action Type: REMEDIATION
Date: 04/12/2005
Action: Pump & Treat (P&T) Groundwater

Global Id: T0611192874
Action Type: ENFORCEMENT
Date: 11/05/2002
Action: * Historical Enforcement - #1

Global Id: T0611192874
Action Type: ENFORCEMENT
Date: 12/02/2002
Action: * Historical Enforcement - #2

Global Id: T0611192874
Action Type: ENFORCEMENT
Date: 01/15/2003
Action: * Historical Enforcement - #3

Global Id: T0611192874
Action Type: ENFORCEMENT
Date: 07/07/2003
Action: * Historical Enforcement - #5

Global Id: T0611192874
Action Type: ENFORCEMENT
Date: 01/06/2004
Action: * Historical Enforcement - #8

Global Id: T0611192874
Action Type: ENFORCEMENT
Date: 06/12/2003
Action: * Historical Enforcement - #4

Global Id: T0611192874
Action Type: ENFORCEMENT
Date: 07/24/2003
Action: * Historical Enforcement - #6

SHELL OIL (Continued) **S104574165**

Global Id: T0611192874
Action Type: ENFORCEMENT
Date: 06/23/2004
Action: * Historical Enforcement - #12

Global Id: T0611192874
Action Type: ENFORCEMENT
Date: 04/20/2004
Action: * Historical Enforcement - #10

Global Id: T0611192874
Action Type: ENFORCEMENT
Date: 08/27/2007
Action: Technical Correspondence / Assistance / Other - #18

Global Id: T0611192874
Action Type: Other
Date: 08/19/1999
Action: Leak Reported

Global Id: T0611192874
Action Type: RESPONSE
Date: 01/16/2004
Action: CAP/RAP - Other Report

Global Id: T0611192874
Action Type: RESPONSE
Date: 09/15/2004
Action: Other Report / Document

Global Id: T0611192874
Action Type: RESPONSE
Date: 10/29/2004
Action: Corrective Action Plan / Remedial Action Plan

Global Id: T0611192874
Action Type: RESPONSE
Date: 10/30/2003
Action: Monitoring Report - Quarterly

Global Id: T0611192874
Action Type: RESPONSE
Date: 03/17/2004
Action: Risk Assessment Report

Global Id: T0611192874
Action Type: RESPONSE
Date: 07/12/2004
Action: Soil and Water Investigation Report

Global Id: T0611192874
Action Type: RESPONSE
Date: 07/30/2008
Action: Monitoring Report - Quarterly

Global Id: T0611192874
Action Type: REMEDIATION

SHELL OIL (Continued) **S104574165**

Date: 04/27/2006
Action: Monitored Natural Attenuation

Global Id: T0611192874
Action Type: REMEDIATION
Date: 10/31/2005
Action: In Situ Physical/Chemical Treatment (other than SVE)

Global Id: T0611192874
Action Type: REMEDIATION
Date: 10/31/2005
Action: In Situ Physical/Chemical Treatment (other than SVE)

LUST:
Global Id: T0611192874
Status: Open - Case Begin Date
Status Date: 08/19/1999

Global Id: T0611192874
Status: Open - Site Assessment
Status Date: 08/19/1999

Global Id: T0611192874
Status: Open - Site Assessment
Status Date: 06/13/2001

Global Id: T0611192874
Status: Open - Site Assessment
Status Date: 08/15/2001

Global Id: T0611192874
Status: Open - Remediation
Status Date: 10/30/2002

Global Id: T0611192874
Status: Open - Remediation
Status Date: 11/04/2002

Global Id: T0611192874
Status: Open - Verification Monitoring
Status Date: 11/19/2002

Global Id: T0611192874
Status: Open - Site Assessment
Status Date: 01/10/2003

Global Id: T0611192874
Status: Open - Remediation
Status Date: 01/19/2004

Global Id: T0611192874
Status: Open - Site Assessment
Status Date: 09/20/2004

Global Id: T0611192874
Status: Open - Remediation
Status Date: 11/15/2004

SHELL OIL (Continued) **S104574165**

Global Id: T0611192874
Status: Open - Remediation
Status Date: 04/12/2005

Global Id: T0611192874
Status: Open - Remediation
Status Date: 04/11/2006

Global Id: T0611192874
Status: Open - Remediation
Status Date: 07/14/2006

Global Id: T0611192874
Status: Open - Remediation
Status Date: 07/27/2007

Global Id: T0611192874
Status: Open - Verification Monitoring
Status Date: 05/08/2009

Global Id: T0611192874
Status: Completed - Case Closed
Status Date: 12/01/2009

Name: SHELL OIL SS - MOORPARK
Address: 172 MOORPARK RD
City,State,Zip: THOUSAND OAKS, CA 91360
Lead Agency: VENTURA COUNTY
Case Type: LUST Cleanup Site
Geo Track: http://geotracker.waterboards.ca.gov/profile_report.asp?global_id=T0611100342
Global Id: T0611100342
Latitude: 34.180887
Longitude: -118.875561
Status: Completed - Case Closed
Status Date: 06/30/1998
Case Worker: Not reported
RB Case Number: C-88100
Local Agency: Not reported
File Location: Not reported
Local Case Number: 88100
Potential Media Affect: Other Groundwater (uses other than drinking water)
Potential Contaminants of Concern: Gasoline
EPA Region: 9
Coordinate Source: Google Geocode
Cuf Case: YES
Quantity Released Gallons: Not reported
Begin Date: 08/02/1988
Leak Reported Date: 08/02/1988
How Discovered: Not reported
How Discovered Description: Not reported
Discharge Source: Not reported
Discharge Cause: Not reported
Stop Method: Not reported
Stop Description: Not reported
No Further Action Date: 06/30/1998
CA Water Watershed Name: Calleguas - Calleguas-Conejo - Thousand Oaks (408.28)

SHELL OIL (Continued) **S104574165**

Dwr Groundwater Subbasin Name: Conejo (4-010)
Disadvantaged Community: Not reported
CA Enviroscreen 3 Score: 46-50%
CA Enviroscreen 4 Score: 55-60%
Military DOD Site: No
Facility Project Subtype: Not reported
RWQCB Region: LOS ANGELES RWQCB (REGION 4)
Site History: Not reported

LUST:
Global Id: T0611100342
Contact Type: Regional Board Caseworker
Contact Name: DANIEL PIROTTON
Organization Name: LOS ANGELES RWQCB (REGION 4)
Address: Not reported
City: R4 UNKNOWN
Email: dpirotton@waterboards.ca.gov
Phone Number: 2135766714

LUST:
Global Id: T0611100342
Action Type: ENFORCEMENT
Date: 08/02/1988
Action: * Historical Enforcement

Global Id: T0611100342
Action Type: Other
Date: 08/02/1988
Action: Leak Discovery

Global Id: T0611100342
Action Type: Other
Date: 08/02/1988
Action: Leak Reported

LUST:
Global Id: T0611100342
Status: Open - Case Begin Date
Status Date: 08/02/1988

Global Id: T0611100342
Status: Open - Site Assessment
Status Date: 08/02/1988

Global Id: T0611100342
Status: Open - Site Assessment
Status Date: 10/19/1988

Global Id: T0611100342
Status: Open - Remediation
Status Date: 02/02/1990

Global Id: T0611100342
Status: Open - Verification Monitoring
Status Date: 05/22/1996

Global Id: T0611100342

SHELL OIL (Continued) **S104574165**

Status: Completed - Case Closed
Status Date: 06/30/1998

HIST CORTESE:
edr_fname: SHELL OIL
edr_fadd1: 172 MOORPARK
City,State,Zip: THOUSAND OAKS, CA 91360
Region: CORTESE
Facility County Code: 56
Reg By: LTNKA
Reg Id: C-88100

edr_fname: SHELL SERVICE STATION
edr_fadd1: 172 MOORPARK
City,State,Zip: THOUSAND OAKS, CA 91360
Region: CORTESE
Facility County Code: 56
Reg By: LTNKA
Reg Id: 99053

CERS:
Name: SHELL OIL SS - MOORPARK
Address: 172 MOORPARK RD
City,State,Zip: THOUSAND OAKS, CA 91360
Site ID: 761603
CERS ID: T0611100342
CERS Description: Leaking Underground Storage Tank Cleanup Site

Affiliation:
Affiliation Type Desc: Regional Board Caseworker
Entity Name: DANIEL PIROTTON - LOS ANGELES RWQCB (REGION 4)
Entity Title: Not reported
Affiliation Address: Not reported
Affiliation City: R4 UNKNOWN
Affiliation State: CA
Affiliation Country: Not reported
Affiliation Zip: Not reported
Affiliation Phone: 2135766714,

C21 **SHELL THOUSAND OAKS** **SWEEPS UST** **S105974586**
WSW **172 N MOORPARK RD** **VENTURA CO. BWT** **N/A**
< 1/8 **THOUSAND OAKS, CA 91360**
0.094 mi.
495 ft. **Site 10 of 19 in cluster C**

Relative:
Lower

Actual:
709 ft.

SWEEPS UST:
Name: SHELL THOUSAND OAKS
Address: 172 N MOORPARK RD
City: THOUSAND OAKS
Status: Active
Comp Number: 1228
Number: 9
Board Of Equalization: 44-000074
Referral Date: 09-30-92
Action Date: 09-30-92

SHELL THOUSAND OAKS (Continued) **S105974586**

Created Date:	02-29-88
Owner Tank Id:	Not reported
SWRCB Tank Id:	56-000-001228-000001
Tank Status:	A
Capacity:	12000
Active Date:	Not reported
Tank Use:	UNKNOWN
STG:	P
Content:	Not reported
Number Of Tanks:	4

Name:	SHELL THOUSAND OAKS
Address:	172 N MOORPARK RD
City:	THOUSAND OAKS
Status:	Active
Comp Number:	1228
Number:	9
Board Of Equalization:	44-000074
Referral Date:	09-30-92
Action Date:	09-30-92
Created Date:	02-29-88
Owner Tank Id:	Not reported
SWRCB Tank Id:	56-000-001228-000002
Tank Status:	A
Capacity:	12000
Active Date:	Not reported
Tank Use:	UNKNOWN
STG:	P
Content:	Not reported
Number Of Tanks:	Not reported

Name:	SHELL THOUSAND OAKS
Address:	172 N MOORPARK RD
City:	THOUSAND OAKS
Status:	Active
Comp Number:	1228
Number:	9
Board Of Equalization:	44-000074
Referral Date:	09-30-92
Action Date:	09-30-92
Created Date:	02-29-88
Owner Tank Id:	Not reported
SWRCB Tank Id:	56-000-001228-000003
Tank Status:	A
Capacity:	12000
Active Date:	Not reported
Tank Use:	UNKNOWN
STG:	P
Content:	Not reported
Number Of Tanks:	Not reported

Name:	SHELL THOUSAND OAKS
Address:	172 N MOORPARK RD
City:	THOUSAND OAKS
Status:	Active
Comp Number:	1228
Number:	9

SHELL THOUSAND OAKS (Continued) **S105974586**

Board Of Equalization: 44-000074
Referral Date: 09-30-92
Action Date: 09-30-92
Created Date: 02-29-88
Owner Tank Id: Not reported
SWRCB Tank Id: 56-000-001228-000004
Tank Status: A
Capacity: 550
Active Date: Not reported
Tank Use: UNKNOWN
STG: P
Content: Not reported
Number Of Tanks: Not reported

VENTURA CO. BWT:
Name: THOUSAND OAKS QUALITY SERVICES
Address: 172 N MOORPARK RD
City,State,Zip: THOUSAND OAKS, CA
Facility ID: HM 3135
Program: Not reported

Name: THOUSAND OAKS QUALITY SERVICES
Address: 172 N MOORPARK RD
City,State,Zip: THOUSAND OAKS, CA
Facility ID: HM 3744
Program: Not reported

C22 **MOORCREST OIL DBA MOORCREST CHEVRON** **UST** **U004266033**
WSW **172 N MOORPARK RD** **N/A**
< 1/8 **THOUSAND OAKS, CA 91360**
0.094 mi.
495 ft. **Site 11 of 19 in cluster C**

Relative: UST:
Lower
Actual: Name: MOORCREST OIL DBA MOORCREST CHEVRON
709 ft. Address: 172 N MOORPARK RD
City,State,Zip: THOUSAND OAKS, CA 91360
Facility ID: Not reported
Permitting Agency: Ventura County Environmental Health
CERSID: Not reported
Latitude: 34.18089
Longitude: -118.87556
Owner type: Not reported
Facility type: Not reported
Num of inuse ust: Not reported
Num of closed ust: Not reported
Num of oos ust: Not reported
Epa region: Not reported
Tribal lands: Not reported
Tank owner name: Not reported
Tank owner mailing address: Not reported
Tank owner mailing city: Not reported
Tank owner mailing zip: Not reported
Tank owner mailing state: Not reported
Tank operator name: Not reported
Tank operator mailing address: Not reported
Tank operator mailing city: Not reported

MOORCREST OIL DBA MOORCREST CHEVRON (Continued) **U004266033**

Tank operator mailing zip: Not reported
Tank operator mailing state: Not reported
Tankidnumber: Not reported
Tank status: Not reported
Tank configuration: Not reported
Tank closure date: Not reported
Tank installation date: Not reported
Tank num of compartments: Not reported
Tank contents: Not reported
Tank capacity gallons: Not reported
Tank type: Not reported
Tank pc construction: Not reported
Tank pwpiping construction: Not reported
Tank piping type: Not reported
Tank piping construction: Not reported
Tank sacrificial anode: Not reported
Tank cp impressed current: Not reported
Tank cp shutoff: Not reported
Tank alarms: Not reported
Tank ball float: Not reported
Tank spill bucket: Not reported

Name: MOORCREST OIL DBA MOORCREST CHEVRON
Address: 172 N MOORPARK RD
City,State,Zip: THOUSAND OAKS, CA 91360
Facility ID: Not reported
Permitting Agency: Ventura County Environmental Health
CERSID: Not reported
Latitude: 34.1808900
Longitude: -118.875560
Owner type: Not reported
Facility type: Not reported
Num of inuse ust: Not reported
Num of closed ust: Not reported
Num of oos ust: Not reported
Epa region: Not reported
Tribal lands: Not reported
Tank owner name: Not reported
Tank owner mailing address: Not reported
Tank owner mailing city: Not reported
Tank owner mailing zip: Not reported
Tank owner mailing state: Not reported
Tank operator name: Not reported
Tank operator mailing address: Not reported
Tank operator mailing city: Not reported
Tank operator mailing zip: Not reported
Tank operator mailing state: Not reported
Tankidnumber: Not reported
Tank status: Not reported
Tank configuration: Not reported
Tank closure date: Not reported
Tank installation date: Not reported
Tank num of compartments: Not reported
Tank contents: Not reported
Tank capacity gallons: Not reported
Tank type: Not reported
Tank pc construction: Not reported

MOORCREST OIL DBA MOORCREST CHEVRON (Continued) **U004266033**

Tank pwpiping construction:	Not reported
Tank piping type:	Not reported
Tank piping construction:	Not reported
Tank sacrificial anode:	Not reported
Tank cp impressed current:	Not reported
Tank cp shutoff:	Not reported
Tank alarms:	Not reported
Tank ball float:	Not reported
Tank spill bucket:	Not reported

Name:	MOORCREST OIL DBA MOORCREST CHEVRON
Address:	172 N MOORPARK RD
City,State,Zip:	THOUSAND OAKS, CA 91360
Facility ID:	Not reported
Permitting Agency:	Ventura County Environmental Health
CERSID:	10336738
Latitude:	34.1808900
Longitude:	-118.875560
Owner type:	Non-Government
Facility type:	Motor Vehicle Fueling
Num of inuse ust:	3
Num of closed ust:	0
Num of oos ust:	0
Epa region:	9
Tribal lands:	No
Tank owner name:	MOORCREST OIL, INC. (DAVID NATANZI)
Tank owner mailing address:	172 NORTH MOORPARK ROAD
Tank owner mailing city:	THOUSAND OAKS
Tank owner mailing zip:	91360
Tank owner mailing state:	CA
Tank operator name:	MOORCREST OIL, INC. (DAVID NATANZI)
Tank operator mailing address:	172 NORTH MOORPARK ROAD
Tank operator mailing city:	THOUSAND OAKS
Tank operator mailing zip:	91360
Tank operator mailing state:	CA
Tankidnumber:	T-1
Tank status:	Confirmed/Updated Information
Tank configuration:	Stand Alone Tank
Tank closure date:	Not reported
Tank installation date:	2/1/2003 12:00:00 AM
Tank num of compartments:	1
Tank contents:	Regular Unleaded
Tank capacity gallons:	20000
Tank type:	Double Wall
Tank pc construction:	Fiberglass
Tank pwpiping construction:	Fiberglass
Tank piping type:	Pressure
Tank piping construction:	Double Walled
Tank sacrificial anode:	No
Tank cp impressed current:	No
Tank cp shutoff:	No
Tank alarms:	Yes
Tank ball float:	No
Tank spill bucket:	Yes

Name:	MOORCREST OIL DBA MOORCREST CHEVRON
Address:	172 N MOORPARK RD

MOORCREST OIL DBA MOORCREST CHEVRON (Continued) **U004266033**

City,State,Zip:	THOUSAND OAKS, CA 91360
Facility ID:	Not reported
Permitting Agency:	Ventura County Environmental Health
CERSID:	10336738
Latitude:	34.1808900
Longitude:	-118.875560
Owner type:	Non-Government
Facility type:	Motor Vehicle Fueling
Num of inuse ust:	3
Num of closed ust:	0
Num of oos ust:	0
Epa region:	9
Tribal lands:	No
Tank owner name:	MOORCREST OIL, INC. (DAVID NATANZI)
Tank owner mailing address:	172 NORTH MOORPARK ROAD
Tank owner mailing city:	THOUSAND OAKS
Tank owner mailing zip:	91360
Tank owner mailing state:	CA
Tank operator name:	MOORCREST OIL, INC. (DAVID NATANZI)
Tank operator mailing address:	172 NORTH MOORPARK ROAD
Tank operator mailing city:	THOUSAND OAKS
Tank operator mailing zip:	91360
Tank operator mailing state:	CA
Tankidnumber:	T-2A
Tank status:	Confirmed/Updated Information
Tank configuration:	One in a Compartmented Unit
Tank closure date:	Not reported
Tank installation date:	2/1/2003 12:00:00 AM
Tank num of compartments:	2
Tank contents:	Premium Unleaded
Tank capacity gallons:	12000
Tank type:	Double Wall
Tank pc construction:	Fiberglass
Tank pwpiping construction:	Fiberglass
Tank piping type:	Pressure
Tank piping construction:	Double Walled
Tank sacrificial anode:	No
Tank cp impressed current:	No
Tank cp shutoff:	No
Tank alarms:	Yes
Tank ball float:	No
Tank spill bucket:	Yes

Name:	MOORCREST OIL DBA MOORCREST CHEVRON
Address:	172 N MOORPARK RD
City,State,Zip:	THOUSAND OAKS, CA 91360
Facility ID:	Not reported
Permitting Agency:	Ventura County Environmental Health
CERSID:	10336738
Latitude:	34.1808900
Longitude:	-118.875560
Owner type:	Non-Government
Facility type:	Motor Vehicle Fueling
Num of inuse ust:	3
Num of closed ust:	0
Num of oos ust:	0
Epa region:	9

MOORCREST OIL DBA MOORCREST CHEVRON (Continued) **U004266033**

Tribal lands:	No
Tank owner name:	MOORCREST OIL, INC. (DAVID NATANZI)
Tank owner mailing address:	172 NORTH MOORPARK ROAD
Tank owner mailing city:	THOUSAND OAKS
Tank owner mailing zip:	91360
Tank owner mailing state:	CA
Tank operator name:	MOORCREST OIL, INC. (DAVID NATANZI)
Tank operator mailing address:	172 NORTH MOORPARK ROAD
Tank operator mailing city:	THOUSAND OAKS
Tank operator mailing zip:	91360
Tank operator mailing state:	CA
Tankidnumber:	T-2B
Tank status:	Confirmed/Updated Information
Tank configuration:	One in a Compartmented Unit
Tank closure date:	Not reported
Tank installation date:	2/1/2003 12:00:00 AM
Tank num of compartments:	2
Tank contents:	Diesel
Tank capacity gallons:	8000
Tank type:	Double Wall
Tank pc construction:	Fiberglass
Tank pwpiping construction:	Fiberglass
Tank piping type:	Pressure
Tank piping construction:	Double Walled
Tank sacrificial anode:	No
Tank cp impressed current:	No
Tank cp shutoff:	No
Tank alarms:	Yes
Tank ball float:	No
Tank spill bucket:	Yes

C23 **ALLIANCE GAS STATION** **EDR Hist Auto** **1020764766**
WSW **172 N MOORPARK RD** **N/A**
< 1/8 **THOUSAND OAKS, CA 91360**
0.094 mi.
495 ft. **Site 12 of 19 in cluster C**

Relative: EDR Hist Auto
Lower

Actual:
709 ft.

Year:	Name:	Type:
1977	PAYNES EVAN SHELL SERVICE	Gasoline Service Stations
1978	PAYNES EVAN SHELL SERVICE	Gasoline Service Stations
1979	PAYNES EVAN SHELL SERVICE	Gasoline Service Stations
1980	PAYNE EVAN INC	Gasoline Service Stations
1982	PAYNE EVAN INC	Gasoline Service Stations
1983	PAYNE EVAN INC	Gasoline Service Stations
1985	PAYNE EVAN INC	Gasoline Service Stations
1989	KC SHELL	Gasoline Service Stations
1991	KC SHELL	Gasoline Service Stations
1992	KC SHELL	Gasoline Service Stations
1993	KC SHELL	Gasoline Service Stations
2002	DEVJIT ENTERPRISES INC	Gasoline Service Stations, NEC
2003	DEVJIT ENTERPRISES INC	Gasoline Service Stations, NEC
2004	ALLIANCE GAS STATION	Gasoline Service Stations, NEC
2004	CIVIC ART SHELL	Gasoline Service Stations
2005	CIVIC ART SHELL	Gasoline Service Stations
2005	ALLIANCE GAS STATION	Gasoline Service Stations, NEC
2006	ALLIANCE GAS STATION	Gasoline Service Stations, NEC

ALLIANCE GAS STATION (Continued) **1020764766**

2006	CIVIC ART SHELL	Gasoline Service Stations
2007	CIVIC ART SHELL	Gasoline Service Stations
2007	ALLIANCE GAS STATION	Gasoline Service Stations, NEC
2008	ALLIANCE GAS STATION	Gasoline Service Stations, NEC
2008	CIVIC ART SHELL	Gasoline Service Stations
2009	ALLIANCE GAS STATION	Gasoline Service Stations, NEC
2009	DALEX INVESTMENTS INC	Gasoline Service Stations
2010	ALLIANCE GAS STATION	Gasoline Service Stations, NEC
2011	ALLIANCE GAS STATION	Gasoline Service Stations, NEC
2011	MOORPARK AUTO & SMOG 2	General Automotive Repair Shops
2012	MOORPARK AUTO & SMOG 2	General Automotive Repair Shops
2012	ALLIANCE GAS STATION	Gasoline Service Stations, NEC
2013	ALLIANCE GAS STATION	Gasoline Service Stations, NEC
2013	MOORPARK AUTO & SMOG 2	General Automotive Repair Shops
2013	PORTER VALLEY AUTOMOTIVE	Automotive Repair Shops, NEC
2014	ALLIANCE GAS STATION	Gasoline Service Stations, NEC

C24 **MOORCREST OIL DBA MOORCREST CHEVRON** **RCRA NonGen / NLR** **1025870122**
WSW **N MOORPARK RD** **E MANIFEST** **CAL000421149**
< 1/8 **THOUSAND OAKS, CA 91360**
0.094 mi.
495 ft. **Site 13 of 19 in cluster C**

Relative: **Lower**
Actual: **709 ft.**

RCRA Listings:

Date Form Received by Agency:	20191025
Handler Name:	Moorcrest Oil Dba Moorcrest Chevron
Handler Address:	N Moorpark Rd
Handler City,State,Zip:	THOUSAND OAKS, CA 91360
EPA ID:	CAL000421149
Contact Name:	PARVIZ DAVID NATANZI
Contact Address:	N MOORPARK RD
Contact City,State,Zip:	THOUSAND OAKS, CA 91360
Contact Telephone:	805-497-0010
Contact Fax:	Not reported
Contact Email:	PND@FASTMAIL.NET
Contact Title:	Not reported
EPA Region:	09
Land Type:	Private
Federal Waste Generator Description:	Not a generator, verified
Non-Notifier:	Not reported
Biennial Report Cycle:	Not reported
Accessibility:	Not reported
Active Site Indicator:	Not reported
State District Owner:	Ca
State District:	CA
Mailing Address:	KANAN RD
Mailing City,State,Zip:	AGOURA HILLS, CA 91301
Owner Name:	Parviz David Natanzi
Owner Type:	Private
Operator Name:	Parviz David Natanzi
Operator Type:	Private
Short-Term Generator Activity:	No
Importer Activity:	No
Mixed Waste Generator:	No
Transporter Activity:	No
Transfer Facility Activity:	No
Recycler Activity with Storage:	No
Small Quantity On-Site Burner Exemption:	No

MOORCREST OIL DBA MOORCREST CHEVRON (Continued) **1025870122**

Smelting Melting and Refining Furnace Exemption:	No
Underground Injection Control:	No
Off-Site Waste Receipt:	No
Universal Waste Indicator:	No
Universal Waste Destination Facility:	No
Federal Universal Waste:	No
Active Site State-Reg Handler:	---
Federal Facility Indicator:	Not reported
Hazardous Secondary Material Indicator:	N
Sub-Part K Indicator:	Not reported
2018 GPRA Permit Baseline:	Not on the Baseline
2018 GPRA Renewals Baseline:	Not on the Baseline
202 GPRA Corrective Action Baseline:	No
Subject to Corrective Action Universe:	No
Non-TSDFs Where RCRA CA has Been Imposed Universe:	No
Corrective Action Priority Ranking:	No NCAPS ranking
Environmental Control Indicator:	No
Institutional Control Indicator:	No
Human Exposure Controls Indicator:	N/A
Groundwater Controls Indicator:	N/A
Significant Non-Complier Universe:	No
Unaddressed Significant Non-Complier Universe:	No
Addressed Significant Non-Complier Universe:	No
Significant Non-Complier With a Compliance Schedule Universe:	No
Financial Assurance Required:	Not reported
Handler Date of Last Change:	20191106
Recognized Trader-Importer:	No
Recognized Trader-Exporter:	No
Importer of Spent Lead Acid Batteries:	No
Exporter of Spent Lead Acid Batteries:	No
Recycler Activity Without Storage:	No
Manifest Broker:	No
Sub-Part P Indicator:	No

Handler - Owner Operator:

Owner/Operator Indicator:	Owner
Owner/Operator Name: PARVIZ DAVID NATANZI	
Legal Status:	Private
Date Became Current:	Not reported
Date Ended Current:	Not reported
Owner/Operator Address:	172 N MOORPARK RD
Owner/Operator City,State,Zip:	THOUSAND OAKS, CA 91360
Owner/Operator Telephone:	805-497-0010
Owner/Operator Telephone Ext:	Not reported
Owner/Operator Fax:	Not reported
Owner/Operator Email:	Not reported

Owner/Operator Indicator:	Operator
Owner/Operator Name: PARVIZ DAVID NATANZI	
Legal Status:	Private
Date Became Current:	Not reported
Date Ended Current:	Not reported
Owner/Operator Address:	172 N MOORPARK RD
Owner/Operator City,State,Zip:	THOUSAND OAKS, CA 91360
Owner/Operator Telephone:	805-497-0010
Owner/Operator Telephone Ext:	Not reported

MOORCREST OIL DBA MOORCREST CHEVRON (Continued) **1025870122**

Owner/Operator Fax: Not reported
Owner/Operator Email: Not reported

Historic Generators:
Receive Date: 20191025
Handler Name: MOORCREST OIL DBA MOORCREST CHEVRON
Federal Waste Generator Description: Not a generator, verified
State District Owner: Ca
Large Quantity Handler of Universal Waste: No
Recognized Trader Importer: No
Recognized Trader Exporter: No
Spent Lead Acid Battery Importer: No
Spent Lead Acid Battery Exporter: No
Current Record: Yes
Non Storage Recycler Activity: No
Electronic Manifest Broker: No

List of NAICS Codes and Descriptions:
NAICS Code: 44719
NAICS Description: OTHER GASOLINE STATIONS

Facility Has Received Notices of Violations:
Violations: No Violations Found

Evaluation Action Summary:
Evaluations: No Evaluations Found

E MANIFEST:
Manifest Tracking Number: 021471370JJK
Last Updated Date: 20200831
Shipped Date: 20200728
Received Date: 20200730
Manifest Status: Signed
Submission Type: DataImage5Copy
Origin Type: Web
Generator EPA ID: CAL000421149
Generator Name: MOORCREST OIL DBA MOORCREST CHEVRON
Generator Mail Street Number: 172
Generator Mail Street 1: N MOORPARK RD
Generator Mail Street 2: Not reported
Generator Mail City: THOUSAND OAKS
Generator Mail State: CA
Generator Mail Zip: 91360
Generator Location Street Number: 5134
Generator Location Street 1: KANAN RD
Generator Location Street 2: Not reported
Generator Location City: AGOURA HILLS
Generator Location Zip: 91301
Generator Location State: CA
Generator Contact Company Name: Not reported
Designated Facility EPA ID: CAD028409019
Designated Facility Name: CROSBY & OVERTON
Designated Facility Mail Street Number: 1630
Designated Facility Mail Street 1: CA90813 CA037US 1630

MOORCREST OIL DBA MOORCREST CHEVRON (Continued) **1025870122**

Designated Facility Mail Street 2:	W. 17TH STREET
Designated Facility Mail City:	LONG BEACH
Designated Facility Mail Zip:	90813
Designated Facility Mail State:	CA
Designated Facility Location Street Number:	1630
Designated Facility Location Street 1:	W. 17TH STREET
Designated Facility Location Street 2:	Not reported
Designated Facility Location City:	LONG BEACH
Designated Facility Location Zip:	90813-0000
Designated Facility Location State:	CA
Designated Facility Contact Company Name:	Not reported
Manifest Residue Indicator:	N
Rejection Indicator:	N

State Waste:

Manifest Tracking Number:	021471370JJK
Waste Line Number:	1
State Waste Code Owner:	CA
State Waste Code:	241
State Waste:	Tank bottom waste

Transporter:

Manifest Tracking Number:	021471370JJK
Transporter Line Number:	1
Transporter EPA ID:	CAR000288795
Transporter Name:	ABLE DEGASSING INC DBA ABLE ENVIRONMENTAL SERVICES

Waste Line:

Manifest Tracking Number:	021471370JJK
Waste Line Number:	1
U.S. DOT Hazardous Indicator:	N
U.S. DOT ID Number:	Not reported
U.S. DOT Description:	Not reported
Non-Hazardous Waste Description:	NON-RCRA HAZARDOUS WASTE LIQUID
Number of Containers:	1
Container Type Code:	TT
Container Type Description:	Cargo tanks (tank trucks)
Waste Quantity:	40
Quantity Unit of Measure Code:	G
Quantity Unit of Measure Description:	Gallons
Waste Quantity, in Tons:	0.16680567
Acute Waste Quantity, in Tons:	0
Non-Acute Waste Quantity, in Tons:	0.16680567
Waste Quantity, in Kilograms:	151.29774
Acute Waste Quantity, in Kilograms:	0
Non-Acute Waste Quantity, in Kilorgrams:	151.29774
Management Method Code:	H135
Management Method Description:	DISCHARGE TO SEWER/POTW OR NPDES
Waste Residue Indicator:	N
Quantity Discrepancy Indicator:	N
Waste Type Discrepancy Indicator:	N
Waste Density:	Not reported
Waste Density Unit of Measure Code:	Not reported
Waste Density Unit of Measure Description:	Not reported
Form Code:	Not reported
Form Code Description:	Not reported

MOORCREST OIL DBA MOORCREST CHEVRON (Continued) **1025870122**

Source Code:	Not reported
Source Code Description:	Not reported
Waste Minimization Code:	Not reported
Waste Minimization Code Description:	Not reported
Consent Number:	Not reported
EPA Waste Indicator:	N

C25 **SHELL SS - MOORPARK** **LUST** **S105974855**
WSW **172 MOORPARK RD** **CERS** **N/A**
< 1/8 **THOUSAND OAKS, CA 91360**
0.094 mi.
495 ft. **Site 14 of 19 in cluster C**

Relative:
Lower

Actual:
709 ft.

VENTURA CO. LUST:

Name:	SHELL SS - MOORPARK
Address:	172 MOORPARK RD
City:	THOUSAND OAKS
Region:	VENTURA
Facility ID:	99053
Status:	Remedial action (cleanup) Underway

CERS:

Name:	SHELL SS - MOORPARK
Address:	172 MOORPARK RD
City,State,Zip:	THOUSAND OAKS, CA 91360
Site ID:	761927
CERS ID:	T0611192874
CERS Description:	Leaking Underground Storage Tank Cleanup Site

Affiliation:

Affiliation Type Desc:	Local Agency Caseworker
Entity Name:	DIANE B. WAHL - VENTURA COUNTY
Entity Title:	Not reported
Affiliation Address:	800 S. VICTORIA AVE.
Affiliation City:	VENTURA
Affiliation State:	CA
Affiliation Country:	Not reported
Affiliation Zip:	Not reported
Affiliation Phone:	8056545040,

Affiliation Type Desc:	Regional Board Caseworker
Entity Name:	DANIEL PIROTTON - LOS ANGELES RWQCB (REGION 4)
Entity Title:	Not reported
Affiliation Address:	Not reported
Affiliation City:	R4 UNKNOWN
Affiliation State:	CA
Affiliation Country:	Not reported
Affiliation Zip:	Not reported
Affiliation Phone:	2135766714,

C26 **SHELL OIL CO** **RCRA NonGen / NLR** **1000288426**
WSW **172 MOORPARK** **CAD981405525**
< 1/8 **THOUSAND OAKS, CA 91360**
0.094 mi.
495 ft. **Site 15 of 19 in cluster C**

Relative: **Lower**
Actual: **709 ft.**

RCRA Listings:

Date Form Received by Agency:	20181217
Handler Name:	Shell Oil Co
Handler Address:	172 Moorpark
Handler City,State,Zip:	THOUSAND OAKS, CA 91360
EPA ID:	CAD981405525
Contact Name:	TESSA BEMIS
Contact Address:	285 DELAWARE AVE STE 500
Contact City,State,Zip:	BUFFALO, NY 14202
Contact Telephone:	716-362-8847
Contact Fax:	Not reported
Contact Email:	TESSA.BEMIS@GHD.COM
Contact Title:	Not reported
EPA Region:	09
Land Type:	Private
Federal Waste Generator Description:	Not a generator, verified
Non-Notifier:	Not reported
Biennial Report Cycle:	Not reported
Accessibility:	Not reported
Active Site Indicator:	Not reported
State District Owner:	Not reported
State District:	Not reported
Mailing Address:	P O BOX 4453
Mailing City,State,Zip:	HOUSTON, TX 77210-4453
Owner Name:	Equilon Enterprises Llc
Owner Type:	Private
Operator Name:	Not reported
Operator Type:	Not reported
Short-Term Generator Activity:	No
Importer Activity:	No
Mixed Waste Generator:	No
Transporter Activity:	No
Transfer Facility Activity:	No
Recycler Activity with Storage:	No
Small Quantity On-Site Burner Exemption:	No
Smelting Melting and Refining Furnace Exemption:	No
Underground Injection Control:	No
Off-Site Waste Receipt:	No
Universal Waste Indicator:	No
Universal Waste Destination Facility:	No
Federal Universal Waste:	No
Active Site State-Reg Handler:	---
Federal Facility Indicator:	Not reported
Hazardous Secondary Material Indicator:	NN
Sub-Part K Indicator:	Not reported
2018 GPRA Permit Baseline:	Not on the Baseline
2018 GPRA Renewals Baseline:	Not on the Baseline
202 GPRA Corrective Action Baseline:	No
Subject to Corrective Action Universe:	No
Non-TSDFs Where RCRA CA has Been Imposed Universe:	No
Corrective Action Priority Ranking:	No NCAPS ranking
Environmental Control Indicator:	No
Institutional Control Indicator:	No

SHELL OIL CO (Continued) **1000288426**

Human Exposure Controls Indicator:	N/A
Groundwater Controls Indicator:	N/A
Significant Non-Complier Universe:	No
Unaddressed Significant Non-Complier Universe:	No
Addressed Significant Non-Complier Universe:	No
Significant Non-Complier With a Compliance Schedule Universe:	No
Financial Assurance Required:	Not reported
Handler Date of Last Change:	20190109
Recognized Trader-Importer:	No
Recognized Trader-Exporter:	No
Importer of Spent Lead Acid Batteries:	No
Exporter of Spent Lead Acid Batteries:	No
Recycler Activity Without Storage:	No
Manifest Broker:	No
Sub-Part P Indicator:	No

Hazardous Waste Summary:

Waste Code:	D001
Waste Description:	Ignitable Waste
Waste Code:	D018
Waste Description:	Benzene

Handler - Owner Operator:

Owner/Operator Indicator:	Owner
Owner/Operator Name: EQUILON ENTERPRISES LLC	
Legal Status:	Private
Date Became Current:	Not reported
Date Ended Current:	Not reported
Owner/Operator Address:	P O BOX 4453
Owner/Operator City,State,Zip:	HOUSTON, TX 77210-4453
Owner/Operator Telephone:	713-241-2258
Owner/Operator Telephone Ext:	Not reported
Owner/Operator Fax:	Not reported
Owner/Operator Email:	Not reported

Owner/Operator Indicator:	Owner
Owner/Operator Name: EQUILON ENTERPRISES LLC	
Legal Status:	Private
Date Became Current:	Not reported
Date Ended Current:	Not reported
Owner/Operator Address:	P O BOX 4453
Owner/Operator City,State,Zip:	HOUSTON, TX 77210-4453
Owner/Operator Telephone:	713-241-2258
Owner/Operator Telephone Ext:	Not reported
Owner/Operator Fax:	Not reported
Owner/Operator Email:	Not reported

Owner/Operator Indicator:	Operator
Owner/Operator Name: NOT REQUIRED	
Legal Status:	Private
Date Became Current:	Not reported
Date Ended Current:	Not reported
Owner/Operator Address:	NOT REQUIRED
Owner/Operator City,State,Zip:	NOT REQUIRED, ME 99999

SHELL OIL CO (Continued) **1000288426**

Owner/Operator Telephone: 415-555-1212
Owner/Operator Telephone Ext: Not reported
Owner/Operator Fax: Not reported
Owner/Operator Email: Not reported

Historic Generators:
Receive Date: 20181217
Handler Name: SHELL OIL CO
Federal Waste Generator Description: Not a generator, verified
State District Owner: Not reported
Large Quantity Handler of Universal Waste: No
Recognized Trader Importer: No
Recognized Trader Exporter: No
Spent Lead Acid Battery Importer: No
Spent Lead Acid Battery Exporter: No
Current Record: Yes
Non Storage Recycler Activity: No
Electronic Manifest Broker: No

Receive Date: 19960901
Handler Name: SHELL OIL CO
Federal Waste Generator Description: Small Quantity Generator
State District Owner: Not reported
Large Quantity Handler of Universal Waste: No
Recognized Trader Importer: No
Recognized Trader Exporter: No
Spent Lead Acid Battery Importer: No
Spent Lead Acid Battery Exporter: No
Current Record: No
Non Storage Recycler Activity: Not reported
Electronic Manifest Broker: Not reported

Receive Date: 19980408
Handler Name: SHELL OIL CO
Federal Waste Generator Description: Small Quantity Generator
State District Owner: Not reported
Large Quantity Handler of Universal Waste: No
Recognized Trader Importer: No
Recognized Trader Exporter: No
Spent Lead Acid Battery Importer: No
Spent Lead Acid Battery Exporter: No
Current Record: No
Non Storage Recycler Activity: Not reported
Electronic Manifest Broker: Not reported

Receive Date: 19920224
Handler Name: SHELL STATION 204-7812-1005
Federal Waste Generator Description: Large Quantity Generator
State District Owner: Not reported
Large Quantity Handler of Universal Waste: No
Recognized Trader Importer: No
Recognized Trader Exporter: No
Spent Lead Acid Battery Importer: No
Spent Lead Acid Battery Exporter: No
Current Record: No
Non Storage Recycler Activity: Not reported
Electronic Manifest Broker: Not reported

SHELL OIL CO (Continued) **1000288426**

List of NAICS Codes and Descriptions:
NAICS Code: 4471
NAICS Description: GASOLINE STATIONS

Facility Has Received Notices of Violations:
Violations: No Violations Found

Evaluation Action Summary:
Evaluations: No Evaluations Found

C27 **THOUSAND OAKS SHELL (2)** **UST** **U003933265**
WSW **172 MOORPARK RD.** **N/A**
< 1/8 **THOUSAND OAKS, CA**
0.094 mi.
495 ft. **Site 16 of 19 in cluster C**

Relative: VENTURA CO. UST:
Lower Name: THOUSAND OAKS SHELL (2)
Actual: Address: 172 MOORPARK RD.
709 ft. City: THOUSAND OAKS
Facility ID: D 1473
Facility Status: Inactive

C28 **SHELL OIL SS - MOORPARK** **UST FINDER RELEASE** **1029105499**
WSW **172 MOORPARK RD** **N/A**
< 1/8 **THOUSAND OAKS, CA 91360**
0.094 mi.
495 ft. **Site 17 of 19 in cluster C**

Relative: UST FINDER RELEASE:
Lower Object ID: 58398
Actual: Facility ID: Not reported
709 ft. Lust ID: CAT0611100342
Name: SHELL OIL SS - MOORPARK
Address: 172 MOORPARK RD
City,State,Zip: THOUSAND OAKS, CA 91360
Address Match Type: PointAddress
Reported Date: Not reported
Status: No Further Action
Substance: Not reported
Population within 1500ft: 797
Domestic Wells within 1500ft: 4
Land Use: Developed, Medium Intensity
Within SPA: No
SPA PWS Facility ID: Not reported
SPA Water Type: Not reported
SPA Facility Type: Not reported
SPA HUC12: Not reported
Within WHPA: No
WHPA PWS Facility ID: Not reported
WHPA Water Type: Not reported
WHPA Facility Type: Not reported
WHPA HUC12: Not reported
Within 100yr Floodplain: No

SHELL OIL SS - MOORPARK (Continued) **1029105499**

Tribe:	Not reported
EPA Region:	9
NFA Letter 1:	Not reported
NFA Letter 2:	Not reported
NFA Letter 3:	Not reported
NFA Letter 4:	Not reported
Closed With Residual Contaminate:	Not reported
Coordinate Source:	Geocode
X Coord:	-118.87593
Y Coord:	34.18093
Latitude:	34.1809299999999
Longitude:	-118.875929999999

C29 **SHELL SS - MOORPARK** **LUST** **S104228605**
WSW **172 MOORPARK RD** **Cortese** **N/A**
< 1/8 **THOUSAND OAKS, CA 91360**
0.094 mi.
495 ft. **Site 18 of 19 in cluster C**

Relative: **Lower**

Actual: **709 ft.**

LUST REG 4:

Region:	4	
Regional Board:	04	
County:	Ventura	
Facility Id:	C-99053	
Status:	Remediation Plan	
Substance:	Waste Oil	
Substance Quantity:	Not reported	
Local Case No:	99053	
Case Type:	Soil	
Abatement Method Used at the Site:		Not reported
Global ID:	T0611192874	
W Global ID:	Not reported	
Staff:	UNK	
Local Agency:	56000L	
Cross Street:	Not reported	
Enforcement Type:	LFOR	
Date Leak Discovered:	Not reported	
Date Leak First Reported:		8/19/1999
Date Leak Record Entered:	Not reported	
Date Confirmation Began:	8/19/1999	
Date Leak Stopped:	Not reported	
Date Case Last Changed on Database:		Not reported
Date the Case was Closed:		Not reported
How Leak Discovered:	Not reported	
How Leak Stopped:	Not reported	
Cause of Leak:	Not reported	
Leak Source:	Not reported	
Operator:	Not reported	
Water System:	Not reported	
Well Name:	Not reported	
Approx. Dist To Production Well (ft):		9133.90545196662664798101581 9
Source of Cleanup Funding:		F
Preliminary Site Assessment Workplan Submitted:		6/13/2001
Preliminary Site Assessment Began:		Not reported
Pollution Characterization Began:		1/10/2003
Remediation Plan Submitted:		1/19/2004
Remedial Action Underway:		11/4/2002
Post Remedial Action Monitoring Began:		11/19/2002

SHELL SS - MOORPARK (Continued) **S104228605**

Enforcement Action Date:	Not reported
Historical Max MTBE Date:	2/27/2003
Hist Max MTBE Conc in Groundwater:	11000
Hist Max MTBE Conc in Soil:	250000
Significant Interim Remedial Action Taken:	Not reported
GW Qualifier:	=
Soil Qualifier:	=
Organization:	Not reported
Owner Contact:	Not reported
Responsible Party:	EQUILON
RP Address:	Not reported
Program:	LUST
Lat/Long:	34.18117486 / -1
Local Agency Staff:	DBW
Beneficial Use:	AGR, PROC, IND, MUN
Priority:	Not reported
Cleanup Fund Id:	Not reported
Suspended:	Not reported
Assigned Name:	Not reported
Summary:	Not reported

CORTESE:

Name:	SHELL SS - MOORPARK
Address:	172 MOORPARK RD
City,State,Zip:	THOUSAND OAKS, CA 91360
Region:	CORTESE
Envirostor Id:	Not reported
Global ID:	T0611192874
Site/Facility Type:	LUST CLEANUP SITE
Cleanup Status:	COMPLETED - CASE CLOSED
Status Date:	Not reported
Site Code:	Not reported
Latitude:	Not reported
Longitude:	Not reported
Owner:	Not reported
Enf Type:	Not reported
Swat R:	Not reported
Flag:	active
Order No:	Not reported
Waste Discharge System No:	Not reported
Effective Date:	Not reported
Region 2:	Not reported
WID Id:	Not reported
Solid Waste Id No:	Not reported
Waste Management Uit Name:	Not reported
File Name:	Active Open

C30 **MOORCREST OIL DBA MOORCREST CHEVRON** **UST FINDER** **1028188556**
WSW **172 N MOORPARK RD** **N/A**
< 1/8 **THOUSAND OAKS, CA 91360**
0.094 mi.
495 ft. **Site 19 of 19 in cluster C**

Relative: UST FINDER:
Lower

Object ID:	732787
Facility ID:	CA10336738
Name:	MOORCREST OIL DBA MOORCREST CHEVRON

Actual:
709 ft.

MOORCREST OIL DBA MOORCREST CHEVRON (Continued) **1028188556**

Address:	172 N MOORPARK RD
City,State,Zip:	THOUSAND OAKS, CA 91360
Address Match Type:	PointAddress
Open USTs:	3
Closed USTs:	Not reported
TOS USTs:	Not reported
Population 1500ft:	879
Private Wells 1500ft:	4
Within 100yr Floodplain:	No
Land Use:	Developed, Medium Intensity
Within SPA:	Not reported
SPA PWS Facility ID:	Not reported
SPA Water Type:	Not reported
SPA Facility Type:	Not reported
SPA HUC12:	Not reported
Within WHPA:	Not reported
WHPA PWS Facility ID:	Not reported
WHPA Water Type:	Not reported
WHPA Facility Type:	Not reported
WHPA HUC12:	Not reported
Facility Status:	Open UST(s)
Date of Last Inspection:	Not reported
EPA Region:	9
Tribe:	Not reported
Coordinate Source:	Geocode
X Coord:	-118.875492028
Y Coord:	34.180825983
Latitude:	34.1808259832583
Longitude:	-118.875492028368

UST FINDER:

Object ID:	2263061
Facility ID:	CA10336738
Tank ID:	CA10336738-002_A Stand-alone Tank_2
Tank Status:	Open
Installation Date:	2003/02/01 15:59:59+00
Removal Date:	Not reported
Tank Capacity:	12000
Substances:	Premium Unleaded
Tank Wall Type:	Double Wall
Object ID:	2263062
Facility ID:	CA10336738
Tank ID:	CA10336738-003_A Stand-alone Tank_2
Tank Status:	Open
Installation Date:	2003/02/01 15:59:59+00
Removal Date:	Not reported
Tank Capacity:	8000
Substances:	Diesel
Tank Wall Type:	Double Wall
Object ID:	2263063
Facility ID:	CA10336738
Tank ID:	CA10336738-001_A Stand-alone Tank_1
Tank Status:	Open
Installation Date:	2003/02/01 15:59:59+00
Removal Date:	Not reported
Tank Capacity:	20000

MOORCREST OIL DBA MOORCREST CHEVRON (Continued) **1028188556**

Substances: Regular Unleaded
Tank Wall Type: Double Wall

G31 **DP LAURIE LANE TO INVESTORS LP** **RCRA NonGen / NLR** **1027077120**
North **550 LAURIE LANE #22-D** **E MANIFEST** **CAC003148938**
< 1/8 **THOUSAND OAKS, CA 91360**
0.095 mi.
503 ft. **Site 1 of 33 in cluster G**

Relative: **Higher**
Actual: **748 ft.**

RCRA Listings:

Date Form Received by Agency:	20211117
Handler Name:	Dp Laurie Lane To Investors Lp
Handler Address:	550 Laurie Lane #22-D
Handler City,State,Zip:	THOUSAND OAKS, CA 91360
EPA ID:	CAC003148938
Contact Name:	SUNNY MIRZADEH
Contact Address:	550 LAURIE LANE #22-D
Contact City,State,Zip:	THOUSAND OAKS, CA 91360
Contact Telephone:	805-230-2500
Contact Fax:	Not reported
Contact Email:	FAVILA@BURNS-ENVIRO.COM
Contact Title:	Not reported
EPA Region:	09
Land Type:	Not reported
Federal Waste Generator Description:	Not a generator, verified
Non-Notifier:	Not reported
Biennial Report Cycle:	Not reported
Accessibility:	Not reported
Active Site Indicator:	Not reported
State District Owner:	Not reported
State District:	Not reported
Mailing Address:	550 LAURIE LANE #22-D
Mailing City,State,Zip:	THOUSAND OAKS, CA 91360
Owner Name:	Dp Laurie Lane To Investors Lp
Owner Type:	Other
Operator Name:	Sunny Mirzadeh
Operator Type:	Other
Short-Term Generator Activity:	No
Importer Activity:	No
Mixed Waste Generator:	No
Transporter Activity:	No
Transfer Facility Activity:	No
Recycler Activity with Storage:	No
Small Quantity On-Site Burner Exemption:	No
Smelting Melting and Refining Furnace Exemption:	No
Underground Injection Control:	No
Off-Site Waste Receipt:	No
Universal Waste Indicator:	No
Universal Waste Destination Facility:	No
Federal Universal Waste:	No
Active Site State-Reg Handler:	---
Federal Facility Indicator:	Not reported
Hazardous Secondary Material Indicator:	N
Sub-Part K Indicator:	Not reported
2018 GPRA Permit Baseline:	Not on the Baseline
2018 GPRA Renewals Baseline:	Not on the Baseline
202 GPRA Corrective Action Baseline:	No

DP LAURIE LANE TO INVESTORS LP (Continued) **1027077120**

Subject to Corrective Action Universe:	No
Non-TSDFs Where RCRA CA has Been Imposed Universe:	No
Corrective Action Priority Ranking:	No NCAPS ranking
Environmental Control Indicator:	No
Institutional Control Indicator:	No
Human Exposure Controls Indicator:	N/A
Groundwater Controls Indicator:	N/A
Significant Non-Complier Universe:	No
Unaddressed Significant Non-Complier Universe:	No
Addressed Significant Non-Complier Universe:	No
Significant Non-Complier With a Compliance Schedule Universe:	No
Financial Assurance Required:	Not reported
Handler Date of Last Change:	20211117
Recognized Trader-Importer:	No
Recognized Trader-Exporter:	No
Importer of Spent Lead Acid Batteries:	No
Exporter of Spent Lead Acid Batteries:	No
Recycler Activity Without Storage:	No
Manifest Broker:	No
Sub-Part P Indicator:	No

Handler - Owner Operator:

Owner/Operator Indicator:	Operator
Owner/Operator Name: SUNNY MIRZADEH	
Legal Status:	Other
Date Became Current:	Not reported
Date Ended Current:	Not reported
Owner/Operator Address:	550 LAURIE LANE #22-D
Owner/Operator City,State,Zip:	THOUSAND OAKS, CA 91360
Owner/Operator Telephone:	805-230-2500
Owner/Operator Telephone Ext:	Not reported
Owner/Operator Fax:	Not reported
Owner/Operator Email:	Not reported

Owner/Operator Indicator:	Owner
Owner/Operator Name: DP LAURIE LANE TO INVESTORS LP	
Legal Status:	Other
Date Became Current:	Not reported
Date Ended Current:	Not reported
Owner/Operator Address:	6222 WILSHIRE BLVD #400
Owner/Operator City,State,Zip:	LOS ANGELES, CA 90048
Owner/Operator Telephone:	805-230-2500
Owner/Operator Telephone Ext:	Not reported
Owner/Operator Fax:	Not reported
Owner/Operator Email:	Not reported

Historic Generators:

Receive Date:	20211117
Handler Name: DP LAURIE LANE TO INVESTORS LP	
Federal Waste Generator Description:	Not a generator, verified
State District Owner:	Not reported
Large Quantity Handler of Universal Waste:	No
Recognized Trader Importer:	No
Recognized Trader Exporter:	No
Spent Lead Acid Battery Importer:	No

DP LAURIE LANE TO INVESTORS LP (Continued) **1027077120**

Spent Lead Acid Battery Exporter: No
Current Record: Yes
Non Storage Recycler Activity: No
Electronic Manifest Broker: No

List of NAICS Codes and Descriptions:
NAICS Code: 56299
NAICS Description: ALL OTHER WASTE MANAGEMENT SERVICES

Facility Has Received Notices of Violations:
Violations: No Violations Found

Evaluation Action Summary:
Evaluations: No Evaluations Found

E MANIFEST:

Manifest Tracking Number:	006970482GBF
Last Updated Date:	20211216
Shipped Date:	20211118
Received Date:	20211123
Manifest Status:	Signed
Submission Type:	DataImage5Copy
Origin Type:	Service
Generator EPA ID:	CAC003148938
Generator Name:	DP LAURIE LANE TO INVESTORS LP
Generator Mail Street Number:	Not reported
Generator Mail Street 1:	550 LAURIE LANE #22-D
Generator Mail Street 2:	Not reported
Generator Mail City:	THOUSAND OAKS
Generator Mail State:	CA
Generator Mail Zip:	91360
Generator Location Street Number:	Not reported
Generator Location Street 1:	6222 Wilshire Blvd #400
Generator Location Street 2:	Not reported
Generator Location City:	Los Angeles
Generator Location Zip:	90048
Generator Location State:	CA
Generator Contact Company Name:	Not reported
Designated Facility EPA ID:	CAD009007626
Designated Facility Name:	Not reported
Designated Facility Mail Street Number:	Not reported
Designated Facility Mail Street 1:	Not reported
Designated Facility Mail Street 2:	1211 W. GLADSTONE STREET
Designated Facility Mail City:	AZUSA
Designated Facility Mail Zip:	91702
Designated Facility Mail State:	CA
Designated Facility Location Street Number:	Not reported
Designated Facility Location Street 1:	1211 W. GLADSTONE STREET
Designated Facility Location Street 2:	Not reported
Designated Facility Location City:	AZUSA
Designated Facility Location Zip:	91702
Designated Facility Location State:	CA
Designated Facility Contact Company Name:	AZUSA LAND RECLAMATION CO INC
Manifest Residue Indicator:	N

DP LAURIE LANE TO INVESTORS LP (Continued) **1027077120**

Rejection Indicator: N

State Waste:
Manifest Tracking Number: 006970482GBF
Waste Line Number: 1
State Waste Code Owner: CA
State Waste Code: 151
State Waste: Asbestos-containing waste

Transporter:
Manifest Tracking Number: 006970482GBF
Transporter Line Number: 1
Transporter EPA ID: CAL000395969
Transporter Name: BURNS & PARTNERS INC

Manifest Tracking Number: 006970482GBF
Transporter Line Number: 2
Transporter EPA ID: CAR000181891
Transporter Name: USA WASTE OF CA INC DBA BDC SPECIAL WAST

Waste Line:
Manifest Tracking Number: 006970482GBF
Waste Line Number: 1
U.S. DOT Hazardous Indicator: Y
U.S. DOT ID Number: NA2212
U.S. DOT Description: NA2212, Asbestos, 9, PG III, RQ
Non-Hazardous Waste Description: Not reported
Number of Containers: 24
Container Type Code: BA
Container Type Description: Burlap, cloth, paper, or plastic bags
Waste Quantity: 2
Quantity Unit of Measure Code: Y
Quantity Unit of Measure Description: Cubic Yards
Waste Quantity, in Tons: 1.68
Acute Waste Quantity, in Tons: 0
Non-Acute Waste Quantity, in Tons: 1.68
Waste Quantity, in Kilograms: 1523.8104
Acute Waste Quantity, in Kilograms: 0
Non-Acute Waste Quantity, in Kilorgrams: 1523.8104
Management Method Code: H132
Management Method Description: LANDFILL (WITH PRIOR TREATMENT AND/OR STABILIZATION)
Waste Residue Indicator: N
Quantity Discrepancy Indicator: N
Waste Type Discrepancy Indicator: N
Waste Density: Not reported
Waste Density Unit of Measure Code: Not reported
Waste Density Unit of Measure Description: Not reported
Form Code: Not reported
Form Code Description: Not reported
Source Code: Not reported
Source Code Description: Not reported
Waste Minimization Code: Not reported
Waste Minimization Code Description: Not reported
Consent Number: Not reported
EPA Waste Indicator: N

G32 **DP EAURLE LANE TO INVESTORS LP** **RCRA NonGen / NLR** **1024754583**
North **550 LAURLE LANE UNIT 24-C** **E MANIFEST** **CAC002974401**
< 1/8 **THOUSAND OAKS, CA 91360**
0.095 mi.
503 ft. **Site 2 of 33 in cluster G**

Relative:
Higher

Actual:
748 ft.

RCRA Listings:

Date Form Received by Agency:	20180806
Handler Name:	Dp Laurie Lane To Investors Lp
Handler Address:	550 Laurie Lane Unit 24-C
Handler City,State,Zip:	THOUSAND OAKS, CA 91360
EPA ID:	CAC002974401
Contact Name:	SUNNY MIRZADEH
Contact Address:	550 LAURIE LANE UNIT 24-C
Contact City,State,Zip:	THOUSAND OAKS, CA 91360
Contact Telephone:	805-230-2500
Contact Fax:	Not reported
Contact Email:	FAVILA@BURNS-ENVIRO.COM
Contact Title:	Not reported
EPA Region:	09
Land Type:	Not reported
Federal Waste Generator Description:	Not a generator, verified
Non-Notifier:	Not reported
Biennial Report Cycle:	Not reported
Accessibility:	Not reported
Active Site Indicator:	Handler Activities
State District Owner:	Not reported
State District:	Not reported
Mailing Address:	550 LAURIE LANE UNIT 24-C
Mailing City,State,Zip:	THOUSAND OAKS, CA 91360
Owner Name:	Dp Laurie Lane To Investors Lp
Owner Type:	Other
Operator Name:	Sunny Mirzadeh
Operator Type:	Other
Short-Term Generator Activity:	No
Importer Activity:	No
Mixed Waste Generator:	No
Transporter Activity:	No
Transfer Facility Activity:	No
Recycler Activity with Storage:	No
Small Quantity On-Site Burner Exemption:	No
Smelting Melting and Refining Furnace Exemption:	No
Underground Injection Control:	No
Off-Site Waste Receipt:	No
Universal Waste Indicator:	Yes
Universal Waste Destination Facility:	Yes
Federal Universal Waste:	No
Active Site State-Reg Handler:	---
Federal Facility Indicator:	Not reported
Hazardous Secondary Material Indicator:	N
Sub-Part K Indicator:	Not reported
2018 GPRA Permit Baseline:	Not on the Baseline
2018 GPRA Renewals Baseline:	Not on the Baseline
202 GPRA Corrective Action Baseline:	No
Subject to Corrective Action Universe:	No
Non-TSDFs Where RCRA CA has Been Imposed Universe:	No
Corrective Action Priority Ranking:	No NCAPS ranking
Environmental Control Indicator:	No
Institutional Control Indicator:	No

DP EAURLE LANE TO INVESTORS LP (Continued) **1024754583**

Human Exposure Controls Indicator:	N/A
Groundwater Controls Indicator:	N/A
Significant Non-Complier Universe:	No
Unaddressed Significant Non-Complier Universe:	No
Addressed Significant Non-Complier Universe:	No
Significant Non-Complier With a Compliance Schedule Universe:	No
Financial Assurance Required:	Not reported
Handler Date of Last Change:	20180831
Recognized Trader-Importer:	No
Recognized Trader-Exporter:	No
Importer of Spent Lead Acid Batteries:	No
Exporter of Spent Lead Acid Batteries:	No
Recycler Activity Without Storage:	No
Manifest Broker:	No
Sub-Part P Indicator:	No

Handler - Owner Operator:

Owner/Operator Indicator:	Owner
Owner/Operator Name:	DP LAURIE LANE TO INVESTORS LP
Legal Status:	Other
Date Became Current:	Not reported
Date Ended Current:	Not reported
Owner/Operator Address:	6222 WILSHIRE BLVD #400
Owner/Operator City,State,Zip:	LOS ANGELES, CA 90048
Owner/Operator Telephone:	323-556-6600
Owner/Operator Telephone Ext:	Not reported
Owner/Operator Fax:	Not reported
Owner/Operator Email:	Not reported

Owner/Operator Indicator:	Operator
Owner/Operator Name:	SUNNY MIRZADEH
Legal Status:	Other
Date Became Current:	Not reported
Date Ended Current:	Not reported
Owner/Operator Address:	550 LAURIE LANE UNIT 24-C
Owner/Operator City,State,Zip:	THOUSAND OAKS, CA 91360
Owner/Operator Telephone:	805-230-2500
Owner/Operator Telephone Ext:	Not reported
Owner/Operator Fax:	Not reported
Owner/Operator Email:	Not reported

Historic Generators:

Receive Date:	20180806
Handler Name:	DP LAURIE LANE TO INVESTORS LP
Federal Waste Generator Description:	Not a generator, verified
State District Owner:	Not reported
Large Quantity Handler of Universal Waste:	No
Recognized Trader Importer:	No
Recognized Trader Exporter:	No
Spent Lead Acid Battery Importer:	No
Spent Lead Acid Battery Exporter:	No
Current Record:	Yes
Non Storage Recycler Activity:	Not reported
Electronic Manifest Broker:	Not reported

DP EAURLE LANE TO INVESTORS LP (Continued) **1024754583**

List of NAICS Codes and Descriptions:
NAICS Code: 56299
NAICS Description: ALL OTHER WASTE MANAGEMENT SERVICES

Facility Has Received Notices of Violations:
Violations: No Violations Found

Evaluation Action Summary:
Evaluations: No Evaluations Found

E MANIFEST:

Manifest Tracking Number:	003699392GBF
Last Updated Date:	20190412
Shipped Date:	20180807
Received Date:	20180816
Manifest Status:	Signed
Submission Type:	DataImage5Copy
Origin Type:	Service
Generator EPA ID:	CAC002974401
Generator Name:	DP EAURLE LANE TO INVESTORS LP
Generator Mail Street Number:	Not reported
Generator Mail Street 1:	550 LAURLE LANE UNIT 24-C
Generator Mail Street 2:	Not reported
Generator Mail City:	THOUSAND OAKS
Generator Mail State:	CA
Generator Mail Zip:	91360
Generator Location Street Number:	Not reported
Generator Location Street 1:	6222 Wilshire Blvd #409
Generator Location Street 2:	Not reported
Generator Location City:	Los Angeles
Generator Location Zip:	90948
Generator Location State:	CA
Generator Contact Company Name:	Not reported
Designated Facility EPA ID:	CAD009007626
Designated Facility Name:	Not reported
Designated Facility Mail Street Number:	Not reported
Designated Facility Mail Street 1:	Not reported
Designated Facility Mail Street 2:	1211 W. GLADSTONE STREET
Designated Facility Mail City:	AZUSA
Designated Facility Mail Zip:	91702
Designated Facility Mail State:	CA
Designated Facility Location Street Number:	Not reported
Designated Facility Location Street 1:	1211 W. GLADSTONE STREET
Designated Facility Location Street 2:	Not reported
Designated Facility Location City:	AZUSA
Designated Facility Location Zip:	91702
Designated Facility Location State:	CA
Designated Facility Contact Company Name:	AZUSA LAND RECLAMATION CO INC
Manifest Residue Indicator:	N
Rejection Indicator:	N

State Waste:

Manifest Tracking Number:	003699392GBF
Waste Line Number:	1

DP EAURLE LANE TO INVESTORS LP (Continued) **1024754583**

State Waste Code Owner: CA
State Waste Code: 151
State Waste: Asbestos-containing waste

Transporter:
Manifest Tracking Number: 003699392GBF
Transporter Line Number: 1
Transporter EPA ID: CAL000395969
Transporter Name: BURNS & PARTNERS INC

Manifest Tracking Number: 003699392GBF
Transporter Line Number: 2
Transporter EPA ID: CAR000181891
Transporter Name: USA WASTE OF CA INC DBA BDC SPECIAL WAST

Waste Line:
Manifest Tracking Number: 003699392GBF
Waste Line Number: 1
U.S. DOT Hazardous Indicator: Y
U.S. DOT ID Number: NA2212
U.S. DOT Description: R.Q., NA2212, ASBESTOS, 9, PGIII
Non-Hazardous Waste Description: Not reported
Number of Containers: 21
Container Type Code: DM
Container Type Description: Metal drums, barrels, kegs
Waste Quantity: 2
Quantity Unit of Measure Code: Y
Quantity Unit of Measure Description: Cubic Yards
Waste Quantity, in Tons: 1.68
Acute Waste Quantity, in Tons: 0
Non-Acute Waste Quantity, in Tons: 1.68
Waste Quantity, in Kilograms: 1523.8104
Acute Waste Quantity, in Kilograms: 0
Non-Acute Waste Quantity, in Kilorgrams: 1523.8104
Management Method Code: H132
Management Method Description: LANDFILL (WITH PRIOR TREATMENT AND/OR STABILIZATION)
Waste Residue Indicator: N
Quantity Discrepancy Indicator: N
Waste Type Discrepancy Indicator: N
Waste Density: Not reported
Waste Density Unit of Measure Code: Not reported
Waste Density Unit of Measure Description: Not reported
Form Code: Not reported
Form Code Description: Not reported
Source Code: Not reported
Source Code Description: Not reported
Waste Minimization Code: Not reported
Waste Minimization Code Description: Not reported
Consent Number: Not reported
EPA Waste Indicator: N

G33 **DP LAURIE LANE TO INVESTORS LP** **RCRA NonGen / NLR** **1024764905**
North **550 LAURIE LANE UNIT 04-B** **E MANIFEST** **CAC002984773**
< 1/8 **THOUSAND OAKS, CA 91360**
0.095 mi.
503 ft. **Site 3 of 33 in cluster G**

Relative:
Higher

Actual:
748 ft.

RCRA Listings:

Date Form Received by Agency:	20181014
Handler Name:	Dp Laurie Lane To Investors Lp
Handler Address:	550 Laurie Lane Unit 04-B
Handler City,State,Zip:	THOUSAND OAKS, CA 91360
EPA ID:	CAC002984773
Contact Name:	SUNNY MIRZADEH
Contact Address:	550 LAURIE LANE UNIT 04-B
Contact City,State,Zip:	THOUSAND OAKS, CA 91360
Contact Telephone:	805-230-2500
Contact Fax:	Not reported
Contact Email:	FAVILA@BURNS-ENVIRO.COM
Contact Title:	Not reported
EPA Region:	09
Land Type:	Not reported
Federal Waste Generator Description:	Not a generator, verified
Non-Notifier:	Not reported
Biennial Report Cycle:	Not reported
Accessibility:	Not reported
Active Site Indicator:	Handler Activities
State District Owner:	Not reported
State District:	Not reported
Mailing Address:	550 LAURIE LANE UNIT 04-B
Mailing City,State,Zip:	THOUSAND OAKS, CA 91360
Owner Name:	Dp Laurie Lane To Investors Lp
Owner Type:	Other
Operator Name:	Sunny Mirzadeh
Operator Type:	Other
Short-Term Generator Activity:	No
Importer Activity:	No
Mixed Waste Generator:	No
Transporter Activity:	No
Transfer Facility Activity:	No
Recycler Activity with Storage:	No
Small Quantity On-Site Burner Exemption:	No
Smelting Melting and Refining Furnace Exemption:	No
Underground Injection Control:	No
Off-Site Waste Receipt:	No
Universal Waste Indicator:	Yes
Universal Waste Destination Facility:	Yes
Federal Universal Waste:	No
Active Site State-Reg Handler:	---
Federal Facility Indicator:	Not reported
Hazardous Secondary Material Indicator:	N
Sub-Part K Indicator:	Not reported
2018 GPRA Permit Baseline:	Not on the Baseline
2018 GPRA Renewals Baseline:	Not on the Baseline
202 GPRA Corrective Action Baseline:	No
Subject to Corrective Action Universe:	No
Non-TSDFs Where RCRA CA has Been Imposed Universe:	No
Corrective Action Priority Ranking:	No NCAPS ranking
Environmental Control Indicator:	No
Institutional Control Indicator:	No

DP LAURIE LANE TO INVESTORS LP (Continued) **1024764905**

Human Exposure Controls Indicator:	N/A
Groundwater Controls Indicator:	N/A
Significant Non-Complier Universe:	No
Unaddressed Significant Non-Complier Universe:	No
Addressed Significant Non-Complier Universe:	No
Significant Non-Complier With a Compliance Schedule Universe:	No
Financial Assurance Required:	Not reported
Handler Date of Last Change:	20181120
Recognized Trader-Importer:	No
Recognized Trader-Exporter:	No
Importer of Spent Lead Acid Batteries:	No
Exporter of Spent Lead Acid Batteries:	No
Recycler Activity Without Storage:	No
Manifest Broker:	No
Sub-Part P Indicator:	No

Handler - Owner Operator:

Owner/Operator Indicator:	Operator
Owner/Operator Name:	SUNNY MIRZADEH
Legal Status:	Other
Date Became Current:	Not reported
Date Ended Current:	Not reported
Owner/Operator Address:	550 LAURIE LANE UNIT 04-B
Owner/Operator City,State,Zip:	THOUSAND OAKS, CA 91360
Owner/Operator Telephone:	805-230-2500
Owner/Operator Telephone Ext:	Not reported
Owner/Operator Fax:	Not reported
Owner/Operator Email:	Not reported

Owner/Operator Indicator:	Owner
Owner/Operator Name:	DP LAURIE LANE TO INVESTORS LP
Legal Status:	Other
Date Became Current:	Not reported
Date Ended Current:	Not reported
Owner/Operator Address:	6222 WILSHIRE BLVD #400
Owner/Operator City,State,Zip:	LOS ANGELES, CA 90048
Owner/Operator Telephone:	323-556-6600
Owner/Operator Telephone Ext:	Not reported
Owner/Operator Fax:	Not reported
Owner/Operator Email:	Not reported

Historic Generators:

Receive Date:	20181014
Handler Name:	DP LAURIE LANE TO INVESTORS LP
Federal Waste Generator Description:	Not a generator, verified
State District Owner:	Not reported
Large Quantity Handler of Universal Waste:	No
Recognized Trader Importer:	No
Recognized Trader Exporter:	No
Spent Lead Acid Battery Importer:	No
Spent Lead Acid Battery Exporter:	No
Current Record:	Yes
Non Storage Recycler Activity:	Not reported
Electronic Manifest Broker:	Not reported

DP LAURIE LANE TO INVESTORS LP (Continued) **1024764905**

List of NAICS Codes and Descriptions:
NAICS Code: 56299
NAICS Description: ALL OTHER WASTE MANAGEMENT SERVICES

Facility Has Received Notices of Violations:
Violations: No Violations Found

Evaluation Action Summary:
Evaluations: No Evaluations Found

E MANIFEST:

Manifest Tracking Number:	003814602GBF
Last Updated Date:	20181112
Shipped Date:	20181018
Received Date:	20181025
Manifest Status:	Signed
Submission Type:	DataImage5Copy
Origin Type:	Service
Generator EPA ID:	CAC002984773
Generator Name:	DP LAURIE LANE TO INVESTORS LP
Generator Mail Street Number:	Not reported
Generator Mail Street 1:	550 LAURIE LANE UNIT 04-B
Generator Mail Street 2:	Not reported
Generator Mail City:	THOUSAND OAKS
Generator Mail State:	CA
Generator Mail Zip:	91360
Generator Location Street Number:	Not reported
Generator Location Street 1:	6222 WILSHIRE BLVD #400
Generator Location Street 2:	Not reported
Generator Location City:	LOS ANGELES
Generator Location Zip:	90048
Generator Location State:	CA
Generator Contact Company Name:	Not reported
Designated Facility EPA ID:	CAD009007626
Designated Facility Name:	Not reported
Designated Facility Mail Street Number:	Not reported
Designated Facility Mail Street 1:	Not reported
Designated Facility Mail Street 2:	1211 W. GLADSTONE STREET
Designated Facility Mail City:	AZUSA
Designated Facility Mail Zip:	91702
Designated Facility Mail State:	CA
Designated Facility Location Street Number:	Not reported
Designated Facility Location Street 1:	1211 W. GLADSTONE STREET
Designated Facility Location Street 2:	Not reported
Designated Facility Location City:	AZUSA
Designated Facility Location Zip:	91702
Designated Facility Location State:	CA
Designated Facility Contact Company Name:	AZUSA LAND RECLAMATION CO INC
Manifest Residue Indicator:	N
Rejection Indicator:	N

State Waste:

Manifest Tracking Number:	003814602GBF
Waste Line Number:	1

DP LAURIE LANE TO INVESTORS LP (Continued) **1024764905**

State Waste Code Owner: CA
State Waste Code: 151
State Waste: Asbestos-containing waste

Transporter:
Manifest Tracking Number: 003814602GBF
Transporter Line Number: 1
Transporter EPA ID: CAL000395969
Transporter Name: BURNS & PARTNERS INC

Manifest Tracking Number: 003814602GBF
Transporter Line Number: 2
Transporter EPA ID: CAR000181891
Transporter Name: USA WASTE OF CA INC DBA BDC SPECIAL WAST

Waste Line:
Manifest Tracking Number: 003814602GBF
Waste Line Number: 1
U.S. DOT Hazardous Indicator: Y
U.S. DOT ID Number: NA2212
U.S. DOT Description: RQ, NA2212, Asbestos, 9, PGIII
Non-Hazardous Waste Description: Not reported
Number of Containers: 9
Container Type Code: BA
Container Type Description: Burlap, cloth, paper, or plastic bags
Waste Quantity: 1
Quantity Unit of Measure Code: Y
Quantity Unit of Measure Description: Cubic Yards
Waste Quantity, in Tons: 0.84
Acute Waste Quantity, in Tons: 0
Non-Acute Waste Quantity, in Tons: 0.84
Waste Quantity, in Kilograms: 761.9052
Acute Waste Quantity, in Kilograms: 0
Non-Acute Waste Quantity, in Kilorgrams: 761.9052
Management Method Code: H132
Management Method Description: LANDFILL (WITH PRIOR TREATMENT AND/OR STABILIZATION)
Waste Residue Indicator: N
Quantity Discrepancy Indicator: N
Waste Type Discrepancy Indicator: N
Waste Density: Not reported
Waste Density Unit of Measure Code: Not reported
Waste Density Unit of Measure Description: Not reported
Form Code: Not reported
Form Code Description: Not reported
Source Code: Not reported
Source Code Description: Not reported
Waste Minimization Code: Not reported
Waste Minimization Code Description: Not reported
Consent Number: Not reported
EPA Waste Indicator: N

G34 **DP LAURIE LANE TO INVESTORS** **RCRA NonGen / NLR** **1027525844**
North **550 LAURIE LANE #02-01** **E MANIFEST** **CAC003218439**
< 1/8 **THOUSAND OAKS, CA 91360**
0.095 mi.
503 ft. **Site 4 of 33 in cluster G**

Relative:
Higher

Actual:
748 ft.

RCRA Listings:

Date Form Received by Agency:	20230217
Handler Name:	Dp Laurie Lane To Investors
Handler Address:	550 Laurie Lane #02-01
Handler City,State,Zip:	THOUSAND OAKS, CA 91360
EPA ID:	CAC003218439
Contact Name:	BERNARD CHAVIS
Contact Address:	550 LAURIE LANE #02-01
Contact City,State,Zip:	THOUSAND OAKS, CA 91360
Contact Telephone:	619-990-0994
Contact Fax:	Not reported
Contact Email:	FAVILA@BURNS-ENVIRO.COM
Contact Title:	Not reported
EPA Region:	09
Land Type:	Not reported
Federal Waste Generator Description:	Not a generator, verified
Non-Notifier:	Not reported
Biennial Report Cycle:	Not reported
Accessibility:	Not reported
Active Site Indicator:	Not reported
State District Owner:	Not reported
State District:	Not reported
Mailing Address:	550 LAURIE LANE #02-01
Mailing City,State,Zip:	THOUSAND OAKS, CA 91360
Owner Name:	Dp Laurie Lane To Investors
Owner Type:	Other
Operator Name:	Bernard Chavis
Operator Type:	Other
Short-Term Generator Activity:	No
Importer Activity:	No
Mixed Waste Generator:	No
Transporter Activity:	No
Transfer Facility Activity:	No
Recycler Activity with Storage:	No
Small Quantity On-Site Burner Exemption:	No
Smelting Melting and Refining Furnace Exemption:	No
Underground Injection Control:	No
Off-Site Waste Receipt:	No
Universal Waste Indicator:	No
Universal Waste Destination Facility:	No
Federal Universal Waste:	No
Active Site State-Reg Handler:	---
Federal Facility Indicator:	Not reported
Hazardous Secondary Material Indicator:	N
Sub-Part K Indicator:	Not reported
2018 GPRA Permit Baseline:	Not on the Baseline
2018 GPRA Renewals Baseline:	Not on the Baseline
202 GPRA Corrective Action Baseline:	No
Subject to Corrective Action Universe:	No
Non-TSDFs Where RCRA CA has Been Imposed Universe:	No
Corrective Action Priority Ranking:	No NCAPS ranking
Environmental Control Indicator:	No
Institutional Control Indicator:	No

DP LAURIE LANE TO INVESTORS (Continued) **1027525844**

Human Exposure Controls Indicator:	N/A
Groundwater Controls Indicator:	N/A
Significant Non-Complier Universe:	No
Unaddressed Significant Non-Complier Universe:	No
Addressed Significant Non-Complier Universe:	No
Significant Non-Complier With a Compliance Schedule Universe:	No
Financial Assurance Required:	Not reported
Handler Date of Last Change:	20230220
Recognized Trader-Importer:	No
Recognized Trader-Exporter:	No
Importer of Spent Lead Acid Batteries:	No
Exporter of Spent Lead Acid Batteries:	No
Recycler Activity Without Storage:	No
Manifest Broker:	No
Sub-Part P Indicator:	No

Handler - Owner Operator:

Owner/Operator Indicator:	Owner
Owner/Operator Name:	DP LAURIE LANE TO INVESTORS
Legal Status:	Other
Date Became Current:	Not reported
Date Ended Current:	Not reported
Owner/Operator Address:	550 LAURIE LANE #02-01
Owner/Operator City,State,Zip:	THOUSAND OAKS, CA 91360
Owner/Operator Telephone:	619-990-0994
Owner/Operator Telephone Ext:	Not reported
Owner/Operator Fax:	Not reported
Owner/Operator Email:	Not reported

Owner/Operator Indicator:	Operator
Owner/Operator Name:	BERNARD CHAVIS
Legal Status:	Other
Date Became Current:	Not reported
Date Ended Current:	Not reported
Owner/Operator Address:	550 LAURIE LANE #02-01
Owner/Operator City,State,Zip:	THOUSAND OAKS, CA 91360
Owner/Operator Telephone:	619-990-0994
Owner/Operator Telephone Ext:	Not reported
Owner/Operator Fax:	Not reported
Owner/Operator Email:	Not reported

Historic Generators:

Receive Date:	20230217
Handler Name:	DP LAURIE LANE TO INVESTORS
Federal Waste Generator Description:	Not a generator, verified
State District Owner:	Not reported
Large Quantity Handler of Universal Waste:	No
Recognized Trader Importer:	No
Recognized Trader Exporter:	No
Spent Lead Acid Battery Importer:	No
Spent Lead Acid Battery Exporter:	No
Current Record:	Yes
Non Storage Recycler Activity:	No
Electronic Manifest Broker:	No

DP LAURIE LANE TO INVESTORS (Continued) **1027525844**

List of NAICS Codes and Descriptions:
NAICS Code: 56299
NAICS Description: ALL OTHER WASTE MANAGEMENT SERVICES

Facility Has Received Notices of Violations:
Violations: No Violations Found

Evaluation Action Summary:
Evaluations: No Evaluations Found

E MANIFEST:

Manifest Tracking Number:	007273920GBF
Last Updated Date:	20230308
Shipped Date:	20230221
Received Date:	20230224
Manifest Status:	Signed
Submission Type:	DataImage5Copy
Origin Type:	Service
Generator EPA ID:	CAC003218439
Generator Name:	DP LAURIE LANE TO INVESTORS
Generator Mail Street Number:	Not reported
Generator Mail Street 1:	550 LAURIE LANE #02-01
Generator Mail Street 2:	Not reported
Generator Mail City:	THOUSAND OAKS
Generator Mail State:	CA
Generator Mail Zip:	91360
Generator Location Street Number:	Not reported
Generator Location Street 1:	550 LAURIE LANE #02-01
Generator Location Street 2:	Not reported
Generator Location City:	THOUSAND OAKS
Generator Location Zip:	91360
Generator Location State:	CA
Generator Contact Company Name:	Not reported
Designated Facility EPA ID:	CAD009007626
Designated Facility Name:	Not reported
Designated Facility Mail Street Number:	Not reported
Designated Facility Mail Street 1:	Not reported
Designated Facility Mail Street 2:	1211 W. GLADSTONE STREET
Designated Facility Mail City:	AZUSA
Designated Facility Mail Zip:	91702
Designated Facility Mail State:	CA
Designated Facility Location Street Number:	Not reported
Designated Facility Location Street 1:	1211 W. GLADSTONE STREET
Designated Facility Location Street 2:	Not reported
Designated Facility Location City:	AZUSA
Designated Facility Location Zip:	91702
Designated Facility Location State:	CA
Designated Facility Contact Company Name:	AZUSA LAND RECLAMATION CO INC
Manifest Residue Indicator:	N
Rejection Indicator:	N

State Waste:

Manifest Tracking Number:	007273920GBF
Waste Line Number:	1

DP LAURIE LANE TO INVESTORS (Continued) **1027525844**

State Waste Code Owner: CA
State Waste Code: 151
State Waste: Asbestos-containing waste

Transporter:
Manifest Tracking Number: 007273920GBF
Transporter Line Number: 1
Transporter EPA ID: CAL000395969
Transporter Name: BURNS & PARTNERS INC

Manifest Tracking Number: 007273920GBF
Transporter Line Number: 2
Transporter EPA ID: CAR000181891
Transporter Name: USA WASTE OF CA INC DBA BDC SPECIAL WAST

Waste Line:
Manifest Tracking Number: 007273920GBF
Waste Line Number: 1
U.S. DOT Hazardous Indicator: Y
U.S. DOT ID Number: NA2212
U.S. DOT Description: R.Q., NA2212, Asbestos, 9, PG III
Non-Hazardous Waste Description: Not reported
Number of Containers: 6
Container Type Code: BA
Container Type Description: Burlap, cloth, paper, or plastic bags
Waste Quantity: 1
Quantity Unit of Measure Code: Y
Quantity Unit of Measure Description: Cubic Yards
Waste Quantity, in Tons: 0.84
Acute Waste Quantity, in Tons: 0
Non-Acute Waste Quantity, in Tons: 0.84
Waste Quantity, in Kilograms: 761.9052
Acute Waste Quantity, in Kilograms: 0
Non-Acute Waste Quantity, in Kilorgrams: 761.9052
Management Method Code: H132
Management Method Description: LANDFILL (WITH PRIOR TREATMENT AND/OR STABILIZATION)
Waste Residue Indicator: N
Quantity Discrepancy Indicator: N
Waste Type Discrepancy Indicator: N
Waste Density: Not reported
Waste Density Unit of Measure Code: Not reported
Waste Density Unit of Measure Description: Not reported
Form Code: Not reported
Form Code Description: Not reported
Source Code: Not reported
Source Code Description: Not reported
Waste Minimization Code: Not reported
Waste Minimization Code Description: Not reported
Consent Number: Not reported
EPA Waste Indicator: N

G35
North
< 1/8
0.095 mi.
503 ft.

DP LAURIE LANE TO INVESTORS LP
550 LAURIE LANE UNIT 03-09
SIMI VALLEY, CA 91360

Site 5 of 33 in cluster G

RCRA NonGen / NLR
E MANIFEST

1024760029
CAC002979881

Relative:
Higher

Actual:
748 ft.

RCRA Listings:

Date Form Received by Agency:	20180911
Handler Name:	Dp Laurie Lane To Investors Lp
Handler Address:	550 Laurie Lane Unit 03-09
Handler City,State,Zip:	SIMI VALLEY, CA 91360
EPA ID:	CAC002979881
Contact Name:	SUNNY MIRZADEH
Contact Address:	550 LAURIE LANE UNIT 03-09
Contact City,State,Zip:	SIMI VALLEY, CA 91360
Contact Telephone:	805-230-2500
Contact Fax:	Not reported
Contact Email:	FAVILA@BURNS-ENVIRO.COM
Contact Title:	Not reported
EPA Region:	09
Land Type:	Not reported
Federal Waste Generator Description:	Not a generator, verified
Non-Notifier:	Not reported
Biennial Report Cycle:	Not reported
Accessibility:	Not reported
Active Site Indicator:	Handler Activities
State District Owner:	Not reported
State District:	Not reported
Mailing Address:	550 LAURIE LANE UNIT 03-09
Mailing City,State,Zip:	SIMI VALLEY, CA 91360
Owner Name:	Dp Laurie Lane To Investors L
Owner Type:	Other
Operator Name:	Sunny Mirzadeh
Operator Type:	Other
Short-Term Generator Activity:	No
Importer Activity:	No
Mixed Waste Generator:	No
Transporter Activity:	No
Transfer Facility Activity:	No
Recycler Activity with Storage:	No
Small Quantity On-Site Burner Exemption:	No
Smelting Melting and Refining Furnace Exemption:	No
Underground Injection Control:	No
Off-Site Waste Receipt:	No
Universal Waste Indicator:	Yes
Universal Waste Destination Facility:	Yes
Federal Universal Waste:	No
Active Site State-Reg Handler:	---
Federal Facility Indicator:	Not reported
Hazardous Secondary Material Indicator:	N
Sub-Part K Indicator:	Not reported
2018 GPRA Permit Baseline:	Not on the Baseline
2018 GPRA Renewals Baseline:	Not on the Baseline
202 GPRA Corrective Action Baseline:	No
Subject to Corrective Action Universe:	No
Non-TSDFs Where RCRA CA has Been Imposed Universe:	No
Corrective Action Priority Ranking:	No NCAPS ranking
Environmental Control Indicator:	No
Institutional Control Indicator:	No

DP LAURIE LANE TO INVESTORS LP (Continued) **1024760029**

Human Exposure Controls Indicator:	N/A
Groundwater Controls Indicator:	N/A
Significant Non-Complier Universe:	No
Unaddressed Significant Non-Complier Universe:	No
Addressed Significant Non-Complier Universe:	No
Significant Non-Complier With a Compliance Schedule Universe:	No
Financial Assurance Required:	Not reported
Handler Date of Last Change:	20181001
Recognized Trader-Importer:	No
Recognized Trader-Exporter:	No
Importer of Spent Lead Acid Batteries:	No
Exporter of Spent Lead Acid Batteries:	No
Recycler Activity Without Storage:	No
Manifest Broker:	No
Sub-Part P Indicator:	No

Handler - Owner Operator:

Owner/Operator Indicator:	Owner
Owner/Operator Name:	DP LAURIE LANE TO INVESTORS L
Legal Status:	Other
Date Became Current:	Not reported
Date Ended Current:	Not reported
Owner/Operator Address:	6222 WILSHIRE BLVD #400
Owner/Operator City,State,Zip:	SIMI VALLEY, CA 91360
Owner/Operator Telephone:	323-556-6600
Owner/Operator Telephone Ext:	Not reported
Owner/Operator Fax:	Not reported
Owner/Operator Email:	Not reported

Owner/Operator Indicator:	Operator
Owner/Operator Name:	SUNNY MIRZADEH
Legal Status:	Other
Date Became Current:	Not reported
Date Ended Current:	Not reported
Owner/Operator Address:	550 LAURIE LANE UNIT 03-09
Owner/Operator City,State,Zip:	SIMI VALLEY, CA 91360
Owner/Operator Telephone:	805-230-2500
Owner/Operator Telephone Ext:	Not reported
Owner/Operator Fax:	Not reported
Owner/Operator Email:	Not reported

Historic Generators:

Receive Date:	20180911
Handler Name:	DP LAURIE LANE TO INVESTORS LP
Federal Waste Generator Description:	Not a generator, verified
State District Owner:	Not reported
Large Quantity Handler of Universal Waste:	No
Recognized Trader Importer:	No
Recognized Trader Exporter:	No
Spent Lead Acid Battery Importer:	No
Spent Lead Acid Battery Exporter:	No
Current Record:	Yes
Non Storage Recycler Activity:	Not reported
Electronic Manifest Broker:	Not reported

DP LAURIE LANE TO INVESTORS LP (Continued) **1024760029**

List of NAICS Codes and Descriptions:
NAICS Code: 56299
NAICS Description: ALL OTHER WASTE MANAGEMENT SERVICES

Facility Has Received Notices of Violations:
Violations: No Violations Found

Evaluation Action Summary:
Evaluations: No Evaluations Found

E MANIFEST:

Manifest Tracking Number:	003814526GBF
Last Updated Date:	20181009
Shipped Date:	20180912
Received Date:	20180919
Manifest Status:	Signed
Submission Type:	DataImage5Copy
Origin Type:	Service
Generator EPA ID:	CAC002979881
Generator Name:	DP LAURIE LANE TO INVESTORS LP
Generator Mail Street Number:	Not reported
Generator Mail Street 1:	550 LAURIE LANE UNIT 03-09
Generator Mail Street 2:	Not reported
Generator Mail City:	SIMI VALLEY
Generator Mail State:	CA
Generator Mail Zip:	91360
Generator Location Street Number:	Not reported
Generator Location Street 1:	550 LAURIE LANE UNIT 03-09
Generator Location Street 2:	Not reported
Generator Location City:	SIMI VALLEY
Generator Location Zip:	91360
Generator Location State:	CA
Generator Contact Company Name:	Not reported
Designated Facility EPA ID:	CAD009007626
Designated Facility Name:	Not reported
Designated Facility Mail Street Number:	Not reported
Designated Facility Mail Street 1:	Not reported
Designated Facility Mail Street 2:	1211 W. GLADSTONE STREET
Designated Facility Mail City:	AZUSA
Designated Facility Mail Zip:	91702
Designated Facility Mail State:	CA
Designated Facility Location Street Number:	Not reported
Designated Facility Location Street 1:	1211 W. GLADSTONE STREET
Designated Facility Location Street 2:	Not reported
Designated Facility Location City:	AZUSA
Designated Facility Location Zip:	91702
Designated Facility Location State:	CA
Designated Facility Contact Company Name:	AZUSA LAND RECLAMATION CO INC
Manifest Residue Indicator:	N
Rejection Indicator:	N

State Waste:

Manifest Tracking Number:	003814526GBF
Waste Line Number:	1

DP LAURIE LANE TO INVESTORS LP (Continued) **1024760029**

State Waste Code Owner: CA
State Waste Code: 151
State Waste: Asbestos-containing waste

Transporter:
Manifest Tracking Number: 003814526GBF
Transporter Line Number: 1
Transporter EPA ID: CAL000395969
Transporter Name: BURNS & PARTNERS INC

Manifest Tracking Number: 003814526GBF
Transporter Line Number: 2
Transporter EPA ID: CAR000181891
Transporter Name: USA WASTE OF CA INC DBA BDC SPECIAL WAST

Waste Line:
Manifest Tracking Number: 003814526GBF
Waste Line Number: 1
U.S. DOT Hazardous Indicator: Y
U.S. DOT ID Number: NA2212
U.S. DOT Description: RQ, NA2212, Asbestos, 9, PGIII
Non-Hazardous Waste Description: Not reported
Number of Containers: 6
Container Type Code: BA
Container Type Description: Burlap, cloth, paper, or plastic bags
Waste Quantity: 1
Quantity Unit of Measure Code: Y
Quantity Unit of Measure Description: Cubic Yards
Waste Quantity, in Tons: 0.84
Acute Waste Quantity, in Tons: 0
Non-Acute Waste Quantity, in Tons: 0.84
Waste Quantity, in Kilograms: 761.9052
Acute Waste Quantity, in Kilograms: 0
Non-Acute Waste Quantity, in Kilorgrams: 761.9052
Management Method Code: H132
Management Method Description: LANDFILL (WITH PRIOR TREATMENT AND/OR STABILIZATION)
Waste Residue Indicator: N
Quantity Discrepancy Indicator: N
Waste Type Discrepancy Indicator: N
Waste Density: Not reported
Waste Density Unit of Measure Code: Not reported
Waste Density Unit of Measure Description: Not reported
Form Code: Not reported
Form Code Description: Not reported
Source Code: Not reported
Source Code Description: Not reported
Waste Minimization Code: Not reported
Waste Minimization Code Description: Not reported
Consent Number: Not reported
EPA Waste Indicator: N

G36 **DP LAURIE LANE TO INVESTORS LP** **RCRA NonGen / NLR** **1024747029**
North **550 LAURIE LANE** **E MANIFEST** **CAC002966801**
< 1/8 **THOUSAND OAKS, CA 91360**
0.095 mi.
503 ft. **Site 6 of 33 in cluster G**

Relative:
Higher

Actual:
748 ft.

RCRA Listings:

Date Form Received by Agency:	20180615
Handler Name:	Dp Laurie Lane To Investors Lp
Handler Address:	550 Laurie Lane # 02-15
Handler City,State,Zip:	THOUSAND OAKS, CA 91360
EPA ID:	CAC002966801
Contact Name:	SUNNY MIRZADEH
Contact Address:	6222 WILSHIRE BLVD # 400
Contact City,State,Zip:	LOS ANGELES, CA 90048
Contact Telephone:	323-556-6600
Contact Fax:	Not reported
Contact Email:	JALBOR@BURNS-ENVIRO.COM
Contact Title:	Not reported
EPA Region:	09
Land Type:	Not reported
Federal Waste Generator Description:	Not a generator, verified
Non-Notifier:	Not reported
Biennial Report Cycle:	Not reported
Accessibility:	Not reported
Active Site Indicator:	Handler Activities
State District Owner:	Not reported
State District:	Not reported
Mailing Address:	6222 WILSHIRE BLVD # 400
Mailing City,State,Zip:	LOS ANGELES, CA 90048
Owner Name:	Sunny Mirzadeh
Owner Type:	Other
Operator Name:	Sunny Mirzadeh
Operator Type:	Other
Short-Term Generator Activity:	No
Importer Activity:	No
Mixed Waste Generator:	No
Transporter Activity:	No
Transfer Facility Activity:	No
Recycler Activity with Storage:	No
Small Quantity On-Site Burner Exemption:	No
Smelting Melting and Refining Furnace Exemption:	No
Underground Injection Control:	No
Off-Site Waste Receipt:	No
Universal Waste Indicator:	Yes
Universal Waste Destination Facility:	Yes
Federal Universal Waste:	No
Active Site State-Reg Handler:	---
Federal Facility Indicator:	Not reported
Hazardous Secondary Material Indicator:	N
Sub-Part K Indicator:	Not reported
2018 GPRA Permit Baseline:	Not on the Baseline
2018 GPRA Renewals Baseline:	Not on the Baseline
202 GPRA Corrective Action Baseline:	No
Subject to Corrective Action Universe:	No
Non-TSDFs Where RCRA CA has Been Imposed Universe:	No
Corrective Action Priority Ranking:	No NCAPS ranking
Environmental Control Indicator:	No
Institutional Control Indicator:	No

DP LAURIE LANE TO INVESTORS LP (Continued) **1024747029**

Human Exposure Controls Indicator:	N/A
Groundwater Controls Indicator:	N/A
Significant Non-Complier Universe:	No
Unaddressed Significant Non-Complier Universe:	No
Addressed Significant Non-Complier Universe:	No
Significant Non-Complier With a Compliance Schedule Universe:	No
Financial Assurance Required:	Not reported
Handler Date of Last Change:	20180831
Recognized Trader-Importer:	No
Recognized Trader-Exporter:	No
Importer of Spent Lead Acid Batteries:	No
Exporter of Spent Lead Acid Batteries:	No
Recycler Activity Without Storage:	No
Manifest Broker:	No
Sub-Part P Indicator:	No

Handler - Owner Operator:

Owner/Operator Indicator:	Owner
Owner/Operator Name: SUNNY MIRZADEH	
Legal Status:	Other
Date Became Current:	Not reported
Date Ended Current:	Not reported
Owner/Operator Address:	6222 WILSHIRE BLVD # 400
Owner/Operator City,State,Zip:	LOS ANGELES, CA 90048
Owner/Operator Telephone:	323-556-6600
Owner/Operator Telephone Ext:	Not reported
Owner/Operator Fax:	Not reported
Owner/Operator Email:	Not reported

Owner/Operator Indicator:	Operator
Owner/Operator Name: SUNNY MIRZADEH	
Legal Status:	Other
Date Became Current:	Not reported
Date Ended Current:	Not reported
Owner/Operator Address:	6222 WILSHIRE BLVD # 400
Owner/Operator City,State,Zip:	LOS ANGELES, CA 90048
Owner/Operator Telephone:	323-556-6600
Owner/Operator Telephone Ext:	Not reported
Owner/Operator Fax:	Not reported
Owner/Operator Email:	Not reported

Historic Generators:

Receive Date:	20180615
Handler Name: DP LAURIE LANE TO INVESTORS LP	
Federal Waste Generator Description:	Not a generator, verified
State District Owner:	Not reported
Large Quantity Handler of Universal Waste:	No
Recognized Trader Importer:	No
Recognized Trader Exporter:	No
Spent Lead Acid Battery Importer:	No
Spent Lead Acid Battery Exporter:	No
Current Record:	Yes
Non Storage Recycler Activity:	Not reported
Electronic Manifest Broker:	Not reported

DP LAURIE LANE TO INVESTORS LP (Continued) **1024747029**

List of NAICS Codes and Descriptions:
NAICS Code: 56299
NAICS Description: ALL OTHER WASTE MANAGEMENT SERVICES

Facility Has Received Notices of Violations:
Violations: No Violations Found

Evaluation Action Summary:
Evaluations: No Evaluations Found

E MANIFEST:

Manifest Tracking Number:	006136146GBF
Last Updated Date:	20190412
Shipped Date:	20190314
Received Date:	20190318
Manifest Status:	Signed
Submission Type:	DataImage5Copy
Origin Type:	Service
Generator EPA ID:	CAC003005474
Generator Name:	DP LAURIE LANE TO INVESTORS LP
Generator Mail Street Number:	Not reported
Generator Mail Street 1:	550 LAURIE LANE
Generator Mail Street 2:	Not reported
Generator Mail City:	THOUSAND OAKS
Generator Mail State:	CA
Generator Mail Zip:	91360
Generator Location Street Number:	Not reported
Generator Location Street 1:	6222 WILSHIRE BLVD #400
Generator Location Street 2:	Not reported
Generator Location City:	LOS ANGELES
Generator Location Zip:	90048
Generator Location State:	CA
Generator Contact Company Name:	Not reported
Designated Facility EPA ID:	CAD009007626
Designated Facility Name:	Not reported
Designated Facility Mail Street Number:	Not reported
Designated Facility Mail Street 1:	Not reported
Designated Facility Mail Street 2:	1211 W. GLADSTONE STREET
Designated Facility Mail City:	AZUSA
Designated Facility Mail Zip:	91702
Designated Facility Mail State:	CA
Designated Facility Location Street Number:	Not reported
Designated Facility Location Street 1:	1211 W. GLADSTONE STREET
Designated Facility Location Street 2:	Not reported
Designated Facility Location City:	AZUSA
Designated Facility Location Zip:	91702
Designated Facility Location State:	CA
Designated Facility Contact Company Name:	AZUSA LAND RECLAMATION CO INC
Manifest Residue Indicator:	N
Rejection Indicator:	N

Manifest Tracking Number:	003699262GBF
Last Updated Date:	20180921
Shipped Date:	20180618

DP LAURIE LANE TO INVESTORS LP (Continued) **1024747029**

Received Date:	20180628
Manifest Status:	Signed
Submission Type:	DataImage5Copy
Origin Type:	Service
Generator EPA ID:	CAC002966801
Generator Name:	DP LAURIE LANE TO INVESTORS LP
Generator Mail Street Number:	Not reported
Generator Mail Street 1:	550 LAURIE LN UNIT 02-15
Generator Mail Street 2:	Not reported
Generator Mail City:	THOUSAND OAKS
Generator Mail State:	CA
Generator Mail Zip:	91360
Generator Location Street Number:	Not reported
Generator Location Street 1:	6222 Wilshire Blvd #400
Generator Location Street 2:	Not reported
Generator Location City:	Los Angeles
Generator Location Zip:	90048
Generator Location State:	CA
Generator Contact Company Name:	Not reported
Designated Facility EPA ID:	CAD009007626
Designated Facility Name:	Not reported
Designated Facility Mail Street Number:	Not reported
Designated Facility Mail Street 1:	Not reported
Designated Facility Mail Street 2:	1211 W. GLADSTONE STREET
Designated Facility Mail City:	AZUSA
Designated Facility Mail Zip:	91702
Designated Facility Mail State:	CA
Designated Facility Location Street Number:	Not reported
Designated Facility Location Street 1:	1211 W. GLADSTONE STREET
Designated Facility Location Street 2:	Not reported
Designated Facility Location City:	AZUSA
Designated Facility Location Zip:	91702
Designated Facility Location State:	CA
Designated Facility Contact Company Name:	AZUSA LAND RECLAMATION CO INC
Manifest Residue Indicator:	N
Rejection Indicator:	N

State Waste:

Manifest Tracking Number:	003699262GBF
Waste Line Number:	1
State Waste Code Owner:	CA
State Waste Code:	151
State Waste:	Asbestos-containing waste

Transporter:

Manifest Tracking Number:	003699262GBF
Transporter Line Number:	1
Transporter EPA ID:	CAL000395969
Transporter Name:	Burns Environmental Services

Manifest Tracking Number:	003699262GBF
Transporter Line Number:	2
Transporter EPA ID:	CAR000181891
Transporter Name:	USA WASTE OF CA INC DBA BDC SPECIAL WAST

DP LAURIE LANE TO INVESTORS LP (Continued) **1024747029**

Waste Line:

Manifest Tracking Number:	003699262GBF
Waste Line Number:	1
U.S. DOT Hazardous Indicator:	Y
U.S. DOT ID Number:	NA2212
U.S. DOT Description:	NA2212, Asbestos, 9, III, RQ
Non-Hazardous Waste Description:	Not reported
Number of Containers:	14
Container Type Code:	BA
Container Type Description:	Burlap, cloth, paper, or plastic bags
Waste Quantity:	1
Quantity Unit of Measure Code:	Y
Quantity Unit of Measure Description:	Cubic Yards
Waste Quantity, in Tons:	0.84
Acute Waste Quantity, in Tons:	0
Non-Acute Waste Quantity, in Tons:	0.84
Waste Quantity, in Kilograms:	761.9052
Acute Waste Quantity, in Kilograms:	0
Non-Acute Waste Quantity, in Kilorgrams:	761.9052
Management Method Code:	H132
Management Method Description:	LANDFILL (WITH PRIOR TREATMENT AND/OR STABILIZATION)
Waste Residue Indicator:	N
Quantity Discrepancy Indicator:	N
Waste Type Discrepancy Indicator:	N
Waste Density:	Not reported
Waste Density Unit of Measure Code:	Not reported
Waste Density Unit of Measure Description:	Not reported
Form Code:	Not reported
Form Code Description:	Not reported
Source Code:	Not reported
Source Code Description:	Not reported
Waste Minimization Code:	Not reported
Waste Minimization Code Description:	Not reported
Consent Number:	Not reported
EPA Waste Indicator:	Y

G37 **DP LAURIE LANE TO INVESTORS** **RCRA NonGen / NLR** **1028884030**
North **550 LAURIE LANE 14-D** **CAC003244644**
< 1/8 **THOUSAND OAKS, CA 91360**
0.095 mi.
503 ft. **Site 7 of 33 in cluster G**

Relative: **Higher**

Actual: **748 ft.**

RCRA Listings:

Date Form Received by Agency:	20230801
Handler Name:	Dp Laurie Lane To Investors
Handler Address:	550 Laurie Lane 14-D
Handler City,State,Zip:	THOUSAND OAKS, CA 91360
EPA ID:	CAC003244644
Contact Name:	BERNARD CHAVIS
Contact Address:	550 LAURIE LANE 14-D
Contact City,State,Zip:	THOUSAND OAKS, CA 91360
Contact Telephone:	805-722-2546
Contact Fax:	Not reported
Contact Email:	FAVILA@BURNS-ENVIRO.COM
Contact Title:	Not reported
EPA Region:	09
Land Type:	Not reported

DP LAURIE LANE TO INVESTORS (Continued) **1028884030**

Federal Waste Generator Description:	Not a generator, verified
Non-Notifier:	Not reported
Biennial Report Cycle:	Not reported
Accessibility:	Not reported
Active Site Indicator:	Not reported
State District Owner:	Not reported
State District:	Not reported
Mailing Address:	550 LAURIE LANE 14-D
Mailing City,State,Zip:	THOUSAND OAKS, CA 91360
Owner Name:	Dp Laurie Lane To Investors
Owner Type:	Other
Operator Name:	Bernard Chavis
Operator Type:	Other
Short-Term Generator Activity:	No
Importer Activity:	No
Mixed Waste Generator:	No
Transporter Activity:	No
Transfer Facility Activity:	No
Recycler Activity with Storage:	No
Small Quantity On-Site Burner Exemption:	No
Smelting Melting and Refining Furnace Exemption:	No
Underground Injection Control:	No
Off-Site Waste Receipt:	No
Universal Waste Indicator:	No
Universal Waste Destination Facility:	No
Federal Universal Waste:	No
Active Site State-Reg Handler:	---
Federal Facility Indicator:	Not reported
Hazardous Secondary Material Indicator:	N
Sub-Part K Indicator:	Not reported
2018 GPRA Permit Baseline:	Not on the Baseline
2018 GPRA Renewals Baseline:	Not on the Baseline
202 GPRA Corrective Action Baseline:	No
Subject to Corrective Action Universe:	No
Non-TSDFs Where RCRA CA has Been Imposed Universe:	No
Corrective Action Priority Ranking:	No NCAPS ranking
Environmental Control Indicator:	No
Institutional Control Indicator:	No
Human Exposure Controls Indicator:	N/A
Groundwater Controls Indicator:	N/A
Significant Non-Complier Universe:	No
Unaddressed Significant Non-Complier Universe:	No
Addressed Significant Non-Complier Universe:	No
Significant Non-Complier With a Compliance Schedule Universe:	No
Financial Assurance Required:	Not reported
Handler Date of Last Change:	20230801
Recognized Trader-Importer:	No
Recognized Trader-Exporter:	No
Importer of Spent Lead Acid Batteries:	No
Exporter of Spent Lead Acid Batteries:	No
Recycler Activity Without Storage:	No
Manifest Broker:	No
Sub-Part P Indicator:	No

Handler - Owner Operator:
Owner/Operator Indicator: Owner

DP LAURIE LANE TO INVESTORS (Continued) **1028884030**

Owner/Operator Name: DP LAURIE LANE TO INVESTORS
Legal Status: Other
Date Became Current: Not reported
Date Ended Current: Not reported
Owner/Operator Address: 6222 WILSHIRE BLVD #400
Owner/Operator City,State,Zip: LOS ANGELES, CA 90048
Owner/Operator Telephone: 805-722-2546
Owner/Operator Telephone Ext: Not reported
Owner/Operator Fax: Not reported
Owner/Operator Email: Not reported

Owner/Operator Indicator: Operator
Owner/Operator Name: BERNARD CHAVIS
Legal Status: Other
Date Became Current: Not reported
Date Ended Current: Not reported
Owner/Operator Address: 550 LAURIE LANE 14-D
Owner/Operator City,State,Zip: THOUSAND OAKS, CA 91360
Owner/Operator Telephone: 805-722-2546
Owner/Operator Telephone Ext: Not reported
Owner/Operator Fax: Not reported
Owner/Operator Email: Not reported

Historic Generators:
Receive Date: 20230801
Handler Name: DP LAURIE LANE TO INVESTORS
Federal Waste Generator Description: Not a generator, verified
State District Owner: Not reported
Large Quantity Handler of Universal Waste: No
Recognized Trader Importer: No
Recognized Trader Exporter: No
Spent Lead Acid Battery Importer: No
Spent Lead Acid Battery Exporter: No
Current Record: Yes
Non Storage Recycler Activity: No
Electronic Manifest Broker: No

List of NAICS Codes and Descriptions:
NAICS Code: 56299
NAICS Description: ALL OTHER WASTE MANAGEMENT SERVICES

Facility Has Received Notices of Violations:
Violations: No Violations Found

Evaluation Action Summary:
Evaluations: No Evaluations Found

G38 **DP LAURIE LANE TO INVESTORS** **RCRA NonGen / NLR** **1027526797**
North **550 LAURIE LANE #27D** **E MANIFEST** **CAC003219436**
< 1/8 **THOUSAND OAKS, CA 91360**
0.095 mi.
503 ft. **Site 8 of 33 in cluster G**

Relative:
Higher

Actual:
748 ft.

RCRA Listings:

Date Form Received by Agency:	20230223
Handler Name:	Dp Laurie Lane To Investors
Handler Address:	550 Laurie Lane #27d
Handler City,State,Zip:	THOUSAND OAKS, CA 91360
EPA ID:	CAC003219436
Contact Name:	BERNARD CHAVIS
Contact Address:	6222 WILSHIRE BLVD #400
Contact City,State,Zip:	LOS ANGELES, CA 90048
Contact Telephone:	805-722-2546
Contact Fax:	Not reported
Contact Email:	JALBOR@BURNS-ENVIRO.COM
Contact Title:	Not reported
EPA Region:	09
Land Type:	Not reported
Federal Waste Generator Description:	Not a generator, verified
Non-Notifier:	Not reported
Biennial Report Cycle:	Not reported
Accessibility:	Not reported
Active Site Indicator:	Not reported
State District Owner:	Not reported
State District:	Not reported
Mailing Address:	6222 WILSHIRE BLVD #400
Mailing City,State,Zip:	LOS ANGELES, CA 90048
Owner Name:	Bernard Chavis
Owner Type:	Other
Operator Name:	Bernard Chavis
Operator Type:	Other
Short-Term Generator Activity:	No
Importer Activity:	No
Mixed Waste Generator:	No
Transporter Activity:	No
Transfer Facility Activity:	No
Recycler Activity with Storage:	No
Small Quantity On-Site Burner Exemption:	No
Smelting Melting and Refining Furnace Exemption:	No
Underground Injection Control:	No
Off-Site Waste Receipt:	No
Universal Waste Indicator:	No
Universal Waste Destination Facility:	No
Federal Universal Waste:	No
Active Site State-Reg Handler:	---
Federal Facility Indicator:	Not reported
Hazardous Secondary Material Indicator:	N
Sub-Part K Indicator:	Not reported
2018 GPRA Permit Baseline:	Not on the Baseline
2018 GPRA Renewals Baseline:	Not on the Baseline
202 GPRA Corrective Action Baseline:	No
Subject to Corrective Action Universe:	No
Non-TSDFs Where RCRA CA has Been Imposed Universe:	No
Corrective Action Priority Ranking:	No NCAPS ranking
Environmental Control Indicator:	No
Institutional Control Indicator:	No

DP LAURIE LANE TO INVESTORS (Continued) **1027526797**

Human Exposure Controls Indicator:	N/A
Groundwater Controls Indicator:	N/A
Significant Non-Complier Universe:	No
Unaddressed Significant Non-Complier Universe:	No
Addressed Significant Non-Complier Universe:	No
Significant Non-Complier With a Compliance Schedule Universe:	No
Financial Assurance Required:	Not reported
Handler Date of Last Change:	20230223
Recognized Trader-Importer:	No
Recognized Trader-Exporter:	No
Importer of Spent Lead Acid Batteries:	No
Exporter of Spent Lead Acid Batteries:	No
Recycler Activity Without Storage:	No
Manifest Broker:	No
Sub-Part P Indicator:	No

Handler - Owner Operator:

Owner/Operator Indicator:	Owner
Owner/Operator Name: BERNARD CHAVIS	
Legal Status:	Other
Date Became Current:	Not reported
Date Ended Current:	Not reported
Owner/Operator Address:	6222 WILSHIRE BLVD #400
Owner/Operator City,State,Zip:	LOS ANGELES, CA 90048
Owner/Operator Telephone:	805-722-2546
Owner/Operator Telephone Ext:	Not reported
Owner/Operator Fax:	Not reported
Owner/Operator Email:	Not reported

Owner/Operator Indicator:	Operator
Owner/Operator Name: BERNARD CHAVIS	
Legal Status:	Other
Date Became Current:	Not reported
Date Ended Current:	Not reported
Owner/Operator Address:	6222 WILSHIRE BLVD #400
Owner/Operator City,State,Zip:	LOS ANGELES, CA 90048
Owner/Operator Telephone:	805-722-2546
Owner/Operator Telephone Ext:	Not reported
Owner/Operator Fax:	Not reported
Owner/Operator Email:	Not reported

Historic Generators:

Receive Date:	20230223
Handler Name: DP LAURIE LANE TO INVESTORS	
Federal Waste Generator Description:	Not a generator, verified
State District Owner:	Not reported
Large Quantity Handler of Universal Waste:	No
Recognized Trader Importer:	No
Recognized Trader Exporter:	No
Spent Lead Acid Battery Importer:	No
Spent Lead Acid Battery Exporter:	No
Current Record:	Yes
Non Storage Recycler Activity:	No
Electronic Manifest Broker:	No

DP LAURIE LANE TO INVESTORS (Continued) **1027526797**

List of NAICS Codes and Descriptions:
NAICS Code: 56299
NAICS Description: ALL OTHER WASTE MANAGEMENT SERVICES

Facility Has Received Notices of Violations:
Violations: No Violations Found

Evaluation Action Summary:
Evaluations: No Evaluations Found

E MANIFEST:

Manifest Tracking Number:	007273939GBF
Last Updated Date:	20230316
Shipped Date:	20230226
Received Date:	20230303
Manifest Status:	Signed
Submission Type:	DataImage5Copy
Origin Type:	Service
Generator EPA ID:	CAC003219436
Generator Name:	DP LAURIE LANE TO INVESTORS
Generator Mail Street Number:	Not reported
Generator Mail Street 1:	550 LAURIE LANE #27D
Generator Mail Street 2:	Not reported
Generator Mail City:	THOUSAND OAKS
Generator Mail State:	CA
Generator Mail Zip:	91360
Generator Location Street Number:	Not reported
Generator Location Street 1:	6222 WILSHIRE BLVD #400
Generator Location Street 2:	Not reported
Generator Location City:	LOS ANGELES
Generator Location Zip:	90048
Generator Location State:	CA
Generator Contact Company Name:	Not reported
Designated Facility EPA ID:	CAD009007626
Designated Facility Name:	Not reported
Designated Facility Mail Street Number:	Not reported
Designated Facility Mail Street 1:	Not reported
Designated Facility Mail Street 2:	1211 W. GLADSTONE STREET
Designated Facility Mail City:	AZUSA
Designated Facility Mail Zip:	91702
Designated Facility Mail State:	CA
Designated Facility Location Street Number:	Not reported
Designated Facility Location Street 1:	1211 W. GLADSTONE STREET
Designated Facility Location Street 2:	Not reported
Designated Facility Location City:	AZUSA
Designated Facility Location Zip:	91702
Designated Facility Location State:	CA
Designated Facility Contact Company Name:	AZUSA LAND RECLAMATION CO INC
Manifest Residue Indicator:	N
Rejection Indicator:	N

State Waste:

Manifest Tracking Number:	007273939GBF
Waste Line Number:	1

DP LAURIE LANE TO INVESTORS (Continued) **1027526797**

State Waste Code Owner: CA
State Waste Code: 151
State Waste: Asbestos-containing waste

Transporter:
Manifest Tracking Number: 007273939GBF
Transporter Line Number: 1
Transporter EPA ID: CAL000395969
Transporter Name: BURNS & PARTNERS INC

Manifest Tracking Number: 007273939GBF
Transporter Line Number: 2
Transporter EPA ID: CAR000181891
Transporter Name: USA WASTE OF CA INC DBA BDC SPECIAL WAST

Waste Line:
Manifest Tracking Number: 007273939GBF
Waste Line Number: 1
U.S. DOT Hazardous Indicator: Y
U.S. DOT ID Number: NA2212
U.S. DOT Description: NA2212, Asbestos, 9, PG III, RQ
Non-Hazardous Waste Description: Not reported
Number of Containers: 40
Container Type Code: BA
Container Type Description: Burlap, cloth, paper, or plastic bags
Waste Quantity: 4
Quantity Unit of Measure Code: Y
Quantity Unit of Measure Description: Cubic Yards
Waste Quantity, in Tons: 3.36
Acute Waste Quantity, in Tons: 0
Non-Acute Waste Quantity, in Tons: 3.36
Waste Quantity, in Kilograms: 3047.6208
Acute Waste Quantity, in Kilograms: 0
Non-Acute Waste Quantity, in Kilorgrams: 3047.6208
Management Method Code: H132
Management Method Description: LANDFILL (WITH PRIOR TREATMENT AND/OR STABILIZATION)
Waste Residue Indicator: N
Quantity Discrepancy Indicator: N
Waste Type Discrepancy Indicator: N
Waste Density: Not reported
Waste Density Unit of Measure Code: Not reported
Waste Density Unit of Measure Description: Not reported
Form Code: Not reported
Form Code Description: Not reported
Source Code: Not reported
Source Code Description: Not reported
Waste Minimization Code: Not reported
Waste Minimization Code Description: Not reported
Consent Number: Not reported
EPA Waste Indicator: N

G39 **DP LAURIE LANE TO INVESTORS LP** **RCRA NonGen / NLR** **1024752205**
North **550 LAURIE LANE UNIT 19-D** **E MANIFEST** **CAC002972009**
< 1/8 **THOUSAND OAKS, CA 91360**
0.095 mi.
503 ft. **Site 9 of 33 in cluster G**

Relative:
Higher

Actual:
748 ft.

RCRA Listings:

Date Form Received by Agency:	20180720
Handler Name:	Dp Laurie Lane To Investors Lp
Handler Address:	550 Laurie Lane Unit 19-D
Handler City,State,Zip:	THOUSAND OAKS, CA 91360
EPA ID:	CAC002972009
Contact Name:	SUNNY MIRZADEH
Contact Address:	6222 WILSHIRE BLVD # 400
Contact City,State,Zip:	LOS ANGELES, CA 90048
Contact Telephone:	323-556-6600
Contact Fax:	Not reported
Contact Email:	JALBOR@BURNS-ENVIRO.COM
Contact Title:	Not reported
EPA Region:	09
Land Type:	Not reported
Federal Waste Generator Description:	Not a generator, verified
Non-Notifier:	Not reported
Biennial Report Cycle:	Not reported
Accessibility:	Not reported
Active Site Indicator:	Handler Activities
State District Owner:	Not reported
State District:	Not reported
Mailing Address:	6222 WILSHIRE BLVD # 400
Mailing City,State,Zip:	LOS ANGELES, CA 90048
Owner Name:	Sunny Mirzadeh
Owner Type:	Other
Operator Name:	Sunny Mirzadeh
Operator Type:	Other
Short-Term Generator Activity:	No
Importer Activity:	No
Mixed Waste Generator:	No
Transporter Activity:	No
Transfer Facility Activity:	No
Recycler Activity with Storage:	No
Small Quantity On-Site Burner Exemption:	No
Smelting Melting and Refining Furnace Exemption:	No
Underground Injection Control:	No
Off-Site Waste Receipt:	No
Universal Waste Indicator:	Yes
Universal Waste Destination Facility:	Yes
Federal Universal Waste:	No
Active Site State-Reg Handler:	---
Federal Facility Indicator:	Not reported
Hazardous Secondary Material Indicator:	N
Sub-Part K Indicator:	Not reported
2018 GPRA Permit Baseline:	Not on the Baseline
2018 GPRA Renewals Baseline:	Not on the Baseline
202 GPRA Corrective Action Baseline:	No
Subject to Corrective Action Universe:	No
Non-TSDFs Where RCRA CA has Been Imposed Universe:	No
Corrective Action Priority Ranking:	No NCAPS ranking
Environmental Control Indicator:	No
Institutional Control Indicator:	No

DP LAURIE LANE TO INVESTORS LP (Continued) **1024752205**

Human Exposure Controls Indicator:	N/A
Groundwater Controls Indicator:	N/A
Significant Non-Complier Universe:	No
Unaddressed Significant Non-Complier Universe:	No
Addressed Significant Non-Complier Universe:	No
Significant Non-Complier With a Compliance Schedule Universe:	No
Financial Assurance Required:	Not reported
Handler Date of Last Change:	20180831
Recognized Trader-Importer:	No
Recognized Trader-Exporter:	No
Importer of Spent Lead Acid Batteries:	No
Exporter of Spent Lead Acid Batteries:	No
Recycler Activity Without Storage:	No
Manifest Broker:	No
Sub-Part P Indicator:	No

Handler - Owner Operator:

Owner/Operator Indicator:	Owner
Owner/Operator Name: SUNNY MIRZADEH	
Legal Status:	Other
Date Became Current:	Not reported
Date Ended Current:	Not reported
Owner/Operator Address:	6222 WILSHIRE BLVD # 400
Owner/Operator City,State,Zip:	LOS ANGELES, CA 90048
Owner/Operator Telephone:	323-556-6600
Owner/Operator Telephone Ext:	Not reported
Owner/Operator Fax:	Not reported
Owner/Operator Email:	Not reported

Owner/Operator Indicator:	Operator
Owner/Operator Name: SUNNY MIRZADEH	
Legal Status:	Other
Date Became Current:	Not reported
Date Ended Current:	Not reported
Owner/Operator Address:	6222 WILSHIRE BLVD # 400
Owner/Operator City,State,Zip:	LOS ANGELES, CA 90048
Owner/Operator Telephone:	323-556-6600
Owner/Operator Telephone Ext:	Not reported
Owner/Operator Fax:	Not reported
Owner/Operator Email:	Not reported

Historic Generators:

Receive Date:	20180720
Handler Name: DP LAURIE LANE TO INVESTORS LP	
Federal Waste Generator Description:	Not a generator, verified
State District Owner:	Not reported
Large Quantity Handler of Universal Waste:	No
Recognized Trader Importer:	No
Recognized Trader Exporter:	No
Spent Lead Acid Battery Importer:	No
Spent Lead Acid Battery Exporter:	No
Current Record:	Yes
Non Storage Recycler Activity:	Not reported
Electronic Manifest Broker:	Not reported

DP LAURIE LANE TO INVESTORS LP (Continued) **1024752205**

List of NAICS Codes and Descriptions:
NAICS Code: 56299
NAICS Description: ALL OTHER WASTE MANAGEMENT SERVICES

Facility Has Received Notices of Violations:
Violations: No Violations Found

Evaluation Action Summary:
Evaluations: No Evaluations Found

E MANIFEST:

Manifest Tracking Number:	003699357GBF
Last Updated Date:	20180816
Shipped Date:	20180721
Received Date:	20180726
Manifest Status:	Signed
Submission Type:	DataImage5Copy
Origin Type:	Service
Generator EPA ID:	CAC002972009
Generator Name:	DP LAURIE LANE TO INVESTORS LP
Generator Mail Street Number:	Not reported
Generator Mail Street 1:	550 LAURIE LANE UNIT 19-D
Generator Mail Street 2:	Not reported
Generator Mail City:	THOUSAND OAKS
Generator Mail State:	CA
Generator Mail Zip:	91360
Generator Location Street Number:	Not reported
Generator Location Street 1:	6222 WILSHIRE BLVD #400
Generator Location Street 2:	Not reported
Generator Location City:	LOS ANGELES
Generator Location Zip:	90048
Generator Location State:	CA
Generator Contact Company Name:	Not reported
Designated Facility EPA ID:	CAD009007626
Designated Facility Name:	Not reported
Designated Facility Mail Street Number:	Not reported
Designated Facility Mail Street 1:	Not reported
Designated Facility Mail Street 2:	1211 W. GLADSTONE STREET
Designated Facility Mail City:	AZUSA
Designated Facility Mail Zip:	91702
Designated Facility Mail State:	CA
Designated Facility Location Street Number:	Not reported
Designated Facility Location Street 1:	1211 W. GLADSTONE STREET
Designated Facility Location Street 2:	Not reported
Designated Facility Location City:	AZUSA
Designated Facility Location Zip:	91702
Designated Facility Location State:	CA
Designated Facility Contact Company Name:	AZUSA LAND RECLAMATION CO INC
Manifest Residue Indicator:	N
Rejection Indicator:	N

State Waste:

Manifest Tracking Number:	003699357GBF
Waste Line Number:	1

DP LAURIE LANE TO INVESTORS LP (Continued) **1024752205**

State Waste Code Owner: CA
State Waste Code: 151
State Waste: Asbestos-containing waste

Transporter:
Manifest Tracking Number: 003699357GBF
Transporter Line Number: 1
Transporter EPA ID: CAL000395969
Transporter Name: BURNS ENVIRONMENTAL SERVICES

Manifest Tracking Number: 003699357GBF
Transporter Line Number: 2
Transporter EPA ID: CAR000181891
Transporter Name: USA WASTE OF CA INC DBA BDC SPECIAL WAST

Waste Line:
Manifest Tracking Number: 003699357GBF
Waste Line Number: 1
U.S. DOT Hazardous Indicator: Y
U.S. DOT ID Number: NA2212
U.S. DOT Description: NA2212, Waste Asbestos, 9, III, RQ
Non-Hazardous Waste Description: Not reported
Number of Containers: 14
Container Type Code: BA
Container Type Description: Burlap, cloth, paper, or plastic bags
Waste Quantity: 1
Quantity Unit of Measure Code: Y
Quantity Unit of Measure Description: Cubic Yards
Waste Quantity, in Tons: 0.84
Acute Waste Quantity, in Tons: 0
Non-Acute Waste Quantity, in Tons: 0.84
Waste Quantity, in Kilograms: 761.9052
Acute Waste Quantity, in Kilograms: 0
Non-Acute Waste Quantity, in Kilorgrams: 761.9052
Management Method Code: H132
Management Method Description: LANDFILL (WITH PRIOR TREATMENT AND/OR STABILIZATION)
Waste Residue Indicator: N
Quantity Discrepancy Indicator: N
Waste Type Discrepancy Indicator: N
Waste Density: Not reported
Waste Density Unit of Measure Code: Not reported
Waste Density Unit of Measure Description: Not reported
Form Code: Not reported
Form Code Description: Not reported
Source Code: Not reported
Source Code Description: Not reported
Waste Minimization Code: Not reported
Waste Minimization Code Description: Not reported
Consent Number: Not reported
EPA Waste Indicator: Y

G40 **DP LAURIE LANE TO INVESTORS LP** **RCRA NonGen / NLR** **1024750035**
North **550 LAURIE LANE UNIT 01-10** **E MANIFEST** **CAC002969823**
< 1/8 **THOUSAND OAKS, CA 91360**
0.095 mi.
503 ft. **Site 10 of 33 in cluster G**

Relative:
Higher

Actual:
748 ft.

RCRA Listings:

Date Form Received by Agency:	20180706
Handler Name:	Dp Laurie Lane To Investors Lp
Handler Address:	550 Laurie Lane Unit 01-10
Handler City,State,Zip:	THOUSAND OAKS, CA 91360
EPA ID:	CAC002969823
Contact Name:	SUNNY MIRZADEH
Contact Address:	550 LAURIE LANE UNIT 01-10
Contact City,State,Zip:	THOUSAND OAKS, CA 91360
Contact Telephone:	805-230-2500
Contact Fax:	Not reported
Contact Email:	FAVILA@BURNS-ENVIRO.COM
Contact Title:	Not reported
EPA Region:	09
Land Type:	Not reported
Federal Waste Generator Description:	Not a generator, verified
Non-Notifier:	Not reported
Biennial Report Cycle:	Not reported
Accessibility:	Not reported
Active Site Indicator:	Handler Activities
State District Owner:	Not reported
State District:	Not reported
Mailing Address:	550 LAURIE LANE UNIT 01-10
Mailing City,State,Zip:	THOUSAND OAKS, CA 91360
Owner Name:	Dp Laurie Lane To Investors Lp
Owner Type:	Other
Operator Name:	Sunny Mirzadeh
Operator Type:	Other
Short-Term Generator Activity:	No
Importer Activity:	No
Mixed Waste Generator:	No
Transporter Activity:	No
Transfer Facility Activity:	No
Recycler Activity with Storage:	No
Small Quantity On-Site Burner Exemption:	No
Smelting Melting and Refining Furnace Exemption:	No
Underground Injection Control:	No
Off-Site Waste Receipt:	No
Universal Waste Indicator:	Yes
Universal Waste Destination Facility:	Yes
Federal Universal Waste:	No
Active Site State-Reg Handler:	---
Federal Facility Indicator:	Not reported
Hazardous Secondary Material Indicator:	N
Sub-Part K Indicator:	Not reported
2018 GPRA Permit Baseline:	Not on the Baseline
2018 GPRA Renewals Baseline:	Not on the Baseline
202 GPRA Corrective Action Baseline:	No
Subject to Corrective Action Universe:	No
Non-TSDFs Where RCRA CA has Been Imposed Universe:	No
Corrective Action Priority Ranking:	No NCAPS ranking
Environmental Control Indicator:	No
Institutional Control Indicator:	No

DP LAURIE LANE TO INVESTORS LP (Continued) **1024750035**

Human Exposure Controls Indicator:	N/A
Groundwater Controls Indicator:	N/A
Significant Non-Complier Universe:	No
Unaddressed Significant Non-Complier Universe:	No
Addressed Significant Non-Complier Universe:	No
Significant Non-Complier With a Compliance Schedule Universe:	No
Financial Assurance Required:	Not reported
Handler Date of Last Change:	20180905
Recognized Trader-Importer:	No
Recognized Trader-Exporter:	No
Importer of Spent Lead Acid Batteries:	No
Exporter of Spent Lead Acid Batteries:	No
Recycler Activity Without Storage:	No
Manifest Broker:	No
Sub-Part P Indicator:	No

Handler - Owner Operator:

Owner/Operator Indicator:	Owner
Owner/Operator Name:	DP LAURIE LANE TO INVESTORS LP
Legal Status:	Other
Date Became Current:	Not reported
Date Ended Current:	Not reported
Owner/Operator Address:	6222 WILSHIRE BLVD #400
Owner/Operator City,State,Zip:	LOS ANGELES, CA 90048
Owner/Operator Telephone:	323-556-6600
Owner/Operator Telephone Ext:	Not reported
Owner/Operator Fax:	Not reported
Owner/Operator Email:	Not reported

Owner/Operator Indicator:	Operator
Owner/Operator Name:	SUNNY MIRZADEH
Legal Status:	Other
Date Became Current:	Not reported
Date Ended Current:	Not reported
Owner/Operator Address:	550 LAURIE LANE UNIT 01-10
Owner/Operator City,State,Zip:	THOUSAND OAKS, CA 91360
Owner/Operator Telephone:	805-230-2500
Owner/Operator Telephone Ext:	Not reported
Owner/Operator Fax:	Not reported
Owner/Operator Email:	Not reported

Historic Generators:

Receive Date:	20180706
Handler Name:	DP LAURIE LANE TO INVESTORS LP
Federal Waste Generator Description:	Not a generator, verified
State District Owner:	Not reported
Large Quantity Handler of Universal Waste:	No
Recognized Trader Importer:	No
Recognized Trader Exporter:	No
Spent Lead Acid Battery Importer:	No
Spent Lead Acid Battery Exporter:	No
Current Record:	Yes
Non Storage Recycler Activity:	Not reported
Electronic Manifest Broker:	Not reported

DP LAURIE LANE TO INVESTORS LP (Continued) **1024750035**

List of NAICS Codes and Descriptions:
NAICS Code: 56299
NAICS Description: ALL OTHER WASTE MANAGEMENT SERVICES

Facility Has Received Notices of Violations:
Violations: No Violations Found

Evaluation Action Summary:
Evaluations: No Evaluations Found

E MANIFEST:

Manifest Tracking Number:	003699314GBF
Last Updated Date:	20180816
Shipped Date:	20180708
Received Date:	20180711
Manifest Status:	Signed
Submission Type:	DataImage5Copy
Origin Type:	Service
Generator EPA ID:	CAC002969823
Generator Name:	DP LAURIE LANE TO INVESTORS LP
Generator Mail Street Number:	Not reported
Generator Mail Street 1:	6222 WILSHIRE BLVD #400
Generator Mail Street 2:	Not reported
Generator Mail City:	LOS ANGELES
Generator Mail State:	CA
Generator Mail Zip:	90048
Generator Location Street Number:	Not reported
Generator Location Street 1:	6222 Wilshire Blvd #400
Generator Location Street 2:	Not reported
Generator Location City:	Los Angeles
Generator Location Zip:	90048
Generator Location State:	CA
Generator Contact Company Name:	Not reported
Designated Facility EPA ID:	CAD009007626
Designated Facility Name:	Not reported
Designated Facility Mail Street Number:	Not reported
Designated Facility Mail Street 1:	Not reported
Designated Facility Mail Street 2:	1211 W. GLADSTONE STREET
Designated Facility Mail City:	AZUSA
Designated Facility Mail Zip:	91702
Designated Facility Mail State:	CA
Designated Facility Location Street Number:	Not reported
Designated Facility Location Street 1:	1211 W. GLADSTONE STREET
Designated Facility Location Street 2:	Not reported
Designated Facility Location City:	AZUSA
Designated Facility Location Zip:	91702
Designated Facility Location State:	CA
Designated Facility Contact Company Name:	AZUSA LAND RECLAMATION CO INC
Manifest Residue Indicator:	N
Rejection Indicator:	N

Manifest Tracking Number:	003699315GBF
Last Updated Date:	20180926
Shipped Date:	20180716

DP LAURIE LANE TO INVESTORS LP (Continued) **1024750035**

Received Date:	20180720
Manifest Status:	Signed
Submission Type:	DataImage5Copy
Origin Type:	Service
Generator EPA ID:	CAC002969823
Generator Name:	VALLEY BLDG LIMITED PARTNERSHIP
Generator Mail Street Number:	Not reported
Generator Mail Street 1:	19634 VENTURA BLVD STE 110
Generator Mail Street 2:	Not reported
Generator Mail City:	TARZANA
Generator Mail State:	CA
Generator Mail Zip:	91356
Generator Location Street Number:	Not reported
Generator Location Street 1:	19634 Ventura Blvd Ste 110
Generator Location Street 2:	Not reported
Generator Location City:	Tarzana
Generator Location Zip:	91356
Generator Location State:	CA
Generator Contact Company Name:	Not reported
Designated Facility EPA ID:	CAD009007626
Designated Facility Name:	Not reported
Designated Facility Mail Street Number:	Not reported
Designated Facility Mail Street 1:	Not reported
Designated Facility Mail Street 2:	1211 W. GLADSTONE STREET
Designated Facility Mail City:	AZUSA
Designated Facility Mail Zip:	91702
Designated Facility Mail State:	CA
Designated Facility Location Street Number:	Not reported
Designated Facility Location Street 1:	1211 W. GLADSTONE STREET
Designated Facility Location Street 2:	Not reported
Designated Facility Location City:	AZUSA
Designated Facility Location Zip:	91702
Designated Facility Location State:	CA
Designated Facility Contact Company Name:	AZUSA LAND RECLAMATION CO INC
Manifest Residue Indicator:	N
Rejection Indicator:	N

Manifest Tracking Number:	003699321GBF
Last Updated Date:	20180816
Shipped Date:	20180716
Received Date:	20180720
Manifest Status:	Signed
Submission Type:	DataImage5Copy
Origin Type:	Service
Generator EPA ID:	CAC002970234
Generator Name:	DP LAURIE LANE TO INVESTORS LP
Generator Mail Street Number:	Not reported
Generator Mail Street 1:	6222 WILSHIRE BLVD #400
Generator Mail Street 2:	Not reported
Generator Mail City:	LOS ANGELES
Generator Mail State:	CA
Generator Mail Zip:	90048
Generator Location Street Number:	Not reported
Generator Location Street 1:	6222 Wilshire Blvd #400
Generator Location Street 2:	Not reported
Generator Location City:	Los Angeles
Generator Location Zip:	90048

DP LAURIE LANE TO INVESTORS LP (Continued) **1024750035**

Generator Location State:	CA
Generator Contact Company Name:	Not reported
Designated Facility EPA ID:	CAD009007626
Designated Facility Name:	Not reported
Designated Facility Mail Street Number:	Not reported
Designated Facility Mail Street 1:	Not reported
Designated Facility Mail Street 2:	1211 W. GLADSTONE STREET
Designated Facility Mail City:	AZUSA
Designated Facility Mail Zip:	91702
Designated Facility Mail State:	CA
Designated Facility Location Street Number:	Not reported
Designated Facility Location Street 1:	1211 W. GLADSTONE STREET
Designated Facility Location Street 2:	Not reported
Designated Facility Location City:	AZUSA
Designated Facility Location Zip:	91702
Designated Facility Location State:	CA
Designated Facility Contact Company Name:	AZUSA LAND RECLAMATION CO INC
Manifest Residue Indicator:	N
Rejection Indicator:	N

State Waste:

Manifest Tracking Number:	003699321GBF
Waste Line Number:	1
State Waste Code Owner:	CA
State Waste Code:	151
State Waste:	Asbestos-containing waste

Transporter:

Manifest Tracking Number:	003699321GBF
Transporter Line Number:	1
Transporter EPA ID:	CAR000097774
Transporter Name:	RRD Environmental Services

Waste Line:

Manifest Tracking Number:	003699321GBF
Waste Line Number:	1
U.S. DOT Hazardous Indicator:	Y
U.S. DOT ID Number:	NA2212
U.S. DOT Description:	NA2212, Waste Asbestos, 9, III, RQ
Non-Hazardous Waste Description:	Not reported
Number of Containers:	7
Container Type Code:	BA
Container Type Description:	Burlap, cloth, paper, or plastic bags
Waste Quantity:	1
Quantity Unit of Measure Code:	Y
Quantity Unit of Measure Description:	Cubic Yards
Waste Quantity, in Tons:	0.84
Acute Waste Quantity, in Tons:	0
Non-Acute Waste Quantity, in Tons:	0.84
Waste Quantity, in Kilograms:	761.9052
Acute Waste Quantity, in Kilograms:	0
Non-Acute Waste Quantity, in Kilorgrams:	761.9052
Management Method Code:	H132
Management Method Description:	LANDFILL (WITH PRIOR TREATMENT AND/OR STABILIZATION)
Waste Residue Indicator:	N
Quantity Discrepancy Indicator:	N

DP LAURIE LANE TO INVESTORS LP (Continued) **1024750035**

Waste Type Discrepancy Indicator:	N
Waste Density:	Not reported
Waste Density Unit of Measure Code:	Not reported
Waste Density Unit of Measure Description:	Not reported
Form Code:	Not reported
Form Code Description:	Not reported
Source Code:	Not reported
Source Code Description:	Not reported
Waste Minimization Code:	Not reported
Waste Minimization Code Description:	Not reported
Consent Number:	Not reported
EPA Waste Indicator:	Y

G41 **DP LAURIE LANE TO INVESTORS LP** **RCRA NonGen / NLR** **1024751085**
North **550 LAURIE LANE UNIT 18-B** **CAC002970877**
< 1/8 **THOUSAND OAKS, CA 91360**
0.095 mi.
503 ft. **Site 11 of 33 in cluster G**

Relative: **Higher**

Actual: **748 ft.**

RCRA Listings:

Date Form Received by Agency:	20180713
Handler Name:	Dp Laurie Lane To Investors Lp
Handler Address:	550 Laurie Lane Unit 18-B
Handler City,State,Zip:	THOUSAND OAKS, CA 91360
EPA ID:	CAC002970877
Contact Name:	SUNNY MIRZADEH
Contact Address:	550 LAURIE LANE UNIT 18-B
Contact City,State,Zip:	THOUSAND OAKS, CA 91360
Contact Telephone:	805-230-2500
Contact Fax:	Not reported
Contact Email:	FAVILA@BURNS-ENVIRO.COM
Contact Title:	Not reported
EPA Region:	09
Land Type:	Not reported
Federal Waste Generator Description:	Not a generator, verified
Non-Notifier:	Not reported
Biennial Report Cycle:	Not reported
Accessibility:	Not reported
Active Site Indicator:	Handler Activities
State District Owner:	Not reported
State District:	Not reported
Mailing Address:	550 LAURIE LANE UNIT 18-B
Mailing City,State,Zip:	THOUSAND OAKS, CA 91360
Owner Name:	Dp Laurie Lane To Investors Lp
Owner Type:	Other
Operator Name:	Sunny Mirzadeh
Operator Type:	Other
Short-Term Generator Activity:	No
Importer Activity:	No
Mixed Waste Generator:	No
Transporter Activity:	No
Transfer Facility Activity:	No
Recycler Activity with Storage:	No
Small Quantity On-Site Burner Exemption:	No
Smelting Melting and Refining Furnace Exemption:	No
Underground Injection Control:	No
Off-Site Waste Receipt:	No
Universal Waste Indicator:	Yes

DP LAURIE LANE TO INVESTORS LP (Continued) **1024751085**

Universal Waste Destination Facility:	Yes
Federal Universal Waste:	No
Active Site State-Reg Handler:	---
Federal Facility Indicator:	Not reported
Hazardous Secondary Material Indicator:	N
Sub-Part K Indicator:	Not reported
2018 GPRA Permit Baseline:	Not on the Baseline
2018 GPRA Renewals Baseline:	Not on the Baseline
202 GPRA Corrective Action Baseline:	No
Subject to Corrective Action Universe:	No
Non-TSDFs Where RCRA CA has Been Imposed Universe:	No
Corrective Action Priority Ranking:	No NCAPS ranking
Environmental Control Indicator:	No
Institutional Control Indicator:	No
Human Exposure Controls Indicator:	N/A
Groundwater Controls Indicator:	N/A
Significant Non-Complier Universe:	No
Unaddressed Significant Non-Complier Universe:	No
Addressed Significant Non-Complier Universe:	No
Significant Non-Complier With a Compliance Schedule Universe:	No
Financial Assurance Required:	Not reported
Handler Date of Last Change:	20180830
Recognized Trader-Importer:	No
Recognized Trader-Exporter:	No
Importer of Spent Lead Acid Batteries:	No
Exporter of Spent Lead Acid Batteries:	No
Recycler Activity Without Storage:	No
Manifest Broker:	No
Sub-Part P Indicator:	No

Handler - Owner Operator:

Owner/Operator Indicator:	Operator
Owner/Operator Name: SUNNY MIRZADEH	
Legal Status:	Other
Date Became Current:	Not reported
Date Ended Current:	Not reported
Owner/Operator Address:	550 LAURIE LANE UNIT 18-B
Owner/Operator City,State,Zip:	THOUSAND OAKS, CA 91360
Owner/Operator Telephone:	805-230-2500
Owner/Operator Telephone Ext:	Not reported
Owner/Operator Fax:	Not reported
Owner/Operator Email:	Not reported

Owner/Operator Indicator:	Owner
Owner/Operator Name: DP LAURIE LANE TO INVESTORS LP	
Legal Status:	Other
Date Became Current:	Not reported
Date Ended Current:	Not reported
Owner/Operator Address:	6222 WILSHIRE BLVD #400
Owner/Operator City,State,Zip:	LOS ANGELES, CA 90048
Owner/Operator Telephone:	323-556-6600
Owner/Operator Telephone Ext:	Not reported
Owner/Operator Fax:	Not reported
Owner/Operator Email:	Not reported

DP LAURIE LANE TO INVESTORS LP (Continued) **1024751085**

Historic Generators:
- Receive Date: 20180713
- Handler Name: DP LAURIE LANE TO INVESTORS LP
- Federal Waste Generator Description: Not a generator, verified
- State District Owner: Not reported
- Large Quantity Handler of Universal Waste: No
- Recognized Trader Importer: No
- Recognized Trader Exporter: No
- Spent Lead Acid Battery Importer: No
- Spent Lead Acid Battery Exporter: No
- Current Record: Yes
- Non Storage Recycler Activity: Not reported
- Electronic Manifest Broker: Not reported

List of NAICS Codes and Descriptions:
- NAICS Code: 56299
- NAICS Description: ALL OTHER WASTE MANAGEMENT SERVICES

Facility Has Received Notices of Violations:
- Violations: No Violations Found

Evaluation Action Summary:
- Evaluations: No Evaluations Found

G42 **DP LAURIE LANE TO INVESTORS LP** **RCRA NonGen / NLR** **1024751773**
North **550 LAURIE LANE UNIT 03-12** **E MANIFEST** **CAC002971568**
< 1/8 **THOUSAND OAKS, CA 91360**
0.095 mi.
503 ft. **Site 12 of 33 in cluster G**

Relative: **Higher**

Actual: **748 ft.**

RCRA Listings:
- Date Form Received by Agency: 20180718
- Handler Name: Dp Laurie Lane To Investors Lp
- Handler Address: 550 Laurie Lane Unit 03-12
- Handler City,State,Zip: THOUSAND OAKS, CA 91360
- EPA ID: CAC002971568
- Contact Name: SUNNY MIRZADEH
- Contact Address: 550 LAURIE LANE UNIT 03-12
- Contact City,State,Zip: THOUSAND OAKS, CA 91360
- Contact Telephone: 805-230-2500
- Contact Fax: Not reported
- Contact Email: FAVILA@BURNS-ENVIRO.COM
- Contact Title: Not reported
- EPA Region: 09
- Land Type: Not reported
- Federal Waste Generator Description: Not a generator, verified
- Non-Notifier: Not reported
- Biennial Report Cycle: Not reported
- Accessibility: Not reported
- Active Site Indicator: Handler Activities
- State District Owner: Not reported
- State District: Not reported
- Mailing Address: 550 LAURIE LANE UNIT 03-12
- Mailing City,State,Zip: THOUSAND OAKS, CA 91360
- Owner Name: Dp Laurie Lane To Investors Lp

DP LAURIE LANE TO INVESTORS LP (Continued) **1024751773**

Owner Type:	Other
Operator Name:	Sunny Mirzadeh
Operator Type:	Other
Short-Term Generator Activity:	No
Importer Activity:	No
Mixed Waste Generator:	No
Transporter Activity:	No
Transfer Facility Activity:	No
Recycler Activity with Storage:	No
Small Quantity On-Site Burner Exemption:	No
Smelting Melting and Refining Furnace Exemption:	No
Underground Injection Control:	No
Off-Site Waste Receipt:	No
Universal Waste Indicator:	Yes
Universal Waste Destination Facility:	Yes
Federal Universal Waste:	No
Active Site State-Reg Handler:	---
Federal Facility Indicator:	Not reported
Hazardous Secondary Material Indicator:	N
Sub-Part K Indicator:	Not reported
2018 GPRA Permit Baseline:	Not on the Baseline
2018 GPRA Renewals Baseline:	Not on the Baseline
202 GPRA Corrective Action Baseline:	No
Subject to Corrective Action Universe:	No
Non-TSDFs Where RCRA CA has Been Imposed Universe:	No
Corrective Action Priority Ranking:	No NCAPS ranking
Environmental Control Indicator:	No
Institutional Control Indicator:	No
Human Exposure Controls Indicator:	N/A
Groundwater Controls Indicator:	N/A
Significant Non-Complier Universe:	No
Unaddressed Significant Non-Complier Universe:	No
Addressed Significant Non-Complier Universe:	No
Significant Non-Complier With a Compliance Schedule Universe:	No
Financial Assurance Required:	Not reported
Handler Date of Last Change:	20180831
Recognized Trader-Importer:	No
Recognized Trader-Exporter:	No
Importer of Spent Lead Acid Batteries:	No
Exporter of Spent Lead Acid Batteries:	No
Recycler Activity Without Storage:	No
Manifest Broker:	No
Sub-Part P Indicator:	No

Handler - Owner Operator:

Owner/Operator Indicator:	Operator
Owner/Operator Name: SUNNY MIRZADEH	
Legal Status:	Other
Date Became Current:	Not reported
Date Ended Current:	Not reported
Owner/Operator Address:	550 LAURIE LANE UNIT 03-12
Owner/Operator City,State,Zip:	THOUSAND OAKS, CA 91360
Owner/Operator Telephone:	805-230-2500
Owner/Operator Telephone Ext:	Not reported
Owner/Operator Fax:	Not reported
Owner/Operator Email:	Not reported

DP LAURIE LANE TO INVESTORS LP (Continued) **1024751773**

Owner/Operator Indicator: Owner
Owner/Operator Name: DP LAURIE LANE TO INVESTORS LP
Legal Status: Other
Date Became Current: Not reported
Date Ended Current: Not reported
Owner/Operator Address: 6222 WILSHIRE BLVD #400
Owner/Operator City,State,Zip: LOS ANGELES, CA 90048
Owner/Operator Telephone: 323-556-6600
Owner/Operator Telephone Ext: Not reported
Owner/Operator Fax: Not reported
Owner/Operator Email: Not reported

Historic Generators:
Receive Date: 20180718
Handler Name: DP LAURIE LANE TO INVESTORS LP
Federal Waste Generator Description: Not a generator, verified
State District Owner: Not reported
Large Quantity Handler of Universal Waste: No
Recognized Trader Importer: No
Recognized Trader Exporter: No
Spent Lead Acid Battery Importer: No
Spent Lead Acid Battery Exporter: No
Current Record: Yes
Non Storage Recycler Activity: Not reported
Electronic Manifest Broker: Not reported

List of NAICS Codes and Descriptions:
NAICS Code: 56299
NAICS Description: ALL OTHER WASTE MANAGEMENT SERVICES

Facility Has Received Notices of Violations:
Violations: No Violations Found

Evaluation Action Summary:
Evaluations: No Evaluations Found

E MANIFEST:
Manifest Tracking Number: 003699348GBF
Last Updated Date: 20180921
Shipped Date: 20180819
Received Date: 20180829
Manifest Status: Signed
Submission Type: DataImage5Copy
Origin Type: Service
Generator EPA ID: CAC002971568
Generator Name: DP LAURIE LANE TO INVESTORS LP
Generator Mail Street Number: Not reported
Generator Mail Street 1: 550 LAURIE LANE UNIT 03-12
Generator Mail Street 2: Not reported
Generator Mail City: THOUSAND OAKS
Generator Mail State: CA
Generator Mail Zip: 91360
Generator Location Street Number: Not reported
Generator Location Street 1: 550 LAURIE LANE UNIT 03-12

DP LAURIE LANE TO INVESTORS LP (Continued) **1024751773**

Generator Location Street 2:	Not reported
Generator Location City:	THOUSAND OAKS
Generator Location Zip:	91360
Generator Location State:	CA
Generator Contact Company Name:	Not reported
Designated Facility EPA ID:	CAD009007626
Designated Facility Name:	Not reported
Designated Facility Mail Street Number:	Not reported
Designated Facility Mail Street 1:	Not reported
Designated Facility Mail Street 2:	1211 W. GLADSTONE STREET
Designated Facility Mail City:	AZUSA
Designated Facility Mail Zip:	91702
Designated Facility Mail State:	CA
Designated Facility Location Street Number:	Not reported
Designated Facility Location Street 1:	1211 W. GLADSTONE STREET
Designated Facility Location Street 2:	Not reported
Designated Facility Location City:	AZUSA
Designated Facility Location Zip:	91702
Designated Facility Location State:	CA
Designated Facility Contact Company Name:	AZUSA LAND RECLAMATION CO INC
Manifest Residue Indicator:	N
Rejection Indicator:	N

State Waste:

Manifest Tracking Number:	003699348GBF
Waste Line Number:	1
State Waste Code Owner:	CA
State Waste Code:	151
State Waste:	Asbestos-containing waste

Transporter:

Manifest Tracking Number:	003699348GBF
Transporter Line Number:	1
Transporter EPA ID:	CAL000395969
Transporter Name:	BURNS & PARTNERS INC

Manifest Tracking Number:	003699348GBF
Transporter Line Number:	2
Transporter EPA ID:	CAR000181891
Transporter Name:	USA WASTE OF CA INC DBA BDC SPECIAL WAST

Waste Line:

Manifest Tracking Number:	003699348GBF
Waste Line Number:	1
U.S. DOT Hazardous Indicator:	Y
U.S. DOT ID Number:	NA2212
U.S. DOT Description:	RQ, NA2212, Asbestos, 9, PGIII
Non-Hazardous Waste Description:	Not reported
Number of Containers:	8
Container Type Code:	BA
Container Type Description:	Burlap, cloth, paper, or plastic bags
Waste Quantity:	1
Quantity Unit of Measure Code:	Y
Quantity Unit of Measure Description:	Cubic Yards
Waste Quantity, in Tons:	0.84
Acute Waste Quantity, in Tons:	0

DP LAURIE LANE TO INVESTORS LP (Continued) **1024751773**

Non-Acute Waste Quantity, in Tons:	0.84
Waste Quantity, in Kilograms:	761.9052
Acute Waste Quantity, in Kilograms:	0
Non-Acute Waste Quantity, in Kilorgrams:	761.9052
Management Method Code:	H132
Management Method Description:	LANDFILL (WITH PRIOR TREATMENT AND/OR STABILIZATION)
Waste Residue Indicator:	N
Quantity Discrepancy Indicator:	N
Waste Type Discrepancy Indicator:	N
Waste Density:	Not reported
Waste Density Unit of Measure Code:	Not reported
Waste Density Unit of Measure Description:	Not reported
Form Code:	Not reported
Form Code Description:	Not reported
Source Code:	Not reported
Source Code Description:	Not reported
Waste Minimization Code:	Not reported
Waste Minimization Code Description:	Not reported
Consent Number:	Not reported
EPA Waste Indicator:	Y

G43 **DP LAURIE LANE TO INVESTORS LP** **RCRA NonGen / NLR** **1024763863**
North **550 LAURIE LANE UNIT 03-07** **CAC002983729**
< 1/8 **THOUSAND OAKS, CA 91360**
0.095 mi.
503 ft. **Site 13 of 33 in cluster G**

Relative:
Higher

Actual:
748 ft.

RCRA Listings:

Date Form Received by Agency:	20181005
Handler Name:	Dp Laurie Lane To Investors Lp
Handler Address:	550 Laurie Lane Unit 03-07
Handler City,State,Zip:	THOUSAND OAKS, CA 91360
EPA ID:	CAC002983729
Contact Name:	SUNNY MIRZADEH
Contact Address:	550 LAURIE LANE UNIT 03-07
Contact City,State,Zip:	THOUSAND OAKS, CA 91360
Contact Telephone:	805-230-2500
Contact Fax:	Not reported
Contact Email:	FAVILA@BURNS-ENVIRO.COM
Contact Title:	Not reported
EPA Region:	09
Land Type:	Not reported
Federal Waste Generator Description:	Not a generator, verified
Non-Notifier:	Not reported
Biennial Report Cycle:	Not reported
Accessibility:	Not reported
Active Site Indicator:	Handler Activities
State District Owner:	Not reported
State District:	Not reported
Mailing Address:	550 LAURIE LANE UNIT 03-07
Mailing City,State,Zip:	THOUSAND OAKS, CA 91360
Owner Name:	Dp Laurie Lane To Investors Lp
Owner Type:	Other
Operator Name:	Sunny Mirzadeh
Operator Type:	Other
Short-Term Generator Activity:	No
Importer Activity:	No
Mixed Waste Generator:	No

DP LAURIE LANE TO INVESTORS LP (Continued) **1024763863**

Transporter Activity:	No
Transfer Facility Activity:	No
Recycler Activity with Storage:	No
Small Quantity On-Site Burner Exemption:	No
Smelting Melting and Refining Furnace Exemption:	No
Underground Injection Control:	No
Off-Site Waste Receipt:	No
Universal Waste Indicator:	Yes
Universal Waste Destination Facility:	Yes
Federal Universal Waste:	No
Active Site State-Reg Handler:	---
Federal Facility Indicator:	Not reported
Hazardous Secondary Material Indicator:	N
Sub-Part K Indicator:	Not reported
2018 GPRA Permit Baseline:	Not on the Baseline
2018 GPRA Renewals Baseline:	Not on the Baseline
202 GPRA Corrective Action Baseline:	No
Subject to Corrective Action Universe:	No
Non-TSDFs Where RCRA CA has Been Imposed Universe:	No
Corrective Action Priority Ranking:	No NCAPS ranking
Environmental Control Indicator:	No
Institutional Control Indicator:	No
Human Exposure Controls Indicator:	N/A
Groundwater Controls Indicator:	N/A
Significant Non-Complier Universe:	No
Unaddressed Significant Non-Complier Universe:	No
Addressed Significant Non-Complier Universe:	No
Significant Non-Complier With a Compliance Schedule Universe:	No
Financial Assurance Required:	Not reported
Handler Date of Last Change:	20181120
Recognized Trader-Importer:	No
Recognized Trader-Exporter:	No
Importer of Spent Lead Acid Batteries:	No
Exporter of Spent Lead Acid Batteries:	No
Recycler Activity Without Storage:	No
Manifest Broker:	No
Sub-Part P Indicator:	No

Handler - Owner Operator:

Owner/Operator Indicator:	Owner
Owner/Operator Name: DP LAURIE LANE TO INVESTORS LP	
Legal Status:	Other
Date Became Current:	Not reported
Date Ended Current:	Not reported
Owner/Operator Address:	6222 WILSHIRE BLVD #400
Owner/Operator City,State,Zip:	LOS ANGELES, CA 90048
Owner/Operator Telephone:	323-556-6600
Owner/Operator Telephone Ext:	Not reported
Owner/Operator Fax:	Not reported
Owner/Operator Email:	Not reported

Owner/Operator Indicator:	Operator
Owner/Operator Name: SUNNY MIRZADEH	
Legal Status:	Other
Date Became Current:	Not reported
Date Ended Current:	Not reported

DP LAURIE LANE TO INVESTORS LP (Continued) **1024763863**

Owner/Operator Address: 550 LAURIE LANE UNIT 03-07
Owner/Operator City,State,Zip: THOUSAND OAKS, CA 91360
Owner/Operator Telephone: 805-230-2500
Owner/Operator Telephone Ext: Not reported
Owner/Operator Fax: Not reported
Owner/Operator Email: Not reported

Historic Generators:
Receive Date: 20181005
Handler Name: DP LAURIE LANE TO INVESTORS LP
Federal Waste Generator Description: Not a generator, verified
State District Owner: Not reported
Large Quantity Handler of Universal Waste: No
Recognized Trader Importer: No
Recognized Trader Exporter: No
Spent Lead Acid Battery Importer: No
Spent Lead Acid Battery Exporter: No
Current Record: Yes
Non Storage Recycler Activity: Not reported
Electronic Manifest Broker: Not reported

List of NAICS Codes and Descriptions:
NAICS Code: 56299
NAICS Description: ALL OTHER WASTE MANAGEMENT SERVICES

Facility Has Received Notices of Violations:
Violations: No Violations Found

Evaluation Action Summary:
Evaluations: No Evaluations Found

G44 **DP LAURIE LANE TO INVESTORS** **RCRA NonGen / NLR** **1027524468**
North **550 LAURIE LANE #7D** **E MANIFEST** **CAC003216979**
< 1/8 **THOUSAND OAKS, CA 91360**
0.095 mi.
503 ft. **Site 14 of 33 in cluster G**

Relative: **Higher**

Actual: **748 ft.**

RCRA Listings:
Date Form Received by Agency: 20230209
Handler Name: Dp Laurie Lane To Investors
Handler Address: 550 Laurie Lane #7d
Handler City,State,Zip: THOUSAND OAKS, CA 91360
EPA ID: CAC003216979
Contact Name: BERNARD CHAVIS
Contact Address: 550 LAURIE LANE #7D
Contact City,State,Zip: THOUSAND OAKS, CA 91360
Contact Telephone: 619-990-0994
Contact Fax: Not reported
Contact Email: FAVILA@BURNS-ENVIRO.COM
Contact Title: Not reported
EPA Region: 09
Land Type: Not reported
Federal Waste Generator Description: Not a generator, verified
Non-Notifier: Not reported
Biennial Report Cycle: Not reported

DP LAURIE LANE TO INVESTORS (Continued) **1027524468**

Accessibility:	Not reported
Active Site Indicator:	Not reported
State District Owner:	Not reported
State District:	Not reported
Mailing Address:	550 LAURIE LANE #7D
Mailing City,State,Zip:	THOUSAND OAKS, CA 91360
Owner Name:	Dp Laurie Lane To Investors
Owner Type:	Other
Operator Name:	Bernard Chavis
Operator Type:	Other
Short-Term Generator Activity:	No
Importer Activity:	No
Mixed Waste Generator:	No
Transporter Activity:	No
Transfer Facility Activity:	No
Recycler Activity with Storage:	No
Small Quantity On-Site Burner Exemption:	No
Smelting Melting and Refining Furnace Exemption:	No
Underground Injection Control:	No
Off-Site Waste Receipt:	No
Universal Waste Indicator:	No
Universal Waste Destination Facility:	No
Federal Universal Waste:	No
Active Site State-Reg Handler:	---
Federal Facility Indicator:	Not reported
Hazardous Secondary Material Indicator:	N
Sub-Part K Indicator:	Not reported
2018 GPRA Permit Baseline:	Not on the Baseline
2018 GPRA Renewals Baseline:	Not on the Baseline
202 GPRA Corrective Action Baseline:	No
Subject to Corrective Action Universe:	No
Non-TSDFs Where RCRA CA has Been Imposed Universe:	No
Corrective Action Priority Ranking:	No NCAPS ranking
Environmental Control Indicator:	No
Institutional Control Indicator:	No
Human Exposure Controls Indicator:	N/A
Groundwater Controls Indicator:	N/A
Significant Non-Complier Universe:	No
Unaddressed Significant Non-Complier Universe:	No
Addressed Significant Non-Complier Universe:	No
Significant Non-Complier With a Compliance Schedule Universe:	No
Financial Assurance Required:	Not reported
Handler Date of Last Change:	20230209
Recognized Trader-Importer:	No
Recognized Trader-Exporter:	No
Importer of Spent Lead Acid Batteries:	No
Exporter of Spent Lead Acid Batteries:	No
Recycler Activity Without Storage:	No
Manifest Broker:	No
Sub-Part P Indicator:	No

Handler - Owner Operator:

Owner/Operator Indicator:	Owner
Owner/Operator Name:	DP LAURIE LANE TO INVESTORS
Legal Status:	Other
Date Became Current:	Not reported

DP LAURIE LANE TO INVESTORS (Continued) **1027524468**

Date Ended Current:	Not reported
Owner/Operator Address:	6222 WILSHIRE BLVD #400
Owner/Operator City,State,Zip:	LOS ANGELES, CA 90048
Owner/Operator Telephone:	323-556-6600
Owner/Operator Telephone Ext:	Not reported
Owner/Operator Fax:	Not reported
Owner/Operator Email:	Not reported
Owner/Operator Indicator:	Operator
Owner/Operator Name: BERNARD CHAVIS	
Legal Status:	Other
Date Became Current:	Not reported
Date Ended Current:	Not reported
Owner/Operator Address:	550 LAURIE LANE #7D
Owner/Operator City,State,Zip:	THOUSAND OAKS, CA 91360
Owner/Operator Telephone:	619-990-0994
Owner/Operator Telephone Ext:	Not reported
Owner/Operator Fax:	Not reported
Owner/Operator Email:	Not reported

Historic Generators:

Receive Date:	20230209
Handler Name: DP LAURIE LANE TO INVESTORS	
Federal Waste Generator Description:	Not a generator, verified
State District Owner:	Not reported
Large Quantity Handler of Universal Waste:	No
Recognized Trader Importer:	No
Recognized Trader Exporter:	No
Spent Lead Acid Battery Importer:	No
Spent Lead Acid Battery Exporter:	No
Current Record:	Yes
Non Storage Recycler Activity:	No
Electronic Manifest Broker:	No

List of NAICS Codes and Descriptions:

NAICS Code:	56299
NAICS Description:	ALL OTHER WASTE MANAGEMENT SERVICES

Facility Has Received Notices of Violations:

Violations:	No Violations Found

Evaluation Action Summary:

Evaluations:	No Evaluations Found

E MANIFEST:

Manifest Tracking Number:	007273881GBF
Last Updated Date:	20230303
Shipped Date:	20230210
Received Date:	20230220
Manifest Status:	Signed
Submission Type:	DataImage5Copy
Origin Type:	Service
Generator EPA ID:	CAC003216979
Generator Name:	DP LAURIE LANE TO INVESTORS

DP LAURIE LANE TO INVESTORS (Continued) **1027524468**

Generator Mail Street Number:	Not reported
Generator Mail Street 1:	550 LAURIE LANE #7D
Generator Mail Street 2:	Not reported
Generator Mail City:	THOUSAND OAKS
Generator Mail State:	CA
Generator Mail Zip:	91360
Generator Location Street Number:	Not reported
Generator Location Street 1:	550 LAURIE LANE #7D
Generator Location Street 2:	Not reported
Generator Location City:	THOUSAND OAKS
Generator Location Zip:	91360
Generator Location State:	CA
Generator Contact Company Name:	Not reported
Designated Facility EPA ID:	CAD009007626
Designated Facility Name:	Not reported
Designated Facility Mail Street Number:	Not reported
Designated Facility Mail Street 1:	Not reported
Designated Facility Mail Street 2:	1211 W. GLADSTONE STREET
Designated Facility Mail City:	AZUSA
Designated Facility Mail Zip:	91702
Designated Facility Mail State:	CA
Designated Facility Location Street Number:	Not reported
Designated Facility Location Street 1:	1211 W. GLADSTONE STREET
Designated Facility Location Street 2:	Not reported
Designated Facility Location City:	AZUSA
Designated Facility Location Zip:	91702
Designated Facility Location State:	CA
Designated Facility Contact Company Name:	AZUSA LAND RECLAMATION CO INC
Manifest Residue Indicator:	N
Rejection Indicator:	N

State Waste:

Manifest Tracking Number:	007273881GBF
Waste Line Number:	1
State Waste Code Owner:	CA
State Waste Code:	151
State Waste:	Asbestos-containing waste

Transporter:

Manifest Tracking Number:	007273881GBF
Transporter Line Number:	1
Transporter EPA ID:	CAL000395969
Transporter Name:	BURNS & PARTNERS INC
Manifest Tracking Number:	007273881GBF
Transporter Line Number:	2
Transporter EPA ID:	CAR000181891
Transporter Name:	USA WASTE OF CA INC DBA BDC SPECIAL WAST

Waste Line:

Manifest Tracking Number:	007273881GBF
Waste Line Number:	1
U.S. DOT Hazardous Indicator:	Y
U.S. DOT ID Number:	NA2212
U.S. DOT Description:	NA2212, Asbestos, 9, PG III, RQ
Non-Hazardous Waste Description:	Not reported

DP LAURIE LANE TO INVESTORS (Continued) **1027524468**

Number of Containers:	29
Container Type Code:	BA
Container Type Description:	Burlap, cloth, paper, or plastic bags
Waste Quantity:	3
Quantity Unit of Measure Code:	Y
Quantity Unit of Measure Description:	Cubic Yards
Waste Quantity, in Tons:	2.52
Acute Waste Quantity, in Tons:	0
Non-Acute Waste Quantity, in Tons:	2.52
Waste Quantity, in Kilograms:	2285.7156
Acute Waste Quantity, in Kilograms:	0
Non-Acute Waste Quantity, in Kilorgrams:	2285.7156
Management Method Code:	H132
Management Method Description:	LANDFILL (WITH PRIOR TREATMENT AND/OR STABILIZATION)
Waste Residue Indicator:	N
Quantity Discrepancy Indicator:	N
Waste Type Discrepancy Indicator:	N
Waste Density:	Not reported
Waste Density Unit of Measure Code:	Not reported
Waste Density Unit of Measure Description:	Not reported
Form Code:	Not reported
Form Code Description:	Not reported
Source Code:	Not reported
Source Code Description:	Not reported
Waste Minimization Code:	Not reported
Waste Minimization Code Description:	Not reported
Consent Number:	Not reported
EPA Waste Indicator:	N

G45 **DP LAURIE LANE TO INVESTORS** **RCRA NonGen / NLR** **1027526567**
North **550 LAURIE LANE #17C AND 27C** **E MANIFEST** **CAC003219202**
< 1/8 **THOUSAND OAKS, CA 91360**
0.095 mi.
503 ft. **Site 15 of 33 in cluster G**

Relative: **Higher**
Actual: **748 ft.**

RCRA Listings:

Date Form Received by Agency:	20230222
Handler Name:	Dp Laurie Lane To Investors
Handler Address:	550 Laurie Lane #17c And 27c
Handler City,State,Zip:	THOUSAND OAKS, CA 91360
EPA ID:	CAC003219202
Contact Name:	BERNARD CHAVIS
Contact Address:	6222 WILSHIRE BLVD #400
Contact City,State,Zip:	LOS ANGELES, CA 90048
Contact Telephone:	805-722-2546
Contact Fax:	Not reported
Contact Email:	JALBOR@BURNS-ENVIRO.COM
Contact Title:	Not reported
EPA Region:	09
Land Type:	Not reported
Federal Waste Generator Description:	Not a generator, verified
Non-Notifier:	Not reported
Biennial Report Cycle:	Not reported
Accessibility:	Not reported
Active Site Indicator:	Not reported
State District Owner:	Not reported
State District:	Not reported
Mailing Address:	6222 WILSHIRE BLVD #400

DP LAURIE LANE TO INVESTORS (Continued) **1027526567**

Mailing City,State,Zip:	LOS ANGELES, CA 90048
Owner Name:	Bernard Chavis
Owner Type:	Other
Operator Name:	Bernard Chavis
Operator Type:	Other
Short-Term Generator Activity:	No
Importer Activity:	No
Mixed Waste Generator:	No
Transporter Activity:	No
Transfer Facility Activity:	No
Recycler Activity with Storage:	No
Small Quantity On-Site Burner Exemption:	No
Smelting Melting and Refining Furnace Exemption:	No
Underground Injection Control:	No
Off-Site Waste Receipt:	No
Universal Waste Indicator:	No
Universal Waste Destination Facility:	No
Federal Universal Waste:	No
Active Site State-Reg Handler:	---
Federal Facility Indicator:	Not reported
Hazardous Secondary Material Indicator:	N
Sub-Part K Indicator:	Not reported
2018 GPRA Permit Baseline:	Not on the Baseline
2018 GPRA Renewals Baseline:	Not on the Baseline
202 GPRA Corrective Action Baseline:	No
Subject to Corrective Action Universe:	No
Non-TSDFs Where RCRA CA has Been Imposed Universe:	No
Corrective Action Priority Ranking:	No NCAPS ranking
Environmental Control Indicator:	No
Institutional Control Indicator:	No
Human Exposure Controls Indicator:	N/A
Groundwater Controls Indicator:	N/A
Significant Non-Complier Universe:	No
Unaddressed Significant Non-Complier Universe:	No
Addressed Significant Non-Complier Universe:	No
Significant Non-Complier With a Compliance Schedule Universe:	No
Financial Assurance Required:	Not reported
Handler Date of Last Change:	20230223
Recognized Trader-Importer:	No
Recognized Trader-Exporter:	No
Importer of Spent Lead Acid Batteries:	No
Exporter of Spent Lead Acid Batteries:	No
Recycler Activity Without Storage:	No
Manifest Broker:	No
Sub-Part P Indicator:	No

Handler - Owner Operator:

Owner/Operator Indicator:	Operator
Owner/Operator Name: BERNARD CHAVIS	
Legal Status:	Other
Date Became Current:	Not reported
Date Ended Current:	Not reported
Owner/Operator Address:	6222 WILSHIRE BLVD #400
Owner/Operator City,State,Zip:	LOS ANGELES, CA 90048
Owner/Operator Telephone:	805-722-2546
Owner/Operator Telephone Ext:	Not reported

DP LAURIE LANE TO INVESTORS (Continued) **1027526567**

Owner/Operator Fax: Not reported
Owner/Operator Email: Not reported

Owner/Operator Indicator: Owner
Owner/Operator Name: BERNARD CHAVIS
Legal Status: Other
Date Became Current: Not reported
Date Ended Current: Not reported
Owner/Operator Address: 6222 WILSHIRE BLVD #400
Owner/Operator City,State,Zip: LOS ANGELES, CA 90048
Owner/Operator Telephone: 805-722-2546
Owner/Operator Telephone Ext: Not reported
Owner/Operator Fax: Not reported
Owner/Operator Email: Not reported

Historic Generators:
Receive Date: 20230222
Handler Name: DP LAURIE LANE TO INVESTORS
Federal Waste Generator Description: Not a generator, verified
State District Owner: Not reported
Large Quantity Handler of Universal Waste: No
Recognized Trader Importer: No
Recognized Trader Exporter: No
Spent Lead Acid Battery Importer: No
Spent Lead Acid Battery Exporter: No
Current Record: Yes
Non Storage Recycler Activity: No
Electronic Manifest Broker: No

List of NAICS Codes and Descriptions:
NAICS Code: 56299
NAICS Description: ALL OTHER WASTE MANAGEMENT SERVICES

Facility Has Received Notices of Violations:
Violations: No Violations Found

Evaluation Action Summary:
Evaluations: No Evaluations Found

E MANIFEST:
Manifest Tracking Number: 007274061GBF
Last Updated Date: 20230411
Shipped Date: 20230322
Received Date: 20230327
Manifest Status: Signed
Submission Type: DataImage5Copy
Origin Type: Service
Generator EPA ID: CAC003219202
Generator Name: DP LAURIE LANE TO INVESTORS
Generator Mail Street Number: Not reported
Generator Mail Street 1: 550 LAURIE LANE #17C AND 27C
Generator Mail Street 2: Not reported
Generator Mail City: THOUSAND OAKS
Generator Mail State: CA

DP LAURIE LANE TO INVESTORS (Continued) **1027526567**

Generator Mail Zip:	91360
Generator Location Street Number:	Not reported
Generator Location Street 1:	6222 WILSHIRE BLVD #400
Generator Location Street 2:	Not reported
Generator Location City:	LOS ANGELES
Generator Location Zip:	90048
Generator Location State:	CA
Generator Contact Company Name:	Not reported
Designated Facility EPA ID:	CAD009007626
Designated Facility Name:	Not reported
Designated Facility Mail Street Number:	Not reported
Designated Facility Mail Street 1:	Not reported
Designated Facility Mail Street 2:	1211 W. GLADSTONE STREET
Designated Facility Mail City:	AZUSA
Designated Facility Mail Zip:	91702
Designated Facility Mail State:	CA
Designated Facility Location Street Number:	Not reported
Designated Facility Location Street 1:	1211 W. GLADSTONE STREET
Designated Facility Location Street 2:	Not reported
Designated Facility Location City:	AZUSA
Designated Facility Location Zip:	91702
Designated Facility Location State:	CA
Designated Facility Contact Company Name:	AZUSA LAND RECLAMATION CO INC
Manifest Residue Indicator:	N
Rejection Indicator:	N

State Waste:

Manifest Tracking Number:	007274061GBF
Waste Line Number:	1
State Waste Code Owner:	CA
State Waste Code:	151
State Waste:	Asbestos-containing waste

Transporter:

Manifest Tracking Number:	007274061GBF
Transporter Line Number:	1
Transporter EPA ID:	CAL000395969
Transporter Name:	BURNS & PARTNERS INC

Manifest Tracking Number:	007274061GBF
Transporter Line Number:	2
Transporter EPA ID:	CAR000181891
Transporter Name:	USA WASTE OF CA INC DBA BDC SPECIAL WAST

Waste Line:

Manifest Tracking Number:	007274061GBF
Waste Line Number:	1
U.S. DOT Hazardous Indicator:	Y
U.S. DOT ID Number:	NA2212
U.S. DOT Description:	NA2212, Asbestos, 9, PG III, RQ
Non-Hazardous Waste Description:	Not reported
Number of Containers:	10
Container Type Code:	BA
Container Type Description:	Burlap, cloth, paper, or plastic bags
Waste Quantity:	1
Quantity Unit of Measure Code:	Y

DP LAURIE LANE TO INVESTORS (Continued) **1027526567**

Quantity Unit of Measure Description:	Cubic Yards
Waste Quantity, in Tons:	0.84
Acute Waste Quantity, in Tons:	0
Non-Acute Waste Quantity, in Tons:	0.84
Waste Quantity, in Kilograms:	761.9052
Acute Waste Quantity, in Kilograms:	0
Non-Acute Waste Quantity, in Kilorgrams:	761.9052
Management Method Code:	H132
Management Method Description:	LANDFILL (WITH PRIOR TREATMENT AND/OR STABILIZATION)
Waste Residue Indicator:	N
Quantity Discrepancy Indicator:	N
Waste Type Discrepancy Indicator:	N
Waste Density:	Not reported
Waste Density Unit of Measure Code:	Not reported
Waste Density Unit of Measure Description:	Not reported
Form Code:	Not reported
Form Code Description:	Not reported
Source Code:	Not reported
Source Code Description:	Not reported
Waste Minimization Code:	Not reported
Waste Minimization Code Description:	Not reported
Consent Number:	Not reported
EPA Waste Indicator:	N

G46 **DP LAURIE LANE TO INVESTORS LP** **RCRA NonGen / NLR** **1024750444**
North **550 LAURIE LANE UNIT 10-A** **E MANIFEST** **CAC002970234**
< 1/8 **THOUSAND OAKS, CA 91360**
0.095 mi.
503 ft. **Site 16 of 33 in cluster G**

Relative: **Higher**

Actual: **748 ft.**

RCRA Listings:

Date Form Received by Agency:	20180710
Handler Name:	Dp Laurie Lane To Investors Lp
Handler Address:	550 Laurie Lane Unit 10-A
Handler City,State,Zip:	THOUSAND OAKS, CA 91360
EPA ID:	CAC002970234
Contact Name:	SUNNY MIRZADEH
Contact Address:	550 LAURIE LANE UNIT 10-A
Contact City,State,Zip:	THOUSAND OAKS, CA 91360
Contact Telephone:	805-230-2500
Contact Fax:	Not reported
Contact Email:	FAVILA@BURNS-ENVIRO.COM
Contact Title:	Not reported
EPA Region:	09
Land Type:	Not reported
Federal Waste Generator Description:	Not a generator, verified
Non-Notifier:	Not reported
Biennial Report Cycle:	Not reported
Accessibility:	Not reported
Active Site Indicator:	Handler Activities
State District Owner:	Not reported
State District:	Not reported
Mailing Address:	550 LAURIE LANE UNIT 10-A
Mailing City,State,Zip:	THOUSAND OAKS, CA 91360
Owner Name:	Dp Laurie Lane To Investors Lp
Owner Type:	Other
Operator Name:	Sunny Mirzadeh
Operator Type:	Other

DP LAURIE LANE TO INVESTORS LP (Continued) **1024750444**

Short-Term Generator Activity:	No
Importer Activity:	No
Mixed Waste Generator:	No
Transporter Activity:	No
Transfer Facility Activity:	No
Recycler Activity with Storage:	No
Small Quantity On-Site Burner Exemption:	No
Smelting Melting and Refining Furnace Exemption:	No
Underground Injection Control:	No
Off-Site Waste Receipt:	No
Universal Waste Indicator:	Yes
Universal Waste Destination Facility:	Yes
Federal Universal Waste:	No
Active Site State-Reg Handler:	---
Federal Facility Indicator:	Not reported
Hazardous Secondary Material Indicator:	N
Sub-Part K Indicator:	Not reported
2018 GPRA Permit Baseline:	Not on the Baseline
2018 GPRA Renewals Baseline:	Not on the Baseline
202 GPRA Corrective Action Baseline:	No
Subject to Corrective Action Universe:	No
Non-TSDFs Where RCRA CA has Been Imposed Universe:	No
Corrective Action Priority Ranking:	No NCAPS ranking
Environmental Control Indicator:	No
Institutional Control Indicator:	No
Human Exposure Controls Indicator:	N/A
Groundwater Controls Indicator:	N/A
Significant Non-Complier Universe:	No
Unaddressed Significant Non-Complier Universe:	No
Addressed Significant Non-Complier Universe:	No
Significant Non-Complier With a Compliance Schedule Universe:	No
Financial Assurance Required:	Not reported
Handler Date of Last Change:	20180905
Recognized Trader-Importer:	No
Recognized Trader-Exporter:	No
Importer of Spent Lead Acid Batteries:	No
Exporter of Spent Lead Acid Batteries:	No
Recycler Activity Without Storage:	No
Manifest Broker:	No
Sub-Part P Indicator:	No

Handler - Owner Operator:

Owner/Operator Indicator:	Operator
Owner/Operator Name: SUNNY MIRZADEH	
Legal Status:	Other
Date Became Current:	Not reported
Date Ended Current:	Not reported
Owner/Operator Address:	550 LAURIE LANE UNIT 10-A
Owner/Operator City,State,Zip:	THOUSAND OAKS, CA 91360
Owner/Operator Telephone:	805-230-2500
Owner/Operator Telephone Ext:	Not reported
Owner/Operator Fax:	Not reported
Owner/Operator Email:	Not reported

Owner/Operator Indicator:	Owner
Owner/Operator Name: DP LAURIE LANE TO INVESTORS LP	

DP LAURIE LANE TO INVESTORS LP (Continued) **1024750444**

Legal Status:	Other
Date Became Current:	Not reported
Date Ended Current:	Not reported
Owner/Operator Address:	6222 WILSHIRE BLVD #400
Owner/Operator City,State,Zip:	LOS ANGELES, CA 90048
Owner/Operator Telephone:	323-556-6600
Owner/Operator Telephone Ext:	Not reported
Owner/Operator Fax:	Not reported
Owner/Operator Email:	Not reported

Historic Generators:

Receive Date:	20180710
Handler Name:	DP LAURIE LANE TO INVESTORS LP
Federal Waste Generator Description:	Not a generator, verified
State District Owner:	Not reported
Large Quantity Handler of Universal Waste:	No
Recognized Trader Importer:	No
Recognized Trader Exporter:	No
Spent Lead Acid Battery Importer:	No
Spent Lead Acid Battery Exporter:	No
Current Record:	Yes
Non Storage Recycler Activity:	Not reported
Electronic Manifest Broker:	Not reported

List of NAICS Codes and Descriptions:

NAICS Code:	56299
NAICS Description:	ALL OTHER WASTE MANAGEMENT SERVICES

Facility Has Received Notices of Violations:

Violations:	No Violations Found

Evaluation Action Summary:

Evaluations:	No Evaluations Found

E MANIFEST:

Manifest Tracking Number:	003699314GBF
Last Updated Date:	20180816
Shipped Date:	20180708
Received Date:	20180711
Manifest Status:	Signed
Submission Type:	DataImage5Copy
Origin Type:	Service
Generator EPA ID:	CAC002969823
Generator Name:	DP LAURIE LANE TO INVESTORS LP
Generator Mail Street Number:	Not reported
Generator Mail Street 1:	6222 WILSHIRE BLVD #400
Generator Mail Street 2:	Not reported
Generator Mail City:	LOS ANGELES
Generator Mail State:	CA
Generator Mail Zip:	90048
Generator Location Street Number:	Not reported
Generator Location Street 1:	6222 Wilshire Blvd #400
Generator Location Street 2:	Not reported
Generator Location City:	Los Angeles

DP LAURIE LANE TO INVESTORS LP (Continued) **1024750444**

Generator Location Zip:	90048
Generator Location State:	CA
Generator Contact Company Name:	Not reported
Designated Facility EPA ID:	CAD009007626
Designated Facility Name:	Not reported
Designated Facility Mail Street Number:	Not reported
Designated Facility Mail Street 1:	Not reported
Designated Facility Mail Street 2:	1211 W. GLADSTONE STREET
Designated Facility Mail City:	AZUSA
Designated Facility Mail Zip:	91702
Designated Facility Mail State:	CA
Designated Facility Location Street Number:	Not reported
Designated Facility Location Street 1:	1211 W. GLADSTONE STREET
Designated Facility Location Street 2:	Not reported
Designated Facility Location City:	AZUSA
Designated Facility Location Zip:	91702
Designated Facility Location State:	CA
Designated Facility Contact Company Name:	AZUSA LAND RECLAMATION CO INC
Manifest Residue Indicator:	N
Rejection Indicator:	N

Manifest Tracking Number:	003699321GBF
Last Updated Date:	20180816
Shipped Date:	20180716
Received Date:	20180720
Manifest Status:	Signed
Submission Type:	DataImage5Copy
Origin Type:	Service
Generator EPA ID:	CAC002970234
Generator Name:	DP LAURIE LANE TO INVESTORS LP
Generator Mail Street Number:	Not reported
Generator Mail Street 1:	6222 WILSHIRE BLVD #400
Generator Mail Street 2:	Not reported
Generator Mail City:	LOS ANGELES
Generator Mail State:	CA
Generator Mail Zip:	90048
Generator Location Street Number:	Not reported
Generator Location Street 1:	6222 Wilshire Blvd #400
Generator Location Street 2:	Not reported
Generator Location City:	Los Angeles
Generator Location Zip:	90048
Generator Location State:	CA
Generator Contact Company Name:	Not reported
Designated Facility EPA ID:	CAD009007626
Designated Facility Name:	Not reported
Designated Facility Mail Street Number:	Not reported
Designated Facility Mail Street 1:	Not reported
Designated Facility Mail Street 2:	1211 W. GLADSTONE STREET
Designated Facility Mail City:	AZUSA
Designated Facility Mail Zip:	91702
Designated Facility Mail State:	CA
Designated Facility Location Street Number:	Not reported
Designated Facility Location Street 1:	1211 W. GLADSTONE STREET
Designated Facility Location Street 2:	Not reported
Designated Facility Location City:	AZUSA
Designated Facility Location Zip:	91702
Designated Facility Location State:	CA

DP LAURIE LANE TO INVESTORS LP (Continued) **1024750444**

Designated Facility Contact Company Name:	AZUSA LAND RECLAMATION CO INC
Manifest Residue Indicator:	N
Rejection Indicator:	N
Manifest Tracking Number:	003699323GBF
Last Updated Date:	20180926
Shipped Date:	20180716
Received Date:	20180720
Manifest Status:	Signed
Submission Type:	DataImage5Copy
Origin Type:	Service
Generator EPA ID:	CAC002970234
Generator Name:	VALLEY RENTALS LLC
Generator Mail Street Number:	Not reported
Generator Mail Street 1:	1478 GLEN OAKS BLVD
Generator Mail Street 2:	Not reported
Generator Mail City:	PASADENA
Generator Mail State:	CA
Generator Mail Zip:	91105
Generator Location Street Number:	Not reported
Generator Location Street 1:	1478 Glen Oaks Blvd
Generator Location Street 2:	Not reported
Generator Location City:	Pasadena
Generator Location Zip:	91105
Generator Location State:	CA
Generator Contact Company Name:	Not reported
Designated Facility EPA ID:	CAD009007626
Designated Facility Name:	Not reported
Designated Facility Mail Street Number:	Not reported
Designated Facility Mail Street 1:	Not reported
Designated Facility Mail Street 2:	1211 W. GLADSTONE STREET
Designated Facility Mail City:	AZUSA
Designated Facility Mail Zip:	91702
Designated Facility Mail State:	CA
Designated Facility Location Street Number:	Not reported
Designated Facility Location Street 1:	1211 W. GLADSTONE STREET
Designated Facility Location Street 2:	Not reported
Designated Facility Location City:	AZUSA
Designated Facility Location Zip:	91702
Designated Facility Location State:	CA
Designated Facility Contact Company Name:	AZUSA LAND RECLAMATION CO INC
Manifest Residue Indicator:	N
Rejection Indicator:	N
Manifest Tracking Number:	003699325GBF
Last Updated Date:	20180816
Shipped Date:	20180716
Received Date:	20180720
Manifest Status:	Signed
Submission Type:	DataImage5Copy
Origin Type:	Service
Generator EPA ID:	CAC002970234
Generator Name:	BISHOPS PLACE HOMEOWNERS ASSOCIATION
Generator Mail Street Number:	Not reported
Generator Mail Street 1:	8775 BOLSA AVE
Generator Mail Street 2:	Not reported
Generator Mail City:	WEST MINISTER

DP LAURIE LANE TO INVESTORS LP (Continued) **1024750444**

Generator Mail State:	CA
Generator Mail Zip:	92683-5409
Generator Location Street Number:	Not reported
Generator Location Street 1:	8775 Bolsa Ave
Generator Location Street 2:	Not reported
Generator Location City:	West Minister
Generator Location Zip:	92683-5409
Generator Location State:	CA
Generator Contact Company Name:	Not reported
Designated Facility EPA ID:	CAD009007626
Designated Facility Name:	Not reported
Designated Facility Mail Street Number:	Not reported
Designated Facility Mail Street 1:	Not reported
Designated Facility Mail Street 2:	1211 W. GLADSTONE STREET
Designated Facility Mail City:	AZUSA
Designated Facility Mail Zip:	91702
Designated Facility Mail State:	CA
Designated Facility Location Street Number:	Not reported
Designated Facility Location Street 1:	1211 W. GLADSTONE STREET
Designated Facility Location Street 2:	Not reported
Designated Facility Location City:	AZUSA
Designated Facility Location Zip:	91702
Designated Facility Location State:	CA
Designated Facility Contact Company Name:	AZUSA LAND RECLAMATION CO INC
Manifest Residue Indicator:	N
Rejection Indicator:	N

State Waste:

Manifest Tracking Number:	003699325GBF
Waste Line Number:	1
State Waste Code Owner:	CA
State Waste Code:	151
State Waste:	Asbestos-containing waste

Transporter:

Manifest Tracking Number:	003699325GBF
Transporter Line Number:	1
Transporter EPA ID:	N/A
Transporter Name:	RRD Environmental Services

Waste Line:

Manifest Tracking Number:	003699325GBF
Waste Line Number:	1
U.S. DOT Hazardous Indicator:	Y
U.S. DOT ID Number:	NA2212
U.S. DOT Description:	NA2212, Waste Asbestos, 9, III, RQ
Non-Hazardous Waste Description:	Not reported
Number of Containers:	78
Container Type Code:	BA
Container Type Description:	Burlap, cloth, paper, or plastic bags
Waste Quantity:	8
Quantity Unit of Measure Code:	Y
Quantity Unit of Measure Description:	Cubic Yards
Waste Quantity, in Tons:	6.72
Acute Waste Quantity, in Tons:	0
Non-Acute Waste Quantity, in Tons:	6.72

DP LAURIE LANE TO INVESTORS LP (Continued) **1024750444**

Waste Quantity, in Kilograms:	6095.2417
Acute Waste Quantity, in Kilograms:	0
Non-Acute Waste Quantity, in Kilorgrams:	6095.2417
Management Method Code:	H132
Management Method Description:	LANDFILL (WITH PRIOR TREATMENT AND/OR STABILIZATION)
Waste Residue Indicator:	N
Quantity Discrepancy Indicator:	N
Waste Type Discrepancy Indicator:	N
Waste Density:	Not reported
Waste Density Unit of Measure Code:	Not reported
Waste Density Unit of Measure Description:	Not reported
Form Code:	Not reported
Form Code Description:	Not reported
Source Code:	Not reported
Source Code Description:	Not reported
Waste Minimization Code:	Not reported
Waste Minimization Code Description:	Not reported
Consent Number:	Not reported
EPA Waste Indicator:	Y

G47 **DP LAURIE TO INVESTORS** **RCRA NonGen / NLR** **1025828761**
North **550 LAURIE LANE** **E MANIFEST** **CAC003008315**
< 1/8 **THOUSAND OAKS, CA 91360**
0.095 mi.
503 ft. **Site 17 of 33 in cluster G**

Relative: **Higher**
Actual: **748 ft.**

RCRA Listings:

Date Form Received by Agency:	20190402
Handler Name:	Dp Laurie Lane To Investors Lp
Handler Address:	550 Laurie Lane Unit 14-D
Handler City,State,Zip:	THOUSAND OAKS, CA 91360
EPA ID:	CAC003008315
Contact Name:	ALEX VEGA
Contact Address:	550 LAURIE LANE UNIT 14-D
Contact City,State,Zip:	THOUSAND OAKS, CA 91360
Contact Telephone:	805-699-7726
Contact Fax:	Not reported
Contact Email:	FAVILA@BURNS-ENVIRO.COM
Contact Title:	Not reported
EPA Region:	09
Land Type:	Not reported
Federal Waste Generator Description:	Not a generator, verified
Non-Notifier:	Not reported
Biennial Report Cycle:	Not reported
Accessibility:	Not reported
Active Site Indicator:	Handler Activities
State District Owner:	Not reported
State District:	Not reported
Mailing Address:	550 LAURIE LANE UNIT 14-D
Mailing City,State,Zip:	THOUSAND OAKS, CA 91360
Owner Name:	Dp Laurie Lane To Investors Lp
Owner Type:	Other
Operator Name:	Alex Vega
Operator Type:	Other
Short-Term Generator Activity:	No
Importer Activity:	No
Mixed Waste Generator:	No
Transporter Activity:	No

DP LAURIE TO INVESTORS (Continued) **1025828761**

Transfer Facility Activity:	No
Recycler Activity with Storage:	No
Small Quantity On-Site Burner Exemption:	No
Smelting Melting and Refining Furnace Exemption:	No
Underground Injection Control:	No
Off-Site Waste Receipt:	No
Universal Waste Indicator:	Yes
Universal Waste Destination Facility:	Yes
Federal Universal Waste:	No
Active Site State-Reg Handler:	---
Federal Facility Indicator:	Not reported
Hazardous Secondary Material Indicator:	N
Sub-Part K Indicator:	Not reported
2018 GPRA Permit Baseline:	Not on the Baseline
2018 GPRA Renewals Baseline:	Not on the Baseline
202 GPRA Corrective Action Baseline:	No
Subject to Corrective Action Universe:	No
Non-TSDFs Where RCRA CA has Been Imposed Universe:	No
Corrective Action Priority Ranking:	No NCAPS ranking
Environmental Control Indicator:	No
Institutional Control Indicator:	No
Human Exposure Controls Indicator:	N/A
Groundwater Controls Indicator:	N/A
Significant Non-Complier Universe:	No
Unaddressed Significant Non-Complier Universe:	No
Addressed Significant Non-Complier Universe:	No
Significant Non-Complier With a Compliance Schedule Universe:	No
Financial Assurance Required:	Not reported
Handler Date of Last Change:	20190626
Recognized Trader-Importer:	No
Recognized Trader-Exporter:	No
Importer of Spent Lead Acid Batteries:	No
Exporter of Spent Lead Acid Batteries:	No
Recycler Activity Without Storage:	No
Manifest Broker:	No
Sub-Part P Indicator:	No

Handler - Owner Operator:

Owner/Operator Indicator:	Operator
Owner/Operator Name: ALEX VEGA	
Legal Status:	Other
Date Became Current:	Not reported
Date Ended Current:	Not reported
Owner/Operator Address:	550 LAURIE LANE UNIT 14-D
Owner/Operator City,State,Zip:	THOUSAND OAKS, CA 91360
Owner/Operator Telephone:	805-699-7726
Owner/Operator Telephone Ext:	Not reported
Owner/Operator Fax:	Not reported
Owner/Operator Email:	Not reported

Owner/Operator Indicator:	Owner
Owner/Operator Name: DP LAURIE LANE TO INVESTORS LP	
Legal Status:	Other
Date Became Current:	Not reported
Date Ended Current:	Not reported
Owner/Operator Address:	6222 WILSHIRE BLVD #400

DP LAURIE TO INVESTORS (Continued) **1025828761**

Owner/Operator City,State,Zip: LOS ANGELES, CA 90048
Owner/Operator Telephone: 323-556-6600
Owner/Operator Telephone Ext: Not reported
Owner/Operator Fax: Not reported
Owner/Operator Email: Not reported

Historic Generators:
Receive Date: 20190402
Handler Name: DP LAURIE LANE TO INVESTORS LP
Federal Waste Generator Description: Not a generator, verified
State District Owner: Not reported
Large Quantity Handler of Universal Waste: No
Recognized Trader Importer: No
Recognized Trader Exporter: No
Spent Lead Acid Battery Importer: No
Spent Lead Acid Battery Exporter: No
Current Record: Yes
Non Storage Recycler Activity: Not reported
Electronic Manifest Broker: Not reported

List of NAICS Codes and Descriptions:
NAICS Code: 56299
NAICS Description: ALL OTHER WASTE MANAGEMENT SERVICES

Facility Has Received Notices of Violations:
Violations: No Violations Found

Evaluation Action Summary:
Evaluations: No Evaluations Found

E MANIFEST:
Manifest Tracking Number: 006136176GBF
Last Updated Date: 20190507
Shipped Date: 20190403
Received Date: 20190404
Manifest Status: Signed
Submission Type: DataImage5Copy
Origin Type: Service
Generator EPA ID: CAC003008315
Generator Name: DP LAURIE TO INVESTORS
Generator Mail Street Number: Not reported
Generator Mail Street 1: 550 LAURIE LANE
Generator Mail Street 2: Not reported
Generator Mail City: THOUSAND OAKS
Generator Mail State: CA
Generator Mail Zip: 91360
Generator Location Street Number: Not reported
Generator Location Street 1: 6222 WILSHIRE BLVD #400
Generator Location Street 2: Not reported
Generator Location City: LOS ANGELES
Generator Location Zip: 90048
Generator Location State: CA
Generator Contact Company Name: Not reported
Designated Facility EPA ID: CAD009007626

DP LAURIE TO INVESTORS (Continued) **1025828761**

Designated Facility Name:	Not reported
Designated Facility Mail Street Number:	Not reported
Designated Facility Mail Street 1:	Not reported
Designated Facility Mail Street 2:	1211 W. GLADSTONE STREET
Designated Facility Mail City:	AZUSA
Designated Facility Mail Zip:	91702
Designated Facility Mail State:	CA
Designated Facility Location Street Number:	Not reported
Designated Facility Location Street 1:	1211 W. GLADSTONE STREET
Designated Facility Location Street 2:	Not reported
Designated Facility Location City:	AZUSA
Designated Facility Location Zip:	91702
Designated Facility Location State:	CA
Designated Facility Contact Company Name:	AZUSA LAND RECLAMATION CO INC
Manifest Residue Indicator:	N
Rejection Indicator:	N

State Waste:

Manifest Tracking Number:	006136176GBF
Waste Line Number:	1
State Waste Code Owner:	CA
State Waste Code:	151
State Waste:	Asbestos-containing waste

Transporter:

Manifest Tracking Number:	006136176GBF
Transporter Line Number:	1
Transporter EPA ID:	CAL000395969
Transporter Name:	BURNS & PARTNERS INC

Manifest Tracking Number:	006136176GBF
Transporter Line Number:	2
Transporter EPA ID:	CAR000181891
Transporter Name:	USA WASTE OF CA INC DBA BDC SPECIAL WAST

Waste Line:

Manifest Tracking Number:	006136176GBF
Waste Line Number:	1
U.S. DOT Hazardous Indicator:	Y
U.S. DOT ID Number:	NA2212
U.S. DOT Description:	NA2212, Asbestos, 9, PG III, RQ
Non-Hazardous Waste Description:	Not reported
Number of Containers:	14
Container Type Code:	BA
Container Type Description:	Burlap, cloth, paper, or plastic bags
Waste Quantity:	1
Quantity Unit of Measure Code:	Y
Quantity Unit of Measure Description:	Cubic Yards
Waste Quantity, in Tons:	0.84
Acute Waste Quantity, in Tons:	0
Non-Acute Waste Quantity, in Tons:	0.84
Waste Quantity, in Kilograms:	761.9052
Acute Waste Quantity, in Kilograms:	0
Non-Acute Waste Quantity, in Kilorgrams:	761.9052
Management Method Code:	H132
Management Method Description:	LANDFILL (WITH PRIOR TREATMENT AND/OR STABILIZATION)

DP LAURIE TO INVESTORS (Continued) **1025828761**

Waste Residue Indicator:	N
Quantity Discrepancy Indicator:	N
Waste Type Discrepancy Indicator:	N
Waste Density:	Not reported
Waste Density Unit of Measure Code:	Not reported
Waste Density Unit of Measure Description:	Not reported
Form Code:	Not reported
Form Code Description:	Not reported
Source Code:	Not reported
Source Code Description:	Not reported
Waste Minimization Code:	Not reported
Waste Minimization Code Description:	Not reported
Consent Number:	Not reported
EPA Waste Indicator:	N

G48 **DP LAURIE LANE TO INVESTORS LP** **RCRA NonGen / NLR** **1024744765**
North **550 LAURIE LANE #02-02, 11-B & 27-D** **CAC002964527**
< 1/8 **THOUSAND OAKS, CA 91360**
0.095 mi.
504 ft. **Site 18 of 33 in cluster G**

Relative: RCRA Listings:
Higher

Actual: Date Form Received by Agency: 20180601
748 ft. Handler Name: Dp Laurie Lane To Investors Lp
Handler Address: 550 Laurie Lane #02-02, 11-B & 27-D
Handler City,State,Zip: THOUSAND OAKS, CA 91360
EPA ID: CAC002964527
Contact Name: SUNNY MIRZADEH
Contact Address: 550 LAURIE LANE UNITS 02-02, 11-B
Contact City,State,Zip: THOUSAND OAKS, CA 91360
Contact Telephone: 805-230-2500
Contact Fax: Not reported
Contact Email: FAVILA@BURNS-ENVIRO.COM
Contact Title: Not reported
EPA Region: 09
Land Type: Not reported
Federal Waste Generator Description: Not a generator, verified
Non-Notifier: Not reported
Biennial Report Cycle: Not reported
Accessibility: Not reported
Active Site Indicator: Handler Activities
State District Owner: Not reported
State District: Not reported
Mailing Address: 550 LAURIE LANE UNITS 02-02, 11-B
Mailing City,State,Zip: THOUSAND OAKS, CA 91360
Owner Name: Dp Laurie Lane To Investors Lp
Owner Type: Other
Operator Name: Sunny Mirzadeh
Operator Type: Other
Short-Term Generator Activity: No
Importer Activity: No
Mixed Waste Generator: No
Transporter Activity: No
Transfer Facility Activity: No
Recycler Activity with Storage: No
Small Quantity On-Site Burner Exemption: No
Smelting Melting and Refining Furnace Exemption: No
Underground Injection Control: No

DP LAURIE LANE TO INVESTORS LP (Continued) **1024744765**

Off-Site Waste Receipt:	No
Universal Waste Indicator:	Yes
Universal Waste Destination Facility:	Yes
Federal Universal Waste:	No
Active Site State-Reg Handler:	---
Federal Facility Indicator:	Not reported
Hazardous Secondary Material Indicator:	N
Sub-Part K Indicator:	Not reported
2018 GPRA Permit Baseline:	Not on the Baseline
2018 GPRA Renewals Baseline:	Not on the Baseline
202 GPRA Corrective Action Baseline:	No
Subject to Corrective Action Universe:	No
Non-TSDFs Where RCRA CA has Been Imposed Universe:	No
Corrective Action Priority Ranking:	No NCAPS ranking
Environmental Control Indicator:	No
Institutional Control Indicator:	No
Human Exposure Controls Indicator:	N/A
Groundwater Controls Indicator:	N/A
Significant Non-Complier Universe:	No
Unaddressed Significant Non-Complier Universe:	No
Addressed Significant Non-Complier Universe:	No
Significant Non-Complier With a Compliance Schedule Universe:	No
Financial Assurance Required:	Not reported
Handler Date of Last Change:	20180830
Recognized Trader-Importer:	No
Recognized Trader-Exporter:	No
Importer of Spent Lead Acid Batteries:	No
Exporter of Spent Lead Acid Batteries:	No
Recycler Activity Without Storage:	No
Manifest Broker:	No
Sub-Part P Indicator:	No

Handler - Owner Operator:

Owner/Operator Indicator:	Operator
Owner/Operator Name: SUNNY MIRZADEH	
Legal Status:	Other
Date Became Current:	Not reported
Date Ended Current:	Not reported
Owner/Operator Address:	550 LAURIE LANE UNITS 02-02, 11-B
Owner/Operator City,State,Zip:	THOUSAND OAKS, CA 91360
Owner/Operator Telephone:	805-230-2500
Owner/Operator Telephone Ext:	Not reported
Owner/Operator Fax:	Not reported
Owner/Operator Email:	Not reported

Owner/Operator Indicator:	Owner
Owner/Operator Name: DP LAURIE LANE TO INVESTORS LP	
Legal Status:	Other
Date Became Current:	Not reported
Date Ended Current:	Not reported
Owner/Operator Address:	6222 WILSHIRE BLVD #400
Owner/Operator City,State,Zip:	LOS ANGELES, CA 90048
Owner/Operator Telephone:	323-556-6600
Owner/Operator Telephone Ext:	Not reported
Owner/Operator Fax:	Not reported
Owner/Operator Email:	Not reported

DP LAURIE LANE TO INVESTORS LP (Continued) **1024744765**

Historic Generators:
Receive Date: 20180601
Handler Name: DP LAURIE LANE TO INVESTORS LP
Federal Waste Generator Description: Not a generator, verified
State District Owner: Not reported
Large Quantity Handler of Universal Waste: No
Recognized Trader Importer: No
Recognized Trader Exporter: No
Spent Lead Acid Battery Importer: No
Spent Lead Acid Battery Exporter: No
Current Record: Yes
Non Storage Recycler Activity: Not reported
Electronic Manifest Broker: Not reported

List of NAICS Codes and Descriptions:
NAICS Code: 56299
NAICS Description: ALL OTHER WASTE MANAGEMENT SERVICES

Facility Has Received Notices of Violations:
Violations: No Violations Found

Evaluation Action Summary:
Evaluations: No Evaluations Found

F49 **HORNBURG MOTORS INC.** **HIST UST** **1000308012**
South **299 E THOUSAND OAKS BLVD** **N/A**
< 1/8 **THOUSAND OAKS, CA 91360**
0.102 mi.
537 ft. **Site 2 of 10 in cluster F**

Relative: HIST UST:
Lower
Name: HORNBURG MOTORS INC.
Actual: Address: 299 E THOUSAND OAKS BLVD
729 ft. City,State,Zip: THOUSAND OAKS, CA 91360
File Number: Not reported
URL: Not reported
Region: STATE
Facility ID: 00000002275
Facility Type: Other
Other Type: CAR DEALERSHIP
Contact Name: MATT LINDMARK
Telephone: 8054958404
Owner Name: HORNBURG MOTORS INC.
Owner Address: 299 THOUSAND OAKS BLVD.
Owner City,St,Zip: THOUSAND OAKS, CA 91360
Total Tanks: 0001

Tank Num: 001
Container Num: 1
Year Installed: Not reported
Tank Capacity: 00000300
Tank Used for: WASTE
Type of Fuel: WASTE OIL
Container Construction Thickness: Not reported
Leak Detection: Stock Inventor

F50 **RUBBER DUCK TIRE & AUTO CENTER** **LUST** **S103947209**
South **299 THOUSAND OAKS BL** **N/A**
< 1/8 **THOUSAND OAKS, CA 91360**
0.102 mi.
537 ft. **Site 3 of 10 in cluster F**

Relative:
Lower

Actual:
729 ft.

LUST:

Name:	RUBBER DUCK TIRE & AUTO CENTER
Address:	299 THOUSAND OAKS BL
City,State,Zip:	THOUSAND OAKS, CA 91360
Lead Agency:	VENTURA COUNTY
Case Type:	LUST Cleanup Site
Geo Track:	http://geotracker.waterboards.ca.gov/profile_report.asp?global_id=T0611100882
Global Id:	T0611100882
Latitude:	34.1792265
Longitude:	-118.8728775
Status:	Completed - Case Closed
Status Date:	10/12/1994
Case Worker:	Not reported
RB Case Number:	C-94022
Local Agency:	Not reported
File Location:	Not reported
Local Case Number:	94022
Potential Media Affect:	Soil
Potential Contaminants of Concern:	Waste Oil / Motor / Hydraulic / Lubricating
EPA Region:	9
Coordinate Source:	Google Geocode
Cuf Case:	NO
Quantity Released Gallons:	Not reported
Begin Date:	03/22/1994
Leak Reported Date:	03/22/1994
How Discovered:	Not reported
How Discovered Description:	Not reported
Discharge Source:	Not reported
Discharge Cause:	Not reported
Stop Method:	Not reported
Stop Description:	Not reported
No Further Action Date:	10/12/1994
CA Water Watershed Name:	Calleguas - Calleguas-Conejo - Thousand Oaks (408.28)
Dwr Groundwater Subbasin Name:	Conejo (4-010)
Disadvantaged Community:	Not reported
CA Enviroscreen 3 Score:	46-50%
CA Enviroscreen 4 Score:	55-60%
Military DOD Site:	No
Facility Project Subtype:	Not reported
RWQCB Region:	LOS ANGELES RWQCB (REGION 4)
Site History:	Not reported

LUST:

Global Id:	T0611100882
Contact Type:	Regional Board Caseworker
Contact Name:	DANIEL PIROTTON
Organization Name:	LOS ANGELES RWQCB (REGION 4)
Address:	Not reported
City:	R4 UNKNOWN
Email:	dpirotton@waterboards.ca.gov
Phone Number:	2135766714

LUST:

RUBBER DUCK TIRE & AUTO CENTER (Continued) **S103947209**

Global Id: T0611100882
Action Type: ENFORCEMENT
Date: 03/29/1994
Action: * Historical Enforcement

Global Id: T0611100882
Action Type: Other
Date: 03/22/1994
Action: Leak Discovery

Global Id: T0611100882
Action Type: Other
Date: 03/22/1994
Action: Leak Reported

LUST:
Global Id: T0611100882
Status: Open - Case Begin Date
Status Date: 03/22/1994

Global Id: T0611100882
Status: Open - Site Assessment
Status Date: 03/22/1994

Global Id: T0611100882
Status: Open - Site Assessment
Status Date: 05/31/1994

Global Id: T0611100882
Status: Open - Remediation
Status Date: 06/08/1994

Global Id: T0611100882
Status: Open - Remediation
Status Date: 09/01/1994

Global Id: T0611100882
Status: Completed - Case Closed
Status Date: 10/12/1994

F51 **AUTO COLLISION CENTER** **RCRA NonGen / NLR** **1024809724**
South **299 E THOUSAND OAKS BLVD** **E MANIFEST** **CAL000286221**
< 1/8 **THOUSAND OAKS, CA 91360**
0.102 mi.
537 ft. **Site 4 of 10 in cluster F**

Relative:
Lower

Actual:
729 ft.

RCRA Listings:
Date Form Received by Agency: 20040908
Handler Name: Auto Collision Center
Handler Address: 299 E Thousand Oaks Blvd
Handler City,State,Zip: THOUSAND OAKS, CA 91360-5861
EPA ID: CAL000286221
Contact Name: DAVID MOSSO
Contact Address: 299 E THOUSAND OAKS BLVD
Contact City,State,Zip: THOUSAND OAKS, CA 91360
Contact Telephone: 805-374-9445

AUTO COLLISION CENTER (Continued) **1024809724**

Contact Fax:	805-374-8446
Contact Email:	ACC299.DAVIDM@YAHOO.COM
Contact Title:	Not reported
EPA Region:	09
Land Type:	Not reported
Federal Waste Generator Description:	Not a generator, verified
Non-Notifier:	Not reported
Biennial Report Cycle:	Not reported
Accessibility:	Not reported
Active Site Indicator:	Handler Activities
State District Owner:	Not reported
State District:	Not reported
Mailing Address:	299 E THOUSAND OAKS BLVD
Mailing City,State,Zip:	THOUSAND OAKS, CA 91360-5861
Owner Name:	Greg Lampert
Owner Type:	Other
Operator Name:	David Mosso
Operator Type:	Other
Short-Term Generator Activity:	No
Importer Activity:	No
Mixed Waste Generator:	No
Transporter Activity:	No
Transfer Facility Activity:	No
Recycler Activity with Storage:	No
Small Quantity On-Site Burner Exemption:	No
Smelting Melting and Refining Furnace Exemption:	No
Underground Injection Control:	No
Off-Site Waste Receipt:	No
Universal Waste Indicator:	Yes
Universal Waste Destination Facility:	Yes
Federal Universal Waste:	No
Active Site State-Reg Handler:	---
Federal Facility Indicator:	Not reported
Hazardous Secondary Material Indicator:	N
Sub-Part K Indicator:	Not reported
2018 GPRA Permit Baseline:	Not on the Baseline
2018 GPRA Renewals Baseline:	Not on the Baseline
202 GPRA Corrective Action Baseline:	No
Subject to Corrective Action Universe:	No
Non-TSDFs Where RCRA CA has Been Imposed Universe:	No
Corrective Action Priority Ranking:	No NCAPS ranking
Environmental Control Indicator:	No
Institutional Control Indicator:	No
Human Exposure Controls Indicator:	N/A
Groundwater Controls Indicator:	N/A
Significant Non-Complier Universe:	No
Unaddressed Significant Non-Complier Universe:	No
Addressed Significant Non-Complier Universe:	No
Significant Non-Complier With a Compliance Schedule Universe:	No
Financial Assurance Required:	Not reported
Handler Date of Last Change:	20180905
Recognized Trader-Importer:	No
Recognized Trader-Exporter:	No
Importer of Spent Lead Acid Batteries:	No
Exporter of Spent Lead Acid Batteries:	No
Recycler Activity Without Storage:	No
Manifest Broker:	No

AUTO COLLISION CENTER (Continued) **1024809724**

Sub-Part P Indicator: No

Handler - Owner Operator:
Owner/Operator Indicator: Owner
Owner/Operator Name: GREG LAMPERT
Legal Status: Other
Date Became Current: Not reported
Date Ended Current: Not reported
Owner/Operator Address: 5911 FAIRVIEW PL
Owner/Operator City,State,Zip: AGOURA HILLS, CA 91301-1849
Owner/Operator Telephone: 805-374-9445
Owner/Operator Telephone Ext: Not reported
Owner/Operator Fax: Not reported
Owner/Operator Email: Not reported

Owner/Operator Indicator: Operator
Owner/Operator Name: DAVID MOSSO
Legal Status: Other
Date Became Current: Not reported
Date Ended Current: Not reported
Owner/Operator Address: 299 E THOUSAND OAKS BLVD
Owner/Operator City,State,Zip: THOUSAND OAKS, CA 91360
Owner/Operator Telephone: 805-374-9445
Owner/Operator Telephone Ext: Not reported
Owner/Operator Fax: Not reported
Owner/Operator Email: Not reported

Historic Generators:
Receive Date: 20040908
Handler Name: AUTO COLLISION CENTER
Federal Waste Generator Description: Not a generator, verified
State District Owner: Not reported
Large Quantity Handler of Universal Waste: No
Recognized Trader Importer: No
Recognized Trader Exporter: No
Spent Lead Acid Battery Importer: No
Spent Lead Acid Battery Exporter: No
Current Record: Yes
Non Storage Recycler Activity: Not reported
Electronic Manifest Broker: Not reported

List of NAICS Codes and Descriptions:
NAICS Code: 811111
NAICS Description: GENERAL AUTOMOTIVE REPAIR

Facility Has Received Notices of Violations:
Violations: No Violations Found

Evaluation Action Summary:
Evaluations: No Evaluations Found

E MANIFEST:

AUTO COLLISION CENTER (Continued) **1024809724**

Manifest Tracking Number:	019891104JJK
Last Updated Date:	20190215
Shipped Date:	20190104
Received Date:	20190129
Manifest Status:	Signed
Submission Type:	DataImage5Copy
Origin Type:	Service
Generator EPA ID:	CAL000286221
Generator Name:	AUTO COLLISION CENTER
Generator Mail Street Number:	Not reported
Generator Mail Street 1:	299 E THOUSAND OAKS BLVD
Generator Mail Street 2:	Not reported
Generator Mail City:	THOUSAND OAKS
Generator Mail State:	CA
Generator Mail Zip:	91360-5861
Generator Location Street Number:	Not reported
Generator Location Street 1:	299 E THOUSAND OAKS BLVD
Generator Location Street 2:	Not reported
Generator Location City:	THOUSAND OAKS
Generator Location Zip:	91360-5861
Generator Location State:	CA
Generator Contact Company Name:	Not reported
Designated Facility EPA ID:	AZD081705402
Designated Facility Name:	HERITAGE ENVIRONMENTAL SERVICES LLC
Designated Facility Mail Street Number:	284
Designated Facility Mail Street 1:	Not reported
Designated Facility Mail Street 2:	284 EAST STOREY RD
Designated Facility Mail City:	COOLIDGE
Designated Facility Mail Zip:	85128-9205
Designated Facility Mail State:	AZ
Designated Facility Location Street Number:	284
Designated Facility Location Street 1:	284 EAST STOREY ROAD
Designated Facility Location Street 2:	Not reported
Designated Facility Location City:	COOLIDGE
Designated Facility Location Zip:	85128-9205
Designated Facility Location State:	AZ
Designated Facility Contact Company Name:	Not reported
Manifest Residue Indicator:	N
Rejection Indicator:	N

Manifest Tracking Number:	019891106JJK
Last Updated Date:	20190218
Shipped Date:	20190111
Received Date:	20190206
Manifest Status:	Signed
Submission Type:	DataImage5Copy
Origin Type:	Service
Generator EPA ID:	CAL000286221
Generator Name:	AUTO COLLISION CENTER
Generator Mail Street Number:	Not reported
Generator Mail Street 1:	299 E THOUSAND OAKS BLVD
Generator Mail Street 2:	Not reported
Generator Mail City:	THOUSAND OAKS
Generator Mail State:	CA
Generator Mail Zip:	91360-5861
Generator Location Street Number:	Not reported
Generator Location Street 1:	299 E THOUSAND OAKS BLVD

AUTO COLLISION CENTER (Continued) **1024809724**

Generator Location Street 2:	Not reported
Generator Location City:	THOUSAND OAKS
Generator Location Zip:	91360-5861
Generator Location State:	CA
Generator Contact Company Name:	Not reported
Designated Facility EPA ID:	AZD081705402
Designated Facility Name:	HERITAGE ENVIRONMENTAL SERVICES LLC
Designated Facility Mail Street Number:	284
Designated Facility Mail Street 1:	Not reported
Designated Facility Mail Street 2:	284 EAST STOREY RD
Designated Facility Mail City:	COOLIDGE
Designated Facility Mail Zip:	85128-9205
Designated Facility Mail State:	AZ
Designated Facility Location Street Number:	284
Designated Facility Location Street 1:	284 EAST STOREY ROAD
Designated Facility Location Street 2:	Not reported
Designated Facility Location City:	COOLIDGE
Designated Facility Location Zip:	85128-9205
Designated Facility Location State:	AZ
Designated Facility Contact Company Name:	Not reported
Manifest Residue Indicator:	N
Rejection Indicator:	N

Manifest Tracking Number:	019891107JJK
Last Updated Date:	20190215
Shipped Date:	20190104
Received Date:	20190129
Manifest Status:	Signed
Submission Type:	DataImage5Copy
Origin Type:	Service
Generator EPA ID:	CAL000286221
Generator Name:	AUTO COLLISION CENTER
Generator Mail Street Number:	Not reported
Generator Mail Street 1:	299 E THOUSAND OAKS BLVD
Generator Mail Street 2:	Not reported
Generator Mail City:	THOUSAND OAKS
Generator Mail State:	CA
Generator Mail Zip:	91360-5861
Generator Location Street Number:	Not reported
Generator Location Street 1:	299 E THOUSAND OAKS BLVD
Generator Location Street 2:	Not reported
Generator Location City:	THOUSAND OAKS
Generator Location Zip:	91360-5861
Generator Location State:	CA
Generator Contact Company Name:	Not reported
Designated Facility EPA ID:	AZD081705402
Designated Facility Name:	HERITAGE ENVIRONMENTAL SERVICES LLC
Designated Facility Mail Street Number:	284
Designated Facility Mail Street 1:	Not reported
Designated Facility Mail Street 2:	284 EAST STOREY RD
Designated Facility Mail City:	COOLIDGE
Designated Facility Mail Zip:	85128-9205
Designated Facility Mail State:	AZ
Designated Facility Location Street Number:	284
Designated Facility Location Street 1:	284 EAST STOREY ROAD
Designated Facility Location Street 2:	Not reported
Designated Facility Location City:	COOLIDGE

AUTO COLLISION CENTER (Continued) **1024809724**

Designated Facility Location Zip:	85128-9205
Designated Facility Location State:	AZ
Designated Facility Contact Company Name:	Not reported
Manifest Residue Indicator:	N
Rejection Indicator:	N
Manifest Tracking Number:	019560050JJK
Last Updated Date:	20190930
Shipped Date:	20180905
Received Date:	20180925
Manifest Status:	Signed
Submission Type:	DataImage5Copy
Origin Type:	Service
Generator EPA ID:	CAL000286221
Generator Name:	AUTO COLLISION CENTER
Generator Mail Street Number:	Not reported
Generator Mail Street 1:	299 E THOUSAND OAKS BLVD
Generator Mail Street 2:	Not reported
Generator Mail City:	THOUSAND OAKS
Generator Mail State:	CA
Generator Mail Zip:	91360-5861
Generator Location Street Number:	Not reported
Generator Location Street 1:	299 E THOUSAND OAKS BLVD
Generator Location Street 2:	Not reported
Generator Location City:	THOUSAND OAKS
Generator Location Zip:	91360-5861
Generator Location State:	CA
Generator Contact Company Name:	Not reported
Designated Facility EPA ID:	AZD081705402
Designated Facility Name:	HERITAGE ENVIRONMENTAL SERVICES LLC
Designated Facility Mail Street Number:	284
Designated Facility Mail Street 1:	Not reported
Designated Facility Mail Street 2:	284 EAST STOREY RD
Designated Facility Mail City:	COOLIDGE
Designated Facility Mail Zip:	85128-9205
Designated Facility Mail State:	AZ
Designated Facility Location Street Number:	284
Designated Facility Location Street 1:	284 EAST STOREY ROAD
Designated Facility Location Street 2:	Not reported
Designated Facility Location City:	COOLIDGE
Designated Facility Location Zip:	85128-9205
Designated Facility Location State:	AZ
Designated Facility Contact Company Name:	Not reported
Manifest Residue Indicator:	N
Rejection Indicator:	N
Manifest Tracking Number:	019558042JJK
Last Updated Date:	20190925
Shipped Date:	20180821
Received Date:	20180910
Manifest Status:	Signed
Submission Type:	DataImage5Copy
Origin Type:	Service
Generator EPA ID:	CAL000286221
Generator Name:	AUTO COLLISION CENTER
Generator Mail Street Number:	Not reported
Generator Mail Street 1:	299 E THOUSAND OAKS BLVD

AUTO COLLISION CENTER (Continued) **1024809724**

Generator Mail Street 2:	Not reported
Generator Mail City:	THOUSAND OAKS
Generator Mail State:	CA
Generator Mail Zip:	91360-5861
Generator Location Street Number:	Not reported
Generator Location Street 1:	299 E THOUSAND OAKS BLVD
Generator Location Street 2:	Not reported
Generator Location City:	THOUSAND OAKS
Generator Location Zip:	91360-5861
Generator Location State:	CA
Generator Contact Company Name:	Not reported
Designated Facility EPA ID:	AZD081705402
Designated Facility Name:	HERITAGE ENVIRONMENTAL SERVICES LLC
Designated Facility Mail Street Number:	284
Designated Facility Mail Street 1:	Not reported
Designated Facility Mail Street 2:	284 EAST STOREY RD
Designated Facility Mail City:	COOLIDGE
Designated Facility Mail Zip:	85128-9205
Designated Facility Mail State:	AZ
Designated Facility Location Street Number:	284
Designated Facility Location Street 1:	284 EAST STOREY ROAD
Designated Facility Location Street 2:	Not reported
Designated Facility Location City:	COOLIDGE
Designated Facility Location Zip:	85128-9205
Designated Facility Location State:	AZ
Designated Facility Contact Company Name:	Not reported
Manifest Residue Indicator:	N
Rejection Indicator:	N

Manifest Tracking Number:	020005150JJK
Last Updated Date:	20191108
Shipped Date:	20190111
Received Date:	20190205
Manifest Status:	Signed
Submission Type:	DataImage5Copy
Origin Type:	Service
Generator EPA ID:	CAC002990808
Generator Name:	AUTO COLLISION CENTER
Generator Mail Street Number:	Not reported
Generator Mail Street 1:	299 E THOUSAND OAKS BLVD
Generator Mail Street 2:	Not reported
Generator Mail City:	THOUSAND OAKS
Generator Mail State:	CA
Generator Mail Zip:	91360
Generator Location Street Number:	Not reported
Generator Location Street 1:	299 E THOUSAND OAKS BLVD
Generator Location Street 2:	Not reported
Generator Location City:	THOUSAND OAKS
Generator Location Zip:	91360
Generator Location State:	CA
Generator Contact Company Name:	Not reported
Designated Facility EPA ID:	AZD081705402
Designated Facility Name:	HERITAGE ENVIRONMENTAL SERVICES LLC
Designated Facility Mail Street Number:	284
Designated Facility Mail Street 1:	Not reported
Designated Facility Mail Street 2:	284 EAST STOREY RD
Designated Facility Mail City:	COOLIDGE

AUTO COLLISION CENTER (Continued) **1024809724**

Designated Facility Mail Zip: 85128-9205
Designated Facility Mail State: AZ
Designated Facility Location Street Number: 284
Designated Facility Location Street 1: 284 EAST STOREY ROAD
Designated Facility Location Street 2: Not reported
Designated Facility Location City: COOLIDGE
Designated Facility Location Zip: 85128-9205
Designated Facility Location State: AZ
Designated Facility Contact Company Name: Not reported
Manifest Residue Indicator: N
Rejection Indicator: N

Federal Waste:
Manifest Tracking Number: 020005150JJK
Waste Line Number: 1
Federal Waste Code: D004
Federal Waste: ARSENIC

Manifest Tracking Number: 020005150JJK
Waste Line Number: 1
Federal Waste Code: D005
Federal Waste: BARIUM

Manifest Tracking Number: 020005150JJK
Waste Line Number: 1
Federal Waste Code: D006
Federal Waste: CADMIUM

Manifest Tracking Number: 020005150JJK
Waste Line Number: 1
Federal Waste Code: D007
Federal Waste: CHROMIUM

State Waste:
Manifest Tracking Number: 020005150JJK
Waste Line Number: 1
State Waste Code Owner: CA
State Waste Code: 352
State Waste: Other organic solids

Transporter:
Manifest Tracking Number: 020005150JJK
Transporter Line Number: 1
Transporter EPA ID: CAL000330453
Transporter Name: AGRITEC INT DBA CLEANTECH ENVIRONMENTAL

Manifest Tracking Number: 020005150JJK
Transporter Line Number: 2
Transporter EPA ID: IND058484114
Transporter Name: HERITAGE TRANSPORT LLC

Manifest Tracking Number: 020005150JJK
Transporter Line Number: 3
Transporter EPA ID: AZR000516211
Transporter Name: SALT RIVER EXTRACTION

AUTO COLLISION CENTER (Continued) **1024809724**

Waste Line:

Manifest Tracking Number:	020005150JJK
Waste Line Number:	1
U.S. DOT Hazardous Indicator:	Y
U.S. DOT ID Number:	NA3077
U.S. DOT Description:	RQ, NA3077, HAZARDOUS WASTE SOLID, NOS, 9, PG III, (BARIUM, ARSENIC, CHROMIUM,,LEAD) (D004,D007) ERG#171
Non-Hazardous Waste Description:	Not reported
Number of Containers:	2
Container Type Code:	DM
Container Type Description:	Metal drums, barrels, kegs
Waste Quantity:	350
Quantity Unit of Measure Code:	P
Quantity Unit of Measure Description:	Pounds
Waste Quantity, in Tons:	0.175
Acute Waste Quantity, in Tons:	0
Non-Acute Waste Quantity, in Tons:	0.175
Waste Quantity, in Kilograms:	158.73026
Acute Waste Quantity, in Kilograms:	0
Non-Acute Waste Quantity, in Kilorgrams:	158.73026
Management Method Code:	H141
Management Method Description:	STORAGE, BULKING AND/OR TRANSFER OFF SITE
Waste Residue Indicator:	N
Quantity Discrepancy Indicator:	N
Waste Type Discrepancy Indicator:	N
Waste Density:	Not reported
Waste Density Unit of Measure Code:	Not reported
Waste Density Unit of Measure Description:	Not reported
Form Code:	Not reported
Form Code Description:	Not reported
Source Code:	Not reported
Source Code Description:	Not reported
Waste Minimization Code:	Not reported
Waste Minimization Code Description:	Not reported
Consent Number:	Not reported
EPA Waste Indicator:	Y

F52 **AUTO COLLISION CENTER** **RCRA NonGen / NLR** **1025840791**
South **299 E. THOUSAND OAKS BLVD** **E MANIFEST** **CAC003020396**
< 1/8 **THOUSAND OAKS, CA 91360**
0.102 mi.
537 ft. **Site 5 of 10 in cluster F**

Relative: **Lower**
Actual: **729 ft.**

RCRA Listings:

Date Form Received by Agency:	20190619
Handler Name:	Auto Collision Center
Handler Address:	299 E. Thousand Oaks Blvd
Handler City,State,Zip:	THOUSAND OAKS, CA 91360
EPA ID:	CAC003020396
Contact Name:	GREG LAMPERT
Contact Address:	299 E. THOUSAND OAKS BLVD
Contact City,State,Zip:	THOUSAND OAKS, CA 91360
Contact Telephone:	805-374-9445
Contact Fax:	Not reported
Contact Email:	ACC299.DAVIDM@YAHOO.COM
Contact Title:	Not reported
EPA Region:	09

AUTO COLLISION CENTER (Continued) **1025840791**

Land Type:	Not reported
Federal Waste Generator Description:	Not a generator, verified
Non-Notifier:	Not reported
Biennial Report Cycle:	Not reported
Accessibility:	Not reported
Active Site Indicator:	Handler Activities
State District Owner:	Not reported
State District:	Not reported
Mailing Address:	299 E. THOUSAND OAKS BLVD
Mailing City,State,Zip:	THOUSAND OAKS, CA 91360
Owner Name:	Greg Lampert
Owner Type:	Other
Operator Name:	Greg Lampert
Operator Type:	Other
Short-Term Generator Activity:	No
Importer Activity:	No
Mixed Waste Generator:	No
Transporter Activity:	No
Transfer Facility Activity:	No
Recycler Activity with Storage:	No
Small Quantity On-Site Burner Exemption:	No
Smelting Melting and Refining Furnace Exemption:	No
Underground Injection Control:	No
Off-Site Waste Receipt:	No
Universal Waste Indicator:	Yes
Universal Waste Destination Facility:	Yes
Federal Universal Waste:	No
Active Site State-Reg Handler:	---
Federal Facility Indicator:	Not reported
Hazardous Secondary Material Indicator:	N
Sub-Part K Indicator:	Not reported
2018 GPRA Permit Baseline:	Not on the Baseline
2018 GPRA Renewals Baseline:	Not on the Baseline
202 GPRA Corrective Action Baseline:	No
Subject to Corrective Action Universe:	No
Non-TSDFs Where RCRA CA has Been Imposed Universe:	No
Corrective Action Priority Ranking:	No NCAPS ranking
Environmental Control Indicator:	No
Institutional Control Indicator:	No
Human Exposure Controls Indicator:	N/A
Groundwater Controls Indicator:	N/A
Significant Non-Complier Universe:	No
Unaddressed Significant Non-Complier Universe:	No
Addressed Significant Non-Complier Universe:	No
Significant Non-Complier With a Compliance Schedule Universe:	No
Financial Assurance Required:	Not reported
Handler Date of Last Change:	20190627
Recognized Trader-Importer:	No
Recognized Trader-Exporter:	No
Importer of Spent Lead Acid Batteries:	No
Exporter of Spent Lead Acid Batteries:	No
Recycler Activity Without Storage:	No
Manifest Broker:	No
Sub-Part P Indicator:	No

AUTO COLLISION CENTER (Continued) **1025840791**

Handler - Owner Operator:
Owner/Operator Indicator: Owner
Owner/Operator Name: GREG LAMPERT
Legal Status: Other
Date Became Current: Not reported
Date Ended Current: Not reported
Owner/Operator Address: 5911 FAIRVIEW PLACE
Owner/Operator City,State,Zip: AGOURA HILLS, CA 91303
Owner/Operator Telephone: 805-732-9174
Owner/Operator Telephone Ext: Not reported
Owner/Operator Fax: Not reported
Owner/Operator Email: Not reported

Owner/Operator Indicator: Operator
Owner/Operator Name: GREG LAMPERT
Legal Status: Other
Date Became Current: Not reported
Date Ended Current: Not reported
Owner/Operator Address: 299 E. THOUSAND OAKS BLVD
Owner/Operator City,State,Zip: THOUSAND OAKS, CA 91360
Owner/Operator Telephone: 805-374-9445
Owner/Operator Telephone Ext: Not reported
Owner/Operator Fax: Not reported
Owner/Operator Email: Not reported

Historic Generators:
Receive Date: 20190619
Handler Name: AUTO COLLISION CENTER
Federal Waste Generator Description: Not a generator, verified
State District Owner: Not reported
Large Quantity Handler of Universal Waste: No
Recognized Trader Importer: No
Recognized Trader Exporter: No
Spent Lead Acid Battery Importer: No
Spent Lead Acid Battery Exporter: No
Current Record: Yes
Non Storage Recycler Activity: Not reported
Electronic Manifest Broker: Not reported

List of NAICS Codes and Descriptions:
NAICS Code: 56299
NAICS Description: ALL OTHER WASTE MANAGEMENT SERVICES

Facility Has Received Notices of Violations:
Violations: No Violations Found

Evaluation Action Summary:
Evaluations: No Evaluations Found

E MANIFEST:
Manifest Tracking Number: 018973802JJK
Last Updated Date: 20190917
Shipped Date: 20190621

AUTO COLLISION CENTER (Continued) **1025840791**

Received Date:	20190621
Manifest Status:	Signed
Submission Type:	DataImage5Copy
Origin Type:	Mail
Generator EPA ID:	CAC003020396
Generator Name:	AUTO COLLISION CENTER
Generator Mail Street Number:	Not reported
Generator Mail Street 1:	299 E. THOUSAND OAKS BLVD
Generator Mail Street 2:	Not reported
Generator Mail City:	THOUSAND OAKS
Generator Mail State:	CA
Generator Mail Zip:	91360
Generator Location Street Number:	Not reported
Generator Location Street 1:	299 E. THOUSAND OAKS BLVD
Generator Location Street 2:	Not reported
Generator Location City:	THOUSAND OAKS
Generator Location Zip:	91360
Generator Location State:	CA
Generator Contact Company Name:	Not reported
Designated Facility EPA ID:	CAD982042475
Designated Facility Name:	RECOLOGY HAY ROAD
Designated Facility Mail Street Number:	Not reported
Designated Facility Mail Street 1:	Not reported
Designated Facility Mail Street 2:	235 N FIRST ST
Designated Facility Mail City:	DIXON
Designated Facility Mail Zip:	95620
Designated Facility Mail State:	CA
Designated Facility Location Street Number:	Not reported
Designated Facility Location Street 1:	6426 HAY RD
Designated Facility Location Street 2:	Not reported
Designated Facility Location City:	VACAVILLE
Designated Facility Location Zip:	95687-0000
Designated Facility Location State:	CA
Designated Facility Contact Company Name:	Not reported
Manifest Residue Indicator:	N
Rejection Indicator:	N

State Waste:

Manifest Tracking Number:	018973802JJK
Waste Line Number:	1
State Waste Code Owner:	CA
State Waste Code:	151
State Waste:	Asbestos-containing waste

Transporter:

Manifest Tracking Number:	018973802JJK
Transporter Line Number:	1
Transporter EPA ID:	CAR000147025
Transporter Name:	FUTURE ENVIRONMENTAL SERVICES

Waste Line:

Manifest Tracking Number:	018973802JJK
Waste Line Number:	1
U.S. DOT Hazardous Indicator:	Y
U.S. DOT ID Number:	NA2212
U.S. DOT Description:	R.Q. NA2212, ASBESTOS, 9, P.G. III

AUTO COLLISION CENTER (Continued) **1025840791**

Non-Hazardous Waste Description:	Not reported
Number of Containers:	21
Container Type Code:	BA
Container Type Description:	Burlap, cloth, paper, or plastic bags
Waste Quantity:	1
Quantity Unit of Measure Code:	Y
Quantity Unit of Measure Description:	Cubic Yards
Waste Quantity, in Tons:	0.84
Acute Waste Quantity, in Tons:	0
Non-Acute Waste Quantity, in Tons:	0.84
Waste Quantity, in Kilograms:	761.9052
Acute Waste Quantity, in Kilograms:	0
Non-Acute Waste Quantity, in Kilorgrams:	761.9052
Management Method Code:	H132
Management Method Description:	LANDFILL (WITH PRIOR TREATMENT AND/OR STABILIZATION)
Waste Residue Indicator:	N
Quantity Discrepancy Indicator:	N
Waste Type Discrepancy Indicator:	N
Waste Density:	Not reported
Waste Density Unit of Measure Code:	Not reported
Waste Density Unit of Measure Description:	Not reported
Form Code:	Not reported
Form Code Description:	Not reported
Source Code:	Not reported
Source Code Description:	Not reported
Waste Minimization Code:	Not reported
Waste Minimization Code Description:	Not reported
Consent Number:	Not reported
EPA Waste Indicator:	N

F53 **RUBBER DUCK TIRE & AUTO CENTE** **UST** **U002244277**
South **299 THOUSAND OAKS BLVD** **N/A**
< 1/8 **THOUSAND OAKS, CA**
0.102 mi.
537 ft. **Site 6 of 10 in cluster F**

Relative: VENTURA CO. UST:
Lower
Actual: Name: RUBBER DUCK TIRE & AUTO CENTE
729 ft. Address: 299 THOUSAND OAKS BLVD
City: THOUSAND OAKS
Facility ID: D 1116
Facility Status: Inactive

F54 **HORNBURG MOTORS INC** **SWEEPS UST** **S101596358**
South **299 THOUSAND OAKS BLVD** **HIST UST** **N/A**
< 1/8 **THOUSAND OAKS, CA 91360** **CA FID UST**
0.102 mi. **HWTS**
537 ft. **Site 7 of 10 in cluster F**

Relative: SWEEPS UST:
Lower
Actual: Name: NEFTIN CARS INC.
729 ft. Address: 299 E THOUSAND OAKS BLVD
City: THOUSAND OAKS
Status: Active
Comp Number: 1224
Number: 9

HORNBURG MOTORS INC (Continued) **S101596358**

Board Of Equalization: 44-030775
Referral Date: 09-30-92
Action Date: 09-30-92
Created Date: 02-29-88
Owner Tank Id: Not reported
SWRCB Tank Id: 56-000-001224-000001
Tank Status: A
Capacity: 350
Active Date: Not reported
Tank Use: UNKNOWN
STG: P
Content: Not reported
Number Of Tanks: 1

HIST UST:
Name: HORNBURG MOTORS INC
Address: 299 THOUSAND OAKS BLVD
City,State,Zip: THOUSAND OAKS, CA 91360
File Number: 0002c8a4
URL: https://documents.geotracker.waterboards.ca.gov/ustpdfs/pdf/0002c8a4.pdf
Region: Not reported
Facility ID: Not reported
Facility Type: Not reported
Other Type: Not reported
Contact Name: Not reported
Telephone: Not reported
Owner Name: Not reported
Owner Address: Not reported
Owner City,St,Zip: Not reported
Total Tanks: Not reported

Tank Num: Not reported
Container Num: Not reported
Year Installed: Not reported
Tank Capacity: Not reported
Tank Used for: Not reported
Type of Fuel: Not reported
Container Construction Thickness: Not reported
Leak Detection: Not reported

Click here for Geo Tracker PDF:

CA FID UST:
Facility ID: 56002023
Regulated By: UTNKA
Regulated ID: CAD981397
Cortese Code: Not reported
SIC Code: Not reported
Facility Phone: Not reported
Mail To: Not reported
Mailing Address: 299 E THOUSAND OAKS BLVD
Mailing Address 2: Not reported
Mailing City,St,Zip: THOUSAND OAKS 91360
Contact: Not reported
Contact Phone: Not reported
DUNs Number: Not reported

HORNBURG MOTORS INC (Continued) **S101596358**

NPDES Number: Not reported
EPA ID: Not reported
Comments: Not reported
Status: Active

HWTS:

Name:	HORNBURG MOTORS INC
Address:	299 THOUSAND OAKS BLVD
Address 2:	Not reported
City,State,Zip:	THOUSAND OAKS, CA 91360
EPA ID:	CAX000222505
Inactive Date:	04/30/1986
Create Date:	07/29/1985
Last Act Date:	Not reported
Mailing Name:	Not reported
Mailing Address:	MATT LINDNARK
Mailing Address 2:	Not reported
Mailing City,State,Zip:	THOUSAND OAKS, CA 913600000
Owner Name:	Not reported
Owner Address:	Not reported
Owner Address 2:	Not reported
Owner City,State,Zip:	Not reported
Owner Phone:	Not reported
Owner Fax:	Not reported
Contact Name:	UNDELIVERABLE SURVEY 1-21-95LC
Contact Address:	Not reported
Contact Address 2:	Not reported
City,State,Zip:	Not reported
Contact Phone:	Not reported
Contact Fax:	Not reported
Facility Status:	Inactive
Facility Type:	PERMANENT
Category:	STATE
Latitude:	34.179125
Longitude:	-118.871845

F55 **AUTO COLLISION CENTER** **RCRA NonGen / NLR** **1024770902**
South **299 E THOUSAND OAKS BLVD** **CAC002990808**
< 1/8 **THOUSAND OAKS, CA 91360**
0.102 mi.
537 ft. **Site 8 of 10 in cluster F**

Relative: **Lower**
Actual: **729 ft.**

RCRA Listings:

Date Form Received by Agency:	20181128
Handler Name:	Auto Collision Center
Handler Address:	299 E Thousand Oaks Blvd
Handler City,State,Zip:	THOUSAND OAKS, CA 91360
EPA ID:	CAC002990808
Contact Name:	DAVID MOSSO
Contact Address:	299 E THOUSAND OAKS BLVD
Contact City,State,Zip:	THOUSAND OAKS, CA 91360
Contact Telephone:	805-374-9445
Contact Fax:	Not reported
Contact Email:	ACC299.DAVIDM@YAHOO.COM
Contact Title:	Not reported
EPA Region:	09
Land Type:	Not reported

AUTO COLLISION CENTER (Continued) **1024770902**

Federal Waste Generator Description:	Not a generator, verified
Non-Notifier:	Not reported
Biennial Report Cycle:	Not reported
Accessibility:	Not reported
Active Site Indicator:	Handler Activities
State District Owner:	Not reported
State District:	Not reported
Mailing Address:	299 E THOUSAND OAKS BLVD
Mailing City,State,Zip:	THOUSAND OAKS, CA 91360
Owner Name:	Greg Lampert
Owner Type:	Other
Operator Name:	David Mosso
Operator Type:	Other
Short-Term Generator Activity:	No
Importer Activity:	No
Mixed Waste Generator:	No
Transporter Activity:	No
Transfer Facility Activity:	No
Recycler Activity with Storage:	No
Small Quantity On-Site Burner Exemption:	No
Smelting Melting and Refining Furnace Exemption:	No
Underground Injection Control:	No
Off-Site Waste Receipt:	No
Universal Waste Indicator:	Yes
Universal Waste Destination Facility:	Yes
Federal Universal Waste:	No
Active Site State-Reg Handler:	---
Federal Facility Indicator:	Not reported
Hazardous Secondary Material Indicator:	N
Sub-Part K Indicator:	Not reported
2018 GPRA Permit Baseline:	Not on the Baseline
2018 GPRA Renewals Baseline:	Not on the Baseline
202 GPRA Corrective Action Baseline:	No
Subject to Corrective Action Universe:	No
Non-TSDFs Where RCRA CA has Been Imposed Universe:	No
Corrective Action Priority Ranking:	No NCAPS ranking
Environmental Control Indicator:	No
Institutional Control Indicator:	No
Human Exposure Controls Indicator:	N/A
Groundwater Controls Indicator:	N/A
Significant Non-Complier Universe:	No
Unaddressed Significant Non-Complier Universe:	No
Addressed Significant Non-Complier Universe:	No
Significant Non-Complier With a Compliance Schedule Universe:	No
Financial Assurance Required:	Not reported
Handler Date of Last Change:	20181220
Recognized Trader-Importer:	No
Recognized Trader-Exporter:	No
Importer of Spent Lead Acid Batteries:	No
Exporter of Spent Lead Acid Batteries:	No
Recycler Activity Without Storage:	No
Manifest Broker:	No
Sub-Part P Indicator:	No

Handler - Owner Operator:
Owner/Operator Indicator: Owner

AUTO COLLISION CENTER (Continued) **1024770902**

Owner/Operator Name: GREG LAMPERT
Legal Status: Other
Date Became Current: Not reported
Date Ended Current: Not reported
Owner/Operator Address: 5911 FAIRVIEW PL
Owner/Operator City,State,Zip: AGOURA HILLS, CA 91301
Owner/Operator Telephone: 805-732-9174
Owner/Operator Telephone Ext: Not reported
Owner/Operator Fax: Not reported
Owner/Operator Email: Not reported

Owner/Operator Indicator: Operator
Owner/Operator Name: DAVID MOSSO
Legal Status: Other
Date Became Current: Not reported
Date Ended Current: Not reported
Owner/Operator Address: 299 E THOUSAND OAKS BLVD
Owner/Operator City,State,Zip: THOUSAND OAKS, CA 91360
Owner/Operator Telephone: 805-374-9445
Owner/Operator Telephone Ext: Not reported
Owner/Operator Fax: Not reported
Owner/Operator Email: Not reported

Historic Generators:
Receive Date: 20181128
Handler Name: AUTO COLLISION CENTER
Federal Waste Generator Description: Not a generator, verified
State District Owner: Not reported
Large Quantity Handler of Universal Waste: No
Recognized Trader Importer: No
Recognized Trader Exporter: No
Spent Lead Acid Battery Importer: No
Spent Lead Acid Battery Exporter: No
Current Record: Yes
Non Storage Recycler Activity: Not reported
Electronic Manifest Broker: Not reported

List of NAICS Codes and Descriptions:
NAICS Code: 811121
NAICS Description: AUTOMOTIVE BODY, PAINT, AND INTERIOR REPAIR AND MAINTENANCE

Facility Has Received Notices of Violations:
Violations: No Violations Found

Evaluation Action Summary:
Evaluations: No Evaluations Found

F56 **RUBBER DUCK TIRE & AUTO CENTER** **UST FINDER RELEASE** **1029100322**
South **299 THOUSAND OAKS BL** **N/A**
< 1/8 **THOUSAND OAKS, CA 91360**
0.102 mi.
537 ft. **Site 9 of 10 in cluster F**

Relative:
Lower

Actual:
729 ft.

UST FINDER RELEASE:

Object ID:	58424
Facility ID:	Not reported
Lust ID:	CAT0611100882
Name:	RUBBER DUCK TIRE & AUTO CENTER
Address:	299 THOUSAND OAKS BL
City,State,Zip:	THOUSAND OAKS, CA 91360
Address Match Type:	PointAddress
Reported Date:	Not reported
Status:	No Further Action
Substance:	Not reported
Population within 1500ft:	998
Domestic Wells within 1500ft:	4
Land Use:	Developed, Medium Intensity
Within SPA:	No
SPA PWS Facility ID:	Not reported
SPA Water Type:	Not reported
SPA Facility Type:	Not reported
SPA HUC12:	Not reported
Within WHPA:	No
WHPA PWS Facility ID:	Not reported
WHPA Water Type:	Not reported
WHPA Facility Type:	Not reported
WHPA HUC12:	Not reported
Within 100yr Floodplain:	No
Tribe:	Not reported
EPA Region:	9
NFA Letter 1:	Not reported
NFA Letter 2:	Not reported
NFA Letter 3:	Not reported
NFA Letter 4:	Not reported
Closed With Residual Contaminate:	Not reported
Coordinate Source:	Geocode
X Coord:	-118.8722
Y Coord:	34.1792
Latitude:	34.1792
Longitude:	-118.8722

F57 **299 THOUSAND OAKS BLVD** **LUST** **S104164936**
South **299 THOUSAND OAKS BLVD** **Cortese** **N/A**
< 1/8 **THOUSAND OAKS, CA 91360** **HIST CORTESE**
0.102 mi. **NPDES**
537 ft. **Site 10 of 10 in cluster F** **CIWQS**
CERS

Relative:
Lower

Actual:
729 ft.

LUST REG 4:

Region:	4
Regional Board:	04
County:	Ventura
Facility Id:	C-94022
Status:	Case Closed
Substance:	Waste Oil
Substance Quantity:	Not reported
Local Case No:	94022

299 THOUSAND OAKS BLVD (Continued) **S104164936**

Case Type:	Soil	
Abatement Method Used at the Site:		Excavate and Dispose
Global ID:	T0611100882	
W Global ID:	Not reported	
Staff:	UNK	
Local Agency:	56000L	
Cross Street:	Not reported	
Enforcement Type:	EF	
Date Leak Discovered:	3/22/1994	
Date Leak First Reported:		3/22/1994
Date Leak Record Entered:	Not reported	
Date Confirmation Began:	3/22/1994	
Date Leak Stopped:	Not reported	
Date Case Last Changed on Database:		Not reported
Date the Case was Closed:		10/12/1994
How Leak Discovered:	Not reported	
How Leak Stopped:	Not reported	
Cause of Leak:	Not reported	
Leak Source:	Not reported	
Operator:	Not reported	
Water System:	Not reported	
Well Name:	Not reported	
Approx. Dist To Production Well (ft):		10367.602751804484613328606569
Source of Cleanup Funding:		F
Preliminary Site Assessment Workplan Submitted:		5/31/1994
Preliminary Site Assessment Began:		5/31/1994
Pollution Characterization Began:		5/31/1994
Remediation Plan Submitted:		6/8/1994
Remedial Action Underway:		9/1/1994
Post Remedial Action Monitoring Began:		Not reported
Enforcement Action Date:		3/29/1994
Historical Max MTBE Date:		Not reported
Hist Max MTBE Conc in Groundwater:		Not reported
Hist Max MTBE Conc in Soil:		Not reported
Significant Interim Remedial Action Taken:		Not reported
GW Qualifier:	Not reported	
Soil Qualifier:	Not reported	
Organization:	Not reported	
Owner Contact:	Not reported	
Responsible Party:	RUBBER DUCK TIRE & AUTO CENTER	
RP Address:	Not reported	
Program:	LUST	
Lat/Long:	34.1792452 / -1	
Local Agency Staff:	DCS	
Beneficial Use:	Not reported	
Priority:	Not reported	
Cleanup Fund Id:	Not reported	
Suspended:	Not reported	
Assigned Name:	Not reported	
Summary:	Not reported	

VENTURA CO. LUST:

Name:	RUBBER DUCK TIRE & AUTO CENTER
Address:	299 THOUSAND OAKS BL
City:	THOUSAND OAKS
Region:	VENTURA
Facility ID:	94022

299 THOUSAND OAKS BLVD (Continued) **S104164936**

Status: Case Closed

CORTESE:

Name:	RUBBER DUCK TIRE & AUTO CENTER
Address:	299 THOUSAND OAKS BL
City,State,Zip:	THOUSAND OAKS, CA 91360
Region:	CORTESE
Envirostor Id:	Not reported
Global ID:	T0611100882
Site/Facility Type:	LUST CLEANUP SITE
Cleanup Status:	COMPLETED - CASE CLOSED
Status Date:	Not reported
Site Code:	Not reported
Latitude:	Not reported
Longitude:	Not reported
Owner:	Not reported
Enf Type:	Not reported
Swat R:	Not reported
Flag:	active
Order No:	Not reported
Waste Discharge System No:	Not reported
Effective Date:	Not reported
Region 2:	Not reported
WID Id:	Not reported
Solid Waste Id No:	Not reported
Waste Management Uit Name:	Not reported
File Name:	Active Open

HIST CORTESE:

edr_fname:	RUBBER DUCK TIRE & AUTO C
edr_fadd1:	299 THOUSAND OAKS
City,State,Zip:	THOUSAND OAKS, CA 91360
Region:	CORTESE
Facility County Code:	56
Reg By:	LTNKA
Reg Id:	C-94022

NPDES:

Name:	299 THOUSAND OAKS BLVD
Address:	299 THOUSAND OAKS BLVD
City,State,Zip:	THOUSAND OAKS, CA 91360
Facility Status:	Terminated
NPDES Number:	CAS000002
Region:	4
Agency Number:	0
Regulatory Measure ID:	506334
Place ID:	Not reported
Order Number:	2009-0009-DWQ
WDID:	4 56C386496
Regulatory Measure Type:	Enrollee
Program Type:	Construction
Adoption Date Of Regulatory Measure:	Not reported
Effective Date Of Regulatory Measure:	04/04/2019
Termination Date Of Regulatory Measure:	04/24/2023
Expiration Date Of Regulatory Measure:	Not reported
Discharge Address:	12424 Wilshire Blvd Suite 650

299 THOUSAND OAKS BLVD (Continued) **S104164936**

Discharge Name:	The Latigo Group
Discharge City:	Los Angeles
Discharge State:	California
Discharge Zip:	90025
Status:	Not reported
Status Date:	Not reported
Operator Name:	Not reported
Operator Address:	Not reported
Operator City:	Not reported
Operator State:	Not reported
Operator Zip:	Not reported

CIWQS:

Name:	299 THOUSAND OAKS BLVD
Address:	299 THOUSAND OAKS BLVD
City,State,Zip:	THOUSAND OAKS, CA 91360
Agency:	The Latigo Group
Agency Address:	12424 Wilshire Blvd Suite 650, Los Angeles, CA 90025
Place/Project Type:	Construction - Commercial, Residential, Other: Mixed Use, residential and commercial
SIC/NAICS:	Not reported
Region:	4
Program:	CONSTW
Regulatory Measure Status:	Terminated
Regulatory Measure Type:	Storm water construction
Order Number:	2009-0009-DWQ
WDID:	4 56C386496
NPDES Number:	CAS000002
Adoption Date:	Not reported
Effective Date:	04/04/2019
Termination Date:	04/24/2023
Expiration/Review Date:	Not reported
Design Flow:	Not reported
Major/Minor:	Not reported
Complexity:	Not reported
TTWQ:	Not reported
Enforcement Actions within 5 years:	0
Violations within 5 years:	0
Latitude:	34.17969
Longitude:	-118.87153

CERS:

Name:	RUBBER DUCK TIRE & AUTO CENTER
Address:	299 THOUSAND OAKS BL
City,State,Zip:	THOUSAND OAKS, CA 91360
Site ID:	757584
CERS ID:	T0611100882
CERS Description:	Leaking Underground Storage Tank Cleanup Site

Affiliation:

Affiliation Type Desc:	Regional Board Caseworker
Entity Name:	DANIEL PIROTTON - LOS ANGELES RWQCB (REGION 4)
Entity Title:	Not reported
Affiliation Address:	Not reported
Affiliation City:	R4 UNKNOWN
Affiliation State:	CA
Affiliation Country:	Not reported

299 THOUSAND OAKS BLVD (Continued) **S104164936**

Affiliation Zip: Not reported
Affiliation Phone: 2135766714,

58
East
< 1/8
0.102 mi.
537 ft.

EAVES THOUSAND OAKS
351 HODENCAMP RD
THOUSAND OAKS, CA 91360

RCRA NonGen / NLR **1028902688** **CAL000480354**

Relative:
Higher

Actual:
768 ft.

RCRA Listings:

Date Form Received by Agency:	20230906
Handler Name:	Eaves Thousand Oaks
Handler Address:	351 Hodencamp Rd
Handler City,State,Zip:	THOUSAND OAKS, CA 91360
EPA ID:	CAL000480354
Contact Name:	ARMANDO RODRIGUEZ
Contact Address:	351 HODENCAMP RD
Contact City,State,Zip:	THOUSAND OAKS, CA 91360
Contact Telephone:	818-880-6302
Contact Fax:	Not reported
Contact Email:	ARMANDO_RODRIGUEZ@AVALONBAY.COM
Contact Title:	Not reported
EPA Region:	09
Land Type:	Not reported
Federal Waste Generator Description:	Not a generator, verified
Non-Notifier:	Not reported
Biennial Report Cycle:	Not reported
Accessibility:	Not reported
Active Site Indicator:	Not reported
State District Owner:	Not reported
State District:	Not reported
Mailing Address:	4040 WILSON BLVD STE 1000
Mailing City,State,Zip:	ARLINGTON, VA 22203
Owner Name:	Avalonbay Communities Inc
Owner Type:	Other
Operator Name:	Armando Rodriguez
Operator Type:	Other
Short-Term Generator Activity:	No
Importer Activity:	No
Mixed Waste Generator:	No
Transporter Activity:	No
Transfer Facility Activity:	No
Recycler Activity with Storage:	No
Small Quantity On-Site Burner Exemption:	No
Smelting Melting and Refining Furnace Exemption:	No
Underground Injection Control:	No
Off-Site Waste Receipt:	No
Universal Waste Indicator:	No
Universal Waste Destination Facility:	No
Federal Universal Waste:	No
Active Site State-Reg Handler:	---
Federal Facility Indicator:	Not reported
Hazardous Secondary Material Indicator:	N
Sub-Part K Indicator:	Not reported
2018 GPRA Permit Baseline:	Not on the Baseline
2018 GPRA Renewals Baseline:	Not on the Baseline
202 GPRA Corrective Action Baseline:	No

EAVES THOUSAND OAKS (Continued) **1028902688**

Subject to Corrective Action Universe:	No
Non-TSDFs Where RCRA CA has Been Imposed Universe:	No
Corrective Action Priority Ranking:	No NCAPS ranking
Environmental Control Indicator:	No
Institutional Control Indicator:	No
Human Exposure Controls Indicator:	N/A
Groundwater Controls Indicator:	N/A
Significant Non-Complier Universe:	No
Unaddressed Significant Non-Complier Universe:	No
Addressed Significant Non-Complier Universe:	No
Significant Non-Complier With a Compliance Schedule Universe:	No
Financial Assurance Required:	Not reported
Handler Date of Last Change:	20230911
Recognized Trader-Importer:	No
Recognized Trader-Exporter:	No
Importer of Spent Lead Acid Batteries:	No
Exporter of Spent Lead Acid Batteries:	No
Recycler Activity Without Storage:	No
Manifest Broker:	No
Sub-Part P Indicator:	No

Handler - Owner Operator:

Owner/Operator Indicator:	Operator
Owner/Operator Name: ARMANDO RODRIGUEZ	
Legal Status:	Other
Date Became Current:	Not reported
Date Ended Current:	Not reported
Owner/Operator Address:	351 HODENCAMP RD
Owner/Operator City,State,Zip:	THOUSAND OAKS, CA 91360
Owner/Operator Telephone:	818-880-6302
Owner/Operator Telephone Ext:	Not reported
Owner/Operator Fax:	Not reported
Owner/Operator Email:	Not reported

Owner/Operator Indicator:	Owner
Owner/Operator Name: AVALONBAY COMMUNITIES INC	
Legal Status:	Other
Date Became Current:	Not reported
Date Ended Current:	Not reported
Owner/Operator Address:	4040 WILSON BLVD STE 1000
Owner/Operator City,State,Zip:	ARLINGTON, VA 22203
Owner/Operator Telephone:	703-329-6300
Owner/Operator Telephone Ext:	Not reported
Owner/Operator Fax:	Not reported
Owner/Operator Email:	Not reported

Historic Generators:

Receive Date:	20230906
Handler Name: EAVES THOUSAND OAKS	
Federal Waste Generator Description:	Not a generator, verified
State District Owner:	Not reported
Large Quantity Handler of Universal Waste:	No
Recognized Trader Importer:	No
Recognized Trader Exporter:	No
Spent Lead Acid Battery Importer:	No

EAVES THOUSAND OAKS (Continued) **1028902688**

Spent Lead Acid Battery Exporter: No
Current Record: Yes
Non Storage Recycler Activity: No
Electronic Manifest Broker: No

List of NAICS Codes and Descriptions:
NAICS Code: 531110
NAICS Description: LESSORS OF RESIDENTIAL BUILDINGS AND DWELLINGS

Facility Has Received Notices of Violations:
Violations: No Violations Found

Evaluation Action Summary:
Evaluations: No Evaluations Found

H59 **JACKS MOBIL SERVICE** **EDR Hist Auto** **1021451755**
West **298 MOORPARK RD** **N/A**
< 1/8 **THOUSAND OAKS, CA 91360**
0.107 mi.
564 ft. **Site 1 of 9 in cluster H**

Relative: EDR Hist Auto
Lower

Actual: **719 ft.**

Year:	Name:	Type:
1974	JACKS MOBIL SERVICE	Gasoline Service Stations
1975	JACKS MOBIL SERVICE	Gasoline Service Stations
1976	JACKS MOBIL SERVICE	Gasoline Service Stations
1977	JACKS MOBIL SERVICE	Gasoline Service Stations

I60 **ROSS STORES 16** **RCRA NonGen / NLR** **1024844682**
WNW **396 N MOORPARK RD.** **E MANIFEST** **CAL000397323**
< 1/8 **THOUSAND OAKS, CA 91360**
0.108 mi.
568 ft. **Site 1 of 6 in cluster I**

Relative: RCRA Listings:
Lower

Actual: **737 ft.**

Date Form Received by Agency: 20140604
Handler Name: Ross Dress For Less #0016
Handler Address: 396 N Moorpark Rd
Handler City,State,Zip: THOUSAND OAKS, CA 91360-4303
EPA ID: CAL000397323
Contact Name: KATHY HATCH
Contact Address: 5130 HACIENDA DR
Contact City,State,Zip: DUBLIN, CA 94568
Contact Telephone: 925-965-4015
Contact Fax: 925-965-4183
Contact Email: ERIC.GUARD@ROS.COM
Contact Title: Not reported
EPA Region: 09
Land Type: Not reported
Federal Waste Generator Description: Not a generator, verified
Non-Notifier: Not reported
Biennial Report Cycle: Not reported
Accessibility: Not reported

ROSS STORES 16 (Continued) **1024844682**

Active Site Indicator:	Handler Activities
State District Owner:	Not reported
State District:	Not reported
Mailing Address:	5151 SAN FELIPE ST STE 1000
Mailing City,State,Zip:	HOUSTON, TX 77056
Owner Name:	Ross Dress For Less Inc
Owner Type:	Other
Operator Name:	Kathy Hatch
Operator Type:	Other
Short-Term Generator Activity:	No
Importer Activity:	No
Mixed Waste Generator:	No
Transporter Activity:	No
Transfer Facility Activity:	No
Recycler Activity with Storage:	No
Small Quantity On-Site Burner Exemption:	No
Smelting Melting and Refining Furnace Exemption:	No
Underground Injection Control:	No
Off-Site Waste Receipt:	No
Universal Waste Indicator:	Yes
Universal Waste Destination Facility:	Yes
Federal Universal Waste:	No
Active Site State-Reg Handler:	---
Federal Facility Indicator:	Not reported
Hazardous Secondary Material Indicator:	N
Sub-Part K Indicator:	Not reported
2018 GPRA Permit Baseline:	Not on the Baseline
2018 GPRA Renewals Baseline:	Not on the Baseline
202 GPRA Corrective Action Baseline:	No
Subject to Corrective Action Universe:	No
Non-TSDFs Where RCRA CA has Been Imposed Universe:	No
Corrective Action Priority Ranking:	No NCAPS ranking
Environmental Control Indicator:	No
Institutional Control Indicator:	No
Human Exposure Controls Indicator:	N/A
Groundwater Controls Indicator:	N/A
Significant Non-Complier Universe:	No
Unaddressed Significant Non-Complier Universe:	No
Addressed Significant Non-Complier Universe:	No
Significant Non-Complier With a Compliance Schedule Universe:	No
Financial Assurance Required:	Not reported
Handler Date of Last Change:	20180906
Recognized Trader-Importer:	No
Recognized Trader-Exporter:	No
Importer of Spent Lead Acid Batteries:	No
Exporter of Spent Lead Acid Batteries:	No
Recycler Activity Without Storage:	No
Manifest Broker:	No
Sub-Part P Indicator:	No

Handler - Owner Operator:

Owner/Operator Indicator:	Owner
Owner/Operator Name: ROSS DRESS FOR LESS INC	
Legal Status:	Other
Date Became Current:	Not reported
Date Ended Current:	Not reported

ROSS STORES 16 (Continued) **1024844682**

Owner/Operator Address:	5130 HACIENDA DR
Owner/Operator City,State,Zip:	DUBLIN, CA 94568
Owner/Operator Telephone:	925-965-4831
Owner/Operator Telephone Ext:	Not reported
Owner/Operator Fax:	Not reported
Owner/Operator Email:	Not reported
Owner/Operator Indicator:	Operator
Owner/Operator Name: KATHY HATCH	
Legal Status:	Other
Date Became Current:	Not reported
Date Ended Current:	Not reported
Owner/Operator Address:	5130 HACIENDA DR
Owner/Operator City,State,Zip:	DUBLIN, CA 94568
Owner/Operator Telephone:	925-965-4015
Owner/Operator Telephone Ext:	Not reported
Owner/Operator Fax:	Not reported
Owner/Operator Email:	Not reported

Historic Generators:

Receive Date:	20140604
Handler Name:	ROSS DRESS FOR LESS #0016
Federal Waste Generator Description:	Not a generator, verified
State District Owner:	Not reported
Large Quantity Handler of Universal Waste:	No
Recognized Trader Importer:	No
Recognized Trader Exporter:	No
Spent Lead Acid Battery Importer:	No
Spent Lead Acid Battery Exporter:	No
Current Record:	Yes
Non Storage Recycler Activity:	Not reported
Electronic Manifest Broker:	Not reported

List of NAICS Codes and Descriptions:

NAICS Code:	44814
NAICS Description:	FAMILY CLOTHING STORES

Facility Has Received Notices of Violations:

Violations:	No Violations Found

Evaluation Action Summary:

Evaluations:	No Evaluations Found

E MANIFEST:

Manifest Tracking Number:	000915993WAS
Last Updated Date:	20200102
Shipped Date:	20191121
Received Date:	20191211
Manifest Status:	Signed
Submission Type:	DataImage5Copy
Origin Type:	Service
Generator EPA ID:	CAL000397323
Generator Name:	ROSS DRESS FOR LESS #0016
Generator Mail Street Number:	Not reported

ROSS STORES 16 (Continued) **1024844682**

Generator Mail Street 1:	396 N MOORPARK RD
Generator Mail Street 2:	Not reported
Generator Mail City:	THOUSAND OAKS
Generator Mail State:	CA
Generator Mail Zip:	91360-4303
Generator Location Street Number:	Not reported
Generator Location Street 1:	5151 SAN FELIPE ST STE 1000
Generator Location Street 2:	Not reported
Generator Location City:	HOUSTON
Generator Location Zip:	77056
Generator Location State:	TX
Generator Contact Company Name:	Not reported
Designated Facility EPA ID:	AZD081705402
Designated Facility Name:	Not reported
Designated Facility Mail Street Number:	284
Designated Facility Mail Street 1:	Not reported
Designated Facility Mail Street 2:	284 EAST STOREY RD
Designated Facility Mail City:	COOLIDGE
Designated Facility Mail Zip:	85128-9205
Designated Facility Mail State:	AZ
Designated Facility Location Street Number:	284
Designated Facility Location Street 1:	284 EAST STOREY ROAD
Designated Facility Location Street 2:	Not reported
Designated Facility Location City:	COOLIDGE
Designated Facility Location Zip:	85128-9205
Designated Facility Location State:	AZ
Designated Facility Contact Company Name:	HERITAGE ENVIRONMENTAL SERVICES LLC
Manifest Residue Indicator:	N
Rejection Indicator:	N

Manifest Tracking Number:	200359630CLE
Last Updated Date:	20230130
Shipped Date:	20230123
Received Date:	20230127
Manifest Status:	Signed
Submission Type:	DataImage5Copy
Origin Type:	Service
Generator EPA ID:	CAL000397323
Generator Name:	ROSS
Generator Mail Street Number:	Not reported
Generator Mail Street 1:	396 N MOORPARK RD
Generator Mail Street 2:	Not reported
Generator Mail City:	THOUSAND OAKS
Generator Mail State:	CA
Generator Mail Zip:	91360
Generator Location Street Number:	Not reported
Generator Location Street 1:	396 N MOORPARK RD
Generator Location Street 2:	Not reported
Generator Location City:	THOUSAND OAKS
Generator Location Zip:	91360
Generator Location State:	CA
Generator Contact Company Name:	Not reported
Designated Facility EPA ID:	CAD008364432
Designated Facility Name:	Rho Chem LLC
Designated Facility Mail Street Number:	Not reported
Designated Facility Mail Street 1:	Not reported
Designated Facility Mail Street 2:	425 Isis Ave.

ROSS STORES 16 (Continued) **1024844682**

Designated Facility Mail City:	Inglewood
Designated Facility Mail Zip:	90301
Designated Facility Mail State:	CA
Designated Facility Location Street Number:	Not reported
Designated Facility Location Street 1:	425 Isis Ave.
Designated Facility Location Street 2:	Not reported
Designated Facility Location City:	Inglewood
Designated Facility Location Zip:	90301
Designated Facility Location State:	CA
Designated Facility Contact Company Name:	Not reported
Manifest Residue Indicator:	N
Rejection Indicator:	N

Manifest Tracking Number:	200359631CLE
Last Updated Date:	20230309
Shipped Date:	20230123
Received Date:	20230126
Manifest Status:	Signed
Submission Type:	DataImage5Copy
Origin Type:	Service
Generator EPA ID:	CAL000397323
Generator Name:	ROSS DRESS FOR LESS #0016
Generator Mail Street Number:	Not reported
Generator Mail Street 1:	396 N MOORPARK RD
Generator Mail Street 2:	Not reported
Generator Mail City:	THOUSAND OAKS
Generator Mail State:	CA
Generator Mail Zip:	91360-4303
Generator Location Street Number:	Not reported
Generator Location Street 1:	5151 SAN FELIPE ST STE 1000
Generator Location Street 2:	Not reported
Generator Location City:	HOUSTON
Generator Location Zip:	77056
Generator Location State:	TX
Generator Contact Company Name:	Not reported
Designated Facility EPA ID:	AZR000515924
Designated Facility Name:	YUMA YES WASTE TRANSFER FACILITY
Designated Facility Mail Street Number:	Not reported
Designated Facility Mail Street 1:	Not reported
Designated Facility Mail Street 2:	2730 E. 13TH ST.
Designated Facility Mail City:	YUMA
Designated Facility Mail Zip:	85365
Designated Facility Mail State:	AZ
Designated Facility Location Street Number:	Not reported
Designated Facility Location Street 1:	2730 E 13TH ST
Designated Facility Location Street 2:	Not reported
Designated Facility Location City:	YUMA
Designated Facility Location Zip:	85365
Designated Facility Location State:	AZ
Designated Facility Contact Company Name:	Not reported
Manifest Residue Indicator:	N
Rejection Indicator:	N

Manifest Tracking Number:	017391641FLE
Last Updated Date:	20220712
Shipped Date:	20220524
Received Date:	20220614

ROSS STORES 16 (Continued) **1024844682**

Manifest Status:	Signed
Submission Type:	DataImage5Copy
Origin Type:	Service
Generator EPA ID:	CAL000397323
Generator Name:	ROSS STORES 16
Generator Mail Street Number:	Not reported
Generator Mail Street 1:	396 N MOORPARK RD.
Generator Mail Street 2:	Not reported
Generator Mail City:	THOUSAND OAKS
Generator Mail State:	CA
Generator Mail Zip:	91360
Generator Location Street Number:	Not reported
Generator Location Street 1:	396 N Moorpark Rd.
Generator Location Street 2:	Not reported
Generator Location City:	Thousand Oaks
Generator Location Zip:	91360
Generator Location State:	CA
Generator Contact Company Name:	Ross Stores 16
Designated Facility EPA ID:	TXD982290140
Designated Facility Name:	Clean Harbors LaPorte, LLC
Designated Facility Mail Street Number:	Not reported
Designated Facility Mail Street 1:	Not reported
Designated Facility Mail Street 2:	500 Independence Parkway South
Designated Facility Mail City:	La Porte
Designated Facility Mail Zip:	77571
Designated Facility Mail State:	TX
Designated Facility Location Street Number:	Not reported
Designated Facility Location Street 1:	500 Independence Parkway South
Designated Facility Location Street 2:	Not reported
Designated Facility Location City:	La Porte
Designated Facility Location Zip:	77571
Designated Facility Location State:	TX
Designated Facility Contact Company Name:	Not reported
Manifest Residue Indicator:	N
Rejection Indicator:	N

Manifest Tracking Number:	002823776PSC
Last Updated Date:	20200805
Shipped Date:	20200701
Received Date:	20200709
Manifest Status:	Signed
Submission Type:	DataImage5Copy
Origin Type:	Service
Generator EPA ID:	CAL000397323
Generator Name:	ROSS STORE #0016
Generator Mail Street Number:	Not reported
Generator Mail Street 1:	396 N MOORPARK RD
Generator Mail Street 2:	Not reported
Generator Mail City:	THOUSAND OAKS
Generator Mail State:	CA
Generator Mail Zip:	91360
Generator Location Street Number:	Not reported
Generator Location Street 1:	396 N MOORPARK RD
Generator Location Street 2:	Not reported
Generator Location City:	THOUSAND OAKS
Generator Location Zip:	91360
Generator Location State:	CA

ROSS STORES 16 (Continued) **1024844682**

Generator Contact Company Name:	Not reported
Designated Facility EPA ID:	CAD008364432
Designated Facility Name:	Not reported
Designated Facility Mail Street Number:	Not reported
Designated Facility Mail Street 1:	Not reported
Designated Facility Mail Street 2:	425 Isis Ave.
Designated Facility Mail City:	Inglewood
Designated Facility Mail Zip:	90301
Designated Facility Mail State:	CA
Designated Facility Location Street Number:	Not reported
Designated Facility Location Street 1:	425 Isis Ave.
Designated Facility Location Street 2:	Not reported
Designated Facility Location City:	Inglewood
Designated Facility Location Zip:	90301
Designated Facility Location State:	CA
Designated Facility Contact Company Name:	Rho Chem LLC
Manifest Residue Indicator:	N
Rejection Indicator:	N

Manifest Tracking Number:	002823813PSC
Last Updated Date:	20200728
Shipped Date:	20200701
Received Date:	20200708
Manifest Status:	Signed
Submission Type:	DataImage5Copy
Origin Type:	Service
Generator EPA ID:	CAL000397323
Generator Name:	ROSS DRESS FOR LESS #0016
Generator Mail Street Number:	Not reported
Generator Mail Street 1:	396 N MOORPARK RD
Generator Mail Street 2:	Not reported
Generator Mail City:	THOUSAND OAKS
Generator Mail State:	CA
Generator Mail Zip:	91360-4303
Generator Location Street Number:	Not reported
Generator Location Street 1:	396 N MOORPARK RD
Generator Location Street 2:	Not reported
Generator Location City:	THOUSAND OAKS
Generator Location Zip:	91360-4303
Generator Location State:	CA
Generator Contact Company Name:	Not reported
Designated Facility EPA ID:	AZR000515924
Designated Facility Name:	Not reported
Designated Facility Mail Street Number:	Not reported
Designated Facility Mail Street 1:	Not reported
Designated Facility Mail Street 2:	2730 E 13TH ST
Designated Facility Mail City:	YUMA
Designated Facility Mail Zip:	85365-1901
Designated Facility Mail State:	AZ
Designated Facility Location Street Number:	Not reported
Designated Facility Location Street 1:	2730 E 13TH ST
Designated Facility Location Street 2:	Not reported
Designated Facility Location City:	YUMA
Designated Facility Location Zip:	85365-1901
Designated Facility Location State:	AZ
Designated Facility Contact Company Name:	YUMA YES WASTE TRANSFER FACILITY
Manifest Residue Indicator:	N

ROSS STORES 16 (Continued) **1024844682**

Rejection Indicator:	N
Manifest Tracking Number:	002823831PSC
Last Updated Date:	20200803
Shipped Date:	20200701
Received Date:	20200714
Manifest Status:	Signed
Submission Type:	DataImage5Copy
Origin Type:	Service
Generator EPA ID:	CAL000397323
Generator Name:	ROSS STORE #0016
Generator Mail Street Number:	Not reported
Generator Mail Street 1:	396 N MOORPARK RD
Generator Mail Street 2:	Not reported
Generator Mail City:	THOUSAND OAKS
Generator Mail State:	CA
Generator Mail Zip:	91360
Generator Location Street Number:	Not reported
Generator Location Street 1:	396 N MOORPARK RD
Generator Location Street 2:	Not reported
Generator Location City:	THOUSAND OAKS
Generator Location Zip:	91360
Generator Location State:	CA
Generator Contact Company Name:	Not reported
Designated Facility EPA ID:	NVD980895338
Designated Facility Name:	Not reported
Designated Facility Mail Street Number:	Not reported
Designated Facility Mail Street 1:	Not reported
Designated Facility Mail Street 2:	2095 Newlands Drive East
Designated Facility Mail City:	Fernley
Designated Facility Mail Zip:	89408
Designated Facility Mail State:	NV
Designated Facility Location Street Number:	Not reported
Designated Facility Location Street 1:	2095 Newlands Drive East
Designated Facility Location Street 2:	Not reported
Designated Facility Location City:	Fernley
Designated Facility Location Zip:	89408
Designated Facility Location State:	NV
Designated Facility Contact Company Name:	21st Century Environmental Management of Nevada, LLC
Manifest Residue Indicator:	N
Rejection Indicator:	N
Manifest Tracking Number:	002110141PSC
Last Updated Date:	20190222
Shipped Date:	20190130
Received Date:	20190201
Manifest Status:	Signed
Submission Type:	DataImage5Copy
Origin Type:	Service
Generator EPA ID:	CAL000397323
Generator Name:	ROSS DRESS FOR LESS #0016
Generator Mail Street Number:	Not reported
Generator Mail Street 1:	396 N MOORPARK RD
Generator Mail Street 2:	Not reported
Generator Mail City:	THOUSAND OAKS
Generator Mail State:	CA
Generator Mail Zip:	91360-4303

ROSS STORES 16 (Continued) **1024844682**

Generator Location Street Number:	Not reported
Generator Location Street 1:	396 N MOORPARK RD
Generator Location Street 2:	Not reported
Generator Location City:	THOUSAND OAKS
Generator Location Zip:	91360-4303
Generator Location State:	CA
Generator Contact Company Name:	Not reported
Designated Facility EPA ID:	AZR000515924
Designated Facility Name:	Not reported
Designated Facility Mail Street Number:	Not reported
Designated Facility Mail Street 1:	Not reported
Designated Facility Mail Street 2:	2730 E 13TH ST
Designated Facility Mail City:	YUMA
Designated Facility Mail Zip:	85365-1901
Designated Facility Mail State:	AZ
Designated Facility Location Street Number:	Not reported
Designated Facility Location Street 1:	2730 E 13TH ST
Designated Facility Location Street 2:	Not reported
Designated Facility Location City:	YUMA
Designated Facility Location Zip:	85365-1901
Designated Facility Location State:	AZ
Designated Facility Contact Company Name:	YUMA YES WASTE TRANSFER FACILITY
Manifest Residue Indicator:	N
Rejection Indicator:	N

Manifest Tracking Number:	002110168PSC
Last Updated Date:	20190415
Shipped Date:	20190130
Received Date:	20190225
Manifest Status:	Signed
Submission Type:	DataImage5Copy
Origin Type:	Service
Generator EPA ID:	CAL000397323
Generator Name:	ROSS STORE #0016
Generator Mail Street Number:	Not reported
Generator Mail Street 1:	396 N MOORPARK RD
Generator Mail Street 2:	Not reported
Generator Mail City:	THOUSAND OAKS
Generator Mail State:	CA
Generator Mail Zip:	91360
Generator Location Street Number:	Not reported
Generator Location Street 1:	396 N MOORPARK RD
Generator Location Street 2:	Not reported
Generator Location City:	THOUSAND OAKS
Generator Location Zip:	91360
Generator Location State:	CA
Generator Contact Company Name:	Not reported
Designated Facility EPA ID:	NVD980895338
Designated Facility Name:	Not reported
Designated Facility Mail Street Number:	Not reported
Designated Facility Mail Street 1:	Not reported
Designated Facility Mail Street 2:	2095 Newlands Drive East
Designated Facility Mail City:	Fernley
Designated Facility Mail Zip:	89408
Designated Facility Mail State:	NV
Designated Facility Location Street Number:	Not reported
Designated Facility Location Street 1:	2095 Newlands Drive East

ROSS STORES 16 (Continued) **1024844682**

Designated Facility Location Street 2:	Not reported
Designated Facility Location City:	Fernley
Designated Facility Location Zip:	89408
Designated Facility Location State:	NV
Designated Facility Contact Company Name:	21st Century Environmental Management of Nevada, LLC
Manifest Residue Indicator:	N
Rejection Indicator:	N

Manifest Tracking Number:	015764473FLE
Last Updated Date:	20220906
Shipped Date:	20220722
Received Date:	20220811
Manifest Status:	Signed
Submission Type:	DataImage5Copy
Origin Type:	Service
Generator EPA ID:	CAL000397323
Generator Name:	ROSS STORES 16
Generator Mail Street Number:	Not reported
Generator Mail Street 1:	396 N MOORPARK RD.
Generator Mail Street 2:	Not reported
Generator Mail City:	THOUSAND OAKS
Generator Mail State:	CA
Generator Mail Zip:	91360
Generator Location Street Number:	Not reported
Generator Location Street 1:	396 N Moorpark Rd.
Generator Location Street 2:	Not reported
Generator Location City:	Thousand Oaks
Generator Location Zip:	91360
Generator Location State:	CA
Generator Contact Company Name:	Ross Stores 16
Designated Facility EPA ID:	TXD982290140
Designated Facility Name:	Clean Harbors LaPorte, LLC
Designated Facility Mail Street Number:	Not reported
Designated Facility Mail Street 1:	Not reported
Designated Facility Mail Street 2:	500 Independence Parkway South
Designated Facility Mail City:	La Porte
Designated Facility Mail Zip:	77571
Designated Facility Mail State:	TX
Designated Facility Location Street Number:	Not reported
Designated Facility Location Street 1:	500 Independence Parkway South
Designated Facility Location Street 2:	Not reported
Designated Facility Location City:	La Porte
Designated Facility Location Zip:	77571
Designated Facility Location State:	TX
Designated Facility Contact Company Name:	Not reported
Manifest Residue Indicator:	N
Rejection Indicator:	N

Manifest Tracking Number:	015764786FLE
Last Updated Date:	20211116
Shipped Date:	20211005
Received Date:	20211021
Manifest Status:	Signed
Submission Type:	DataImage5Copy
Origin Type:	Service
Generator EPA ID:	CAL000397323
Generator Name:	ROSS STORES 16

ROSS STORES 16 (Continued) **1024844682**

Generator Mail Street Number:	Not reported
Generator Mail Street 1:	396 N MOORPARK RD.
Generator Mail Street 2:	Not reported
Generator Mail City:	THOUSAND OAKS
Generator Mail State:	CA
Generator Mail Zip:	91360
Generator Location Street Number:	Not reported
Generator Location Street 1:	396 N Moorpark Rd.
Generator Location Street 2:	Not reported
Generator Location City:	Thousand Oaks
Generator Location Zip:	91360
Generator Location State:	CA
Generator Contact Company Name:	Ross Stores 16
Designated Facility EPA ID:	CAD044429835
Designated Facility Name:	Clean Harbors Wilmington LLC
Designated Facility Mail Street Number:	Not reported
Designated Facility Mail Street 1:	Not reported
Designated Facility Mail Street 2:	1737 East Denni Street
Designated Facility Mail City:	Wilmington
Designated Facility Mail Zip:	90744
Designated Facility Mail State:	CA
Designated Facility Location Street Number:	Not reported
Designated Facility Location Street 1:	1737 East Denni Street
Designated Facility Location Street 2:	Not reported
Designated Facility Location City:	Wilmington
Designated Facility Location Zip:	90744
Designated Facility Location State:	CA
Designated Facility Contact Company Name:	Not reported
Manifest Residue Indicator:	N
Rejection Indicator:	N

State Waste:

Manifest Tracking Number:	000258393DAT
Waste Line Number:	1
State Waste Code Owner:	CA
State Waste Code:	331
State Waste:	Off-specification, aged, or surplus organics

Transporter:

Manifest Tracking Number:	000258393DAT
Transporter Line Number:	1
Transporter EPA ID:	MNS000110924
Transporter Name:	STERICYCLE SPECIALTY WASTE SOLUTIONS INC
Manifest Tracking Number:	000258393DAT
Transporter Line Number:	2
Transporter EPA ID:	CAR000175422
Transporter Name:	WORLDWIDE RECOVERY SYSTEM INC

Waste Line:

Manifest Tracking Number:	000258393DAT
Waste Line Number:	1
U.S. DOT Hazardous Indicator:	N
U.S. DOT ID Number:	Not reported
U.S. DOT Description:	Not reported
Non-Hazardous Waste Description:	NON RCRA HAZARDOUS WASTE LIQUID (WATER BASED PRODUCTS)

ROSS STORES 16 (Continued) **1024844682**

Number of Containers:	1
Container Type Code:	DF
Container Type Description:	Fiberboard or plastic drums, barrels, kegs
Waste Quantity:	30
Quantity Unit of Measure Code:	P
Quantity Unit of Measure Description:	Pounds
Waste Quantity, in Tons:	0.015
Acute Waste Quantity, in Tons:	0
Non-Acute Waste Quantity, in Tons:	0.015
Waste Quantity, in Kilograms:	13.60545
Acute Waste Quantity, in Kilograms:	0
Non-Acute Waste Quantity, in Kilorgrams:	13.60545
Management Method Code:	H141
Management Method Description:	STORAGE, BULKING AND/OR TRANSFER OFF SITE
Waste Residue Indicator:	N
Quantity Discrepancy Indicator:	N
Waste Type Discrepancy Indicator:	N
Waste Density:	Not reported
Waste Density Unit of Measure Code:	Not reported
Waste Density Unit of Measure Description:	Not reported
Form Code:	Not reported
Form Code Description:	Not reported
Source Code:	Not reported
Source Code Description:	Not reported
Waste Minimization Code:	Not reported
Waste Minimization Code Description:	Not reported
Consent Number:	Not reported
EPA Waste Indicator:	N

Click this hyperlink while viewing on your computer to access
36 additional US EManifest: record(s) in the EDR Site Report.

I61 **ROSS DRESS FOR LESS #0016** **CERS HAZ WASTE** **S117540690**
WNW **396 N MOORPARK RD** **VENTURA CO. BWT** **N/A**
< 1/8 **THOUSAND OAKS, CA 91360** **HWTS**
0.108 mi. **HAZNET**
568 ft. **Site 2 of 6 in cluster I** **CERS**

Relative: **Lower**
Actual: **737 ft.**

CERS HAZ WASTE:

Name:	ROSS DRESS FOR LESS #0016
Address:	396 N MOORPARK RD
City,State,Zip:	THOUSAND OAKS, CA 91360
Site ID:	62887
CERS ID:	10505788
CERS Description:	Hazardous Waste Generator

VENTURA CO. BWT:

Name:	ROSS DRESS FOR LESS #0016
Address:	396 N MOORPARK RD
City,State,Zip:	THOUSAND OAKS, CA
Facility ID:	FA0033726
Program:	HAZARDOUS WASTE GENERATOR

HWTS:

Name:	ROSS DRESS FOR LESS #0016
Address:	396 N MOORPARK RD
Address 2:	Not reported

ROSS DRESS FOR LESS #0016 (Continued) **S117540690**

City,State,Zip:	THOUSAND OAKS, CA 91360
EPA ID:	CAL000397323
Inactive Date:	Not reported
Create Date:	06/04/2014
Last Act Date:	Not reported
Mailing Name:	Not reported
Mailing Address:	5130 HACIENDA DR
Mailing Address 2:	Not reported
Mailing City,State,Zip:	DUBLIN, CA 945680000
Owner Name:	ROSS DRESS FOR LESS INC
Owner Address:	5130 HACIENDA DR
Owner Address 2:	Not reported
Owner City,State,Zip:	DUBLIN, CA 94568
Owner Phone:	Not reported
Owner Fax:	Not reported
Contact Name:	KATHY HATCH
Contact Address:	5130 HACIENDA DR
Contact Address 2:	Not reported
City,State,Zip:	DUBLIN, CA 94568
Contact Phone:	Not reported
Contact Fax:	Not reported
Facility Status:	Active
Facility Type:	PERMANENT
Category:	STATE
Latitude:	34.183188
Longitude:	-118.8742995

NAICS:

EPA ID:	CAL000397323
Create Date:	2014-06-04 14:29:27.993
NAICS Code:	44814
NAICS Description:	Family Clothing Stores
Issued EPA ID Date:	2014-06-04 14:29:27.99300
Inactive Date:	Not reported
Facility Name:	ROSS DRESS FOR LESS #0016
Facility Address:	396 N MOORPARK RD
Facility Address 2:	Not reported
Facility City:	THOUSAND OAKS
Facility County:	Not reported
Facility State:	CA
Facility Zip:	913604303

HAZNET:

Name:	ROSS DRESS FOR LESS #0016
Address:	396 N MOORPARK RD
Address 2:	Not reported
City,State,Zip:	THOUSAND OAKS, CA 913604303
Contact:	KATHY HATCH
Telephone:	9259654015
Mailing Name:	Not reported
Mailing Address:	5130 HACIENDA DR
Year:	2021
Gepaid:	CAL000397323
TSD EPA ID:	CAD044429835
CA Waste Code:	352 - Other organic solids

ROSS DRESS FOR LESS #0016 (Continued) **S117540690**

Disposal Method: H141 - Storage, Bulking, And/Or Transfer Off Site--No Treatment/Reovery (H010-H129) Or (H131-H135)
Tons: 0.058

Year: 2021
Gepaid: CAL000397323
TSD EPA ID: CAD044429835
CA Waste Code: 331 - Off-specification, aged or surplus organics
Disposal Method: H141 - Storage, Bulking, And/Or Transfer Off Site--No Treatment/Reovery (H010-H129) Or (H131-H135)
Tons: 0.4775

Year: 2021
Gepaid: CAL000397323
TSD EPA ID: CAD044429835
CA Waste Code: 181 - Other inorganic solid waste
Disposal Method: H141 - Storage, Bulking, And/Or Transfer Off Site--No Treatment/Reovery (H010-H129) Or (H131-H135)
Tons: 0.002

Year: 2020
Gepaid: CAL000397323
TSD EPA ID: AZR000515924
CA Waste Code: 331 - Off-specification, aged or surplus organics
Disposal Method: H141 - Storage, Bulking, And/Or Transfer Off Site--No Treatment/Reovery (H010-H129) Or (H131-H135)
Tons: 0.1075

Year: 2020
Gepaid: CAL000397323
TSD EPA ID: CAD008364432
CA Waste Code: 122 - Alkaline solution without metals pH >= 12.5
Disposal Method: H141 - Storage, Bulking, And/Or Transfer Off Site--No Treatment/Reovery (H010-H129) Or (H131-H135)
Tons: 0.007

Year: 2020
Gepaid: CAL000397323
TSD EPA ID: NVD980895338
CA Waste Code: 141 - Off-specification, aged or surplus inorganics
Disposal Method: H070 -
Tons: 0.0035

Year: 2020
Gepaid: CAL000397323
TSD EPA ID: AZD081705402
CA Waste Code: 331 - Off-specification, aged or surplus organics
Disposal Method: H141 - Storage, Bulking, And/Or Transfer Off Site--No Treatment/Reovery (H010-H129) Or (H131-H135)
Tons: 0.0305

Year: 2020
Gepaid: CAL000397323
TSD EPA ID: CAD044429835
CA Waste Code: 331 - Off-specification, aged or surplus organics
Disposal Method: H141 - Storage, Bulking, And/Or Transfer Off Site--No Treatment/Reovery (H010-H129) Or (H131-H135)

ROSS DRESS FOR LESS #0016 (Continued) **S117540690**

Tons: 0.1285

Year: 2020
Gepaid: CAL000397323
TSD EPA ID: NED981723513
CA Waste Code: 331 - Off-specification, aged or surplus organics
Disposal Method: H040 - Incineration--Thermal Destruction Other Than Use As A Fuel
Tons: 0.064

Year: 2020
Gepaid: CAL000397323
TSD EPA ID: CAD008364432
CA Waste Code: 791 - Liquids with pH <= 2
Disposal Method: H141 - Storage, Bulking, And/Or Transfer Off Site--No Treatment/Reovery (H010-H129) Or (H131-H135)
Tons: 0.005

Click this hyperlink while viewing on your computer to access
20 additional CA HAZNET: record(s) in the EDR Site Report.

Additional Info:
Year: 2021
Gen EPA ID: CAL000397323

Shipment Date: 8/13/2020
Creation Date: 10/6/2020
Receipt Date: 9/16/2020
Manifest ID: 014560990FLE
Trans EPA ID: MAD039322250
Trans Name: Clean Harbors Environmental Services, Inc.
Trans 2 EPA ID: OKR000031492
Trans 2 Name: Basin Transportation
TSDF EPA ID: NED981723513
Trans Name: Clean Harbors Environmental Services, Inc.
TSDF Alt EPA ID: Not reported
TSDF Alt Name: Not reported
Waste Code Description: - Not reported
RCRA Code: Not reported
Meth Code: H141 - Storage, Bulking, And/Or Transfer Off Site--No Treatment/Reovery (H010-H129) Or (H131-H135)
Quantity Tons: 0.013
Waste Quantity: 26
Quantity Unit: P
Additional Code 1: Not reported
Additional Code 2: Not reported
Additional Code 3: Not reported
Additional Code 4: Not reported
Additional Code 5: Not reported

Shipment Date: 8/13/2020
Creation Date: 10/6/2020
Receipt Date: 9/16/2020
Manifest ID: 014560990FLE
Trans EPA ID: MAD039322250
Trans Name: Clean Harbors Environmental Services, Inc.
Trans 2 EPA ID: OKR000031492

ROSS DRESS FOR LESS #0016 (Continued) **S117540690**

Trans 2 Name:	Basin Transportation
TSDF EPA ID:	NED981723513
Trans Name:	Clean Harbors Environmental Services, Inc.
TSDF Alt EPA ID:	Not reported
TSDF Alt Name:	Not reported
Waste Code Description:	331 - Off-specification, aged, or surplus organics
RCRA Code:	D001,D018,D035,
Meth Code:	H040 - Incineration--Thermal Destruction Other Than Use As A Fuel
Quantity Tons:	0.029
Waste Quantity:	58
Quantity Unit:	P
Additional Code 1:	Not reported
Additional Code 2:	Not reported
Additional Code 3:	Not reported
Additional Code 4:	Not reported
Additional Code 5:	Not reported
Shipment Date:	8/13/2020
Creation Date:	10/6/2020
Receipt Date:	9/16/2020
Manifest ID:	014560990FLE
Trans EPA ID:	MAD039322250
Trans Name:	Clean Harbors Environmental Services, Inc.
Trans 2 EPA ID:	OKR000031492
Trans 2 Name:	Basin Transportation
TSDF EPA ID:	NED981723513
Trans Name:	Clean Harbors Environmental Services, Inc.
TSDF Alt EPA ID:	Not reported
TSDF Alt Name:	Not reported
Waste Code Description:	181 - Other inorganic solid waste Organics
RCRA Code:	D009
Meth Code:	H141 - Storage, Bulking, And/Or Transfer Off Site--No Treatment/Reovery (H010-H129) Or (H131-H135)
Quantity Tons:	0.0035
Waste Quantity:	7
Quantity Unit:	P
Additional Code 1:	Not reported
Additional Code 2:	Not reported
Additional Code 3:	Not reported
Additional Code 4:	Not reported
Additional Code 5:	Not reported
Shipment Date:	7/1/2020
Creation Date:	7/29/2020
Receipt Date:	7/14/2020
Manifest ID:	002823831PSC
Trans EPA ID:	MNS000110924
Trans Name:	STERICYCLE SPECIALTY WASTE SOLUTIONS INC
Trans 2 EPA ID:	Not reported
Trans 2 Name:	Not reported
TSDF EPA ID:	NVD980895338
Trans Name:	21st Century Environmental Management of Nevada, LLC
TSDF Alt EPA ID:	Not reported
TSDF Alt Name:	Not reported
Waste Code Description:	331 - Off-specification, aged, or surplus organics
RCRA Code:	D001
Meth Code:	H141 - Storage, Bulking, And/Or Transfer Off Site--No

ROSS DRESS FOR LESS #0016 (Continued) **S117540690**

	Treatment/Reovery (H010-H129) Or (H131-H135)
Quantity Tons:	0.001
Waste Quantity:	2
Quantity Unit:	P
Additional Code 1:	Not reported
Additional Code 2:	Not reported
Additional Code 3:	Not reported
Additional Code 4:	Not reported
Additional Code 5:	Not reported
Shipment Date:	7/1/2020
Creation Date:	7/29/2020
Receipt Date:	7/14/2020
Manifest ID:	002823831PSC
Trans EPA ID:	MNS000110924
Trans Name:	STERICYCLE SPECIALTY WASTE SOLUTIONS INC
Trans 2 EPA ID:	Not reported
Trans 2 Name:	Not reported
TSDF EPA ID:	NVD980895338
Trans Name:	21st Century Environmental Management of Nevada, LLC
TSDF Alt EPA ID:	Not reported
TSDF Alt Name:	Not reported
Waste Code Description:	141 - Off-specification, aged, or surplus inorganics
RCRA Code:	D001
Meth Code:	H070 - Not reported
Quantity Tons:	0.0035
Waste Quantity:	7
Quantity Unit:	P
Additional Code 1:	Not reported
Additional Code 2:	Not reported
Additional Code 3:	Not reported
Additional Code 4:	Not reported
Additional Code 5:	Not reported
Shipment Date:	7/1/2020
Creation Date:	7/29/2020
Receipt Date:	7/14/2020
Manifest ID:	002823831PSC
Trans EPA ID:	MNS000110924
Trans Name:	STERICYCLE SPECIALTY WASTE SOLUTIONS INC
Trans 2 EPA ID:	Not reported
Trans 2 Name:	Not reported
TSDF EPA ID:	NVD980895338
Trans Name:	21st Century Environmental Management of Nevada, LLC
TSDF Alt EPA ID:	Not reported
TSDF Alt Name:	Not reported
Waste Code Description:	331 - Off-specification, aged, or surplus organics
RCRA Code:	D001
Meth Code:	H141 - Storage, Bulking, And/Or Transfer Off Site--No Treatment/Reovery (H010-H129) Or (H131-H135)
Quantity Tons:	0.0045
Waste Quantity:	9
Quantity Unit:	P
Additional Code 1:	Not reported
Additional Code 2:	Not reported
Additional Code 3:	Not reported
Additional Code 4:	Not reported

ROSS DRESS FOR LESS #0016 (Continued) **S117540690**

Additional Code 5:	Not reported
Shipment Date:	7/1/2020
Creation Date:	7/28/2020
Receipt Date:	7/8/2020
Manifest ID:	002823813PSC
Trans EPA ID:	MNS000110924
Trans Name:	STERICYCLE SPECIALTY WASTE SOLUTIONS INC
Trans 2 EPA ID:	CAR000175422
Trans 2 Name:	WORLDWIDE RECOVERY SYSTEM INC
TSDF EPA ID:	AZR000515924
Trans Name:	YUMA YES WASTE TRANSFER FACILITY
TSDF Alt EPA ID:	Not reported
TSDF Alt Name:	Not reported
Waste Code Description:	331 - Off-specification, aged, or surplus organics
RCRA Code:	Not reported
Meth Code:	H141 - Storage, Bulking, And/Or Transfer Off Site--No Treatment/Reovery (H010-H129) Or (H131-H135)
Quantity Tons:	0.017
Waste Quantity:	34
Quantity Unit:	P
Additional Code 1:	Not reported
Additional Code 2:	Not reported
Additional Code 3:	Not reported
Additional Code 4:	Not reported
Additional Code 5:	Not reported
Shipment Date:	7/1/2020
Creation Date:	7/28/2020
Receipt Date:	7/8/2020
Manifest ID:	002823813PSC
Trans EPA ID:	MNS000110924
Trans Name:	STERICYCLE SPECIALTY WASTE SOLUTIONS INC
Trans 2 EPA ID:	CAR000175422
Trans 2 Name:	WORLDWIDE RECOVERY SYSTEM INC
TSDF EPA ID:	AZR000515924
Trans Name:	YUMA YES WASTE TRANSFER FACILITY
TSDF Alt EPA ID:	Not reported
TSDF Alt Name:	Not reported
Waste Code Description:	331 - Off-specification, aged, or surplus organics
RCRA Code:	Not reported
Meth Code:	H141 - Storage, Bulking, And/Or Transfer Off Site--No Treatment/Reovery (H010-H129) Or (H131-H135)
Quantity Tons:	0.063
Waste Quantity:	126
Quantity Unit:	P
Additional Code 1:	Not reported
Additional Code 2:	Not reported
Additional Code 3:	Not reported
Additional Code 4:	Not reported
Additional Code 5:	Not reported
Shipment Date:	7/1/2020
Creation Date:	7/17/2020
Receipt Date:	7/9/2020
Manifest ID:	002823776PSC
Trans EPA ID:	MNS000110924

ROSS DRESS FOR LESS #0016 (Continued) **S117540690**

Trans Name:	STERICYCLE SPECIALTY WASTE SOLUTIONS INC
Trans 2 EPA ID:	Not reported
Trans 2 Name:	Not reported
TSDF EPA ID:	CAD008364432
Trans Name:	Rho Chem LLC
TSDF Alt EPA ID:	Not reported
TSDF Alt Name:	Not reported
Waste Code Description:	791 - Liquids with pH < 2 792 Liquids with pH < 2 with metals
RCRA Code:	D002
Meth Code:	H141 - Storage, Bulking, And/Or Transfer Off Site--No Treatment/Reovery (H010-H129) Or (H131-H135)
Quantity Tons:	0.005
Waste Quantity:	10
Quantity Unit:	P
Additional Code 1:	Not reported
Additional Code 2:	Not reported
Additional Code 3:	Not reported
Additional Code 4:	Not reported
Additional Code 5:	Not reported

Shipment Date:	7/1/2020
Creation Date:	7/17/2020
Receipt Date:	7/9/2020
Manifest ID:	002823776PSC
Trans EPA ID:	MNS000110924
Trans Name:	STERICYCLE SPECIALTY WASTE SOLUTIONS INC
Trans 2 EPA ID:	Not reported
Trans 2 Name:	Not reported
TSDF EPA ID:	CAD008364432
Trans Name:	Rho Chem LLC
TSDF Alt EPA ID:	Not reported
TSDF Alt Name:	Not reported
Waste Code Description:	122 - Alkaline solution without metals (pH > 12.5
RCRA Code:	D002
Meth Code:	H141 - Storage, Bulking, And/Or Transfer Off Site--No Treatment/Reovery (H010-H129) Or (H131-H135)
Quantity Tons:	0.007
Waste Quantity:	14
Quantity Unit:	P
Additional Code 1:	Not reported
Additional Code 2:	Not reported
Additional Code 3:	Not reported
Additional Code 4:	Not reported
Additional Code 5:	Not reported

Additional Info:

Year:	2020
Gen EPA ID:	CAL000397323

Shipment Date:	8/13/2020
Creation Date:	10/6/2020
Receipt Date:	9/16/2020
Manifest ID:	014560990FLE
Trans EPA ID:	MAD039322250
Trans Name:	Clean Harbors Environmental Services, Inc.
Trans 2 EPA ID:	OKR000031492
Trans 2 Name:	Basin Transportation

ROSS DRESS FOR LESS #0016 (Continued) **S117540690**

TSDF EPA ID:	NED981723513
Trans Name:	Clean Harbors Environmental Services, Inc.
TSDF Alt EPA ID:	Not reported
TSDF Alt Name:	Not reported
Waste Code Description:	- Not reported
RCRA Code:	Not reported
Meth Code:	H141 - Storage, Bulking, And/Or Transfer Off Site--No Treatment/Reovery (H010-H129) Or (H131-H135)
Quantity Tons:	0.013
Waste Quantity:	26
Quantity Unit:	P
Additional Code 1:	Not reported
Additional Code 2:	Not reported
Additional Code 3:	Not reported
Additional Code 4:	Not reported
Additional Code 5:	Not reported
Shipment Date:	8/13/2020
Creation Date:	10/6/2020
Receipt Date:	9/16/2020
Manifest ID:	014560990FLE
Trans EPA ID:	MAD039322250
Trans Name:	Clean Harbors Environmental Services, Inc.
Trans 2 EPA ID:	OKR000031492
Trans 2 Name:	Basin Transportation
TSDF EPA ID:	NED981723513
Trans Name:	Clean Harbors Environmental Services, Inc.
TSDF Alt EPA ID:	Not reported
TSDF Alt Name:	Not reported
Waste Code Description:	331 - Off-specification, aged, or surplus organics
RCRA Code:	D001,D018,D035,
Meth Code:	H040 - Incineration--Thermal Destruction Other Than Use As A Fuel
Quantity Tons:	0.029
Waste Quantity:	58
Quantity Unit:	P
Additional Code 1:	Not reported
Additional Code 2:	Not reported
Additional Code 3:	Not reported
Additional Code 4:	Not reported
Additional Code 5:	Not reported
Shipment Date:	8/13/2020
Creation Date:	10/6/2020
Receipt Date:	9/16/2020
Manifest ID:	014560990FLE
Trans EPA ID:	MAD039322250
Trans Name:	Clean Harbors Environmental Services, Inc.
Trans 2 EPA ID:	OKR000031492
Trans 2 Name:	Basin Transportation
TSDF EPA ID:	NED981723513
Trans Name:	Clean Harbors Environmental Services, Inc.
TSDF Alt EPA ID:	Not reported
TSDF Alt Name:	Not reported
Waste Code Description:	181 - Other inorganic solid waste Organics
RCRA Code:	D009
Meth Code:	H141 - Storage, Bulking, And/Or Transfer Off Site--No Treatment/Reovery (H010-H129) Or (H131-H135)

ROSS DRESS FOR LESS #0016 (Continued) **S117540690**

Quantity Tons:	0.0035
Waste Quantity:	7
Quantity Unit:	P
Additional Code 1:	Not reported
Additional Code 2:	Not reported
Additional Code 3:	Not reported
Additional Code 4:	Not reported
Additional Code 5:	Not reported
Shipment Date:	7/1/2020
Creation Date:	7/17/2020
Receipt Date:	7/9/2020
Manifest ID:	002823776PSC
Trans EPA ID:	MNS000110924
Trans Name:	STERICYCLE SPECIALTY WASTE SOLUTIONS INC
Trans 2 EPA ID:	Not reported
Trans 2 Name:	Not reported
TSDF EPA ID:	CAD008364432
Trans Name:	Rho Chem LLC
TSDF Alt EPA ID:	Not reported
TSDF Alt Name:	Not reported
Waste Code Description:	791 - Liquids with pH < 2 792 Liquids with pH < 2 with metals
RCRA Code:	D002
Meth Code:	H141 - Storage, Bulking, And/Or Transfer Off Site--No Treatment/Reovery (H010-H129) Or (H131-H135)
Quantity Tons:	0.005
Waste Quantity:	10
Quantity Unit:	P
Additional Code 1:	Not reported
Additional Code 2:	Not reported
Additional Code 3:	Not reported
Additional Code 4:	Not reported
Additional Code 5:	Not reported
Shipment Date:	7/1/2020
Creation Date:	7/29/2020
Receipt Date:	7/14/2020
Manifest ID:	002823831PSC
Trans EPA ID:	MNS000110924
Trans Name:	STERICYCLE SPECIALTY WASTE SOLUTIONS INC
Trans 2 EPA ID:	Not reported
Trans 2 Name:	Not reported
TSDF EPA ID:	NVD980895338
Trans Name:	21st Century Environmental Management of Nevada, LLC
TSDF Alt EPA ID:	Not reported
TSDF Alt Name:	Not reported
Waste Code Description:	141 - Off-specification, aged, or surplus inorganics
RCRA Code:	D001
Meth Code:	H070 - Not reported
Quantity Tons:	0.0035
Waste Quantity:	7
Quantity Unit:	P
Additional Code 1:	Not reported
Additional Code 2:	Not reported
Additional Code 3:	Not reported
Additional Code 4:	Not reported
Additional Code 5:	Not reported

ROSS DRESS FOR LESS #0016 (Continued) **S117540690**

Shipment Date:	7/1/2020
Creation Date:	7/29/2020
Receipt Date:	7/14/2020
Manifest ID:	002823831PSC
Trans EPA ID:	MNS000110924
Trans Name:	STERICYCLE SPECIALTY WASTE SOLUTIONS INC
Trans 2 EPA ID:	Not reported
Trans 2 Name:	Not reported
TSDF EPA ID:	NVD980895338
Trans Name:	21st Century Environmental Management of Nevada, LLC
TSDF Alt EPA ID:	Not reported
TSDF Alt Name:	Not reported
Waste Code Description:	331 - Off-specification, aged, or surplus organics
RCRA Code:	D001
Meth Code:	H141 - Storage, Bulking, And/Or Transfer Off Site--No Treatment/Reovery (H010-H129) Or (H131-H135)
Quantity Tons:	0.0045
Waste Quantity:	9
Quantity Unit:	P
Additional Code 1:	Not reported
Additional Code 2:	Not reported
Additional Code 3:	Not reported
Additional Code 4:	Not reported
Additional Code 5:	Not reported

Shipment Date:	7/1/2020
Creation Date:	7/29/2020
Receipt Date:	7/14/2020
Manifest ID:	002823831PSC
Trans EPA ID:	MNS000110924
Trans Name:	STERICYCLE SPECIALTY WASTE SOLUTIONS INC
Trans 2 EPA ID:	Not reported
Trans 2 Name:	Not reported
TSDF EPA ID:	NVD980895338
Trans Name:	21st Century Environmental Management of Nevada, LLC
TSDF Alt EPA ID:	Not reported
TSDF Alt Name:	Not reported
Waste Code Description:	331 - Off-specification, aged, or surplus organics
RCRA Code:	D001
Meth Code:	H141 - Storage, Bulking, And/Or Transfer Off Site--No Treatment/Reovery (H010-H129) Or (H131-H135)
Quantity Tons:	0.001
Waste Quantity:	2
Quantity Unit:	P
Additional Code 1:	Not reported
Additional Code 2:	Not reported
Additional Code 3:	Not reported
Additional Code 4:	Not reported
Additional Code 5:	Not reported

Shipment Date:	7/1/2020
Creation Date:	7/28/2020
Receipt Date:	7/8/2020
Manifest ID:	002823813PSC
Trans EPA ID:	MNS000110924
Trans Name:	STERICYCLE SPECIALTY WASTE SOLUTIONS INC
Trans 2 EPA ID:	CAR000175422

ROSS DRESS FOR LESS #0016 (Continued) **S117540690**

Trans 2 Name:	WORLDWIDE RECOVERY SYSTEM INC
TSDF EPA ID:	AZR000515924
Trans Name:	YUMA YES WASTE TRANSFER FACILITY
TSDF Alt EPA ID:	Not reported
TSDF Alt Name:	Not reported
Waste Code Description:	331 - Off-specification, aged, or surplus organics
RCRA Code:	Not reported
Meth Code:	H141 - Storage, Bulking, And/Or Transfer Off Site--No Treatment/Reovery (H010-H129) Or (H131-H135)
Quantity Tons:	0.017
Waste Quantity:	34
Quantity Unit:	P
Additional Code 1:	Not reported
Additional Code 2:	Not reported
Additional Code 3:	Not reported
Additional Code 4:	Not reported
Additional Code 5:	Not reported
Shipment Date:	7/1/2020
Creation Date:	7/28/2020
Receipt Date:	7/8/2020
Manifest ID:	002823813PSC
Trans EPA ID:	MNS000110924
Trans Name:	STERICYCLE SPECIALTY WASTE SOLUTIONS INC
Trans 2 EPA ID:	CAR000175422
Trans 2 Name:	WORLDWIDE RECOVERY SYSTEM INC
TSDF EPA ID:	AZR000515924
Trans Name:	YUMA YES WASTE TRANSFER FACILITY
TSDF Alt EPA ID:	Not reported
TSDF Alt Name:	Not reported
Waste Code Description:	331 - Off-specification, aged, or surplus organics
RCRA Code:	Not reported
Meth Code:	H141 - Storage, Bulking, And/Or Transfer Off Site--No Treatment/Reovery (H010-H129) Or (H131-H135)
Quantity Tons:	0.063
Waste Quantity:	126
Quantity Unit:	P
Additional Code 1:	Not reported
Additional Code 2:	Not reported
Additional Code 3:	Not reported
Additional Code 4:	Not reported
Additional Code 5:	Not reported
Shipment Date:	7/1/2020
Creation Date:	7/17/2020
Receipt Date:	7/9/2020
Manifest ID:	002823776PSC
Trans EPA ID:	MNS000110924
Trans Name:	STERICYCLE SPECIALTY WASTE SOLUTIONS INC
Trans 2 EPA ID:	Not reported
Trans 2 Name:	Not reported
TSDF EPA ID:	CAD008364432
Trans Name:	Rho Chem LLC
TSDF Alt EPA ID:	Not reported
TSDF Alt Name:	Not reported
Waste Code Description:	122 - Alkaline solution without metals (pH > 12.5
RCRA Code:	D002

ROSS DRESS FOR LESS #0016 (Continued) **S117540690**

Meth Code:	H141 - Storage, Bulking, And/Or Transfer Off Site--No Treatment/Reovery (H010-H129) Or (H131-H135)
Quantity Tons:	0.007
Waste Quantity:	14
Quantity Unit:	P
Additional Code 1:	Not reported
Additional Code 2:	Not reported
Additional Code 3:	Not reported
Additional Code 4:	Not reported
Additional Code 5:	Not reported

Detail Two:

Year:	2020
EM Manifest ID:	892179
Shipment Date:	9/10/2019
Receipt Date:	9/24/2019
Manifest Number:	002495078PSC
Generator EPA ID:	CAL000397323
Name:	ROSS STORE #0016
Address:	396 N MOORPARK RD
Address 2:	Not reported
City:	THOUSAND OAKS
Zip:	91360
Telephone:	877-577-2669
Contact:	Not reported
Contact Telephone:	775-575-2760
Transporter 1 EPA ID:	MNS000110924
Transporter 1 Emergency Number:	Not reported
Transporter 2 EPA ID:	MOD095038998
Transporter 2 Emergency Number:	Not reported
TSDF EPA ID:	NVD980895338
TSDF Name:	21st Century Environmental Management of Nevada, LLC
TSDF Address 1:	2095 Newlands Drive East
TSDF Address 2:	Not reported
TSDF City:	Fernley
TSDF Zip:	89408
TSDF Telephone:	Not reported

Federal:

Year:	2020
EM Manifest ID:	892179
Generator EPA ID:	CAL000397323
Shipment Date:	2019-09-10
Manifest Number:	002495078PSC
Line Number:	2
Method Code:	H141
Quantity Tons:	0.00150
Quantity Waste:	3.000000
Quantity Unit:	P
Number of Containers:	1
Type of Container:	Fiber or plastic boxes, cartons, cases
Quantity Type:	Pounds
Federal Code:	D001

State:

Year:	2020
EM Manifest ID:	892179

ROSS DRESS FOR LESS #0016 (Continued) **S117540690**

Generator EPA ID:	CAL000397323
Shipment Date:	2019-09-10
Manifest Number:	002495078PSC
Line Number:	2
Method Code:	H141
Quantity Tons:	0.00150
Quantity Waste:	3.000000
Quantity Unit:	P
Number of Containers:	1
Type of Container:	Fiber or plastic boxes, cartons, cases
Quantity Type:	Pounds
State Code:	331

Year:	2020
EM Manifest ID:	919131
Shipment Date:	9/10/2019
Receipt Date:	9/19/2019
Manifest Number:	002494971PSC
Generator EPA ID:	CAL000397323
Name:	ROSS STORE #0016
Address:	396 N MOORPARK RD
Address 2:	Not reported
City:	THOUSAND OAKS
Zip:	91360
Telephone:	877-577-2669
Contact:	Not reported
Contact Telephone:	323-776-6233
Transporter 1 EPA ID:	MNS000110924
Transporter 1 Emergency Number:	Not reported
Transporter 2 EPA ID:	CAR000217554
Transporter 2 Emergency Number:	Not reported
TSDF EPA ID:	CAD008364432
TSDF Name:	Rho Chem LLC
TSDF Address 1:	425 Isis Ave.
TSDF Address 2:	Not reported
TSDF City:	Inglewood
TSDF Zip:	90301
TSDF Telephone:	Not reported

Federal:

Year:	2020
EM Manifest ID:	919131
Generator EPA ID:	CAL000397323
Shipment Date:	2019-09-10
Manifest Number:	002494971PSC
Line Number:	1
Method Code:	H141
Quantity Tons:	0.04100
Quantity Waste:	82.000000
Quantity Unit:	P
Number of Containers:	1
Type of Container:	Fiberboard or plastic drums, barrels, kegs
Quantity Type:	Pounds
Federal Code:	D006

Year:	2020
EM Manifest ID:	919131

ROSS DRESS FOR LESS #0016 (Continued) **S117540690**

Generator EPA ID:	CAL000397323
Shipment Date:	2019-09-10
Manifest Number:	002494971PSC
Line Number:	1
Method Code:	H141
Quantity Tons:	0.04100
Quantity Waste:	82.000000
Quantity Unit:	P
Number of Containers:	1
Type of Container:	Fiberboard or plastic drums, barrels, kegs
Quantity Type:	Pounds
Federal Code:	D008

Year:	2020
EM Manifest ID:	919131
Generator EPA ID:	CAL000397323
Shipment Date:	2019-09-10
Manifest Number:	002494971PSC
Line Number:	1
Method Code:	H141
Quantity Tons:	0.04100
Quantity Waste:	82.000000
Quantity Unit:	P
Number of Containers:	1
Type of Container:	Fiberboard or plastic drums, barrels, kegs
Quantity Type:	Pounds
Federal Code:	D011

Year:	2020
EM Manifest ID:	919131
Generator EPA ID:	CAL000397323
Shipment Date:	2019-09-10
Manifest Number:	002494971PSC
Line Number:	1
Method Code:	H141
Quantity Tons:	0.04100
Quantity Waste:	82.000000
Quantity Unit:	P
Number of Containers:	1
Type of Container:	Fiberboard or plastic drums, barrels, kegs
Quantity Type:	Pounds
Federal Code:	D016

State:

Year:	2020
EM Manifest ID:	919131
Generator EPA ID:	CAL000397323
Shipment Date:	2019-09-10
Manifest Number:	002494971PSC
Line Number:	1
Method Code:	H141
Quantity Tons:	0.04100
Quantity Waste:	82.000000
Quantity Unit:	P
Number of Containers:	1
Type of Container:	Fiberboard or plastic drums, barrels, kegs
Quantity Type:	Pounds

ROSS DRESS FOR LESS #0016 (Continued) **S117540690**

State Code: 331

Year: 2020
EM Manifest ID: bf2da0d8-e7b6-40b9-ab87-5a352c33daf4
Shipment Date: 8/13/2020
Receipt Date: 9/16/2020
Manifest Number: 014560990FLE
Generator EPA ID: CAL000397323
Name: ROSS STORES 16
Address: 396 N MOORPARK RD.
Address 2: Not reported
City: THOUSAND OAKS
Zip: 91360
Telephone: 800-483-3718
Contact: Manager Store
Contact Telephone: 805-496-3363
Transporter 1 EPA ID: MAD039322250
Transporter 1 Emergency Number: Not reported
Transporter 2 EPA ID: OKR000031492
Transporter 2 Emergency Number: Not reported
TSDF EPA ID: NED981723513
TSDF Name: Clean Harbors Environmental Services, Inc.
TSDF Address 1: 2247 South Highway 71
TSDF Address 2: Not reported
TSDF City: Kimball
TSDF Zip: 69145
TSDF Telephone: 800-483-3718

Federal:
Year: 2020
EM Manifest ID: bf2da0d8-e7b6-40b9-ab87-5a352c33daf4
Generator EPA ID: CAL000397323
Shipment Date: 2020-08-13
Manifest Number: 014560990FLE
Line Number: 1
Method Code: H040
Quantity Tons: 0.02900
Quantity Waste: 58.000000
Quantity Unit: P
Number of Containers: 1
Type of Container: Fiber or plastic boxes, cartons, cases
Quantity Type: Pounds
Federal Code: D001

Year: 2020
EM Manifest ID: bf2da0d8-e7b6-40b9-ab87-5a352c33daf4
Generator EPA ID: CAL000397323
Shipment Date: 2020-08-13
Manifest Number: 014560990FLE
Line Number: 1
Method Code: H040
Quantity Tons: 0.02900
Quantity Waste: 58.000000
Quantity Unit: P
Number of Containers: 1
Type of Container: Fiber or plastic boxes, cartons, cases
Quantity Type: Pounds

ROSS DRESS FOR LESS #0016 (Continued) **S117540690**

Federal Code:	D018
Year:	2020
EM Manifest ID:	bf2da0d8-e7b6-40b9-ab87-5a352c33daf4
Generator EPA ID:	CAL000397323
Shipment Date:	2020-08-13
Manifest Number:	014560990FLE
Line Number:	1
Method Code:	H040
Quantity Tons:	0.02900
Quantity Waste:	58.000000
Quantity Unit:	P
Number of Containers:	1
Type of Container:	Fiber or plastic boxes, cartons, cases
Quantity Type:	Pounds
Federal Code:	D035
Year:	2020
EM Manifest ID:	bf2da0d8-e7b6-40b9-ab87-5a352c33daf4
Generator EPA ID:	CAL000397323
Shipment Date:	2020-08-13
Manifest Number:	014560990FLE
Line Number:	1
Method Code:	H040
Quantity Tons:	0.02900
Quantity Waste:	58.000000
Quantity Unit:	P
Number of Containers:	1
Type of Container:	Fiber or plastic boxes, cartons, cases
Quantity Type:	Pounds
Federal Code:	U002
Year:	2020
EM Manifest ID:	bf2da0d8-e7b6-40b9-ab87-5a352c33daf4
Generator EPA ID:	CAL000397323
Shipment Date:	2020-08-13
Manifest Number:	014560990FLE
Line Number:	1
Method Code:	H040
Quantity Tons:	0.02900
Quantity Waste:	58.000000
Quantity Unit:	P
Number of Containers:	1
Type of Container:	Fiber or plastic boxes, cartons, cases
Quantity Type:	Pounds
Federal Code:	U019
Year:	2020
EM Manifest ID:	bf2da0d8-e7b6-40b9-ab87-5a352c33daf4
Generator EPA ID:	CAL000397323
Shipment Date:	2020-08-13
Manifest Number:	014560990FLE
Line Number:	1
Method Code:	H040
Quantity Tons:	0.02900
Quantity Waste:	58.000000
Quantity Unit:	P

ROSS DRESS FOR LESS #0016 (Continued) **S117540690**

Number of Containers: 1
Type of Container: Fiber or plastic boxes, cartons, cases
Quantity Type: Pounds
Federal Code: U154

Year: 2020
EM Manifest ID: bf2da0d8-e7b6-40b9-ab87-5a352c33daf4
Generator EPA ID: CAL000397323
Shipment Date: 2020-08-13
Manifest Number: 014560990FLE
Line Number: 1
Method Code: H040
Quantity Tons: 0.02900
Quantity Waste: 58.000000
Quantity Unit: P
Number of Containers: 1
Type of Container: Fiber or plastic boxes, cartons, cases
Quantity Type: Pounds
Federal Code: U159

Year: 2020
EM Manifest ID: bf2da0d8-e7b6-40b9-ab87-5a352c33daf4
Generator EPA ID: CAL000397323
Shipment Date: 2020-08-13
Manifest Number: 014560990FLE
Line Number: 2
Method Code: H141
Quantity Tons: 0.00350
Quantity Waste: 7.000000
Quantity Unit: P
Number of Containers: 1
Type of Container: Fiber or plastic boxes, cartons, cases
Quantity Type: Pounds
Federal Code: D009

State:
Year: 2020
EM Manifest ID: bf2da0d8-e7b6-40b9-ab87-5a352c33daf4
Generator EPA ID: CAL000397323
Shipment Date: 2020-08-13
Manifest Number: 014560990FLE
Line Number: 1
Method Code: H040
Quantity Tons: 0.02900
Quantity Waste: 58.000000
Quantity Unit: P
Number of Containers: 1
Type of Container: Fiber or plastic boxes, cartons, cases
Quantity Type: Pounds
State Code: 331

Year: 2020
EM Manifest ID: bf2da0d8-e7b6-40b9-ab87-5a352c33daf4
Generator EPA ID: CAL000397323
Shipment Date: 2020-08-13
Manifest Number: 014560990FLE
Line Number: 2

ROSS DRESS FOR LESS #0016 (Continued) **S117540690**

Method Code: H141
Quantity Tons: 0.00350
Quantity Waste: 7.000000
Quantity Unit: P
Number of Containers: 1
Type of Container: Fiber or plastic boxes, cartons, cases
Quantity Type: Pounds
State Code: 181

Year: 2020
EM Manifest ID: d7659804-2041-4079-9ef3-3220f5fa09ad
Shipment Date: 7/1/2020
Receipt Date: 7/8/2020
Manifest Number: 002823813PSC
Generator EPA ID: CAL000397323
Name: ROSS DRESS FOR LESS #0016
Address: 396 N MOORPARK RD
Address 2: Not reported
City: THOUSAND OAKS
Zip: 91360-4303
Telephone: 877-577-2669
Contact: Not reported
Contact Telephone: 805-496-3363
Transporter 1 EPA ID: MNS000110924
Transporter 1 Emergency Number: Not reported
Transporter 2 EPA ID: CAR000175422
Transporter 2 Emergency Number: Not reported
TSDF EPA ID: AZR000515924
TSDF Name: YUMA YES WASTE TRANSFER FACILITY
TSDF Address 1: 2730 E 13TH ST
TSDF Address 2: Not reported
TSDF City: YUMA
TSDF Zip: 85365-1901
TSDF Telephone: Not reported

State:
Year: 2020
EM Manifest ID: d7659804-2041-4079-9ef3-3220f5fa09ad
Generator EPA ID: CAL000397323
Shipment Date: 2020-07-01
Manifest Number: 002823813PSC
Line Number: 1
Method Code: H141
Quantity Tons: 0.01700
Quantity Waste: 34.000000
Quantity Unit: P
Number of Containers: 1
Type of Container: Fiber or plastic boxes, cartons, cases
Quantity Type: Pounds
State Code: 331

Year: 2020
EM Manifest ID: d7659804-2041-4079-9ef3-3220f5fa09ad
Generator EPA ID: CAL000397323
Shipment Date: 2020-07-01
Manifest Number: 002823813PSC
Line Number: 2

ROSS DRESS FOR LESS #0016 (Continued) **S117540690**

Method Code:	H141
Quantity Tons:	0.06300
Quantity Waste:	126.000000
Quantity Unit:	P
Number of Containers:	1
Type of Container:	Fiberboard or plastic drums, barrels, kegs
Quantity Type:	Pounds
State Code:	331

Year:	2020
EM Manifest ID:	1077879
Shipment Date:	2/5/2020
Receipt Date:	2/12/2020
Manifest Number:	000272882DAT
Generator EPA ID:	CAL000397323
Name:	ROSS STORE #0016
Address:	396 N MOORPARK RD
Address 2:	Not reported
City:	THOUSAND OAKS
Zip:	91360
Telephone:	805-496-3363
Contact:	Not reported
Contact Telephone:	925-965-4015
Transporter 1 EPA ID:	MNS000110924
Transporter 1 Emergency Number:	Not reported
Transporter 2 EPA ID:	CAR000175422
Transporter 2 Emergency Number:	Not reported
TSDF EPA ID:	AZR000515924
TSDF Name:	YUMA YES WASTE TRANSFER FACILITY
TSDF Address 1:	2730 E 13TH ST
TSDF Address 2:	Not reported
TSDF City:	YUMA
TSDF Zip:	85365-1901
TSDF Telephone:	Not reported

State:

Year:	2020
EM Manifest ID:	1077879
Generator EPA ID:	CAL000397323
Shipment Date:	2020-02-05
Manifest Number:	000272882DAT
Line Number:	1
Method Code:	H141
Quantity Tons:	0.02750
Quantity Waste:	55.000000
Quantity Unit:	P
Number of Containers:	1
Type of Container:	Fiberboard or plastic drums, barrels, kegs
Quantity Type:	Pounds
State Code:	331

Year:	2020
EM Manifest ID:	da8c58af-71b7-4521-b133-92338cbb2349
Shipment Date:	12/2/2020
Receipt Date:	12/10/2020
Manifest Number:	015282459FLE

ROSS DRESS FOR LESS #0016 (Continued) **S117540690**

Generator EPA ID:	CAL000397323
Name:	ROSS STORES 16
Address:	396 N MOORPARK RD.
Address 2:	Not reported
City:	THOUSAND OAKS
Zip:	91360
Telephone:	800-483-3718
Contact:	Manager Store
Contact Telephone:	805-496-3363
Transporter 1 EPA ID:	MAD039322250
Transporter 1 Emergency Number:	Not reported
Transporter 2 EPA ID:	MAD039322250
Transporter 2 Emergency Number:	Not reported
TSDF EPA ID:	CAD044429835
TSDF Name:	Clean Harbors Wilmington LLC
TSDF Address 1:	1737 East Denni Street
TSDF Address 2:	Not reported
TSDF City:	Wilmington
TSDF Zip:	90744
TSDF Telephone:	800-483-3718

Federal:

Year:	2020
EM Manifest ID:	da8c58af-71b7-4521-b133-92338cbb2349
Generator EPA ID:	CAL000397323
Shipment Date:	2020-12-02
Manifest Number:	015282459FLE
Line Number:	1
Method Code:	H141
Quantity Tons:	0.12850
Quantity Waste:	257.000000
Quantity Unit:	P
Number of Containers:	1
Type of Container:	Fiber or plastic boxes, cartons, cases
Quantity Type:	Pounds
Federal Code:	D001

Year:	2020
EM Manifest ID:	da8c58af-71b7-4521-b133-92338cbb2349
Generator EPA ID:	CAL000397323
Shipment Date:	2020-12-02
Manifest Number:	015282459FLE
Line Number:	1
Method Code:	H141
Quantity Tons:	0.12850
Quantity Waste:	257.000000
Quantity Unit:	P
Number of Containers:	1
Type of Container:	Fiber or plastic boxes, cartons, cases
Quantity Type:	Pounds
Federal Code:	D018

Year:	2020
EM Manifest ID:	da8c58af-71b7-4521-b133-92338cbb2349
Generator EPA ID:	CAL000397323
Shipment Date:	2020-12-02
Manifest Number:	015282459FLE
Line Number:	1

ROSS DRESS FOR LESS #0016 (Continued) **S117540690**

Method Code:	H141
Quantity Tons:	0.12850
Quantity Waste:	257.000000
Quantity Unit:	P
Number of Containers:	1
Type of Container:	Fiber or plastic boxes, cartons, cases
Quantity Type:	Pounds
Federal Code:	D035
Year:	2020
EM Manifest ID:	da8c58af-71b7-4521-b133-92338cbb2349
Generator EPA ID:	CAL000397323
Shipment Date:	2020-12-02
Manifest Number:	015282459FLE
Line Number:	1
Method Code:	H141
Quantity Tons:	0.12850
Quantity Waste:	257.000000
Quantity Unit:	P
Number of Containers:	1
Type of Container:	Fiber or plastic boxes, cartons, cases
Quantity Type:	Pounds
Federal Code:	U002
Year:	2020
EM Manifest ID:	da8c58af-71b7-4521-b133-92338cbb2349
Generator EPA ID:	CAL000397323
Shipment Date:	2020-12-02
Manifest Number:	015282459FLE
Line Number:	1
Method Code:	H141
Quantity Tons:	0.12850
Quantity Waste:	257.000000
Quantity Unit:	P
Number of Containers:	1
Type of Container:	Fiber or plastic boxes, cartons, cases
Quantity Type:	Pounds
Federal Code:	U019
Year:	2020
EM Manifest ID:	da8c58af-71b7-4521-b133-92338cbb2349
Generator EPA ID:	CAL000397323
Shipment Date:	2020-12-02
Manifest Number:	015282459FLE
Line Number:	1
Method Code:	H141
Quantity Tons:	0.12850
Quantity Waste:	257.000000
Quantity Unit:	P
Number of Containers:	1
Type of Container:	Fiber or plastic boxes, cartons, cases
Quantity Type:	Pounds
Federal Code:	U154
Year:	2020
EM Manifest ID:	da8c58af-71b7-4521-b133-92338cbb2349
Generator EPA ID:	CAL000397323

ROSS DRESS FOR LESS #0016 (Continued) **S117540690**

Shipment Date:	2020-12-02
Manifest Number:	015282459FLE
Line Number:	1
Method Code:	H141
Quantity Tons:	0.12850
Quantity Waste:	257.000000
Quantity Unit:	P
Number of Containers:	1
Type of Container:	Fiber or plastic boxes, cartons, cases
Quantity Type:	Pounds
Federal Code:	U159

State:

Year:	2020
EM Manifest ID:	da8c58af-71b7-4521-b133-92338cbb2349
Generator EPA ID:	CAL000397323
Shipment Date:	2020-12-02
Manifest Number:	015282459FLE
Line Number:	1
Method Code:	H141
Quantity Tons:	0.12850
Quantity Waste:	257.000000
Quantity Unit:	P
Number of Containers:	1
Type of Container:	Fiber or plastic boxes, cartons, cases
Quantity Type:	Pounds
State Code:	331

Year:	2020
EM Manifest ID:	906350
Shipment Date:	12/18/2019
Receipt Date:	12/23/2019
Manifest Number:	002614637PSC
Generator EPA ID:	CAL000397323
Name:	ROSS DRESS FOR LESS #0016
Address:	396 N MOORPARK RD
Address 2:	Not reported
City:	THOUSAND OAKS
Zip:	91360-4303
Telephone:	877-577-2669
Contact:	Not reported
Contact Telephone:	805-496-3363
Transporter 1 EPA ID:	MNS000110924
Transporter 1 Emergency Number:	Not reported
Transporter 2 EPA ID:	CAR000175422
Transporter 2 Emergency Number:	Not reported
TSDF EPA ID:	AZR000515924
TSDF Name:	YUMA YES WASTE TRANSFER FACILITY
TSDF Address 1:	2730 E 13TH ST
TSDF Address 2:	Not reported
TSDF City:	YUMA
TSDF Zip:	85365-1901
TSDF Telephone:	Not reported

State:

Year:	2020

ROSS DRESS FOR LESS #0016 (Continued) **S117540690**

EM Manifest ID:	906350
Generator EPA ID:	CAL000397323
Shipment Date:	2019-12-18
Manifest Number:	002614637PSC
Line Number:	1
Method Code:	H141
Quantity Tons:	0.00350
Quantity Waste:	7.000000
Quantity Unit:	P
Number of Containers:	1
Type of Container:	Fiber or plastic boxes, cartons, cases
Quantity Type:	Pounds
State Code:	331

Year:	2020
EM Manifest ID:	918235
Shipment Date:	12/18/2019
Receipt Date:	1/7/2020
Manifest Number:	002614667PSC
Generator EPA ID:	CAL000397323
Name:	ROSS STORE #0016
Address:	396 N MOORPARK RD
Address 2:	Not reported
City:	THOUSAND OAKS
Zip:	91360
Telephone:	877-577-2669
Contact:	Not reported
Contact Telephone:	775-575-2760
Transporter 1 EPA ID:	MNS000110924
Transporter 1 Emergency Number:	Not reported
Transporter 2 EPA ID:	CAR000217554
Transporter 2 Emergency Number:	Not reported
TSDF EPA ID:	NVD980895338
TSDF Name:	21st Century Environmental Management of Nevada, LLC
TSDF Address 1:	2095 Newlands Drive East
TSDF Address 2:	Not reported
TSDF City:	Fernley
TSDF Zip:	89408
TSDF Telephone:	Not reported

Federal:

Year:	2020
EM Manifest ID:	918235
Generator EPA ID:	CAL000397323
Shipment Date:	2019-12-18
Manifest Number:	002614667PSC
Line Number:	1
Method Code:	H141
Quantity Tons:	0.00150
Quantity Waste:	3.000000
Quantity Unit:	P
Number of Containers:	1
Type of Container:	Fiber or plastic boxes, cartons, cases
Quantity Type:	Pounds
Federal Code:	D001

Year:	2020

ROSS DRESS FOR LESS #0016 (Continued) **S117540690**

EM Manifest ID:	918235
Generator EPA ID:	CAL000397323
Shipment Date:	2019-12-18
Manifest Number:	002614667PSC
Line Number:	2
Method Code:	H141
Quantity Tons:	0.00400
Quantity Waste:	8.000000
Quantity Unit:	P
Number of Containers:	1
Type of Container:	Fiber or plastic boxes, cartons, cases
Quantity Type:	Pounds
Federal Code:	D001

State:

Year:	2020
EM Manifest ID:	918235
Generator EPA ID:	CAL000397323
Shipment Date:	2019-12-18
Manifest Number:	002614667PSC
Line Number:	1
Method Code:	H141
Quantity Tons:	0.00150
Quantity Waste:	3.000000
Quantity Unit:	P
Number of Containers:	1
Type of Container:	Fiber or plastic boxes, cartons, cases
Quantity Type:	Pounds
State Code:	331

Year:	2020
EM Manifest ID:	918235
Generator EPA ID:	CAL000397323
Shipment Date:	2019-12-18
Manifest Number:	002614667PSC
Line Number:	2
Method Code:	H141
Quantity Tons:	0.00400
Quantity Waste:	8.000000
Quantity Unit:	P
Number of Containers:	1
Type of Container:	Fiber or plastic boxes, cartons, cases
Quantity Type:	Pounds
State Code:	331

Year:	2020
EM Manifest ID:	de525eef-28cd-4117-be3f-164b873bb0f0
Shipment Date:	10/5/2020
Receipt Date:	10/28/2020
Manifest Number:	014561207FLE
Generator EPA ID:	CAL000397323
Name:	ROSS STORES 16
Address:	396 N MOORPARK RD.
Address 2:	Not reported
City:	THOUSAND OAKS
Zip:	91360

ROSS DRESS FOR LESS #0016 (Continued) **S117540690**

Telephone:	800-483-3718
Contact:	Manager Store
Contact Telephone:	805-496-3363
Transporter 1 EPA ID:	MAD039322250
Transporter 1 Emergency Number:	Not reported
Transporter 2 EPA ID:	MAD039322250
Transporter 2 Emergency Number:	Not reported
TSDF EPA ID:	NED981723513
TSDF Name:	Clean Harbors Environmental Services, Inc.
TSDF Address 1:	2247 South Highway 71
TSDF Address 2:	Not reported
TSDF City:	Kimball
TSDF Zip:	69145
TSDF Telephone:	800-483-3718

Federal:

Year:	2020
EM Manifest ID:	de525eef-28cd-4117-be3f-164b873bb0f0
Generator EPA ID:	CAL000397323
Shipment Date:	2020-10-05
Manifest Number:	014561207FLE
Line Number:	1
Method Code:	H040
Quantity Tons:	0.03500
Quantity Waste:	70.000000
Quantity Unit:	P
Number of Containers:	1
Type of Container:	Fiber or plastic boxes, cartons, cases
Quantity Type:	Pounds
Federal Code:	D001

Year:	2020
EM Manifest ID:	de525eef-28cd-4117-be3f-164b873bb0f0
Generator EPA ID:	CAL000397323
Shipment Date:	2020-10-05
Manifest Number:	014561207FLE
Line Number:	1
Method Code:	H040
Quantity Tons:	0.03500
Quantity Waste:	70.000000
Quantity Unit:	P
Number of Containers:	1
Type of Container:	Fiber or plastic boxes, cartons, cases
Quantity Type:	Pounds
Federal Code:	D018

Year:	2020
EM Manifest ID:	de525eef-28cd-4117-be3f-164b873bb0f0
Generator EPA ID:	CAL000397323
Shipment Date:	2020-10-05
Manifest Number:	014561207FLE
Line Number:	1
Method Code:	H040
Quantity Tons:	0.03500
Quantity Waste:	70.000000
Quantity Unit:	P
Number of Containers:	1
Type of Container:	Fiber or plastic boxes, cartons, cases

ROSS DRESS FOR LESS #0016 (Continued) **S117540690**

Quantity Type:	Pounds
Federal Code:	D035
Year:	2020
EM Manifest ID:	de525eef-28cd-4117-be3f-164b873bb0f0
Generator EPA ID:	CAL000397323
Shipment Date:	2020-10-05
Manifest Number:	014561207FLE
Line Number:	1
Method Code:	H040
Quantity Tons:	0.03500
Quantity Waste:	70.000000
Quantity Unit:	P
Number of Containers:	1
Type of Container:	Fiber or plastic boxes, cartons, cases
Quantity Type:	Pounds
Federal Code:	U002
Year:	2020
EM Manifest ID:	de525eef-28cd-4117-be3f-164b873bb0f0
Generator EPA ID:	CAL000397323
Shipment Date:	2020-10-05
Manifest Number:	014561207FLE
Line Number:	1
Method Code:	H040
Quantity Tons:	0.03500
Quantity Waste:	70.000000
Quantity Unit:	P
Number of Containers:	1
Type of Container:	Fiber or plastic boxes, cartons, cases
Quantity Type:	Pounds
Federal Code:	U019
Year:	2020
EM Manifest ID:	de525eef-28cd-4117-be3f-164b873bb0f0
Generator EPA ID:	CAL000397323
Shipment Date:	2020-10-05
Manifest Number:	014561207FLE
Line Number:	1
Method Code:	H040
Quantity Tons:	0.03500
Quantity Waste:	70.000000
Quantity Unit:	P
Number of Containers:	1
Type of Container:	Fiber or plastic boxes, cartons, cases
Quantity Type:	Pounds
Federal Code:	U154
Year:	2020
EM Manifest ID:	de525eef-28cd-4117-be3f-164b873bb0f0
Generator EPA ID:	CAL000397323
Shipment Date:	2020-10-05
Manifest Number:	014561207FLE
Line Number:	1
Method Code:	H040
Quantity Tons:	0.03500
Quantity Waste:	70.000000

ROSS DRESS FOR LESS #0016 (Continued) **S117540690**

Quantity Unit:	P
Number of Containers:	1
Type of Container:	Fiber or plastic boxes, cartons, cases
Quantity Type:	Pounds
Federal Code:	U159

State:

Year:	2020
EM Manifest ID:	de525eef-28cd-4117-be3f-164b873bb0f0
Generator EPA ID:	CAL000397323
Shipment Date:	2020-10-05
Manifest Number:	014561207FLE
Line Number:	1
Method Code:	H040
Quantity Tons:	0.03500
Quantity Waste:	70.000000
Quantity Unit:	P
Number of Containers:	1
Type of Container:	Fiber or plastic boxes, cartons, cases
Quantity Type:	Pounds
State Code:	331

Year:	2020
EM Manifest ID:	904486
Shipment Date:	10/29/2019
Receipt Date:	11/5/2019
Manifest Number:	002559408PSC
Generator EPA ID:	CAL000397323
Name:	ROSS STORE #0016
Address:	396 N MOORPARK RD
Address 2:	Not reported
City:	THOUSAND OAKS
Zip:	91360
Telephone:	877-577-2669
Contact:	Not reported
Contact Telephone:	323-776-6233
Transporter 1 EPA ID:	MNS000110924
Transporter 1 Emergency Number:	Not reported
Transporter 2 EPA ID:	CAR000217554
Transporter 2 Emergency Number:	Not reported
TSDF EPA ID:	CAD008364432
TSDF Name:	Rho Chem LLC
TSDF Address 1:	425 Isis Ave.
TSDF Address 2:	Not reported
TSDF City:	Inglewood
TSDF Zip:	90301
TSDF Telephone:	Not reported

Federal:

Year:	2020
EM Manifest ID:	904486
Generator EPA ID:	CAL000397323
Shipment Date:	2019-10-29
Manifest Number:	002559408PSC
Line Number:	1
Method Code:	H141

ROSS DRESS FOR LESS #0016 (Continued) **S117540690**

Quantity Tons:	0.00100
Quantity Waste:	2.000000
Quantity Unit:	P
Number of Containers:	1
Type of Container:	Fiber or plastic boxes, cartons, cases
Quantity Type:	Pounds
Federal Code:	D009

State:

Year:	2020
EM Manifest ID:	904486
Generator EPA ID:	CAL000397323
Shipment Date:	2019-10-29
Manifest Number:	002559408PSC
Line Number:	1
Method Code:	H141
Quantity Tons:	0.00100
Quantity Waste:	2.000000
Quantity Unit:	P
Number of Containers:	1
Type of Container:	Fiber or plastic boxes, cartons, cases
Quantity Type:	Pounds
State Code:	181

Detail Two:

Year:	2019
EM Manifest ID:	698822
Shipment Date:	7/17/2019
Receipt Date:	8/8/2019
Manifest Number:	002398650PSC
Generator EPA ID:	CAL000397323
Name:	ROSS STORE #0016
Address:	396 N MOORPARK RD
Address 2:	Not reported
City:	THOUSAND OAKS
Zip:	91360
Telephone:	877-577-2669
Contact:	Not reported
Contact Telephone:	775-575-2760
Transporter 1 EPA ID:	MNS000110924
Transporter 1 Emergency Number:	Not reported
Transporter 2 EPA ID:	MOD095038998
Transporter 2 Emergency Number:	Not reported
TSDF EPA ID:	NVD980895338
TSDF Name:	21st Century Environmental Management of Nevada, LLC
TSDF Address 1:	2095 Newlands Drive East
TSDF Address 2:	Not reported
TSDF City:	Fernley
TSDF Zip:	89408
TSDF Telephone:	Not reported

Federal:

Year:	2019
EM Manifest ID:	698822
Generator EPA ID:	CAL000397323
Shipment Date:	2019-07-17

ROSS DRESS FOR LESS #0016 (Continued) **S117540690**

Manifest Number:	002398650PSC
Line Number:	1
Method Code:	H141
Quantity Tons:	0.00100
Quantity Waste:	2.000000
Quantity Unit:	P
Number of Containers:	1
Type of Container:	Fiber or plastic boxes, cartons, cases
Quantity Type:	Pounds
Federal Code:	D001

Year:	2019
EM Manifest ID:	698822
Generator EPA ID:	CAL000397323
Shipment Date:	2019-07-17
Manifest Number:	002398650PSC
Line Number:	2
Method Code:	H141
Quantity Tons:	0.00100
Quantity Waste:	2.000000
Quantity Unit:	P
Number of Containers:	1
Type of Container:	Fiber or plastic boxes, cartons, cases
Quantity Type:	Pounds
Federal Code:	D001

State:

Year:	2019
EM Manifest ID:	698822
Generator EPA ID:	CAL000397323
Shipment Date:	2019-07-17
Manifest Number:	002398650PSC
Line Number:	1
Method Code:	H141
Quantity Tons:	0.00100
Quantity Waste:	2.000000
Quantity Unit:	P
Number of Containers:	1
Type of Container:	Fiber or plastic boxes, cartons, cases
Quantity Type:	Pounds
State Code:	331

Year:	2019
EM Manifest ID:	698822
Generator EPA ID:	CAL000397323
Shipment Date:	2019-07-17
Manifest Number:	002398650PSC
Line Number:	2
Method Code:	H141
Quantity Tons:	0.00100
Quantity Waste:	2.000000
Quantity Unit:	P
Number of Containers:	1
Type of Container:	Fiber or plastic boxes, cartons, cases
Quantity Type:	Pounds
State Code:	331

ROSS DRESS FOR LESS #0016 (Continued) **S117540690**

Year:	2019
EM Manifest ID:	465512
Shipment Date:	7/17/2019
Receipt Date:	7/23/2019
Manifest Number:	002398634PSC
Generator EPA ID:	CAL000397323
Name:	ROSS STORE #0016
Address:	396 N MOORPARK RD
Address 2:	Not reported
City:	THOUSAND OAKS
Zip:	91360
Telephone:	877-577-2669
Contact:	Not reported
Contact Telephone:	805-496-3363
Transporter 1 EPA ID:	MNS000110924
Transporter 1 Emergency Number:	Not reported
Transporter 2 EPA ID:	CAR000175422
Transporter 2 Emergency Number:	Not reported
TSDF EPA ID:	AZR000515924
TSDF Name:	YUMA YES WASTE TRANSFER FACILITY
TSDF Address 1:	2730 E 13TH ST
TSDF Address 2:	Not reported
TSDF City:	YUMA
TSDF Zip:	85365-1901
TSDF Telephone:	Not reported

State:

Year:	2019
EM Manifest ID:	465512
Generator EPA ID:	CAL000397323
Shipment Date:	2019-07-17
Manifest Number:	002398634PSC
Line Number:	1
Method Code:	H141
Quantity Tons:	0.24420
Quantity Waste:	74.000000
Quantity Unit:	G
Number of Containers:	1
Type of Container:	Fiberboard or plastic drums, barrels, kegs
Quantity Type:	Gallons
State Code:	331

Year:	2019
EM Manifest ID:	397522
Shipment Date:	5/22/2019
Receipt Date:	5/28/2019
Manifest Number:	002316874PSC
Generator EPA ID:	CAL000397323
Name:	ROSS DRESS FOR LESS #0016
Address:	396 N MOORPARK RD
Address 2:	Not reported
City:	THOUSAND OAKS
Zip:	91360-4303
Telephone:	877-577-2669
Contact:	Not reported
Contact Telephone:	805-496-3363
Transporter 1 EPA ID:	MNS000110924

ROSS DRESS FOR LESS #0016 (Continued) **S117540690**

Transporter 1 Emergency Number: Not reported
Transporter 2 EPA ID: CAR000175422
Transporter 2 Emergency Number: Not reported
TSDF EPA ID: AZR000515924
TSDF Name: YUMA YES WASTE TRANSFER FACILITY
TSDF Address 1: 2730 E 13TH ST
TSDF Address 2: Not reported
TSDF City: YUMA
TSDF Zip: 85365-1901
TSDF Telephone: Not reported

State:
Year: 2019
EM Manifest ID: 397522
Generator EPA ID: CAL000397323
Shipment Date: 2019-05-22
Manifest Number: 002316874PSC
Line Number: 1
Method Code: H141
Quantity Tons: 0.05750
Quantity Waste: 115.000000
Quantity Unit: P
Number of Containers: 1
Type of Container: Fiberboard or plastic drums, barrels, kegs
Quantity Type: Pounds
State Code: 331

Year: 2019
EM Manifest ID: 469824
Shipment Date: 5/22/2019
Receipt Date: 5/30/2019
Manifest Number: 002316913PSC
Generator EPA ID: CAL000397323
Name: ROSS STORE #0016
Address: 396 N MOORPARK RD
Address 2: Not reported
City: THOUSAND OAKS
Zip: 91360
Telephone: 877-577-2669
Contact: Not reported
Contact Telephone: 323-776-6233
Transporter 1 EPA ID: MNS000110924
Transporter 1 Emergency Number: Not reported
Transporter 2 EPA ID: CAR000217554
Transporter 2 Emergency Number: Not reported
TSDF EPA ID: CAD008364432
TSDF Name: Rho Chem LLC
TSDF Address 1: 425 Isis Ave.
TSDF Address 2: Not reported
TSDF City: Inglewood
TSDF Zip: 90301
TSDF Telephone: Not reported

Federal:
Year: 2019
EM Manifest ID: 469824
Generator EPA ID: CAL000397323

ROSS DRESS FOR LESS #0016 (Continued) **S117540690**

Shipment Date:	2019-05-22
Manifest Number:	002316913PSC
Line Number:	1
Method Code:	H141
Quantity Tons:	0.00200
Quantity Waste:	4.000000
Quantity Unit:	P
Number of Containers:	1
Type of Container:	Fiber or plastic boxes, cartons, cases
Quantity Type:	Pounds
Federal Code:	D002

State:

Year:	2019
EM Manifest ID:	469824
Generator EPA ID:	CAL000397323
Shipment Date:	2019-05-22
Manifest Number:	002316913PSC
Line Number:	1
Method Code:	H141
Quantity Tons:	0.00200
Quantity Waste:	4.000000
Quantity Unit:	P
Number of Containers:	1
Type of Container:	Fiber or plastic boxes, cartons, cases
Quantity Type:	Pounds
State Code:	791

Year:	2019
EM Manifest ID:	460530
Shipment Date:	5/22/2019
Receipt Date:	6/17/2019
Manifest Number:	002316893PSC
Generator EPA ID:	CAL000397323
Name:	ROSS STORE #0016
Address:	396 N MOORPARK RD
Address 2:	Not reported
City:	THOUSAND OAKS
Zip:	91360
Telephone:	877-577-2669
Contact:	Not reported
Contact Telephone:	775-575-2760
Transporter 1 EPA ID:	MNS000110924
Transporter 1 Emergency Number:	Not reported
Transporter 2 EPA ID:	MOD095038998
Transporter 2 Emergency Number:	Not reported
TSDF EPA ID:	NVD980895338
TSDF Name:	21st Century Environmental Management of Nevada, LLC
TSDF Address 1:	2095 Newlands Drive East
TSDF Address 2:	Not reported
TSDF City:	Fernley
TSDF Zip:	89408
TSDF Telephone:	Not reported

Federal:

Year:	2019

ROSS DRESS FOR LESS #0016 (Continued) **S117540690**

EM Manifest ID: 460530
Generator EPA ID: CAL000397323
Shipment Date: 2019-05-22
Manifest Number: 002316893PSC
Line Number: 1
Method Code: H141
Quantity Tons: 0.00400
Quantity Waste: 8.000000
Quantity Unit: P
Number of Containers: 1
Type of Container: Fiber or plastic boxes, cartons, cases
Quantity Type: Pounds
Federal Code: D001

Year: 2019
EM Manifest ID: 460530
Generator EPA ID: CAL000397323
Shipment Date: 2019-05-22
Manifest Number: 002316893PSC
Line Number: 2
Method Code: H141
Quantity Tons: 0.00250
Quantity Waste: 5.000000
Quantity Unit: P
Number of Containers: 1
Type of Container: Fiber or plastic boxes, cartons, cases
Quantity Type: Pounds
Federal Code: D001

State:
Year: 2019
EM Manifest ID: 460530
Generator EPA ID: CAL000397323
Shipment Date: 2019-05-22
Manifest Number: 002316893PSC
Line Number: 1
Method Code: H141
Quantity Tons: 0.00400
Quantity Waste: 8.000000
Quantity Unit: P
Number of Containers: 1
Type of Container: Fiber or plastic boxes, cartons, cases
Quantity Type: Pounds
State Code: 331

Year: 2019
EM Manifest ID: 460530
Generator EPA ID: CAL000397323
Shipment Date: 2019-05-22
Manifest Number: 002316893PSC
Line Number: 2
Method Code: H141
Quantity Tons: 0.00250
Quantity Waste: 5.000000
Quantity Unit: P
Number of Containers: 1
Type of Container: Fiber or plastic boxes, cartons, cases

ROSS DRESS FOR LESS #0016 (Continued) **S117540690**

Quantity Type: Pounds
State Code: 331

Year: 2019
EM Manifest ID: 334087
Shipment Date: 3/26/2019
Receipt Date: 4/2/2019
Manifest Number: 000258393DAT
Generator EPA ID: CAL000397323
Name: ROSS DRESS FOR LESS #0016
Address: 396 N MOORPARK RD
Address 2: Not reported
City: THOUSAND OAKS
Zip: 91360-4303
Telephone: 877-577-2669
Contact: Not reported
Contact Telephone: 805-496-3363
Transporter 1 EPA ID: MNS000110924
Transporter 1 Emergency Number: Not reported
Transporter 2 EPA ID: CAR000175422
Transporter 2 Emergency Number: Not reported
TSDF EPA ID: AZR000515924
TSDF Name: YUMA YES WASTE TRANSFER FACILITY
TSDF Address 1: 2730 E 13TH ST
TSDF Address 2: Not reported
TSDF City: YUMA
TSDF Zip: 85365-1901
TSDF Telephone: Not reported

State:
Year: 2019
EM Manifest ID: 334087
Generator EPA ID: CAL000397323
Shipment Date: 2019-03-26
Manifest Number: 000258393DAT
Line Number: 1
Method Code: H141
Quantity Tons: 0.01500
Quantity Waste: 30.000000
Quantity Unit: P
Number of Containers: 1
Type of Container: Fiberboard or plastic drums, barrels, kegs
Quantity Type: Pounds
State Code: 331

Year: 2019
EM Manifest ID: 361939
Shipment Date: 3/26/2019
Receipt Date: 4/18/2019
Manifest Number: 000258394DAT
Generator EPA ID: CAL000397323
Name: ROSS STORE #0016
Address: 396 N MOORPARK RD
Address 2: Not reported
City: THOUSAND OAKS
Zip: 91360

ROSS DRESS FOR LESS #0016 (Continued) **S117540690**

Telephone:	877-577-2669
Contact:	Not reported
Contact Telephone:	775-575-2760
Transporter 1 EPA ID:	MNS000110924
Transporter 1 Emergency Number:	Not reported
Transporter 2 EPA ID:	MOD095038998DUP
Transporter 2 Emergency Number:	Not reported
TSDF EPA ID:	NVD980895338
TSDF Name:	21st Century Environmental Management of Nevada, LLC
TSDF Address 1:	2095 Newlands Drive East
TSDF Address 2:	Not reported
TSDF City:	Fernley
TSDF Zip:	89408
TSDF Telephone:	Not reported

Federal:

Year:	2019
EM Manifest ID:	361939
Generator EPA ID:	CAL000397323
Shipment Date:	2019-03-26
Manifest Number:	000258394DAT
Line Number:	1
Method Code:	H141
Quantity Tons:	0.01500
Quantity Waste:	30.000000
Quantity Unit:	P
Number of Containers:	1
Type of Container:	Fiberboard or plastic drums, barrels, kegs
Quantity Type:	Pounds
Federal Code:	D001

Year:	2019
EM Manifest ID:	856268
Shipment Date:	11/21/2019
Receipt Date:	12/11/2019
Manifest Number:	000915993WAS
Generator EPA ID:	CAL000397323
Name:	ROSS DRESS FOR LESS #0016
Address:	396 N MOORPARK RD
Address 2:	Not reported
City:	THOUSAND OAKS
Zip:	91360-4303
Telephone:	800-326-1221
Contact:	Not reported
Contact Telephone:	805-496-3363
Transporter 1 EPA ID:	IND058484114
Transporter 1 Emergency Number:	Not reported
Transporter 2 EPA ID:	AZR000516211
Transporter 2 Emergency Number:	Not reported
TSDF EPA ID:	AZD081705402
TSDF Name:	HERITAGE ENVIRONMENTAL SERVICES LLC
TSDF Address 1:	284 EAST STOREY ROAD
TSDF Address 2:	Not reported
TSDF City:	COOLIDGE
TSDF Zip:	85128-9205
TSDF Telephone:	Not reported

ROSS DRESS FOR LESS #0016 (Continued) **S117540690**

State:

Year:	2019
EM Manifest ID:	856268
Generator EPA ID:	CAL000397323
Shipment Date:	2019-11-21
Manifest Number:	000915993WAS
Line Number:	7
Method Code:	H141
Quantity Tons:	0.01200
Quantity Waste:	24.000000
Quantity Unit:	P
Number of Containers:	1
Type of Container:	Fiberboard or plastic drums, barrels, kegs
Quantity Type:	Pounds
State Code:	331

Year:	2019
EM Manifest ID:	350775
Shipment Date:	11/14/2018
Receipt Date:	12/10/2018
Manifest Number:	002017571PSC
Generator EPA ID:	CAL000397323
Name:	ROSS STORE #0016
Address:	396 N MOORPARK RD
Address 2:	Not reported
City:	THOUSAND OAKS
Zip:	91360
Telephone:	877-577-2669
Contact:	Not reported
Contact Telephone:	775-575-2760
Transporter 1 EPA ID:	MNS000110924
Transporter 1 Emergency Number:	Not reported
Transporter 2 EPA ID:	MOD095039998
Transporter 2 Emergency Number:	Not reported
TSDF EPA ID:	NVD980895338
TSDF Name:	21st Century Environmental Management of Nevada, LLC
TSDF Address 1:	2095 Newlands Drive East
TSDF Address 2:	Not reported
TSDF City:	Fernley
TSDF Zip:	89408
TSDF Telephone:	Not reported

Federal:

Year:	2019
EM Manifest ID:	350775
Generator EPA ID:	CAL000397323
Shipment Date:	2018-11-14
Manifest Number:	002017571PSC
Line Number:	1
Method Code:	H141
Quantity Tons:	0.01650
Quantity Waste:	5.000000
Quantity Unit:	G
Number of Containers:	1
Type of Container:	Fiber or plastic boxes, cartons, cases
Quantity Type:	Gallons

ROSS DRESS FOR LESS #0016 (Continued) **S117540690**

Federal Code: D001

State:
Year: 2019
EM Manifest ID: 350775
Generator EPA ID: CAL000397323
Shipment Date: 2018-11-14
Manifest Number: 002017571PSC
Line Number: 1
Method Code: H141
Quantity Tons: 0.01650
Quantity Waste: 5.000000
Quantity Unit: G
Number of Containers: 1
Type of Container: Fiber or plastic boxes, cartons, cases
Quantity Type: Gallons
State Code: 331

Year: 2019
EM Manifest ID: 687532
Shipment Date: 10/29/2019
Receipt Date: 11/1/2019
Manifest Number: 002559468PSC
Generator EPA ID: CAL000397323
Name: ROSS DRESS FOR LESS #0016
Address: 396 N MOORPARK RD
Address 2: Not reported
City: THOUSAND OAKS
Zip: 91360-4303
Telephone: 877-577-2669
Contact: Not reported
Contact Telephone: 805-496-3363
Transporter 1 EPA ID: MNS000110924
Transporter 1 Emergency Number: Not reported
Transporter 2 EPA ID: CAR000175422
Transporter 2 Emergency Number: Not reported
TSDF EPA ID: AZR000515924
TSDF Name: YUMA YES WASTE TRANSFER FACILITY
TSDF Address 1: 2730 E 13TH ST
TSDF Address 2: Not reported
TSDF City: YUMA
TSDF Zip: 85365-1901
TSDF Telephone: Not reported

State:
Year: 2019
EM Manifest ID: 687532
Generator EPA ID: CAL000397323
Shipment Date: 2019-10-29
Manifest Number: 002559468PSC
Line Number: 1
Method Code: H141
Quantity Tons: 0.03350
Quantity Waste: 67.000000
Quantity Unit: P
Number of Containers: 1

ROSS DRESS FOR LESS #0016 (Continued) **S117540690**

Type of Container:	Fiberboard or plastic drums, barrels, kegs
Quantity Type:	Pounds
State Code:	352

Detail Two:

Year:	2018
EM Manifest ID:	001563905PSC20170524_D_1
Shipment Date:	5/24/2017
Receipt Date:	5/26/2017
Manifest Number:	001563905PSC
Generator EPA ID:	CAL000397323
Name:	ROSS STORE #0016
Address:	Not reported
Address 2:	Not reported
City:	Not reported
Zip:	Not reported
Telephone:	Not reported
Contact:	Not reported
Contact Telephone:	Not reported
Transporter 1 EPA ID:	CAD008364432
Transporter 1 Emergency Number:	Not reported
Transporter 2 EPA ID:	CAR000217000
Transporter 2 Emergency Number:	Not reported
TSDF EPA ID:	CAD008364432
TSDF Name:	RHO CHEM LLC
TSDF Address 1:	Not reported
TSDF Address 2:	Not reported
TSDF City:	Not reported
TSDF Zip:	Not reported
TSDF Telephone:	Not reported

Federal:

Year:	2018
EM Manifest ID:	001563905PSC20170524_D_1
Generator EPA ID:	CAL000397323
Shipment Date:	2017-05-24
Manifest Number:	001563905PSC
Line Number:	1
Method Code:	H141
Quantity Tons:	0.00500
Quantity Waste:	10.000000
Quantity Unit:	P
Number of Containers:	1
Type of Container:	NULL
Quantity Type:	NULL
Federal Code:	D001

Year:	2018
EM Manifest ID:	001563905PSC20170524_D_1
Generator EPA ID:	CAL000397323
Shipment Date:	2017-05-24
Manifest Number:	001563905PSC
Line Number:	2
Method Code:	H061
Quantity Tons:	0.00600
Quantity Waste:	12.000000

ROSS DRESS FOR LESS #0016 (Continued) **S117540690**

Quantity Unit:	P
Number of Containers:	1
Type of Container:	NULL
Quantity Type:	NULL
Federal Code:	D001
Year:	2018
EM Manifest ID:	001563905PSC20170524_D_1
Generator EPA ID:	CAL000397323
Shipment Date:	2017-05-24
Manifest Number:	001563905PSC
Line Number:	3
Method Code:	H141
Quantity Tons:	0.04150
Quantity Waste:	83.000000
Quantity Unit:	P
Number of Containers:	1
Type of Container:	NULL
Quantity Type:	NULL
Federal Code:	D006
Year:	2018
EM Manifest ID:	001563905PSC20170524_D_1
Generator EPA ID:	CAL000397323
Shipment Date:	2017-05-24
Manifest Number:	001563905PSC
Line Number:	3
Method Code:	H141
Quantity Tons:	0.04150
Quantity Waste:	83.000000
Quantity Unit:	P
Number of Containers:	1
Type of Container:	NULL
Quantity Type:	NULL
Federal Code:	D008
Year:	2018
EM Manifest ID:	001563905PSC20170524_D_1
Generator EPA ID:	CAL000397323
Shipment Date:	2017-05-24
Manifest Number:	001563905PSC
Line Number:	3
Method Code:	H141
Quantity Tons:	0.04150
Quantity Waste:	83.000000
Quantity Unit:	P
Number of Containers:	1
Type of Container:	NULL
Quantity Type:	NULL
Federal Code:	D011
Year:	2018
EM Manifest ID:	001563905PSC20170524_D_1
Generator EPA ID:	CAL000397323
Shipment Date:	2017-05-24
Manifest Number:	001563905PSC
Line Number:	3

ROSS DRESS FOR LESS #0016 (Continued) **S117540690**

Method Code: H141
Quantity Tons: 0.04150
Quantity Waste: 83.000000
Quantity Unit: P
Number of Containers: 1
Type of Container: NULL
Quantity Type: NULL
Federal Code: D016

State:
Year: 2018
EM Manifest ID: 001563905PSC20170524_D_1
Generator EPA ID: CAL000397323
Shipment Date: 2017-05-24
Manifest Number: 001563905PSC
Line Number: 1
Method Code: H141
Quantity Tons: 0.00500
Quantity Waste: 10.000000
Quantity Unit: P
Number of Containers: 1
Type of Container: NULL
Quantity Type: NULL
State Code: 331

Year: 2018
EM Manifest ID: 001563905PSC20170524_D_1
Generator EPA ID: CAL000397323
Shipment Date: 2017-05-24
Manifest Number: 001563905PSC
Line Number: 2
Method Code: H061
Quantity Tons: 0.00600
Quantity Waste: 12.000000
Quantity Unit: P
Number of Containers: 1
Type of Container: NULL
Quantity Type: NULL
State Code: 331

Year: 2018
EM Manifest ID: 001563905PSC20170524_D_1
Generator EPA ID: CAL000397323
Shipment Date: 2017-05-24
Manifest Number: 001563905PSC
Line Number: 3
Method Code: H141
Quantity Tons: 0.04150
Quantity Waste: 83.000000
Quantity Unit: P
Number of Containers: 1
Type of Container: NULL
Quantity Type: NULL
State Code: 331

Year: 2018

ROSS DRESS FOR LESS #0016 (Continued) **S117540690**

EM Manifest ID:	001701551PSC20171115_D_1
Shipment Date:	11/15/2017
Receipt Date:	11/28/2017
Manifest Number:	001701551PSC
Generator EPA ID:	CAL000397323
Name:	ROSS STORE #0016
Address:	Not reported
Address 2:	Not reported
City:	Not reported
Zip:	Not reported
Telephone:	Not reported
Contact:	Not reported
Contact Telephone:	Not reported
Transporter 1 EPA ID:	MNS000110924
Transporter 1 Emergency Number:	Not reported
Transporter 2 EPA ID:	CAR000217554
Transporter 2 Emergency Number:	Not reported
TSDF EPA ID:	CAD008364432
TSDF Name:	RHO CHEM LLC
TSDF Address 1:	Not reported
TSDF Address 2:	Not reported
TSDF City:	Not reported
TSDF Zip:	Not reported
TSDF Telephone:	Not reported

Federal:

Year:	2018
EM Manifest ID:	001701551PSC20171115_D_1
Generator EPA ID:	CAL000397323
Shipment Date:	2017-11-15
Manifest Number:	001701551PSC
Line Number:	1
Method Code:	H141
Quantity Tons:	0.04200
Quantity Waste:	84.000000
Quantity Unit:	P
Number of Containers:	1
Type of Container:	NULL
Quantity Type:	NULL
Federal Code:	D006

Year:	2018
EM Manifest ID:	001701551PSC20171115_D_1
Generator EPA ID:	CAL000397323
Shipment Date:	2017-11-15
Manifest Number:	001701551PSC
Line Number:	1
Method Code:	H141
Quantity Tons:	0.04200
Quantity Waste:	84.000000
Quantity Unit:	P
Number of Containers:	1
Type of Container:	NULL
Quantity Type:	NULL
Federal Code:	D008

Year:	2018
EM Manifest ID:	001701551PSC20171115_D_1

ROSS DRESS FOR LESS #0016 (Continued) **S117540690**

Generator EPA ID:	CAL000397323
Shipment Date:	2017-11-15
Manifest Number:	001701551PSC
Line Number:	1
Method Code:	H141
Quantity Tons:	0.04200
Quantity Waste:	84.000000
Quantity Unit:	P
Number of Containers:	1
Type of Container:	NULL
Quantity Type:	NULL
Federal Code:	D011

Year:	2018
EM Manifest ID:	001701551PSC20171115_D_1
Generator EPA ID:	CAL000397323
Shipment Date:	2017-11-15
Manifest Number:	001701551PSC
Line Number:	1
Method Code:	H141
Quantity Tons:	0.04200
Quantity Waste:	84.000000
Quantity Unit:	P
Number of Containers:	1
Type of Container:	NULL
Quantity Type:	NULL
Federal Code:	D016

Year:	2018
EM Manifest ID:	001701551PSC20171115_D_1
Generator EPA ID:	CAL000397323
Shipment Date:	2017-11-15
Manifest Number:	001701551PSC
Line Number:	2
Method Code:	H141
Quantity Tons:	0.00600
Quantity Waste:	12.000000
Quantity Unit:	P
Number of Containers:	1
Type of Container:	NULL
Quantity Type:	NULL
Federal Code:	D001

Year:	2018
EM Manifest ID:	001701551PSC20171115_D_1
Generator EPA ID:	CAL000397323
Shipment Date:	2017-11-15
Manifest Number:	001701551PSC
Line Number:	3
Method Code:	H061
Quantity Tons:	0.01300
Quantity Waste:	26.000000
Quantity Unit:	P
Number of Containers:	1
Type of Container:	NULL
Quantity Type:	NULL
Federal Code:	D001

ROSS DRESS FOR LESS #0016 (Continued) **S117540690**

State:

Year:	2018
EM Manifest ID:	001701551PSC20171115_D_1
Generator EPA ID:	CAL000397323
Shipment Date:	2017-11-15
Manifest Number:	001701551PSC
Line Number:	1
Method Code:	H141
Quantity Tons:	0.04200
Quantity Waste:	84.000000
Quantity Unit:	P
Number of Containers:	1
Type of Container:	NULL
Quantity Type:	NULL
State Code:	331

Year:	2018
EM Manifest ID:	001701551PSC20171115_D_1
Generator EPA ID:	CAL000397323
Shipment Date:	2017-11-15
Manifest Number:	001701551PSC
Line Number:	2
Method Code:	H141
Quantity Tons:	0.00600
Quantity Waste:	12.000000
Quantity Unit:	P
Number of Containers:	1
Type of Container:	NULL
Quantity Type:	NULL
State Code:	331

Year:	2018
EM Manifest ID:	001701551PSC20171115_D_1
Generator EPA ID:	CAL000397323
Shipment Date:	2017-11-15
Manifest Number:	001701551PSC
Line Number:	3
Method Code:	H061
Quantity Tons:	0.01300
Quantity Waste:	26.000000
Quantity Unit:	P
Number of Containers:	1
Type of Container:	NULL
Quantity Type:	NULL
State Code:	331

Year:	2018
EM Manifest ID:	182303
Shipment Date:	11/14/2018
Receipt Date:	11/26/2018
Manifest Number:	002017557PSC
Generator EPA ID:	CAL000397323
Name:	ROSS DRESS FOR LESS #0016
Address:	396 N MOORPARK RD
Address 2:	Not reported
City:	THOUSAND OAKS

ROSS DRESS FOR LESS #0016 (Continued) **S117540690**

Zip:	91360-4303
Telephone:	877-577-2669
Contact:	Not reported
Contact Telephone:	925-965-4015
Transporter 1 EPA ID:	MNS000110924
Transporter 1 Emergency Number:	Not reported
Transporter 2 EPA ID:	CAR000175422
Transporter 2 Emergency Number:	Not reported
TSDF EPA ID:	AZR000515924
TSDF Name:	YUMA YES WASTE TRANSFER FACILITY
TSDF Address 1:	2730 E 13TH ST
TSDF Address 2:	Not reported
TSDF City:	YUMA
TSDF Zip:	85365-1901
TSDF Telephone:	Not reported

Additional Info:

Year:	2017
Gen EPA ID:	CAL000397323
Shipment Date:	20171115
Creation Date:	6/13/2018 18:31:07
Receipt Date:	20171128
Manifest ID:	001701551PSC
Trans EPA ID:	MNS000110924
Trans Name:	STERICYCLE SPECIALTY WASTE SOLUTIONS INC
Trans 2 EPA ID:	CAR000217554
Trans 2 Name:	CRUZ CONTAINERS LOGISTICS INC
TSDF EPA ID:	CAD008364432
Trans Name:	RHO CHEM LLC
TSDF Alt EPA ID:	Not reported
TSDF Alt Name:	Not reported
Waste Code Description:	331 - Off-specification, aged, or surplus organics
RCRA Code:	D001
Meth Code:	H141 - Storage, Bulking, And/Or Transfer Off Site--No Treatment/Reovery (H010-H129) Or (H131-H135)
Quantity Tons:	0.006
Waste Quantity:	12
Quantity Unit:	P
Additional Code 1:	Not reported
Additional Code 2:	Not reported
Additional Code 3:	Not reported
Additional Code 4:	Not reported
Additional Code 5:	Not reported
Shipment Date:	20171115
Creation Date:	6/13/2018 18:31:07
Receipt Date:	20171128
Manifest ID:	001701551PSC
Trans EPA ID:	MNS000110924
Trans Name:	STERICYCLE SPECIALTY WASTE SOLUTIONS INC
Trans 2 EPA ID:	CAR000217554
Trans 2 Name:	CRUZ CONTAINERS LOGISTICS INC
TSDF EPA ID:	CAD008364432
Trans Name:	RHO CHEM LLC
TSDF Alt EPA ID:	Not reported
TSDF Alt Name:	Not reported

ROSS DRESS FOR LESS #0016 (Continued) **S117540690**

Waste Code Description:	331 - Off-specification, aged, or surplus organics
RCRA Code:	D016
Meth Code:	H141 - Storage, Bulking, And/Or Transfer Off Site--No Treatment/Reovery (H010-H129) Or (H131-H135)
Quantity Tons:	0.042
Waste Quantity:	84
Quantity Unit:	P
Additional Code 1:	D011
Additional Code 2:	D008
Additional Code 3:	D006
Additional Code 4:	Not reported
Additional Code 5:	Not reported
Shipment Date:	20171115
Creation Date:	6/13/2018 18:31:07
Receipt Date:	20171128
Manifest ID:	001701551PSC
Trans EPA ID:	MNS000110924
Trans Name:	STERICYCLE SPECIALTY WASTE SOLUTIONS INC
Trans 2 EPA ID:	CAR000217554
Trans 2 Name:	CRUZ CONTAINERS LOGISTICS INC
TSDF EPA ID:	CAD008364432
Trans Name:	RHO CHEM LLC
TSDF Alt EPA ID:	Not reported
TSDF Alt Name:	Not reported
Waste Code Description:	331 - Off-specification, aged, or surplus organics
RCRA Code:	D001
Meth Code:	H061 - Fuel Blending Prior To Energy Recovery At Another Site
Quantity Tons:	0.013
Waste Quantity:	26
Quantity Unit:	P
Additional Code 1:	Not reported
Additional Code 2:	Not reported
Additional Code 3:	Not reported
Additional Code 4:	Not reported
Additional Code 5:	Not reported
Shipment Date:	20170524
Creation Date:	5/30/2018 18:32:32
Receipt Date:	20170526
Manifest ID:	001563905PSC
Trans EPA ID:	CAD008364432
Trans Name:	RHO CHEM LLC
Trans 2 EPA ID:	CAR000217000
Trans 2 Name:	LA CHIQUITA TRUCKING
TSDF EPA ID:	CAD008364432
Trans Name:	RHO CHEM LLC
TSDF Alt EPA ID:	Not reported
TSDF Alt Name:	Not reported
Waste Code Description:	331 - Off-specification, aged, or surplus organics
RCRA Code:	D001
Meth Code:	H061 - Fuel Blending Prior To Energy Recovery At Another Site
Quantity Tons:	0.006
Waste Quantity:	12
Quantity Unit:	P
Additional Code 1:	Not reported
Additional Code 2:	Not reported

ROSS DRESS FOR LESS #0016 (Continued) **S117540690**

Additional Code 3:	Not reported
Additional Code 4:	Not reported
Additional Code 5:	Not reported
Shipment Date:	20170524
Creation Date:	5/30/2018 18:32:32
Receipt Date:	20170526
Manifest ID:	001563905PSC
Trans EPA ID:	CAD008364432
Trans Name:	RHO CHEM LLC
Trans 2 EPA ID:	CAR000217000
Trans 2 Name:	LA CHIQUITA TRUCKING
TSDF EPA ID:	CAD008364432
Trans Name:	RHO CHEM LLC
TSDF Alt EPA ID:	Not reported
TSDF Alt Name:	Not reported
Waste Code Description:	331 - Off-specification, aged, or surplus organics
RCRA Code:	D001
Meth Code:	H141 - Storage, Bulking, And/Or Transfer Off Site--No Treatment/Reovery (H010-H129) Or (H131-H135)
Quantity Tons:	0.005
Waste Quantity:	10
Quantity Unit:	P
Additional Code 1:	Not reported
Additional Code 2:	Not reported
Additional Code 3:	Not reported
Additional Code 4:	Not reported
Additional Code 5:	Not reported
Shipment Date:	20170524
Creation Date:	5/30/2018 18:32:32
Receipt Date:	20170526
Manifest ID:	001563905PSC
Trans EPA ID:	CAD008364432
Trans Name:	RHO CHEM LLC
Trans 2 EPA ID:	CAR000217000
Trans 2 Name:	LA CHIQUITA TRUCKING
TSDF EPA ID:	CAD008364432
Trans Name:	RHO CHEM LLC
TSDF Alt EPA ID:	Not reported
TSDF Alt Name:	Not reported
Waste Code Description:	331 - Off-specification, aged, or surplus organics
RCRA Code:	D016
Meth Code:	H141 - Storage, Bulking, And/Or Transfer Off Site--No Treatment/Reovery (H010-H129) Or (H131-H135)
Quantity Tons:	0.0415
Waste Quantity:	83
Quantity Unit:	P
Additional Code 1:	D011
Additional Code 2:	D008
Additional Code 3:	D006
Additional Code 4:	Not reported
Additional Code 5:	Not reported

Additional Info:

Year:	2016
Gen EPA ID:	CAL000397323

ROSS DRESS FOR LESS #0016 (Continued) **S117540690**

Shipment Date:	20151221
Creation Date:	2/10/2016 22:15:31
Receipt Date:	20151228
Manifest ID:	001160591PSC
Trans EPA ID:	CAD008364432
Trans Name:	RHO CHEM LLC
Trans 2 EPA ID:	CAD983649880
Trans 2 Name:	PSC ENVIRONMENTAL SERVICES OF POMONA LP
TSDF EPA ID:	CAD008364432
Trans Name:	RHO CHEM LLC
TSDF Alt EPA ID:	Not reported
TSDF Alt Name:	Not reported
Waste Code Description:	331 - Off-specification, aged, or surplus organics
RCRA Code:	D001
Meth Code:	H141 - Storage, Bulking, And/Or Transfer Off Site--No Treatment/Reovery (H010-H129) Or (H131-H135)
Quantity Tons:	0.002
Waste Quantity:	4
Quantity Unit:	P
Additional Code 1:	Not reported
Additional Code 2:	Not reported
Additional Code 3:	Not reported
Additional Code 4:	Not reported
Additional Code 5:	Not reported

Shipment Date:	20151221
Creation Date:	2/10/2016 22:15:31
Receipt Date:	20151228
Manifest ID:	001160591PSC
Trans EPA ID:	CAD008364432
Trans Name:	RHO CHEM LLC
Trans 2 EPA ID:	CAD983649880
Trans 2 Name:	PSC ENVIRONMENTAL SERVICES OF POMONA LP
TSDF EPA ID:	CAD008364432
Trans Name:	RHO CHEM LLC
TSDF Alt EPA ID:	Not reported
TSDF Alt Name:	Not reported
Waste Code Description:	331 - Off-specification, aged, or surplus organics
RCRA Code:	Not reported
Meth Code:	H141 - Storage, Bulking, And/Or Transfer Off Site--No Treatment/Reovery (H010-H129) Or (H131-H135)
Quantity Tons:	0.0395
Waste Quantity:	79
Quantity Unit:	P
Additional Code 1:	Not reported
Additional Code 2:	Not reported
Additional Code 3:	Not reported
Additional Code 4:	Not reported
Additional Code 5:	Not reported

Shipment Date:	20151221
Creation Date:	2/10/2016 22:15:31
Receipt Date:	20151228
Manifest ID:	001160591PSC
Trans EPA ID:	CAD008364432
Trans Name:	RHO CHEM LLC
Trans 2 EPA ID:	CAD983649880

ROSS DRESS FOR LESS #0016 (Continued) **S117540690**

Trans 2 Name:	PSC ENVIRONMENTAL SERVICES OF POMONA LP
TSDF EPA ID:	CAD008364432
Trans Name:	RHO CHEM LLC
TSDF Alt EPA ID:	Not reported
TSDF Alt Name:	Not reported
Waste Code Description:	331 - Off-specification, aged, or surplus organics
RCRA Code:	D001
Meth Code:	H061 - Fuel Blending Prior To Energy Recovery At Another Site
Quantity Tons:	0.002
Waste Quantity:	4
Quantity Unit:	P
Additional Code 1:	Not reported
Additional Code 2:	Not reported
Additional Code 3:	Not reported
Additional Code 4:	Not reported
Additional Code 5:	Not reported

Shipment Date:	20150706
Creation Date:	9/16/2015 22:15:10
Receipt Date:	20150710
Manifest ID:	001059974PSC
Trans EPA ID:	CAD008364432
Trans Name:	RHO CHEM LLC
Trans 2 EPA ID:	CAD983649880
Trans 2 Name:	PSC ENVIRONMENTAL SERVICES OF POMONA LP
TSDF EPA ID:	CAD008364432
Trans Name:	RHO CHEM LLC
TSDF Alt EPA ID:	Not reported
TSDF Alt Name:	Not reported
Waste Code Description:	331 - Off-specification, aged, or surplus organics
RCRA Code:	D016
Meth Code:	H141 - Storage, Bulking, And/Or Transfer Off Site--No Treatment/Reovery (H010-H129) Or (H131-H135)
Quantity Tons:	0.0165
Waste Quantity:	33
Quantity Unit:	P
Additional Code 1:	D011
Additional Code 2:	D008
Additional Code 3:	D006
Additional Code 4:	Not reported
Additional Code 5:	Not reported

Shipment Date:	20150706
Creation Date:	9/16/2015 22:15:10
Receipt Date:	20150710
Manifest ID:	001059974PSC
Trans EPA ID:	CAD008364432
Trans Name:	RHO CHEM LLC
Trans 2 EPA ID:	CAD983649880
Trans 2 Name:	PSC ENVIRONMENTAL SERVICES OF POMONA LP
TSDF EPA ID:	CAD008364432
Trans Name:	RHO CHEM LLC
TSDF Alt EPA ID:	Not reported
TSDF Alt Name:	Not reported
Waste Code Description:	331 - Off-specification, aged, or surplus organics
RCRA Code:	D001
Meth Code:	H141 - Storage, Bulking, And/Or Transfer Off Site--No

ROSS DRESS FOR LESS #0016 (Continued) **S117540690**

	Treatment/Reovery (H010-H129) Or (H131-H135)
Quantity Tons:	0.001
Waste Quantity:	2
Quantity Unit:	P
Additional Code 1:	Not reported
Additional Code 2:	Not reported
Additional Code 3:	Not reported
Additional Code 4:	Not reported
Additional Code 5:	Not reported
Shipment Date:	20150706
Creation Date:	9/16/2015 22:15:10
Receipt Date:	20150710
Manifest ID:	001059974PSC
Trans EPA ID:	CAD008364432
Trans Name:	RHO CHEM LLC
Trans 2 EPA ID:	CAD983649880
Trans 2 Name:	PSC ENVIRONMENTAL SERVICES OF POMONA LP
TSDF EPA ID:	CAD008364432
Trans Name:	RHO CHEM LLC
TSDF Alt EPA ID:	Not reported
TSDF Alt Name:	Not reported
Waste Code Description:	331 - Off-specification, aged, or surplus organics
RCRA Code:	D001
Meth Code:	H061 - Fuel Blending Prior To Energy Recovery At Another Site
Quantity Tons:	0.0035
Waste Quantity:	7
Quantity Unit:	P
Additional Code 1:	Not reported
Additional Code 2:	Not reported
Additional Code 3:	Not reported
Additional Code 4:	Not reported
Additional Code 5:	Not reported
Shipment Date:	20150121
Creation Date:	3/23/2015 22:15:06
Receipt Date:	20150127
Manifest ID:	000931697PSC
Trans EPA ID:	CAD008364432
Trans Name:	RHO CHEM LLC
Trans 2 EPA ID:	CAD983649880
Trans 2 Name:	PSC ENVIRONMENTAL SERVICES OF POMONA LP
TSDF EPA ID:	CAD008364432
Trans Name:	RHO CHEM LLC
TSDF Alt EPA ID:	Not reported
TSDF Alt Name:	Not reported
Waste Code Description:	791 - Liquids with pH < 2 792 Liquids with pH < 2 with metals
RCRA Code:	D002
Meth Code:	H141 - Storage, Bulking, And/Or Transfer Off Site--No Treatment/Reovery (H010-H129) Or (H131-H135)
Quantity Tons:	0.004
Waste Quantity:	8
Quantity Unit:	P
Additional Code 1:	Not reported
Additional Code 2:	Not reported
Additional Code 3:	Not reported
Additional Code 4:	Not reported

ROSS DRESS FOR LESS #0016 (Continued) **S117540690**

Additional Code 5:	Not reported
Shipment Date:	20150121
Creation Date:	3/23/2015 22:15:06
Receipt Date:	20150127
Manifest ID:	000931697PSC
Trans EPA ID:	CAD008364432
Trans Name:	RHO CHEM LLC
Trans 2 EPA ID:	CAD983649880
Trans 2 Name:	PSC ENVIRONMENTAL SERVICES OF POMONA LP
TSDF EPA ID:	CAD008364432
Trans Name:	RHO CHEM LLC
TSDF Alt EPA ID:	Not reported
TSDF Alt Name:	Not reported
Waste Code Description:	331 - Off-specification, aged, or surplus organics
RCRA Code:	D016
Meth Code:	H141 - Storage, Bulking, And/Or Transfer Off Site--No Treatment/Reovery (H010-H129) Or (H131-H135)
Quantity Tons:	0.039
Waste Quantity:	78
Quantity Unit:	P
Additional Code 1:	D011
Additional Code 2:	D008
Additional Code 3:	D006
Additional Code 4:	Not reported
Additional Code 5:	Not reported

Additional Info:

Year:	2015
Gen EPA ID:	CAL000397323
Shipment Date:	20151221
Creation Date:	2/10/2016 22:15:31
Receipt Date:	20151228
Manifest ID:	001160591PSC
Trans EPA ID:	CAD008364432
Trans Name:	RHO CHEM LLC
Trans 2 EPA ID:	CAD983649880
Trans 2 Name:	PSC ENVIRONMENTAL SERVICES OF POMONA LP
TSDF EPA ID:	CAD008364432
Trans Name:	RHO CHEM LLC
TSDF Alt EPA ID:	Not reported
TSDF Alt Name:	Not reported
Waste Code Description:	331 - Off-specification, aged, or surplus organics
RCRA Code:	D001
Meth Code:	H141 - Storage, Bulking, And/Or Transfer Off Site--No Treatment/Reovery (H010-H129) Or (H131-H135)
Quantity Tons:	0.002
Waste Quantity:	4
Quantity Unit:	P
Additional Code 1:	Not reported
Additional Code 2:	Not reported
Additional Code 3:	Not reported
Additional Code 4:	Not reported
Additional Code 5:	Not reported
Shipment Date:	20151221

ROSS DRESS FOR LESS #0016 (Continued) **S117540690**

Creation Date:	2/10/2016 22:15:31
Receipt Date:	20151228
Manifest ID:	001160591PSC
Trans EPA ID:	CAD008364432
Trans Name:	RHO CHEM LLC
Trans 2 EPA ID:	CAD983649880
Trans 2 Name:	PSC ENVIRONMENTAL SERVICES OF POMONA LP
TSDF EPA ID:	CAD008364432
Trans Name:	RHO CHEM LLC
TSDF Alt EPA ID:	Not reported
TSDF Alt Name:	Not reported
Waste Code Description:	331 - Off-specification, aged, or surplus organics
RCRA Code:	D001
Meth Code:	H061 - Fuel Blending Prior To Energy Recovery At Another Site
Quantity Tons:	0.002
Waste Quantity:	4
Quantity Unit:	P
Additional Code 1:	Not reported
Additional Code 2:	Not reported
Additional Code 3:	Not reported
Additional Code 4:	Not reported
Additional Code 5:	Not reported

Shipment Date:	20151221
Creation Date:	2/10/2016 22:15:31
Receipt Date:	20151228
Manifest ID:	001160591PSC
Trans EPA ID:	CAD008364432
Trans Name:	RHO CHEM LLC
Trans 2 EPA ID:	CAD983649880
Trans 2 Name:	PSC ENVIRONMENTAL SERVICES OF POMONA LP
TSDF EPA ID:	CAD008364432
Trans Name:	RHO CHEM LLC
TSDF Alt EPA ID:	Not reported
TSDF Alt Name:	Not reported
Waste Code Description:	331 - Off-specification, aged, or surplus organics
RCRA Code:	Not reported
Meth Code:	H141 - Storage, Bulking, And/Or Transfer Off Site--No Treatment/Reovery (H010-H129) Or (H131-H135)
Quantity Tons:	0.0395
Waste Quantity:	79
Quantity Unit:	P
Additional Code 1:	Not reported
Additional Code 2:	Not reported
Additional Code 3:	Not reported
Additional Code 4:	Not reported
Additional Code 5:	Not reported

Shipment Date:	20150706
Creation Date:	9/16/2015 22:15:10
Receipt Date:	20150710
Manifest ID:	001059974PSC
Trans EPA ID:	CAD008364432
Trans Name:	RHO CHEM LLC
Trans 2 EPA ID:	CAD983649880
Trans 2 Name:	PSC ENVIRONMENTAL SERVICES OF POMONA LP
TSDF EPA ID:	CAD008364432

ROSS DRESS FOR LESS #0016 (Continued) **S117540690**

Trans Name:	RHO CHEM LLC
TSDF Alt EPA ID:	Not reported
TSDF Alt Name:	Not reported
Waste Code Description:	331 - Off-specification, aged, or surplus organics
RCRA Code:	D001
Meth Code:	H141 - Storage, Bulking, And/Or Transfer Off Site--No Treatment/Reovery (H010-H129) Or (H131-H135)
Quantity Tons:	0.001
Waste Quantity:	2
Quantity Unit:	P
Additional Code 1:	Not reported
Additional Code 2:	Not reported
Additional Code 3:	Not reported
Additional Code 4:	Not reported
Additional Code 5:	Not reported
Shipment Date:	20150706
Creation Date:	9/16/2015 22:15:10
Receipt Date:	20150710
Manifest ID:	001059974PSC
Trans EPA ID:	CAD008364432
Trans Name:	RHO CHEM LLC
Trans 2 EPA ID:	CAD983649880
Trans 2 Name:	PSC ENVIRONMENTAL SERVICES OF POMONA LP
TSDF EPA ID:	CAD008364432
Trans Name:	RHO CHEM LLC
TSDF Alt EPA ID:	Not reported
TSDF Alt Name:	Not reported
Waste Code Description:	331 - Off-specification, aged, or surplus organics
RCRA Code:	D016
Meth Code:	H141 - Storage, Bulking, And/Or Transfer Off Site--No Treatment/Reovery (H010-H129) Or (H131-H135)
Quantity Tons:	0.0165
Waste Quantity:	33
Quantity Unit:	P
Additional Code 1:	D011
Additional Code 2:	D008
Additional Code 3:	D006
Additional Code 4:	Not reported
Additional Code 5:	Not reported
Shipment Date:	20150706
Creation Date:	9/16/2015 22:15:10
Receipt Date:	20150710
Manifest ID:	001059974PSC
Trans EPA ID:	CAD008364432
Trans Name:	RHO CHEM LLC
Trans 2 EPA ID:	CAD983649880
Trans 2 Name:	PSC ENVIRONMENTAL SERVICES OF POMONA LP
TSDF EPA ID:	CAD008364432
Trans Name:	RHO CHEM LLC
TSDF Alt EPA ID:	Not reported
TSDF Alt Name:	Not reported
Waste Code Description:	331 - Off-specification, aged, or surplus organics
RCRA Code:	D001
Meth Code:	H061 - Fuel Blending Prior To Energy Recovery At Another Site
Quantity Tons:	0.0035

ROSS DRESS FOR LESS #0016 (Continued) **S117540690**

Waste Quantity:	7
Quantity Unit:	P
Additional Code 1:	Not reported
Additional Code 2:	Not reported
Additional Code 3:	Not reported
Additional Code 4:	Not reported
Additional Code 5:	Not reported
Shipment Date:	20150121
Creation Date:	3/23/2015 22:15:06
Receipt Date:	20150127
Manifest ID:	000931697PSC
Trans EPA ID:	CAD008364432
Trans Name:	RHO CHEM LLC
Trans 2 EPA ID:	CAD983649880
Trans 2 Name:	PSC ENVIRONMENTAL SERVICES OF POMONA LP
TSDF EPA ID:	CAD008364432
Trans Name:	RHO CHEM LLC
TSDF Alt EPA ID:	Not reported
TSDF Alt Name:	Not reported
Waste Code Description:	791 - Liquids with pH < 2 792 Liquids with pH < 2 with metals
RCRA Code:	D002
Meth Code:	H141 - Storage, Bulking, And/Or Transfer Off Site--No Treatment/Reovery (H010-H129) Or (H131-H135)
Quantity Tons:	0.004
Waste Quantity:	8
Quantity Unit:	P
Additional Code 1:	Not reported
Additional Code 2:	Not reported
Additional Code 3:	Not reported
Additional Code 4:	Not reported
Additional Code 5:	Not reported
Shipment Date:	20150121
Creation Date:	3/23/2015 22:15:06
Receipt Date:	20150127
Manifest ID:	000931697PSC
Trans EPA ID:	CAD008364432
Trans Name:	RHO CHEM LLC
Trans 2 EPA ID:	CAD983649880
Trans 2 Name:	PSC ENVIRONMENTAL SERVICES OF POMONA LP
TSDF EPA ID:	CAD008364432
Trans Name:	RHO CHEM LLC
TSDF Alt EPA ID:	Not reported
TSDF Alt Name:	Not reported
Waste Code Description:	331 - Off-specification, aged, or surplus organics
RCRA Code:	D016
Meth Code:	H141 - Storage, Bulking, And/Or Transfer Off Site--No Treatment/Reovery (H010-H129) Or (H131-H135)
Quantity Tons:	0.039
Waste Quantity:	78
Quantity Unit:	P
Additional Code 1:	D011
Additional Code 2:	D008
Additional Code 3:	D006
Additional Code 4:	Not reported
Additional Code 5:	Not reported

ROSS DRESS FOR LESS #0016 (Continued) **S117540690**

CERS:
Name: ROSS DRESS FOR LESS #0016
Address: 396 N MOORPARK RD
City,State,Zip: THOUSAND OAKS, CA 91360
Site ID: 62887
CERS ID: 10505788
CERS Description: Chemical Storage Facilities

Violations:
Site ID: 62887
Site Name: Ross Dress For Less #0016
Violation Date: 04-11-2023
Citation: HSC 6.5 25123.3(h)(2) - California Health and Safety Code, Chapter 6.5, Section(s) 25123.3(h)(2)
Violation Description: Failure to determine the status of any hazardous waste if a signed copy of the manifest isn t received within 35 days of the date the waste was accepted by the initial transporter and/or to submit an Exception Report to DTSC if a signed copy of the manifest isn t received within 60 days of the date the waste was accepted by the initial transporter.
Violation Notes: Returned to compliance on 06/14/2023.
Violation Division: Ventura County Environmental Health
Violation Program: HW
Violation Source: CERS,

Site ID: 62887
Site Name: Ross Dress For Less #0016
Violation Date: 03-07-2022
Citation: HSC 6.5 25123.3(h)(1) - California Health and Safety Code, Chapter 6.5, Section(s) 25123.3(h)(1)
Violation Description: Failure to send hazardous waste offsite for treatment, storage, or disposal within 180 days (or 270 days if waste is transported over 200 miles) for a generator who generates less than 1000 kilogram per month if all of the following conditions are met: (1) The quantity of hazardous waste accumulated onsite never exceeds 6,000 kilograms. (2) The generator complies with the requirements of 40 Code of Federal Regulations section 262.34(d), (e) and (f). (3) The generator does not hold acutely hazardous waste or extremely hazardous waste in an amount greater than one kilogram for more than 90 days.
Violation Notes: Returned to compliance on 05/24/2022.
Violation Division: Ventura County Environmental Health
Violation Program: HW
Violation Source: CERS,

Site ID: 62887
Site Name: Ross Dress For Less #0016
Violation Date: 03-07-2022
Citation: 22 CCR 12 66262.40(a) - California Code of Regulations, Title 22, Chapter 12, Section(s) 66262.40(a)
Violation Description: Failure to keep a copy of each properly signed manifest for at least three years from the date the waste was accepted by the initial transporter. The manifest signed at the time the waste was accepted for transport shall be kept until receiving a signed copy from the designated facility which received the waste.
Violation Notes: Returned to compliance on 05/24/2022.
Violation Division: Ventura County Environmental Health
Violation Program: HW

ROSS DRESS FOR LESS #0016 (Continued) **S117540690**

Violation Source: CERS,

Site ID: 62887
Site Name: Ross Dress For Less #0016
Violation Date: 03-07-2022
Citation: HSC 6.5 25123.3(h)(2) - California Health and Safety Code, Chapter 6.5, Section(s) 25123.3(h)(2)
Violation Description: Failure to determine the status of any hazardous waste if a signed copy of the manifest isn t received within 35 days of the date the waste was accepted by the initial transporter and/or to submit an Exception Report to DTSC if a signed copy of the manifest isn t received within 60 days of the date the waste was accepted by the initial transporter.
Violation Notes: Returned to compliance on 05/24/2022.
Violation Division: Ventura County Environmental Health
Violation Program: HW
Violation Source: CERS,

Evaluation:
Eval General Type: Other/Unknown
Eval Date: 06-14-2023
Violations Found: No
Eval Type: Other, not routine, done by local agency
Eval Notes: FOLLOW-UP INSPECTION
Eval Division: Ventura County Environmental Health
Eval Program: HW
Eval Source: CERS,

Eval General Type: Compliance Evaluation Inspection
Eval Date: 06-28-2017
Violations Found: No
Eval Type: Routine done by local agency
Eval Notes: Not reported
Eval Division: Ventura County Environmental Health
Eval Program: HW
Eval Source: CERS,

Eval General Type: Compliance Evaluation Inspection
Eval Date: 11-03-2014
Violations Found: No
Eval Type: Routine done by local agency
Eval Notes: Not reported
Eval Division: Ventura County Environmental Health
Eval Program: HW
Eval Source: CERS,

Eval General Type: Compliance Evaluation Inspection
Eval Date: 03-07-2022
Violations Found: Yes
Eval Type: Routine done by local agency
Eval Notes: Not reported
Eval Division: Ventura County Environmental Health
Eval Program: HW
Eval Source: CERS,

Eval General Type: Compliance Evaluation Inspection
Eval Date: 04-11-2023

ROSS DRESS FOR LESS #0016 (Continued) **S117540690**

Violations Found: Yes
Eval Type: Routine done by local agency
Eval Notes: Not reported
Eval Division: Ventura County Environmental Health
Eval Program: HW
Eval Source: CERS,

Eval General Type: Compliance Evaluation Inspection
Eval Date: 07-11-2019
Violations Found: No
Eval Type: Routine done by local agency
Eval Notes: Not reported
Eval Division: Ventura County Environmental Health
Eval Program: HW
Eval Source: CERS,

Eval General Type: Compliance Evaluation Inspection
Eval Date: 02-24-2021
Violations Found: No
Eval Type: Routine done by local agency
Eval Notes: Not reported
Eval Division: Ventura County Environmental Health
Eval Program: HW
Eval Source: CERS,

Eval General Type: Other/Unknown
Eval Date: 04-25-2022
Violations Found: No
Eval Type: Other, not routine, done by local agency
Eval Notes: FOLLOW-UP INSPECTION
Eval Division: Ventura County Environmental Health
Eval Program: HW
Eval Source: CERS,

Enforcement Action:
Site ID: 62887
Site Name: Ross Dress For Less #0016
Site Address: 396 N MOORPARK RD
Site City: THOUSAND OAKS
Site Zip: 91360
Enf Action Date: 08-09-2021
Enf Action Type: Referral to State Attorney General
Enf Action Description: Referral to State Attorney General
Enf Action Notes: Fines/Penalties Assessed: $1,003.00. State wide case.
Enf Action Division: Ventura County Environmental Health
Enf Action Program: UNSPEC
Enf Action Source: CERS,

Coordinates:
Site ID: 62887
Facility Name: Ross Dress For Less #0016
Env Int Type Code: HWG
Program ID: 10505788
Coord Name: Not reported
Ref Point Type Desc: Center of a facility or station.,
Latitude: 34.183190

ROSS DRESS FOR LESS #0016 (Continued) **S117540690**

Longitude: -118.874320

Affiliation:

Affiliation Type Desc:	CUPA District
Entity Name:	Ventura County Environmental Health
Entity Title:	Not reported
Affiliation Address:	800 South Victoria Avenue
Affiliation City:	Ventura
Affiliation State:	CA
Affiliation Country:	Not reported
Affiliation Zip:	93009
Affiliation Phone:	(805) 654-2813,

Affiliation Type Desc:	Document Preparer
Entity Name:	Jaime Castillo
Entity Title:	Not reported
Affiliation Address:	Not reported
Affiliation City:	Not reported
Affiliation State:	Not reported
Affiliation Country:	Not reported
Affiliation Zip:	Not reported
Affiliation Phone:	,

Affiliation Type Desc:	Identification Signer
Entity Name:	Jaime Castillo
Entity Title:	Manager, EHS
Affiliation Address:	Not reported
Affiliation City:	Not reported
Affiliation State:	Not reported
Affiliation Country:	Not reported
Affiliation Zip:	Not reported
Affiliation Phone:	,

Affiliation Type Desc:	Operator
Entity Name:	Ross Dress For Less Inc.
Entity Title:	Not reported
Affiliation Address:	Not reported
Affiliation City:	Not reported
Affiliation State:	Not reported
Affiliation Country:	Not reported
Affiliation Zip:	Not reported
Affiliation Phone:	(925) 965-4831,

Affiliation Type Desc:	Legal Owner
Entity Name:	Ross Dress For Less Inc.
Entity Title:	Not reported
Affiliation Address:	5130 Hacienda Dr
Affiliation City:	Dublin
Affiliation State:	CA
Affiliation Country:	United States
Affiliation Zip:	94568-7579
Affiliation Phone:	(925) 965-4831,

Affiliation Type Desc:	Facility Mailing Address
Entity Name:	Mailing Address
Entity Title:	Not reported
Affiliation Address:	5130 Hacienda Dr

ROSS DRESS FOR LESS #0016 (Continued) **S117540690**

Affiliation City:	Dublin
Affiliation State:	CA
Affiliation Country:	Not reported
Affiliation Zip:	94568-7579
Affiliation Phone:	,
Affiliation Type Desc:	Parent Corporation
Entity Name:	Ross Stores, Inc.
Entity Title:	Not reported
Affiliation Address:	Not reported
Affiliation City:	Not reported
Affiliation State:	Not reported
Affiliation Country:	Not reported
Affiliation Zip:	Not reported
Affiliation Phone:	,
Affiliation Type Desc:	Environmental Contact
Entity Name:	Jaime Castillo
Entity Title:	Not reported
Affiliation Address:	5130 Hacienda Drive
Affiliation City:	Dublin
Affiliation State:	CA
Affiliation Country:	Not reported
Affiliation Zip:	94588
Affiliation Phone:	,

G62 **BILTMORE ASSOCIATES** **RCRA NonGen / NLR** **1026801343**
North **555 LAURIE LANE** **CAC003113287**
< 1/8 **THOUSAND OAKS, CA 91360**
0.110 mi.
582 ft. **Site 19 of 33 in cluster G**

Relative: **Higher**

Actual: **749 ft.**

RCRA Listings:

Date Form Received by Agency:	20210405
Handler Name:	Biltmore Associates
Handler Address:	555 Laurie Lane
Handler City,State,Zip:	THOUSAND OAKS, CA 91360
EPA ID:	CAC003113287
Contact Name:	KIMBERLY WILHELM UNIT J11
Contact Address:	555 LAURIE LANE
Contact City,State,Zip:	THOUSAND OAKS, CA 91360
Contact Telephone:	805-495-3013
Contact Fax:	Not reported
Contact Email:	FAVILA@BURNS-ENVIRO.COM
Contact Title:	Not reported
EPA Region:	09
Land Type:	Not reported
Federal Waste Generator Description:	Not a generator, verified
Non-Notifier:	Not reported
Biennial Report Cycle:	Not reported
Accessibility:	Not reported
Active Site Indicator:	Not reported
State District Owner:	Not reported
State District:	Not reported
Mailing Address:	555 LAURIE LANE
Mailing City,State,Zip:	THOUSAND OAKS, CA 91360
Owner Name:	Biltmore Associates

BILTMORE ASSOCIATES (Continued) **1026801343**

Owner Type:	Other
Operator Name:	Kimberly Wilhelm Unit J11
Operator Type:	Other
Short-Term Generator Activity:	No
Importer Activity:	No
Mixed Waste Generator:	No
Transporter Activity:	No
Transfer Facility Activity:	No
Recycler Activity with Storage:	No
Small Quantity On-Site Burner Exemption:	No
Smelting Melting and Refining Furnace Exemption:	No
Underground Injection Control:	No
Off-Site Waste Receipt:	No
Universal Waste Indicator:	No
Universal Waste Destination Facility:	No
Federal Universal Waste:	No
Active Site State-Reg Handler:	---
Federal Facility Indicator:	Not reported
Hazardous Secondary Material Indicator:	N
Sub-Part K Indicator:	Not reported
2018 GPRA Permit Baseline:	Not on the Baseline
2018 GPRA Renewals Baseline:	Not on the Baseline
202 GPRA Corrective Action Baseline:	No
Subject to Corrective Action Universe:	No
Non-TSDFs Where RCRA CA has Been Imposed Universe:	No
Corrective Action Priority Ranking:	No NCAPS ranking
Environmental Control Indicator:	No
Institutional Control Indicator:	No
Human Exposure Controls Indicator:	N/A
Groundwater Controls Indicator:	N/A
Significant Non-Complier Universe:	No
Unaddressed Significant Non-Complier Universe:	No
Addressed Significant Non-Complier Universe:	No
Significant Non-Complier With a Compliance Schedule Universe:	No
Financial Assurance Required:	Not reported
Handler Date of Last Change:	20210415
Recognized Trader-Importer:	No
Recognized Trader-Exporter:	No
Importer of Spent Lead Acid Batteries:	No
Exporter of Spent Lead Acid Batteries:	No
Recycler Activity Without Storage:	No
Manifest Broker:	No
Sub-Part P Indicator:	No

Handler - Owner Operator:

Owner/Operator Indicator:	Owner
Owner/Operator Name: BILTMORE ASSOCIATES	
Legal Status:	Other
Date Became Current:	Not reported
Date Ended Current:	Not reported
Owner/Operator Address:	11150 W OLYMPIC BLVD #970
Owner/Operator City,State,Zip:	LOS ANGELES, CA 00064
Owner/Operator Telephone:	805-495-3013
Owner/Operator Telephone Ext:	Not reported
Owner/Operator Fax:	Not reported
Owner/Operator Email:	Not reported

BILTMORE ASSOCIATES (Continued) **1026801343**

Owner/Operator Indicator: Operator
Owner/Operator Name: KIMBERLY WILHELM UNIT J11
Legal Status: Other
Date Became Current: Not reported
Date Ended Current: Not reported
Owner/Operator Address: 555 LAURIE LANE
Owner/Operator City,State,Zip: THOUSAND OAKS, CA 91360
Owner/Operator Telephone: 805-495-3013
Owner/Operator Telephone Ext: Not reported
Owner/Operator Fax: Not reported
Owner/Operator Email: Not reported

Historic Generators:
Receive Date: 20210405
Handler Name: BILTMORE ASSOCIATES
Federal Waste Generator Description: Not a generator, verified
State District Owner: Not reported
Large Quantity Handler of Universal Waste: No
Recognized Trader Importer: No
Recognized Trader Exporter: No
Spent Lead Acid Battery Importer: No
Spent Lead Acid Battery Exporter: No
Current Record: Yes
Non Storage Recycler Activity: No
Electronic Manifest Broker: No

List of NAICS Codes and Descriptions:
NAICS Code: 56299
NAICS Description: ALL OTHER WASTE MANAGEMENT SERVICES

Facility Has Received Notices of Violations:
Violations: No Violations Found

Evaluation Action Summary:
Evaluations: No Evaluations Found

G63 **BILTMORE ASSOCIATES** **RCRA NonGen / NLR** **1028890841**
North **555 LAURIE LANE #N 2** **CAC003251919**
< 1/8 **THOUSAND OAKS, CA 91360**
0.110 mi.
582 ft. **Site 20 of 33 in cluster G**

Relative:
Higher

Actual:
749 ft.

RCRA Listings:
Date Form Received by Agency: 20230915
Handler Name: Biltmore Associates
Handler Address: 555 Laurie Lane #N 2
Handler City,State,Zip: THOUSAND OAKS, CA 91360
EPA ID: CAC003251919
Contact Name: HOLLY BROXTERMAN N2
Contact Address: 555 LAURIE LANE #N 2
Contact City,State,Zip: THOUSAND OAKS, CA 91360
Contact Telephone: 805-495-3013
Contact Fax: Not reported
Contact Email: FAVILA@BURNS-ENVIRO.COM
Contact Title: Not reported

BILTMORE ASSOCIATES (Continued) **1028890841**

EPA Region:	09
Land Type:	Not reported
Federal Waste Generator Description:	Not a generator, verified
Non-Notifier:	Not reported
Biennial Report Cycle:	Not reported
Accessibility:	Not reported
Active Site Indicator:	Not reported
State District Owner:	Not reported
State District:	Not reported
Mailing Address:	555 LAURIE LANE #N 2
Mailing City,State,Zip:	THOUSAND OAKS, CA 91360
Owner Name:	Biltmore Associates
Owner Type:	Other
Operator Name:	Holly Broxterman N2
Operator Type:	Other
Short-Term Generator Activity:	No
Importer Activity:	No
Mixed Waste Generator:	No
Transporter Activity:	No
Transfer Facility Activity:	No
Recycler Activity with Storage:	No
Small Quantity On-Site Burner Exemption:	No
Smelting Melting and Refining Furnace Exemption:	No
Underground Injection Control:	No
Off-Site Waste Receipt:	No
Universal Waste Indicator:	No
Universal Waste Destination Facility:	No
Federal Universal Waste:	No
Active Site State-Reg Handler:	---
Federal Facility Indicator:	Not reported
Hazardous Secondary Material Indicator:	N
Sub-Part K Indicator:	Not reported
2018 GPRA Permit Baseline:	Not on the Baseline
2018 GPRA Renewals Baseline:	Not on the Baseline
202 GPRA Corrective Action Baseline:	No
Subject to Corrective Action Universe:	No
Non-TSDFs Where RCRA CA has Been Imposed Universe:	No
Corrective Action Priority Ranking:	No NCAPS ranking
Environmental Control Indicator:	No
Institutional Control Indicator:	No
Human Exposure Controls Indicator:	N/A
Groundwater Controls Indicator:	N/A
Significant Non-Complier Universe:	No
Unaddressed Significant Non-Complier Universe:	No
Addressed Significant Non-Complier Universe:	No
Significant Non-Complier With a Compliance Schedule Universe:	No
Financial Assurance Required:	Not reported
Handler Date of Last Change:	20230915
Recognized Trader-Importer:	No
Recognized Trader-Exporter:	No
Importer of Spent Lead Acid Batteries:	No
Exporter of Spent Lead Acid Batteries:	No
Recycler Activity Without Storage:	No
Manifest Broker:	No
Sub-Part P Indicator:	No

BILTMORE ASSOCIATES (Continued) **1028890841**

Handler - Owner Operator:
Owner/Operator Indicator: Owner
Owner/Operator Name: BILTMORE ASSOCIATES
Legal Status: Other
Date Became Current: Not reported
Date Ended Current: Not reported
Owner/Operator Address: 555 LAURIE LANE #N 2
Owner/Operator City,State,Zip: THOUSAND OAKS, CA 91360
Owner/Operator Telephone: 805-495-3013
Owner/Operator Telephone Ext: Not reported
Owner/Operator Fax: Not reported
Owner/Operator Email: Not reported

Owner/Operator Indicator: Operator
Owner/Operator Name: HOLLY BROXTERMAN N2
Legal Status: Other
Date Became Current: Not reported
Date Ended Current: Not reported
Owner/Operator Address: 555 LAURIE LANE #N 2
Owner/Operator City,State,Zip: THOUSAND OAKS, CA 91360
Owner/Operator Telephone: 805-495-3013
Owner/Operator Telephone Ext: Not reported
Owner/Operator Fax: Not reported
Owner/Operator Email: Not reported

Historic Generators:
Receive Date: 20230915
Handler Name: BILTMORE ASSOCIATES
Federal Waste Generator Description: Not a generator, verified
State District Owner: Not reported
Large Quantity Handler of Universal Waste: No
Recognized Trader Importer: No
Recognized Trader Exporter: No
Spent Lead Acid Battery Importer: No
Spent Lead Acid Battery Exporter: No
Current Record: Yes
Non Storage Recycler Activity: No
Electronic Manifest Broker: No

List of NAICS Codes and Descriptions:
NAICS Code: 56299
NAICS Description: ALL OTHER WASTE MANAGEMENT SERVICES

Facility Has Received Notices of Violations:
Violations: No Violations Found

Evaluation Action Summary:
Evaluations: No Evaluations Found

G64 **BILTMORE ASSOCIATES** **RCRA NonGen / NLR** **1028894384**
North **555 LAURIE LANE #A01** **CAC003255735**
< 1/8 **THOUSAND OAKS, CA 91360**
0.110 mi.
582 ft. **Site 21 of 33 in cluster G**

Relative: **Higher**

Actual: **749 ft.**

RCRA Listings:

Date Form Received by Agency:	20231010
Handler Name:	Biltmore Associates
Handler Address:	555 Laurie Lane #A01
Handler City,State,Zip:	THOUSAND OAKS, CA 91360
EPA ID:	CAC003255735
Contact Name:	HOLLY BROXTERMAN
Contact Address:	555 LAURIE LANE #A01
Contact City,State,Zip:	THOUSAND OAKS, CA 91360
Contact Telephone:	805-495-3013
Contact Fax:	Not reported
Contact Email:	FAVILA@BURNS-ENVIRO.COM
Contact Title:	Not reported
EPA Region:	09
Land Type:	Not reported
Federal Waste Generator Description:	Not a generator, verified
Non-Notifier:	Not reported
Biennial Report Cycle:	Not reported
Accessibility:	Not reported
Active Site Indicator:	Not reported
State District Owner:	Not reported
State District:	Not reported
Mailing Address:	555 LAURIE LANE #A01
Mailing City,State,Zip:	THOUSAND OAKS, CA 91360
Owner Name:	Biltmore Associates
Owner Type:	Other
Operator Name:	Holly Broxterman
Operator Type:	Other
Short-Term Generator Activity:	No
Importer Activity:	No
Mixed Waste Generator:	No
Transporter Activity:	No
Transfer Facility Activity:	No
Recycler Activity with Storage:	No
Small Quantity On-Site Burner Exemption:	No
Smelting Melting and Refining Furnace Exemption:	No
Underground Injection Control:	No
Off-Site Waste Receipt:	No
Universal Waste Indicator:	No
Universal Waste Destination Facility:	No
Federal Universal Waste:	No
Active Site State-Reg Handler:	---
Federal Facility Indicator:	Not reported
Hazardous Secondary Material Indicator:	N
Sub-Part K Indicator:	Not reported
2018 GPRA Permit Baseline:	Not on the Baseline
2018 GPRA Renewals Baseline:	Not on the Baseline
202 GPRA Corrective Action Baseline:	No
Subject to Corrective Action Universe:	No
Non-TSDFs Where RCRA CA has Been Imposed Universe:	No
Corrective Action Priority Ranking:	No NCAPS ranking
Environmental Control Indicator:	No
Institutional Control Indicator:	No

BILTMORE ASSOCIATES (Continued) **1028894384**

Human Exposure Controls Indicator:	N/A
Groundwater Controls Indicator:	N/A
Significant Non-Complier Universe:	No
Unaddressed Significant Non-Complier Universe:	No
Addressed Significant Non-Complier Universe:	No
Significant Non-Complier With a Compliance Schedule Universe:	No
Financial Assurance Required:	Not reported
Handler Date of Last Change:	20231010
Recognized Trader-Importer:	No
Recognized Trader-Exporter:	No
Importer of Spent Lead Acid Batteries:	No
Exporter of Spent Lead Acid Batteries:	No
Recycler Activity Without Storage:	No
Manifest Broker:	No
Sub-Part P Indicator:	No

Handler - Owner Operator:

Owner/Operator Indicator:	Operator
Owner/Operator Name: HOLLY BROXTERMAN	
Legal Status:	Other
Date Became Current:	Not reported
Date Ended Current:	Not reported
Owner/Operator Address:	555 LAURIE LANE #A01
Owner/Operator City,State,Zip:	THOUSAND OAKS, CA 91360
Owner/Operator Telephone:	805-495-3013
Owner/Operator Telephone Ext:	Not reported
Owner/Operator Fax:	Not reported
Owner/Operator Email:	Not reported

Owner/Operator Indicator:	Owner
Owner/Operator Name: BILTMORE ASSOCIATES	
Legal Status:	Other
Date Became Current:	Not reported
Date Ended Current:	Not reported
Owner/Operator Address:	555 LAURIE LANE #A01
Owner/Operator City,State,Zip:	THOUSAND OAKS, CA 91360
Owner/Operator Telephone:	805-495-3013
Owner/Operator Telephone Ext:	Not reported
Owner/Operator Fax:	Not reported
Owner/Operator Email:	Not reported

Historic Generators:

Receive Date:	20231010
Handler Name: BILTMORE ASSOCIATES	
Federal Waste Generator Description:	Not a generator, verified
State District Owner:	Not reported
Large Quantity Handler of Universal Waste:	No
Recognized Trader Importer:	No
Recognized Trader Exporter:	No
Spent Lead Acid Battery Importer:	No
Spent Lead Acid Battery Exporter:	No
Current Record:	Yes
Non Storage Recycler Activity:	No
Electronic Manifest Broker:	No

BILTMORE ASSOCIATES (Continued) **1028894384**

List of NAICS Codes and Descriptions:
NAICS Code: 56299
NAICS Description: ALL OTHER WASTE MANAGEMENT SERVICES

Facility Has Received Notices of Violations:
Violations: No Violations Found

Evaluation Action Summary:
Evaluations: No Evaluations Found

G65 **BILTMORE ASSOCIATES** **RCRA NonGen / NLR** **1027681352**
North **555 LAURIE LANE #A3** **E MANIFEST** **CAC003223134**
< 1/8 **THOUSAND OAKS, CA 91360**
0.110 mi.
582 ft. **Site 22 of 33 in cluster G**

Relative: **Higher**
Actual: **749 ft.**

RCRA Listings:

Date Form Received by Agency:	20230317
Handler Name:	Biltmore Associates
Handler Address:	555 Laurie Lane #A3
Handler City,State,Zip:	THOUSAND OAKS, CA 91360
EPA ID:	CAC003223134
Contact Name:	HOLLY B BROXTERMAN
Contact Address:	555 LAURIE LANE #A3
Contact City,State,Zip:	THOUSAND OAKS, CA 91360
Contact Telephone:	805-495-3013
Contact Fax:	Not reported
Contact Email:	FAVILA@BURNS-ENVIRO.COM
Contact Title:	Not reported
EPA Region:	09
Land Type:	Not reported
Federal Waste Generator Description:	Not a generator, verified
Non-Notifier:	Not reported
Biennial Report Cycle:	Not reported
Accessibility:	Not reported
Active Site Indicator:	Not reported
State District Owner:	Not reported
State District:	Not reported
Mailing Address:	555 LAURIE LANE #A3
Mailing City,State,Zip:	THOUSAND OAKS, CA 91360
Owner Name:	Biltmore Associates
Owner Type:	Other
Operator Name:	Holly B Broxterman
Operator Type:	Other
Short-Term Generator Activity:	No
Importer Activity:	No
Mixed Waste Generator:	No
Transporter Activity:	No
Transfer Facility Activity:	No
Recycler Activity with Storage:	No
Small Quantity On-Site Burner Exemption:	No
Smelting Melting and Refining Furnace Exemption:	No
Underground Injection Control:	No
Off-Site Waste Receipt:	No
Universal Waste Indicator:	No

BILTMORE ASSOCIATES (Continued) **1027681352**

Universal Waste Destination Facility:	No
Federal Universal Waste:	No
Active Site State-Reg Handler:	---
Federal Facility Indicator:	Not reported
Hazardous Secondary Material Indicator:	N
Sub-Part K Indicator:	Not reported
2018 GPRA Permit Baseline:	Not on the Baseline
2018 GPRA Renewals Baseline:	Not on the Baseline
202 GPRA Corrective Action Baseline:	No
Subject to Corrective Action Universe:	No
Non-TSDFs Where RCRA CA has Been Imposed Universe:	No
Corrective Action Priority Ranking:	No NCAPS ranking
Environmental Control Indicator:	No
Institutional Control Indicator:	No
Human Exposure Controls Indicator:	N/A
Groundwater Controls Indicator:	N/A
Significant Non-Complier Universe:	No
Unaddressed Significant Non-Complier Universe:	No
Addressed Significant Non-Complier Universe:	No
Significant Non-Complier With a Compliance Schedule Universe:	No
Financial Assurance Required:	Not reported
Handler Date of Last Change:	20230317
Recognized Trader-Importer:	No
Recognized Trader-Exporter:	No
Importer of Spent Lead Acid Batteries:	No
Exporter of Spent Lead Acid Batteries:	No
Recycler Activity Without Storage:	No
Manifest Broker:	No
Sub-Part P Indicator:	No

Handler - Owner Operator:

Owner/Operator Indicator:	Operator
Owner/Operator Name: HOLLY B BROXTERMAN	
Legal Status:	Other
Date Became Current:	Not reported
Date Ended Current:	Not reported
Owner/Operator Address:	555 LAURIE LANE #A3
Owner/Operator City,State,Zip:	THOUSAND OAKS, CA 91360
Owner/Operator Telephone:	805-495-3013
Owner/Operator Telephone Ext:	Not reported
Owner/Operator Fax:	Not reported
Owner/Operator Email:	Not reported

Owner/Operator Indicator:	Owner
Owner/Operator Name: BILTMORE ASSOCIATES	
Legal Status:	Other
Date Became Current:	Not reported
Date Ended Current:	Not reported
Owner/Operator Address:	11150 W OLYMPIC BLVD #970
Owner/Operator City,State,Zip:	LOS ANGELES, CA 90064
Owner/Operator Telephone:	805-495-3013
Owner/Operator Telephone Ext:	Not reported
Owner/Operator Fax:	Not reported
Owner/Operator Email:	Not reported

BILTMORE ASSOCIATES (Continued) **1027681352**

Historic Generators:
Receive Date: 20230317
Handler Name: BILTMORE ASSOCIATES
Federal Waste Generator Description: Not a generator, verified
State District Owner: Not reported
Large Quantity Handler of Universal Waste: No
Recognized Trader Importer: No
Recognized Trader Exporter: No
Spent Lead Acid Battery Importer: No
Spent Lead Acid Battery Exporter: No
Current Record: Yes
Non Storage Recycler Activity: No
Electronic Manifest Broker: No

List of NAICS Codes and Descriptions:
NAICS Code: 56299
NAICS Description: ALL OTHER WASTE MANAGEMENT SERVICES

Facility Has Received Notices of Violations:
Violations: No Violations Found

Evaluation Action Summary:
Evaluations: No Evaluations Found

E MANIFEST:
Manifest Tracking Number: 007274050GBF
Last Updated Date: 20230411
Shipped Date: 20230320
Received Date: 20230327
Manifest Status: Signed
Submission Type: DataImage5Copy
Origin Type: Service
Generator EPA ID: CAC003223134
Generator Name: BILTMORE ASSOCIATES
Generator Mail Street Number: Not reported
Generator Mail Street 1: 555 LAURIE LANE #A3
Generator Mail Street 2: Not reported
Generator Mail City: THOUSAND OAKS
Generator Mail State: CA
Generator Mail Zip: 91360
Generator Location Street Number: Not reported
Generator Location Street 1: 555 LAURIE LANE #A3
Generator Location Street 2: Not reported
Generator Location City: THOUSAND OAKS
Generator Location Zip: 91360
Generator Location State: CA
Generator Contact Company Name: Not reported
Designated Facility EPA ID: CAD009007626
Designated Facility Name: Not reported
Designated Facility Mail Street Number: Not reported
Designated Facility Mail Street 1: Not reported
Designated Facility Mail Street 2: 1211 W. GLADSTONE STREET
Designated Facility Mail City: AZUSA
Designated Facility Mail Zip: 91702

BILTMORE ASSOCIATES (Continued) **1027681352**

Designated Facility Mail State:	CA
Designated Facility Location Street Number:	Not reported
Designated Facility Location Street 1:	1211 W. GLADSTONE STREET
Designated Facility Location Street 2:	Not reported
Designated Facility Location City:	AZUSA
Designated Facility Location Zip:	91702
Designated Facility Location State:	CA
Designated Facility Contact Company Name:	AZUSA LAND RECLAMATION CO INC
Manifest Residue Indicator:	N
Rejection Indicator:	N

State Waste:

Manifest Tracking Number:	007274050GBF
Waste Line Number:	1
State Waste Code Owner:	CA
State Waste Code:	151
State Waste:	Asbestos-containing waste

Transporter:

Manifest Tracking Number:	007274050GBF
Transporter Line Number:	1
Transporter EPA ID:	CAL000395969
Transporter Name:	BURNS & PARTNERS INC

Manifest Tracking Number:	007274050GBF
Transporter Line Number:	2
Transporter EPA ID:	CAR000181891
Transporter Name:	USA WASTE OF CA INC DBA BDC SPECIAL WAST

Waste Line:

Manifest Tracking Number:	007274050GBF
Waste Line Number:	1
U.S. DOT Hazardous Indicator:	Y
U.S. DOT ID Number:	NA2212
U.S. DOT Description:	NA2212, Asbestos, 9, PG III, RQ (ASBESTOS)
Non-Hazardous Waste Description:	Not reported
Number of Containers:	3
Container Type Code:	BA
Container Type Description:	Burlap, cloth, paper, or plastic bags
Waste Quantity:	1
Quantity Unit of Measure Code:	Y
Quantity Unit of Measure Description:	Cubic Yards
Waste Quantity, in Tons:	0.84
Acute Waste Quantity, in Tons:	0
Non-Acute Waste Quantity, in Tons:	0.84
Waste Quantity, in Kilograms:	761.9052
Acute Waste Quantity, in Kilograms:	0
Non-Acute Waste Quantity, in Kilorgrams:	761.9052
Management Method Code:	H132
Management Method Description:	LANDFILL (WITH PRIOR TREATMENT AND/OR STABILIZATION)
Waste Residue Indicator:	N
Quantity Discrepancy Indicator:	N
Waste Type Discrepancy Indicator:	N
Waste Density:	Not reported
Waste Density Unit of Measure Code:	Not reported
Waste Density Unit of Measure Description:	Not reported

BILTMORE ASSOCIATES (Continued) **1027681352**

Form Code:	Not reported
Form Code Description:	Not reported
Source Code:	Not reported
Source Code Description:	Not reported
Waste Minimization Code:	Not reported
Waste Minimization Code Description:	Not reported
Consent Number:	Not reported
EPA Waste Indicator:	N

G66 **BILTMORE ASSOCIATES** **RCRA NonGen / NLR** **1027699027**
North **555 LAURIE LANE #D6** **CAC003242057**
< 1/8 **THOUSAND OAKS, CA 91360**
0.110 mi.
582 ft. **Site 23 of 33 in cluster G**

Relative: **Higher**

Actual: **749 ft.**

RCRA Listings:

Date Form Received by Agency:	20230714
Handler Name:	Biltmore Associates
Handler Address:	555 Laurie Lane #D6
Handler City,State,Zip:	THOUSAND OAKS, CA 91360
EPA ID:	CAC003242057
Contact Name:	HOLLY BROXTERMAN
Contact Address:	555 LAURIE LANE #D6
Contact City,State,Zip:	THOUSAND OAKS, CA 91360
Contact Telephone:	805-495-3013
Contact Fax:	Not reported
Contact Email:	FAVILA@BURNS-ENVIRO.COM
Contact Title:	Not reported
EPA Region:	09
Land Type:	Not reported
Federal Waste Generator Description:	Not a generator, verified
Non-Notifier:	Not reported
Biennial Report Cycle:	Not reported
Accessibility:	Not reported
Active Site Indicator:	Not reported
State District Owner:	Not reported
State District:	Not reported
Mailing Address:	555 LAURIE LANE #D6
Mailing City,State,Zip:	THOUSAND OAKS, CA 91360
Owner Name:	Biltmore Associates
Owner Type:	Other
Operator Name:	Holly Broxterman
Operator Type:	Other
Short-Term Generator Activity:	No
Importer Activity:	No
Mixed Waste Generator:	No
Transporter Activity:	No
Transfer Facility Activity:	No
Recycler Activity with Storage:	No
Small Quantity On-Site Burner Exemption:	No
Smelting Melting and Refining Furnace Exemption:	No
Underground Injection Control:	No
Off-Site Waste Receipt:	No
Universal Waste Indicator:	No
Universal Waste Destination Facility:	No
Federal Universal Waste:	No
Active Site State-Reg Handler:	---
Federal Facility Indicator:	Not reported

BILTMORE ASSOCIATES (Continued) **1027699027**

Hazardous Secondary Material Indicator:	N
Sub-Part K Indicator:	Not reported
2018 GPRA Permit Baseline:	Not on the Baseline
2018 GPRA Renewals Baseline:	Not on the Baseline
202 GPRA Corrective Action Baseline:	No
Subject to Corrective Action Universe:	No
Non-TSDFs Where RCRA CA has Been Imposed Universe:	No
Corrective Action Priority Ranking:	No NCAPS ranking
Environmental Control Indicator:	No
Institutional Control Indicator:	No
Human Exposure Controls Indicator:	N/A
Groundwater Controls Indicator:	N/A
Significant Non-Complier Universe:	No
Unaddressed Significant Non-Complier Universe:	No
Addressed Significant Non-Complier Universe:	No
Significant Non-Complier With a Compliance Schedule Universe:	No
Financial Assurance Required:	Not reported
Handler Date of Last Change:	20230717
Recognized Trader-Importer:	No
Recognized Trader-Exporter:	No
Importer of Spent Lead Acid Batteries:	No
Exporter of Spent Lead Acid Batteries:	No
Recycler Activity Without Storage:	No
Manifest Broker:	No
Sub-Part P Indicator:	No

Handler - Owner Operator:

Owner/Operator Indicator:	Operator
Owner/Operator Name: HOLLY BROXTERMAN	
Legal Status:	Other
Date Became Current:	Not reported
Date Ended Current:	Not reported
Owner/Operator Address:	555 LAURIE LANE #D6
Owner/Operator City,State,Zip:	THOUSAND OAKS, CA 91360
Owner/Operator Telephone:	805-495-3013
Owner/Operator Telephone Ext:	Not reported
Owner/Operator Fax:	Not reported
Owner/Operator Email:	Not reported

Owner/Operator Indicator:	Owner
Owner/Operator Name: BILTMORE ASSOCIATES	
Legal Status:	Other
Date Became Current:	Not reported
Date Ended Current:	Not reported
Owner/Operator Address:	11150 W OLYMPIC BLVD #970
Owner/Operator City,State,Zip:	LOS ANGELES, CA 90064
Owner/Operator Telephone:	805-495-3013
Owner/Operator Telephone Ext:	Not reported
Owner/Operator Fax:	Not reported
Owner/Operator Email:	Not reported

Historic Generators:

Receive Date:	20230714
Handler Name: BILTMORE ASSOCIATES	
Federal Waste Generator Description:	Not a generator, verified

BILTMORE ASSOCIATES (Continued) **1027699027**

State District Owner: Not reported
Large Quantity Handler of Universal Waste: No
Recognized Trader Importer: No
Recognized Trader Exporter: No
Spent Lead Acid Battery Importer: No
Spent Lead Acid Battery Exporter: No
Current Record: Yes
Non Storage Recycler Activity: No
Electronic Manifest Broker: No

List of NAICS Codes and Descriptions:
NAICS Code: 56299
NAICS Description: ALL OTHER WASTE MANAGEMENT SERVICES

Facility Has Received Notices of Violations:
Violations: No Violations Found

Evaluation Action Summary:
Evaluations: No Evaluations Found

G67 **WILHELM, KIMBERLY** **RCRA NonGen / NLR** **1024782201**
North **555 LAURIE LANE** **E MANIFEST** **CAC003002178**
< 1/8 **THOUSAND OAKS, CA 91360**
0.110 mi.
582 ft. **Site 24 of 33 in cluster G**

Relative: **Higher**
Actual: **749 ft.**

RCRA Listings:
Date Form Received by Agency: 20190221
Handler Name: Wilhelm, Kimberly
Handler Address: 555 Laurie Lane
Handler City,State,Zip: THOUSAND OAKS, CA 91360
EPA ID: CAC003002178
Contact Name: WILHELM, KIMBERLY
Contact Address: 555 LAURIE LANE
Contact City,State,Zip: THOUSAND OAKS, CA 91360
Contact Telephone: 805-495-3013
Contact Fax: Not reported
Contact Email: ANDREWC@PWSEI.COM
Contact Title: Not reported
EPA Region: 09
Land Type: Not reported
Federal Waste Generator Description: Not a generator, verified
Non-Notifier: Not reported
Biennial Report Cycle: Not reported
Accessibility: Not reported
Active Site Indicator: Handler Activities
State District Owner: Not reported
State District: Not reported
Mailing Address: 555 LAURIE LANE
Mailing City,State,Zip: THOUSAND OAKS, CA 91360
Owner Name: Wilhelm, Kimberly
Owner Type: Other
Operator Name: Wilhelm, Kimberly
Operator Type: Other
Short-Term Generator Activity: No

WILHELM, KIMBERLY (Continued) **1024782201**

Importer Activity:	No
Mixed Waste Generator:	No
Transporter Activity:	No
Transfer Facility Activity:	No
Recycler Activity with Storage:	No
Small Quantity On-Site Burner Exemption:	No
Smelting Melting and Refining Furnace Exemption:	No
Underground Injection Control:	No
Off-Site Waste Receipt:	No
Universal Waste Indicator:	Yes
Universal Waste Destination Facility:	Yes
Federal Universal Waste:	No
Active Site State-Reg Handler:	---
Federal Facility Indicator:	Not reported
Hazardous Secondary Material Indicator:	N
Sub-Part K Indicator:	Not reported
2018 GPRA Permit Baseline:	Not on the Baseline
2018 GPRA Renewals Baseline:	Not on the Baseline
202 GPRA Corrective Action Baseline:	No
Subject to Corrective Action Universe:	No
Non-TSDFs Where RCRA CA has Been Imposed Universe:	No
Corrective Action Priority Ranking:	No NCAPS ranking
Environmental Control Indicator:	No
Institutional Control Indicator:	No
Human Exposure Controls Indicator:	N/A
Groundwater Controls Indicator:	N/A
Significant Non-Complier Universe:	No
Unaddressed Significant Non-Complier Universe:	No
Addressed Significant Non-Complier Universe:	No
Significant Non-Complier With a Compliance Schedule Universe:	No
Financial Assurance Required:	Not reported
Handler Date of Last Change:	20190222
Recognized Trader-Importer:	No
Recognized Trader-Exporter:	No
Importer of Spent Lead Acid Batteries:	No
Exporter of Spent Lead Acid Batteries:	No
Recycler Activity Without Storage:	No
Manifest Broker:	No
Sub-Part P Indicator:	No

Handler - Owner Operator:

Owner/Operator Indicator:	Operator
Owner/Operator Name: WILHELM, KIMBERLY	
Legal Status:	Other
Date Became Current:	Not reported
Date Ended Current:	Not reported
Owner/Operator Address:	555 LAURIE LANE
Owner/Operator City,State,Zip:	THOUSAND OAKS, CA 91360
Owner/Operator Telephone:	805-495-3013
Owner/Operator Telephone Ext:	Not reported
Owner/Operator Fax:	Not reported
Owner/Operator Email:	Not reported

Owner/Operator Indicator:	Owner
Owner/Operator Name: WILHELM, KIMBERLY	
Legal Status:	Other

WILHELM, KIMBERLY (Continued) **1024782201**

Date Became Current: Not reported
Date Ended Current: Not reported
Owner/Operator Address: 555 LAURIE LANE
Owner/Operator City,State,Zip: THOUSAND OAKS, CA 91360
Owner/Operator Telephone: 805-495-3013
Owner/Operator Telephone Ext: Not reported
Owner/Operator Fax: Not reported
Owner/Operator Email: Not reported

Historic Generators:
Receive Date: 20190221
Handler Name: WILHELM, KIMBERLY
Federal Waste Generator Description: Not a generator, verified
State District Owner: Not reported
Large Quantity Handler of Universal Waste: No
Recognized Trader Importer: No
Recognized Trader Exporter: No
Spent Lead Acid Battery Importer: No
Spent Lead Acid Battery Exporter: No
Current Record: Yes
Non Storage Recycler Activity: Not reported
Electronic Manifest Broker: Not reported

List of NAICS Codes and Descriptions:
NAICS Code: 56299
NAICS Description: ALL OTHER WASTE MANAGEMENT SERVICES

Facility Has Received Notices of Violations:
Violations: No Violations Found

Evaluation Action Summary:
Evaluations: No Evaluations Found

E MANIFEST:
Manifest Tracking Number: 019792096JJK
Last Updated Date: 20191113
Shipped Date: 20190222
Received Date: 20190304
Manifest Status: Signed
Submission Type: DataImage5Copy
Origin Type: Web
Generator EPA ID: CAC003002178
Generator Name: WILHELM, KIMBERLY
Generator Mail Street Number: Not reported
Generator Mail Street 1: 555 LAURIE LANE
Generator Mail Street 2: Not reported
Generator Mail City: THOUSAND OAKS
Generator Mail State: CA
Generator Mail Zip: 91360
Generator Location Street Number: Not reported
Generator Location Street 1: 555 LAURIE LANE
Generator Location Street 2: Not reported
Generator Location City: THOUSAND OAKS
Generator Location Zip: 91360

WILHELM, KIMBERLY (Continued) **1024782201**

Generator Location State:	CA
Generator Contact Company Name:	Not reported
Designated Facility EPA ID:	AZR000520882
Designated Facility Name:	LA PAZ COUNTY REGIONAL LANDFILL
Designated Facility Mail Street Number:	Not reported
Designated Facility Mail Street 1:	MILE POST 128
Designated Facility Mail Street 2:	26999 HIGHWAY 95
Designated Facility Mail City:	PARKER
Designated Facility Mail Zip:	85344
Designated Facility Mail State:	AZ
Designated Facility Location Street Number:	Not reported
Designated Facility Location Street 1:	26999 HIGHWAY 95
Designated Facility Location Street 2:	Not reported
Designated Facility Location City:	PARKER
Designated Facility Location Zip:	85344
Designated Facility Location State:	AZ
Designated Facility Contact Company Name:	Not reported
Manifest Residue Indicator:	N
Rejection Indicator:	N

State Waste:

Manifest Tracking Number:	019792096JJK
Waste Line Number:	1
State Waste Code Owner:	CA
State Waste Code:	151
State Waste:	Asbestos-containing waste

Transporter:

Manifest Tracking Number:	019792096JJK
Transporter Line Number:	1
Transporter EPA ID:	CAR000050815
Transporter Name:	PW STEPHENS ENVIRONMENTAL INC

Manifest Tracking Number:	019792096JJK
Transporter Line Number:	2
Transporter EPA ID:	CAR000049064
Transporter Name:	E C T I

Waste Line:

Manifest Tracking Number:	019792096JJK
Waste Line Number:	1
U.S. DOT Hazardous Indicator:	Y
U.S. DOT ID Number:	NA2212
U.S. DOT Description:	RQ NA2212, ASBESTOS, 9, III
Non-Hazardous Waste Description:	Not reported
Number of Containers:	15
Container Type Code:	BA
Container Type Description:	Burlap, cloth, paper, or plastic bags
Waste Quantity:	1
Quantity Unit of Measure Code:	Y
Quantity Unit of Measure Description:	Cubic Yards
Waste Quantity, in Tons:	0.84
Acute Waste Quantity, in Tons:	0
Non-Acute Waste Quantity, in Tons:	0.84
Waste Quantity, in Kilograms:	761.9052
Acute Waste Quantity, in Kilograms:	0

WILHELM, KIMBERLY (Continued) **1024782201**

Non-Acute Waste Quantity, in Kilorgrams:	761.9052
Management Method Code:	H132
Management Method Description:	LANDFILL (WITH PRIOR TREATMENT AND/OR STABILIZATION)
Waste Residue Indicator:	N
Quantity Discrepancy Indicator:	N
Waste Type Discrepancy Indicator:	N
Waste Density:	Not reported
Waste Density Unit of Measure Code:	Not reported
Waste Density Unit of Measure Description:	Not reported
Form Code:	Not reported
Form Code Description:	Not reported
Source Code:	Not reported
Source Code Description:	Not reported
Waste Minimization Code:	Not reported
Waste Minimization Code Description:	Not reported
Consent Number:	Not reported
EPA Waste Indicator:	N

G68 **BILTMORE ASSOCIATES** **RCRA NonGen / NLR** **1026813325**
North **555 LAURIE LANE** **CAC003125891**
< 1/8 **THOUSAND OAKS, CA 91360**
0.110 mi.
582 ft. **Site 25 of 33 in cluster G**

Relative: **Higher**

Actual: **749 ft.**

RCRA Listings:

Date Form Received by Agency:	20210622
Handler Name:	Biltmore Associates
Handler Address:	555 Laurie Lane
Handler City,State,Zip:	THOUSAND OAKS, CA 91360
EPA ID:	CAC003125891
Contact Name:	KIMBERLY WILHELM UNIT H8
Contact Address:	555 LAURIE LANE
Contact City,State,Zip:	THOUSAND OAKS, CA 91360
Contact Telephone:	805-495-3013
Contact Fax:	Not reported
Contact Email:	FAVILA@BURNS-ENVIRO.COM
Contact Title:	Not reported
EPA Region:	09
Land Type:	Not reported
Federal Waste Generator Description:	Not a generator, verified
Non-Notifier:	Not reported
Biennial Report Cycle:	Not reported
Accessibility:	Not reported
Active Site Indicator:	Not reported
State District Owner:	Not reported
State District:	Not reported
Mailing Address:	555 LAURIE LANE
Mailing City,State,Zip:	THOUSAND OAKS, CA 91360
Owner Name:	Biltmore Associates
Owner Type:	Other
Operator Name:	Kimberly Wilhelm Unit H8
Operator Type:	Other
Short-Term Generator Activity:	No
Importer Activity:	No
Mixed Waste Generator:	No
Transporter Activity:	No
Transfer Facility Activity:	No
Recycler Activity with Storage:	No

BILTMORE ASSOCIATES (Continued) **1026813325**

Small Quantity On-Site Burner Exemption:	No
Smelting Melting and Refining Furnace Exemption:	No
Underground Injection Control:	No
Off-Site Waste Receipt:	No
Universal Waste Indicator:	No
Universal Waste Destination Facility:	No
Federal Universal Waste:	No
Active Site State-Reg Handler:	---
Federal Facility Indicator:	Not reported
Hazardous Secondary Material Indicator:	N
Sub-Part K Indicator:	Not reported
2018 GPRA Permit Baseline:	Not on the Baseline
2018 GPRA Renewals Baseline:	Not on the Baseline
202 GPRA Corrective Action Baseline:	No
Subject to Corrective Action Universe:	No
Non-TSDFs Where RCRA CA has Been Imposed Universe:	No
Corrective Action Priority Ranking:	No NCAPS ranking
Environmental Control Indicator:	No
Institutional Control Indicator:	No
Human Exposure Controls Indicator:	N/A
Groundwater Controls Indicator:	N/A
Significant Non-Complier Universe:	No
Unaddressed Significant Non-Complier Universe:	No
Addressed Significant Non-Complier Universe:	No
Significant Non-Complier With a Compliance Schedule Universe:	No
Financial Assurance Required:	Not reported
Handler Date of Last Change:	20210630
Recognized Trader-Importer:	No
Recognized Trader-Exporter:	No
Importer of Spent Lead Acid Batteries:	No
Exporter of Spent Lead Acid Batteries:	No
Recycler Activity Without Storage:	No
Manifest Broker:	No
Sub-Part P Indicator:	No

Handler - Owner Operator:

Owner/Operator Indicator:	Owner
Owner/Operator Name: BILTMORE ASSOCIATES	
Legal Status:	Other
Date Became Current:	Not reported
Date Ended Current:	Not reported
Owner/Operator Address:	11150 W OLYMPIC BLVD #970
Owner/Operator City,State,Zip:	LOS ANGELES, CA 90064
Owner/Operator Telephone:	805-495-3013
Owner/Operator Telephone Ext:	Not reported
Owner/Operator Fax:	Not reported
Owner/Operator Email:	Not reported

Owner/Operator Indicator:	Operator
Owner/Operator Name: KIMBERLY WILHELM UNIT H8	
Legal Status:	Other
Date Became Current:	Not reported
Date Ended Current:	Not reported
Owner/Operator Address:	555 LAURIE LANE
Owner/Operator City,State,Zip:	THOUSAND OAKS, CA 91360
Owner/Operator Telephone:	805-495-3013

BILTMORE ASSOCIATES (Continued) **1026813325**

Owner/Operator Telephone Ext: Not reported
Owner/Operator Fax: Not reported
Owner/Operator Email: Not reported

Historic Generators:
Receive Date: 20210622
Handler Name: BILTMORE ASSOCIATES
Federal Waste Generator Description: Not a generator, verified
State District Owner: Not reported
Large Quantity Handler of Universal Waste: No
Recognized Trader Importer: No
Recognized Trader Exporter: No
Spent Lead Acid Battery Importer: No
Spent Lead Acid Battery Exporter: No
Current Record: Yes
Non Storage Recycler Activity: No
Electronic Manifest Broker: No

List of NAICS Codes and Descriptions:
NAICS Code: 56299
NAICS Description: ALL OTHER WASTE MANAGEMENT SERVICES

Facility Has Received Notices of Violations:
Violations: No Violations Found

Evaluation Action Summary:
Evaluations: No Evaluations Found

G69 **BILTMORE ASSOCIATES** **RCRA NonGen / NLR** **1027696843**
North **555 LAURIE LN # CO2-** **CAC003239737**
< 1/8 **THOUSAND OAKS, CA 91360**
0.110 mi.
582 ft. **Site 26 of 33 in cluster G**

Relative: **Higher**
Actual: **749 ft.**

RCRA Listings:
Date Form Received by Agency: 20230628
Handler Name: Biltmore Associates
Handler Address: 555 Laurie Ln # Co2-
Handler City,State,Zip: THOUSAND OAKS, CA 91360
EPA ID: CAC003239737
Contact Name: HOLLY BROXTERMAN
Contact Address: 11150 W OLYMPIC BLVD #970
Contact City,State,Zip: LOS ANGELES, CA 90064
Contact Telephone: 805-495-3013
Contact Fax: Not reported
Contact Email: JALBOR@BURNS-ENVIRO.COM
Contact Title: Not reported
EPA Region: 09
Land Type: Not reported
Federal Waste Generator Description: Not a generator, verified
Non-Notifier: Not reported
Biennial Report Cycle: Not reported
Accessibility: Not reported
Active Site Indicator: Not reported
State District Owner: Not reported

BILTMORE ASSOCIATES (Continued) **1027696843**

State District:	Not reported
Mailing Address:	11150 W OLYMPIC BLVD #970
Mailing City,State,Zip:	LOS ANGELES, CA 90064
Owner Name:	Holly Broxterman
Owner Type:	Other
Operator Name:	Holly Broxterman
Operator Type:	Other
Short-Term Generator Activity:	No
Importer Activity:	No
Mixed Waste Generator:	No
Transporter Activity:	No
Transfer Facility Activity:	No
Recycler Activity with Storage:	No
Small Quantity On-Site Burner Exemption:	No
Smelting Melting and Refining Furnace Exemption:	No
Underground Injection Control:	No
Off-Site Waste Receipt:	No
Universal Waste Indicator:	No
Universal Waste Destination Facility:	No
Federal Universal Waste:	No
Active Site State-Reg Handler:	---
Federal Facility Indicator:	Not reported
Hazardous Secondary Material Indicator:	N
Sub-Part K Indicator:	Not reported
2018 GPRA Permit Baseline:	Not on the Baseline
2018 GPRA Renewals Baseline:	Not on the Baseline
202 GPRA Corrective Action Baseline:	No
Subject to Corrective Action Universe:	No
Non-TSDFs Where RCRA CA has Been Imposed Universe:	No
Corrective Action Priority Ranking:	No NCAPS ranking
Environmental Control Indicator:	No
Institutional Control Indicator:	No
Human Exposure Controls Indicator:	N/A
Groundwater Controls Indicator:	N/A
Significant Non-Complier Universe:	No
Unaddressed Significant Non-Complier Universe:	No
Addressed Significant Non-Complier Universe:	No
Significant Non-Complier With a Compliance Schedule Universe:	No
Financial Assurance Required:	Not reported
Handler Date of Last Change:	20230630
Recognized Trader-Importer:	No
Recognized Trader-Exporter:	No
Importer of Spent Lead Acid Batteries:	No
Exporter of Spent Lead Acid Batteries:	No
Recycler Activity Without Storage:	No
Manifest Broker:	No
Sub-Part P Indicator:	No

Handler - Owner Operator:

Owner/Operator Indicator:	Operator
Owner/Operator Name: HOLLY BROXTERMAN	
Legal Status:	Other
Date Became Current:	Not reported
Date Ended Current:	Not reported
Owner/Operator Address:	11150 W OLYMPIC BLVD #970
Owner/Operator City,State,Zip:	LOS ANGELES, CA 90064

BILTMORE ASSOCIATES (Continued) **1027696843**

Owner/Operator Telephone: 805-495-3013
Owner/Operator Telephone Ext: Not reported
Owner/Operator Fax: Not reported
Owner/Operator Email: Not reported

Owner/Operator Indicator: Owner
Owner/Operator Name: HOLLY BROXTERMAN
Legal Status: Other
Date Became Current: Not reported
Date Ended Current: Not reported
Owner/Operator Address: 11150 W OLYMPIC BLVD #970
Owner/Operator City,State,Zip: LOS ANGELES, CA 90064
Owner/Operator Telephone: 805-495-3013
Owner/Operator Telephone Ext: Not reported
Owner/Operator Fax: Not reported
Owner/Operator Email: Not reported

Historic Generators:
Receive Date: 20230628
Handler Name: BILTMORE ASSOCIATES
Federal Waste Generator Description: Not a generator, verified
State District Owner: Not reported
Large Quantity Handler of Universal Waste: No
Recognized Trader Importer: No
Recognized Trader Exporter: No
Spent Lead Acid Battery Importer: No
Spent Lead Acid Battery Exporter: No
Current Record: Yes
Non Storage Recycler Activity: No
Electronic Manifest Broker: No

List of NAICS Codes and Descriptions:
NAICS Code: 56299
NAICS Description: ALL OTHER WASTE MANAGEMENT SERVICES

Facility Has Received Notices of Violations:
Violations: No Violations Found

Evaluation Action Summary:
Evaluations: No Evaluations Found

G70 **BILTMORE ASSOCIATES** **RCRA NonGen / NLR** **1027688270**
North **555 LAURIE LANE #I10** **CAC003230550**
< 1/8 **THOUSAND OAKS, CA 91360**
0.110 mi.
582 ft. **Site 27 of 33 in cluster G**

Relative: **Higher**
Actual: **749 ft.**

RCRA Listings:
Date Form Received by Agency: 20230502
Handler Name: Biltmore Associates
Handler Address: 555 Laurie Lane #I10
Handler City,State,Zip: THOUSAND OAKS, CA 91360
EPA ID: CAC003230550
Contact Name: HOLLY B BROXTERMAN
Contact Address: 555 LAURIE LANE #I10

BILTMORE ASSOCIATES (Continued) **1027688270**

Contact City,State,Zip:	THOUSAND OAKS, CA 91360
Contact Telephone:	805-495-3013
Contact Fax:	Not reported
Contact Email:	FAVILA@BURNS-ENVIRO.COM
Contact Title:	Not reported
EPA Region:	09
Land Type:	Not reported
Federal Waste Generator Description:	Not a generator, verified
Non-Notifier:	Not reported
Biennial Report Cycle:	Not reported
Accessibility:	Not reported
Active Site Indicator:	Not reported
State District Owner:	Not reported
State District:	Not reported
Mailing Address:	555 LAURIE LANE #I10
Mailing City,State,Zip:	THOUSAND OAKS, CA 91360
Owner Name:	Biltmore Associates
Owner Type:	Other
Operator Name:	Holly B Broxterman
Operator Type:	Other
Short-Term Generator Activity:	No
Importer Activity:	No
Mixed Waste Generator:	No
Transporter Activity:	No
Transfer Facility Activity:	No
Recycler Activity with Storage:	No
Small Quantity On-Site Burner Exemption:	No
Smelting Melting and Refining Furnace Exemption:	No
Underground Injection Control:	No
Off-Site Waste Receipt:	No
Universal Waste Indicator:	No
Universal Waste Destination Facility:	No
Federal Universal Waste:	No
Active Site State-Reg Handler:	---
Federal Facility Indicator:	Not reported
Hazardous Secondary Material Indicator:	N
Sub-Part K Indicator:	Not reported
2018 GPRA Permit Baseline:	Not on the Baseline
2018 GPRA Renewals Baseline:	Not on the Baseline
202 GPRA Corrective Action Baseline:	No
Subject to Corrective Action Universe:	No
Non-TSDFs Where RCRA CA has Been Imposed Universe:	No
Corrective Action Priority Ranking:	No NCAPS ranking
Environmental Control Indicator:	No
Institutional Control Indicator:	No
Human Exposure Controls Indicator:	N/A
Groundwater Controls Indicator:	N/A
Significant Non-Complier Universe:	No
Unaddressed Significant Non-Complier Universe:	No
Addressed Significant Non-Complier Universe:	No
Significant Non-Complier With a Compliance Schedule Universe:	No
Financial Assurance Required:	Not reported
Handler Date of Last Change:	20230502
Recognized Trader-Importer:	No
Recognized Trader-Exporter:	No
Importer of Spent Lead Acid Batteries:	No
Exporter of Spent Lead Acid Batteries:	No

BILTMORE ASSOCIATES (Continued) **1027688270**

Recycler Activity Without Storage: No
Manifest Broker: No
Sub-Part P Indicator: No

Handler - Owner Operator:
Owner/Operator Indicator: Owner
Owner/Operator Name: BILTMORE ASSOCIATES
Legal Status: Other
Date Became Current: Not reported
Date Ended Current: Not reported
Owner/Operator Address: 11150 W OLYMPIC BLVD #970
Owner/Operator City,State,Zip: LOS ANGELES, CA 90064
Owner/Operator Telephone: 805-495-3013
Owner/Operator Telephone Ext: Not reported
Owner/Operator Fax: Not reported
Owner/Operator Email: Not reported

Owner/Operator Indicator: Operator
Owner/Operator Name: HOLLY B BROXTERMAN
Legal Status: Other
Date Became Current: Not reported
Date Ended Current: Not reported
Owner/Operator Address: 555 LAURIE LANE #I10
Owner/Operator City,State,Zip: THOUSAND OAKS, CA 91360
Owner/Operator Telephone: 805-495-3013
Owner/Operator Telephone Ext: Not reported
Owner/Operator Fax: Not reported
Owner/Operator Email: Not reported

Historic Generators:
Receive Date: 20230502
Handler Name: BILTMORE ASSOCIATES
Federal Waste Generator Description: Not a generator, verified
State District Owner: Not reported
Large Quantity Handler of Universal Waste: No
Recognized Trader Importer: No
Recognized Trader Exporter: No
Spent Lead Acid Battery Importer: No
Spent Lead Acid Battery Exporter: No
Current Record: Yes
Non Storage Recycler Activity: No
Electronic Manifest Broker: No

List of NAICS Codes and Descriptions:
NAICS Code: 56299
NAICS Description: ALL OTHER WASTE MANAGEMENT SERVICES

Facility Has Received Notices of Violations:
Violations: No Violations Found

Evaluation Action Summary:
Evaluations: No Evaluations Found

G71 **KIMBERLY WILHELM** **RCRA NonGen / NLR** **1024755160**
North **555 LAURIE LANE, BUILDING J** **E MANIFEST** **CAC002974980**
< 1/8 **THOUSAND OAKS, CA 91360**
0.110 mi.
582 ft. **Site 28 of 33 in cluster G**

Relative:
Higher

Actual:
749 ft.

RCRA Listings:

Date Form Received by Agency:	20180809
Handler Name:	Kimberly Wilhelm
Handler Address:	555 Laurie Lane, Building J
Handler City,State,Zip:	THOUSAND OAKS, CA 91360
EPA ID:	CAC002974980
Contact Name:	KIMBERLY WILHELM
Contact Address:	555 LAURIE LANE, BUILDING J
Contact City,State,Zip:	THOUSAND OAKS, CA 91360
Contact Telephone:	805-370-0721
Contact Fax:	Not reported
Contact Email:	CAROLYN.KBEINC@GMAIL.COM
Contact Title:	Not reported
EPA Region:	09
Land Type:	Not reported
Federal Waste Generator Description:	Not a generator, verified
Non-Notifier:	Not reported
Biennial Report Cycle:	Not reported
Accessibility:	Not reported
Active Site Indicator:	Handler Activities
State District Owner:	Not reported
State District:	Not reported
Mailing Address:	555 LAURIE LANE, BUILDING J
Mailing City,State,Zip:	THOUSAND OAKS, CA 91360
Owner Name:	Kimberly Wilhelm
Owner Type:	Other
Operator Name:	Kimberly Wilhelm
Operator Type:	Other
Short-Term Generator Activity:	No
Importer Activity:	No
Mixed Waste Generator:	No
Transporter Activity:	No
Transfer Facility Activity:	No
Recycler Activity with Storage:	No
Small Quantity On-Site Burner Exemption:	No
Smelting Melting and Refining Furnace Exemption:	No
Underground Injection Control:	No
Off-Site Waste Receipt:	No
Universal Waste Indicator:	Yes
Universal Waste Destination Facility:	Yes
Federal Universal Waste:	No
Active Site State-Reg Handler:	---
Federal Facility Indicator:	Not reported
Hazardous Secondary Material Indicator:	N
Sub-Part K Indicator:	Not reported
2018 GPRA Permit Baseline:	Not on the Baseline
2018 GPRA Renewals Baseline:	Not on the Baseline
202 GPRA Corrective Action Baseline:	No
Subject to Corrective Action Universe:	No
Non-TSDFs Where RCRA CA has Been Imposed Universe:	No
Corrective Action Priority Ranking:	No NCAPS ranking
Environmental Control Indicator:	No
Institutional Control Indicator:	No

KIMBERLY WILHELM (Continued) **1024755160**

Human Exposure Controls Indicator:	N/A
Groundwater Controls Indicator:	N/A
Significant Non-Complier Universe:	No
Unaddressed Significant Non-Complier Universe:	No
Addressed Significant Non-Complier Universe:	No
Significant Non-Complier With a Compliance Schedule Universe:	No
Financial Assurance Required:	Not reported
Handler Date of Last Change:	20180831
Recognized Trader-Importer:	No
Recognized Trader-Exporter:	No
Importer of Spent Lead Acid Batteries:	No
Exporter of Spent Lead Acid Batteries:	No
Recycler Activity Without Storage:	No
Manifest Broker:	No
Sub-Part P Indicator:	No

Handler - Owner Operator:

Owner/Operator Indicator:	Owner
Owner/Operator Name: KIMBERLY WILHELM	
Legal Status:	Other
Date Became Current:	Not reported
Date Ended Current:	Not reported
Owner/Operator Address:	555 LAURIE LANE, BUILDING J
Owner/Operator City,State,Zip:	THOUSAND OAKS, CA 91360
Owner/Operator Telephone:	805-370-0721
Owner/Operator Telephone Ext:	Not reported
Owner/Operator Fax:	Not reported
Owner/Operator Email:	Not reported

Owner/Operator Indicator:	Operator
Owner/Operator Name: KIMBERLY WILHELM	
Legal Status:	Other
Date Became Current:	Not reported
Date Ended Current:	Not reported
Owner/Operator Address:	555 LAURIE LANE, BUILDING J
Owner/Operator City,State,Zip:	THOUSAND OAKS, CA 91360
Owner/Operator Telephone:	805-370-0721
Owner/Operator Telephone Ext:	Not reported
Owner/Operator Fax:	Not reported
Owner/Operator Email:	Not reported

Historic Generators:

Receive Date:	20180809
Handler Name: KIMBERLY WILHELM	
Federal Waste Generator Description:	Not a generator, verified
State District Owner:	Not reported
Large Quantity Handler of Universal Waste:	No
Recognized Trader Importer:	No
Recognized Trader Exporter:	No
Spent Lead Acid Battery Importer:	No
Spent Lead Acid Battery Exporter:	No
Current Record:	Yes
Non Storage Recycler Activity:	Not reported
Electronic Manifest Broker:	Not reported

KIMBERLY WILHELM (Continued) **1024755160**

List of NAICS Codes and Descriptions:
NAICS Code: 56299
NAICS Description: ALL OTHER WASTE MANAGEMENT SERVICES

Facility Has Received Notices of Violations:
Violations: No Violations Found

Evaluation Action Summary:
Evaluations: No Evaluations Found

E MANIFEST:

Manifest Tracking Number:	019633263JJK
Last Updated Date:	20181112
Shipped Date:	20181030
Received Date:	20181030
Manifest Status:	Signed
Submission Type:	DataImage5Copy
Origin Type:	Service
Generator EPA ID:	CAC002974980
Generator Name:	KIMBERLY WILHELM
Generator Mail Street Number:	Not reported
Generator Mail Street 1:	555 LAURIE LANE, BUILDING J
Generator Mail Street 2:	Not reported
Generator Mail City:	THOUSAND OAKS
Generator Mail State:	CA
Generator Mail Zip:	91360
Generator Location Street Number:	Not reported
Generator Location Street 1:	555 LAURIE LANE, BUILDING J
Generator Location Street 2:	Not reported
Generator Location City:	THOUSAND OAKS
Generator Location Zip:	91360
Generator Location State:	CA
Generator Contact Company Name:	Not reported
Designated Facility EPA ID:	CAD009007626
Designated Facility Name:	AZUSA LAND RECLAMATION CO INC
Designated Facility Mail Street Number:	Not reported
Designated Facility Mail Street 1:	Not reported
Designated Facility Mail Street 2:	1211 W. GLADSTONE STREET
Designated Facility Mail City:	AZUSA
Designated Facility Mail Zip:	91702
Designated Facility Mail State:	CA
Designated Facility Location Street Number:	Not reported
Designated Facility Location Street 1:	1211 W. GLADSTONE STREET
Designated Facility Location Street 2:	Not reported
Designated Facility Location City:	AZUSA
Designated Facility Location Zip:	91702
Designated Facility Location State:	CA
Designated Facility Contact Company Name:	Not reported
Manifest Residue Indicator:	N
Rejection Indicator:	N

State Waste:

Manifest Tracking Number:	019633263JJK
Waste Line Number:	1

KIMBERLY WILHELM (Continued) **1024755160**

State Waste Code Owner: CA
State Waste Code: 151
State Waste: Asbestos-containing waste

Transporter:
Manifest Tracking Number: 019633263JJK
Transporter Line Number: 1
Transporter EPA ID: CAR000152058
Transporter Name: EARTHWISE SERVICES LLC

Waste Line:
Manifest Tracking Number: 019633263JJK
Waste Line Number: 1
U.S. DOT Hazardous Indicator: Y
U.S. DOT ID Number: NA2212
U.S. DOT Description: RQ, NA2212, ASBESTOS, 9, PGIII
Non-Hazardous Waste Description: Not reported
Number of Containers: 65
Container Type Code: BA
Container Type Description: Burlap, cloth, paper, or plastic bags
Waste Quantity: 2
Quantity Unit of Measure Code: Y
Quantity Unit of Measure Description: Cubic Yards
Waste Quantity, in Tons: 1.68
Acute Waste Quantity, in Tons: 0
Non-Acute Waste Quantity, in Tons: 1.68
Waste Quantity, in Kilograms: 1523.8104
Acute Waste Quantity, in Kilograms: 0
Non-Acute Waste Quantity, in Kilorgrams: 1523.8104
Management Method Code: H132
Management Method Description: LANDFILL (WITH PRIOR TREATMENT AND/OR STABILIZATION)
Waste Residue Indicator: N
Quantity Discrepancy Indicator: N
Waste Type Discrepancy Indicator: N
Waste Density: Not reported
Waste Density Unit of Measure Code: Not reported
Waste Density Unit of Measure Description: Not reported
Form Code: Not reported
Form Code Description: Not reported
Source Code: Not reported
Source Code Description: Not reported
Waste Minimization Code: Not reported
Waste Minimization Code Description: Not reported
Consent Number: Not reported
EPA Waste Indicator: N

G72 **BILTMORE ASSOCIATES** **RCRA NonGen / NLR** **1027692283**
North **555 LAURIE LANE #H 2** **CAC003234880**
< 1/8 **THOUSAND OAKS, CA 91360**
0.110 mi.
582 ft. **Site 29 of 33 in cluster G**

Relative: **Higher**
Actual: **749 ft.**

RCRA Listings:
Date Form Received by Agency: 20230531
Handler Name: Biltmore Associates
Handler Address: 555 Laurie Lane #H 2
Handler City,State,Zip: THOUSAND OAKS, CA 91360

BILTMORE ASSOCIATES (Continued) **1027692283**

EPA ID:	CAC003234880
Contact Name:	HOLLY BROXTERMAN
Contact Address:	555 LAURIE LANE #H 2
Contact City,State,Zip:	THOUSAND OAKS, CA 91360
Contact Telephone:	818-495-3013
Contact Fax:	Not reported
Contact Email:	FAVILA@BURNS-ENVIRO.COM
Contact Title:	Not reported
EPA Region:	09
Land Type:	Not reported
Federal Waste Generator Description:	Not a generator, verified
Non-Notifier:	Not reported
Biennial Report Cycle:	Not reported
Accessibility:	Not reported
Active Site Indicator:	Not reported
State District Owner:	Not reported
State District:	Not reported
Mailing Address:	555 LAURIE LANE #H 2
Mailing City,State,Zip:	THOUSAND OAKS, CA 91360
Owner Name:	Biltmore Associates
Owner Type:	Other
Operator Name:	Holly Broxterman
Operator Type:	Other
Short-Term Generator Activity:	No
Importer Activity:	No
Mixed Waste Generator:	No
Transporter Activity:	No
Transfer Facility Activity:	No
Recycler Activity with Storage:	No
Small Quantity On-Site Burner Exemption:	No
Smelting Melting and Refining Furnace Exemption:	No
Underground Injection Control:	No
Off-Site Waste Receipt:	No
Universal Waste Indicator:	No
Universal Waste Destination Facility:	No
Federal Universal Waste:	No
Active Site State-Reg Handler:	---
Federal Facility Indicator:	Not reported
Hazardous Secondary Material Indicator:	N
Sub-Part K Indicator:	Not reported
2018 GPRA Permit Baseline:	Not on the Baseline
2018 GPRA Renewals Baseline:	Not on the Baseline
202 GPRA Corrective Action Baseline:	No
Subject to Corrective Action Universe:	No
Non-TSDFs Where RCRA CA has Been Imposed Universe:	No
Corrective Action Priority Ranking:	No NCAPS ranking
Environmental Control Indicator:	No
Institutional Control Indicator:	No
Human Exposure Controls Indicator:	N/A
Groundwater Controls Indicator:	N/A
Significant Non-Complier Universe:	No
Unaddressed Significant Non-Complier Universe:	No
Addressed Significant Non-Complier Universe:	No
Significant Non-Complier With a Compliance Schedule Universe:	No
Financial Assurance Required:	Not reported
Handler Date of Last Change:	20230601
Recognized Trader-Importer:	No

BILTMORE ASSOCIATES (Continued) **1027692283**

Recognized Trader-Exporter:	No
Importer of Spent Lead Acid Batteries:	No
Exporter of Spent Lead Acid Batteries:	No
Recycler Activity Without Storage:	No
Manifest Broker:	No
Sub-Part P Indicator:	No

Handler - Owner Operator:

Owner/Operator Indicator:	Owner
Owner/Operator Name: BILTMORE ASSOCIATES	
Legal Status:	Other
Date Became Current:	Not reported
Date Ended Current:	Not reported
Owner/Operator Address:	11150 W OLYMPIC BLVD #970
Owner/Operator City,State,Zip:	LOS ANGELES, CA 90064
Owner/Operator Telephone:	818-495-3013
Owner/Operator Telephone Ext:	Not reported
Owner/Operator Fax:	Not reported
Owner/Operator Email:	Not reported

Owner/Operator Indicator:	Operator
Owner/Operator Name: HOLLY BROXTERMAN	
Legal Status:	Other
Date Became Current:	Not reported
Date Ended Current:	Not reported
Owner/Operator Address:	555 LAURIE LANE #H 2
Owner/Operator City,State,Zip:	THOUSAND OAKS, CA 91360
Owner/Operator Telephone:	818-495-3013
Owner/Operator Telephone Ext:	Not reported
Owner/Operator Fax:	Not reported
Owner/Operator Email:	Not reported

Historic Generators:

Receive Date:	20230531
Handler Name: BILTMORE ASSOCIATES	
Federal Waste Generator Description:	Not a generator, verified
State District Owner:	Not reported
Large Quantity Handler of Universal Waste:	No
Recognized Trader Importer:	No
Recognized Trader Exporter:	No
Spent Lead Acid Battery Importer:	No
Spent Lead Acid Battery Exporter:	No
Current Record:	Yes
Non Storage Recycler Activity:	No
Electronic Manifest Broker:	No

List of NAICS Codes and Descriptions:

NAICS Code:	56299
NAICS Description:	ALL OTHER WASTE MANAGEMENT SERVICES

Facility Has Received Notices of Violations:

Violations:	No Violations Found

BILTMORE ASSOCIATES (Continued) **1027692283**

Evaluation Action Summary:
Evaluations: No Evaluations Found

G73 **BILTMORE ASSOCIATES** **RCRA NonGen / NLR** **1026817273**
North **555 LAURIE LANE** **E MANIFEST** **CAC003142758**
< 1/8 **THOUSAND OAKS, CA 91360**
0.110 mi.
582 ft. **Site 30 of 33 in cluster G**

Relative:
Higher

Actual:
749 ft.

RCRA Listings:

Date Form Received by Agency:	20220208
Handler Name:	Biltmore Associates
Handler Address:	555 Laurie Lane
Handler City,State,Zip:	THOUSAND OAKS, CA 91360
EPA ID:	CAC003160813
Contact Name:	MONICA BILTMORE J1
Contact Address:	555 LAURIE LANE
Contact City,State,Zip:	THOUSAND OAKS, CA 91360
Contact Telephone:	805-495-3013
Contact Fax:	Not reported
Contact Email:	FAVILA@BURNS-ENVIRO.COM
Contact Title:	Not reported
EPA Region:	09
Land Type:	Not reported
Federal Waste Generator Description:	Not a generator, verified
Non-Notifier:	Not reported
Biennial Report Cycle:	Not reported
Accessibility:	Not reported
Active Site Indicator:	Not reported
State District Owner:	Not reported
State District:	Not reported
Mailing Address:	555 LAURIE LANE
Mailing City,State,Zip:	THOUSAND OAKS, CA 91360
Owner Name:	Biltmore Associates
Owner Type:	Other
Operator Name:	Monica Biltmore J1
Operator Type:	Other
Short-Term Generator Activity:	No
Importer Activity:	No
Mixed Waste Generator:	No
Transporter Activity:	No
Transfer Facility Activity:	No
Recycler Activity with Storage:	No
Small Quantity On-Site Burner Exemption:	No
Smelting Melting and Refining Furnace Exemption:	No
Underground Injection Control:	No
Off-Site Waste Receipt:	No
Universal Waste Indicator:	No
Universal Waste Destination Facility:	No
Federal Universal Waste:	No
Active Site State-Reg Handler:	---
Federal Facility Indicator:	Not reported
Hazardous Secondary Material Indicator:	N
Sub-Part K Indicator:	Not reported
2018 GPRA Permit Baseline:	Not on the Baseline
2018 GPRA Renewals Baseline:	Not on the Baseline

BILTMORE ASSOCIATES (Continued) **1026817273**

202 GPRA Corrective Action Baseline:	No
Subject to Corrective Action Universe:	No
Non-TSDFs Where RCRA CA has Been Imposed Universe:	No
Corrective Action Priority Ranking:	No NCAPS ranking
Environmental Control Indicator:	No
Institutional Control Indicator:	No
Human Exposure Controls Indicator:	N/A
Groundwater Controls Indicator:	N/A
Significant Non-Complier Universe:	No
Unaddressed Significant Non-Complier Universe:	No
Addressed Significant Non-Complier Universe:	No
Significant Non-Complier With a Compliance Schedule Universe:	No
Financial Assurance Required:	Not reported
Handler Date of Last Change:	20220208
Recognized Trader-Importer:	No
Recognized Trader-Exporter:	No
Importer of Spent Lead Acid Batteries:	No
Exporter of Spent Lead Acid Batteries:	No
Recycler Activity Without Storage:	No
Manifest Broker:	No
Sub-Part P Indicator:	No

Handler - Owner Operator:

Owner/Operator Indicator:	Owner
Owner/Operator Name: BILTMORE ASSOCIATES	
Legal Status:	Other
Date Became Current:	Not reported
Date Ended Current:	Not reported
Owner/Operator Address:	11150 W OLYMPIC BLVD #970
Owner/Operator City,State,Zip:	LOS ANGELES, CA 90064
Owner/Operator Telephone:	805-495-3013
Owner/Operator Telephone Ext:	Not reported
Owner/Operator Fax:	Not reported
Owner/Operator Email:	Not reported

Owner/Operator Indicator:	Operator
Owner/Operator Name: MONICA BILTMORE J1	
Legal Status:	Other
Date Became Current:	Not reported
Date Ended Current:	Not reported
Owner/Operator Address:	555 LAURIE LANE
Owner/Operator City,State,Zip:	THOUSAND OAKS, CA 91360
Owner/Operator Telephone:	805-495-3013
Owner/Operator Telephone Ext:	Not reported
Owner/Operator Fax:	Not reported
Owner/Operator Email:	Not reported

Historic Generators:

Receive Date:	20220208
Handler Name: BILTMORE ASSOCIATES	
Federal Waste Generator Description:	Not a generator, verified
State District Owner:	Not reported
Large Quantity Handler of Universal Waste:	No
Recognized Trader Importer:	No
Recognized Trader Exporter:	No

BILTMORE ASSOCIATES (Continued) **1026817273**

Spent Lead Acid Battery Importer: No
Spent Lead Acid Battery Exporter: No
Current Record: Yes
Non Storage Recycler Activity: No
Electronic Manifest Broker: No

List of NAICS Codes and Descriptions:
NAICS Code: 56299
NAICS Description: ALL OTHER WASTE MANAGEMENT SERVICES

Facility Has Received Notices of Violations:
Violations: No Violations Found

Evaluation Action Summary:
Evaluations: No Evaluations Found

E MANIFEST:
Manifest Tracking Number: 006986112GBF
Last Updated Date: 20220303
Shipped Date: 20220210
Received Date: 20220214
Manifest Status: Signed
Submission Type: DataImage5Copy
Origin Type: Service
Generator EPA ID: CAC003160813
Generator Name: BILTMORE ASSOCIATES
Generator Mail Street Number: Not reported
Generator Mail Street 1: 555 LAURIE LANE
Generator Mail Street 2: Not reported
Generator Mail City: THOUSAND OAKS
Generator Mail State: CA
Generator Mail Zip: 91360
Generator Location Street Number: Not reported
Generator Location Street 1: 555 LAURIE LANE
Generator Location Street 2: Not reported
Generator Location City: THOUSAND OAKS
Generator Location Zip: 91360
Generator Location State: CA
Generator Contact Company Name: Not reported
Designated Facility EPA ID: CAD009007626
Designated Facility Name: Not reported
Designated Facility Mail Street Number: Not reported
Designated Facility Mail Street 1: Not reported
Designated Facility Mail Street 2: 1211 W. GLADSTONE STREET
Designated Facility Mail City: AZUSA
Designated Facility Mail Zip: 91702
Designated Facility Mail State: CA
Designated Facility Location Street Number: Not reported
Designated Facility Location Street 1: 1211 W. GLADSTONE STREET
Designated Facility Location Street 2: Not reported
Designated Facility Location City: AZUSA
Designated Facility Location Zip: 91702
Designated Facility Location State: CA
Designated Facility Contact Company Name: AZUSA LAND RECLAMATION CO INC

BILTMORE ASSOCIATES (Continued) **1026817273**

Manifest Residue Indicator:	N
Rejection Indicator:	N
Manifest Tracking Number:	006986112GBF
Last Updated Date:	20220303
Shipped Date:	20220210
Received Date:	20220214
Manifest Status:	Signed
Submission Type:	DataImage5Copy
Origin Type:	Service
Generator EPA ID:	CAC003160813
Generator Name:	BILTMORE ASSOCIATES
Generator Mail Street Number:	Not reported
Generator Mail Street 1:	555 LAURIE LANE
Generator Mail Street 2:	Not reported
Generator Mail City:	THOUSAND OAKS
Generator Mail State:	CA
Generator Mail Zip:	91360
Generator Location Street Number:	Not reported
Generator Location Street 1:	555 LAURIE LANE
Generator Location Street 2:	Not reported
Generator Location City:	THOUSAND OAKS
Generator Location Zip:	91360
Generator Location State:	CA
Generator Contact Company Name:	Not reported
Designated Facility EPA ID:	CAD009007626
Designated Facility Name:	Not reported
Designated Facility Mail Street Number:	Not reported
Designated Facility Mail Street 1:	Not reported
Designated Facility Mail Street 2:	1211 W. GLADSTONE STREET
Designated Facility Mail City:	AZUSA
Designated Facility Mail Zip:	91702
Designated Facility Mail State:	CA
Designated Facility Location Street Number:	Not reported
Designated Facility Location Street 1:	1211 W. GLADSTONE STREET
Designated Facility Location Street 2:	Not reported
Designated Facility Location City:	AZUSA
Designated Facility Location Zip:	91702
Designated Facility Location State:	CA
Designated Facility Contact Company Name:	AZUSA LAND RECLAMATION CO INC
Manifest Residue Indicator:	N
Rejection Indicator:	N
Manifest Tracking Number:	006986112GBF
Last Updated Date:	20220303
Shipped Date:	20220210
Received Date:	20220214
Manifest Status:	Signed
Submission Type:	DataImage5Copy
Origin Type:	Service
Generator EPA ID:	CAC003160813
Generator Name:	BILTMORE ASSOCIATES
Generator Mail Street Number:	Not reported
Generator Mail Street 1:	555 LAURIE LANE
Generator Mail Street 2:	Not reported
Generator Mail City:	THOUSAND OAKS
Generator Mail State:	CA

BILTMORE ASSOCIATES (Continued) **1026817273**

Generator Mail Zip:	91360
Generator Location Street Number:	Not reported
Generator Location Street 1:	555 LAURIE LANE
Generator Location Street 2:	Not reported
Generator Location City:	THOUSAND OAKS
Generator Location Zip:	91360
Generator Location State:	CA
Generator Contact Company Name:	Not reported
Designated Facility EPA ID:	CAD009007626
Designated Facility Name:	Not reported
Designated Facility Mail Street Number:	Not reported
Designated Facility Mail Street 1:	Not reported
Designated Facility Mail Street 2:	1211 W. GLADSTONE STREET
Designated Facility Mail City:	AZUSA
Designated Facility Mail Zip:	91702
Designated Facility Mail State:	CA
Designated Facility Location Street Number:	Not reported
Designated Facility Location Street 1:	1211 W. GLADSTONE STREET
Designated Facility Location Street 2:	Not reported
Designated Facility Location City:	AZUSA
Designated Facility Location Zip:	91702
Designated Facility Location State:	CA
Designated Facility Contact Company Name:	AZUSA LAND RECLAMATION CO INC
Manifest Residue Indicator:	N
Rejection Indicator:	N

Manifest Tracking Number:	006986112GBF
Last Updated Date:	20220303
Shipped Date:	20220210
Received Date:	20220214
Manifest Status:	Signed
Submission Type:	DataImage5Copy
Origin Type:	Service
Generator EPA ID:	CAC003160813
Generator Name:	BILTMORE ASSOCIATES
Generator Mail Street Number:	Not reported
Generator Mail Street 1:	555 LAURIE LANE
Generator Mail Street 2:	Not reported
Generator Mail City:	THOUSAND OAKS
Generator Mail State:	CA
Generator Mail Zip:	91360
Generator Location Street Number:	Not reported
Generator Location Street 1:	555 LAURIE LANE
Generator Location Street 2:	Not reported
Generator Location City:	THOUSAND OAKS
Generator Location Zip:	91360
Generator Location State:	CA
Generator Contact Company Name:	Not reported
Designated Facility EPA ID:	CAD009007626
Designated Facility Name:	Not reported
Designated Facility Mail Street Number:	Not reported
Designated Facility Mail Street 1:	Not reported
Designated Facility Mail Street 2:	1211 W. GLADSTONE STREET
Designated Facility Mail City:	AZUSA
Designated Facility Mail Zip:	91702
Designated Facility Mail State:	CA
Designated Facility Location Street Number:	Not reported

BILTMORE ASSOCIATES (Continued) **1026817273**

Designated Facility Location Street 1:	1211 W. GLADSTONE STREET
Designated Facility Location Street 2:	Not reported
Designated Facility Location City:	AZUSA
Designated Facility Location Zip:	91702
Designated Facility Location State:	CA
Designated Facility Contact Company Name:	AZUSA LAND RECLAMATION CO INC
Manifest Residue Indicator:	N
Rejection Indicator:	N

Manifest Tracking Number:	006986112GBF
Last Updated Date:	20220303
Shipped Date:	20220210
Received Date:	20220214
Manifest Status:	Signed
Submission Type:	DataImage5Copy
Origin Type:	Service
Generator EPA ID:	CAC003160813
Generator Name:	BILTMORE ASSOCIATES
Generator Mail Street Number:	Not reported
Generator Mail Street 1:	555 LAURIE LANE
Generator Mail Street 2:	Not reported
Generator Mail City:	THOUSAND OAKS
Generator Mail State:	CA
Generator Mail Zip:	91360
Generator Location Street Number:	Not reported
Generator Location Street 1:	555 LAURIE LANE
Generator Location Street 2:	Not reported
Generator Location City:	THOUSAND OAKS
Generator Location Zip:	91360
Generator Location State:	CA
Generator Contact Company Name:	Not reported
Designated Facility EPA ID:	CAD009007626
Designated Facility Name:	Not reported
Designated Facility Mail Street Number:	Not reported
Designated Facility Mail Street 1:	Not reported
Designated Facility Mail Street 2:	1211 W. GLADSTONE STREET
Designated Facility Mail City:	AZUSA
Designated Facility Mail Zip:	91702
Designated Facility Mail State:	CA
Designated Facility Location Street Number:	Not reported
Designated Facility Location Street 1:	1211 W. GLADSTONE STREET
Designated Facility Location Street 2:	Not reported
Designated Facility Location City:	AZUSA
Designated Facility Location Zip:	91702
Designated Facility Location State:	CA
Designated Facility Contact Company Name:	AZUSA LAND RECLAMATION CO INC
Manifest Residue Indicator:	N
Rejection Indicator:	N

Manifest Tracking Number:	006986112GBF
Last Updated Date:	20220303
Shipped Date:	20220210
Received Date:	20220214
Manifest Status:	Signed
Submission Type:	DataImage5Copy
Origin Type:	Service
Generator EPA ID:	CAC003160813

BILTMORE ASSOCIATES (Continued) **1026817273**

Generator Name:	BILTMORE ASSOCIATES
Generator Mail Street Number:	Not reported
Generator Mail Street 1:	555 LAURIE LANE
Generator Mail Street 2:	Not reported
Generator Mail City:	THOUSAND OAKS
Generator Mail State:	CA
Generator Mail Zip:	91360
Generator Location Street Number:	Not reported
Generator Location Street 1:	555 LAURIE LANE
Generator Location Street 2:	Not reported
Generator Location City:	THOUSAND OAKS
Generator Location Zip:	91360
Generator Location State:	CA
Generator Contact Company Name:	Not reported
Designated Facility EPA ID:	CAD009007626
Designated Facility Name:	Not reported
Designated Facility Mail Street Number:	Not reported
Designated Facility Mail Street 1:	Not reported
Designated Facility Mail Street 2:	1211 W. GLADSTONE STREET
Designated Facility Mail City:	AZUSA
Designated Facility Mail Zip:	91702
Designated Facility Mail State:	CA
Designated Facility Location Street Number:	Not reported
Designated Facility Location Street 1:	1211 W. GLADSTONE STREET
Designated Facility Location Street 2:	Not reported
Designated Facility Location City:	AZUSA
Designated Facility Location Zip:	91702
Designated Facility Location State:	CA
Designated Facility Contact Company Name:	AZUSA LAND RECLAMATION CO INC
Manifest Residue Indicator:	N
Rejection Indicator:	N

Manifest Tracking Number:	006986112GBF
Last Updated Date:	20220303
Shipped Date:	20220210
Received Date:	20220214
Manifest Status:	Signed
Submission Type:	DataImage5Copy
Origin Type:	Service
Generator EPA ID:	CAC003160813
Generator Name:	BILTMORE ASSOCIATES
Generator Mail Street Number:	Not reported
Generator Mail Street 1:	555 LAURIE LANE
Generator Mail Street 2:	Not reported
Generator Mail City:	THOUSAND OAKS
Generator Mail State:	CA
Generator Mail Zip:	91360
Generator Location Street Number:	Not reported
Generator Location Street 1:	555 LAURIE LANE
Generator Location Street 2:	Not reported
Generator Location City:	THOUSAND OAKS
Generator Location Zip:	91360
Generator Location State:	CA
Generator Contact Company Name:	Not reported
Designated Facility EPA ID:	CAD009007626
Designated Facility Name:	Not reported
Designated Facility Mail Street Number:	Not reported

BILTMORE ASSOCIATES (Continued) **1026817273**

Designated Facility Mail Street 1:	Not reported
Designated Facility Mail Street 2:	1211 W. GLADSTONE STREET
Designated Facility Mail City:	AZUSA
Designated Facility Mail Zip:	91702
Designated Facility Mail State:	CA
Designated Facility Location Street Number:	Not reported
Designated Facility Location Street 1:	1211 W. GLADSTONE STREET
Designated Facility Location Street 2:	Not reported
Designated Facility Location City:	AZUSA
Designated Facility Location Zip:	91702
Designated Facility Location State:	CA
Designated Facility Contact Company Name:	AZUSA LAND RECLAMATION CO INC
Manifest Residue Indicator:	N
Rejection Indicator:	N

Manifest Tracking Number:	006986350GBF
Last Updated Date:	20220427
Shipped Date:	20220408
Received Date:	20220415
Manifest Status:	Signed
Submission Type:	DataImage5Copy
Origin Type:	Service
Generator EPA ID:	CAC003169488
Generator Name:	BILTMORE ASSOCIATES
Generator Mail Street Number:	Not reported
Generator Mail Street 1:	555 LAURIE LANE
Generator Mail Street 2:	Not reported
Generator Mail City:	THOUSAND OAKS
Generator Mail State:	CA
Generator Mail Zip:	91360
Generator Location Street Number:	Not reported
Generator Location Street 1:	11150 W Olympic Blvd #970
Generator Location Street 2:	Not reported
Generator Location City:	Los Angeles
Generator Location Zip:	90064
Generator Location State:	CA
Generator Contact Company Name:	Not reported
Designated Facility EPA ID:	CAD009007626
Designated Facility Name:	Not reported
Designated Facility Mail Street Number:	Not reported
Designated Facility Mail Street 1:	Not reported
Designated Facility Mail Street 2:	1211 W. GLADSTONE STREET
Designated Facility Mail City:	AZUSA
Designated Facility Mail Zip:	91702
Designated Facility Mail State:	CA
Designated Facility Location Street Number:	Not reported
Designated Facility Location Street 1:	1211 W. GLADSTONE STREET
Designated Facility Location Street 2:	Not reported
Designated Facility Location City:	AZUSA
Designated Facility Location Zip:	91702
Designated Facility Location State:	CA
Designated Facility Contact Company Name:	AZUSA LAND RECLAMATION CO INC
Manifest Residue Indicator:	N
Rejection Indicator:	N

Manifest Tracking Number:	006986350GBF
Last Updated Date:	20220427

BILTMORE ASSOCIATES (Continued) **1026817273**

Shipped Date:	20220408
Received Date:	20220415
Manifest Status:	Signed
Submission Type:	DataImage5Copy
Origin Type:	Service
Generator EPA ID:	CAC003169488
Generator Name:	BILTMORE ASSOCIATES
Generator Mail Street Number:	Not reported
Generator Mail Street 1:	555 LAURIE LANE
Generator Mail Street 2:	Not reported
Generator Mail City:	THOUSAND OAKS
Generator Mail State:	CA
Generator Mail Zip:	91360
Generator Location Street Number:	Not reported
Generator Location Street 1:	11150 W Olympic Blvd #970
Generator Location Street 2:	Not reported
Generator Location City:	Los Angeles
Generator Location Zip:	90064
Generator Location State:	CA
Generator Contact Company Name:	Not reported
Designated Facility EPA ID:	CAD009007626
Designated Facility Name:	Not reported
Designated Facility Mail Street Number:	Not reported
Designated Facility Mail Street 1:	Not reported
Designated Facility Mail Street 2:	1211 W. GLADSTONE STREET
Designated Facility Mail City:	AZUSA
Designated Facility Mail Zip:	91702
Designated Facility Mail State:	CA
Designated Facility Location Street Number:	Not reported
Designated Facility Location Street 1:	1211 W. GLADSTONE STREET
Designated Facility Location Street 2:	Not reported
Designated Facility Location City:	AZUSA
Designated Facility Location Zip:	91702
Designated Facility Location State:	CA
Designated Facility Contact Company Name:	AZUSA LAND RECLAMATION CO INC
Manifest Residue Indicator:	N
Rejection Indicator:	N

Manifest Tracking Number:	006986350GBF
Last Updated Date:	20220427
Shipped Date:	20220408
Received Date:	20220415
Manifest Status:	Signed
Submission Type:	DataImage5Copy
Origin Type:	Service
Generator EPA ID:	CAC003169488
Generator Name:	BILTMORE ASSOCIATES
Generator Mail Street Number:	Not reported
Generator Mail Street 1:	555 LAURIE LANE
Generator Mail Street 2:	Not reported
Generator Mail City:	THOUSAND OAKS
Generator Mail State:	CA
Generator Mail Zip:	91360
Generator Location Street Number:	Not reported
Generator Location Street 1:	11150 W Olympic Blvd #970
Generator Location Street 2:	Not reported
Generator Location City:	Los Angeles

BILTMORE ASSOCIATES (Continued) **1026817273**

Generator Location Zip:	90064
Generator Location State:	CA
Generator Contact Company Name:	Not reported
Designated Facility EPA ID:	CAD009007626
Designated Facility Name:	Not reported
Designated Facility Mail Street Number:	Not reported
Designated Facility Mail Street 1:	Not reported
Designated Facility Mail Street 2:	1211 W. GLADSTONE STREET
Designated Facility Mail City:	AZUSA
Designated Facility Mail Zip:	91702
Designated Facility Mail State:	CA
Designated Facility Location Street Number:	Not reported
Designated Facility Location Street 1:	1211 W. GLADSTONE STREET
Designated Facility Location Street 2:	Not reported
Designated Facility Location City:	AZUSA
Designated Facility Location Zip:	91702
Designated Facility Location State:	CA
Designated Facility Contact Company Name:	AZUSA LAND RECLAMATION CO INC
Manifest Residue Indicator:	N
Rejection Indicator:	N

Manifest Tracking Number:	006986350GBF
Last Updated Date:	20220427
Shipped Date:	20220408
Received Date:	20220415
Manifest Status:	Signed
Submission Type:	DataImage5Copy
Origin Type:	Service
Generator EPA ID:	CAC003169488
Generator Name:	BILTMORE ASSOCIATES
Generator Mail Street Number:	Not reported
Generator Mail Street 1:	555 LAURIE LANE
Generator Mail Street 2:	Not reported
Generator Mail City:	THOUSAND OAKS
Generator Mail State:	CA
Generator Mail Zip:	91360
Generator Location Street Number:	Not reported
Generator Location Street 1:	11150 W Olympic Blvd #970
Generator Location Street 2:	Not reported
Generator Location City:	Los Angeles
Generator Location Zip:	90064
Generator Location State:	CA
Generator Contact Company Name:	Not reported
Designated Facility EPA ID:	CAD009007626
Designated Facility Name:	Not reported
Designated Facility Mail Street Number:	Not reported
Designated Facility Mail Street 1:	Not reported
Designated Facility Mail Street 2:	1211 W. GLADSTONE STREET
Designated Facility Mail City:	AZUSA
Designated Facility Mail Zip:	91702
Designated Facility Mail State:	CA
Designated Facility Location Street Number:	Not reported
Designated Facility Location Street 1:	1211 W. GLADSTONE STREET
Designated Facility Location Street 2:	Not reported
Designated Facility Location City:	AZUSA
Designated Facility Location Zip:	91702
Designated Facility Location State:	CA

BILTMORE ASSOCIATES (Continued) **1026817273**

Designated Facility Contact Company Name: AZUSA LAND RECLAMATION CO INC
Manifest Residue Indicator: N
Rejection Indicator: N

State Waste:
Manifest Tracking Number: 006986350GBF
Waste Line Number: 1
State Waste Code Owner: CA
State Waste Code: 151
State Waste: Asbestos-containing waste

Transporter:
Manifest Tracking Number: 006986350GBF
Transporter Line Number: 1
Transporter EPA ID: CAL000395969
Transporter Name: BURNS & PARTNERS INC

Manifest Tracking Number: 006986350GBF
Transporter Line Number: 2
Transporter EPA ID: CAR000181891
Transporter Name: USA WASTE OF CA INC DBA BDC SPECIAL WAST

Waste Line:
Manifest Tracking Number: 006986350GBF
Waste Line Number: 1
U.S. DOT Hazardous Indicator: Y
U.S. DOT ID Number: NA2212
U.S. DOT Description: NA2212, Asbestos, 9, PG III, RQ
Non-Hazardous Waste Description: Not reported
Number of Containers: 35
Container Type Code: BA
Container Type Description: Burlap, cloth, paper, or plastic bags
Waste Quantity: 3
Quantity Unit of Measure Code: Y
Quantity Unit of Measure Description: Cubic Yards
Waste Quantity, in Tons: 2.52
Acute Waste Quantity, in Tons: 0
Non-Acute Waste Quantity, in Tons: 2.52
Waste Quantity, in Kilograms: 2285.7156
Acute Waste Quantity, in Kilograms: 0
Non-Acute Waste Quantity, in Kilorgrams: 2285.7156
Management Method Code: H132
Management Method Description: LANDFILL (WITH PRIOR TREATMENT AND/OR STABILIZATION)
Waste Residue Indicator: N
Quantity Discrepancy Indicator: N
Waste Type Discrepancy Indicator: N
Waste Density: Not reported
Waste Density Unit of Measure Code: Not reported
Waste Density Unit of Measure Description: Not reported
Form Code: Not reported
Form Code Description: Not reported
Source Code: Not reported
Source Code Description: Not reported
Waste Minimization Code: Not reported
Waste Minimization Code Description: Not reported
Consent Number: Not reported

BILTMORE ASSOCIATES (Continued) **1026817273**

EPA Waste Indicator: N

Click this hyperlink while viewing on your computer to access
68 additional US EManifest: record(s) in the EDR Site Report.

G74 **KIMBERLY WILHELM** **RCRA NonGen / NLR** **1025841970**
North **555 LAURIE LN, BLDG C** **E MANIFEST** **CAC003021575**
< 1/8 **THOUSAND OAKS, CA 91360**
0.110 mi.
582 ft. **Site 31 of 33 in cluster G**

Relative: **Higher**
Actual: **749 ft.**

RCRA Listings:

Date Form Received by Agency:	20190626
Handler Name:	Kimberly Wilhelm
Handler Address:	555 Laurie Ln, Bldg C
Handler City,State,Zip:	THOUSAND OAKS, CA 91360
EPA ID:	CAC003021575
Contact Name:	KIMBERLY WILHELM
Contact Address:	555 LAURIE LN, BLDG C
Contact City,State,Zip:	THOUSAND OAKS, CA 91360
Contact Telephone:	805-370-0721
Contact Fax:	Not reported
Contact Email:	KIMBERLY@WOODRIV.COM
Contact Title:	Not reported
EPA Region:	09
Land Type:	Not reported
Federal Waste Generator Description:	Not a generator, verified
Non-Notifier:	Not reported
Biennial Report Cycle:	Not reported
Accessibility:	Not reported
Active Site Indicator:	Handler Activities
State District Owner:	Not reported
State District:	Not reported
Mailing Address:	555 LAURIE LN, BLDG C
Mailing City,State,Zip:	THOUSAND OAKS, CA 91360
Owner Name:	Kimberly Wilhelm
Owner Type:	Other
Operator Name:	Kimberly Wilhelm
Operator Type:	Other
Short-Term Generator Activity:	No
Importer Activity:	No
Mixed Waste Generator:	No
Transporter Activity:	No
Transfer Facility Activity:	No
Recycler Activity with Storage:	No
Small Quantity On-Site Burner Exemption:	No
Smelting Melting and Refining Furnace Exemption:	No
Underground Injection Control:	No
Off-Site Waste Receipt:	No
Universal Waste Indicator:	Yes
Universal Waste Destination Facility:	Yes
Federal Universal Waste:	No
Active Site State-Reg Handler:	---
Federal Facility Indicator:	Not reported
Hazardous Secondary Material Indicator:	N
Sub-Part K Indicator:	Not reported
2018 GPRA Permit Baseline:	Not on the Baseline
2018 GPRA Renewals Baseline:	Not on the Baseline

KIMBERLY WILHELM (Continued) **1025841970**

202 GPRA Corrective Action Baseline:	No
Subject to Corrective Action Universe:	No
Non-TSDFs Where RCRA CA has Been Imposed Universe:	No
Corrective Action Priority Ranking:	No NCAPS ranking
Environmental Control Indicator:	No
Institutional Control Indicator:	No
Human Exposure Controls Indicator:	N/A
Groundwater Controls Indicator:	N/A
Significant Non-Complier Universe:	No
Unaddressed Significant Non-Complier Universe:	No
Addressed Significant Non-Complier Universe:	No
Significant Non-Complier With a Compliance Schedule Universe:	No
Financial Assurance Required:	Not reported
Handler Date of Last Change:	20190729
Recognized Trader-Importer:	No
Recognized Trader-Exporter:	No
Importer of Spent Lead Acid Batteries:	No
Exporter of Spent Lead Acid Batteries:	No
Recycler Activity Without Storage:	No
Manifest Broker:	No
Sub-Part P Indicator:	No

Handler - Owner Operator:

Owner/Operator Indicator:	Owner
Owner/Operator Name: KIMBERLY WILHELM	
Legal Status:	Other
Date Became Current:	Not reported
Date Ended Current:	Not reported
Owner/Operator Address:	555 LAURIE LN, BLDG C
Owner/Operator City,State,Zip:	THOUSAND OAKS, CA 91360
Owner/Operator Telephone:	805-370-0721
Owner/Operator Telephone Ext:	Not reported
Owner/Operator Fax:	Not reported
Owner/Operator Email:	Not reported

Owner/Operator Indicator:	Operator
Owner/Operator Name: KIMBERLY WILHELM	
Legal Status:	Other
Date Became Current:	Not reported
Date Ended Current:	Not reported
Owner/Operator Address:	555 LAURIE LN, BLDG C
Owner/Operator City,State,Zip:	THOUSAND OAKS, CA 91360
Owner/Operator Telephone:	805-370-0721
Owner/Operator Telephone Ext:	Not reported
Owner/Operator Fax:	Not reported
Owner/Operator Email:	Not reported

Historic Generators:

Receive Date:	20190626
Handler Name: KIMBERLY WILHELM	
Federal Waste Generator Description:	Not a generator, verified
State District Owner:	Not reported
Large Quantity Handler of Universal Waste:	No
Recognized Trader Importer:	No
Recognized Trader Exporter:	No

KIMBERLY WILHELM (Continued) **1025841970**

Spent Lead Acid Battery Importer:	No
Spent Lead Acid Battery Exporter:	No
Current Record:	Yes
Non Storage Recycler Activity:	Not reported
Electronic Manifest Broker:	Not reported

List of NAICS Codes and Descriptions:

NAICS Code:	56299
NAICS Description:	ALL OTHER WASTE MANAGEMENT SERVICES

Facility Has Received Notices of Violations:

Violations:	No Violations Found

Evaluation Action Summary:

Evaluations:	No Evaluations Found

E MANIFEST:

Manifest Tracking Number:	020867636JJK
Last Updated Date:	20190909
Shipped Date:	20190820
Received Date:	20190823
Manifest Status:	Signed
Submission Type:	DataImage5Copy
Origin Type:	Service
Generator EPA ID:	CAC003021575
Generator Name:	KIMBERLY WILHELM
Generator Mail Street Number:	Not reported
Generator Mail Street 1:	555 LAURIE LN, BLDG C
Generator Mail Street 2:	Not reported
Generator Mail City:	THOUSAND OAKS
Generator Mail State:	CA
Generator Mail Zip:	91360
Generator Location Street Number:	Not reported
Generator Location Street 1:	555 LAURIE LN, BLDG C
Generator Location Street 2:	Not reported
Generator Location City:	THOUSAND OAKS
Generator Location Zip:	91360
Generator Location State:	CA
Generator Contact Company Name:	Not reported
Designated Facility EPA ID:	CAD009007626
Designated Facility Name:	AZUSA LAND RECLAMATION CO INC
Designated Facility Mail Street Number:	Not reported
Designated Facility Mail Street 1:	Not reported
Designated Facility Mail Street 2:	1211 W. GLADSTONE STREET
Designated Facility Mail City:	AZUSA
Designated Facility Mail Zip:	91702
Designated Facility Mail State:	CA
Designated Facility Location Street Number:	Not reported
Designated Facility Location Street 1:	1211 W. GLADSTONE STREET
Designated Facility Location Street 2:	Not reported
Designated Facility Location City:	AZUSA
Designated Facility Location Zip:	91702
Designated Facility Location State:	CA
Designated Facility Contact Company Name:	Not reported

KIMBERLY WILHELM (Continued) **1025841970**

Manifest Residue Indicator:	N
Rejection Indicator:	N

State Waste:

Manifest Tracking Number:	020867636JJK
Waste Line Number:	1
State Waste Code Owner:	CA
State Waste Code:	151
State Waste:	Asbestos-containing waste

Transporter:

Manifest Tracking Number:	020867636JJK
Transporter Line Number:	1
Transporter EPA ID:	CAR000152058
Transporter Name:	EARTHWISE SERVICES LLC

Waste Line:

Manifest Tracking Number:	020867636JJK
Waste Line Number:	1
U.S. DOT Hazardous Indicator:	Y
U.S. DOT ID Number:	NA2212
U.S. DOT Description:	NA2212, Asbestos, 9, PG III, RQ
Non-Hazardous Waste Description:	Not reported
Number of Containers:	60
Container Type Code:	BA
Container Type Description:	Burlap, cloth, paper, or plastic bags
Waste Quantity:	3
Quantity Unit of Measure Code:	Y
Quantity Unit of Measure Description:	Cubic Yards
Waste Quantity, in Tons:	2.52
Acute Waste Quantity, in Tons:	0
Non-Acute Waste Quantity, in Tons:	2.52
Waste Quantity, in Kilograms:	2285.7156
Acute Waste Quantity, in Kilograms:	0
Non-Acute Waste Quantity, in Kilorgrams:	2285.7156
Management Method Code:	H132
Management Method Description:	LANDFILL (WITH PRIOR TREATMENT AND/OR STABILIZATION)
Waste Residue Indicator:	N
Quantity Discrepancy Indicator:	N
Waste Type Discrepancy Indicator:	N
Waste Density:	Not reported
Waste Density Unit of Measure Code:	Not reported
Waste Density Unit of Measure Description:	Not reported
Form Code:	Not reported
Form Code Description:	Not reported
Source Code:	Not reported
Source Code Description:	Not reported
Waste Minimization Code:	Not reported
Waste Minimization Code Description:	Not reported
Consent Number:	Not reported
EPA Waste Indicator:	N

G75 **BILTMORE ASSOCIATES** **RCRA NonGen / NLR** **1026814954**
North **555 LAURIE LANE # H2** **E MANIFEST** **CAC003127602**
< 1/8 **THOUSAND OAKS, CA 91360**
0.110 mi.
582 ft. **Site 32 of 33 in cluster G**

Relative: **Higher**

Actual: **749 ft.**

RCRA Listings:

Date Form Received by Agency:	20210701
Handler Name:	Biltmore Associates
Handler Address:	555 Laurie Lane # H2
Handler City,State,Zip:	THOUSAND OAKS, CA 91360
EPA ID:	CAC003127602
Contact Name:	KIMBERLY WILHELM
Contact Address:	11150 W OLYMPIC BLVD #970
Contact City,State,Zip:	LOS ANGELES, CA 90064
Contact Telephone:	805-495-3013
Contact Fax:	Not reported
Contact Email:	JALBOR@BURNS-ENVIRO.COM
Contact Title:	Not reported
EPA Region:	09
Land Type:	Not reported
Federal Waste Generator Description:	Not a generator, verified
Non-Notifier:	Not reported
Biennial Report Cycle:	Not reported
Accessibility:	Not reported
Active Site Indicator:	Not reported
State District Owner:	Not reported
State District:	Not reported
Mailing Address:	11150 W OLYMPIC BLVD #970
Mailing City,State,Zip:	LOS ANGELES, CA 90064
Owner Name:	Kimberly Wilhelm
Owner Type:	Other
Operator Name:	Kimberly Wilhelm
Operator Type:	Other
Short-Term Generator Activity:	No
Importer Activity:	No
Mixed Waste Generator:	No
Transporter Activity:	No
Transfer Facility Activity:	No
Recycler Activity with Storage:	No
Small Quantity On-Site Burner Exemption:	No
Smelting Melting and Refining Furnace Exemption:	No
Underground Injection Control:	No
Off-Site Waste Receipt:	No
Universal Waste Indicator:	No
Universal Waste Destination Facility:	No
Federal Universal Waste:	No
Active Site State-Reg Handler:	---
Federal Facility Indicator:	Not reported
Hazardous Secondary Material Indicator:	N
Sub-Part K Indicator:	Not reported
2018 GPRA Permit Baseline:	Not on the Baseline
2018 GPRA Renewals Baseline:	Not on the Baseline
202 GPRA Corrective Action Baseline:	No
Subject to Corrective Action Universe:	No
Non-TSDFs Where RCRA CA has Been Imposed Universe:	No
Corrective Action Priority Ranking:	No NCAPS ranking
Environmental Control Indicator:	No
Institutional Control Indicator:	No

BILTMORE ASSOCIATES (Continued) **1026814954**

Human Exposure Controls Indicator:	N/A
Groundwater Controls Indicator:	N/A
Significant Non-Complier Universe:	No
Unaddressed Significant Non-Complier Universe:	No
Addressed Significant Non-Complier Universe:	No
Significant Non-Complier With a Compliance Schedule Universe:	No
Financial Assurance Required:	Not reported
Handler Date of Last Change:	20210707
Recognized Trader-Importer:	No
Recognized Trader-Exporter:	No
Importer of Spent Lead Acid Batteries:	No
Exporter of Spent Lead Acid Batteries:	No
Recycler Activity Without Storage:	No
Manifest Broker:	No
Sub-Part P Indicator:	No

Handler - Owner Operator:

Owner/Operator Indicator:	Owner
Owner/Operator Name: KIMBERLY WILHELM	
Legal Status:	Other
Date Became Current:	Not reported
Date Ended Current:	Not reported
Owner/Operator Address:	11150 W OLYMPIC BLVD #970
Owner/Operator City,State,Zip:	LOS ANGELES, CA 90064
Owner/Operator Telephone:	805-495-3013
Owner/Operator Telephone Ext:	Not reported
Owner/Operator Fax:	Not reported
Owner/Operator Email:	Not reported

Owner/Operator Indicator:	Operator
Owner/Operator Name: KIMBERLY WILHELM	
Legal Status:	Other
Date Became Current:	Not reported
Date Ended Current:	Not reported
Owner/Operator Address:	11150 W OLYMPIC BLVD #970
Owner/Operator City,State,Zip:	LOS ANGELES, CA 90064
Owner/Operator Telephone:	805-495-3013
Owner/Operator Telephone Ext:	Not reported
Owner/Operator Fax:	Not reported
Owner/Operator Email:	Not reported

Historic Generators:

Receive Date:	20210701
Handler Name: BILTMORE ASSOCIATES	
Federal Waste Generator Description:	Not a generator, verified
State District Owner:	Not reported
Large Quantity Handler of Universal Waste:	No
Recognized Trader Importer:	No
Recognized Trader Exporter:	No
Spent Lead Acid Battery Importer:	No
Spent Lead Acid Battery Exporter:	No
Current Record:	Yes
Non Storage Recycler Activity:	No
Electronic Manifest Broker:	No

BILTMORE ASSOCIATES (Continued) **1026814954**

List of NAICS Codes and Descriptions:
NAICS Code: 56299
NAICS Description: ALL OTHER WASTE MANAGEMENT SERVICES

Facility Has Received Notices of Violations:
Violations: No Violations Found

Evaluation Action Summary:
Evaluations: No Evaluations Found

E MANIFEST:

Manifest Tracking Number:	006848150GBF
Last Updated Date:	20211105
Shipped Date:	20210804
Received Date:	20210806
Manifest Status:	Signed
Submission Type:	DataImage5Copy
Origin Type:	Service
Generator EPA ID:	CAC003127602
Generator Name:	BILTMORE ASSOCIATES
Generator Mail Street Number:	Not reported
Generator Mail Street 1:	555 LAURIE LANE # H2
Generator Mail Street 2:	Not reported
Generator Mail City:	THOUSAND OAKS
Generator Mail State:	CA
Generator Mail Zip:	91360
Generator Location Street Number:	Not reported
Generator Location Street 1:	11150 W OLYMPIC BLVD #970
Generator Location Street 2:	Not reported
Generator Location City:	LOS ANGELES
Generator Location Zip:	90064
Generator Location State:	CA
Generator Contact Company Name:	Not reported
Designated Facility EPA ID:	CAD009007626
Designated Facility Name:	Not reported
Designated Facility Mail Street Number:	Not reported
Designated Facility Mail Street 1:	Not reported
Designated Facility Mail Street 2:	1211 W. GLADSTONE STREET
Designated Facility Mail City:	AZUSA
Designated Facility Mail Zip:	91702
Designated Facility Mail State:	CA
Designated Facility Location Street Number:	Not reported
Designated Facility Location Street 1:	1211 W. GLADSTONE STREET
Designated Facility Location Street 2:	Not reported
Designated Facility Location City:	AZUSA
Designated Facility Location Zip:	91702
Designated Facility Location State:	CA
Designated Facility Contact Company Name:	AZUSA LAND RECLAMATION CO INC
Manifest Residue Indicator:	N
Rejection Indicator:	N

Manifest Tracking Number:	006835099GBF
Last Updated Date:	20210730
Shipped Date:	20210702

BILTMORE ASSOCIATES (Continued) **1026814954**

Received Date:	20210712
Manifest Status:	Signed
Submission Type:	DataImage5Copy
Origin Type:	Service
Generator EPA ID:	CAC003127602
Generator Name:	BILTMORE ASSOCIATES
Generator Mail Street Number:	Not reported
Generator Mail Street 1:	555 LAURIE LANE # H2
Generator Mail Street 2:	Not reported
Generator Mail City:	THOUSAND OAKS
Generator Mail State:	CA
Generator Mail Zip:	91360
Generator Location Street Number:	Not reported
Generator Location Street 1:	11150 W OLYMPIC BLVD #970
Generator Location Street 2:	Not reported
Generator Location City:	LOS ANGELES
Generator Location Zip:	90064
Generator Location State:	CA
Generator Contact Company Name:	Not reported
Designated Facility EPA ID:	CAD009007626
Designated Facility Name:	Not reported
Designated Facility Mail Street Number:	Not reported
Designated Facility Mail Street 1:	Not reported
Designated Facility Mail Street 2:	1211 W. GLADSTONE STREET
Designated Facility Mail City:	AZUSA
Designated Facility Mail Zip:	91702
Designated Facility Mail State:	CA
Designated Facility Location Street Number:	Not reported
Designated Facility Location Street 1:	1211 W. GLADSTONE STREET
Designated Facility Location Street 2:	Not reported
Designated Facility Location City:	AZUSA
Designated Facility Location Zip:	91702
Designated Facility Location State:	CA
Designated Facility Contact Company Name:	AZUSA LAND RECLAMATION CO INC
Manifest Residue Indicator:	N
Rejection Indicator:	N

State Waste:

Manifest Tracking Number:	006835099GBF
Waste Line Number:	1
State Waste Code Owner:	CA
State Waste Code:	151
State Waste:	Asbestos-containing waste

Transporter:

Manifest Tracking Number:	006835099GBF
Transporter Line Number:	1
Transporter EPA ID:	CAL000395969
Transporter Name:	BURNS & PARTNERS INC

Manifest Tracking Number:	006835099GBF
Transporter Line Number:	2
Transporter EPA ID:	CAR000181891
Transporter Name:	USA WASTE OF CA INC DBA BDC SPECIAL WAST

BILTMORE ASSOCIATES (Continued) **1026814954**

Waste Line:

Manifest Tracking Number:	006835099GBF
Waste Line Number:	1
U.S. DOT Hazardous Indicator:	Y
U.S. DOT ID Number:	NA2212
U.S. DOT Description:	NA2212, Asbestos, 9, PG III, RQ
Non-Hazardous Waste Description:	Not reported
Number of Containers:	20
Container Type Code:	BA
Container Type Description:	Burlap, cloth, paper, or plastic bags
Waste Quantity:	2
Quantity Unit of Measure Code:	Y
Quantity Unit of Measure Description:	Cubic Yards
Waste Quantity, in Tons:	1.68
Acute Waste Quantity, in Tons:	0
Non-Acute Waste Quantity, in Tons:	1.68
Waste Quantity, in Kilograms:	1523.8104
Acute Waste Quantity, in Kilograms:	0
Non-Acute Waste Quantity, in Kilorgrams:	1523.8104
Management Method Code:	H132
Management Method Description:	LANDFILL (WITH PRIOR TREATMENT AND/OR STABILIZATION)
Waste Residue Indicator:	N
Quantity Discrepancy Indicator:	N
Waste Type Discrepancy Indicator:	N
Waste Density:	Not reported
Waste Density Unit of Measure Code:	Not reported
Waste Density Unit of Measure Description:	Not reported
Form Code:	Not reported
Form Code Description:	Not reported
Source Code:	Not reported
Source Code Description:	Not reported
Waste Minimization Code:	Not reported
Waste Minimization Code Description:	Not reported
Consent Number:	Not reported
EPA Waste Indicator:	N

G76 **BILTMORE ASSOCIATES** **RCRA NonGen / NLR** **1027525207**
North **555 LAURIE LANE #N03** **E MANIFEST** **CAC003217775**
< 1/8 **THOUSAND OAKS, CA 91360**
0.110 mi.
582 ft. **Site 33 of 33 in cluster G**

Relative: **Higher**
Actual: **749 ft.**

RCRA Listings:

Date Form Received by Agency:	20230214
Handler Name:	Biltmore Associates
Handler Address:	555 Laurie Lane #N03
Handler City,State,Zip:	THOUSAND OAKS, CA 91360
EPA ID:	CAC003217775
Contact Name:	HOLLY BROXTERMAN
Contact Address:	555 LAURIE LANE #N03
Contact City,State,Zip:	THOUSAND OAKS, CA 91360
Contact Telephone:	818-495-3013
Contact Fax:	Not reported
Contact Email:	FAVILA@BURNS-ENVIRO.COM
Contact Title:	Not reported
EPA Region:	09
Land Type:	Not reported

BILTMORE ASSOCIATES (Continued) **1027525207**

Federal Waste Generator Description:	Not a generator, verified
Non-Notifier:	Not reported
Biennial Report Cycle:	Not reported
Accessibility:	Not reported
Active Site Indicator:	Not reported
State District Owner:	Not reported
State District:	Not reported
Mailing Address:	555 LAURIE LANE #N03
Mailing City,State,Zip:	THOUSAND OAKS, CA 91360
Owner Name:	Biltmore Associates
Owner Type:	Other
Operator Name:	Holly Broxterman
Operator Type:	Other
Short-Term Generator Activity:	No
Importer Activity:	No
Mixed Waste Generator:	No
Transporter Activity:	No
Transfer Facility Activity:	No
Recycler Activity with Storage:	No
Small Quantity On-Site Burner Exemption:	No
Smelting Melting and Refining Furnace Exemption:	No
Underground Injection Control:	No
Off-Site Waste Receipt:	No
Universal Waste Indicator:	No
Universal Waste Destination Facility:	No
Federal Universal Waste:	No
Active Site State-Reg Handler:	---
Federal Facility Indicator:	Not reported
Hazardous Secondary Material Indicator:	N
Sub-Part K Indicator:	Not reported
2018 GPRA Permit Baseline:	Not on the Baseline
2018 GPRA Renewals Baseline:	Not on the Baseline
202 GPRA Corrective Action Baseline:	No
Subject to Corrective Action Universe:	No
Non-TSDFs Where RCRA CA has Been Imposed Universe:	No
Corrective Action Priority Ranking:	No NCAPS ranking
Environmental Control Indicator:	No
Institutional Control Indicator:	No
Human Exposure Controls Indicator:	N/A
Groundwater Controls Indicator:	N/A
Significant Non-Complier Universe:	No
Unaddressed Significant Non-Complier Universe:	No
Addressed Significant Non-Complier Universe:	No
Significant Non-Complier With a Compliance Schedule Universe:	No
Financial Assurance Required:	Not reported
Handler Date of Last Change:	20230214
Recognized Trader-Importer:	No
Recognized Trader-Exporter:	No
Importer of Spent Lead Acid Batteries:	No
Exporter of Spent Lead Acid Batteries:	No
Recycler Activity Without Storage:	No
Manifest Broker:	No
Sub-Part P Indicator:	No

Handler - Owner Operator:
Owner/Operator Indicator: Operator

BILTMORE ASSOCIATES (Continued) **1027525207**

Owner/Operator Name: HOLLY BROXTERMAN
Legal Status: Other
Date Became Current: Not reported
Date Ended Current: Not reported
Owner/Operator Address: 555 LAURIE LANE #N03
Owner/Operator City,State,Zip: THOUSAND OAKS, CA 91360
Owner/Operator Telephone: 818-495-3013
Owner/Operator Telephone Ext: Not reported
Owner/Operator Fax: Not reported
Owner/Operator Email: Not reported

Owner/Operator Indicator: Owner
Owner/Operator Name: BILTMORE ASSOCIATES
Legal Status: Other
Date Became Current: Not reported
Date Ended Current: Not reported
Owner/Operator Address: 555 LAURIE LANE #N03
Owner/Operator City,State,Zip: THOUSAND OAKS, CA 91360
Owner/Operator Telephone: 818-495-3013
Owner/Operator Telephone Ext: Not reported
Owner/Operator Fax: Not reported
Owner/Operator Email: Not reported

Historic Generators:
Receive Date: 20230214
Handler Name: BILTMORE ASSOCIATES
Federal Waste Generator Description: Not a generator, verified
State District Owner: Not reported
Large Quantity Handler of Universal Waste: No
Recognized Trader Importer: No
Recognized Trader Exporter: No
Spent Lead Acid Battery Importer: No
Spent Lead Acid Battery Exporter: No
Current Record: Yes
Non Storage Recycler Activity: No
Electronic Manifest Broker: No

List of NAICS Codes and Descriptions:
NAICS Code: 56299
NAICS Description: ALL OTHER WASTE MANAGEMENT SERVICES

Facility Has Received Notices of Violations:
Violations: No Violations Found

Evaluation Action Summary:
Evaluations: No Evaluations Found

E MANIFEST:
Manifest Tracking Number: 007273906GBF
Last Updated Date: 20230303
Shipped Date: 20230215
Received Date: 20230220
Manifest Status: Signed
Submission Type: DataImage5Copy

BILTMORE ASSOCIATES (Continued) **1027525207**

Origin Type:	Service
Generator EPA ID:	CAC003217775
Generator Name:	BILTMORE ASSOCIATES
Generator Mail Street Number:	Not reported
Generator Mail Street 1:	555 LAURIE LANE #N03
Generator Mail Street 2:	Not reported
Generator Mail City:	THOUSAND OAKS
Generator Mail State:	CA
Generator Mail Zip:	91360
Generator Location Street Number:	Not reported
Generator Location Street 1:	555 LAURIE LANE #N03
Generator Location Street 2:	Not reported
Generator Location City:	THOUSAND OAKS
Generator Location Zip:	91360
Generator Location State:	CA
Generator Contact Company Name:	Not reported
Designated Facility EPA ID:	CAD009007626
Designated Facility Name:	Not reported
Designated Facility Mail Street Number:	Not reported
Designated Facility Mail Street 1:	Not reported
Designated Facility Mail Street 2:	1211 W. GLADSTONE STREET
Designated Facility Mail City:	AZUSA
Designated Facility Mail Zip:	91702
Designated Facility Mail State:	CA
Designated Facility Location Street Number:	Not reported
Designated Facility Location Street 1:	1211 W. GLADSTONE STREET
Designated Facility Location Street 2:	Not reported
Designated Facility Location City:	AZUSA
Designated Facility Location Zip:	91702
Designated Facility Location State:	CA
Designated Facility Contact Company Name:	AZUSA LAND RECLAMATION CO INC
Manifest Residue Indicator:	N
Rejection Indicator:	N

Manifest Tracking Number:	007273976GBF
Last Updated Date:	20230316
Shipped Date:	20230302
Received Date:	20230303
Manifest Status:	Signed
Submission Type:	DataImage5Copy
Origin Type:	Service
Generator EPA ID:	CAC003217775
Generator Name:	BILTMORE ASSOCIATES
Generator Mail Street Number:	Not reported
Generator Mail Street 1:	555 LAURIE LANE #N03
Generator Mail Street 2:	Not reported
Generator Mail City:	THOUSAND OAKS
Generator Mail State:	CA
Generator Mail Zip:	91360
Generator Location Street Number:	Not reported
Generator Location Street 1:	555 LAURIE LANE #N03
Generator Location Street 2:	Not reported
Generator Location City:	THOUSAND OAKS
Generator Location Zip:	91360
Generator Location State:	CA
Generator Contact Company Name:	Not reported
Designated Facility EPA ID:	CAD009007626

BILTMORE ASSOCIATES (Continued) **1027525207**

Designated Facility Name:	Not reported
Designated Facility Mail Street Number:	Not reported
Designated Facility Mail Street 1:	Not reported
Designated Facility Mail Street 2:	1211 W. GLADSTONE STREET
Designated Facility Mail City:	AZUSA
Designated Facility Mail Zip:	91702
Designated Facility Mail State:	CA
Designated Facility Location Street Number:	Not reported
Designated Facility Location Street 1:	1211 W. GLADSTONE STREET
Designated Facility Location Street 2:	Not reported
Designated Facility Location City:	AZUSA
Designated Facility Location Zip:	91702
Designated Facility Location State:	CA
Designated Facility Contact Company Name:	AZUSA LAND RECLAMATION CO INC
Manifest Residue Indicator:	N
Rejection Indicator:	N

State Waste:

Manifest Tracking Number:	007273976GBF
Waste Line Number:	1
State Waste Code Owner:	CA
State Waste Code:	151
State Waste:	Asbestos-containing waste

Transporter:

Manifest Tracking Number:	007273976GBF
Transporter Line Number:	1
Transporter EPA ID:	CAL000395969
Transporter Name:	BURNS & PARTNERS INC

Manifest Tracking Number:	007273976GBF
Transporter Line Number:	2
Transporter EPA ID:	CAR000181891
Transporter Name:	USA WASTE OF CA INC DBA BDC SPECIAL WAST

Waste Line:

Manifest Tracking Number:	007273976GBF
Waste Line Number:	1
U.S. DOT Hazardous Indicator:	Y
U.S. DOT ID Number:	NA2212
U.S. DOT Description:	NA2212, Asbestos, 9, PG III, RQ
Non-Hazardous Waste Description:	Not reported
Number of Containers:	17
Container Type Code:	BA
Container Type Description:	Burlap, cloth, paper, or plastic bags
Waste Quantity:	1
Quantity Unit of Measure Code:	Y
Quantity Unit of Measure Description:	Cubic Yards
Waste Quantity, in Tons:	0.84
Acute Waste Quantity, in Tons:	0
Non-Acute Waste Quantity, in Tons:	0.84
Waste Quantity, in Kilograms:	761.9052
Acute Waste Quantity, in Kilograms:	0
Non-Acute Waste Quantity, in Kilorgrams:	761.9052
Management Method Code:	H132
Management Method Description:	LANDFILL (WITH PRIOR TREATMENT AND/OR STABILIZATION)

BILTMORE ASSOCIATES (Continued) **1027525207**

Waste Residue Indicator:	N
Quantity Discrepancy Indicator:	N
Waste Type Discrepancy Indicator:	N
Waste Density:	Not reported
Waste Density Unit of Measure Code:	Not reported
Waste Density Unit of Measure Description:	Not reported
Form Code:	Not reported
Form Code Description:	Not reported
Source Code:	Not reported
Source Code Description:	Not reported
Waste Minimization Code:	Not reported
Waste Minimization Code Description:	Not reported
Consent Number:	Not reported
EPA Waste Indicator:	N

H77 **MR. CLEANERS (FORMER)** **CPS-SLIC S106485887**
West **386 N. MOORPARK RD** **CERS N/A**
< 1/8 **THOUSAND OAKS, CA 91360**
0.113 mi.
598 ft. **Site 2 of 9 in cluster H**

Relative: CPS-SLIC:
Lower

Actual:
724 ft.

Name:	MR. CLEANERS (FORMER)
Address:	386 N. MOORPARK RD
City,State,Zip:	THOUSAND OAKS, CA 91360
Region:	STATE
Facility Status:	**Completed - Case Closed**
Status Date:	12/19/2003
Global Id:	SLT43686684
Lead Agency:	LOS ANGELES RWQCB (REGION 4)
Lead Agency Case Number:	Not reported
Latitude:	34.181244
Longitude:	-118.874895
Case Type:	Cleanup Program Site
Case Worker:	Not reported
Local Agency:	Not reported
RB Case Number:	1053
File Location:	Not reported
Potential Media Affected:	Not reported
Potential Contaminants of Concern:	Not reported
EPA Region:	9
Coordinate Source:	Not reported
Cuf Case:	NO
Quantity Released Gallons:	Not reported
Begin Date:	05/16/2001
Leak Reported Date:	Not reported
How Discovered:	Not reported
How Discovered Description:	Not reported
Discharge Source:	Not reported
Discharge Cause:	Not reported
Stop Method:	Not reported
Stop Description:	Not reported
No Further Action Date:	12/19/2003
CA Water Watershed Name:	Calleguas - Calleguas-Conejo - Thousand Oaks (408.28)
Dwr Groundwater Subbasin Name:	Conejo (4-010)
Disadvantaged Community:	Not reported
CA Enviroscreen 3 Score:	41-45%
CA Enviroscreen 4 Score:	55-60%

MR. CLEANERS (FORMER) (Continued) **S106485887**

Military DOD Site: No
Facility Project Subtype: Not reported
RWQCB Region: LOS ANGELES RWQCB (REGION 4)
Site History: Not reported

Click here to access the California GeoTracker records for this facility:

CERS:
Name: MR. CLEANERS (FORMER)
Address: 386 N. MOORPARK RD
City,State,Zip: THOUSAND OAKS, CA 91360
Site ID: 747271
CERS ID: SLT43686684
CERS Description: Cleanup Program Site

H78 **MR CLEANERS** **RCRA-SQG** **1000174446**
West **386 N MOORPARK RD** **FINDS** **CAD981636210**
< 1/8 **THOUSAND OAKS, CA 91362** **ECHO**
0.113 mi.
598 ft. **Site 3 of 9 in cluster H**

Relative: **Lower**
Actual: **724 ft.**

RCRA Listings:
Date Form Received by Agency: 19960901
Handler Name: Mr Cleaners
Handler Address: N Moorpark Rd
Handler City,State,Zip: THOUSAND OAKS, CA 91362
EPA ID: CAD981636210
Contact Name: Not reported
Contact Address: Not reported
Contact City,State,Zip: Not reported
Contact Telephone: Not reported
Contact Fax: Not reported
Contact Email: Not reported
Contact Title: Not reported
EPA Region: 09
Land Type: Not reported
Federal Waste Generator Description: Small Quantity Generator
Non-Notifier: Not reported
Biennial Report Cycle: Not reported
Accessibility: Not reported
Active Site Indicator: Handler Activities
State District Owner: Ca
State District: 3
Mailing Address: N MOORPARK RD
Mailing City,State,Zip: THOUSAND OAKS, CA 91362
Owner Name: Ralph Garcia
Owner Type: Private
Operator Name: Not Required
Operator Type: Private
Short-Term Generator Activity: No
Importer Activity: No
Mixed Waste Generator: No
Transporter Activity: No
Transfer Facility Activity: No
Recycler Activity with Storage: No
Small Quantity On-Site Burner Exemption: No
Smelting Melting and Refining Furnace Exemption: No

MR CLEANERS (Continued) **1000174446**

Underground Injection Control:	No
Off-Site Waste Receipt:	No
Universal Waste Indicator:	No
Universal Waste Destination Facility:	No
Federal Universal Waste:	No
Active Site State-Reg Handler:	---
Federal Facility Indicator:	Not reported
Hazardous Secondary Material Indicator:	NN
Sub-Part K Indicator:	Not reported
2018 GPRA Permit Baseline:	Not on the Baseline
2018 GPRA Renewals Baseline:	Not on the Baseline
202 GPRA Corrective Action Baseline:	No
Subject to Corrective Action Universe:	No
Non-TSDFs Where RCRA CA has Been Imposed Universe:	No
Corrective Action Priority Ranking:	No NCAPS ranking
Environmental Control Indicator:	No
Institutional Control Indicator:	No
Human Exposure Controls Indicator:	N/A
Groundwater Controls Indicator:	N/A
Significant Non-Complier Universe:	No
Unaddressed Significant Non-Complier Universe:	No
Addressed Significant Non-Complier Universe:	No
Significant Non-Complier With a Compliance Schedule Universe:	No
Financial Assurance Required:	Not reported
Handler Date of Last Change:	20000915
Recognized Trader-Importer:	No
Recognized Trader-Exporter:	No
Importer of Spent Lead Acid Batteries:	No
Exporter of Spent Lead Acid Batteries:	No
Recycler Activity Without Storage:	Not reported
Manifest Broker:	Not reported
Sub-Part P Indicator:	No

Handler - Owner Operator:

Owner/Operator Indicator:	Owner
Owner/Operator Name: RALPH GARCIA	
Legal Status:	Private
Date Became Current:	Not reported
Date Ended Current:	Not reported
Owner/Operator Address:	NOT REQUIRED
Owner/Operator City,State,Zip:	NOT REQUIRED, ME 99999
Owner/Operator Telephone:	415-555-1212
Owner/Operator Telephone Ext:	Not reported
Owner/Operator Fax:	Not reported
Owner/Operator Email:	Not reported

Owner/Operator Indicator:	Operator
Owner/Operator Name: NOT REQUIRED	
Legal Status:	Private
Date Became Current:	Not reported
Date Ended Current:	Not reported
Owner/Operator Address:	NOT REQUIRED
Owner/Operator City,State,Zip:	NOT REQUIRED, ME 99999
Owner/Operator Telephone:	415-555-1212
Owner/Operator Telephone Ext:	Not reported
Owner/Operator Fax:	Not reported

MR CLEANERS (Continued) **1000174446**

Owner/Operator Email: Not reported

Historic Generators:
Receive Date: 19960901
Handler Name: MR CLEANERS
Federal Waste Generator Description: Small Quantity Generator
State District Owner: Ca
Large Quantity Handler of Universal Waste: No
Recognized Trader Importer: No
Recognized Trader Exporter: No
Spent Lead Acid Battery Importer: No
Spent Lead Acid Battery Exporter: No
Current Record: Yes
Non Storage Recycler Activity: Not reported
Electronic Manifest Broker: Not reported

List of NAICS Codes and Descriptions:
NAICS Codes: No NAICS Codes Found

Facility Has Received Notices of Violations:
Violations: No Violations Found

Evaluation Action Summary:
Evaluations: No Evaluations Found

FINDS:
Registry ID: 110002733098

Click Here for FRS Facility Detail Report:

Environmental Interest/Information System:
The Resource Conservation and Recovery Act Information System (RCRAInfo) is EPA's comprehensive information system in support of the Resource Conservation and Recovery Act (RCRA) of 1976 and the Hazardous and Solid Waste Amendments (HSWA) of 1984. It tracks many types of information about generators, transporters, treaters, storers, and disposers of hazardous waste.

Click this hyperlink while viewing on your computer to access additional FINDS: detail in the EDR Site Report.

ECHO:
Envid: 1000174446
Registry ID: 110002733098
DFR URL: http://echo.epa.gov/detailed-facility-report?fid=110002733098
Name: MR CLEANERS
Address: 386 N MOORPARK RD
City,State,Zip: THOUSAND OAKS, CA 91362

H79 **MR CLEANER** **EDR Hist Cleaner** **1018406177**
West **386 MOORPARK ROAD** **N/A**
< 1/8 **THOUSAND OAKS, CA 91360**
0.113 mi.
598 ft. **Site 4 of 9 in cluster H**

Relative: EDR Hist Cleaner
Lower

Actual: **724 ft.**

Year:	Name:	Type:
1975	CONEJO POLY CLEAN	Drycleaning Plants, Except Rugs
1976	CONEJO POLY CLEAN	Drycleaning Plants, Except Rugs
1977	CONEJO POLY CLEAN	Drycleaning Plants, Except Rugs
1978	CONEJO POLY CLEAN	Drycleaning Plants, Except Rugs
1979	CONEJO POLY CLEAN	Drycleaning Plants, Except Rugs
1980	CONEJO POLY CLEAN	Drycleaning Plants, Except Rugs
1982	MR CLEANER	Drycleaning Plants, Except Rugs
1983	MR CLEANER	Drycleaning Plants, Except Rugs
1985	MR CLEANER	Drycleaning Plants, Except Rugs
1986	MR CLEANER	Drycleaning Plants, Except Rugs
1987	MR CLEANER	Drycleaning Plants, Except Rugs
1988	MR CLEANER	Drycleaning Plants, Except Rugs
1989	MR CLEANER	Drycleaning Plants, Except Rugs
1990	MR CLEANER	Drycleaning Plants, Except Rugs
1991	MR CLEANER	Drycleaning Plants, Except Rugs
1992	MR CLEANER	Drycleaning Plants, Except Rugs
1993	MR CLEANER	Drycleaning Plants, Except Rugs
1994	MR CLEANER	Garment Pressing And Cleaners' Agents
2000	MR CLEANER	Garment Pressing And Cleaners' Agents
2001	MR CLEANER	Garment Pressing And Cleaners' Agents
2002	MR CLEANER	Garment Pressing And Cleaners' Agents
2003	MR CLEANER	Garment Pressing And Cleaners' Agents

H80 **MR. CLEANERS (FORMER)** **CPS-SLIC** **S105119578**
West **386 MOORPARK** **N/A**
< 1/8 **THOUSAND OAKS, CA 91360**
0.113 mi.
598 ft. **Site 5 of 9 in cluster H**

Relative: SLIC REG 4:
Lower

Actual: **724 ft.**

Region:	4
Facility Status:	No further action required
SLIC:	1053
Substance:	PCE
Staff:	PR

E81 **JRA BIKES & BREW LLC** **RCRA NonGen / NLR** **1024866680**
SSW **215 E THOUSAND OAKS BLVD** **CAL000435269**
< 1/8 **THOUSAND OAKS, CA 91360**
0.119 mi.
630 ft. **Site 3 of 4 in cluster E**

Relative: RCRA Listings:
Lower

Actual: **736 ft.**

Date Form Received by Agency:	20180425
Handler Name:	Jra Bikes & Brew Llc
Handler Address:	215 E Thousand Oaks Blvd
Handler City,State,Zip:	THOUSAND OAKS, CA 91360
EPA ID:	CAL000435269
Contact Name:	VINCENT GEST

JRA BIKES & BREW LLC (Continued) **1024866680**

Contact Address:	215 E THOUSAND OAKS BLVD
Contact City,State,Zip:	THOUSAND OAKS, CA 91360
Contact Telephone:	818-991-1572
Contact Fax:	Not reported
Contact Email:	JRABIKESANDBREW@GMAIL.COM
Contact Title:	Not reported
EPA Region:	09
Land Type:	Not reported
Federal Waste Generator Description:	Not a generator, verified
Non-Notifier:	Not reported
Biennial Report Cycle:	Not reported
Accessibility:	Not reported
Active Site Indicator:	Handler Activities
State District Owner:	Not reported
State District:	Not reported
Mailing Address:	215 E THOUSAND OAKS BLVD
Mailing City,State,Zip:	THOUSAND OAKS, CA 91360
Owner Name:	Jra Bikes & Brew Llc
Owner Type:	Other
Operator Name:	Vincent Gest
Operator Type:	Other
Short-Term Generator Activity:	No
Importer Activity:	No
Mixed Waste Generator:	No
Transporter Activity:	No
Transfer Facility Activity:	No
Recycler Activity with Storage:	No
Small Quantity On-Site Burner Exemption:	No
Smelting Melting and Refining Furnace Exemption:	No
Underground Injection Control:	No
Off-Site Waste Receipt:	No
Universal Waste Indicator:	Yes
Universal Waste Destination Facility:	Yes
Federal Universal Waste:	No
Active Site State-Reg Handler:	---
Federal Facility Indicator:	Not reported
Hazardous Secondary Material Indicator:	N
Sub-Part K Indicator:	Not reported
2018 GPRA Permit Baseline:	Not on the Baseline
2018 GPRA Renewals Baseline:	Not on the Baseline
202 GPRA Corrective Action Baseline:	No
Subject to Corrective Action Universe:	No
Non-TSDFs Where RCRA CA has Been Imposed Universe:	No
Corrective Action Priority Ranking:	No NCAPS ranking
Environmental Control Indicator:	No
Institutional Control Indicator:	No
Human Exposure Controls Indicator:	N/A
Groundwater Controls Indicator:	N/A
Significant Non-Complier Universe:	No
Unaddressed Significant Non-Complier Universe:	No
Addressed Significant Non-Complier Universe:	No
Significant Non-Complier With a Compliance Schedule Universe:	No
Financial Assurance Required:	Not reported
Handler Date of Last Change:	20180907
Recognized Trader-Importer:	No
Recognized Trader-Exporter:	No
Importer of Spent Lead Acid Batteries:	No

JRA BIKES & BREW LLC (Continued) **1024866680**

Exporter of Spent Lead Acid Batteries: No
Recycler Activity Without Storage: No
Manifest Broker: No
Sub-Part P Indicator: No

Handler - Owner Operator:
Owner/Operator Indicator: Owner
Owner/Operator Name: JRA BIKES & BREW LLC
Legal Status: Other
Date Became Current: Not reported
Date Ended Current: Not reported
Owner/Operator Address: 1142 WAVERLY DR
Owner/Operator City,State,Zip: THOUSAND OAKS, CA 91360
Owner/Operator Telephone: 805-857-2269
Owner/Operator Telephone Ext: Not reported
Owner/Operator Fax: Not reported
Owner/Operator Email: Not reported

Owner/Operator Indicator: Operator
Owner/Operator Name: VINCENT GEST
Legal Status: Other
Date Became Current: Not reported
Date Ended Current: Not reported
Owner/Operator Address: 215 E THOUSAND OAKS BLVD
Owner/Operator City,State,Zip: THOUSAND OAKS, CA 91360
Owner/Operator Telephone: 818-991-1572
Owner/Operator Telephone Ext: Not reported
Owner/Operator Fax: Not reported
Owner/Operator Email: Not reported

Historic Generators:
Receive Date: 20180425
Handler Name: JRA BIKES & BREW LLC
Federal Waste Generator Description: Not a generator, verified
State District Owner: Not reported
Large Quantity Handler of Universal Waste: No
Recognized Trader Importer: No
Recognized Trader Exporter: No
Spent Lead Acid Battery Importer: No
Spent Lead Acid Battery Exporter: No
Current Record: Yes
Non Storage Recycler Activity: Not reported
Electronic Manifest Broker: Not reported

List of NAICS Codes and Descriptions:
NAICS Code: 451110
NAICS Description: SPORTING GOODS STORES

Facility Has Received Notices of Violations:
Violations: No Violations Found

Evaluation Action Summary:
Evaluations: No Evaluations Found

E82
SSW
< 1/8
0.119 mi.
630 ft.

MONGEON DONALD W
215 THOUSAND OAKS
THOUSAND OAKS, CA 91360

EDR Hist Auto **1021927254**
N/A

Site 4 of 4 in cluster E

Relative:
Lower

EDR Hist Auto

Actual:
736 ft.

Year:	Name:	Type:
1969	MONGEON DONALD W	Gasoline Service Stations

H83
West
< 1/8
0.124 mi.
654 ft.

FIVE BELOW (1381)
179 N MOORPARK RD STE B
THOUSAND OAKS, CA 91360

RCRA NonGen / NLR **1027092140**
CAL000465658

Site 6 of 9 in cluster H

Relative:
Lower

Actual:
717 ft.

RCRA Listings:

Date Form Received by Agency:	20210921
Handler Name:	Five Below (1381)
Handler Address:	179 N Moorpark Rd Ste B
Handler City,State,Zip:	THOUSAND OAKS, CA 91360
EPA ID:	CAL000465658
Contact Name:	LUPE ALFEREZ
Contact Address:	179 N MOORPARK RD STE B
Contact City,State,Zip:	THOUSAND OAKS, CA 91360
Contact Telephone:	714-929-9642
Contact Fax:	Not reported
Contact Email:	BUSINESS.LICENSING@FIVEBELOW.COM
Contact Title:	Not reported
EPA Region:	09
Land Type:	Not reported
Federal Waste Generator Description:	Not a generator, verified
Non-Notifier:	Not reported
Biennial Report Cycle:	Not reported
Accessibility:	Not reported
Active Site Indicator:	Not reported
State District Owner:	Not reported
State District:	Not reported
Mailing Address:	701 MARKET ST STE 300
Mailing City,State,Zip:	PHILADELPHIA, PA 19106
Owner Name:	Five Below Inc
Owner Type:	Other
Operator Name:	Lupe Alferez
Operator Type:	Other
Short-Term Generator Activity:	No
Importer Activity:	No
Mixed Waste Generator:	No
Transporter Activity:	No
Transfer Facility Activity:	No
Recycler Activity with Storage:	No
Small Quantity On-Site Burner Exemption:	No
Smelting Melting and Refining Furnace Exemption:	No
Underground Injection Control:	No
Off-Site Waste Receipt:	No
Universal Waste Indicator:	No
Universal Waste Destination Facility:	No
Federal Universal Waste:	No
Active Site State-Reg Handler:	---
Federal Facility Indicator:	Not reported

FIVE BELOW (1381) (Continued) **1027092140**

Hazardous Secondary Material Indicator:	N
Sub-Part K Indicator:	Not reported
2018 GPRA Permit Baseline:	Not on the Baseline
2018 GPRA Renewals Baseline:	Not on the Baseline
202 GPRA Corrective Action Baseline:	No
Subject to Corrective Action Universe:	No
Non-TSDFs Where RCRA CA has Been Imposed Universe:	No
Corrective Action Priority Ranking:	No NCAPS ranking
Environmental Control Indicator:	No
Institutional Control Indicator:	No
Human Exposure Controls Indicator:	N/A
Groundwater Controls Indicator:	N/A
Significant Non-Complier Universe:	No
Unaddressed Significant Non-Complier Universe:	No
Addressed Significant Non-Complier Universe:	No
Significant Non-Complier With a Compliance Schedule Universe:	No
Financial Assurance Required:	Not reported
Handler Date of Last Change:	20211011
Recognized Trader-Importer:	No
Recognized Trader-Exporter:	No
Importer of Spent Lead Acid Batteries:	No
Exporter of Spent Lead Acid Batteries:	No
Recycler Activity Without Storage:	No
Manifest Broker:	No
Sub-Part P Indicator:	No

Handler - Owner Operator:

Owner/Operator Indicator:	Operator
Owner/Operator Name: LUPE ALFEREZ	
Legal Status:	Other
Date Became Current:	Not reported
Date Ended Current:	Not reported
Owner/Operator Address:	179 N MOORPARK RD STE B
Owner/Operator City,State,Zip:	THOUSAND OAKS, CA 91360
Owner/Operator Telephone:	714-929-9642
Owner/Operator Telephone Ext:	Not reported
Owner/Operator Fax:	Not reported
Owner/Operator Email:	Not reported

Owner/Operator Indicator:	Owner
Owner/Operator Name: FIVE BELOW INC	
Legal Status:	Other
Date Became Current:	Not reported
Date Ended Current:	Not reported
Owner/Operator Address:	701 MARKET ST STE 300
Owner/Operator City,State,Zip:	PHILADELPHIA, PA 19106
Owner/Operator Telephone:	215-546-7909
Owner/Operator Telephone Ext:	Not reported
Owner/Operator Fax:	Not reported
Owner/Operator Email:	Not reported

Historic Generators:

Receive Date:	20210921
Handler Name: FIVE BELOW (1381)	
Federal Waste Generator Description:	Not a generator, verified

FIVE BELOW (1381) (Continued) **1027092140**

State District Owner: Not reported
Large Quantity Handler of Universal Waste: No
Recognized Trader Importer: No
Recognized Trader Exporter: No
Spent Lead Acid Battery Importer: No
Spent Lead Acid Battery Exporter: No
Current Record: Yes
Non Storage Recycler Activity: No
Electronic Manifest Broker: No

List of NAICS Codes and Descriptions:
NAICS Code: 452319
NAICS Description: ALL OTHER GENERAL MERCHANDISE STORES

Facility Has Received Notices of Violations:
Violations: No Violations Found

Evaluation Action Summary:
Evaluations: No Evaluations Found

H84 **TOYS R US #5617** **RCRA NonGen / NLR** **1024852997**
West **179 N MOORPARK RD** **CAL000412360**
< 1/8 **THOUSAND OAKS, CA 91360**
0.124 mi.
654 ft. **Site 7 of 9 in cluster H**

Relative: **Lower**
Actual: **717 ft.**

RCRA Listings:
Date Form Received by Agency: 20151117
Handler Name: Toys R Us #5617
Handler Address: 179 N Moorpark Rd
Handler City,State,Zip: THOUSAND OAKS, CA 91360
EPA ID: CAL000412360
Contact Name: JOEL TENNENBERG
Contact Address: 1 GEOFFREY WAY
Contact City,State,Zip: WAYNE, NJ 07470
Contact Telephone: 973-617-5741
Contact Fax: 973-617-4043
Contact Email: JOEL.TENNENBERG@TOYSRUS.COM
Contact Title: Not reported
EPA Region: 09
Land Type: Not reported
Federal Waste Generator Description: Not a generator, verified
Non-Notifier: Not reported
Biennial Report Cycle: Not reported
Accessibility: Not reported
Active Site Indicator: Handler Activities
State District Owner: Not reported
State District: Not reported
Mailing Address: 1 GEOFFREY WAY
Mailing City,State,Zip: WAYNE, NJ 07470
Owner Name: Toys R Us-Delaware Inc
Owner Type: Other
Operator Name: Joel Tennenberg
Operator Type: Other
Short-Term Generator Activity: No

TOYS R US #5617 (Continued) **1024852997**

Importer Activity:	No
Mixed Waste Generator:	No
Transporter Activity:	No
Transfer Facility Activity:	No
Recycler Activity with Storage:	No
Small Quantity On-Site Burner Exemption:	No
Smelting Melting and Refining Furnace Exemption:	No
Underground Injection Control:	No
Off-Site Waste Receipt:	No
Universal Waste Indicator:	Yes
Universal Waste Destination Facility:	Yes
Federal Universal Waste:	No
Active Site State-Reg Handler:	---
Federal Facility Indicator:	Not reported
Hazardous Secondary Material Indicator:	N
Sub-Part K Indicator:	Not reported
2018 GPRA Permit Baseline:	Not on the Baseline
2018 GPRA Renewals Baseline:	Not on the Baseline
202 GPRA Corrective Action Baseline:	No
Subject to Corrective Action Universe:	No
Non-TSDFs Where RCRA CA has Been Imposed Universe:	No
Corrective Action Priority Ranking:	No NCAPS ranking
Environmental Control Indicator:	No
Institutional Control Indicator:	No
Human Exposure Controls Indicator:	N/A
Groundwater Controls Indicator:	N/A
Significant Non-Complier Universe:	No
Unaddressed Significant Non-Complier Universe:	No
Addressed Significant Non-Complier Universe:	No
Significant Non-Complier With a Compliance Schedule Universe:	No
Financial Assurance Required:	Not reported
Handler Date of Last Change:	20180906
Recognized Trader-Importer:	No
Recognized Trader-Exporter:	No
Importer of Spent Lead Acid Batteries:	No
Exporter of Spent Lead Acid Batteries:	No
Recycler Activity Without Storage:	No
Manifest Broker:	No
Sub-Part P Indicator:	No

Handler - Owner Operator:

Owner/Operator Indicator:	Owner
Owner/Operator Name: TOYS R US-DELAWARE INC	
Legal Status:	Other
Date Became Current:	Not reported
Date Ended Current:	Not reported
Owner/Operator Address:	1 GEOFFREY WAY
Owner/Operator City,State,Zip:	WAYNE, NJ 07470
Owner/Operator Telephone:	973-617-5741
Owner/Operator Telephone Ext:	Not reported
Owner/Operator Fax:	Not reported
Owner/Operator Email:	Not reported
Owner/Operator Indicator:	Operator
Owner/Operator Name: JOEL TENNENBERG	
Legal Status:	Other

TOYS R US #5617 (Continued) **1024852997**

Date Became Current: Not reported
Date Ended Current: Not reported
Owner/Operator Address: 1 GEOFFREY WAY
Owner/Operator City,State,Zip: WAYNE, NJ 07470
Owner/Operator Telephone: 973-617-5741
Owner/Operator Telephone Ext: Not reported
Owner/Operator Fax: Not reported
Owner/Operator Email: Not reported

Historic Generators:
Receive Date: 20151117
Handler Name: TOYS R US #5617
Federal Waste Generator Description: Not a generator, verified
State District Owner: Not reported
Large Quantity Handler of Universal Waste: No
Recognized Trader Importer: No
Recognized Trader Exporter: No
Spent Lead Acid Battery Importer: No
Spent Lead Acid Battery Exporter: No
Current Record: Yes
Non Storage Recycler Activity: Not reported
Electronic Manifest Broker: Not reported

List of NAICS Codes and Descriptions:
NAICS Code: 44611
NAICS Description: PHARMACIES AND DRUG STORES

Facility Has Received Notices of Violations:
Violations: No Violations Found

Evaluation Action Summary:
Evaluations: No Evaluations Found

H85 **ALDI #143** **CERS HAZ WASTE** **S128623652**
West **179 N MOORPARK RD STE A** **N/A**
< 1/8 **THOUSAND OAKS, CA 91360**
0.124 mi.
654 ft. **Site 8 of 9 in cluster H**

Relative: **Lower**
Actual: **717 ft.**

CERS HAZ WASTE:
Name: ALDI #143
Address: 179 N MOORPARK RD STE A
City,State,Zip: THOUSAND OAKS, CA 91360
Site ID: 605494
CERS ID: 10893670
CERS Description: Hazardous Waste Generator

Evaluation:
Eval General Type: Compliance Evaluation Inspection
Eval Date: 04-11-2023
Violations Found: No
Eval Type: Routine done by local agency
Eval Notes: Not reported
Eval Division: Ventura County Environmental Health
Eval Program: HMRRP

ALDI #143 (Continued) **S128623652**

Eval Source: CERS,

Eval General Type: Compliance Evaluation Inspection
Eval Date: 04-11-2023
Violations Found: No
Eval Type: Routine done by local agency
Eval Notes: Not reported
Eval Division: Ventura County Environmental Health
Eval Program: HW
Eval Source: CERS,

Affiliation:
Affiliation Type Desc: Facility Mailing Address
Entity Name: Mailing Address
Entity Title: Not reported
Affiliation Address: 12661 Aldi Place
Affiliation City: Moreno Valley
Affiliation State: CA
Affiliation Country: Not reported
Affiliation Zip: 92555
Affiliation Phone: ,

Affiliation Type Desc: Environmental Contact
Entity Name: Caroline Rowe
Entity Title: Not reported
Affiliation Address: 12661 Aldi Place
Affiliation City: Moreno Valley
Affiliation State: CA
Affiliation Country: Not reported
Affiliation Zip: 92555
Affiliation Phone: ,

Affiliation Type Desc: Identification Signer
Entity Name: Julienne Overland-Villegas
Entity Title: Executive Assistant
Affiliation Address: Not reported
Affiliation City: Not reported
Affiliation State: Not reported
Affiliation Country: Not reported
Affiliation Zip: Not reported
Affiliation Phone: ,

Affiliation Type Desc: Legal Owner
Entity Name: Al California LLC dba Aldi Inc.
Entity Title: Not reported
Affiliation Address: 12661 Aldi Place
Affiliation City: Moreno Valley
Affiliation State: CA
Affiliation Country: United States
Affiliation Zip: 92555
Affiliation Phone: (951) 530-5750,

Affiliation Type Desc: Parent Corporation
Entity Name: Al Incorporated (ALDI)
Entity Title: Not reported
Affiliation Address: Not reported
Affiliation City: Not reported

ALDI #143 (Continued) **S128623652**

Affiliation State:	Not reported
Affiliation Country:	Not reported
Affiliation Zip:	Not reported
Affiliation Phone:	,
Affiliation Type Desc:	CUPA District
Entity Name:	Ventura County Environmental Health
Entity Title:	Not reported
Affiliation Address:	800 South Victoria Avenue
Affiliation City:	Ventura
Affiliation State:	CA
Affiliation Country:	Not reported
Affiliation Zip:	93009
Affiliation Phone:	(805) 654-2813,
Affiliation Type Desc:	Document Preparer
Entity Name:	Julienne Overland-Villegas
Entity Title:	Not reported
Affiliation Address:	Not reported
Affiliation City:	Not reported
Affiliation State:	Not reported
Affiliation Country:	Not reported
Affiliation Zip:	Not reported
Affiliation Phone:	,
Affiliation Type Desc:	Operator
Entity Name:	Aldi Inc.
Entity Title:	Not reported
Affiliation Address:	Not reported
Affiliation City:	Not reported
Affiliation State:	Not reported
Affiliation Country:	Not reported
Affiliation Zip:	Not reported
Affiliation Phone:	(951) 530-5750,

H86 **AL CALIFORNIA LLC DBA ALDI INC** **RCRA NonGen / NLR** **1025875699**
West **179 N MOORPARK RD** **CAL000448835**
< 1/8 **THOUSAND OAKS, CA 91360**
0.124 mi.
654 ft. **Site 9 of 9 in cluster H**

Relative: RCRA Listings:
Lower

Actual:
717 ft.

Date Form Received by Agency:	20190916
Handler Name:	Al California Llc Dba Aldi Inc
Handler Address:	179 N Moorpark Rd
Handler City,State,Zip:	THOUSAND OAKS, CA 91360
EPA ID:	CAL000448835
Contact Name:	JULIENNE OVERLAND VILLEGAS
Contact Address:	12661 ALDI PL
Contact City,State,Zip:	MORENO VALLEY, CA 92555
Contact Telephone:	951-530-5750
Contact Fax:	951-530-5777
Contact Email:	JULIENNE.OVERLAND-VILLEGAS@ALDI.US
Contact Title:	Not reported
EPA Region:	09
Land Type:	Not reported
Federal Waste Generator Description:	Not a generator, verified

AL CALIFORNIA LLC DBA ALDI INC (Continued) **1025875699**

Non-Notifier:	Not reported
Biennial Report Cycle:	Not reported
Accessibility:	Not reported
Active Site Indicator:	Not reported
State District Owner:	Not reported
State District:	Not reported
Mailing Address:	12661 ALDI PL
Mailing City,State,Zip:	MORENO VALLEY, CA 92555
Owner Name:	Jason C Hart
Owner Type:	Other
Operator Name:	Julienne Overland Villegas
Operator Type:	Other
Short-Term Generator Activity:	No
Importer Activity:	No
Mixed Waste Generator:	No
Transporter Activity:	No
Transfer Facility Activity:	No
Recycler Activity with Storage:	No
Small Quantity On-Site Burner Exemption:	No
Smelting Melting and Refining Furnace Exemption:	No
Underground Injection Control:	No
Off-Site Waste Receipt:	No
Universal Waste Indicator:	No
Universal Waste Destination Facility:	No
Federal Universal Waste:	No
Active Site State-Reg Handler:	---
Federal Facility Indicator:	Not reported
Hazardous Secondary Material Indicator:	N
Sub-Part K Indicator:	Not reported
2018 GPRA Permit Baseline:	Not on the Baseline
2018 GPRA Renewals Baseline:	Not on the Baseline
202 GPRA Corrective Action Baseline:	No
Subject to Corrective Action Universe:	No
Non-TSDFs Where RCRA CA has Been Imposed Universe:	No
Corrective Action Priority Ranking:	No NCAPS ranking
Environmental Control Indicator:	No
Institutional Control Indicator:	No
Human Exposure Controls Indicator:	N/A
Groundwater Controls Indicator:	N/A
Significant Non-Complier Universe:	No
Unaddressed Significant Non-Complier Universe:	No
Addressed Significant Non-Complier Universe:	No
Significant Non-Complier With a Compliance Schedule Universe:	No
Financial Assurance Required:	Not reported
Handler Date of Last Change:	20190927
Recognized Trader-Importer:	No
Recognized Trader-Exporter:	No
Importer of Spent Lead Acid Batteries:	No
Exporter of Spent Lead Acid Batteries:	No
Recycler Activity Without Storage:	No
Manifest Broker:	No
Sub-Part P Indicator:	No

Handler - Owner Operator:
Owner/Operator Indicator: Operator
Owner/Operator Name: JULIENNE OVERLAND VILLEGAS

AL CALIFORNIA LLC DBA ALDI INC (Continued) **1025875699**

Legal Status:	Other
Date Became Current:	Not reported
Date Ended Current:	Not reported
Owner/Operator Address:	12661 ALDI PL
Owner/Operator City,State,Zip:	MORENO VALLEY, CA 92555
Owner/Operator Telephone:	951-530-5750
Owner/Operator Telephone Ext:	Not reported
Owner/Operator Fax:	Not reported
Owner/Operator Email:	Not reported
Owner/Operator Indicator:	Owner
Owner/Operator Name: JASON C HART	
Legal Status:	Other
Date Became Current:	Not reported
Date Ended Current:	Not reported
Owner/Operator Address:	370 OAK ST
Owner/Operator City,State,Zip:	GLEN ELLYN, IL 60137
Owner/Operator Telephone:	951-530-5750
Owner/Operator Telephone Ext:	Not reported
Owner/Operator Fax:	Not reported
Owner/Operator Email:	Not reported

Historic Generators:

Receive Date:	20190916
Handler Name:	AL CALIFORNIA LLC DBA ALDI INC
Federal Waste Generator Description:	Not a generator, verified
State District Owner:	Not reported
Large Quantity Handler of Universal Waste:	No
Recognized Trader Importer:	No
Recognized Trader Exporter:	No
Spent Lead Acid Battery Importer:	No
Spent Lead Acid Battery Exporter:	No
Current Record:	Yes
Non Storage Recycler Activity:	Not reported
Electronic Manifest Broker:	Not reported

List of NAICS Codes and Descriptions:

NAICS Code:	493120
NAICS Description:	REFRIGERATED WAREHOUSING AND STORAGE

Facility Has Received Notices of Violations:

Violations:	No Violations Found

Evaluation Action Summary:

Evaluations:	No Evaluations Found

I87 **CHEVRON #9-7157** **UST FINDER RELEASE** **1028933827**
NW **398 MOORPARK RD** **N/A**
1/8-1/4 **THOUSAND OAKS, CA 91360**
0.128 mi.
674 ft. **Site 3 of 6 in cluster I**

Relative: **Lower**
Actual: **741 ft.**

UST FINDER RELEASE:

Object ID:	58402
Facility ID:	Not reported
Lust ID:	CAT0611100007
Name:	CHEVRON #9-7157
Address:	398 MOORPARK RD
City,State,Zip:	THOUSAND OAKS, CA 91360
Address Match Type:	PointAddress
Reported Date:	Not reported
Status:	No Further Action
Substance:	Not reported
Population within 1500ft:	1650
Domestic Wells within 1500ft:	5
Land Use:	Developed, Medium Intensity
Within SPA:	No
SPA PWS Facility ID:	Not reported
SPA Water Type:	Not reported
SPA Facility Type:	Not reported
SPA HUC12:	Not reported
Within WHPA:	No
WHPA PWS Facility ID:	Not reported
WHPA Water Type:	Not reported
WHPA Facility Type:	Not reported
WHPA HUC12:	Not reported
Within 100yr Floodplain:	No
Tribe:	Not reported
EPA Region:	9
NFA Letter 1:	Not reported
NFA Letter 2:	Not reported
NFA Letter 3:	Not reported
NFA Letter 4:	Not reported
Closed With Residual Contaminate:	Not reported
Coordinate Source:	Geocode
X Coord:	-118.87536
Y Coord:	34.18382
Latitude:	34.1838199999999
Longitude:	-118.87536

I88 **CHEVRON #97157** **UST** **U001966122**
NW **398 MOORPARK RD** **N/A**
1/8-1/4 **THOUSAND OAKS, CA**
0.128 mi.
674 ft. **Site 4 of 6 in cluster I**

Relative: **Lower**
Actual: **741 ft.**

VENTURA CO. UST:

Name:	CHEVRON #97157
Address:	398 MOORPARK RD
City:	THOUSAND OAKS
Facility ID:	D 381
Facility Status:	Inactive

I89 **97157** **HIST UST** **U001567911**
NW **398 MOORPARK RD** **N/A**
1/8-1/4 **THOUSAND OAKS, CA 91360**
0.128 mi.
674 ft. **Site 5 of 6 in cluster I**

Relative:
Lower

Actual:
741 ft.

HIST UST:

Name:	97157
Address:	398 MOORPARK RD
City,State,Zip:	THOUSAND OAKS, CA 91360
File Number:	0002c59f
URL:	https://documents.geotracker.waterboards.ca.gov/ustpdfs/pdf/0002c59f.pdf
Region:	STATE
Facility ID:	00000062963
Facility Type:	Gas Station
Other Type:	Not reported
Contact Name:	BENNETT, THOMAS E
Telephone:	8054959176
Owner Name:	CHEVRON U.S.A. INC.
Owner Address:	575 MARKET
Owner City,St,Zip:	SAN FRANCISCO, CA 94105
Total Tanks:	0003
Tank Num:	001
Container Num:	1
Year Installed:	1966
Tank Capacity:	00009000
Tank Used for:	PRODUCT
Type of Fuel:	Not reported
Container Construction Thickness:	0000250
Leak Detection:	Stock Inventor
Tank Num:	002
Container Num:	2
Year Installed:	1966
Tank Capacity:	00007500
Tank Used for:	PRODUCT
Type of Fuel:	Not reported
Container Construction Thickness:	0000250
Leak Detection:	Stock Inventor
Tank Num:	003
Container Num:	3
Year Installed:	1983
Tank Capacity:	00005000
Tank Used for:	PRODUCT
Type of Fuel:	Not reported
Container Construction Thickness:	0000250
Leak Detection:	Stock Inventor

Click here for Geo Tracker PDF:

I90 **CHEVRON #9-7157** **LUST** **S102427350**
NW **398 MOORPARK RD** **VENTURA CO. BWT** **N/A**
1/8-1/4 **THOUSAND OAKS, CA 91360** **Cortese**
0.128 mi. **HIST CORTESE**
674 ft. **Site 6 of 6 in cluster I** **CERS**

Relative:
Lower

Actual:
741 ft.

LUST:

Name:	CHEVRON #9-7157
Address:	398 MOORPARK RD
City,State,Zip:	THOUSAND OAKS, CA 91360
Lead Agency:	LOS ANGELES RWQCB (REGION 4)
Case Type:	LUST Cleanup Site
Geo Track:	http://geotracker.waterboards.ca.gov/profile_report.asp?global_id=T0611100007
Global Id:	T0611100007
Latitude:	34.183654
Longitude:	-118.874007
Status:	Completed - Case Closed
Status Date:	02/06/1998
Case Worker:	Not reported
RB Case Number:	913600098
Local Agency:	Not reported
File Location:	Not reported
Local Case Number:	Not reported
Potential Media Affect:	Aquifer used for drinking water supply
Potential Contaminants of Concern:	Gasoline
EPA Region:	9
Coordinate Source:	Google Geocode
Cuf Case:	YES
Quantity Released Gallons:	Not reported
Begin Date:	05/22/1986
Leak Reported Date:	06/02/1986
How Discovered:	Tank Closure
How Discovered Description:	Not reported
Discharge Source:	Tank
Discharge Cause:	Corrosion
Stop Method:	Not reported
Stop Description:	Not reported
No Further Action Date:	02/06/1998
CA Water Watershed Name:	Calleguas - Calleguas-Conejo - Thousand Oaks (408.28)
Dwr Groundwater Subbasin Name:	Conejo (4-010)
Disadvantaged Community:	Not reported
CA Enviroscreen 3 Score:	46-50%
CA Enviroscreen 4 Score:	55-60%
Military DOD Site:	No
Facility Project Subtype:	Not reported
RWQCB Region:	LOS ANGELES RWQCB (REGION 4)
Site History:	Not reported

LUST:

Global Id:	T0611100007
Action Type:	Other
Date:	05/22/1986
Action:	Leak Discovery
Global Id:	T0611100007
Action Type:	Other
Date:	05/22/1986
Action:	Leak Stopped
Global Id:	T0611100007

CHEVRON #9-7157 (Continued) **S102427350**

Action Type: ENFORCEMENT
Date: 02/06/1998
Action: Closure/No Further Action Letter

Global Id: T0611100007
Action Type: Other
Date: 06/02/1986
Action: Leak Reported

LUST:
Global Id: T0611100007
Status: Open - Case Begin Date
Status Date: 05/22/1986

Global Id: T0611100007
Status: Open - Site Assessment
Status Date: 08/25/1986

Global Id: T0611100007
Status: Open - Remediation
Status Date: 06/28/1991

Global Id: T0611100007
Status: Completed - Case Closed
Status Date: 02/06/1998

LUST REG 4:
Region: 4
Regional Board: 04
County: Ventura
Facility Id: 913600098
Status: Case Closed
Substance: Gasoline
Substance Quantity: Not reported
Local Case No: Not reported
Case Type: Groundwater
Abatement Method Used at the Site: GTFP
Global ID: T0611100007
W Global ID: Not reported
Staff: JD
Local Agency: 56000L
Cross Street: BRAZIL
Enforcement Type: Not reported
Date Leak Discovered: 5/22/1986
Date Leak First Reported: 6/2/1986
Date Leak Record Entered: 8/3/1987
Date Confirmation Began: Not reported
Date Leak Stopped: 5/22/1986
Date Case Last Changed on Database: 6/15/1998
Date the Case was Closed: 2/6/1998
How Leak Discovered: Tank Closure
How Leak Stopped: Not reported
Cause of Leak: Corrosion
Leak Source: Tank
Operator: OLD CASE #906310043

CHEVRON #9-7157 (Continued) **S102427350**

Water System: Not reported
Well Name: Not reported
Approx. Dist To Production Well (ft): 9322.767238761405421210161351
Source of Cleanup Funding: Tank
Preliminary Site Assessment Workplan Submitted: Not reported
Preliminary Site Assessment Began: Not reported
Pollution Characterization Began: 8/25/1986
Remediation Plan Submitted: Not reported
Remedial Action Underway: 6/28/1991
Post Remedial Action Monitoring Began: Not reported
Enforcement Action Date: Not reported
Historical Max MTBE Date: 1/1/1965
Hist Max MTBE Conc in Groundwater: 650
Hist Max MTBE Conc in Soil: Not reported
Significant Interim Remedial Action Taken: Yes
GW Qualifier: Not reported
Soil Qualifier: Not reported
Organization: Not reported
Owner Contact: Not reported
Responsible Party: CHEVRON USA, INC
RP Address: PO BOX 2833, LA HABRA, CA 90631
Program: LUST
Lat/Long: 34.1840692 / -1
Local Agency Staff: EHD
Beneficial Use: Not reported
Priority: Not reported
Cleanup Fund Id: Not reported
Suspended: Not reported
Assigned Name: Not reported
Summary: 08/05/97 - GROUND WATER MONITORIGN RPT 02/02/98 - SITE SUMMARY REPORT 06/15/98 - REMEDIATION COMPOUND AND WELL ABANDONMENT RPT (650 PPB IN WELL MW-3)

VENTURA CO. BWT:
Name: CHEVRON #9-7157
Address: 398 MOORPARK RD
City,State,Zip: THOUSAND OAKS, CA
Facility ID: HM 916
Program: Not reported

CORTESE:
Name: CHEVRON #9-7157
Address: 398 MOORPARK RD
City,State,Zip: THOUSAND OAKS, CA 91360
Region: CORTESE
Envirostor Id: Not reported
Global ID: T0611100007
Site/Facility Type: LUST CLEANUP SITE
Cleanup Status: COMPLETED - CASE CLOSED
Status Date: Not reported
Site Code: Not reported
Latitude: Not reported
Longitude: Not reported
Owner: Not reported
Enf Type: Not reported

CHEVRON #9-7157 (Continued) **S102427350**

Swat R: Not reported
Flag: active
Order No: Not reported
Waste Discharge System No: Not reported
Effective Date: Not reported
Region 2: Not reported
WID Id: Not reported
Solid Waste Id No: Not reported
Waste Management Uit Name: Not reported
File Name: Active Open

HIST CORTESE:
edr_fname: CHEVRON #9-7157
edr_fadd1: 398 MOORPARK
City,State,Zip: THOUSAND OAKS, CA 90631
Region: CORTESE
Facility County Code: 56
Reg By: LTNKA
Reg Id: 913600098

CERS:
Name: CHEVRON #9-7157
Address: 398 MOORPARK RD
City,State,Zip: THOUSAND OAKS, CA 91360
Site ID: 720397
CERS ID: T0611100007
CERS Description: Leaking Underground Storage Tank Cleanup Site

---

J91 **CVS PHARMACY #3934** **CERS HAZ WASTE** **S106678076**
SW **60 N MOORPARK RD** **VENTURA CO. BWT** **N/A**
1/8-1/4 **THOUSAND OAKS, CA 91360** **HWTS**
0.133 mi. **HAZNET**
701 ft. **Site 1 of 8 in cluster J** **MED WASTE VENTURA**
CERS

Relative:
Lower

Actual:
711 ft.

CERS HAZ WASTE:
Name: CVS PHARMACY #3934
Address: 60 N MOORPARK RD
City,State,Zip: THOUSAND OAKS, CA 91360
Site ID: 109393
CERS ID: 10337167
CERS Description: Hazardous Waste Generator

Name: CVS PHARMACY #3934
Address: 60 N MOORPARK RD
City,State,Zip: THOUSAND OAKS, CA 91360
Site ID: 109393
CERS ID: 10337167
CERS Description: RCRA LQ HW Generator

VENTURA CO. BWT:
Name: CVS PHARMACY #3934
Address: 60 N MOORPARK RD
City,State,Zip: THOUSAND OAKS, CA
Facility ID: FA0009816
Program: HAZ WASTE GENERATOR (RCRA-LQG) - GENERAL

CVS PHARMACY #3934 (Continued) **S106678076**

HWTS:

Name:	CVS PHARMACY # 3934
Address:	60 N MOORPARK RD
Address 2:	Not reported
City,State,Zip:	THOUSAND OAKS, CA 91360
EPA ID:	CAR000232520
Inactive Date:	Not reported
Create Date:	12/10/2012
Last Act Date:	Not reported
Mailing Name:	Not reported
Mailing Address:	1 CVS DR MC2340
Mailing Address 2:	Not reported
Mailing City,State,Zip:	WOONSOCKET, RI 2895
Owner Name:	LONGS DRUG STORES CALIFORNIA LLC
Owner Address:	1 CVS DR MC 2340
Owner Address 2:	Not reported
Owner City,State,Zip:	WOONSOCKET, RI 2895
Owner Phone:	Not reported
Owner Fax:	Not reported
Contact Name:	NICOLE WILKINSON
Contact Address:	1 CVS DRIVE
Contact Address 2:	Not reported
City,State,Zip:	WOONSOCKET, RI 28956146
Contact Phone:	Not reported
Contact Fax:	Not reported
Facility Status:	Active
Facility Type:	PERMANENT
Category:	FEDERAL
Latitude:	34.178512
Longitude:	-118.876307

HAZNET:

Name:	CVS PHARMACY # 3934
Address:	60 N MOORPARK RD
Address 2:	Not reported
City,State,Zip:	THOUSAND OAKS, CA 913600000
Contact:	NICOLE WILKINSON
Telephone:	4017707132
Mailing Name:	Not reported
Mailing Address:	1 CVS DR MC2340
Year:	2021
Gepaid:	CAR000232520
TSD EPA ID:	CAD008364432
CA Waste Code:	214 - Unspecified solvent mixture
Disposal Method:	H141 - Storage, Bulking, And/Or Transfer Off Site--No Treatment/Reovery (H010-H129) Or (H131-H135)
Tons:	0.0435
Year:	2021
Gepaid:	CAR000232520
TSD EPA ID:	CAD008364432
CA Waste Code:	122 - Alkaline solution without metals pH >= 12.5
Disposal Method:	H141 - Storage, Bulking, And/Or Transfer Off Site--No Treatment/Reovery (H010-H129) Or (H131-H135)
Tons:	0.0165

CVS PHARMACY #3934 (Continued) **S106678076**

Year:	2021
Gepaid:	CAR000232520
TSD EPA ID:	CAD008364432
CA Waste Code:	331 - Off-specification, aged or surplus organics
Disposal Method:	H141 - Storage, Bulking, And/Or Transfer Off Site--No Treatment/Reovery (H010-H129) Or (H131-H135)
Tons:	0.262
Year:	2021
Gepaid:	CAR000232520
TSD EPA ID:	MID980615298
CA Waste Code:	311 - Pharmaceutical waste
Disposal Method:	H141 - Storage, Bulking, And/Or Transfer Off Site--No Treatment/Reovery (H010-H129) Or (H131-H135)
Tons:	0.002
Year:	2021
Gepaid:	CAR000232520
TSD EPA ID:	CAD008364432
CA Waste Code:	141 - Off-specification, aged or surplus inorganics
Disposal Method:	H141 - Storage, Bulking, And/Or Transfer Off Site--No Treatment/Reovery (H010-H129) Or (H131-H135)
Tons:	0.001
Year:	2021
Gepaid:	CAR000232520
TSD EPA ID:	CAD008364432
CA Waste Code:	311 - Pharmaceutical waste
Disposal Method:	H141 - Storage, Bulking, And/Or Transfer Off Site--No Treatment/Reovery (H010-H129) Or (H131-H135)
Tons:	0.1885
Year:	2020
Gepaid:	CAR000232520
TSD EPA ID:	CAD008364432
CA Waste Code:	311 - Pharmaceutical waste
Disposal Method:	H141 - Storage, Bulking, And/Or Transfer Off Site--No Treatment/Reovery (H010-H129) Or (H131-H135)
Tons:	0.1365
Year:	2020
Gepaid:	CAR000232520
TSD EPA ID:	MID980615298
CA Waste Code:	311 - Pharmaceutical waste
Disposal Method:	H141 - Storage, Bulking, And/Or Transfer Off Site--No Treatment/Reovery (H010-H129) Or (H131-H135)
Tons:	0.0045
Year:	2020
Gepaid:	CAR000232520
TSD EPA ID:	INR000110197
CA Waste Code:	311 - Pharmaceutical waste
Disposal Method:	H141 - Storage, Bulking, And/Or Transfer Off Site--No Treatment/Reovery (H010-H129) Or (H131-H135)
Tons:	0.0005
Year:	2020

CVS PHARMACY #3934 (Continued) **S106678076**

Gepaid:	CAR000232520
TSD EPA ID:	CAD008364432
CA Waste Code:	214 - Unspecified solvent mixture
Disposal Method:	H141 - Storage, Bulking, And/Or Transfer Off Site--No Treatment/Reovery (H010-H129) Or (H131-H135)
Tons:	0.054

Click this hyperlink while viewing on your computer to access
55 additional CA HAZNET: record(s) in the EDR Site Report.

Additional Info:

Year:	2021
Gen EPA ID:	CAR000232520
Shipment Date:	9/12/2020
Creation Date:	9/28/2020
Receipt Date:	9/25/2020
Manifest ID:	014943740FLE
Trans EPA ID:	MNS000110924
Trans Name:	Stericycle Specialty Waste Solutions Inc
Trans 2 EPA ID:	Not reported
Trans 2 Name:	Not reported
TSDF EPA ID:	CAD008364432
Trans Name:	Rho Chem LLC
TSDF Alt EPA ID:	Not reported
TSDF Alt Name:	Not reported
Waste Code Description:	311 - Pharmaceutical waste
RCRA Code:	D007,D009,D010,
Meth Code:	H141 - Storage, Bulking, And/Or Transfer Off Site--No Treatment/Reovery (H010-H129) Or (H131-H135)
Quantity Tons:	0.002
Waste Quantity:	4
Quantity Unit:	P
Additional Code 1:	Not reported
Additional Code 2:	Not reported
Additional Code 3:	Not reported
Additional Code 4:	Not reported
Additional Code 5:	Not reported
Shipment Date:	9/12/2020
Creation Date:	9/28/2020
Receipt Date:	9/25/2020
Manifest ID:	014943740FLE
Trans EPA ID:	MNS000110924
Trans Name:	Stericycle Specialty Waste Solutions Inc
Trans 2 EPA ID:	Not reported
Trans 2 Name:	Not reported
TSDF EPA ID:	CAD008364432
Trans Name:	Rho Chem LLC
TSDF Alt EPA ID:	Not reported
TSDF Alt Name:	Not reported
Waste Code Description:	311 - Pharmaceutical waste
RCRA Code:	D007,D010
Meth Code:	H141 - Storage, Bulking, And/Or Transfer Off Site--No Treatment/Reovery (H010-H129) Or (H131-H135)
Quantity Tons:	0.001

CVS PHARMACY #3934 (Continued) **S106678076**

Waste Quantity:	2
Quantity Unit:	P
Additional Code 1:	Not reported
Additional Code 2:	Not reported
Additional Code 3:	Not reported
Additional Code 4:	Not reported
Additional Code 5:	Not reported
Shipment Date:	9/12/2020
Creation Date:	9/28/2020
Receipt Date:	9/25/2020
Manifest ID:	014943740FLE
Trans EPA ID:	MNS000110924
Trans Name:	Stericycle Specialty Waste Solutions Inc
Trans 2 EPA ID:	Not reported
Trans 2 Name:	Not reported
TSDF EPA ID:	CAD008364432
Trans Name:	Rho Chem LLC
TSDF Alt EPA ID:	Not reported
TSDF Alt Name:	Not reported
Waste Code Description:	311 - Pharmaceutical waste
RCRA Code:	P001
Meth Code:	H141 - Storage, Bulking, And/Or Transfer Off Site--No Treatment/Reovery (H010-H129) Or (H131-H135)
Quantity Tons:	0.0005
Waste Quantity:	1
Quantity Unit:	P
Additional Code 1:	Not reported
Additional Code 2:	Not reported
Additional Code 3:	Not reported
Additional Code 4:	Not reported
Additional Code 5:	Not reported
Shipment Date:	9/12/2020
Creation Date:	9/28/2020
Receipt Date:	9/25/2020
Manifest ID:	014943740FLE
Trans EPA ID:	MNS000110924
Trans Name:	Stericycle Specialty Waste Solutions Inc
Trans 2 EPA ID:	Not reported
Trans 2 Name:	Not reported
TSDF EPA ID:	CAD008364432
Trans Name:	Rho Chem LLC
TSDF Alt EPA ID:	Not reported
TSDF Alt Name:	Not reported
Waste Code Description:	311 - Pharmaceutical waste
RCRA Code:	P001,P075
Meth Code:	H141 - Storage, Bulking, And/Or Transfer Off Site--No Treatment/Reovery (H010-H129) Or (H131-H135)
Quantity Tons:	0.0005
Waste Quantity:	1
Quantity Unit:	P
Additional Code 1:	Not reported
Additional Code 2:	Not reported
Additional Code 3:	Not reported
Additional Code 4:	Not reported
Additional Code 5:	Not reported

CVS PHARMACY #3934 (Continued) **S106678076**

Shipment Date:	9/12/2020
Creation Date:	9/28/2020
Receipt Date:	9/25/2020
Manifest ID:	014943740FLE
Trans EPA ID:	MNS000110924
Trans Name:	Stericycle Specialty Waste Solutions Inc
Trans 2 EPA ID:	Not reported
Trans 2 Name:	Not reported
TSDF EPA ID:	CAD008364432
Trans Name:	Rho Chem LLC
TSDF Alt EPA ID:	Not reported
TSDF Alt Name:	Not reported
Waste Code Description:	331 - Off-specification, aged, or surplus organics
RCRA Code:	Not reported
Meth Code:	H141 - Storage, Bulking, And/Or Transfer Off Site--No Treatment/Reovery (H010-H129) Or (H131-H135)
Quantity Tons:	0.0855
Waste Quantity:	171
Quantity Unit:	P
Additional Code 1:	Not reported
Additional Code 2:	Not reported
Additional Code 3:	Not reported
Additional Code 4:	Not reported
Additional Code 5:	Not reported

Shipment Date:	9/12/2020
Creation Date:	9/28/2020
Receipt Date:	9/25/2020
Manifest ID:	014943740FLE
Trans EPA ID:	MNS000110924
Trans Name:	Stericycle Specialty Waste Solutions Inc
Trans 2 EPA ID:	Not reported
Trans 2 Name:	Not reported
TSDF EPA ID:	CAD008364432
Trans Name:	Rho Chem LLC
TSDF Alt EPA ID:	Not reported
TSDF Alt Name:	Not reported
Waste Code Description:	214 - Unspecified solvent mixture
RCRA Code:	D001
Meth Code:	H141 - Storage, Bulking, And/Or Transfer Off Site--No Treatment/Reovery (H010-H129) Or (H131-H135)
Quantity Tons:	0.003
Waste Quantity:	6
Quantity Unit:	P
Additional Code 1:	Not reported
Additional Code 2:	Not reported
Additional Code 3:	Not reported
Additional Code 4:	Not reported
Additional Code 5:	Not reported

Shipment Date:	9/12/2020
Creation Date:	9/28/2020
Receipt Date:	9/25/2020
Manifest ID:	014943740FLE
Trans EPA ID:	MNS000110924
Trans Name:	Stericycle Specialty Waste Solutions Inc
Trans 2 EPA ID:	Not reported

CVS PHARMACY #3934 (Continued) **S106678076**

Trans 2 Name:	Not reported
TSDF EPA ID:	CAD008364432
Trans Name:	Rho Chem LLC
TSDF Alt EPA ID:	Not reported
TSDF Alt Name:	Not reported
Waste Code Description:	331 - Off-specification, aged, or surplus organics
RCRA Code:	Not reported
Meth Code:	H141 - Storage, Bulking, And/Or Transfer Off Site--No Treatment/Reovery (H010-H129) Or (H131-H135)
Quantity Tons:	0.0075
Waste Quantity:	15
Quantity Unit:	P
Additional Code 1:	Not reported
Additional Code 2:	Not reported
Additional Code 3:	Not reported
Additional Code 4:	Not reported
Additional Code 5:	Not reported

Shipment Date:	9/12/2020
Creation Date:	9/28/2020
Receipt Date:	9/25/2020
Manifest ID:	014943740FLE
Trans EPA ID:	MNS000110924
Trans Name:	Stericycle Specialty Waste Solutions Inc
Trans 2 EPA ID:	Not reported
Trans 2 Name:	Not reported
TSDF EPA ID:	CAD008364432
Trans Name:	Rho Chem LLC
TSDF Alt EPA ID:	Not reported
TSDF Alt Name:	Not reported
Waste Code Description:	352 - Other organic solids
RCRA Code:	D001
Meth Code:	H141 - Storage, Bulking, And/Or Transfer Off Site--No Treatment/Reovery (H010-H129) Or (H131-H135)
Quantity Tons:	0.0005
Waste Quantity:	1
Quantity Unit:	P
Additional Code 1:	Not reported
Additional Code 2:	Not reported
Additional Code 3:	Not reported
Additional Code 4:	Not reported
Additional Code 5:	Not reported

Shipment Date:	9/12/2020
Creation Date:	9/28/2020
Receipt Date:	9/25/2020
Manifest ID:	014943740FLE
Trans EPA ID:	MNS000110924
Trans Name:	Stericycle Specialty Waste Solutions Inc
Trans 2 EPA ID:	Not reported
Trans 2 Name:	Not reported
TSDF EPA ID:	CAD008364432
Trans Name:	Rho Chem LLC
TSDF Alt EPA ID:	Not reported
TSDF Alt Name:	Not reported
Waste Code Description:	214 - Unspecified solvent mixture
RCRA Code:	D001,U002

CVS PHARMACY #3934 (Continued) **S106678076**

Meth Code:	H141 - Storage, Bulking, And/Or Transfer Off Site--No Treatment/Reovery (H010-H129) Or (H131-H135)
Quantity Tons:	0.004
Waste Quantity:	8
Quantity Unit:	P
Additional Code 1:	Not reported
Additional Code 2:	Not reported
Additional Code 3:	Not reported
Additional Code 4:	Not reported
Additional Code 5:	Not reported
Shipment Date:	9/12/2020
Creation Date:	9/28/2020
Receipt Date:	9/25/2020
Manifest ID:	014943740FLE
Trans EPA ID:	MNS000110924
Trans Name:	Stericycle Specialty Waste Solutions Inc
Trans 2 EPA ID:	Not reported
Trans 2 Name:	Not reported
TSDF EPA ID:	CAD008364432
Trans Name:	Rho Chem LLC
TSDF Alt EPA ID:	Not reported
TSDF Alt Name:	Not reported
Waste Code Description:	311 - Pharmaceutical waste
RCRA Code:	D007,D010
Meth Code:	H141 - Storage, Bulking, And/Or Transfer Off Site--No Treatment/Reovery (H010-H129) Or (H131-H135)
Quantity Tons:	0.002
Waste Quantity:	4
Quantity Unit:	P
Additional Code 1:	Not reported
Additional Code 2:	Not reported
Additional Code 3:	Not reported
Additional Code 4:	Not reported
Additional Code 5:	Not reported

Additional Info:

Year:	2020
Gen EPA ID:	CAR000232520
Shipment Date:	9/12/2020
Creation Date:	9/28/2020
Receipt Date:	9/25/2020
Manifest ID:	014943740FLE
Trans EPA ID:	MNS000110924
Trans Name:	Stericycle Specialty Waste Solutions Inc
Trans 2 EPA ID:	Not reported
Trans 2 Name:	Not reported
TSDF EPA ID:	CAD008364432
Trans Name:	Rho Chem LLC
TSDF Alt EPA ID:	Not reported
TSDF Alt Name:	Not reported
Waste Code Description:	352 - Other organic solids
RCRA Code:	D001
Meth Code:	H141 - Storage, Bulking, And/Or Transfer Off Site--No Treatment/Reovery (H010-H129) Or (H131-H135)
Quantity Tons:	0.0005

CVS PHARMACY #3934 (Continued) **S106678076**

Waste Quantity:	1
Quantity Unit:	P
Additional Code 1:	Not reported
Additional Code 2:	Not reported
Additional Code 3:	Not reported
Additional Code 4:	Not reported
Additional Code 5:	Not reported
Shipment Date:	9/12/2020
Creation Date:	10/20/2020
Receipt Date:	10/20/2020
Manifest ID:	014943741FLE
Trans EPA ID:	MNS000110924
Trans Name:	Stericycle Specialty Waste Solutions Inc
Trans 2 EPA ID:	MOD095038998
Trans 2 Name:	TRI-STATE MOTOR TRANSIT, CO
TSDF EPA ID:	MID980615298
Trans Name:	Petro Chem Processing Group of Nortru LLC
TSDF Alt EPA ID:	Not reported
TSDF Alt Name:	Not reported
Waste Code Description:	311 - Pharmaceutical waste
RCRA Code:	D001
Meth Code:	H141 - Storage, Bulking, And/Or Transfer Off Site--No Treatment/Reovery (H010-H129) Or (H131-H135)
Quantity Tons:	0.0005
Waste Quantity:	1
Quantity Unit:	P
Additional Code 1:	Not reported
Additional Code 2:	Not reported
Additional Code 3:	Not reported
Additional Code 4:	Not reported
Additional Code 5:	Not reported
Shipment Date:	9/12/2020
Creation Date:	9/28/2020
Receipt Date:	9/25/2020
Manifest ID:	014943740FLE
Trans EPA ID:	MNS000110924
Trans Name:	Stericycle Specialty Waste Solutions Inc
Trans 2 EPA ID:	Not reported
Trans 2 Name:	Not reported
TSDF EPA ID:	CAD008364432
Trans Name:	Rho Chem LLC
TSDF Alt EPA ID:	Not reported
TSDF Alt Name:	Not reported
Waste Code Description:	311 - Pharmaceutical waste
RCRA Code:	D001
Meth Code:	H141 - Storage, Bulking, And/Or Transfer Off Site--No Treatment/Reovery (H010-H129) Or (H131-H135)
Quantity Tons:	0.006
Waste Quantity:	12
Quantity Unit:	P
Additional Code 1:	Not reported
Additional Code 2:	Not reported
Additional Code 3:	Not reported
Additional Code 4:	Not reported
Additional Code 5:	Not reported

CVS PHARMACY #3934 (Continued) **S106678076**

Shipment Date:	9/12/2020
Creation Date:	9/28/2020
Receipt Date:	9/25/2020
Manifest ID:	014943740FLE
Trans EPA ID:	MNS000110924
Trans Name:	Stericycle Specialty Waste Solutions Inc
Trans 2 EPA ID:	Not reported
Trans 2 Name:	Not reported
TSDF EPA ID:	CAD008364432
Trans Name:	Rho Chem LLC
TSDF Alt EPA ID:	Not reported
TSDF Alt Name:	Not reported
Waste Code Description:	122 - Alkaline solution without metals (pH > 12.5
RCRA Code:	D002
Meth Code:	H141 - Storage, Bulking, And/Or Transfer Off Site--No Treatment/Reovery (H010-H129) Or (H131-H135)
Quantity Tons:	0.0025
Waste Quantity:	5
Quantity Unit:	P
Additional Code 1:	Not reported
Additional Code 2:	Not reported
Additional Code 3:	Not reported
Additional Code 4:	Not reported
Additional Code 5:	Not reported

Shipment Date:	9/12/2020
Creation Date:	9/28/2020
Receipt Date:	9/25/2020
Manifest ID:	014943740FLE
Trans EPA ID:	MNS000110924
Trans Name:	Stericycle Specialty Waste Solutions Inc
Trans 2 EPA ID:	Not reported
Trans 2 Name:	Not reported
TSDF EPA ID:	CAD008364432
Trans Name:	Rho Chem LLC
TSDF Alt EPA ID:	Not reported
TSDF Alt Name:	Not reported
Waste Code Description:	331 - Off-specification, aged, or surplus organics
RCRA Code:	Not reported
Meth Code:	H141 - Storage, Bulking, And/Or Transfer Off Site--No Treatment/Reovery (H010-H129) Or (H131-H135)
Quantity Tons:	0.0075
Waste Quantity:	15
Quantity Unit:	P
Additional Code 1:	Not reported
Additional Code 2:	Not reported
Additional Code 3:	Not reported
Additional Code 4:	Not reported
Additional Code 5:	Not reported

Shipment Date:	9/12/2020
Creation Date:	9/28/2020
Receipt Date:	9/25/2020
Manifest ID:	014943740FLE
Trans EPA ID:	MNS000110924
Trans Name:	Stericycle Specialty Waste Solutions Inc
Trans 2 EPA ID:	Not reported

CVS PHARMACY #3934 (Continued) **S106678076**

Trans 2 Name:	Not reported
TSDF EPA ID:	CAD008364432
Trans Name:	Rho Chem LLC
TSDF Alt EPA ID:	Not reported
TSDF Alt Name:	Not reported
Waste Code Description:	214 - Unspecified solvent mixture
RCRA Code:	D001,U002
Meth Code:	H141 - Storage, Bulking, And/Or Transfer Off Site--No Treatment/Reovery (H010-H129) Or (H131-H135)
Quantity Tons:	0.004
Waste Quantity:	8
Quantity Unit:	P
Additional Code 1:	Not reported
Additional Code 2:	Not reported
Additional Code 3:	Not reported
Additional Code 4:	Not reported
Additional Code 5:	Not reported

Shipment Date:	9/12/2020
Creation Date:	9/28/2020
Receipt Date:	9/25/2020
Manifest ID:	014943740FLE
Trans EPA ID:	MNS000110924
Trans Name:	Stericycle Specialty Waste Solutions Inc
Trans 2 EPA ID:	Not reported
Trans 2 Name:	Not reported
TSDF EPA ID:	CAD008364432
Trans Name:	Rho Chem LLC
TSDF Alt EPA ID:	Not reported
TSDF Alt Name:	Not reported
Waste Code Description:	311 - Pharmaceutical waste
RCRA Code:	D007,D010
Meth Code:	H141 - Storage, Bulking, And/Or Transfer Off Site--No Treatment/Reovery (H010-H129) Or (H131-H135)
Quantity Tons:	0.002
Waste Quantity:	4
Quantity Unit:	P
Additional Code 1:	Not reported
Additional Code 2:	Not reported
Additional Code 3:	Not reported
Additional Code 4:	Not reported
Additional Code 5:	Not reported

Shipment Date:	9/12/2020
Creation Date:	9/28/2020
Receipt Date:	9/25/2020
Manifest ID:	014943740FLE
Trans EPA ID:	MNS000110924
Trans Name:	Stericycle Specialty Waste Solutions Inc
Trans 2 EPA ID:	Not reported
Trans 2 Name:	Not reported
TSDF EPA ID:	CAD008364432
Trans Name:	Rho Chem LLC
TSDF Alt EPA ID:	Not reported
TSDF Alt Name:	Not reported
Waste Code Description:	214 - Unspecified solvent mixture
RCRA Code:	D001

CVS PHARMACY #3934 (Continued) **S106678076**

Meth Code:	H141 - Storage, Bulking, And/Or Transfer Off Site--No Treatment/Reovery (H010-H129) Or (H131-H135)
Quantity Tons:	0.003
Waste Quantity:	6
Quantity Unit:	P
Additional Code 1:	Not reported
Additional Code 2:	Not reported
Additional Code 3:	Not reported
Additional Code 4:	Not reported
Additional Code 5:	Not reported
Shipment Date:	9/12/2020
Creation Date:	9/28/2020
Receipt Date:	9/25/2020
Manifest ID:	014943740FLE
Trans EPA ID:	MNS000110924
Trans Name:	Stericycle Specialty Waste Solutions Inc
Trans 2 EPA ID:	Not reported
Trans 2 Name:	Not reported
TSDF EPA ID:	CAD008364432
Trans Name:	Rho Chem LLC
TSDF Alt EPA ID:	Not reported
TSDF Alt Name:	Not reported
Waste Code Description:	331 - Off-specification, aged, or surplus organics
RCRA Code:	Not reported
Meth Code:	H141 - Storage, Bulking, And/Or Transfer Off Site--No Treatment/Reovery (H010-H129) Or (H131-H135)
Quantity Tons:	0.0855
Waste Quantity:	171
Quantity Unit:	P
Additional Code 1:	Not reported
Additional Code 2:	Not reported
Additional Code 3:	Not reported
Additional Code 4:	Not reported
Additional Code 5:	Not reported
Shipment Date:	9/12/2020
Creation Date:	9/28/2020
Receipt Date:	9/25/2020
Manifest ID:	014943740FLE
Trans EPA ID:	MNS000110924
Trans Name:	Stericycle Specialty Waste Solutions Inc
Trans 2 EPA ID:	Not reported
Trans 2 Name:	Not reported
TSDF EPA ID:	CAD008364432
Trans Name:	Rho Chem LLC
TSDF Alt EPA ID:	Not reported
TSDF Alt Name:	Not reported
Waste Code Description:	311 - Pharmaceutical waste
RCRA Code:	P001,P075
Meth Code:	H141 - Storage, Bulking, And/Or Transfer Off Site--No Treatment/Reovery (H010-H129) Or (H131-H135)
Quantity Tons:	0.0005
Waste Quantity:	1
Quantity Unit:	P
Additional Code 1:	Not reported
Additional Code 2:	Not reported

CVS PHARMACY #3934 (Continued) **S106678076**

Additional Code 3:	Not reported
Additional Code 4:	Not reported
Additional Code 5:	Not reported

Detail Two:

Year:	2020
EM Manifest ID:	9fab56f1-d55e-4e6b-9ef1-635dd6f2de60
Shipment Date:	9/12/2020
Receipt Date:	10/20/2020
Manifest Number:	014943741FLE
Generator EPA ID:	CAR000232520
Name:	CVS
Address:	60 N. MOORPARK ROAD
Address 2:	Not reported
City:	THOUSAND OAKS
Zip:	91360-4454
Telephone:	877-577-2669
Contact:	Not reported
Contact Telephone:	313-824-5840
Transporter 1 EPA ID:	MNS000110924
Transporter 1 Emergency Number:	Not reported
Transporter 2 EPA ID:	MOD095038998
Transporter 2 Emergency Number:	Not reported
TSDF EPA ID:	MID980615298
TSDF Name:	Petro Chem Processing Group of Nortru LLC
TSDF Address 1:	421 Lycaste St.
TSDF Address 2:	Not reported
TSDF City:	Detroit
TSDF Zip:	48214
TSDF Telephone:	Not reported

Federal:

Year:	2020
EM Manifest ID:	9fab56f1-d55e-4e6b-9ef1-635dd6f2de60
Generator EPA ID:	CAR000232520
Shipment Date:	2020-09-12
Manifest Number:	014943741FLE
Line Number:	1
Method Code:	H141
Quantity Tons:	0.00050
Quantity Waste:	1.000000
Quantity Unit:	P
Number of Containers:	1
Type of Container:	Fiber or plastic boxes, cartons, cases
Quantity Type:	Pounds
Federal Code:	D001

State:

Year:	2020
EM Manifest ID:	9fab56f1-d55e-4e6b-9ef1-635dd6f2de60
Generator EPA ID:	CAR000232520
Shipment Date:	2020-09-12
Manifest Number:	014943741FLE
Line Number:	1
Method Code:	H141
Quantity Tons:	0.00050
Quantity Waste:	1.000000

CVS PHARMACY #3934 (Continued) **S106678076**

Quantity Unit: P
Number of Containers: 1
Type of Container: Fiber or plastic boxes, cartons, cases
Quantity Type: Pounds
State Code: 311

Year: 2020
EM Manifest ID: 884518
Shipment Date: 8/6/2019
Receipt Date: 8/13/2019
Manifest Number: 013134247FLE
Generator EPA ID: CAR000232520
Name: CVS
Address: 60 N. MOORPARK ROAD
Address 2: Not reported
City: THOUSAND OAKS
Zip: 91360-4454
Telephone: 800-924-6804
Contact: Not reported
Contact Telephone: 323-776-6233
Transporter 1 EPA ID: MNS000110924
Transporter 1 Emergency Number: Not reported
Transporter 2 EPA ID: MNS000110924
Transporter 2 Emergency Number: Not reported
TSDF EPA ID: CAD008364432
TSDF Name: Rho Chem LLC
TSDF Address 1: 425 Isis Ave.
TSDF Address 2: Not reported
TSDF City: Inglewood
TSDF Zip: 90301
TSDF Telephone: Not reported

Federal:
Year: 2020
EM Manifest ID: 884518
Generator EPA ID: CAR000232520
Shipment Date: 2019-08-06
Manifest Number: 013134247FLE
Line Number: 1
Method Code: H141
Quantity Tons: 0.02050
Quantity Waste: 41.000000
Quantity Unit: P
Number of Containers: 2
Type of Container: Fiber or plastic boxes, cartons, cases
Quantity Type: Pounds
Federal Code: D001

Year: 2020
EM Manifest ID: 884518
Generator EPA ID: CAR000232520
Shipment Date: 2019-08-06
Manifest Number: 013134247FLE
Line Number: 2
Method Code: H141
Quantity Tons: 0.01600
Quantity Waste: 32.000000

CVS PHARMACY #3934 (Continued) **S106678076**

Quantity Unit:	P
Number of Containers:	2
Type of Container:	Fiber or plastic boxes, cartons, cases
Quantity Type:	Pounds
Federal Code:	D001
Year:	2020
EM Manifest ID:	884518
Generator EPA ID:	CAR000232520
Shipment Date:	2019-08-06
Manifest Number:	013134247FLE
Line Number:	2
Method Code:	H141
Quantity Tons:	0.01600
Quantity Waste:	32.000000
Quantity Unit:	P
Number of Containers:	2
Type of Container:	Fiber or plastic boxes, cartons, cases
Quantity Type:	Pounds
Federal Code:	U002
Year:	2020
EM Manifest ID:	884518
Generator EPA ID:	CAR000232520
Shipment Date:	2019-08-06
Manifest Number:	013134247FLE
Line Number:	3
Method Code:	H141
Quantity Tons:	0.02400
Quantity Waste:	48.000000
Quantity Unit:	P
Number of Containers:	1
Type of Container:	Fiberboard or plastic drums, barrels, kegs
Quantity Type:	Pounds
Federal Code:	D001
Year:	2020
EM Manifest ID:	884518
Generator EPA ID:	CAR000232520
Shipment Date:	2019-08-06
Manifest Number:	013134247FLE
Line Number:	4
Method Code:	H141
Quantity Tons:	0.00150
Quantity Waste:	3.000000
Quantity Unit:	P
Number of Containers:	1
Type of Container:	Fiber or plastic boxes, cartons, cases
Quantity Type:	Pounds
Federal Code:	D001
Year:	2020
EM Manifest ID:	884518
Generator EPA ID:	CAR000232520
Shipment Date:	2019-08-06
Manifest Number:	013134247FLE
Line Number:	5

CVS PHARMACY #3934 (Continued) **S106678076**

Method Code:	H141
Quantity Tons:	0.02950
Quantity Waste:	59.000000
Quantity Unit:	P
Number of Containers:	1
Type of Container:	Fiberboard or plastic drums, barrels, kegs
Quantity Type:	Pounds
Federal Code:	D007

Year:	2020
EM Manifest ID:	884518
Generator EPA ID:	CAR000232520
Shipment Date:	2019-08-06
Manifest Number:	013134247FLE
Line Number:	5
Method Code:	H141
Quantity Tons:	0.02950
Quantity Waste:	59.000000
Quantity Unit:	P
Number of Containers:	1
Type of Container:	Fiberboard or plastic drums, barrels, kegs
Quantity Type:	Pounds
Federal Code:	D010

Year:	2020
EM Manifest ID:	884518
Generator EPA ID:	CAR000232520
Shipment Date:	2019-08-06
Manifest Number:	013134247FLE
Line Number:	6
Method Code:	H141
Quantity Tons:	0.00050
Quantity Waste:	1.000000
Quantity Unit:	P
Number of Containers:	1
Type of Container:	Fiber or plastic boxes, cartons, cases
Quantity Type:	Pounds
Federal Code:	P001

Year:	2020
EM Manifest ID:	884518
Generator EPA ID:	CAR000232520
Shipment Date:	2019-08-06
Manifest Number:	013134247FLE
Line Number:	7
Method Code:	H141
Quantity Tons:	0.00100
Quantity Waste:	2.000000
Quantity Unit:	P
Number of Containers:	1
Type of Container:	Fiber or plastic boxes, cartons, cases
Quantity Type:	Pounds
Federal Code:	D007

Year:	2020
EM Manifest ID:	884518
Generator EPA ID:	CAR000232520

CVS PHARMACY #3934 (Continued) **S106678076**

Shipment Date:	2019-08-06
Manifest Number:	013134247FLE
Line Number:	7
Method Code:	H141
Quantity Tons:	0.00100
Quantity Waste:	2.000000
Quantity Unit:	P
Number of Containers:	1
Type of Container:	Fiber or plastic boxes, cartons, cases
Quantity Type:	Pounds
Federal Code:	D009

Year:	2020
EM Manifest ID:	884518
Generator EPA ID:	CAR000232520
Shipment Date:	2019-08-06
Manifest Number:	013134247FLE
Line Number:	7
Method Code:	H141
Quantity Tons:	0.00100
Quantity Waste:	2.000000
Quantity Unit:	P
Number of Containers:	1
Type of Container:	Fiber or plastic boxes, cartons, cases
Quantity Type:	Pounds
Federal Code:	D010

Year:	2020
EM Manifest ID:	884518
Generator EPA ID:	CAR000232520
Shipment Date:	2019-08-06
Manifest Number:	013134247FLE
Line Number:	7
Method Code:	H141
Quantity Tons:	0.00100
Quantity Waste:	2.000000
Quantity Unit:	P
Number of Containers:	1
Type of Container:	Fiber or plastic boxes, cartons, cases
Quantity Type:	Pounds
Federal Code:	D024

Year:	2020
EM Manifest ID:	884518
Generator EPA ID:	CAR000232520
Shipment Date:	2019-08-06
Manifest Number:	013134247FLE
Line Number:	8
Method Code:	H141
Quantity Tons:	0.00100
Quantity Waste:	2.000000
Quantity Unit:	P
Number of Containers:	1
Type of Container:	Fiber or plastic boxes, cartons, cases
Quantity Type:	Pounds
Federal Code:	D007

CVS PHARMACY #3934 (Continued) **S106678076**

Year: 2020
EM Manifest ID: 884518
Generator EPA ID: CAR000232520
Shipment Date: 2019-08-06
Manifest Number: 013134247FLE
Line Number: 8
Method Code: H141
Quantity Tons: 0.00100
Quantity Waste: 2.000000
Quantity Unit: P
Number of Containers: 1
Type of Container: Fiber or plastic boxes, cartons, cases
Quantity Type: Pounds
Federal Code: D010

Year: 2020
EM Manifest ID: 884518
Generator EPA ID: CAR000232520
Shipment Date: 2019-08-06
Manifest Number: 013134247FLE
Line Number: 9
Method Code: H141
Quantity Tons: 0.00400
Quantity Waste: 8.000000
Quantity Unit: P
Number of Containers: 1
Type of Container: Fiber or plastic boxes, cartons, cases
Quantity Type: Pounds
Federal Code: D002

State:
Year: 2020
EM Manifest ID: 884518
Generator EPA ID: CAR000232520
Shipment Date: 2019-08-06
Manifest Number: 013134247FLE
Line Number: 1
Method Code: H141
Quantity Tons: 0.02050
Quantity Waste: 41.000000
Quantity Unit: P
Number of Containers: 2
Type of Container: Fiber or plastic boxes, cartons, cases
Quantity Type: Pounds
State Code: 214

Year: 2020
EM Manifest ID: 884518
Generator EPA ID: CAR000232520
Shipment Date: 2019-08-06
Manifest Number: 013134247FLE
Line Number: 2
Method Code: H141
Quantity Tons: 0.01600
Quantity Waste: 32.000000
Quantity Unit: P
Number of Containers: 2

CVS PHARMACY #3934 (Continued) **S106678076**

Type of Container:	Fiber or plastic boxes, cartons, cases
Quantity Type:	Pounds
State Code:	214
Year:	2020
EM Manifest ID:	884518
Generator EPA ID:	CAR000232520
Shipment Date:	2019-08-06
Manifest Number:	013134247FLE
Line Number:	3
Method Code:	H141
Quantity Tons:	0.02400
Quantity Waste:	48.000000
Quantity Unit:	P
Number of Containers:	1
Type of Container:	Fiberboard or plastic drums, barrels, kegs
Quantity Type:	Pounds
State Code:	311
Year:	2020
EM Manifest ID:	884518
Generator EPA ID:	CAR000232520
Shipment Date:	2019-08-06
Manifest Number:	013134247FLE
Line Number:	4
Method Code:	H141
Quantity Tons:	0.00150
Quantity Waste:	3.000000
Quantity Unit:	P
Number of Containers:	1
Type of Container:	Fiber or plastic boxes, cartons, cases
Quantity Type:	Pounds
State Code:	141
Year:	2020
EM Manifest ID:	884518
Generator EPA ID:	CAR000232520
Shipment Date:	2019-08-06
Manifest Number:	013134247FLE
Line Number:	5
Method Code:	H141
Quantity Tons:	0.02950
Quantity Waste:	59.000000
Quantity Unit:	P
Number of Containers:	1
Type of Container:	Fiberboard or plastic drums, barrels, kegs
Quantity Type:	Pounds
State Code:	311
Year:	2020
EM Manifest ID:	884518
Generator EPA ID:	CAR000232520
Shipment Date:	2019-08-06
Manifest Number:	013134247FLE
Line Number:	6
Method Code:	H141
Quantity Tons:	0.00050

CVS PHARMACY #3934 (Continued) **S106678076**

Quantity Waste:	1.000000
Quantity Unit:	P
Number of Containers:	1
Type of Container:	Fiber or plastic boxes, cartons, cases
Quantity Type:	Pounds
State Code:	311
Year:	2020
EM Manifest ID:	884518
Generator EPA ID:	CAR000232520
Shipment Date:	2019-08-06
Manifest Number:	013134247FLE
Line Number:	7
Method Code:	H141
Quantity Tons:	0.00100
Quantity Waste:	2.000000
Quantity Unit:	P
Number of Containers:	1
Type of Container:	Fiber or plastic boxes, cartons, cases
Quantity Type:	Pounds
State Code:	311
Year:	2020
EM Manifest ID:	884518
Generator EPA ID:	CAR000232520
Shipment Date:	2019-08-06
Manifest Number:	013134247FLE
Line Number:	8
Method Code:	H141
Quantity Tons:	0.00100
Quantity Waste:	2.000000
Quantity Unit:	P
Number of Containers:	1
Type of Container:	Fiber or plastic boxes, cartons, cases
Quantity Type:	Pounds
State Code:	311
Year:	2020
EM Manifest ID:	884518
Generator EPA ID:	CAR000232520
Shipment Date:	2019-08-06
Manifest Number:	013134247FLE
Line Number:	9
Method Code:	H141
Quantity Tons:	0.00400
Quantity Waste:	8.000000
Quantity Unit:	P
Number of Containers:	1
Type of Container:	Fiber or plastic boxes, cartons, cases
Quantity Type:	Pounds
State Code:	122
Year:	2020
EM Manifest ID:	884518
Generator EPA ID:	CAR000232520
Shipment Date:	2019-08-06
Manifest Number:	013134247FLE

CVS PHARMACY #3934 (Continued) **S106678076**

Line Number: 10
Method Code: H141
Quantity Tons: 0.07200
Quantity Waste: 144.000000
Quantity Unit: P
Number of Containers: 1
Type of Container: Fiberboard or plastic drums, barrels, kegs
Quantity Type: Pounds
State Code: 331

Year: 2020
EM Manifest ID: 884518
Generator EPA ID: CAR000232520
Shipment Date: 2019-08-06
Manifest Number: 013134247FLE
Line Number: 11
Method Code: H141
Quantity Tons: 0.10150
Quantity Waste: 203.000000
Quantity Unit: P
Number of Containers: 2
Type of Container: Fiberboard or plastic drums, barrels, kegs
Quantity Type: Pounds
State Code: 331

Year: 2020
EM Manifest ID: c965ad4c-dc34-4d4f-b301-53956ade5a86
Shipment Date: 8/4/2020
Receipt Date: 8/25/2020
Manifest Number: 015071453FLE
Generator EPA ID: CAR000232520
Name: CVS
Address: 60 N. MOORPARK ROAD
Address 2: Not reported
City: THOUSAND OAKS
Zip: 91360-4454
Telephone: 877-577-2669
Contact: Not reported
Contact Telephone: 313-824-5840
Transporter 1 EPA ID: MNS000110924
Transporter 1 Emergency Number: Not reported
Transporter 2 EPA ID: MOD095038998
Transporter 2 Emergency Number: Not reported
TSDF EPA ID: MID980615298
TSDF Name: Petro Chem Processing Group of Nortru LLC
TSDF Address 1: 421 Lycaste St.
TSDF Address 2: Not reported
TSDF City: Detroit
TSDF Zip: 48214
TSDF Telephone: Not reported

Federal:
Year: 2020
EM Manifest ID: c965ad4c-dc34-4d4f-b301-53956ade5a86
Generator EPA ID: CAR000232520
Shipment Date: 2020-08-04
Manifest Number: 015071453FLE

CVS PHARMACY #3934 (Continued) **S106678076**

Line Number: 1
Method Code: H141
Quantity Tons: 0.00350
Quantity Waste: 7.000000
Quantity Unit: P
Number of Containers: 1
Type of Container: Fiber or plastic boxes, cartons, cases
Quantity Type: Pounds
Federal Code: U034

State:
Year: 2020
EM Manifest ID: c965ad4c-dc34-4d4f-b301-53956ade5a86
Generator EPA ID: CAR000232520
Shipment Date: 2020-08-04
Manifest Number: 015071453FLE
Line Number: 1
Method Code: H141
Quantity Tons: 0.00350
Quantity Waste: 7.000000
Quantity Unit: P
Number of Containers: 1
Type of Container: Fiber or plastic boxes, cartons, cases
Quantity Type: Pounds
State Code: 311

Year: 2020
EM Manifest ID: f18b067e-ac7a-445f-be85-f69b2cfb7305
Shipment Date: 6/23/2020
Receipt Date: 7/1/2020
Manifest Number: 014943545FLE
Generator EPA ID: CAR000232520
Name: CVS
Address: 60 N. MOORPARK ROAD
Address 2: Not reported
City: THOUSAND OAKS
Zip: 91360-4454
Telephone: 877-577-2669
Contact: Not reported
Contact Telephone: 323-776-6233
Transporter 1 EPA ID: MNS000110924
Transporter 1 Emergency Number: Not reported
Transporter 2 EPA ID: MNS000110924
Transporter 2 Emergency Number: Not reported
TSDF EPA ID: CAD008364432
TSDF Name: Rho Chem LLC
TSDF Address 1: 425 Isis Ave.
TSDF Address 2: Not reported
TSDF City: Inglewood
TSDF Zip: 90301
TSDF Telephone: Not reported

Federal:
Year: 2020
EM Manifest ID: f18b067e-ac7a-445f-be85-f69b2cfb7305
Generator EPA ID: CAR000232520

CVS PHARMACY #3934 (Continued) **S106678076**

Shipment Date:	2020-06-23
Manifest Number:	014943545FLE
Line Number:	1
Method Code:	H141
Quantity Tons:	0.01500
Quantity Waste:	30.000000
Quantity Unit:	P
Number of Containers:	1
Type of Container:	Fiber or plastic boxes, cartons, cases
Quantity Type:	Pounds
Federal Code:	D001

Year:	2020
EM Manifest ID:	f18b067e-ac7a-445f-be85-f69b2cfb7305
Generator EPA ID:	CAR000232520
Shipment Date:	2020-06-23
Manifest Number:	014943545FLE
Line Number:	2
Method Code:	H141
Quantity Tons:	0.00650
Quantity Waste:	13.000000
Quantity Unit:	P
Number of Containers:	1
Type of Container:	Fiber or plastic boxes, cartons, cases
Quantity Type:	Pounds
Federal Code:	D001

Year:	2020
EM Manifest ID:	f18b067e-ac7a-445f-be85-f69b2cfb7305
Generator EPA ID:	CAR000232520
Shipment Date:	2020-06-23
Manifest Number:	014943545FLE
Line Number:	2
Method Code:	H141
Quantity Tons:	0.00650
Quantity Waste:	13.000000
Quantity Unit:	P
Number of Containers:	1
Type of Container:	Fiber or plastic boxes, cartons, cases
Quantity Type:	Pounds
Federal Code:	U002

Year:	2020
EM Manifest ID:	f18b067e-ac7a-445f-be85-f69b2cfb7305
Generator EPA ID:	CAR000232520
Shipment Date:	2020-06-23
Manifest Number:	014943545FLE
Line Number:	3
Method Code:	H141
Quantity Tons:	0.02350
Quantity Waste:	47.000000
Quantity Unit:	P
Number of Containers:	1
Type of Container:	Fiberboard or plastic drums, barrels, kegs
Quantity Type:	Pounds
Federal Code:	D001

CVS PHARMACY #3934 (Continued) **S106678076**

Year:	2020
EM Manifest ID:	f18b067e-ac7a-445f-be85-f69b2cfb7305
Generator EPA ID:	CAR000232520
Shipment Date:	2020-06-23
Manifest Number:	014943545FLE
Line Number:	4
Method Code:	H141
Quantity Tons:	0.00400
Quantity Waste:	8.000000
Quantity Unit:	P
Number of Containers:	1
Type of Container:	Fiber or plastic boxes, cartons, cases
Quantity Type:	Pounds
Federal Code:	D007

Year:	2020
EM Manifest ID:	f18b067e-ac7a-445f-be85-f69b2cfb7305
Generator EPA ID:	CAR000232520
Shipment Date:	2020-06-23
Manifest Number:	014943545FLE
Line Number:	4
Method Code:	H141
Quantity Tons:	0.00400
Quantity Waste:	8.000000
Quantity Unit:	P
Number of Containers:	1
Type of Container:	Fiber or plastic boxes, cartons, cases
Quantity Type:	Pounds
Federal Code:	D010

Year:	2020
EM Manifest ID:	f18b067e-ac7a-445f-be85-f69b2cfb7305
Generator EPA ID:	CAR000232520
Shipment Date:	2020-06-23
Manifest Number:	014943545FLE
Line Number:	5
Method Code:	H141
Quantity Tons:	0.00050
Quantity Waste:	1.000000
Quantity Unit:	P
Number of Containers:	1
Type of Container:	Fiber or plastic boxes, cartons, cases
Quantity Type:	Pounds
Federal Code:	P001

Year:	2020
EM Manifest ID:	f18b067e-ac7a-445f-be85-f69b2cfb7305
Generator EPA ID:	CAR000232520
Shipment Date:	2020-06-23
Manifest Number:	014943545FLE
Line Number:	6
Method Code:	H141
Quantity Tons:	0.00050
Quantity Waste:	1.000000
Quantity Unit:	P
Number of Containers:	1
Type of Container:	Fiber or plastic boxes, cartons, cases

CVS PHARMACY #3934 (Continued) **S106678076**

Quantity Type:	Pounds
Federal Code:	P001
Year:	2020
EM Manifest ID:	f18b067e-ac7a-445f-be85-f69b2cfb7305
Generator EPA ID:	CAR000232520
Shipment Date:	2020-06-23
Manifest Number:	014943545FLE
Line Number:	6
Method Code:	H141
Quantity Tons:	0.00050
Quantity Waste:	1.000000
Quantity Unit:	P
Number of Containers:	1
Type of Container:	Fiber or plastic boxes, cartons, cases
Quantity Type:	Pounds
Federal Code:	P075
Year:	2020
EM Manifest ID:	f18b067e-ac7a-445f-be85-f69b2cfb7305
Generator EPA ID:	CAR000232520
Shipment Date:	2020-06-23
Manifest Number:	014943545FLE
Line Number:	7
Method Code:	H141
Quantity Tons:	0.00050
Quantity Waste:	1.000000
Quantity Unit:	P
Number of Containers:	1
Type of Container:	Fiber or plastic boxes, cartons, cases
Quantity Type:	Pounds
Federal Code:	D007
Year:	2020
EM Manifest ID:	f18b067e-ac7a-445f-be85-f69b2cfb7305
Generator EPA ID:	CAR000232520
Shipment Date:	2020-06-23
Manifest Number:	014943545FLE
Line Number:	7
Method Code:	H141
Quantity Tons:	0.00050
Quantity Waste:	1.000000
Quantity Unit:	P
Number of Containers:	1
Type of Container:	Fiber or plastic boxes, cartons, cases
Quantity Type:	Pounds
Federal Code:	D009
Year:	2020
EM Manifest ID:	f18b067e-ac7a-445f-be85-f69b2cfb7305
Generator EPA ID:	CAR000232520
Shipment Date:	2020-06-23
Manifest Number:	014943545FLE
Line Number:	7
Method Code:	H141
Quantity Tons:	0.00050
Quantity Waste:	1.000000

CVS PHARMACY #3934 (Continued) **S106678076**

Quantity Unit:	P
Number of Containers:	1
Type of Container:	Fiber or plastic boxes, cartons, cases
Quantity Type:	Pounds
Federal Code:	D010
Year:	2020
EM Manifest ID:	f18b067e-ac7a-445f-be85-f69b2cfb7305
Generator EPA ID:	CAR000232520
Shipment Date:	2020-06-23
Manifest Number:	014943545FLE
Line Number:	7
Method Code:	H141
Quantity Tons:	0.00050
Quantity Waste:	1.000000
Quantity Unit:	P
Number of Containers:	1
Type of Container:	Fiber or plastic boxes, cartons, cases
Quantity Type:	Pounds
Federal Code:	D024
Year:	2020
EM Manifest ID:	f18b067e-ac7a-445f-be85-f69b2cfb7305
Generator EPA ID:	CAR000232520
Shipment Date:	2020-06-23
Manifest Number:	014943545FLE
Line Number:	8
Method Code:	H141
Quantity Tons:	0.00100
Quantity Waste:	2.000000
Quantity Unit:	P
Number of Containers:	1
Type of Container:	Fiber or plastic boxes, cartons, cases
Quantity Type:	Pounds
Federal Code:	D007
Year:	2020
EM Manifest ID:	f18b067e-ac7a-445f-be85-f69b2cfb7305
Generator EPA ID:	CAR000232520
Shipment Date:	2020-06-23
Manifest Number:	014943545FLE
Line Number:	8
Method Code:	H141
Quantity Tons:	0.00100
Quantity Waste:	2.000000
Quantity Unit:	P
Number of Containers:	1
Type of Container:	Fiber or plastic boxes, cartons, cases
Quantity Type:	Pounds
Federal Code:	D010
Year:	2020
EM Manifest ID:	f18b067e-ac7a-445f-be85-f69b2cfb7305
Generator EPA ID:	CAR000232520
Shipment Date:	2020-06-23
Manifest Number:	014943545FLE
Line Number:	9

CVS PHARMACY #3934 (Continued) **S106678076**

Method Code: H141
Quantity Tons: 0.00350
Quantity Waste: 7.000000
Quantity Unit: P
Number of Containers: 1
Type of Container: Fiber or plastic boxes, cartons, cases
Quantity Type: Pounds
Federal Code: D002

State:
Year: 2020
EM Manifest ID: f18b067e-ac7a-445f-be85-f69b2cfb7305
Generator EPA ID: CAR000232520
Shipment Date: 2020-06-23
Manifest Number: 014943545FLE
Line Number: 1
Method Code: H141
Quantity Tons: 0.01500
Quantity Waste: 30.000000
Quantity Unit: P
Number of Containers: 1
Type of Container: Fiber or plastic boxes, cartons, cases
Quantity Type: Pounds
State Code: 214

Year: 2020
EM Manifest ID: f18b067e-ac7a-445f-be85-f69b2cfb7305
Generator EPA ID: CAR000232520
Shipment Date: 2020-06-23
Manifest Number: 014943545FLE
Line Number: 2
Method Code: H141
Quantity Tons: 0.00650
Quantity Waste: 13.000000
Quantity Unit: P
Number of Containers: 1
Type of Container: Fiber or plastic boxes, cartons, cases
Quantity Type: Pounds
State Code: 214

Year: 2020
EM Manifest ID: f18b067e-ac7a-445f-be85-f69b2cfb7305
Generator EPA ID: CAR000232520
Shipment Date: 2020-06-23
Manifest Number: 014943545FLE
Line Number: 3
Method Code: H141
Quantity Tons: 0.02350
Quantity Waste: 47.000000
Quantity Unit: P
Number of Containers: 1
Type of Container: Fiberboard or plastic drums, barrels, kegs
Quantity Type: Pounds
State Code: 311

Year: 2020
EM Manifest ID: f18b067e-ac7a-445f-be85-f69b2cfb7305

CVS PHARMACY #3934 (Continued) **S106678076**

Generator EPA ID:	CAR000232520
Shipment Date:	2020-06-23
Manifest Number:	014943545FLE
Line Number:	4
Method Code:	H141
Quantity Tons:	0.00400
Quantity Waste:	8.000000
Quantity Unit:	P
Number of Containers:	1
Type of Container:	Fiber or plastic boxes, cartons, cases
Quantity Type:	Pounds
State Code:	311

Year:	2020
EM Manifest ID:	f18b067e-ac7a-445f-be85-f69b2cfb7305
Generator EPA ID:	CAR000232520
Shipment Date:	2020-06-23
Manifest Number:	014943545FLE
Line Number:	5
Method Code:	H141
Quantity Tons:	0.00050
Quantity Waste:	1.000000
Quantity Unit:	P
Number of Containers:	1
Type of Container:	Fiber or plastic boxes, cartons, cases
Quantity Type:	Pounds
State Code:	311

Year:	2020
EM Manifest ID:	f18b067e-ac7a-445f-be85-f69b2cfb7305
Generator EPA ID:	CAR000232520
Shipment Date:	2020-06-23
Manifest Number:	014943545FLE
Line Number:	6
Method Code:	H141
Quantity Tons:	0.00050
Quantity Waste:	1.000000
Quantity Unit:	P
Number of Containers:	1
Type of Container:	Fiber or plastic boxes, cartons, cases
Quantity Type:	Pounds
State Code:	311

Year:	2020
EM Manifest ID:	f18b067e-ac7a-445f-be85-f69b2cfb7305
Generator EPA ID:	CAR000232520
Shipment Date:	2020-06-23
Manifest Number:	014943545FLE
Line Number:	7
Method Code:	H141
Quantity Tons:	0.00050
Quantity Waste:	1.000000
Quantity Unit:	P
Number of Containers:	1
Type of Container:	Fiber or plastic boxes, cartons, cases
Quantity Type:	Pounds
State Code:	311

CVS PHARMACY #3934 (Continued) **S106678076**

Year:	2020
EM Manifest ID:	f18b067e-ac7a-445f-be85-f69b2cfb7305
Generator EPA ID:	CAR000232520
Shipment Date:	2020-06-23
Manifest Number:	014943545FLE
Line Number:	8
Method Code:	H141
Quantity Tons:	0.00100
Quantity Waste:	2.000000
Quantity Unit:	P
Number of Containers:	1
Type of Container:	Fiber or plastic boxes, cartons, cases
Quantity Type:	Pounds
State Code:	311

Year:	2020
EM Manifest ID:	f18b067e-ac7a-445f-be85-f69b2cfb7305
Generator EPA ID:	CAR000232520
Shipment Date:	2020-06-23
Manifest Number:	014943545FLE
Line Number:	9
Method Code:	H141
Quantity Tons:	0.00350
Quantity Waste:	7.000000
Quantity Unit:	P
Number of Containers:	1
Type of Container:	Fiber or plastic boxes, cartons, cases
Quantity Type:	Pounds
State Code:	122

Year:	2020
EM Manifest ID:	f18b067e-ac7a-445f-be85-f69b2cfb7305
Generator EPA ID:	CAR000232520
Shipment Date:	2020-06-23
Manifest Number:	014943545FLE
Line Number:	10
Method Code:	H141
Quantity Tons:	0.05200
Quantity Waste:	104.000000
Quantity Unit:	P
Number of Containers:	1
Type of Container:	Fiberboard or plastic drums, barrels, kegs
Quantity Type:	Pounds
State Code:	331

Year:	2020
EM Manifest ID:	f18b067e-ac7a-445f-be85-f69b2cfb7305
Generator EPA ID:	CAR000232520
Shipment Date:	2020-06-23
Manifest Number:	014943545FLE
Line Number:	11
Method Code:	H141
Quantity Tons:	0.02450
Quantity Waste:	49.000000
Quantity Unit:	P
Number of Containers:	1
Type of Container:	Fiberboard or plastic drums, barrels, kegs

CVS PHARMACY #3934 (Continued) **S106678076**

Quantity Type: Pounds
State Code: 331

Year: 2020
EM Manifest ID: 78eac536-a841-4cc1-9ee5-ef2d6cea7544
Shipment Date: 11/24/2020
Receipt Date: 12/29/2020
Manifest Number: 014943958FLE
Generator EPA ID: CAR000232520
Name: CVS
Address: 60 N. MOORPARK ROAD
Address 2: Not reported
City: THOUSAND OAKS
Zip: 91360-4454
Telephone: 877-577-2669
Contact: Not reported
Contact Telephone: 313-824-5840
Transporter 1 EPA ID: MNS000110924
Transporter 1 Emergency Number: Not reported
Transporter 2 EPA ID: MOD095038998
Transporter 2 Emergency Number: Not reported
TSDF EPA ID: MID980615298
TSDF Name: Petro Chem Processing Group of Nortru LLC
TSDF Address 1: 421 Lycaste St.
TSDF Address 2: Not reported
TSDF City: Detroit
TSDF Zip: 48214
TSDF Telephone: Not reported

Federal:
Year: 2020
EM Manifest ID: 78eac536-a841-4cc1-9ee5-ef2d6cea7544
Generator EPA ID: CAR000232520
Shipment Date: 2020-11-24
Manifest Number: 014943958FLE
Line Number: 1
Method Code: H141
Quantity Tons: 0.00050
Quantity Waste: 1.000000
Quantity Unit: P
Number of Containers: 1
Type of Container: Fiber or plastic boxes, cartons, cases
Quantity Type: Pounds
Federal Code: D001

State:
Year: 2020
EM Manifest ID: 78eac536-a841-4cc1-9ee5-ef2d6cea7544
Generator EPA ID: CAR000232520
Shipment Date: 2020-11-24
Manifest Number: 014943958FLE
Line Number: 1
Method Code: H141
Quantity Tons: 0.00050
Quantity Waste: 1.000000
Quantity Unit: P

CVS PHARMACY #3934 (Continued) **S106678076**

Number of Containers: 1
Type of Container: Fiber or plastic boxes, cartons, cases
Quantity Type: Pounds
State Code: 311

Year: 2020
EM Manifest ID: 926686
Shipment Date: 10/30/2019
Receipt Date: 11/6/2019
Manifest Number: 013993508FLE
Generator EPA ID: CAR000232520
Name: CVS
Address: 60 N. MOORPARK ROAD
Address 2: Not reported
City: THOUSAND OAKS
Zip: 91360-4454
Telephone: 800-924-6804
Contact: Not reported
Contact Telephone: 323-776-6233
Transporter 1 EPA ID: MNS000110924
Transporter 1 Emergency Number: Not reported
Transporter 2 EPA ID: MNS000110924
Transporter 2 Emergency Number: Not reported
TSDF EPA ID: CAD008364432
TSDF Name: Rho Chem LLC
TSDF Address 1: 425 Isis Ave.
TSDF Address 2: Not reported
TSDF City: Inglewood
TSDF Zip: 90301
TSDF Telephone: Not reported

Federal:
Year: 2020
EM Manifest ID: 926686
Generator EPA ID: CAR000232520
Shipment Date: 2019-10-30
Manifest Number: 013993508FLE
Line Number: 1
Method Code: H141
Quantity Tons: 0.00850
Quantity Waste: 17.000000
Quantity Unit: P
Number of Containers: 1
Type of Container: Fiber or plastic boxes, cartons, cases
Quantity Type: Pounds
Federal Code: D001

Year: 2020
EM Manifest ID: 926686
Generator EPA ID: CAR000232520
Shipment Date: 2019-10-30
Manifest Number: 013993508FLE
Line Number: 2
Method Code: H141
Quantity Tons: 0.00050
Quantity Waste: 1.000000
Quantity Unit: P

CVS PHARMACY #3934 (Continued) **S106678076**

Number of Containers:	1
Type of Container:	Burlap, cloth, paper, or plastic bags
Quantity Type:	Pounds
Federal Code:	D001
Year:	2020
EM Manifest ID:	926686
Generator EPA ID:	CAR000232520
Shipment Date:	2019-10-30
Manifest Number:	013993508FLE
Line Number:	3
Method Code:	H141
Quantity Tons:	0.00200
Quantity Waste:	4.000000
Quantity Unit:	P
Number of Containers:	1
Type of Container:	Fiber or plastic boxes, cartons, cases
Quantity Type:	Pounds
Federal Code:	D001
Year:	2020
EM Manifest ID:	926686
Generator EPA ID:	CAR000232520
Shipment Date:	2019-10-30
Manifest Number:	013993508FLE
Line Number:	3
Method Code:	H141
Quantity Tons:	0.00200
Quantity Waste:	4.000000
Quantity Unit:	P
Number of Containers:	1
Type of Container:	Fiber or plastic boxes, cartons, cases
Quantity Type:	Pounds
Federal Code:	U002
Year:	2020
EM Manifest ID:	926686
Generator EPA ID:	CAR000232520
Shipment Date:	2019-10-30
Manifest Number:	013993508FLE
Line Number:	4
Method Code:	H141
Quantity Tons:	0.02300
Quantity Waste:	46.000000
Quantity Unit:	P
Number of Containers:	1
Type of Container:	Fiberboard or plastic drums, barrels, kegs
Quantity Type:	Pounds
Federal Code:	D001
Year:	2020
EM Manifest ID:	926686
Generator EPA ID:	CAR000232520
Shipment Date:	2019-10-30
Manifest Number:	013993508FLE
Line Number:	5
Method Code:	H141

CVS PHARMACY #3934 (Continued) **S106678076**

Quantity Tons: 0.00200
Quantity Waste: 4.000000
Quantity Unit: P
Number of Containers: 1
Type of Container: Fiber or plastic boxes, cartons, cases
Quantity Type: Pounds
Federal Code: D001

Year: 2020
EM Manifest ID: 926686
Generator EPA ID: CAR000232520
Shipment Date: 2019-10-30
Manifest Number: 013993508FLE
Line Number: 6
Method Code: H141
Quantity Tons: 0.03150
Quantity Waste: 63.000000
Quantity Unit: P
Number of Containers: 1
Type of Container: Fiberboard or plastic drums, barrels, kegs
Quantity Type: Pounds
Federal Code: D007

Year: 2020
EM Manifest ID: 926686
Generator EPA ID: CAR000232520
Shipment Date: 2019-10-30
Manifest Number: 013993508FLE
Line Number: 6
Method Code: H141
Quantity Tons: 0.03150
Quantity Waste: 63.000000
Quantity Unit: P
Number of Containers: 1
Type of Container: Fiberboard or plastic drums, barrels, kegs
Quantity Type: Pounds
Federal Code: D010

Year: 2020
EM Manifest ID: 926686
Generator EPA ID: CAR000232520
Shipment Date: 2019-10-30
Manifest Number: 013993508FLE
Line Number: 7
Method Code: H141
Quantity Tons: 0.00050
Quantity Waste: 1.000000
Quantity Unit: P
Number of Containers: 1
Type of Container: Fiber or plastic boxes, cartons, cases
Quantity Type: Pounds
Federal Code: P001

Year: 2020
EM Manifest ID: 926686
Generator EPA ID: CAR000232520
Shipment Date: 2019-10-30

CVS PHARMACY #3934 (Continued) **S106678076**

Manifest Number:	013993508FLE
Line Number:	8
Method Code:	H141
Quantity Tons:	0.00050
Quantity Waste:	1.000000
Quantity Unit:	P
Number of Containers:	1
Type of Container:	Fiber or plastic boxes, cartons, cases
Quantity Type:	Pounds
Federal Code:	P001

Year:	2020
EM Manifest ID:	926686
Generator EPA ID:	CAR000232520
Shipment Date:	2019-10-30
Manifest Number:	013993508FLE
Line Number:	8
Method Code:	H141
Quantity Tons:	0.00050
Quantity Waste:	1.000000
Quantity Unit:	P
Number of Containers:	1
Type of Container:	Fiber or plastic boxes, cartons, cases
Quantity Type:	Pounds
Federal Code:	P075

Year:	2020
EM Manifest ID:	926686
Generator EPA ID:	CAR000232520
Shipment Date:	2019-10-30
Manifest Number:	013993508FLE
Line Number:	9
Method Code:	H141
Quantity Tons:	0.00200
Quantity Waste:	4.000000
Quantity Unit:	P
Number of Containers:	1
Type of Container:	Fiber or plastic boxes, cartons, cases
Quantity Type:	Pounds
Federal Code:	D007

Year:	2020
EM Manifest ID:	926686
Generator EPA ID:	CAR000232520
Shipment Date:	2019-10-30
Manifest Number:	013993508FLE
Line Number:	9
Method Code:	H141
Quantity Tons:	0.00200
Quantity Waste:	4.000000
Quantity Unit:	P
Number of Containers:	1
Type of Container:	Fiber or plastic boxes, cartons, cases
Quantity Type:	Pounds
Federal Code:	D009

Year:	2020

CVS PHARMACY #3934 (Continued) **S106678076**

EM Manifest ID: 926686
Generator EPA ID: CAR000232520
Shipment Date: 2019-10-30
Manifest Number: 013993508FLE
Line Number: 9
Method Code: H141
Quantity Tons: 0.00200
Quantity Waste: 4.000000
Quantity Unit: P
Number of Containers: 1
Type of Container: Fiber or plastic boxes, cartons, cases
Quantity Type: Pounds
Federal Code: D010

Year: 2020
EM Manifest ID: 926686
Generator EPA ID: CAR000232520
Shipment Date: 2019-10-30
Manifest Number: 013993508FLE
Line Number: 9
Method Code: H141
Quantity Tons: 0.00200
Quantity Waste: 4.000000
Quantity Unit: P
Number of Containers: 1
Type of Container: Fiber or plastic boxes, cartons, cases
Quantity Type: Pounds
Federal Code: D024

Year: 2020
EM Manifest ID: 926686
Generator EPA ID: CAR000232520
Shipment Date: 2019-10-30
Manifest Number: 013993508FLE
Line Number: 10
Method Code: H141
Quantity Tons: 0.00100
Quantity Waste: 2.000000
Quantity Unit: P
Number of Containers: 1
Type of Container: Fiber or plastic boxes, cartons, cases
Quantity Type: Pounds
Federal Code: D007

Year: 2020
EM Manifest ID: 926686
Generator EPA ID: CAR000232520
Shipment Date: 2019-10-30
Manifest Number: 013993508FLE
Line Number: 10
Method Code: H141
Quantity Tons: 0.00100
Quantity Waste: 2.000000
Quantity Unit: P
Number of Containers: 1
Type of Container: Fiber or plastic boxes, cartons, cases
Quantity Type: Pounds

CVS PHARMACY #3934 (Continued) **S106678076**

Federal Code: D010

Year: 2020
EM Manifest ID: 926686
Generator EPA ID: CAR000232520
Shipment Date: 2019-10-30
Manifest Number: 013993508FLE
Line Number: 11
Method Code: H141
Quantity Tons: 0.00050
Quantity Waste: 1.000000
Quantity Unit: P
Number of Containers: 1
Type of Container: Fiber or plastic boxes, cartons, cases
Quantity Type: Pounds
Federal Code: D007

Year: 2020
EM Manifest ID: 926686
Generator EPA ID: CAR000232520
Shipment Date: 2019-10-30
Manifest Number: 013993508FLE
Line Number: 11
Method Code: H141
Quantity Tons: 0.00050
Quantity Waste: 1.000000
Quantity Unit: P
Number of Containers: 1
Type of Container: Fiber or plastic boxes, cartons, cases
Quantity Type: Pounds
Federal Code: D010

Year: 2020
EM Manifest ID: 926686
Generator EPA ID: CAR000232520
Shipment Date: 2019-10-30
Manifest Number: 013993508FLE
Line Number: 12
Method Code: H141
Quantity Tons: 0.01450
Quantity Waste: 29.000000
Quantity Unit: P
Number of Containers: 1
Type of Container: Fiber or plastic boxes, cartons, cases
Quantity Type: Pounds
Federal Code: D002

State:
Year: 2020
EM Manifest ID: 926686
Generator EPA ID: CAR000232520
Shipment Date: 2019-10-30
Manifest Number: 013993508FLE
Line Number: 1
Method Code: H141
Quantity Tons: 0.00850
Quantity Waste: 17.000000

CVS PHARMACY #3934 (Continued) **S106678076**

Quantity Unit:	P
Number of Containers:	1
Type of Container:	Fiber or plastic boxes, cartons, cases
Quantity Type:	Pounds
State Code:	214
Year:	2020
EM Manifest ID:	926686
Generator EPA ID:	CAR000232520
Shipment Date:	2019-10-30
Manifest Number:	013993508FLE
Line Number:	2
Method Code:	H141
Quantity Tons:	0.00050
Quantity Waste:	1.000000
Quantity Unit:	P
Number of Containers:	1
Type of Container:	Burlap, cloth, paper, or plastic bags
Quantity Type:	Pounds
State Code:	331
Year:	2020
EM Manifest ID:	926686
Generator EPA ID:	CAR000232520
Shipment Date:	2019-10-30
Manifest Number:	013993508FLE
Line Number:	3
Method Code:	H141
Quantity Tons:	0.00200
Quantity Waste:	4.000000
Quantity Unit:	P
Number of Containers:	1
Type of Container:	Fiber or plastic boxes, cartons, cases
Quantity Type:	Pounds
State Code:	214
Year:	2020
EM Manifest ID:	926686
Generator EPA ID:	CAR000232520
Shipment Date:	2019-10-30
Manifest Number:	013993508FLE
Line Number:	4
Method Code:	H141
Quantity Tons:	0.02300
Quantity Waste:	46.000000
Quantity Unit:	P
Number of Containers:	1
Type of Container:	Fiberboard or plastic drums, barrels, kegs
Quantity Type:	Pounds
State Code:	311
Year:	2020
EM Manifest ID:	926686
Generator EPA ID:	CAR000232520
Shipment Date:	2019-10-30
Manifest Number:	013993508FLE
Line Number:	5

CVS PHARMACY #3934 (Continued) **S106678076**

Method Code:	H141
Quantity Tons:	0.00200
Quantity Waste:	4.000000
Quantity Unit:	P
Number of Containers:	1
Type of Container:	Fiber or plastic boxes, cartons, cases
Quantity Type:	Pounds
State Code:	141
Year:	2020
EM Manifest ID:	926686
Generator EPA ID:	CAR000232520
Shipment Date:	2019-10-30
Manifest Number:	013993508FLE
Line Number:	6
Method Code:	H141
Quantity Tons:	0.03150
Quantity Waste:	63.000000
Quantity Unit:	P
Number of Containers:	1
Type of Container:	Fiberboard or plastic drums, barrels, kegs
Quantity Type:	Pounds
State Code:	311
Year:	2020
EM Manifest ID:	926686
Generator EPA ID:	CAR000232520
Shipment Date:	2019-10-30
Manifest Number:	013993508FLE
Line Number:	7
Method Code:	H141
Quantity Tons:	0.00050
Quantity Waste:	1.000000
Quantity Unit:	P
Number of Containers:	1
Type of Container:	Fiber or plastic boxes, cartons, cases
Quantity Type:	Pounds
State Code:	311
Year:	2020
EM Manifest ID:	926686
Generator EPA ID:	CAR000232520
Shipment Date:	2019-10-30
Manifest Number:	013993508FLE
Line Number:	8
Method Code:	H141
Quantity Tons:	0.00050
Quantity Waste:	1.000000
Quantity Unit:	P
Number of Containers:	1
Type of Container:	Fiber or plastic boxes, cartons, cases
Quantity Type:	Pounds
State Code:	311
Year:	2020
EM Manifest ID:	926686
Generator EPA ID:	CAR000232520

CVS PHARMACY #3934 (Continued) **S106678076**

Shipment Date:	2019-10-30
Manifest Number:	013993508FLE
Line Number:	9
Method Code:	H141
Quantity Tons:	0.00200
Quantity Waste:	4.000000
Quantity Unit:	P
Number of Containers:	1
Type of Container:	Fiber or plastic boxes, cartons, cases
Quantity Type:	Pounds
State Code:	311

Year:	2020
EM Manifest ID:	926686
Generator EPA ID:	CAR000232520
Shipment Date:	2019-10-30
Manifest Number:	013993508FLE
Line Number:	10
Method Code:	H141
Quantity Tons:	0.00100
Quantity Waste:	2.000000
Quantity Unit:	P
Number of Containers:	1
Type of Container:	Fiber or plastic boxes, cartons, cases
Quantity Type:	Pounds
State Code:	311

Year:	2020
EM Manifest ID:	926686
Generator EPA ID:	CAR000232520
Shipment Date:	2019-10-30
Manifest Number:	013993508FLE
Line Number:	11
Method Code:	H141
Quantity Tons:	0.00050
Quantity Waste:	1.000000
Quantity Unit:	P
Number of Containers:	1
Type of Container:	Fiber or plastic boxes, cartons, cases
Quantity Type:	Pounds
State Code:	331

Year:	2020
EM Manifest ID:	926686
Generator EPA ID:	CAR000232520
Shipment Date:	2019-10-30
Manifest Number:	013993508FLE
Line Number:	12
Method Code:	H141
Quantity Tons:	0.01450
Quantity Waste:	29.000000
Quantity Unit:	P
Number of Containers:	1
Type of Container:	Fiber or plastic boxes, cartons, cases
Quantity Type:	Pounds
State Code:	122

CVS PHARMACY #3934 (Continued) **S106678076**

Year:	2020
EM Manifest ID:	926686
Generator EPA ID:	CAR000232520
Shipment Date:	2019-10-30
Manifest Number:	013993508FLE
Line Number:	13
Method Code:	H141
Quantity Tons:	0.08250
Quantity Waste:	165.000000
Quantity Unit:	P
Number of Containers:	1
Type of Container:	Fiberboard or plastic drums, barrels, kegs
Quantity Type:	Pounds
State Code:	331

Year:	2020
EM Manifest ID:	926686
Generator EPA ID:	CAR000232520
Shipment Date:	2019-10-30
Manifest Number:	013993508FLE
Line Number:	14
Method Code:	H141
Quantity Tons:	0.03750
Quantity Waste:	75.000000
Quantity Unit:	P
Number of Containers:	1
Type of Container:	Fiberboard or plastic drums, barrels, kegs
Quantity Type:	Pounds
State Code:	331

Year:	2020
EM Manifest ID:	324ddef1-7bf0-4bb8-9b84-998bbbed2632
Shipment Date:	1/21/2020
Receipt Date:	2/12/2020
Manifest Number:	012465012FLE
Generator EPA ID:	CAR000232520
Name:	CVS PHARMACY #3934
Address:	60 N MOORPARK RD
Address 2:	Not reported
City:	THOUSAND OAKS
Zip:	91360
Telephone:	800-924-6804
Contact:	Not reported
Contact Telephone:	805-494-6572
Transporter 1 EPA ID:	MNS000110924
Transporter 1 Emergency Number:	Not reported
Transporter 2 EPA ID:	CAR000294520
Transporter 2 Emergency Number:	Not reported
TSDF EPA ID:	INR000110197
TSDF Name:	STERICYCLE ENVIRONMENTAL SOLUTIONS INCORPORATED
TSDF Address 1:	2770 FORTUNE CIRCLE DR
TSDF Address 2:	Not reported
TSDF City:	INDIANAPOLIS
TSDF Zip:	46241
TSDF Telephone:	Not reported

CVS PHARMACY #3934 (Continued) **S106678076**

Federal:

Year:	2020
EM Manifest ID:	324ddef1-7bf0-4bb8-9b84-998bbbed2632
Generator EPA ID:	CAR000232520
Shipment Date:	2020-01-21
Manifest Number:	012465012FLE
Line Number:	1
Method Code:	H141
Quantity Tons:	0.00050
Quantity Waste:	1.000000
Quantity Unit:	P
Number of Containers:	1
Type of Container:	Fiber or plastic boxes, cartons, cases
Quantity Type:	Pounds
Federal Code:	U034

State:

Year:	2020
EM Manifest ID:	324ddef1-7bf0-4bb8-9b84-998bbbed2632
Generator EPA ID:	CAR000232520
Shipment Date:	2020-01-21
Manifest Number:	012465012FLE
Line Number:	1
Method Code:	H141
Quantity Tons:	0.00050
Quantity Waste:	1.000000
Quantity Unit:	P
Number of Containers:	1
Type of Container:	Fiber or plastic boxes, cartons, cases
Quantity Type:	Pounds
State Code:	311

Year:	2020
EM Manifest ID:	1069750
Shipment Date:	1/21/2020
Receipt Date:	1/31/2020
Manifest Number:	012465013FLE
Generator EPA ID:	CAR000232520
Name:	CVS
Address:	60 N. MOORPARK ROAD
Address 2:	Not reported
City:	THOUSAND OAKS
Zip:	91360-4454
Telephone:	800-924-6804
Contact:	Not reported
Contact Telephone:	323-776-6233
Transporter 1 EPA ID:	MNS000110924
Transporter 1 Emergency Number:	Not reported
Transporter 2 EPA ID:	MNS000110924
Transporter 2 Emergency Number:	Not reported
TSDF EPA ID:	CAD008364432
TSDF Name:	Rho Chem LLC
TSDF Address 1:	425 Isis Ave.
TSDF Address 2:	Not reported
TSDF City:	Inglewood

CVS PHARMACY #3934 (Continued) **S106678076**

TSDF Zip: 90301
TSDF Telephone: Not reported

Federal:

Year: 2020
EM Manifest ID: 1069750
Generator EPA ID: CAR000232520
Shipment Date: 2020-01-21
Manifest Number: 012465013FLE
Line Number: 1
Method Code: H141
Quantity Tons: 0.02300
Quantity Waste: 46.000000
Quantity Unit: P
Number of Containers: 1
Type of Container: Fiberboard or plastic drums, barrels, kegs
Quantity Type: Pounds
Federal Code: D007

Year: 2020
EM Manifest ID: 1069750
Generator EPA ID: CAR000232520
Shipment Date: 2020-01-21
Manifest Number: 012465013FLE
Line Number: 1
Method Code: H141
Quantity Tons: 0.02300
Quantity Waste: 46.000000
Quantity Unit: P
Number of Containers: 1
Type of Container: Fiberboard or plastic drums, barrels, kegs
Quantity Type: Pounds
Federal Code: D010

Year: 2020
EM Manifest ID: 1069750
Generator EPA ID: CAR000232520
Shipment Date: 2020-01-21
Manifest Number: 012465013FLE
Line Number: 2
Method Code: H141
Quantity Tons: 0.06100
Quantity Waste: 122.000000
Quantity Unit: P
Number of Containers: 1
Type of Container: Fiberboard or plastic drums, barrels, kegs
Quantity Type: Pounds
Federal Code: D001

Year: 2020
EM Manifest ID: 1069750
Generator EPA ID: CAR000232520
Shipment Date: 2020-01-21
Manifest Number: 012465013FLE
Line Number: 3
Method Code: H141
Quantity Tons: 0.00400
Quantity Waste: 8.000000

CVS PHARMACY #3934 (Continued) **S106678076**

Quantity Unit: P
Number of Containers: 1
Type of Container: Fiber or plastic boxes, cartons, cases
Quantity Type: Pounds
Federal Code: D001

Year: 2020
EM Manifest ID: 1069750
Generator EPA ID: CAR000232520
Shipment Date: 2020-01-21
Manifest Number: 012465013FLE
Line Number: 4
Method Code: H141
Quantity Tons: 0.00050
Quantity Waste: 1.000000
Quantity Unit: P
Number of Containers: 1
Type of Container: Fiber or plastic boxes, cartons, cases
Quantity Type: Pounds
Federal Code: P001

Year: 2020
EM Manifest ID: 1069750
Generator EPA ID: CAR000232520
Shipment Date: 2020-01-21
Manifest Number: 012465013FLE
Line Number: 5
Method Code: H141
Quantity Tons: 0.00150
Quantity Waste: 3.000000
Quantity Unit: P
Number of Containers: 1
Type of Container: Fiber or plastic boxes, cartons, cases
Quantity Type: Pounds
Federal Code: D007

Year: 2020
EM Manifest ID: 1069750
Generator EPA ID: CAR000232520
Shipment Date: 2020-01-21
Manifest Number: 012465013FLE
Line Number: 5
Method Code: H141
Quantity Tons: 0.00150
Quantity Waste: 3.000000
Quantity Unit: P
Number of Containers: 1
Type of Container: Fiber or plastic boxes, cartons, cases
Quantity Type: Pounds
Federal Code: D009

Year: 2020
EM Manifest ID: 1069750
Generator EPA ID: CAR000232520
Shipment Date: 2020-01-21
Manifest Number: 012465013FLE
Line Number: 5

CVS PHARMACY #3934 (Continued) **S106678076**

Method Code: H141
Quantity Tons: 0.00150
Quantity Waste: 3.000000
Quantity Unit: P
Number of Containers: 1
Type of Container: Fiber or plastic boxes, cartons, cases
Quantity Type: Pounds
Federal Code: D010

Year: 2020
EM Manifest ID: 1069750
Generator EPA ID: CAR000232520
Shipment Date: 2020-01-21
Manifest Number: 012465013FLE
Line Number: 5
Method Code: H141
Quantity Tons: 0.00150
Quantity Waste: 3.000000
Quantity Unit: P
Number of Containers: 1
Type of Container: Fiber or plastic boxes, cartons, cases
Quantity Type: Pounds
Federal Code: D024

Year: 2020
EM Manifest ID: 1069750
Generator EPA ID: CAR000232520
Shipment Date: 2020-01-21
Manifest Number: 012465013FLE
Line Number: 6
Method Code: H141
Quantity Tons: 0.00100
Quantity Waste: 2.000000
Quantity Unit: P
Number of Containers: 1
Type of Container: Fiber or plastic boxes, cartons, cases
Quantity Type: Pounds
Federal Code: D007

Year: 2020
EM Manifest ID: 1069750
Generator EPA ID: CAR000232520
Shipment Date: 2020-01-21
Manifest Number: 012465013FLE
Line Number: 6
Method Code: H141
Quantity Tons: 0.00100
Quantity Waste: 2.000000
Quantity Unit: P
Number of Containers: 1
Type of Container: Fiber or plastic boxes, cartons, cases
Quantity Type: Pounds
Federal Code: D010

State:
Year: 2020
EM Manifest ID: 1069750

CVS PHARMACY #3934 (Continued) **S106678076**

Generator EPA ID:	CAR000232520
Shipment Date:	2020-01-21
Manifest Number:	012465013FLE
Line Number:	1
Method Code:	H141
Quantity Tons:	0.02300
Quantity Waste:	46.000000
Quantity Unit:	P
Number of Containers:	1
Type of Container:	Fiberboard or plastic drums, barrels, kegs
Quantity Type:	Pounds
State Code:	311

Year:	2020
EM Manifest ID:	1069750
Generator EPA ID:	CAR000232520
Shipment Date:	2020-01-21
Manifest Number:	012465013FLE
Line Number:	2
Method Code:	H141
Quantity Tons:	0.06100
Quantity Waste:	122.000000
Quantity Unit:	P
Number of Containers:	1
Type of Container:	Fiberboard or plastic drums, barrels, kegs
Quantity Type:	Pounds
State Code:	311

Year:	2020
EM Manifest ID:	1069750
Generator EPA ID:	CAR000232520
Shipment Date:	2020-01-21
Manifest Number:	012465013FLE
Line Number:	3
Method Code:	H141
Quantity Tons:	0.00400
Quantity Waste:	8.000000
Quantity Unit:	P
Number of Containers:	1
Type of Container:	Fiber or plastic boxes, cartons, cases
Quantity Type:	Pounds
State Code:	214

Year:	2020
EM Manifest ID:	1069750
Generator EPA ID:	CAR000232520
Shipment Date:	2020-01-21
Manifest Number:	012465013FLE
Line Number:	4
Method Code:	H141
Quantity Tons:	0.00050
Quantity Waste:	1.000000
Quantity Unit:	P
Number of Containers:	1
Type of Container:	Fiber or plastic boxes, cartons, cases
Quantity Type:	Pounds
State Code:	311

CVS PHARMACY #3934 (Continued) **S106678076**

Year:	2020
EM Manifest ID:	1069750
Generator EPA ID:	CAR000232520
Shipment Date:	2020-01-21
Manifest Number:	012465013FLE
Line Number:	5
Method Code:	H141
Quantity Tons:	0.00150
Quantity Waste:	3.000000
Quantity Unit:	P
Number of Containers:	1
Type of Container:	Fiber or plastic boxes, cartons, cases
Quantity Type:	Pounds
State Code:	311

Year:	2020
EM Manifest ID:	1069750
Generator EPA ID:	CAR000232520
Shipment Date:	2020-01-21
Manifest Number:	012465013FLE
Line Number:	6
Method Code:	H141
Quantity Tons:	0.00100
Quantity Waste:	2.000000
Quantity Unit:	P
Number of Containers:	1
Type of Container:	Fiber or plastic boxes, cartons, cases
Quantity Type:	Pounds
State Code:	311

Detail Two:

Year:	2019
EM Manifest ID:	850594
Shipment Date:	8/6/2019
Receipt Date:	8/21/2019
Manifest Number:	013134246FLE
Generator EPA ID:	CAR000232520
Name:	CVS
Address:	60 N. MOORPARK ROAD
Address 2:	Not reported
City:	THOUSAND OAKS
Zip:	91360-4454
Telephone:	800-924-6804
Contact:	Not reported
Contact Telephone:	317-275-7568
Transporter 1 EPA ID:	MNS000110924
Transporter 1 Emergency Number:	Not reported
Transporter 2 EPA ID:	MOD095038998
Transporter 2 Emergency Number:	Not reported
TSDF EPA ID:	INR000110197
TSDF Name:	Stericycle Environmental Solutions, Inc. Indianapolis
TSDF Address 1:	2770 Fortune Circle East
TSDF Address 2:	Not reported
TSDF City:	Indianapolis
TSDF Zip:	46241
TSDF Telephone:	Not reported

CVS PHARMACY #3934 (Continued) **S106678076**

Federal:

Year:	2019
EM Manifest ID:	850594
Generator EPA ID:	CAR000232520
Shipment Date:	2019-08-06
Manifest Number:	013134246FLE
Line Number:	1
Method Code:	H141
Quantity Tons:	0.00050
Quantity Waste:	1.000000
Quantity Unit:	P
Number of Containers:	1
Type of Container:	Fiber or plastic boxes, cartons, cases
Quantity Type:	Pounds
Federal Code:	D001

State:

Year:	2019
EM Manifest ID:	850594
Generator EPA ID:	CAR000232520
Shipment Date:	2019-08-06
Manifest Number:	013134246FLE
Line Number:	1
Method Code:	H141
Quantity Tons:	0.00050
Quantity Waste:	1.000000
Quantity Unit:	P
Number of Containers:	1
Type of Container:	Fiber or plastic boxes, cartons, cases
Quantity Type:	Pounds
State Code:	311

Year:	2019
EM Manifest ID:	d163a499-963e-4d8c-8401-c27fa29c77b1
Shipment Date:	5/15/2019
Receipt Date:	5/31/2019
Manifest Number:	013057696FLE
Generator EPA ID:	CAR000232520
Name:	CVS
Address:	60 N. MOORPARK ROAD
Address 2:	Not reported
City:	THOUSAND OAKS
Zip:	91360
Telephone:	800-924-6804
Contact:	Not reported
Contact Telephone:	323-776-6233
Transporter 1 EPA ID:	MNS000110924
Transporter 1 Emergency Number:	Not reported
Transporter 2 EPA ID:	MNS000110924
Transporter 2 Emergency Number:	Not reported
TSDF EPA ID:	CAD008364432
TSDF Name:	Rho Chem LLC
TSDF Address 1:	425 Isis Ave.
TSDF Address 2:	Not reported
TSDF City:	Inglewood

CVS PHARMACY #3934 (Continued) **S106678076**

TSDF Zip: 90301
TSDF Telephone: Not reported

Federal:

Year: 2019
EM Manifest ID: d163a499-963e-4d8c-8401-c27fa29c77b1
Generator EPA ID: CAR000232520
Shipment Date: 2019-05-15
Manifest Number: 013057696FLE
Line Number: 1
Method Code: H141
Quantity Tons: 0.00800
Quantity Waste: 16.000000
Quantity Unit: P
Number of Containers: 1
Type of Container: Fiber or plastic boxes, cartons, cases
Quantity Type: Pounds
Federal Code: D007

Year: 2019
EM Manifest ID: d163a499-963e-4d8c-8401-c27fa29c77b1
Generator EPA ID: CAR000232520
Shipment Date: 2019-05-15
Manifest Number: 013057696FLE
Line Number: 1
Method Code: H141
Quantity Tons: 0.00800
Quantity Waste: 16.000000
Quantity Unit: P
Number of Containers: 1
Type of Container: Fiber or plastic boxes, cartons, cases
Quantity Type: Pounds
Federal Code: D010

Year: 2019
EM Manifest ID: d163a499-963e-4d8c-8401-c27fa29c77b1
Generator EPA ID: CAR000232520
Shipment Date: 2019-05-15
Manifest Number: 013057696FLE
Line Number: 2
Method Code: H141
Quantity Tons: 0.00050
Quantity Waste: 1.000000
Quantity Unit: P
Number of Containers: 1
Type of Container: Fiber or plastic boxes, cartons, cases
Quantity Type: Pounds
Federal Code: P001

Year: 2019
EM Manifest ID: d163a499-963e-4d8c-8401-c27fa29c77b1
Generator EPA ID: CAR000232520
Shipment Date: 2019-05-15
Manifest Number: 013057696FLE
Line Number: 3
Method Code: H141
Quantity Tons: 0.00050
Quantity Waste: 1.000000

CVS PHARMACY #3934 (Continued) **S106678076**

Quantity Unit: P
Number of Containers: 1
Type of Container: Fiber or plastic boxes, cartons, cases
Quantity Type: Pounds
Federal Code: D007

Year: 2019
EM Manifest ID: d163a499-963e-4d8c-8401-c27fa29c77b1
Generator EPA ID: CAR000232520
Shipment Date: 2019-05-15
Manifest Number: 013057696FLE
Line Number: 3
Method Code: H141
Quantity Tons: 0.00050
Quantity Waste: 1.000000
Quantity Unit: P
Number of Containers: 1
Type of Container: Fiber or plastic boxes, cartons, cases
Quantity Type: Pounds
Federal Code: D010

Year: 2019
EM Manifest ID: d163a499-963e-4d8c-8401-c27fa29c77b1
Generator EPA ID: CAR000232520
Shipment Date: 2019-05-15
Manifest Number: 013057696FLE
Line Number: 4
Method Code: H141
Quantity Tons: 0.00050
Quantity Waste: 1.000000
Quantity Unit: P
Number of Containers: 1
Type of Container: Fiber or plastic boxes, cartons, cases
Quantity Type: Pounds
Federal Code: D002

State:
Year: 2019
EM Manifest ID: d163a499-963e-4d8c-8401-c27fa29c77b1
Generator EPA ID: CAR000232520
Shipment Date: 2019-05-15
Manifest Number: 013057696FLE
Line Number: 1
Method Code: H141
Quantity Tons: 0.00800
Quantity Waste: 16.000000
Quantity Unit: P
Number of Containers: 1
Type of Container: Fiber or plastic boxes, cartons, cases
Quantity Type: Pounds
State Code: 311

Year: 2019
EM Manifest ID: d163a499-963e-4d8c-8401-c27fa29c77b1
Generator EPA ID: CAR000232520
Shipment Date: 2019-05-15
Manifest Number: 013057696FLE

CVS PHARMACY #3934 (Continued) **S106678076**

Line Number:	2
Method Code:	H141
Quantity Tons:	0.00050
Quantity Waste:	1.000000
Quantity Unit:	P
Number of Containers:	1
Type of Container:	Fiber or plastic boxes, cartons, cases
Quantity Type:	Pounds
State Code:	311

Year:	2019
EM Manifest ID:	d163a499-963e-4d8c-8401-c27fa29c77b1
Generator EPA ID:	CAR000232520
Shipment Date:	2019-05-15
Manifest Number:	013057696FLE
Line Number:	3
Method Code:	H141
Quantity Tons:	0.00050
Quantity Waste:	1.000000
Quantity Unit:	P
Number of Containers:	1
Type of Container:	Fiber or plastic boxes, cartons, cases
Quantity Type:	Pounds
State Code:	311

Year:	2019
EM Manifest ID:	d163a499-963e-4d8c-8401-c27fa29c77b1
Generator EPA ID:	CAR000232520
Shipment Date:	2019-05-15
Manifest Number:	013057696FLE
Line Number:	4
Method Code:	H141
Quantity Tons:	0.00050
Quantity Waste:	1.000000
Quantity Unit:	P
Number of Containers:	1
Type of Container:	Fiber or plastic boxes, cartons, cases
Quantity Type:	Pounds
State Code:	122

Year:	2019
EM Manifest ID:	d163a499-963e-4d8c-8401-c27fa29c77b1
Generator EPA ID:	CAR000232520
Shipment Date:	2019-05-15
Manifest Number:	013057696FLE
Line Number:	5
Method Code:	H141
Quantity Tons:	0.04400
Quantity Waste:	88.000000
Quantity Unit:	P
Number of Containers:	1
Type of Container:	Fiberboard or plastic drums, barrels, kegs
Quantity Type:	Pounds
State Code:	331

Year:	2019
EM Manifest ID:	d163a499-963e-4d8c-8401-c27fa29c77b1

CVS PHARMACY #3934 (Continued) **S106678076**

Generator EPA ID:	CAR000232520
Shipment Date:	2019-05-15
Manifest Number:	013057696FLE
Line Number:	6
Method Code:	H141
Quantity Tons:	0.03800
Quantity Waste:	76.000000
Quantity Unit:	P
Number of Containers:	1
Type of Container:	Fiberboard or plastic drums, barrels, kegs
Quantity Type:	Pounds
State Code:	331

Year:	2019
EM Manifest ID:	420020
Shipment Date:	5/15/2019
Receipt Date:	6/5/2019
Manifest Number:	013057697FLE
Generator EPA ID:	CAR000232520
Name:	CVS
Address:	60 N. MOORPARK ROAD
Address 2:	Not reported
City:	THOUSAND OAKS
Zip:	91360-4454
Telephone:	800-924-6804
Contact:	Not reported
Contact Telephone:	775-575-2760
Transporter 1 EPA ID:	MNS000110924
Transporter 1 Emergency Number:	Not reported
Transporter 2 EPA ID:	MNS000110924
Transporter 2 Emergency Number:	Not reported
TSDF EPA ID:	NVD980895338
TSDF Name:	21st Century Environmental Management of Nevada, LLC
TSDF Address 1:	2095 Newlands Drive East
TSDF Address 2:	Not reported
TSDF City:	Fernley
TSDF Zip:	89408
TSDF Telephone:	Not reported

Federal:

Year:	2019
EM Manifest ID:	420020
Generator EPA ID:	CAR000232520
Shipment Date:	2019-05-15
Manifest Number:	013057697FLE
Line Number:	1
Method Code:	H141
Quantity Tons:	0.00950
Quantity Waste:	19.000000
Quantity Unit:	P
Number of Containers:	1
Type of Container:	Fiber or plastic boxes, cartons, cases
Quantity Type:	Pounds
Federal Code:	D001

Year:	2019
EM Manifest ID:	420020

CVS PHARMACY #3934 (Continued) **S106678076**

Generator EPA ID:	CAR000232520
Shipment Date:	2019-05-15
Manifest Number:	013057697FLE
Line Number:	2
Method Code:	H141
Quantity Tons:	0.00400
Quantity Waste:	8.000000
Quantity Unit:	P
Number of Containers:	1
Type of Container:	Fiber or plastic boxes, cartons, cases
Quantity Type:	Pounds
Federal Code:	D001

Year:	2019
EM Manifest ID:	420020
Generator EPA ID:	CAR000232520
Shipment Date:	2019-05-15
Manifest Number:	013057697FLE
Line Number:	2
Method Code:	H141
Quantity Tons:	0.00400
Quantity Waste:	8.000000
Quantity Unit:	P
Number of Containers:	1
Type of Container:	Fiber or plastic boxes, cartons, cases
Quantity Type:	Pounds
Federal Code:	U002

Year:	2019
EM Manifest ID:	420020
Generator EPA ID:	CAR000232520
Shipment Date:	2019-05-15
Manifest Number:	013057697FLE
Line Number:	3
Method Code:	H141
Quantity Tons:	0.03400
Quantity Waste:	68.000000
Quantity Unit:	P
Number of Containers:	1
Type of Container:	Fiberboard or plastic drums, barrels, kegs
Quantity Type:	Pounds
Federal Code:	D001

Year:	2019
EM Manifest ID:	420020
Generator EPA ID:	CAR000232520
Shipment Date:	2019-05-15
Manifest Number:	013057697FLE
Line Number:	4
Method Code:	H070
Quantity Tons:	0.00150
Quantity Waste:	3.000000
Quantity Unit:	P
Number of Containers:	1
Type of Container:	Fiber or plastic boxes, cartons, cases
Quantity Type:	Pounds
Federal Code:	D001

CVS PHARMACY #3934 (Continued) **S106678076**

State:

Year:	2019
EM Manifest ID:	420020
Generator EPA ID:	CAR000232520
Shipment Date:	2019-05-15
Manifest Number:	013057697FLE
Line Number:	1
Method Code:	H141
Quantity Tons:	0.00950
Quantity Waste:	19.000000
Quantity Unit:	P
Number of Containers:	1
Type of Container:	Fiber or plastic boxes, cartons, cases
Quantity Type:	Pounds
State Code:	214

Year:	2019
EM Manifest ID:	420020
Generator EPA ID:	CAR000232520
Shipment Date:	2019-05-15
Manifest Number:	013057697FLE
Line Number:	2
Method Code:	H141
Quantity Tons:	0.00400
Quantity Waste:	8.000000
Quantity Unit:	P
Number of Containers:	1
Type of Container:	Fiber or plastic boxes, cartons, cases
Quantity Type:	Pounds
State Code:	214

Year:	2019
EM Manifest ID:	420020
Generator EPA ID:	CAR000232520
Shipment Date:	2019-05-15
Manifest Number:	013057697FLE
Line Number:	3
Method Code:	H141
Quantity Tons:	0.03400
Quantity Waste:	68.000000
Quantity Unit:	P
Number of Containers:	1
Type of Container:	Fiberboard or plastic drums, barrels, kegs
Quantity Type:	Pounds
State Code:	311

Year:	2019
EM Manifest ID:	420020
Generator EPA ID:	CAR000232520
Shipment Date:	2019-05-15
Manifest Number:	013057697FLE
Line Number:	4
Method Code:	H070
Quantity Tons:	0.00150
Quantity Waste:	3.000000
Quantity Unit:	P
Number of Containers:	1

CVS PHARMACY #3934 (Continued) **S106678076**

Type of Container:	Fiber or plastic boxes, cartons, cases
Quantity Type:	Pounds
State Code:	141

Year:	2019
EM Manifest ID:	401876
Shipment Date:	5/15/2019
Receipt Date:	6/12/2019
Manifest Number:	013057695FLE
Generator EPA ID:	CAR000232520
Name:	CVS
Address:	60 N. MOORPARK ROAD
Address 2:	Not reported
City:	THOUSAND OAKS
Zip:	91360-4454
Telephone:	800-924-6804
Contact:	Not reported
Contact Telephone:	317-275-7568
Transporter 1 EPA ID:	MNS000110924
Transporter 1 Emergency Number:	Not reported
Transporter 2 EPA ID:	MOD095038998
Transporter 2 Emergency Number:	Not reported
TSDF EPA ID:	INR000110197
TSDF Name:	Stericycle Incorporated
TSDF Address 1:	2670 Executive Drive Suite A
TSDF Address 2:	Not reported
TSDF City:	Indianapolis
TSDF Zip:	46241
TSDF Telephone:	Not reported

Federal:

Year:	2019
EM Manifest ID:	401876
Generator EPA ID:	CAR000232520
Shipment Date:	2019-05-15
Manifest Number:	013057695FLE
Line Number:	1
Method Code:	H141
Quantity Tons:	0.00050
Quantity Waste:	1.000000
Quantity Unit:	P
Number of Containers:	1
Type of Container:	Fiber or plastic boxes, cartons, cases
Quantity Type:	Pounds
Federal Code:	D001

State:

Year:	2019
EM Manifest ID:	401876
Generator EPA ID:	CAR000232520
Shipment Date:	2019-05-15
Manifest Number:	013057695FLE
Line Number:	1
Method Code:	H141
Quantity Tons:	0.00050
Quantity Waste:	1.000000

CVS PHARMACY #3934 (Continued) **S106678076**

Quantity Unit: P
Number of Containers: 1
Type of Container: Fiber or plastic boxes, cartons, cases
Quantity Type: Pounds
State Code: 311

Year: 2019
EM Manifest ID: b649b210-ab5d-4c6b-a450-211b03520e57
Shipment Date: 2/20/2019
Receipt Date: 3/19/2019
Manifest Number: 012459505FLE
Generator EPA ID: CAR000232520
Name: CVS
Address: 60 N. MOORPARK ROAD
Address 2: Not reported
City: THOUSAND OAKS
Zip: 91360
Telephone: 800-924-6804
Contact: Not reported
Contact Telephone: 775-575-2760
Transporter 1 EPA ID: MNS000110924
Transporter 1 Emergency Number: Not reported
Transporter 2 EPA ID: MNS000110924
Transporter 2 Emergency Number: Not reported
TSDF EPA ID: NVD980895338
TSDF Name: 21st Century Environmental Management of Nevada, LLC
TSDF Address 1: 2095 Newlands Drive East
TSDF Address 2: Not reported
TSDF City: Fernley
TSDF Zip: 89408
TSDF Telephone: Not reported

Federal:
Year: 2019
EM Manifest ID: b649b210-ab5d-4c6b-a450-211b03520e57
Generator EPA ID: CAR000232520
Shipment Date: 2019-02-20
Manifest Number: 012459505FLE
Line Number: 1
Method Code: H141
Quantity Tons: 0.00250
Quantity Waste: 5.000000
Quantity Unit: P
Number of Containers: 1
Type of Container: Fiber or plastic boxes, cartons, cases
Quantity Type: Pounds
Federal Code: D001

Year: 2019
EM Manifest ID: b649b210-ab5d-4c6b-a450-211b03520e57
Generator EPA ID: CAR000232520
Shipment Date: 2019-02-20
Manifest Number: 012459505FLE
Line Number: 2
Method Code: H141
Quantity Tons: 0.00150
Quantity Waste: 3.000000

CVS PHARMACY #3934 (Continued) **S106678076**

Quantity Unit: P
Number of Containers: 1
Type of Container: Fiber or plastic boxes, cartons, cases
Quantity Type: Pounds
Federal Code: D001

Year: 2019
EM Manifest ID: b649b210-ab5d-4c6b-a450-211b03520e57
Generator EPA ID: CAR000232520
Shipment Date: 2019-02-20
Manifest Number: 012459505FLE
Line Number: 2
Method Code: H141
Quantity Tons: 0.00150
Quantity Waste: 3.000000
Quantity Unit: P
Number of Containers: 1
Type of Container: Fiber or plastic boxes, cartons, cases
Quantity Type: Pounds
Federal Code: U002

Year: 2019
EM Manifest ID: b649b210-ab5d-4c6b-a450-211b03520e57
Generator EPA ID: CAR000232520
Shipment Date: 2019-02-20
Manifest Number: 012459505FLE
Line Number: 3
Method Code: H141
Quantity Tons: 0.02400
Quantity Waste: 48.000000
Quantity Unit: P
Number of Containers: 1
Type of Container: Fiberboard or plastic drums, barrels, kegs
Quantity Type: Pounds
Federal Code: D001

Year: 2019
EM Manifest ID: b649b210-ab5d-4c6b-a450-211b03520e57
Generator EPA ID: CAR000232520
Shipment Date: 2019-02-20
Manifest Number: 012459505FLE
Line Number: 4
Method Code: H070
Quantity Tons: 0.00200
Quantity Waste: 4.000000
Quantity Unit: P
Number of Containers: 1
Type of Container: Fiber or plastic boxes, cartons, cases
Quantity Type: Pounds
Federal Code: D001

State:
Year: 2019
EM Manifest ID: b649b210-ab5d-4c6b-a450-211b03520e57
Generator EPA ID: CAR000232520
Shipment Date: 2019-02-20
Manifest Number: 012459505FLE

CVS PHARMACY #3934 (Continued) **S106678076**

Line Number:	1
Method Code:	H141
Quantity Tons:	0.00250
Quantity Waste:	5.000000
Quantity Unit:	P
Number of Containers:	1
Type of Container:	Fiber or plastic boxes, cartons, cases
Quantity Type:	Pounds
State Code:	214

Year:	2019
EM Manifest ID:	b649b210-ab5d-4c6b-a450-211b03520e57
Generator EPA ID:	CAR000232520
Shipment Date:	2019-02-20
Manifest Number:	012459505FLE
Line Number:	2
Method Code:	H141
Quantity Tons:	0.00150
Quantity Waste:	3.000000
Quantity Unit:	P
Number of Containers:	1
Type of Container:	Fiber or plastic boxes, cartons, cases
Quantity Type:	Pounds
State Code:	214

Year:	2019
EM Manifest ID:	b649b210-ab5d-4c6b-a450-211b03520e57
Generator EPA ID:	CAR000232520
Shipment Date:	2019-02-20
Manifest Number:	012459505FLE
Line Number:	3
Method Code:	H141
Quantity Tons:	0.02400
Quantity Waste:	48.000000
Quantity Unit:	P
Number of Containers:	1
Type of Container:	Fiberboard or plastic drums, barrels, kegs
Quantity Type:	Pounds
State Code:	311

Year:	2019
EM Manifest ID:	b649b210-ab5d-4c6b-a450-211b03520e57
Generator EPA ID:	CAR000232520
Shipment Date:	2019-02-20
Manifest Number:	012459505FLE
Line Number:	4
Method Code:	H070
Quantity Tons:	0.00200
Quantity Waste:	4.000000
Quantity Unit:	P
Number of Containers:	1
Type of Container:	Fiber or plastic boxes, cartons, cases
Quantity Type:	Pounds
State Code:	141

Year:	2019

CVS PHARMACY #3934 (Continued) **S106678076**

EM Manifest ID:	852119
Shipment Date:	10/30/2019
Receipt Date:	11/27/2019
Manifest Number:	013993507FLE
Generator EPA ID:	CAR000232520
Name:	CVS
Address:	60 N. MOORPARK ROAD
Address 2:	Not reported
City:	THOUSAND OAKS
Zip:	91360-4454
Telephone:	800-924-6804
Contact:	Not reported
Contact Telephone:	317-275-7568
Transporter 1 EPA ID:	MNS000110924
Transporter 1 Emergency Number:	Not reported
Transporter 2 EPA ID:	MOD095038998
Transporter 2 Emergency Number:	Not reported
TSDF EPA ID:	INR000110197
TSDF Name:	Stericycle Environmental Solutions, Inc. Indianapolis
TSDF Address 1:	2770 Fortune Circle East
TSDF Address 2:	Not reported
TSDF City:	Indianapolis
TSDF Zip:	46241
TSDF Telephone:	Not reported

Federal:

Year:	2019
EM Manifest ID:	852119
Generator EPA ID:	CAR000232520
Shipment Date:	2019-10-30
Manifest Number:	013993507FLE
Line Number:	1
Method Code:	H141
Quantity Tons:	0.00050
Quantity Waste:	1.000000
Quantity Unit:	P
Number of Containers:	1
Type of Container:	Fiber or plastic boxes, cartons, cases
Quantity Type:	Pounds
Federal Code:	D001

State:

Year:	2019
EM Manifest ID:	852119
Generator EPA ID:	CAR000232520
Shipment Date:	2019-10-30
Manifest Number:	013993507FLE
Line Number:	1
Method Code:	H141
Quantity Tons:	0.00050
Quantity Waste:	1.000000
Quantity Unit:	P
Number of Containers:	1
Type of Container:	Fiber or plastic boxes, cartons, cases
Quantity Type:	Pounds
State Code:	311

CVS PHARMACY #3934 (Continued) **S106678076**

Detail Two:

Year:	2018
EM Manifest ID:	010799859FLE20170804_D_1
Shipment Date:	8/4/2017
Receipt Date:	8/22/2017
Manifest Number:	010799859FLE
Generator EPA ID:	CAR000232520
Name:	CVS #3934
Address:	Not reported
Address 2:	Not reported
City:	Not reported
Zip:	Not reported
Telephone:	Not reported
Contact:	Not reported
Contact Telephone:	Not reported
Transporter 1 EPA ID:	MNS000110924
Transporter 1 Emergency Number:	Not reported
Transporter 2 EPA ID:	ALR000007237
Transporter 2 Emergency Number:	Not reported
TSDF EPA ID:	INR000110197
TSDF Name:	STERICYCLE INC
TSDF Address 1:	Not reported
TSDF Address 2:	Not reported
TSDF City:	Not reported
TSDF Zip:	Not reported
TSDF Telephone:	Not reported

Federal:

Year:	2018
EM Manifest ID:	010799859FLE20170804_D_1
Generator EPA ID:	CAR000232520
Shipment Date:	2017-08-04
Manifest Number:	010799859FLE
Line Number:	1
Method Code:	H141
Quantity Tons:	0.00050
Quantity Waste:	1.000000
Quantity Unit:	P
Number of Containers:	1
Type of Container:	NULL
Quantity Type:	NULL
Federal Code:	D001

Year:	2018
EM Manifest ID:	010799859FLE20170804_D_1
Generator EPA ID:	CAR000232520
Shipment Date:	2017-08-04
Manifest Number:	010799859FLE
Line Number:	2
Method Code:	H141
Quantity Tons:	0.00050
Quantity Waste:	1.000000
Quantity Unit:	P
Number of Containers:	1
Type of Container:	NULL
Quantity Type:	NULL
Federal Code:	U034

CVS PHARMACY #3934 (Continued) **S106678076**

State:

Year:	2018
EM Manifest ID:	010799859FLE20170804_D_1
Generator EPA ID:	CAR000232520
Shipment Date:	2017-08-04
Manifest Number:	010799859FLE
Line Number:	1
Method Code:	H141
Quantity Tons:	0.00050
Quantity Waste:	1.000000
Quantity Unit:	P
Number of Containers:	1
Type of Container:	NULL
Quantity Type:	NULL
State Code:	311

Year:	2018
EM Manifest ID:	010799859FLE20170804_D_1
Generator EPA ID:	CAR000232520
Shipment Date:	2017-08-04
Manifest Number:	010799859FLE
Line Number:	2
Method Code:	H141
Quantity Tons:	0.00050
Quantity Waste:	1.000000
Quantity Unit:	P
Number of Containers:	1
Type of Container:	NULL
Quantity Type:	NULL
State Code:	311

Year:	2018
EM Manifest ID:	010799860FLE20170804_D_1
Shipment Date:	8/4/2017
Receipt Date:	8/15/2017
Manifest Number:	010799860FLE
Generator EPA ID:	CAR000232520
Name:	CVS #3934
Address:	Not reported
Address 2:	Not reported
City:	Not reported
Zip:	Not reported
Telephone:	Not reported
Contact:	Not reported
Contact Telephone:	Not reported
Transporter 1 EPA ID:	MNS000110924
Transporter 1 Emergency Number:	Not reported
Transporter 2 EPA ID:	NED986382133
Transporter 2 Emergency Number:	Not reported
TSDF EPA ID:	CAD008364432
TSDF Name:	RHO CHEM LLC
TSDF Address 1:	Not reported
TSDF Address 2:	Not reported
TSDF City:	Not reported
TSDF Zip:	Not reported
TSDF Telephone:	Not reported

CVS PHARMACY #3934 (Continued) **S106678076**

Federal:

Year:	2018
EM Manifest ID:	010799860FLE20170804_D_1
Generator EPA ID:	CAR000232520
Shipment Date:	2017-08-04
Manifest Number:	010799860FLE
Line Number:	1
Method Code:	H141
Quantity Tons:	0.00050
Quantity Waste:	1.000000
Quantity Unit:	P
Number of Containers:	1
Type of Container:	NULL
Quantity Type:	NULL
Federal Code:	D007

Year:	2018
EM Manifest ID:	010799860FLE20170804_D_1
Generator EPA ID:	CAR000232520
Shipment Date:	2017-08-04
Manifest Number:	010799860FLE
Line Number:	1
Method Code:	H141
Quantity Tons:	0.00050
Quantity Waste:	1.000000
Quantity Unit:	P
Number of Containers:	1
Type of Container:	NULL
Quantity Type:	NULL
Federal Code:	D010

Year:	2018
EM Manifest ID:	010799860FLE20170804_D_1
Generator EPA ID:	CAR000232520
Shipment Date:	2017-08-04
Manifest Number:	010799860FLE
Line Number:	2
Method Code:	H141
Quantity Tons:	0.00050
Quantity Waste:	1.000000
Quantity Unit:	P
Number of Containers:	1
Type of Container:	NULL
Quantity Type:	NULL
Federal Code:	P001

Year:	2018
EM Manifest ID:	010799860FLE20170804_D_1
Generator EPA ID:	CAR000232520
Shipment Date:	2017-08-04
Manifest Number:	010799860FLE
Line Number:	3
Method Code:	H141
Quantity Tons:	0.00050
Quantity Waste:	1.000000
Quantity Unit:	P
Number of Containers:	1

CVS PHARMACY #3934 (Continued) **S106678076**

Type of Container:	NULL
Quantity Type:	NULL
Federal Code:	D001
Year:	2018
EM Manifest ID:	010799860FLE20170804_D_1
Generator EPA ID:	CAR000232520
Shipment Date:	2017-08-04
Manifest Number:	010799860FLE
Line Number:	4
Method Code:	H141
Quantity Tons:	0.00050
Quantity Waste:	1.000000
Quantity Unit:	P
Number of Containers:	1
Type of Container:	NULL
Quantity Type:	NULL
Federal Code:	D009
Year:	2018
EM Manifest ID:	010799860FLE20170804_D_1
Generator EPA ID:	CAR000232520
Shipment Date:	2017-08-04
Manifest Number:	010799860FLE
Line Number:	4
Method Code:	H141
Quantity Tons:	0.00050
Quantity Waste:	1.000000
Quantity Unit:	P
Number of Containers:	1
Type of Container:	NULL
Quantity Type:	NULL
Federal Code:	D024
Year:	2018
EM Manifest ID:	010799860FLE20170804_D_1
Generator EPA ID:	CAR000232520
Shipment Date:	2017-08-04
Manifest Number:	010799860FLE
Line Number:	4
Method Code:	H141
Quantity Tons:	0.00050
Quantity Waste:	1.000000
Quantity Unit:	P
Number of Containers:	1
Type of Container:	NULL
Quantity Type:	NULL
Federal Code:	U129
Year:	2018
EM Manifest ID:	010799860FLE20170804_D_1
Generator EPA ID:	CAR000232520
Shipment Date:	2017-08-04
Manifest Number:	010799860FLE
Line Number:	4
Method Code:	H141
Quantity Tons:	0.00050

CVS PHARMACY #3934 (Continued) **S106678076**

Quantity Waste:	1.000000
Quantity Unit:	P
Number of Containers:	1
Type of Container:	NULL
Quantity Type:	NULL
Federal Code:	U205
Year:	2018
EM Manifest ID:	010799860FLE20170804_D_1
Generator EPA ID:	CAR000232520
Shipment Date:	2017-08-04
Manifest Number:	010799860FLE
Line Number:	5
Method Code:	H141
Quantity Tons:	0.00350
Quantity Waste:	7.000000
Quantity Unit:	P
Number of Containers:	1
Type of Container:	NULL
Quantity Type:	NULL
Federal Code:	D001
Year:	2018
EM Manifest ID:	010799860FLE20170804_D_1
Generator EPA ID:	CAR000232520
Shipment Date:	2017-08-04
Manifest Number:	010799860FLE
Line Number:	6
Method Code:	H141
Quantity Tons:	0.00050
Quantity Waste:	1.000000
Quantity Unit:	P
Number of Containers:	1
Type of Container:	NULL
Quantity Type:	NULL
Federal Code:	D001
Year:	2018
EM Manifest ID:	010799860FLE20170804_D_1
Generator EPA ID:	CAR000232520
Shipment Date:	2017-08-04
Manifest Number:	010799860FLE
Line Number:	7
Method Code:	H141
Quantity Tons:	0.00050
Quantity Waste:	1.000000
Quantity Unit:	P
Number of Containers:	1
Type of Container:	NULL
Quantity Type:	NULL
Federal Code:	D001
Year:	2018
EM Manifest ID:	010799860FLE20170804_D_1
Generator EPA ID:	CAR000232520
Shipment Date:	2017-08-04
Manifest Number:	010799860FLE

CVS PHARMACY #3934 (Continued) **S106678076**

Line Number:	7
Method Code:	H141
Quantity Tons:	0.00050
Quantity Waste:	1.000000
Quantity Unit:	P
Number of Containers:	1
Type of Container:	NULL
Quantity Type:	NULL
Federal Code:	U165
Year:	2018
EM Manifest ID:	010799860FLE20170804_D_1
Generator EPA ID:	CAR000232520
Shipment Date:	2017-08-04
Manifest Number:	010799860FLE
Line Number:	8
Method Code:	H141
Quantity Tons:	0.00300
Quantity Waste:	6.000000
Quantity Unit:	P
Number of Containers:	1
Type of Container:	NULL
Quantity Type:	NULL
Federal Code:	D002
Year:	2018
EM Manifest ID:	010799860FLE20170804_D_1
Generator EPA ID:	CAR000232520
Shipment Date:	2017-08-04
Manifest Number:	010799860FLE
Line Number:	9
Method Code:	H141
Quantity Tons:	0.00050
Quantity Waste:	1.000000
Quantity Unit:	P
Number of Containers:	1
Type of Container:	NULL
Quantity Type:	NULL
Federal Code:	D002
Year:	2018
EM Manifest ID:	010799860FLE20170804_D_1
Generator EPA ID:	CAR000232520
Shipment Date:	2017-08-04
Manifest Number:	010799860FLE
Line Number:	10
Method Code:	H141
Quantity Tons:	0.00050
Quantity Waste:	1.000000
Quantity Unit:	P
Number of Containers:	1
Type of Container:	NULL
Quantity Type:	NULL
Federal Code:	D007
Year:	2018
EM Manifest ID:	010799860FLE20170804_D_1

CVS PHARMACY #3934 (Continued) **S106678076**

Generator EPA ID:	CAR000232520
Shipment Date:	2017-08-04
Manifest Number:	010799860FLE
Line Number:	10
Method Code:	H141
Quantity Tons:	0.00050
Quantity Waste:	1.000000
Quantity Unit:	P
Number of Containers:	1
Type of Container:	NULL
Quantity Type:	NULL
Federal Code:	D010

Year:	2018
EM Manifest ID:	010799860FLE20170804_D_1
Generator EPA ID:	CAR000232520
Shipment Date:	2017-08-04
Manifest Number:	010799860FLE
Line Number:	11
Method Code:	H141
Quantity Tons:	0.01000
Quantity Waste:	20.000000
Quantity Unit:	P
Number of Containers:	1
Type of Container:	NULL
Quantity Type:	NULL
Federal Code:	D009

Year:	2018
EM Manifest ID:	010799860FLE20170804_D_1
Generator EPA ID:	CAR000232520
Shipment Date:	2017-08-04
Manifest Number:	010799860FLE
Line Number:	11
Method Code:	H141
Quantity Tons:	0.01000
Quantity Waste:	20.000000
Quantity Unit:	P
Number of Containers:	1
Type of Container:	NULL
Quantity Type:	NULL
Federal Code:	D024

Year:	2018
EM Manifest ID:	010799860FLE20170804_D_1
Generator EPA ID:	CAR000232520
Shipment Date:	2017-08-04
Manifest Number:	010799860FLE
Line Number:	11
Method Code:	H141
Quantity Tons:	0.01000
Quantity Waste:	20.000000
Quantity Unit:	P
Number of Containers:	1
Type of Container:	NULL
Quantity Type:	NULL
Federal Code:	U129

CVS PHARMACY #3934 (Continued) **S106678076**

Year:	2018
EM Manifest ID:	010799860FLE20170804_D_1
Generator EPA ID:	CAR000232520
Shipment Date:	2017-08-04
Manifest Number:	010799860FLE
Line Number:	11
Method Code:	H141
Quantity Tons:	0.01000
Quantity Waste:	20.000000
Quantity Unit:	P
Number of Containers:	1
Type of Container:	NULL
Quantity Type:	NULL
Federal Code:	U205

Year:	2018
EM Manifest ID:	010799860FLE20170804_D_1
Generator EPA ID:	CAR000232520
Shipment Date:	2017-08-04
Manifest Number:	010799860FLE
Line Number:	12
Method Code:	H141
Quantity Tons:	0.01850
Quantity Waste:	37.000000
Quantity Unit:	P
Number of Containers:	1
Type of Container:	NULL
Quantity Type:	NULL
Federal Code:	D007

Year:	2018
EM Manifest ID:	010799860FLE20170804_D_1
Generator EPA ID:	CAR000232520
Shipment Date:	2017-08-04
Manifest Number:	010799860FLE
Line Number:	12
Method Code:	H141
Quantity Tons:	0.01850
Quantity Waste:	37.000000
Quantity Unit:	P
Number of Containers:	1
Type of Container:	NULL
Quantity Type:	NULL
Federal Code:	D010

Year:	2018
EM Manifest ID:	010799860FLE20170804_D_1
Generator EPA ID:	CAR000232520
Shipment Date:	2017-08-04
Manifest Number:	010799860FLE
Line Number:	13
Method Code:	H141
Quantity Tons:	0.05350
Quantity Waste:	107.000000
Quantity Unit:	P
Number of Containers:	1
Type of Container:	NULL

CVS PHARMACY #3934 (Continued) **S106678076**

Quantity Type: NULL
Federal Code: D001

Year: 2018
EM Manifest ID: 010799860FLE20170804_D_1
Generator EPA ID: CAR000232520
Shipment Date: 2017-08-04
Manifest Number: 010799860FLE
Line Number: 13
Method Code: H141
Quantity Tons: 0.05350
Quantity Waste: 107.000000
Quantity Unit: P
Number of Containers: 1
Type of Container: NULL
Quantity Type: NULL
Federal Code: U002

Year: 2018
EM Manifest ID: 010799860FLE20170804_D_1
Generator EPA ID: CAR000232520
Shipment Date: 2017-08-04
Manifest Number: 010799860FLE
Line Number: 14
Method Code: H141
Quantity Tons: 0.00050
Quantity Waste: 1.000000
Quantity Unit: P
Number of Containers: 1
Type of Container: NULL
Quantity Type: NULL
Federal Code: D001

State:
Year: 2018
EM Manifest ID: 010799860FLE20170804_D_1
Generator EPA ID: CAR000232520
Shipment Date: 2017-08-04
Manifest Number: 010799860FLE
Line Number: 1
Method Code: H141
Quantity Tons: 0.00050
Quantity Waste: 1.000000
Quantity Unit: P
Number of Containers: 1
Type of Container: NULL
Quantity Type: NULL
State Code: 311

Year: 2018
EM Manifest ID: 010799860FLE20170804_D_1
Generator EPA ID: CAR000232520
Shipment Date: 2017-08-04
Manifest Number: 010799860FLE
Line Number: 2
Method Code: H141
Quantity Tons: 0.00050

CVS PHARMACY #3934 (Continued) **S106678076**

Quantity Waste:	1.000000
Quantity Unit:	P
Number of Containers:	1
Type of Container:	NULL
Quantity Type:	NULL
State Code:	311
Year:	2018
EM Manifest ID:	010799860FLE20170804_D_1
Generator EPA ID:	CAR000232520
Shipment Date:	2017-08-04
Manifest Number:	010799860FLE
Line Number:	3
Method Code:	H141
Quantity Tons:	0.00050
Quantity Waste:	1.000000
Quantity Unit:	P
Number of Containers:	1
Type of Container:	NULL
Quantity Type:	NULL
State Code:	352
Year:	2018
EM Manifest ID:	010799860FLE20170804_D_1
Generator EPA ID:	CAR000232520
Shipment Date:	2017-08-04
Manifest Number:	010799860FLE
Line Number:	4
Method Code:	H141
Quantity Tons:	0.00050
Quantity Waste:	1.000000
Quantity Unit:	P
Number of Containers:	1
Type of Container:	NULL
Quantity Type:	NULL
State Code:	311
Year:	2018
EM Manifest ID:	010799860FLE20170804_D_1
Generator EPA ID:	CAR000232520
Shipment Date:	2017-08-04
Manifest Number:	010799860FLE
Line Number:	5
Method Code:	H141
Quantity Tons:	0.00350
Quantity Waste:	7.000000
Quantity Unit:	P
Number of Containers:	1
Type of Container:	NULL
Quantity Type:	NULL
State Code:	214
Year:	2018
EM Manifest ID:	010799860FLE20170804_D_1
Generator EPA ID:	CAR000232520
Shipment Date:	2017-08-04
Manifest Number:	010799860FLE

CVS PHARMACY #3934 (Continued) **S106678076**

Line Number: 6
Method Code: H141
Quantity Tons: 0.00050
Quantity Waste: 1.000000
Quantity Unit: P
Number of Containers: 1
Type of Container: NULL
Quantity Type: NULL
State Code: 141

Year: 2018
EM Manifest ID: 010799860FLE20170804_D_1
Generator EPA ID: CAR000232520
Shipment Date: 2017-08-04
Manifest Number: 010799860FLE
Line Number: 7
Method Code: H141
Quantity Tons: 0.00050
Quantity Waste: 1.000000
Quantity Unit: P
Number of Containers: 1
Type of Container: NULL
Quantity Type: NULL
State Code: 352

Year: 2018
EM Manifest ID: 010799860FLE20170804_D_1
Generator EPA ID: CAR000232520
Shipment Date: 2017-08-04
Manifest Number: 010799860FLE
Line Number: 8
Method Code: H141
Quantity Tons: 0.00300
Quantity Waste: 6.000000
Quantity Unit: P
Number of Containers: 1
Type of Container: NULL
Quantity Type: NULL
State Code: 122

Year: 2018
EM Manifest ID: 010799860FLE20170804_D_1
Generator EPA ID: CAR000232520
Shipment Date: 2017-08-04
Manifest Number: 010799860FLE
Line Number: 9
Method Code: H141
Quantity Tons: 0.00050
Quantity Waste: 1.000000
Quantity Unit: P
Number of Containers: 1
Type of Container: NULL
Quantity Type: NULL
State Code: 122

Year: 2018
EM Manifest ID: 010799860FLE20170804_D_1

CVS PHARMACY #3934 (Continued) **S106678076**

Generator EPA ID:	CAR000232520
Shipment Date:	2017-08-04
Manifest Number:	010799860FLE
Line Number:	10
Method Code:	H141
Quantity Tons:	0.00050
Quantity Waste:	1.000000
Quantity Unit:	P
Number of Containers:	1
Type of Container:	NULL
Quantity Type:	NULL
State Code:	331

Year:	2018
EM Manifest ID:	010799860FLE20170804_D_1
Generator EPA ID:	CAR000232520
Shipment Date:	2017-08-04
Manifest Number:	010799860FLE
Line Number:	11
Method Code:	H141
Quantity Tons:	0.01000
Quantity Waste:	20.000000
Quantity Unit:	P
Number of Containers:	1
Type of Container:	NULL
Quantity Type:	NULL
State Code:	311

Year:	2018
EM Manifest ID:	010799860FLE20170804_D_1
Generator EPA ID:	CAR000232520
Shipment Date:	2017-08-04
Manifest Number:	010799860FLE
Line Number:	12
Method Code:	H141
Quantity Tons:	0.01850
Quantity Waste:	37.000000
Quantity Unit:	P
Number of Containers:	1
Type of Container:	NULL
Quantity Type:	NULL
State Code:	311

Year:	2018
EM Manifest ID:	010799860FLE20170804_D_1
Generator EPA ID:	CAR000232520
Shipment Date:	2017-08-04
Manifest Number:	010799860FLE
Line Number:	13
Method Code:	H141
Quantity Tons:	0.05350
Quantity Waste:	107.000000
Quantity Unit:	P
Number of Containers:	1
Type of Container:	NULL
Quantity Type:	NULL
State Code:	214

CVS PHARMACY #3934 (Continued) **S106678076**

Year:	2018
EM Manifest ID:	010799860FLE20170804_D_1
Generator EPA ID:	CAR000232520
Shipment Date:	2017-08-04
Manifest Number:	010799860FLE
Line Number:	14
Method Code:	H141
Quantity Tons:	0.00050
Quantity Waste:	1.000000
Quantity Unit:	P
Number of Containers:	1
Type of Container:	NULL
Quantity Type:	NULL
State Code:	331

Year:	2018
EM Manifest ID:	010799860FLE20170804_D_1
Generator EPA ID:	CAR000232520
Shipment Date:	2017-08-04
Manifest Number:	010799860FLE
Line Number:	15
Method Code:	H141
Quantity Tons:	0.04450
Quantity Waste:	89.000000
Quantity Unit:	P
Number of Containers:	1
Type of Container:	NULL
Quantity Type:	NULL
State Code:	331

Year:	2018
EM Manifest ID:	010799860FLE20170804_D_1
Generator EPA ID:	CAR000232520
Shipment Date:	2017-08-04
Manifest Number:	010799860FLE
Line Number:	16
Method Code:	H141
Quantity Tons:	0.00350
Quantity Waste:	7.000000
Quantity Unit:	P
Number of Containers:	1
Type of Container:	NULL
Quantity Type:	NULL
State Code:	331

Year:	2018
EM Manifest ID:	010782826FLE20180627_D_1
Shipment Date:	6/27/2018
Receipt Date:	7/24/2018
Manifest Number:	010782826FLE
Generator EPA ID:	CAR000232520
Name:	CVS #3934
Address:	Not reported
Address 2:	Not reported
City:	Not reported
Zip:	Not reported

CVS PHARMACY #3934 (Continued) **S106678076**

Telephone:	Not reported
Contact:	Not reported
Contact Telephone:	Not reported
Transporter 1 EPA ID:	MNS000110924
Transporter 1 Emergency Number:	Not reported
Transporter 2 EPA ID:	MOD095038998
Transporter 2 Emergency Number:	Not reported
TSDF EPA ID:	NVD980895338
TSDF Name:	21ST CENTURY EMN LLC
TSDF Address 1:	Not reported
TSDF Address 2:	Not reported
TSDF City:	Not reported
TSDF Zip:	Not reported
TSDF Telephone:	Not reported

Federal:

Year:	2018
EM Manifest ID:	010782826FLE20180627_D_1
Generator EPA ID:	CAR000232520
Shipment Date:	2018-06-27
Manifest Number:	010782826FLE
Line Number:	1
Method Code:	H141
Quantity Tons:	0.01200
Quantity Waste:	24.000000
Quantity Unit:	P
Number of Containers:	1
Type of Container:	NULL
Quantity Type:	NULL
Federal Code:	D001

Year:	2018
EM Manifest ID:	010782826FLE20180627_D_1
Generator EPA ID:	CAR000232520
Shipment Date:	2018-06-27
Manifest Number:	010782826FLE
Line Number:	2
Method Code:	H141
Quantity Tons:	0.01500
Quantity Waste:	30.000000
Quantity Unit:	P
Number of Containers:	1
Type of Container:	NULL
Quantity Type:	NULL
Federal Code:	D001

Year:	2018
EM Manifest ID:	010782826FLE20180627_D_1
Generator EPA ID:	CAR000232520
Shipment Date:	2018-06-27
Manifest Number:	010782826FLE
Line Number:	2
Method Code:	H141
Quantity Tons:	0.01500
Quantity Waste:	30.000000
Quantity Unit:	P
Number of Containers:	1
Type of Container:	NULL

CVS PHARMACY #3934 (Continued) **S106678076**

Quantity Type:	NULL
Federal Code:	U002
Year:	2018
EM Manifest ID:	010782826FLE20180627_D_1
Generator EPA ID:	CAR000232520
Shipment Date:	2018-06-27
Manifest Number:	010782826FLE
Line Number:	3
Method Code:	H141
Quantity Tons:	0.05200
Quantity Waste:	104.000000
Quantity Unit:	P
Number of Containers:	1
Type of Container:	NULL
Quantity Type:	NULL
Federal Code:	D001
Year:	2018
EM Manifest ID:	010782826FLE20180627_D_1
Generator EPA ID:	CAR000232520
Shipment Date:	2018-06-27
Manifest Number:	010782826FLE
Line Number:	4
Method Code:	H070
Quantity Tons:	0.00100
Quantity Waste:	2.000000
Quantity Unit:	P
Number of Containers:	1
Type of Container:	NULL
Quantity Type:	NULL
Federal Code:	D001

State:

Year:	2018
EM Manifest ID:	010782826FLE20180627_D_1
Generator EPA ID:	CAR000232520
Shipment Date:	2018-06-27
Manifest Number:	010782826FLE
Line Number:	1
Method Code:	H141
Quantity Tons:	0.01200
Quantity Waste:	24.000000
Quantity Unit:	P
Number of Containers:	1
Type of Container:	NULL
Quantity Type:	NULL
State Code:	214
Year:	2018
EM Manifest ID:	010782826FLE20180627_D_1
Generator EPA ID:	CAR000232520
Shipment Date:	2018-06-27
Manifest Number:	010782826FLE
Line Number:	2
Method Code:	H141
Quantity Tons:	0.01500

CVS PHARMACY #3934 (Continued) **S106678076**

Quantity Waste:	30.000000
Quantity Unit:	P
Number of Containers:	1
Type of Container:	NULL
Quantity Type:	NULL
State Code:	214
Year:	2018
EM Manifest ID:	010782826FLE20180627_D_1
Generator EPA ID:	CAR000232520
Shipment Date:	2018-06-27
Manifest Number:	010782826FLE
Line Number:	3
Method Code:	H141
Quantity Tons:	0.05200
Quantity Waste:	104.000000
Quantity Unit:	P
Number of Containers:	1
Type of Container:	NULL
Quantity Type:	NULL
State Code:	311
Year:	2018
EM Manifest ID:	010782826FLE20180627_D_1
Generator EPA ID:	CAR000232520
Shipment Date:	2018-06-27
Manifest Number:	010782826FLE
Line Number:	4
Method Code:	H070
Quantity Tons:	0.00100
Quantity Waste:	2.000000
Quantity Unit:	P
Number of Containers:	1
Type of Container:	NULL
Quantity Type:	NULL
State Code:	141
Year:	2018
EM Manifest ID:	008635380FLE20170516_D_1
Shipment Date:	5/16/2017
Receipt Date:	5/23/2017
Manifest Number:	008635380FLE
Generator EPA ID:	CAR000232520
Name:	CVS #3934
Address:	Not reported
Address 2:	Not reported
City:	Not reported
Zip:	Not reported
Telephone:	Not reported
Contact:	Not reported
Contact Telephone:	Not reported
Transporter 1 EPA ID:	MNS000110924
Transporter 1 Emergency Number:	Not reported
Transporter 2 EPA ID:	CAD983649880
Transporter 2 Emergency Number:	Not reported
TSDF EPA ID:	CAD008364432

CVS PHARMACY #3934 (Continued) **S106678076**

TSDF Name: RHO CHEM LLC
TSDF Address 1: Not reported
TSDF Address 2: Not reported
TSDF City: Not reported
TSDF Zip: Not reported
TSDF Telephone: Not reported

Federal:
Year: 2018
EM Manifest ID: 008635380FLE20170516_D_1
Generator EPA ID: CAR000232520
Shipment Date: 2017-05-16
Manifest Number: 008635380FLE
Line Number: 1
Method Code: H141
Quantity Tons: 0.01000
Quantity Waste: 20.000000
Quantity Unit: P
Number of Containers: 1
Type of Container: NULL
Quantity Type: NULL
Federal Code: D001

Year: 2018
EM Manifest ID: 008635380FLE20170516_D_1
Generator EPA ID: CAR000232520
Shipment Date: 2017-05-16
Manifest Number: 008635380FLE
Line Number: 2
Method Code: H141
Quantity Tons: 0.00700
Quantity Waste: 14.000000
Quantity Unit: P
Number of Containers: 1
Type of Container: NULL
Quantity Type: NULL
Federal Code: D001

Year: 2018
EM Manifest ID: 008635380FLE20170516_D_1
Generator EPA ID: CAR000232520
Shipment Date: 2017-05-16
Manifest Number: 008635380FLE
Line Number: 2
Method Code: H141
Quantity Tons: 0.00700
Quantity Waste: 14.000000
Quantity Unit: P
Number of Containers: 1
Type of Container: NULL
Quantity Type: NULL
Federal Code: U002

Year: 2018
EM Manifest ID: 008635380FLE20170516_D_1
Generator EPA ID: CAR000232520
Shipment Date: 2017-05-16
Manifest Number: 008635380FLE

CVS PHARMACY #3934 (Continued) **S106678076**

Line Number: 3
Method Code: H141
Quantity Tons: 0.00050
Quantity Waste: 1.000000
Quantity Unit: P
Number of Containers: 1
Type of Container: NULL
Quantity Type: NULL
Federal Code: D001

Year: 2018
EM Manifest ID: 008635380FLE20170516_D_1
Generator EPA ID: CAR000232520
Shipment Date: 2017-05-16
Manifest Number: 008635380FLE
Line Number: 4
Method Code: H141
Quantity Tons: 0.04400
Quantity Waste: 88.000000
Quantity Unit: P
Number of Containers: 1
Type of Container: NULL
Quantity Type: NULL
Federal Code: D009

Year: 2018
EM Manifest ID: 008635380FLE20170516_D_1
Generator EPA ID: CAR000232520
Shipment Date: 2017-05-16
Manifest Number: 008635380FLE
Line Number: 4
Method Code: H141
Quantity Tons: 0.04400
Quantity Waste: 88.000000
Quantity Unit: P
Number of Containers: 1
Type of Container: NULL
Quantity Type: NULL
Federal Code: D024

Year: 2018
EM Manifest ID: 008635380FLE20170516_D_1
Generator EPA ID: CAR000232520
Shipment Date: 2017-05-16
Manifest Number: 008635380FLE
Line Number: 4
Method Code: H141
Quantity Tons: 0.04400
Quantity Waste: 88.000000
Quantity Unit: P
Number of Containers: 1
Type of Container: NULL
Quantity Type: NULL
Federal Code: U129

Year: 2018
EM Manifest ID: 008635380FLE20170516_D_1

CVS PHARMACY #3934 (Continued) **S106678076**

Generator EPA ID:	CAR000232520
Shipment Date:	2017-05-16
Manifest Number:	008635380FLE
Line Number:	4
Method Code:	H141
Quantity Tons:	0.04400
Quantity Waste:	88.000000
Quantity Unit:	P
Number of Containers:	1
Type of Container:	NULL
Quantity Type:	NULL
Federal Code:	U205

Year:	2018
EM Manifest ID:	008635380FLE20170516_D_1
Generator EPA ID:	CAR000232520
Shipment Date:	2017-05-16
Manifest Number:	008635380FLE
Line Number:	5
Method Code:	H141
Quantity Tons:	0.02000
Quantity Waste:	40.000000
Quantity Unit:	P
Number of Containers:	1
Type of Container:	NULL
Quantity Type:	NULL
Federal Code:	D007

Year:	2018
EM Manifest ID:	008635380FLE20170516_D_1
Generator EPA ID:	CAR000232520
Shipment Date:	2017-05-16
Manifest Number:	008635380FLE
Line Number:	5
Method Code:	H141
Quantity Tons:	0.02000
Quantity Waste:	40.000000
Quantity Unit:	P
Number of Containers:	1
Type of Container:	NULL
Quantity Type:	NULL
Federal Code:	D010

Year:	2018
EM Manifest ID:	008635380FLE20170516_D_1
Generator EPA ID:	CAR000232520
Shipment Date:	2017-05-16
Manifest Number:	008635380FLE
Line Number:	6
Method Code:	H141
Quantity Tons:	0.00050
Quantity Waste:	1.000000
Quantity Unit:	P
Number of Containers:	1
Type of Container:	NULL
Quantity Type:	NULL
Federal Code:	P001

CVS PHARMACY #3934 (Continued) **S106678076**

Year:	2018
EM Manifest ID:	008635380FLE20170516_D_1
Generator EPA ID:	CAR000232520
Shipment Date:	2017-05-16
Manifest Number:	008635380FLE
Line Number:	7
Method Code:	H141
Quantity Tons:	0.00050
Quantity Waste:	1.000000
Quantity Unit:	P
Number of Containers:	1
Type of Container:	NULL
Quantity Type:	NULL
Federal Code:	P001

Year:	2018
EM Manifest ID:	008635380FLE20170516_D_1
Generator EPA ID:	CAR000232520
Shipment Date:	2017-05-16
Manifest Number:	008635380FLE
Line Number:	7
Method Code:	H141
Quantity Tons:	0.00050
Quantity Waste:	1.000000
Quantity Unit:	P
Number of Containers:	1
Type of Container:	NULL
Quantity Type:	NULL
Federal Code:	P075

Year:	2018
EM Manifest ID:	008635380FLE20170516_D_1
Generator EPA ID:	CAR000232520
Shipment Date:	2017-05-16
Manifest Number:	008635380FLE
Line Number:	8
Method Code:	H141
Quantity Tons:	0.00100
Quantity Waste:	2.000000
Quantity Unit:	P
Number of Containers:	1
Type of Container:	NULL
Quantity Type:	NULL
Federal Code:	D009

Year:	2018
EM Manifest ID:	008635380FLE20170516_D_1
Generator EPA ID:	CAR000232520
Shipment Date:	2017-05-16
Manifest Number:	008635380FLE
Line Number:	8
Method Code:	H141
Quantity Tons:	0.00100
Quantity Waste:	2.000000
Quantity Unit:	P
Number of Containers:	1
Type of Container:	NULL

CVS PHARMACY #3934 (Continued) **S106678076**

Quantity Type:	NULL
Federal Code:	D024
Year:	2018
EM Manifest ID:	008635380FLE20170516_D_1
Generator EPA ID:	CAR000232520
Shipment Date:	2017-05-16
Manifest Number:	008635380FLE
Line Number:	8
Method Code:	H141
Quantity Tons:	0.00100
Quantity Waste:	2.000000
Quantity Unit:	P
Number of Containers:	1
Type of Container:	NULL
Quantity Type:	NULL
Federal Code:	U129
Year:	2018
EM Manifest ID:	008635380FLE20170516_D_1
Generator EPA ID:	CAR000232520
Shipment Date:	2017-05-16
Manifest Number:	008635380FLE
Line Number:	8
Method Code:	H141
Quantity Tons:	0.00100
Quantity Waste:	2.000000
Quantity Unit:	P
Number of Containers:	1
Type of Container:	NULL
Quantity Type:	NULL
Federal Code:	U205
Year:	2018
EM Manifest ID:	008635380FLE20170516_D_1
Generator EPA ID:	CAR000232520
Shipment Date:	2017-05-16
Manifest Number:	008635380FLE
Line Number:	9
Method Code:	H141
Quantity Tons:	0.00100
Quantity Waste:	2.000000
Quantity Unit:	P
Number of Containers:	1
Type of Container:	NULL
Quantity Type:	NULL
Federal Code:	D007
Year:	2018
EM Manifest ID:	008635380FLE20170516_D_1
Generator EPA ID:	CAR000232520
Shipment Date:	2017-05-16
Manifest Number:	008635380FLE
Line Number:	9
Method Code:	H141
Quantity Tons:	0.00100
Quantity Waste:	2.000000

CVS PHARMACY #3934 (Continued) **S106678076**

Quantity Unit: P
Number of Containers: 1
Type of Container: NULL
Quantity Type: NULL
Federal Code: D010

Year: 2018
EM Manifest ID: 008635380FLE20170516_D_1
Generator EPA ID: CAR000232520
Shipment Date: 2017-05-16
Manifest Number: 008635380FLE
Line Number: 10
Method Code: H141
Quantity Tons: 0.00100
Quantity Waste: 2.000000
Quantity Unit: P
Number of Containers: 1
Type of Container: NULL
Quantity Type: NULL
Federal Code: U129

Year: 2018
EM Manifest ID: 008635380FLE20170516_D_1
Generator EPA ID: CAR000232520
Shipment Date: 2017-05-16
Manifest Number: 008635380FLE
Line Number: 10
Method Code: H141
Quantity Tons: 0.00100
Quantity Waste: 2.000000
Quantity Unit: P
Number of Containers: 1
Type of Container: NULL
Quantity Type: NULL
Federal Code: U205

State:
Year: 2018
EM Manifest ID: 008635380FLE20170516_D_1
Generator EPA ID: CAR000232520
Shipment Date: 2017-05-16
Manifest Number: 008635380FLE
Line Number: 1
Method Code: H141
Quantity Tons: 0.01000
Quantity Waste: 20.000000
Quantity Unit: P
Number of Containers: 1
Type of Container: NULL
Quantity Type: NULL
State Code: 214

Year: 2018
EM Manifest ID: 008635380FLE20170516_D_1
Generator EPA ID: CAR000232520
Shipment Date: 2017-05-16
Manifest Number: 008635380FLE

CVS PHARMACY #3934 (Continued) **S106678076**

Line Number: 2
Method Code: H141
Quantity Tons: 0.00700
Quantity Waste: 14.000000
Quantity Unit: P
Number of Containers: 1
Type of Container: NULL
Quantity Type: NULL
State Code: 214

Year: 2018
EM Manifest ID: 008635380FLE20170516_D_1
Generator EPA ID: CAR000232520
Shipment Date: 2017-05-16
Manifest Number: 008635380FLE
Line Number: 3
Method Code: H141
Quantity Tons: 0.00050
Quantity Waste: 1.000000
Quantity Unit: P
Number of Containers: 1
Type of Container: NULL
Quantity Type: NULL
State Code: 141

Year: 2018
EM Manifest ID: 008635380FLE20170516_D_1
Generator EPA ID: CAR000232520
Shipment Date: 2017-05-16
Manifest Number: 008635380FLE
Line Number: 4
Method Code: H141
Quantity Tons: 0.04400
Quantity Waste: 88.000000
Quantity Unit: P
Number of Containers: 1
Type of Container: NULL
Quantity Type: NULL
State Code: 311

Year: 2018
EM Manifest ID: 008635380FLE20170516_D_1
Generator EPA ID: CAR000232520
Shipment Date: 2017-05-16
Manifest Number: 008635380FLE
Line Number: 5
Method Code: H141
Quantity Tons: 0.02000
Quantity Waste: 40.000000
Quantity Unit: P
Number of Containers: 1
Type of Container: NULL
Quantity Type: NULL
State Code: 311

Year: 2018
EM Manifest ID: 008635380FLE20170516_D_1

CVS PHARMACY #3934 (Continued) **S106678076**

Generator EPA ID:	CAR000232520
Shipment Date:	2017-05-16
Manifest Number:	008635380FLE
Line Number:	6
Method Code:	H141
Quantity Tons:	0.00050
Quantity Waste:	1.000000
Quantity Unit:	P
Number of Containers:	1
Type of Container:	NULL
Quantity Type:	NULL
State Code:	311

Year:	2018
EM Manifest ID:	008635380FLE20170516_D_1
Generator EPA ID:	CAR000232520
Shipment Date:	2017-05-16
Manifest Number:	008635380FLE
Line Number:	7
Method Code:	H141
Quantity Tons:	0.00050
Quantity Waste:	1.000000
Quantity Unit:	P
Number of Containers:	1
Type of Container:	NULL
Quantity Type:	NULL
State Code:	311

Year:	2018
EM Manifest ID:	008635380FLE20170516_D_1
Generator EPA ID:	CAR000232520
Shipment Date:	2017-05-16
Manifest Number:	008635380FLE
Line Number:	8
Method Code:	H141
Quantity Tons:	0.00100
Quantity Waste:	2.000000
Quantity Unit:	P
Number of Containers:	1
Type of Container:	NULL
Quantity Type:	NULL
State Code:	311

Year:	2018
EM Manifest ID:	008635380FLE20170516_D_1
Generator EPA ID:	CAR000232520
Shipment Date:	2017-05-16
Manifest Number:	008635380FLE
Line Number:	9
Method Code:	H141
Quantity Tons:	0.00100
Quantity Waste:	2.000000
Quantity Unit:	P
Number of Containers:	1
Type of Container:	NULL
Quantity Type:	NULL
State Code:	311

CVS PHARMACY #3934 (Continued) **S106678076**

Year:	2018
EM Manifest ID:	008635380FLE20170516_D_1
Generator EPA ID:	CAR000232520
Shipment Date:	2017-05-16
Manifest Number:	008635380FLE
Line Number:	10
Method Code:	H141
Quantity Tons:	0.00100
Quantity Waste:	2.000000
Quantity Unit:	P
Number of Containers:	1
Type of Container:	NULL
Quantity Type:	NULL
State Code:	331

Year:	2018
EM Manifest ID:	008635380FLE20170516_D_1
Generator EPA ID:	CAR000232520
Shipment Date:	2017-05-16
Manifest Number:	008635380FLE
Line Number:	11
Method Code:	H141
Quantity Tons:	0.03300
Quantity Waste:	66.000000
Quantity Unit:	P
Number of Containers:	1
Type of Container:	NULL
Quantity Type:	NULL
State Code:	331

Year:	2018
EM Manifest ID:	008635380FLE20170516_D_1
Generator EPA ID:	CAR000232520
Shipment Date:	2017-05-16
Manifest Number:	008635380FLE
Line Number:	12
Method Code:	H141
Quantity Tons:	0.01950
Quantity Waste:	39.000000
Quantity Unit:	P
Number of Containers:	1
Type of Container:	NULL
Quantity Type:	NULL
State Code:	331

Year:	2018
EM Manifest ID:	008635379FLE20170516_D_1
Shipment Date:	5/16/2017
Receipt Date:	6/13/2017
Manifest Number:	008635379FLE
Generator EPA ID:	CAR000232520
Name:	CVS #3934
Address:	Not reported
Address 2:	Not reported
City:	Not reported
Zip:	Not reported

CVS PHARMACY #3934 (Continued) **S106678076**

Telephone:	Not reported
Contact:	Not reported
Contact Telephone:	Not reported
Transporter 1 EPA ID:	MNS000110924
Transporter 1 Emergency Number:	Not reported
Transporter 2 EPA ID:	NED986382133
Transporter 2 Emergency Number:	Not reported
TSDF EPA ID:	INR000110197
TSDF Name:	STERICYCLE INC
TSDF Address 1:	Not reported
TSDF Address 2:	Not reported
TSDF City:	Not reported
TSDF Zip:	Not reported
TSDF Telephone:	Not reported

Federal:

Year:	2018
EM Manifest ID:	008635379FLE20170516_D_1
Generator EPA ID:	CAR000232520
Shipment Date:	2017-05-16
Manifest Number:	008635379FLE
Line Number:	1
Method Code:	H141
Quantity Tons:	0.00050
Quantity Waste:	1.000000
Quantity Unit:	P
Number of Containers:	1
Type of Container:	NULL
Quantity Type:	NULL
Federal Code:	D001

State:

Year:	2018
EM Manifest ID:	008635379FLE20170516_D_1
Generator EPA ID:	CAR000232520
Shipment Date:	2017-05-16
Manifest Number:	008635379FLE
Line Number:	1
Method Code:	H141
Quantity Tons:	0.00050
Quantity Waste:	1.000000
Quantity Unit:	P
Number of Containers:	1
Type of Container:	NULL
Quantity Type:	NULL
State Code:	311

Year:	2018
EM Manifest ID:	011408221FLE20180403_D_1
Shipment Date:	4/3/2018
Receipt Date:	4/17/2018
Manifest Number:	011408221FLE
Generator EPA ID:	CAR000232520
Name:	CVS #3934
Address:	Not reported
Address 2:	Not reported

CVS PHARMACY #3934 (Continued) **S106678076**

City: Not reported
Zip: Not reported
Telephone: Not reported
Contact: Not reported
Contact Telephone: Not reported
Transporter 1 EPA ID: MNS000110924
Transporter 1 Emergency Number: Not reported
Transporter 2 EPA ID: CAR000217554
Transporter 2 Emergency Number: Not reported
TSDF EPA ID: CAD008364432
TSDF Name: RHO CHEM LLC
TSDF Address 1: Not reported
TSDF Address 2: Not reported
TSDF City: Not reported
TSDF Zip: Not reported
TSDF Telephone: Not reported

Federal:
Year: 2018
EM Manifest ID: 011408221FLE20180403_D_1
Generator EPA ID: CAR000232520
Shipment Date: 2018-04-03
Manifest Number: 011408221FLE
Line Number: 1
Method Code: H141
Quantity Tons: 0.01700
Quantity Waste: 34.000000
Quantity Unit: P
Number of Containers: 1
Type of Container: NULL
Quantity Type: NULL
Federal Code: D007

Year: 2018
EM Manifest ID: 011408221FLE20180403_D_1
Generator EPA ID: CAR000232520
Shipment Date: 2018-04-03
Manifest Number: 011408221FLE
Line Number: 1
Method Code: H141
Quantity Tons: 0.01700
Quantity Waste: 34.000000
Quantity Unit: P
Number of Containers: 1
Type of Container: NULL
Quantity Type: NULL
Federal Code: D010

Year: 2018
EM Manifest ID: 011408221FLE20180403_D_1
Generator EPA ID: CAR000232520
Shipment Date: 2018-04-03
Manifest Number: 011408221FLE
Line Number: 2
Method Code: H141
Quantity Tons: 0.00050
Quantity Waste: 1.000000
Quantity Unit: P

CVS PHARMACY #3934 (Continued) **S106678076**

Number of Containers: 1
Type of Container: NULL
Quantity Type: NULL
Federal Code: P001

Year: 2018
EM Manifest ID: 011408221FLE20180403_D_1
Generator EPA ID: CAR000232520
Shipment Date: 2018-04-03
Manifest Number: 011408221FLE
Line Number: 3
Method Code: H141
Quantity Tons: 0.00150
Quantity Waste: 3.000000
Quantity Unit: P
Number of Containers: 1
Type of Container: NULL
Quantity Type: NULL
Federal Code: P001

Year: 2018
EM Manifest ID: 011408221FLE20180403_D_1
Generator EPA ID: CAR000232520
Shipment Date: 2018-04-03
Manifest Number: 011408221FLE
Line Number: 3
Method Code: H141
Quantity Tons: 0.00150
Quantity Waste: 3.000000
Quantity Unit: P
Number of Containers: 1
Type of Container: NULL
Quantity Type: NULL
Federal Code: P075

Year: 2018
EM Manifest ID: 011408221FLE20180403_D_1
Generator EPA ID: CAR000232520
Shipment Date: 2018-04-03
Manifest Number: 011408221FLE
Line Number: 4
Method Code: H141
Quantity Tons: 0.00050
Quantity Waste: 1.000000
Quantity Unit: P
Number of Containers: 1
Type of Container: NULL
Quantity Type: NULL
Federal Code: D007

Year: 2018
EM Manifest ID: 011408221FLE20180403_D_1
Generator EPA ID: CAR000232520
Shipment Date: 2018-04-03
Manifest Number: 011408221FLE
Line Number: 4
Method Code: H141

CVS PHARMACY #3934 (Continued) **S106678076**

Quantity Tons:	0.00050
Quantity Waste:	1.000000
Quantity Unit:	P
Number of Containers:	1
Type of Container:	NULL
Quantity Type:	NULL
Federal Code:	D009
Year:	2018
EM Manifest ID:	011408221FLE20180403_D_1
Generator EPA ID:	CAR000232520
Shipment Date:	2018-04-03
Manifest Number:	011408221FLE
Line Number:	4
Method Code:	H141
Quantity Tons:	0.00050
Quantity Waste:	1.000000
Quantity Unit:	P
Number of Containers:	1
Type of Container:	NULL
Quantity Type:	NULL
Federal Code:	D010
Year:	2018
EM Manifest ID:	011408221FLE20180403_D_1
Generator EPA ID:	CAR000232520
Shipment Date:	2018-04-03
Manifest Number:	011408221FLE
Line Number:	4
Method Code:	H141
Quantity Tons:	0.00050
Quantity Waste:	1.000000
Quantity Unit:	P
Number of Containers:	1
Type of Container:	NULL
Quantity Type:	NULL
Federal Code:	D024
Year:	2018
EM Manifest ID:	011408221FLE20180403_D_1
Generator EPA ID:	CAR000232520
Shipment Date:	2018-04-03
Manifest Number:	011408221FLE
Line Number:	5
Method Code:	H141
Quantity Tons:	0.00150
Quantity Waste:	3.000000
Quantity Unit:	P
Number of Containers:	1
Type of Container:	NULL
Quantity Type:	NULL
Federal Code:	D007
Year:	2018
EM Manifest ID:	011408221FLE20180403_D_1
Generator EPA ID:	CAR000232520
Shipment Date:	2018-04-03

CVS PHARMACY #3934 (Continued) **S106678076**

Manifest Number:	011408221FLE
Line Number:	5
Method Code:	H141
Quantity Tons:	0.00150
Quantity Waste:	3.000000
Quantity Unit:	P
Number of Containers:	1
Type of Container:	NULL
Quantity Type:	NULL
Federal Code:	D010

Year:	2018
EM Manifest ID:	011408221FLE20180403_D_1
Generator EPA ID:	CAR000232520
Shipment Date:	2018-04-03
Manifest Number:	011408221FLE
Line Number:	6
Method Code:	H141
Quantity Tons:	0.01200
Quantity Waste:	24.000000
Quantity Unit:	P
Number of Containers:	1
Type of Container:	NULL
Quantity Type:	NULL
Federal Code:	D002

State:

Year:	2018
EM Manifest ID:	011408221FLE20180403_D_1
Generator EPA ID:	CAR000232520
Shipment Date:	2018-04-03
Manifest Number:	011408221FLE
Line Number:	1
Method Code:	H141
Quantity Tons:	0.01700
Quantity Waste:	34.000000
Quantity Unit:	P
Number of Containers:	1
Type of Container:	NULL
Quantity Type:	NULL
State Code:	311

Year:	2018
EM Manifest ID:	011408221FLE20180403_D_1
Generator EPA ID:	CAR000232520
Shipment Date:	2018-04-03
Manifest Number:	011408221FLE
Line Number:	2
Method Code:	H141
Quantity Tons:	0.00050
Quantity Waste:	1.000000
Quantity Unit:	P
Number of Containers:	1
Type of Container:	NULL
Quantity Type:	NULL
State Code:	311

CVS PHARMACY #3934 (Continued) **S106678076**

Year:	2018
EM Manifest ID:	011408221FLE20180403_D_1
Generator EPA ID:	CAR000232520
Shipment Date:	2018-04-03
Manifest Number:	011408221FLE
Line Number:	3
Method Code:	H141
Quantity Tons:	0.00150
Quantity Waste:	3.000000
Quantity Unit:	P
Number of Containers:	1
Type of Container:	NULL
Quantity Type:	NULL
State Code:	311

Year:	2018
EM Manifest ID:	011408221FLE20180403_D_1
Generator EPA ID:	CAR000232520
Shipment Date:	2018-04-03
Manifest Number:	011408221FLE
Line Number:	4
Method Code:	H141
Quantity Tons:	0.00050
Quantity Waste:	1.000000
Quantity Unit:	P
Number of Containers:	1
Type of Container:	NULL
Quantity Type:	NULL
State Code:	311

Year:	2018
EM Manifest ID:	011408221FLE20180403_D_1
Generator EPA ID:	CAR000232520
Shipment Date:	2018-04-03
Manifest Number:	011408221FLE
Line Number:	5
Method Code:	H141
Quantity Tons:	0.00150
Quantity Waste:	3.000000
Quantity Unit:	P
Number of Containers:	1
Type of Container:	NULL
Quantity Type:	NULL
State Code:	311

Year:	2018
EM Manifest ID:	011408221FLE20180403_D_1
Generator EPA ID:	CAR000232520
Shipment Date:	2018-04-03
Manifest Number:	011408221FLE
Line Number:	6
Method Code:	H141
Quantity Tons:	0.01200
Quantity Waste:	24.000000
Quantity Unit:	P
Number of Containers:	1
Type of Container:	NULL

CVS PHARMACY #3934 (Continued) **S106678076**

Quantity Type:	NULL
State Code:	122
Year:	2018
EM Manifest ID:	011408221FLE20180403_D_1
Generator EPA ID:	CAR000232520
Shipment Date:	2018-04-03
Manifest Number:	011408221FLE
Line Number:	7
Method Code:	H141
Quantity Tons:	0.08550
Quantity Waste:	171.000000
Quantity Unit:	P
Number of Containers:	1
Type of Container:	NULL
Quantity Type:	NULL
State Code:	331
Year:	2018
EM Manifest ID:	011408221FLE20180403_D_1
Generator EPA ID:	CAR000232520
Shipment Date:	2018-04-03
Manifest Number:	011408221FLE
Line Number:	8
Method Code:	H141
Quantity Tons:	0.02900
Quantity Waste:	58.000000
Quantity Unit:	P
Number of Containers:	1
Type of Container:	NULL
Quantity Type:	NULL
State Code:	331
Year:	2018
EM Manifest ID:	011408220FLE20180403_D_1
Shipment Date:	4/3/2018
Receipt Date:	4/25/2018
Manifest Number:	011408220FLE
Generator EPA ID:	CAR000232520
Name:	CVS #3934
Address:	Not reported
Address 2:	Not reported
City:	Not reported
Zip:	Not reported
Telephone:	Not reported
Contact:	Not reported
Contact Telephone:	Not reported
Transporter 1 EPA ID:	MNS000110924
Transporter 1 Emergency Number:	Not reported
Transporter 2 EPA ID:	NED986382133
Transporter 2 Emergency Number:	Not reported
TSDF EPA ID:	INR000110197
TSDF Name:	STERICYCLE INC
TSDF Address 1:	Not reported
TSDF Address 2:	Not reported
TSDF City:	Not reported

CVS PHARMACY #3934 (Continued) **S106678076**

TSDF Zip:	Not reported
TSDF Telephone:	Not reported

Federal:

Year:	2018
EM Manifest ID:	011408220FLE20180403_D_1
Generator EPA ID:	CAR000232520
Shipment Date:	2018-04-03
Manifest Number:	011408220FLE
Line Number:	1
Method Code:	H141
Quantity Tons:	0.00050
Quantity Waste:	1.000000
Quantity Unit:	P
Number of Containers:	1
Type of Container:	NULL
Quantity Type:	NULL
Federal Code:	D001

State:

Year:	2018
EM Manifest ID:	011408220FLE20180403_D_1
Generator EPA ID:	CAR000232520
Shipment Date:	2018-04-03
Manifest Number:	011408220FLE
Line Number:	1
Method Code:	H141
Quantity Tons:	0.00050
Quantity Waste:	1.000000
Quantity Unit:	P
Number of Containers:	1
Type of Container:	NULL
Quantity Type:	NULL
State Code:	311

Year:	2018
EM Manifest ID:	197618
Shipment Date:	11/28/2018
Receipt Date:	12/5/2018
Manifest Number:	011465890FLE
Generator EPA ID:	CAR000232520
Name:	CVS
Address:	60 N. MOORPARK ROAD
Address 2:	Not reported
City:	THOUSAND OAKS
Zip:	91360
Telephone:	800-924-6804
Contact:	Not reported
Contact Telephone:	323-776-6233
Transporter 1 EPA ID:	MNS000110924
Transporter 1 Emergency Number:	Not reported
Transporter 2 EPA ID:	MNS000110924
Transporter 2 Emergency Number:	Not reported
TSDF EPA ID:	CAD008364432
TSDF Name:	Rho Chem LLC
TSDF Address 1:	425 Isis Ave.

CVS PHARMACY #3934 (Continued) **S106678076**

TSDF Address 2: Not reported
TSDF City: Inglewood
TSDF Zip: 90301
TSDF Telephone: Not reported

Federal:
Year: 2018
EM Manifest ID: 197618
Generator EPA ID: CAR000232520
Shipment Date: 2018-11-28
Manifest Number: 011465890FLE
Line Number: 1
Method Code: H141
Quantity Tons: 0.01400
Quantity Waste: 28.000000
Quantity Unit: P
Number of Containers: 1
Type of Container: Fiberboard or plastic drums, barrels, kegs
Quantity Type: Pounds
Federal Code: D007

Year: 2018
EM Manifest ID: 197618
Generator EPA ID: CAR000232520
Shipment Date: 2018-11-28
Manifest Number: 011465890FLE
Line Number: 1
Method Code: H141
Quantity Tons: 0.01400
Quantity Waste: 28.000000
Quantity Unit: P
Number of Containers: 1
Type of Container: Fiberboard or plastic drums, barrels, kegs
Quantity Type: Pounds
Federal Code: D010

Year: 2018
EM Manifest ID: 197618
Generator EPA ID: CAR000232520
Shipment Date: 2018-11-28
Manifest Number: 011465890FLE
Line Number: 2
Method Code: H141
Quantity Tons: 0.00050
Quantity Waste: 1.000000
Quantity Unit: P
Number of Containers: 1
Type of Container: Fiber or plastic boxes, cartons, cases
Quantity Type: Pounds
Federal Code: P001

Year: 2018
EM Manifest ID: 197618
Generator EPA ID: CAR000232520
Shipment Date: 2018-11-28
Manifest Number: 011465890FLE
Line Number: 3
Method Code: H141

CVS PHARMACY #3934 (Continued) **S106678076**

Quantity Tons:	0.00200
Quantity Waste:	4.000000
Quantity Unit:	P
Number of Containers:	1
Type of Container:	Fiber or plastic boxes, cartons, cases
Quantity Type:	Pounds
Federal Code:	D007
Year:	2018
EM Manifest ID:	197618
Generator EPA ID:	CAR000232520
Shipment Date:	2018-11-28
Manifest Number:	011465890FLE
Line Number:	3
Method Code:	H141
Quantity Tons:	0.00200
Quantity Waste:	4.000000
Quantity Unit:	P
Number of Containers:	1
Type of Container:	Fiber or plastic boxes, cartons, cases
Quantity Type:	Pounds
Federal Code:	D009
Year:	2018
EM Manifest ID:	197618
Generator EPA ID:	CAR000232520
Shipment Date:	2018-11-28
Manifest Number:	011465890FLE
Line Number:	3
Method Code:	H141
Quantity Tons:	0.00200
Quantity Waste:	4.000000
Quantity Unit:	P
Number of Containers:	1
Type of Container:	Fiber or plastic boxes, cartons, cases
Quantity Type:	Pounds
Federal Code:	D010
Year:	2018
EM Manifest ID:	197618
Generator EPA ID:	CAR000232520
Shipment Date:	2018-11-28
Manifest Number:	011465890FLE
Line Number:	3
Method Code:	H141
Quantity Tons:	0.00200
Quantity Waste:	4.000000
Quantity Unit:	P
Number of Containers:	1
Type of Container:	Fiber or plastic boxes, cartons, cases
Quantity Type:	Pounds
Federal Code:	D024
Year:	2018
EM Manifest ID:	197618
Generator EPA ID:	CAR000232520
Shipment Date:	2018-11-28

CVS PHARMACY #3934 (Continued) **S106678076**

Manifest Number:	011465890FLE
Line Number:	4
Method Code:	H141
Quantity Tons:	0.00150
Quantity Waste:	3.000000
Quantity Unit:	P
Number of Containers:	1
Type of Container:	Fiber or plastic boxes, cartons, cases
Quantity Type:	Pounds
Federal Code:	D007

Year:	2018
EM Manifest ID:	197618
Generator EPA ID:	CAR000232520
Shipment Date:	2018-11-28
Manifest Number:	011465890FLE
Line Number:	4
Method Code:	H141
Quantity Tons:	0.00150
Quantity Waste:	3.000000
Quantity Unit:	P
Number of Containers:	1
Type of Container:	Fiber or plastic boxes, cartons, cases
Quantity Type:	Pounds
Federal Code:	D010

Year:	2018
EM Manifest ID:	197618
Generator EPA ID:	CAR000232520
Shipment Date:	2018-11-28
Manifest Number:	011465890FLE
Line Number:	5
Method Code:	H141
Quantity Tons:	0.00350
Quantity Waste:	7.000000
Quantity Unit:	P
Number of Containers:	1
Type of Container:	Fiber or plastic boxes, cartons, cases
Quantity Type:	Pounds
Federal Code:	U129

Year:	2018
EM Manifest ID:	197618
Generator EPA ID:	CAR000232520
Shipment Date:	2018-11-28
Manifest Number:	011465890FLE
Line Number:	5
Method Code:	H141
Quantity Tons:	0.00350
Quantity Waste:	7.000000
Quantity Unit:	P
Number of Containers:	1
Type of Container:	Fiber or plastic boxes, cartons, cases
Quantity Type:	Pounds
Federal Code:	U205

CVS PHARMACY #3934 (Continued) **S106678076**

State:

Year:	2018
EM Manifest ID:	197618
Generator EPA ID:	CAR000232520
Shipment Date:	2018-11-28
Manifest Number:	011465890FLE
Line Number:	1
Method Code:	H141
Quantity Tons:	0.01400
Quantity Waste:	28.000000
Quantity Unit:	P
Number of Containers:	1
Type of Container:	Fiberboard or plastic drums, barrels, kegs
Quantity Type:	Pounds
State Code:	311

Year:	2018
EM Manifest ID:	197618
Generator EPA ID:	CAR000232520
Shipment Date:	2018-11-28
Manifest Number:	011465890FLE
Line Number:	2
Method Code:	H141
Quantity Tons:	0.00050
Quantity Waste:	1.000000
Quantity Unit:	P
Number of Containers:	1
Type of Container:	Fiber or plastic boxes, cartons, cases
Quantity Type:	Pounds
State Code:	311

Year:	2018
EM Manifest ID:	197618
Generator EPA ID:	CAR000232520
Shipment Date:	2018-11-28
Manifest Number:	011465890FLE
Line Number:	3
Method Code:	H141
Quantity Tons:	0.00200
Quantity Waste:	4.000000
Quantity Unit:	P
Number of Containers:	1
Type of Container:	Fiber or plastic boxes, cartons, cases
Quantity Type:	Pounds
State Code:	311

Year:	2018
EM Manifest ID:	197618
Generator EPA ID:	CAR000232520
Shipment Date:	2018-11-28
Manifest Number:	011465890FLE
Line Number:	4
Method Code:	H141
Quantity Tons:	0.00150
Quantity Waste:	3.000000
Quantity Unit:	P
Number of Containers:	1

CVS PHARMACY #3934 (Continued) **S106678076**

Type of Container:	Fiber or plastic boxes, cartons, cases
Quantity Type:	Pounds
State Code:	311
Year:	2018
EM Manifest ID:	197618
Generator EPA ID:	CAR000232520
Shipment Date:	2018-11-28
Manifest Number:	011465890FLE
Line Number:	5
Method Code:	H141
Quantity Tons:	0.00350
Quantity Waste:	7.000000
Quantity Unit:	P
Number of Containers:	1
Type of Container:	Fiber or plastic boxes, cartons, cases
Quantity Type:	Pounds
State Code:	331
Year:	2018
EM Manifest ID:	197618
Generator EPA ID:	CAR000232520
Shipment Date:	2018-11-28
Manifest Number:	011465890FLE
Line Number:	6
Method Code:	H141
Quantity Tons:	0.02750
Quantity Waste:	55.000000
Quantity Unit:	P
Number of Containers:	1
Type of Container:	Fiberboard or plastic drums, barrels, kegs
Quantity Type:	Pounds
State Code:	331
Year:	2018
EM Manifest ID:	197618
Generator EPA ID:	CAR000232520
Shipment Date:	2018-11-28
Manifest Number:	011465890FLE
Line Number:	7
Method Code:	H141
Quantity Tons:	0.02500
Quantity Waste:	50.000000
Quantity Unit:	P
Number of Containers:	1
Type of Container:	Fiberboard or plastic drums, barrels, kegs
Quantity Type:	Pounds
State Code:	331
Year:	2018
EM Manifest ID:	223895
Shipment Date:	11/28/2018
Receipt Date:	12/27/2018
Manifest Number:	011465891FLE
Generator EPA ID:	CAR000232520
Name:	CVS

CVS PHARMACY #3934 (Continued) **S106678076**

Address:	60 N. MOORPARK ROAD
Address 2:	Not reported
City:	THOUSAND OAKS
Zip:	91360
Telephone:	800-924-6804
Contact:	Not reported
Contact Telephone:	775-575-2760
Transporter 1 EPA ID:	MNS000110924
Transporter 1 Emergency Number:	Not reported
Transporter 2 EPA ID:	MNS000110924
Transporter 2 Emergency Number:	Not reported
TSDF EPA ID:	NVD980895338
TSDF Name:	21st Century Environmental Management of Nevada, LLC
TSDF Address 1:	2095 Newlands Drive East
TSDF Address 2:	Not reported
TSDF City:	Fernley
TSDF Zip:	89408
TSDF Telephone:	Not reported

Federal:

Year:	2018
EM Manifest ID:	223895
Generator EPA ID:	CAR000232520
Shipment Date:	2018-11-28
Manifest Number:	011465891FLE
Line Number:	1
Method Code:	H141
Quantity Tons:	0.00900
Quantity Waste:	18.000000
Quantity Unit:	P
Number of Containers:	1
Type of Container:	Fiber or plastic boxes, cartons, cases
Quantity Type:	Pounds
Federal Code:	D001

Year:	2018
EM Manifest ID:	223895
Generator EPA ID:	CAR000232520
Shipment Date:	2018-11-28
Manifest Number:	011465891FLE
Line Number:	2
Method Code:	H141
Quantity Tons:	0.00050
Quantity Waste:	1.000000
Quantity Unit:	P
Number of Containers:	1
Type of Container:	Fiber or plastic boxes, cartons, cases
Quantity Type:	Pounds
Federal Code:	D001

Year:	2018
EM Manifest ID:	223895
Generator EPA ID:	CAR000232520
Shipment Date:	2018-11-28
Manifest Number:	011465891FLE
Line Number:	3
Method Code:	H141
Quantity Tons:	0.00150

CVS PHARMACY #3934 (Continued) **S106678076**

Quantity Waste:	3.000000
Quantity Unit:	P
Number of Containers:	1
Type of Container:	Fiber or plastic boxes, cartons, cases
Quantity Type:	Pounds
Federal Code:	D001

Year:	2018
EM Manifest ID:	223895
Generator EPA ID:	CAR000232520
Shipment Date:	2018-11-28
Manifest Number:	011465891FLE
Line Number:	3
Method Code:	H141
Quantity Tons:	0.00150
Quantity Waste:	3.000000
Quantity Unit:	P
Number of Containers:	1
Type of Container:	Fiber or plastic boxes, cartons, cases
Quantity Type:	Pounds
Federal Code:	U002

Year:	2018
EM Manifest ID:	223895
Generator EPA ID:	CAR000232520
Shipment Date:	2018-11-28
Manifest Number:	011465891FLE
Line Number:	4
Method Code:	H141
Quantity Tons:	0.02200
Quantity Waste:	44.000000
Quantity Unit:	P
Number of Containers:	1
Type of Container:	Fiberboard or plastic drums, barrels, kegs
Quantity Type:	Pounds
Federal Code:	D001

Year:	2018
EM Manifest ID:	223895
Generator EPA ID:	CAR000232520
Shipment Date:	2018-11-28
Manifest Number:	011465891FLE
Line Number:	5
Method Code:	H141
Quantity Tons:	0.00100
Quantity Waste:	2.000000
Quantity Unit:	P
Number of Containers:	1
Type of Container:	Fiber or plastic boxes, cartons, cases
Quantity Type:	Pounds
Federal Code:	D001

State:

Year:	2018
EM Manifest ID:	223895
Generator EPA ID:	CAR000232520
Shipment Date:	2018-11-28

CVS PHARMACY #3934 (Continued) **S106678076**

Manifest Number:	011465891FLE
Line Number:	1
Method Code:	H141
Quantity Tons:	0.00900
Quantity Waste:	18.000000
Quantity Unit:	P
Number of Containers:	1
Type of Container:	Fiber or plastic boxes, cartons, cases
Quantity Type:	Pounds
State Code:	214

Year:	2018
EM Manifest ID:	223895
Generator EPA ID:	CAR000232520
Shipment Date:	2018-11-28
Manifest Number:	011465891FLE
Line Number:	2
Method Code:	H141
Quantity Tons:	0.00050
Quantity Waste:	1.000000
Quantity Unit:	P
Number of Containers:	1
Type of Container:	Fiber or plastic boxes, cartons, cases
Quantity Type:	Pounds
State Code:	352

Year:	2018
EM Manifest ID:	223895
Generator EPA ID:	CAR000232520
Shipment Date:	2018-11-28
Manifest Number:	011465891FLE
Line Number:	3
Method Code:	H141
Quantity Tons:	0.00150
Quantity Waste:	3.000000
Quantity Unit:	P
Number of Containers:	1
Type of Container:	Fiber or plastic boxes, cartons, cases
Quantity Type:	Pounds
State Code:	214

Year:	2018
EM Manifest ID:	223895
Generator EPA ID:	CAR000232520
Shipment Date:	2018-11-28
Manifest Number:	011465891FLE
Line Number:	4
Method Code:	H141
Quantity Tons:	0.02200
Quantity Waste:	44.000000
Quantity Unit:	P
Number of Containers:	1
Type of Container:	Fiberboard or plastic drums, barrels, kegs
Quantity Type:	Pounds
State Code:	311

Year:	2018

CVS PHARMACY #3934 (Continued) **S106678076**

EM Manifest ID:	223895
Generator EPA ID:	CAR000232520
Shipment Date:	2018-11-28
Manifest Number:	011465891FLE
Line Number:	5
Method Code:	H141
Quantity Tons:	0.00100
Quantity Waste:	2.000000
Quantity Unit:	P
Number of Containers:	1
Type of Container:	Fiber or plastic boxes, cartons, cases
Quantity Type:	Pounds
State Code:	141

Year:	2018
EM Manifest ID:	009254243FLE20171102_D_1
Shipment Date:	11/2/2017
Receipt Date:	11/15/2017
Manifest Number:	009254243FLE
Generator EPA ID:	CAR000232520
Name:	CVS #3934
Address:	Not reported
Address 2:	Not reported
City:	Not reported
Zip:	Not reported
Telephone:	Not reported
Contact:	Not reported
Contact Telephone:	Not reported
Transporter 1 EPA ID:	MNS000110924
Transporter 1 Emergency Number:	Not reported
Transporter 2 EPA ID:	NED986382133
Transporter 2 Emergency Number:	Not reported
TSDF EPA ID:	INR000110197
TSDF Name:	STERICYCLE INC
TSDF Address 1:	Not reported
TSDF Address 2:	Not reported
TSDF City:	Not reported
TSDF Zip:	Not reported
TSDF Telephone:	Not reported

Federal:

Year:	2018
EM Manifest ID:	009254243FLE20171102_D_1
Generator EPA ID:	CAR000232520
Shipment Date:	2017-11-02
Manifest Number:	009254243FLE
Line Number:	1
Method Code:	H141
Quantity Tons:	0.00050
Quantity Waste:	1.000000
Quantity Unit:	P
Number of Containers:	1
Type of Container:	NULL
Quantity Type:	NULL
Federal Code:	D001

CVS PHARMACY #3934 (Continued) **S106678076**

State:

Year:	2018
EM Manifest ID:	009254243FLE20171102_D_1
Generator EPA ID:	CAR000232520
Shipment Date:	2017-11-02
Manifest Number:	009254243FLE
Line Number:	1
Method Code:	H141
Quantity Tons:	0.00050
Quantity Waste:	1.000000
Quantity Unit:	P
Number of Containers:	1
Type of Container:	NULL
Quantity Type:	NULL
State Code:	311

Additional Info:

Year:	2017
Gen EPA ID:	CAR000232520
Shipment Date:	20171102
Creation Date:	Not reported
Receipt Date:	Not reported
Manifest ID:	009254244FLE
Trans EPA ID:	MNS000110924
Trans Name:	STERICYCLE SPECIALTY WASTE SOLUTIONS INC
Trans 2 EPA ID:	CAR000217554
Trans 2 Name:	CRUZ CONTAINERS LOGISTICS INC
TSDF EPA ID:	CAD008364432
Trans Name:	RHO CHEM LLC
TSDF Alt EPA ID:	Not reported
TSDF Alt Name:	Not reported
Waste Code Description:	311 - Pharmaceutical waste
RCRA Code:	P001
Meth Code:	H141 - Storage, Bulking, And/Or Transfer Off Site--No Treatment/Reovery (H010-H129) Or (H131-H135)
Quantity Tons:	0.0005
Waste Quantity:	1
Quantity Unit:	P
Additional Code 1:	Not reported
Additional Code 2:	Not reported
Additional Code 3:	Not reported
Additional Code 4:	Not reported
Additional Code 5:	Not reported
Shipment Date:	20171102
Creation Date:	Not reported
Receipt Date:	Not reported
Manifest ID:	009254244FLE
Trans EPA ID:	MNS000110924
Trans Name:	STERICYCLE SPECIALTY WASTE SOLUTIONS INC
Trans 2 EPA ID:	CAR000217554
Trans 2 Name:	CRUZ CONTAINERS LOGISTICS INC
TSDF EPA ID:	CAD008364432
Trans Name:	RHO CHEM LLC

CVS PHARMACY #3934 (Continued) **S106678076**

TSDF Alt EPA ID:	Not reported
TSDF Alt Name:	Not reported
Waste Code Description:	311 - Pharmaceutical waste
RCRA Code:	U205
Meth Code:	H141 - Storage, Bulking, And/Or Transfer Off Site--No Treatment/Reovery (H010-H129) Or (H131-H135)
Quantity Tons:	0.0005
Waste Quantity:	1
Quantity Unit:	P
Additional Code 1:	U129
Additional Code 2:	D024
Additional Code 3:	D009
Additional Code 4:	Not reported
Additional Code 5:	Not reported
Shipment Date:	20171102
Creation Date:	Not reported
Receipt Date:	Not reported
Manifest ID:	009254244FLE
Trans EPA ID:	MNS000110924
Trans Name:	STERICYCLE SPECIALTY WASTE SOLUTIONS INC
Trans 2 EPA ID:	CAR000217554
Trans 2 Name:	CRUZ CONTAINERS LOGISTICS INC
TSDF EPA ID:	CAD008364432
Trans Name:	RHO CHEM LLC
TSDF Alt EPA ID:	Not reported
TSDF Alt Name:	Not reported
Waste Code Description:	311 - Pharmaceutical waste
RCRA Code:	D010
Meth Code:	H141 - Storage, Bulking, And/Or Transfer Off Site--No Treatment/Reovery (H010-H129) Or (H131-H135)
Quantity Tons:	0.001
Waste Quantity:	2
Quantity Unit:	P
Additional Code 1:	D007
Additional Code 2:	Not reported
Additional Code 3:	Not reported
Additional Code 4:	Not reported
Additional Code 5:	Not reported
Shipment Date:	20171102
Creation Date:	Not reported
Receipt Date:	Not reported
Manifest ID:	009254244FLE
Trans EPA ID:	MNS000110924
Trans Name:	STERICYCLE SPECIALTY WASTE SOLUTIONS INC
Trans 2 EPA ID:	CAR000217554
Trans 2 Name:	CRUZ CONTAINERS LOGISTICS INC
TSDF EPA ID:	CAD008364432
Trans Name:	RHO CHEM LLC
TSDF Alt EPA ID:	Not reported
TSDF Alt Name:	Not reported
Waste Code Description:	331 - Off-specification, aged, or surplus organics
RCRA Code:	U205
Meth Code:	H141 - Storage, Bulking, And/Or Transfer Off Site--No Treatment/Reovery (H010-H129) Or (H131-H135)
Quantity Tons:	0.001

CVS PHARMACY #3934 (Continued) **S106678076**

Waste Quantity:	2
Quantity Unit:	P
Additional Code 1:	U129
Additional Code 2:	Not reported
Additional Code 3:	Not reported
Additional Code 4:	Not reported
Additional Code 5:	Not reported
Shipment Date:	20171102
Creation Date:	Not reported
Receipt Date:	Not reported
Manifest ID:	009254244FLE
Trans EPA ID:	MNS000110924
Trans Name:	STERICYCLE SPECIALTY WASTE SOLUTIONS INC
Trans 2 EPA ID:	CAR000217554
Trans 2 Name:	CRUZ CONTAINERS LOGISTICS INC
TSDF EPA ID:	CAD008364432
Trans Name:	RHO CHEM LLC
TSDF Alt EPA ID:	Not reported
TSDF Alt Name:	Not reported
Waste Code Description:	791 - Liquids with pH < 2 792 Liquids with pH < 2 with metals
RCRA Code:	D002
Meth Code:	H141 - Storage, Bulking, And/Or Transfer Off Site--No Treatment/Reovery (H010-H129) Or (H131-H135)
Quantity Tons:	0.002
Waste Quantity:	4
Quantity Unit:	P
Additional Code 1:	Not reported
Additional Code 2:	Not reported
Additional Code 3:	Not reported
Additional Code 4:	Not reported
Additional Code 5:	Not reported
Shipment Date:	20171102
Creation Date:	7/23/2018 18:30:12
Receipt Date:	20171108
Manifest ID:	009254244FLE
Trans EPA ID:	MNS000110924
Trans Name:	STERICYCLE SPECIALTY WASTE SOLUTIONS INC
Trans 2 EPA ID:	CAR000217554
Trans 2 Name:	CRUZ CONTAINERS LOGISTICS INC
TSDF EPA ID:	CAD008364432
Trans Name:	RHO CHEM LLC
TSDF Alt EPA ID:	Not reported
TSDF Alt Name:	Not reported
Waste Code Description:	311 - Pharmaceutical waste
RCRA Code:	D010
Meth Code:	H141 - Storage, Bulking, And/Or Transfer Off Site--No Treatment/Reovery (H010-H129) Or (H131-H135)
Quantity Tons:	0.028
Waste Quantity:	56
Quantity Unit:	P
Additional Code 1:	D007
Additional Code 2:	Not reported
Additional Code 3:	Not reported
Additional Code 4:	Not reported
Additional Code 5:	Not reported

CVS PHARMACY #3934 (Continued) **S106678076**

Shipment Date:	20171102
Creation Date:	Not reported
Receipt Date:	Not reported
Manifest ID:	009254244FLE
Trans EPA ID:	MNS000110924
Trans Name:	STERICYCLE SPECIALTY WASTE SOLUTIONS INC
Trans 2 EPA ID:	CAR000217554
Trans 2 Name:	CRUZ CONTAINERS LOGISTICS INC
TSDF EPA ID:	CAD008364432
Trans Name:	RHO CHEM LLC
TSDF Alt EPA ID:	Not reported
TSDF Alt Name:	Not reported
Waste Code Description:	331 - Off-specification, aged, or surplus organics
RCRA Code:	Not reported
Meth Code:	H141 - Storage, Bulking, And/Or Transfer Off Site--No Treatment/Reovery (H010-H129) Or (H131-H135)
Quantity Tons:	0.053
Waste Quantity:	106
Quantity Unit:	P
Additional Code 1:	Not reported
Additional Code 2:	Not reported
Additional Code 3:	Not reported
Additional Code 4:	Not reported
Additional Code 5:	Not reported

Shipment Date:	20171102
Creation Date:	12/5/2018 18:30:10
Receipt Date:	20171115
Manifest ID:	009254243FLE
Trans EPA ID:	MNS000110924
Trans Name:	STERICYCLE SPECIALTY WASTE SOLUTIONS INC
Trans 2 EPA ID:	NED986382133
Trans 2 Name:	SMITH SYSTEMS TRANS
TSDF EPA ID:	INR000110197
Trans Name:	STERICYCLE INC
TSDF Alt EPA ID:	Not reported
TSDF Alt Name:	Not reported
Waste Code Description:	311 - Pharmaceutical waste
RCRA Code:	D001
Meth Code:	H141 - Storage, Bulking, And/Or Transfer Off Site--No Treatment/Reovery (H010-H129) Or (H131-H135)
Quantity Tons:	0.0005
Waste Quantity:	1
Quantity Unit:	P
Additional Code 1:	Not reported
Additional Code 2:	Not reported
Additional Code 3:	Not reported
Additional Code 4:	Not reported
Additional Code 5:	Not reported

Shipment Date:	20171102
Creation Date:	7/23/2018 18:30:12
Receipt Date:	20171108
Manifest ID:	009254244FLE
Trans EPA ID:	MNS000110924
Trans Name:	STERICYCLE SPECIALTY WASTE SOLUTIONS INC
Trans 2 EPA ID:	CAR000217554

CVS PHARMACY #3934 (Continued) **S106678076**

Trans 2 Name:	CRUZ CONTAINERS LOGISTICS INC
TSDF EPA ID:	CAD008364432
Trans Name:	RHO CHEM LLC
TSDF Alt EPA ID:	Not reported
TSDF Alt Name:	Not reported
Waste Code Description:	214 - Unspecified solvent mixture
RCRA Code:	D001
Meth Code:	H141 - Storage, Bulking, And/Or Transfer Off Site--No Treatment/Reovery (H010-H129) Or (H131-H135)
Quantity Tons:	0.008
Waste Quantity:	16
Quantity Unit:	P
Additional Code 1:	Not reported
Additional Code 2:	Not reported
Additional Code 3:	Not reported
Additional Code 4:	Not reported
Additional Code 5:	Not reported

Shipment Date:	20171102
Creation Date:	7/23/2018 18:30:12
Receipt Date:	20171108
Manifest ID:	009254244FLE
Trans EPA ID:	MNS000110924
Trans Name:	STERICYCLE SPECIALTY WASTE SOLUTIONS INC
Trans 2 EPA ID:	CAR000217554
Trans 2 Name:	CRUZ CONTAINERS LOGISTICS INC
TSDF EPA ID:	CAD008364432
Trans Name:	RHO CHEM LLC
TSDF Alt EPA ID:	Not reported
TSDF Alt Name:	Not reported
Waste Code Description:	214 - Unspecified solvent mixture
RCRA Code:	U002
Meth Code:	H141 - Storage, Bulking, And/Or Transfer Off Site--No Treatment/Reovery (H010-H129) Or (H131-H135)
Quantity Tons:	0.0095
Waste Quantity:	19
Quantity Unit:	P
Additional Code 1:	D001
Additional Code 2:	Not reported
Additional Code 3:	Not reported
Additional Code 4:	Not reported
Additional Code 5:	Not reported

Additional Info:

Year:	2016
Gen EPA ID:	CAR000232520

Shipment Date:	20151019
Creation Date:	Not reported
Receipt Date:	Not reported
Manifest ID:	007281800FLE
Trans EPA ID:	MNS000110924
Trans Name:	STERICYCLE SPECIALTY WASTE SOLUTIONS INC
Trans 2 EPA ID:	CAD983649880
Trans 2 Name:	PSC ENVIRONMENTAL SERVICES LP
TSDF EPA ID:	CAD008364432
Trans Name:	RHO CHEM LLC

CVS PHARMACY #3934 (Continued) **S106678076**

TSDF Alt EPA ID:	Not reported
TSDF Alt Name:	Not reported
Waste Code Description:	311 - Pharmaceutical waste
RCRA Code:	D010
Meth Code:	H141 - Storage, Bulking, And/Or Transfer Off Site--No Treatment/Reovery (H010-H129) Or (H131-H135)
Quantity Tons:	0.003
Waste Quantity:	6
Quantity Unit:	P
Additional Code 1:	D007
Additional Code 2:	Not reported
Additional Code 3:	Not reported
Additional Code 4:	Not reported
Additional Code 5:	Not reported
Shipment Date:	20151019
Creation Date:	Not reported
Receipt Date:	Not reported
Manifest ID:	007281800FLE
Trans EPA ID:	MNS000110924
Trans Name:	STERICYCLE SPECIALTY WASTE SOLUTIONS INC
Trans 2 EPA ID:	CAD983649880
Trans 2 Name:	PSC ENVIRONMENTAL SERVICES LP
TSDF EPA ID:	CAD008364432
Trans Name:	RHO CHEM LLC
TSDF Alt EPA ID:	Not reported
TSDF Alt Name:	Not reported
Waste Code Description:	- Not reported
RCRA Code:	Not reported
Meth Code:	H141 - Storage, Bulking, And/Or Transfer Off Site--No Treatment/Reovery (H010-H129) Or (H131-H135)
Quantity Tons:	0.001
Waste Quantity:	2
Quantity Unit:	P
Additional Code 1:	Not reported
Additional Code 2:	Not reported
Additional Code 3:	Not reported
Additional Code 4:	Not reported
Additional Code 5:	Not reported
Shipment Date:	20151019
Creation Date:	5/12/2016 9:59:57
Receipt Date:	20151116
Manifest ID:	007281799FLE
Trans EPA ID:	MNS000110924
Trans Name:	STERICYCLE SPECIALTY WASTE SOLUTIONS INC
Trans 2 EPA ID:	CAD008364432
Trans 2 Name:	RHO CHEM LLC
TSDF EPA ID:	INR000110197
Trans Name:	STERICYCLE INC
TSDF Alt EPA ID:	Not reported
TSDF Alt Name:	Not reported
Waste Code Description:	311 - Pharmaceutical waste
RCRA Code:	P001
Meth Code:	H141 - Storage, Bulking, And/Or Transfer Off Site--No Treatment/Reovery (H010-H129) Or (H131-H135)
Quantity Tons:	0.0005

CVS PHARMACY #3934 (Continued) **S106678076**

Waste Quantity:	1
Quantity Unit:	P
Additional Code 1:	Not reported
Additional Code 2:	Not reported
Additional Code 3:	Not reported
Additional Code 4:	Not reported
Additional Code 5:	Not reported
Shipment Date:	20151019
Creation Date:	5/12/2016 9:59:57
Receipt Date:	20151116
Manifest ID:	007281799FLE
Trans EPA ID:	MNS000110924
Trans Name:	STERICYCLE SPECIALTY WASTE SOLUTIONS INC
Trans 2 EPA ID:	CAD008364432
Trans 2 Name:	RHO CHEM LLC
TSDF EPA ID:	INR000110197
Trans Name:	STERICYCLE INC
TSDF Alt EPA ID:	Not reported
TSDF Alt Name:	Not reported
Waste Code Description:	311 - Pharmaceutical waste
RCRA Code:	P075
Meth Code:	H141 - Storage, Bulking, And/Or Transfer Off Site--No Treatment/Reovery (H010-H129) Or (H131-H135)
Quantity Tons:	0.0005
Waste Quantity:	1
Quantity Unit:	P
Additional Code 1:	P001
Additional Code 2:	Not reported
Additional Code 3:	Not reported
Additional Code 4:	Not reported
Additional Code 5:	Not reported
Shipment Date:	20151019
Creation Date:	5/12/2016 9:59:57
Receipt Date:	20151116
Manifest ID:	007281799FLE
Trans EPA ID:	MNS000110924
Trans Name:	STERICYCLE SPECIALTY WASTE SOLUTIONS INC
Trans 2 EPA ID:	CAD008364432
Trans 2 Name:	RHO CHEM LLC
TSDF EPA ID:	INR000110197
Trans Name:	STERICYCLE INC
TSDF Alt EPA ID:	Not reported
TSDF Alt Name:	Not reported
Waste Code Description:	311 - Pharmaceutical waste
RCRA Code:	U205
Meth Code:	H141 - Storage, Bulking, And/Or Transfer Off Site--No Treatment/Reovery (H010-H129) Or (H131-H135)
Quantity Tons:	0.0005
Waste Quantity:	1
Quantity Unit:	P
Additional Code 1:	U129
Additional Code 2:	D024
Additional Code 3:	D009
Additional Code 4:	Not reported
Additional Code 5:	Not reported

CVS PHARMACY #3934 (Continued) **S106678076**

Shipment Date:	20151019
Creation Date:	5/12/2016 9:59:57
Receipt Date:	20151116
Manifest ID:	007281799FLE
Trans EPA ID:	MNS000110924
Trans Name:	STERICYCLE SPECIALTY WASTE SOLUTIONS INC
Trans 2 EPA ID:	CAD008364432
Trans 2 Name:	RHO CHEM LLC
TSDF EPA ID:	INR000110197
Trans Name:	STERICYCLE INC
TSDF Alt EPA ID:	Not reported
TSDF Alt Name:	Not reported
Waste Code Description:	311 - Pharmaceutical waste
RCRA Code:	D010
Meth Code:	H141 - Storage, Bulking, And/Or Transfer Off Site--No Treatment/Reovery (H010-H129) Or (H131-H135)
Quantity Tons:	0.001
Waste Quantity:	2
Quantity Unit:	P
Additional Code 1:	D007
Additional Code 2:	Not reported
Additional Code 3:	Not reported
Additional Code 4:	Not reported
Additional Code 5:	Not reported

Shipment Date:	20151019
Creation Date:	12/18/2015 22:15:09
Receipt Date:	20151028
Manifest ID:	007281800FLE
Trans EPA ID:	MNS000110924
Trans Name:	STERICYCLE SPECIALTY WASTE SOLUTIONS INC
Trans 2 EPA ID:	CAD983649880
Trans 2 Name:	PSC ENVIRONMENTAL SERVICES LP
TSDF EPA ID:	CAD008364432
Trans Name:	RHO CHEM LLC
TSDF Alt EPA ID:	Not reported
TSDF Alt Name:	Not reported
Waste Code Description:	331 - Off-specification, aged, or surplus organics
RCRA Code:	D001
Meth Code:	H141 - Storage, Bulking, And/Or Transfer Off Site--No Treatment/Reovery (H010-H129) Or (H131-H135)
Quantity Tons:	0.0035
Waste Quantity:	7
Quantity Unit:	P
Additional Code 1:	Not reported
Additional Code 2:	Not reported
Additional Code 3:	Not reported
Additional Code 4:	Not reported
Additional Code 5:	Not reported

Shipment Date:	20151019
Creation Date:	12/18/2015 22:15:09
Receipt Date:	20151028
Manifest ID:	007281800FLE
Trans EPA ID:	MNS000110924
Trans Name:	STERICYCLE SPECIALTY WASTE SOLUTIONS INC
Trans 2 EPA ID:	CAD983649880

CVS PHARMACY #3934 (Continued) **S106678076**

Trans 2 Name:	PSC ENVIRONMENTAL SERVICES LP
TSDF EPA ID:	CAD008364432
Trans Name:	RHO CHEM LLC
TSDF Alt EPA ID:	Not reported
TSDF Alt Name:	Not reported
Waste Code Description:	331 - Off-specification, aged, or surplus organics
RCRA Code:	D001
Meth Code:	H141 - Storage, Bulking, And/Or Transfer Off Site--No Treatment/Reovery (H010-H129) Or (H131-H135)
Quantity Tons:	0.0005
Waste Quantity:	1
Quantity Unit:	P
Additional Code 1:	Not reported
Additional Code 2:	Not reported
Additional Code 3:	Not reported
Additional Code 4:	Not reported
Additional Code 5:	Not reported
Shipment Date:	20151019
Creation Date:	Not reported
Receipt Date:	Not reported
Manifest ID:	007281800FLE
Trans EPA ID:	MNS000110924
Trans Name:	STERICYCLE SPECIALTY WASTE SOLUTIONS INC
Trans 2 EPA ID:	CAD983649880
Trans 2 Name:	PSC ENVIRONMENTAL SERVICES LP
TSDF EPA ID:	CAD008364432
Trans Name:	RHO CHEM LLC
TSDF Alt EPA ID:	Not reported
TSDF Alt Name:	Not reported
Waste Code Description:	331 - Off-specification, aged, or surplus organics
RCRA Code:	D010
Meth Code:	H141 - Storage, Bulking, And/Or Transfer Off Site--No Treatment/Reovery (H010-H129) Or (H131-H135)
Quantity Tons:	0.028
Waste Quantity:	56
Quantity Unit:	P
Additional Code 1:	D007
Additional Code 2:	Not reported
Additional Code 3:	Not reported
Additional Code 4:	Not reported
Additional Code 5:	Not reported
Shipment Date:	20151019
Creation Date:	12/18/2015 22:15:09
Receipt Date:	20151028
Manifest ID:	007281800FLE
Trans EPA ID:	MNS000110924
Trans Name:	STERICYCLE SPECIALTY WASTE SOLUTIONS INC
Trans 2 EPA ID:	CAD983649880
Trans 2 Name:	PSC ENVIRONMENTAL SERVICES LP
TSDF EPA ID:	CAD008364432
Trans Name:	RHO CHEM LLC
TSDF Alt EPA ID:	Not reported
TSDF Alt Name:	Not reported
Waste Code Description:	214 - Unspecified solvent mixture
RCRA Code:	U002

CVS PHARMACY #3934 (Continued) **S106678076**

Meth Code:	H141 - Storage, Bulking, And/Or Transfer Off Site--No Treatment/Reovery (H010-H129) Or (H131-H135)
Quantity Tons:	0.001
Waste Quantity:	2
Quantity Unit:	P
Additional Code 1:	D001
Additional Code 2:	Not reported
Additional Code 3:	Not reported
Additional Code 4:	Not reported
Additional Code 5:	Not reported

Additional Info:

Year:	2015
Gen EPA ID:	CAR000232520
Shipment Date:	20151019
Creation Date:	Not reported
Receipt Date:	Not reported
Manifest ID:	007281800FLE
Trans EPA ID:	MNS000110924
Trans Name:	STERICYCLE SPECIALTY WASTE SOLUTIONS INC
Trans 2 EPA ID:	CAD983649880
Trans 2 Name:	PSC ENVIRONMENTAL SERVICES LP
TSDF EPA ID:	CAD008364432
Trans Name:	RHO CHEM LLC
TSDF Alt EPA ID:	Not reported
TSDF Alt Name:	Not reported
Waste Code Description:	331 - Off-specification, aged, or surplus organics
RCRA Code:	Not reported
Meth Code:	H141 - Storage, Bulking, And/Or Transfer Off Site--No Treatment/Reovery (H010-H129) Or (H131-H135)
Quantity Tons:	0.025
Waste Quantity:	50
Quantity Unit:	P
Additional Code 1:	Not reported
Additional Code 2:	Not reported
Additional Code 3:	Not reported
Additional Code 4:	Not reported
Additional Code 5:	Not reported
Shipment Date:	20151019
Creation Date:	Not reported
Receipt Date:	Not reported
Manifest ID:	007281800FLE
Trans EPA ID:	MNS000110924
Trans Name:	STERICYCLE SPECIALTY WASTE SOLUTIONS INC
Trans 2 EPA ID:	CAD983649880
Trans 2 Name:	PSC ENVIRONMENTAL SERVICES LP
TSDF EPA ID:	CAD008364432
Trans Name:	RHO CHEM LLC
TSDF Alt EPA ID:	Not reported
TSDF Alt Name:	Not reported
Waste Code Description:	331 - Off-specification, aged, or surplus organics
RCRA Code:	Not reported
Meth Code:	- Not reported
Quantity Tons:	0.0055
Waste Quantity:	11

CVS PHARMACY #3934 (Continued) **S106678076**

Quantity Unit:	P
Additional Code 1:	Not reported
Additional Code 2:	Not reported
Additional Code 3:	Not reported
Additional Code 4:	Not reported
Additional Code 5:	Not reported
Shipment Date:	20151019
Creation Date:	Not reported
Receipt Date:	Not reported
Manifest ID:	007281800FLE
Trans EPA ID:	MNS000110924
Trans Name:	STERICYCLE SPECIALTY WASTE SOLUTIONS INC
Trans 2 EPA ID:	CAD983649880
Trans 2 Name:	PSC ENVIRONMENTAL SERVICES LP
TSDF EPA ID:	CAD008364432
Trans Name:	RHO CHEM LLC
TSDF Alt EPA ID:	Not reported
TSDF Alt Name:	Not reported
Waste Code Description:	- Not reported
RCRA Code:	Not reported
Meth Code:	H141 - Storage, Bulking, And/Or Transfer Off Site--No Treatment/Reovery (H010-H129) Or (H131-H135)
Quantity Tons:	0.001
Waste Quantity:	2
Quantity Unit:	P
Additional Code 1:	Not reported
Additional Code 2:	Not reported
Additional Code 3:	Not reported
Additional Code 4:	Not reported
Additional Code 5:	Not reported
Shipment Date:	20151019
Creation Date:	5/12/2016 9:59:57
Receipt Date:	20151116
Manifest ID:	007281799FLE
Trans EPA ID:	MNS000110924
Trans Name:	STERICYCLE SPECIALTY WASTE SOLUTIONS INC
Trans 2 EPA ID:	CAD008364432
Trans 2 Name:	RHO CHEM LLC
TSDF EPA ID:	INR000110197
Trans Name:	STERICYCLE INC
TSDF Alt EPA ID:	Not reported
TSDF Alt Name:	Not reported
Waste Code Description:	311 - Pharmaceutical waste
RCRA Code:	P075
Meth Code:	H141 - Storage, Bulking, And/Or Transfer Off Site--No Treatment/Reovery (H010-H129) Or (H131-H135)
Quantity Tons:	0.0005
Waste Quantity:	1
Quantity Unit:	P
Additional Code 1:	P001
Additional Code 2:	Not reported
Additional Code 3:	Not reported
Additional Code 4:	Not reported
Additional Code 5:	Not reported

CVS PHARMACY #3934 (Continued) **S106678076**

Shipment Date:	20151019
Creation Date:	Not reported
Receipt Date:	Not reported
Manifest ID:	007281800FLE
Trans EPA ID:	MNS000110924
Trans Name:	STERICYCLE SPECIALTY WASTE SOLUTIONS INC
Trans 2 EPA ID:	CAD983649880
Trans 2 Name:	PSC ENVIRONMENTAL SERVICES LP
TSDF EPA ID:	CAD008364432
Trans Name:	RHO CHEM LLC
TSDF Alt EPA ID:	Not reported
TSDF Alt Name:	Not reported
Waste Code Description:	331 - Off-specification, aged, or surplus organics
RCRA Code:	D010
Meth Code:	H141 - Storage, Bulking, And/Or Transfer Off Site--No Treatment/Reovery (H010-H129) Or (H131-H135)
Quantity Tons:	0.028
Waste Quantity:	56
Quantity Unit:	P
Additional Code 1:	D007
Additional Code 2:	Not reported
Additional Code 3:	Not reported
Additional Code 4:	Not reported
Additional Code 5:	Not reported

Shipment Date:	20151019
Creation Date:	5/12/2016 9:59:57
Receipt Date:	20151116
Manifest ID:	007281799FLE
Trans EPA ID:	MNS000110924
Trans Name:	STERICYCLE SPECIALTY WASTE SOLUTIONS INC
Trans 2 EPA ID:	CAD008364432
Trans 2 Name:	RHO CHEM LLC
TSDF EPA ID:	INR000110197
Trans Name:	STERICYCLE INC
TSDF Alt EPA ID:	Not reported
TSDF Alt Name:	Not reported
Waste Code Description:	311 - Pharmaceutical waste
RCRA Code:	P001
Meth Code:	H141 - Storage, Bulking, And/Or Transfer Off Site--No Treatment/Reovery (H010-H129) Or (H131-H135)
Quantity Tons:	0.0005
Waste Quantity:	1
Quantity Unit:	P
Additional Code 1:	Not reported
Additional Code 2:	Not reported
Additional Code 3:	Not reported
Additional Code 4:	Not reported
Additional Code 5:	Not reported

Shipment Date:	20151019
Creation Date:	Not reported
Receipt Date:	Not reported
Manifest ID:	007281800FLE
Trans EPA ID:	MNS000110924
Trans Name:	STERICYCLE SPECIALTY WASTE SOLUTIONS INC
Trans 2 EPA ID:	CAD983649880

CVS PHARMACY #3934 (Continued) **S106678076**

Trans 2 Name:	PSC ENVIRONMENTAL SERVICES LP
TSDF EPA ID:	CAD008364432
Trans Name:	RHO CHEM LLC
TSDF Alt EPA ID:	Not reported
TSDF Alt Name:	Not reported
Waste Code Description:	311 - Pharmaceutical waste
RCRA Code:	D010
Meth Code:	H141 - Storage, Bulking, And/Or Transfer Off Site--No Treatment/Reovery (H010-H129) Or (H131-H135)
Quantity Tons:	0.003
Waste Quantity:	6
Quantity Unit:	P
Additional Code 1:	D007
Additional Code 2:	Not reported
Additional Code 3:	Not reported
Additional Code 4:	Not reported
Additional Code 5:	Not reported
Shipment Date:	20151019
Creation Date:	Not reported
Receipt Date:	Not reported
Manifest ID:	007281800FLE
Trans EPA ID:	MNS000110924
Trans Name:	STERICYCLE SPECIALTY WASTE SOLUTIONS INC
Trans 2 EPA ID:	CAD983649880
Trans 2 Name:	PSC ENVIRONMENTAL SERVICES LP
TSDF EPA ID:	CAD008364432
Trans Name:	RHO CHEM LLC
TSDF Alt EPA ID:	Not reported
TSDF Alt Name:	Not reported
Waste Code Description:	311 - Pharmaceutical waste
RCRA Code:	U205
Meth Code:	H141 - Storage, Bulking, And/Or Transfer Off Site--No Treatment/Reovery (H010-H129) Or (H131-H135)
Quantity Tons:	0.0065
Waste Quantity:	13
Quantity Unit:	P
Additional Code 1:	U129
Additional Code 2:	D024
Additional Code 3:	D009
Additional Code 4:	Not reported
Additional Code 5:	Not reported
Shipment Date:	20151019
Creation Date:	12/18/2015 22:15:09
Receipt Date:	20151028
Manifest ID:	007281800FLE
Trans EPA ID:	MNS000110924
Trans Name:	STERICYCLE SPECIALTY WASTE SOLUTIONS INC
Trans 2 EPA ID:	CAD983649880
Trans 2 Name:	PSC ENVIRONMENTAL SERVICES LP
TSDF EPA ID:	CAD008364432
Trans Name:	RHO CHEM LLC
TSDF Alt EPA ID:	Not reported
TSDF Alt Name:	Not reported
Waste Code Description:	141 - Off-specification, aged, or surplus inorganics
RCRA Code:	D001

CVS PHARMACY #3934 (Continued) **S106678076**

Meth Code:	H141 - Storage, Bulking, And/Or Transfer Off Site--No Treatment/Reovery (H010-H129) Or (H131-H135)
Quantity Tons:	0.001
Waste Quantity:	2
Quantity Unit:	P
Additional Code 1:	Not reported
Additional Code 2:	Not reported
Additional Code 3:	Not reported
Additional Code 4:	Not reported
Additional Code 5:	Not reported
Shipment Date:	20151019
Creation Date:	12/18/2015 22:15:09
Receipt Date:	20151028
Manifest ID:	007281800FLE
Trans EPA ID:	MNS000110924
Trans Name:	STERICYCLE SPECIALTY WASTE SOLUTIONS INC
Trans 2 EPA ID:	CAD983649880
Trans 2 Name:	PSC ENVIRONMENTAL SERVICES LP
TSDF EPA ID:	CAD008364432
Trans Name:	RHO CHEM LLC
TSDF Alt EPA ID:	Not reported
TSDF Alt Name:	Not reported
Waste Code Description:	214 - Unspecified solvent mixture
RCRA Code:	U002
Meth Code:	H141 - Storage, Bulking, And/Or Transfer Off Site--No Treatment/Reovery (H010-H129) Or (H131-H135)
Quantity Tons:	0.001
Waste Quantity:	2
Quantity Unit:	P
Additional Code 1:	D001
Additional Code 2:	Not reported
Additional Code 3:	Not reported
Additional Code 4:	Not reported
Additional Code 5:	Not reported

Additional Info:

Year:	2014
Gen EPA ID:	CAR000232520
Shipment Date:	20141126
Creation Date:	5/18/2015 22:15:25
Receipt Date:	20141229
Manifest ID:	007283099FLE
Trans EPA ID:	MNS000110924
Trans Name:	STERICYCLE SPECIALTY WASTE SOLUTIONS INC
Trans 2 EPA ID:	CAD008364432
Trans 2 Name:	RHO CHEM LLC
TSDF EPA ID:	INR000110197
Trans Name:	STERICYCLE INC
TSDF Alt EPA ID:	Not reported
TSDF Alt Name:	Not reported
Waste Code Description:	311 - Pharmaceutical waste
RCRA Code:	P001
Meth Code:	H141 - Storage, Bulking, And/Or Transfer Off Site--No Treatment/Reovery (H010-H129) Or (H131-H135)
Quantity Tons:	0.0005

CVS PHARMACY #3934 (Continued) **S106678076**

Waste Quantity:	1
Quantity Unit:	P
Additional Code 1:	Not reported
Additional Code 2:	Not reported
Additional Code 3:	Not reported
Additional Code 4:	Not reported
Additional Code 5:	Not reported
Shipment Date:	20141126
Creation Date:	5/18/2015 22:15:25
Receipt Date:	20141229
Manifest ID:	007283099FLE
Trans EPA ID:	MNS000110924
Trans Name:	STERICYCLE SPECIALTY WASTE SOLUTIONS INC
Trans 2 EPA ID:	CAD008364432
Trans 2 Name:	RHO CHEM LLC
TSDF EPA ID:	INR000110197
Trans Name:	STERICYCLE INC
TSDF Alt EPA ID:	Not reported
TSDF Alt Name:	Not reported
Waste Code Description:	311 - Pharmaceutical waste
RCRA Code:	D010
Meth Code:	H141 - Storage, Bulking, And/Or Transfer Off Site--No Treatment/Reovery (H010-H129) Or (H131-H135)
Quantity Tons:	0.001
Waste Quantity:	2
Quantity Unit:	P
Additional Code 1:	D007
Additional Code 2:	Not reported
Additional Code 3:	Not reported
Additional Code 4:	Not reported
Additional Code 5:	Not reported
Shipment Date:	20141126
Creation Date:	5/18/2015 22:15:25
Receipt Date:	20141229
Manifest ID:	007283099FLE
Trans EPA ID:	MNS000110924
Trans Name:	STERICYCLE SPECIALTY WASTE SOLUTIONS INC
Trans 2 EPA ID:	CAD008364432
Trans 2 Name:	RHO CHEM LLC
TSDF EPA ID:	INR000110197
Trans Name:	STERICYCLE INC
TSDF Alt EPA ID:	Not reported
TSDF Alt Name:	Not reported
Waste Code Description:	311 - Pharmaceutical waste
RCRA Code:	P075
Meth Code:	H141 - Storage, Bulking, And/Or Transfer Off Site--No Treatment/Reovery (H010-H129) Or (H131-H135)
Quantity Tons:	0.0015
Waste Quantity:	3
Quantity Unit:	P
Additional Code 1:	P001
Additional Code 2:	Not reported
Additional Code 3:	Not reported
Additional Code 4:	Not reported
Additional Code 5:	Not reported

CVS PHARMACY #3934 (Continued) **S106678076**

Shipment Date:	20141126
Creation Date:	5/18/2015 22:15:25
Receipt Date:	20141229
Manifest ID:	007283099FLE
Trans EPA ID:	MNS000110924
Trans Name:	STERICYCLE SPECIALTY WASTE SOLUTIONS INC
Trans 2 EPA ID:	CAD008364432
Trans 2 Name:	RHO CHEM LLC
TSDF EPA ID:	INR000110197
Trans Name:	STERICYCLE INC
TSDF Alt EPA ID:	Not reported
TSDF Alt Name:	Not reported
Waste Code Description:	311 - Pharmaceutical waste
RCRA Code:	Not reported
Meth Code:	H141 - Storage, Bulking, And/Or Transfer Off Site--No Treatment/Reovery (H010-H129) Or (H131-H135)
Quantity Tons:	0.0005
Waste Quantity:	1
Quantity Unit:	P
Additional Code 1:	Not reported
Additional Code 2:	Not reported
Additional Code 3:	Not reported
Additional Code 4:	Not reported
Additional Code 5:	Not reported

Shipment Date:	20141126
Creation Date:	3/19/2015 22:14:50
Receipt Date:	20141204
Manifest ID:	007283100FLE
Trans EPA ID:	MNS000110924
Trans Name:	STERICYCLE SPECIALTY WASTE SOLUTIONS INC
Trans 2 EPA ID:	CAD983649880
Trans 2 Name:	PSC ENVIRONMENTAL SERVICES OF POMONA LP
TSDF EPA ID:	CAD008364432
Trans Name:	RHO CHEM LLC
TSDF Alt EPA ID:	Not reported
TSDF Alt Name:	Not reported
Waste Code Description:	331 - Off-specification, aged, or surplus organics
RCRA Code:	D001
Meth Code:	H141 - Storage, Bulking, And/Or Transfer Off Site--No Treatment/Reovery (H010-H129) Or (H131-H135)
Quantity Tons:	0.0455
Waste Quantity:	91
Quantity Unit:	P
Additional Code 1:	Not reported
Additional Code 2:	Not reported
Additional Code 3:	Not reported
Additional Code 4:	Not reported
Additional Code 5:	Not reported

Shipment Date:	20141126
Creation Date:	3/19/2015 22:14:50
Receipt Date:	20141204
Manifest ID:	007283100FLE
Trans EPA ID:	MNS000110924
Trans Name:	STERICYCLE SPECIALTY WASTE SOLUTIONS INC
Trans 2 EPA ID:	CAD983649880

CVS PHARMACY #3934 (Continued) **S106678076**

Trans 2 Name:	PSC ENVIRONMENTAL SERVICES OF POMONA LP
TSDF EPA ID:	CAD008364432
Trans Name:	RHO CHEM LLC
TSDF Alt EPA ID:	Not reported
TSDF Alt Name:	Not reported
Waste Code Description:	- Not reported
RCRA Code:	Not reported
Meth Code:	H141 - Storage, Bulking, And/Or Transfer Off Site--No Treatment/Reovery (H010-H129) Or (H131-H135)
Quantity Tons:	0.0035
Waste Quantity:	7
Quantity Unit:	P
Additional Code 1:	Not reported
Additional Code 2:	Not reported
Additional Code 3:	Not reported
Additional Code 4:	Not reported
Additional Code 5:	Not reported
Shipment Date:	20141126
Creation Date:	3/19/2015 22:14:50
Receipt Date:	20141204
Manifest ID:	007283100FLE
Trans EPA ID:	MNS000110924
Trans Name:	STERICYCLE SPECIALTY WASTE SOLUTIONS INC
Trans 2 EPA ID:	CAD983649880
Trans 2 Name:	PSC ENVIRONMENTAL SERVICES OF POMONA LP
TSDF EPA ID:	CAD008364432
Trans Name:	RHO CHEM LLC
TSDF Alt EPA ID:	Not reported
TSDF Alt Name:	Not reported
Waste Code Description:	331 - Off-specification, aged, or surplus organics
RCRA Code:	Not reported
Meth Code:	H141 - Storage, Bulking, And/Or Transfer Off Site--No Treatment/Reovery (H010-H129) Or (H131-H135)
Quantity Tons:	0.009
Waste Quantity:	18
Quantity Unit:	P
Additional Code 1:	Not reported
Additional Code 2:	Not reported
Additional Code 3:	Not reported
Additional Code 4:	Not reported
Additional Code 5:	Not reported
Shipment Date:	20140909
Creation Date:	Not reported
Receipt Date:	Not reported
Manifest ID:	007217229FLE
Trans EPA ID:	MNS000110924
Trans Name:	STERICYCLE SPECIALTY WASTE SOLUTIONS INC
Trans 2 EPA ID:	OKD981588791
Trans 2 Name:	TRIAD TRANSPORT INC
TSDF EPA ID:	CAD008364432
Trans Name:	RHO CHEM LLC
TSDF Alt EPA ID:	Not reported
TSDF Alt Name:	Not reported
Waste Code Description:	331 - Off-specification, aged, or surplus organics
RCRA Code:	Not reported

CVS PHARMACY #3934 (Continued) **S106678076**

Meth Code:	H141 - Storage, Bulking, And/Or Transfer Off Site--No Treatment/Reovery (H010-H129) Or (H131-H135)
Quantity Tons:	0.0215
Waste Quantity:	43
Quantity Unit:	P
Additional Code 1:	Not reported
Additional Code 2:	Not reported
Additional Code 3:	Not reported
Additional Code 4:	Not reported
Additional Code 5:	Not reported
Shipment Date:	20140909
Creation Date:	Not reported
Receipt Date:	Not reported
Manifest ID:	007217229FLE
Trans EPA ID:	MNS000110924
Trans Name:	STERICYCLE SPECIALTY WASTE SOLUTIONS INC
Trans 2 EPA ID:	OKD981588791
Trans 2 Name:	TRIAD TRANSPORT INC
TSDF EPA ID:	CAD008364432
Trans Name:	RHO CHEM LLC
TSDF Alt EPA ID:	Not reported
TSDF Alt Name:	Not reported
Waste Code Description:	561 - Not reported
RCRA Code:	Not reported
Meth Code:	H141 - Storage, Bulking, And/Or Transfer Off Site--No Treatment/Reovery (H010-H129) Or (H131-H135)
Quantity Tons:	0.038
Waste Quantity:	76
Quantity Unit:	P
Additional Code 1:	Not reported
Additional Code 2:	Not reported
Additional Code 3:	Not reported
Additional Code 4:	Not reported
Additional Code 5:	Not reported
Shipment Date:	20140909
Creation Date:	Not reported
Receipt Date:	Not reported
Manifest ID:	007217229FLE
Trans EPA ID:	MNS000110924
Trans Name:	STERICYCLE SPECIALTY WASTE SOLUTIONS INC
Trans 2 EPA ID:	OKD981588791
Trans 2 Name:	TRIAD TRANSPORT INC
TSDF EPA ID:	CAD008364432
Trans Name:	RHO CHEM LLC
TSDF Alt EPA ID:	Not reported
TSDF Alt Name:	Not reported
Waste Code Description:	- Not reported
RCRA Code:	Not reported
Meth Code:	H141 - Storage, Bulking, And/Or Transfer Off Site--No Treatment/Reovery (H010-H129) Or (H131-H135)
Quantity Tons:	0.0025
Waste Quantity:	5
Quantity Unit:	P
Additional Code 1:	Not reported
Additional Code 2:	Not reported

CVS PHARMACY #3934 (Continued) **S106678076**

Additional Code 3:	Not reported
Additional Code 4:	Not reported
Additional Code 5:	Not reported

Additional Info:

Year:	2013
Gen EPA ID:	CAR000232520
Shipment Date:	20131022
Creation Date:	Not reported
Receipt Date:	Not reported
Manifest ID:	005956921FLE
Trans EPA ID:	MNS000110924
Trans Name:	STERICYCLE SPECIALTY WASTE SOLUTIONS INC
Trans 2 EPA ID:	OKD981588791
Trans 2 Name:	TRIAD TRANSPORT INC
TSDF EPA ID:	INR000110197
Trans Name:	STERICYCLE INC
TSDF Alt EPA ID:	Not reported
TSDF Alt Name:	Not reported
Waste Code Description:	311 - Pharmaceutical waste
RCRA Code:	Not reported
Meth Code:	- Not reported
Quantity Tons:	0.0005
Waste Quantity:	1
Quantity Unit:	P
Additional Code 1:	Not reported
Additional Code 2:	Not reported
Additional Code 3:	Not reported
Additional Code 4:	Not reported
Additional Code 5:	Not reported
Shipment Date:	20131022
Creation Date:	Not reported
Receipt Date:	Not reported
Manifest ID:	005956921FLE
Trans EPA ID:	MNS000110924
Trans Name:	STERICYCLE SPECIALTY WASTE SOLUTIONS INC
Trans 2 EPA ID:	OKD981588791
Trans 2 Name:	TRIAD TRANSPORT INC
TSDF EPA ID:	INR000110197
Trans Name:	STERICYCLE INC
TSDF Alt EPA ID:	Not reported
TSDF Alt Name:	Not reported
Waste Code Description:	311 - Pharmaceutical waste
RCRA Code:	Not reported
Meth Code:	- Not reported
Quantity Tons:	0.001
Waste Quantity:	2
Quantity Unit:	P
Additional Code 1:	Not reported
Additional Code 2:	Not reported
Additional Code 3:	Not reported
Additional Code 4:	Not reported
Additional Code 5:	Not reported
Shipment Date:	20131022

CVS PHARMACY #3934 (Continued) **S106678076**

Creation Date:	3/18/2014 22:15:12
Receipt Date:	20131106
Manifest ID:	005956921FLE
Trans EPA ID:	MNS000110924
Trans Name:	STERICYCLE SPECIALTY WASTE SOLUTIONS INC
Trans 2 EPA ID:	OKD981588791
Trans 2 Name:	TRIAD TRANSPORT INC
TSDF EPA ID:	INR000110197
Trans Name:	STERICYCLE INC
TSDF Alt EPA ID:	Not reported
TSDF Alt Name:	Not reported
Waste Code Description:	311 - Pharmaceutical waste
RCRA Code:	P001
Meth Code:	H141 - Storage, Bulking, And/Or Transfer Off Site--No Treatment/Reovery (H010-H129) Or (H131-H135)
Quantity Tons:	0.0005
Waste Quantity:	1
Quantity Unit:	P
Additional Code 1:	Not reported
Additional Code 2:	Not reported
Additional Code 3:	Not reported
Additional Code 4:	Not reported
Additional Code 5:	Not reported

Shipment Date:	20131022
Creation Date:	3/18/2014 22:15:12
Receipt Date:	20131106
Manifest ID:	005956921FLE
Trans EPA ID:	MNS000110924
Trans Name:	STERICYCLE SPECIALTY WASTE SOLUTIONS INC
Trans 2 EPA ID:	OKD981588791
Trans 2 Name:	TRIAD TRANSPORT INC
TSDF EPA ID:	INR000110197
Trans Name:	STERICYCLE INC
TSDF Alt EPA ID:	Not reported
TSDF Alt Name:	Not reported
Waste Code Description:	131 - Aqueous solution (2 < pH < 12.5) containing reactive anions (azide, bromate, chlorate, cyanide, fluoride, hypochlorite, nitrite, perchlorate, and sulfide anions
RCRA Code:	D001
Meth Code:	H141 - Storage, Bulking, And/Or Transfer Off Site--No Treatment/Reovery (H010-H129) Or (H131-H135)
Quantity Tons:	0.0025
Waste Quantity:	5
Quantity Unit:	P
Additional Code 1:	Not reported
Additional Code 2:	Not reported
Additional Code 3:	Not reported
Additional Code 4:	Not reported
Additional Code 5:	Not reported

Shipment Date:	20131022
Creation Date:	3/18/2014 22:15:12
Receipt Date:	20131106
Manifest ID:	005956921FLE
Trans EPA ID:	MNS000110924
Trans Name:	STERICYCLE SPECIALTY WASTE SOLUTIONS INC

CVS PHARMACY #3934 (Continued) **S106678076**

Trans 2 EPA ID:	OKD981588791
Trans 2 Name:	TRIAD TRANSPORT INC
TSDF EPA ID:	INR000110197
Trans Name:	STERICYCLE INC
TSDF Alt EPA ID:	Not reported
TSDF Alt Name:	Not reported
Waste Code Description:	214 - Unspecified solvent mixture
RCRA Code:	D001
Meth Code:	H141 - Storage, Bulking, And/Or Transfer Off Site--No Treatment/Reovery (H010-H129) Or (H131-H135)
Quantity Tons:	0.0015
Waste Quantity:	3
Quantity Unit:	P
Additional Code 1:	Not reported
Additional Code 2:	Not reported
Additional Code 3:	Not reported
Additional Code 4:	Not reported
Additional Code 5:	Not reported

Shipment Date:	20131022
Creation Date:	3/18/2014 22:15:12
Receipt Date:	20131106
Manifest ID:	005956921FLE
Trans EPA ID:	MNS000110924
Trans Name:	STERICYCLE SPECIALTY WASTE SOLUTIONS INC
Trans 2 EPA ID:	OKD981588791
Trans 2 Name:	TRIAD TRANSPORT INC
TSDF EPA ID:	INR000110197
Trans Name:	STERICYCLE INC
TSDF Alt EPA ID:	Not reported
TSDF Alt Name:	Not reported
Waste Code Description:	214 - Unspecified solvent mixture
RCRA Code:	D001
Meth Code:	H141 - Storage, Bulking, And/Or Transfer Off Site--No Treatment/Reovery (H010-H129) Or (H131-H135)
Quantity Tons:	0.003
Waste Quantity:	6
Quantity Unit:	P
Additional Code 1:	Not reported
Additional Code 2:	Not reported
Additional Code 3:	Not reported
Additional Code 4:	Not reported
Additional Code 5:	Not reported

Shipment Date:	20131022
Creation Date:	Not reported
Receipt Date:	Not reported
Manifest ID:	005956921FLE
Trans EPA ID:	MNS000110924
Trans Name:	STERICYCLE SPECIALTY WASTE SOLUTIONS INC
Trans 2 EPA ID:	OKD981588791
Trans 2 Name:	TRIAD TRANSPORT INC
TSDF EPA ID:	INR000110197
Trans Name:	STERICYCLE INC
TSDF Alt EPA ID:	Not reported
TSDF Alt Name:	Not reported
Waste Code Description:	331 - Off-specification, aged, or surplus organics

CVS PHARMACY #3934 (Continued) **S106678076**

RCRA Code:	Not reported
Meth Code:	- Not reported
Quantity Tons:	0.008
Waste Quantity:	16
Quantity Unit:	P
Additional Code 1:	Not reported
Additional Code 2:	Not reported
Additional Code 3:	Not reported
Additional Code 4:	Not reported
Additional Code 5:	Not reported
Shipment Date:	20131022
Creation Date:	Not reported
Receipt Date:	Not reported
Manifest ID:	005956921FLE
Trans EPA ID:	MNS000110924
Trans Name:	STERICYCLE SPECIALTY WASTE SOLUTIONS INC
Trans 2 EPA ID:	OKD981588791
Trans 2 Name:	TRIAD TRANSPORT INC
TSDF EPA ID:	INR000110197
Trans Name:	STERICYCLE INC
TSDF Alt EPA ID:	Not reported
TSDF Alt Name:	Not reported
Waste Code Description:	561 - Not reported
RCRA Code:	Not reported
Meth Code:	- Not reported
Quantity Tons:	0.014
Waste Quantity:	28
Quantity Unit:	P
Additional Code 1:	Not reported
Additional Code 2:	Not reported
Additional Code 3:	Not reported
Additional Code 4:	Not reported
Additional Code 5:	Not reported
Shipment Date:	20131022
Creation Date:	Not reported
Receipt Date:	Not reported
Manifest ID:	005956921FLE
Trans EPA ID:	MNS000110924
Trans Name:	STERICYCLE SPECIALTY WASTE SOLUTIONS INC
Trans 2 EPA ID:	OKD981588791
Trans 2 Name:	TRIAD TRANSPORT INC
TSDF EPA ID:	INR000110197
Trans Name:	STERICYCLE INC
TSDF Alt EPA ID:	Not reported
TSDF Alt Name:	Not reported
Waste Code Description:	- Not reported
RCRA Code:	Not reported
Meth Code:	- Not reported
Quantity Tons:	0.013
Waste Quantity:	26
Quantity Unit:	P
Additional Code 1:	Not reported
Additional Code 2:	Not reported
Additional Code 3:	Not reported
Additional Code 4:	Not reported

CVS PHARMACY #3934 (Continued) **S106678076**

Additional Code 5:	Not reported
Shipment Date:	20131022
Creation Date:	Not reported
Receipt Date:	Not reported
Manifest ID:	005956921FLE
Trans EPA ID:	MNS000110924
Trans Name:	STERICYCLE SPECIALTY WASTE SOLUTIONS INC
Trans 2 EPA ID:	OKD981588791
Trans 2 Name:	TRIAD TRANSPORT INC
TSDF EPA ID:	INR000110197
Trans Name:	STERICYCLE INC
TSDF Alt EPA ID:	Not reported
TSDF Alt Name:	Not reported
Waste Code Description:	- Not reported
RCRA Code:	Not reported
Meth Code:	- Not reported
Quantity Tons:	0.0005
Waste Quantity:	1
Quantity Unit:	P
Additional Code 1:	Not reported
Additional Code 2:	Not reported
Additional Code 3:	Not reported
Additional Code 4:	Not reported
Additional Code 5:	Not reported

MED WASTE VENTURA:

Name:	CVS PHARMACY #3934
Address:	60 N MOORPARK RD
City,State,Zip:	THOUSAND OAKS, CA 91360
File Id:	FA0025029
Permits:	- MEDICAL WASTE SMALL QTY GENERATOR RECORDS

CERS:

Name:	CVS PHARMACY #3934
Address:	60 N MOORPARK RD
City,State,Zip:	THOUSAND OAKS, CA 91360
Site ID:	109393
CERS ID:	10337167
CERS Description:	Chemical Storage Facilities

Violations:

Site ID:	109393
Site Name:	CVS PHARMACY #3934
Violation Date:	02-03-2017
Citation:	HSC 6.5 25160(b)(3) - California Health and Safety Code, Chapter 6.5, Section(s) 25160(b)(3)
Violation Description:	Failure to determine the status of any hazardous waste if a signed copy of the manifest isn t received within 35 days of the date the waste was accepted by the initial transporter and/or to submit an Exception Report to DTSC if a signed copy of the manifest isn t received within 45 days of the date the waste was accepted by the initial transporter.
Violation Notes:	Returned to compliance on 05/12/2017.
Violation Division:	Ventura County Environmental Health
Violation Program:	HW
Violation Source:	CERS,

CVS PHARMACY #3934 (Continued) **S106678076**

Site ID: 109393
Site Name: CVS PHARMACY #3934
Violation Date: 06-21-2022
Citation: 22 CCR 15 66265.32 - California Code of Regulations, Title 22, Chapter 15, Section(s) 66265.32
Violation Description: Failure to equip the facility with required emergency equipment, unless none of the hazards posed by waste handled at the facility could require the particular kind of required equipment.
Violation Notes: Returned to compliance on 07/21/2022.
Violation Division: Ventura County Environmental Health
Violation Program: HWLQG
Violation Source: CERS,

Site ID: 109393
Site Name: CVS PHARMACY #3934
Violation Date: 06-21-2022
Citation: 22 CCR 15 66265.52 - California Code of Regulations, Title 22, Chapter 15, Section(s) 66265.52
Violation Description: Failure to include all of the following in the Contingency Plan: description of actions personnel will take in response to a release or emergency, arrangements with local authorities, list of emergency coordinators including name, addresses & phone numbers, list of emergency equipment and their physical description, location and capabilities, evacuation plan, and OES phone number. (If the owner or operator has already prepared a Spill Prevention, Control, and Countermeasures (SPCC) Plan or some other emergency or contingency plan, the owner or operator need only amend that plan to incorporate hazardous waste management provisions.)
Violation Notes: Returned to compliance on 06/24/2022.
Violation Division: Ventura County Environmental Health
Violation Program: HWLQG
Violation Source: CERS,

Evaluation:
Eval General Type: Compliance Evaluation Inspection
Eval Date: 02-03-2017
Violations Found: Yes
Eval Type: Routine done by local agency
Eval Notes: Not reported
Eval Division: Ventura County Environmental Health
Eval Program: HW
Eval Source: CERS,

Eval General Type: Compliance Evaluation Inspection
Eval Date: 06-16-2021
Violations Found: No
Eval Type: Routine done by local agency
Eval Notes: Not reported
Eval Division: Ventura County Environmental Health
Eval Program: HWLQG
Eval Source: CERS,

Eval General Type: Compliance Evaluation Inspection
Eval Date: 09-07-2023
Violations Found: No
Eval Type: Routine done by local agency
Eval Notes: Not reported

CVS PHARMACY #3934 (Continued) **S106678076**

Eval Division: Ventura County Environmental Health
Eval Program: HWLQG
Eval Source: CERS,

Eval General Type: Compliance Evaluation Inspection
Eval Date: 11-25-2019
Violations Found: No
Eval Type: Routine done by local agency
Eval Notes: Not reported
Eval Division: Ventura County Environmental Health
Eval Program: HWLQG
Eval Source: CERS,

Eval General Type: Compliance Evaluation Inspection
Eval Date: 08-11-2015
Violations Found: No
Eval Type: Routine done by local agency
Eval Notes: Not reported
Eval Division: Ventura County Environmental Health
Eval Program: HW
Eval Source: CERS,

Eval General Type: Compliance Evaluation Inspection
Eval Date: 04-27-2018
Violations Found: No
Eval Type: Routine done by local agency
Eval Notes: Not reported
Eval Division: Ventura County Environmental Health
Eval Program: HWLQG
Eval Source: CERS,

Eval General Type: Compliance Evaluation Inspection
Eval Date: 06-21-2022
Violations Found: Yes
Eval Type: Routine done by local agency
Eval Notes: Not reported
Eval Division: Ventura County Environmental Health
Eval Program: HWLQG
Eval Source: CERS,

Eval General Type: Compliance Evaluation Inspection
Eval Date: 08-04-2014
Violations Found: No
Eval Type: Routine done by local agency
Eval Notes: Not reported
Eval Division: Ventura County Environmental Health
Eval Program: HWLQG
Eval Source: CERS,

Coordinates:
Site ID: 109393
Facility Name: CVS PHARMACY #3934
Env Int Type Code: HWG
Program ID: 10337167
Coord Name: Not reported
Ref Point Type Desc: Center of a facility or station.,
Latitude: 34.179710

CVS PHARMACY #3934 (Continued) **S106678076**

Longitude: -118.875500

Affiliation:

Affiliation Type Desc:	CUPA District
Entity Name:	Ventura County Environmental Health
Entity Title:	Not reported
Affiliation Address:	800 South Victoria Avenue
Affiliation City:	Ventura
Affiliation State:	CA
Affiliation Country:	Not reported
Affiliation Zip:	93009
Affiliation Phone:	(805) 654-2813,

Affiliation Type Desc:	Environmental Contact
Entity Name:	3E, Regulatory Services/CVS
Entity Title:	Not reported
Affiliation Address:	3207 Grey Hawk Court, Suite 200
Affiliation City:	Carlsbad
Affiliation State:	CA
Affiliation Country:	Not reported
Affiliation Zip:	92010
Affiliation Phone:	,

Affiliation Type Desc:	Operator
Entity Name:	Longs Drug Stores California, L.L.C.
Entity Title:	Not reported
Affiliation Address:	Not reported
Affiliation City:	Not reported
Affiliation State:	Not reported
Affiliation Country:	Not reported
Affiliation Zip:	Not reported
Affiliation Phone:	(401) 765-1500,

Affiliation Type Desc:	Property Owner
Entity Name:	Phoenix Grove, LLC
Entity Title:	Not reported
Affiliation Address:	21650 Burbank Blvd, Ste. 110
Affiliation City:	Woodland Hills
Affiliation State:	CA
Affiliation Country:	United States
Affiliation Zip:	91367
Affiliation Phone:	(818) 763-6945,

Affiliation Type Desc:	Parent Corporation
Entity Name:	CVS Health
Entity Title:	Not reported
Affiliation Address:	Not reported
Affiliation City:	Not reported
Affiliation State:	Not reported
Affiliation Country:	Not reported
Affiliation Zip:	Not reported
Affiliation Phone:	,

Affiliation Type Desc:	Document Preparer
Entity Name:	Crystalyn Dogui-is, Agent for Longs Drug Stores California, L.L.C.
Entity Title:	Not reported
Affiliation Address:	Not reported

CVS PHARMACY #3934 (Continued) **S106678076**

Affiliation City:	Not reported
Affiliation State:	Not reported
Affiliation Country:	Not reported
Affiliation Zip:	Not reported
Affiliation Phone:	,
Affiliation Type Desc:	Facility Mailing Address
Entity Name:	Mailing Address
Entity Title:	Not reported
Affiliation Address:	CVS Health Attn: Erin Chilinski, CS Legal, One CVS Drive - MC1160
Affiliation City:	Woonsocket
Affiliation State:	RI
Affiliation Country:	Not reported
Affiliation Zip:	02895
Affiliation Phone:	,
Affiliation Type Desc:	Identification Signer
Entity Name:	Crystalyn Dogui-is, Agent for Longs Drug Stores California, L.L.C.
Entity Title:	Regulatory Compliance Specialist, 3E
Affiliation Address:	Not reported
Affiliation City:	Not reported
Affiliation State:	Not reported
Affiliation Country:	Not reported
Affiliation Zip:	Not reported
Affiliation Phone:	,
Affiliation Type Desc:	Legal Owner
Entity Name:	Longs Drug Stores California, L.L.C.
Entity Title:	Not reported
Affiliation Address:	One CVS Drive
Affiliation City:	Woonsocket
Affiliation State:	RI
Affiliation Country:	United States
Affiliation Zip:	02895
Affiliation Phone:	(401) 765-1500,

J92 **CVS PHARMACY #3934** **RCRA-LQG** **1015740531**
SW **60 N MOORPARK RD** **E MANIFEST** **CAR000232520**
1/8-1/4 **THOUSAND OAKS, CA 91360**
0.133 mi.
701 ft. **Site 2 of 8 in cluster J**

Relative: **Lower**

Actual: **711 ft.**

RCRA Listings:

Date Form Received by Agency:	20220211
Handler Name:	Cvs Pharmacy #3934
Handler Address:	N Moorpark Rd
Handler City,State,Zip:	THOUSAND OAKS, CA 91360
EPA ID:	CAR000232520
Contact Name:	NICOLE WILKINSON
Contact Address:	CVS DR MC2340
Contact City,State,Zip:	WOONSOCKET, RI 02895
Contact Telephone:	401-770-7132
Contact Fax:	Not reported
Contact Email:	NICOLE.WILKINSON@CVSHEALTH.COM
Contact Title:	SENIOR DIRECTOR, CORPORATE ENVIRONMENTAL HEAL
EPA Region:	09
Land Type:	Private

CVS PHARMACY #3934 (Continued) **1015740531**

Federal Waste Generator Description:	Large Quantity Generator
Non-Notifier:	Not reported
Biennial Report Cycle:	2021
Accessibility:	Not reported
Active Site Indicator:	Handler Activities
State District Owner:	Not reported
State District:	Not reported
Mailing Address:	CVS DR MC2340
Mailing City,State,Zip:	WOONSOCKET, RI 02895
Owner Name:	Phoenix Grove Llc
Owner Type:	Private
Operator Name:	Longs Drug Stores Ca Llc
Operator Type:	Private
Short-Term Generator Activity:	No
Importer Activity:	No
Mixed Waste Generator:	No
Transporter Activity:	No
Transfer Facility Activity:	No
Recycler Activity with Storage:	No
Small Quantity On-Site Burner Exemption:	No
Smelting Melting and Refining Furnace Exemption:	No
Underground Injection Control:	No
Off-Site Waste Receipt:	No
Universal Waste Indicator:	No
Universal Waste Destination Facility:	No
Federal Universal Waste:	No
Active Site State-Reg Handler:	---
Federal Facility Indicator:	Not reported
Hazardous Secondary Material Indicator:	N
Sub-Part K Indicator:	Not reported
2018 GPRA Permit Baseline:	Not on the Baseline
2018 GPRA Renewals Baseline:	Not on the Baseline
202 GPRA Corrective Action Baseline:	No
Subject to Corrective Action Universe:	No
Non-TSDFs Where RCRA CA has Been Imposed Universe:	No
Corrective Action Priority Ranking:	No NCAPS ranking
Environmental Control Indicator:	No
Institutional Control Indicator:	No
Human Exposure Controls Indicator:	N/A
Groundwater Controls Indicator:	N/A
Significant Non-Complier Universe:	No
Unaddressed Significant Non-Complier Universe:	No
Addressed Significant Non-Complier Universe:	No
Significant Non-Complier With a Compliance Schedule Universe:	No
Financial Assurance Required:	Not reported
Handler Date of Last Change:	20220610
Recognized Trader-Importer:	No
Recognized Trader-Exporter:	No
Importer of Spent Lead Acid Batteries:	No
Exporter of Spent Lead Acid Batteries:	No
Recycler Activity Without Storage:	No
Manifest Broker:	No
Sub-Part P Indicator:	No

Biennial: List of Years

Year:	2021

CVS PHARMACY #3934 (Continued) **1015740531**

Click Here for Biennial Reporting System Data:
Year: 2013

Click Here for Biennial Reporting System Data:

Hazardous Waste Summary:
Waste Code: D001
Waste Description: Ignitable Waste

Waste Code: D002
Waste Description: Corrosive Waste

Waste Code: D003
Waste Description: Reactive Waste

Waste Code: D004
Waste Description: Arsenic

Waste Code: D005
Waste Description: Barium

Waste Code: D006
Waste Description: Cadmium

Waste Code: D007
Waste Description: Chromium

Waste Code: D008
Waste Description: Lead

Waste Code: D009
Waste Description: Mercury

Waste Code: D010
Waste Description: Selenium

Waste Code: D011
Waste Description: Silver

Waste Code: D016
Waste Description: 2,4-D (2,4-Dichlorophenoxyacetic Acid)

Waste Code: D018
Waste Description: Benzene

Waste Code: D024
Waste Description: M-Cresol

Waste Code: D027
Waste Description: 1,4-Dichlorobenzene

Waste Code: D035
Waste Description: Methyl Ethyl Ketone

Waste Code: D039
Waste Description: Tetrachloroethylene

CVS PHARMACY #3934 (Continued) **1015740531**

Waste Code: P001
Waste Description: 2h-1-Benzopyran-2-One, 4-Hydroxy-3-(3-Oxo-1-Phenylbutyl)-, & Salts, When Present At Concentrations Greater Than 0.3% (Or) Warfarin, & Salts, When Present At Concentrations Greater Than 0.3%

Waste Code: P012
Waste Description: Arsenic Oxide As2o3 (Or) Arsenic Trioxide

Waste Code: P042
Waste Description: 1,2-Benzenediol, 4-[1-Hydroxy-2-(Methylamino)Ethyl]-, (R)- (Or) Epinephrine

Waste Code: P075
Waste Description: Nicotine, & Salts (Or) Pyridine, 3-(1-Methyl-2-Pyrrolidinyl)-,(S)-, & Salts

Waste Code: P081
Waste Description: 1,2,3-Propanetriol, Trinitrate (R) (Or) Nitroglycerine (R)

Waste Code: P188
Waste Description: Benzoic Acid, 2-Hydroxy-, Compd. With (3as-Cis)-1,2,3,3a,8,8a-Hexahydro-1,3a,8-Trimethylpyrrolo[2,3-B]Indol-5-Yl Methylcarbamate Ester (1:1) (Or) Physostigmine Salicylate

Waste Code: U002
Waste Description: 2-Propanone (I) (Or) Acetone (I)

Waste Code: U010
Waste Description: Azirino [2',3':3,4]Pyrrolo[1,2-A]Indole-4,7-Dione, 6-Amino-8-[[(Aminocarbonyl)Oxy]Methyl]-1,1a,2,8,8a,8b-Hexahydro-8a-Methoxy-5-Methyl-, [1as-(1aalpha, 8beta, 8aalpha, 8balpha)]- (Or) Mitomycin C

Waste Code: U031
Waste Description: 1-Butanol (I) (Or) N-Butyl Alcohol (I)

Waste Code: U034
Waste Description: Acetaldehyde, Trichloro- (Or) Chloral

Waste Code: U035
Waste Description: Benzenebutanoic Acid, 4-[Bis(2-Chloroethyl)Amino]- (Or) Chlorambucil

Waste Code: U044
Waste Description: Chloroform (Or) Methane, Trichloro-

Waste Code: U058
Waste Description: 2h-1,3,2-Oxazaphosphorin-2-Amine, N,N-Bis(2-Chloroethyl)Tetrahydro-, 2-Oxide (Or) Cyclophosphamide

Waste Code: U059
Waste Description: 5,12-Naphthacenedione, 8-Acetyl-10-[(3-Amino-2,3,6-Trideoxy)-Alpha-L-Lyxo-Hexopyranosyl)Oxy]-7,8,9,10-Tetrahydro-6,8,11-Trihydroxy-1-Methoxy-, (8s-Cis)- (Or) Daunomycin

Waste Code: U070
Waste Description: Benzene, 1,2-Dichloro- (Or) O-Dichlorobenzene

CVS PHARMACY #3934 (Continued) **1015740531**

Waste Code: U072
Waste Description: Benzene, 1,4-Dichloro- (Or) P-Dichlorobenzene

Waste Code: U089
Waste Description: Diethylstilbesterol (Or) Phenol, 4,4'-(1,2-Diethyl-1,2-Ethenediyl)Bis, (E)-

Waste Code: U122
Waste Description: Formaldehyde

Waste Code: U129
Waste Description: Cyclohexane, 1,2,3,4,5,6-Hexachloro-, (1alpha, 2alpha, 3beta, 4alpha, 5alpha, 6beta)- (Or) Lindane

Waste Code: U132
Waste Description: Hexachlorophene (Or) Phenol, 2,2'-Methylenebis[3,4,6-Trichloro-

Waste Code: U150
Waste Description: L-Phenylalanine, 4-[Bis(2-Chloroethyl)Amino]- (Or) Melphalan

Waste Code: U151
Waste Description: Mercury

Waste Code: U154
Waste Description: Methanol (I) (Or) Methyl Alcohol (I)

Waste Code: U165
Waste Description: Naphthalene

Waste Code: U188
Waste Description: Phenol

Waste Code: U200
Waste Description: Reserpine (Or) Yohimban-16-Carboxylic Acid, 11,17-Dimethoxy-18-[(3,4,5-Trimethoxybenzoyl)Oxy]-, Methyl Ester, (3beta, 16beta, 17alpha, 18beta, 20alpha)-

Waste Code: U201
Waste Description: 1,3-Benzenediol (Or) Resorcinol

Waste Code: U204
Waste Description: Selenious Acid (Or) Selenium Dioxide

Waste Code: U205
Waste Description: Selenium Sulfide (Or) Selenium Sulfide Ses2 (R,T)

Waste Code: U206
Waste Description: D-Glucose, 2-Deoxy-2-[[(Methylnitrosoamino)-Carbonyl]Amino]- (Or) Glucopyranose, 2-Deoxy-2-(3-Methyl-3-Nitrosoureido)-,D- (Or) Streptozotocin

Waste Code: U210
Waste Description: Ethene, Tetrachloro- (Or) Tetrachloroethylene

Waste Code: U279
Waste Description: U279

CVS PHARMACY #3934 (Continued) **1015740531**

Waste Code: U411
Waste Description: U411

Handler - Owner Operator:
Owner/Operator Indicator: Owner
Owner/Operator Name: PHOENIX GROVE LLC
Legal Status: Private
Date Became Current: 20020222
Date Ended Current: Not reported
Owner/Operator Address: 21650 BURBANK BLVD STE 110
Owner/Operator City,State,Zip: WOODLAND HILLS, CA 91367
Owner/Operator Telephone: 818-763-6945
Owner/Operator Telephone Ext: Not reported
Owner/Operator Fax: Not reported
Owner/Operator Email: Not reported

Owner/Operator Indicator: Owner
Owner/Operator Name: PHOENIX GROVE LLC
Legal Status: Private
Date Became Current: 20020222
Date Ended Current: Not reported
Owner/Operator Address: 21650 BURBANK BLVD
Owner/Operator City,State,Zip: WOODLAND HILLS, CA 91367
Owner/Operator Telephone: 818-763-6945
Owner/Operator Telephone Ext: Not reported
Owner/Operator Fax: Not reported
Owner/Operator Email: Not reported

Owner/Operator Indicator: Operator
Owner/Operator Name: LONGS DRUG STORES CA LLC
Legal Status: Private
Date Became Current: 20081022
Date Ended Current: Not reported
Owner/Operator Address: Not reported
Owner/Operator City,State,Zip: Not reported
Owner/Operator Telephone: Not reported
Owner/Operator Telephone Ext: Not reported
Owner/Operator Fax: Not reported
Owner/Operator Email: Not reported

Owner/Operator Indicator: Operator
Owner/Operator Name: LONGS DRUG STORES CALIFORNIA LLC
Legal Status: Private
Date Became Current: 20081022
Date Ended Current: Not reported
Owner/Operator Address: Not reported
Owner/Operator City,State,Zip: Not reported
Owner/Operator Telephone: Not reported
Owner/Operator Telephone Ext: Not reported
Owner/Operator Fax: Not reported
Owner/Operator Email: Not reported

Owner/Operator Indicator: Operator
Owner/Operator Name: LONGS DRUG STORES CA LLC
Legal Status: Private
Date Became Current: 20081022
Date Ended Current: Not reported

CVS PHARMACY #3934 (Continued) **1015740531**

Owner/Operator Address: 1 CVS DR MC2340
Owner/Operator City,State,Zip: WOONSOCKET, RI 02895
Owner/Operator Telephone: 401-765-1500
Owner/Operator Telephone Ext: Not reported
Owner/Operator Fax: Not reported
Owner/Operator Email: CORPORATEENVIRONMENTALTEAM@CVSHEALTH.COM

Owner/Operator Indicator: Owner
Owner/Operator Name: PHOENIX GROVE LLC
Legal Status: Private
Date Became Current: 20020222
Date Ended Current: Not reported
Owner/Operator Address: 21650 BURBANK BLVD STE 110
Owner/Operator City,State,Zip: WOODLAND HILLS, CA 91367
Owner/Operator Telephone: 401-765-1500
Owner/Operator Telephone Ext: Not reported
Owner/Operator Fax: Not reported
Owner/Operator Email: CORPORATEENVIRONMENTALTEAM@CVSHEALTH.COM

Historic Generators:
Receive Date: 20140325
Handler Name: CVS PHARMACY #3934
Federal Waste Generator Description: Large Quantity Generator
State District Owner: Not reported
Large Quantity Handler of Universal Waste: No
Recognized Trader Importer: No
Recognized Trader Exporter: No
Spent Lead Acid Battery Importer: No
Spent Lead Acid Battery Exporter: No
Current Record: No
Non Storage Recycler Activity: Not reported
Electronic Manifest Broker: Not reported

Receive Date: 20220211
Handler Name: CVS PHARMACY #3934
Federal Waste Generator Description: Large Quantity Generator
State District Owner: Not reported
Large Quantity Handler of Universal Waste: No
Recognized Trader Importer: No
Recognized Trader Exporter: No
Spent Lead Acid Battery Importer: No
Spent Lead Acid Battery Exporter: No
Current Record: Yes
Non Storage Recycler Activity: No
Electronic Manifest Broker: No

Receive Date: 20121025
Handler Name: CVS PHARMACY NO 3934
Federal Waste Generator Description: Large Quantity Generator
State District Owner: Not reported
Large Quantity Handler of Universal Waste: No
Recognized Trader Importer: No
Recognized Trader Exporter: No
Spent Lead Acid Battery Importer: No
Spent Lead Acid Battery Exporter: No
Current Record: No
Non Storage Recycler Activity: Not reported

CVS PHARMACY #3934 (Continued) **1015740531**

Electronic Manifest Broker: Not reported

List of NAICS Codes and Descriptions:
NAICS Code: 44611
NAICS Description: PHARMACIES AND DRUG STORES

Has the Facility Received Notices of Violations:
Found Violation: No
Agency Which Determined Violation: Not reported
Violation Short Description: Not reported
Date Violation was Determined: Not reported
Actual Return to Compliance Date: Not reported
Return to Compliance Qualifier: Not reported
Violation Responsible Agency: Not reported
Scheduled Compliance Date: Not reported
Enforcement Identifier: Not reported
Date of Enforcement Action: Not reported
Enforcement Responsible Agency: Not reported
Enforcement Docket Number: Not reported
Enforcement Attorney: Not reported
Corrective Action Component: Not reported
Appeal Initiated Date: Not reported
Appeal Resolution Date: Not reported
Disposition Status Date: Not reported
Disposition Status: Not reported
Disposition Status Description: Not reported
Consent/Final Order Sequence Number: Not reported
Consent/Final Order Respondent Name: Not reported
Consent/Final Order Lead Agency: Not reported
Enforcement Type: Not reported
Enforcement Responsible Person: Not reported
Enforcement Responsible Sub-Organization: Not reported
SEP Sequence Number: Not reported
SEP Expenditure Amount: Not reported
SEP Scheduled Completion Date: Not reported
SEP Actual Date: Not reported
SEP Defaulted Date: Not reported
SEP Type: Not reported
SEP Type Description: Not reported
Proposed Amount: Not reported
Final Monetary Amount: Not reported
Paid Amount: Not reported
Final Count: Not reported
Final Amount: Not reported

Found Violation: No
Agency Which Determined Violation: Not reported
Violation Short Description: Not reported
Date Violation was Determined: Not reported
Actual Return to Compliance Date: Not reported
Return to Compliance Qualifier: Not reported
Violation Responsible Agency: Not reported
Scheduled Compliance Date: Not reported
Enforcement Identifier: Not reported
Date of Enforcement Action: Not reported
Enforcement Responsible Agency: Not reported

CVS PHARMACY #3934 (Continued) **1015740531**

Enforcement Docket Number: Not reported
Enforcement Attorney: Not reported
Corrective Action Component: Not reported
Appeal Initiated Date: Not reported
Appeal Resolution Date: Not reported
Disposition Status Date: Not reported
Disposition Status: Not reported
Disposition Status Description: Not reported
Consent/Final Order Sequence Number: Not reported
Consent/Final Order Respondent Name: Not reported
Consent/Final Order Lead Agency: Not reported
Enforcement Type: Not reported
Enforcement Responsible Person: Not reported
Enforcement Responsible Sub-Organization: Not reported
SEP Sequence Number: Not reported
SEP Expenditure Amount: Not reported
SEP Scheduled Completion Date: Not reported
SEP Actual Date: Not reported
SEP Defaulted Date: Not reported
SEP Type: Not reported
SEP Type Description: Not reported
Proposed Amount: Not reported
Final Monetary Amount: Not reported
Paid Amount: Not reported
Final Count: Not reported
Final Amount: Not reported

Found Violation: No
Agency Which Determined Violation: Not reported
Violation Short Description: Not reported
Date Violation was Determined: Not reported
Actual Return to Compliance Date: Not reported
Return to Compliance Qualifier: Not reported
Violation Responsible Agency: Not reported
Scheduled Compliance Date: Not reported
Enforcement Identifier: Not reported
Date of Enforcement Action: Not reported
Enforcement Responsible Agency: Not reported
Enforcement Docket Number: Not reported
Enforcement Attorney: Not reported
Corrective Action Component: Not reported
Appeal Initiated Date: Not reported
Appeal Resolution Date: Not reported
Disposition Status Date: Not reported
Disposition Status: Not reported
Disposition Status Description: Not reported
Consent/Final Order Sequence Number: Not reported
Consent/Final Order Respondent Name: Not reported
Consent/Final Order Lead Agency: Not reported
Enforcement Type: Not reported
Enforcement Responsible Person: Not reported
Enforcement Responsible Sub-Organization: Not reported
SEP Sequence Number: Not reported
SEP Expenditure Amount: Not reported
SEP Scheduled Completion Date: Not reported
SEP Actual Date: Not reported
SEP Defaulted Date: Not reported

CVS PHARMACY #3934 (Continued) **1015740531**

SEP Type: Not reported
SEP Type Description: Not reported
Proposed Amount: Not reported
Final Monetary Amount: Not reported
Paid Amount: Not reported
Final Count: Not reported
Final Amount: Not reported

Found Violation: No
Agency Which Determined Violation: Not reported
Violation Short Description: Not reported
Date Violation was Determined: Not reported
Actual Return to Compliance Date: Not reported
Return to Compliance Qualifier: Not reported
Violation Responsible Agency: Not reported
Scheduled Compliance Date: Not reported
Enforcement Identifier: Not reported
Date of Enforcement Action: Not reported
Enforcement Responsible Agency: Not reported
Enforcement Docket Number: Not reported
Enforcement Attorney: Not reported
Corrective Action Component: Not reported
Appeal Initiated Date: Not reported
Appeal Resolution Date: Not reported
Disposition Status Date: Not reported
Disposition Status: Not reported
Disposition Status Description: Not reported
Consent/Final Order Sequence Number: Not reported
Consent/Final Order Respondent Name: Not reported
Consent/Final Order Lead Agency: Not reported
Enforcement Type: Not reported
Enforcement Responsible Person: Not reported
Enforcement Responsible Sub-Organization: Not reported
SEP Sequence Number: Not reported
SEP Expenditure Amount: Not reported
SEP Scheduled Completion Date: Not reported
SEP Actual Date: Not reported
SEP Defaulted Date: Not reported
SEP Type: Not reported
SEP Type Description: Not reported
Proposed Amount: Not reported
Final Monetary Amount: Not reported
Paid Amount: Not reported
Final Count: Not reported
Final Amount: Not reported

Found Violation: Yes
Agency Which Determined Violation: State
Violation Short Description: Generators - Pre-transport
Date Violation was Determined: 20220621
Actual Return to Compliance Date: 20220721
Return to Compliance Qualifier: Documented
Violation Responsible Agency: State
Scheduled Compliance Date: Not reported
Enforcement Identifier: Not reported
Date of Enforcement Action: Not reported
Enforcement Responsible Agency: Not reported

CVS PHARMACY #3934 (Continued) **1015740531**

Enforcement Docket Number:	Not reported
Enforcement Attorney:	Not reported
Corrective Action Component:	Not reported
Appeal Initiated Date:	Not reported
Appeal Resolution Date:	Not reported
Disposition Status Date:	Not reported
Disposition Status:	Not reported
Disposition Status Description:	Not reported
Consent/Final Order Sequence Number:	Not reported
Consent/Final Order Respondent Name:	Not reported
Consent/Final Order Lead Agency:	Not reported
Enforcement Type:	Not reported
Enforcement Responsible Person:	Not reported
Enforcement Responsible Sub-Organization:	Not reported
SEP Sequence Number:	Not reported
SEP Expenditure Amount:	Not reported
SEP Scheduled Completion Date:	Not reported
SEP Actual Date:	Not reported
SEP Defaulted Date:	Not reported
SEP Type:	Not reported
SEP Type Description:	Not reported
Proposed Amount:	Not reported
Final Monetary Amount:	Not reported
Paid Amount:	Not reported
Final Count:	Not reported
Final Amount:	Not reported

Found Violation:	Yes
Agency Which Determined Violation:	State
Violation Short Description:	Generators - Pre-transport
Date Violation was Determined:	20220621
Actual Return to Compliance Date:	20220624
Return to Compliance Qualifier:	Documented
Violation Responsible Agency:	State
Scheduled Compliance Date:	Not reported
Enforcement Identifier:	Not reported
Date of Enforcement Action:	Not reported
Enforcement Responsible Agency:	Not reported
Enforcement Docket Number:	Not reported
Enforcement Attorney:	Not reported
Corrective Action Component:	Not reported
Appeal Initiated Date:	Not reported
Appeal Resolution Date:	Not reported
Disposition Status Date:	Not reported
Disposition Status:	Not reported
Disposition Status Description:	Not reported
Consent/Final Order Sequence Number:	Not reported
Consent/Final Order Respondent Name:	Not reported
Consent/Final Order Lead Agency:	Not reported
Enforcement Type:	Not reported
Enforcement Responsible Person:	Not reported
Enforcement Responsible Sub-Organization:	Not reported
SEP Sequence Number:	Not reported
SEP Expenditure Amount:	Not reported
SEP Scheduled Completion Date:	Not reported
SEP Actual Date:	Not reported
SEP Defaulted Date:	Not reported

CVS PHARMACY #3934 (Continued) **1015740531**

SEP Type: Not reported
SEP Type Description: Not reported
Proposed Amount: Not reported
Final Monetary Amount: Not reported
Paid Amount: Not reported
Final Count: Not reported
Final Amount: Not reported

Found Violation: No
Agency Which Determined Violation: Not reported
Violation Short Description: Not reported
Date Violation was Determined: Not reported
Actual Return to Compliance Date: Not reported
Return to Compliance Qualifier: Not reported
Violation Responsible Agency: Not reported
Scheduled Compliance Date: Not reported
Enforcement Identifier: Not reported
Date of Enforcement Action: Not reported
Enforcement Responsible Agency: Not reported
Enforcement Docket Number: Not reported
Enforcement Attorney: Not reported
Corrective Action Component: Not reported
Appeal Initiated Date: Not reported
Appeal Resolution Date: Not reported
Disposition Status Date: Not reported
Disposition Status: Not reported
Disposition Status Description: Not reported
Consent/Final Order Sequence Number:Not reported
Consent/Final Order Respondent Name: Not reported
Consent/Final Order Lead Agency: Not reported
Enforcement Type: Not reported
Enforcement Responsible Person: Not reported
Enforcement Responsible Sub-Organization: Not reported
SEP Sequence Number: Not reported
SEP Expenditure Amount: Not reported
SEP Scheduled Completion Date: Not reported
SEP Actual Date: Not reported
SEP Defaulted Date: Not reported
SEP Type: Not reported
SEP Type Description: Not reported
Proposed Amount: Not reported
Final Monetary Amount: Not reported
Paid Amount: Not reported
Final Count: Not reported
Final Amount: Not reported

Evaluation Action Summary:
Evaluation Date: 20180427
Evaluation Responsible Agency: State
Found Violation: No
Evaluation Type Description: COMPLIANCE EVALUATION INSPECTION
Evaluation Responsible Person Identifier: Not reported
Evaluation Responsible Sub-Organization: Not reported
Actual Return to Compliance Date: Not reported
Scheduled Compliance Date: Not reported
Date of Request: Not reported
Date Response Received: Not reported

CVS PHARMACY #3934 (Continued) **1015740531**

Request Agency: Not reported
Former Citation: Not reported

Evaluation Date: 20230907
Evaluation Responsible Agency: State
Found Violation: No
Evaluation Type Description: COMPLIANCE EVALUATION INSPECTION
Evaluation Responsible Person Identifier: CUPA
Evaluation Responsible Sub-Organization: Not reported
Actual Return to Compliance Date: Not reported
Scheduled Compliance Date: Not reported
Date of Request: Not reported
Date Response Received: Not reported
Request Agency: Not reported
Former Citation: Not reported

Evaluation Date: 20210616
Evaluation Responsible Agency: State
Found Violation: No
Evaluation Type Description: COMPLIANCE EVALUATION INSPECTION
Evaluation Responsible Person Identifier: CUPA
Evaluation Responsible Sub-Organization: Not reported
Actual Return to Compliance Date: Not reported
Scheduled Compliance Date: Not reported
Date of Request: Not reported
Date Response Received: Not reported
Request Agency: Not reported
Former Citation: Not reported

Evaluation Date: 20191125
Evaluation Responsible Agency: State
Found Violation: No
Evaluation Type Description: COMPLIANCE EVALUATION INSPECTION
Evaluation Responsible Person Identifier: Not reported
Evaluation Responsible Sub-Organization: Not reported
Actual Return to Compliance Date: Not reported
Scheduled Compliance Date: Not reported
Date of Request: Not reported
Date Response Received: Not reported
Request Agency: Not reported
Former Citation: Not reported

Evaluation Date: 20220621
Evaluation Responsible Agency: State
Found Violation: Yes
Evaluation Type Description: COMPLIANCE EVALUATION INSPECTION
Evaluation Responsible Person Identifier: CUPA
Evaluation Responsible Sub-Organization: Not reported
Actual Return to Compliance Date: 20220721
Scheduled Compliance Date: Not reported
Date of Request: Not reported
Date Response Received: Not reported
Request Agency: Not reported
Former Citation: Not reported

Evaluation Date: 20220621
Evaluation Responsible Agency: State

CVS PHARMACY #3934 (Continued) **1015740531**

Found Violation:	Yes
Evaluation Type Description:	COMPLIANCE EVALUATION INSPECTION
Evaluation Responsible Person Identifier:	CUPA
Evaluation Responsible Sub-Organization:	Not reported
Actual Return to Compliance Date:	20220624
Scheduled Compliance Date:	Not reported
Date of Request:	Not reported
Date Response Received:	Not reported
Request Agency:	Not reported
Former Citation:	Not reported

Evaluation Date:	20140804
Evaluation Responsible Agency:	State
Found Violation:	No
Evaluation Type Description:	COMPLIANCE EVALUATION INSPECTION
Evaluation Responsible Person Identifier:	Not reported
Evaluation Responsible Sub-Organization:	Not reported
Actual Return to Compliance Date:	Not reported
Scheduled Compliance Date:	Not reported
Date of Request:	Not reported
Date Response Received:	Not reported
Request Agency:	Not reported
Former Citation:	Not reported

E MANIFEST:

Manifest Tracking Number:	012465012FLE
Last Updated Date:	20200622
Shipped Date:	20200121
Received Date:	20200212
Manifest Status:	Signed
Submission Type:	DataImage5Copy
Origin Type:	Service
Generator EPA ID:	CAR000232520
Generator Name:	CVS PHARMACY #3934
Generator Mail Street Number:	Not reported
Generator Mail Street 1:	60 N MOORPARK RD
Generator Mail Street 2:	Not reported
Generator Mail City:	THOUSAND OAKS
Generator Mail State:	CA
Generator Mail Zip:	91360
Generator Location Street Number:	Not reported
Generator Location Street 1:	60 N MOORPARK RD
Generator Location Street 2:	Not reported
Generator Location City:	THOUSAND OAKS
Generator Location Zip:	91360
Generator Location State:	CA
Generator Contact Company Name:	Not reported
Designated Facility EPA ID:	INR000110197
Designated Facility Name:	STERICYCLE ENVIRONMENTAL SOLUTIONS INCORPORATED
Designated Facility Mail Street Number:	Not reported
Designated Facility Mail Street 1:	Not reported
Designated Facility Mail Street 2:	2770 FORTUNE CIRCLE DR
Designated Facility Mail City:	INDIANAPOLIS
Designated Facility Mail Zip:	46241
Designated Facility Mail State:	IN
Designated Facility Location Street Number:	Not reported

CVS PHARMACY #3934 (Continued) **1015740531**

Designated Facility Location Street 1:	2770 FORTUNE CIRCLE DR
Designated Facility Location Street 2:	Not reported
Designated Facility Location City:	INDIANAPOLIS
Designated Facility Location Zip:	46241
Designated Facility Location State:	IN
Designated Facility Contact Company Name:	Not reported
Manifest Residue Indicator:	N
Rejection Indicator:	N

Manifest Tracking Number:	012465013FLE
Last Updated Date:	20200305
Shipped Date:	20200121
Received Date:	20200131
Manifest Status:	Signed
Submission Type:	DataImage5Copy
Origin Type:	Service
Generator EPA ID:	CAR000232520
Generator Name:	CVS
Generator Mail Street Number:	Not reported
Generator Mail Street 1:	60 N. MOORPARK ROAD
Generator Mail Street 2:	Not reported
Generator Mail City:	THOUSAND OAKS
Generator Mail State:	CA
Generator Mail Zip:	91360-4454
Generator Location Street Number:	Not reported
Generator Location Street 1:	60 N Moorpark Rd
Generator Location Street 2:	Not reported
Generator Location City:	Thousand Oaks
Generator Location Zip:	91360-4454
Generator Location State:	CA
Generator Contact Company Name:	Not reported
Designated Facility EPA ID:	CAD008364432
Designated Facility Name:	Rho Chem LLC
Designated Facility Mail Street Number:	Not reported
Designated Facility Mail Street 1:	Not reported
Designated Facility Mail Street 2:	425 Isis Ave.
Designated Facility Mail City:	Inglewood
Designated Facility Mail Zip:	90301
Designated Facility Mail State:	CA
Designated Facility Location Street Number:	Not reported
Designated Facility Location Street 1:	425 Isis Ave.
Designated Facility Location Street 2:	Not reported
Designated Facility Location City:	Inglewood
Designated Facility Location Zip:	90301
Designated Facility Location State:	CA
Designated Facility Contact Company Name:	Not reported
Manifest Residue Indicator:	N
Rejection Indicator:	N

Manifest Tracking Number:	015126337FLE
Last Updated Date:	20210310
Shipped Date:	20210210
Received Date:	20210224
Manifest Status:	Signed
Submission Type:	DataImage5Copy
Origin Type:	Service
Generator EPA ID:	CAR000232520

CVS PHARMACY #3934 (Continued) **1015740531**

Generator Name:	CVS
Generator Mail Street Number:	Not reported
Generator Mail Street 1:	60 N. MOORPARK ROAD
Generator Mail Street 2:	Not reported
Generator Mail City:	THOUSAND OAKS
Generator Mail State:	CA
Generator Mail Zip:	91360-4454
Generator Location Street Number:	Not reported
Generator Location Street 1:	60 N Moorpark Rd
Generator Location Street 2:	Not reported
Generator Location City:	Thousand Oaks
Generator Location Zip:	91360-4454
Generator Location State:	CA
Generator Contact Company Name:	Not reported
Designated Facility EPA ID:	CAD008364432
Designated Facility Name:	Rho Chem LLC
Designated Facility Mail Street Number:	Not reported
Designated Facility Mail Street 1:	Not reported
Designated Facility Mail Street 2:	425 Isis Ave.
Designated Facility Mail City:	Inglewood
Designated Facility Mail Zip:	90301
Designated Facility Mail State:	CA
Designated Facility Location Street Number:	Not reported
Designated Facility Location Street 1:	425 Isis Ave.
Designated Facility Location Street 2:	Not reported
Designated Facility Location City:	Inglewood
Designated Facility Location Zip:	90301
Designated Facility Location State:	CA
Designated Facility Contact Company Name:	Not reported
Manifest Residue Indicator:	N
Rejection Indicator:	N

Manifest Tracking Number:	015126338FLE
Last Updated Date:	20210308
Shipped Date:	20210210
Received Date:	20210305
Manifest Status:	Signed
Submission Type:	DataImage5Copy
Origin Type:	Service
Generator EPA ID:	CAR000232520
Generator Name:	CVS
Generator Mail Street Number:	Not reported
Generator Mail Street 1:	60 N. MOORPARK ROAD
Generator Mail Street 2:	Not reported
Generator Mail City:	THOUSAND OAKS
Generator Mail State:	CA
Generator Mail Zip:	91360-4454
Generator Location Street Number:	Not reported
Generator Location Street 1:	60 N Moorpark Rd
Generator Location Street 2:	Not reported
Generator Location City:	Thousand Oaks
Generator Location Zip:	91360-4454
Generator Location State:	CA
Generator Contact Company Name:	Not reported
Designated Facility EPA ID:	MID980615298
Designated Facility Name:	Petro Chem Processing Group of Nortru LLC
Designated Facility Mail Street Number:	Not reported

CVS PHARMACY #3934 (Continued) **1015740531**

Designated Facility Mail Street 1:	Not reported
Designated Facility Mail Street 2:	421 Lycaste St.
Designated Facility Mail City:	Detroit
Designated Facility Mail Zip:	48214
Designated Facility Mail State:	MI
Designated Facility Location Street Number:	Not reported
Designated Facility Location Street 1:	421 Lycaste St.
Designated Facility Location Street 2:	Not reported
Designated Facility Location City:	Detroit
Designated Facility Location Zip:	48214
Designated Facility Location State:	MI
Designated Facility Contact Company Name:	Not reported
Manifest Residue Indicator:	N
Rejection Indicator:	N

Manifest Tracking Number:	013993507FLE
Last Updated Date:	20191231
Shipped Date:	20191030
Received Date:	20191127
Manifest Status:	Signed
Submission Type:	DataImage5Copy
Origin Type:	Service
Generator EPA ID:	CAR000232520
Generator Name:	CVS
Generator Mail Street Number:	Not reported
Generator Mail Street 1:	60 N. MOORPARK ROAD
Generator Mail Street 2:	Not reported
Generator Mail City:	THOUSAND OAKS
Generator Mail State:	CA
Generator Mail Zip:	91360-4454
Generator Location Street Number:	Not reported
Generator Location Street 1:	60 N Moorpark Rd
Generator Location Street 2:	Not reported
Generator Location City:	Thousand Oaks
Generator Location Zip:	91360-4454
Generator Location State:	CA
Generator Contact Company Name:	Not reported
Designated Facility EPA ID:	INR000110197
Designated Facility Name:	Stericycle Environmental Solutions, Inc. Indianapolis
Designated Facility Mail Street Number:	Not reported
Designated Facility Mail Street 1:	Not reported
Designated Facility Mail Street 2:	2770 Fortune Circle East
Designated Facility Mail City:	Indianapolis
Designated Facility Mail Zip:	46241
Designated Facility Mail State:	IN
Designated Facility Location Street Number:	Not reported
Designated Facility Location Street 1:	2770 Fortune Circle East
Designated Facility Location Street 2:	Not reported
Designated Facility Location City:	Indianapolis
Designated Facility Location Zip:	46241
Designated Facility Location State:	IN
Designated Facility Contact Company Name:	Not reported
Manifest Residue Indicator:	N
Rejection Indicator:	N

Manifest Tracking Number:	013993508FLE
Last Updated Date:	20200113

CVS PHARMACY #3934 (Continued) **1015740531**

Shipped Date:	20191030
Received Date:	20191106
Manifest Status:	Signed
Submission Type:	DataImage5Copy
Origin Type:	Service
Generator EPA ID:	CAR000232520
Generator Name:	CVS
Generator Mail Street Number:	Not reported
Generator Mail Street 1:	60 N. MOORPARK ROAD
Generator Mail Street 2:	Not reported
Generator Mail City:	THOUSAND OAKS
Generator Mail State:	CA
Generator Mail Zip:	91360-4454
Generator Location Street Number:	Not reported
Generator Location Street 1:	60 N Moorpark Rd
Generator Location Street 2:	Not reported
Generator Location City:	Thousand Oaks
Generator Location Zip:	91360-4454
Generator Location State:	CA
Generator Contact Company Name:	Not reported
Designated Facility EPA ID:	CAD008364432
Designated Facility Name:	Rho Chem LLC
Designated Facility Mail Street Number:	Not reported
Designated Facility Mail Street 1:	Not reported
Designated Facility Mail Street 2:	425 Isis Ave.
Designated Facility Mail City:	Inglewood
Designated Facility Mail Zip:	90301
Designated Facility Mail State:	CA
Designated Facility Location Street Number:	Not reported
Designated Facility Location Street 1:	425 Isis Ave.
Designated Facility Location Street 2:	Not reported
Designated Facility Location City:	Inglewood
Designated Facility Location Zip:	90301
Designated Facility Location State:	CA
Designated Facility Contact Company Name:	Not reported
Manifest Residue Indicator:	N
Rejection Indicator:	N

Manifest Tracking Number:	011312541FLE
Last Updated Date:	20190214
Shipped Date:	20180910
Received Date:	20181002
Manifest Status:	Signed
Submission Type:	DataImage5Copy
Origin Type:	Service
Generator EPA ID:	CAR000232520
Generator Name:	CVS
Generator Mail Street Number:	Not reported
Generator Mail Street 1:	60 N. MOORPARK ROAD
Generator Mail Street 2:	Not reported
Generator Mail City:	THOUSAND OAKS
Generator Mail State:	CA
Generator Mail Zip:	91360
Generator Location Street Number:	Not reported
Generator Location Street 1:	60 N. Moorpark Road
Generator Location Street 2:	Not reported
Generator Location City:	Thousand Oaks

CVS PHARMACY #3934 (Continued) **1015740531**

Generator Location Zip:	91360
Generator Location State:	CA
Generator Contact Company Name:	Not reported
Designated Facility EPA ID:	INR000110197
Designated Facility Name:	Stericycle Incorporated
Designated Facility Mail Street Number:	Not reported
Designated Facility Mail Street 1:	Not reported
Designated Facility Mail Street 2:	2670 Executive Drive Suite A
Designated Facility Mail City:	Indianapolis
Designated Facility Mail Zip:	46241
Designated Facility Mail State:	IN
Designated Facility Location Street Number:	Not reported
Designated Facility Location Street 1:	2670 Executive Drive Suite A
Designated Facility Location Street 2:	Not reported
Designated Facility Location City:	Indianapolis
Designated Facility Location Zip:	46241
Designated Facility Location State:	IN
Designated Facility Contact Company Name:	Not reported
Manifest Residue Indicator:	N
Rejection Indicator:	N

Manifest Tracking Number:	011312542FLE
Last Updated Date:	20181009
Shipped Date:	20180910
Received Date:	20180918
Manifest Status:	Signed
Submission Type:	DataImage5Copy
Origin Type:	Service
Generator EPA ID:	CAR000232520
Generator Name:	CVS
Generator Mail Street Number:	Not reported
Generator Mail Street 1:	60 N. MOORPARK ROAD
Generator Mail Street 2:	Not reported
Generator Mail City:	THOUSAND OAKS
Generator Mail State:	CA
Generator Mail Zip:	91360
Generator Location Street Number:	Not reported
Generator Location Street 1:	1 CVS Drive
Generator Location Street 2:	Not reported
Generator Location City:	Woonsocket
Generator Location Zip:	02895
Generator Location State:	RI
Generator Contact Company Name:	Not reported
Designated Facility EPA ID:	CAD008364432
Designated Facility Name:	Rho Chem LLC
Designated Facility Mail Street Number:	Not reported
Designated Facility Mail Street 1:	Not reported
Designated Facility Mail Street 2:	425 Isis Ave.
Designated Facility Mail City:	Inglewood
Designated Facility Mail Zip:	90301
Designated Facility Mail State:	CA
Designated Facility Location Street Number:	Not reported
Designated Facility Location Street 1:	425 Isis Ave.
Designated Facility Location Street 2:	Not reported
Designated Facility Location City:	Inglewood
Designated Facility Location Zip:	90301
Designated Facility Location State:	CA

CVS PHARMACY #3934 (Continued) **1015740531**

Designated Facility Contact Company Name:	Not reported
Manifest Residue Indicator:	N
Rejection Indicator:	N
Manifest Tracking Number:	011312543FLE
Last Updated Date:	20181024
Shipped Date:	20180910
Received Date:	20180927
Manifest Status:	Signed
Submission Type:	DataImage5Copy
Origin Type:	Service
Generator EPA ID:	CAR000232520
Generator Name:	CVS
Generator Mail Street Number:	Not reported
Generator Mail Street 1:	60 N. MOORPARK ROAD
Generator Mail Street 2:	Not reported
Generator Mail City:	THOUSAND OAKS
Generator Mail State:	CA
Generator Mail Zip:	91360
Generator Location Street Number:	Not reported
Generator Location Street 1:	1 CVS DR
Generator Location Street 2:	Not reported
Generator Location City:	WOONSOCKET
Generator Location Zip:	02895-6146
Generator Location State:	RI
Generator Contact Company Name:	Not reported
Designated Facility EPA ID:	NVD980895338
Designated Facility Name:	21st Century Environmental Management of Nevada, LLC
Designated Facility Mail Street Number:	Not reported
Designated Facility Mail Street 1:	Not reported
Designated Facility Mail Street 2:	2095 Newlands Drive East
Designated Facility Mail City:	Fernley
Designated Facility Mail Zip:	89408
Designated Facility Mail State:	NV
Designated Facility Location Street Number:	Not reported
Designated Facility Location Street 1:	2095 Newlands Drive East
Designated Facility Location Street 2:	Not reported
Designated Facility Location City:	Fernley
Designated Facility Location Zip:	89408
Designated Facility Location State:	NV
Designated Facility Contact Company Name:	Not reported
Manifest Residue Indicator:	N
Rejection Indicator:	N
Manifest Tracking Number:	013134246FLE
Last Updated Date:	20191231
Shipped Date:	20190806
Received Date:	20190821
Manifest Status:	Signed
Submission Type:	DataImage5Copy
Origin Type:	Service
Generator EPA ID:	CAR000232520
Generator Name:	CVS
Generator Mail Street Number:	Not reported
Generator Mail Street 1:	60 N. MOORPARK ROAD
Generator Mail Street 2:	Not reported
Generator Mail City:	THOUSAND OAKS

CVS PHARMACY #3934 (Continued) **1015740531**

Generator Mail State:	CA
Generator Mail Zip:	91360-4454
Generator Location Street Number:	Not reported
Generator Location Street 1:	60 N Moorpark Rd
Generator Location Street 2:	Not reported
Generator Location City:	Thousand Oaks
Generator Location Zip:	91360-4454
Generator Location State:	CA
Generator Contact Company Name:	Not reported
Designated Facility EPA ID:	INR000110197
Designated Facility Name:	Stericycle Environmental Solutions, Inc. Indianapolis
Designated Facility Mail Street Number:	Not reported
Designated Facility Mail Street 1:	Not reported
Designated Facility Mail Street 2:	2770 Fortune Circle East
Designated Facility Mail City:	Indianapolis
Designated Facility Mail Zip:	46241
Designated Facility Mail State:	IN
Designated Facility Location Street Number:	Not reported
Designated Facility Location Street 1:	2770 Fortune Circle East
Designated Facility Location Street 2:	Not reported
Designated Facility Location City:	Indianapolis
Designated Facility Location Zip:	46241
Designated Facility Location State:	IN
Designated Facility Contact Company Name:	Not reported
Manifest Residue Indicator:	N
Rejection Indicator:	N

Manifest Tracking Number:	013134247FLE
Last Updated Date:	20200106
Shipped Date:	20190806
Received Date:	20190813
Manifest Status:	Signed
Submission Type:	DataImage5Copy
Origin Type:	Service
Generator EPA ID:	CAR000232520
Generator Name:	CVS
Generator Mail Street Number:	Not reported
Generator Mail Street 1:	60 N. MOORPARK ROAD
Generator Mail Street 2:	Not reported
Generator Mail City:	THOUSAND OAKS
Generator Mail State:	CA
Generator Mail Zip:	91360-4454
Generator Location Street Number:	Not reported
Generator Location Street 1:	60 N Moorpark Rd
Generator Location Street 2:	Not reported
Generator Location City:	Thousand Oaks
Generator Location Zip:	91360-4454
Generator Location State:	CA
Generator Contact Company Name:	Not reported
Designated Facility EPA ID:	CAD008364432
Designated Facility Name:	Rho Chem LLC
Designated Facility Mail Street Number:	Not reported
Designated Facility Mail Street 1:	Not reported
Designated Facility Mail Street 2:	425 Isis Ave.
Designated Facility Mail City:	Inglewood
Designated Facility Mail Zip:	90301
Designated Facility Mail State:	CA

CVS PHARMACY #3934 (Continued) **1015740531**

Designated Facility Location Street Number: Not reported
Designated Facility Location Street 1: 425 Isis Ave.
Designated Facility Location Street 2: Not reported
Designated Facility Location City: Inglewood
Designated Facility Location Zip: 90301
Designated Facility Location State: CA
Designated Facility Contact Company Name: Not reported
Manifest Residue Indicator: N
Rejection Indicator: N

Federal Waste:
Manifest Tracking Number: 200034098CLE
Waste Line Number: 1
Federal Waste Code: D001
Federal Waste: IGNITABLE WASTE

Manifest Tracking Number: 200034098CLE
Waste Line Number: 2
Federal Waste Code: D001
Federal Waste: IGNITABLE WASTE

Manifest Tracking Number: 200034098CLE
Waste Line Number: 2
Federal Waste Code: U002
Federal Waste: 2-PROPANONE (I) (OR) ACETONE (I)

Manifest Tracking Number: 200034098CLE
Waste Line Number: 3
Federal Waste Code: D001
Federal Waste: IGNITABLE WASTE

Manifest Tracking Number: 200034098CLE
Waste Line Number: 4
Federal Waste Code: D007
Federal Waste: CHROMIUM

Manifest Tracking Number: 200034098CLE
Waste Line Number: 4
Federal Waste Code: D010
Federal Waste: SELENIUM

Manifest Tracking Number: 200034098CLE
Waste Line Number: 5
Federal Waste Code: D002
Federal Waste: CORROSIVE WASTE

Manifest Tracking Number: 200034098CLE
Waste Line Number: 6
Federal Waste Code: P001
Federal Waste: 2H-1-BENZOPYRAN-2-ONE, 4-HYDROXY-3-(3-OXO-1-PHENYLBUTYL)-, & SALTS, WHEN PRESENT AT CONCENTRATIONS GREATER THAN 0.3% (OR) WARFARIN, & SALTS, WHEN PRESENT AT CONCENTRATIONS GREATER THAN 0.3%

Manifest Tracking Number: 200034098CLE
Waste Line Number: 7
Federal Waste Code: D007
Federal Waste: CHROMIUM

CVS PHARMACY #3934 (Continued) **1015740531**

Manifest Tracking Number: 200034098CLE
Waste Line Number: 7
Federal Waste Code: D009
Federal Waste: MERCURY

Manifest Tracking Number: 200034098CLE
Waste Line Number: 7
Federal Waste Code: D010
Federal Waste: SELENIUM

Manifest Tracking Number: 200034098CLE
Waste Line Number: 7
Federal Waste Code: D024
Federal Waste: M-CRESOL

State Waste:
Manifest Tracking Number: 200034098CLE
Waste Line Number: 1
State Waste Code Owner: CA
State Waste Code: 214
State Waste: Unspecified solvent mixture

Manifest Tracking Number: 200034098CLE
Waste Line Number: 2
State Waste Code Owner: CA
State Waste Code: 214
State Waste: Unspecified solvent mixture

Manifest Tracking Number: 200034098CLE
Waste Line Number: 3
State Waste Code Owner: CA
State Waste Code: 311
State Waste: Pharmaceutical waste

Manifest Tracking Number: 200034098CLE
Waste Line Number: 4
State Waste Code Owner: CA
State Waste Code: 311
State Waste: Pharmaceutical waste

Manifest Tracking Number: 200034098CLE
Waste Line Number: 5
State Waste Code Owner: CA
State Waste Code: 122
State Waste: Alkaline solution without metals (pH > 12.5

Manifest Tracking Number: 200034098CLE
Waste Line Number: 6
State Waste Code Owner: CA
State Waste Code: 311
State Waste: Pharmaceutical waste

Manifest Tracking Number: 200034098CLE
Waste Line Number: 7
State Waste Code Owner: CA
State Waste Code: 311
State Waste: Pharmaceutical waste

CVS PHARMACY #3934 (Continued) **1015740531**

Transporter:

Manifest Tracking Number:	200034098CLE
Transporter Line Number:	1
Transporter EPA ID:	MNS000110924
Transporter Name:	CLEAN EARTH SPECIALTY WASTE SOLUTIONS

Waste Line:

Manifest Tracking Number:	200034098CLE
Waste Line Number:	1
U.S. DOT Hazardous Indicator:	Y
U.S. DOT ID Number:	UN1950
U.S. DOT Description:	UN1950, Waste Aerosols 2.1, ERG#126
Non-Hazardous Waste Description:	Not reported
Number of Containers:	1
Container Type Code:	CF
Container Type Description:	Fiber or plastic boxes, cartons, cases
Waste Quantity:	1
Quantity Unit of Measure Code:	P
Quantity Unit of Measure Description:	Pounds
Waste Quantity, in Tons:	0.0005
Acute Waste Quantity, in Tons:	0
Non-Acute Waste Quantity, in Tons:	0.0005
Waste Quantity, in Kilograms:	0.45351502
Acute Waste Quantity, in Kilograms:	0
Non-Acute Waste Quantity, in Kilorgrams:	0.45351502
Management Method Code:	H141
Management Method Description:	STORAGE, BULKING AND/OR TRANSFER OFF SITE
Waste Residue Indicator:	N
Quantity Discrepancy Indicator:	N
Waste Type Discrepancy Indicator:	N
Waste Density:	Not reported
Waste Density Unit of Measure Code:	Not reported
Waste Density Unit of Measure Description:	Not reported
Form Code:	Not reported
Form Code Description:	Not reported
Source Code:	Not reported
Source Code Description:	Not reported
Waste Minimization Code:	Not reported
Waste Minimization Code Description:	Not reported
Consent Number:	Not reported
EPA Waste Indicator:	Y

Manifest Tracking Number:	200034098CLE
Waste Line Number:	2
U.S. DOT Hazardous Indicator:	Y
U.S. DOT ID Number:	UN1993
U.S. DOT Description:	UN1993, Waste Flammable liquids, n.o.s. (Alcohols, Acetone), 3, PG II, ERG#128
Non-Hazardous Waste Description:	Not reported
Number of Containers:	1
Container Type Code:	CF
Container Type Description:	Fiber or plastic boxes, cartons, cases
Waste Quantity:	20
Quantity Unit of Measure Code:	P
Quantity Unit of Measure Description:	Pounds
Waste Quantity, in Tons:	0.01

CVS PHARMACY #3934 (Continued) **1015740531**

Acute Waste Quantity, in Tons:	0
Non-Acute Waste Quantity, in Tons:	0.01
Waste Quantity, in Kilograms:	9.0703
Acute Waste Quantity, in Kilograms:	0
Non-Acute Waste Quantity, in Kilorgrams:	9.0703
Management Method Code:	H141
Management Method Description:	STORAGE, BULKING AND/OR TRANSFER OFF SITE
Waste Residue Indicator:	N
Quantity Discrepancy Indicator:	N
Waste Type Discrepancy Indicator:	N
Waste Density:	Not reported
Waste Density Unit of Measure Code:	Not reported
Waste Density Unit of Measure Description:	Not reported
Form Code:	Not reported
Form Code Description:	Not reported
Source Code:	Not reported
Source Code Description:	Not reported
Waste Minimization Code:	Not reported
Waste Minimization Code Description:	Not reported
Consent Number:	Not reported
EPA Waste Indicator:	Y

Manifest Tracking Number:	200034098CLE
Waste Line Number:	3
U.S. DOT Hazardous Indicator:	Y
U.S. DOT ID Number:	UN1993
U.S. DOT Description:	UN1993, Waste Flammable liquids, n.o.s. (Alcohol), 3, PG III, ERG#128
Non-Hazardous Waste Description:	Not reported
Number of Containers:	1
Container Type Code:	CF
Container Type Description:	Fiber or plastic boxes, cartons, cases
Waste Quantity:	18
Quantity Unit of Measure Code:	P
Quantity Unit of Measure Description:	Pounds
Waste Quantity, in Tons:	0.009
Acute Waste Quantity, in Tons:	0
Non-Acute Waste Quantity, in Tons:	0.009
Waste Quantity, in Kilograms:	8.16327
Acute Waste Quantity, in Kilograms:	0
Non-Acute Waste Quantity, in Kilorgrams:	8.16327
Management Method Code:	H141
Management Method Description:	STORAGE, BULKING AND/OR TRANSFER OFF SITE
Waste Residue Indicator:	N
Quantity Discrepancy Indicator:	N
Waste Type Discrepancy Indicator:	N
Waste Density:	Not reported
Waste Density Unit of Measure Code:	Not reported
Waste Density Unit of Measure Description:	Not reported
Form Code:	Not reported
Form Code Description:	Not reported
Source Code:	Not reported
Source Code Description:	Not reported
Waste Minimization Code:	Not reported
Waste Minimization Code Description:	Not reported
Consent Number:	Not reported
EPA Waste Indicator:	Y

CVS PHARMACY #3934 (Continued) **1015740531**

Manifest Tracking Number:	200034098CLE
Waste Line Number:	4
U.S. DOT Hazardous Indicator:	Y
U.S. DOT ID Number:	UN2811
U.S. DOT Description:	UN2811, Waste Toxic solids, organic, n.o.s. (Chromium, Selenium), 6.1, PG II, ERG#154
Non-Hazardous Waste Description:	Not reported
Number of Containers:	1
Container Type Code:	CF
Container Type Description:	Fiber or plastic boxes, cartons, cases
Waste Quantity:	24
Quantity Unit of Measure Code:	P
Quantity Unit of Measure Description:	Pounds
Waste Quantity, in Tons:	0.012
Acute Waste Quantity, in Tons:	0
Non-Acute Waste Quantity, in Tons:	0.012
Waste Quantity, in Kilograms:	10.88436
Acute Waste Quantity, in Kilograms:	0
Non-Acute Waste Quantity, in Kilorgrams:	10.88436
Management Method Code:	H141
Management Method Description:	STORAGE, BULKING AND/OR TRANSFER OFF SITE
Waste Residue Indicator:	N
Quantity Discrepancy Indicator:	N
Waste Type Discrepancy Indicator:	N
Waste Density:	Not reported
Waste Density Unit of Measure Code:	Not reported
Waste Density Unit of Measure Description:	Not reported
Form Code:	Not reported
Form Code Description:	Not reported
Source Code:	Not reported
Source Code Description:	Not reported
Waste Minimization Code:	Not reported
Waste Minimization Code Description:	Not reported
Consent Number:	Not reported
EPA Waste Indicator:	Y

Manifest Tracking Number:	200034098CLE
Waste Line Number:	5
U.S. DOT Hazardous Indicator:	Y
U.S. DOT ID Number:	UN3266
U.S. DOT Description:	UN3266, Waste Corrosive liquid, basic, inorganic, n.o.s. (Sodium Hydroxide, Potassium Carbonate), 8, PG II, ERG#154
Non-Hazardous Waste Description:	Not reported
Number of Containers:	1
Container Type Code:	CF
Container Type Description:	Fiber or plastic boxes, cartons, cases
Waste Quantity:	3
Quantity Unit of Measure Code:	P
Quantity Unit of Measure Description:	Pounds
Waste Quantity, in Tons:	0.0015
Acute Waste Quantity, in Tons:	0
Non-Acute Waste Quantity, in Tons:	0.0015
Waste Quantity, in Kilograms:	1.360545
Acute Waste Quantity, in Kilograms:	0
Non-Acute Waste Quantity, in Kilorgrams:	1.360545
Management Method Code:	H141
Management Method Description:	STORAGE, BULKING AND/OR TRANSFER OFF SITE

CVS PHARMACY #3934 (Continued) **1015740531**

Waste Residue Indicator:	N
Quantity Discrepancy Indicator:	N
Waste Type Discrepancy Indicator:	N
Waste Density:	Not reported
Waste Density Unit of Measure Code:	Not reported
Waste Density Unit of Measure Description:	Not reported
Form Code:	Not reported
Form Code Description:	Not reported
Source Code:	Not reported
Source Code Description:	Not reported
Waste Minimization Code:	Not reported
Waste Minimization Code Description:	Not reported
Consent Number:	Not reported
EPA Waste Indicator:	Y
Manifest Tracking Number:	200034098CLE
Waste Line Number:	6
U.S. DOT Hazardous Indicator:	Y
U.S. DOT ID Number:	UN3249
U.S. DOT Description:	UN3249, Waste Residue Last Contained, Medicine, solid, toxic, n.o.s. (Warfarin), 6.1, PG II, ERG#151
Non-Hazardous Waste Description:	Not reported
Number of Containers:	1
Container Type Code:	CF
Container Type Description:	Fiber or plastic boxes, cartons, cases
Waste Quantity:	1
Quantity Unit of Measure Code:	P
Quantity Unit of Measure Description:	Pounds
Waste Quantity, in Tons:	0.0005
Acute Waste Quantity, in Tons:	0.0005
Non-Acute Waste Quantity, in Tons:	0
Waste Quantity, in Kilograms:	0.45351502
Acute Waste Quantity, in Kilograms:	0.45351502
Non-Acute Waste Quantity, in Kilorgrams:	0
Management Method Code:	H141
Management Method Description:	STORAGE, BULKING AND/OR TRANSFER OFF SITE
Waste Residue Indicator:	N
Quantity Discrepancy Indicator:	N
Waste Type Discrepancy Indicator:	N
Waste Density:	Not reported
Waste Density Unit of Measure Code:	Not reported
Waste Density Unit of Measure Description:	Not reported
Form Code:	Not reported
Form Code Description:	Not reported
Source Code:	Not reported
Source Code Description:	Not reported
Waste Minimization Code:	Not reported
Waste Minimization Code Description:	Not reported
Consent Number:	Not reported
EPA Waste Indicator:	Y
Manifest Tracking Number:	200034098CLE
Waste Line Number:	7
U.S. DOT Hazardous Indicator:	Y
U.S. DOT ID Number:	UN2810
U.S. DOT Description:	UN2810, Waste Toxic, liquids, organic, n.o.s. (M-Cresol, Thimerosal), 6.1, PG II, ERG#153

CVS PHARMACY #3934 (Continued) **1015740531**

Non-Hazardous Waste Description:	Not reported
Number of Containers:	1
Container Type Code:	CF
Container Type Description:	Fiber or plastic boxes, cartons, cases
Waste Quantity:	4
Quantity Unit of Measure Code:	P
Quantity Unit of Measure Description:	Pounds
Waste Quantity, in Tons:	0.002
Acute Waste Quantity, in Tons:	0
Non-Acute Waste Quantity, in Tons:	0.002
Waste Quantity, in Kilograms:	1.8140601
Acute Waste Quantity, in Kilograms:	0
Non-Acute Waste Quantity, in Kilorgrams:	1.8140601
Management Method Code:	H141
Management Method Description:	STORAGE, BULKING AND/OR TRANSFER OFF SITE
Waste Residue Indicator:	N
Quantity Discrepancy Indicator:	N
Waste Type Discrepancy Indicator:	N
Waste Density:	Not reported
Waste Density Unit of Measure Code:	Not reported
Waste Density Unit of Measure Description:	Not reported
Form Code:	Not reported
Form Code Description:	Not reported
Source Code:	Not reported
Source Code Description:	Not reported
Waste Minimization Code:	Not reported
Waste Minimization Code Description:	Not reported
Consent Number:	Not reported
EPA Waste Indicator:	Y

Click this hyperlink while viewing on your computer to access
33 additional US EManifest: record(s) in the EDR Site Report.

J93 **CHEVRON #9-7236** **UST FINDER RELEASE** **1028933836**
SW **101 THOUSAND OAKS BLVD** **N/A**
1/8-1/4 **THOUSAND OAKS, CA 91360**
0.143 mi.
755 ft. **Site 3 of 8 in cluster J**

Relative: UST FINDER RELEASE:
Lower

Actual: Object ID:	58413
722 ft. Facility ID:	Not reported
Lust ID:	CAT0611100236
Name:	CHEVRON #9-7236
Address:	101 THOUSAND OAKS BLVD
City,State,Zip:	THOUSAND OAKS, CA 91360
Address Match Type:	StreetAddress
Reported Date:	Not reported
Status:	No Further Action
Substance:	Not reported
Population within 1500ft:	715
Domestic Wells within 1500ft:	3
Land Use:	Developed, Medium Intensity
Within SPA:	No
SPA PWS Facility ID:	Not reported
SPA Water Type:	Not reported
SPA Facility Type:	Not reported
SPA HUC12:	Not reported

CHEVRON #9-7236 (Continued) **1028933836**

Within WHPA:	No
WHPA PWS Facility ID:	Not reported
WHPA Water Type:	Not reported
WHPA Facility Type:	Not reported
WHPA HUC12:	Not reported
Within 100yr Floodplain:	No
Tribe:	Not reported
EPA Region:	9
NFA Letter 1:	Not reported
NFA Letter 2:	Not reported
NFA Letter 3:	Not reported
NFA Letter 4:	Not reported
Closed With Residual Contaminate:	Not reported
Coordinate Source:	Geocode
X Coord:	-118.87501
Y Coord:	34.1792600000001
Latitude:	34.1792599999999
Longitude:	-118.87501

K94 **ULTA BEAUTY #1302** **RCRA NonGen / NLR** **1024861284**
West **205 N MOORPARK RD STE C** **E MANIFEST** **CAL000429755**
1/8-1/4 **THOUSAND OAKS, CA 91360**
0.146 mi.
772 ft. **Site 1 of 17 in cluster K**

Relative: **Lower**
Actual: **731 ft.**

RCRA Listings:

Date Form Received by Agency:	20170802
Handler Name:	Ulta Beauty #1302
Handler Address:	205 N Moorpark Rd Ste C
Handler City,State,Zip:	THOUSAND OAKS, CA 91360
EPA ID:	CAL000429755
Contact Name:	JEREMY HOJNICKI
Contact Address:	1000 REMINGTON BLVD STE 120
Contact City,State,Zip:	BOLLINGBROOK, IL 60440
Contact Telephone:	630-296-1552
Contact Fax:	Not reported
Contact Email:	JHOJNICKI@ULTA.COM
Contact Title:	Not reported
EPA Region:	09
Land Type:	Not reported
Federal Waste Generator Description:	Not a generator, verified
Non-Notifier:	Not reported
Biennial Report Cycle:	Not reported
Accessibility:	Not reported
Active Site Indicator:	Handler Activities
State District Owner:	Not reported
State District:	Not reported
Mailing Address:	1000 REMINGTON BLVD STE 120
Mailing City,State,Zip:	BOLLINGBROOK, IL 60440
Owner Name:	Ulta Salon Cosmetics & Fragrance In
Owner Type:	Other
Operator Name:	Jeremy Hojnicki
Operator Type:	Other
Short-Term Generator Activity:	No
Importer Activity:	No
Mixed Waste Generator:	No
Transporter Activity:	No
Transfer Facility Activity:	No

ULTA BEAUTY #1302 (Continued) **1024861284**

Recycler Activity with Storage:	No
Small Quantity On-Site Burner Exemption:	No
Smelting Melting and Refining Furnace Exemption:	No
Underground Injection Control:	No
Off-Site Waste Receipt:	No
Universal Waste Indicator:	Yes
Universal Waste Destination Facility:	Yes
Federal Universal Waste:	No
Active Site State-Reg Handler:	---
Federal Facility Indicator:	Not reported
Hazardous Secondary Material Indicator:	N
Sub-Part K Indicator:	Not reported
2018 GPRA Permit Baseline:	Not on the Baseline
2018 GPRA Renewals Baseline:	Not on the Baseline
202 GPRA Corrective Action Baseline:	No
Subject to Corrective Action Universe:	No
Non-TSDFs Where RCRA CA has Been Imposed Universe:	No
Corrective Action Priority Ranking:	No NCAPS ranking
Environmental Control Indicator:	No
Institutional Control Indicator:	No
Human Exposure Controls Indicator:	N/A
Groundwater Controls Indicator:	N/A
Significant Non-Complier Universe:	No
Unaddressed Significant Non-Complier Universe:	No
Addressed Significant Non-Complier Universe:	No
Significant Non-Complier With a Compliance Schedule Universe:	No
Financial Assurance Required:	Not reported
Handler Date of Last Change:	20180907
Recognized Trader-Importer:	No
Recognized Trader-Exporter:	No
Importer of Spent Lead Acid Batteries:	No
Exporter of Spent Lead Acid Batteries:	No
Recycler Activity Without Storage:	No
Manifest Broker:	No
Sub-Part P Indicator:	No

Handler - Owner Operator:

Owner/Operator Indicator:	Operator
Owner/Operator Name: JEREMY HOJNICKI	
Legal Status:	Other
Date Became Current:	Not reported
Date Ended Current:	Not reported
Owner/Operator Address:	1000 REMINGTON BLVD STE 120
Owner/Operator City,State,Zip:	BOLLINGBROOK, IL 60440
Owner/Operator Telephone:	630-296-1552
Owner/Operator Telephone Ext:	Not reported
Owner/Operator Fax:	Not reported
Owner/Operator Email:	Not reported

Owner/Operator Indicator:	Owner
Owner/Operator Name: ULTA SALON COSMETICS & FRAGRANCE IN	
Legal Status:	Other
Date Became Current:	Not reported
Date Ended Current:	Not reported
Owner/Operator Address:	1000 REMINGTON BLVD STE 120
Owner/Operator City,State,Zip:	BOLLINGBROOK, IL 60440

ULTA BEAUTY #1302 (Continued) **1024861284**

Owner/Operator Telephone: 630-296-1552
Owner/Operator Telephone Ext: Not reported
Owner/Operator Fax: Not reported
Owner/Operator Email: Not reported

Historic Generators:
Receive Date: 20170802
Handler Name: ULTA BEAUTY #1302
Federal Waste Generator Description: Not a generator, verified
State District Owner: Not reported
Large Quantity Handler of Universal Waste: No
Recognized Trader Importer: No
Recognized Trader Exporter: No
Spent Lead Acid Battery Importer: No
Spent Lead Acid Battery Exporter: No
Current Record: Yes
Non Storage Recycler Activity: Not reported
Electronic Manifest Broker: Not reported

List of NAICS Codes and Descriptions:
NAICS Code: 453998
NAICS Description: ALL OTHER MISCELLANEOUS STORE RETAILERS (EXCEPT TOBACCO STORES)

Facility Has Received Notices of Violations:
Violations: No Violations Found

Evaluation Action Summary:
Evaluations: No Evaluations Found

E MANIFEST:
Manifest Tracking Number: 200379338CLE
Last Updated Date: 20230217
Shipped Date: 20230213
Received Date: 20230216
Manifest Status: Signed
Submission Type: DataImage5Copy
Origin Type: Service
Generator EPA ID: CAL000429755
Generator Name: ULTA BEAUTY
Generator Mail Street Number: Not reported
Generator Mail Street 1: 205 N MOORPARK RD. STE: C
Generator Mail Street 2: Not reported
Generator Mail City: THOUSAND OAKS
Generator Mail State: CA
Generator Mail Zip: 91360
Generator Location Street Number: Not reported
Generator Location Street 1: 1000 Remington Blvd Suite 120
Generator Location Street 2: Not reported
Generator Location City: Bolingbrook
Generator Location Zip: 60440
Generator Location State: IL
Generator Contact Company Name: Not reported
Designated Facility EPA ID: CAD008364432
Designated Facility Name: Rho Chem LLC

ULTA BEAUTY #1302 (Continued) **1024861284**

Designated Facility Mail Street Number:	Not reported
Designated Facility Mail Street 1:	Not reported
Designated Facility Mail Street 2:	425 Isis Ave.
Designated Facility Mail City:	Inglewood
Designated Facility Mail Zip:	90301
Designated Facility Mail State:	CA
Designated Facility Location Street Number:	Not reported
Designated Facility Location Street 1:	425 Isis Ave.
Designated Facility Location Street 2:	Not reported
Designated Facility Location City:	Inglewood
Designated Facility Location Zip:	90301
Designated Facility Location State:	CA
Designated Facility Contact Company Name:	Not reported
Manifest Residue Indicator:	N
Rejection Indicator:	N

Manifest Tracking Number:	014380613FLE
Last Updated Date:	20200827
Shipped Date:	20200812
Received Date:	20200824
Manifest Status:	Signed
Submission Type:	DataImage5Copy
Origin Type:	Service
Generator EPA ID:	CAL000429755
Generator Name:	ULTA BEAUTY
Generator Mail Street Number:	Not reported
Generator Mail Street 1:	205 N MOORPARK RD. STE: C
Generator Mail Street 2:	Not reported
Generator Mail City:	THOUSAND OAKS
Generator Mail State:	CA
Generator Mail Zip:	91360
Generator Location Street Number:	Not reported
Generator Location Street 1:	1000 Remington Blvd Suite 120
Generator Location Street 2:	Not reported
Generator Location City:	Bolingbrook
Generator Location Zip:	60440
Generator Location State:	IL
Generator Contact Company Name:	Not reported
Designated Facility EPA ID:	CAD008364432
Designated Facility Name:	Rho Chem LLC
Designated Facility Mail Street Number:	Not reported
Designated Facility Mail Street 1:	Not reported
Designated Facility Mail Street 2:	425 Isis Ave.
Designated Facility Mail City:	Inglewood
Designated Facility Mail Zip:	90301
Designated Facility Mail State:	CA
Designated Facility Location Street Number:	Not reported
Designated Facility Location Street 1:	425 Isis Ave.
Designated Facility Location Street 2:	Not reported
Designated Facility Location City:	Inglewood
Designated Facility Location Zip:	90301
Designated Facility Location State:	CA
Designated Facility Contact Company Name:	Not reported
Manifest Residue Indicator:	N
Rejection Indicator:	N

Manifest Tracking Number:	200359434CLE

ULTA BEAUTY #1302 (Continued) **1024861284**

Last Updated Date:	20230131
Shipped Date:	20230123
Received Date:	20230127
Manifest Status:	Signed
Submission Type:	DataImage5Copy
Origin Type:	Service
Generator EPA ID:	CAL000429755
Generator Name:	ULTA BEAUTY
Generator Mail Street Number:	Not reported
Generator Mail Street 1:	205 N MOORPARK RD. STE: C
Generator Mail Street 2:	Not reported
Generator Mail City:	THOUSAND OAKS
Generator Mail State:	CA
Generator Mail Zip:	91360
Generator Location Street Number:	Not reported
Generator Location Street 1:	1000 Remington Blvd Suite 120
Generator Location Street 2:	Not reported
Generator Location City:	Bolingbrook
Generator Location Zip:	60440
Generator Location State:	IL
Generator Contact Company Name:	Not reported
Designated Facility EPA ID:	CAD008364432
Designated Facility Name:	Rho Chem LLC
Designated Facility Mail Street Number:	Not reported
Designated Facility Mail Street 1:	Not reported
Designated Facility Mail Street 2:	425 Isis Ave.
Designated Facility Mail City:	Inglewood
Designated Facility Mail Zip:	90301
Designated Facility Mail State:	CA
Designated Facility Location Street Number:	Not reported
Designated Facility Location Street 1:	425 Isis Ave.
Designated Facility Location Street 2:	Not reported
Designated Facility Location City:	Inglewood
Designated Facility Location Zip:	90301
Designated Facility Location State:	CA
Designated Facility Contact Company Name:	Not reported
Manifest Residue Indicator:	N
Rejection Indicator:	N

Manifest Tracking Number:	200359435CLE
Last Updated Date:	20230309
Shipped Date:	20230123
Received Date:	20230126
Manifest Status:	Signed
Submission Type:	DataImage5Copy
Origin Type:	Service
Generator EPA ID:	CAL000429755
Generator Name:	ULTA BEAUTY #1302
Generator Mail Street Number:	Not reported
Generator Mail Street 1:	205 N MOORPARK RD STE C
Generator Mail Street 2:	Not reported
Generator Mail City:	THOUSAND OAKS
Generator Mail State:	CA
Generator Mail Zip:	91360
Generator Location Street Number:	Not reported
Generator Location Street 1:	1000 REMINGTON BLVD STE 120
Generator Location Street 2:	Not reported

ULTA BEAUTY #1302 (Continued) **1024861284**

Generator Location City:	BOLLINGBROOK
Generator Location Zip:	60440
Generator Location State:	IL
Generator Contact Company Name:	Not reported
Designated Facility EPA ID:	AZR000515924
Designated Facility Name:	YUMA YES WASTE TRANSFER FACILITY
Designated Facility Mail Street Number:	Not reported
Designated Facility Mail Street 1:	Not reported
Designated Facility Mail Street 2:	2730 E. 13TH ST.
Designated Facility Mail City:	YUMA
Designated Facility Mail Zip:	85365
Designated Facility Mail State:	AZ
Designated Facility Location Street Number:	Not reported
Designated Facility Location Street 1:	2730 E 13TH ST
Designated Facility Location Street 2:	Not reported
Designated Facility Location City:	YUMA
Designated Facility Location Zip:	85365
Designated Facility Location State:	AZ
Designated Facility Contact Company Name:	Not reported
Manifest Residue Indicator:	N
Rejection Indicator:	N

Manifest Tracking Number:	200255353CLE
Last Updated Date:	20221021
Shipped Date:	20220919
Received Date:	20221014
Manifest Status:	Signed
Submission Type:	DataImage5Copy
Origin Type:	Service
Generator EPA ID:	CAL000429755
Generator Name:	ULTA BEAUTY
Generator Mail Street Number:	Not reported
Generator Mail Street 1:	205 N MOORPARK RD. STE: C
Generator Mail Street 2:	Not reported
Generator Mail City:	THOUSAND OAKS
Generator Mail State:	CA
Generator Mail Zip:	91360
Generator Location Street Number:	Not reported
Generator Location Street 1:	1000 Remington Blvd Suite 120
Generator Location Street 2:	Not reported
Generator Location City:	Bolingbrook
Generator Location Zip:	60440
Generator Location State:	IL
Generator Contact Company Name:	Not reported
Designated Facility EPA ID:	CAD008364432
Designated Facility Name:	Rho Chem LLC
Designated Facility Mail Street Number:	Not reported
Designated Facility Mail Street 1:	Not reported
Designated Facility Mail Street 2:	425 Isis Ave.
Designated Facility Mail City:	Inglewood
Designated Facility Mail Zip:	90301
Designated Facility Mail State:	CA
Designated Facility Location Street Number:	Not reported
Designated Facility Location Street 1:	425 Isis Ave.
Designated Facility Location Street 2:	Not reported
Designated Facility Location City:	Inglewood
Designated Facility Location Zip:	90301

ULTA BEAUTY #1302 (Continued) **1024861284**

Designated Facility Location State:	CA
Designated Facility Contact Company Name:	Not reported
Manifest Residue Indicator:	N
Rejection Indicator:	N
Manifest Tracking Number:	200255354CLE
Last Updated Date:	20221114
Shipped Date:	20220919
Received Date:	20221020
Manifest Status:	Signed
Submission Type:	DataImage5Copy
Origin Type:	Service
Generator EPA ID:	CAL000429755
Generator Name:	ULTA BEAUTY #1302
Generator Mail Street Number:	Not reported
Generator Mail Street 1:	205 N MOORPARK RD STE C
Generator Mail Street 2:	Not reported
Generator Mail City:	THOUSAND OAKS
Generator Mail State:	CA
Generator Mail Zip:	91360
Generator Location Street Number:	Not reported
Generator Location Street 1:	1000 REMINGTON BLVD STE 120
Generator Location Street 2:	Not reported
Generator Location City:	BOLLINGBROOK
Generator Location Zip:	60440
Generator Location State:	IL
Generator Contact Company Name:	Not reported
Designated Facility EPA ID:	AZR000515924
Designated Facility Name:	YUMA YES WASTE TRANSFER FACILITY
Designated Facility Mail Street Number:	Not reported
Designated Facility Mail Street 1:	Not reported
Designated Facility Mail Street 2:	2730 E. 13TH ST.
Designated Facility Mail City:	YUMA
Designated Facility Mail Zip:	85365
Designated Facility Mail State:	AZ
Designated Facility Location Street Number:	Not reported
Designated Facility Location Street 1:	2730 E 13TH ST
Designated Facility Location Street 2:	Not reported
Designated Facility Location City:	YUMA
Designated Facility Location Zip:	85365
Designated Facility Location State:	AZ
Designated Facility Contact Company Name:	Not reported
Manifest Residue Indicator:	N
Rejection Indicator:	N
Manifest Tracking Number:	012465095FLE
Last Updated Date:	20200218
Shipped Date:	20200205
Received Date:	20200214
Manifest Status:	Signed
Submission Type:	DataImage5Copy
Origin Type:	Service
Generator EPA ID:	CAL000429755
Generator Name:	ULTA BEAUTY
Generator Mail Street Number:	Not reported
Generator Mail Street 1:	205 N MOORPARK RD. STE: C
Generator Mail Street 2:	Not reported

ULTA BEAUTY #1302 (Continued) **1024861284**

Generator Mail City:	THOUSAND OAKS
Generator Mail State:	CA
Generator Mail Zip:	91360
Generator Location Street Number:	Not reported
Generator Location Street 1:	1000 Remington Blvd Suite 120
Generator Location Street 2:	Not reported
Generator Location City:	Bolingbrook
Generator Location Zip:	60440
Generator Location State:	IL
Generator Contact Company Name:	Not reported
Designated Facility EPA ID:	CAD008364432
Designated Facility Name:	Rho Chem LLC
Designated Facility Mail Street Number:	Not reported
Designated Facility Mail Street 1:	Not reported
Designated Facility Mail Street 2:	425 Isis Ave.
Designated Facility Mail City:	Inglewood
Designated Facility Mail Zip:	90301
Designated Facility Mail State:	CA
Designated Facility Location Street Number:	Not reported
Designated Facility Location Street 1:	425 Isis Ave.
Designated Facility Location Street 2:	Not reported
Designated Facility Location City:	Inglewood
Designated Facility Location Zip:	90301
Designated Facility Location State:	CA
Designated Facility Contact Company Name:	Not reported
Manifest Residue Indicator:	N
Rejection Indicator:	N

Manifest Tracking Number:	200296029CLE
Last Updated Date:	20221115
Shipped Date:	20221103
Received Date:	20221110
Manifest Status:	Signed
Submission Type:	DataImage5Copy
Origin Type:	Service
Generator EPA ID:	CAL000429755
Generator Name:	ULTA BEAUTY
Generator Mail Street Number:	Not reported
Generator Mail Street 1:	205 N MOORPARK RD. STE: C
Generator Mail Street 2:	Not reported
Generator Mail City:	THOUSAND OAKS
Generator Mail State:	CA
Generator Mail Zip:	91360
Generator Location Street Number:	Not reported
Generator Location Street 1:	1000 Remington Blvd Suite 120
Generator Location Street 2:	Not reported
Generator Location City:	Bolingbrook
Generator Location Zip:	60440
Generator Location State:	IL
Generator Contact Company Name:	Not reported
Designated Facility EPA ID:	CAD008364432
Designated Facility Name:	Rho Chem LLC
Designated Facility Mail Street Number:	Not reported
Designated Facility Mail Street 1:	Not reported
Designated Facility Mail Street 2:	425 Isis Ave.
Designated Facility Mail City:	Inglewood
Designated Facility Mail Zip:	90301

ULTA BEAUTY #1302 (Continued) **1024861284**

Designated Facility Mail State:	CA
Designated Facility Location Street Number:	Not reported
Designated Facility Location Street 1:	425 Isis Ave.
Designated Facility Location Street 2:	Not reported
Designated Facility Location City:	Inglewood
Designated Facility Location Zip:	90301
Designated Facility Location State:	CA
Designated Facility Contact Company Name:	Not reported
Manifest Residue Indicator:	N
Rejection Indicator:	N

Manifest Tracking Number:	200296030CLE
Last Updated Date:	20221213
Shipped Date:	20221103
Received Date:	20221117
Manifest Status:	Signed
Submission Type:	DataImage5Copy
Origin Type:	Service
Generator EPA ID:	CAL000429755
Generator Name:	ULTA BEAUTY #1302
Generator Mail Street Number:	Not reported
Generator Mail Street 1:	205 N MOORPARK RD STE C
Generator Mail Street 2:	Not reported
Generator Mail City:	THOUSAND OAKS
Generator Mail State:	CA
Generator Mail Zip:	91360
Generator Location Street Number:	Not reported
Generator Location Street 1:	1000 REMINGTON BLVD STE 120
Generator Location Street 2:	Not reported
Generator Location City:	BOLLINGBROOK
Generator Location Zip:	60440
Generator Location State:	IL
Generator Contact Company Name:	Not reported
Designated Facility EPA ID:	AZR000515924
Designated Facility Name:	YUMA YES WASTE TRANSFER FACILITY
Designated Facility Mail Street Number:	Not reported
Designated Facility Mail Street 1:	Not reported
Designated Facility Mail Street 2:	2730 E. 13TH ST.
Designated Facility Mail City:	YUMA
Designated Facility Mail Zip:	85365
Designated Facility Mail State:	AZ
Designated Facility Location Street Number:	Not reported
Designated Facility Location Street 1:	2730 E 13TH ST
Designated Facility Location Street 2:	Not reported
Designated Facility Location City:	YUMA
Designated Facility Location Zip:	85365
Designated Facility Location State:	AZ
Designated Facility Contact Company Name:	Not reported
Manifest Residue Indicator:	N
Rejection Indicator:	N

Manifest Tracking Number:	200048381CLE
Last Updated Date:	20220125
Shipped Date:	20220110
Received Date:	20220125
Manifest Status:	Signed
Submission Type:	DataImage5Copy

ULTA BEAUTY #1302 (Continued) **1024861284**

Origin Type:	Service
Generator EPA ID:	CAL000429755
Generator Name:	ULTA BEAUTY
Generator Mail Street Number:	Not reported
Generator Mail Street 1:	205 N MOORPARK RD. STE: C
Generator Mail Street 2:	Not reported
Generator Mail City:	THOUSAND OAKS
Generator Mail State:	CA
Generator Mail Zip:	91360
Generator Location Street Number:	Not reported
Generator Location Street 1:	1000 Remington Blvd Suite 120
Generator Location Street 2:	Not reported
Generator Location City:	Bolingbrook
Generator Location Zip:	60440
Generator Location State:	IL
Generator Contact Company Name:	Not reported
Designated Facility EPA ID:	CAD008364432
Designated Facility Name:	Rho Chem LLC
Designated Facility Mail Street Number:	Not reported
Designated Facility Mail Street 1:	Not reported
Designated Facility Mail Street 2:	425 Isis Ave.
Designated Facility Mail City:	Inglewood
Designated Facility Mail Zip:	90301
Designated Facility Mail State:	CA
Designated Facility Location Street Number:	Not reported
Designated Facility Location Street 1:	425 Isis Ave.
Designated Facility Location Street 2:	Not reported
Designated Facility Location City:	Inglewood
Designated Facility Location Zip:	90301
Designated Facility Location State:	CA
Designated Facility Contact Company Name:	Not reported
Manifest Residue Indicator:	N
Rejection Indicator:	N

Manifest Tracking Number:	013670520FLE
Last Updated Date:	20190807
Shipped Date:	20190711
Received Date:	20190722
Manifest Status:	Signed
Submission Type:	DataImage5Copy
Origin Type:	Service
Generator EPA ID:	CAL000429755
Generator Name:	ULTA BEAUTY #1302
Generator Mail Street Number:	Not reported
Generator Mail Street 1:	205 N MOORPARK RD STE C
Generator Mail Street 2:	Not reported
Generator Mail City:	THOUSAND OAKS
Generator Mail State:	CA
Generator Mail Zip:	91360
Generator Location Street Number:	Not reported
Generator Location Street 1:	205 N MOORPARK RD STE C
Generator Location Street 2:	Not reported
Generator Location City:	THOUSAND OAKS
Generator Location Zip:	91360
Generator Location State:	CA
Generator Contact Company Name:	Not reported
Designated Facility EPA ID:	AZR000515924

ULTA BEAUTY #1302 (Continued) **1024861284**

Designated Facility Name: YUMA YES WASTE TRANSFER FACILITY
Designated Facility Mail Street Number: Not reported
Designated Facility Mail Street 1: Not reported
Designated Facility Mail Street 2: 2730 E 13TH ST
Designated Facility Mail City: YUMA
Designated Facility Mail Zip: 85365-1901
Designated Facility Mail State: AZ
Designated Facility Location Street Number: Not reported
Designated Facility Location Street 1: 2730 E 13TH ST
Designated Facility Location Street 2: Not reported
Designated Facility Location City: YUMA
Designated Facility Location Zip: 85365-1901
Designated Facility Location State: AZ
Designated Facility Contact Company Name: Not reported
Manifest Residue Indicator: N
Rejection Indicator: N

Federal Waste:
Manifest Tracking Number: 013670519FLE
Waste Line Number: 1
Federal Waste Code: D001
Federal Waste: IGNITABLE WASTE

Manifest Tracking Number: 013670519FLE
Waste Line Number: 2
Federal Waste Code: D001
Federal Waste: IGNITABLE WASTE

Manifest Tracking Number: 013670519FLE
Waste Line Number: 2
Federal Waste Code: U002
Federal Waste: 2-PROPANONE (I) (OR) ACETONE (I)

Manifest Tracking Number: 013670519FLE
Waste Line Number: 3
Federal Waste Code: D001
Federal Waste: IGNITABLE WASTE

State Waste:
Manifest Tracking Number: 013670519FLE
Waste Line Number: 1
State Waste Code Owner: CA
State Waste Code: 331
State Waste: Off-specification, aged, or surplus organics

Manifest Tracking Number: 013670519FLE
Waste Line Number: 2
State Waste Code Owner: CA
State Waste Code: 331
State Waste: Off-specification, aged, or surplus organics

Manifest Tracking Number: 013670519FLE
Waste Line Number: 3
State Waste Code Owner: CA
State Waste Code: 141
State Waste: Off-specification, aged, or surplus inorganics

ULTA BEAUTY #1302 (Continued) **1024861284**

Transporter:

Manifest Tracking Number:	013670519FLE
Transporter Line Number:	1
Transporter EPA ID:	MNS000110924
Transporter Name:	Stericycle Specialty Waste Solutions Inc
Manifest Tracking Number:	013670519FLE
Transporter Line Number:	2
Transporter EPA ID:	MNS000110924
Transporter Name:	Stericycle Specialty Waste Solutions Inc

Waste Line:

Manifest Tracking Number:	013670519FLE
Waste Line Number:	1
U.S. DOT Hazardous Indicator:	Y
U.S. DOT ID Number:	UN1950
U.S. DOT Description:	UN1950, Waste Aerosols, [flammable, (each not exceeding 1 L capacity)] 2.1, ERG#126
Non-Hazardous Waste Description:	Not reported
Number of Containers:	1
Container Type Code:	CF
Container Type Description:	Fiber or plastic boxes, cartons, cases
Waste Quantity:	18
Quantity Unit of Measure Code:	P
Quantity Unit of Measure Description:	Pounds
Waste Quantity, in Tons:	0.009
Acute Waste Quantity, in Tons:	0
Non-Acute Waste Quantity, in Tons:	0.009
Waste Quantity, in Kilograms:	8.16327
Acute Waste Quantity, in Kilograms:	0
Non-Acute Waste Quantity, in Kilorgrams:	8.16327
Management Method Code:	H141
Management Method Description:	STORAGE, BULKING AND/OR TRANSFER OFF SITE
Waste Residue Indicator:	N
Quantity Discrepancy Indicator:	N
Waste Type Discrepancy Indicator:	N
Waste Density:	Not reported
Waste Density Unit of Measure Code:	Not reported
Waste Density Unit of Measure Description:	Not reported
Form Code:	Not reported
Form Code Description:	Not reported
Source Code:	Not reported
Source Code Description:	Not reported
Waste Minimization Code:	Not reported
Waste Minimization Code Description:	Not reported
Consent Number:	Not reported
EPA Waste Indicator:	Y
Manifest Tracking Number:	013670519FLE
Waste Line Number:	2
U.S. DOT Hazardous Indicator:	Y
U.S. DOT ID Number:	UN1993
U.S. DOT Description:	UN1993, Waste Flammable liquids, n.o.s. (Acetone, Alcohol), 3, PG II, ERG#128
Non-Hazardous Waste Description:	Not reported
Number of Containers:	1

ULTA BEAUTY #1302 (Continued) **1024861284**

Container Type Code:	CF
Container Type Description:	Fiber or plastic boxes, cartons, cases
Waste Quantity:	21
Quantity Unit of Measure Code:	P
Quantity Unit of Measure Description:	Pounds
Waste Quantity, in Tons:	0.0105
Acute Waste Quantity, in Tons:	0
Non-Acute Waste Quantity, in Tons:	0.0105
Waste Quantity, in Kilograms:	9.523815
Acute Waste Quantity, in Kilograms:	0
Non-Acute Waste Quantity, in Kilorgrams:	9.523815
Management Method Code:	H141
Management Method Description:	STORAGE, BULKING AND/OR TRANSFER OFF SITE
Waste Residue Indicator:	N
Quantity Discrepancy Indicator:	N
Waste Type Discrepancy Indicator:	N
Waste Density:	Not reported
Waste Density Unit of Measure Code:	Not reported
Waste Density Unit of Measure Description:	Not reported
Form Code:	Not reported
Form Code Description:	Not reported
Source Code:	Not reported
Source Code Description:	Not reported
Waste Minimization Code:	Not reported
Waste Minimization Code Description:	Not reported
Consent Number:	Not reported
EPA Waste Indicator:	Y
Manifest Tracking Number:	013670519FLE
Waste Line Number:	3
U.S. DOT Hazardous Indicator:	Y
U.S. DOT ID Number:	UN3139
U.S. DOT Description:	UN3139, Waste Oxidizing liquid, n.o.s. (Hydrogen Peroxide), 5.1, PG II, ERG#140
Non-Hazardous Waste Description:	Not reported
Number of Containers:	1
Container Type Code:	CF
Container Type Description:	Fiber or plastic boxes, cartons, cases
Waste Quantity:	3
Quantity Unit of Measure Code:	P
Quantity Unit of Measure Description:	Pounds
Waste Quantity, in Tons:	0.0015
Acute Waste Quantity, in Tons:	0
Non-Acute Waste Quantity, in Tons:	0.0015
Waste Quantity, in Kilograms:	1.360545
Acute Waste Quantity, in Kilograms:	0
Non-Acute Waste Quantity, in Kilorgrams:	1.360545
Management Method Code:	H070
Management Method Description:	CHEMICAL TREATMENT
Waste Residue Indicator:	N
Quantity Discrepancy Indicator:	N
Waste Type Discrepancy Indicator:	N
Waste Density:	Not reported
Waste Density Unit of Measure Code:	Not reported
Waste Density Unit of Measure Description:	Not reported
Form Code:	Not reported
Form Code Description:	Not reported

ULTA BEAUTY #1302 (Continued) **1024861284**

Source Code:	Not reported
Source Code Description:	Not reported
Waste Minimization Code:	Not reported
Waste Minimization Code Description:	Not reported
Consent Number:	Not reported
EPA Waste Indicator:	Y

Click this hyperlink while viewing on your computer to access
78 additional US EManifest: record(s) in the EDR Site Report.

K95 **PETCO # 2165** **CERS HAZ WASTE** **S113179053**
West **205 N MOORPARK RD STE D** **VENTURA CO. BWT** **N/A**
1/8-1/4 **THOUSAND OAKS, CA 91360** **CERS**
0.146 mi.
772 ft. **Site 2 of 17 in cluster K**

Relative:
Lower

Actual:
731 ft.

CERS HAZ WASTE:

Name:	PETCO # 2165
Address:	205 N MOORPARK RD STE D
City,State,Zip:	THOUSAND OAKS, CA 91360
Site ID:	148029
CERS ID:	10338496
CERS Description:	Hazardous Waste Generator

Name:	ULTA BEAUTY #1302 (THOUSAND OAKS)
Address:	205 N MOORPARK RD STE C
City,State,Zip:	THOUSAND OAKS, CA 91360
Site ID:	426357
CERS ID:	10744612
CERS Description:	Hazardous Waste Generator

VENTURA CO. BWT:

Name:	PETCO #2165
Address:	205 N MOORPARK RD D
City,State,Zip:	THOUSAND OAKS, CA
Facility ID:	FA0037142
Program:	HAZARDOUS WASTE GENERATOR

CERS:

Name:	ULTA BEAUTY #1302 (THOUSAND OAKS)
Address:	205 N MOORPARK RD STE C
City,State,Zip:	THOUSAND OAKS, CA 91360
Site ID:	426357
CERS ID:	10744612
CERS Description:	Chemical Storage Facilities

Violations:

Site ID:	426357
Site Name:	Ulta Beauty #1302 (Thousand Oaks)
Violation Date:	04-11-2023
Citation:	HSC 6.5 25123.3(h)(2) - California Health and Safety Code, Chapter 6.5, Section(s) 25123.3(h)(2)
Violation Description:	Failure to determine the status of any hazardous waste if a signed copy of the manifest isn t received within 35 days of the date the waste was accepted by the initial transporter and/or to submit an Exception Report to DTSC if a signed copy of the manifest isn t received within 60 days of the date the waste was accepted by the

PETCO # 2165 (Continued) **S113179053**

initial transporter.
Violation Notes: Returned to compliance on 04/12/2023.
Violation Division: Ventura County Environmental Health
Violation Program: HW
Violation Source: CERS,

Site ID: 426357
Site Name: Ulta Beauty #1302 (Thousand Oaks)
Violation Date: 04-11-2023
Citation: HSC 6.95 25505(c) - California Health and Safety Code, Chapter 6.95, Section(s) 25505(c)
Violation Description: Failure to have a business plan readily available to personnel of the business or the unified program facility with responsibilities for emergency response or training.
Violation Notes: Returned to compliance on 04/12/2023.
Violation Division: Ventura County Environmental Health
Violation Program: HMRRP
Violation Source: CERS,

Evaluation:
Eval General Type: Compliance Evaluation Inspection
Eval Date: 12-16-2021
Violations Found: No
Eval Type: Routine done by local agency
Eval Notes: Not reported
Eval Division: Ventura County Environmental Health
Eval Program: HW
Eval Source: CERS,

Eval General Type: Compliance Evaluation Inspection
Eval Date: 04-11-2023
Violations Found: Yes
Eval Type: Routine done by local agency
Eval Notes: Not reported
Eval Division: Ventura County Environmental Health
Eval Program: HMRRP
Eval Source: CERS,

Eval General Type: Compliance Evaluation Inspection
Eval Date: 12-16-2021
Violations Found: No
Eval Type: Routine done by local agency
Eval Notes: Not reported
Eval Division: Ventura County Environmental Health
Eval Program: HMRRP
Eval Source: CERS,

Eval General Type: Compliance Evaluation Inspection
Eval Date: 04-11-2023
Violations Found: Yes
Eval Type: Routine done by local agency
Eval Notes: Not reported
Eval Division: Ventura County Environmental Health
Eval Program: HW
Eval Source: CERS,

Eval General Type: Compliance Evaluation Inspection

PETCO # 2165 (Continued) **S113179053**

Eval Date: 11-12-2020
Violations Found: No
Eval Type: Routine done by local agency
Eval Notes: Not reported
Eval Division: Ventura County Environmental Health
Eval Program: HMRRP
Eval Source: CERS,

Eval General Type: Compliance Evaluation Inspection
Eval Date: 11-12-2020
Violations Found: No
Eval Type: Routine done by local agency
Eval Notes: Not reported
Eval Division: Ventura County Environmental Health
Eval Program: HW
Eval Source: CERS,

Affiliation:
Affiliation Type Desc: Identification Signer
Entity Name: Jeremy Hojnicki
Entity Title: Compliance Manager
Affiliation Address: Not reported
Affiliation City: Not reported
Affiliation State: Not reported
Affiliation Country: Not reported
Affiliation Zip: Not reported
Affiliation Phone: ,

Affiliation Type Desc: Operator
Entity Name: ULTA Beauty
Entity Title: Not reported
Affiliation Address: Not reported
Affiliation City: Not reported
Affiliation State: Not reported
Affiliation Country: Not reported
Affiliation Zip: Not reported
Affiliation Phone: (630) 410-4800,

Affiliation Type Desc: Environmental Contact
Entity Name: Jeremy Hojnicki
Entity Title: Not reported
Affiliation Address: 1000 Remington Blvd
Affiliation City: Bolingbrook
Affiliation State: IL
Affiliation Country: Not reported
Affiliation Zip: 60440
Affiliation Phone: ,

Affiliation Type Desc: Facility Mailing Address
Entity Name: Mailing Address
Entity Title: Not reported
Affiliation Address: 205 N Moorpark Rd Ste C
Affiliation City: Thousand Oaks
Affiliation State: CA
Affiliation Country: Not reported
Affiliation Zip: 91360
Affiliation Phone: ,

PETCO # 2165 (Continued) **S113179053**

Affiliation Type Desc:	Legal Owner
Entity Name:	ULTA Beauty
Entity Title:	Not reported
Affiliation Address:	1000 Remington Blvd
Affiliation City:	Bolingbrook
Affiliation State:	IL
Affiliation Country:	United States
Affiliation Zip:	60440
Affiliation Phone:	(630) 410-4800,
Affiliation Type Desc:	Parent Corporation
Entity Name:	ULTA Beauty
Entity Title:	Not reported
Affiliation Address:	Not reported
Affiliation City:	Not reported
Affiliation State:	Not reported
Affiliation Country:	Not reported
Affiliation Zip:	Not reported
Affiliation Phone:	,
Affiliation Type Desc:	CUPA District
Entity Name:	Ventura County Environmental Health
Entity Title:	Not reported
Affiliation Address:	800 South Victoria Avenue
Affiliation City:	Ventura
Affiliation State:	CA
Affiliation Country:	Not reported
Affiliation Zip:	93009
Affiliation Phone:	(805) 654-2813,
Affiliation Type Desc:	Document Preparer
Entity Name:	Jeremy Hojnicki
Entity Title:	Not reported
Affiliation Address:	Not reported
Affiliation City:	Not reported
Affiliation State:	Not reported
Affiliation Country:	Not reported
Affiliation Zip:	Not reported
Affiliation Phone:	,

Name:	PETCO # 2165
Address:	205 N MOORPARK RD STE D
City,State,Zip:	THOUSAND OAKS, CA 91360
Site ID:	148029
CERS ID:	10338496
CERS Description:	Chemical Storage Facilities

Violations:

Site ID:	148029
Site Name:	Petco # 2165
Violation Date:	07-06-2022
Citation:	40 CFR 1 262.34(d)(5)(ii) - U.S. Code of Federal Regulations, Title 40, Chapter 1, Section(s) 262.34(d)(5)(ii)
Violation Description:	Failure to post the following information next to the telephone: (A) The name and telephone number of the emergency coordinator; (B) Location of fire extinguishers and spill control material, and, if present, fire alarm; and (C) The telephone number of the fire

PETCO # 2165 (Continued) **S113179053**

	department, unless the facility has a direct alarm.
Violation Notes:	Returned to compliance on 07/15/2022.
Violation Division:	Ventura County Environmental Health
Violation Program:	HW
Violation Source:	CERS,
Site ID:	148029
Site Name:	Petco # 2165
Violation Date:	07-06-2022
Citation:	HSC 6.5 25160(b)(1)(C) - California Health and Safety Code, Chapter 6.5, Section(s) 25160(b)(1)(C)
Violation Description:	Failure to send a legible copy of each hazardous waste manifest to the Department within 30 days of each shipment of hazardous waste.
Violation Notes:	Returned to compliance on 07/15/2022.
Violation Division:	Ventura County Environmental Health
Violation Program:	HW
Violation Source:	CERS,
Site ID:	148029
Site Name:	Petco # 2165
Violation Date:	07-06-2022
Citation:	40 CFR 1 265.35 - U.S. Code of Federal Regulations, Title 40, Chapter 1, Section(s) 265.35
Violation Description:	Failure to maintain aisle space to allow the unobstructed movement of personnel, fire protection equipment, spill control equipment, and decontamination equipment to any area of facility operation in an emergency, unless aisle space is not needed for any of these purposes.
Violation Notes:	Returned to compliance on 07/15/2022.
Violation Division:	Ventura County Environmental Health
Violation Program:	HW
Violation Source:	CERS,
Site ID:	148029
Site Name:	Petco # 2165
Violation Date:	07-06-2022
Citation:	40 CFR 1 265.174 - U.S. Code of Federal Regulations, Title 40, Chapter 1, Section(s) 265.174
Violation Description:	Failure to inspect hazardous waste storage areas at least weekly and look for leaking and deteriorating containers.
Violation Notes:	Returned to compliance on 07/15/2022.
Violation Division:	Ventura County Environmental Health
Violation Program:	HW
Violation Source:	CERS,
Site ID:	148029
Site Name:	Petco # 2165
Violation Date:	06-30-2021
Citation:	HSC 6.5 25123.3(h)(2) - California Health and Safety Code, Chapter 6.5, Section(s) 25123.3(h)(2)
Violation Description:	Failure to determine the status of any hazardous waste if a signed copy of the manifest isn t received within 35 days of the date the waste was accepted by the initial transporter and/or to submit an Exception Report to DTSC if a signed copy of the manifest isn t received within 60 days of the date the waste was accepted by the initial transporter.
Violation Notes:	Returned to compliance on 07/08/2021.
Violation Division:	Ventura County Environmental Health

PETCO # 2165 (Continued) **S113179053**

Violation Program: HW
Violation Source: CERS,

Evaluation:
Eval General Type: Compliance Evaluation Inspection
Eval Date: 07-28-2016
Violations Found: No
Eval Type: Routine done by local agency
Eval Notes: Not reported
Eval Division: Ventura County Environmental Health
Eval Program: HW
Eval Source: CERS,

Eval General Type: Compliance Evaluation Inspection
Eval Date: 06-30-2021
Violations Found: Yes
Eval Type: Routine done by local agency
Eval Notes: Not reported
Eval Division: Ventura County Environmental Health
Eval Program: HW
Eval Source: CERS,

Eval General Type: Compliance Evaluation Inspection
Eval Date: 07-06-2022
Violations Found: Yes
Eval Type: Routine done by local agency
Eval Notes: Not reported
Eval Division: Ventura County Environmental Health
Eval Program: HW
Eval Source: CERS,

Eval General Type: Compliance Evaluation Inspection
Eval Date: 11-17-2015
Violations Found: No
Eval Type: Routine done by local agency
Eval Notes: Not reported
Eval Division: Ventura County Environmental Health
Eval Program: HW
Eval Source: CERS,

Eval General Type: Compliance Evaluation Inspection
Eval Date: 07-16-2014
Violations Found: No
Eval Type: Routine done by local agency
Eval Notes: Not reported
Eval Division: Ventura County Environmental Health
Eval Program: HW
Eval Source: CERS,

Eval General Type: Compliance Evaluation Inspection
Eval Date: 01-09-2020
Violations Found: No
Eval Type: Routine done by local agency
Eval Notes: Not reported
Eval Division: Ventura County Environmental Health
Eval Program: HW
Eval Source: CERS,

PETCO # 2165 (Continued) **S113179053**

Affiliation:

Affiliation Type Desc:	Environmental Contact
Entity Name:	Amy Ebersole-Martinez
Entity Title:	Not reported
Affiliation Address:	654 Richland Hills Dr.
Affiliation City:	San Antonio
Affiliation State:	TX
Affiliation Country:	Not reported
Affiliation Zip:	78245
Affiliation Phone:	,

Affiliation Type Desc:	Legal Owner
Entity Name:	Petco Animal Supplies
Entity Title:	Not reported
Affiliation Address:	654 Richland Hills Dr.
Affiliation City:	San Antonio
Affiliation State:	TX
Affiliation Country:	United States
Affiliation Zip:	78245
Affiliation Phone:	(210) 201-9217,

Affiliation Type Desc:	Operator
Entity Name:	Petco #2165
Entity Title:	Not reported
Affiliation Address:	Not reported
Affiliation City:	Not reported
Affiliation State:	Not reported
Affiliation Country:	Not reported
Affiliation Zip:	Not reported
Affiliation Phone:	(805) 277-5832,

Affiliation Type Desc:	Parent Corporation
Entity Name:	Petco Animal Supplies, Inc.
Entity Title:	Not reported
Affiliation Address:	Not reported
Affiliation City:	Not reported
Affiliation State:	Not reported
Affiliation Country:	Not reported
Affiliation Zip:	Not reported
Affiliation Phone:	,

Affiliation Type Desc:	Document Preparer
Entity Name:	Amy Ebersole-Martinez
Entity Title:	Not reported
Affiliation Address:	Not reported
Affiliation City:	Not reported
Affiliation State:	Not reported
Affiliation Country:	Not reported
Affiliation Zip:	Not reported
Affiliation Phone:	,

Affiliation Type Desc:	CUPA District
Entity Name:	Ventura County Environmental Health
Entity Title:	Not reported
Affiliation Address:	800 South Victoria Avenue
Affiliation City:	Ventura
Affiliation State:	CA

PETCO # 2165 (Continued) **S113179053**

Affiliation Country: Not reported
Affiliation Zip: 93009
Affiliation Phone: (805) 654-2813,

Affiliation Type Desc: Facility Mailing Address
Entity Name: Mailing Address
Entity Title: Not reported
Affiliation Address: 654 Richland Hills Drive
Affiliation City: San Antonio
Affiliation State: TX
Affiliation Country: Not reported
Affiliation Zip: 78245
Affiliation Phone: ,

Affiliation Type Desc: Identification Signer
Entity Name: Amy Ebersole-Martinez
Entity Title: Manager, Environmental Compliance
Affiliation Address: Not reported
Affiliation City: Not reported
Affiliation State: Not reported
Affiliation Country: Not reported
Affiliation Zip: Not reported
Affiliation Phone: ,

K96 **OLD NAVY 5335** **RCRA NonGen / NLR** **1024874883**
West **205 N MOORPARK** **CAL000443541**
1/8-1/4 **THOUSAND OAKS, CA 91360**
0.146 mi.
772 ft. **Site 3 of 17 in cluster K**

Relative: **Lower**
Actual: **731 ft.**

RCRA Listings:
Date Form Received by Agency: 20190212
Handler Name: Old Navy 5335
Handler Address: 205 N Moorpark
Handler City,State,Zip: THOUSAND OAKS, CA 91360
EPA ID: CAL000443541
Contact Name: JESSICA OTTO
Contact Address: 8585 PYOTT RD STE 100
Contact City,State,Zip: LAKE IN THE HILLS, IL 60156
Contact Telephone: 224-858-4583
Contact Fax: 612-486-9265
Contact Email: JESSICA.OTT@G2REV.COM
Contact Title: Not reported
EPA Region: 09
Land Type: Not reported
Federal Waste Generator Description: Not a generator, verified
Non-Notifier: Not reported
Biennial Report Cycle: Not reported
Accessibility: Not reported
Active Site Indicator: Handler Activities
State District Owner: Not reported
State District: Not reported
Mailing Address: 8585 PYOTT RD STE 100
Mailing City,State,Zip: LAKE IN THE HILLS, IL 60156
Owner Name: Gap Inc
Owner Type: Other
Operator Name: Jessica Otto

OLD NAVY 5335 (Continued) **1024874883**

Operator Type:	Other
Short-Term Generator Activity:	No
Importer Activity:	No
Mixed Waste Generator:	No
Transporter Activity:	No
Transfer Facility Activity:	No
Recycler Activity with Storage:	No
Small Quantity On-Site Burner Exemption:	No
Smelting Melting and Refining Furnace Exemption:	No
Underground Injection Control:	No
Off-Site Waste Receipt:	No
Universal Waste Indicator:	Yes
Universal Waste Destination Facility:	Yes
Federal Universal Waste:	No
Active Site State-Reg Handler:	---
Federal Facility Indicator:	Not reported
Hazardous Secondary Material Indicator:	N
Sub-Part K Indicator:	Not reported
2018 GPRA Permit Baseline:	Not on the Baseline
2018 GPRA Renewals Baseline:	Not on the Baseline
202 GPRA Corrective Action Baseline:	No
Subject to Corrective Action Universe:	No
Non-TSDFs Where RCRA CA has Been Imposed Universe:	No
Corrective Action Priority Ranking:	No NCAPS ranking
Environmental Control Indicator:	No
Institutional Control Indicator:	No
Human Exposure Controls Indicator:	N/A
Groundwater Controls Indicator:	N/A
Significant Non-Complier Universe:	No
Unaddressed Significant Non-Complier Universe:	No
Addressed Significant Non-Complier Universe:	No
Significant Non-Complier With a Compliance Schedule Universe:	No
Financial Assurance Required:	Not reported
Handler Date of Last Change:	20190222
Recognized Trader-Importer:	No
Recognized Trader-Exporter:	No
Importer of Spent Lead Acid Batteries:	No
Exporter of Spent Lead Acid Batteries:	No
Recycler Activity Without Storage:	No
Manifest Broker:	No
Sub-Part P Indicator:	No

Handler - Owner Operator:

Owner/Operator Indicator:	Operator
Owner/Operator Name: JESSICA OTTO	
Legal Status:	Other
Date Became Current:	Not reported
Date Ended Current:	Not reported
Owner/Operator Address:	8585 PYOTT RD STE 100
Owner/Operator City,State,Zip:	LAKE IN THE HILLS, IL 60156
Owner/Operator Telephone:	224-858-4583
Owner/Operator Telephone Ext:	Not reported
Owner/Operator Fax:	Not reported
Owner/Operator Email:	Not reported

Owner/Operator Indicator:	Owner

OLD NAVY 5335 (Continued) **1024874883**

Owner/Operator Name: GAP INC
Legal Status: Other
Date Became Current: Not reported
Date Ended Current: Not reported
Owner/Operator Address: TWO FOLSOM ST
Owner/Operator City,State,Zip: SAN FRANCISCO, CA 95105
Owner/Operator Telephone: 415-427-2888
Owner/Operator Telephone Ext: Not reported
Owner/Operator Fax: Not reported
Owner/Operator Email: Not reported

Historic Generators:
Receive Date: 20190212
Handler Name: OLD NAVY 5335
Federal Waste Generator Description: Not a generator, verified
State District Owner: Not reported
Large Quantity Handler of Universal Waste: No
Recognized Trader Importer: No
Recognized Trader Exporter: No
Spent Lead Acid Battery Importer: No
Spent Lead Acid Battery Exporter: No
Current Record: Yes
Non Storage Recycler Activity: Not reported
Electronic Manifest Broker: Not reported

List of NAICS Codes and Descriptions:
NAICS Code: 448140
NAICS Description: FAMILY CLOTHING STORES

Facility Has Received Notices of Violations:
Violations: No Violations Found

Evaluation Action Summary:
Evaluations: No Evaluations Found

K97 **RITE AID #5558** **RCRA-VSQG** **1014387623**
West **205 N MOORPARK RD STE D** **CAR000211920**
1/8-1/4 **THOUSAND OAKS, CA 91360**
0.146 mi.
772 ft. **Site 4 of 17 in cluster K**

Relative: RCRA Listings:
Lower
Date Form Received by Agency: 20170414
Actual: Handler Name: Rite Aid #5558
731 ft. Handler Address: N Moorpark Rd Ste D
Handler City,State,Zip: THOUSAND OAKS, CA 91360-0000
EPA ID: CAR000211920
Contact Name: DAVID W CROZIER
Contact Address: HUNTER LN
Contact City,State,Zip: CAMP HILL, PA 17011
Contact Telephone: 717-975-8643
Contact Fax: 7179723989
Contact Email: EHS@RITEAID.COM
Contact Title: MANAGER, ENVIRONMENTAL HEALTH & SAFETY
EPA Region: 09

RITE AID #5558 (Continued) **1014387623**

Land Type:	Private
Federal Waste Generator Description:	Conditionally Exempt Small Quantity Generator
Non-Notifier:	Not reported
Biennial Report Cycle:	2015
Accessibility:	Not reported
Active Site Indicator:	Handler Activities
State District Owner:	Not reported
State District:	Not reported
Mailing Address:	HUNTER LN
Mailing City,State,Zip:	CAMP HILL, PA 17011
Owner Name:	Janss Marketplace Llc
Owner Type:	Private
Operator Name:	Thrifty Payless Inc
Operator Type:	Private
Short-Term Generator Activity:	No
Importer Activity:	No
Mixed Waste Generator:	No
Transporter Activity:	No
Transfer Facility Activity:	No
Recycler Activity with Storage:	No
Small Quantity On-Site Burner Exemption:	No
Smelting Melting and Refining Furnace Exemption:	No
Underground Injection Control:	No
Off-Site Waste Receipt:	No
Universal Waste Indicator:	No
Universal Waste Destination Facility:	No
Federal Universal Waste:	No
Active Site State-Reg Handler:	---
Federal Facility Indicator:	Not reported
Hazardous Secondary Material Indicator:	NN
Sub-Part K Indicator:	Not reported
2018 GPRA Permit Baseline:	Not on the Baseline
2018 GPRA Renewals Baseline:	Not on the Baseline
202 GPRA Corrective Action Baseline:	No
Subject to Corrective Action Universe:	No
Non-TSDFs Where RCRA CA has Been Imposed Universe:	No
Corrective Action Priority Ranking:	No NCAPS ranking
Environmental Control Indicator:	No
Institutional Control Indicator:	No
Human Exposure Controls Indicator:	N/A
Groundwater Controls Indicator:	N/A
Significant Non-Complier Universe:	No
Unaddressed Significant Non-Complier Universe:	No
Addressed Significant Non-Complier Universe:	No
Significant Non-Complier With a Compliance Schedule Universe:	No
Financial Assurance Required:	Not reported
Handler Date of Last Change:	20170523
Recognized Trader-Importer:	No
Recognized Trader-Exporter:	No
Importer of Spent Lead Acid Batteries:	No
Exporter of Spent Lead Acid Batteries:	No
Recycler Activity Without Storage:	Not reported
Manifest Broker:	Not reported
Sub-Part P Indicator:	No

Biennial: List of Years

Year:	2015

RITE AID #5558 (Continued) **1014387623**

Click Here for Biennial Reporting System Data:

Hazardous Waste Summary:

Waste Code:	D001
Waste Description:	Ignitable Waste
Waste Code:	D002
Waste Description:	Corrosive Waste
Waste Code:	D005
Waste Description:	Barium
Waste Code:	D006
Waste Description:	Cadmium
Waste Code:	D007
Waste Description:	Chromium
Waste Code:	D008
Waste Description:	Lead
Waste Code:	D009
Waste Description:	Mercury
Waste Code:	D010
Waste Description:	Selenium
Waste Code:	D011
Waste Description:	Silver
Waste Code:	D016
Waste Description:	2,4-D (2,4-Dichlorophenoxyacetic Acid)
Waste Code:	D024
Waste Description:	M-Cresol
Waste Code:	D026
Waste Description:	Cresol
Waste Code:	D035
Waste Description:	Methyl Ethyl Ketone
Waste Code:	P001
Waste Description:	2h-1-Benzopyran-2-One, 4-Hydroxy-3-(3-Oxo-1-Phenylbutyl)-, & Salts, When Present At Concentrations Greater Than 0.3% (Or) Warfarin, & Salts, When Present At Concentrations Greater Than 0.3%
Waste Code:	P075
Waste Description:	Nicotine, & Salts (Or) Pyridine, 3-(1-Methyl-2-Pyrrolidinyl)-,(S)-, & Salts
Waste Code:	U002
Waste Description:	2-Propanone (I) (Or) Acetone (I)
Waste Code:	U080
Waste Description:	Methane, Dichloro- (Or) Methylene Chloride

RITE AID #5558 (Continued) **1014387623**

Waste Code: U160
Waste Description: 2-Butanone, Peroxide (R,T) (Or) Methyl Ethyl Ketone Peroxide (R,T)

Waste Code: U165
Waste Description: Naphthalene

Waste Code: U188
Waste Description: Phenol

Waste Code: U279
Waste Description: U279

Handler - Owner Operator:
Owner/Operator Indicator: Owner
Owner/Operator Name: JANSS MARKETPLACE LLC
Legal Status: Private
Date Became Current: 19601116
Date Ended Current: Not reported
Owner/Operator Address: 5850 CANOGA AVE
Owner/Operator City,State,Zip: WOODLAND HILLS, CA 91367-0000
Owner/Operator Telephone: 818-710-6100
Owner/Operator Telephone Ext: Not reported
Owner/Operator Fax: Not reported
Owner/Operator Email: Not reported

Owner/Operator Indicator: Owner
Owner/Operator Name: JANSS MARKETPLACE LLC
Legal Status: Private
Date Became Current: 19601117
Date Ended Current: Not reported
Owner/Operator Address: 5850 CANOGA AVE STE 650
Owner/Operator City,State,Zip: WOODLAND HILLS, CA 91367
Owner/Operator Telephone: 818-710-6100
Owner/Operator Telephone Ext: Not reported
Owner/Operator Fax: Not reported
Owner/Operator Email: Not reported

Owner/Operator Indicator: Operator
Owner/Operator Name: THRIFTY PAYLESS INC
Legal Status: Private
Date Became Current: 19970318
Date Ended Current: Not reported
Owner/Operator Address: Not reported
Owner/Operator City,State,Zip: Not reported
Owner/Operator Telephone: Not reported
Owner/Operator Telephone Ext: Not reported
Owner/Operator Fax: Not reported
Owner/Operator Email: Not reported

Owner/Operator Indicator: Operator
Owner/Operator Name: THRIFTY PAYLESS INC
Legal Status: Private
Date Became Current: 19970319
Date Ended Current: Not reported
Owner/Operator Address: Not reported
Owner/Operator City,State,Zip: Not reported
Owner/Operator Telephone: Not reported

RITE AID #5558 (Continued) **1014387623**

Owner/Operator Telephone Ext: Not reported
Owner/Operator Fax: Not reported
Owner/Operator Email: Not reported

Owner/Operator Indicator: Owner
Owner/Operator Name: RITE AID CORP
Legal Status: Private
Date Became Current: 19620901
Date Ended Current: Not reported
Owner/Operator Address: 30 HUNTER LN
Owner/Operator City,State,Zip: CAMP HILL, PA 17011
Owner/Operator Telephone: 717-730-8225
Owner/Operator Telephone Ext: Not reported
Owner/Operator Fax: Not reported
Owner/Operator Email: Not reported

Owner/Operator Indicator: Operator
Owner/Operator Name: RITE AID CORP
Legal Status: Private
Date Became Current: 19620901
Date Ended Current: Not reported
Owner/Operator Address: 30 HUNTER LN
Owner/Operator City,State,Zip: CAMP HILL, PA 17011
Owner/Operator Telephone: 717-730-8225
Owner/Operator Telephone Ext: Not reported
Owner/Operator Fax: Not reported
Owner/Operator Email: Not reported

Historic Generators:
Receive Date: 20170414
Handler Name: RITE AID #5558
Federal Waste Generator Description: Conditionally Exempt Small Quantity Generator
State District Owner: Not reported
Large Quantity Handler of Universal Waste: No
Recognized Trader Importer: No
Recognized Trader Exporter: No
Spent Lead Acid Battery Importer: No
Spent Lead Acid Battery Exporter: No
Current Record: Yes
Non Storage Recycler Activity: Not reported
Electronic Manifest Broker: Not reported

Receive Date: 20100831
Handler Name: RITE AID 5558
Federal Waste Generator Description: Conditionally Exempt Small Quantity Generator
State District Owner: Not reported
Large Quantity Handler of Universal Waste: No
Recognized Trader Importer: No
Recognized Trader Exporter: No
Spent Lead Acid Battery Importer: No
Spent Lead Acid Battery Exporter: No
Current Record: No
Non Storage Recycler Activity: Not reported
Electronic Manifest Broker: Not reported

Receive Date: 20140811
Handler Name: RITE AID NO 5558

RITE AID #5558 (Continued) **1014387623**

Federal Waste Generator Description:	Not a generator, verified
State District Owner:	Not reported
Large Quantity Handler of Universal Waste:	No
Recognized Trader Importer:	No
Recognized Trader Exporter:	No
Spent Lead Acid Battery Importer:	No
Spent Lead Acid Battery Exporter:	No
Current Record:	No
Non Storage Recycler Activity:	Not reported
Electronic Manifest Broker:	Not reported

List of NAICS Codes and Descriptions:

NAICS Code:	44611
NAICS Description:	PHARMACIES AND DRUG STORES

Facility Has Received Notices of Violations:

Violations:	No Violations Found

Evaluation Action Summary:

Evaluations:	No Evaluations Found

K98 **RITE AID PHARMACY** **CERS HAZ WASTE** **S123582283**
West **205 N MOORPARK RD** **VENTURA CO. BWT** **N/A**
1/8-1/4 **THOUSAND OAKS, CA 91360** **HWTS**
0.146 mi. **HAZNET**
772 ft. **Site 5 of 17 in cluster K** **CERS**

Relative:
Lower

Actual:
731 ft.

CERS HAZ WASTE:

Name:	OLD NAVY 5335
Address:	205 N MOORPARK RD
City,State,Zip:	THOUSAND OAKS, CA 91360
Site ID:	562315
CERS ID:	10832917
CERS Description:	Hazardous Waste Generator

VENTURA CO. BWT:

Name:	ULTA BEAUTY #1302 (THOUSAND OAKS)
Address:	205 N MOORPARK RD C
City,State,Zip:	THOUSAND OAKS, CA
Facility ID:	FA0037872
Program:	HAZARDOUS WASTE GENERATOR/BUSINESS PLAN

Name:	OLD NAVY 5335
Address:	205 N MOORPARK RD
City,State,Zip:	THOUSAND OAKS, CA
Facility ID:	FA0039190
Program:	HAZARDOUS WASTE GENERATOR

HWTS:

Name:	RITE AID PHARMACY
Address:	205 N MOORPARK RD
Address 2:	Not reported
City,State,Zip:	THOUSAND OAKS, CA 91360
EPA ID:	CAC002595527

RITE AID PHARMACY (Continued) **S123582283**

Inactive Date:	03/16/2006
Create Date:	09/16/2005
Last Act Date:	Not reported
Mailing Name:	Not reported
Mailing Address:	30 HUNTER LN
Mailing Address 2:	Not reported
Mailing City,State,Zip:	KENT HILL, PA 17011
Owner Name:	RITE AID
Owner Address:	30 HUNTER LN
Owner Address 2:	Not reported
Owner City,State,Zip:	KENT HILL, PA 17011
Owner Phone:	Not reported
Owner Fax:	Not reported
Contact Name:	GERGORY COLO
Contact Address:	30 HUNTER LN
Contact Address 2:	Not reported
City,State,Zip:	KENT HILL, PA 17011
Contact Phone:	Not reported
Contact Fax:	Not reported
Facility Status:	Inactive
Facility Type:	TEMPORARY
Category:	STATE
Latitude:	34.180553
Longitude:	-118.876204

HAZNET:

Name:	RITE AID PHARMACY
Address:	205 N MOORPARK RD
Address 2:	Not reported
City,State,Zip:	THOUSAND OAKS, CA 91360
Contact:	GERGORY COLO
Telephone:	9497530614
Mailing Name:	Not reported
Mailing Address:	30 HUNTER LN
Year:	2005
Gepaid:	CAC002595527
TSD EPA ID:	CAD028409019
CA Waste Code:	151 - Asbestos containing waste
Disposal Method:	H01 - Transfer Station
Tons:	0.1

Additional Info:

Year:	2005
Gen EPA ID:	CAC002595527
Shipment Date:	20050921
Creation Date:	8/23/2006 18:35:03
Receipt Date:	20050923
Manifest ID:	24706060
Trans EPA ID:	CAR000017657
Trans Name:	BDC SPECIAL WASTE SERVICES
Trans 2 EPA ID:	Not reported
Trans 2 Name:	Not reported
TSDF EPA ID:	CAD028409019

RITE AID PHARMACY (Continued) **S123582283**

Trans Name:	CROSBY & OVERTON
TSDF Alt EPA ID:	CAD028409019
TSDF Alt Name:	Not reported
Waste Code Description:	151 - Asbestos-containing waste
RCRA Code:	Not reported
Meth Code:	H01 - Transfer Station
Quantity Tons:	0.1
Waste Quantity:	200
Quantity Unit:	P
Additional Code 1:	Not reported
Additional Code 2:	Not reported
Additional Code 3:	Not reported
Additional Code 4:	Not reported
Additional Code 5:	Not reported

CERS:

Name:	OLD NAVY 5335
Address:	205 N MOORPARK RD
City,State,Zip:	THOUSAND OAKS, CA 91360
Site ID:	562315
CERS ID:	10832917
CERS Description:	Chemical Storage Facilities

Violations:

Site ID:	562315
Site Name:	Old Navy 5335
Violation Date:	08-24-2023
Citation:	40 CFR 1 262.34(d)(5)(ii) - U.S. Code of Federal Regulations, Title 40, Chapter 1, Section(s) 262.34(d)(5)(ii)
Violation Description:	Failure to post the following information next to the telephone: (A) The name and telephone number of the emergency coordinator; (B) Location of fire extinguishers and spill control material, and, if present, fire alarm; and (C) The telephone number of the fire department, unless the facility has a direct alarm.
Violation Notes:	Returned to compliance on 09/15/2023.
Violation Division:	Ventura County Environmental Health
Violation Program:	HW
Violation Source:	CERS,

Site ID:	562315
Site Name:	Old Navy 5335
Violation Date:	08-24-2023
Citation:	HSC 6.5 25123.3(h)(2) - California Health and Safety Code, Chapter 6.5, Section(s) 25123.3(h)(2)
Violation Description:	Failure to determine the status of any hazardous waste if a signed copy of the manifest isn t received within 35 days of the date the waste was accepted by the initial transporter and/or to submit an Exception Report to DTSC if a signed copy of the manifest isn t received within 60 days of the date the waste was accepted by the initial transporter.
Violation Notes:	Returned to compliance on 09/23/2023.
Violation Division:	Ventura County Environmental Health
Violation Program:	HW
Violation Source:	CERS,

Site ID:	562315
Site Name:	Old Navy 5335

RITE AID PHARMACY (Continued) **S123582283**

Violation Date: 03-16-2021
Citation: 40 CFR 1 262.34(d)(5)(ii) - U.S. Code of Federal Regulations, Title 40, Chapter 1, Section(s) 262.34(d)(5)(ii)
Violation Description: Failure to post the following information next to the telephone: (A) The name and telephone number of the emergency coordinator; (B) Location of fire extinguishers and spill control material, and, if present, fire alarm; and (C) The telephone number of the fire department, unless the facility has a direct alarm.
Violation Notes: Returned to compliance on 04/05/2021.
Violation Division: Ventura County Environmental Health
Violation Program: HW
Violation Source: CERS,

Evaluation:
Eval General Type: Compliance Evaluation Inspection
Eval Date: 03-07-2022
Violations Found: No
Eval Type: Routine done by local agency
Eval Notes: Not reported
Eval Division: Ventura County Environmental Health
Eval Program: HW
Eval Source: CERS,

Eval General Type: Compliance Evaluation Inspection
Eval Date: 08-24-2023
Violations Found: Yes
Eval Type: Routine done by local agency
Eval Notes: Not reported
Eval Division: Ventura County Environmental Health
Eval Program: HW
Eval Source: CERS,

Eval General Type: Compliance Evaluation Inspection
Eval Date: 03-16-2021
Violations Found: Yes
Eval Type: Routine done by local agency
Eval Notes: Not reported
Eval Division: Ventura County Environmental Health
Eval Program: HW
Eval Source: CERS,

Coordinates:
Site ID: 562315
Facility Name: Old Navy 5335
Env Int Type Code: HMBP
Program ID: 10832917
Coord Name: Not reported
Ref Point Type Desc: Center of a facility or station.,
Latitude: 34.182510
Longitude: -118.877160

Affiliation:
Affiliation Type Desc: Facility Mailing Address
Entity Name: Mailing Address
Entity Title: Not reported
Affiliation Address: 800 Church Street

RITE AID PHARMACY (Continued) **S123582283**

Affiliation City:	Lake Zurich
Affiliation State:	IL
Affiliation Country:	Not reported
Affiliation Zip:	60047
Affiliation Phone:	,
Affiliation Type Desc:	Legal Owner
Entity Name:	Gap, Inc.
Entity Title:	Not reported
Affiliation Address:	Two Folsom Street
Affiliation City:	San Francisco
Affiliation State:	CA
Affiliation Country:	United States
Affiliation Zip:	94105
Affiliation Phone:	(415) 427-2888,
Affiliation Type Desc:	Operator
Entity Name:	Old Navy 5335
Entity Title:	Not reported
Affiliation Address:	Not reported
Affiliation City:	Not reported
Affiliation State:	Not reported
Affiliation Country:	Not reported
Affiliation Zip:	Not reported
Affiliation Phone:	(805) 370-3114,
Affiliation Type Desc:	Environmental Contact
Entity Name:	g2 revolution
Entity Title:	Not reported
Affiliation Address:	800 Church Street
Affiliation City:	Lake Zurich
Affiliation State:	IL
Affiliation Country:	Not reported
Affiliation Zip:	60047
Affiliation Phone:	,
Affiliation Type Desc:	CUPA District
Entity Name:	Ventura County Environmental Health
Entity Title:	Not reported
Affiliation Address:	800 South Victoria Avenue
Affiliation City:	Ventura
Affiliation State:	CA
Affiliation Country:	Not reported
Affiliation Zip:	93009
Affiliation Phone:	(805) 654-2813,
Affiliation Type Desc:	Identification Signer
Entity Name:	Ruby Guevara
Entity Title:	Environmental Specialist - g2 revolution
Affiliation Address:	Not reported
Affiliation City:	Not reported
Affiliation State:	Not reported
Affiliation Country:	Not reported
Affiliation Zip:	Not reported
Affiliation Phone:	,
Affiliation Type Desc:	Document Preparer

RITE AID PHARMACY (Continued) **S123582283**

Entity Name:	Ruby Guevara
Entity Title:	Not reported
Affiliation Address:	Not reported
Affiliation City:	Not reported
Affiliation State:	Not reported
Affiliation Country:	Not reported
Affiliation Zip:	Not reported
Affiliation Phone:	,
Affiliation Type Desc:	Parent Corporation
Entity Name:	Gap Inc.
Entity Title:	Not reported
Affiliation Address:	Not reported
Affiliation City:	Not reported
Affiliation State:	Not reported
Affiliation Country:	Not reported
Affiliation Zip:	Not reported
Affiliation Phone:	,

K99 **PETCO #2165** **RCRA NonGen / NLR** **1024862911**
West **205 N MOOOREPARK RD STE D** **E MANIFEST** **CAL000431446**
1/8-1/4 **THOUSAND OAKS, CA 91360**
0.146 mi.
772 ft. **Site 6 of 17 in cluster K**

Relative: **Lower**
Actual: **731 ft.**

RCRA Listings:

Date Form Received by Agency:	20171012
Handler Name:	Petco #2165
Handler Address:	205 N Mooorepark Rd Ste D
Handler City,State,Zip:	THOUSAND OAKS, CA 91360
EPA ID:	CAL000431446
Contact Name:	AMY EBERSOLE-MARTINEZ
Contact Address:	654 RICHLAND HILLS DR
Contact City,State,Zip:	SAN ANTONIO, TX 78245
Contact Telephone:	210-201-9217
Contact Fax:	858-882-8686
Contact Email:	SAFETY@PETCO.COM
Contact Title:	Not reported
EPA Region:	09
Land Type:	Not reported
Federal Waste Generator Description:	Not a generator, verified
Non-Notifier:	Not reported
Biennial Report Cycle:	Not reported
Accessibility:	Not reported
Active Site Indicator:	Handler Activities
State District Owner:	Not reported
State District:	Not reported
Mailing Address:	654 RICHLAND HILLS DR
Mailing City,State,Zip:	SAN ANTONIO, TX 78245
Owner Name:	Petco Animal Supplies
Owner Type:	Other
Operator Name:	Amy Ebersole-Martinez
Operator Type:	Other
Short-Term Generator Activity:	No
Importer Activity:	No
Mixed Waste Generator:	No
Transporter Activity:	No

PETCO #2165 (Continued) **1024862911**

Transfer Facility Activity:	No
Recycler Activity with Storage:	No
Small Quantity On-Site Burner Exemption:	No
Smelting Melting and Refining Furnace Exemption:	No
Underground Injection Control:	No
Off-Site Waste Receipt:	No
Universal Waste Indicator:	Yes
Universal Waste Destination Facility:	Yes
Federal Universal Waste:	No
Active Site State-Reg Handler:	---
Federal Facility Indicator:	Not reported
Hazardous Secondary Material Indicator:	N
Sub-Part K Indicator:	Not reported
2018 GPRA Permit Baseline:	Not on the Baseline
2018 GPRA Renewals Baseline:	Not on the Baseline
202 GPRA Corrective Action Baseline:	No
Subject to Corrective Action Universe:	No
Non-TSDFs Where RCRA CA has Been Imposed Universe:	No
Corrective Action Priority Ranking:	No NCAPS ranking
Environmental Control Indicator:	No
Institutional Control Indicator:	No
Human Exposure Controls Indicator:	N/A
Groundwater Controls Indicator:	N/A
Significant Non-Complier Universe:	No
Unaddressed Significant Non-Complier Universe:	No
Addressed Significant Non-Complier Universe:	No
Significant Non-Complier With a Compliance Schedule Universe:	No
Financial Assurance Required:	Not reported
Handler Date of Last Change:	20180907
Recognized Trader-Importer:	No
Recognized Trader-Exporter:	No
Importer of Spent Lead Acid Batteries:	No
Exporter of Spent Lead Acid Batteries:	No
Recycler Activity Without Storage:	No
Manifest Broker:	No
Sub-Part P Indicator:	No

Handler - Owner Operator:

Owner/Operator Indicator:	Operator
Owner/Operator Name: AMY EBERSOLE-MARTINEZ	
Legal Status:	Other
Date Became Current:	Not reported
Date Ended Current:	Not reported
Owner/Operator Address:	654 RICHLAND HILLS DR
Owner/Operator City,State,Zip:	SAN ANTONIO, TX 78245
Owner/Operator Telephone:	210-201-9217
Owner/Operator Telephone Ext:	Not reported
Owner/Operator Fax:	Not reported
Owner/Operator Email:	Not reported

Owner/Operator Indicator:	Owner
Owner/Operator Name: PETCO ANIMAL SUPPLIES	
Legal Status:	Other
Date Became Current:	Not reported
Date Ended Current:	Not reported
Owner/Operator Address:	654 RICHLAND HILLS DR

PETCO #2165 (Continued) **1024862911**

Owner/Operator City,State,Zip: SAN ANTONIO, TX 78245
Owner/Operator Telephone: 210-201-9217
Owner/Operator Telephone Ext: Not reported
Owner/Operator Fax: Not reported
Owner/Operator Email: Not reported

Historic Generators:
Receive Date: 20171012
Handler Name: PETCO #2165
Federal Waste Generator Description: Not a generator, verified
State District Owner: Not reported
Large Quantity Handler of Universal Waste: No
Recognized Trader Importer: No
Recognized Trader Exporter: No
Spent Lead Acid Battery Importer: No
Spent Lead Acid Battery Exporter: No
Current Record: Yes
Non Storage Recycler Activity: Not reported
Electronic Manifest Broker: Not reported

List of NAICS Codes and Descriptions:
NAICS Code: 453998
NAICS Description: ALL OTHER MISCELLANEOUS STORE RETAILERS (EXCEPT TOBACCO STORES)

Facility Has Received Notices of Violations:
Violations: No Violations Found

Evaluation Action Summary:
Evaluations: No Evaluations Found

E MANIFEST:
Manifest Tracking Number: 200367197CLE
Last Updated Date: 20230207
Shipped Date: 20230131
Received Date: 20230206
Manifest Status: Signed
Submission Type: DataImage5Copy
Origin Type: Service
Generator EPA ID: CAL000431446
Generator Name: PETCO
Generator Mail Street Number: Not reported
Generator Mail Street 1: 205 NORTH MOORPARK ROAD SUITE D
Generator Mail Street 2: Not reported
Generator Mail City: THOUSAND OAKS
Generator Mail State: CA
Generator Mail Zip: 91360
Generator Location Street Number: Not reported
Generator Location Street 1: 205 NORTH MOORPARK ROAD SUITE D
Generator Location Street 2: Not reported
Generator Location City: THOUSAND OAKS
Generator Location Zip: 91360
Generator Location State: CA
Generator Contact Company Name: Not reported
Designated Facility EPA ID: CAD008364432

PETCO #2165 (Continued) **1024862911**

Designated Facility Name:	Rho Chem LLC
Designated Facility Mail Street Number:	Not reported
Designated Facility Mail Street 1:	Not reported
Designated Facility Mail Street 2:	425 Isis Ave.
Designated Facility Mail City:	Inglewood
Designated Facility Mail Zip:	90301
Designated Facility Mail State:	CA
Designated Facility Location Street Number:	Not reported
Designated Facility Location Street 1:	425 Isis Ave.
Designated Facility Location Street 2:	Not reported
Designated Facility Location City:	Inglewood
Designated Facility Location Zip:	90301
Designated Facility Location State:	CA
Designated Facility Contact Company Name:	Not reported
Manifest Residue Indicator:	N
Rejection Indicator:	N

Manifest Tracking Number:	013433431FLE
Last Updated Date:	20190801
Shipped Date:	20190516
Received Date:	20190605
Manifest Status:	Signed
Submission Type:	DataImage5Copy
Origin Type:	Service
Generator EPA ID:	CAL000431446
Generator Name:	PETCO
Generator Mail Street Number:	Not reported
Generator Mail Street 1:	205 NORTH MOORPARK ROAD SUITE D
Generator Mail Street 2:	Not reported
Generator Mail City:	THOUSAND OAKS
Generator Mail State:	CA
Generator Mail Zip:	91360
Generator Location Street Number:	Not reported
Generator Location Street 1:	205 NORTH MOORPARK ROAD SUITE D
Generator Location Street 2:	Not reported
Generator Location City:	THOUSAND OAKS
Generator Location Zip:	91360
Generator Location State:	CA
Generator Contact Company Name:	Not reported
Designated Facility EPA ID:	NVD980895338
Designated Facility Name:	21st Century Environmental Management of Nevada, LLC
Designated Facility Mail Street Number:	Not reported
Designated Facility Mail Street 1:	Not reported
Designated Facility Mail Street 2:	2095 Newlands Drive East
Designated Facility Mail City:	Fernley
Designated Facility Mail Zip:	89408
Designated Facility Mail State:	NV
Designated Facility Location Street Number:	Not reported
Designated Facility Location Street 1:	2095 Newlands Drive East
Designated Facility Location Street 2:	Not reported
Designated Facility Location City:	Fernley
Designated Facility Location Zip:	89408
Designated Facility Location State:	NV
Designated Facility Contact Company Name:	Not reported
Manifest Residue Indicator:	N
Rejection Indicator:	N

PETCO #2165 (Continued) **1024862911**

Manifest Tracking Number:	013433432FLE
Last Updated Date:	20190613
Shipped Date:	20190516
Received Date:	20190524
Manifest Status:	Signed
Submission Type:	DataImage5Copy
Origin Type:	Service
Generator EPA ID:	CAL000431446
Generator Name:	PETCO #2165
Generator Mail Street Number:	Not reported
Generator Mail Street 1:	205 N MOOOREPARK RD STE D
Generator Mail Street 2:	Not reported
Generator Mail City:	THOUSAND OAKS
Generator Mail State:	CA
Generator Mail Zip:	91360
Generator Location Street Number:	Not reported
Generator Location Street 1:	205 N MOOOREPARK RD STE D
Generator Location Street 2:	Not reported
Generator Location City:	THOUSAND OAKS
Generator Location Zip:	91360
Generator Location State:	CA
Generator Contact Company Name:	Not reported
Designated Facility EPA ID:	AZR000515924
Designated Facility Name:	YUMA YES WASTE TRANSFER FACILITY
Designated Facility Mail Street Number:	Not reported
Designated Facility Mail Street 1:	Not reported
Designated Facility Mail Street 2:	2730 E 13TH ST
Designated Facility Mail City:	YUMA
Designated Facility Mail Zip:	85365-1901
Designated Facility Mail State:	AZ
Designated Facility Location Street Number:	Not reported
Designated Facility Location Street 1:	2730 E 13TH ST
Designated Facility Location Street 2:	Not reported
Designated Facility Location City:	YUMA
Designated Facility Location Zip:	85365-1901
Designated Facility Location State:	AZ
Designated Facility Contact Company Name:	Not reported
Manifest Residue Indicator:	N
Rejection Indicator:	N

Manifest Tracking Number:	015126452FLE
Last Updated Date:	20210405
Shipped Date:	20210318
Received Date:	20210329
Manifest Status:	Signed
Submission Type:	DataImage5Copy
Origin Type:	Service
Generator EPA ID:	CAL000431446
Generator Name:	PETCO
Generator Mail Street Number:	Not reported
Generator Mail Street 1:	205 NORTH MOORPARK ROAD SUITE D
Generator Mail Street 2:	Not reported
Generator Mail City:	THOUSAND OAKS
Generator Mail State:	CA
Generator Mail Zip:	91360
Generator Location Street Number:	Not reported
Generator Location Street 1:	205 NORTH MOORPARK ROAD SUITE D

PETCO #2165 (Continued) **1024862911**

Generator Location Street 2:	Not reported
Generator Location City:	THOUSAND OAKS
Generator Location Zip:	91360
Generator Location State:	CA
Generator Contact Company Name:	Not reported
Designated Facility EPA ID:	CAD008364432
Designated Facility Name:	Rho Chem LLC
Designated Facility Mail Street Number:	Not reported
Designated Facility Mail Street 1:	Not reported
Designated Facility Mail Street 2:	425 Isis Ave.
Designated Facility Mail City:	Inglewood
Designated Facility Mail Zip:	90301
Designated Facility Mail State:	CA
Designated Facility Location Street Number:	Not reported
Designated Facility Location Street 1:	425 Isis Ave.
Designated Facility Location Street 2:	Not reported
Designated Facility Location City:	Inglewood
Designated Facility Location Zip:	90301
Designated Facility Location State:	CA
Designated Facility Contact Company Name:	Not reported
Manifest Residue Indicator:	N
Rejection Indicator:	N

Manifest Tracking Number:	013993690FLE
Last Updated Date:	20200416
Shipped Date:	20200331
Received Date:	20200413
Manifest Status:	Signed
Submission Type:	DataImage5Copy
Origin Type:	Service
Generator EPA ID:	CAL000431446
Generator Name:	PETCO
Generator Mail Street Number:	Not reported
Generator Mail Street 1:	205 NORTH MOORPARK ROAD SUITE D
Generator Mail Street 2:	Not reported
Generator Mail City:	THOUSAND OAKS
Generator Mail State:	CA
Generator Mail Zip:	91360
Generator Location Street Number:	Not reported
Generator Location Street 1:	205 NORTH MOORPARK ROAD SUITE D
Generator Location Street 2:	Not reported
Generator Location City:	THOUSAND OAKS
Generator Location Zip:	91360
Generator Location State:	CA
Generator Contact Company Name:	Not reported
Designated Facility EPA ID:	CAD008364432
Designated Facility Name:	Rho Chem LLC
Designated Facility Mail Street Number:	Not reported
Designated Facility Mail Street 1:	Not reported
Designated Facility Mail Street 2:	425 Isis Ave.
Designated Facility Mail City:	Inglewood
Designated Facility Mail Zip:	90301
Designated Facility Mail State:	CA
Designated Facility Location Street Number:	Not reported
Designated Facility Location Street 1:	425 Isis Ave.
Designated Facility Location Street 2:	Not reported
Designated Facility Location City:	Inglewood

PETCO #2165 (Continued) **1024862911**

Designated Facility Location Zip:	90301
Designated Facility Location State:	CA
Designated Facility Contact Company Name:	Not reported
Manifest Residue Indicator:	N
Rejection Indicator:	N
Manifest Tracking Number:	013995962FLE
Last Updated Date:	20200116
Shipped Date:	20191108
Received Date:	20191115
Manifest Status:	Signed
Submission Type:	DataImage5Copy
Origin Type:	Service
Generator EPA ID:	CAL000431446
Generator Name:	PETCO
Generator Mail Street Number:	Not reported
Generator Mail Street 1:	205 NORTH MOORPARK ROAD SUITE D
Generator Mail Street 2:	Not reported
Generator Mail City:	THOUSAND OAKS
Generator Mail State:	CA
Generator Mail Zip:	91360
Generator Location Street Number:	Not reported
Generator Location Street 1:	205 NORTH MOORPARK ROAD SUITE D
Generator Location Street 2:	Not reported
Generator Location City:	THOUSAND OAKS
Generator Location Zip:	91360
Generator Location State:	CA
Generator Contact Company Name:	Not reported
Designated Facility EPA ID:	CAD008364432
Designated Facility Name:	Rho Chem LLC
Designated Facility Mail Street Number:	Not reported
Designated Facility Mail Street 1:	Not reported
Designated Facility Mail Street 2:	425 Isis Ave.
Designated Facility Mail City:	Inglewood
Designated Facility Mail Zip:	90301
Designated Facility Mail State:	CA
Designated Facility Location Street Number:	Not reported
Designated Facility Location Street 1:	425 Isis Ave.
Designated Facility Location Street 2:	Not reported
Designated Facility Location City:	Inglewood
Designated Facility Location Zip:	90301
Designated Facility Location State:	CA
Designated Facility Contact Company Name:	Not reported
Manifest Residue Indicator:	N
Rejection Indicator:	N
Manifest Tracking Number:	013995963FLE
Last Updated Date:	20191217
Shipped Date:	20191108
Received Date:	20191118
Manifest Status:	Signed
Submission Type:	DataImage5Copy
Origin Type:	Service
Generator EPA ID:	CAL000431446
Generator Name:	PETCO - 2165
Generator Mail Street Number:	Not reported
Generator Mail Street 1:	205 N MOOOR PARK RD STE D

PETCO #2165 (Continued) **1024862911**

Generator Mail Street 2:	Not reported
Generator Mail City:	THOUSAND OAKS
Generator Mail State:	CA
Generator Mail Zip:	91360
Generator Location Street Number:	Not reported
Generator Location Street 1:	205 N MOOOR PARK RD STE D
Generator Location Street 2:	Not reported
Generator Location City:	THOUSAND OAKS
Generator Location Zip:	91360
Generator Location State:	CA
Generator Contact Company Name:	Not reported
Designated Facility EPA ID:	AZR000515924
Designated Facility Name:	YUMA YES WASTE TRANSFER FACILITY
Designated Facility Mail Street Number:	Not reported
Designated Facility Mail Street 1:	Not reported
Designated Facility Mail Street 2:	2730 E 13TH ST
Designated Facility Mail City:	YUMA
Designated Facility Mail Zip:	85365-1901
Designated Facility Mail State:	AZ
Designated Facility Location Street Number:	Not reported
Designated Facility Location Street 1:	2730 E 13TH ST
Designated Facility Location Street 2:	Not reported
Designated Facility Location City:	YUMA
Designated Facility Location Zip:	85365-1901
Designated Facility Location State:	AZ
Designated Facility Contact Company Name:	Not reported
Manifest Residue Indicator:	N
Rejection Indicator:	N

Manifest Tracking Number:	011461848FLE
Last Updated Date:	20181129
Shipped Date:	20181116
Received Date:	20181120
Manifest Status:	Signed
Submission Type:	DataImage5Copy
Origin Type:	Service
Generator EPA ID:	CAL000431446
Generator Name:	PETCO
Generator Mail Street Number:	Not reported
Generator Mail Street 1:	205 NORTH MOORPARK ROAD SUITE D
Generator Mail Street 2:	Not reported
Generator Mail City:	THOUSAND OAKS
Generator Mail State:	CA
Generator Mail Zip:	91360
Generator Location Street Number:	Not reported
Generator Location Street 1:	654 Richland Hills Drive
Generator Location Street 2:	Not reported
Generator Location City:	San Antonio
Generator Location Zip:	78245
Generator Location State:	TX
Generator Contact Company Name:	Not reported
Designated Facility EPA ID:	CAD008364432
Designated Facility Name:	Rho Chem LLC
Designated Facility Mail Street Number:	Not reported
Designated Facility Mail Street 1:	Not reported
Designated Facility Mail Street 2:	425 Isis Ave.
Designated Facility Mail City:	Inglewood

PETCO #2165 (Continued) **1024862911**

Designated Facility Mail Zip:	90301
Designated Facility Mail State:	CA
Designated Facility Location Street Number:	Not reported
Designated Facility Location Street 1:	425 Isis Ave.
Designated Facility Location Street 2:	Not reported
Designated Facility Location City:	Inglewood
Designated Facility Location Zip:	90301
Designated Facility Location State:	CA
Designated Facility Contact Company Name:	Not reported
Manifest Residue Indicator:	N
Rejection Indicator:	N

Manifest Tracking Number:	015921283FLE
Last Updated Date:	20211003
Shipped Date:	20210903
Received Date:	20210924
Manifest Status:	Signed
Submission Type:	DataImage5Copy
Origin Type:	Service
Generator EPA ID:	CAL000431446
Generator Name:	PETCO
Generator Mail Street Number:	Not reported
Generator Mail Street 1:	205 NORTH MOORPARK ROAD SUITE D
Generator Mail Street 2:	Not reported
Generator Mail City:	THOUSAND OAKS
Generator Mail State:	CA
Generator Mail Zip:	91360
Generator Location Street Number:	Not reported
Generator Location Street 1:	205 NORTH MOORPARK ROAD SUITE D
Generator Location Street 2:	Not reported
Generator Location City:	THOUSAND OAKS
Generator Location Zip:	91360
Generator Location State:	CA
Generator Contact Company Name:	Not reported
Designated Facility EPA ID:	CAD008364432
Designated Facility Name:	Rho Chem LLC
Designated Facility Mail Street Number:	Not reported
Designated Facility Mail Street 1:	Not reported
Designated Facility Mail Street 2:	425 Isis Ave.
Designated Facility Mail City:	Inglewood
Designated Facility Mail Zip:	90301
Designated Facility Mail State:	CA
Designated Facility Location Street Number:	Not reported
Designated Facility Location Street 1:	425 Isis Ave.
Designated Facility Location Street 2:	Not reported
Designated Facility Location City:	Inglewood
Designated Facility Location Zip:	90301
Designated Facility Location State:	CA
Designated Facility Contact Company Name:	Not reported
Manifest Residue Indicator:	N
Rejection Indicator:	N

Manifest Tracking Number:	200088150CLE
Last Updated Date:	20220321
Shipped Date:	20220225
Received Date:	20220318
Manifest Status:	Signed

PETCO #2165 (Continued) **1024862911**

Submission Type:	DataImage5Copy
Origin Type:	Service
Generator EPA ID:	CAL000431446
Generator Name:	PETCO
Generator Mail Street Number:	Not reported
Generator Mail Street 1:	205 NORTH MOORPARK ROAD SUITE D
Generator Mail Street 2:	Not reported
Generator Mail City:	THOUSAND OAKS
Generator Mail State:	CA
Generator Mail Zip:	91360
Generator Location Street Number:	Not reported
Generator Location Street 1:	205 NORTH MOORPARK ROAD SUITE D
Generator Location Street 2:	Not reported
Generator Location City:	THOUSAND OAKS
Generator Location Zip:	91360
Generator Location State:	CA
Generator Contact Company Name:	Not reported
Designated Facility EPA ID:	CAD008364432
Designated Facility Name:	Rho Chem LLC
Designated Facility Mail Street Number:	Not reported
Designated Facility Mail Street 1:	Not reported
Designated Facility Mail Street 2:	425 Isis Ave.
Designated Facility Mail City:	Inglewood
Designated Facility Mail Zip:	90301
Designated Facility Mail State:	CA
Designated Facility Location Street Number:	Not reported
Designated Facility Location Street 1:	425 Isis Ave.
Designated Facility Location Street 2:	Not reported
Designated Facility Location City:	Inglewood
Designated Facility Location Zip:	90301
Designated Facility Location State:	CA
Designated Facility Contact Company Name:	Not reported
Manifest Residue Indicator:	N
Rejection Indicator:	N

Manifest Tracking Number:	014387133FLE
Last Updated Date:	20201009
Shipped Date:	20200929
Received Date:	20201008
Manifest Status:	Signed
Submission Type:	DataImage5Copy
Origin Type:	Service
Generator EPA ID:	CAL000431446
Generator Name:	PETCO
Generator Mail Street Number:	Not reported
Generator Mail Street 1:	205 NORTH MOORPARK ROAD SUITE D
Generator Mail Street 2:	Not reported
Generator Mail City:	THOUSAND OAKS
Generator Mail State:	CA
Generator Mail Zip:	91360
Generator Location Street Number:	Not reported
Generator Location Street 1:	205 NORTH MOORPARK ROAD SUITE D
Generator Location Street 2:	Not reported
Generator Location City:	THOUSAND OAKS
Generator Location Zip:	91360
Generator Location State:	CA
Generator Contact Company Name:	Not reported

PETCO #2165 (Continued) **1024862911**

Designated Facility EPA ID: CAD008364432
Designated Facility Name: Rho Chem LLC
Designated Facility Mail Street Number: Not reported
Designated Facility Mail Street 1: Not reported
Designated Facility Mail Street 2: 425 Isis Ave.
Designated Facility Mail City: Inglewood
Designated Facility Mail Zip: 90301
Designated Facility Mail State: CA
Designated Facility Location Street Number: Not reported
Designated Facility Location Street 1: 425 Isis Ave.
Designated Facility Location Street 2: Not reported
Designated Facility Location City: Inglewood
Designated Facility Location Zip: 90301
Designated Facility Location State: CA
Designated Facility Contact Company Name: Not reported
Manifest Residue Indicator: N
Rejection Indicator: N

Federal Waste:
Manifest Tracking Number: 200227177CLE
Waste Line Number: 1
Federal Waste Code: D007
Federal Waste: CHROMIUM

Manifest Tracking Number: 200227177CLE
Waste Line Number: 1
Federal Waste Code: D009
Federal Waste: MERCURY

Manifest Tracking Number: 200227177CLE
Waste Line Number: 1
Federal Waste Code: D010
Federal Waste: SELENIUM

Manifest Tracking Number: 200227177CLE
Waste Line Number: 2
Federal Waste Code: D001
Federal Waste: IGNITABLE WASTE

Manifest Tracking Number: 200227177CLE
Waste Line Number: 2
Federal Waste Code: D005
Federal Waste: BARIUM

Manifest Tracking Number: 200227177CLE
Waste Line Number: 2
Federal Waste Code: D007
Federal Waste: CHROMIUM

Manifest Tracking Number: 200227177CLE
Waste Line Number: 2
Federal Waste Code: D035
Federal Waste: METHYL ETHYL KETONE

State Waste:
Manifest Tracking Number: 200227177CLE

PETCO #2165 (Continued) **1024862911**

Waste Line Number:	1
State Waste Code Owner:	CA
State Waste Code:	331
State Waste:	Off-specification, aged, or surplus organics
Manifest Tracking Number:	200227177CLE
Waste Line Number:	2
State Waste Code Owner:	CA
State Waste Code:	331
State Waste:	Off-specification, aged, or surplus organics

Transporter:

Manifest Tracking Number:	200227177CLE
Transporter Line Number:	1
Transporter EPA ID:	MNS000110924
Transporter Name:	CLEAN EARTH SPECIALTY WASTE SOLUTIONS

Waste Line:

Manifest Tracking Number:	200227177CLE
Waste Line Number:	1
U.S. DOT Hazardous Indicator:	Y
U.S. DOT ID Number:	UN2810
U.S. DOT Description:	UN2810, Waste Toxic, liquids, organic, n.o.s. (Chromium, Selenium), 6.1, PG II, ERG#153
Non-Hazardous Waste Description:	Not reported
Number of Containers:	1
Container Type Code:	CF
Container Type Description:	Fiber or plastic boxes, cartons, cases
Waste Quantity:	6
Quantity Unit of Measure Code:	P
Quantity Unit of Measure Description:	Pounds
Waste Quantity, in Tons:	0.003
Acute Waste Quantity, in Tons:	0
Non-Acute Waste Quantity, in Tons:	0.003
Waste Quantity, in Kilograms:	2.72109
Acute Waste Quantity, in Kilograms:	0
Non-Acute Waste Quantity, in Kilorgrams:	2.72109
Management Method Code:	H141
Management Method Description:	STORAGE, BULKING AND/OR TRANSFER OFF SITE
Waste Residue Indicator:	N
Quantity Discrepancy Indicator:	N
Waste Type Discrepancy Indicator:	N
Waste Density:	Not reported
Waste Density Unit of Measure Code:	Not reported
Waste Density Unit of Measure Description:	Not reported
Form Code:	Not reported
Form Code Description:	Not reported
Source Code:	Not reported
Source Code Description:	Not reported
Waste Minimization Code:	Not reported
Waste Minimization Code Description:	Not reported
Consent Number:	Not reported
EPA Waste Indicator:	Y
Manifest Tracking Number:	200227177CLE
Waste Line Number:	2

PETCO #2165 (Continued) **1024862911**

U.S. DOT Hazardous Indicator:	Y
U.S. DOT ID Number:	UN1950
U.S. DOT Description:	UN1950, Waste Aerosols, Flammable, (EACH NOT EXCEEDING 1 L CAPACITY), 2.1, ERG#126
Non-Hazardous Waste Description:	Not reported
Number of Containers:	1
Container Type Code:	CF
Container Type Description:	Fiber or plastic boxes, cartons, cases
Waste Quantity:	1
Quantity Unit of Measure Code:	P
Quantity Unit of Measure Description:	Pounds
Waste Quantity, in Tons:	0.0005
Acute Waste Quantity, in Tons:	0
Non-Acute Waste Quantity, in Tons:	0.0005
Waste Quantity, in Kilograms:	0.45351502
Acute Waste Quantity, in Kilograms:	0
Non-Acute Waste Quantity, in Kilorgrams:	0.45351502
Management Method Code:	H141
Management Method Description:	STORAGE, BULKING AND/OR TRANSFER OFF SITE
Waste Residue Indicator:	N
Quantity Discrepancy Indicator:	N
Waste Type Discrepancy Indicator:	N
Waste Density:	Not reported
Waste Density Unit of Measure Code:	Not reported
Waste Density Unit of Measure Description:	Not reported
Form Code:	Not reported
Form Code Description:	Not reported
Source Code:	Not reported
Source Code Description:	Not reported
Waste Minimization Code:	Not reported
Waste Minimization Code Description:	Not reported
Consent Number:	Not reported
EPA Waste Indicator:	Y

Click this hyperlink while viewing on your computer to access
2 additional US EManifest: record(s) in the EDR Site Report.

K100 **MARSHALLS 0158** **CERS HAZ WASTE** **S123629737**
WNW **225 N MOORPARK RD** **HWTS** **N/A**
1/8-1/4 **THOUSAND OAKS, CA 91360** **HAZNET**
0.148 mi. **CERS**
783 ft. **Site 7 of 17 in cluster K**

Relative:
Lower

Actual:
732 ft.

CERS HAZ WASTE:

Name:	MARSHALLS 0158
Address:	225 N MOORPARK RD
City,State,Zip:	THOUSAND OAKS, CA 91360
Site ID:	628708
CERS ID:	10486546
CERS Description:	Hazardous Waste Generator

HWTS:

Name:	MARSHALLS 0158
Address:	225 N MOORPARK RD
Address 2:	Not reported
City,State,Zip:	THOUSAND OAKS, CA 91360
EPA ID:	CAL000383139

MARSHALLS 0158 (Continued) **S123629737**

Inactive Date:	11/04/2014
Create Date:	03/01/2013
Last Act Date:	Not reported
Mailing Name:	Not reported
Mailing Address:	770 COCHITUATE RD
Mailing Address 2:	Not reported
Mailing City,State,Zip:	FRAMINGHAM, MA 1701
Owner Name:	MARSHALLS OF CA LLC
Owner Address:	770 COCHITUATE RD
Owner Address 2:	Not reported
Owner City,State,Zip:	FRAMINGHAM, MA 1701
Owner Phone:	Not reported
Owner Fax:	Not reported
Contact Name:	PAUL KANGAS
Contact Address:	770 COCHITUATE RD
Contact Address 2:	Not reported
City,State,Zip:	FRAMINGHAM, MA 1701
Contact Phone:	Not reported
Contact Fax:	Not reported
Facility Status:	Inactive
Facility Type:	PERMANENT
Category:	STATE
Latitude:	34.181769
Longitude:	-118.876024

NAICS:

EPA ID:	CAL000383139
Create Date:	2013-03-01 15:02:16.960
NAICS Code:	44814
NAICS Description:	Family Clothing Stores
Issued EPA ID Date:	2013-03-01 15:02:16.96000
Inactive Date:	2014-11-04 00:00:00
Facility Name:	MARSHALLS 0158
Facility Address:	225 N MOORPARK RD
Facility Address 2:	Not reported
Facility City:	THOUSAND OAKS
Facility County:	Not reported
Facility State:	CA
Facility Zip:	91360

HAZNET:

Name:	MARSHALLS 0158
Address:	225 N MOORPARK RD
Address 2:	Not reported
City,State,Zip:	THOUSAND OAKS, CA 91360
Contact:	PAUL KANGAS
Telephone:	7743083651
Mailing Name:	Not reported
Mailing Address:	770 COCHITUATE RD
Year:	2014
Gepaid:	CAL000383139
TSD EPA ID:	INR000110197
CA Waste Code:	331 - Off-specification, aged or surplus organics
Disposal Method:	-
Tons:	0.0305

MARSHALLS 0158 (Continued) **S123629737**

Year: 2014
Gepaid: CAL000383139
TSD EPA ID: INR000110197
CA Waste Code: -
Disposal Method: -
Tons: 0.0475

Year: 2014
Gepaid: CAL000383139
TSD EPA ID: CAD008364432
CA Waste Code: 331 - Off-specification, aged or surplus organics
Disposal Method: H141 - Storage, Bulking, And/Or Transfer Off Site--No Treatment/Reovery (H010-H129) Or (H131-H135)
Tons: 0.0245

Year: 2014
Gepaid: CAL000383139
TSD EPA ID: INR000110197
CA Waste Code: 331 - Off-specification, aged or surplus organics
Disposal Method: H141 - Storage, Bulking, And/Or Transfer Off Site--No Treatment/Reovery (H010-H129) Or (H131-H135)
Tons: 0.0095

Year: 2013
Gepaid: CAL000383139
TSD EPA ID: OHD093945239
CA Waste Code: -
Disposal Method: H141 - Storage, Bulking, And/Or Transfer Off Site--No Treatment/Reovery (H010-H129) Or (H131-H135)
Tons: 0.001

Year: 2013
Gepaid: CAL000383139
TSD EPA ID: OHD093945239
CA Waste Code: 331 - Off-specification, aged or surplus organics
Disposal Method: -
Tons: 0.007

Year: 2013
Gepaid: CAL000383139
TSD EPA ID: OHD093945239
CA Waste Code: 214 - Unspecified solvent mixture
Disposal Method: -
Tons: 0.0015

Year: 2013
Gepaid: CAL000383139
TSD EPA ID: OHD093945239
CA Waste Code: 331 - Off-specification, aged or surplus organics
Disposal Method: H141 - Storage, Bulking, And/Or Transfer Off Site--No Treatment/Reovery (H010-H129) Or (H131-H135)
Tons: 0.017

Additional Info:
Year: 2014
Gen EPA ID: CAL000383139

MARSHALLS 0158 (Continued) **S123629737**

Shipment Date:	20140624
Creation Date:	11/13/2014 22:15:04
Receipt Date:	20140627
Manifest ID:	006213480FLE
Trans EPA ID:	MNS000110924
Trans Name:	STERICYCLE SPECIALTY WASTE SOLUTIONS INC
Trans 2 EPA ID:	OKD981588791
Trans 2 Name:	TRIAD TRANSPORT INC
TSDF EPA ID:	CAD008364432
Trans Name:	RHO CHEM LLC
TSDF Alt EPA ID:	Not reported
TSDF Alt Name:	Not reported
Waste Code Description:	331 - Off-specification, aged, or surplus organics
RCRA Code:	Not reported
Meth Code:	H141 - Storage, Bulking, And/Or Transfer Off Site--No Treatment/Reovery (H010-H129) Or (H131-H135)
Quantity Tons:	0.011
Waste Quantity:	22
Quantity Unit:	P
Additional Code 1:	Not reported
Additional Code 2:	Not reported
Additional Code 3:	Not reported
Additional Code 4:	Not reported
Additional Code 5:	Not reported

Shipment Date:	20140624
Creation Date:	11/13/2014 22:15:04
Receipt Date:	20140627
Manifest ID:	006213480FLE
Trans EPA ID:	MNS000110924
Trans Name:	STERICYCLE SPECIALTY WASTE SOLUTIONS INC
Trans 2 EPA ID:	OKD981588791
Trans 2 Name:	TRIAD TRANSPORT INC
TSDF EPA ID:	CAD008364432
Trans Name:	RHO CHEM LLC
TSDF Alt EPA ID:	Not reported
TSDF Alt Name:	Not reported
Waste Code Description:	331 - Off-specification, aged, or surplus organics
RCRA Code:	D035
Meth Code:	H141 - Storage, Bulking, And/Or Transfer Off Site--No Treatment/Reovery (H010-H129) Or (H131-H135)
Quantity Tons:	0.008
Waste Quantity:	16
Quantity Unit:	P
Additional Code 1:	D001
Additional Code 2:	Not reported
Additional Code 3:	Not reported
Additional Code 4:	Not reported
Additional Code 5:	Not reported

Shipment Date:	20140624
Creation Date:	11/13/2014 22:15:04
Receipt Date:	20140627
Manifest ID:	006213480FLE
Trans EPA ID:	MNS000110924
Trans Name:	STERICYCLE SPECIALTY WASTE SOLUTIONS INC
Trans 2 EPA ID:	OKD981588791

MARSHALLS 0158 (Continued) **S123629737**

Trans 2 Name:	TRIAD TRANSPORT INC
TSDF EPA ID:	CAD008364432
Trans Name:	RHO CHEM LLC
TSDF Alt EPA ID:	Not reported
TSDF Alt Name:	Not reported
Waste Code Description:	331 - Off-specification, aged, or surplus organics
RCRA Code:	D001
Meth Code:	H141 - Storage, Bulking, And/Or Transfer Off Site--No Treatment/Reovery (H010-H129) Or (H131-H135)
Quantity Tons:	0.001
Waste Quantity:	2
Quantity Unit:	P
Additional Code 1:	Not reported
Additional Code 2:	Not reported
Additional Code 3:	Not reported
Additional Code 4:	Not reported
Additional Code 5:	Not reported
Shipment Date:	20140624
Creation Date:	11/13/2014 22:15:04
Receipt Date:	20140627
Manifest ID:	006213480FLE
Trans EPA ID:	MNS000110924
Trans Name:	STERICYCLE SPECIALTY WASTE SOLUTIONS INC
Trans 2 EPA ID:	OKD981588791
Trans 2 Name:	TRIAD TRANSPORT INC
TSDF EPA ID:	CAD008364432
Trans Name:	RHO CHEM LLC
TSDF Alt EPA ID:	Not reported
TSDF Alt Name:	Not reported
Waste Code Description:	331 - Off-specification, aged, or surplus organics
RCRA Code:	Not reported
Meth Code:	H141 - Storage, Bulking, And/Or Transfer Off Site--No Treatment/Reovery (H010-H129) Or (H131-H135)
Quantity Tons:	0.0045
Waste Quantity:	9
Quantity Unit:	P
Additional Code 1:	Not reported
Additional Code 2:	Not reported
Additional Code 3:	Not reported
Additional Code 4:	Not reported
Additional Code 5:	Not reported
Shipment Date:	20140624
Creation Date:	Not reported
Receipt Date:	Not reported
Manifest ID:	006213480FLE
Trans EPA ID:	MNS000110924
Trans Name:	STERICYCLE SPECIALTY WASTE SOLUTIONS INC
Trans 2 EPA ID:	OKD981588791
Trans 2 Name:	TRIAD TRANSPORT INC
TSDF EPA ID:	CAD008364432
Trans Name:	RHO CHEM LLC
TSDF Alt EPA ID:	Not reported
TSDF Alt Name:	Not reported
Waste Code Description:	- Not reported
RCRA Code:	Not reported

MARSHALLS 0158 (Continued) **S123629737**

Meth Code:	H141 - Storage, Bulking, And/Or Transfer Off Site--No Treatment/Reovery (H010-H129) Or (H131-H135)
Quantity Tons:	0.0875
Waste Quantity:	175
Quantity Unit:	P
Additional Code 1:	Not reported
Additional Code 2:	Not reported
Additional Code 3:	Not reported
Additional Code 4:	Not reported
Additional Code 5:	Not reported
Shipment Date:	20140110
Creation Date:	5/30/2014 22:15:11
Receipt Date:	20140121
Manifest ID:	006364692FLE
Trans EPA ID:	MNS000110924
Trans Name:	STERICYCLE SPECIALTY WASTE SOLUTIONS INC
Trans 2 EPA ID:	OKD981588791
Trans 2 Name:	TRIAD TRANSPORT INC
TSDF EPA ID:	INR000110197
Trans Name:	STERICYCLE INC
TSDF Alt EPA ID:	Not reported
TSDF Alt Name:	Not reported
Waste Code Description:	- Not reported
RCRA Code:	Not reported
Meth Code:	- Not reported
Quantity Tons:	0.0475
Waste Quantity:	95
Quantity Unit:	P
Additional Code 1:	Not reported
Additional Code 2:	Not reported
Additional Code 3:	Not reported
Additional Code 4:	Not reported
Additional Code 5:	Not reported
Shipment Date:	20140110
Creation Date:	5/30/2014 22:15:11
Receipt Date:	20140121
Manifest ID:	006364692FLE
Trans EPA ID:	MNS000110924
Trans Name:	STERICYCLE SPECIALTY WASTE SOLUTIONS INC
Trans 2 EPA ID:	OKD981588791
Trans 2 Name:	TRIAD TRANSPORT INC
TSDF EPA ID:	INR000110197
Trans Name:	STERICYCLE INC
TSDF Alt EPA ID:	Not reported
TSDF Alt Name:	Not reported
Waste Code Description:	331 - Off-specification, aged, or surplus organics
RCRA Code:	Not reported
Meth Code:	- Not reported
Quantity Tons:	0.0305
Waste Quantity:	61
Quantity Unit:	P
Additional Code 1:	Not reported
Additional Code 2:	Not reported
Additional Code 3:	Not reported
Additional Code 4:	Not reported

MARSHALLS 0158 (Continued) **S123629737**

Additional Code 5:	Not reported
Shipment Date:	20140110
Creation Date:	5/30/2014 22:15:11
Receipt Date:	20140121
Manifest ID:	006364692FLE
Trans EPA ID:	MNS000110924
Trans Name:	STERICYCLE SPECIALTY WASTE SOLUTIONS INC
Trans 2 EPA ID:	OKD981588791
Trans 2 Name:	TRIAD TRANSPORT INC
TSDF EPA ID:	INR000110197
Trans Name:	STERICYCLE INC
TSDF Alt EPA ID:	Not reported
TSDF Alt Name:	Not reported
Waste Code Description:	331 - Off-specification, aged, or surplus organics
RCRA Code:	D001
Meth Code:	H141 - Storage, Bulking, And/Or Transfer Off Site--No Treatment/Reovery (H010-H129) Or (H131-H135)
Quantity Tons:	0.002
Waste Quantity:	4
Quantity Unit:	P
Additional Code 1:	Not reported
Additional Code 2:	Not reported
Additional Code 3:	Not reported
Additional Code 4:	Not reported
Additional Code 5:	Not reported
Shipment Date:	20140110
Creation Date:	5/30/2014 22:15:11
Receipt Date:	20140121
Manifest ID:	006364692FLE
Trans EPA ID:	MNS000110924
Trans Name:	STERICYCLE SPECIALTY WASTE SOLUTIONS INC
Trans 2 EPA ID:	OKD981588791
Trans 2 Name:	TRIAD TRANSPORT INC
TSDF EPA ID:	INR000110197
Trans Name:	STERICYCLE INC
TSDF Alt EPA ID:	Not reported
TSDF Alt Name:	Not reported
Waste Code Description:	331 - Off-specification, aged, or surplus organics
RCRA Code:	D035
Meth Code:	H141 - Storage, Bulking, And/Or Transfer Off Site--No Treatment/Reovery (H010-H129) Or (H131-H135)
Quantity Tons:	0.0075
Waste Quantity:	15
Quantity Unit:	P
Additional Code 1:	D001
Additional Code 2:	Not reported
Additional Code 3:	Not reported
Additional Code 4:	Not reported
Additional Code 5:	Not reported

Additional Info:

Year:	2013
Gen EPA ID:	CAL000383139
Shipment Date:	20130711

MARSHALLS 0158 (Continued) **S123629737**

Creation Date:	Not reported
Receipt Date:	Not reported
Manifest ID:	006212178FLE
Trans EPA ID:	MNS000110924
Trans Name:	STERICYCLE SPECIALTY WASTE SOLUTIONS INC
Trans 2 EPA ID:	OKD981588791
Trans 2 Name:	TRIAD TRANSPORT INC
TSDF EPA ID:	CAD008302903
Trans Name:	Not reported
TSDF Alt EPA ID:	OHD093945239
TSDF Alt Name:	VEOLIA ES TECH SOLUTIONS
Waste Code Description:	- Not reported
RCRA Code:	Not reported
Meth Code:	H141 - Storage, Bulking, And/Or Transfer Off Site--No Treatment/Reovery (H010-H129) Or (H131-H135)
Quantity Tons:	0.0265
Waste Quantity:	53
Quantity Unit:	P
Additional Code 1:	Not reported
Additional Code 2:	Not reported
Additional Code 3:	Not reported
Additional Code 4:	Not reported
Additional Code 5:	Not reported

Shipment Date:	20130711
Creation Date:	Not reported
Receipt Date:	Not reported
Manifest ID:	006212178FLE
Trans EPA ID:	MNS000110924
Trans Name:	STERICYCLE SPECIALTY WASTE SOLUTIONS INC
Trans 2 EPA ID:	OKD981588791
Trans 2 Name:	TRIAD TRANSPORT INC
TSDF EPA ID:	CAD008302903
Trans Name:	Not reported
TSDF Alt EPA ID:	OHD093945239
TSDF Alt Name:	VEOLIA ES TECH SOLUTIONS
Waste Code Description:	- Not reported
RCRA Code:	Not reported
Meth Code:	H141 - Storage, Bulking, And/Or Transfer Off Site--No Treatment/Reovery (H010-H129) Or (H131-H135)
Quantity Tons:	0.02
Waste Quantity:	40
Quantity Unit:	P
Additional Code 1:	Not reported
Additional Code 2:	Not reported
Additional Code 3:	Not reported
Additional Code 4:	Not reported
Additional Code 5:	Not reported

Shipment Date:	20130711
Creation Date:	12/20/2013 22:15:07
Receipt Date:	Not reported
Manifest ID:	006212178FLE
Trans EPA ID:	MNS000110924
Trans Name:	STERICYCLE SPECIALTY WASTE SOLUTIONS INC
Trans 2 EPA ID:	OKD981588791
Trans 2 Name:	TRIAD TRANSPORT INC

MARSHALLS 0158 (Continued) **S123629737**

TSDF EPA ID:	CAD008302903
Trans Name:	Not reported
TSDF Alt EPA ID:	OHD093945239
TSDF Alt Name:	VEOLIA ES TECH SOLUTIONS
Waste Code Description:	- Not reported
RCRA Code:	Not reported
Meth Code:	H141 - Storage, Bulking, And/Or Transfer Off Site--No Treatment/Reovery (H010-H129) Or (H131-H135)
Quantity Tons:	0.001
Waste Quantity:	2
Quantity Unit:	P
Additional Code 1:	Not reported
Additional Code 2:	Not reported
Additional Code 3:	Not reported
Additional Code 4:	Not reported
Additional Code 5:	Not reported
Shipment Date:	20130711
Creation Date:	12/20/2013 22:15:07
Receipt Date:	Not reported
Manifest ID:	006212178FLE
Trans EPA ID:	MNS000110924
Trans Name:	STERICYCLE SPECIALTY WASTE SOLUTIONS INC
Trans 2 EPA ID:	OKD981588791
Trans 2 Name:	TRIAD TRANSPORT INC
TSDF EPA ID:	CAD008302903
Trans Name:	Not reported
TSDF Alt EPA ID:	OHD093945239
TSDF Alt Name:	VEOLIA ES TECH SOLUTIONS
Waste Code Description:	331 - Off-specification, aged, or surplus organics
RCRA Code:	D001
Meth Code:	- Not reported
Quantity Tons:	0.007
Waste Quantity:	14
Quantity Unit:	P
Additional Code 1:	Not reported
Additional Code 2:	Not reported
Additional Code 3:	Not reported
Additional Code 4:	Not reported
Additional Code 5:	Not reported
Shipment Date:	20130711
Creation Date:	12/20/2013 22:15:07
Receipt Date:	Not reported
Manifest ID:	006212178FLE
Trans EPA ID:	MNS000110924
Trans Name:	STERICYCLE SPECIALTY WASTE SOLUTIONS INC
Trans 2 EPA ID:	OKD981588791
Trans 2 Name:	TRIAD TRANSPORT INC
TSDF EPA ID:	CAD008302903
Trans Name:	Not reported
TSDF Alt EPA ID:	OHD093945239
TSDF Alt Name:	VEOLIA ES TECH SOLUTIONS
Waste Code Description:	331 - Off-specification, aged, or surplus organics
RCRA Code:	Not reported
Meth Code:	H141 - Storage, Bulking, And/Or Transfer Off Site--No Treatment/Reovery (H010-H129) Or (H131-H135)

MARSHALLS 0158 (Continued) **S123629737**

Quantity Tons:	0.017
Waste Quantity:	34
Quantity Unit:	P
Additional Code 1:	Not reported
Additional Code 2:	Not reported
Additional Code 3:	Not reported
Additional Code 4:	Not reported
Additional Code 5:	Not reported
Shipment Date:	20130711
Creation Date:	12/20/2013 22:15:07
Receipt Date:	Not reported
Manifest ID:	006212178FLE
Trans EPA ID:	MNS000110924
Trans Name:	STERICYCLE SPECIALTY WASTE SOLUTIONS INC
Trans 2 EPA ID:	OKD981588791
Trans 2 Name:	TRIAD TRANSPORT INC
TSDF EPA ID:	CAD008302903
Trans Name:	Not reported
TSDF Alt EPA ID:	OHD093945239
TSDF Alt Name:	VEOLIA ES TECH SOLUTIONS
Waste Code Description:	214 - Unspecified solvent mixture
RCRA Code:	D001
Meth Code:	- Not reported
Quantity Tons:	0.0015
Waste Quantity:	3
Quantity Unit:	P
Additional Code 1:	Not reported
Additional Code 2:	Not reported
Additional Code 3:	Not reported
Additional Code 4:	Not reported
Additional Code 5:	Not reported

CERS:

Name:	MARSHALLS 0158
Address:	225 N MOORPARK RD
City,State,Zip:	THOUSAND OAKS, CA 91360
Site ID:	628708
CERS ID:	10486546
CERS Description:	Chemical Storage Facilities

Evaluation:

Eval General Type:	Compliance Evaluation Inspection
Eval Date:	06-26-2018
Violations Found:	No
Eval Type:	Routine done by local agency
Eval Notes:	Not reported
Eval Division:	Ventura County Environmental Health
Eval Program:	HW
Eval Source:	CERS,
Eval General Type:	Compliance Evaluation Inspection
Eval Date:	07-31-2015
Violations Found:	No
Eval Type:	Routine done by local agency
Eval Notes:	Not reported
Eval Division:	Ventura County Environmental Health

MARSHALLS 0158 (Continued) **S123629737**

Eval Program: HW
Eval Source: CERS,

Eval General Type: Other/Unknown
Eval Date: 12-03-2015
Violations Found: No
Eval Type: Other, not routine, done by local agency
Eval Notes: FOLLOW-UP INSPECTION
Eval Division: Ventura County Environmental Health
Eval Program: HW
Eval Source: CERS,

Coordinates:
Site ID: 628708
Facility Name: Marshalls 0158
Env Int Type Code: HMBP
Program ID: 10486546
Coord Name: Not reported
Ref Point Type Desc: Center of a facility or station.,
Latitude: 34.181800
Longitude: -118.876010

Affiliation:
Affiliation Type Desc: CUPA District
Entity Name: Ventura County Environmental Health
Entity Title: Not reported
Affiliation Address: 800 South Victoria Avenue
Affiliation City: Ventura
Affiliation State: CA
Affiliation Country: Not reported
Affiliation Zip: 93009
Affiliation Phone: (805) 654-2813,

Affiliation Type Desc: Environmental Contact
Entity Name: Paul Kangas
Entity Title: Not reported
Affiliation Address: 770 Cochituate Road 300.1AN
Affiliation City: Framingham
Affiliation State: MA
Affiliation Country: Not reported
Affiliation Zip: 01701
Affiliation Phone: ,

Affiliation Type Desc: Parent Corporation
Entity Name: The TJX Companies, Inc.
Entity Title: Not reported
Affiliation Address: Not reported
Affiliation City: Not reported
Affiliation State: Not reported
Affiliation Country: Not reported
Affiliation Zip: Not reported
Affiliation Phone: ,

Affiliation Type Desc: Document Preparer
Entity Name: Susan Allen
Entity Title: Not reported

MARSHALLS 0158 (Continued) **S123629737**

Affiliation Address:	Not reported
Affiliation City:	Not reported
Affiliation State:	Not reported
Affiliation Country:	Not reported
Affiliation Zip:	Not reported
Affiliation Phone:	,
Affiliation Type Desc:	Facility Mailing Address
Entity Name:	Mailing Address
Entity Title:	Not reported
Affiliation Address:	770 Cochituate Road
Affiliation City:	Framingham
Affiliation State:	MA
Affiliation Country:	Not reported
Affiliation Zip:	01701
Affiliation Phone:	,
Affiliation Type Desc:	Legal Owner
Entity Name:	Marshalls of CA, LLC
Entity Title:	Not reported
Affiliation Address:	770 Cochituate Road
Affiliation City:	Framingham
Affiliation State:	MA
Affiliation Country:	United States
Affiliation Zip:	01701
Affiliation Phone:	(774) 308-3651,
Affiliation Type Desc:	Identification Signer
Entity Name:	Paul Kangas
Entity Title:	SVP, Chief Compliance Officer
Affiliation Address:	Not reported
Affiliation City:	Not reported
Affiliation State:	Not reported
Affiliation Country:	Not reported
Affiliation Zip:	Not reported
Affiliation Phone:	,
Affiliation Type Desc:	Operator
Entity Name:	Marshalls
Entity Title:	Not reported
Affiliation Address:	Not reported
Affiliation City:	Not reported
Affiliation State:	Not reported
Affiliation Country:	Not reported
Affiliation Zip:	Not reported
Affiliation Phone:	(774) 308-3651,
Affiliation Type Desc:	Property Owner
Entity Name:	Thousand Oaks Marketplace, LP c/o NewMark Merrill Companies LLC
Entity Title:	Not reported
Affiliation Address:	5850 Canoga Ave. #650
Affiliation City:	Woodland Hills
Affiliation State:	CA
Affiliation Country:	United States
Affiliation Zip:	91367
Affiliation Phone:	(818) 710-6100,

K101 **VILLAGE CLEANERS** **CPS-SLIC** **S106485554**
WNW **235 N. MOORPARK RD** **CERS** **N/A**
1/8-1/4 **THOUSAND OAKS, CA 91360**
0.149 mi.
789 ft. **Site 8 of 17 in cluster K**

Relative:
Lower

Actual:
733 ft.

CPS-SLIC:

Name:	VILLAGE CLEANERS
Address:	235 N. MOORPARK RD
City,State,Zip:	THOUSAND OAKS, CA 91360
Region:	STATE
Facility Status:	**Completed - Case Closed**
Status Date:	04/24/1995
Global Id:	SLT43252250
Lead Agency:	LOS ANGELES RWQCB (REGION 4)
Lead Agency Case Number:	Not reported
Latitude:	34.181244
Longitude:	-118.874895
Case Type:	Cleanup Program Site
Case Worker:	Not reported
Local Agency:	Not reported
RB Case Number:	0417
File Location:	Not reported
Potential Media Affected:	Not reported
Potential Contaminants of Concern:	Not reported
EPA Region:	9
Coordinate Source:	Not reported
Cuf Case:	NO
Quantity Released Gallons:	Not reported
Begin Date:	Not reported
Leak Reported Date:	Not reported
How Discovered:	Not reported
How Discovered Description:	Not reported
Discharge Source:	Not reported
Discharge Cause:	Not reported
Stop Method:	Not reported
Stop Description:	Not reported
No Further Action Date:	04/24/1995
CA Water Watershed Name:	Calleguas - Calleguas-Conejo - Thousand Oaks (408.28)
Dwr Groundwater Subbasin Name:	Conejo (4-010)
Disadvantaged Community:	Not reported
CA Enviroscreen 3 Score:	46-50%
CA Enviroscreen 4 Score:	55-60%
Military DOD Site:	No
Facility Project Subtype:	Not reported
RWQCB Region:	LOS ANGELES RWQCB (REGION 4)
Site History:	Not reported

Click here to access the California GeoTracker records for this facility:

CERS:

Name:	VILLAGE CLEANERS
Address:	235 N. MOORPARK RD
City,State,Zip:	THOUSAND OAKS, CA 91360
Site ID:	772514
CERS ID:	SLT43252250
CERS Description:	Cleanup Program Site

K102 **VILLAGE CLEANERS** **RCRA-SQG** **1000276290**
WNW **235 N MOORPARK RD** **CPS-SLIC** **CAD981636962**
1/8-1/4 **THOUSAND OAKS, CA 91360** **FINDS**
0.149 mi. **ECHO**
789 ft. **Site 9 of 17 in cluster K**

Relative: **Lower**
Actual: **733 ft.**

RCRA Listings:

Date Form Received by Agency:	19960901
Handler Name:	Village Cleaners
Handler Address:	N Moorpark Rd
Handler City,State,Zip:	THOUSAND OAKS, CA 91360
EPA ID:	CAD981636962
Contact Name:	Not reported
Contact Address:	Not reported
Contact City,State,Zip:	Not reported
Contact Telephone:	Not reported
Contact Fax:	Not reported
Contact Email:	Not reported
Contact Title:	Not reported
EPA Region:	09
Land Type:	Not reported
Federal Waste Generator Description:	Small Quantity Generator
Non-Notifier:	Not reported
Biennial Report Cycle:	Not reported
Accessibility:	Not reported
Active Site Indicator:	Handler Activities
State District Owner:	Ca
State District:	3
Mailing Address:	N MOORPARK RD
Mailing City,State,Zip:	THOUSAND OAKS, CA 91360
Owner Name:	Ray Chakmajian
Owner Type:	Private
Operator Name:	Not Required
Operator Type:	Private
Short-Term Generator Activity:	No
Importer Activity:	No
Mixed Waste Generator:	No
Transporter Activity:	No
Transfer Facility Activity:	No
Recycler Activity with Storage:	No
Small Quantity On-Site Burner Exemption:	No
Smelting Melting and Refining Furnace Exemption:	No
Underground Injection Control:	No
Off-Site Waste Receipt:	No
Universal Waste Indicator:	No
Universal Waste Destination Facility:	No
Federal Universal Waste:	No
Active Site State-Reg Handler:	---
Federal Facility Indicator:	Not reported
Hazardous Secondary Material Indicator:	NN
Sub-Part K Indicator:	Not reported
2018 GPRA Permit Baseline:	Not on the Baseline
2018 GPRA Renewals Baseline:	Not on the Baseline
202 GPRA Corrective Action Baseline:	No
Subject to Corrective Action Universe:	No
Non-TSDFs Where RCRA CA has Been Imposed Universe:	No
Corrective Action Priority Ranking:	No NCAPS ranking
Environmental Control Indicator:	No
Institutional Control Indicator:	No

VILLAGE CLEANERS (Continued) **1000276290**

Human Exposure Controls Indicator:	N/A
Groundwater Controls Indicator:	N/A
Significant Non-Complier Universe:	No
Unaddressed Significant Non-Complier Universe:	No
Addressed Significant Non-Complier Universe:	No
Significant Non-Complier With a Compliance Schedule Universe:	No
Financial Assurance Required:	Not reported
Handler Date of Last Change:	20000915
Recognized Trader-Importer:	No
Recognized Trader-Exporter:	No
Importer of Spent Lead Acid Batteries:	No
Exporter of Spent Lead Acid Batteries:	No
Recycler Activity Without Storage:	Not reported
Manifest Broker:	Not reported
Sub-Part P Indicator:	No

Handler - Owner Operator:

Owner/Operator Indicator:	Operator
Owner/Operator Name: NOT REQUIRED	
Legal Status:	Private
Date Became Current:	Not reported
Date Ended Current:	Not reported
Owner/Operator Address:	NOT REQUIRED
Owner/Operator City,State,Zip:	NOT REQUIRED, ME 99999
Owner/Operator Telephone:	415-555-1212
Owner/Operator Telephone Ext:	Not reported
Owner/Operator Fax:	Not reported
Owner/Operator Email:	Not reported

Owner/Operator Indicator:	Owner
Owner/Operator Name: RAY CHAKMAJIAN	
Legal Status:	Private
Date Became Current:	Not reported
Date Ended Current:	Not reported
Owner/Operator Address:	NOT REQUIRED
Owner/Operator City,State,Zip:	NOT REQUIRED, ME 99999
Owner/Operator Telephone:	415-555-1212
Owner/Operator Telephone Ext:	Not reported
Owner/Operator Fax:	Not reported
Owner/Operator Email:	Not reported

Historic Generators:

Receive Date:	19960901
Handler Name: VILLAGE CLEANERS	
Federal Waste Generator Description:	Small Quantity Generator
State District Owner:	Ca
Large Quantity Handler of Universal Waste:	No
Recognized Trader Importer:	No
Recognized Trader Exporter:	No
Spent Lead Acid Battery Importer:	No
Spent Lead Acid Battery Exporter:	No
Current Record:	Yes
Non Storage Recycler Activity:	Not reported
Electronic Manifest Broker:	Not reported

VILLAGE CLEANERS (Continued) **1000276290**

List of NAICS Codes and Descriptions:
NAICS Codes: No NAICS Codes Found

Facility Has Received Notices of Violations:
Violations: No Violations Found

Evaluation Action Summary:
Evaluations: No Evaluations Found

SLIC REG 4:
Region: 4
Facility Status: No further action required
SLIC: 0417
Substance: VOCs
Staff: Manjulika Chakarbarti

FINDS:
Registry ID: 110002733490

Click Here for FRS Facility Detail Report:

Environmental Interest/Information System:
The California Environmental Protection Agency (CalEPA) has recently implemented a new data warehouse system (nSite). This data warehouse combines and merges facility and site information from five different systems managed within CalEPA. The five systems are: California Environmental Reporting System (CERS),EnviroStor, GeoTracker, California Integrated Water Quality System (CIWQS), andToxic Release Inventory (TRI).
The Resource Conservation and Recovery Act Information System (RCRAInfo) is EPA's comprehensive information system in support of the Resource Conservation and Recovery Act (RCRA) of 1976 and the Hazardous and Solid Waste Amendments (HSWA) of 1984. It tracks many types of information about generators, transporters, treaters, storers, and disposers of hazardous waste.

Click this hyperlink while viewing on your computer to access additional FINDS: detail in the EDR Site Report.

ECHO:
Envid: 1000276290
Registry ID: 110002733490
DFR URL: http://echo.epa.gov/detailed-facility-report?fid=110002733490
Name: VILLAGE CLEANERS
Address: 235 N MOORPARK RD
City,State,Zip: THOUSAND OAKS, CA 91360

J103 **CHEVRON #9-7236** **LUST** **S105937091**
SW **101 THOUSAND OAKS BLVD** **Cortese** **N/A**
1/8-1/4 **THOUSAND OAKS, CA 91360** **CERS**
0.153 mi.
807 ft. **Site 4 of 8 in cluster J**

Relative:
Lower

Actual:
722 ft.

LUST REG 4:

Region:	4	
Regional Board:	04	
County:	Ventura	
Facility Id:	C87108	
Status:	Post remedial action monitoring	
Substance:	Gasoline	
Substance Quantity:	Not reported	
Local Case No:	87108	
Case Type:	Groundwater	
Abatement Method Used at the Site:		Not reported
Global ID:	T0611100236	
W Global ID:	Not reported	
Staff:	UNK	
Local Agency:	56000L	
Cross Street:	Not reported	
Enforcement Type:	LFOR	
Date Leak Discovered:	5/31/1987	
Date Leak First Reported:		6/2/1987
Date Leak Record Entered:	Not reported	
Date Confirmation Began:	7/1/1988	
Date Leak Stopped:	6/1/1987	
Date Case Last Changed on Database:		Not reported
Date the Case was Closed:		Not reported
How Leak Discovered:	Not reported	
How Leak Stopped:	Not reported	
Cause of Leak:	Not reported	
Leak Source:	Not reported	
Operator:	Not reported	
Water System:	Not reported	
Well Name:	Not reported	
Approx. Dist To Production Well (ft):		8890.3601112867585043338503 62
Source of Cleanup Funding:		F
Preliminary Site Assessment Workplan Submitted:		9/1/1987
Preliminary Site Assessment Began:		12/11/1990
Pollution Characterization Began:		12/11/1990
Remediation Plan Submitted:		9/5/1993
Remedial Action Underway:		Not reported
Post Remedial Action Monitoring Began:		1/1/1998
Enforcement Action Date:		8/28/1987
Historical Max MTBE Date:		3/3/2003
Hist Max MTBE Conc in Groundwater:		1300
Hist Max MTBE Conc in Soil:		3000
Significant Interim Remedial Action Taken:		Not reported
GW Qualifier:	=	
Soil Qualifier:	=	
Organization:	Not reported	
Owner Contact:	Not reported	
Responsible Party:	CHEVRON USA PRODUCTS COMPANY	
RP Address:	Not reported	
Program:	LUST	
Lat/Long:	34.17848747 / -1	
Local Agency Staff:	EKO	

CHEVRON #9-7236 (Continued) **S105937091**

Beneficial Use: NO
Priority: Not reported
Cleanup Fund Id: Not reported
Suspended: Not reported
Assigned Name: Not reported
Summary: Not reported

VENTURA CO. LUST:
Name: CHEVRON #9-7236
Address: 101 THOUSAND OAKS BLVD
City: THOUSAND OAKS
Region: VENTURA
Facility ID: 87108
Status: Remedial action (cleanup) Underway

CORTESE:
Name: CHEVRON #9-7236
Address: 101 THOUSAND OAKS BLVD
City,State,Zip: THOUSAND OAKS, CA 91360
Region: CORTESE
Envirostor Id: Not reported
Global ID: T0611100236
Site/Facility Type: LUST CLEANUP SITE
Cleanup Status: COMPLETED - CASE CLOSED
Status Date: Not reported
Site Code: Not reported
Latitude: Not reported
Longitude: Not reported
Owner: Not reported
Enf Type: Not reported
Swat R: Not reported
Flag: active
Order No: Not reported
Waste Discharge System No: Not reported
Effective Date: Not reported
Region 2: Not reported
WID Id: Not reported
Solid Waste Id No: Not reported
Waste Management Uit Name: Not reported
File Name: Active Open

CERS:
Name: CHEVRON #9-7236
Address: 101 THOUSAND OAKS BLVD
City,State,Zip: THOUSAND OAKS, CA 91360
Site ID: 720406
CERS ID: T0611100236
CERS Description: Leaking Underground Storage Tank Cleanup Site

Affiliation:
Affiliation Type Desc: Regional Board Caseworker
Entity Name: DANIEL PIROTTON - LOS ANGELES RWQCB (REGION 4)
Entity Title: Not reported
Affiliation Address: Not reported
Affiliation City: R4 UNKNOWN
Affiliation State: CA

CHEVRON #9-7236 (Continued) **S105937091**

Affiliation Country:	Not reported
Affiliation Zip:	Not reported
Affiliation Phone:	2135766714,
Affiliation Type Desc:	Local Agency Caseworker
Entity Name:	GINA TERESA - VENTURA COUNTY
Entity Title:	Not reported
Affiliation Address:	800 S. VICTORIA AVENUE
Affiliation City:	VENTURA
Affiliation State:	CA
Affiliation Country:	Not reported
Affiliation Zip:	Not reported
Affiliation Phone:	,

J104 **CHEVRON 97236** **RCRA-SQG** **1007200356**
SW **101 THOUSAND OAKS BLVD** **CAL000169598**
1/8-1/4 **THOUSAND OAKS, CA 91360**
0.153 mi.
807 ft. **Site 5 of 8 in cluster J**

Relative: **Lower**

Actual: **722 ft.**

RCRA Listings:

Date Form Received by Agency:	20020327
Handler Name:	Chevron 97236
Handler Address:	Thousand Oaks Blvd
Handler City,State,Zip:	THOUSAND OAKS, CA 91360
EPA ID:	CAL000169598
Contact Name:	KATHY L NORRIS
Contact Address:	Not reported
Contact City,State,Zip:	Not reported
Contact Telephone:	925-842-5931
Contact Fax:	Not reported
Contact Email:	Not reported
Contact Title:	Not reported
EPA Region:	09
Land Type:	Private
Federal Waste Generator Description:	Small Quantity Generator
Non-Notifier:	Not reported
Biennial Report Cycle:	Not reported
Accessibility:	Not reported
Active Site Indicator:	Handler Activities
State District Owner:	Not reported
State District:	Not reported
Mailing Address:	PO BOX 6004
Mailing City,State,Zip:	SAN RAMON, CA 94583
Owner Name:	Not reported
Owner Type:	Not reported
Operator Name:	Not reported
Operator Type:	Not reported
Short-Term Generator Activity:	No
Importer Activity:	No
Mixed Waste Generator:	No
Transporter Activity:	No
Transfer Facility Activity:	No
Recycler Activity with Storage:	No
Small Quantity On-Site Burner Exemption:	No
Smelting Melting and Refining Furnace Exemption:	No
Underground Injection Control:	No

CHEVRON 97236 (Continued) **1007200356**

Off-Site Waste Receipt:	No
Universal Waste Indicator:	No
Universal Waste Destination Facility:	No
Federal Universal Waste:	No
Active Site State-Reg Handler:	---
Federal Facility Indicator:	Not reported
Hazardous Secondary Material Indicator:	N
Sub-Part K Indicator:	Not reported
2018 GPRA Permit Baseline:	Not on the Baseline
2018 GPRA Renewals Baseline:	Not on the Baseline
202 GPRA Corrective Action Baseline:	No
Subject to Corrective Action Universe:	No
Non-TSDFs Where RCRA CA has Been Imposed Universe:	No
Corrective Action Priority Ranking:	No NCAPS ranking
Environmental Control Indicator:	No
Institutional Control Indicator:	No
Human Exposure Controls Indicator:	N/A
Groundwater Controls Indicator:	N/A
Significant Non-Complier Universe:	No
Unaddressed Significant Non-Complier Universe:	No
Addressed Significant Non-Complier Universe:	No
Significant Non-Complier With a Compliance Schedule Universe:	No
Financial Assurance Required:	Not reported
Handler Date of Last Change:	20060905
Recognized Trader-Importer:	No
Recognized Trader-Exporter:	No
Importer of Spent Lead Acid Batteries:	No
Exporter of Spent Lead Acid Batteries:	No
Recycler Activity Without Storage:	No
Manifest Broker:	No
Sub-Part P Indicator:	No

Biennial: List of Years
Year: 2001

Click Here for Biennial Reporting System Data:

Hazardous Waste Summary:
Waste Code: D001
Waste Description: Ignitable Waste

Historic Generators:

Receive Date:	20020327
Handler Name: CHEVRON 97236	
Federal Waste Generator Description:	Small Quantity Generator
State District Owner:	Not reported
Large Quantity Handler of Universal Waste:	No
Recognized Trader Importer:	No
Recognized Trader Exporter:	No
Spent Lead Acid Battery Importer:	No
Spent Lead Acid Battery Exporter:	No
Current Record:	Yes
Non Storage Recycler Activity:	Not reported
Electronic Manifest Broker:	Not reported

Receive Date: 20020327

CHEVRON 97236 (Continued) **1007200356**

Handler Name: CHEVRON 97236
Federal Waste Generator Description: Large Quantity Generator
State District Owner: Not reported
Large Quantity Handler of Universal Waste: No
Recognized Trader Importer: No
Recognized Trader Exporter: No
Spent Lead Acid Battery Importer: No
Spent Lead Acid Battery Exporter: No
Current Record: No
Non Storage Recycler Activity: Not reported
Electronic Manifest Broker: Not reported

List of NAICS Codes and Descriptions:
NAICS Code: 44711
NAICS Description: GASOLINE STATIONS WITH CONVENIENCE STORES

Facility Has Received Notices of Violations:
Violations: No Violations Found

Evaluation Action Summary:
Evaluations: No Evaluations Found

L105 **KAISER PERMANENTE THOUSAND OAKS 145 HODENCAMP ROAD** **CERS HAZ WASTE** **S124916709**
SE **145 HODENCAMP RD** **VENTURA CO. BWT** **N/A**
1/8-1/4 **THOUSAND OAKS, CA 91360** **HWTS**
0.154 mi. **CERS**
811 ft. **Site 1 of 4 in cluster L**

Relative: CERS HAZ WASTE:
Lower Name: KAISER PERMANENTE-145 HODENCAMP RD
Actual: Address: 145 HODENCAMP RD
742 ft. City,State,Zip: THOUSAND OAKS, CA 91360
Site ID: 423244
CERS ID: 10737469
CERS Description: Hazardous Waste Generator

VENTURA CO. BWT:
Name: KAISER PERMANENTE-145 HODENCAMP RD
Address: 145 HODENCAMP RD
City,State,Zip: THOUSAND OAKS, CA
Facility ID: FA0038678
Program: HAZARDOUS WASTE GENERATOR

HWTS:
Name: KAISER PERMANENTE THOUSAND OAKS 145 HODENCAMP ROAD MEDICAL OFFICES
Address: 145 HODENCAMP RD
Address 2: Not reported
City,State,Zip: THOUSAND OAKS, CA 91360
EPA ID: CAL000428502
Inactive Date: Not reported
Create Date: 06/16/2017
Last Act Date: Not reported
Mailing Name: Not reported
Mailing Address: ONE KAISER PLAZA

KAISER PERMANENTE THOUSAND OAKS 145 HODENCAMP ROAD MEDICAL O (Continued) **S124916709**

Mailing Address 2:	Not reported
Mailing City,State,Zip:	OAKLAND, CA 946120000
Owner Name:	KAISER PERMANETE
Owner Address:	ONE KAISER PLAZA
Owner Address 2:	Not reported
Owner City,State,Zip:	OAKLAND, CA 94612
Owner Phone:	Not reported
Owner Fax:	Not reported
Contact Name:	MATTHEW J HURAY
Contact Address:	1800 HARRISON ST
Contact Address 2:	Not reported
City,State,Zip:	OAKLAND, CA 94612
Contact Phone:	Not reported
Contact Fax:	Not reported
Facility Status:	Active
Facility Type:	PERMANENT
Category:	STATE
Latitude:	34.180281
Longitude:	-118.868958

NAICS:

EPA ID:	CAL000428502
Create Date:	2017-06-16 09:32:53.613
NAICS Code:	52519
NAICS Description:	Other Insurance Funds
Issued EPA ID Date:	2017-06-16 09:32:53.51000
Inactive Date:	Not reported
Facility Name:	KAISER PERMANENTE THOUSAND OAKS 145 HODENCAMP ROAD MEDICAL OFFICES
Facility Address:	145 HODENCAMP RD
Facility Address 2:	Not reported
Facility City:	THOUSAND OAKS
Facility County:	Not reported
Facility State:	CA
Facility Zip:	91360

CERS:

Name:	KAISER PERMANENTE-145 HODENCAMP RD
Address:	145 HODENCAMP RD
City,State,Zip:	THOUSAND OAKS, CA 91360
Site ID:	423244
CERS ID:	10737469
CERS Description:	Chemical Storage Facilities

Violations:

Site ID:	423244
Site Name:	Kaiser Permanente-145 Hodencamp Rd
Violation Date:	06-03-2021
Citation:	22 CCR 12 66262.40(a) - California Code of Regulations, Title 22, Chapter 12, Section(s) 66262.40(a)
Violation Description:	Failure to keep a copy of each properly signed manifest for at least three years from the date the waste was accepted by the initial transporter. The manifest signed at the time the waste was accepted for transport shall be kept until receiving a signed copy from the designated facility which received the waste.
Violation Notes:	Returned to compliance on 06/28/2021.
Violation Division:	Ventura County Environmental Health
Violation Program:	HW

KAISER PERMANENTE THOUSAND OAKS 145 HODENCAMP ROAD MEDICAL O (Continued) **S124916709**

Violation Source: CERS,

Site ID: 423244
Site Name: Kaiser Permanente-145 Hodencamp Rd
Violation Date: 06-03-2021
Citation: 40 CFR 1 262.34(d)(5)(ii) - U.S. Code of Federal Regulations, Title 40, Chapter 1, Section(s) 262.34(d)(5)(ii)
Violation Description: Failure to post the following information next to the telephone: (A) The name and telephone number of the emergency coordinator; (B) Location of fire extinguishers and spill control material, and, if present, fire alarm; and (C) The telephone number of the fire department, unless the facility has a direct alarm.
Violation Notes: Returned to compliance on 06/28/2021.
Violation Division: Ventura County Environmental Health
Violation Program: HW
Violation Source: CERS,

Evaluation:
Eval General Type: Compliance Evaluation Inspection
Eval Date: 06-03-2021
Violations Found: Yes
Eval Type: Routine done by local agency
Eval Notes: Not reported
Eval Division: Ventura County Environmental Health
Eval Program: HW
Eval Source: CERS,

Coordinates:
Site ID: 423244
Facility Name: Kaiser Permanente-145 Hodencamp Rd
Env Int Type Code: HWG
Program ID: 10737469
Coord Name: Not reported
Ref Point Type Desc: Center of a facility or station.,
Latitude: 34.180250
Longitude: -118.868980

Affiliation:
Affiliation Type Desc: Document Preparer
Entity Name: KOJO ANNOR
Entity Title: Not reported
Affiliation Address: Not reported
Affiliation City: Not reported
Affiliation State: Not reported
Affiliation Country: Not reported
Affiliation Zip: Not reported
Affiliation Phone: ,

Affiliation Type Desc: Facility Mailing Address
Entity Name: Mailing Address
Entity Title: Not reported
Affiliation Address: 5601 De Soto
Affiliation City: Woodland Hills
Affiliation State: CA
Affiliation Country: Not reported
Affiliation Zip: 91367

KAISER PERMANENTE THOUSAND OAKS 145 HODENCAMP ROAD MEDICAL O (Continued) **S124916709**

Affiliation Phone: ,

Affiliation Type Desc: Identification Signer
Entity Name: Kojo Annor
Entity Title: Manager Environmental Health and Safety
Affiliation Address: Not reported
Affiliation City: Not reported
Affiliation State: Not reported
Affiliation Country: Not reported
Affiliation Zip: Not reported
Affiliation Phone: ,

Affiliation Type Desc: Parent Corporation
Entity Name: Kaiser Permanente
Entity Title: Not reported
Affiliation Address: Not reported
Affiliation City: Not reported
Affiliation State: Not reported
Affiliation Country: Not reported
Affiliation Zip: Not reported
Affiliation Phone: ,

Affiliation Type Desc: Environmental Contact
Entity Name: Kojo Annor
Entity Title: Not reported
Affiliation Address: 5601 De Soto Ave
Affiliation City: Woodland Hills
Affiliation State: CA
Affiliation Country: Not reported
Affiliation Zip: 91367
Affiliation Phone: ,

Affiliation Type Desc: Legal Owner
Entity Name: Kaiser Foundation Health Plan Inc.
Entity Title: Not reported
Affiliation Address: One Kaiser Plaza
Affiliation City: Oakland
Affiliation State: CA
Affiliation Country: United States
Affiliation Zip: 94612
Affiliation Phone: (510) 625-4737,

Affiliation Type Desc: CUPA District
Entity Name: Ventura County Environmental Health
Entity Title: Not reported
Affiliation Address: 800 South Victoria Avenue
Affiliation City: Ventura
Affiliation State: CA
Affiliation Country: Not reported
Affiliation Zip: 93009
Affiliation Phone: (805) 654-2813,

Affiliation Type Desc: Operator
Entity Name: H. Anna Garcia
Entity Title: Not reported
Affiliation Address: Not reported
Affiliation City: Not reported

KAISER PERMANENTE THOUSAND OAKS 145 HODENCAMP ROAD MEDICAL O (Continued) **S124916709**

Affiliation State:	Not reported
Affiliation Country:	Not reported
Affiliation Zip:	Not reported
Affiliation Phone:	(805) 449-3575,
Affiliation Type Desc:	Property Owner
Entity Name:	Kaiser Foundation Health Plan Inc.
Entity Title:	Not reported
Affiliation Address:	One Kaiser Plaza
Affiliation City:	Oakland
Affiliation State:	CA
Affiliation Country:	United States
Affiliation Zip:	94612
Affiliation Phone:	(510) 625-4737,

L106 **KAISER PERMANENTE THOUSAND OAKS 145 HODENCAMP ROAD** **RCRA NonGen / NLR** **1025870700**
SE **145 HODENCAMP RD** **CAL000428504**
1/8-1/4 **THOUSAND OAKS, CA 91360**
0.154 mi.
811 ft. **Site 2 of 4 in cluster L**

Relative: **Lower**

Actual: **742 ft.**

RCRA Listings:

Date Form Received by Agency:	20170616
Handler Name:	Kaiser Permanente Thousand Oaks 145 Hodencamp Road Medical Offices
Handler Address:	145 Hodencamp Rd
Handler City,State,Zip:	THOUSAND OAKS, CA 91360
EPA ID:	CAL000428504
Contact Name:	MATTHEW J HURAY
Contact Address:	1800 HARRISON ST
Contact City,State,Zip:	OAKLAND, CA 94612
Contact Telephone:	301-625-7462
Contact Fax:	Not reported
Contact Email:	MATTHEW.J.HURAY@KP.ORG
Contact Title:	Not reported
EPA Region:	09
Land Type:	Not reported
Federal Waste Generator Description:	Not a generator, verified
Non-Notifier:	Not reported
Biennial Report Cycle:	Not reported
Accessibility:	Not reported
Active Site Indicator:	Handler Activities
State District Owner:	Not reported
State District:	Not reported
Mailing Address:	1800 HARRISON ST
Mailing City,State,Zip:	OAKLAND, CA 94612-0000
Owner Name:	Kaiser Permanete
Owner Type:	Other
Operator Name:	Matthew J Huray
Operator Type:	Other
Short-Term Generator Activity:	No
Importer Activity:	No
Mixed Waste Generator:	No
Transporter Activity:	No
Transfer Facility Activity:	No
Recycler Activity with Storage:	Yes
Small Quantity On-Site Burner Exemption:	No
Smelting Melting and Refining Furnace Exemption:	No

KAISER PERMANENTE THOUSAND OAKS 145 HODENCAMP ROAD MEDICAL O (Continued) **1025870700**

Underground Injection Control:	No
Off-Site Waste Receipt:	No
Universal Waste Indicator:	Yes
Universal Waste Destination Facility:	Yes
Federal Universal Waste:	No
Active Site State-Reg Handler:	---
Federal Facility Indicator:	Not reported
Hazardous Secondary Material Indicator:	N
Sub-Part K Indicator:	Not reported
2018 GPRA Permit Baseline:	Not on the Baseline
2018 GPRA Renewals Baseline:	Not on the Baseline
202 GPRA Corrective Action Baseline:	No
Subject to Corrective Action Universe:	No
Non-TSDFs Where RCRA CA has Been Imposed Universe:	No
Corrective Action Priority Ranking:	No NCAPS ranking
Environmental Control Indicator:	No
Institutional Control Indicator:	No
Human Exposure Controls Indicator:	N/A
Groundwater Controls Indicator:	N/A
Significant Non-Complier Universe:	No
Unaddressed Significant Non-Complier Universe:	No
Addressed Significant Non-Complier Universe:	No
Significant Non-Complier With a Compliance Schedule Universe:	No
Financial Assurance Required:	Not reported
Handler Date of Last Change:	20190628
Recognized Trader-Importer:	No
Recognized Trader-Exporter:	No
Importer of Spent Lead Acid Batteries:	No
Exporter of Spent Lead Acid Batteries:	No
Recycler Activity Without Storage:	No
Manifest Broker:	No
Sub-Part P Indicator:	No

Handler - Owner Operator:

Owner/Operator Indicator:	Operator
Owner/Operator Name: MATTHEW J HURAY	
Legal Status:	Other
Date Became Current:	Not reported
Date Ended Current:	Not reported
Owner/Operator Address:	1800 HARRISON ST
Owner/Operator City,State,Zip:	OAKLAND, CA 94612
Owner/Operator Telephone:	301-625-7462
Owner/Operator Telephone Ext:	Not reported
Owner/Operator Fax:	Not reported
Owner/Operator Email:	Not reported

Owner/Operator Indicator:	Owner
Owner/Operator Name: KAISER PERMANETE	
Legal Status:	Other
Date Became Current:	Not reported
Date Ended Current:	Not reported
Owner/Operator Address:	ONE KAISER PLAZA
Owner/Operator City,State,Zip:	OAKLAND, CA 94612
Owner/Operator Telephone:	510-625-4737
Owner/Operator Telephone Ext:	Not reported
Owner/Operator Fax:	Not reported

KAISER PERMANENTE THOUSAND OAKS 145 HODENCAMP ROAD MEDICAL O (Continued) 1025870700

Owner/Operator Email: Not reported

Historic Generators:
Receive Date: 20170616
Handler Name: KAISER PERMANENTE THOUSAND OAKS 145 HODENCAMP ROAD MEDICAL OFFICES
Federal Waste Generator Description: Not a generator, verified
State District Owner: Not reported
Large Quantity Handler of Universal Waste: No
Recognized Trader Importer: No
Recognized Trader Exporter: No
Spent Lead Acid Battery Importer: No
Spent Lead Acid Battery Exporter: No
Current Record: Yes
Non Storage Recycler Activity: Not reported
Electronic Manifest Broker: Not reported

List of NAICS Codes and Descriptions:
NAICS Code: 52519
NAICS Description: OTHER INSURANCE FUNDS

Facility Has Received Notices of Violations:
Violations: No Violations Found

Evaluation Action Summary:
Evaluations: No Evaluations Found

L107 KAISER PERMANENTE THOUSAND OAKS 145 HODENCAMP ROAD RCRA NonGen / NLR 1025870699
SE 145 HODENCAMP RD CAL000428503
1/8-1/4 THOUSAND OAKS, CA 91360
0.154 mi.
811 ft. Site 3 of 4 in cluster L

Relative: **Lower**
Actual: **742 ft.**

RCRA Listings:
Date Form Received by Agency: 20170616
Handler Name: Kaiser Permanente Thousand Oaks 145 Hodencamp Road Medical Offices
Handler Address: 145 Hodencamp Rd
Handler City,State,Zip: THOUSAND OAKS, CA 91360
EPA ID: CAL000428503
Contact Name: MATTHEW J HURAY
Contact Address: 1800 HARRISON ST
Contact City,State,Zip: OAKLAND, CA 94612
Contact Telephone: 301-625-7462
Contact Fax: Not reported
Contact Email: MATTHEW.J.HURAY@KP.ORG
Contact Title: Not reported
EPA Region: 09
Land Type: Not reported
Federal Waste Generator Description: Not a generator, verified
Non-Notifier: Not reported
Biennial Report Cycle: Not reported
Accessibility: Not reported
Active Site Indicator: Handler Activities
State District Owner: Not reported
State District: Not reported
Mailing Address: 1800 HARRISON ST

KAISER PERMANENTE THOUSAND OAKS 145 HODENCAMP ROAD MEDICAL O (Continued) **1025870699**

Mailing City,State,Zip:	OAKLAND, CA 94612-0000
Owner Name:	Kaiser Permanete
Owner Type:	Other
Operator Name:	Matthew J Huray
Operator Type:	Other
Short-Term Generator Activity:	No
Importer Activity:	No
Mixed Waste Generator:	No
Transporter Activity:	No
Transfer Facility Activity:	No
Recycler Activity with Storage:	Yes
Small Quantity On-Site Burner Exemption:	No
Smelting Melting and Refining Furnace Exemption:	No
Underground Injection Control:	No
Off-Site Waste Receipt:	No
Universal Waste Indicator:	Yes
Universal Waste Destination Facility:	Yes
Federal Universal Waste:	No
Active Site State-Reg Handler:	---
Federal Facility Indicator:	Not reported
Hazardous Secondary Material Indicator:	N
Sub-Part K Indicator:	Not reported
2018 GPRA Permit Baseline:	Not on the Baseline
2018 GPRA Renewals Baseline:	Not on the Baseline
202 GPRA Corrective Action Baseline:	No
Subject to Corrective Action Universe:	No
Non-TSDFs Where RCRA CA has Been Imposed Universe:	No
Corrective Action Priority Ranking:	No NCAPS ranking
Environmental Control Indicator:	No
Institutional Control Indicator:	No
Human Exposure Controls Indicator:	N/A
Groundwater Controls Indicator:	N/A
Significant Non-Complier Universe:	No
Unaddressed Significant Non-Complier Universe:	No
Addressed Significant Non-Complier Universe:	No
Significant Non-Complier With a Compliance Schedule Universe:	No
Financial Assurance Required:	Not reported
Handler Date of Last Change:	20190628
Recognized Trader-Importer:	No
Recognized Trader-Exporter:	No
Importer of Spent Lead Acid Batteries:	No
Exporter of Spent Lead Acid Batteries:	No
Recycler Activity Without Storage:	No
Manifest Broker:	No
Sub-Part P Indicator:	No

Handler - Owner Operator:

Owner/Operator Indicator:	Operator
Owner/Operator Name: MATTHEW J HURAY	
Legal Status:	Other
Date Became Current:	Not reported
Date Ended Current:	Not reported
Owner/Operator Address:	1800 HARRISON ST
Owner/Operator City,State,Zip:	OAKLAND, CA 94612
Owner/Operator Telephone:	301-625-7462
Owner/Operator Telephone Ext:	Not reported

KAISER PERMANENTE THOUSAND OAKS 145 HODENCAMP ROAD MEDICAL O (Continued) 1025870699

Owner/Operator Fax: Not reported
Owner/Operator Email: Not reported

Owner/Operator Indicator: Owner
Owner/Operator Name: KAISER PERMANETE
Legal Status: Other
Date Became Current: Not reported
Date Ended Current: Not reported
Owner/Operator Address: ONE KAISER PLAZA
Owner/Operator City,State,Zip: OAKLAND, CA 94612
Owner/Operator Telephone: 510-625-4737
Owner/Operator Telephone Ext: Not reported
Owner/Operator Fax: Not reported
Owner/Operator Email: Not reported

Historic Generators:
Receive Date: 20170616
Handler Name: KAISER PERMANENTE THOUSAND OAKS 145 HODENCAMP ROAD MEDICAL OFFICES
Federal Waste Generator Description: Not a generator, verified
State District Owner: Not reported
Large Quantity Handler of Universal Waste: No
Recognized Trader Importer: No
Recognized Trader Exporter: No
Spent Lead Acid Battery Importer: No
Spent Lead Acid Battery Exporter: No
Current Record: Yes
Non Storage Recycler Activity: Not reported
Electronic Manifest Broker: Not reported

List of NAICS Codes and Descriptions:
NAICS Code: 52519
NAICS Description: OTHER INSURANCE FUNDS

Facility Has Received Notices of Violations:
Violations: No Violations Found

Evaluation Action Summary:
Evaluations: No Evaluations Found

L108 KAISER PERMANENTE THOUSAND OAKS 145 HODENCAMP ROAD RCRA NonGen / NLR 1025870698
SE 145 HODENCAMP RD E MANIFEST CAL000428502
1/8-1/4 THOUSAND OAKS, CA 91360
0.154 mi.
811 ft. Site 4 of 4 in cluster L

Relative:
Lower

Actual:
742 ft.

RCRA Listings:
Date Form Received by Agency: 20170616
Handler Name: Kaiser Permanente Thousand Oaks 145 Hodencamp Road Medical Offices
Handler Address: 145 Hodencamp Rd
Handler City,State,Zip: THOUSAND OAKS, CA 91360
EPA ID: CAL000428502
Contact Name: MATTHEW J HURAY
Contact Address: 1800 HARRISON ST
Contact City,State,Zip: OAKLAND, CA 94612
Contact Telephone: 301-625-7462

KAISER PERMANENTE THOUSAND OAKS 145 HODENCAMP ROAD MEDICAL O (Continued) **1025870698**

Contact Fax:	Not reported
Contact Email:	MATTHEW.J.HURAY@KP.ORG
Contact Title:	Not reported
EPA Region:	09
Land Type:	Not reported
Federal Waste Generator Description:	Not a generator, verified
Non-Notifier:	Not reported
Biennial Report Cycle:	Not reported
Accessibility:	Not reported
Active Site Indicator:	Handler Activities
State District Owner:	Not reported
State District:	Not reported
Mailing Address:	1800 HARRISON ST
Mailing City,State,Zip:	OAKLAND, CA 94612-0000
Owner Name:	Kaiser Permanete
Owner Type:	Other
Operator Name:	Matthew J Huray
Operator Type:	Other
Short-Term Generator Activity:	No
Importer Activity:	No
Mixed Waste Generator:	No
Transporter Activity:	No
Transfer Facility Activity:	No
Recycler Activity with Storage:	Yes
Small Quantity On-Site Burner Exemption:	No
Smelting Melting and Refining Furnace Exemption:	No
Underground Injection Control:	No
Off-Site Waste Receipt:	No
Universal Waste Indicator:	Yes
Universal Waste Destination Facility:	Yes
Federal Universal Waste:	No
Active Site State-Reg Handler:	---
Federal Facility Indicator:	Not reported
Hazardous Secondary Material Indicator:	N
Sub-Part K Indicator:	Not reported
2018 GPRA Permit Baseline:	Not on the Baseline
2018 GPRA Renewals Baseline:	Not on the Baseline
202 GPRA Corrective Action Baseline:	No
Subject to Corrective Action Universe:	No
Non-TSDFs Where RCRA CA has Been Imposed Universe:	No
Corrective Action Priority Ranking:	No NCAPS ranking
Environmental Control Indicator:	No
Institutional Control Indicator:	No
Human Exposure Controls Indicator:	N/A
Groundwater Controls Indicator:	N/A
Significant Non-Complier Universe:	No
Unaddressed Significant Non-Complier Universe:	No
Addressed Significant Non-Complier Universe:	No
Significant Non-Complier With a Compliance Schedule Universe:	No
Financial Assurance Required:	Not reported
Handler Date of Last Change:	20190628
Recognized Trader-Importer:	No
Recognized Trader-Exporter:	No
Importer of Spent Lead Acid Batteries:	No
Exporter of Spent Lead Acid Batteries:	No
Recycler Activity Without Storage:	No
Manifest Broker:	No

KAISER PERMANENTE THOUSAND OAKS 145 HODENCAMP ROAD MEDICAL O (Continued) **1025870698**

Sub-Part P Indicator: No

Handler - Owner Operator:
Owner/Operator Indicator: Operator
Owner/Operator Name: MATTHEW J HURAY
Legal Status: Other
Date Became Current: Not reported
Date Ended Current: Not reported
Owner/Operator Address: 1800 HARRISON ST
Owner/Operator City,State,Zip: OAKLAND, CA 94612
Owner/Operator Telephone: 301-625-7462
Owner/Operator Telephone Ext: Not reported
Owner/Operator Fax: Not reported
Owner/Operator Email: Not reported

Owner/Operator Indicator: Owner
Owner/Operator Name: KAISER PERMANETE
Legal Status: Other
Date Became Current: Not reported
Date Ended Current: Not reported
Owner/Operator Address: ONE KAISER PLAZA
Owner/Operator City,State,Zip: OAKLAND, CA 94612
Owner/Operator Telephone: 510-625-4737
Owner/Operator Telephone Ext: Not reported
Owner/Operator Fax: Not reported
Owner/Operator Email: Not reported

Historic Generators:
Receive Date: 20170616
Handler Name: KAISER PERMANENTE THOUSAND OAKS 145 HODENCAMP ROAD MEDICAL OFFICES
Federal Waste Generator Description: Not a generator, verified
State District Owner: Not reported
Large Quantity Handler of Universal Waste: No
Recognized Trader Importer: No
Recognized Trader Exporter: No
Spent Lead Acid Battery Importer: No
Spent Lead Acid Battery Exporter: No
Current Record: Yes
Non Storage Recycler Activity: Not reported
Electronic Manifest Broker: Not reported

List of NAICS Codes and Descriptions:
NAICS Code: 52519
NAICS Description: OTHER INSURANCE FUNDS

Facility Has Received Notices of Violations:
Violations: No Violations Found

Evaluation Action Summary:
Evaluations: No Evaluations Found

E MANIFEST:

KAISER PERMANENTE THOUSAND OAKS 145 HODENCAMP ROAD MEDICAL O (Continued) **1025870698**

Manifest Tracking Number:	007814054FLE
Last Updated Date:	20180928
Shipped Date:	20180824
Received Date:	20180831
Manifest Status:	Signed
Submission Type:	DataImage5Copy
Origin Type:	Service
Generator EPA ID:	CAL000428502
Generator Name:	KAISER PERMANENTE- THOUSAND OAKS II
Generator Mail Street Number:	Not reported
Generator Mail Street 1:	145 HODENCAMP RD.
Generator Mail Street 2:	Not reported
Generator Mail City:	THOUSAND OAKS
Generator Mail State:	CA
Generator Mail Zip:	91360
Generator Location Street Number:	Not reported
Generator Location Street 1:	145 Hodencamp Rd.
Generator Location Street 2:	Not reported
Generator Location City:	Thousand Oaks
Generator Location Zip:	91360
Generator Location State:	CA
Generator Contact Company Name:	Not reported
Designated Facility EPA ID:	NED981723513
Designated Facility Name:	Clean Harbors Environmental Services, Inc.
Designated Facility Mail Street Number:	Not reported
Designated Facility Mail Street 1:	Not reported
Designated Facility Mail Street 2:	2247 South Highway 71
Designated Facility Mail City:	Kimball
Designated Facility Mail Zip:	69145
Designated Facility Mail State:	NE
Designated Facility Location Street Number:	Not reported
Designated Facility Location Street 1:	2247 South Highway 71
Designated Facility Location Street 2:	Not reported
Designated Facility Location City:	Kimball
Designated Facility Location Zip:	69145
Designated Facility Location State:	NE
Designated Facility Contact Company Name:	Not reported
Manifest Residue Indicator:	N
Rejection Indicator:	N

Manifest Tracking Number:	013242769FLE
Last Updated Date:	20190901
Shipped Date:	20190222
Received Date:	20190315
Manifest Status:	Corrected
Submission Type:	DataImage5Copy
Origin Type:	Service
Generator EPA ID:	CAL000428502
Generator Name:	KAISER PERMANENTE- THOUSAND OAKS II
Generator Mail Street Number:	Not reported
Generator Mail Street 1:	145 HODENCAMP RD.
Generator Mail Street 2:	Not reported
Generator Mail City:	THOUSAND OAKS
Generator Mail State:	CA
Generator Mail Zip:	91360
Generator Location Street Number:	Not reported
Generator Location Street 1:	145 Hodencamp Rd.

KAISER PERMANENTE THOUSAND OAKS 145 HODENCAMP ROAD MEDICAL O (Continued) **1025870698**

Generator Location Street 2:	Not reported
Generator Location City:	Thousand Oaks
Generator Location Zip:	91360
Generator Location State:	CA
Generator Contact Company Name:	Not reported
Designated Facility EPA ID:	NED981723513
Designated Facility Name:	Clean Harbors Environmental Services, Inc.
Designated Facility Mail Street Number:	Not reported
Designated Facility Mail Street 1:	Not reported
Designated Facility Mail Street 2:	2247 South Highway 71
Designated Facility Mail City:	Kimball
Designated Facility Mail Zip:	69145
Designated Facility Mail State:	NE
Designated Facility Location Street Number:	Not reported
Designated Facility Location Street 1:	2247 South Highway 71
Designated Facility Location Street 2:	Not reported
Designated Facility Location City:	Kimball
Designated Facility Location Zip:	69145
Designated Facility Location State:	NE
Designated Facility Contact Company Name:	Not reported
Manifest Residue Indicator:	N
Rejection Indicator:	N

Manifest Tracking Number:	017401983FLE
Last Updated Date:	20220812
Shipped Date:	20220708
Received Date:	20220723
Manifest Status:	Signed
Submission Type:	DataImage5Copy
Origin Type:	Service
Generator EPA ID:	CAL000428502
Generator Name:	KAISER PERMANENTE- THOUSAND OAKS II
Generator Mail Street Number:	Not reported
Generator Mail Street 1:	145 HODENCAMP RD.
Generator Mail Street 2:	Not reported
Generator Mail City:	THOUSAND OAKS
Generator Mail State:	CA
Generator Mail Zip:	91360
Generator Location Street Number:	Not reported
Generator Location Street 1:	145 Hodencamp Rd.
Generator Location Street 2:	Not reported
Generator Location City:	Thousand Oaks
Generator Location Zip:	91360
Generator Location State:	CA
Generator Contact Company Name:	Kaiser Permanente- Thousand Oaks II
Designated Facility EPA ID:	NED981723513
Designated Facility Name:	Clean Harbors Environmental Services, Inc.
Designated Facility Mail Street Number:	Not reported
Designated Facility Mail Street 1:	Not reported
Designated Facility Mail Street 2:	2247 South Highway 71
Designated Facility Mail City:	Kimball
Designated Facility Mail Zip:	69145
Designated Facility Mail State:	NE
Designated Facility Location Street Number:	Not reported
Designated Facility Location Street 1:	2247 South Highway 71
Designated Facility Location Street 2:	Not reported
Designated Facility Location City:	Kimball

KAISER PERMANENTE THOUSAND OAKS 145 HODENCAMP ROAD MEDICAL O (Continued) **1025870698**

Designated Facility Location Zip: 69145
Designated Facility Location State: NE
Designated Facility Contact Company Name: Not reported
Manifest Residue Indicator: N
Rejection Indicator: N

Manifest Tracking Number: 013786948FLE
Last Updated Date: 20191227
Shipped Date: 20191115
Received Date: 20191204
Manifest Status: Signed
Submission Type: DataImage5Copy
Origin Type: Service
Generator EPA ID: CAL000428502
Generator Name: KAISER PERMANENTE- THOUSAND OAKS II
Generator Mail Street Number: Not reported
Generator Mail Street 1: 145 HODENCAMP RD.
Generator Mail Street 2: Not reported
Generator Mail City: THOUSAND OAKS
Generator Mail State: CA
Generator Mail Zip: 91360
Generator Location Street Number: Not reported
Generator Location Street 1: 145 Hodencamp Rd.
Generator Location Street 2: Not reported
Generator Location City: Thousand Oaks
Generator Location Zip: 91360
Generator Location State: CA
Generator Contact Company Name: Not reported
Designated Facility EPA ID: NED981723513
Designated Facility Name: Clean Harbors Environmental Services, Inc.
Designated Facility Mail Street Number: Not reported
Designated Facility Mail Street 1: Not reported
Designated Facility Mail Street 2: 2247 South Highway 71
Designated Facility Mail City: Kimball
Designated Facility Mail Zip: 69145
Designated Facility Mail State: NE
Designated Facility Location Street Number: Not reported
Designated Facility Location Street 1: 2247 South Highway 71
Designated Facility Location Street 2: Not reported
Designated Facility Location City: Kimball
Designated Facility Location Zip: 69145
Designated Facility Location State: NE
Designated Facility Contact Company Name: Not reported
Manifest Residue Indicator: N
Rejection Indicator: N

Federal Waste:
Manifest Tracking Number: 013786948FLE
Waste Line Number: 1
Federal Waste Code: D001
Federal Waste: IGNITABLE WASTE

Manifest Tracking Number: 013786948FLE
Waste Line Number: 1
Federal Waste Code: D005
Federal Waste: BARIUM

KAISER PERMANENTE THOUSAND OAKS 145 HODENCAMP ROAD MEDICAL O (Continued) 1025870698

Manifest Tracking Number: 013786948FLE
Waste Line Number: 1
Federal Waste Code: D007
Federal Waste: CHROMIUM

Manifest Tracking Number: 013786948FLE
Waste Line Number: 1
Federal Waste Code: D009
Federal Waste: MERCURY

Manifest Tracking Number: 013786948FLE
Waste Line Number: 1
Federal Waste Code: D010
Federal Waste: SELENIUM

Manifest Tracking Number: 013786948FLE
Waste Line Number: 1
Federal Waste Code: D011
Federal Waste: SILVER

Manifest Tracking Number: 013786948FLE
Waste Line Number: 1
Federal Waste Code: D013
Federal Waste: LINDANE (1,2,3,4,5,6-HEXA-CHLOROCYCLOHEXANE, GAMMA ISOMER)

Manifest Tracking Number: 013786948FLE
Waste Line Number: 1
Federal Waste Code: D024
Federal Waste: M-CRESOL

Manifest Tracking Number: 013786948FLE
Waste Line Number: 1
Federal Waste Code: D033
Federal Waste: HEXACHLOROBUTADIENE

Manifest Tracking Number: 013786948FLE
Waste Line Number: 1
Federal Waste Code: PHAR
Federal Waste: Phar

Manifest Tracking Number: 013786948FLE
Waste Line Number: 1
Federal Waste Code: U002
Federal Waste: 2-PROPANONE (I) (OR) ACETONE (I)

Manifest Tracking Number: 013786948FLE
Waste Line Number: 1
Federal Waste Code: U010
Federal Waste: AZIRINO [2',3':3,4]PYRROLO[1,2-A]INDOLE-4,7-DIONE, 6-AMINO-8-[[(AMINOCARBONYL)OXY]METHYL]-1,1A,2,8,8A,8B-HEXAHYDRO-8A-METHOXY-5-METHYL-, [1AS-(1AALPHA, 8BETA, 8AALPHA, 8BALPHA)]- (OR) MITOMYCIN C

Manifest Tracking Number: 013786948FLE
Waste Line Number: 1
Federal Waste Code: U035
Federal Waste: BENZENEBUTANOIC ACID, 4-[BIS(2-CHLOROETHYL)AMINO]- (OR) CHLORAMBUCIL

KAISER PERMANENTE THOUSAND OAKS 145 HODENCAMP ROAD MEDICAL O (Continued) 1025870698

Manifest Tracking Number: 013786948FLE
Waste Line Number: 1
Federal Waste Code: U048
Federal Waste: O-CHLOROPHENOL (OR) PHENOL, 2-CHLORO-

Manifest Tracking Number: 013786948FLE
Waste Line Number: 1
Federal Waste Code: U058
Federal Waste: 2H-1,3,2-OXAZAPHOSPHORIN-2-AMINE, N,N-BIS(2-CHLOROETHYL)TETRAHYDRO-, 2-OXIDE (OR) CYCLOPHOSPHAMIDE

Manifest Tracking Number: 013786948FLE
Waste Line Number: 1
Federal Waste Code: U089
Federal Waste: DIETHYLSTILBESTEROL (OR) PHENOL, 4,4'-(1,2-DIETHYL-1,2-ETHENEDIYL)BIS, (E)-

Manifest Tracking Number: 013786948FLE
Waste Line Number: 1
Federal Waste Code: U129
Federal Waste: CYCLOHEXANE, 1,2,3,4,5,6-HEXACHLORO-, (1ALPHA, 2ALPHA, 3BETA, 4ALPHA, 5ALPHA, 6BETA)- (OR) LINDANE

Manifest Tracking Number: 013786948FLE
Waste Line Number: 1
Federal Waste Code: U132
Federal Waste: HEXACHLOROPHENE (OR) PHENOL, 2,2'-METHYLENEBIS[3,4,6-TRICHLORO-

Manifest Tracking Number: 013786948FLE
Waste Line Number: 1
Federal Waste Code: U150
Federal Waste: L-PHENYLALANINE, 4-[BIS(2-CHLOROETHYL)AMINO]- (OR) MELPHALAN

Manifest Tracking Number: 013786948FLE
Waste Line Number: 1
Federal Waste Code: U188
Federal Waste: PHENOL

Manifest Tracking Number: 013786948FLE
Waste Line Number: 1
Federal Waste Code: U200
Federal Waste: RESERPINE (OR) YOHIMBAN-16-CARBOXYLIC ACID, 11,17-DIMETHOXY-18-[(3,4,5-TRIMETHOXYBENZOYL)OXY]-, METHYL ESTER, (3BETA, 16BETA, 17ALPHA, 18BETA, 20ALPHA)-

Manifest Tracking Number: 013786948FLE
Waste Line Number: 1
Federal Waste Code: U210
Federal Waste: ETHENE, TETRACHLORO- (OR) TETRACHLOROETHYLENE

Manifest Tracking Number: 013786948FLE
Waste Line Number: 1
Federal Waste Code: U237
Federal Waste: 2,4-(1H,3H)-PYRIMIDINEDIONE, 5-[BIS(2-CHLOROETHYL)AMINO]- (OR) URACIL MUSTARD

KAISER PERMANENTE THOUSAND OAKS 145 HODENCAMP ROAD MEDICAL O (Continued) 1025870698

State Waste:

Manifest Tracking Number:	013786948FLE
Waste Line Number:	1
State Waste Code Owner:	CA
State Waste Code:	311
State Waste:	Pharmaceutical waste

Transporter:

Manifest Tracking Number:	013786948FLE
Transporter Line Number:	1
Transporter EPA ID:	MAD039322250
Transporter Name:	Clean Harbors Environmental Services, Inc.
Manifest Tracking Number:	013786948FLE
Transporter Line Number:	2
Transporter EPA ID:	OKR000031492
Transporter Name:	Basin Transportation
Manifest Tracking Number:	013786948FLE
Transporter Line Number:	3
Transporter EPA ID:	MAD039322250
Transporter Name:	Clean Harbors Environmental Services, Inc.
Manifest Tracking Number:	013786948FLE
Transporter Line Number:	4
Transporter EPA ID:	MOD095038998
Transporter Name:	BED ROCK INC DBA TRI STATE MOTOR TRANSIT CO

Waste Line:

Manifest Tracking Number:	013786948FLE
Waste Line Number:	1
U.S. DOT Hazardous Indicator:	Y
U.S. DOT ID Number:	UN3248
U.S. DOT Description:	UN3248, WASTE MEDICINE, LIQUID, FLAMMABLE, TOXIC, N.O.S. (ACETONE, CHLORAMBUCIL), 3, (6.1), PG II
Non-Hazardous Waste Description:	Not reported
Number of Containers:	1
Container Type Code:	DF
Container Type Description:	Fiberboard or plastic drums, barrels, kegs
Waste Quantity:	31
Quantity Unit of Measure Code:	P
Quantity Unit of Measure Description:	Pounds
Waste Quantity, in Tons:	0.0155
Acute Waste Quantity, in Tons:	0
Non-Acute Waste Quantity, in Tons:	0.0155
Waste Quantity, in Kilograms:	14.058966
Acute Waste Quantity, in Kilograms:	0
Non-Acute Waste Quantity, in Kilorgrams:	14.058966
Management Method Code:	H040
Management Method Description:	INCINERATION
Waste Residue Indicator:	N
Quantity Discrepancy Indicator:	N
Waste Type Discrepancy Indicator:	N
Waste Density:	Not reported
Waste Density Unit of Measure Code:	Not reported
Waste Density Unit of Measure Description:	Not reported

KAISER PERMANENTE THOUSAND OAKS 145 HODENCAMP ROAD MEDICAL O (Continued) **1025870698**

Form Code:	Not reported
Form Code Description:	Not reported
Source Code:	Not reported
Source Code Description:	Not reported
Waste Minimization Code:	Not reported
Waste Minimization Code Description:	Not reported
Consent Number:	Not reported
EPA Waste Indicator:	Y

M109 **FOUR-N-HAUS** **UST FINDER RELEASE** **1028966728**
SSE **389 THOUSAND OAKS BLVD** **N/A**
1/8-1/4 **THOUSAND OAKS, CA 91360**
0.158 mi.
833 ft. **Site 1 of 15 in cluster M**

Relative: **Lower**

Actual: **732 ft.**

UST FINDER RELEASE:

Object ID:	58430
Facility ID:	Not reported
Lust ID:	CAT0611100218
Name:	FOUR-N-HAUS
Address:	389 THOUSAND OAKS BLVD
City,State,Zip:	THOUSAND OAKS, CA 91360
Address Match Type:	PointAddress
Reported Date:	Not reported
Status:	No Further Action
Substance:	Not reported
Population within 1500ft:	888
Domestic Wells within 1500ft:	3
Land Use:	Developed, Medium Intensity
Within SPA:	No
SPA PWS Facility ID:	Not reported
SPA Water Type:	Not reported
SPA Facility Type:	Not reported
SPA HUC12:	Not reported
Within WHPA:	No
WHPA PWS Facility ID:	Not reported
WHPA Water Type:	Not reported
WHPA Facility Type:	Not reported
WHPA HUC12:	Not reported
Within 100yr Floodplain:	No
Tribe:	Not reported
EPA Region:	9
NFA Letter 1:	Not reported
NFA Letter 2:	Not reported
NFA Letter 3:	Not reported
NFA Letter 4:	Not reported
Closed With Residual Contaminate:	Not reported
Coordinate Source:	Geocode
X Coord:	-118.87071
Y Coord:	34.1789400000001
Latitude:	34.1789399999999
Longitude:	-118.87071

M110 **FOUR-N-HAUS** **LUST** **U002244280**
SSE **389 THOUSAND OAKS BLVD** **UST** **N/A**
1/8-1/4 **THOUSAND OAKS, CA** **Cortese**
0.158 mi. **CERS**
833 ft. **Site 2 of 15 in cluster M**

Relative:
Lower

Actual:
732 ft.

LUST REG 4:

Region:	4	
Regional Board:	04	
County:	Ventura	
Facility Id:	C-87085	
Status:	Case Closed	
Substance:	Waste Oil	
Substance Quantity:	Not reported	
Local Case No:	87085	
Case Type:	Soil	
Abatement Method Used at the Site:		Not reported
Global ID:	T0611100218	
W Global ID:	Not reported	
Staff:	UNK	
Local Agency:	56000L	
Cross Street:	Not reported	
Enforcement Type:	EF	
Date Leak Discovered:	7/28/1987	
Date Leak First Reported:		7/28/1987
Date Leak Record Entered:	Not reported	
Date Confirmation Began:	7/1/1988	
Date Leak Stopped:	Not reported	
Date Case Last Changed on Database:		Not reported
Date the Case was Closed:		10/1/1990
How Leak Discovered:	Not reported	
How Leak Stopped:	Not reported	
Cause of Leak:	Not reported	
Leak Source:	Not reported	
Operator:	Not reported	
Water System:	Not reported	
Well Name:	Not reported	
Approx. Dist To Production Well (ft):		10833.229391640073591784894772
Source of Cleanup Funding:		S
Preliminary Site Assessment Workplan Submitted:		Not reported
Preliminary Site Assessment Began:		Not reported
Pollution Characterization Began:		Not reported
Remediation Plan Submitted:		Not reported
Remedial Action Underway:		Not reported
Post Remedial Action Monitoring Began:		Not reported
Enforcement Action Date:		7/28/1987
Historical Max MTBE Date:		Not reported
Hist Max MTBE Conc in Groundwater:		Not reported
Hist Max MTBE Conc in Soil:		Not reported
Significant Interim Remedial Action Taken:		Not reported
GW Qualifier:	Not reported	
Soil Qualifier:	Not reported	
Organization:	Not reported	
Owner Contact:	Not reported	
Responsible Party:	FOUR-N-HAUS	
RP Address:	Not reported	
Program:	LUST	
Lat/Long:	34.1789772 / -1	
Local Agency Staff:	EHD	

FOUR-N-HAUS (Continued) **U002244280**

Beneficial Use: Not reported
Priority: Not reported
Cleanup Fund Id: Not reported
Suspended: Not reported
Assigned Name: Not reported
Summary: Not reported

VENTURA CO. LUST:
Name: FOUR-N-HAUS
Address: 389 THOUSAND OAKS BLVD
City: THOUSAND OAKS
Region: VENTURA
Facility ID: 87085
Status: Case Closed

VENTURA CO. UST:
Name: FOUR-N-HAUS
Address: 389 THOUSAND OAKS BLVD
City: THOUSAND OAKS
Facility ID: D 642
Facility Status: Inactive

CORTESE:
Name: FOUR-N-HAUS
Address: 389 THOUSAND OAKS BLVD
City,State,Zip: THOUSAND OAKS, CA 91360
Region: CORTESE
Envirostor Id: Not reported
Global ID: T0611100218
Site/Facility Type: LUST CLEANUP SITE
Cleanup Status: COMPLETED - CASE CLOSED
Status Date: Not reported
Site Code: Not reported
Latitude: Not reported
Longitude: Not reported
Owner: Not reported
Enf Type: Not reported
Swat R: Not reported
Flag: active
Order No: Not reported
Waste Discharge System No: Not reported
Effective Date: Not reported
Region 2: Not reported
WID Id: Not reported
Solid Waste Id No: Not reported
Waste Management Uit Name: Not reported
File Name: Active Open

CERS:
Name: FOUR-N-HAUS
Address: 389 THOUSAND OAKS BLVD
City,State,Zip: THOUSAND OAKS, CA 91360
Site ID: 732475
CERS ID: T0611100218
CERS Description: Leaking Underground Storage Tank Cleanup Site

FOUR-N-HAUS (Continued) **U002244280**

Affiliation:
- Affiliation Type Desc: Regional Board Caseworker
- Entity Name: DANIEL PIROTTON - LOS ANGELES RWQCB (REGION 4)
- Entity Title: Not reported
- Affiliation Address: Not reported
- Affiliation City: R4 UNKNOWN
- Affiliation State: CA
- Affiliation Country: Not reported
- Affiliation Zip: Not reported
- Affiliation Phone: 2135766714,

M111 **SHAVER AUTOMOTIVE GROUP INC** **RCRA NonGen / NLR** **1024862553**
SSE **389 E THOUSAND OAKS BLVD** **E MANIFEST** **CAL000431072**
1/8-1/4 **THOUSAND OAKS, CA 91360**
0.158 mi.
833 ft. **Site 3 of 15 in cluster M**

Relative: **Lower**
Actual: **732 ft.**

RCRA Listings:

Date Form Received by Agency:	20170927
Handler Name:	Shaver Automotive Group Inc
Handler Address:	389 E Thousand Oaks Blvd
Handler City,State,Zip:	THOUSAND OAKS, CA 91360
EPA ID:	CAL000431072
Contact Name:	MICHAEL ALLEN
Contact Address:	3888 E THOUSAND OAKS BLVD
Contact City,State,Zip:	THOUSAND OAKS, CA 91360
Contact Telephone:	805-496-7103
Contact Fax:	Not reported
Contact Email:	MALLEN@SHAVERAUTO.COM
Contact Title:	Not reported
EPA Region:	09
Land Type:	Not reported
Federal Waste Generator Description:	Not a generator, verified
Non-Notifier:	Not reported
Biennial Report Cycle:	Not reported
Accessibility:	Not reported
Active Site Indicator:	Handler Activities
State District Owner:	Not reported
State District:	Not reported
Mailing Address:	3888 E THOUSAND OAKS BLVD
Mailing City,State,Zip:	THOUSAND OAKS, CA 91360
Owner Name:	Shaver Automotive Group Inc
Owner Type:	Other
Operator Name:	Michael Allen
Operator Type:	Other
Short-Term Generator Activity:	No
Importer Activity:	No
Mixed Waste Generator:	No
Transporter Activity:	No
Transfer Facility Activity:	No
Recycler Activity with Storage:	No
Small Quantity On-Site Burner Exemption:	No
Smelting Melting and Refining Furnace Exemption:	No
Underground Injection Control:	No
Off-Site Waste Receipt:	No
Universal Waste Indicator:	Yes

SHAVER AUTOMOTIVE GROUP INC (Continued) **1024862553**

Universal Waste Destination Facility:	Yes
Federal Universal Waste:	No
Active Site State-Reg Handler:	---
Federal Facility Indicator:	Not reported
Hazardous Secondary Material Indicator:	N
Sub-Part K Indicator:	Not reported
2018 GPRA Permit Baseline:	Not on the Baseline
2018 GPRA Renewals Baseline:	Not on the Baseline
202 GPRA Corrective Action Baseline:	No
Subject to Corrective Action Universe:	No
Non-TSDFs Where RCRA CA has Been Imposed Universe:	No
Corrective Action Priority Ranking:	No NCAPS ranking
Environmental Control Indicator:	No
Institutional Control Indicator:	No
Human Exposure Controls Indicator:	N/A
Groundwater Controls Indicator:	N/A
Significant Non-Complier Universe:	No
Unaddressed Significant Non-Complier Universe:	No
Addressed Significant Non-Complier Universe:	No
Significant Non-Complier With a Compliance Schedule Universe:	No
Financial Assurance Required:	Not reported
Handler Date of Last Change:	20180907
Recognized Trader-Importer:	No
Recognized Trader-Exporter:	No
Importer of Spent Lead Acid Batteries:	No
Exporter of Spent Lead Acid Batteries:	No
Recycler Activity Without Storage:	No
Manifest Broker:	No
Sub-Part P Indicator:	No

Handler - Owner Operator:

Owner/Operator Indicator:	Owner
Owner/Operator Name: SHAVER AUTOMOTIVE GROUP INC	
Legal Status:	Other
Date Became Current:	Not reported
Date Ended Current:	Not reported
Owner/Operator Address:	3888 E THOUSAND OAKS BLVD
Owner/Operator City,State,Zip:	THOUSAND OAKS, CA 91360
Owner/Operator Telephone:	805-496-7103
Owner/Operator Telephone Ext:	Not reported
Owner/Operator Fax:	Not reported
Owner/Operator Email:	Not reported

Owner/Operator Indicator:	Operator
Owner/Operator Name: MICHAEL ALLEN	
Legal Status:	Other
Date Became Current:	Not reported
Date Ended Current:	Not reported
Owner/Operator Address:	3888 E THOUSAND OAKS BLVD
Owner/Operator City,State,Zip:	THOUSAND OAKS, CA 91360
Owner/Operator Telephone:	805-496-7103
Owner/Operator Telephone Ext:	Not reported
Owner/Operator Fax:	Not reported
Owner/Operator Email:	Not reported

SHAVER AUTOMOTIVE GROUP INC (Continued) **1024862553**

Historic Generators:
- Receive Date: 20170927
- Handler Name: SHAVER AUTOMOTIVE GROUP INC
- Federal Waste Generator Description: Not a generator, verified
- State District Owner: Not reported
- Large Quantity Handler of Universal Waste: No
- Recognized Trader Importer: No
- Recognized Trader Exporter: No
- Spent Lead Acid Battery Importer: No
- Spent Lead Acid Battery Exporter: No
- Current Record: Yes
- Non Storage Recycler Activity: Not reported
- Electronic Manifest Broker: Not reported

List of NAICS Codes and Descriptions:
- NAICS Code: 811111
- NAICS Description: GENERAL AUTOMOTIVE REPAIR

Facility Has Received Notices of Violations:
- Violations: No Violations Found

Evaluation Action Summary:
- Evaluations: No Evaluations Found

E MANIFEST:
- Manifest Tracking Number: 019893152JJK
- Last Updated Date: 20190111
- Shipped Date: 20181221
- Received Date: 20181221
- Manifest Status: Signed
- Submission Type: DataImage5Copy
- Origin Type: Web
- Generator EPA ID: CAL000431072
- Generator Name: SHAVER AUTOMOTIVE GROUP INC
- Generator Mail Street Number: Not reported
- Generator Mail Street 1: 389 E THOUSAND OAKS BLVD
- Generator Mail Street 2: Not reported
- Generator Mail City: THOUSAND OAKS
- Generator Mail State: CA
- Generator Mail Zip: 91360
- Generator Location Street Number: Not reported
- Generator Location Street 1: 3888 E THOUSAND OAKS BLVD
- Generator Location Street 2: Not reported
- Generator Location City: THOUSAND OAKS
- Generator Location Zip: 91360
- Generator Location State: CA
- Generator Contact Company Name: Not reported
- Designated Facility EPA ID: CAL000330453
- Designated Facility Name: AGRITEC INT DBA CLEANTECH ENVIRONMENTAL
- Designated Facility Mail Street Number: Not reported
- Designated Facility Mail Street 1: Not reported
- Designated Facility Mail Street 2: 5820 MARTIN RD
- Designated Facility Mail City: IRWINDALE
- Designated Facility Mail Zip: 91706

SHAVER AUTOMOTIVE GROUP INC (Continued) **1024862553**

Designated Facility Mail State:	CA
Designated Facility Location Street Number:	Not reported
Designated Facility Location Street 1:	5820 MARTIN RD
Designated Facility Location Street 2:	Not reported
Designated Facility Location City:	IRWINDALE
Designated Facility Location Zip:	91706
Designated Facility Location State:	CA
Designated Facility Contact Company Name:	Not reported
Manifest Residue Indicator:	N
Rejection Indicator:	N

Manifest Tracking Number:	020555800JJK
Last Updated Date:	20190529
Shipped Date:	20190508
Received Date:	20190508
Manifest Status:	Signed
Submission Type:	DataImage5Copy
Origin Type:	Web
Generator EPA ID:	CAL000431072
Generator Name:	SHAVER AUTOMOTIVE GROUP INC
Generator Mail Street Number:	Not reported
Generator Mail Street 1:	389 E THOUSAND OAKS BLVD
Generator Mail Street 2:	Not reported
Generator Mail City:	THOUSAND OAKS
Generator Mail State:	CA
Generator Mail Zip:	91360
Generator Location Street Number:	Not reported
Generator Location Street 1:	3888 E THOUSAND OAKS BLVD
Generator Location Street 2:	Not reported
Generator Location City:	THOUSAND OAKS
Generator Location Zip:	91360
Generator Location State:	CA
Generator Contact Company Name:	Not reported
Designated Facility EPA ID:	CAL000330453
Designated Facility Name:	AGRITEC INT DBA CLEANTECH ENVIRONMENTAL
Designated Facility Mail Street Number:	Not reported
Designated Facility Mail Street 1:	Not reported
Designated Facility Mail Street 2:	5820 MARTIN RD
Designated Facility Mail City:	IRWINDALE
Designated Facility Mail Zip:	91706
Designated Facility Mail State:	CA
Designated Facility Location Street Number:	Not reported
Designated Facility Location Street 1:	5820 MARTIN RD
Designated Facility Location Street 2:	Not reported
Designated Facility Location City:	IRWINDALE
Designated Facility Location Zip:	91706
Designated Facility Location State:	CA
Designated Facility Contact Company Name:	Not reported
Manifest Residue Indicator:	N
Rejection Indicator:	N

Manifest Tracking Number:	030015922WAS
Last Updated Date:	20191226
Shipped Date:	20191120
Received Date:	20191120
Manifest Status:	Signed
Submission Type:	DataImage5Copy

SHAVER AUTOMOTIVE GROUP INC (Continued) **1024862553**

Origin Type:	Web
Generator EPA ID:	CAL000431072
Generator Name:	SHAVER AUTOMOTIVE GROUP INC
Generator Mail Street Number:	Not reported
Generator Mail Street 1:	389 E THOUSAND OAKS BLVD
Generator Mail Street 2:	Not reported
Generator Mail City:	THOUSAND OAKS
Generator Mail State:	CA
Generator Mail Zip:	91360
Generator Location Street Number:	Not reported
Generator Location Street 1:	3888 E THOUSAND OAKS BLVD
Generator Location Street 2:	Not reported
Generator Location City:	THOUSAND OAKS
Generator Location Zip:	91360
Generator Location State:	CA
Generator Contact Company Name:	Not reported
Designated Facility EPA ID:	CAL000330453
Designated Facility Name:	AGRITEC INT DBA CLEANTECH ENVIRONMENTAL
Designated Facility Mail Street Number:	Not reported
Designated Facility Mail Street 1:	Not reported
Designated Facility Mail Street 2:	5820 MARTIN RD
Designated Facility Mail City:	IRWINDALE
Designated Facility Mail Zip:	91706
Designated Facility Mail State:	CA
Designated Facility Location Street Number:	Not reported
Designated Facility Location Street 1:	5820 MARTIN RD
Designated Facility Location Street 2:	Not reported
Designated Facility Location City:	IRWINDALE
Designated Facility Location Zip:	91706
Designated Facility Location State:	CA
Designated Facility Contact Company Name:	Not reported
Manifest Residue Indicator:	N
Rejection Indicator:	N

Manifest Tracking Number:	019559621JJK
Last Updated Date:	20190702
Shipped Date:	20180830
Received Date:	20180830
Manifest Status:	Signed
Submission Type:	DataImage5Copy
Origin Type:	Web
Generator EPA ID:	CAL000431072
Generator Name:	SHAVER AUTOMOTIVE GROUP INC
Generator Mail Street Number:	Not reported
Generator Mail Street 1:	389 E THOUSAND OAKS BLVD
Generator Mail Street 2:	Not reported
Generator Mail City:	THOUSAND OAKS
Generator Mail State:	CA
Generator Mail Zip:	91360
Generator Location Street Number:	Not reported
Generator Location Street 1:	3888 E THOUSAND OAKS BLVD
Generator Location Street 2:	Not reported
Generator Location City:	THOUSAND OAKS
Generator Location Zip:	91360
Generator Location State:	CA
Generator Contact Company Name:	Not reported
Designated Facility EPA ID:	CAL000330453

SHAVER AUTOMOTIVE GROUP INC (Continued) **1024862553**

Designated Facility Name:	AGRITEC INT DBA CLEANTECH ENVIRONMENTAL
Designated Facility Mail Street Number:	Not reported
Designated Facility Mail Street 1:	Not reported
Designated Facility Mail Street 2:	5820 MARTIN RD
Designated Facility Mail City:	IRWINDALE
Designated Facility Mail Zip:	91706
Designated Facility Mail State:	CA
Designated Facility Location Street Number:	Not reported
Designated Facility Location Street 1:	5820 MARTIN RD
Designated Facility Location Street 2:	Not reported
Designated Facility Location City:	IRWINDALE
Designated Facility Location Zip:	91706
Designated Facility Location State:	CA
Designated Facility Contact Company Name:	Not reported
Manifest Residue Indicator:	N
Rejection Indicator:	N

Manifest Tracking Number:	030030783WAS
Last Updated Date:	20210308
Shipped Date:	20210211
Received Date:	20210218
Manifest Status:	Signed
Submission Type:	DataImage5Copy
Origin Type:	Web
Generator EPA ID:	CAL000431072
Generator Name:	SHAVER AUTOMOTIVE GROUP INC
Generator Mail Street Number:	Not reported
Generator Mail Street 1:	389 E THOUSAND OAKS BLVD
Generator Mail Street 2:	Not reported
Generator Mail City:	THOUSAND OAKS
Generator Mail State:	CA
Generator Mail Zip:	91360
Generator Location Street Number:	Not reported
Generator Location Street 1:	3888 E THOUSAND OAKS BLVD
Generator Location Street 2:	Not reported
Generator Location City:	THOUSAND OAKS
Generator Location Zip:	91360
Generator Location State:	CA
Generator Contact Company Name:	Not reported
Designated Facility EPA ID:	CAL000330453
Designated Facility Name:	AGRITEC INT DBA CLEANTECH ENVIRONMENTAL
Designated Facility Mail Street Number:	Not reported
Designated Facility Mail Street 1:	Not reported
Designated Facility Mail Street 2:	5820 MARTIN RD
Designated Facility Mail City:	IRWINDALE
Designated Facility Mail Zip:	91706
Designated Facility Mail State:	CA
Designated Facility Location Street Number:	Not reported
Designated Facility Location Street 1:	5820 MARTIN RD
Designated Facility Location Street 2:	Not reported
Designated Facility Location City:	IRWINDALE
Designated Facility Location Zip:	91706
Designated Facility Location State:	CA
Designated Facility Contact Company Name:	Not reported
Manifest Residue Indicator:	N
Rejection Indicator:	N

SHAVER AUTOMOTIVE GROUP INC (Continued) **1024862553**

Manifest Tracking Number:	020264238JJK
Last Updated Date:	20190503
Shipped Date:	20190405
Received Date:	20190405
Manifest Status:	Signed
Submission Type:	DataImage5Copy
Origin Type:	Web
Generator EPA ID:	CAL000431072
Generator Name:	SHAVER AUTOMOTIVE GROUP INC
Generator Mail Street Number:	Not reported
Generator Mail Street 1:	389 E THOUSAND OAKS BLVD
Generator Mail Street 2:	Not reported
Generator Mail City:	THOUSAND OAKS
Generator Mail State:	CA
Generator Mail Zip:	91360
Generator Location Street Number:	Not reported
Generator Location Street 1:	3888 E THOUSAND OAKS BLVD
Generator Location Street 2:	Not reported
Generator Location City:	THOUSAND OAKS
Generator Location Zip:	91360
Generator Location State:	CA
Generator Contact Company Name:	Not reported
Designated Facility EPA ID:	CAL000330453
Designated Facility Name:	AGRITEC INT DBA CLEANTECH ENVIRONMENTAL
Designated Facility Mail Street Number:	Not reported
Designated Facility Mail Street 1:	Not reported
Designated Facility Mail Street 2:	5820 MARTIN RD
Designated Facility Mail City:	IRWINDALE
Designated Facility Mail Zip:	91706
Designated Facility Mail State:	CA
Designated Facility Location Street Number:	Not reported
Designated Facility Location Street 1:	5820 MARTIN RD
Designated Facility Location Street 2:	Not reported
Designated Facility Location City:	IRWINDALE
Designated Facility Location Zip:	91706
Designated Facility Location State:	CA
Designated Facility Contact Company Name:	Not reported
Manifest Residue Indicator:	N
Rejection Indicator:	N

Manifest Tracking Number:	018965727JJK
Last Updated Date:	20190628
Shipped Date:	20180803
Received Date:	20180803
Manifest Status:	Signed
Submission Type:	DataImage5Copy
Origin Type:	Web
Generator EPA ID:	CAL000431072
Generator Name:	SHAVER AUTOMOTIVE GROUP INC
Generator Mail Street Number:	Not reported
Generator Mail Street 1:	389 E THOUSAND OAKS BLVD
Generator Mail Street 2:	Not reported
Generator Mail City:	THOUSAND OAKS
Generator Mail State:	CA
Generator Mail Zip:	91360
Generator Location Street Number:	Not reported
Generator Location Street 1:	3888 E THOUSAND OAKS BLVD

SHAVER AUTOMOTIVE GROUP INC (Continued) **1024862553**

Generator Location Street 2:	Not reported
Generator Location City:	THOUSAND OAKS
Generator Location Zip:	91360
Generator Location State:	CA
Generator Contact Company Name:	Not reported
Designated Facility EPA ID:	CAL000330453
Designated Facility Name:	AGRITEC INT DBA CLEANTECH ENVIRONMENTAL
Designated Facility Mail Street Number:	Not reported
Designated Facility Mail Street 1:	Not reported
Designated Facility Mail Street 2:	5820 MARTIN RD
Designated Facility Mail City:	IRWINDALE
Designated Facility Mail Zip:	91706
Designated Facility Mail State:	CA
Designated Facility Location Street Number:	Not reported
Designated Facility Location Street 1:	5820 MARTIN RD
Designated Facility Location Street 2:	Not reported
Designated Facility Location City:	IRWINDALE
Designated Facility Location Zip:	91706
Designated Facility Location State:	CA
Designated Facility Contact Company Name:	Not reported
Manifest Residue Indicator:	N
Rejection Indicator:	N

Manifest Tracking Number:	030010865WAS
Last Updated Date:	20200107
Shipped Date:	20191220
Received Date:	20191220
Manifest Status:	Signed
Submission Type:	DataImage5Copy
Origin Type:	Web
Generator EPA ID:	CAL000431072
Generator Name:	SHAVER AUTOMOTIVE GROUP INC
Generator Mail Street Number:	Not reported
Generator Mail Street 1:	389 E THOUSAND OAKS BLVD
Generator Mail Street 2:	Not reported
Generator Mail City:	THOUSAND OAKS
Generator Mail State:	CA
Generator Mail Zip:	91360
Generator Location Street Number:	Not reported
Generator Location Street 1:	3888 E THOUSAND OAKS BLVD
Generator Location Street 2:	Not reported
Generator Location City:	THOUSAND OAKS
Generator Location Zip:	91360
Generator Location State:	CA
Generator Contact Company Name:	Not reported
Designated Facility EPA ID:	CAL000330453
Designated Facility Name:	AGRITEC INT DBA CLEANTECH ENVIRONMENTAL
Designated Facility Mail Street Number:	5820
Designated Facility Mail Street 1:	Not reported
Designated Facility Mail Street 2:	MARTIN RD
Designated Facility Mail City:	IRWINDALE
Designated Facility Mail Zip:	91706
Designated Facility Mail State:	CA
Designated Facility Location Street Number:	5820
Designated Facility Location Street 1:	MARTIN RD
Designated Facility Location Street 2:	Not reported
Designated Facility Location City:	IRWINDALE

SHAVER AUTOMOTIVE GROUP INC (Continued) **1024862553**

Designated Facility Location Zip:	91706
Designated Facility Location State:	CA
Designated Facility Contact Company Name:	Not reported
Manifest Residue Indicator:	N
Rejection Indicator:	N
Manifest Tracking Number:	030038993WAS
Last Updated Date:	20210825
Shipped Date:	20210730
Received Date:	20210802
Manifest Status:	Signed
Submission Type:	DataImage5Copy
Origin Type:	Web
Generator EPA ID:	CAL000431072
Generator Name:	SHAVER AUTOMOTIVE GROUP INC
Generator Mail Street Number:	Not reported
Generator Mail Street 1:	389 E THOUSAND OAKS BLVD
Generator Mail Street 2:	Not reported
Generator Mail City:	THOUSAND OAKS
Generator Mail State:	CA
Generator Mail Zip:	91360
Generator Location Street Number:	Not reported
Generator Location Street 1:	3888 E THOUSAND OAKS BLVD
Generator Location Street 2:	Not reported
Generator Location City:	THOUSAND OAKS
Generator Location Zip:	91360
Generator Location State:	CA
Generator Contact Company Name:	Not reported
Designated Facility EPA ID:	CAL000330453
Designated Facility Name:	AGRITEC INT DBA CLEANTECH ENVIRONMENTAL
Designated Facility Mail Street Number:	Not reported
Designated Facility Mail Street 1:	Not reported
Designated Facility Mail Street 2:	5820 MARTIN RD
Designated Facility Mail City:	IRWINDALE
Designated Facility Mail Zip:	91706
Designated Facility Mail State:	CA
Designated Facility Location Street Number:	Not reported
Designated Facility Location Street 1:	5820 MARTIN RD
Designated Facility Location Street 2:	Not reported
Designated Facility Location City:	IRWINDALE
Designated Facility Location Zip:	91706
Designated Facility Location State:	CA
Designated Facility Contact Company Name:	Not reported
Manifest Residue Indicator:	N
Rejection Indicator:	N
Manifest Tracking Number:	030039405WAS
Last Updated Date:	20210521
Shipped Date:	20210507
Received Date:	20210509
Manifest Status:	Signed
Submission Type:	DataImage5Copy
Origin Type:	Web
Generator EPA ID:	CAL000431072
Generator Name:	SHAVER AUTOMOTIVE GROUP INC
Generator Mail Street Number:	Not reported
Generator Mail Street 1:	389 E THOUSAND OAKS BLVD

SHAVER AUTOMOTIVE GROUP INC (Continued) **1024862553**

Generator Mail Street 2:	Not reported
Generator Mail City:	THOUSAND OAKS
Generator Mail State:	CA
Generator Mail Zip:	91360
Generator Location Street Number:	Not reported
Generator Location Street 1:	3888 E THOUSAND OAKS BLVD
Generator Location Street 2:	Not reported
Generator Location City:	THOUSAND OAKS
Generator Location Zip:	91360
Generator Location State:	CA
Generator Contact Company Name:	Not reported
Designated Facility EPA ID:	CAL000330453
Designated Facility Name:	AGRITEC INT DBA CLEANTECH ENVIRONMENTAL
Designated Facility Mail Street Number:	Not reported
Designated Facility Mail Street 1:	Not reported
Designated Facility Mail Street 2:	5820 MARTIN RD
Designated Facility Mail City:	IRWINDALE
Designated Facility Mail Zip:	91706
Designated Facility Mail State:	CA
Designated Facility Location Street Number:	Not reported
Designated Facility Location Street 1:	5820 MARTIN RD
Designated Facility Location Street 2:	Not reported
Designated Facility Location City:	IRWINDALE
Designated Facility Location Zip:	91706
Designated Facility Location State:	CA
Designated Facility Contact Company Name:	Not reported
Manifest Residue Indicator:	N
Rejection Indicator:	N

Manifest Tracking Number:	030039706WAS
Last Updated Date:	20210819
Shipped Date:	20210629
Received Date:	20210702
Manifest Status:	Signed
Submission Type:	DataImage5Copy
Origin Type:	Web
Generator EPA ID:	CAL000431072
Generator Name:	SHAVER AUTOMOTIVE GROUP INC
Generator Mail Street Number:	Not reported
Generator Mail Street 1:	389 E THOUSAND OAKS BLVD
Generator Mail Street 2:	Not reported
Generator Mail City:	THOUSAND OAKS
Generator Mail State:	CA
Generator Mail Zip:	91360
Generator Location Street Number:	Not reported
Generator Location Street 1:	3888 E THOUSAND OAKS BLVD
Generator Location Street 2:	Not reported
Generator Location City:	THOUSAND OAKS
Generator Location Zip:	91360
Generator Location State:	CA
Generator Contact Company Name:	Not reported
Designated Facility EPA ID:	CAL000330453
Designated Facility Name:	AGRITEC INT DBA CLEANTECH ENVIRONMENTAL
Designated Facility Mail Street Number:	Not reported
Designated Facility Mail Street 1:	Not reported
Designated Facility Mail Street 2:	5820 MARTIN RD
Designated Facility Mail City:	IRWINDALE

SHAVER AUTOMOTIVE GROUP INC (Continued) **1024862553**

Designated Facility Mail Zip:	91706
Designated Facility Mail State:	CA
Designated Facility Location Street Number:	Not reported
Designated Facility Location Street 1:	5820 MARTIN RD
Designated Facility Location Street 2:	Not reported
Designated Facility Location City:	IRWINDALE
Designated Facility Location Zip:	91706
Designated Facility Location State:	CA
Designated Facility Contact Company Name:	Not reported
Manifest Residue Indicator:	N
Rejection Indicator:	N

State Waste:

Manifest Tracking Number:	018797433JJK
Waste Line Number:	1
State Waste Code Owner:	CA
State Waste Code:	352
State Waste:	Other organic solids

Manifest Tracking Number:	018797433JJK
Waste Line Number:	2
State Waste Code Owner:	CA
State Waste Code:	352
State Waste:	Other organic solids

Transporter:

Manifest Tracking Number:	018797433JJK
Transporter Line Number:	1
Transporter EPA ID:	CAL000330453
Transporter Name:	AGRITEC INT DBA CLEANTECH ENVIRONMENTAL

Waste Line:

Manifest Tracking Number:	018797433JJK
Waste Line Number:	1
U.S. DOT Hazardous Indicator:	N
U.S. DOT ID Number:	Not reported
U.S. DOT Description:	Not reported
Non-Hazardous Waste Description:	NON-RCRA HAZARDOUS WASTE SOLID (ABSORBENT/PAPER FILTER MEDIA)
Number of Containers:	2
Container Type Code:	DM
Container Type Description:	Metal drums, barrels, kegs
Waste Quantity:	600
Quantity Unit of Measure Code:	P
Quantity Unit of Measure Description:	Pounds
Waste Quantity, in Tons:	0.3
Acute Waste Quantity, in Tons:	0
Non-Acute Waste Quantity, in Tons:	0.3
Waste Quantity, in Kilograms:	272.109
Acute Waste Quantity, in Kilograms:	0
Non-Acute Waste Quantity, in Kilorgrams:	272.109
Management Method Code:	H141
Management Method Description:	STORAGE, BULKING AND/OR TRANSFER OFF SITE
Waste Residue Indicator:	N
Quantity Discrepancy Indicator:	N
Waste Type Discrepancy Indicator:	N
Waste Density:	Not reported

SHAVER AUTOMOTIVE GROUP INC (Continued) **1024862553**

Waste Density Unit of Measure Code:	Not reported
Waste Density Unit of Measure Description:	Not reported
Form Code:	Not reported
Form Code Description:	Not reported
Source Code:	Not reported
Source Code Description:	Not reported
Waste Minimization Code:	Not reported
Waste Minimization Code Description:	Not reported
Consent Number:	Not reported
EPA Waste Indicator:	N
Manifest Tracking Number:	018797433JJK
Waste Line Number:	2
U.S. DOT Hazardous Indicator:	N
U.S. DOT ID Number:	Not reported
U.S. DOT Description:	Not reported
Non-Hazardous Waste Description:	NON-RCRA HAZARDOUS WASTE SOLID (OILY SOLID WASTE/USED METAL OIL FILTERS)
Number of Containers:	1
Container Type Code:	DM
Container Type Description:	Metal drums, barrels, kegs
Waste Quantity:	500
Quantity Unit of Measure Code:	P
Quantity Unit of Measure Description:	Pounds
Waste Quantity, in Tons:	0.25
Acute Waste Quantity, in Tons:	0
Non-Acute Waste Quantity, in Tons:	0.25
Waste Quantity, in Kilograms:	226.7575
Acute Waste Quantity, in Kilograms:	0
Non-Acute Waste Quantity, in Kilorgrams:	226.7575
Management Method Code:	H010
Management Method Description:	METALS RECOVERY
Waste Residue Indicator:	N
Quantity Discrepancy Indicator:	N
Waste Type Discrepancy Indicator:	N
Waste Density:	Not reported
Waste Density Unit of Measure Code:	Not reported
Waste Density Unit of Measure Description:	Not reported
Form Code:	Not reported
Form Code Description:	Not reported
Source Code:	Not reported
Source Code Description:	Not reported
Waste Minimization Code:	Not reported
Waste Minimization Code Description:	Not reported
Consent Number:	Not reported
EPA Waste Indicator:	N

Click this hyperlink while viewing on your computer to access
8 additional US EManifest: record(s) in the EDR Site Report.

M112 **AUTO CENTER** **HIST UST** **U001567916**
SSE **389 E THOUSAND OAKS BLVD** **N/A**
1/8-1/4 **THOUSAND OAKS, CA 91360**
0.158 mi.
833 ft. **Site 4 of 15 in cluster M**

Relative: **Lower**
Actual: **732 ft.**

HIST UST:

Name:	AUTO CENTER
Address:	389 E THOUSAND OAKS BLVD
City,State,Zip:	THOUSAND OAKS, CA 91360
File Number:	0002c88a
URL:	https://documents.geotracker.waterboards.ca.gov/ustpdfs/pdf/0002c88a.pdf
Region:	STATE
Facility ID:	00000019615
Facility Type:	Other
Other Type:	CAR REPAIR
Contact Name:	Not reported
Telephone:	0000000000
Owner Name:	HERMEN K. KLICK
Owner Address:	565 LATHROP RD
Owner City,St,Zip:	GROVES PASS, CA 97526
Total Tanks:	0001
Tank Num:	001
Container Num:	1
Year Installed:	1962
Tank Capacity:	00000280
Tank Used for:	WASTE
Type of Fuel:	WASTE OIL
Container Construction Thickness:	1.26
Leak Detection:	None

Click here for Geo Tracker PDF:

M113 **DYMANIC AUTO IMAGES/SHAVER CDJ** **RCRA NonGen / NLR** **1024870326**
SSE **389 THOUSAND OAKS BLVD** **CAL000438954**
1/8-1/4 **THOUSAND OAKS, CA 91362**
0.158 mi.
833 ft. **Site 5 of 15 in cluster M**

Relative: **Lower**
Actual: **732 ft.**

RCRA Listings:

Date Form Received by Agency:	20180911
Handler Name:	Dymanic Auto Images/Shaver Cdj
Handler Address:	389 Thousand Oaks Blvd
Handler City,State,Zip:	THOUSAND OAKS, CA 91362
EPA ID:	CAL000438954
Contact Name:	COREY MILLER
Contact Address:	1407 N BATAVIA ST STE 102
Contact City,State,Zip:	ORANGE, CA 92867
Contact Telephone:	714-981-4367
Contact Fax:	714-464-5458
Contact Email:	ELISA@DYMANICAUTOIMAGES.COM
Contact Title:	Not reported
EPA Region:	09
Land Type:	Not reported
Federal Waste Generator Description:	Not a generator, verified
Non-Notifier:	Not reported
Biennial Report Cycle:	Not reported
Accessibility:	Not reported
Active Site Indicator:	Handler Activities

DYMANIC AUTO IMAGES/SHAVER CDJ (Continued) **1024870326**

State District Owner:	Not reported
State District:	Not reported
Mailing Address:	1407 N BATAVIA ST STE 102
Mailing City,State,Zip:	ORANGE, CA 92867
Owner Name:	Tom Miller
Owner Type:	Other
Operator Name:	Corey Miller
Operator Type:	Other
Short-Term Generator Activity:	No
Importer Activity:	No
Mixed Waste Generator:	No
Transporter Activity:	No
Transfer Facility Activity:	No
Recycler Activity with Storage:	No
Small Quantity On-Site Burner Exemption:	No
Smelting Melting and Refining Furnace Exemption:	No
Underground Injection Control:	No
Off-Site Waste Receipt:	No
Universal Waste Indicator:	Yes
Universal Waste Destination Facility:	Yes
Federal Universal Waste:	No
Active Site State-Reg Handler:	---
Federal Facility Indicator:	Not reported
Hazardous Secondary Material Indicator:	N
Sub-Part K Indicator:	Not reported
2018 GPRA Permit Baseline:	Not on the Baseline
2018 GPRA Renewals Baseline:	Not on the Baseline
202 GPRA Corrective Action Baseline:	No
Subject to Corrective Action Universe:	No
Non-TSDFs Where RCRA CA has Been Imposed Universe:	No
Corrective Action Priority Ranking:	No NCAPS ranking
Environmental Control Indicator:	No
Institutional Control Indicator:	No
Human Exposure Controls Indicator:	N/A
Groundwater Controls Indicator:	N/A
Significant Non-Complier Universe:	No
Unaddressed Significant Non-Complier Universe:	No
Addressed Significant Non-Complier Universe:	No
Significant Non-Complier With a Compliance Schedule Universe:	No
Financial Assurance Required:	Not reported
Handler Date of Last Change:	20181001
Recognized Trader-Importer:	No
Recognized Trader-Exporter:	No
Importer of Spent Lead Acid Batteries:	No
Exporter of Spent Lead Acid Batteries:	No
Recycler Activity Without Storage:	No
Manifest Broker:	No
Sub-Part P Indicator:	No

Handler - Owner Operator:

Owner/Operator Indicator:	Operator
Owner/Operator Name: COREY MILLER	
Legal Status:	Other
Date Became Current:	Not reported
Date Ended Current:	Not reported
Owner/Operator Address:	1407 N BATAVIA ST STE 102

DYMANIC AUTO IMAGES/SHAVER CDJ (Continued) **1024870326**

Owner/Operator City,State,Zip: ORANGE, CA 92867
Owner/Operator Telephone: 714-981-4367
Owner/Operator Telephone Ext: Not reported
Owner/Operator Fax: Not reported
Owner/Operator Email: Not reported

Owner/Operator Indicator: Owner
Owner/Operator Name: TOM MILLER
Legal Status: Other
Date Became Current: Not reported
Date Ended Current: Not reported
Owner/Operator Address: 1407 N BATAVIA ST STE 102
Owner/Operator City,State,Zip: ORANGE, CA 92867
Owner/Operator Telephone: 714-771-3400
Owner/Operator Telephone Ext: Not reported
Owner/Operator Fax: Not reported
Owner/Operator Email: Not reported

Historic Generators:
Receive Date: 20180911
Handler Name: DYMANIC AUTO IMAGES/SHAVER CDJ
Federal Waste Generator Description: Not a generator, verified
State District Owner: Not reported
Large Quantity Handler of Universal Waste: No
Recognized Trader Importer: No
Recognized Trader Exporter: No
Spent Lead Acid Battery Importer: No
Spent Lead Acid Battery Exporter: No
Current Record: Yes
Non Storage Recycler Activity: Not reported
Electronic Manifest Broker: Not reported

List of NAICS Codes and Descriptions:
NAICS Code: 811192
NAICS Description: CAR WASHES

Facility Has Received Notices of Violations:
Violations: No Violations Found

Evaluation Action Summary:
Evaluations: No Evaluations Found

M114 **GGS INVESTMENT LLC** **RCRA NonGen / NLR** **1026163867**
SSE **389 E THOUSAND OAKS BLVD** **E MANIFEST** **CAC003063874**
1/8-1/4 **THOUSAND OAKS, CA 91360**
0.158 mi.
833 ft. **Site 6 of 15 in cluster M**

Relative: **Lower**
Actual: **732 ft.**

RCRA Listings:
Date Form Received by Agency: 20200420
Handler Name: Ggs Investment Llc
Handler Address: 389 E Thousand Oaks Blvd
Handler City,State,Zip: THOUSAND OAKS, CA 91360-5850
EPA ID: CAC003063874
Contact Name: GREGG A. DUNN

GGS INVESTMENT LLC (Continued) **1026163867**

Contact Address:	3323 PASEO DEL SOL
Contact City,State,Zip:	CALABASAS, CA 91302-3013
Contact Telephone:	818-259-8568
Contact Fax:	Not reported
Contact Email:	DEZARAE@VTENV.COM
Contact Title:	Not reported
EPA Region:	09
Land Type:	Not reported
Federal Waste Generator Description:	Not a generator, verified
Non-Notifier:	Not reported
Biennial Report Cycle:	Not reported
Accessibility:	Not reported
Active Site Indicator:	Not reported
State District Owner:	Not reported
State District:	Not reported
Mailing Address:	3323 PASEO DEL SOL
Mailing City,State,Zip:	CALABASAS, CA 91302-3013
Owner Name:	Ggs Investment Llc
Owner Type:	Other
Operator Name:	Gregg A. Dunn
Operator Type:	Other
Short-Term Generator Activity:	No
Importer Activity:	No
Mixed Waste Generator:	No
Transporter Activity:	No
Transfer Facility Activity:	No
Recycler Activity with Storage:	No
Small Quantity On-Site Burner Exemption:	No
Smelting Melting and Refining Furnace Exemption:	No
Underground Injection Control:	No
Off-Site Waste Receipt:	No
Universal Waste Indicator:	No
Universal Waste Destination Facility:	No
Federal Universal Waste:	No
Active Site State-Reg Handler:	---
Federal Facility Indicator:	Not reported
Hazardous Secondary Material Indicator:	N
Sub-Part K Indicator:	Not reported
2018 GPRA Permit Baseline:	Not on the Baseline
2018 GPRA Renewals Baseline:	Not on the Baseline
202 GPRA Corrective Action Baseline:	No
Subject to Corrective Action Universe:	No
Non-TSDFs Where RCRA CA has Been Imposed Universe:	No
Corrective Action Priority Ranking:	No NCAPS ranking
Environmental Control Indicator:	No
Institutional Control Indicator:	No
Human Exposure Controls Indicator:	N/A
Groundwater Controls Indicator:	N/A
Significant Non-Complier Universe:	No
Unaddressed Significant Non-Complier Universe:	No
Addressed Significant Non-Complier Universe:	No
Significant Non-Complier With a Compliance Schedule Universe:	No
Financial Assurance Required:	Not reported
Handler Date of Last Change:	20200424
Recognized Trader-Importer:	No
Recognized Trader-Exporter:	No
Importer of Spent Lead Acid Batteries:	No

GGS INVESTMENT LLC (Continued) **1026163867**

Exporter of Spent Lead Acid Batteries: No
Recycler Activity Without Storage: No
Manifest Broker: No
Sub-Part P Indicator: No

Handler - Owner Operator:
Owner/Operator Indicator: Owner
Owner/Operator Name: GGS INVESTMENT LLC
Legal Status: Other
Date Became Current: Not reported
Date Ended Current: Not reported
Owner/Operator Address: 3323 PASEO DEL SOL
Owner/Operator City,State,Zip: CALABASAS, CA 91302-3013
Owner/Operator Telephone: 818-259-8568
Owner/Operator Telephone Ext: Not reported
Owner/Operator Fax: Not reported
Owner/Operator Email: Not reported

Owner/Operator Indicator: Operator
Owner/Operator Name: GREGG A. DUNN
Legal Status: Other
Date Became Current: Not reported
Date Ended Current: Not reported
Owner/Operator Address: 3323 PASEO DEL SOL
Owner/Operator City,State,Zip: CALABASAS, CA 91302-3013
Owner/Operator Telephone: 818-259-8568
Owner/Operator Telephone Ext: Not reported
Owner/Operator Fax: Not reported
Owner/Operator Email: Not reported

Historic Generators:
Receive Date: 20200420
Handler Name: GGS INVESTMENT LLC
Federal Waste Generator Description: Not a generator, verified
State District Owner: Not reported
Large Quantity Handler of Universal Waste: No
Recognized Trader Importer: No
Recognized Trader Exporter: No
Spent Lead Acid Battery Importer: No
Spent Lead Acid Battery Exporter: No
Current Record: Yes
Non Storage Recycler Activity: Not reported
Electronic Manifest Broker: Not reported

List of NAICS Codes and Descriptions:
NAICS Code: 56299
NAICS Description: ALL OTHER WASTE MANAGEMENT SERVICES

Facility Has Received Notices of Violations:
Violations: No Violations Found

Evaluation Action Summary:
Evaluations: No Evaluations Found

GGS INVESTMENT LLC (Continued) **1026163867**

E MANIFEST:

Manifest Tracking Number:	014256717FLE
Last Updated Date:	20201231
Shipped Date:	20200423
Received Date:	20200508
Manifest Status:	Corrected
Submission Type:	DataImage5Copy
Origin Type:	Service
Generator EPA ID:	CAC003063874
Generator Name:	GGS INVESTMENT LLC
Generator Mail Street Number:	Not reported
Generator Mail Street 1:	389 E THOUSAND OAKS BLVD
Generator Mail Street 2:	Not reported
Generator Mail City:	THOUSAND OAKS
Generator Mail State:	CA
Generator Mail Zip:	91360-5850
Generator Location Street Number:	Not reported
Generator Location Street 1:	3323 PASEO DEL SOL
Generator Location Street 2:	Not reported
Generator Location City:	CALABASAS
Generator Location Zip:	91302-3013
Generator Location State:	CA
Generator Contact Company Name:	Not reported
Designated Facility EPA ID:	NVT330010000
Designated Facility Name:	US ECOLOGY NEVADA, INC
Designated Facility Mail Street Number:	Not reported
Designated Facility Mail Street 1:	Not reported
Designated Facility Mail Street 2:	PO BOX 578
Designated Facility Mail City:	BEATTY
Designated Facility Mail Zip:	89003
Designated Facility Mail State:	NV
Designated Facility Location Street Number:	Not reported
Designated Facility Location Street 1:	HWY 95 11 MI S OF BEATTY
Designated Facility Location Street 2:	Not reported
Designated Facility Location City:	BEATTY
Designated Facility Location Zip:	89003
Designated Facility Location State:	NV
Designated Facility Contact Company Name:	Not reported
Manifest Residue Indicator:	N
Rejection Indicator:	N

Federal Waste:

Manifest Tracking Number:	014256717FLE
Waste Line Number:	1
Federal Waste Code:	D008
Federal Waste:	LEAD

State Waste:

Manifest Tracking Number:	014256717FLE
Waste Line Number:	1
State Waste Code Owner:	CA
State Waste Code:	181
State Waste:	Other inorganic solid waste

Manifest Tracking Number:	014256717FLE
Waste Line Number:	1

GGS INVESTMENT LLC (Continued) **1026163867**

State Waste Code Owner: CA
State Waste Code: 352
State Waste: Other organic solids

Transporter:
Manifest Tracking Number: 014256717FLE
Transporter Line Number: 1
Transporter EPA ID: CAR000049064
Transporter Name: E C T I

Manifest Tracking Number: 014256717FLE
Transporter Line Number: 2
Transporter EPA ID: CAR000045963
Transporter Name: ARO TRUCKING INC

Waste Line:
Manifest Tracking Number: 014256717FLE
Waste Line Number: 1
U.S. DOT Hazardous Indicator: Y
U.S. DOT ID Number: NA3077
U.S. DOT Description: NA3077, HAZARDOUS WASTE SOLID, N.O.S (LEAD), 9, PG III
Non-Hazardous Waste Description: Not reported
Number of Containers: 2
Container Type Code: DM
Container Type Description: Metal drums, barrels, kegs
Waste Quantity: 400
Quantity Unit of Measure Code: P
Quantity Unit of Measure Description: Pounds
Waste Quantity, in Tons: 0.2
Acute Waste Quantity, in Tons: 0
Non-Acute Waste Quantity, in Tons: 0.2
Waste Quantity, in Kilograms: 181.406
Acute Waste Quantity, in Kilograms: 0
Non-Acute Waste Quantity, in Kilorgrams: 181.406
Management Method Code: H132
Management Method Description: LANDFILL (WITH PRIOR TREATMENT AND/OR STABILIZATION)
Waste Residue Indicator: N
Quantity Discrepancy Indicator: N
Waste Type Discrepancy Indicator: N
Waste Density: Not reported
Waste Density Unit of Measure Code: Not reported
Waste Density Unit of Measure Description: Not reported
Form Code: Not reported
Form Code Description: Not reported
Source Code: Not reported
Source Code Description: Not reported
Waste Minimization Code: Not reported
Waste Minimization Code Description: Not reported
Consent Number: Not reported
EPA Waste Indicator: Y

M115 **BOYKIN AUTO SERVICE INC.** **RCRA NonGen / NLR** **1024806213**
SSE **389 E THOUSAND OAKS BLVD** **CAL000267752**
1/8-1/4 **THOUSAND OAKS, CA 91360**
0.158 mi.
833 ft. **Site 7 of 15 in cluster M**

Relative:
Lower

Actual:
732 ft.

RCRA Listings:

Date Form Received by Agency:	20030317
Handler Name:	Boykin Auto Service Inc.
Handler Address:	389 E Thousand Oaks Blvd
Handler City,State,Zip:	THOUSAND OAKS, CA 91360-5805
EPA ID:	CAL000267752
Contact Name:	RICH MILIANNI
Contact Address:	389 E THOUSAND OAKS BLVD
Contact City,State,Zip:	THOUSAND OAKS, CA 91360
Contact Telephone:	805-495-3218
Contact Fax:	805-495-3061
Contact Email:	MCHAO.BOYKINAUTO@GMAIL.COM
Contact Title:	Not reported
EPA Region:	09
Land Type:	Not reported
Federal Waste Generator Description:	Not a generator, verified
Non-Notifier:	Not reported
Biennial Report Cycle:	Not reported
Accessibility:	Not reported
Active Site Indicator:	Handler Activities
State District Owner:	Not reported
State District:	Not reported
Mailing Address:	389 E THOUSAND OAKS BLVD
Mailing City,State,Zip:	THOUSAND OAKS, CA 91360-5805
Owner Name:	Rich Milianni
Owner Type:	Other
Operator Name:	Rich Milianni
Operator Type:	Other
Short-Term Generator Activity:	No
Importer Activity:	No
Mixed Waste Generator:	No
Transporter Activity:	No
Transfer Facility Activity:	No
Recycler Activity with Storage:	No
Small Quantity On-Site Burner Exemption:	No
Smelting Melting and Refining Furnace Exemption:	No
Underground Injection Control:	No
Off-Site Waste Receipt:	No
Universal Waste Indicator:	Yes
Universal Waste Destination Facility:	Yes
Federal Universal Waste:	No
Active Site State-Reg Handler:	---
Federal Facility Indicator:	Not reported
Hazardous Secondary Material Indicator:	N
Sub-Part K Indicator:	Not reported
2018 GPRA Permit Baseline:	Not on the Baseline
2018 GPRA Renewals Baseline:	Not on the Baseline
202 GPRA Corrective Action Baseline:	No
Subject to Corrective Action Universe:	No
Non-TSDFs Where RCRA CA has Been Imposed Universe:	No
Corrective Action Priority Ranking:	No NCAPS ranking
Environmental Control Indicator:	No
Institutional Control Indicator:	No

BOYKIN AUTO SERVICE INC. (Continued) **1024806213**

Human Exposure Controls Indicator:	N/A
Groundwater Controls Indicator:	N/A
Significant Non-Complier Universe:	No
Unaddressed Significant Non-Complier Universe:	No
Addressed Significant Non-Complier Universe:	No
Significant Non-Complier With a Compliance Schedule Universe:	No
Financial Assurance Required:	Not reported
Handler Date of Last Change:	20180905
Recognized Trader-Importer:	No
Recognized Trader-Exporter:	No
Importer of Spent Lead Acid Batteries:	No
Exporter of Spent Lead Acid Batteries:	No
Recycler Activity Without Storage:	No
Manifest Broker:	No
Sub-Part P Indicator:	No

Handler - Owner Operator:

Owner/Operator Indicator:	Owner
Owner/Operator Name: RICH MILIANNI	
Legal Status:	Other
Date Became Current:	Not reported
Date Ended Current:	Not reported
Owner/Operator Address:	389 E THOUSAND OAKS BLVD
Owner/Operator City,State,Zip:	THOUSAND OAKS, CA 91360-0000
Owner/Operator Telephone:	805-495-3218
Owner/Operator Telephone Ext:	Not reported
Owner/Operator Fax:	Not reported
Owner/Operator Email:	Not reported

Owner/Operator Indicator:	Operator
Owner/Operator Name: RICH MILIANNI	
Legal Status:	Other
Date Became Current:	Not reported
Date Ended Current:	Not reported
Owner/Operator Address:	389 E THOUSAND OAKS BLVD
Owner/Operator City,State,Zip:	THOUSAND OAKS, CA 91360
Owner/Operator Telephone:	805-495-3218
Owner/Operator Telephone Ext:	Not reported
Owner/Operator Fax:	Not reported
Owner/Operator Email:	Not reported

Historic Generators:

Receive Date:	20030317
Handler Name: BOYKIN AUTO SERVICE INC.	
Federal Waste Generator Description:	Not a generator, verified
State District Owner:	Not reported
Large Quantity Handler of Universal Waste:	No
Recognized Trader Importer:	No
Recognized Trader Exporter:	No
Spent Lead Acid Battery Importer:	No
Spent Lead Acid Battery Exporter:	No
Current Record:	Yes
Non Storage Recycler Activity:	Not reported
Electronic Manifest Broker:	Not reported

BOYKIN AUTO SERVICE INC. (Continued) **1024806213**

List of NAICS Codes and Descriptions:
NAICS Code: 811111
NAICS Description: GENERAL AUTOMOTIVE REPAIR

Facility Has Received Notices of Violations:
Violations: No Violations Found

Evaluation Action Summary:
Evaluations: No Evaluations Found

M116 **FOUR-N-HAUS** **LUST** **S104164938**
SSE **389 THOUSAND OAKS BLVD** **HIST CORTESE** **N/A**
1/8-1/4 **THOUSAND OAKS, CA 91360**
0.158 mi.
833 ft. **Site 8 of 15 in cluster M**

Relative: **Lower**
Actual: **732 ft.**

LUST:

Name:	FOUR-N-HAUS
Address:	389 THOUSAND OAKS BLVD
City,State,Zip:	THOUSAND OAKS, CA 91360
Lead Agency:	VENTURA COUNTY
Case Type:	LUST Cleanup Site
Geo Track:	http://geotracker.waterboards.ca.gov/profile_report.asp?global_id=T0611100218
Global Id:	T0611100218
Latitude:	34.178705
Longitude:	-118.8696589
Status:	Completed - Case Closed
Status Date:	10/01/1990
Case Worker:	Not reported
RB Case Number:	C-87085
Local Agency:	Not reported
File Location:	Not reported
Local Case Number:	87085
Potential Media Affect:	Soil
Potential Contaminants of Concern:	Waste Oil / Motor / Hydraulic / Lubricating
EPA Region:	9
Coordinate Source:	Google Map Move
Cuf Case:	NO
Quantity Released Gallons:	Not reported
Begin Date:	07/28/1987
Leak Reported Date:	07/28/1987
How Discovered:	Not reported
How Discovered Description:	Not reported
Discharge Source:	Not reported
Discharge Cause:	Not reported
Stop Method:	Not reported
Stop Description:	Not reported
No Further Action Date:	10/01/1990
CA Water Watershed Name:	Calleguas - Calleguas-Conejo - Thousand Oaks (408.28)
Dwr Groundwater Subbasin Name:	Conejo (4-010)
Disadvantaged Community:	Not reported
CA Enviroscreen 3 Score:	46-50%
CA Enviroscreen 4 Score:	55-60%
Military DOD Site:	No
Facility Project Subtype:	Not reported

FOUR-N-HAUS (Continued) **S104164938**

RWQCB Region: LOS ANGELES RWQCB (REGION 4)
Site History: Not reported

LUST:
Global Id: T0611100218
Contact Type: Regional Board Caseworker
Contact Name: DANIEL PIROTTON
Organization Name: LOS ANGELES RWQCB (REGION 4)
Address: Not reported
City: R4 UNKNOWN
Email: dpirotton@waterboards.ca.gov
Phone Number: 2135766714

LUST:
Global Id: T0611100218
Action Type: Other
Date: 07/28/1987
Action: Leak Discovery

Global Id: T0611100218
Action Type: ENFORCEMENT
Date: 07/28/1987
Action: * Historical Enforcement

Global Id: T0611100218
Action Type: Other
Date: 07/28/1987
Action: Leak Reported

LUST:
Global Id: T0611100218
Status: Open - Case Begin Date
Status Date: 07/28/1987

Global Id: T0611100218
Status: Open - Site Assessment
Status Date: 07/01/1988

Global Id: T0611100218
Status: Completed - Case Closed
Status Date: 10/01/1990

HIST CORTESE:
edr_fname: FOUR-N-HAUS
edr_fadd1: 389 THOUSAND OAKS
City,State,Zip: THOUSAND OAKS, CA
Region: CORTESE
Facility County Code: 56
Reg By: LTNKA
Reg Id: C-87085

M117 **FOUR N HAUS CORP** **RCRA-SQG** **1000351559**
SSE **389 THOUSAND OAKS BLVD** **FINDS** **CAD981572332**
1/8-1/4 **THOUSAND OAKS, CA 91362** **ECHO**
0.158 mi.
833 ft. **Site 9 of 15 in cluster M**

Relative: **Lower**
Actual: **732 ft.**

RCRA Listings:

Date Form Received by Agency:	19960901
Handler Name:	Four N Haus Corp
Handler Address:	389 Thousand Oaks Blvd
Handler City,State,Zip:	THOUSAND OAKS, CA 91362
EPA ID:	CAD981572332
Contact Name:	Not reported
Contact Address:	Not reported
Contact City,State,Zip:	Not reported
Contact Telephone:	Not reported
Contact Fax:	Not reported
Contact Email:	Not reported
Contact Title:	Not reported
EPA Region:	09
Land Type:	Not reported
Federal Waste Generator Description:	Small Quantity Generator
Non-Notifier:	Not reported
Biennial Report Cycle:	Not reported
Accessibility:	Not reported
Active Site Indicator:	Handler Activities
State District Owner:	Ca
State District:	3
Mailing Address:	389 THOUSAND OAKS BLVD
Mailing City,State,Zip:	THOUSAND OAKS, CA 91362
Owner Name:	Not reported
Owner Type:	Not reported
Operator Name:	Not Required
Operator Type:	Private
Short-Term Generator Activity:	No
Importer Activity:	No
Mixed Waste Generator:	No
Transporter Activity:	No
Transfer Facility Activity:	No
Recycler Activity with Storage:	No
Small Quantity On-Site Burner Exemption:	No
Smelting Melting and Refining Furnace Exemption:	No
Underground Injection Control:	No
Off-Site Waste Receipt:	No
Universal Waste Indicator:	No
Universal Waste Destination Facility:	No
Federal Universal Waste:	No
Active Site State-Reg Handler:	---
Federal Facility Indicator:	Not reported
Hazardous Secondary Material Indicator:	NN
Sub-Part K Indicator:	Not reported
2018 GPRA Permit Baseline:	Not on the Baseline
2018 GPRA Renewals Baseline:	Not on the Baseline
202 GPRA Corrective Action Baseline:	No
Subject to Corrective Action Universe:	No
Non-TSDFs Where RCRA CA has Been Imposed Universe:	No
Corrective Action Priority Ranking:	No NCAPS ranking
Environmental Control Indicator:	No
Institutional Control Indicator:	No

FOUR N HAUS CORP (Continued) **1000351559**

Human Exposure Controls Indicator:	N/A
Groundwater Controls Indicator:	N/A
Significant Non-Complier Universe:	No
Unaddressed Significant Non-Complier Universe:	No
Addressed Significant Non-Complier Universe:	No
Significant Non-Complier With a Compliance Schedule Universe:	No
Financial Assurance Required:	Not reported
Handler Date of Last Change:	20020627
Recognized Trader-Importer:	No
Recognized Trader-Exporter:	No
Importer of Spent Lead Acid Batteries:	No
Exporter of Spent Lead Acid Batteries:	No
Recycler Activity Without Storage:	Not reported
Manifest Broker:	Not reported
Sub-Part P Indicator:	No

Handler - Owner Operator:

Owner/Operator Indicator:	Operator
Owner/Operator Name: NOT REQUIRED	
Legal Status:	Private
Date Became Current:	Not reported
Date Ended Current:	Not reported
Owner/Operator Address:	NOT REQUIRED
Owner/Operator City,State,Zip:	NOT REQUIRED, ME 99999
Owner/Operator Telephone:	415-555-1212
Owner/Operator Telephone Ext:	Not reported
Owner/Operator Fax:	Not reported
Owner/Operator Email:	Not reported

Owner/Operator Indicator:	Owner
Owner/Operator Name: FOUR N HAUS CORP	
Legal Status:	Private
Date Became Current:	Not reported
Date Ended Current:	Not reported
Owner/Operator Address:	NOT REQUIRED
Owner/Operator City,State,Zip:	NOT REQUIRED, ME 99999
Owner/Operator Telephone:	415-555-1212
Owner/Operator Telephone Ext:	Not reported
Owner/Operator Fax:	Not reported
Owner/Operator Email:	Not reported

Historic Generators:

Receive Date:	19960901
Handler Name: FOUR N HAUS CORP	
Federal Waste Generator Description:	Small Quantity Generator
State District Owner:	Ca
Large Quantity Handler of Universal Waste:	No
Recognized Trader Importer:	No
Recognized Trader Exporter:	No
Spent Lead Acid Battery Importer:	No
Spent Lead Acid Battery Exporter:	No
Current Record:	Yes
Non Storage Recycler Activity:	Not reported
Electronic Manifest Broker:	Not reported

FOUR N HAUS CORP (Continued) **1000351559**

Receive Date:	19860930
Handler Name:	FOUR N HAUS CORP
Federal Waste Generator Description:	Large Quantity Generator
State District Owner:	Ca
Large Quantity Handler of Universal Waste:	No
Recognized Trader Importer:	No
Recognized Trader Exporter:	No
Spent Lead Acid Battery Importer:	No
Spent Lead Acid Battery Exporter:	No
Current Record:	No
Non Storage Recycler Activity:	Not reported
Electronic Manifest Broker:	Not reported

List of NAICS Codes and Descriptions:
NAICS Codes: No NAICS Codes Found

Facility Has Received Notices of Violations:
Violations: No Violations Found

Evaluation Action Summary:
Evaluations: No Evaluations Found

FINDS:
Registry ID: 110008269872

Click Here for FRS Facility Detail Report:

Environmental Interest/Information System:
The Resource Conservation and Recovery Act Information System (RCRAInfo) is EPA's comprehensive information system in support of the Resource Conservation and Recovery Act (RCRA) of 1976 and the Hazardous and Solid Waste Amendments (HSWA) of 1984. It tracks many types of information about generators, transporters, treaters, storers, and disposers of hazardous waste.
The California Environmental Protection Agency (CalEPA) has recently implemented a new data warehouse system (nSite). This data warehouse combines and merges facility and site information from five different systems managed within CalEPA. The five systems are: California Environmental Reporting System (CERS),EnviroStor, GeoTracker, California Integrated Water Quality System (CIWQS), andToxic Release Inventory (TRI).

Click this hyperlink while viewing on your computer to access additional FINDS: detail in the EDR Site Report.

ECHO:

Envid:	1000351559
Registry ID:	110008269872
DFR URL:	http://echo.epa.gov/detailed-facility-report?fid=110008269872
Name:	FOUR N HAUS CORP
Address:	389 THOUSAND OAKS BLVD
City,State,Zip:	THOUSAND OAKS, CA 91362

M118 **BIMMER CONNECTION, LLC** **CERS HAZ WASTE** **S113125433**
SSE **389 E THOUSAND OAKS BLVD UNIT 2** **VENTURA CO. BWT** **N/A**
1/8-1/4 **THOUSAND OAKS, CA 91360** **HWTS**
0.158 mi. **HAZNET**
833 ft. **Site 10 of 15 in cluster M** **CERS**

Relative:
Lower

Actual:
732 ft.

CERS HAZ WASTE:

Name:	BIMMER CONNECTION, LLC
Address:	389 E THOUSAND OAKS BLVD UNIT 2
City,State,Zip:	THOUSAND OAKS, CA 91360
Site ID:	574202
CERS ID:	10332706
CERS Description:	Hazardous Waste Generator

VENTURA CO. BWT:

Name:	BIMMER CONNECTION, LLC
Address:	389 E THOUSAND OAKS BLVD 2
City,State,Zip:	THOUSAND OAKS, CA
Facility ID:	FA0005347
Program:	HAZARDOUS WASTE GENERATOR/BUSINESS PLAN

Name:	BOYKIN AUTO SERVICE INC
Address:	389 E THOUSAND OAKS BL
City,State,Zip:	THOUSAND OAKS, CA
Facility ID:	HM 3414
Program:	Not reported

HWTS:

Name:	GGS INVESTMENT LLC
Address:	389 E THOUSAND OAKS BLVD
Address 2:	Not reported
City,State,Zip:	THOUSAND OAKS, CA 91360
EPA ID:	CAC003063874
Inactive Date:	07/20/2020
Create Date:	04/20/2020
Last Act Date:	Not reported
Mailing Name:	Not reported
Mailing Address:	3323 PASEO DEL SOL
Mailing Address 2:	Not reported
Mailing City,State,Zip:	CALABASAS, CA 913023013
Owner Name:	GGS INVESTMENT LLC
Owner Address:	3323 PASEO DEL SOL
Owner Address 2:	Not reported
Owner City,State,Zip:	CALABASAS, CA 913023013
Owner Phone:	Not reported
Owner Fax:	Not reported
Contact Name:	GREGG A. DUNN
Contact Address:	3323 PASEO DEL SOL
Contact Address 2:	Not reported
City,State,Zip:	CALABASAS, CA 913023013
Contact Phone:	Not reported
Contact Fax:	Not reported
Facility Status:	Inactive
Facility Type:	TEMPORARY
Category:	STATE
Latitude:	34.1793
Longitude:	-118.8704745

BIMMER CONNECTION, LLC (Continued) **S113125433**

NAICS:

EPA ID:	CAC003063874
Create Date:	2020-04-20 16:21:48.323
NAICS Code:	99999
NAICS Description:	Not Otherwise Specified
Issued EPA ID Date:	2020-04-20 16:21:48.34000
Inactive Date:	2020-07-20 16:21:48.29000
Facility Name:	GGS INVESTMENT LLC
Facility Address:	389 E THOUSAND OAKS BLVD
Facility Address 2:	Not reported
Facility City:	THOUSAND OAKS
Facility County:	Not reported
Facility State:	CA
Facility Zip:	913605850

Name:	BIMMER CONNECTION LLC
Address:	389 E THOUSAND OAKS BLVD NO 2
Address 2:	Not reported
City,State,Zip:	THOUSAND OAKS, CA 91360
EPA ID:	CAL000462953
Inactive Date:	Not reported
Create Date:	06/02/2021
Last Act Date:	Not reported
Mailing Name:	Not reported
Mailing Address:	389 E THOUSAND OAKS BLVD NO 2
Mailing Address 2:	Not reported
Mailing City,State,Zip:	THOUSAND OAKS, CA 91360
Owner Name:	BIMMER CONNECTION LLC
Owner Address:	389 E THOUSAND OAKS BLVD NO 2
Owner Address 2:	Not reported
Owner City,State,Zip:	THOUSAND OAKS, CA 91360
Owner Phone:	Not reported
Owner Fax:	Not reported
Contact Name:	ROBERT POURIAN
Contact Address:	389 E THOUSAND OAKS BLVD NO 2
Contact Address 2:	Not reported
City,State,Zip:	THOUSAND OAKS, CA 91360
Contact Phone:	Not reported
Contact Fax:	Not reported
Facility Status:	Active
Facility Type:	PERMANENT
Category:	STATE
Latitude:	34.17930199
Longitude:	-118.870475

NAICS:

EPA ID:	CAL000462953
Create Date:	2021-06-02 09:49:58.630
NAICS Code:	811111
NAICS Description:	General Automotive Repair
Issued EPA ID Date:	2021-06-02 09:49:58.62000
Inactive Date:	Not reported
Facility Name:	BIMMER CONNECTION LLC
Facility Address:	389 E THOUSAND OAKS BLVD NO 2
Facility Address 2:	Not reported
Facility City:	THOUSAND OAKS

BIMMER CONNECTION, LLC (Continued) **S113125433**

Facility County: Not reported
Facility State: CA
Facility Zip: 91360

HAZNET:
Name: GGS INVESTMENT LLC
Address: 389 E THOUSAND OAKS BLVD
Address 2: Not reported
City,State,Zip: THOUSAND OAKS, CA 913605850
Contact: GREGG A. DUNN
Telephone: 8182598568
Mailing Name: Not reported
Mailing Address: 3323 PASEO DEL SOL

Year: 2020
Gepaid: CAC003063874
TSD EPA ID: NVT330010000
CA Waste Code: 181 - Other inorganic solid waste
Disposal Method: H132 - Landfill Or Surface Impoundment That Will Be Closed As Landfill(To Include On-Site Treatment And/Or Stabilization)
Tons: 0.2

Additional Info:
Year: 2020
Gen EPA ID: CAC003063874

Shipment Date: 4/23/2020
Creation Date: 11/21/2020
Receipt Date: 5/8/2020
Manifest ID: 014256717FLE
Trans EPA ID: CAR000049064
Trans Name: E C T I
Trans 2 EPA ID: CAR000045963
Trans 2 Name: ARO TRUCKING INC
TSDF EPA ID: NVT330010000
Trans Name: US ECOLOGY NEVADA, INC
TSDF Alt EPA ID: Not reported
TSDF Alt Name: Not reported
Waste Code Description: 181,352 - Not reported
RCRA Code: D008
Meth Code: H132 - Landfill Or Surface Impoundment That Will Be Closed As Landfill(To Include On-Site Treatment And/Or Stabilization)
Quantity Tons: 0.2
Waste Quantity: 400
Quantity Unit: P
Additional Code 1: Not reported
Additional Code 2: Not reported
Additional Code 3: Not reported
Additional Code 4: Not reported
Additional Code 5: Not reported

Detail Two:
Year: 2020
EM Manifest ID: aa7b1de4-8f97-41f5-9c71-5ee39ad14f64

BIMMER CONNECTION, LLC (Continued) **S113125433**

Shipment Date:	4/23/2020
Receipt Date:	5/8/2020
Manifest Number:	014256717FLE
Generator EPA ID:	CAC003063874
Name:	GGS INVESTMENT LLC
Address:	389 E THOUSAND OAKS BLVD
Address 2:	Not reported
City:	THOUSAND OAKS
Zip:	91360-5850
Telephone:	800-535-5053
Contact:	Not reported
Contact Telephone:	800-535-5053
Transporter 1 EPA ID:	CAR000049064
Transporter 1 Emergency Number:	Not reported
Transporter 2 EPA ID:	CAR000045963
Transporter 2 Emergency Number:	Not reported
TSDF EPA ID:	NVT330010000
TSDF Name:	US ECOLOGY NEVADA, INC
TSDF Address 1:	HWY 95 11 MI S OF BEATTY
TSDF Address 2:	Not reported
TSDF City:	BEATTY
TSDF Zip:	89003
TSDF Telephone:	800-839-3975

Federal:

Year:	2020
EM Manifest ID:	aa7b1de4-8f97-41f5-9c71-5ee39ad14f64
Generator EPA ID:	CAC003063874
Shipment Date:	2020-04-23
Manifest Number:	014256717FLE
Line Number:	1
Method Code:	H132
Quantity Tons:	0.20000
Quantity Waste:	400.000000
Quantity Unit:	P
Number of Containers:	2
Type of Container:	Metal drums, barrels, kegs
Quantity Type:	Pounds
Federal Code:	D008

State:

Year:	2020
EM Manifest ID:	aa7b1de4-8f97-41f5-9c71-5ee39ad14f64
Generator EPA ID:	CAC003063874
Shipment Date:	2020-04-23
Manifest Number:	014256717FLE
Line Number:	1
Method Code:	H132
Quantity Tons:	0.20000
Quantity Waste:	400.000000
Quantity Unit:	P
Number of Containers:	2
Type of Container:	Metal drums, barrels, kegs
Quantity Type:	Pounds
State Code:	181

Year:	2020

BIMMER CONNECTION, LLC (Continued) **S113125433**

EM Manifest ID: aa7b1de4-8f97-41f5-9c71-5ee39ad14f64
Generator EPA ID: CAC003063874
Shipment Date: 2020-04-23
Manifest Number: 014256717FLE
Line Number: 1
Method Code: H132
Quantity Tons: 0.20000
Quantity Waste: 400.000000
Quantity Unit: P
Number of Containers: 2
Type of Container: Metal drums, barrels, kegs
Quantity Type: Pounds
State Code: 352

CERS:
Name: BIMMER CONNECTION, LLC
Address: 389 E THOUSAND OAKS BLVD UNIT 2
City,State,Zip: THOUSAND OAKS, CA 91360
Site ID: 574202
CERS ID: 10332706
CERS Description: Chemical Storage Facilities

Violations:
Site ID: 574202
Site Name: BIMMER CONNECTION, LLC
Violation Date: 04-25-2017
Citation: HSC 6.95 25508(a)(1) - California Health and Safety Code, Chapter 6.95, Section(s) 25508(a)(1)
Violation Description: Failure to annually review and electronically certify that the business plan is complete and accurate on or before the annual due date.
Violation Notes: Returned to compliance on 04/26/2017.
Violation Division: Ventura County Environmental Health
Violation Program: HMRRP
Violation Source: CERS,

Evaluation:
Eval General Type: Compliance Evaluation Inspection
Eval Date: 01-30-2020
Violations Found: No
Eval Type: Routine done by local agency
Eval Notes: Not reported
Eval Division: Ventura County Environmental Health
Eval Program: HMRRP
Eval Source: CERS,

Eval General Type: Compliance Evaluation Inspection
Eval Date: 01-30-2020
Violations Found: No
Eval Type: Routine done by local agency
Eval Notes: Not reported
Eval Division: Ventura County Environmental Health
Eval Program: HW
Eval Source: CERS,

Eval General Type: Compliance Evaluation Inspection

BIMMER CONNECTION, LLC (Continued) **S113125433**

Eval Date: 12-01-2017
Violations Found: No
Eval Type: Routine done by local agency
Eval Notes: Not reported
Eval Division: Ventura County Environmental Health
Eval Program: HMRRP
Eval Source: CERS,

Eval General Type: Compliance Evaluation Inspection
Eval Date: 12-01-2017
Violations Found: No
Eval Type: Routine done by local agency
Eval Notes: Not reported
Eval Division: Ventura County Environmental Health
Eval Program: HW
Eval Source: CERS,

Eval General Type: Compliance Evaluation Inspection
Eval Date: 10-22-2014
Violations Found: No
Eval Type: Routine done by local agency
Eval Notes: Not reported
Eval Division: Ventura County Environmental Health
Eval Program: HMRRP
Eval Source: CERS,

Eval General Type: Compliance Evaluation Inspection
Eval Date: 10-22-2014
Violations Found: No
Eval Type: Routine done by local agency
Eval Notes: Not reported
Eval Division: Ventura County Environmental Health
Eval Program: HW
Eval Source: CERS,

Eval General Type: Compliance Evaluation Inspection
Eval Date: 01-19-2022
Violations Found: No
Eval Type: Routine done by local agency
Eval Notes: Not reported
Eval Division: Ventura County Environmental Health
Eval Program: HW
Eval Source: CERS,

Eval General Type: Compliance Evaluation Inspection
Eval Date: 04-25-2017
Violations Found: Yes
Eval Type: Routine done by local agency
Eval Notes: Not reported
Eval Division: Ventura County Environmental Health
Eval Program: HMRRP
Eval Source: CERS,

Eval General Type: Compliance Evaluation Inspection
Eval Date: 08-01-2017
Violations Found: No
Eval Type: Routine done by local agency

BIMMER CONNECTION, LLC (Continued) **S113125433**

Eval Notes: Not reported
Eval Division: Ventura County Environmental Health
Eval Program: HW
Eval Source: CERS,

Eval General Type: Other/Unknown
Eval Date: 08-14-2017
Violations Found: No
Eval Type: Other, not routine, done by local agency
Eval Notes: Follow up inspection
Eval Division: Ventura County Environmental Health
Eval Program: HMRRP
Eval Source: CERS,

Eval General Type: Compliance Evaluation Inspection
Eval Date: 01-19-2022
Violations Found: No
Eval Type: Routine done by local agency
Eval Notes: Not reported
Eval Division: Ventura County Environmental Health
Eval Program: HMRRP
Eval Source: CERS,

Eval General Type: Compliance Evaluation Inspection
Eval Date: 08-01-2017
Violations Found: No
Eval Type: Routine done by local agency
Eval Notes: Not reported
Eval Division: Ventura County Environmental Health
Eval Program: HMRRP
Eval Source: CERS,

Eval General Type: Other/Unknown
Eval Date: 08-14-2017
Violations Found: No
Eval Type: Other, not routine, done by local agency
Eval Notes: Follow up inspection.
Eval Division: Ventura County Environmental Health
Eval Program: HW
Eval Source: CERS,

Affiliation:
Affiliation Type Desc: CUPA District
Entity Name: Ventura County Environmental Health
Entity Title: Not reported
Affiliation Address: 800 South Victoria Avenue
Affiliation City: Ventura
Affiliation State: CA
Affiliation Country: Not reported
Affiliation Zip: 93009
Affiliation Phone: (805) 654-2813,

Affiliation Type Desc: Identification Signer
Entity Name: Robert Pourian
Entity Title: Not reported
Affiliation Address: Not reported
Affiliation City: Not reported

BIMMER CONNECTION, LLC (Continued) **S113125433**

Affiliation State:	Not reported
Affiliation Country:	Not reported
Affiliation Zip:	Not reported
Affiliation Phone:	,
Affiliation Type Desc:	Environmental Contact
Entity Name:	Rob Pourian
Entity Title:	Not reported
Affiliation Address:	389 E. Thousand Oaks Blvd. No. 2
Affiliation City:	Thousand Oaks
Affiliation State:	CA
Affiliation Country:	Not reported
Affiliation Zip:	91360
Affiliation Phone:	,
Affiliation Type Desc:	Parent Corporation
Entity Name:	BIMMER CONNECTION
Entity Title:	Not reported
Affiliation Address:	Not reported
Affiliation City:	Not reported
Affiliation State:	Not reported
Affiliation Country:	Not reported
Affiliation Zip:	Not reported
Affiliation Phone:	,
Affiliation Type Desc:	Facility Mailing Address
Entity Name:	Mailing Address
Entity Title:	Not reported
Affiliation Address:	389 E. Thousand Oaks Blvd. No. 2
Affiliation City:	Thousand Oaks
Affiliation State:	CA
Affiliation Country:	Not reported
Affiliation Zip:	91360
Affiliation Phone:	,
Affiliation Type Desc:	Document Preparer
Entity Name:	Robert Pourian
Entity Title:	Not reported
Affiliation Address:	Not reported
Affiliation City:	Not reported
Affiliation State:	Not reported
Affiliation Country:	Not reported
Affiliation Zip:	Not reported
Affiliation Phone:	,
Affiliation Type Desc:	Legal Owner
Entity Name:	Robert Pourian
Entity Title:	Not reported
Affiliation Address:	389 E. Thousand Oaks Blvd. No. 2
Affiliation City:	Thousand Oaks
Affiliation State:	CA
Affiliation Country:	United States
Affiliation Zip:	91360
Affiliation Phone:	(805) 494-0055,
Affiliation Type Desc:	Operator
Entity Name:	BIMMER CONNECTION, LLC

BIMMER CONNECTION, LLC (Continued) **S113125433**

Entity Title:	Not reported
Affiliation Address:	Not reported
Affiliation City:	Not reported
Affiliation State:	Not reported
Affiliation Country:	Not reported
Affiliation Zip:	Not reported
Affiliation Phone:	(805) 494-0055,

M119 **BIMMER CONNECTION LLC** **RCRA NonGen / NLR** **1026827973**
SSE **389 E THOUSAND OAKS BLVD NO 2** **E MANIFEST** **CAL000462953**
1/8-1/4 **THOUSAND OAKS, CA 91360**
0.158 mi.
833 ft. **Site 11 of 15 in cluster M**

Relative: **Lower**
Actual: **732 ft.**

RCRA Listings:

Date Form Received by Agency:	20210602
Handler Name:	Bimmer Connection Llc
Handler Address:	389 E Thousand Oaks Blvd No 2
Handler City,State,Zip:	THOUSAND OAKS, CA 91360
EPA ID:	CAL000462953
Contact Name:	ROBERT POURIAN
Contact Address:	389 E THOUSAND OAKS BLVD NO 2
Contact City,State,Zip:	THOUSAND OAKS, CA 91360
Contact Telephone:	805-494-0055
Contact Fax:	Not reported
Contact Email:	ROB@BIMMERCONNECTION.COM
Contact Title:	Not reported
EPA Region:	09
Land Type:	Not reported
Federal Waste Generator Description:	Not a generator, verified
Non-Notifier:	Not reported
Biennial Report Cycle:	Not reported
Accessibility:	Not reported
Active Site Indicator:	Not reported
State District Owner:	Not reported
State District:	Not reported
Mailing Address:	389 E THOUSAND OAKS BLVD NO 2
Mailing City,State,Zip:	THOUSAND OAKS, CA 91360
Owner Name:	Bimmer Connection Llc
Owner Type:	Other
Operator Name:	Robert Pourian
Operator Type:	Other
Short-Term Generator Activity:	No
Importer Activity:	No
Mixed Waste Generator:	No
Transporter Activity:	No
Transfer Facility Activity:	No
Recycler Activity with Storage:	No
Small Quantity On-Site Burner Exemption:	No
Smelting Melting and Refining Furnace Exemption:	No
Underground Injection Control:	No
Off-Site Waste Receipt:	No
Universal Waste Indicator:	No
Universal Waste Destination Facility:	No
Federal Universal Waste:	No
Active Site State-Reg Handler:	---
Federal Facility Indicator:	Not reported

BIMMER CONNECTION LLC (Continued) **1026827973**

Hazardous Secondary Material Indicator:	N
Sub-Part K Indicator:	Not reported
2018 GPRA Permit Baseline:	Not on the Baseline
2018 GPRA Renewals Baseline:	Not on the Baseline
202 GPRA Corrective Action Baseline:	No
Subject to Corrective Action Universe:	No
Non-TSDFs Where RCRA CA has Been Imposed Universe:	No
Corrective Action Priority Ranking:	No NCAPS ranking
Environmental Control Indicator:	No
Institutional Control Indicator:	No
Human Exposure Controls Indicator:	N/A
Groundwater Controls Indicator:	N/A
Significant Non-Complier Universe:	No
Unaddressed Significant Non-Complier Universe:	No
Addressed Significant Non-Complier Universe:	No
Significant Non-Complier With a Compliance Schedule Universe:	No
Financial Assurance Required:	Not reported
Handler Date of Last Change:	20210604
Recognized Trader-Importer:	No
Recognized Trader-Exporter:	No
Importer of Spent Lead Acid Batteries:	No
Exporter of Spent Lead Acid Batteries:	No
Recycler Activity Without Storage:	No
Manifest Broker:	No
Sub-Part P Indicator:	No

Handler - Owner Operator:

Owner/Operator Indicator:	Owner
Owner/Operator Name: BIMMER CONNECTION LLC	
Legal Status:	Other
Date Became Current:	Not reported
Date Ended Current:	Not reported
Owner/Operator Address:	389 E THOUSAND OAKS BLVD NO 2
Owner/Operator City,State,Zip:	THOUSAND OAKS, CA 91360
Owner/Operator Telephone:	805-494-0055
Owner/Operator Telephone Ext:	Not reported
Owner/Operator Fax:	Not reported
Owner/Operator Email:	Not reported

Owner/Operator Indicator:	Operator
Owner/Operator Name: ROBERT POURIAN	
Legal Status:	Other
Date Became Current:	Not reported
Date Ended Current:	Not reported
Owner/Operator Address:	389 E THOUSAND OAKS BLVD NO 2
Owner/Operator City,State,Zip:	THOUSAND OAKS, CA 91360
Owner/Operator Telephone:	805-494-0055
Owner/Operator Telephone Ext:	Not reported
Owner/Operator Fax:	Not reported
Owner/Operator Email:	Not reported

Historic Generators:

Receive Date:	20210602
Handler Name: BIMMER CONNECTION LLC	
Federal Waste Generator Description:	Not a generator, verified

BIMMER CONNECTION LLC (Continued) **1026827973**

State District Owner: Not reported
Large Quantity Handler of Universal Waste: No
Recognized Trader Importer: No
Recognized Trader Exporter: No
Spent Lead Acid Battery Importer: No
Spent Lead Acid Battery Exporter: No
Current Record: Yes
Non Storage Recycler Activity: No
Electronic Manifest Broker: No

List of NAICS Codes and Descriptions:
NAICS Code: 811111
NAICS Description: GENERAL AUTOMOTIVE REPAIR

Facility Has Received Notices of Violations:
Violations: No Violations Found

Evaluation Action Summary:
Evaluations: No Evaluations Found

E MANIFEST:
Manifest Tracking Number: 021451880JJK
Last Updated Date: 20220502
Shipped Date: 20211028
Received Date: 20211102
Manifest Status: Signed
Submission Type: DataImage5Copy
Origin Type: Web
Generator EPA ID: CAL000462953
Generator Name: BIMMER CONNECTION LLC
Generator Mail Street Number: Not reported
Generator Mail Street 1: 389 E THOUSAND OAKS BLVD NO 2
Generator Mail Street 2: Not reported
Generator Mail City: THOUSAND OAKS
Generator Mail State: CA
Generator Mail Zip: 91360
Generator Location Street Number: Not reported
Generator Location Street 1: 389 E THOUSAND OAKS BLVD NO 2
Generator Location Street 2: Not reported
Generator Location City: THOUSAND OAKS
Generator Location Zip: 91360
Generator Location State: CA
Generator Contact Company Name: Not reported
Designated Facility EPA ID: CAL000330453
Designated Facility Name: AGRITEC INT DBA CLEANTECH ENVIRONMENTAL
Designated Facility Mail Street Number: 5820
Designated Facility Mail Street 1: Not reported
Designated Facility Mail Street 2: MARTIN ROAD
Designated Facility Mail City: IRWINDALE
Designated Facility Mail Zip: 91706
Designated Facility Mail State: CA
Designated Facility Location Street Number: 5820
Designated Facility Location Street 1: MARTIN ROAD
Designated Facility Location Street 2: Not reported

BIMMER CONNECTION LLC (Continued) **1026827973**

Designated Facility Location City:	IRWINDALE
Designated Facility Location Zip:	91706
Designated Facility Location State:	CA
Designated Facility Contact Company Name:	Not reported
Manifest Residue Indicator:	N
Rejection Indicator:	N

Manifest Tracking Number:	021452123JJK
Last Updated Date:	20230120
Shipped Date:	20230112
Received Date:	20230112
Manifest Status:	Signed
Submission Type:	DataImage5Copy
Origin Type:	Web
Generator EPA ID:	CAL000462953
Generator Name:	BIMMER CONNECTION LLC
Generator Mail Street Number:	Not reported
Generator Mail Street 1:	389 E THOUSAND OAKS BLVD NO 2
Generator Mail Street 2:	Not reported
Generator Mail City:	THOUSAND OAKS
Generator Mail State:	CA
Generator Mail Zip:	91360
Generator Location Street Number:	Not reported
Generator Location Street 1:	389 E THOUSAND OAKS BLVD NO 2
Generator Location Street 2:	Not reported
Generator Location City:	THOUSAND OAKS
Generator Location Zip:	91360
Generator Location State:	CA
Generator Contact Company Name:	Not reported
Designated Facility EPA ID:	CAL000330453
Designated Facility Name:	AGRITEC INT DBA CLEANTECH ENVIRONMENTAL
Designated Facility Mail Street Number:	5820
Designated Facility Mail Street 1:	Not reported
Designated Facility Mail Street 2:	MARTIN ROAD
Designated Facility Mail City:	IRWINDALE
Designated Facility Mail Zip:	91706
Designated Facility Mail State:	CA
Designated Facility Location Street Number:	5820
Designated Facility Location Street 1:	MARTIN ROAD
Designated Facility Location Street 2:	Not reported
Designated Facility Location City:	IRWINDALE
Designated Facility Location Zip:	91706
Designated Facility Location State:	CA
Designated Facility Contact Company Name:	Not reported
Manifest Residue Indicator:	N
Rejection Indicator:	N

State Waste:

Manifest Tracking Number:	021452123JJK
Waste Line Number:	1
State Waste Code Owner:	CA
State Waste Code:	352
State Waste:	Other organic solids

Transporter:

Manifest Tracking Number:	021452123JJK

BIMMER CONNECTION LLC (Continued) **1026827973**

Transporter Line Number: 1
Transporter EPA ID: CAL000428703
Transporter Name: LUNO WASTE OIL

Waste Line:
Manifest Tracking Number: 021452123JJK
Waste Line Number: 1
U.S. DOT Hazardous Indicator: N
U.S. DOT ID Number: Not reported
U.S. DOT Description: Not reported
Non-Hazardous Waste Description: NON-RCRA HAZARDOUS WASTE SOLID (ABSORBENT/PAPER FILTER MEDIA)
Number of Containers: 1
Container Type Code: DM
Container Type Description: Metal drums, barrels, kegs
Waste Quantity: 100
Quantity Unit of Measure Code: G
Quantity Unit of Measure Description: Gallons
Waste Quantity, in Tons: 0.41701418
Acute Waste Quantity, in Tons: 0
Non-Acute Waste Quantity, in Tons: 0.41701418
Waste Quantity, in Kilograms: 378.2444
Acute Waste Quantity, in Kilograms: 0
Non-Acute Waste Quantity, in Kilorgrams: 378.2444
Management Method Code: H141
Management Method Description: STORAGE, BULKING AND/OR TRANSFER OFF SITE
Waste Residue Indicator: N
Quantity Discrepancy Indicator: N
Waste Type Discrepancy Indicator: N
Waste Density: Not reported
Waste Density Unit of Measure Code: Not reported
Waste Density Unit of Measure Description: Not reported
Form Code: Not reported
Form Code Description: Not reported
Source Code: Not reported
Source Code Description: Not reported
Waste Minimization Code: Not reported
Waste Minimization Code Description: Not reported
Consent Number: Not reported
EPA Waste Indicator: N

J120 **COASTAL OCCUPATIONAL MEDICAL GROUP DBA AKESO OCCUP** **RCRA NonGen / NLR** **1027468029**
SW **75 E THOUSAND OAKS BLVD STE E** **CAL000472375**
1/8-1/4 **THOUSAND OAKS, CA 91360**
0.158 mi.
835 ft. **Site 6 of 8 in cluster J**

Relative:
Lower

Actual:
716 ft.

RCRA Listings:
Date Form Received by Agency: 20220805
Handler Name: Coastal Occupational Medical Group Dba Akeso Occupational Health
Handler Address: 75 E Thousand Oaks Blvd Ste E
Handler City,State,Zip: THOUSAND OAKS, CA 91360
EPA ID: CAL000472375
Contact Name: MICHAEL BYER
Contact Address: 75 E THOUSAND OAKS BLVD STE E
Contact City,State,Zip: THOUSAND OAKS, CA 91360
Contact Telephone: 805-745-9301
Contact Fax: Not reported

COASTAL OCCUPATIONAL MEDICAL GROUP DBA AKESO OCCUPATIONAL HE (Continued) 1027468029

Contact Email:	MICHAEL.B@AKESOMEDICAL.COM
Contact Title:	Not reported
EPA Region:	09
Land Type:	Not reported
Federal Waste Generator Description:	Not a generator, verified
Non-Notifier:	Not reported
Biennial Report Cycle:	Not reported
Accessibility:	Not reported
Active Site Indicator:	Not reported
State District Owner:	Not reported
State District:	Not reported
Mailing Address:	7700 IRVINE CENTER DR STE 870
Mailing City,State,Zip:	IRVINE, CA 92618
Owner Name:	Kain Akeso Medical Holdings Llc
Owner Type:	Other
Operator Name:	Michael Byer
Operator Type:	Other
Short-Term Generator Activity:	No
Importer Activity:	No
Mixed Waste Generator:	No
Transporter Activity:	No
Transfer Facility Activity:	No
Recycler Activity with Storage:	No
Small Quantity On-Site Burner Exemption:	No
Smelting Melting and Refining Furnace Exemption:	No
Underground Injection Control:	No
Off-Site Waste Receipt:	No
Universal Waste Indicator:	No
Universal Waste Destination Facility:	No
Federal Universal Waste:	No
Active Site State-Reg Handler:	---
Federal Facility Indicator:	Not reported
Hazardous Secondary Material Indicator:	N
Sub-Part K Indicator:	Not reported
2018 GPRA Permit Baseline:	Not on the Baseline
2018 GPRA Renewals Baseline:	Not on the Baseline
202 GPRA Corrective Action Baseline:	No
Subject to Corrective Action Universe:	No
Non-TSDFs Where RCRA CA has Been Imposed Universe:	No
Corrective Action Priority Ranking:	No NCAPS ranking
Environmental Control Indicator:	No
Institutional Control Indicator:	No
Human Exposure Controls Indicator:	N/A
Groundwater Controls Indicator:	N/A
Significant Non-Complier Universe:	No
Unaddressed Significant Non-Complier Universe:	No
Addressed Significant Non-Complier Universe:	No
Significant Non-Complier With a Compliance Schedule Universe:	No
Financial Assurance Required:	Not reported
Handler Date of Last Change:	20220816
Recognized Trader-Importer:	No
Recognized Trader-Exporter:	No
Importer of Spent Lead Acid Batteries:	No
Exporter of Spent Lead Acid Batteries:	No
Recycler Activity Without Storage:	No
Manifest Broker:	No
Sub-Part P Indicator:	No

COASTAL OCCUPATIONAL MEDICAL GROUP DBA AKESO OCCUPATIONAL HE (Continued) **1027468029**

Handler - Owner Operator:
Owner/Operator Indicator: Operator
Owner/Operator Name: MICHAEL BYER
Legal Status: Other
Date Became Current: Not reported
Date Ended Current: Not reported
Owner/Operator Address: 75 E THOUSAND OAKS BLVD STE E
Owner/Operator City,State,Zip: THOUSAND OAKS, CA 91360
Owner/Operator Telephone: 805-745-9301
Owner/Operator Telephone Ext: Not reported
Owner/Operator Fax: Not reported
Owner/Operator Email: Not reported

Owner/Operator Indicator: Owner
Owner/Operator Name: KAIN AKESO MEDICAL HOLDINGS LLC
Legal Status: Other
Date Became Current: Not reported
Date Ended Current: Not reported
Owner/Operator Address: 7700 IRVINE CENTER DR STE 870
Owner/Operator City,State,Zip: IRVINE, CA 92618
Owner/Operator Telephone: 949-867-4111
Owner/Operator Telephone Ext: Not reported
Owner/Operator Fax: Not reported
Owner/Operator Email: Not reported

Historic Generators:
Receive Date: 20220805
Handler Name: COASTAL OCCUPATIONAL MEDICAL GROUP DBA AKESO OCCUPATIONAL HEALTH
Federal Waste Generator Description: Not a generator, verified
State District Owner: Not reported
Large Quantity Handler of Universal Waste: No
Recognized Trader Importer: No
Recognized Trader Exporter: No
Spent Lead Acid Battery Importer: No
Spent Lead Acid Battery Exporter: No
Current Record: Yes
Non Storage Recycler Activity: No
Electronic Manifest Broker: No

List of NAICS Codes and Descriptions:
NAICS Code: 621493
NAICS Description: FREESTANDING AMBULATORY SURGICAL AND EMERGENCY CENTERS

Facility Has Received Notices of Violations:
Violations: No Violations Found

Evaluation Action Summary:
Evaluations: No Evaluations Found

J121 **THE VITAMIN SHOPPE #181** **CERS HAZ WASTE** **S128385538**
SW **75 E THOUSAND OAKS BLVD** **HWTS** **N/A**
1/8-1/4 **THOUSAND OAKS, CA 91360**
0.158 mi.
835 ft. **Site 7 of 8 in cluster J**

Relative:
Lower

Actual:
716 ft.

CERS HAZ WASTE:
Name: THE VITAMIN SHOPPE #181
Address: 75 E THOUSAND OAKS BLVD
City,State,Zip: THOUSAND OAKS, CA 91360
Site ID: 629668
CERS ID: 10922182
CERS Description: Hazardous Waste Generator

Affiliation:
Affiliation Type Desc: Identification Signer
Entity Name: Cindy Pfeifer
Entity Title: Facilities Analyst
Affiliation Address: Not reported
Affiliation City: Not reported
Affiliation State: Not reported
Affiliation Country: Not reported
Affiliation Zip: Not reported
Affiliation Phone: ,

Affiliation Type Desc: Environmental Contact
Entity Name: Cindy Pfeifer
Entity Title: Not reported
Affiliation Address: 300 Harmon Meadow Blvd
Affiliation City: Secaucus
Affiliation State: NJ
Affiliation Country: Not reported
Affiliation Zip: 07094
Affiliation Phone: ,

Affiliation Type Desc: Facility Mailing Address
Entity Name: Mailing Address
Entity Title: Not reported
Affiliation Address: 300 Harmon Meadow Blvd
Affiliation City: Secaucus
Affiliation State: NJ
Affiliation Country: Not reported
Affiliation Zip: 07094
Affiliation Phone: ,

Affiliation Type Desc: Document Preparer
Entity Name: Cindy Pfeifer
Entity Title: Not reported
Affiliation Address: Not reported
Affiliation City: Not reported
Affiliation State: Not reported
Affiliation Country: Not reported
Affiliation Zip: Not reported
Affiliation Phone: ,

Affiliation Type Desc: CUPA District
Entity Name: Ventura County Environmental Health
Entity Title: Not reported
Affiliation Address: 800 South Victoria Avenue
Affiliation City: Ventura

THE VITAMIN SHOPPE #181 (Continued) **S128385538**

Affiliation State:	CA
Affiliation Country:	Not reported
Affiliation Zip:	93009
Affiliation Phone:	(805) 654-2813,
Affiliation Type Desc:	Legal Owner
Entity Name:	Vitamin Shoppe Industries
Entity Title:	Not reported
Affiliation Address:	300 Harmon Meadow Blvd
Affiliation City:	Secaucus
Affiliation State:	NJ
Affiliation Country:	United States
Affiliation Zip:	07094
Affiliation Phone:	(201) 552-6000,
Affiliation Type Desc:	Operator
Entity Name:	Vitamin Shoppe Industries
Entity Title:	Not reported
Affiliation Address:	Not reported
Affiliation City:	Not reported
Affiliation State:	Not reported
Affiliation Country:	Not reported
Affiliation Zip:	Not reported
Affiliation Phone:	(201) 552-6000,
Affiliation Type Desc:	Parent Corporation
Entity Name:	Vitamin Shoppe Industries, Inc
Entity Title:	Not reported
Affiliation Address:	Not reported
Affiliation City:	Not reported
Affiliation State:	Not reported
Affiliation Country:	Not reported
Affiliation Zip:	Not reported
Affiliation Phone:	,

HWTS:

Name:	THE VITAMIN SHOPPE STORE 181
Address:	75 E THOUSAND OAKS BLVD UNIT B1
Address 2:	Not reported
City,State,Zip:	THOUSAND OAKS, CA 91360
EPA ID:	CAL000469047
Inactive Date:	Not reported
Create Date:	03/07/2022
Last Act Date:	Not reported
Mailing Name:	Not reported
Mailing Address:	300 HARMON MEADOW BLVD
Mailing Address 2:	Not reported
Mailing City,State,Zip:	SECAUCUS, NJ 7094
Owner Name:	VITMAIN SHOPPE INDUSTRIES LLC
Owner Address:	300 HARMON MEADOW BLVD
Owner Address 2:	Not reported
Owner City,State,Zip:	SECAUCUS, NJ 7094
Owner Phone:	Not reported
Owner Fax:	Not reported
Contact Name:	CINDY PFEIFER
Contact Address:	300 HARMON MEADOW BLVD

THE VITAMIN SHOPPE #181 (Continued) **S128385538**

Contact Address 2:	Not reported
City,State,Zip:	SECAUCUS, NJ 7094
Contact Phone:	Not reported
Contact Fax:	Not reported
Facility Status:	Active
Facility Type:	PERMANENT
Category:	STATE
Latitude:	34.17979601
Longitude:	-118.875301

Name:	COASTAL OCCUPATIONAL MEDICAL GROUP DBA AKESO OCCUPATIONAL HEALTH
Address:	75 E THOUSAND OAKS BLVD STE E
Address 2:	Not reported
City,State,Zip:	THOUSAND OAKS, CA 91360
EPA ID:	CAL000472375
Inactive Date:	Not reported
Create Date:	08/05/2022
Last Act Date:	10/03/2023
Mailing Name:	Not reported
Mailing Address:	7700 IRVINE CENTER DR STE 870
Mailing Address 2:	Not reported
Mailing City,State,Zip:	IRVINE, CA
Owner Name:	KAIN AKESO MEDICAL HOLDINGS LLC
Owner Address:	7700 IRVINE CENTER DR STE 870
Owner Address 2:	Not reported
Owner City,State,Zip:	IRVINE, CA 92618
Owner Phone:	9498674111
Owner Fax:	9256600090
Contact Name:	MICHAEL BYER
Contact Address:	75 E THOUSAND OAKS BLVD STE E
Contact Address 2:	Not reported
City,State,Zip:	THOUSAND OAKS, CA 91360
Contact Phone:	8057459301
Contact Fax:	Not reported
Facility Status:	Not reported
Facility Type:	Not reported
Category:	Not reported
Latitude:	Not reported
Longitude:	Not reported

J122 **THE VITAMIN SHOPPE STORE 181** **RCRA NonGen / NLR** **1027217210**
SW **75 E THOUSAND OAKS BLVD UNIT B1** **CAL000469047**
1/8-1/4 **THOUSAND OAKS, CA 91360**
0.158 mi.
835 ft. **Site 8 of 8 in cluster J**

Relative: **Lower**
Actual: **716 ft.**

RCRA Listings:

Date Form Received by Agency:	20220307
Handler Name:	The Vitamin Shoppe Store 181
Handler Address:	75 E Thousand Oaks Blvd Unit B1
Handler City,State,Zip:	THOUSAND OAKS, CA 91360
EPA ID:	CAL000469047
Contact Name:	CINDY PFEIFER
Contact Address:	300 HARMON MEADOW BLVD
Contact City,State,Zip:	SECAUCUS, NJ 07094
Contact Telephone:	425-890-0825
Contact Fax:	Not reported
Contact Email:	CINDY.PFEIFER@VITAMINSHOPPE.COM

THE VITAMIN SHOPPE STORE 181 (Continued) **1027217210**

Contact Title:	Not reported
EPA Region:	09
Land Type:	Not reported
Federal Waste Generator Description:	Not a generator, verified
Non-Notifier:	Not reported
Biennial Report Cycle:	Not reported
Accessibility:	Not reported
Active Site Indicator:	Not reported
State District Owner:	Not reported
State District:	Not reported
Mailing Address:	300 HARMON MEADOW BLVD
Mailing City,State,Zip:	SECAUCUS, NJ 07094
Owner Name:	Vitmain Shoppe Industries Llc
Owner Type:	Other
Operator Name:	Cindy Pfeifer
Operator Type:	Other
Short-Term Generator Activity:	No
Importer Activity:	No
Mixed Waste Generator:	No
Transporter Activity:	No
Transfer Facility Activity:	No
Recycler Activity with Storage:	No
Small Quantity On-Site Burner Exemption:	No
Smelting Melting and Refining Furnace Exemption:	No
Underground Injection Control:	No
Off-Site Waste Receipt:	No
Universal Waste Indicator:	No
Universal Waste Destination Facility:	No
Federal Universal Waste:	No
Active Site State-Reg Handler:	---
Federal Facility Indicator:	Not reported
Hazardous Secondary Material Indicator:	N
Sub-Part K Indicator:	Not reported
2018 GPRA Permit Baseline:	Not on the Baseline
2018 GPRA Renewals Baseline:	Not on the Baseline
202 GPRA Corrective Action Baseline:	No
Subject to Corrective Action Universe:	No
Non-TSDFs Where RCRA CA has Been Imposed Universe:	No
Corrective Action Priority Ranking:	No NCAPS ranking
Environmental Control Indicator:	No
Institutional Control Indicator:	No
Human Exposure Controls Indicator:	N/A
Groundwater Controls Indicator:	N/A
Significant Non-Complier Universe:	No
Unaddressed Significant Non-Complier Universe:	No
Addressed Significant Non-Complier Universe:	No
Significant Non-Complier With a Compliance Schedule Universe:	No
Financial Assurance Required:	Not reported
Handler Date of Last Change:	20220308
Recognized Trader-Importer:	No
Recognized Trader-Exporter:	No
Importer of Spent Lead Acid Batteries:	No
Exporter of Spent Lead Acid Batteries:	No
Recycler Activity Without Storage:	No
Manifest Broker:	No
Sub-Part P Indicator:	No

THE VITAMIN SHOPPE STORE 181 (Continued) **1027217210**

Handler - Owner Operator:

Owner/Operator Indicator:	Owner
Owner/Operator Name: VITMAIN SHOPPE INDUSTRIES LLC	
Legal Status:	Other
Date Became Current:	Not reported
Date Ended Current:	Not reported
Owner/Operator Address:	300 HARMON MEADOW BLVD
Owner/Operator City,State,Zip:	SECAUCUS, NJ 07094
Owner/Operator Telephone:	201-552-6000
Owner/Operator Telephone Ext:	Not reported
Owner/Operator Fax:	Not reported
Owner/Operator Email:	Not reported

Owner/Operator Indicator:	Operator
Owner/Operator Name: CINDY PFEIFER	
Legal Status:	Other
Date Became Current:	Not reported
Date Ended Current:	Not reported
Owner/Operator Address:	300 HARMON MEADOW BLVD
Owner/Operator City,State,Zip:	SECAUCUS, NJ 07094
Owner/Operator Telephone:	425-890-0825
Owner/Operator Telephone Ext:	Not reported
Owner/Operator Fax:	Not reported
Owner/Operator Email:	Not reported

Historic Generators:

Receive Date:	20220307
Handler Name: THE VITAMIN SHOPPE STORE 181	
Federal Waste Generator Description:	Not a generator, verified
State District Owner:	Not reported
Large Quantity Handler of Universal Waste:	No
Recognized Trader Importer:	No
Recognized Trader Exporter:	No
Spent Lead Acid Battery Importer:	No
Spent Lead Acid Battery Exporter:	No
Current Record:	Yes
Non Storage Recycler Activity:	No
Electronic Manifest Broker:	No

List of NAICS Codes and Descriptions:

NAICS Code:	452311
NAICS Description:	WAREHOUSE CLUBS AND SUPERCENTERS

Facility Has Received Notices of Violations:

Violations:	No Violations Found

Evaluation Action Summary:

Evaluations:	No Evaluations Found

K123 **THOUSAND OAKS MARKETPLACE, LP** **RCRA NonGen / NLR** **1027202350**
WNW **275 N MOORPARK RD** **E MANIFEST** **CAC003166230**
1/8-1/4 **THOUSAND OAKS, CA 91360**
0.159 mi.
840 ft. **Site 10 of 17 in cluster K**

Relative: **Lower**
Actual: **736 ft.**

RCRA Listings:

Date Form Received by Agency:	20220314
Handler Name:	Thousand Oaks Marketplace, Lp
Handler Address:	275 N Moorpark Rd
Handler City,State,Zip:	THOUSAND OAKS, CA 91360
EPA ID:	CAC003166230
Contact Name:	GULAM ZAMANI
Contact Address:	275 N MOORPARK RD
Contact City,State,Zip:	THOUSAND OAKS, CA 91360
Contact Telephone:	805-495-4662
Contact Fax:	Not reported
Contact Email:	GZAMANI@NEWMARKMERRILL.COM
Contact Title:	Not reported
EPA Region:	09
Land Type:	Not reported
Federal Waste Generator Description:	Not a generator, verified
Non-Notifier:	Not reported
Biennial Report Cycle:	Not reported
Accessibility:	Not reported
Active Site Indicator:	Not reported
State District Owner:	Not reported
State District:	Not reported
Mailing Address:	275 N MOORPARK RD
Mailing City,State,Zip:	THOUSAND OAKS, CA 91360
Owner Name:	Thousand Oaks Marketplace Lp
Owner Type:	Other
Operator Name:	Gulam Zamani
Operator Type:	Other
Short-Term Generator Activity:	No
Importer Activity:	No
Mixed Waste Generator:	No
Transporter Activity:	No
Transfer Facility Activity:	No
Recycler Activity with Storage:	No
Small Quantity On-Site Burner Exemption:	No
Smelting Melting and Refining Furnace Exemption:	No
Underground Injection Control:	No
Off-Site Waste Receipt:	No
Universal Waste Indicator:	No
Universal Waste Destination Facility:	No
Federal Universal Waste:	No
Active Site State-Reg Handler:	---
Federal Facility Indicator:	Not reported
Hazardous Secondary Material Indicator:	N
Sub-Part K Indicator:	Not reported
2018 GPRA Permit Baseline:	Not on the Baseline
2018 GPRA Renewals Baseline:	Not on the Baseline
202 GPRA Corrective Action Baseline:	No
Subject to Corrective Action Universe:	No
Non-TSDFs Where RCRA CA has Been Imposed Universe:	No
Corrective Action Priority Ranking:	No NCAPS ranking
Environmental Control Indicator:	No
Institutional Control Indicator:	No

THOUSAND OAKS MARKETPLACE, LP (Continued) **1027202350**

Human Exposure Controls Indicator:	N/A
Groundwater Controls Indicator:	N/A
Significant Non-Complier Universe:	No
Unaddressed Significant Non-Complier Universe:	No
Addressed Significant Non-Complier Universe:	No
Significant Non-Complier With a Compliance Schedule Universe:	No
Financial Assurance Required:	Not reported
Handler Date of Last Change:	20220314
Recognized Trader-Importer:	No
Recognized Trader-Exporter:	No
Importer of Spent Lead Acid Batteries:	No
Exporter of Spent Lead Acid Batteries:	No
Recycler Activity Without Storage:	No
Manifest Broker:	No
Sub-Part P Indicator:	No

Handler - Owner Operator:

Owner/Operator Indicator:	Owner
Owner/Operator Name:	THOUSAND OAKS MARKETPLACE LP
Legal Status:	Other
Date Became Current:	Not reported
Date Ended Current:	Not reported
Owner/Operator Address:	5850 CANOGA AVE SUITE 650
Owner/Operator City,State,Zip:	WOODLAND HILLS, CA 91367
Owner/Operator Telephone:	805-495-4662
Owner/Operator Telephone Ext:	Not reported
Owner/Operator Fax:	Not reported
Owner/Operator Email:	Not reported

Owner/Operator Indicator:	Operator
Owner/Operator Name:	GULAM ZAMANI
Legal Status:	Other
Date Became Current:	Not reported
Date Ended Current:	Not reported
Owner/Operator Address:	275 N MOORPARK RD
Owner/Operator City,State,Zip:	THOUSAND OAKS, CA 91360
Owner/Operator Telephone:	805-495-4662
Owner/Operator Telephone Ext:	Not reported
Owner/Operator Fax:	Not reported
Owner/Operator Email:	Not reported

Historic Generators:

Receive Date:	20220314
Handler Name:	THOUSAND OAKS MARKETPLACE, LP
Federal Waste Generator Description:	Not a generator, verified
State District Owner:	Not reported
Large Quantity Handler of Universal Waste:	No
Recognized Trader Importer:	No
Recognized Trader Exporter:	No
Spent Lead Acid Battery Importer:	No
Spent Lead Acid Battery Exporter:	No
Current Record:	Yes
Non Storage Recycler Activity:	No
Electronic Manifest Broker:	No

THOUSAND OAKS MARKETPLACE, LP (Continued) **1027202350**

List of NAICS Codes and Descriptions:
NAICS Code: 53112
NAICS Description: LESSORS OF NONRESIDENTIAL BUILDINGS (EXCEPT MINIWAREHOUSES)

Facility Has Received Notices of Violations:
Violations: No Violations Found

Evaluation Action Summary:
Evaluations: No Evaluations Found

E MANIFEST:

Manifest Tracking Number:	020296738JJK
Last Updated Date:	20220421
Shipped Date:	20220325
Received Date:	20220325
Manifest Status:	Signed
Submission Type:	DataImage5Copy
Origin Type:	Service
Generator EPA ID:	CAC003166230
Generator Name:	THOUSAND OAKS MARKETPLACE, LP
Generator Mail Street Number:	Not reported
Generator Mail Street 1:	275 N MOORPARK RD
Generator Mail Street 2:	Not reported
Generator Mail City:	THOUSAND OAKS
Generator Mail State:	CA
Generator Mail Zip:	91360
Generator Location Street Number:	Not reported
Generator Location Street 1:	275 N MOORPARK RD
Generator Location Street 2:	Not reported
Generator Location City:	THOUSAND OAKS
Generator Location Zip:	91360
Generator Location State:	CA
Generator Contact Company Name:	Not reported
Designated Facility EPA ID:	CAT080013352
Designated Facility Name:	WORLD OIL RECYCLING
Designated Facility Mail Street Number:	2000
Designated Facility Mail Street 1:	CA90222 CA037US 2000
Designated Facility Mail Street 2:	N. ALAMEDA STREET
Designated Facility Mail City:	COMPTON
Designated Facility Mail Zip:	90222
Designated Facility Mail State:	CA
Designated Facility Location Street Number:	2000
Designated Facility Location Street 1:	N. ALAMEDA STREET
Designated Facility Location Street 2:	Not reported
Designated Facility Location City:	COMPTON
Designated Facility Location Zip:	90222-0000
Designated Facility Location State:	CA
Designated Facility Contact Company Name:	Not reported
Manifest Residue Indicator:	N
Rejection Indicator:	N

State Waste:

Manifest Tracking Number:	020296738JJK
Waste Line Number:	1

THOUSAND OAKS MARKETPLACE, LP (Continued) **1027202350**

State Waste Code Owner: CA
State Waste Code: 223
State Waste: Unspecified oil-containing waste

Transporter:
Manifest Tracking Number: 020296738JJK
Transporter Line Number: 1
Transporter EPA ID: CAD028277036
Transporter Name: ASBURY ENVIRONMENTAL SERVICES DBA WORLD OIL ENVIRONMENTAL SERVI

Waste Line:
Manifest Tracking Number: 020296738JJK
Waste Line Number: 1
U.S. DOT Hazardous Indicator: N
U.S. DOT ID Number: Not reported
U.S. DOT Description: Not reported
Non-Hazardous Waste Description: NON-RCRA HAZARDOUS WASTE, LIQUID (OILY WATER)
Number of Containers: 1
Container Type Code: TT
Container Type Description: Cargo tanks (tank trucks)
Waste Quantity: 100
Quantity Unit of Measure Code: G
Quantity Unit of Measure Description: Gallons
Waste Quantity, in Tons: 0.41701418
Acute Waste Quantity, in Tons: 0
Non-Acute Waste Quantity, in Tons: 0.41701418
Waste Quantity, in Kilograms: 378.2444
Acute Waste Quantity, in Kilograms: 0
Non-Acute Waste Quantity, in Kilorgrams: 378.2444
Management Method Code: H039
Management Method Description: OTHER RECOVERY OR RECLAMATION FOR REUSE
Waste Residue Indicator: N
Quantity Discrepancy Indicator: N
Waste Type Discrepancy Indicator: N
Waste Density: Not reported
Waste Density Unit of Measure Code: Not reported
Waste Density Unit of Measure Description: Not reported
Form Code: Not reported
Form Code Description: Not reported
Source Code: Not reported
Source Code Description: Not reported
Waste Minimization Code: Not reported
Waste Minimization Code Description: Not reported
Consent Number: Not reported
EPA Waste Indicator: N

K124 **UNOCAL #5229 (FORMER TOSCO - 76 SS)** **LUST** **S105974858**
WNW **293 MOORPARK RD** **VENTURA CO. BWT** **N/A**
1/8-1/4 **THOUSAND OAKS, CA 91361** **Cortese**
0.164 mi. **CERS**
865 ft. **Site 11 of 17 in cluster K**

Relative: **Lower**
Actual: **738 ft.**

VENTURA CO. LUST:
Name: UNOCAL #5229 (FORMER TOSCO - 76 SS)
Address: 293 MOORPARK RD
City: THOUSAND OAKS
Region: VENTURA

UNOCAL #5229 (FORMER TOSCO - 76 SS) (Continued) **S105974858**

Facility ID: 96036
Status: Case Closed

VENTURA CO. BWT:
Name: CONOCOPHILLIPS CO
Address: 293S MOORPARK RD
City,State,Zip: THOUSAND OAKS, CA
Facility ID: HM 3745
Program: Not reported

CORTESE:

Name:	UNOCAL #5229 (FORMER TOSCO - 76 SS)
Address:	293 MOORPARK RD
City,State,Zip:	THOUSAND OAKS, CA 91361
Region:	CORTESE
Envirostor Id:	Not reported
Global ID:	T0611101104
Site/Facility Type:	LUST CLEANUP SITE
Cleanup Status:	COMPLETED - CASE CLOSED
Status Date:	Not reported
Site Code:	Not reported
Latitude:	Not reported
Longitude:	Not reported
Owner:	Not reported
Enf Type:	Not reported
Swat R:	Not reported
Flag:	active
Order No:	Not reported
Waste Discharge System No:	Not reported
Effective Date:	Not reported
Region 2:	Not reported
WID Id:	Not reported
Solid Waste Id No:	Not reported
Waste Management Uit Name:	Not reported
File Name:	Active Open

CERS:

Name:	UNOCAL #5229 (FORMER TOSCO - 76 SS)
Address:	293 MOORPARK RD
City,State,Zip:	THOUSAND OAKS, CA 91361
Site ID:	770227
CERS ID:	T0611101104
CERS Description:	Leaking Underground Storage Tank Cleanup Site

Affiliation:

Affiliation Type Desc:	Regional Board Caseworker
Entity Name:	DANIEL PIROTTON - LOS ANGELES RWQCB (REGION 4)
Entity Title:	Not reported
Affiliation Address:	Not reported
Affiliation City:	R4 UNKNOWN
Affiliation State:	CA
Affiliation Country:	Not reported
Affiliation Zip:	Not reported
Affiliation Phone:	2135766714,

K125 **SERVICE STATION 5229** **HIST UST** **U001567955**
WNW **293 S MOORPARK RD** **N/A**
1/8-1/4 **THOUSAND OAKS, CA 91360**
0.164 mi.
866 ft. **Site 12 of 17 in cluster K**

Relative: **Lower**

Actual: **738 ft.**

HIST UST:

Name:	SERVICE STATION 5229
Address:	293 S MOORPARK RD
City,State,Zip:	THOUSAND OAKS, CA 91360
File Number:	0002cfdd
URL:	https://documents.geotracker.waterboards.ca.gov/ustpdfs/pdf/0002cfdd.pdf
Region:	STATE
Facility ID:	00000021304
Facility Type:	Gas Station
Other Type:	Not reported
Contact Name:	JOHN W OTTE
Telephone:	8054962900
Owner Name:	UNION OIL COMPANY OF CALIFORNI
Owner Address:	3701 WILSHIRE BOULEVARD-SUITE
Owner City,St,Zip:	LOS ANGELES, CA 90010
Total Tanks:	0003
Tank Num:	001
Container Num:	5229-4
Year Installed:	1964
Tank Capacity:	00000280
Tank Used for:	WASTE
Type of Fuel:	WASTE OIL
Container Construction Thickness:	Not reported
Leak Detection:	Stock Inventor, Pressure Test
Tank Num:	002
Container Num:	5229-2
Year Installed:	1964
Tank Capacity:	00010000
Tank Used for:	PRODUCT
Type of Fuel:	PREMIUM
Container Construction Thickness:	Not reported
Leak Detection:	Stock Inventor, Pressure Test
Tank Num:	003
Container Num:	5229-1
Year Installed:	1964
Tank Capacity:	00010000
Tank Used for:	PRODUCT
Type of Fuel:	UNLEADED
Container Construction Thickness:	Not reported
Leak Detection:	Stock Inventor, Pressure Test

Click here for Geo Tracker PDF:

K126 **ROLLING OAKS 76** **UST** **U004358207**
WNW **293 S MOORPARK RD** **N/A**
1/8-1/4 **THOUSAND OAKS, CA 91362**
0.164 mi.
866 ft. **Site 13 of 17 in cluster K**

Relative: UST:
Lower

Actual:
738 ft.

Name:	ROLLING OAKS 76
Address:	293 S MOORPARK RD
City,State,Zip:	THOUSAND OAKS, CA 91362
Facility ID:	Not reported
Permitting Agency:	Ventura County Environmental Health
CERSID:	Not reported
Latitude:	34.17537
Longitude:	-118.87647
Owner type:	Not reported
Facility type:	Not reported
Num of inuse ust:	Not reported
Num of closed ust:	Not reported
Num of oos ust:	Not reported
Epa region:	Not reported
Tribal lands:	Not reported
Tank owner name:	Not reported
Tank owner mailing address:	Not reported
Tank owner mailing city:	Not reported
Tank owner mailing zip:	Not reported
Tank owner mailing state:	Not reported
Tank operator name:	Not reported
Tank operator mailing address:	Not reported
Tank operator mailing city:	Not reported
Tank operator mailing zip:	Not reported
Tank operator mailing state:	Not reported
Tankidnumber:	Not reported
Tank status:	Not reported
Tank configuration:	Not reported
Tank closure date:	Not reported
Tank installation date:	Not reported
Tank num of compartments:	Not reported
Tank contents:	Not reported
Tank capacity gallons:	Not reported
Tank type:	Not reported
Tank pc construction:	Not reported
Tank pwpiping construction:	Not reported
Tank piping type:	Not reported
Tank piping construction:	Not reported
Tank sacrificial anode:	Not reported
Tank cp impressed current:	Not reported
Tank cp shutoff:	Not reported
Tank alarms:	Not reported
Tank ball float:	Not reported
Tank spill bucket:	Not reported

Name:	ROLLING OAKS 76
Address:	293 S MOORPARK RD
City,State,Zip:	THOUSAND OAKS, CA 91362
Facility ID:	Not reported
Permitting Agency:	Ventura County Environmental Health
CERSID:	Not reported
Latitude:	34.1753700

ROLLING OAKS 76 (Continued) **U004358207**

Longitude:	-118.876470
Owner type:	Not reported
Facility type:	Not reported
Num of inuse ust:	Not reported
Num of closed ust:	Not reported
Num of oos ust:	Not reported
Epa region:	Not reported
Tribal lands:	Not reported
Tank owner name:	Not reported
Tank owner mailing address:	Not reported
Tank owner mailing city:	Not reported
Tank owner mailing zip:	Not reported
Tank owner mailing state:	Not reported
Tank operator name:	Not reported
Tank operator mailing address:	Not reported
Tank operator mailing city:	Not reported
Tank operator mailing zip:	Not reported
Tank operator mailing state:	Not reported
Tankidnumber:	Not reported
Tank status:	Not reported
Tank configuration:	Not reported
Tank closure date:	Not reported
Tank installation date:	Not reported
Tank num of compartments:	Not reported
Tank contents:	Not reported
Tank capacity gallons:	Not reported
Tank type:	Not reported
Tank pc construction:	Not reported
Tank pwpiping construction:	Not reported
Tank piping type:	Not reported
Tank piping construction:	Not reported
Tank sacrificial anode:	Not reported
Tank cp impressed current:	Not reported
Tank cp shutoff:	Not reported
Tank alarms:	Not reported
Tank ball float:	Not reported
Tank spill bucket:	Not reported

Name:	ROLLING OAKS
Address:	293 S MOORPARK RD
City,State,Zip:	THOUSAND OAKS, CA 91362
Facility ID:	Not reported
Permitting Agency:	Ventura County Environmental Health
CERSID:	10332340
Latitude:	34.1753700
Longitude:	-118.876470
Owner type:	Non-Government
Facility type:	Motor Vehicle Fueling
Num of inuse ust:	2
Num of closed ust:	0
Num of oos ust:	0
Epa region:	9
Tribal lands:	No
Tank owner name:	4JR Enterprises, Inc
Tank owner mailing address:	293 S MOORPARK RD
Tank owner mailing city:	THOUSAND OAKS
Tank owner mailing zip:	91361

ROLLING OAKS 76 (Continued) **U004358207**

Tank owner mailing state:	CA
Tank operator name:	4JR Enterprises, Inc
Tank operator mailing address:	293 S MOORPARK RD
Tank operator mailing city:	THOUSAND OAKS
Tank operator mailing zip:	91361
Tank operator mailing state:	CA
Tankidnumber:	1
Tank status:	Confirmed/Updated Information
Tank configuration:	Stand Alone Tank
Tank closure date:	Not reported
Tank installation date:	1/1/1985 12:00:00 AM
Tank num of compartments:	1
Tank contents:	Regular Unleaded
Tank capacity gallons:	12000
Tank type:	Double Wall
Tank pc construction:	Steel
Tank pwpiping construction:	Fiberglass
Tank piping type:	Pressure
Tank piping construction:	Double Walled
Tank sacrificial anode:	No
Tank cp impressed current:	No
Tank cp shutoff:	Yes
Tank alarms:	No
Tank ball float:	No
Tank spill bucket:	Yes

Name:	ROLLING OAKS
Address:	293 S MOORPARK RD
City,State,Zip:	THOUSAND OAKS, CA 91362
Facility ID:	Not reported
Permitting Agency:	Ventura County Environmental Health
CERSID:	10332340
Latitude:	34.1753700
Longitude:	-118.876470
Owner type:	Non-Government
Facility type:	Motor Vehicle Fueling
Num of inuse ust:	2
Num of closed ust:	0
Num of oos ust:	0
Epa region:	9
Tribal lands:	No
Tank owner name:	4JR Enterprises, Inc
Tank owner mailing address:	293 S MOORPARK RD
Tank owner mailing city:	THOUSAND OAKS
Tank owner mailing zip:	91361
Tank owner mailing state:	CA
Tank operator name:	4JR Enterprises, Inc
Tank operator mailing address:	293 S MOORPARK RD
Tank operator mailing city:	THOUSAND OAKS
Tank operator mailing zip:	91361
Tank operator mailing state:	CA
Tankidnumber:	2
Tank status:	Confirmed/Updated Information
Tank configuration:	Stand Alone Tank
Tank closure date:	Not reported
Tank installation date:	1/1/1985 12:00:00 AM
Tank num of compartments:	1

ROLLING OAKS 76 (Continued) **U004358207**

Tank contents:	Premium Unleaded
Tank capacity gallons:	12000
Tank type:	Double Wall
Tank pc construction:	Steel
Tank pwpiping construction:	Fiberglass
Tank piping type:	Pressure
Tank piping construction:	Double Walled
Tank sacrificial anode:	No
Tank cp impressed current:	No
Tank cp shutoff:	Yes
Tank alarms:	No
Tank ball float:	No
Tank spill bucket:	Yes

K127 **ROLLING OAKS 76** **UST FINDER** **1028188437**
WNW **293 S MOORPARK RD** **N/A**
1/8-1/4 **THOUSAND OAKS, CA 91362**
0.164 mi.
866 ft. **Site 14 of 17 in cluster K**

Relative: **Lower**
Actual: **738 ft.**

UST FINDER:

Object ID:	732668
Facility ID:	CA10332340
Name:	ROLLING OAKS 76
Address:	293 S MOORPARK RD
City,State,Zip:	THOUSAND OAKS, CA 91362
Address Match Type:	PointAddress
Open USTs:	2
Closed USTs:	Not reported
TOS USTs:	Not reported
Population 1500ft:	647
Private Wells 1500ft:	0
Within 100yr Floodplain:	No
Land Use:	Developed, Medium Intensity
Within SPA:	Not reported
SPA PWS Facility ID:	Not reported
SPA Water Type:	Not reported
SPA Facility Type:	Not reported
SPA HUC12:	Not reported
Within WHPA:	Not reported
WHPA PWS Facility ID:	Not reported
WHPA Water Type:	Not reported
WHPA Facility Type:	Not reported
WHPA HUC12:	Not reported
Facility Status:	Open UST(s)
Date of Last Inspection:	Not reported
EPA Region:	9
Tribe:	Not reported
Coordinate Source:	Geocode
X Coord:	-118.876471035
Y Coord:	34.1753679810001
Latitude:	34.1753679812771
Longitude:	-118.876471034659

UST FINDER:

Object ID:	2262291
Facility ID:	CA10332340
Tank ID:	CA10332340-001_A Stand-alone Tank_1

ROLLING OAKS 76 (Continued) **1028188437**

Tank Status:	Open
Installation Date:	1985/01/01 16:00:00+00
Removal Date:	Not reported
Tank Capacity:	12000
Substances:	Regular Unleaded
Tank Wall Type:	Double Wall
Object ID:	2262292
Facility ID:	CA10332340
Tank ID:	CA10332340-002_A Stand-alone Tank_1
Tank Status:	Open
Installation Date:	1985/01/01 16:00:00+00
Removal Date:	Not reported
Tank Capacity:	12000
Substances:	Premium Unleaded
Tank Wall Type:	Double Wall

K128 **UNION OIL SERVICE STATION 5229** **HIST UST** **1000166524**
WNW **293 S MOORPARK RD** **N/A**
1/8-1/4 **THOUSAND OAKS, CA 91360**
0.164 mi.
866 ft. **Site 15 of 17 in cluster K**

Relative: **Lower**

Actual: **738 ft.**

HIST UST:

Name:	UNION OIL SERVICE STATION 5229
Address:	293 S MOORPARK RD
City,State,Zip:	THOUSAND OAKS, CA 91360
File Number:	Not reported
URL:	Not reported
Region:	STATE
Facility ID:	00000056190
Facility Type:	Gas Station
Other Type:	Not reported
Contact Name:	JOHN W. OTTE
Telephone:	8054962900
Owner Name:	UNION OIL COMPANY OF CALIFORNI
Owner Address:	3701 WILSHIRE BOULEVARD-SUITE
Owner City,St,Zip:	LOS ANGELES, CA 90010
Total Tanks:	0001
Tank Num:	001
Container Num:	1
Year Installed:	Not reported
Tank Capacity:	00000000
Tank Used for:	WASTE
Type of Fuel:	WASTE OIL
Container Construction Thickness:	Not reported
Leak Detection:	None

K129 **LOS ROBLES GOLF COURSE** **CERS HAZ WASTE** **S104994456**
WNW **299 S MOORPARK RD** **VENTURA CO. BWT** **N/A**
1/8-1/4 **THOUSAND OAKS, CA 91361** **CIWQS**
0.166 mi. **CERS**
874 ft. **Site 16 of 17 in cluster K**

Relative:
Lower

Actual:
738 ft.

CERS HAZ WASTE:

Name:	LOS ROBLES GREENS GOLF COURSE
Address:	299 S MOORPARK RD
City,State,Zip:	THOUSAND OAKS, CA 91360
Site ID:	45141
CERS ID:	10332391
CERS Description:	Hazardous Waste Generator

VENTURA CO. BWT:

Name:	LOS ROBLES GOLF COURSE
Address:	299 S MOORPARK RD
City,State,Zip:	THOUSAND OAKS, CA
Facility ID:	FA0005195
Program:	BUSINESS PLAN/HAZARDOUS WASTE GENERATOR

CIWQS:

Name:	LOS ROBLES GOLF COURSE
Address:	299 S MOORPARK RD
City,State,Zip:	THOUSAND OAKS, CA 91361
Agency:	Thousand Oaks City
Agency Address:	2100 E Thousand Oaks Blvd, Thousand Oaks, CA 91362
Place/Project Type:	Construction
SIC/NAICS:	Not reported
Region:	4
Program:	CONSTW
Regulatory Measure Status:	Terminated
Regulatory Measure Type:	Storm water construction
Order Number:	99-08DW
WDID:	4 56C314327
NPDES Number:	CAS000002
Adoption Date:	Not reported
Effective Date:	10/23/2000
Termination Date:	01/14/2003
Expiration/Review Date:	Not reported
Design Flow:	Not reported
Major/Minor:	Not reported
Complexity:	Not reported
TTWQ:	Not reported
Enforcement Actions within 5 years:	0
Violations within 5 years:	0
Latitude:	34.175305
Longitude:	-118.87617

Name:	LOS ROBLES GOLF COURSE
Address:	299 S MOORPARK RD
City,State,Zip:	THOUSAND OAKS, CA 91361
Agency:	Thousand Oaks City
Agency Address:	2100 E Thousand Oaks Blvd, Thousand Oaks, CA 91362
Place/Project Type:	Construction
SIC/NAICS:	Not reported
Region:	4
Program:	CONSTW

LOS ROBLES GOLF COURSE (Continued) **S104994456**

Regulatory Measure Status:	Terminated
Regulatory Measure Type:	Storm water construction
Order Number:	99-08DW
WDID:	4 56C314327
NPDES Number:	CAS000002
Adoption Date:	Not reported
Effective Date:	10/23/2000
Termination Date:	01/14/2003
Expiration/Review Date:	Not reported
Design Flow:	Not reported
Major/Minor:	Not reported
Complexity:	Not reported
TTWQ:	Not reported
Enforcement Actions within 5 years:	0
Violations within 5 years:	0
Latitude:	34.175305
Longitude:	-118.87617

CERS:

Name:	LOS ROBLES GREENS GOLF COURSE
Address:	299 S MOORPARK RD
City,State,Zip:	THOUSAND OAKS, CA 91360
Site ID:	45141
CERS ID:	10332391
CERS Description:	Chemical Storage Facilities

Violations:

Site ID:	45141
Site Name:	LOS ROBLES GREENS GOLF COURSE
Violation Date:	08-19-2020
Citation:	HSC 6.5 25160.2 - California Health and Safety Code, Chapter 6.5, Section(s) 25160.2
Violation Description:	Failure of a generator of hazardous waste that meets the conditions to be transported on a consolidated manifest to comply with one or more of the required consolidated manifesting procedures and retain copies of receipts for three years.
Violation Notes:	Returned to compliance on 08/26/2020.
Violation Division:	Ventura County Environmental Health
Violation Program:	HW
Violation Source:	CERS,

Site ID:	45141
Site Name:	LOS ROBLES GREENS GOLF COURSE
Violation Date:	06-27-2023
Citation:	HSC 6.95 25508(a)(3) - California Health and Safety Code, Chapter 6.95, Section(s) 25508(a)(3)
Violation Description:	Failure to complete and electronically submit hazardous material inventory information for all reportable hazardous materials on site at or above reportable quantities.
Violation Notes:	Not reported
Violation Division:	Ventura County Environmental Health
Violation Program:	HMRRP
Violation Source:	CERS,

Site ID:	45141
Site Name:	LOS ROBLES GREENS GOLF COURSE
Violation Date:	06-19-2019

LOS ROBLES GOLF COURSE (Continued) **S104994456**

Citation: HSC 6.95 25508.1(a)-(f) - California Health and Safety Code, Chapter 6.95, Section(s) 25508.1(a)-(f)
Violation Description: Failure to electronically update business plan within 30 days of any one of the following events: A 100 percent or more increase in the quantity of a previously disclosed material. Any handling of a previously undisclosed hazardous materials at or above reportable quantities. A change of business address, business ownership, or business name. A substantial change in the handler's operations that requires modification to any portion of the business plan.
Violation Notes: Returned to compliance on 07/16/2019.
Violation Division: Ventura County Environmental Health
Violation Program: HMRRP
Violation Source: CERS,

Site ID: 45141
Site Name: LOS ROBLES GREENS GOLF COURSE
Violation Date: 06-19-2019
Citation: HSC 6.95 25505(a)(4) - California Health and Safety Code, Chapter 6.95, Section(s) 25505(a)(4)
Violation Description: Failure to provide initial and annual training to all employees in safety procedures in the event of a release or threatened release of a hazardous material or failure to document and maintain training records for a minimum of three years.
Violation Notes: Returned to compliance on 07/16/2019.
Violation Division: Ventura County Environmental Health
Violation Program: HMRRP
Violation Source: CERS,

Site ID: 45141
Site Name: LOS ROBLES GREENS GOLF COURSE
Violation Date: 06-19-2019
Citation: HSC 6.5 25160.2 - California Health and Safety Code, Chapter 6.5, Section(s) 25160.2
Violation Description: Failure of a generator of hazardous waste that meets the conditions to be transported on a consolidated manifest to comply with one or more of the required consolidated manifesting procedures and retain copies of receipts for three years.
Violation Notes: Returned to compliance on 07/16/2019.
Violation Division: Ventura County Environmental Health
Violation Program: HW
Violation Source: CERS,

Evaluation:
Eval General Type: Compliance Evaluation Inspection
Eval Date: 01-12-2015
Violations Found: No
Eval Type: Routine done by local agency
Eval Notes: Not reported
Eval Division: Ventura County Environmental Health
Eval Program: HW
Eval Source: CERS,

Eval General Type: Compliance Evaluation Inspection
Eval Date: 06-19-2019
Violations Found: Yes
Eval Type: Routine done by local agency
Eval Notes: Not reported

LOS ROBLES GOLF COURSE (Continued) **S104994456**

Eval Division: Ventura County Environmental Health
Eval Program: HW
Eval Source: CERS,

Eval General Type: Other/Unknown
Eval Date: 08-07-2019
Violations Found: No
Eval Type: Other, not routine, done by local agency
Eval Notes: FOLLOW-UP INSPECTION
Eval Division: Ventura County Environmental Health
Eval Program: HW
Eval Source: CERS,

Eval General Type: Compliance Evaluation Inspection
Eval Date: 01-12-2015
Violations Found: No
Eval Type: Routine done by local agency
Eval Notes: Not reported
Eval Division: Ventura County Environmental Health
Eval Program: HMRRP
Eval Source: CERS,

Eval General Type: Compliance Evaluation Inspection
Eval Date: 06-05-2017
Violations Found: No
Eval Type: Routine done by local agency
Eval Notes: Not reported
Eval Division: Ventura County Environmental Health
Eval Program: HMRRP
Eval Source: CERS,

Eval General Type: Other/Unknown
Eval Date: 08-07-2019
Violations Found: No
Eval Type: Other, not routine, done by local agency
Eval Notes: FOLLOW-UP INSPECTION
Eval Division: Ventura County Environmental Health
Eval Program: HMRRP
Eval Source: CERS,

Eval General Type: Compliance Evaluation Inspection
Eval Date: 06-19-2019
Violations Found: Yes
Eval Type: Routine done by local agency
Eval Notes: Not reported
Eval Division: Ventura County Environmental Health
Eval Program: HMRRP
Eval Source: CERS,

Eval General Type: Compliance Evaluation Inspection
Eval Date: 06-27-2023
Violations Found: Yes
Eval Type: Routine done by local agency
Eval Notes: Not reported
Eval Division: Ventura County Environmental Health
Eval Program: HMRRP
Eval Source: CERS,

LOS ROBLES GOLF COURSE (Continued) **S104994456**

Eval General Type: Compliance Evaluation Inspection
Eval Date: 06-05-2017
Violations Found: No
Eval Type: Routine done by local agency
Eval Notes: Not reported
Eval Division: Ventura County Environmental Health
Eval Program: HW
Eval Source: CERS,

Eval General Type: Compliance Evaluation Inspection
Eval Date: 08-19-2020
Violations Found: No
Eval Type: Routine done by local agency
Eval Notes: Not reported
Eval Division: Ventura County Environmental Health
Eval Program: HMRRP
Eval Source: CERS,

Eval General Type: Compliance Evaluation Inspection
Eval Date: 08-19-2020
Violations Found: Yes
Eval Type: Routine done by local agency
Eval Notes: Not reported
Eval Division: Ventura County Environmental Health
Eval Program: HW
Eval Source: CERS,

Eval General Type: Compliance Evaluation Inspection
Eval Date: 11-29-2021
Violations Found: No
Eval Type: Routine done by local agency
Eval Notes: Not reported
Eval Division: Ventura County Environmental Health
Eval Program: HMRRP
Eval Source: CERS,

Eval General Type: Compliance Evaluation Inspection
Eval Date: 11-29-2021
Violations Found: No
Eval Type: Routine done by local agency
Eval Notes: Not reported
Eval Division: Ventura County Environmental Health
Eval Program: HW
Eval Source: CERS,

Affiliation:
Affiliation Type Desc: Facility Mailing Address
Entity Name: Mailing Address
Entity Title: Not reported
Affiliation Address: 5429 LBJ Freeway Suite 400
Affiliation City: Dallas
Affiliation State: TX
Affiliation Country: Not reported
Affiliation Zip: 75240
Affiliation Phone: ,

Affiliation Type Desc: CUPA District

LOS ROBLES GOLF COURSE (Continued) **S104994456**

Entity Name:	Ventura County Environmental Health
Entity Title:	Not reported
Affiliation Address:	800 South Victoria Avenue
Affiliation City:	Ventura
Affiliation State:	CA
Affiliation Country:	Not reported
Affiliation Zip:	93009
Affiliation Phone:	(805) 654-2813,
Affiliation Type Desc:	Environmental Contact
Entity Name:	Jack Swisher
Entity Title:	Not reported
Affiliation Address:	299 S Moorpark Rd
Affiliation City:	Thousand Oaks
Affiliation State:	CA
Affiliation Country:	Not reported
Affiliation Zip:	91361
Affiliation Phone:	,
Affiliation Type Desc:	Operator
Entity Name:	Jack Swisher
Entity Title:	Not reported
Affiliation Address:	Not reported
Affiliation City:	Not reported
Affiliation State:	Not reported
Affiliation Country:	Not reported
Affiliation Zip:	Not reported
Affiliation Phone:	(805) 372-2645,
Affiliation Type Desc:	Parent Corporation
Entity Name:	LOS ROBLES GOLF COURSE
Entity Title:	Not reported
Affiliation Address:	Not reported
Affiliation City:	Not reported
Affiliation State:	Not reported
Affiliation Country:	Not reported
Affiliation Zip:	Not reported
Affiliation Phone:	,
Affiliation Type Desc:	Document Preparer
Entity Name:	Matthew Kozlowski
Entity Title:	Not reported
Affiliation Address:	Not reported
Affiliation City:	Not reported
Affiliation State:	Not reported
Affiliation Country:	Not reported
Affiliation Zip:	Not reported
Affiliation Phone:	,
Affiliation Type Desc:	Identification Signer
Entity Name:	Matthew Kozlowski
Entity Title:	Superintendent
Affiliation Address:	Not reported
Affiliation City:	Not reported
Affiliation State:	Not reported
Affiliation Country:	Not reported
Affiliation Zip:	Not reported

LOS ROBLES GOLF COURSE (Continued) **S104994456**

Affiliation Phone: ,

Affiliation Type Desc: Legal Owner
Entity Name: EVERGREEN ALLIANCE GOLF LTD
Entity Title: Not reported
Affiliation Address: C/O Addison Law Firm 5400 LBJ Freeway Suite 1325
Affiliation City: Dallas
Affiliation State: TX
Affiliation Country: United States
Affiliation Zip: 75240
Affiliation Phone: (805) 495-6421,

K130 **JAMES JACOBS & D, JOHN WEBB,DDS** **RCRA NonGen / NLR** **1024792677**
WNW **307 SOUTH MOORPARK ROAD** **CAL000125041**
1/8-1/4 **THOUSAND OAKS, CA 91360**
0.168 mi.
886 ft. **Site 17 of 17 in cluster K**

Relative: RCRA Listings:
Lower

Actual: Date Form Received by Agency: 19960124
739 ft. Handler Name: James Jacobs & D, John Webb,Dds
Handler Address: 307 South Moorpark Road
Handler City,State,Zip: THOUSAND OAKS, CA 91360-0000
EPA ID: CAL000125041
Contact Name: VANESSA O'NEIL
Contact Address: 307 S MOORPARK RD
Contact City,State,Zip: THOUSAND OAKS, CA 91361
Contact Telephone: 805-497-8571
Contact Fax: 805-497-2781
Contact Email: TO@PACIFICORALSURGERY.COM
Contact Title: Not reported
EPA Region: 09
Land Type: Not reported
Federal Waste Generator Description: Not a generator, verified
Non-Notifier: Not reported
Biennial Report Cycle: Not reported
Accessibility: Not reported
Active Site Indicator: Handler Activities
State District Owner: Not reported
State District: Not reported
Mailing Address: 307 S MOORPARK RD
Mailing City,State,Zip: THOUSAND OAKS, CA 91361-0000
Owner Name: Dr.'S Jacobs& Webb
Owner Type: Other
Operator Name: Vanessa O'Neil
Operator Type: Other
Short-Term Generator Activity: No
Importer Activity: No
Mixed Waste Generator: No
Transporter Activity: No
Transfer Facility Activity: No
Recycler Activity with Storage: No
Small Quantity On-Site Burner Exemption: No
Smelting Melting and Refining Furnace Exemption: No
Underground Injection Control: No
Off-Site Waste Receipt: No
Universal Waste Indicator: Yes

JAMES JACOBS & D, JOHN WEBB,DDS (Continued) **1024792677**

Universal Waste Destination Facility:	Yes
Federal Universal Waste:	No
Active Site State-Reg Handler:	---
Federal Facility Indicator:	Not reported
Hazardous Secondary Material Indicator:	N
Sub-Part K Indicator:	Not reported
2018 GPRA Permit Baseline:	Not on the Baseline
2018 GPRA Renewals Baseline:	Not on the Baseline
202 GPRA Corrective Action Baseline:	No
Subject to Corrective Action Universe:	No
Non-TSDFs Where RCRA CA has Been Imposed Universe:	No
Corrective Action Priority Ranking:	No NCAPS ranking
Environmental Control Indicator:	No
Institutional Control Indicator:	No
Human Exposure Controls Indicator:	N/A
Groundwater Controls Indicator:	N/A
Significant Non-Complier Universe:	No
Unaddressed Significant Non-Complier Universe:	No
Addressed Significant Non-Complier Universe:	No
Significant Non-Complier With a Compliance Schedule Universe:	No
Financial Assurance Required:	Not reported
Handler Date of Last Change:	20181220
Recognized Trader-Importer:	No
Recognized Trader-Exporter:	No
Importer of Spent Lead Acid Batteries:	No
Exporter of Spent Lead Acid Batteries:	No
Recycler Activity Without Storage:	No
Manifest Broker:	No
Sub-Part P Indicator:	No

Handler - Owner Operator:

Owner/Operator Indicator:	Owner
Owner/Operator Name: DR.'S JACOBS& WEBB	
Legal Status:	Other
Date Became Current:	Not reported
Date Ended Current:	Not reported
Owner/Operator Address:	307 S MOORPARK RD
Owner/Operator City,State,Zip:	THOUSAND OAKS, CA 91361-0000
Owner/Operator Telephone:	805-497-8571
Owner/Operator Telephone Ext:	Not reported
Owner/Operator Fax:	Not reported
Owner/Operator Email:	Not reported

Owner/Operator Indicator:	Operator
Owner/Operator Name: VANESSA O'NEIL	
Legal Status:	Other
Date Became Current:	Not reported
Date Ended Current:	Not reported
Owner/Operator Address:	307 S MOORPARK RD
Owner/Operator City,State,Zip:	THOUSAND OAKS, CA 91361
Owner/Operator Telephone:	805-497-8571
Owner/Operator Telephone Ext:	Not reported
Owner/Operator Fax:	Not reported
Owner/Operator Email:	Not reported

JAMES JACOBS & D, JOHN WEBB,DDS (Continued) **1024792677**

Historic Generators:
Receive Date: 19960124
Handler Name: JAMES JACOBS & D, JOHN WEBB,DDS
Federal Waste Generator Description: Not a generator, verified
State District Owner: Not reported
Large Quantity Handler of Universal Waste: No
Recognized Trader Importer: Not reported
Recognized Trader Exporter: Not reported
Spent Lead Acid Battery Importer: Not reported
Spent Lead Acid Battery Exporter: Not reported
Current Record: Yes
Non Storage Recycler Activity: Not reported
Electronic Manifest Broker: Not reported

List of NAICS Codes and Descriptions:
NAICS Code: 62121
NAICS Description: OFFICES OF DENTISTS

Facility Has Received Notices of Violations:
Violations: No Violations Found

Evaluation Action Summary:
Evaluations: No Evaluations Found

M131 **KAISER PERMANENTE EAST THOUSAND OAKS BLVD MEDICAL** **CERS HAZ WASTE** **S124916580**
South **322 E THOUSAND OAKS BLVD** **VENTURA CO. BWT** **N/A**
1/8-1/4 **THOUSAND OAKS, CA 91360** **HWTS**
0.173 mi. **HAZNET**
914 ft. **Site 12 of 15 in cluster M**

Relative: **Lower**
Actual: **739 ft.**

CERS HAZ WASTE:
Name: KAISER PERMANENTE-322 E THOUSAND OAKS BLVD
Address: 322 E THOUSAND OAKS BLVD
City,State,Zip: THOUSAND OAKS, CA 91360
Site ID: 423243
CERS ID: 10737466
CERS Description: Hazardous Waste Generator

Violations:
Site ID: 423243
Site Name: Kaiser Permanente-322 E Thousand Oaks Blvd
Violation Date: 06-03-2021
Citation: 22 CCR 12 66262.40(a) - California Code of Regulations, Title 22, Chapter 12, Section(s) 66262.40(a)
Violation Description: Failure to keep a copy of each properly signed manifest for at least three years from the date the waste was accepted by the initial transporter. The manifest signed at the time the waste was accepted for transport shall be kept until receiving a signed copy from the designated facility which received the waste.
Violation Notes: Returned to compliance on 06/28/2021.
Violation Division: Ventura County Environmental Health
Violation Program: HW
Violation Source: CERS,

Site ID: 423243

KAISER PERMANENTE EAST THOUSAND OAKS BLVD MEDICAL OFFICES BU (Continued) **S124916580**

Site Name: Kaiser Permanente-322 E Thousand Oaks Blvd
Violation Date: 06-03-2021
Citation: 40 CFR 1 262.34(d)(5)(ii) - U.S. Code of Federal Regulations, Title 40, Chapter 1, Section(s) 262.34(d)(5)(ii)
Violation Description: Failure to post the following information next to the telephone: (A) The name and telephone number of the emergency coordinator; (B) Location of fire extinguishers and spill control material, and, if present, fire alarm; and (C) The telephone number of the fire department, unless the facility has a direct alarm.
Violation Notes: Returned to compliance on 06/28/2021.
Violation Division: Ventura County Environmental Health
Violation Program: HW
Violation Source: CERS,

Evaluation:
Eval General Type: Compliance Evaluation Inspection
Eval Date: 06-03-2021
Violations Found: Yes
Eval Type: Routine done by local agency
Eval Notes: Not reported
Eval Division: Ventura County Environmental Health
Eval Program: HW
Eval Source: CERS,

Coordinates:
Site ID: 423243
Facility Name: Kaiser Permanente-322 E Thousand Oaks Blvd
Env Int Type Code: HWG
Program ID: 10737466
Coord Name: Not reported
Ref Point Type Desc: Center of a facility or station.,
Latitude: 34.178470
Longitude: -118.871390

Affiliation:
Affiliation Type Desc: Document Preparer
Entity Name: KOJO ANNOR
Entity Title: Not reported
Affiliation Address: Not reported
Affiliation City: Not reported
Affiliation State: Not reported
Affiliation Country: Not reported
Affiliation Zip: Not reported
Affiliation Phone: ,

Affiliation Type Desc: Environmental Contact
Entity Name: Kojo Annor
Entity Title: Not reported
Affiliation Address: 5601 De Soto Ave
Affiliation City: Woodland Hills
Affiliation State: CA
Affiliation Country: Not reported
Affiliation Zip: 91367
Affiliation Phone: ,

Affiliation Type Desc: Parent Corporation

KAISER PERMANENTE EAST THOUSAND OAKS BLVD MEDICAL OFFICES BU (Continued) **S124916580**

Entity Name:	Kaiser Permanente
Entity Title:	Not reported
Affiliation Address:	Not reported
Affiliation City:	Not reported
Affiliation State:	Not reported
Affiliation Country:	Not reported
Affiliation Zip:	Not reported
Affiliation Phone:	,
Affiliation Type Desc:	Facility Mailing Address
Entity Name:	Mailing Address
Entity Title:	Not reported
Affiliation Address:	5601 De Soto
Affiliation City:	Woodland Hills
Affiliation State:	CA
Affiliation Country:	Not reported
Affiliation Zip:	91367
Affiliation Phone:	,
Affiliation Type Desc:	Operator
Entity Name:	Kelly Dickey
Entity Title:	Not reported
Affiliation Address:	Not reported
Affiliation City:	Not reported
Affiliation State:	Not reported
Affiliation Country:	Not reported
Affiliation Zip:	Not reported
Affiliation Phone:	(805) 300-5211,
Affiliation Type Desc:	CUPA District
Entity Name:	Ventura County Environmental Health
Entity Title:	Not reported
Affiliation Address:	800 South Victoria Avenue
Affiliation City:	Ventura
Affiliation State:	CA
Affiliation Country:	Not reported
Affiliation Zip:	93009
Affiliation Phone:	(805) 654-2813,
Affiliation Type Desc:	Identification Signer
Entity Name:	Kojo Annor
Entity Title:	Manager Environmental Health and Safety
Affiliation Address:	Not reported
Affiliation City:	Not reported
Affiliation State:	Not reported
Affiliation Country:	Not reported
Affiliation Zip:	Not reported
Affiliation Phone:	,
Affiliation Type Desc:	Legal Owner
Entity Name:	Kaiser Foundation Health Plan Inc.
Entity Title:	Not reported
Affiliation Address:	One Kaiser Plaza
Affiliation City:	Oakland
Affiliation State:	CA
Affiliation Country:	United States
Affiliation Zip:	94612

KAISER PERMANENTE EAST THOUSAND OAKS BLVD MEDICAL OFFICES BU (Continued) **S124916580**

Affiliation Phone: (510) 625-4737,

VENTURA CO. BWT:
Name: KAISER PERMANENTE-TO BLVD
Address: 322 E THOUSAND OAKS BLVD
City,State,Zip: THOUSAND OAKS, CA
Facility ID: FA0038677
Program: HAZARDOUS WASTE GENERATOR

HWTS:

Name:	KAISER PERMANENTE EAST THOUSAND OAKS BLVD MEDICAL OFFICES BUILDING
Address:	322 E THOUSAND OAKS BLVD
Address 2:	Not reported
City,State,Zip:	THOUSAND OAKS, CA 91360
EPA ID:	CAL000428306
Inactive Date:	Not reported
Create Date:	06/08/2017
Last Act Date:	Not reported
Mailing Name:	Not reported
Mailing Address:	ONE KAISER PLAZA
Mailing Address 2:	Not reported
Mailing City,State,Zip:	OAKLAND, CA 946120000
Owner Name:	KAISER PERMANETE
Owner Address:	ONE KAISER PLAZA
Owner Address 2:	Not reported
Owner City,State,Zip:	OAKLAND, CA 94612
Owner Phone:	Not reported
Owner Fax:	Not reported
Contact Name:	MATTHEW J HURAY
Contact Address:	1800 HARRISON ST
Contact Address 2:	Not reported
City,State,Zip:	OAKLAND, CA 94612
Contact Phone:	Not reported
Contact Fax:	Not reported
Facility Status:	Active
Facility Type:	PERMANENT
Category:	STATE
Latitude:	34.178688
Longitude:	-118.8714825

NAICS:

EPA ID:	CAL000428306
Create Date:	2017-06-08 13:06:45.900
NAICS Code:	52519
NAICS Description:	Other Insurance Funds
Issued EPA ID Date:	2017-06-08 13:06:45.85000
Inactive Date:	Not reported
Facility Name:	KAISER PERMANENTE EAST THOUSAND OAKS BLVD MEDICAL OFFICES BUILDING
Facility Address:	322 E THOUSAND OAKS BLVD
Facility Address 2:	Not reported
Facility City:	THOUSAND OAKS
Facility County:	Not reported
Facility State:	CA
Facility Zip:	91360

KAISER PERMANENTE EAST THOUSAND OAKS BLVD MEDICAL OFFICES BU (Continued) **S124916580**

HAZNET:

Name:	KAISER PERMANENTE EAST THOUSAND OAKS BLVD MEDICAL OFFICES BUILDING
Address:	322 E THOUSAND OAKS BLVD
Address 2:	Not reported
City,State,Zip:	THOUSAND OAKS, CA 91360
Contact:	MATTHEW J HURAY
Telephone:	3016257462
Mailing Name:	Not reported
Mailing Address:	ONE KAISER PLAZA
Year:	2020
Gepaid:	CAL000428306
TSD EPA ID:	NED981723513
CA Waste Code:	311 - Pharmaceutical waste
Disposal Method:	H040 - Incineration--Thermal Destruction Other Than Use As A Fuel
Tons:	0.026

Additional Info:

Year:	2020
Gen EPA ID:	CAL000428306
Shipment Date:	8/7/2020
Creation Date:	10/6/2020
Receipt Date:	9/16/2020
Manifest ID:	014828641FLE
Trans EPA ID:	MAD039322250
Trans Name:	Clean Harbors Environmental Services, Inc.
Trans 2 EPA ID:	OKR000031492
Trans 2 Name:	Basin Transportation
TSDF EPA ID:	NED981723513
Trans Name:	Clean Harbors Environmental Services, Inc.
TSDF Alt EPA ID:	Not reported
TSDF Alt Name:	Not reported
Waste Code Description:	311 - Pharmaceutical waste
RCRA Code:	D001,D005,D007,
Meth Code:	H040 - Incineration--Thermal Destruction Other Than Use As A Fuel
Quantity Tons:	0.026
Waste Quantity:	52
Quantity Unit:	P
Additional Code 1:	Not reported
Additional Code 2:	Not reported
Additional Code 3:	Not reported
Additional Code 4:	Not reported
Additional Code 5:	Not reported

Detail Two:

Year:	2020
EM Manifest ID:	d7381c7b-282c-46a7-b718-fe501a0f41b1
Shipment Date:	8/7/2020
Receipt Date:	9/16/2020
Manifest Number:	014828641FLE
Generator EPA ID:	CAL000428306
Name:	KAISER PERMANENTE- THOUSAND OAKS III
Address:	322 THOUSAND OAKS BLVD.
Address 2:	Not reported

KAISER PERMANENTE EAST THOUSAND OAKS BLVD MEDICAL OFFICES BU (Continued) **S124916580**

City:	THOUSAND OAKS
Zip:	91360
Telephone:	800-483-3718
Contact:	Avi Zaraya
Contact Telephone:	818-719-4143
Transporter 1 EPA ID:	MAD039322250
Transporter 1 Emergency Number:	Not reported
Transporter 2 EPA ID:	OKR000031492
Transporter 2 Emergency Number:	Not reported
TSDF EPA ID:	NED981723513
TSDF Name:	Clean Harbors Environmental Services, Inc.
TSDF Address 1:	2247 South Highway 71
TSDF Address 2:	Not reported
TSDF City:	Kimball
TSDF Zip:	69145
TSDF Telephone:	800-483-3718

Federal:

Year:	2020
EM Manifest ID:	d7381c7b-282c-46a7-b718-fe501a0f41b1
Generator EPA ID:	CAL000428306
Shipment Date:	2020-08-07
Manifest Number:	014828641FLE
Line Number:	1
Method Code:	H040
Quantity Tons:	0.02600
Quantity Waste:	52.000000
Quantity Unit:	P
Number of Containers:	1
Type of Container:	Fiber or plastic boxes, cartons, cases
Quantity Type:	Pounds
Federal Code:	D001

Year:	2020
EM Manifest ID:	d7381c7b-282c-46a7-b718-fe501a0f41b1
Generator EPA ID:	CAL000428306
Shipment Date:	2020-08-07
Manifest Number:	014828641FLE
Line Number:	1
Method Code:	H040
Quantity Tons:	0.02600
Quantity Waste:	52.000000
Quantity Unit:	P
Number of Containers:	1
Type of Container:	Fiber or plastic boxes, cartons, cases
Quantity Type:	Pounds
Federal Code:	D005

Year:	2020
EM Manifest ID:	d7381c7b-282c-46a7-b718-fe501a0f41b1
Generator EPA ID:	CAL000428306
Shipment Date:	2020-08-07
Manifest Number:	014828641FLE
Line Number:	1
Method Code:	H040
Quantity Tons:	0.02600
Quantity Waste:	52.000000
Quantity Unit:	P

KAISER PERMANENTE EAST THOUSAND OAKS BLVD MEDICAL OFFICES BU (Continued) **S124916580**

Number of Containers:	1
Type of Container:	Fiber or plastic boxes, cartons, cases
Quantity Type:	Pounds
Federal Code:	D007
Year:	2020
EM Manifest ID:	d7381c7b-282c-46a7-b718-fe501a0f41b1
Generator EPA ID:	CAL000428306
Shipment Date:	2020-08-07
Manifest Number:	014828641FLE
Line Number:	1
Method Code:	H040
Quantity Tons:	0.02600
Quantity Waste:	52.000000
Quantity Unit:	P
Number of Containers:	1
Type of Container:	Fiber or plastic boxes, cartons, cases
Quantity Type:	Pounds
Federal Code:	D009
Year:	2020
EM Manifest ID:	d7381c7b-282c-46a7-b718-fe501a0f41b1
Generator EPA ID:	CAL000428306
Shipment Date:	2020-08-07
Manifest Number:	014828641FLE
Line Number:	1
Method Code:	H040
Quantity Tons:	0.02600
Quantity Waste:	52.000000
Quantity Unit:	P
Number of Containers:	1
Type of Container:	Fiber or plastic boxes, cartons, cases
Quantity Type:	Pounds
Federal Code:	D010
Year:	2020
EM Manifest ID:	d7381c7b-282c-46a7-b718-fe501a0f41b1
Generator EPA ID:	CAL000428306
Shipment Date:	2020-08-07
Manifest Number:	014828641FLE
Line Number:	1
Method Code:	H040
Quantity Tons:	0.02600
Quantity Waste:	52.000000
Quantity Unit:	P
Number of Containers:	1
Type of Container:	Fiber or plastic boxes, cartons, cases
Quantity Type:	Pounds
Federal Code:	D011
Year:	2020
EM Manifest ID:	d7381c7b-282c-46a7-b718-fe501a0f41b1
Generator EPA ID:	CAL000428306
Shipment Date:	2020-08-07
Manifest Number:	014828641FLE
Line Number:	1
Method Code:	H040

KAISER PERMANENTE EAST THOUSAND OAKS BLVD MEDICAL OFFICES BU (Continued) **S124916580**

Quantity Tons:	0.02600
Quantity Waste:	52.000000
Quantity Unit:	P
Number of Containers:	1
Type of Container:	Fiber or plastic boxes, cartons, cases
Quantity Type:	Pounds
Federal Code:	D013
Year:	2020
EM Manifest ID:	d7381c7b-282c-46a7-b718-fe501a0f41b1
Generator EPA ID:	CAL000428306
Shipment Date:	2020-08-07
Manifest Number:	014828641FLE
Line Number:	1
Method Code:	H040
Quantity Tons:	0.02600
Quantity Waste:	52.000000
Quantity Unit:	P
Number of Containers:	1
Type of Container:	Fiber or plastic boxes, cartons, cases
Quantity Type:	Pounds
Federal Code:	D024
Year:	2020
EM Manifest ID:	d7381c7b-282c-46a7-b718-fe501a0f41b1
Generator EPA ID:	CAL000428306
Shipment Date:	2020-08-07
Manifest Number:	014828641FLE
Line Number:	1
Method Code:	H040
Quantity Tons:	0.02600
Quantity Waste:	52.000000
Quantity Unit:	P
Number of Containers:	1
Type of Container:	Fiber or plastic boxes, cartons, cases
Quantity Type:	Pounds
Federal Code:	D033
Year:	2020
EM Manifest ID:	d7381c7b-282c-46a7-b718-fe501a0f41b1
Generator EPA ID:	CAL000428306
Shipment Date:	2020-08-07
Manifest Number:	014828641FLE
Line Number:	1
Method Code:	H040
Quantity Tons:	0.02600
Quantity Waste:	52.000000
Quantity Unit:	P
Number of Containers:	1
Type of Container:	Fiber or plastic boxes, cartons, cases
Quantity Type:	Pounds
Federal Code:	PHRM
Year:	2020
EM Manifest ID:	d7381c7b-282c-46a7-b718-fe501a0f41b1
Generator EPA ID:	CAL000428306
Shipment Date:	2020-08-07

KAISER PERMANENTE EAST THOUSAND OAKS BLVD MEDICAL OFFICES BU (Continued) **S124916580**

Manifest Number:	014828641FLE
Line Number:	1
Method Code:	H040
Quantity Tons:	0.02600
Quantity Waste:	52.000000
Quantity Unit:	P
Number of Containers:	1
Type of Container:	Fiber or plastic boxes, cartons, cases
Quantity Type:	Pounds
Federal Code:	U002

Year:	2020
EM Manifest ID:	d7381c7b-282c-46a7-b718-fe501a0f41b1
Generator EPA ID:	CAL000428306
Shipment Date:	2020-08-07
Manifest Number:	014828641FLE
Line Number:	1
Method Code:	H040
Quantity Tons:	0.02600
Quantity Waste:	52.000000
Quantity Unit:	P
Number of Containers:	1
Type of Container:	Fiber or plastic boxes, cartons, cases
Quantity Type:	Pounds
Federal Code:	U010

Year:	2020
EM Manifest ID:	d7381c7b-282c-46a7-b718-fe501a0f41b1
Generator EPA ID:	CAL000428306
Shipment Date:	2020-08-07
Manifest Number:	014828641FLE
Line Number:	1
Method Code:	H040
Quantity Tons:	0.02600
Quantity Waste:	52.000000
Quantity Unit:	P
Number of Containers:	1
Type of Container:	Fiber or plastic boxes, cartons, cases
Quantity Type:	Pounds
Federal Code:	U035

Year:	2020
EM Manifest ID:	d7381c7b-282c-46a7-b718-fe501a0f41b1
Generator EPA ID:	CAL000428306
Shipment Date:	2020-08-07
Manifest Number:	014828641FLE
Line Number:	1
Method Code:	H040
Quantity Tons:	0.02600
Quantity Waste:	52.000000
Quantity Unit:	P
Number of Containers:	1
Type of Container:	Fiber or plastic boxes, cartons, cases
Quantity Type:	Pounds
Federal Code:	U044

Year:	2020

KAISER PERMANENTE EAST THOUSAND OAKS BLVD MEDICAL OFFICES BU (Continued) **S124916580**

EM Manifest ID:	d7381c7b-282c-46a7-b718-fe501a0f41b1
Generator EPA ID:	CAL000428306
Shipment Date:	2020-08-07
Manifest Number:	014828641FLE
Line Number:	1
Method Code:	H040
Quantity Tons:	0.02600
Quantity Waste:	52.000000
Quantity Unit:	P
Number of Containers:	1
Type of Container:	Fiber or plastic boxes, cartons, cases
Quantity Type:	Pounds
Federal Code:	U048

Year:	2020
EM Manifest ID:	d7381c7b-282c-46a7-b718-fe501a0f41b1
Generator EPA ID:	CAL000428306
Shipment Date:	2020-08-07
Manifest Number:	014828641FLE
Line Number:	1
Method Code:	H040
Quantity Tons:	0.02600
Quantity Waste:	52.000000
Quantity Unit:	P
Number of Containers:	1
Type of Container:	Fiber or plastic boxes, cartons, cases
Quantity Type:	Pounds
Federal Code:	U058

Year:	2020
EM Manifest ID:	d7381c7b-282c-46a7-b718-fe501a0f41b1
Generator EPA ID:	CAL000428306
Shipment Date:	2020-08-07
Manifest Number:	014828641FLE
Line Number:	1
Method Code:	H040
Quantity Tons:	0.02600
Quantity Waste:	52.000000
Quantity Unit:	P
Number of Containers:	1
Type of Container:	Fiber or plastic boxes, cartons, cases
Quantity Type:	Pounds
Federal Code:	U089

Year:	2020
EM Manifest ID:	d7381c7b-282c-46a7-b718-fe501a0f41b1
Generator EPA ID:	CAL000428306
Shipment Date:	2020-08-07
Manifest Number:	014828641FLE
Line Number:	1
Method Code:	H040
Quantity Tons:	0.02600
Quantity Waste:	52.000000
Quantity Unit:	P
Number of Containers:	1
Type of Container:	Fiber or plastic boxes, cartons, cases
Quantity Type:	Pounds

KAISER PERMANENTE EAST THOUSAND OAKS BLVD MEDICAL OFFICES BU (Continued) **S124916580**

Federal Code:	U122
Year:	2020
EM Manifest ID:	d7381c7b-282c-46a7-b718-fe501a0f41b1
Generator EPA ID:	CAL000428306
Shipment Date:	2020-08-07
Manifest Number:	014828641FLE
Line Number:	1
Method Code:	H040
Quantity Tons:	0.02600
Quantity Waste:	52.000000
Quantity Unit:	P
Number of Containers:	1
Type of Container:	Fiber or plastic boxes, cartons, cases
Quantity Type:	Pounds
Federal Code:	U129
Year:	2020
EM Manifest ID:	d7381c7b-282c-46a7-b718-fe501a0f41b1
Generator EPA ID:	CAL000428306
Shipment Date:	2020-08-07
Manifest Number:	014828641FLE
Line Number:	1
Method Code:	H040
Quantity Tons:	0.02600
Quantity Waste:	52.000000
Quantity Unit:	P
Number of Containers:	1
Type of Container:	Fiber or plastic boxes, cartons, cases
Quantity Type:	Pounds
Federal Code:	U132
Year:	2020
EM Manifest ID:	d7381c7b-282c-46a7-b718-fe501a0f41b1
Generator EPA ID:	CAL000428306
Shipment Date:	2020-08-07
Manifest Number:	014828641FLE
Line Number:	1
Method Code:	H040
Quantity Tons:	0.02600
Quantity Waste:	52.000000
Quantity Unit:	P
Number of Containers:	1
Type of Container:	Fiber or plastic boxes, cartons, cases
Quantity Type:	Pounds
Federal Code:	U150
Year:	2020
EM Manifest ID:	d7381c7b-282c-46a7-b718-fe501a0f41b1
Generator EPA ID:	CAL000428306
Shipment Date:	2020-08-07
Manifest Number:	014828641FLE
Line Number:	1
Method Code:	H040
Quantity Tons:	0.02600
Quantity Waste:	52.000000
Quantity Unit:	P

KAISER PERMANENTE EAST THOUSAND OAKS BLVD MEDICAL OFFICES BU (Continued) **S124916580**

Number of Containers: 1
Type of Container: Fiber or plastic boxes, cartons, cases
Quantity Type: Pounds
Federal Code: U188

Year: 2020
EM Manifest ID: d7381c7b-282c-46a7-b718-fe501a0f41b1
Generator EPA ID: CAL000428306
Shipment Date: 2020-08-07
Manifest Number: 014828641FLE
Line Number: 1
Method Code: H040
Quantity Tons: 0.02600
Quantity Waste: 52.000000
Quantity Unit: P
Number of Containers: 1
Type of Container: Fiber or plastic boxes, cartons, cases
Quantity Type: Pounds
Federal Code: U200

Year: 2020
EM Manifest ID: d7381c7b-282c-46a7-b718-fe501a0f41b1
Generator EPA ID: CAL000428306
Shipment Date: 2020-08-07
Manifest Number: 014828641FLE
Line Number: 1
Method Code: H040
Quantity Tons: 0.02600
Quantity Waste: 52.000000
Quantity Unit: P
Number of Containers: 1
Type of Container: Fiber or plastic boxes, cartons, cases
Quantity Type: Pounds
Federal Code: U210

Year: 2020
EM Manifest ID: d7381c7b-282c-46a7-b718-fe501a0f41b1
Generator EPA ID: CAL000428306
Shipment Date: 2020-08-07
Manifest Number: 014828641FLE
Line Number: 1
Method Code: H040
Quantity Tons: 0.02600
Quantity Waste: 52.000000
Quantity Unit: P
Number of Containers: 1
Type of Container: Fiber or plastic boxes, cartons, cases
Quantity Type: Pounds
Federal Code: U237

State:
Year: 2020
EM Manifest ID: d7381c7b-282c-46a7-b718-fe501a0f41b1
Generator EPA ID: CAL000428306
Shipment Date: 2020-08-07
Manifest Number: 014828641FLE
Line Number: 1

KAISER PERMANENTE EAST THOUSAND OAKS BLVD MEDICAL OFFICES BU (Continued) **S124916580**

Method Code:	H040
Quantity Tons:	0.02600
Quantity Waste:	52.000000
Quantity Unit:	P
Number of Containers:	1
Type of Container:	Fiber or plastic boxes, cartons, cases
Quantity Type:	Pounds
State Code:	311

M132 **KAISER PERMANENTE EAST THOUSAND OAKS BLVD MEDICAL** **RCRA NonGen / NLR** **1026721603**
South **322 E THOUSAND OAKS BLVD** **E MANIFEST** **CAL000428306**
1/8-1/4 **THOUSAND OAKS, CA 91360**
0.173 mi.
914 ft. **Site 13 of 15 in cluster M**

Relative: **Lower**

Actual: **739 ft.**

RCRA Listings:

Date Form Received by Agency:	20170608
Handler Name:	Kaiser Permanente East Thousand Oaks Blvd Medical Offices Building
Handler Address:	322 E Thousand Oaks Blvd
Handler City,State,Zip:	THOUSAND OAKS, CA 91360
EPA ID:	CAL000428306
Contact Name:	MATTHEW J HURAY
Contact Address:	1800 HARRISON ST
Contact City,State,Zip:	OAKLAND, CA 94612
Contact Telephone:	301-625-7462
Contact Fax:	Not reported
Contact Email:	MATTHEW.J.HURAY@KP.ORG
Contact Title:	Not reported
EPA Region:	09
Land Type:	Not reported
Federal Waste Generator Description:	Not a generator, verified
Non-Notifier:	Not reported
Biennial Report Cycle:	Not reported
Accessibility:	Not reported
Active Site Indicator:	Not reported
State District Owner:	Not reported
State District:	Not reported
Mailing Address:	1800 HARRISON ST
Mailing City,State,Zip:	OAKLAND, CA 94612-0000
Owner Name:	Kaiser Permanete
Owner Type:	Other
Operator Name:	Matthew J Huray
Operator Type:	Other
Short-Term Generator Activity:	No
Importer Activity:	No
Mixed Waste Generator:	No
Transporter Activity:	No
Transfer Facility Activity:	No
Recycler Activity with Storage:	No
Small Quantity On-Site Burner Exemption:	No
Smelting Melting and Refining Furnace Exemption:	No
Underground Injection Control:	No
Off-Site Waste Receipt:	No
Universal Waste Indicator:	No
Universal Waste Destination Facility:	No
Federal Universal Waste:	No
Active Site State-Reg Handler:	---

KAISER PERMANENTE EAST THOUSAND OAKS BLVD MEDICAL OFFICES BU (Continued) **1026721603**

Federal Facility Indicator:	Not reported
Hazardous Secondary Material Indicator:	N
Sub-Part K Indicator:	Not reported
2018 GPRA Permit Baseline:	Not on the Baseline
2018 GPRA Renewals Baseline:	Not on the Baseline
202 GPRA Corrective Action Baseline:	No
Subject to Corrective Action Universe:	No
Non-TSDFs Where RCRA CA has Been Imposed Universe:	No
Corrective Action Priority Ranking:	No NCAPS ranking
Environmental Control Indicator:	No
Institutional Control Indicator:	No
Human Exposure Controls Indicator:	N/A
Groundwater Controls Indicator:	N/A
Significant Non-Complier Universe:	No
Unaddressed Significant Non-Complier Universe:	No
Addressed Significant Non-Complier Universe:	No
Significant Non-Complier With a Compliance Schedule Universe:	No
Financial Assurance Required:	Not reported
Handler Date of Last Change:	20201218
Recognized Trader-Importer:	No
Recognized Trader-Exporter:	No
Importer of Spent Lead Acid Batteries:	No
Exporter of Spent Lead Acid Batteries:	No
Recycler Activity Without Storage:	No
Manifest Broker:	No
Sub-Part P Indicator:	No

Handler - Owner Operator:

Owner/Operator Indicator:	Operator
Owner/Operator Name: MATTHEW J HURAY	
Legal Status:	Other
Date Became Current:	Not reported
Date Ended Current:	Not reported
Owner/Operator Address:	1800 HARRISON ST
Owner/Operator City,State,Zip:	OAKLAND, CA 94612
Owner/Operator Telephone:	301-625-7462
Owner/Operator Telephone Ext:	Not reported
Owner/Operator Fax:	Not reported
Owner/Operator Email:	Not reported

Owner/Operator Indicator:	Owner
Owner/Operator Name: KAISER PERMANETE	
Legal Status:	Other
Date Became Current:	Not reported
Date Ended Current:	Not reported
Owner/Operator Address:	ONE KAISER PLAZA
Owner/Operator City,State,Zip:	OAKLAND, CA 94612
Owner/Operator Telephone:	510-625-4737
Owner/Operator Telephone Ext:	Not reported
Owner/Operator Fax:	Not reported
Owner/Operator Email:	Not reported

Historic Generators:

Receive Date:	20170608
Handler Name:	KAISER PERMANENTE EAST THOUSAND OAKS BLVD MEDICAL OFFICES BUILDING

KAISER PERMANENTE EAST THOUSAND OAKS BLVD MEDICAL OFFICES BU (Continued) **1026721603**

Federal Waste Generator Description:	Not a generator, verified
State District Owner:	Not reported
Large Quantity Handler of Universal Waste:	No
Recognized Trader Importer:	No
Recognized Trader Exporter:	No
Spent Lead Acid Battery Importer:	No
Spent Lead Acid Battery Exporter:	No
Current Record:	Yes
Non Storage Recycler Activity:	Not reported
Electronic Manifest Broker:	Not reported

List of NAICS Codes and Descriptions:

NAICS Code:	52519
NAICS Description:	OTHER INSURANCE FUNDS

Facility Has Received Notices of Violations:

Violations:	No Violations Found

Evaluation Action Summary:

Evaluations:	No Evaluations Found

E MANIFEST:

Manifest Tracking Number:	013451431FLE
Last Updated Date:	20190901
Shipped Date:	20190503
Received Date:	20190521
Manifest Status:	Corrected
Submission Type:	DataImage5Copy
Origin Type:	Service
Generator EPA ID:	CAL000428306
Generator Name:	KAISER PERMANENTE- THOUSAND OAKS III
Generator Mail Street Number:	Not reported
Generator Mail Street 1:	322 THOUSAND OAKS BLVD.
Generator Mail Street 2:	Not reported
Generator Mail City:	THOUSAND OAKS
Generator Mail State:	CA
Generator Mail Zip:	91360
Generator Location Street Number:	Not reported
Generator Location Street 1:	322 Thousand Oaks Blvd.
Generator Location Street 2:	Not reported
Generator Location City:	Thousand Oaks
Generator Location Zip:	91360
Generator Location State:	CA
Generator Contact Company Name:	Not reported
Designated Facility EPA ID:	NED981723513
Designated Facility Name:	Clean Harbors Environmental Services, Inc.
Designated Facility Mail Street Number:	Not reported
Designated Facility Mail Street 1:	Not reported
Designated Facility Mail Street 2:	2247 South Highway 71
Designated Facility Mail City:	Kimball
Designated Facility Mail Zip:	69145
Designated Facility Mail State:	NE
Designated Facility Location Street Number:	Not reported
Designated Facility Location Street 1:	2247 South Highway 71

KAISER PERMANENTE EAST THOUSAND OAKS BLVD MEDICAL OFFICES BU (Continued) **1026721603**

Designated Facility Location Street 2:	Not reported
Designated Facility Location City:	Kimball
Designated Facility Location Zip:	69145
Designated Facility Location State:	NE
Designated Facility Contact Company Name:	Not reported
Manifest Residue Indicator:	N
Rejection Indicator:	N

Manifest Tracking Number:	014828641FLE
Last Updated Date:	20201006
Shipped Date:	20200807
Received Date:	20200916
Manifest Status:	Signed
Submission Type:	DataImage5Copy
Origin Type:	Service
Generator EPA ID:	CAL000428306
Generator Name:	KAISER PERMANENTE- THOUSAND OAKS III
Generator Mail Street Number:	Not reported
Generator Mail Street 1:	322 THOUSAND OAKS BLVD.
Generator Mail Street 2:	Not reported
Generator Mail City:	THOUSAND OAKS
Generator Mail State:	CA
Generator Mail Zip:	91360
Generator Location Street Number:	Not reported
Generator Location Street 1:	322 Thousand Oaks Blvd.
Generator Location Street 2:	Not reported
Generator Location City:	Thousand Oaks
Generator Location Zip:	91360
Generator Location State:	CA
Generator Contact Company Name:	Kaiser Permanente- Thousand Oaks III
Designated Facility EPA ID:	NED981723513
Designated Facility Name:	Clean Harbors Environmental Services, Inc.
Designated Facility Mail Street Number:	Not reported
Designated Facility Mail Street 1:	Not reported
Designated Facility Mail Street 2:	2247 South Highway 71
Designated Facility Mail City:	Kimball
Designated Facility Mail Zip:	69145
Designated Facility Mail State:	NE
Designated Facility Location Street Number:	Not reported
Designated Facility Location Street 1:	2247 South Highway 71
Designated Facility Location Street 2:	Not reported
Designated Facility Location City:	Kimball
Designated Facility Location Zip:	69145
Designated Facility Location State:	NE
Designated Facility Contact Company Name:	Not reported
Manifest Residue Indicator:	N
Rejection Indicator:	N

Manifest Tracking Number:	012730928FLE
Last Updated Date:	20190822
Shipped Date:	20190116
Received Date:	20190131
Manifest Status:	Corrected
Submission Type:	DataImage5Copy
Origin Type:	Service
Generator EPA ID:	CAL000428306
Generator Name:	KAISER PERMANENTE- THOUSAND OAKS III

KAISER PERMANENTE EAST THOUSAND OAKS BLVD MEDICAL OFFICES BU (Continued) **1026721603**

Generator Mail Street Number:	Not reported
Generator Mail Street 1:	322 THOUSAND OAKS BLVD.
Generator Mail Street 2:	Not reported
Generator Mail City:	THOUSAND OAKS
Generator Mail State:	CA
Generator Mail Zip:	91360
Generator Location Street Number:	Not reported
Generator Location Street 1:	322 Thousand Oaks Blvd.
Generator Location Street 2:	Not reported
Generator Location City:	Thousand Oaks
Generator Location Zip:	91360
Generator Location State:	CA
Generator Contact Company Name:	Not reported
Designated Facility EPA ID:	NED981723513
Designated Facility Name:	Clean Harbors Environmental Services, Inc.
Designated Facility Mail Street Number:	Not reported
Designated Facility Mail Street 1:	Not reported
Designated Facility Mail Street 2:	2247 South Highway 71
Designated Facility Mail City:	Kimball
Designated Facility Mail Zip:	69145
Designated Facility Mail State:	NE
Designated Facility Location Street Number:	Not reported
Designated Facility Location Street 1:	2247 South Highway 71
Designated Facility Location Street 2:	Not reported
Designated Facility Location City:	Kimball
Designated Facility Location Zip:	69145
Designated Facility Location State:	NE
Designated Facility Contact Company Name:	Not reported
Manifest Residue Indicator:	N
Rejection Indicator:	N

Manifest Tracking Number:	017920402FLE
Last Updated Date:	20221117
Shipped Date:	20221006
Received Date:	20221025
Manifest Status:	Signed
Submission Type:	DataImage5Copy
Origin Type:	Service
Generator EPA ID:	CAL000428306
Generator Name:	KAISER PERMANENTE- THOUSAND OAKS III
Generator Mail Street Number:	Not reported
Generator Mail Street 1:	322 THOUSAND OAKS BLVD.
Generator Mail Street 2:	Not reported
Generator Mail City:	THOUSAND OAKS
Generator Mail State:	CA
Generator Mail Zip:	91360
Generator Location Street Number:	Not reported
Generator Location Street 1:	1800 Harrison St
Generator Location Street 2:	Not reported
Generator Location City:	Oakland
Generator Location Zip:	94612
Generator Location State:	CA
Generator Contact Company Name:	Kaiser Permanente- Thousand Oaks III
Designated Facility EPA ID:	UTD981552177
Designated Facility Name:	Clean Harbors Aragonite LLC
Designated Facility Mail Street Number:	Not reported
Designated Facility Mail Street 1:	Not reported

KAISER PERMANENTE EAST THOUSAND OAKS BLVD MEDICAL OFFICES BU (Continued) **1026721603**

Designated Facility Mail Street 2:	PO Box 1339
Designated Facility Mail City:	Grantsville
Designated Facility Mail Zip:	84029
Designated Facility Mail State:	UT
Designated Facility Location Street Number:	Not reported
Designated Facility Location Street 1:	11600 North Aptus Road
Designated Facility Location Street 2:	Not reported
Designated Facility Location City:	Grantsville
Designated Facility Location Zip:	84029
Designated Facility Location State:	UT
Designated Facility Contact Company Name:	Not reported
Manifest Residue Indicator:	N
Rejection Indicator:	N

Manifest Tracking Number:	017920403FLE
Last Updated Date:	20221113
Shipped Date:	20221006
Received Date:	20221024
Manifest Status:	Signed
Submission Type:	DataImage5Copy
Origin Type:	Service
Generator EPA ID:	CAL000428306
Generator Name:	KAISER PERMANENTE- THOUSAND OAKS III
Generator Mail Street Number:	Not reported
Generator Mail Street 1:	322 THOUSAND OAKS BLVD.
Generator Mail Street 2:	Not reported
Generator Mail City:	THOUSAND OAKS
Generator Mail State:	CA
Generator Mail Zip:	91360
Generator Location Street Number:	Not reported
Generator Location Street 1:	1800 Harrison St
Generator Location Street 2:	Not reported
Generator Location City:	Oakland
Generator Location Zip:	94612
Generator Location State:	CA
Generator Contact Company Name:	Kaiser Permanente- Thousand Oaks III
Designated Facility EPA ID:	NED981723513
Designated Facility Name:	Clean Harbors Environmental Services, Inc.
Designated Facility Mail Street Number:	Not reported
Designated Facility Mail Street 1:	Not reported
Designated Facility Mail Street 2:	2247 South Highway 71
Designated Facility Mail City:	Kimball
Designated Facility Mail Zip:	69145
Designated Facility Mail State:	NE
Designated Facility Location Street Number:	Not reported
Designated Facility Location Street 1:	2247 South Highway 71
Designated Facility Location Street 2:	Not reported
Designated Facility Location City:	Kimball
Designated Facility Location Zip:	69145
Designated Facility Location State:	NE
Designated Facility Contact Company Name:	Not reported
Manifest Residue Indicator:	N
Rejection Indicator:	N

Manifest Tracking Number:	017085304FLE
Last Updated Date:	20220314
Shipped Date:	20220210

KAISER PERMANENTE EAST THOUSAND OAKS BLVD MEDICAL OFFICES BU (Continued) **1026721603**

Received Date:	20220222
Manifest Status:	Signed
Submission Type:	DataImage5Copy
Origin Type:	Service
Generator EPA ID:	CAL000428306
Generator Name:	KAISER PERMANENTE- THOUSAND OAKS III
Generator Mail Street Number:	Not reported
Generator Mail Street 1:	322 THOUSAND OAKS BLVD.
Generator Mail Street 2:	Not reported
Generator Mail City:	THOUSAND OAKS
Generator Mail State:	CA
Generator Mail Zip:	91360
Generator Location Street Number:	Not reported
Generator Location Street 1:	322 Thousand Oaks Blvd.
Generator Location Street 2:	Not reported
Generator Location City:	Thousand Oaks
Generator Location Zip:	91360
Generator Location State:	CA
Generator Contact Company Name:	Kaiser Permanente- Thousand Oaks III
Designated Facility EPA ID:	NED981723513
Designated Facility Name:	Clean Harbors Environmental Services, Inc.
Designated Facility Mail Street Number:	Not reported
Designated Facility Mail Street 1:	Not reported
Designated Facility Mail Street 2:	2247 South Highway 71
Designated Facility Mail City:	Kimball
Designated Facility Mail Zip:	69145
Designated Facility Mail State:	NE
Designated Facility Location Street Number:	Not reported
Designated Facility Location Street 1:	2247 South Highway 71
Designated Facility Location Street 2:	Not reported
Designated Facility Location City:	Kimball
Designated Facility Location Zip:	69145
Designated Facility Location State:	NE
Designated Facility Contact Company Name:	Not reported
Manifest Residue Indicator:	N
Rejection Indicator:	N

Manifest Tracking Number:	017402383FLE
Last Updated Date:	20220627
Shipped Date:	20220518
Received Date:	20220606
Manifest Status:	Signed
Submission Type:	DataImage5Copy
Origin Type:	Service
Generator EPA ID:	CAL000428306
Generator Name:	KAISER PERMANENTE- THOUSAND OAKS III
Generator Mail Street Number:	Not reported
Generator Mail Street 1:	322 THOUSAND OAKS BLVD.
Generator Mail Street 2:	Not reported
Generator Mail City:	THOUSAND OAKS
Generator Mail State:	CA
Generator Mail Zip:	91360
Generator Location Street Number:	Not reported
Generator Location Street 1:	1800 Harrison St
Generator Location Street 2:	Not reported
Generator Location City:	Oakland
Generator Location Zip:	94612

KAISER PERMANENTE EAST THOUSAND OAKS BLVD MEDICAL OFFICES BU (Continued) **1026721603**

Generator Location State:	CA
Generator Contact Company Name:	Kaiser Permanente- Thousand Oaks III
Designated Facility EPA ID:	NED981723513
Designated Facility Name:	Clean Harbors Environmental Services, Inc.
Designated Facility Mail Street Number:	Not reported
Designated Facility Mail Street 1:	Not reported
Designated Facility Mail Street 2:	2247 South Highway 71
Designated Facility Mail City:	Kimball
Designated Facility Mail Zip:	69145
Designated Facility Mail State:	NE
Designated Facility Location Street Number:	Not reported
Designated Facility Location Street 1:	2247 South Highway 71
Designated Facility Location Street 2:	Not reported
Designated Facility Location City:	Kimball
Designated Facility Location Zip:	69145
Designated Facility Location State:	NE
Designated Facility Contact Company Name:	Not reported
Manifest Residue Indicator:	N
Rejection Indicator:	N

Manifest Tracking Number:	013786949FLE
Last Updated Date:	20191227
Shipped Date:	20191115
Received Date:	20191204
Manifest Status:	Signed
Submission Type:	DataImage5Copy
Origin Type:	Service
Generator EPA ID:	CAL000428306
Generator Name:	KAISER PERMANENTE- THOUSAND OAKS III
Generator Mail Street Number:	Not reported
Generator Mail Street 1:	322 THOUSAND OAKS BLVD.
Generator Mail Street 2:	Not reported
Generator Mail City:	THOUSAND OAKS
Generator Mail State:	CA
Generator Mail Zip:	91360
Generator Location Street Number:	Not reported
Generator Location Street 1:	322 Thousand Oaks Blvd.
Generator Location Street 2:	Not reported
Generator Location City:	Thousand Oaks
Generator Location Zip:	91360
Generator Location State:	CA
Generator Contact Company Name:	Not reported
Designated Facility EPA ID:	NED981723513
Designated Facility Name:	Clean Harbors Environmental Services, Inc.
Designated Facility Mail Street Number:	Not reported
Designated Facility Mail Street 1:	Not reported
Designated Facility Mail Street 2:	2247 South Highway 71
Designated Facility Mail City:	Kimball
Designated Facility Mail Zip:	69145
Designated Facility Mail State:	NE
Designated Facility Location Street Number:	Not reported
Designated Facility Location Street 1:	2247 South Highway 71
Designated Facility Location Street 2:	Not reported
Designated Facility Location City:	Kimball
Designated Facility Location Zip:	69145
Designated Facility Location State:	NE
Designated Facility Contact Company Name:	Not reported

KAISER PERMANENTE EAST THOUSAND OAKS BLVD MEDICAL OFFICES BU (Continued) **1026721603**

Manifest Residue Indicator: N
Rejection Indicator: N

Federal Waste:
Manifest Tracking Number: 013786949FLE
Waste Line Number: 1
Federal Waste Code: D001
Federal Waste: IGNITABLE WASTE

Manifest Tracking Number: 013786949FLE
Waste Line Number: 1
Federal Waste Code: D005
Federal Waste: BARIUM

Manifest Tracking Number: 013786949FLE
Waste Line Number: 1
Federal Waste Code: D007
Federal Waste: CHROMIUM

Manifest Tracking Number: 013786949FLE
Waste Line Number: 1
Federal Waste Code: D009
Federal Waste: MERCURY

Manifest Tracking Number: 013786949FLE
Waste Line Number: 1
Federal Waste Code: D010
Federal Waste: SELENIUM

Manifest Tracking Number: 013786949FLE
Waste Line Number: 1
Federal Waste Code: D011
Federal Waste: SILVER

Manifest Tracking Number: 013786949FLE
Waste Line Number: 1
Federal Waste Code: D013
Federal Waste: LINDANE (1,2,3,4,5,6-HEXA-CHLOROCYCLOHEXANE, GAMMA ISOMER)

Manifest Tracking Number: 013786949FLE
Waste Line Number: 1
Federal Waste Code: D024
Federal Waste: M-CRESOL

Manifest Tracking Number: 013786949FLE
Waste Line Number: 1
Federal Waste Code: D033
Federal Waste: HEXACHLOROBUTADIENE

Manifest Tracking Number: 013786949FLE
Waste Line Number: 1
Federal Waste Code: PHAR
Federal Waste: Phar

Manifest Tracking Number: 013786949FLE
Waste Line Number: 1
Federal Waste Code: U002

KAISER PERMANENTE EAST THOUSAND OAKS BLVD MEDICAL OFFICES BU (Continued) 1026721603

Federal Waste: 2-PROPANONE (I) (OR) ACETONE (I)

Manifest Tracking Number: 013786949FLE
Waste Line Number: 1
Federal Waste Code: U010
Federal Waste: AZIRINO [2',3':3,4]PYRROLO[1,2-A]INDOLE-4,7-DIONE, 6-AMINO-8-[[(AMINOCARBONYL)OXY]METHYL]-1,1A,2,8,8A,8B-HEXAHYDRO-8A-METHOXY-5-METHYL-, [1AS-(1AALPHA, 8BETA, 8AALPHA, 8BALPHA)]- (OR) MITOMYCIN C

Manifest Tracking Number: 013786949FLE
Waste Line Number: 1
Federal Waste Code: U035
Federal Waste: BENZENEBUTANOIC ACID, 4-[BIS(2-CHLOROETHYL)AMINO]- (OR) CHLORAMBUCIL

Manifest Tracking Number: 013786949FLE
Waste Line Number: 1
Federal Waste Code: U048
Federal Waste: O-CHLOROPHENOL (OR) PHENOL, 2-CHLORO-

Manifest Tracking Number: 013786949FLE
Waste Line Number: 1
Federal Waste Code: U058
Federal Waste: 2H-1,3,2-OXAZAPHOSPHORIN-2-AMINE, N,N-BIS(2-CHLOROETHYL)TETRAHYDRO-, 2-OXIDE (OR) CYCLOPHOSPHAMIDE

Manifest Tracking Number: 013786949FLE
Waste Line Number: 1
Federal Waste Code: U089
Federal Waste: DIETHYLSTILBESTEROL (OR) PHENOL, 4,4'-(1,2-DIETHYL-1,2-ETHENEDIYL)BIS, (E)-

Manifest Tracking Number: 013786949FLE
Waste Line Number: 1
Federal Waste Code: U129
Federal Waste: CYCLOHEXANE, 1,2,3,4,5,6-HEXACHLORO-, (1ALPHA, 2ALPHA, 3BETA, 4ALPHA, 5ALPHA, 6BETA)- (OR) LINDANE

Manifest Tracking Number: 013786949FLE
Waste Line Number: 1
Federal Waste Code: U132
Federal Waste: HEXACHLOROPHENE (OR) PHENOL, 2,2'-METHYLENEBIS[3,4,6-TRICHLORO-

Manifest Tracking Number: 013786949FLE
Waste Line Number: 1
Federal Waste Code: U150
Federal Waste: L-PHENYLALANINE, 4-[BIS(2-CHLOROETHYL)AMINO]- (OR) MELPHALAN

Manifest Tracking Number: 013786949FLE
Waste Line Number: 1
Federal Waste Code: U188
Federal Waste: PHENOL

Manifest Tracking Number: 013786949FLE
Waste Line Number: 1
Federal Waste Code: U200
Federal Waste: RESERPINE (OR) YOHIMBAN-16-CARBOXYLIC ACID,

KAISER PERMANENTE EAST THOUSAND OAKS BLVD MEDICAL OFFICES BU (Continued) 1026721603

11,17-DIMETHOXY-18-[(3,4,5-TRIMETHOXYBENZOYL)OXY]-, METHYL ESTER, (3BETA, 16BETA, 17ALPHA, 18BETA, 20ALPHA)-

Manifest Tracking Number: 013786949FLE
Waste Line Number: 1
Federal Waste Code: U210
Federal Waste: ETHENE, TETRACHLORO- (OR) TETRACHLOROETHYLENE

Manifest Tracking Number: 013786949FLE
Waste Line Number: 1
Federal Waste Code: U237
Federal Waste: 2,4-(1H,3H)-PYRIMIDINEDIONE, 5-[BIS(2-CHLOROETHYL)AMINO]- (OR) URACIL MUSTARD

State Waste:
Manifest Tracking Number: 013786949FLE
Waste Line Number: 1
State Waste Code Owner: CA
State Waste Code: 311
State Waste: Pharmaceutical waste

Transporter:
Manifest Tracking Number: 013786949FLE
Transporter Line Number: 1
Transporter EPA ID: MAD039322250
Transporter Name: Clean Harbors Environmental Services, Inc.

Manifest Tracking Number: 013786949FLE
Transporter Line Number: 2
Transporter EPA ID: OKR000031492
Transporter Name: Basin Transportation

Manifest Tracking Number: 013786949FLE
Transporter Line Number: 3
Transporter EPA ID: MAD039322250
Transporter Name: Clean Harbors Environmental Services, Inc.

Manifest Tracking Number: 013786949FLE
Transporter Line Number: 4
Transporter EPA ID: MOD095038998
Transporter Name: BED ROCK INC DBA TRI STATE MOTOR TRANSIT CO

Waste Line:
Manifest Tracking Number: 013786949FLE
Waste Line Number: 1
U.S. DOT Hazardous Indicator: Y
U.S. DOT ID Number: UN3248
U.S. DOT Description: UN3248, WASTE MEDICINE, LIQUID, FLAMMABLE, TOXIC, N.O.S. (ACETONE, CHLORAMBUCIL), 3, (6.1), PG II
Non-Hazardous Waste Description: Not reported
Number of Containers: 1
Container Type Code: DF
Container Type Description: Fiberboard or plastic drums, barrels, kegs
Waste Quantity: 47
Quantity Unit of Measure Code: P
Quantity Unit of Measure Description: Pounds

KAISER PERMANENTE EAST THOUSAND OAKS BLVD MEDICAL OFFICES BU (Continued) **1026721603**

Waste Quantity, in Tons:	0.0235
Acute Waste Quantity, in Tons:	0
Non-Acute Waste Quantity, in Tons:	0.0235
Waste Quantity, in Kilograms:	21.315205
Acute Waste Quantity, in Kilograms:	0
Non-Acute Waste Quantity, in Kilorgrams:	21.315205
Management Method Code:	H040
Management Method Description:	INCINERATION
Waste Residue Indicator:	N
Quantity Discrepancy Indicator:	N
Waste Type Discrepancy Indicator:	N
Waste Density:	Not reported
Waste Density Unit of Measure Code:	Not reported
Waste Density Unit of Measure Description:	Not reported
Form Code:	Not reported
Form Code Description:	Not reported
Source Code:	Not reported
Source Code Description:	Not reported
Waste Minimization Code:	Not reported
Waste Minimization Code Description:	Not reported
Consent Number:	Not reported
EPA Waste Indicator:	Y

N133 **WILBUR OAKS APARTMENTS** **RCRA NonGen / NLR** **1028898569**
NNE **376 E. WILBUR RD., UNIT 376-103** **CAC003260245**
1/8-1/4 **THOUSAND OAKS, CA 91360**
0.179 mi.
945 ft. **Site 1 of 71 in cluster N**

Relative: **Higher**
Actual: **751 ft.**

RCRA Listings:

Date Form Received by Agency:	20231109
Handler Name:	Wilbur Oaks Apartments
Handler Address:	376 E. Wilbur Rd., Unit 376-103
Handler City,State,Zip:	THOUSAND OAKS, CA 91360
EPA ID:	CAC003260245
Contact Name:	MICHAEL RUSKE
Contact Address:	450 EAST WILBUR RD., UNIT 376-103
Contact City,State,Zip:	THOUSAND OAKS, CA 91360
Contact Telephone:	805-496-8486
Contact Fax:	Not reported
Contact Email:	LYNDA@OAKSMGMT.COM
Contact Title:	Not reported
EPA Region:	09
Land Type:	Not reported
Federal Waste Generator Description:	Not a generator, verified
Non-Notifier:	Not reported
Biennial Report Cycle:	Not reported
Accessibility:	Not reported
Active Site Indicator:	Not reported
State District Owner:	Not reported
State District:	Not reported
Mailing Address:	450 EAST WILBUR RD.
Mailing City,State,Zip:	THOUSAND OAKS, CA 91360
Owner Name:	Wilbur Oaks Apartments
Owner Type:	Other
Operator Name:	Michael Ruske
Operator Type:	Other
Short-Term Generator Activity:	No

WILBUR OAKS APARTMENTS (Continued) **1028898569**

Importer Activity:	No
Mixed Waste Generator:	No
Transporter Activity:	No
Transfer Facility Activity:	No
Recycler Activity with Storage:	No
Small Quantity On-Site Burner Exemption:	No
Smelting Melting and Refining Furnace Exemption:	No
Underground Injection Control:	No
Off-Site Waste Receipt:	No
Universal Waste Indicator:	No
Universal Waste Destination Facility:	No
Federal Universal Waste:	No
Active Site State-Reg Handler:	---
Federal Facility Indicator:	Not reported
Hazardous Secondary Material Indicator:	N
Sub-Part K Indicator:	Not reported
2018 GPRA Permit Baseline:	Not on the Baseline
2018 GPRA Renewals Baseline:	Not on the Baseline
202 GPRA Corrective Action Baseline:	No
Subject to Corrective Action Universe:	No
Non-TSDFs Where RCRA CA has Been Imposed Universe:	No
Corrective Action Priority Ranking:	No NCAPS ranking
Environmental Control Indicator:	No
Institutional Control Indicator:	No
Human Exposure Controls Indicator:	N/A
Groundwater Controls Indicator:	N/A
Significant Non-Complier Universe:	No
Unaddressed Significant Non-Complier Universe:	No
Addressed Significant Non-Complier Universe:	No
Significant Non-Complier With a Compliance Schedule Universe:	No
Financial Assurance Required:	Not reported
Handler Date of Last Change:	20231110
Recognized Trader-Importer:	No
Recognized Trader-Exporter:	No
Importer of Spent Lead Acid Batteries:	No
Exporter of Spent Lead Acid Batteries:	No
Recycler Activity Without Storage:	No
Manifest Broker:	No
Sub-Part P Indicator:	No

Handler - Owner Operator:

Owner/Operator Indicator:	Owner
Owner/Operator Name: WILBUR OAKS APARTMENTS	
Legal Status:	Other
Date Became Current:	Not reported
Date Ended Current:	Not reported
Owner/Operator Address:	450 EAST WILBUR RD.
Owner/Operator City,State,Zip:	THOUSAND OAKS, CA 91360
Owner/Operator Telephone:	805-496-8486
Owner/Operator Telephone Ext:	Not reported
Owner/Operator Fax:	Not reported
Owner/Operator Email:	Not reported
Owner/Operator Indicator:	Operator
Owner/Operator Name: MICHAEL RUSKE	
Legal Status:	Other

WILBUR OAKS APARTMENTS (Continued) **1028898569**

Date Became Current:	Not reported
Date Ended Current:	Not reported
Owner/Operator Address:	450 EAST WILBUR RD., UNIT 376-103
Owner/Operator City,State,Zip:	THOUSAND OAKS, CA 91360
Owner/Operator Telephone:	805-496-8486
Owner/Operator Telephone Ext:	Not reported
Owner/Operator Fax:	Not reported
Owner/Operator Email:	Not reported

Historic Generators:

Receive Date:	20231109
Handler Name:	WILBUR OAKS APARTMENTS
Federal Waste Generator Description:	Not a generator, verified
State District Owner:	Not reported
Large Quantity Handler of Universal Waste:	No
Recognized Trader Importer:	No
Recognized Trader Exporter:	No
Spent Lead Acid Battery Importer:	No
Spent Lead Acid Battery Exporter:	No
Current Record:	Yes
Non Storage Recycler Activity:	No
Electronic Manifest Broker:	No

List of NAICS Codes and Descriptions:

NAICS Code:	56299
NAICS Description:	ALL OTHER WASTE MANAGEMENT SERVICES

Facility Has Received Notices of Violations:

Violations:	No Violations Found

Evaluation Action Summary:

Evaluations:	No Evaluations Found

N134 **WILBUR OAKS APARTMENTS** **RCRA NonGen / NLR** **1027212071**
NNE **384 EAST WILBUR RD #384-205** **E MANIFEST** **CAC003176549**
1/8-1/4 **THOUSAND OAKS, CA 91360**
0.179 mi.
946 ft. **Site 2 of 71 in cluster N**

Relative: **Higher**

Actual: **750 ft.**

RCRA Listings:

Date Form Received by Agency:	20220517
Handler Name:	Wilbur Oaks Apartments
Handler Address:	384 East Wilbur Rd #384-205
Handler City,State,Zip:	THOUSAND OAKS, CA 91360
EPA ID:	CAC003176549
Contact Name:	LYNDA PETERS
Contact Address:	384 EAST WILBUR RD #384-205
Contact City,State,Zip:	THOUSAND OAKS, CA 91360
Contact Telephone:	805-495-4865
Contact Fax:	Not reported
Contact Email:	LYNDA@OAKSMGMT.COM
Contact Title:	Not reported
EPA Region:	09
Land Type:	Not reported
Federal Waste Generator Description:	Not a generator, verified

WILBUR OAKS APARTMENTS (Continued) **1027212071**

Non-Notifier:	Not reported
Biennial Report Cycle:	Not reported
Accessibility:	Not reported
Active Site Indicator:	Not reported
State District Owner:	Not reported
State District:	Not reported
Mailing Address:	384 EAST WILBUR RD #384-205
Mailing City,State,Zip:	THOUSAND OAKS, CA 91360
Owner Name:	Wilbur Oaks Apartments
Owner Type:	Other
Operator Name:	Lynda Peters
Operator Type:	Other
Short-Term Generator Activity:	No
Importer Activity:	No
Mixed Waste Generator:	No
Transporter Activity:	No
Transfer Facility Activity:	No
Recycler Activity with Storage:	No
Small Quantity On-Site Burner Exemption:	No
Smelting Melting and Refining Furnace Exemption:	No
Underground Injection Control:	No
Off-Site Waste Receipt:	No
Universal Waste Indicator:	No
Universal Waste Destination Facility:	No
Federal Universal Waste:	No
Active Site State-Reg Handler:	---
Federal Facility Indicator:	Not reported
Hazardous Secondary Material Indicator:	N
Sub-Part K Indicator:	Not reported
2018 GPRA Permit Baseline:	Not on the Baseline
2018 GPRA Renewals Baseline:	Not on the Baseline
202 GPRA Corrective Action Baseline:	No
Subject to Corrective Action Universe:	No
Non-TSDFs Where RCRA CA has Been Imposed Universe:	No
Corrective Action Priority Ranking:	No NCAPS ranking
Environmental Control Indicator:	No
Institutional Control Indicator:	No
Human Exposure Controls Indicator:	N/A
Groundwater Controls Indicator:	N/A
Significant Non-Complier Universe:	No
Unaddressed Significant Non-Complier Universe:	No
Addressed Significant Non-Complier Universe:	No
Significant Non-Complier With a Compliance Schedule Universe:	No
Financial Assurance Required:	Not reported
Handler Date of Last Change:	20220518
Recognized Trader-Importer:	No
Recognized Trader-Exporter:	No
Importer of Spent Lead Acid Batteries:	No
Exporter of Spent Lead Acid Batteries:	No
Recycler Activity Without Storage:	No
Manifest Broker:	No
Sub-Part P Indicator:	No

Handler - Owner Operator:
Owner/Operator Indicator: Operator
Owner/Operator Name: LYNDA PETERS

WILBUR OAKS APARTMENTS (Continued) **1027212071**

Legal Status:	Other
Date Became Current:	Not reported
Date Ended Current:	Not reported
Owner/Operator Address:	384 EAST WILBUR RD #384-205
Owner/Operator City,State,Zip:	THOUSAND OAKS, CA 91360
Owner/Operator Telephone:	805-495-4865
Owner/Operator Telephone Ext:	Not reported
Owner/Operator Fax:	Not reported
Owner/Operator Email:	Not reported

Owner/Operator Indicator:	Owner
Owner/Operator Name:	WILBUR OAKS APARTMENTS
Legal Status:	Other
Date Became Current:	Not reported
Date Ended Current:	Not reported
Owner/Operator Address:	384 EAST WILBUR RD #384-205
Owner/Operator City,State,Zip:	THOUSAND OAKS, CA 91360
Owner/Operator Telephone:	805-495-4865
Owner/Operator Telephone Ext:	Not reported
Owner/Operator Fax:	Not reported
Owner/Operator Email:	Not reported

Historic Generators:

Receive Date:	20220517
Handler Name:	WILBUR OAKS APARTMENTS
Federal Waste Generator Description:	Not a generator, verified
State District Owner:	Not reported
Large Quantity Handler of Universal Waste:	No
Recognized Trader Importer:	No
Recognized Trader Exporter:	No
Spent Lead Acid Battery Importer:	No
Spent Lead Acid Battery Exporter:	No
Current Record:	Yes
Non Storage Recycler Activity:	No
Electronic Manifest Broker:	No

List of NAICS Codes and Descriptions:

NAICS Code:	56299
NAICS Description:	ALL OTHER WASTE MANAGEMENT SERVICES

Facility Has Received Notices of Violations:

Violations:	No Violations Found

Evaluation Action Summary:

Evaluations:	No Evaluations Found

E MANIFEST:

Manifest Tracking Number:	023997483JJK
Last Updated Date:	20220623
Shipped Date:	20220526
Received Date:	20220603
Manifest Status:	Signed
Submission Type:	DataImage5Copy
Origin Type:	Service

WILBUR OAKS APARTMENTS (Continued) **1027212071**

Generator EPA ID:	CAC003176549
Generator Name:	WILBUR OAKS APARTMENTS
Generator Mail Street Number:	Not reported
Generator Mail Street 1:	384 EAST WILBUR RD #384-205
Generator Mail Street 2:	Not reported
Generator Mail City:	THOUSAND OAKS
Generator Mail State:	CA
Generator Mail Zip:	91360
Generator Location Street Number:	Not reported
Generator Location Street 1:	384 EAST WILBUR RD #384-205
Generator Location Street 2:	Not reported
Generator Location City:	THOUSAND OAKS
Generator Location Zip:	91360
Generator Location State:	CA
Generator Contact Company Name:	Not reported
Designated Facility EPA ID:	CAD009007626
Designated Facility Name:	AZUSA LAND RECLAMATION CO INC
Designated Facility Mail Street Number:	Not reported
Designated Facility Mail Street 1:	Not reported
Designated Facility Mail Street 2:	1211 W. GLADSTONE STREET
Designated Facility Mail City:	AZUSA
Designated Facility Mail Zip:	91702
Designated Facility Mail State:	CA
Designated Facility Location Street Number:	Not reported
Designated Facility Location Street 1:	1211 W. GLADSTONE STREET
Designated Facility Location Street 2:	Not reported
Designated Facility Location City:	AZUSA
Designated Facility Location Zip:	91702
Designated Facility Location State:	CA
Designated Facility Contact Company Name:	Not reported
Manifest Residue Indicator:	N
Rejection Indicator:	N

State Waste:

Manifest Tracking Number:	023997483JJK
Waste Line Number:	1
State Waste Code Owner:	CA
State Waste Code:	151
State Waste:	Asbestos-containing waste

Transporter:

Manifest Tracking Number:	023997483JJK
Transporter Line Number:	1
Transporter EPA ID:	CAR000280651
Transporter Name:	MEDICAL BIOWASTE SOLUTIONS INC

Waste Line:

Manifest Tracking Number:	023997483JJK
Waste Line Number:	1
U.S. DOT Hazardous Indicator:	Y
U.S. DOT ID Number:	NA2212
U.S. DOT Description:	NA2212, Asbestos, 9, PG III
Non-Hazardous Waste Description:	Not reported
Number of Containers:	10
Container Type Code:	BA
Container Type Description:	Burlap, cloth, paper, or plastic bags

WILBUR OAKS APARTMENTS (Continued) **1027212071**

Waste Quantity:	1
Quantity Unit of Measure Code:	Y
Quantity Unit of Measure Description:	Cubic Yards
Waste Quantity, in Tons:	0.84
Acute Waste Quantity, in Tons:	0
Non-Acute Waste Quantity, in Tons:	0.84
Waste Quantity, in Kilograms:	761.9052
Acute Waste Quantity, in Kilograms:	0
Non-Acute Waste Quantity, in Kilorgrams:	761.9052
Management Method Code:	H132
Management Method Description:	LANDFILL (WITH PRIOR TREATMENT AND/OR STABILIZATION)
Waste Residue Indicator:	N
Quantity Discrepancy Indicator:	N
Waste Type Discrepancy Indicator:	N
Waste Density:	Not reported
Waste Density Unit of Measure Code:	Not reported
Waste Density Unit of Measure Description:	Not reported
Form Code:	Not reported
Form Code Description:	Not reported
Source Code:	Not reported
Source Code Description:	Not reported
Waste Minimization Code:	Not reported
Waste Minimization Code Description:	Not reported
Consent Number:	Not reported
EPA Waste Indicator:	N

N135 **WILBUR OAKS APARTMENTS** **RCRA NonGen / NLR** **1027523403**
NNE **388 E. WILBUR RD #388-103** **E MANIFEST** **CAC003215813**
1/8-1/4 **THOUSAND OAKS, CA 91360**
0.180 mi.
948 ft. **Site 3 of 71 in cluster N**

Relative: **Higher**
Actual: **750 ft.**

RCRA Listings:

Date Form Received by Agency:	20230203
Handler Name:	Wilbur Oaks Apartments
Handler Address:	388 E. Wilbur Rd #388-103
Handler City,State,Zip:	THOUSAND OAKS, CA 91360
EPA ID:	CAC003215813
Contact Name:	MICHAEL RUSKE
Contact Address:	388 E. WILBUR RD #388-103
Contact City,State,Zip:	THOUSAND OAKS, CA 91360
Contact Telephone:	805-496-8486
Contact Fax:	Not reported
Contact Email:	MICHAEL@OAKSMGMT.COM
Contact Title:	Not reported
EPA Region:	09
Land Type:	Not reported
Federal Waste Generator Description:	Not a generator, verified
Non-Notifier:	Not reported
Biennial Report Cycle:	Not reported
Accessibility:	Not reported
Active Site Indicator:	Not reported
State District Owner:	Not reported
State District:	Not reported
Mailing Address:	388 E. WILBUR RD #388-103
Mailing City,State,Zip:	THOUSAND OAKS, CA 91360
Owner Name:	Wilbur Oaks Apartments
Owner Type:	Other

WILBUR OAKS APARTMENTS (Continued) **1027523403**

Operator Name:	Michael Ruske
Operator Type:	Other
Short-Term Generator Activity:	No
Importer Activity:	No
Mixed Waste Generator:	No
Transporter Activity:	No
Transfer Facility Activity:	No
Recycler Activity with Storage:	No
Small Quantity On-Site Burner Exemption:	No
Smelting Melting and Refining Furnace Exemption:	No
Underground Injection Control:	No
Off-Site Waste Receipt:	No
Universal Waste Indicator:	No
Universal Waste Destination Facility:	No
Federal Universal Waste:	No
Active Site State-Reg Handler:	---
Federal Facility Indicator:	Not reported
Hazardous Secondary Material Indicator:	N
Sub-Part K Indicator:	Not reported
2018 GPRA Permit Baseline:	Not on the Baseline
2018 GPRA Renewals Baseline:	Not on the Baseline
202 GPRA Corrective Action Baseline:	No
Subject to Corrective Action Universe:	No
Non-TSDFs Where RCRA CA has Been Imposed Universe:	No
Corrective Action Priority Ranking:	No NCAPS ranking
Environmental Control Indicator:	No
Institutional Control Indicator:	No
Human Exposure Controls Indicator:	N/A
Groundwater Controls Indicator:	N/A
Significant Non-Complier Universe:	No
Unaddressed Significant Non-Complier Universe:	No
Addressed Significant Non-Complier Universe:	No
Significant Non-Complier With a Compliance Schedule Universe:	No
Financial Assurance Required:	Not reported
Handler Date of Last Change:	20230203
Recognized Trader-Importer:	No
Recognized Trader-Exporter:	No
Importer of Spent Lead Acid Batteries:	No
Exporter of Spent Lead Acid Batteries:	No
Recycler Activity Without Storage:	No
Manifest Broker:	No
Sub-Part P Indicator:	No

Handler - Owner Operator:

Owner/Operator Indicator:	Owner
Owner/Operator Name: WILBUR OAKS APARTMENTS	
Legal Status:	Other
Date Became Current:	Not reported
Date Ended Current:	Not reported
Owner/Operator Address:	388 E. WILBUR RD #388-103
Owner/Operator City,State,Zip:	THOUSAND OAKS, CA 91360
Owner/Operator Telephone:	805-496-8486
Owner/Operator Telephone Ext:	Not reported
Owner/Operator Fax:	Not reported
Owner/Operator Email:	Not reported

WILBUR OAKS APARTMENTS (Continued) **1027523403**

Owner/Operator Indicator: Operator
Owner/Operator Name: MICHAEL RUSKE
Legal Status: Other
Date Became Current: Not reported
Date Ended Current: Not reported
Owner/Operator Address: 388 E. WILBUR RD #388-103
Owner/Operator City,State,Zip: THOUSAND OAKS, CA 91360
Owner/Operator Telephone: 805-496-8486
Owner/Operator Telephone Ext: Not reported
Owner/Operator Fax: Not reported
Owner/Operator Email: Not reported

Historic Generators:
Receive Date: 20230203
Handler Name: WILBUR OAKS APARTMENTS
Federal Waste Generator Description: Not a generator, verified
State District Owner: Not reported
Large Quantity Handler of Universal Waste: No
Recognized Trader Importer: No
Recognized Trader Exporter: No
Spent Lead Acid Battery Importer: No
Spent Lead Acid Battery Exporter: No
Current Record: Yes
Non Storage Recycler Activity: No
Electronic Manifest Broker: No

List of NAICS Codes and Descriptions:
NAICS Code: 56299
NAICS Description: ALL OTHER WASTE MANAGEMENT SERVICES

Facility Has Received Notices of Violations:
Violations: No Violations Found

Evaluation Action Summary:
Evaluations: No Evaluations Found

E MANIFEST:
Manifest Tracking Number: 000427927DAT
Last Updated Date: 20230228
Shipped Date: 20230213
Received Date: 20230221
Manifest Status: Signed
Submission Type: DataImage5Copy
Origin Type: Web
Generator EPA ID: CAC003215813
Generator Name: WILBUR OAKS APARTMENTS
Generator Mail Street Number: Not reported
Generator Mail Street 1: 388 E. WILBUR RD #388-103
Generator Mail Street 2: Not reported
Generator Mail City: THOUSAND OAKS
Generator Mail State: CA
Generator Mail Zip: 91360
Generator Location Street Number: Not reported
Generator Location Street 1: 388 E. WILBUR RD #388-103

WILBUR OAKS APARTMENTS (Continued) **1027523403**

Generator Location Street 2:	Not reported
Generator Location City:	THOUSAND OAKS
Generator Location Zip:	91360
Generator Location State:	CA
Generator Contact Company Name:	Not reported
Designated Facility EPA ID:	AZR000520882
Designated Facility Name:	Not reported
Designated Facility Mail Street Number:	Not reported
Designated Facility Mail Street 1:	Not reported
Designated Facility Mail Street 2:	26999 HIGHWAY 95
Designated Facility Mail City:	PARKER
Designated Facility Mail Zip:	85344
Designated Facility Mail State:	AZ
Designated Facility Location Street Number:	Not reported
Designated Facility Location Street 1:	26999 HIGHWAY 95
Designated Facility Location Street 2:	Not reported
Designated Facility Location City:	PARKER
Designated Facility Location Zip:	85344
Designated Facility Location State:	AZ
Designated Facility Contact Company Name:	LA PAZ COUNTY LANDFILL
Manifest Residue Indicator:	N
Rejection Indicator:	N

State Waste:

Manifest Tracking Number:	000427927DAT
Waste Line Number:	1
State Waste Code Owner:	CA
State Waste Code:	151
State Waste:	Asbestos-containing waste

Transporter:

Manifest Tracking Number:	000427927DAT
Transporter Line Number:	1
Transporter EPA ID:	CAL000371038
Transporter Name:	ENVIRONMENTAL REMEDIES INC
Manifest Tracking Number:	000427927DAT
Transporter Line Number:	2
Transporter EPA ID:	CAR000049064
Transporter Name:	E C T I

Waste Line:

Manifest Tracking Number:	000427927DAT
Waste Line Number:	1
U.S. DOT Hazardous Indicator:	Y
U.S. DOT ID Number:	NA2212
U.S. DOT Description:	R.Q. NA2212, ASBESTOS, 9, PG III
Non-Hazardous Waste Description:	Not reported
Number of Containers:	15
Container Type Code:	BA
Container Type Description:	Burlap, cloth, paper, or plastic bags
Waste Quantity:	2
Quantity Unit of Measure Code:	Y
Quantity Unit of Measure Description:	Cubic Yards
Waste Quantity, in Tons:	1.68
Acute Waste Quantity, in Tons:	0

WILBUR OAKS APARTMENTS (Continued) **1027523403**

Non-Acute Waste Quantity, in Tons:	1.68
Waste Quantity, in Kilograms:	1523.8104
Acute Waste Quantity, in Kilograms:	0
Non-Acute Waste Quantity, in Kilorgrams:	1523.8104
Management Method Code:	H132
Management Method Description:	LANDFILL (WITH PRIOR TREATMENT AND/OR STABILIZATION)
Waste Residue Indicator:	N
Quantity Discrepancy Indicator:	N
Waste Type Discrepancy Indicator:	N
Waste Density:	Not reported
Waste Density Unit of Measure Code:	Not reported
Waste Density Unit of Measure Description:	Not reported
Form Code:	Not reported
Form Code Description:	Not reported
Source Code:	Not reported
Source Code Description:	Not reported
Waste Minimization Code:	Not reported
Waste Minimization Code Description:	Not reported
Consent Number:	Not reported
EPA Waste Indicator:	N

N136 **WILBUR OAKS APARTMENTS** **RCRA NonGen / NLR** **1027680207**
NNE **388 E. WILBUR RD #400-203** **E MANIFEST** **CAC003221904**
1/8-1/4 **THOUSAND OAKS, CA 91360**
0.180 mi.
948 ft. **Site 4 of 71 in cluster N**

Relative:
Higher

Actual:
750 ft.

RCRA Listings:

Date Form Received by Agency:	20230310
Handler Name:	Wilbur Oaks Apartments
Handler Address:	388 E. Wilbur Rd #400-203
Handler City,State,Zip:	THOUSAND OAKS, CA 91360
EPA ID:	CAC003221904
Contact Name:	MICHAEL RUSKE
Contact Address:	388 E. WILBUR RD #400-203
Contact City,State,Zip:	THOUSAND OAKS, CA 91360
Contact Telephone:	805-496-8486
Contact Fax:	Not reported
Contact Email:	MICHAEL@OAKSMGMT.COM
Contact Title:	Not reported
EPA Region:	09
Land Type:	Not reported
Federal Waste Generator Description:	Not a generator, verified
Non-Notifier:	Not reported
Biennial Report Cycle:	Not reported
Accessibility:	Not reported
Active Site Indicator:	Not reported
State District Owner:	Not reported
State District:	Not reported
Mailing Address:	388 E. WILBUR RD #400-203
Mailing City,State,Zip:	THOUSAND OAKS, CA 91360
Owner Name:	Wilbur Oaks Apartments
Owner Type:	Other
Operator Name:	Michael Ruske
Operator Type:	Other
Short-Term Generator Activity:	No
Importer Activity:	No
Mixed Waste Generator:	No

WILBUR OAKS APARTMENTS (Continued) **1027680207**

Transporter Activity:	No
Transfer Facility Activity:	No
Recycler Activity with Storage:	No
Small Quantity On-Site Burner Exemption:	No
Smelting Melting and Refining Furnace Exemption:	No
Underground Injection Control:	No
Off-Site Waste Receipt:	No
Universal Waste Indicator:	No
Universal Waste Destination Facility:	No
Federal Universal Waste:	No
Active Site State-Reg Handler:	---
Federal Facility Indicator:	Not reported
Hazardous Secondary Material Indicator:	N
Sub-Part K Indicator:	Not reported
2018 GPRA Permit Baseline:	Not on the Baseline
2018 GPRA Renewals Baseline:	Not on the Baseline
202 GPRA Corrective Action Baseline:	No
Subject to Corrective Action Universe:	No
Non-TSDFs Where RCRA CA has Been Imposed Universe:	No
Corrective Action Priority Ranking:	No NCAPS ranking
Environmental Control Indicator:	No
Institutional Control Indicator:	No
Human Exposure Controls Indicator:	N/A
Groundwater Controls Indicator:	N/A
Significant Non-Complier Universe:	No
Unaddressed Significant Non-Complier Universe:	No
Addressed Significant Non-Complier Universe:	No
Significant Non-Complier With a Compliance Schedule Universe:	No
Financial Assurance Required:	Not reported
Handler Date of Last Change:	20230311
Recognized Trader-Importer:	No
Recognized Trader-Exporter:	No
Importer of Spent Lead Acid Batteries:	No
Exporter of Spent Lead Acid Batteries:	No
Recycler Activity Without Storage:	No
Manifest Broker:	No
Sub-Part P Indicator:	No

Handler - Owner Operator:

Owner/Operator Indicator:	Owner
Owner/Operator Name: WILBUR OAKS APARTMENTS	
Legal Status:	Other
Date Became Current:	Not reported
Date Ended Current:	Not reported
Owner/Operator Address:	388 E. WILBUR RD #400-203
Owner/Operator City,State,Zip:	THOUSAND OAKS, CA 91360
Owner/Operator Telephone:	805-496-8486
Owner/Operator Telephone Ext:	Not reported
Owner/Operator Fax:	Not reported
Owner/Operator Email:	Not reported

Owner/Operator Indicator:	Operator
Owner/Operator Name: MICHAEL RUSKE	
Legal Status:	Other
Date Became Current:	Not reported
Date Ended Current:	Not reported

WILBUR OAKS APARTMENTS (Continued) **1027680207**

Owner/Operator Address: 388 E. WILBUR RD #400-203
Owner/Operator City,State,Zip: THOUSAND OAKS, CA 91360
Owner/Operator Telephone: 805-496-8486
Owner/Operator Telephone Ext: Not reported
Owner/Operator Fax: Not reported
Owner/Operator Email: Not reported

Historic Generators:
Receive Date: 20230310
Handler Name: WILBUR OAKS APARTMENTS
Federal Waste Generator Description: Not a generator, verified
State District Owner: Not reported
Large Quantity Handler of Universal Waste: No
Recognized Trader Importer: No
Recognized Trader Exporter: No
Spent Lead Acid Battery Importer: No
Spent Lead Acid Battery Exporter: No
Current Record: Yes
Non Storage Recycler Activity: No
Electronic Manifest Broker: No

List of NAICS Codes and Descriptions:
NAICS Code: 56299
NAICS Description: ALL OTHER WASTE MANAGEMENT SERVICES

Facility Has Received Notices of Violations:
Violations: No Violations Found

Evaluation Action Summary:
Evaluations: No Evaluations Found

E MANIFEST:
Manifest Tracking Number: 025318956JJK
Last Updated Date: 20230417
Shipped Date: 20230315
Received Date: 20230320
Manifest Status: Signed
Submission Type: DataImage5Copy
Origin Type: Web
Generator EPA ID: CAC003221904
Generator Name: WILBUR OAKS APARTMENTS
Generator Mail Street Number: Not reported
Generator Mail Street 1: 388 E. WILBUR RD #400-203
Generator Mail Street 2: Not reported
Generator Mail City: THOUSAND OAKS
Generator Mail State: CA
Generator Mail Zip: 91360
Generator Location Street Number: Not reported
Generator Location Street 1: 388 E. WILBUR RD #400-203
Generator Location Street 2: Not reported
Generator Location City: THOUSAND OAKS
Generator Location Zip: 91360
Generator Location State: CA
Generator Contact Company Name: Not reported

WILBUR OAKS APARTMENTS (Continued) **1027680207**

Designated Facility EPA ID:	AZR000520304
Designated Facility Name:	AA SYDCOL LLC
Designated Facility Mail Street Number:	Not reported
Designated Facility Mail Street 1:	Not reported
Designated Facility Mail Street 2:	3155 GOLDEN WILLOW CT
Designated Facility Mail City:	YORBA LINDA
Designated Facility Mail Zip:	92886-1303
Designated Facility Mail State:	CA
Designated Facility Location Street Number:	Not reported
Designated Facility Location Street 1:	2264 E 13TH ST
Designated Facility Location Street 2:	Not reported
Designated Facility Location City:	YUMA
Designated Facility Location Zip:	85365-1858
Designated Facility Location State:	AZ
Designated Facility Contact Company Name:	Not reported
Manifest Residue Indicator:	N
Rejection Indicator:	N

State Waste:

Manifest Tracking Number:	025318956JJK
Waste Line Number:	1
State Waste Code Owner:	CA
State Waste Code:	352
State Waste:	Other organic solids

Transporter:

Manifest Tracking Number:	025318956JJK
Transporter Line Number:	1
Transporter EPA ID:	CAR000075424
Transporter Name:	TOM COBOS INC DBA ENVIRO GUARD

Manifest Tracking Number:	025318956JJK
Transporter Line Number:	2
Transporter EPA ID:	CAD980585293
Transporter Name:	INDUSTRIAL WASTE UTILIZATION

Waste Line:

Manifest Tracking Number:	025318956JJK
Waste Line Number:	1
U.S. DOT Hazardous Indicator:	Y
U.S. DOT ID Number:	NA2212
U.S. DOT Description:	RQ, NA2212, WASTE ASBESTOS, 9, PGIII
Non-Hazardous Waste Description:	Not reported
Number of Containers:	2
Container Type Code:	CF
Container Type Description:	Fiber or plastic boxes, cartons, cases
Waste Quantity:	800
Quantity Unit of Measure Code:	P
Quantity Unit of Measure Description:	Pounds
Waste Quantity, in Tons:	0.4
Acute Waste Quantity, in Tons:	0
Non-Acute Waste Quantity, in Tons:	0.4
Waste Quantity, in Kilograms:	362.812
Acute Waste Quantity, in Kilograms:	0
Non-Acute Waste Quantity, in Kilorgrams:	362.812
Management Method Code:	H141

WILBUR OAKS APARTMENTS (Continued) **1027680207**

Management Method Description:	STORAGE, BULKING AND/OR TRANSFER OFF SITE
Waste Residue Indicator:	N
Quantity Discrepancy Indicator:	N
Waste Type Discrepancy Indicator:	N
Waste Density:	Not reported
Waste Density Unit of Measure Code:	Not reported
Waste Density Unit of Measure Description:	Not reported
Form Code:	Not reported
Form Code Description:	Not reported
Source Code:	Not reported
Source Code Description:	Not reported
Waste Minimization Code:	Not reported
Waste Minimization Code Description:	Not reported
Consent Number:	Not reported
EPA Waste Indicator:	N

N137 **WILBUR OAKS APARTMENTS** **RCRA NonGen / NLR** **1027684928**
NNE **388 E. WILBUR RD #384-101** **E MANIFEST** **CAC003226971**
1/8-1/4 **THOUSAND OAKS, CA 91360**
0.180 mi.
948 ft. **Site 5 of 71 in cluster N**

Relative: **Higher**

Actual: **750 ft.**

RCRA Listings:

Date Form Received by Agency:	20230411
Handler Name:	Wilbur Oaks Apartments
Handler Address:	388 E. Wilbur Rd #384-101
Handler City,State,Zip:	THOUSAND OAKS, CA 91360
EPA ID:	CAC003226971
Contact Name:	MICHAEL RUSKE
Contact Address:	388 E. WILBUR RD #384-101
Contact City,State,Zip:	THOUSAND OAKS, CA 91360
Contact Telephone:	805-496-8486
Contact Fax:	Not reported
Contact Email:	MICHAEL@OAKSMGMT.COM
Contact Title:	Not reported
EPA Region:	09
Land Type:	Not reported
Federal Waste Generator Description:	Not a generator, verified
Non-Notifier:	Not reported
Biennial Report Cycle:	Not reported
Accessibility:	Not reported
Active Site Indicator:	Not reported
State District Owner:	Not reported
State District:	Not reported
Mailing Address:	388 E. WILBUR RD #384-101
Mailing City,State,Zip:	THOUSAND OAKS, CA 91360
Owner Name:	Wilbur Oaks Apartments
Owner Type:	Other
Operator Name:	Michael Ruske
Operator Type:	Other
Short-Term Generator Activity:	No
Importer Activity:	No
Mixed Waste Generator:	No
Transporter Activity:	No
Transfer Facility Activity:	No
Recycler Activity with Storage:	No
Small Quantity On-Site Burner Exemption:	No
Smelting Melting and Refining Furnace Exemption:	No

WILBUR OAKS APARTMENTS (Continued) **1027684928**

Underground Injection Control:	No
Off-Site Waste Receipt:	No
Universal Waste Indicator:	No
Universal Waste Destination Facility:	No
Federal Universal Waste:	No
Active Site State-Reg Handler:	---
Federal Facility Indicator:	Not reported
Hazardous Secondary Material Indicator:	N
Sub-Part K Indicator:	Not reported
2018 GPRA Permit Baseline:	Not on the Baseline
2018 GPRA Renewals Baseline:	Not on the Baseline
202 GPRA Corrective Action Baseline:	No
Subject to Corrective Action Universe:	No
Non-TSDFs Where RCRA CA has Been Imposed Universe:	No
Corrective Action Priority Ranking:	No NCAPS ranking
Environmental Control Indicator:	No
Institutional Control Indicator:	No
Human Exposure Controls Indicator:	N/A
Groundwater Controls Indicator:	N/A
Significant Non-Complier Universe:	No
Unaddressed Significant Non-Complier Universe:	No
Addressed Significant Non-Complier Universe:	No
Significant Non-Complier With a Compliance Schedule Universe:	No
Financial Assurance Required:	Not reported
Handler Date of Last Change:	20230411
Recognized Trader-Importer:	No
Recognized Trader-Exporter:	No
Importer of Spent Lead Acid Batteries:	No
Exporter of Spent Lead Acid Batteries:	No
Recycler Activity Without Storage:	No
Manifest Broker:	No
Sub-Part P Indicator:	No

Handler - Owner Operator:

Owner/Operator Indicator:	Owner
Owner/Operator Name: WILBUR OAKS APARTMENTS	
Legal Status:	Other
Date Became Current:	Not reported
Date Ended Current:	Not reported
Owner/Operator Address:	388 E. WILBUR RD #384-101
Owner/Operator City,State,Zip:	THOUSAND OAKS, CA 91360
Owner/Operator Telephone:	805-496-8486
Owner/Operator Telephone Ext:	Not reported
Owner/Operator Fax:	Not reported
Owner/Operator Email:	Not reported

Owner/Operator Indicator:	Operator
Owner/Operator Name: MICHAEL RUSKE	
Legal Status:	Other
Date Became Current:	Not reported
Date Ended Current:	Not reported
Owner/Operator Address:	388 E. WILBUR RD #384-101
Owner/Operator City,State,Zip:	THOUSAND OAKS, CA 91360
Owner/Operator Telephone:	805-496-8486
Owner/Operator Telephone Ext:	Not reported
Owner/Operator Fax:	Not reported

WILBUR OAKS APARTMENTS (Continued) **1027684928**

Owner/Operator Email: Not reported

Historic Generators:
Receive Date: 20230411
Handler Name: WILBUR OAKS APARTMENTS
Federal Waste Generator Description: Not a generator, verified
State District Owner: Not reported
Large Quantity Handler of Universal Waste: No
Recognized Trader Importer: No
Recognized Trader Exporter: No
Spent Lead Acid Battery Importer: No
Spent Lead Acid Battery Exporter: No
Current Record: Yes
Non Storage Recycler Activity: No
Electronic Manifest Broker: No

List of NAICS Codes and Descriptions:
NAICS Code: 56299
NAICS Description: ALL OTHER WASTE MANAGEMENT SERVICES

Facility Has Received Notices of Violations:
Violations: No Violations Found

Evaluation Action Summary:
Evaluations: No Evaluations Found

E MANIFEST:
Manifest Tracking Number: 025317170JJK
Last Updated Date: 20230530
Shipped Date: 20230413
Received Date: 20230422
Manifest Status: Signed
Submission Type: DataImage5Copy
Origin Type: Service
Generator EPA ID: CAC003226971
Generator Name: WILBUR OAKS APARTMENTS
Generator Mail Street Number: Not reported
Generator Mail Street 1: 388 E. WILBUR RD #384-101
Generator Mail Street 2: Not reported
Generator Mail City: THOUSAND OAKS
Generator Mail State: CA
Generator Mail Zip: 91360
Generator Location Street Number: Not reported
Generator Location Street 1: 388 E. WILBUR RD #384-101
Generator Location Street 2: Not reported
Generator Location City: THOUSAND OAKS
Generator Location Zip: 91360
Generator Location State: CA
Generator Contact Company Name: Not reported
Designated Facility EPA ID: AZR000506980
Designated Facility Name: SOUTH YUMA COUNTY LANDFILL COMPOST FACILITY
Designated Facility Mail Street Number: Not reported
Designated Facility Mail Street 1: Not reported
Designated Facility Mail Street 2: PO BOX 5437

WILBUR OAKS APARTMENTS (Continued) **1027684928**

Designated Facility Mail City:	YUMA
Designated Facility Mail Zip:	85366
Designated Facility Mail State:	AZ
Designated Facility Location Street Number:	Not reported
Designated Facility Location Street 1:	19536 S AVENUE 1 E
Designated Facility Location Street 2:	Not reported
Designated Facility Location City:	YUMA
Designated Facility Location Zip:	85365
Designated Facility Location State:	AZ
Designated Facility Contact Company Name:	Not reported
Manifest Residue Indicator:	N
Rejection Indicator:	N

State Waste:

Manifest Tracking Number:	025317170JJK
Waste Line Number:	1
State Waste Code Owner:	CA
State Waste Code:	151
State Waste:	Asbestos-containing waste

Transporter:

Manifest Tracking Number:	025317170JJK
Transporter Line Number:	1
Transporter EPA ID:	CAR000280651
Transporter Name:	MEDICAL BIOWASTE SOLUTIONS INC

Manifest Tracking Number:	025317170JJK
Transporter Line Number:	2
Transporter EPA ID:	CAD072953771
Transporter Name:	UNITED PUMPING SERVICE INC

Waste Line:

Manifest Tracking Number:	025317170JJK
Waste Line Number:	1
U.S. DOT Hazardous Indicator:	Y
U.S. DOT ID Number:	NA2212
U.S. DOT Description:	NA2212, Asbestos, 9, PG III
Non-Hazardous Waste Description:	Not reported
Number of Containers:	11
Container Type Code:	BA
Container Type Description:	Burlap, cloth, paper, or plastic bags
Waste Quantity:	1
Quantity Unit of Measure Code:	Y
Quantity Unit of Measure Description:	Cubic Yards
Waste Quantity, in Tons:	0.84
Acute Waste Quantity, in Tons:	0
Non-Acute Waste Quantity, in Tons:	0.84
Waste Quantity, in Kilograms:	761.9052
Acute Waste Quantity, in Kilograms:	0
Non-Acute Waste Quantity, in Kilorgrams:	761.9052
Management Method Code:	H132
Management Method Description:	LANDFILL (WITH PRIOR TREATMENT AND/OR STABILIZATION)
Waste Residue Indicator:	N
Quantity Discrepancy Indicator:	N
Waste Type Discrepancy Indicator:	N
Waste Density:	Not reported

WILBUR OAKS APARTMENTS (Continued) **1027684928**

Waste Density Unit of Measure Code:	Not reported
Waste Density Unit of Measure Description:	Not reported
Form Code:	Not reported
Form Code Description:	Not reported
Source Code:	Not reported
Source Code Description:	Not reported
Waste Minimization Code:	Not reported
Waste Minimization Code Description:	Not reported
Consent Number:	Not reported
EPA Waste Indicator:	N

N138 **WILBUR OAKS APARTMENTS** **RCRA NonGen / NLR** **1027680204**
NNE **388 E. WILBUR RD #442-204** **E MANIFEST** **CAC003221901**
1/8-1/4 **THOUSAND OAKS, CA 91360**
0.180 mi.
948 ft. **Site 6 of 71 in cluster N**

Relative: **Higher**
Actual: **750 ft.**

RCRA Listings:

Date Form Received by Agency:	20230310
Handler Name:	Wilbur Oaks Apartments
Handler Address:	388 E. Wilbur Rd #442-204
Handler City,State,Zip:	THOUSAND OAKS, CA 91360
EPA ID:	CAC003221901
Contact Name:	MICHAEL RUSKE
Contact Address:	388 E. WILBUR RD #442-204
Contact City,State,Zip:	THOUSAND OAKS, CA 91360
Contact Telephone:	805-496-8486
Contact Fax:	Not reported
Contact Email:	MICHAEL@OAKSMGMT.COM
Contact Title:	Not reported
EPA Region:	09
Land Type:	Not reported
Federal Waste Generator Description:	Not a generator, verified
Non-Notifier:	Not reported
Biennial Report Cycle:	Not reported
Accessibility:	Not reported
Active Site Indicator:	Not reported
State District Owner:	Not reported
State District:	Not reported
Mailing Address:	388 E. WILBUR RD #442-204
Mailing City,State,Zip:	THOUSAND OAKS, CA 91360
Owner Name:	Wilbur Oaks Apartments
Owner Type:	Other
Operator Name:	Michael Ruske
Operator Type:	Other
Short-Term Generator Activity:	No
Importer Activity:	No
Mixed Waste Generator:	No
Transporter Activity:	No
Transfer Facility Activity:	No
Recycler Activity with Storage:	No
Small Quantity On-Site Burner Exemption:	No
Smelting Melting and Refining Furnace Exemption:	No
Underground Injection Control:	No
Off-Site Waste Receipt:	No
Universal Waste Indicator:	No
Universal Waste Destination Facility:	No
Federal Universal Waste:	No

WILBUR OAKS APARTMENTS (Continued) **1027680204**

Active Site State-Reg Handler:	---
Federal Facility Indicator:	Not reported
Hazardous Secondary Material Indicator:	N
Sub-Part K Indicator:	Not reported
2018 GPRA Permit Baseline:	Not on the Baseline
2018 GPRA Renewals Baseline:	Not on the Baseline
202 GPRA Corrective Action Baseline:	No
Subject to Corrective Action Universe:	No
Non-TSDFs Where RCRA CA has Been Imposed Universe:	No
Corrective Action Priority Ranking:	No NCAPS ranking
Environmental Control Indicator:	No
Institutional Control Indicator:	No
Human Exposure Controls Indicator:	N/A
Groundwater Controls Indicator:	N/A
Significant Non-Complier Universe:	No
Unaddressed Significant Non-Complier Universe:	No
Addressed Significant Non-Complier Universe:	No
Significant Non-Complier With a Compliance Schedule Universe:	No
Financial Assurance Required:	Not reported
Handler Date of Last Change:	20230311
Recognized Trader-Importer:	No
Recognized Trader-Exporter:	No
Importer of Spent Lead Acid Batteries:	No
Exporter of Spent Lead Acid Batteries:	No
Recycler Activity Without Storage:	No
Manifest Broker:	No
Sub-Part P Indicator:	No

Handler - Owner Operator:

Owner/Operator Indicator:	Operator
Owner/Operator Name: MICHAEL RUSKE	
Legal Status:	Other
Date Became Current:	Not reported
Date Ended Current:	Not reported
Owner/Operator Address:	388 E. WILBUR RD #442-204
Owner/Operator City,State,Zip:	THOUSAND OAKS, CA 91360
Owner/Operator Telephone:	805-496-8486
Owner/Operator Telephone Ext:	Not reported
Owner/Operator Fax:	Not reported
Owner/Operator Email:	Not reported

Owner/Operator Indicator:	Owner
Owner/Operator Name: WILBUR OAKS APARTMENTS	
Legal Status:	Other
Date Became Current:	Not reported
Date Ended Current:	Not reported
Owner/Operator Address:	388 E. WILBUR RD #442-204
Owner/Operator City,State,Zip:	THOUSAND OAKS, CA 91360
Owner/Operator Telephone:	805-496-8486
Owner/Operator Telephone Ext:	Not reported
Owner/Operator Fax:	Not reported
Owner/Operator Email:	Not reported

Historic Generators:

Receive Date:	20230310

WILBUR OAKS APARTMENTS (Continued) **1027680204**

Handler Name: WILBUR OAKS APARTMENTS
Federal Waste Generator Description: Not a generator, verified
State District Owner: Not reported
Large Quantity Handler of Universal Waste: No
Recognized Trader Importer: No
Recognized Trader Exporter: No
Spent Lead Acid Battery Importer: No
Spent Lead Acid Battery Exporter: No
Current Record: Yes
Non Storage Recycler Activity: No
Electronic Manifest Broker: No

List of NAICS Codes and Descriptions:
NAICS Code: 56299
NAICS Description: ALL OTHER WASTE MANAGEMENT SERVICES

Facility Has Received Notices of Violations:
Violations: No Violations Found

Evaluation Action Summary:
Evaluations: No Evaluations Found

E MANIFEST:
Manifest Tracking Number: 025318951JJK
Last Updated Date: 20230417
Shipped Date: 20230315
Received Date: 20230320
Manifest Status: Signed
Submission Type: DataImage5Copy
Origin Type: Web
Generator EPA ID: CAC003221901
Generator Name: WILBUR OAKS APARTMENTS
Generator Mail Street Number: Not reported
Generator Mail Street 1: 388 E. WILBUR RD #442-204
Generator Mail Street 2: Not reported
Generator Mail City: THOUSAND OAKS
Generator Mail State: CA
Generator Mail Zip: 91360
Generator Location Street Number: Not reported
Generator Location Street 1: 388 E. WILBUR RD #442-204
Generator Location Street 2: Not reported
Generator Location City: THOUSAND OAKS
Generator Location Zip: 91360
Generator Location State: CA
Generator Contact Company Name: Not reported
Designated Facility EPA ID: AZR000520304
Designated Facility Name: AA SYDCOL LLC
Designated Facility Mail Street Number: Not reported
Designated Facility Mail Street 1: Not reported
Designated Facility Mail Street 2: 3155 GOLDEN WILLOW CT
Designated Facility Mail City: YORBA LINDA
Designated Facility Mail Zip: 92886-1303
Designated Facility Mail State: CA
Designated Facility Location Street Number: Not reported

WILBUR OAKS APARTMENTS (Continued) **1027680204**

Designated Facility Location Street 1:	2264 E 13TH ST
Designated Facility Location Street 2:	Not reported
Designated Facility Location City:	YUMA
Designated Facility Location Zip:	85365-1858
Designated Facility Location State:	AZ
Designated Facility Contact Company Name:	Not reported
Manifest Residue Indicator:	N
Rejection Indicator:	N

State Waste:

Manifest Tracking Number:	025318951JJK
Waste Line Number:	1
State Waste Code Owner:	CA
State Waste Code:	352
State Waste:	Other organic solids

Transporter:

Manifest Tracking Number:	025318951JJK
Transporter Line Number:	1
Transporter EPA ID:	CAR000075424
Transporter Name:	TOM COBOS INC DBA ENVIRO GUARD

Manifest Tracking Number:	025318951JJK
Transporter Line Number:	2
Transporter EPA ID:	CAD980585293
Transporter Name:	INDUSTRIAL WASTE UTILIZATION

Waste Line:

Manifest Tracking Number:	025318951JJK
Waste Line Number:	1
U.S. DOT Hazardous Indicator:	Y
U.S. DOT ID Number:	NA2212
U.S. DOT Description:	RQ, NA2212, WASTE ASBESTOS, 9, PGIII
Non-Hazardous Waste Description:	Not reported
Number of Containers:	2
Container Type Code:	CF
Container Type Description:	Fiber or plastic boxes, cartons, cases
Waste Quantity:	1000
Quantity Unit of Measure Code:	P
Quantity Unit of Measure Description:	Pounds
Waste Quantity, in Tons:	0.5
Acute Waste Quantity, in Tons:	0
Non-Acute Waste Quantity, in Tons:	0.5
Waste Quantity, in Kilograms:	453.515
Acute Waste Quantity, in Kilograms:	0
Non-Acute Waste Quantity, in Kilorgrams:	453.515
Management Method Code:	H141
Management Method Description:	STORAGE, BULKING AND/OR TRANSFER OFF SITE
Waste Residue Indicator:	N
Quantity Discrepancy Indicator:	N
Waste Type Discrepancy Indicator:	N
Waste Density:	Not reported
Waste Density Unit of Measure Code:	Not reported
Waste Density Unit of Measure Description:	Not reported
Form Code:	Not reported
Form Code Description:	Not reported

WILBUR OAKS APARTMENTS (Continued) **1027680204**

Source Code:	Not reported
Source Code Description:	Not reported
Waste Minimization Code:	Not reported
Waste Minimization Code Description:	Not reported
Consent Number:	Not reported
EPA Waste Indicator:	N

N139 **WILBUR OAKS APARTMENTS** **RCRA NonGen / NLR** **1026815221**
NNE **388 EAST WILBUR RD UNIT 388-201** **E MANIFEST** **CAC003127882**
1/8-1/4 **THOUSAND OAKS, CA 91360**
0.180 mi.
948 ft. **Site 7 of 71 in cluster N**

Relative: **Higher**
Actual: **750 ft.**

RCRA Listings:

Date Form Received by Agency:	20210706
Handler Name:	Wilbur Oaks Apartments
Handler Address:	388 East Wilbur Rd Unit 388-201
Handler City,State,Zip:	THOUSAND OAKS, CA 91360
EPA ID:	CAC003127882
Contact Name:	LYNDA PETERS
Contact Address:	388 EAST WILBUR RD UNIT 388-201
Contact City,State,Zip:	THOUSAND OAKS, CA 91360
Contact Telephone:	805-495-4865
Contact Fax:	Not reported
Contact Email:	LYNDA@OAKSMGMT.COM
Contact Title:	Not reported
EPA Region:	09
Land Type:	Not reported
Federal Waste Generator Description:	Not a generator, verified
Non-Notifier:	Not reported
Biennial Report Cycle:	Not reported
Accessibility:	Not reported
Active Site Indicator:	Not reported
State District Owner:	Not reported
State District:	Not reported
Mailing Address:	388 EAST WILBUR RD UNIT 388-201
Mailing City,State,Zip:	THOUSAND OAKS, CA 91360
Owner Name:	Wilbur Oaks Apartments
Owner Type:	Other
Operator Name:	Lynda Peters
Operator Type:	Other
Short-Term Generator Activity:	No
Importer Activity:	No
Mixed Waste Generator:	No
Transporter Activity:	No
Transfer Facility Activity:	No
Recycler Activity with Storage:	No
Small Quantity On-Site Burner Exemption:	No
Smelting Melting and Refining Furnace Exemption:	No
Underground Injection Control:	No
Off-Site Waste Receipt:	No
Universal Waste Indicator:	No
Universal Waste Destination Facility:	No
Federal Universal Waste:	No
Active Site State-Reg Handler:	---
Federal Facility Indicator:	Not reported
Hazardous Secondary Material Indicator:	N
Sub-Part K Indicator:	Not reported

WILBUR OAKS APARTMENTS (Continued) **1026815221**

2018 GPRA Permit Baseline:	Not on the Baseline
2018 GPRA Renewals Baseline:	Not on the Baseline
202 GPRA Corrective Action Baseline:	No
Subject to Corrective Action Universe:	No
Non-TSDFs Where RCRA CA has Been Imposed Universe:	No
Corrective Action Priority Ranking:	No NCAPS ranking
Environmental Control Indicator:	No
Institutional Control Indicator:	No
Human Exposure Controls Indicator:	N/A
Groundwater Controls Indicator:	N/A
Significant Non-Complier Universe:	No
Unaddressed Significant Non-Complier Universe:	No
Addressed Significant Non-Complier Universe:	No
Significant Non-Complier With a Compliance Schedule Universe:	No
Financial Assurance Required:	Not reported
Handler Date of Last Change:	20210707
Recognized Trader-Importer:	No
Recognized Trader-Exporter:	No
Importer of Spent Lead Acid Batteries:	No
Exporter of Spent Lead Acid Batteries:	No
Recycler Activity Without Storage:	No
Manifest Broker:	No
Sub-Part P Indicator:	No

Handler - Owner Operator:

Owner/Operator Indicator:	Owner
Owner/Operator Name: WILBUR OAKS APARTMENTS	
Legal Status:	Other
Date Became Current:	Not reported
Date Ended Current:	Not reported
Owner/Operator Address:	388 EAST WILBUR RD UNIT 388-201
Owner/Operator City,State,Zip:	THOUSAND OAKS, CA 91360
Owner/Operator Telephone:	805-495-4865
Owner/Operator Telephone Ext:	Not reported
Owner/Operator Fax:	Not reported
Owner/Operator Email:	Not reported

Owner/Operator Indicator:	Operator
Owner/Operator Name: LYNDA PETERS	
Legal Status:	Other
Date Became Current:	Not reported
Date Ended Current:	Not reported
Owner/Operator Address:	388 EAST WILBUR RD UNIT 388-201
Owner/Operator City,State,Zip:	THOUSAND OAKS, CA 91360
Owner/Operator Telephone:	805-495-4865
Owner/Operator Telephone Ext:	Not reported
Owner/Operator Fax:	Not reported
Owner/Operator Email:	Not reported

Historic Generators:

Receive Date:	20210706
Handler Name: WILBUR OAKS APARTMENTS	
Federal Waste Generator Description:	Not a generator, verified
State District Owner:	Not reported
Large Quantity Handler of Universal Waste:	No

WILBUR OAKS APARTMENTS (Continued) **1026815221**

Recognized Trader Importer:	No
Recognized Trader Exporter:	No
Spent Lead Acid Battery Importer:	No
Spent Lead Acid Battery Exporter:	No
Current Record:	Yes
Non Storage Recycler Activity:	No
Electronic Manifest Broker:	No

List of NAICS Codes and Descriptions:

NAICS Code:	56299
NAICS Description:	ALL OTHER WASTE MANAGEMENT SERVICES

Facility Has Received Notices of Violations:

Violations:	No Violations Found

Evaluation Action Summary:

Evaluations:	No Evaluations Found

E MANIFEST:

Manifest Tracking Number:	021647877JJK
Last Updated Date:	20211018
Shipped Date:	20210707
Received Date:	20210708
Manifest Status:	Signed
Submission Type:	DataImage5Copy
Origin Type:	Service
Generator EPA ID:	CAC003127882
Generator Name:	WILBUR OAKS APARTMENTS
Generator Mail Street Number:	Not reported
Generator Mail Street 1:	388 EAST WILBUR RD UNIT 388-201
Generator Mail Street 2:	Not reported
Generator Mail City:	THOUSAND OAKS
Generator Mail State:	CA
Generator Mail Zip:	91360
Generator Location Street Number:	Not reported
Generator Location Street 1:	388 EAST WILBUR RD UNIT 388-201
Generator Location Street 2:	Not reported
Generator Location City:	THOUSAND OAKS
Generator Location Zip:	91360
Generator Location State:	CA
Generator Contact Company Name:	Not reported
Designated Facility EPA ID:	CAD009007626
Designated Facility Name:	AZUSA LAND RECLAMATION CO INC
Designated Facility Mail Street Number:	Not reported
Designated Facility Mail Street 1:	Not reported
Designated Facility Mail Street 2:	1211 W. GLADSTONE STREET
Designated Facility Mail City:	AZUSA
Designated Facility Mail Zip:	91702
Designated Facility Mail State:	CA
Designated Facility Location Street Number:	Not reported
Designated Facility Location Street 1:	1211 W. GLADSTONE STREET
Designated Facility Location Street 2:	Not reported
Designated Facility Location City:	AZUSA
Designated Facility Location Zip:	91702

WILBUR OAKS APARTMENTS (Continued) **1026815221**

Designated Facility Location State: CA
Designated Facility Contact Company Name: Not reported
Manifest Residue Indicator: N
Rejection Indicator: N

Transporter:
Manifest Tracking Number: 021647877JJK
Transporter Line Number: 1
Transporter EPA ID: CAR000152058
Transporter Name: EARTHWISE SERVICES LLC

Waste Line:
Manifest Tracking Number: 021647877JJK
Waste Line Number: 1
U.S. DOT Hazardous Indicator: Y
U.S. DOT ID Number: NA2212
U.S. DOT Description: NA2212, Asbestos, 9, PG III, RQ
Non-Hazardous Waste Description: Not reported
Number of Containers: 9
Container Type Code: BA
Container Type Description: Burlap, cloth, paper, or plastic bags
Waste Quantity: 1
Quantity Unit of Measure Code: Y
Quantity Unit of Measure Description: Cubic Yards
Waste Quantity, in Tons: 0.84
Acute Waste Quantity, in Tons: 0
Non-Acute Waste Quantity, in Tons: 0.84
Waste Quantity, in Kilograms: 761.9052
Acute Waste Quantity, in Kilograms: 0
Non-Acute Waste Quantity, in Kilorgrams: 761.9052
Management Method Code: H132
Management Method Description: LANDFILL (WITH PRIOR TREATMENT AND/OR STABILIZATION)
Waste Residue Indicator: N
Quantity Discrepancy Indicator: N
Waste Type Discrepancy Indicator: N
Waste Density: Not reported
Waste Density Unit of Measure Code: Not reported
Waste Density Unit of Measure Description: Not reported
Form Code: Not reported
Form Code Description: Not reported
Source Code: Not reported
Source Code Description: Not reported
Waste Minimization Code: Not reported
Waste Minimization Code Description: Not reported
Consent Number: Not reported
EPA Waste Indicator: N

N140 **WILBUR OAKS APARTMENTS** **RCRA NonGen / NLR** **1027087455**
NNE **388 EAST WILBUR RD # 388-102** **E MANIFEST** **CAC003159829**
1/8-1/4 **THOUSAND OAKS, CA 91360**
0.180 mi.
948 ft. **Site 8 of 71 in cluster N**

Relative:
Higher

Actual:
750 ft.

RCRA Listings:

Date Form Received by Agency:	20220202
Handler Name:	Wilbur Oaks Apartments
Handler Address:	388 East Wilbur Rd # 388-102
Handler City,State,Zip:	THOUSAND OAKS, CA 91360
EPA ID:	CAC003159829
Contact Name:	LYNDA PETERS
Contact Address:	388 EAST WILBUR RD # 388-102
Contact City,State,Zip:	THOUSAND OAKS, CA 91360
Contact Telephone:	805-495-4865
Contact Fax:	Not reported
Contact Email:	LYNDA@OAKSMGMT.COM
Contact Title:	Not reported
EPA Region:	09
Land Type:	Not reported
Federal Waste Generator Description:	Not a generator, verified
Non-Notifier:	Not reported
Biennial Report Cycle:	Not reported
Accessibility:	Not reported
Active Site Indicator:	Not reported
State District Owner:	Not reported
State District:	Not reported
Mailing Address:	388 EAST WILBUR RD # 388-102
Mailing City,State,Zip:	THOUSAND OAKS, CA 91360
Owner Name:	Wilbur Oaks Apartments
Owner Type:	Other
Operator Name:	Lynda Peters
Operator Type:	Other
Short-Term Generator Activity:	No
Importer Activity:	No
Mixed Waste Generator:	No
Transporter Activity:	No
Transfer Facility Activity:	No
Recycler Activity with Storage:	No
Small Quantity On-Site Burner Exemption:	No
Smelting Melting and Refining Furnace Exemption:	No
Underground Injection Control:	No
Off-Site Waste Receipt:	No
Universal Waste Indicator:	No
Universal Waste Destination Facility:	No
Federal Universal Waste:	No
Active Site State-Reg Handler:	---
Federal Facility Indicator:	Not reported
Hazardous Secondary Material Indicator:	N
Sub-Part K Indicator:	Not reported
2018 GPRA Permit Baseline:	Not on the Baseline
2018 GPRA Renewals Baseline:	Not on the Baseline
202 GPRA Corrective Action Baseline:	No
Subject to Corrective Action Universe:	No
Non-TSDFs Where RCRA CA has Been Imposed Universe:	No
Corrective Action Priority Ranking:	No NCAPS ranking
Environmental Control Indicator:	No
Institutional Control Indicator:	No

WILBUR OAKS APARTMENTS (Continued) **1027087455**

Human Exposure Controls Indicator:	N/A
Groundwater Controls Indicator:	N/A
Significant Non-Complier Universe:	No
Unaddressed Significant Non-Complier Universe:	No
Addressed Significant Non-Complier Universe:	No
Significant Non-Complier With a Compliance Schedule Universe:	No
Financial Assurance Required:	Not reported
Handler Date of Last Change:	20220202
Recognized Trader-Importer:	No
Recognized Trader-Exporter:	No
Importer of Spent Lead Acid Batteries:	No
Exporter of Spent Lead Acid Batteries:	No
Recycler Activity Without Storage:	No
Manifest Broker:	No
Sub-Part P Indicator:	No

Handler - Owner Operator:

Owner/Operator Indicator:	Owner
Owner/Operator Name: WILBUR OAKS APARTMENTS	
Legal Status:	Other
Date Became Current:	Not reported
Date Ended Current:	Not reported
Owner/Operator Address:	388 EAST WILBUR RD # 388-102
Owner/Operator City,State,Zip:	THOUSAND OAKS, CA 91360
Owner/Operator Telephone:	805-495-4865
Owner/Operator Telephone Ext:	Not reported
Owner/Operator Fax:	Not reported
Owner/Operator Email:	Not reported

Owner/Operator Indicator:	Operator
Owner/Operator Name: LYNDA PETERS	
Legal Status:	Other
Date Became Current:	Not reported
Date Ended Current:	Not reported
Owner/Operator Address:	388 EAST WILBUR RD # 388-102
Owner/Operator City,State,Zip:	THOUSAND OAKS, CA 91360
Owner/Operator Telephone:	805-495-4865
Owner/Operator Telephone Ext:	Not reported
Owner/Operator Fax:	Not reported
Owner/Operator Email:	Not reported

Historic Generators:

Receive Date:	20220202
Handler Name: WILBUR OAKS APARTMENTS	
Federal Waste Generator Description:	Not a generator, verified
State District Owner:	Not reported
Large Quantity Handler of Universal Waste:	No
Recognized Trader Importer:	No
Recognized Trader Exporter:	No
Spent Lead Acid Battery Importer:	No
Spent Lead Acid Battery Exporter:	No
Current Record:	Yes
Non Storage Recycler Activity:	No
Electronic Manifest Broker:	No

WILBUR OAKS APARTMENTS (Continued) **1027087455**

List of NAICS Codes and Descriptions:
NAICS Code: 56299
NAICS Description: ALL OTHER WASTE MANAGEMENT SERVICES

Facility Has Received Notices of Violations:
Violations: No Violations Found

Evaluation Action Summary:
Evaluations: No Evaluations Found

E MANIFEST:

Manifest Tracking Number:	023997080JJK
Last Updated Date:	20220328
Shipped Date:	20220204
Received Date:	20220212
Manifest Status:	Signed
Submission Type:	DataImage5Copy
Origin Type:	Service
Generator EPA ID:	CAC003159829
Generator Name:	WILBUR OAKS APARTMENTS
Generator Mail Street Number:	Not reported
Generator Mail Street 1:	388 EAST WILBUR RD # 388-102
Generator Mail Street 2:	Not reported
Generator Mail City:	THOUSAND OAKS
Generator Mail State:	CA
Generator Mail Zip:	91360
Generator Location Street Number:	Not reported
Generator Location Street 1:	388 EAST WILBUR RD # 388-102
Generator Location Street 2:	Not reported
Generator Location City:	THOUSAND OAKS
Generator Location Zip:	91360
Generator Location State:	CA
Generator Contact Company Name:	Not reported
Designated Facility EPA ID:	AZR000506980
Designated Facility Name:	SOUTH YUMA COUNTY LANDFILL
Designated Facility Mail Street Number:	Not reported
Designated Facility Mail Street 1:	Not reported
Designated Facility Mail Street 2:	PO BOX 5437
Designated Facility Mail City:	YUMA
Designated Facility Mail Zip:	85366-2472
Designated Facility Mail State:	AZ
Designated Facility Location Street Number:	Not reported
Designated Facility Location Street 1:	19536 S AVENUE 1 E
Designated Facility Location Street 2:	Not reported
Designated Facility Location City:	YUMA
Designated Facility Location Zip:	85365
Designated Facility Location State:	AZ
Designated Facility Contact Company Name:	Not reported
Manifest Residue Indicator:	N
Rejection Indicator:	N

State Waste:

Manifest Tracking Number:	023997080JJK
Waste Line Number:	1

WILBUR OAKS APARTMENTS (Continued) **1027087455**

State Waste Code Owner: CA
State Waste Code: 151
State Waste: Asbestos-containing waste

Transporter:
Manifest Tracking Number: 023997080JJK
Transporter Line Number: 1
Transporter EPA ID: CAR000280651
Transporter Name: MEDICAL BIOWASTE SOLUTIONS INC

Manifest Tracking Number: 023997080JJK
Transporter Line Number: 2
Transporter EPA ID: CAD072953771
Transporter Name: UNITED PUMPING SERVICE INC

Waste Line:
Manifest Tracking Number: 023997080JJK
Waste Line Number: 1
U.S. DOT Hazardous Indicator: Y
U.S. DOT ID Number: NA2212
U.S. DOT Description: NA2212, Asbestos, 9, PG III
Non-Hazardous Waste Description: Not reported
Number of Containers: 8
Container Type Code: BA
Container Type Description: Burlap, cloth, paper, or plastic bags
Waste Quantity: 1
Quantity Unit of Measure Code: Y
Quantity Unit of Measure Description: Cubic Yards
Waste Quantity, in Tons: 0.84
Acute Waste Quantity, in Tons: 0
Non-Acute Waste Quantity, in Tons: 0.84
Waste Quantity, in Kilograms: 761.9052
Acute Waste Quantity, in Kilograms: 0
Non-Acute Waste Quantity, in Kilorgrams: 761.9052
Management Method Code: H132
Management Method Description: LANDFILL (WITH PRIOR TREATMENT AND/OR STABILIZATION)
Waste Residue Indicator: N
Quantity Discrepancy Indicator: N
Waste Type Discrepancy Indicator: N
Waste Density: Not reported
Waste Density Unit of Measure Code: Not reported
Waste Density Unit of Measure Description: Not reported
Form Code: Not reported
Form Code Description: Not reported
Source Code: Not reported
Source Code Description: Not reported
Waste Minimization Code: Not reported
Waste Minimization Code Description: Not reported
Consent Number: Not reported
EPA Waste Indicator: N

N141 **WILBUR OAKS APARTMENTS** **RCRA NonGen / NLR** **1027526347**
NNE **388 E. WILBUR RD #400-105** **E MANIFEST** **CAC003218970**
1/8-1/4 **THOUSAND OAKS, CA 91360**
0.180 mi.
948 ft. **Site 9 of 71 in cluster N**

Relative:
Higher

Actual:
750 ft.

RCRA Listings:

Date Form Received by Agency:	20230222
Handler Name:	Wilbur Oaks Apartments
Handler Address:	388 E. Wilbur Rd #400-105
Handler City,State,Zip:	THOUSAND OAKS, CA 91360
EPA ID:	CAC003218970
Contact Name:	MICHAEL RUSKE
Contact Address:	388 E. WILBUR RD #400-105
Contact City,State,Zip:	THOUSAND OAKS, CA 91360
Contact Telephone:	805-496-8486
Contact Fax:	Not reported
Contact Email:	MICHAEL@OAKSMGMT.COM
Contact Title:	Not reported
EPA Region:	09
Land Type:	Not reported
Federal Waste Generator Description:	Not a generator, verified
Non-Notifier:	Not reported
Biennial Report Cycle:	Not reported
Accessibility:	Not reported
Active Site Indicator:	Not reported
State District Owner:	Not reported
State District:	Not reported
Mailing Address:	388 E. WILBUR RD #400-105
Mailing City,State,Zip:	THOUSAND OAKS, CA 91360
Owner Name:	Wilbur Oaks Apartments
Owner Type:	Other
Operator Name:	Michael Ruske
Operator Type:	Other
Short-Term Generator Activity:	No
Importer Activity:	No
Mixed Waste Generator:	No
Transporter Activity:	No
Transfer Facility Activity:	No
Recycler Activity with Storage:	No
Small Quantity On-Site Burner Exemption:	No
Smelting Melting and Refining Furnace Exemption:	No
Underground Injection Control:	No
Off-Site Waste Receipt:	No
Universal Waste Indicator:	No
Universal Waste Destination Facility:	No
Federal Universal Waste:	No
Active Site State-Reg Handler:	---
Federal Facility Indicator:	Not reported
Hazardous Secondary Material Indicator:	N
Sub-Part K Indicator:	Not reported
2018 GPRA Permit Baseline:	Not on the Baseline
2018 GPRA Renewals Baseline:	Not on the Baseline
202 GPRA Corrective Action Baseline:	No
Subject to Corrective Action Universe:	No
Non-TSDFs Where RCRA CA has Been Imposed Universe:	No
Corrective Action Priority Ranking:	No NCAPS ranking
Environmental Control Indicator:	No
Institutional Control Indicator:	No

WILBUR OAKS APARTMENTS (Continued) **1027526347**

Human Exposure Controls Indicator:	N/A
Groundwater Controls Indicator:	N/A
Significant Non-Complier Universe:	No
Unaddressed Significant Non-Complier Universe:	No
Addressed Significant Non-Complier Universe:	No
Significant Non-Complier With a Compliance Schedule Universe:	No
Financial Assurance Required:	Not reported
Handler Date of Last Change:	20230222
Recognized Trader-Importer:	No
Recognized Trader-Exporter:	No
Importer of Spent Lead Acid Batteries:	No
Exporter of Spent Lead Acid Batteries:	No
Recycler Activity Without Storage:	No
Manifest Broker:	No
Sub-Part P Indicator:	No

Handler - Owner Operator:

Owner/Operator Indicator:	Owner
Owner/Operator Name:	WILBUR OAKS APARTMENTS
Legal Status:	Other
Date Became Current:	Not reported
Date Ended Current:	Not reported
Owner/Operator Address:	388 E. WILBUR RD #400-105
Owner/Operator City,State,Zip:	THOUSAND OAKS, CA 91360
Owner/Operator Telephone:	805-496-8486
Owner/Operator Telephone Ext:	Not reported
Owner/Operator Fax:	Not reported
Owner/Operator Email:	Not reported

Owner/Operator Indicator:	Operator
Owner/Operator Name:	MICHAEL RUSKE
Legal Status:	Other
Date Became Current:	Not reported
Date Ended Current:	Not reported
Owner/Operator Address:	388 E. WILBUR RD #400-105
Owner/Operator City,State,Zip:	THOUSAND OAKS, CA 91360
Owner/Operator Telephone:	805-496-8486
Owner/Operator Telephone Ext:	Not reported
Owner/Operator Fax:	Not reported
Owner/Operator Email:	Not reported

Historic Generators:

Receive Date:	20230222
Handler Name:	WILBUR OAKS APARTMENTS
Federal Waste Generator Description:	Not a generator, verified
State District Owner:	Not reported
Large Quantity Handler of Universal Waste:	No
Recognized Trader Importer:	No
Recognized Trader Exporter:	No
Spent Lead Acid Battery Importer:	No
Spent Lead Acid Battery Exporter:	No
Current Record:	Yes
Non Storage Recycler Activity:	No
Electronic Manifest Broker:	No

WILBUR OAKS APARTMENTS (Continued) **1027526347**

List of NAICS Codes and Descriptions:
NAICS Code: 56299
NAICS Description: ALL OTHER WASTE MANAGEMENT SERVICES

Facility Has Received Notices of Violations:
Violations: No Violations Found

Evaluation Action Summary:
Evaluations: No Evaluations Found

E MANIFEST:

Manifest Tracking Number:	025230109JJK
Last Updated Date:	20230316
Shipped Date:	20230223
Received Date:	20230301
Manifest Status:	Signed
Submission Type:	DataImage5Copy
Origin Type:	Service
Generator EPA ID:	CAC003218970
Generator Name:	WILBUR OAKS APARTMENTS
Generator Mail Street Number:	Not reported
Generator Mail Street 1:	388 E. WILBUR RD #400-105
Generator Mail Street 2:	Not reported
Generator Mail City:	THOUSAND OAKS
Generator Mail State:	CA
Generator Mail Zip:	91360
Generator Location Street Number:	Not reported
Generator Location Street 1:	388 E. WILBUR RD #400-105
Generator Location Street 2:	Not reported
Generator Location City:	THOUSAND OAKS
Generator Location Zip:	91360
Generator Location State:	CA
Generator Contact Company Name:	Not reported
Designated Facility EPA ID:	CAD009007626
Designated Facility Name:	AZUSA LAND RECLAMATION CO INC
Designated Facility Mail Street Number:	Not reported
Designated Facility Mail Street 1:	Not reported
Designated Facility Mail Street 2:	1211 W. GLADSTONE STREET
Designated Facility Mail City:	AZUSA
Designated Facility Mail Zip:	91702
Designated Facility Mail State:	CA
Designated Facility Location Street Number:	Not reported
Designated Facility Location Street 1:	1211 W. GLADSTONE STREET
Designated Facility Location Street 2:	Not reported
Designated Facility Location City:	AZUSA
Designated Facility Location Zip:	91702
Designated Facility Location State:	CA
Designated Facility Contact Company Name:	Not reported
Manifest Residue Indicator:	N
Rejection Indicator:	N

State Waste:

Manifest Tracking Number:	025230109JJK
Waste Line Number:	1

WILBUR OAKS APARTMENTS (Continued) **1027526347**

State Waste Code Owner: CA
State Waste Code: 151
State Waste: Asbestos-containing waste

Transporter:
Manifest Tracking Number: 025230109JJK
Transporter Line Number: 1
Transporter EPA ID: CAR000280651
Transporter Name: MEDICAL BIOWASTE SOLUTIONS INC

Waste Line:
Manifest Tracking Number: 025230109JJK
Waste Line Number: 1
U.S. DOT Hazardous Indicator: Y
U.S. DOT ID Number: NA2212
U.S. DOT Description: NA2212, Asbestos, 9, PG III
Non-Hazardous Waste Description: Not reported
Number of Containers: 12
Container Type Code: BA
Container Type Description: Burlap, cloth, paper, or plastic bags
Waste Quantity: 1
Quantity Unit of Measure Code: Y
Quantity Unit of Measure Description: Cubic Yards
Waste Quantity, in Tons: 0.84
Acute Waste Quantity, in Tons: 0
Non-Acute Waste Quantity, in Tons: 0.84
Waste Quantity, in Kilograms: 761.9052
Acute Waste Quantity, in Kilograms: 0
Non-Acute Waste Quantity, in Kilorgrams: 761.9052
Management Method Code: H132
Management Method Description: LANDFILL (WITH PRIOR TREATMENT AND/OR STABILIZATION)
Waste Residue Indicator: N
Quantity Discrepancy Indicator: N
Waste Type Discrepancy Indicator: N
Waste Density: Not reported
Waste Density Unit of Measure Code: Not reported
Waste Density Unit of Measure Description: Not reported
Form Code: Not reported
Form Code Description: Not reported
Source Code: Not reported
Source Code Description: Not reported
Waste Minimization Code: Not reported
Waste Minimization Code Description: Not reported
Consent Number: Not reported
EPA Waste Indicator: N

N142 **WILBUR OAKS APARTMENTS** **RCRA NonGen / NLR** **1027212070**
NNE **392 EAST WILBUR RD #392-101** **E MANIFEST** **CAC003176548**
1/8-1/4 **THOUSAND OAKS, CA 91360**
0.180 mi.
950 ft. **Site 10 of 71 in cluster N**

Relative: **Higher**
Actual: **749 ft.**

RCRA Listings:
Date Form Received by Agency: 20220517
Handler Name: Wilbur Oaks Apartments
Handler Address: 392 East Wilbur Rd #392-101
Handler City,State,Zip: THOUSAND OAKS, CA 91360

WILBUR OAKS APARTMENTS (Continued) **1027212070**

EPA ID:	CAC003176548
Contact Name:	LYNDA PETERS
Contact Address:	392 EAST WILBUR RD #392-101
Contact City,State,Zip:	THOUSAND OAKS, CA 91360
Contact Telephone:	805-495-4865
Contact Fax:	Not reported
Contact Email:	LYNDA@OAKSMGMT.COM
Contact Title:	Not reported
EPA Region:	09
Land Type:	Not reported
Federal Waste Generator Description:	Not a generator, verified
Non-Notifier:	Not reported
Biennial Report Cycle:	Not reported
Accessibility:	Not reported
Active Site Indicator:	Not reported
State District Owner:	Not reported
State District:	Not reported
Mailing Address:	392 EAST WILBUR RD #392-101
Mailing City,State,Zip:	THOUSAND OAKS, CA 91360
Owner Name:	Wilbur Oaks Apartments
Owner Type:	Other
Operator Name:	Lynda Peters
Operator Type:	Other
Short-Term Generator Activity:	No
Importer Activity:	No
Mixed Waste Generator:	No
Transporter Activity:	No
Transfer Facility Activity:	No
Recycler Activity with Storage:	No
Small Quantity On-Site Burner Exemption:	No
Smelting Melting and Refining Furnace Exemption:	No
Underground Injection Control:	No
Off-Site Waste Receipt:	No
Universal Waste Indicator:	No
Universal Waste Destination Facility:	No
Federal Universal Waste:	No
Active Site State-Reg Handler:	---
Federal Facility Indicator:	Not reported
Hazardous Secondary Material Indicator:	N
Sub-Part K Indicator:	Not reported
2018 GPRA Permit Baseline:	Not on the Baseline
2018 GPRA Renewals Baseline:	Not on the Baseline
202 GPRA Corrective Action Baseline:	No
Subject to Corrective Action Universe:	No
Non-TSDFs Where RCRA CA has Been Imposed Universe:	No
Corrective Action Priority Ranking:	No NCAPS ranking
Environmental Control Indicator:	No
Institutional Control Indicator:	No
Human Exposure Controls Indicator:	N/A
Groundwater Controls Indicator:	N/A
Significant Non-Complier Universe:	No
Unaddressed Significant Non-Complier Universe:	No
Addressed Significant Non-Complier Universe:	No
Significant Non-Complier With a Compliance Schedule Universe:	No
Financial Assurance Required:	Not reported
Handler Date of Last Change:	20220518
Recognized Trader-Importer:	No

WILBUR OAKS APARTMENTS (Continued) **1027212070**

Recognized Trader-Exporter:	No
Importer of Spent Lead Acid Batteries:	No
Exporter of Spent Lead Acid Batteries:	No
Recycler Activity Without Storage:	No
Manifest Broker:	No
Sub-Part P Indicator:	No

Handler - Owner Operator:

Owner/Operator Indicator:	Owner
Owner/Operator Name:	WILBUR OAKS APARTMENTS
Legal Status:	Other
Date Became Current:	Not reported
Date Ended Current:	Not reported
Owner/Operator Address:	392 EAST WILBUR RD #392-101
Owner/Operator City,State,Zip:	THOUSAND OAKS, CA 91360
Owner/Operator Telephone:	805-495-4865
Owner/Operator Telephone Ext:	Not reported
Owner/Operator Fax:	Not reported
Owner/Operator Email:	Not reported

Owner/Operator Indicator:	Operator
Owner/Operator Name:	LYNDA PETERS
Legal Status:	Other
Date Became Current:	Not reported
Date Ended Current:	Not reported
Owner/Operator Address:	392 EAST WILBUR RD #392-101
Owner/Operator City,State,Zip:	THOUSAND OAKS, CA 91360
Owner/Operator Telephone:	805-495-4865
Owner/Operator Telephone Ext:	Not reported
Owner/Operator Fax:	Not reported
Owner/Operator Email:	Not reported

Historic Generators:

Receive Date:	20220517
Handler Name:	WILBUR OAKS APARTMENTS
Federal Waste Generator Description:	Not a generator, verified
State District Owner:	Not reported
Large Quantity Handler of Universal Waste:	No
Recognized Trader Importer:	No
Recognized Trader Exporter:	No
Spent Lead Acid Battery Importer:	No
Spent Lead Acid Battery Exporter:	No
Current Record:	Yes
Non Storage Recycler Activity:	No
Electronic Manifest Broker:	No

List of NAICS Codes and Descriptions:

NAICS Code:	56299
NAICS Description:	ALL OTHER WASTE MANAGEMENT SERVICES

Facility Has Received Notices of Violations:

Violations:	No Violations Found

WILBUR OAKS APARTMENTS (Continued) **1027212070**

Evaluation Action Summary:
Evaluations: No Evaluations Found

E MANIFEST:

Manifest Tracking Number:	024272043JJK
Last Updated Date:	20220726
Shipped Date:	20220609
Received Date:	20220610
Manifest Status:	Signed
Submission Type:	DataImage5Copy
Origin Type:	Service
Generator EPA ID:	CAC003176548
Generator Name:	WILBUR OAKS APARTMENTS
Generator Mail Street Number:	Not reported
Generator Mail Street 1:	392 EAST WILBUR RD #392-101
Generator Mail Street 2:	Not reported
Generator Mail City:	THOUSAND OAKS
Generator Mail State:	CA
Generator Mail Zip:	91360
Generator Location Street Number:	Not reported
Generator Location Street 1:	392 EAST WILBUR RD #392-101
Generator Location Street 2:	Not reported
Generator Location City:	THOUSAND OAKS
Generator Location Zip:	91360
Generator Location State:	CA
Generator Contact Company Name:	Not reported
Designated Facility EPA ID:	AZR000506980
Designated Facility Name:	SOUTH YUMA COUNTY LANDFILL COMPOST FACILITY
Designated Facility Mail Street Number:	Not reported
Designated Facility Mail Street 1:	Not reported
Designated Facility Mail Street 2:	PO BOX 5437
Designated Facility Mail City:	YUMA
Designated Facility Mail Zip:	85366
Designated Facility Mail State:	AZ
Designated Facility Location Street Number:	Not reported
Designated Facility Location Street 1:	19536 S AVENUE 1 E
Designated Facility Location Street 2:	Not reported
Designated Facility Location City:	YUMA
Designated Facility Location Zip:	85365
Designated Facility Location State:	AZ
Designated Facility Contact Company Name:	Not reported
Manifest Residue Indicator:	N
Rejection Indicator:	N

State Waste:

Manifest Tracking Number:	024272043JJK
Waste Line Number:	1
State Waste Code Owner:	CA
State Waste Code:	151
State Waste:	Asbestos-containing waste

Transporter:

Manifest Tracking Number:	024272043JJK
Transporter Line Number:	1

WILBUR OAKS APARTMENTS (Continued) **1027212070**

Transporter EPA ID: CAR000280651
Transporter Name: MEDICAL BIOWASTE SOLUTIONS INC

Manifest Tracking Number: 024272043JJK
Transporter Line Number: 2
Transporter EPA ID: CAD072953771
Transporter Name: UNITED PUMPING SERVICE INC

Waste Line:
Manifest Tracking Number: 024272043JJK
Waste Line Number: 1
U.S. DOT Hazardous Indicator: Y
U.S. DOT ID Number: NA2212
U.S. DOT Description: NA2212, Asbestos, 9, PG III
Non-Hazardous Waste Description: Not reported
Number of Containers: 12
Container Type Code: BA
Container Type Description: Burlap, cloth, paper, or plastic bags
Waste Quantity: 1
Quantity Unit of Measure Code: Y
Quantity Unit of Measure Description: Cubic Yards
Waste Quantity, in Tons: 0.84
Acute Waste Quantity, in Tons: 0
Non-Acute Waste Quantity, in Tons: 0.84
Waste Quantity, in Kilograms: 761.9052
Acute Waste Quantity, in Kilograms: 0
Non-Acute Waste Quantity, in Kilorgrams: 761.9052
Management Method Code: H132
Management Method Description: LANDFILL (WITH PRIOR TREATMENT AND/OR STABILIZATION)
Waste Residue Indicator: N
Quantity Discrepancy Indicator: N
Waste Type Discrepancy Indicator: N
Waste Density: Not reported
Waste Density Unit of Measure Code: Not reported
Waste Density Unit of Measure Description: Not reported
Form Code: Not reported
Form Code Description: Not reported
Source Code: Not reported
Source Code Description: Not reported
Waste Minimization Code: Not reported
Waste Minimization Code Description: Not reported
Consent Number: Not reported
EPA Waste Indicator: N

N143 **WILBUR OAKS APARTMENTS** **RCRA NonGen / NLR** **1027088803**
NNE **392 EAST WILBUR RD 392-205** **E MANIFEST** **CAC003161247**
1/8-1/4 **THOUSAND OAKS, CA 91360**
0.180 mi.
950 ft. **Site 11 of 71 in cluster N**

Relative: **Higher**
Actual: **749 ft.**

RCRA Listings:
Date Form Received by Agency: 20220210
Handler Name: Wilbur Oaks Apartments
Handler Address: 392 East Wilbur Rd 392-205
Handler City,State,Zip: THOUSAND OAKS, CA 91360
EPA ID: CAC003161247
Contact Name: LYNDA PETERS

WILBUR OAKS APARTMENTS (Continued) **1027088803**

Contact Address:	392 EAST WILBUR RD 392-205
Contact City,State,Zip:	THOUSAND OAKS, CA 91360
Contact Telephone:	805-495-4865
Contact Fax:	Not reported
Contact Email:	LYNDA@OAKSMGMT.COM
Contact Title:	Not reported
EPA Region:	09
Land Type:	Not reported
Federal Waste Generator Description:	Not a generator, verified
Non-Notifier:	Not reported
Biennial Report Cycle:	Not reported
Accessibility:	Not reported
Active Site Indicator:	Not reported
State District Owner:	Not reported
State District:	Not reported
Mailing Address:	392 EAST WILBUR RD 392-205
Mailing City,State,Zip:	THOUSAND OAKS, CA 91360
Owner Name:	Wilbur Oaks Apartments
Owner Type:	Other
Operator Name:	Lynda Peters
Operator Type:	Other
Short-Term Generator Activity:	No
Importer Activity:	No
Mixed Waste Generator:	No
Transporter Activity:	No
Transfer Facility Activity:	No
Recycler Activity with Storage:	No
Small Quantity On-Site Burner Exemption:	No
Smelting Melting and Refining Furnace Exemption:	No
Underground Injection Control:	No
Off-Site Waste Receipt:	No
Universal Waste Indicator:	No
Universal Waste Destination Facility:	No
Federal Universal Waste:	No
Active Site State-Reg Handler:	---
Federal Facility Indicator:	Not reported
Hazardous Secondary Material Indicator:	N
Sub-Part K Indicator:	Not reported
2018 GPRA Permit Baseline:	Not on the Baseline
2018 GPRA Renewals Baseline:	Not on the Baseline
202 GPRA Corrective Action Baseline:	No
Subject to Corrective Action Universe:	No
Non-TSDFs Where RCRA CA has Been Imposed Universe:	No
Corrective Action Priority Ranking:	No NCAPS ranking
Environmental Control Indicator:	No
Institutional Control Indicator:	No
Human Exposure Controls Indicator:	N/A
Groundwater Controls Indicator:	N/A
Significant Non-Complier Universe:	No
Unaddressed Significant Non-Complier Universe:	No
Addressed Significant Non-Complier Universe:	No
Significant Non-Complier With a Compliance Schedule Universe:	No
Financial Assurance Required:	Not reported
Handler Date of Last Change:	20220210
Recognized Trader-Importer:	No
Recognized Trader-Exporter:	No
Importer of Spent Lead Acid Batteries:	No

WILBUR OAKS APARTMENTS (Continued) **1027088803**

Exporter of Spent Lead Acid Batteries: No
Recycler Activity Without Storage: No
Manifest Broker: No
Sub-Part P Indicator: No

Handler - Owner Operator:
Owner/Operator Indicator: Operator
Owner/Operator Name: LYNDA PETERS
Legal Status: Other
Date Became Current: Not reported
Date Ended Current: Not reported
Owner/Operator Address: 392 EAST WILBUR RD 392-205
Owner/Operator City,State,Zip: THOUSAND OAKS, CA 91360
Owner/Operator Telephone: 805-495-4865
Owner/Operator Telephone Ext: Not reported
Owner/Operator Fax: Not reported
Owner/Operator Email: Not reported

Owner/Operator Indicator: Owner
Owner/Operator Name: WILBUR OAKS APARTMENTS
Legal Status: Other
Date Became Current: Not reported
Date Ended Current: Not reported
Owner/Operator Address: 392 EAST WILBUR RD 392-205
Owner/Operator City,State,Zip: THOUSAND OAKS, CA 91360
Owner/Operator Telephone: 805-495-4865
Owner/Operator Telephone Ext: Not reported
Owner/Operator Fax: Not reported
Owner/Operator Email: Not reported

Historic Generators:
Receive Date: 20220210
Handler Name: WILBUR OAKS APARTMENTS
Federal Waste Generator Description: Not a generator, verified
State District Owner: Not reported
Large Quantity Handler of Universal Waste: No
Recognized Trader Importer: No
Recognized Trader Exporter: No
Spent Lead Acid Battery Importer: No
Spent Lead Acid Battery Exporter: No
Current Record: Yes
Non Storage Recycler Activity: No
Electronic Manifest Broker: No

List of NAICS Codes and Descriptions:
NAICS Code: 56299
NAICS Description: ALL OTHER WASTE MANAGEMENT SERVICES

Facility Has Received Notices of Violations:
Violations: No Violations Found

Evaluation Action Summary:
Evaluations: No Evaluations Found

WILBUR OAKS APARTMENTS (Continued) **1027088803**

E MANIFEST:

Manifest Tracking Number:	023705663JJK
Last Updated Date:	20220325
Shipped Date:	20220211
Received Date:	20220211
Manifest Status:	Signed
Submission Type:	DataImage5Copy
Origin Type:	Service
Generator EPA ID:	CAC003161247
Generator Name:	WILBUR OAKS APARTMENTS
Generator Mail Street Number:	Not reported
Generator Mail Street 1:	392 EAST WILBUR RD 392-205
Generator Mail Street 2:	Not reported
Generator Mail City:	THOUSAND OAKS
Generator Mail State:	CA
Generator Mail Zip:	91360
Generator Location Street Number:	Not reported
Generator Location Street 1:	392 EAST WILBUR RD 392-205
Generator Location Street 2:	Not reported
Generator Location City:	THOUSAND OAKS
Generator Location Zip:	91360
Generator Location State:	CA
Generator Contact Company Name:	Not reported
Designated Facility EPA ID:	CAD009007626
Designated Facility Name:	AZUSA LAND RECLAMATION CO INC
Designated Facility Mail Street Number:	Not reported
Designated Facility Mail Street 1:	Not reported
Designated Facility Mail Street 2:	1211 W. GLADSTONE STREET
Designated Facility Mail City:	AZUSA
Designated Facility Mail Zip:	91702
Designated Facility Mail State:	CA
Designated Facility Location Street Number:	Not reported
Designated Facility Location Street 1:	1211 W. GLADSTONE STREET
Designated Facility Location Street 2:	Not reported
Designated Facility Location City:	AZUSA
Designated Facility Location Zip:	91702
Designated Facility Location State:	CA
Designated Facility Contact Company Name:	Not reported
Manifest Residue Indicator:	N
Rejection Indicator:	N

State Waste:

Manifest Tracking Number:	023705663JJK
Waste Line Number:	1
State Waste Code Owner:	CA
State Waste Code:	151
State Waste:	Asbestos-containing waste

Transporter:

Manifest Tracking Number:	023705663JJK
Transporter Line Number:	1
Transporter EPA ID:	CAR000152058
Transporter Name:	EARTHWISE SERVICES LLC

Waste Line:

WILBUR OAKS APARTMENTS (Continued) **1027088803**

Manifest Tracking Number:	023705663JJK
Waste Line Number:	1
U.S. DOT Hazardous Indicator:	Y
U.S. DOT ID Number:	NA2212
U.S. DOT Description:	NA2212, Asbestos, 9, PG III, RQ
Non-Hazardous Waste Description:	Not reported
Number of Containers:	9
Container Type Code:	BA
Container Type Description:	Burlap, cloth, paper, or plastic bags
Waste Quantity:	1
Quantity Unit of Measure Code:	Y
Quantity Unit of Measure Description:	Cubic Yards
Waste Quantity, in Tons:	0.84
Acute Waste Quantity, in Tons:	0
Non-Acute Waste Quantity, in Tons:	0.84
Waste Quantity, in Kilograms:	761.9052
Acute Waste Quantity, in Kilograms:	0
Non-Acute Waste Quantity, in Kilorgrams:	761.9052
Management Method Code:	H132
Management Method Description:	LANDFILL (WITH PRIOR TREATMENT AND/OR STABILIZATION)
Waste Residue Indicator:	N
Quantity Discrepancy Indicator:	N
Waste Type Discrepancy Indicator:	N
Waste Density:	Not reported
Waste Density Unit of Measure Code:	Not reported
Waste Density Unit of Measure Description:	Not reported
Form Code:	Not reported
Form Code Description:	Not reported
Source Code:	Not reported
Source Code Description:	Not reported
Waste Minimization Code:	Not reported
Waste Minimization Code Description:	Not reported
Consent Number:	Not reported
EPA Waste Indicator:	N

N144 **WILBUR OAKS APARTMENTS** **RCRA NonGen / NLR** **1027086537**
NNE **392 EAST WILBUR RD #392-204** **E MANIFEST** **CAC003158867**
1/8-1/4 **THOUSAND OAKS, CA 91360**
0.180 mi.
950 ft. **Site 12 of 71 in cluster N**

Relative: **Higher**
Actual: **749 ft.**

RCRA Listings:

Date Form Received by Agency:	20220127
Handler Name:	Wilbur Oaks Apartments
Handler Address:	392 East Wilbur Rd #392-204
Handler City,State,Zip:	THOUSAND OAKS, CA 91360
EPA ID:	CAC003158867
Contact Name:	LYNDA PETERS
Contact Address:	392 EAST WILBUR RD #392-204
Contact City,State,Zip:	THOUSAND OAKS, CA 91360
Contact Telephone:	805-495-4865
Contact Fax:	Not reported
Contact Email:	LYNDA@OAKSMGMT.COM
Contact Title:	Not reported
EPA Region:	09
Land Type:	Not reported
Federal Waste Generator Description:	Not a generator, verified
Non-Notifier:	Not reported

WILBUR OAKS APARTMENTS (Continued) **1027086537**

Biennial Report Cycle:	Not reported
Accessibility:	Not reported
Active Site Indicator:	Not reported
State District Owner:	Not reported
State District:	Not reported
Mailing Address:	392 EAST WILBUR RD #392-204
Mailing City,State,Zip:	THOUSAND OAKS, CA 91360
Owner Name:	Wilbur Oaks Apartments
Owner Type:	Other
Operator Name:	Lynda Peters
Operator Type:	Other
Short-Term Generator Activity:	No
Importer Activity:	No
Mixed Waste Generator:	No
Transporter Activity:	No
Transfer Facility Activity:	No
Recycler Activity with Storage:	No
Small Quantity On-Site Burner Exemption:	No
Smelting Melting and Refining Furnace Exemption:	No
Underground Injection Control:	No
Off-Site Waste Receipt:	No
Universal Waste Indicator:	No
Universal Waste Destination Facility:	No
Federal Universal Waste:	No
Active Site State-Reg Handler:	---
Federal Facility Indicator:	Not reported
Hazardous Secondary Material Indicator:	N
Sub-Part K Indicator:	Not reported
2018 GPRA Permit Baseline:	Not on the Baseline
2018 GPRA Renewals Baseline:	Not on the Baseline
202 GPRA Corrective Action Baseline:	No
Subject to Corrective Action Universe:	No
Non-TSDFs Where RCRA CA has Been Imposed Universe:	No
Corrective Action Priority Ranking:	No NCAPS ranking
Environmental Control Indicator:	No
Institutional Control Indicator:	No
Human Exposure Controls Indicator:	N/A
Groundwater Controls Indicator:	N/A
Significant Non-Complier Universe:	No
Unaddressed Significant Non-Complier Universe:	No
Addressed Significant Non-Complier Universe:	No
Significant Non-Complier With a Compliance Schedule Universe:	No
Financial Assurance Required:	Not reported
Handler Date of Last Change:	20220128
Recognized Trader-Importer:	No
Recognized Trader-Exporter:	No
Importer of Spent Lead Acid Batteries:	No
Exporter of Spent Lead Acid Batteries:	No
Recycler Activity Without Storage:	No
Manifest Broker:	No
Sub-Part P Indicator:	No

Handler - Owner Operator:

Owner/Operator Indicator:	Owner
Owner/Operator Name:	WILBUR OAKS APARTMENTS
Legal Status:	Other

WILBUR OAKS APARTMENTS (Continued) **1027086537**

Date Became Current: Not reported
Date Ended Current: Not reported
Owner/Operator Address: 392 EAST WILBUR RD #392-204
Owner/Operator City,State,Zip: THOUSAND OAKS, CA 91360
Owner/Operator Telephone: 805-495-4865
Owner/Operator Telephone Ext: Not reported
Owner/Operator Fax: Not reported
Owner/Operator Email: Not reported

Owner/Operator Indicator: Operator
Owner/Operator Name: LYNDA PETERS
Legal Status: Other
Date Became Current: Not reported
Date Ended Current: Not reported
Owner/Operator Address: 392 EAST WILBUR RD #392-204
Owner/Operator City,State,Zip: THOUSAND OAKS, CA 91360
Owner/Operator Telephone: 805-495-4865
Owner/Operator Telephone Ext: Not reported
Owner/Operator Fax: Not reported
Owner/Operator Email: Not reported

Historic Generators:
Receive Date: 20220127
Handler Name: WILBUR OAKS APARTMENTS
Federal Waste Generator Description: Not a generator, verified
State District Owner: Not reported
Large Quantity Handler of Universal Waste: No
Recognized Trader Importer: No
Recognized Trader Exporter: No
Spent Lead Acid Battery Importer: No
Spent Lead Acid Battery Exporter: No
Current Record: Yes
Non Storage Recycler Activity: No
Electronic Manifest Broker: No

List of NAICS Codes and Descriptions:
NAICS Code: 56299
NAICS Description: ALL OTHER WASTE MANAGEMENT SERVICES

Facility Has Received Notices of Violations:
Violations: No Violations Found

Evaluation Action Summary:
Evaluations: No Evaluations Found

E MANIFEST:
Manifest Tracking Number: 023705607JJK
Last Updated Date: 20220217
Shipped Date: 20220202
Received Date: 20220202
Manifest Status: Signed
Submission Type: DataImage5Copy
Origin Type: Service
Generator EPA ID: CAC003158867

WILBUR OAKS APARTMENTS (Continued) **1027086537**

Generator Name:	WILBUR OAKS APARTMENTS
Generator Mail Street Number:	Not reported
Generator Mail Street 1:	392 EAST WILBUR RD #392-204
Generator Mail Street 2:	Not reported
Generator Mail City:	THOUSAND OAKS
Generator Mail State:	CA
Generator Mail Zip:	91360
Generator Location Street Number:	Not reported
Generator Location Street 1:	392 EAST WILBUR RD #392-204
Generator Location Street 2:	Not reported
Generator Location City:	THOUSAND OAKS
Generator Location Zip:	91360
Generator Location State:	CA
Generator Contact Company Name:	Not reported
Designated Facility EPA ID:	CAD009007626
Designated Facility Name:	AZUSA LAND RECLAMATION CO INC
Designated Facility Mail Street Number:	Not reported
Designated Facility Mail Street 1:	Not reported
Designated Facility Mail Street 2:	1211 W. GLADSTONE STREET
Designated Facility Mail City:	AZUSA
Designated Facility Mail Zip:	91702
Designated Facility Mail State:	CA
Designated Facility Location Street Number:	Not reported
Designated Facility Location Street 1:	1211 W. GLADSTONE STREET
Designated Facility Location Street 2:	Not reported
Designated Facility Location City:	AZUSA
Designated Facility Location Zip:	91702
Designated Facility Location State:	CA
Designated Facility Contact Company Name:	Not reported
Manifest Residue Indicator:	N
Rejection Indicator:	N

State Waste:

Manifest Tracking Number:	023705607JJK
Waste Line Number:	1
State Waste Code Owner:	CA
State Waste Code:	151
State Waste:	Asbestos-containing waste

Transporter:

Manifest Tracking Number:	023705607JJK
Transporter Line Number:	1
Transporter EPA ID:	CAR000152058
Transporter Name:	EARTHWISE SERVICES LLC

Waste Line:

Manifest Tracking Number:	023705607JJK
Waste Line Number:	1
U.S. DOT Hazardous Indicator:	Y
U.S. DOT ID Number:	NA2212
U.S. DOT Description:	NA2212, ASBESTOS, 9, PG III, RQ
Non-Hazardous Waste Description:	Not reported
Number of Containers:	16
Container Type Code:	BA
Container Type Description:	Burlap, cloth, paper, or plastic bags
Waste Quantity:	2

WILBUR OAKS APARTMENTS (Continued) **1027086537**

Quantity Unit of Measure Code:	Y
Quantity Unit of Measure Description:	Cubic Yards
Waste Quantity, in Tons:	1.68
Acute Waste Quantity, in Tons:	0
Non-Acute Waste Quantity, in Tons:	1.68
Waste Quantity, in Kilograms:	1523.8104
Acute Waste Quantity, in Kilograms:	0
Non-Acute Waste Quantity, in Kilorgrams:	1523.8104
Management Method Code:	H132
Management Method Description:	LANDFILL (WITH PRIOR TREATMENT AND/OR STABILIZATION)
Waste Residue Indicator:	N
Quantity Discrepancy Indicator:	N
Waste Type Discrepancy Indicator:	N
Waste Density:	Not reported
Waste Density Unit of Measure Code:	Not reported
Waste Density Unit of Measure Description:	Not reported
Form Code:	Not reported
Form Code Description:	Not reported
Source Code:	Not reported
Source Code Description:	Not reported
Waste Minimization Code:	Not reported
Waste Minimization Code Description:	Not reported
Consent Number:	Not reported
EPA Waste Indicator:	N

N145 **WILBUR OAKS APARTMENTS** **RCRA NonGen / NLR** **1027692391**
NNE **400 E. WILBUR RD., #400-202** **CAC003234994**
1/8-1/4 **THOUSAND OAKS, CA 91360**
0.180 mi.
953 ft. **Site 13 of 71 in cluster N**

Relative: **Higher**

Actual: **748 ft.**

RCRA Listings:

Date Form Received by Agency:	20230531
Handler Name:	Wilbur Oaks Apartments
Handler Address:	400 E. Wilbur Rd., #400-202
Handler City,State,Zip:	THOUSAND OAKS, CA 91360
EPA ID:	CAC003234994
Contact Name:	MICHAEL RUSKE
Contact Address:	400 E. WILBUR RD., #400-202
Contact City,State,Zip:	THOUSAND OAKS, CA 91360
Contact Telephone:	805-496-8486
Contact Fax:	Not reported
Contact Email:	MICHAEL@OAKSMGMT.COM
Contact Title:	Not reported
EPA Region:	09
Land Type:	Not reported
Federal Waste Generator Description:	Not a generator, verified
Non-Notifier:	Not reported
Biennial Report Cycle:	Not reported
Accessibility:	Not reported
Active Site Indicator:	Not reported
State District Owner:	Not reported
State District:	Not reported
Mailing Address:	400 E. WILBUR RD., #400-202
Mailing City,State,Zip:	THOUSAND OAKS, CA 91360
Owner Name:	Wilbur Oaks Apartments
Owner Type:	Other
Operator Name:	Michael Ruske

WILBUR OAKS APARTMENTS (Continued) **1027692391**

Operator Type:	Other
Short-Term Generator Activity:	No
Importer Activity:	No
Mixed Waste Generator:	No
Transporter Activity:	No
Transfer Facility Activity:	No
Recycler Activity with Storage:	No
Small Quantity On-Site Burner Exemption:	No
Smelting Melting and Refining Furnace Exemption:	No
Underground Injection Control:	No
Off-Site Waste Receipt:	No
Universal Waste Indicator:	No
Universal Waste Destination Facility:	No
Federal Universal Waste:	No
Active Site State-Reg Handler:	---
Federal Facility Indicator:	Not reported
Hazardous Secondary Material Indicator:	N
Sub-Part K Indicator:	Not reported
2018 GPRA Permit Baseline:	Not on the Baseline
2018 GPRA Renewals Baseline:	Not on the Baseline
202 GPRA Corrective Action Baseline:	No
Subject to Corrective Action Universe:	No
Non-TSDFs Where RCRA CA has Been Imposed Universe:	No
Corrective Action Priority Ranking:	No NCAPS ranking
Environmental Control Indicator:	No
Institutional Control Indicator:	No
Human Exposure Controls Indicator:	N/A
Groundwater Controls Indicator:	N/A
Significant Non-Complier Universe:	No
Unaddressed Significant Non-Complier Universe:	No
Addressed Significant Non-Complier Universe:	No
Significant Non-Complier With a Compliance Schedule Universe:	No
Financial Assurance Required:	Not reported
Handler Date of Last Change:	20230601
Recognized Trader-Importer:	No
Recognized Trader-Exporter:	No
Importer of Spent Lead Acid Batteries:	No
Exporter of Spent Lead Acid Batteries:	No
Recycler Activity Without Storage:	No
Manifest Broker:	No
Sub-Part P Indicator:	No

Handler - Owner Operator:

Owner/Operator Indicator:	Owner
Owner/Operator Name: WILBUR OAKS APARTMENTS	
Legal Status:	Other
Date Became Current:	Not reported
Date Ended Current:	Not reported
Owner/Operator Address:	400 E. WILBUR RD., #400-202
Owner/Operator City,State,Zip:	THOUSAND OAKS, CA 91360
Owner/Operator Telephone:	805-496-8486
Owner/Operator Telephone Ext:	Not reported
Owner/Operator Fax:	Not reported
Owner/Operator Email:	Not reported

Owner/Operator Indicator:	Operator

WILBUR OAKS APARTMENTS (Continued) **1027692391**

Owner/Operator Name: MICHAEL RUSKE
Legal Status: Other
Date Became Current: Not reported
Date Ended Current: Not reported
Owner/Operator Address: 400 E. WILBUR RD., #400-202
Owner/Operator City,State,Zip: THOUSAND OAKS, CA 91360
Owner/Operator Telephone: 805-496-8486
Owner/Operator Telephone Ext: Not reported
Owner/Operator Fax: Not reported
Owner/Operator Email: Not reported

Historic Generators:
Receive Date: 20230531
Handler Name: WILBUR OAKS APARTMENTS
Federal Waste Generator Description: Not a generator, verified
State District Owner: Not reported
Large Quantity Handler of Universal Waste: No
Recognized Trader Importer: No
Recognized Trader Exporter: No
Spent Lead Acid Battery Importer: No
Spent Lead Acid Battery Exporter: No
Current Record: Yes
Non Storage Recycler Activity: No
Electronic Manifest Broker: No

List of NAICS Codes and Descriptions:
NAICS Code: 56299
NAICS Description: ALL OTHER WASTE MANAGEMENT SERVICES

Facility Has Received Notices of Violations:
Violations: No Violations Found

Evaluation Action Summary:
Evaluations: No Evaluations Found

N146 **WILBUR OAKS APARTMENTS** **RCRA NonGen / NLR** **1027203871**
NNE **400 EAST WILBUR RD #400-102** **E MANIFEST** **CAC003167849**
1/8-1/4 **THOUSAND OAKS, CA 91360**
0.180 mi.
953 ft. **Site 14 of 71 in cluster N**

Relative: RCRA Listings:
Higher
Actual: Date Form Received by Agency: 20220323
748 ft. Handler Name: Wilbur Oaks Apartments
Handler Address: 400 East Wilbur Rd #400-102
Handler City,State,Zip: THOUSAND OAKS, CA 91360
EPA ID: CAC003167849
Contact Name: LYNDA PETERS
Contact Address: 400 EAST WILBUR RD #400-102
Contact City,State,Zip: THOUSAND OAKS, CA 91360
Contact Telephone: 805-495-4865
Contact Fax: Not reported
Contact Email: LYNDA@OAKSMGMT.COM
Contact Title: Not reported
EPA Region: 09

WILBUR OAKS APARTMENTS (Continued) **1027203871**

Land Type:	Not reported
Federal Waste Generator Description:	Not a generator, verified
Non-Notifier:	Not reported
Biennial Report Cycle:	Not reported
Accessibility:	Not reported
Active Site Indicator:	Not reported
State District Owner:	Not reported
State District:	Not reported
Mailing Address:	400 EAST WILBUR RD #400-102
Mailing City,State,Zip:	THOUSAND OAKS, CA 91360
Owner Name:	Wilbur Oaks Apartments
Owner Type:	Other
Operator Name:	Lynda Peters
Operator Type:	Other
Short-Term Generator Activity:	No
Importer Activity:	No
Mixed Waste Generator:	No
Transporter Activity:	No
Transfer Facility Activity:	No
Recycler Activity with Storage:	No
Small Quantity On-Site Burner Exemption:	No
Smelting Melting and Refining Furnace Exemption:	No
Underground Injection Control:	No
Off-Site Waste Receipt:	No
Universal Waste Indicator:	No
Universal Waste Destination Facility:	No
Federal Universal Waste:	No
Active Site State-Reg Handler:	---
Federal Facility Indicator:	Not reported
Hazardous Secondary Material Indicator:	N
Sub-Part K Indicator:	Not reported
2018 GPRA Permit Baseline:	Not on the Baseline
2018 GPRA Renewals Baseline:	Not on the Baseline
202 GPRA Corrective Action Baseline:	No
Subject to Corrective Action Universe:	No
Non-TSDFs Where RCRA CA has Been Imposed Universe:	No
Corrective Action Priority Ranking:	No NCAPS ranking
Environmental Control Indicator:	No
Institutional Control Indicator:	No
Human Exposure Controls Indicator:	N/A
Groundwater Controls Indicator:	N/A
Significant Non-Complier Universe:	No
Unaddressed Significant Non-Complier Universe:	No
Addressed Significant Non-Complier Universe:	No
Significant Non-Complier With a Compliance Schedule Universe:	No
Financial Assurance Required:	Not reported
Handler Date of Last Change:	20220323
Recognized Trader-Importer:	No
Recognized Trader-Exporter:	No
Importer of Spent Lead Acid Batteries:	No
Exporter of Spent Lead Acid Batteries:	No
Recycler Activity Without Storage:	No
Manifest Broker:	No
Sub-Part P Indicator:	No

WILBUR OAKS APARTMENTS (Continued) **1027203871**

Handler - Owner Operator:
Owner/Operator Indicator: Owner
Owner/Operator Name: WILBUR OAKS APARTMENTS
Legal Status: Other
Date Became Current: Not reported
Date Ended Current: Not reported
Owner/Operator Address: 400 EAST WILBUR RD #400-102
Owner/Operator City,State,Zip: THOUSAND OAKS, CA 91360
Owner/Operator Telephone: 805-495-4865
Owner/Operator Telephone Ext: Not reported
Owner/Operator Fax: Not reported
Owner/Operator Email: Not reported

Owner/Operator Indicator: Operator
Owner/Operator Name: LYNDA PETERS
Legal Status: Other
Date Became Current: Not reported
Date Ended Current: Not reported
Owner/Operator Address: 400 EAST WILBUR RD #400-102
Owner/Operator City,State,Zip: THOUSAND OAKS, CA 91360
Owner/Operator Telephone: 805-495-4865
Owner/Operator Telephone Ext: Not reported
Owner/Operator Fax: Not reported
Owner/Operator Email: Not reported

Historic Generators:
Receive Date: 20220323
Handler Name: WILBUR OAKS APARTMENTS
Federal Waste Generator Description: Not a generator, verified
State District Owner: Not reported
Large Quantity Handler of Universal Waste: No
Recognized Trader Importer: No
Recognized Trader Exporter: No
Spent Lead Acid Battery Importer: No
Spent Lead Acid Battery Exporter: No
Current Record: Yes
Non Storage Recycler Activity: No
Electronic Manifest Broker: No

List of NAICS Codes and Descriptions:
NAICS Code: 56299
NAICS Description: ALL OTHER WASTE MANAGEMENT SERVICES

Facility Has Received Notices of Violations:
Violations: No Violations Found

Evaluation Action Summary:
Evaluations: No Evaluations Found

E MANIFEST:
Manifest Tracking Number: 023997289JJK
Last Updated Date: 20220427
Shipped Date: 20220407

WILBUR OAKS APARTMENTS (Continued) **1027203871**

Received Date:	20220413
Manifest Status:	Signed
Submission Type:	DataImage5Copy
Origin Type:	Service
Generator EPA ID:	CAC003167849
Generator Name:	WILBUR OAKS APARTMENTS
Generator Mail Street Number:	Not reported
Generator Mail Street 1:	400 EAST WILBUR RD #400-102
Generator Mail Street 2:	Not reported
Generator Mail City:	THOUSAND OAKS
Generator Mail State:	CA
Generator Mail Zip:	91360
Generator Location Street Number:	Not reported
Generator Location Street 1:	400 EAST WILBUR RD #400-102
Generator Location Street 2:	Not reported
Generator Location City:	THOUSAND OAKS
Generator Location Zip:	91360
Generator Location State:	CA
Generator Contact Company Name:	Not reported
Designated Facility EPA ID:	CAD009007626
Designated Facility Name:	AZUSA LAND RECLAMATION CO INC
Designated Facility Mail Street Number:	Not reported
Designated Facility Mail Street 1:	Not reported
Designated Facility Mail Street 2:	1211 W. GLADSTONE STREET
Designated Facility Mail City:	AZUSA
Designated Facility Mail Zip:	91702
Designated Facility Mail State:	CA
Designated Facility Location Street Number:	Not reported
Designated Facility Location Street 1:	1211 W. GLADSTONE STREET
Designated Facility Location Street 2:	Not reported
Designated Facility Location City:	AZUSA
Designated Facility Location Zip:	91702
Designated Facility Location State:	CA
Designated Facility Contact Company Name:	Not reported
Manifest Residue Indicator:	N
Rejection Indicator:	N

State Waste:

Manifest Tracking Number:	023997289JJK
Waste Line Number:	1
State Waste Code Owner:	CA
State Waste Code:	151
State Waste:	Asbestos-containing waste

Transporter:

Manifest Tracking Number:	023997289JJK
Transporter Line Number:	1
Transporter EPA ID:	CAR000280651
Transporter Name:	MEDICAL BIOWASTE SOLUTIONS INC

Waste Line:

Manifest Tracking Number:	023997289JJK
Waste Line Number:	1
U.S. DOT Hazardous Indicator:	Y
U.S. DOT ID Number:	NA2212
U.S. DOT Description:	NA2212, Asbestos, 9, PG III

WILBUR OAKS APARTMENTS (Continued) **1027203871**

Non-Hazardous Waste Description:	Not reported
Number of Containers:	11
Container Type Code:	BA
Container Type Description:	Burlap, cloth, paper, or plastic bags
Waste Quantity:	1
Quantity Unit of Measure Code:	Y
Quantity Unit of Measure Description:	Cubic Yards
Waste Quantity, in Tons:	0.84
Acute Waste Quantity, in Tons:	0
Non-Acute Waste Quantity, in Tons:	0.84
Waste Quantity, in Kilograms:	761.9052
Acute Waste Quantity, in Kilograms:	0
Non-Acute Waste Quantity, in Kilorgrams:	761.9052
Management Method Code:	H132
Management Method Description:	LANDFILL (WITH PRIOR TREATMENT AND/OR STABILIZATION)
Waste Residue Indicator:	N
Quantity Discrepancy Indicator:	N
Waste Type Discrepancy Indicator:	N
Waste Density:	Not reported
Waste Density Unit of Measure Code:	Not reported
Waste Density Unit of Measure Description:	Not reported
Form Code:	Not reported
Form Code Description:	Not reported
Source Code:	Not reported
Source Code Description:	Not reported
Waste Minimization Code:	Not reported
Waste Minimization Code Description:	Not reported
Consent Number:	Not reported
EPA Waste Indicator:	N

N147 **WILBUR OAKS APARTMENTS** **RCRA NonGen / NLR** **1028886851**
NNE **400 EAST WILBUR OAKS RD., 400-106** **CAC003247662**
1/8-1/4 **THOUSAND OAKS, CA 91360**
0.180 mi.
953 ft. **Site 15 of 71 in cluster N**

Relative:
Higher

Actual:
748 ft.

RCRA Listings:

Date Form Received by Agency:	20230818
Handler Name:	Wilbur Oaks Apartments
Handler Address:	400 East Wilbur Oaks Rd., 400-106
Handler City,State,Zip:	THOUSAND OAKS, CA 91360
EPA ID:	CAC003247662
Contact Name:	MICHAEL RUSKE
Contact Address:	400 EAST WILBUR OAKS RD., 400-106
Contact City,State,Zip:	THOUSAND OAKS, CA 91360
Contact Telephone:	805-496-8486
Contact Fax:	Not reported
Contact Email:	LYNDA@OAKSMGMT.COM
Contact Title:	Not reported
EPA Region:	09
Land Type:	Not reported
Federal Waste Generator Description:	Not a generator, verified
Non-Notifier:	Not reported
Biennial Report Cycle:	Not reported
Accessibility:	Not reported
Active Site Indicator:	Not reported
State District Owner:	Not reported
State District:	Not reported

WILBUR OAKS APARTMENTS (Continued) **1028886851**

Mailing Address:	450 E. WILBUR RD.
Mailing City,State,Zip:	THOUSAND OAKS, CA 91360
Owner Name:	Wilbur Oaks Apartments
Owner Type:	Other
Operator Name:	Michael Ruske
Operator Type:	Other
Short-Term Generator Activity:	No
Importer Activity:	No
Mixed Waste Generator:	No
Transporter Activity:	No
Transfer Facility Activity:	No
Recycler Activity with Storage:	No
Small Quantity On-Site Burner Exemption:	No
Smelting Melting and Refining Furnace Exemption:	No
Underground Injection Control:	No
Off-Site Waste Receipt:	No
Universal Waste Indicator:	No
Universal Waste Destination Facility:	No
Federal Universal Waste:	No
Active Site State-Reg Handler:	---
Federal Facility Indicator:	Not reported
Hazardous Secondary Material Indicator:	N
Sub-Part K Indicator:	Not reported
2018 GPRA Permit Baseline:	Not on the Baseline
2018 GPRA Renewals Baseline:	Not on the Baseline
202 GPRA Corrective Action Baseline:	No
Subject to Corrective Action Universe:	No
Non-TSDFs Where RCRA CA has Been Imposed Universe:	No
Corrective Action Priority Ranking:	No NCAPS ranking
Environmental Control Indicator:	No
Institutional Control Indicator:	No
Human Exposure Controls Indicator:	N/A
Groundwater Controls Indicator:	N/A
Significant Non-Complier Universe:	No
Unaddressed Significant Non-Complier Universe:	No
Addressed Significant Non-Complier Universe:	No
Significant Non-Complier With a Compliance Schedule Universe:	No
Financial Assurance Required:	Not reported
Handler Date of Last Change:	20230818
Recognized Trader-Importer:	No
Recognized Trader-Exporter:	No
Importer of Spent Lead Acid Batteries:	No
Exporter of Spent Lead Acid Batteries:	No
Recycler Activity Without Storage:	No
Manifest Broker:	No
Sub-Part P Indicator:	No

Handler - Owner Operator:

Owner/Operator Indicator:	Owner
Owner/Operator Name:	WILBUR OAKS APARTMENTS
Legal Status:	Other
Date Became Current:	Not reported
Date Ended Current:	Not reported
Owner/Operator Address:	450 E. WILBUR RD.
Owner/Operator City,State,Zip:	THOUSAND OAKS, CA 91360
Owner/Operator Telephone:	833-834-0383

WILBUR OAKS APARTMENTS (Continued) **1028886851**

Owner/Operator Telephone Ext: Not reported
Owner/Operator Fax: Not reported
Owner/Operator Email: Not reported

Owner/Operator Indicator: Operator
Owner/Operator Name: MICHAEL RUSKE
Legal Status: Other
Date Became Current: Not reported
Date Ended Current: Not reported
Owner/Operator Address: 400 EAST WILBUR OAKS RD., 400-106
Owner/Operator City,State,Zip: THOUSAND OAKS, CA 91360
Owner/Operator Telephone: 805-496-8486
Owner/Operator Telephone Ext: Not reported
Owner/Operator Fax: Not reported
Owner/Operator Email: Not reported

Historic Generators:
Receive Date: 20230818
Handler Name: WILBUR OAKS APARTMENTS
Federal Waste Generator Description: Not a generator, verified
State District Owner: Not reported
Large Quantity Handler of Universal Waste: No
Recognized Trader Importer: No
Recognized Trader Exporter: No
Spent Lead Acid Battery Importer: No
Spent Lead Acid Battery Exporter: No
Current Record: Yes
Non Storage Recycler Activity: No
Electronic Manifest Broker: No

List of NAICS Codes and Descriptions:
NAICS Code: 56299
NAICS Description: ALL OTHER WASTE MANAGEMENT SERVICES

Facility Has Received Notices of Violations:
Violations: No Violations Found

Evaluation Action Summary:
Evaluations: No Evaluations Found

N148 **WILBUR OAKS APARTMENTS** **RCRA NonGen / NLR** **1027086519**
NNE **400 EAST WILBUR RD #400-101** **E MANIFEST** **CAC003158847**
1/8-1/4 **THOUSAND OAKS, CA 91360**
0.180 mi.
953 ft. **Site 16 of 71 in cluster N**

Relative:
Higher

Actual:
748 ft.

RCRA Listings:
Date Form Received by Agency: 20220127
Handler Name: Wilbur Oaks Apartments
Handler Address: 400 East Wilbur Rd #400-101
Handler City,State,Zip: THOUSAND OAKS, CA 91360
EPA ID: CAC003158847
Contact Name: LYNDA PETERS
Contact Address: 400 EAST WILBUR RD #400-101
Contact City,State,Zip: THOUSAND OAKS, CA 91360

WILBUR OAKS APARTMENTS (Continued) **1027086519**

Contact Telephone:	805-495-4865
Contact Fax:	Not reported
Contact Email:	LYNDA@OAKSMGMT.COM
Contact Title:	Not reported
EPA Region:	09
Land Type:	Not reported
Federal Waste Generator Description:	Not a generator, verified
Non-Notifier:	Not reported
Biennial Report Cycle:	Not reported
Accessibility:	Not reported
Active Site Indicator:	Not reported
State District Owner:	Not reported
State District:	Not reported
Mailing Address:	400 EAST WILBUR RD #400-101
Mailing City,State,Zip:	THOUSAND OAKS, CA 91360
Owner Name:	Wilbur Oaks Apartments
Owner Type:	Other
Operator Name:	Lynda Peters
Operator Type:	Other
Short-Term Generator Activity:	No
Importer Activity:	No
Mixed Waste Generator:	No
Transporter Activity:	No
Transfer Facility Activity:	No
Recycler Activity with Storage:	No
Small Quantity On-Site Burner Exemption:	No
Smelting Melting and Refining Furnace Exemption:	No
Underground Injection Control:	No
Off-Site Waste Receipt:	No
Universal Waste Indicator:	No
Universal Waste Destination Facility:	No
Federal Universal Waste:	No
Active Site State-Reg Handler:	---
Federal Facility Indicator:	Not reported
Hazardous Secondary Material Indicator:	N
Sub-Part K Indicator:	Not reported
2018 GPRA Permit Baseline:	Not on the Baseline
2018 GPRA Renewals Baseline:	Not on the Baseline
202 GPRA Corrective Action Baseline:	No
Subject to Corrective Action Universe:	No
Non-TSDFs Where RCRA CA has Been Imposed Universe:	No
Corrective Action Priority Ranking:	No NCAPS ranking
Environmental Control Indicator:	No
Institutional Control Indicator:	No
Human Exposure Controls Indicator:	N/A
Groundwater Controls Indicator:	N/A
Significant Non-Complier Universe:	No
Unaddressed Significant Non-Complier Universe:	No
Addressed Significant Non-Complier Universe:	No
Significant Non-Complier With a Compliance Schedule Universe:	No
Financial Assurance Required:	Not reported
Handler Date of Last Change:	20220128
Recognized Trader-Importer:	No
Recognized Trader-Exporter:	No
Importer of Spent Lead Acid Batteries:	No
Exporter of Spent Lead Acid Batteries:	No
Recycler Activity Without Storage:	No

WILBUR OAKS APARTMENTS (Continued) **1027086519**

Manifest Broker: No
Sub-Part P Indicator: No

Handler - Owner Operator:
Owner/Operator Indicator: Operator
Owner/Operator Name: LYNDA PETERS
Legal Status: Other
Date Became Current: Not reported
Date Ended Current: Not reported
Owner/Operator Address: 400 EAST WILBUR RD #400-101
Owner/Operator City,State,Zip: THOUSAND OAKS, CA 91360
Owner/Operator Telephone: 805-495-4865
Owner/Operator Telephone Ext: Not reported
Owner/Operator Fax: Not reported
Owner/Operator Email: Not reported

Owner/Operator Indicator: Owner
Owner/Operator Name: WILBUR OAKS APARTMENTS
Legal Status: Other
Date Became Current: Not reported
Date Ended Current: Not reported
Owner/Operator Address: 400 EAST WILBUR RD #400-101
Owner/Operator City,State,Zip: THOUSAND OAKS, CA 91360
Owner/Operator Telephone: 805-495-4865
Owner/Operator Telephone Ext: Not reported
Owner/Operator Fax: Not reported
Owner/Operator Email: Not reported

Historic Generators:
Receive Date: 20220127
Handler Name: WILBUR OAKS APARTMENTS
Federal Waste Generator Description: Not a generator, verified
State District Owner: Not reported
Large Quantity Handler of Universal Waste: No
Recognized Trader Importer: No
Recognized Trader Exporter: No
Spent Lead Acid Battery Importer: No
Spent Lead Acid Battery Exporter: No
Current Record: Yes
Non Storage Recycler Activity: No
Electronic Manifest Broker: No

List of NAICS Codes and Descriptions:
NAICS Code: 56299
NAICS Description: ALL OTHER WASTE MANAGEMENT SERVICES

Facility Has Received Notices of Violations:
Violations: No Violations Found

Evaluation Action Summary:
Evaluations: No Evaluations Found

WILBUR OAKS APARTMENTS (Continued) **1027086519**

E MANIFEST:

Manifest Tracking Number:	023705623JJK
Last Updated Date:	20220217
Shipped Date:	20220128
Received Date:	20220202
Manifest Status:	Signed
Submission Type:	DataImage5Copy
Origin Type:	Service
Generator EPA ID:	CAC003158847
Generator Name:	WILBUR OAKS APARTMENTS
Generator Mail Street Number:	Not reported
Generator Mail Street 1:	400 EAST WILBUR RD #400-101
Generator Mail Street 2:	Not reported
Generator Mail City:	THOUSAND OAKS
Generator Mail State:	CA
Generator Mail Zip:	91360
Generator Location Street Number:	Not reported
Generator Location Street 1:	400 EAST WILBUR RD #400-101
Generator Location Street 2:	Not reported
Generator Location City:	THOUSAND OAKS
Generator Location Zip:	91360
Generator Location State:	CA
Generator Contact Company Name:	Not reported
Designated Facility EPA ID:	CAD009007626
Designated Facility Name:	AZUSA LAND RECLAMATION CO INC
Designated Facility Mail Street Number:	Not reported
Designated Facility Mail Street 1:	Not reported
Designated Facility Mail Street 2:	1211 W. GLADSTONE STREET
Designated Facility Mail City:	AZUSA
Designated Facility Mail Zip:	91702
Designated Facility Mail State:	CA
Designated Facility Location Street Number:	Not reported
Designated Facility Location Street 1:	1211 W. GLADSTONE STREET
Designated Facility Location Street 2:	Not reported
Designated Facility Location City:	AZUSA
Designated Facility Location Zip:	91702
Designated Facility Location State:	CA
Designated Facility Contact Company Name:	Not reported
Manifest Residue Indicator:	N
Rejection Indicator:	N

State Waste:

Manifest Tracking Number:	023705623JJK
Waste Line Number:	1
State Waste Code Owner:	CA
State Waste Code:	151
State Waste:	Asbestos-containing waste

Transporter:

Manifest Tracking Number:	023705623JJK
Transporter Line Number:	1
Transporter EPA ID:	CAR000152058
Transporter Name:	EARTHWISE SERVICES LLC

Waste Line:

WILBUR OAKS APARTMENTS (Continued) **1027086519**

Manifest Tracking Number:	023705623JJK
Waste Line Number:	1
U.S. DOT Hazardous Indicator:	Y
U.S. DOT ID Number:	NA2212
U.S. DOT Description:	NA2212, ASBESTOS, 9, PG III
Non-Hazardous Waste Description:	Not reported
Number of Containers:	6
Container Type Code:	BA
Container Type Description:	Burlap, cloth, paper, or plastic bags
Waste Quantity:	1
Quantity Unit of Measure Code:	Y
Quantity Unit of Measure Description:	Cubic Yards
Waste Quantity, in Tons:	0.84
Acute Waste Quantity, in Tons:	0
Non-Acute Waste Quantity, in Tons:	0.84
Waste Quantity, in Kilograms:	761.9052
Acute Waste Quantity, in Kilograms:	0
Non-Acute Waste Quantity, in Kilorgrams:	761.9052
Management Method Code:	H132
Management Method Description:	LANDFILL (WITH PRIOR TREATMENT AND/OR STABILIZATION)
Waste Residue Indicator:	N
Quantity Discrepancy Indicator:	N
Waste Type Discrepancy Indicator:	N
Waste Density:	Not reported
Waste Density Unit of Measure Code:	Not reported
Waste Density Unit of Measure Description:	Not reported
Form Code:	Not reported
Form Code Description:	Not reported
Source Code:	Not reported
Source Code Description:	Not reported
Waste Minimization Code:	Not reported
Waste Minimization Code Description:	Not reported
Consent Number:	Not reported
EPA Waste Indicator:	N

N149 **WILBUR OAKS APARTMENTS** **RCRA NonGen / NLR** **1028895926**
NNE **426 E. WILBUR RD., #426-202** **CAC003257389**
1/8-1/4 **THOUSAND OAKS, CA 91360**
0.181 mi.
955 ft. **Site 17 of 71 in cluster N**

Relative: RCRA Listings:
Lower

Actual: Date Form Received by Agency:	20231019
742 ft. Handler Name:	Wilbur Oaks Apartments
Handler Address:	426 E. Wilbur Rd., #426-202
Handler City,State,Zip:	THOUSAND OAKS, CA 91360
EPA ID:	CAC003257389
Contact Name:	MICHAEL RUSKE
Contact Address:	450 EAST WILBUR RD., UNIT 442-201
Contact City,State,Zip:	THOUSAND OAKS, CA 91360
Contact Telephone:	805-496-8486
Contact Fax:	Not reported
Contact Email:	MICHAEL@OAKSMGMT.COM
Contact Title:	Not reported
EPA Region:	09
Land Type:	Not reported
Federal Waste Generator Description:	Not a generator, verified
Non-Notifier:	Not reported

WILBUR OAKS APARTMENTS (Continued) **1028895926**

Biennial Report Cycle:	Not reported
Accessibility:	Not reported
Active Site Indicator:	Not reported
State District Owner:	Not reported
State District:	Not reported
Mailing Address:	450 EAST WILBUR RD.
Mailing City,State,Zip:	THOUSAND OAKS, CA 91360
Owner Name:	Wilbur Oaks Apartments
Owner Type:	Other
Operator Name:	Michael Ruske
Operator Type:	Other
Short-Term Generator Activity:	No
Importer Activity:	No
Mixed Waste Generator:	No
Transporter Activity:	No
Transfer Facility Activity:	No
Recycler Activity with Storage:	No
Small Quantity On-Site Burner Exemption:	No
Smelting Melting and Refining Furnace Exemption:	No
Underground Injection Control:	No
Off-Site Waste Receipt:	No
Universal Waste Indicator:	No
Universal Waste Destination Facility:	No
Federal Universal Waste:	No
Active Site State-Reg Handler:	---
Federal Facility Indicator:	Not reported
Hazardous Secondary Material Indicator:	N
Sub-Part K Indicator:	Not reported
2018 GPRA Permit Baseline:	Not on the Baseline
2018 GPRA Renewals Baseline:	Not on the Baseline
202 GPRA Corrective Action Baseline:	No
Subject to Corrective Action Universe:	No
Non-TSDFs Where RCRA CA has Been Imposed Universe:	No
Corrective Action Priority Ranking:	No NCAPS ranking
Environmental Control Indicator:	No
Institutional Control Indicator:	No
Human Exposure Controls Indicator:	N/A
Groundwater Controls Indicator:	N/A
Significant Non-Complier Universe:	No
Unaddressed Significant Non-Complier Universe:	No
Addressed Significant Non-Complier Universe:	No
Significant Non-Complier With a Compliance Schedule Universe:	No
Financial Assurance Required:	Not reported
Handler Date of Last Change:	20231020
Recognized Trader-Importer:	No
Recognized Trader-Exporter:	No
Importer of Spent Lead Acid Batteries:	No
Exporter of Spent Lead Acid Batteries:	No
Recycler Activity Without Storage:	No
Manifest Broker:	No
Sub-Part P Indicator:	No

Handler - Owner Operator:

Owner/Operator Indicator:	Operator
Owner/Operator Name: MICHAEL RUSKE	
Legal Status:	Other

WILBUR OAKS APARTMENTS (Continued) **1028895926**

Date Became Current: Not reported
Date Ended Current: Not reported
Owner/Operator Address: 450 EAST WILBUR RD., UNIT 442-201
Owner/Operator City,State,Zip: THOUSAND OAKS, CA 91360
Owner/Operator Telephone: 805-496-8486
Owner/Operator Telephone Ext: Not reported
Owner/Operator Fax: Not reported
Owner/Operator Email: Not reported

Owner/Operator Indicator: Owner
Owner/Operator Name: WILBUR OAKS APARTMENTS
Legal Status: Other
Date Became Current: Not reported
Date Ended Current: Not reported
Owner/Operator Address: 450 EAST WILBUR RD.
Owner/Operator City,State,Zip: THOUSAND OAKS, CA 91360
Owner/Operator Telephone: 833-834-0383
Owner/Operator Telephone Ext: Not reported
Owner/Operator Fax: Not reported
Owner/Operator Email: Not reported

Historic Generators:
Receive Date: 20231019
Handler Name: WILBUR OAKS APARTMENTS
Federal Waste Generator Description: Not a generator, verified
State District Owner: Not reported
Large Quantity Handler of Universal Waste: No
Recognized Trader Importer: No
Recognized Trader Exporter: No
Spent Lead Acid Battery Importer: No
Spent Lead Acid Battery Exporter: No
Current Record: Yes
Non Storage Recycler Activity: No
Electronic Manifest Broker: No

List of NAICS Codes and Descriptions:
NAICS Code: 56299
NAICS Description: ALL OTHER WASTE MANAGEMENT SERVICES

Facility Has Received Notices of Violations:
Violations: No Violations Found

Evaluation Action Summary:
Evaluations: No Evaluations Found

N150 **WILBUR OAKS APARTMENTS** **RCRA NonGen / NLR** **1028883437**
NNE **426 E. WILBUR #426-210** **CAC003243987**
1/8-1/4 **THOUSAND OAKS, CA 91360**
0.181 mi.
955 ft. **Site 18 of 71 in cluster N**

Relative: **Lower**
Actual: **742 ft.**

RCRA Listings:

Date Form Received by Agency:	20230727
Handler Name:	Wilbur Oaks Apartments
Handler Address:	426 E. Wilbur #426-210
Handler City,State,Zip:	THOUSAND OAKS, CA 91360
EPA ID:	CAC003243987
Contact Name:	MICHAEL RUSKE
Contact Address:	426 E. WILBUR #426-210
Contact City,State,Zip:	THOUSAND OAKS, CA 91360
Contact Telephone:	805-496-8486
Contact Fax:	Not reported
Contact Email:	MICHAEL@OAKSMGMT.COM
Contact Title:	Not reported
EPA Region:	09
Land Type:	Not reported
Federal Waste Generator Description:	Not a generator, verified
Non-Notifier:	Not reported
Biennial Report Cycle:	Not reported
Accessibility:	Not reported
Active Site Indicator:	Not reported
State District Owner:	Not reported
State District:	Not reported
Mailing Address:	450 E. WILBUR RD.
Mailing City,State,Zip:	THOUSAND OAKS, CA 91360
Owner Name:	Wilbur Oaks Apartments
Owner Type:	Other
Operator Name:	Michael Ruske
Operator Type:	Other
Short-Term Generator Activity:	No
Importer Activity:	No
Mixed Waste Generator:	No
Transporter Activity:	No
Transfer Facility Activity:	No
Recycler Activity with Storage:	No
Small Quantity On-Site Burner Exemption:	No
Smelting Melting and Refining Furnace Exemption:	No
Underground Injection Control:	No
Off-Site Waste Receipt:	No
Universal Waste Indicator:	No
Universal Waste Destination Facility:	No
Federal Universal Waste:	No
Active Site State-Reg Handler:	---
Federal Facility Indicator:	Not reported
Hazardous Secondary Material Indicator:	N
Sub-Part K Indicator:	Not reported
2018 GPRA Permit Baseline:	Not on the Baseline
2018 GPRA Renewals Baseline:	Not on the Baseline
202 GPRA Corrective Action Baseline:	No
Subject to Corrective Action Universe:	No
Non-TSDFs Where RCRA CA has Been Imposed Universe:	No
Corrective Action Priority Ranking:	No NCAPS ranking
Environmental Control Indicator:	No
Institutional Control Indicator:	No

WILBUR OAKS APARTMENTS (Continued) **1028883437**

Human Exposure Controls Indicator:	N/A
Groundwater Controls Indicator:	N/A
Significant Non-Complier Universe:	No
Unaddressed Significant Non-Complier Universe:	No
Addressed Significant Non-Complier Universe:	No
Significant Non-Complier With a Compliance Schedule Universe:	No
Financial Assurance Required:	Not reported
Handler Date of Last Change:	20230728
Recognized Trader-Importer:	No
Recognized Trader-Exporter:	No
Importer of Spent Lead Acid Batteries:	No
Exporter of Spent Lead Acid Batteries:	No
Recycler Activity Without Storage:	No
Manifest Broker:	No
Sub-Part P Indicator:	No

Handler - Owner Operator:

Owner/Operator Indicator:	Operator
Owner/Operator Name: MICHAEL RUSKE	
Legal Status:	Other
Date Became Current:	Not reported
Date Ended Current:	Not reported
Owner/Operator Address:	426 E. WILBUR #426-210
Owner/Operator City,State,Zip:	THOUSAND OAKS, CA 91360
Owner/Operator Telephone:	805-496-8486
Owner/Operator Telephone Ext:	Not reported
Owner/Operator Fax:	Not reported
Owner/Operator Email:	Not reported

Owner/Operator Indicator:	Owner
Owner/Operator Name: WILBUR OAKS APARTMENTS	
Legal Status:	Other
Date Became Current:	Not reported
Date Ended Current:	Not reported
Owner/Operator Address:	450 E. WILBUR RD.
Owner/Operator City,State,Zip:	THOUSAND OAKS, CA 91360
Owner/Operator Telephone:	833-834-0383
Owner/Operator Telephone Ext:	Not reported
Owner/Operator Fax:	Not reported
Owner/Operator Email:	Not reported

Historic Generators:

Receive Date:	20230727
Handler Name: WILBUR OAKS APARTMENTS	
Federal Waste Generator Description:	Not a generator, verified
State District Owner:	Not reported
Large Quantity Handler of Universal Waste:	No
Recognized Trader Importer:	No
Recognized Trader Exporter:	No
Spent Lead Acid Battery Importer:	No
Spent Lead Acid Battery Exporter:	No
Current Record:	Yes
Non Storage Recycler Activity:	No
Electronic Manifest Broker:	No

WILBUR OAKS APARTMENTS (Continued) **1028883437**

List of NAICS Codes and Descriptions:
NAICS Code: 56299
NAICS Description: ALL OTHER WASTE MANAGEMENT SERVICES

Facility Has Received Notices of Violations:
Violations: No Violations Found

Evaluation Action Summary:
Evaluations: No Evaluations Found

N151 **WILBUR OAKS APARTMENTS** **RCRA NonGen / NLR** **1028895925**
NNE **418 E. WILBUR RD., #448-205** **CAC003257388**
1/8-1/4 **THOUSAND OAKS, CA 91360**
0.183 mi.
965 ft. **Site 19 of 71 in cluster N**

Relative: **Higher**
Actual: **744 ft.**

RCRA Listings:

Date Form Received by Agency:	20231019
Handler Name:	Wilbur Oaks Apartments
Handler Address:	418 E. Wilbur Rd., #448-205
Handler City,State,Zip:	THOUSAND OAKS, CA 91360
EPA ID:	CAC003257388
Contact Name:	MICHAEL RUSKE
Contact Address:	418 E. WILBUR RD., #448-205
Contact City,State,Zip:	THOUSAND OAKS, CA 91360
Contact Telephone:	805-496-8486
Contact Fax:	Not reported
Contact Email:	MICHAEL@OAKSMGMT.COM
Contact Title:	Not reported
EPA Region:	09
Land Type:	Not reported
Federal Waste Generator Description:	Not a generator, verified
Non-Notifier:	Not reported
Biennial Report Cycle:	Not reported
Accessibility:	Not reported
Active Site Indicator:	Not reported
State District Owner:	Not reported
State District:	Not reported
Mailing Address:	450 EAST WILBUR RD
Mailing City,State,Zip:	THOUSAND OAKS, CA 91360
Owner Name:	Wilbur Oaks Apartments
Owner Type:	Other
Operator Name:	Michael Ruske
Operator Type:	Other
Short-Term Generator Activity:	No
Importer Activity:	No
Mixed Waste Generator:	No
Transporter Activity:	No
Transfer Facility Activity:	No
Recycler Activity with Storage:	No
Small Quantity On-Site Burner Exemption:	No
Smelting Melting and Refining Furnace Exemption:	No
Underground Injection Control:	No
Off-Site Waste Receipt:	No
Universal Waste Indicator:	No

WILBUR OAKS APARTMENTS (Continued) **1028895925**

Universal Waste Destination Facility:	No
Federal Universal Waste:	No
Active Site State-Reg Handler:	---
Federal Facility Indicator:	Not reported
Hazardous Secondary Material Indicator:	N
Sub-Part K Indicator:	Not reported
2018 GPRA Permit Baseline:	Not on the Baseline
2018 GPRA Renewals Baseline:	Not on the Baseline
202 GPRA Corrective Action Baseline:	No
Subject to Corrective Action Universe:	No
Non-TSDFs Where RCRA CA has Been Imposed Universe:	No
Corrective Action Priority Ranking:	No NCAPS ranking
Environmental Control Indicator:	No
Institutional Control Indicator:	No
Human Exposure Controls Indicator:	N/A
Groundwater Controls Indicator:	N/A
Significant Non-Complier Universe:	No
Unaddressed Significant Non-Complier Universe:	No
Addressed Significant Non-Complier Universe:	No
Significant Non-Complier With a Compliance Schedule Universe:	No
Financial Assurance Required:	Not reported
Handler Date of Last Change:	20231020
Recognized Trader-Importer:	No
Recognized Trader-Exporter:	No
Importer of Spent Lead Acid Batteries:	No
Exporter of Spent Lead Acid Batteries:	No
Recycler Activity Without Storage:	No
Manifest Broker:	No
Sub-Part P Indicator:	No

Handler - Owner Operator:

Owner/Operator Indicator:	Owner
Owner/Operator Name: WILBUR OAKS APARTMENTS	
Legal Status:	Other
Date Became Current:	Not reported
Date Ended Current:	Not reported
Owner/Operator Address:	450 EAST WILBUR RD
Owner/Operator City,State,Zip:	THOUSAND OAKS, CA 91360
Owner/Operator Telephone:	833-834-0383
Owner/Operator Telephone Ext:	Not reported
Owner/Operator Fax:	Not reported
Owner/Operator Email:	Not reported

Owner/Operator Indicator:	Operator
Owner/Operator Name: MICHAEL RUSKE	
Legal Status:	Other
Date Became Current:	Not reported
Date Ended Current:	Not reported
Owner/Operator Address:	418 E. WILBUR RD., #448-205
Owner/Operator City,State,Zip:	THOUSAND OAKS, CA 91360
Owner/Operator Telephone:	805-496-8486
Owner/Operator Telephone Ext:	Not reported
Owner/Operator Fax:	Not reported
Owner/Operator Email:	Not reported

WILBUR OAKS APARTMENTS (Continued) **1028895925**

Historic Generators:
- Receive Date: 20231019
- Handler Name: WILBUR OAKS APARTMENTS
- Federal Waste Generator Description: Not a generator, verified
- State District Owner: Not reported
- Large Quantity Handler of Universal Waste: No
- Recognized Trader Importer: No
- Recognized Trader Exporter: No
- Spent Lead Acid Battery Importer: No
- Spent Lead Acid Battery Exporter: No
- Current Record: Yes
- Non Storage Recycler Activity: No
- Electronic Manifest Broker: No

List of NAICS Codes and Descriptions:
- NAICS Code: 56299
- NAICS Description: ALL OTHER WASTE MANAGEMENT SERVICES

Facility Has Received Notices of Violations:
- Violations: No Violations Found

Evaluation Action Summary:
- Evaluations: No Evaluations Found

N152 **WILBUR OAKS APARTMENTS** **RCRA NonGen / NLR** **1027087484**
NNE **418 EAST WILBUR RD #418-207** **E MANIFEST** **CAC003159858**
1/8-1/4 **THOUSAND OAKS, CA 91360**
0.183 mi.
965 ft. **Site 20 of 71 in cluster N**

Relative: **Higher**
Actual: **744 ft.**

RCRA Listings:
- Date Form Received by Agency: 20220202
- Handler Name: Wilbur Oaks Apartments
- Handler Address: 418 East Wilbur Rd #418-207
- Handler City,State,Zip: THOUSAND OAKS, CA 91360
- EPA ID: CAC003159858
- Contact Name: LYNDA PETERS
- Contact Address: 418 EAST WILBUR RD #418-207
- Contact City,State,Zip: THOUSAND OAKS, CA 91360
- Contact Telephone: 805-495-4865
- Contact Fax: Not reported
- Contact Email: LYNDA@OAKSMGMT.COM
- Contact Title: Not reported
- EPA Region: 09
- Land Type: Not reported
- Federal Waste Generator Description: Not a generator, verified
- Non-Notifier: Not reported
- Biennial Report Cycle: Not reported
- Accessibility: Not reported
- Active Site Indicator: Not reported
- State District Owner: Not reported
- State District: Not reported
- Mailing Address: 418 EAST WILBUR RD #418-207
- Mailing City,State,Zip: THOUSAND OAKS, CA 91360
- Owner Name: Wilbur Oaks Apartments

WILBUR OAKS APARTMENTS (Continued) **1027087484**

Owner Type:	Other
Operator Name:	Lynda Peters
Operator Type:	Other
Short-Term Generator Activity:	No
Importer Activity:	No
Mixed Waste Generator:	No
Transporter Activity:	No
Transfer Facility Activity:	No
Recycler Activity with Storage:	No
Small Quantity On-Site Burner Exemption:	No
Smelting Melting and Refining Furnace Exemption:	No
Underground Injection Control:	No
Off-Site Waste Receipt:	No
Universal Waste Indicator:	No
Universal Waste Destination Facility:	No
Federal Universal Waste:	No
Active Site State-Reg Handler:	---
Federal Facility Indicator:	Not reported
Hazardous Secondary Material Indicator:	N
Sub-Part K Indicator:	Not reported
2018 GPRA Permit Baseline:	Not on the Baseline
2018 GPRA Renewals Baseline:	Not on the Baseline
202 GPRA Corrective Action Baseline:	No
Subject to Corrective Action Universe:	No
Non-TSDFs Where RCRA CA has Been Imposed Universe:	No
Corrective Action Priority Ranking:	No NCAPS ranking
Environmental Control Indicator:	No
Institutional Control Indicator:	No
Human Exposure Controls Indicator:	N/A
Groundwater Controls Indicator:	N/A
Significant Non-Complier Universe:	No
Unaddressed Significant Non-Complier Universe:	No
Addressed Significant Non-Complier Universe:	No
Significant Non-Complier With a Compliance Schedule Universe:	No
Financial Assurance Required:	Not reported
Handler Date of Last Change:	20220202
Recognized Trader-Importer:	No
Recognized Trader-Exporter:	No
Importer of Spent Lead Acid Batteries:	No
Exporter of Spent Lead Acid Batteries:	No
Recycler Activity Without Storage:	No
Manifest Broker:	No
Sub-Part P Indicator:	No

Handler - Owner Operator:

Owner/Operator Indicator:	Owner
Owner/Operator Name: WILBUR OAKS APARTMENTS	
Legal Status:	Other
Date Became Current:	Not reported
Date Ended Current:	Not reported
Owner/Operator Address:	418 EAST WILBUR RD #418-207
Owner/Operator City,State,Zip:	THOUSAND OAKS, CA 91360
Owner/Operator Telephone:	805-495-4865
Owner/Operator Telephone Ext:	Not reported
Owner/Operator Fax:	Not reported
Owner/Operator Email:	Not reported

WILBUR OAKS APARTMENTS (Continued) **1027087484**

Owner/Operator Indicator: Operator
Owner/Operator Name: LYNDA PETERS
Legal Status: Other
Date Became Current: Not reported
Date Ended Current: Not reported
Owner/Operator Address: 418 EAST WILBUR RD #418-207
Owner/Operator City,State,Zip: THOUSAND OAKS, CA 91360
Owner/Operator Telephone: 805-495-4865
Owner/Operator Telephone Ext: Not reported
Owner/Operator Fax: Not reported
Owner/Operator Email: Not reported

Historic Generators:
Receive Date: 20220202
Handler Name: WILBUR OAKS APARTMENTS
Federal Waste Generator Description: Not a generator, verified
State District Owner: Not reported
Large Quantity Handler of Universal Waste: No
Recognized Trader Importer: No
Recognized Trader Exporter: No
Spent Lead Acid Battery Importer: No
Spent Lead Acid Battery Exporter: No
Current Record: Yes
Non Storage Recycler Activity: No
Electronic Manifest Broker: No

List of NAICS Codes and Descriptions:
NAICS Code: 56299
NAICS Description: ALL OTHER WASTE MANAGEMENT SERVICES

Facility Has Received Notices of Violations:
Violations: No Violations Found

Evaluation Action Summary:
Evaluations: No Evaluations Found

E MANIFEST:
Manifest Tracking Number: 023705664JJK
Last Updated Date: 20220325
Shipped Date: 20220211
Received Date: 20220216
Manifest Status: Signed
Submission Type: DataImage5Copy
Origin Type: Service
Generator EPA ID: CAC003159858
Generator Name: WILBUR OAKS APARTMENTS
Generator Mail Street Number: Not reported
Generator Mail Street 1: 418 EAST WILBUR RD #418-207
Generator Mail Street 2: Not reported
Generator Mail City: THOUSAND OAKS
Generator Mail State: CA
Generator Mail Zip: 91360
Generator Location Street Number: Not reported
Generator Location Street 1: 418 EAST WILBUR RD #418-207

WILBUR OAKS APARTMENTS (Continued) **1027087484**

Generator Location Street 2:	Not reported
Generator Location City:	THOUSAND OAKS
Generator Location Zip:	91360
Generator Location State:	CA
Generator Contact Company Name:	Not reported
Designated Facility EPA ID:	CAD009007626
Designated Facility Name:	AZUSA LAND RECLAMATION CO INC
Designated Facility Mail Street Number:	Not reported
Designated Facility Mail Street 1:	Not reported
Designated Facility Mail Street 2:	1211 W. GLADSTONE STREET
Designated Facility Mail City:	AZUSA
Designated Facility Mail Zip:	91702
Designated Facility Mail State:	CA
Designated Facility Location Street Number:	Not reported
Designated Facility Location Street 1:	1211 W. GLADSTONE STREET
Designated Facility Location Street 2:	Not reported
Designated Facility Location City:	AZUSA
Designated Facility Location Zip:	91702
Designated Facility Location State:	CA
Designated Facility Contact Company Name:	Not reported
Manifest Residue Indicator:	N
Rejection Indicator:	N

State Waste:

Manifest Tracking Number:	023705664JJK
Waste Line Number:	1
State Waste Code Owner:	CA
State Waste Code:	151
State Waste:	Asbestos-containing waste

Transporter:

Manifest Tracking Number:	023705664JJK
Transporter Line Number:	1
Transporter EPA ID:	CAR000152058
Transporter Name:	EARTHWISE SERVICES LLC

Waste Line:

Manifest Tracking Number:	023705664JJK
Waste Line Number:	1
U.S. DOT Hazardous Indicator:	Y
U.S. DOT ID Number:	NA2212
U.S. DOT Description:	NA2212, Asbestos, 9, PG III, RQ
Non-Hazardous Waste Description:	Not reported
Number of Containers:	14
Container Type Code:	BA
Container Type Description:	Burlap, cloth, paper, or plastic bags
Waste Quantity:	2
Quantity Unit of Measure Code:	Y
Quantity Unit of Measure Description:	Cubic Yards
Waste Quantity, in Tons:	1.68
Acute Waste Quantity, in Tons:	0
Non-Acute Waste Quantity, in Tons:	1.68
Waste Quantity, in Kilograms:	1523.8104
Acute Waste Quantity, in Kilograms:	0
Non-Acute Waste Quantity, in Kilorgrams:	1523.8104
Management Method Code:	H132

WILBUR OAKS APARTMENTS (Continued) **1027087484**

Management Method Description:	LANDFILL (WITH PRIOR TREATMENT AND/OR STABILIZATION)
Waste Residue Indicator:	N
Quantity Discrepancy Indicator:	N
Waste Type Discrepancy Indicator:	N
Waste Density:	Not reported
Waste Density Unit of Measure Code:	Not reported
Waste Density Unit of Measure Description:	Not reported
Form Code:	Not reported
Form Code Description:	Not reported
Source Code:	Not reported
Source Code Description:	Not reported
Waste Minimization Code:	Not reported
Waste Minimization Code Description:	Not reported
Consent Number:	Not reported
EPA Waste Indicator:	N

N153 **WILBUR OAKS APARTMENTS** **RCRA NonGen / NLR** **1027201397**
NNE **418 EAST WILBUR RD #418-105** **E MANIFEST** **CAC003165195**
1/8-1/4 **THOUSAND OAKS, CA 91360**
0.183 mi.
965 ft. **Site 21 of 71 in cluster N**

Relative: RCRA Listings:
Higher

Actual: Date Form Received by Agency: 20220308
744 ft. Handler Name: Wilbur Oaks Apartments
Handler Address: 418 East Wilbur Rd #418-105
Handler City,State,Zip: THOUSAND OAKS, CA 91360
EPA ID: CAC003165195
Contact Name: LYNDA PETERS
Contact Address: 418 EAST WILBUR RD #418-105
Contact City,State,Zip: THOUSAND OAKS, CA 91360
Contact Telephone: 805-495-4865
Contact Fax: Not reported
Contact Email: LYNDA@OAKSMGMT.COM
Contact Title: Not reported
EPA Region: 09
Land Type: Not reported
Federal Waste Generator Description: Not a generator, verified
Non-Notifier: Not reported
Biennial Report Cycle: Not reported
Accessibility: Not reported
Active Site Indicator: Not reported
State District Owner: Not reported
State District: Not reported
Mailing Address: 418 EAST WILBUR RD #418-105
Mailing City,State,Zip: THOUSAND OAKS, CA 91360
Owner Name: Wilbur Oaks Apartments
Owner Type: Other
Operator Name: Lynda Peters
Operator Type: Other
Short-Term Generator Activity: No
Importer Activity: No
Mixed Waste Generator: No
Transporter Activity: No
Transfer Facility Activity: No
Recycler Activity with Storage: No
Small Quantity On-Site Burner Exemption: No
Smelting Melting and Refining Furnace Exemption: No

WILBUR OAKS APARTMENTS (Continued) **1027201397**

Underground Injection Control:	No
Off-Site Waste Receipt:	No
Universal Waste Indicator:	No
Universal Waste Destination Facility:	No
Federal Universal Waste:	No
Active Site State-Reg Handler:	---
Federal Facility Indicator:	Not reported
Hazardous Secondary Material Indicator:	N
Sub-Part K Indicator:	Not reported
2018 GPRA Permit Baseline:	Not on the Baseline
2018 GPRA Renewals Baseline:	Not on the Baseline
202 GPRA Corrective Action Baseline:	No
Subject to Corrective Action Universe:	No
Non-TSDFs Where RCRA CA has Been Imposed Universe:	No
Corrective Action Priority Ranking:	No NCAPS ranking
Environmental Control Indicator:	No
Institutional Control Indicator:	No
Human Exposure Controls Indicator:	N/A
Groundwater Controls Indicator:	N/A
Significant Non-Complier Universe:	No
Unaddressed Significant Non-Complier Universe:	No
Addressed Significant Non-Complier Universe:	No
Significant Non-Complier With a Compliance Schedule Universe:	No
Financial Assurance Required:	Not reported
Handler Date of Last Change:	20220308
Recognized Trader-Importer:	No
Recognized Trader-Exporter:	No
Importer of Spent Lead Acid Batteries:	No
Exporter of Spent Lead Acid Batteries:	No
Recycler Activity Without Storage:	No
Manifest Broker:	No
Sub-Part P Indicator:	No

Handler - Owner Operator:

Owner/Operator Indicator:	Operator
Owner/Operator Name: LYNDA PETERS	
Legal Status:	Other
Date Became Current:	Not reported
Date Ended Current:	Not reported
Owner/Operator Address:	418 EAST WILBUR RD #418-105
Owner/Operator City,State,Zip:	THOUSAND OAKS, CA 91360
Owner/Operator Telephone:	805-495-4865
Owner/Operator Telephone Ext:	Not reported
Owner/Operator Fax:	Not reported
Owner/Operator Email:	Not reported

Owner/Operator Indicator:	Owner
Owner/Operator Name: WILBUR OAKS APARTMENTS	
Legal Status:	Other
Date Became Current:	Not reported
Date Ended Current:	Not reported
Owner/Operator Address:	418 EAST WILBUR RD #418-105
Owner/Operator City,State,Zip:	THOUSAND OAKS, CA 91360
Owner/Operator Telephone:	805-495-4865
Owner/Operator Telephone Ext:	Not reported
Owner/Operator Fax:	Not reported

WILBUR OAKS APARTMENTS (Continued) **1027201397**

Owner/Operator Email: Not reported

Historic Generators:
Receive Date: 20220308
Handler Name: WILBUR OAKS APARTMENTS
Federal Waste Generator Description: Not a generator, verified
State District Owner: Not reported
Large Quantity Handler of Universal Waste: No
Recognized Trader Importer: No
Recognized Trader Exporter: No
Spent Lead Acid Battery Importer: No
Spent Lead Acid Battery Exporter: No
Current Record: Yes
Non Storage Recycler Activity: No
Electronic Manifest Broker: No

List of NAICS Codes and Descriptions:
NAICS Code: 56299
NAICS Description: ALL OTHER WASTE MANAGEMENT SERVICES

Facility Has Received Notices of Violations:
Violations: No Violations Found

Evaluation Action Summary:
Evaluations: No Evaluations Found

E MANIFEST:
Manifest Tracking Number: 023997163JJK
Last Updated Date: 20220502
Shipped Date: 20220317
Received Date: 20220324
Manifest Status: Signed
Submission Type: DataImage5Copy
Origin Type: Service
Generator EPA ID: CAC003165195
Generator Name: WILBUR OAKS APARTMENTS
Generator Mail Street Number: Not reported
Generator Mail Street 1: 418 EAST WILBUR RD #418-105
Generator Mail Street 2: Not reported
Generator Mail City: THOUSAND OAKS
Generator Mail State: CA
Generator Mail Zip: 91360
Generator Location Street Number: Not reported
Generator Location Street 1: 418 EAST WILBUR RD #418-105
Generator Location Street 2: Not reported
Generator Location City: THOUSAND OAKS
Generator Location Zip: 91360
Generator Location State: CA
Generator Contact Company Name: Not reported
Designated Facility EPA ID: AZR000506980
Designated Facility Name: SOUTH YUMA COUNTY LANDFILL COMPOST FACILITY
Designated Facility Mail Street Number: Not reported
Designated Facility Mail Street 1: Not reported
Designated Facility Mail Street 2: PO BOX 5437

WILBUR OAKS APARTMENTS (Continued) **1027201397**

Designated Facility Mail City:	YUMA
Designated Facility Mail Zip:	85366
Designated Facility Mail State:	AZ
Designated Facility Location Street Number:	Not reported
Designated Facility Location Street 1:	19536 S AVENUE 1 E
Designated Facility Location Street 2:	Not reported
Designated Facility Location City:	YUMA
Designated Facility Location Zip:	85365
Designated Facility Location State:	AZ
Designated Facility Contact Company Name:	Not reported
Manifest Residue Indicator:	N
Rejection Indicator:	N

State Waste:

Manifest Tracking Number:	023997163JJK
Waste Line Number:	1
State Waste Code Owner:	CA
State Waste Code:	151
State Waste:	Asbestos-containing waste

Transporter:

Manifest Tracking Number:	023997163JJK
Transporter Line Number:	1
Transporter EPA ID:	CAR000280651
Transporter Name:	MEDICAL BIOWASTE SOLUTIONS INC

Manifest Tracking Number:	023997163JJK
Transporter Line Number:	2
Transporter EPA ID:	CAD072953771
Transporter Name:	UNITED PUMPING SERVICE INC

Waste Line:

Manifest Tracking Number:	023997163JJK
Waste Line Number:	1
U.S. DOT Hazardous Indicator:	Y
U.S. DOT ID Number:	NA2212
U.S. DOT Description:	NA2212, Waste Asbestos, 9, PG III, RQ
Non-Hazardous Waste Description:	Not reported
Number of Containers:	6
Container Type Code:	BA
Container Type Description:	Burlap, cloth, paper, or plastic bags
Waste Quantity:	1
Quantity Unit of Measure Code:	Y
Quantity Unit of Measure Description:	Cubic Yards
Waste Quantity, in Tons:	0.84
Acute Waste Quantity, in Tons:	0
Non-Acute Waste Quantity, in Tons:	0.84
Waste Quantity, in Kilograms:	761.9052
Acute Waste Quantity, in Kilograms:	0
Non-Acute Waste Quantity, in Kilorgrams:	761.9052
Management Method Code:	H132
Management Method Description:	LANDFILL (WITH PRIOR TREATMENT AND/OR STABILIZATION)
Waste Residue Indicator:	N
Quantity Discrepancy Indicator:	N
Waste Type Discrepancy Indicator:	N
Waste Density:	Not reported

WILBUR OAKS APARTMENTS (Continued) **1027201397**

Waste Density Unit of Measure Code:	Not reported
Waste Density Unit of Measure Description:	Not reported
Form Code:	Not reported
Form Code Description:	Not reported
Source Code:	Not reported
Source Code Description:	Not reported
Waste Minimization Code:	Not reported
Waste Minimization Code Description:	Not reported
Consent Number:	Not reported
EPA Waste Indicator:	N

N154 **WILBUR OAKS APARTMENTS** **RCRA NonGen / NLR** **1028898644**
NNE **418 E. WILBUR RD., #418-205** **CAC003260326**
1/8-1/4 **THOUSAND OAKS, CA 91360**
0.183 mi.
965 ft. **Site 22 of 71 in cluster N**

Relative: **Higher**
Actual: **744 ft.**

RCRA Listings:

Date Form Received by Agency:	20231109
Handler Name:	Wilbur Oaks Apartments
Handler Address:	418 E. Wilbur Rd., #418-205
Handler City,State,Zip:	THOUSAND OAKS, CA 91360
EPA ID:	CAC003260326
Contact Name:	MICHAEL RUSKE
Contact Address:	418 E. WILBUR RD., #418-205
Contact City,State,Zip:	THOUSAND OAKS, CA 91360
Contact Telephone:	833-834-0383
Contact Fax:	Not reported
Contact Email:	ROY@DRYMASTER.COM
Contact Title:	Not reported
EPA Region:	09
Land Type:	Not reported
Federal Waste Generator Description:	Not a generator, verified
Non-Notifier:	Not reported
Biennial Report Cycle:	Not reported
Accessibility:	Not reported
Active Site Indicator:	Not reported
State District Owner:	Not reported
State District:	Not reported
Mailing Address:	450 EAST WILBUR RD.
Mailing City,State,Zip:	THOUSAND OAKS, CA 91360
Owner Name:	Wilbur Oaks Apartments
Owner Type:	Other
Operator Name:	Michael Ruske
Operator Type:	Other
Short-Term Generator Activity:	No
Importer Activity:	No
Mixed Waste Generator:	No
Transporter Activity:	No
Transfer Facility Activity:	No
Recycler Activity with Storage:	No
Small Quantity On-Site Burner Exemption:	No
Smelting Melting and Refining Furnace Exemption:	No
Underground Injection Control:	No
Off-Site Waste Receipt:	No
Universal Waste Indicator:	No
Universal Waste Destination Facility:	No
Federal Universal Waste:	No

WILBUR OAKS APARTMENTS (Continued) **1028898644**

Active Site State-Reg Handler:	---
Federal Facility Indicator:	Not reported
Hazardous Secondary Material Indicator:	N
Sub-Part K Indicator:	Not reported
2018 GPRA Permit Baseline:	Not on the Baseline
2018 GPRA Renewals Baseline:	Not on the Baseline
202 GPRA Corrective Action Baseline:	No
Subject to Corrective Action Universe:	No
Non-TSDFs Where RCRA CA has Been Imposed Universe:	No
Corrective Action Priority Ranking:	No NCAPS ranking
Environmental Control Indicator:	No
Institutional Control Indicator:	No
Human Exposure Controls Indicator:	N/A
Groundwater Controls Indicator:	N/A
Significant Non-Complier Universe:	No
Unaddressed Significant Non-Complier Universe:	No
Addressed Significant Non-Complier Universe:	No
Significant Non-Complier With a Compliance Schedule Universe:	No
Financial Assurance Required:	Not reported
Handler Date of Last Change:	20231110
Recognized Trader-Importer:	No
Recognized Trader-Exporter:	No
Importer of Spent Lead Acid Batteries:	No
Exporter of Spent Lead Acid Batteries:	No
Recycler Activity Without Storage:	No
Manifest Broker:	No
Sub-Part P Indicator:	No

Handler - Owner Operator:

Owner/Operator Indicator:	Owner
Owner/Operator Name: WILBUR OAKS APARTMENTS	
Legal Status:	Other
Date Became Current:	Not reported
Date Ended Current:	Not reported
Owner/Operator Address:	450 EAST WILBUR RD.
Owner/Operator City,State,Zip:	THOUSAND OAKS, CA 91360
Owner/Operator Telephone:	833-834-0383
Owner/Operator Telephone Ext:	Not reported
Owner/Operator Fax:	Not reported
Owner/Operator Email:	Not reported

Owner/Operator Indicator:	Operator
Owner/Operator Name: MICHAEL RUSKE	
Legal Status:	Other
Date Became Current:	Not reported
Date Ended Current:	Not reported
Owner/Operator Address:	418 E. WILBUR RD., #418-205
Owner/Operator City,State,Zip:	THOUSAND OAKS, CA 91360
Owner/Operator Telephone:	833-834-0383
Owner/Operator Telephone Ext:	Not reported
Owner/Operator Fax:	Not reported
Owner/Operator Email:	Not reported

Historic Generators:

Receive Date:	20231109

WILBUR OAKS APARTMENTS (Continued) **1028898644**

Handler Name: WILBUR OAKS APARTMENTS
Federal Waste Generator Description: Not a generator, verified
State District Owner: Not reported
Large Quantity Handler of Universal Waste: No
Recognized Trader Importer: No
Recognized Trader Exporter: No
Spent Lead Acid Battery Importer: No
Spent Lead Acid Battery Exporter: No
Current Record: Yes
Non Storage Recycler Activity: No
Electronic Manifest Broker: No

List of NAICS Codes and Descriptions:
NAICS Code: 56299
NAICS Description: ALL OTHER WASTE MANAGEMENT SERVICES

Facility Has Received Notices of Violations:
Violations: No Violations Found

Evaluation Action Summary:
Evaluations: No Evaluations Found

O155 **TIM HUDGENS** **RCRA NonGen / NLR** **1028884494**
ENE **354 FLITTNER CIR** **CAC003245137**
1/8-1/4 **THOUSAND OAKS, CA 91360**
0.184 mi.
969 ft. **Site 1 of 2 in cluster O**

Relative: **Higher**
Actual: **777 ft.**

RCRA Listings:
Date Form Received by Agency: 20230803
Handler Name: Tim Hudgens
Handler Address: 354 Flittner Cir
Handler City,State,Zip: THOUSAND OAKS, CA 91360
EPA ID: CAC003245137
Contact Name: TIM HUDGENS
Contact Address: 354 FLITTNER CIR
Contact City,State,Zip: THOUSAND OAKS, CA 91360
Contact Telephone: 805-750-6698
Contact Fax: Not reported
Contact Email: TIMH354@GMAIL.COM
Contact Title: Not reported
EPA Region: 09
Land Type: Not reported
Federal Waste Generator Description: Not a generator, verified
Non-Notifier: Not reported
Biennial Report Cycle: Not reported
Accessibility: Not reported
Active Site Indicator: Not reported
State District Owner: Not reported
State District: Not reported
Mailing Address: 354 FLITTNER CIR
Mailing City,State,Zip: THOUSAND OAKS, CA 91360
Owner Name: Tim Hudgens
Owner Type: Other
Operator Name: Tim Hudgens

TIM HUDGENS (Continued) **1028884494**

Operator Type:	Other
Short-Term Generator Activity:	No
Importer Activity:	No
Mixed Waste Generator:	No
Transporter Activity:	No
Transfer Facility Activity:	No
Recycler Activity with Storage:	No
Small Quantity On-Site Burner Exemption:	No
Smelting Melting and Refining Furnace Exemption:	No
Underground Injection Control:	No
Off-Site Waste Receipt:	No
Universal Waste Indicator:	No
Universal Waste Destination Facility:	No
Federal Universal Waste:	No
Active Site State-Reg Handler:	---
Federal Facility Indicator:	Not reported
Hazardous Secondary Material Indicator:	N
Sub-Part K Indicator:	Not reported
2018 GPRA Permit Baseline:	Not on the Baseline
2018 GPRA Renewals Baseline:	Not on the Baseline
202 GPRA Corrective Action Baseline:	No
Subject to Corrective Action Universe:	No
Non-TSDFs Where RCRA CA has Been Imposed Universe:	No
Corrective Action Priority Ranking:	No NCAPS ranking
Environmental Control Indicator:	No
Institutional Control Indicator:	No
Human Exposure Controls Indicator:	N/A
Groundwater Controls Indicator:	N/A
Significant Non-Complier Universe:	No
Unaddressed Significant Non-Complier Universe:	No
Addressed Significant Non-Complier Universe:	No
Significant Non-Complier With a Compliance Schedule Universe:	No
Financial Assurance Required:	Not reported
Handler Date of Last Change:	20230803
Recognized Trader-Importer:	No
Recognized Trader-Exporter:	No
Importer of Spent Lead Acid Batteries:	No
Exporter of Spent Lead Acid Batteries:	No
Recycler Activity Without Storage:	No
Manifest Broker:	No
Sub-Part P Indicator:	No

Handler - Owner Operator:

Owner/Operator Indicator:	Operator
Owner/Operator Name: TIM HUDGENS	
Legal Status:	Other
Date Became Current:	Not reported
Date Ended Current:	Not reported
Owner/Operator Address:	354 FLITTNER CIR
Owner/Operator City,State,Zip:	THOUSAND OAKS, CA 91360
Owner/Operator Telephone:	805-750-6698
Owner/Operator Telephone Ext:	Not reported
Owner/Operator Fax:	Not reported
Owner/Operator Email:	Not reported

Owner/Operator Indicator:	Owner

TIM HUDGENS (Continued) **1028884494**

Owner/Operator Name: TIM HUDGENS
Legal Status: Other
Date Became Current: Not reported
Date Ended Current: Not reported
Owner/Operator Address: 354 FLITTNER CIR
Owner/Operator City,State,Zip: THOUSAND OAKS, CA 91360
Owner/Operator Telephone: 805-750-6698
Owner/Operator Telephone Ext: Not reported
Owner/Operator Fax: Not reported
Owner/Operator Email: Not reported

Historic Generators:
Receive Date: 20230803
Handler Name: TIM HUDGENS
Federal Waste Generator Description: Not a generator, verified
State District Owner: Not reported
Large Quantity Handler of Universal Waste: No
Recognized Trader Importer: No
Recognized Trader Exporter: No
Spent Lead Acid Battery Importer: No
Spent Lead Acid Battery Exporter: No
Current Record: Yes
Non Storage Recycler Activity: No
Electronic Manifest Broker: No

List of NAICS Codes and Descriptions:
NAICS Code: 56299
NAICS Description: ALL OTHER WASTE MANAGEMENT SERVICES

Facility Has Received Notices of Violations:
Violations: No Violations Found

Evaluation Action Summary:
Evaluations: No Evaluations Found

M156 **DUNN-EDWARDS CORP** **RCRA NonGen / NLR** **1024808296**
SSE **360 E THOUSAND OAKS BLVD** **E MANIFEST** **CAL000279039**
1/8-1/4 **THOUSAND OAKS, CA 91360**
0.184 mi.
969 ft. **Site 14 of 15 in cluster M**

Relative: RCRA Listings:
Lower
Actual: Date Form Received by Agency: 20040209
739 ft. Handler Name: Dunn-Edwards Corp
Handler Address: 360 E Thousand Oaks Blvd
Handler City,State,Zip: THOUSAND OAKS, CA 91360-5804
EPA ID: CAL000279039
Contact Name: VALARIE MARQUEZ
Contact Address: 4885 E 52ND PLACE
Contact City,State,Zip: LOS ANGELES, CA 90058
Contact Telephone: 323-771-3330
Contact Fax: 323-773-1508
Contact Email: VALARIE.MARQUEZ@DUNNEDWARDS.COM
Contact Title: Not reported
EPA Region: 09

DUNN-EDWARDS CORP (Continued) **1024808296**

Land Type:	Not reported
Federal Waste Generator Description:	Not a generator, verified
Non-Notifier:	Not reported
Biennial Report Cycle:	Not reported
Accessibility:	Not reported
Active Site Indicator:	Handler Activities
State District Owner:	Not reported
State District:	Not reported
Mailing Address:	4885 E 52ND PL
Mailing City,State,Zip:	LOS ANGELES, CA 90058-5508
Owner Name:	Dunn-Edwards Corporation
Owner Type:	Other
Operator Name:	Valarie Marquez
Operator Type:	Other
Short-Term Generator Activity:	No
Importer Activity:	No
Mixed Waste Generator:	No
Transporter Activity:	No
Transfer Facility Activity:	No
Recycler Activity with Storage:	No
Small Quantity On-Site Burner Exemption:	No
Smelting Melting and Refining Furnace Exemption:	No
Underground Injection Control:	No
Off-Site Waste Receipt:	No
Universal Waste Indicator:	Yes
Universal Waste Destination Facility:	Yes
Federal Universal Waste:	No
Active Site State-Reg Handler:	---
Federal Facility Indicator:	Not reported
Hazardous Secondary Material Indicator:	N
Sub-Part K Indicator:	Not reported
2018 GPRA Permit Baseline:	Not on the Baseline
2018 GPRA Renewals Baseline:	Not on the Baseline
202 GPRA Corrective Action Baseline:	No
Subject to Corrective Action Universe:	No
Non-TSDFs Where RCRA CA has Been Imposed Universe:	No
Corrective Action Priority Ranking:	No NCAPS ranking
Environmental Control Indicator:	No
Institutional Control Indicator:	No
Human Exposure Controls Indicator:	N/A
Groundwater Controls Indicator:	N/A
Significant Non-Complier Universe:	No
Unaddressed Significant Non-Complier Universe:	No
Addressed Significant Non-Complier Universe:	No
Significant Non-Complier With a Compliance Schedule Universe:	No
Financial Assurance Required:	Not reported
Handler Date of Last Change:	20180905
Recognized Trader-Importer:	No
Recognized Trader-Exporter:	No
Importer of Spent Lead Acid Batteries:	No
Exporter of Spent Lead Acid Batteries:	No
Recycler Activity Without Storage:	No
Manifest Broker:	No
Sub-Part P Indicator:	No

DUNN-EDWARDS CORP (Continued) **1024808296**

Handler - Owner Operator:
Owner/Operator Indicator: Operator
Owner/Operator Name: VALARIE MARQUEZ
Legal Status: Other
Date Became Current: Not reported
Date Ended Current: Not reported
Owner/Operator Address: 4885 E 52ND PLACE
Owner/Operator City,State,Zip: LOS ANGELES, CA 90058
Owner/Operator Telephone: 323-771-3330
Owner/Operator Telephone Ext: Not reported
Owner/Operator Fax: Not reported
Owner/Operator Email: Not reported

Owner/Operator Indicator: Owner
Owner/Operator Name: DUNN-EDWARDS CORPORATION
Legal Status: Other
Date Became Current: Not reported
Date Ended Current: Not reported
Owner/Operator Address: 4885 E 52ND PL
Owner/Operator City,State,Zip: LOS ANGELES, CA 90058-5508
Owner/Operator Telephone: 323-771-3330
Owner/Operator Telephone Ext: Not reported
Owner/Operator Fax: Not reported
Owner/Operator Email: Not reported

Historic Generators:
Receive Date: 20040209
Handler Name: DUNN-EDWARDS CORP
Federal Waste Generator Description: Not a generator, verified
State District Owner: Not reported
Large Quantity Handler of Universal Waste: No
Recognized Trader Importer: No
Recognized Trader Exporter: No
Spent Lead Acid Battery Importer: No
Spent Lead Acid Battery Exporter: No
Current Record: Yes
Non Storage Recycler Activity: Not reported
Electronic Manifest Broker: Not reported

List of NAICS Codes and Descriptions:
NAICS Code: 44419
NAICS Description: OTHER BUILDING MATERIAL DEALERS

Facility Has Received Notices of Violations:
Violations: No Violations Found

Evaluation Action Summary:
Evaluations: No Evaluations Found

E MANIFEST:
Manifest Tracking Number: 024813478JJK
Last Updated Date: 20230302
Shipped Date: 20230131

DUNN-EDWARDS CORP (Continued) **1024808296**

Received Date:	20230202
Manifest Status:	Signed
Submission Type:	DataImage5Copy
Origin Type:	Web
Generator EPA ID:	CAL000279039
Generator Name:	DUNN-EDWARDS CORP
Generator Mail Street Number:	Not reported
Generator Mail Street 1:	360 E THOUSAND OAKS BLVD
Generator Mail Street 2:	Not reported
Generator Mail City:	THOUSAND OAKS
Generator Mail State:	CA
Generator Mail Zip:	91360-5804
Generator Location Street Number:	Not reported
Generator Location Street 1:	4885 E 52ND PL
Generator Location Street 2:	Not reported
Generator Location City:	LOS ANGELES
Generator Location Zip:	90058-5508
Generator Location State:	CA
Generator Contact Company Name:	Not reported
Designated Facility EPA ID:	AZR000520304
Designated Facility Name:	AA SYDCOL LLC
Designated Facility Mail Street Number:	Not reported
Designated Facility Mail Street 1:	Not reported
Designated Facility Mail Street 2:	3155 GOLDEN WILLOW CT
Designated Facility Mail City:	YORBA LINDA
Designated Facility Mail Zip:	92886-1303
Designated Facility Mail State:	CA
Designated Facility Location Street Number:	Not reported
Designated Facility Location Street 1:	2264 E 13TH ST
Designated Facility Location Street 2:	Not reported
Designated Facility Location City:	YUMA
Designated Facility Location Zip:	85365-1858
Designated Facility Location State:	AZ
Designated Facility Contact Company Name:	Not reported
Manifest Residue Indicator:	N
Rejection Indicator:	N

Manifest Tracking Number:	017480584JJK
Last Updated Date:	20190603
Shipped Date:	20190515
Received Date:	20190516
Manifest Status:	Signed
Submission Type:	DataImage5Copy
Origin Type:	Service
Generator EPA ID:	CAL000279039
Generator Name:	DUNN-EDWARDS CORP
Generator Mail Street Number:	Not reported
Generator Mail Street 1:	360 E THOUSAND OAKS BLVD
Generator Mail Street 2:	Not reported
Generator Mail City:	THOUSAND OAKS
Generator Mail State:	CA
Generator Mail Zip:	91361
Generator Location Street Number:	Not reported
Generator Location Street 1:	360 E THOUSAND OAKS BLVD
Generator Location Street 2:	Not reported
Generator Location City:	THOUSAND OAKS
Generator Location Zip:	91361

DUNN-EDWARDS CORP (Continued) **1024808296**

Generator Location State:	CA
Generator Contact Company Name:	Not reported
Designated Facility EPA ID:	CAT080013352
Designated Facility Name:	WORLD OIL RECYCLING
Designated Facility Mail Street Number:	2000
Designated Facility Mail Street 1:	CA90222 CA037US 2000
Designated Facility Mail Street 2:	2000 N. ALAMEDA STREET
Designated Facility Mail City:	COMPTON
Designated Facility Mail Zip:	90222
Designated Facility Mail State:	CA
Designated Facility Location Street Number:	2000
Designated Facility Location Street 1:	2000 N. ALAMEDA STREET
Designated Facility Location Street 2:	Not reported
Designated Facility Location City:	COMPTON
Designated Facility Location Zip:	90222-0000
Designated Facility Location State:	CA
Designated Facility Contact Company Name:	Not reported
Manifest Residue Indicator:	N
Rejection Indicator:	N

Manifest Tracking Number:	013358482JJK
Last Updated Date:	20181028
Shipped Date:	20181017
Received Date:	20181018
Manifest Status:	Signed
Submission Type:	DataImage5Copy
Origin Type:	Service
Generator EPA ID:	CAL000279039
Generator Name:	DUNN-EDWARDS CORP
Generator Mail Street Number:	Not reported
Generator Mail Street 1:	360 E THOUSAND OAKS BLVD
Generator Mail Street 2:	Not reported
Generator Mail City:	THOUSAND OAKS
Generator Mail State:	CA
Generator Mail Zip:	91360-5804
Generator Location Street Number:	Not reported
Generator Location Street 1:	4885 E 52ND PL
Generator Location Street 2:	Not reported
Generator Location City:	LOS ANGELES
Generator Location Zip:	90058-5508
Generator Location State:	CA
Generator Contact Company Name:	Not reported
Designated Facility EPA ID:	CAT080013352
Designated Facility Name:	DEMENNO KERDOON
Designated Facility Mail Street Number:	2000
Designated Facility Mail Street 1:	Not reported
Designated Facility Mail Street 2:	2000 N. ALAMEDA STREET
Designated Facility Mail City:	COMPTON
Designated Facility Mail Zip:	90222
Designated Facility Mail State:	CA
Designated Facility Location Street Number:	2000
Designated Facility Location Street 1:	2000 N. ALAMEDA STREET
Designated Facility Location Street 2:	Not reported
Designated Facility Location City:	COMPTON
Designated Facility Location Zip:	90222
Designated Facility Location State:	CA
Designated Facility Contact Company Name:	Not reported

DUNN-EDWARDS CORP (Continued) **1024808296**

Manifest Residue Indicator:	N
Rejection Indicator:	N
Manifest Tracking Number:	021592937JJK
Last Updated Date:	20210809
Shipped Date:	20210608
Received Date:	20210624
Manifest Status:	Signed
Submission Type:	DataImage5Copy
Origin Type:	Web
Generator EPA ID:	CAL000279039
Generator Name:	DUNN-EDWARDS CORP
Generator Mail Street Number:	Not reported
Generator Mail Street 1:	360 E THOUSAND OAKS BLVD
Generator Mail Street 2:	Not reported
Generator Mail City:	THOUSAND OAKS
Generator Mail State:	CA
Generator Mail Zip:	91360-5804
Generator Location Street Number:	Not reported
Generator Location Street 1:	4885 E 52ND PL
Generator Location Street 2:	Not reported
Generator Location City:	LOS ANGELES
Generator Location Zip:	90058-5508
Generator Location State:	CA
Generator Contact Company Name:	Not reported
Designated Facility EPA ID:	AZR000520304
Designated Facility Name:	AA SYDCOL LLC
Designated Facility Mail Street Number:	Not reported
Designated Facility Mail Street 1:	Not reported
Designated Facility Mail Street 2:	3155 GOLDEN WILLOW CT
Designated Facility Mail City:	YORBA LINDA
Designated Facility Mail Zip:	92886-1303
Designated Facility Mail State:	CA
Designated Facility Location Street Number:	Not reported
Designated Facility Location Street 1:	2264 E 13TH ST
Designated Facility Location Street 2:	Not reported
Designated Facility Location City:	YUMA
Designated Facility Location Zip:	85365-1858
Designated Facility Location State:	AZ
Designated Facility Contact Company Name:	Not reported
Manifest Residue Indicator:	N
Rejection Indicator:	N
Manifest Tracking Number:	021593046JJK
Last Updated Date:	20200515
Shipped Date:	20200420
Received Date:	20200423
Manifest Status:	Signed
Submission Type:	DataImage5Copy
Origin Type:	Service
Generator EPA ID:	CAL000279039
Generator Name:	DUNN-EDWARDS CORP
Generator Mail Street Number:	Not reported
Generator Mail Street 1:	360 E THOUSAND OAKS BLVD
Generator Mail Street 2:	Not reported
Generator Mail City:	THOUSAND OAKS
Generator Mail State:	CA

DUNN-EDWARDS CORP (Continued) **1024808296**

Generator Mail Zip:	91360-5804
Generator Location Street Number:	Not reported
Generator Location Street 1:	4885 E 52ND PL
Generator Location Street 2:	Not reported
Generator Location City:	LOS ANGELES
Generator Location Zip:	90058-5508
Generator Location State:	CA
Generator Contact Company Name:	Not reported
Designated Facility EPA ID:	CAT080013352
Designated Facility Name:	WORLD OIL RECYCLING
Designated Facility Mail Street Number:	2000
Designated Facility Mail Street 1:	CA90222 CA037US 2000
Designated Facility Mail Street 2:	N. ALAMEDA STREET
Designated Facility Mail City:	COMPTON
Designated Facility Mail Zip:	90222
Designated Facility Mail State:	CA
Designated Facility Location Street Number:	2000
Designated Facility Location Street 1:	N. ALAMEDA STREET
Designated Facility Location Street 2:	Not reported
Designated Facility Location City:	COMPTON
Designated Facility Location Zip:	90222-0000
Designated Facility Location State:	CA
Designated Facility Contact Company Name:	Not reported
Manifest Residue Indicator:	N
Rejection Indicator:	N

Manifest Tracking Number:	021593224JJK
Last Updated Date:	20200818
Shipped Date:	20200722
Received Date:	20200723
Manifest Status:	Signed
Submission Type:	DataImage5Copy
Origin Type:	Service
Generator EPA ID:	CAL000279039
Generator Name:	DUNN-EDWARDS #48
Generator Mail Street Number:	Not reported
Generator Mail Street 1:	360 E THOUSAND OAKS BLVD
Generator Mail Street 2:	Not reported
Generator Mail City:	THOUSAND OAKS
Generator Mail State:	CA
Generator Mail Zip:	91361
Generator Location Street Number:	Not reported
Generator Location Street 1:	360 E THOUSAND OAKS BLVD
Generator Location Street 2:	Not reported
Generator Location City:	THOUSAND OAKS
Generator Location Zip:	91361
Generator Location State:	CA
Generator Contact Company Name:	Not reported
Designated Facility EPA ID:	CAT080013352
Designated Facility Name:	WORLD OIL RECYCLING
Designated Facility Mail Street Number:	2000
Designated Facility Mail Street 1:	CA90222 CA037US 2000
Designated Facility Mail Street 2:	N. ALAMEDA STREET
Designated Facility Mail City:	COMPTON
Designated Facility Mail Zip:	90222
Designated Facility Mail State:	CA
Designated Facility Location Street Number:	2000

DUNN-EDWARDS CORP (Continued) **1024808296**

Designated Facility Location Street 1:	N. ALAMEDA STREET
Designated Facility Location Street 2:	Not reported
Designated Facility Location City:	COMPTON
Designated Facility Location Zip:	90222-0000
Designated Facility Location State:	CA
Designated Facility Contact Company Name:	Not reported
Manifest Residue Indicator:	N
Rejection Indicator:	N

Manifest Tracking Number:	023773453JJK
Last Updated Date:	20220901
Shipped Date:	20220603
Received Date:	20220614
Manifest Status:	Signed
Submission Type:	DataImage5Copy
Origin Type:	Web
Generator EPA ID:	CAL000279039
Generator Name:	DUNN-EDWARDS CORP
Generator Mail Street Number:	Not reported
Generator Mail Street 1:	360 E THOUSAND OAKS BLVD
Generator Mail Street 2:	Not reported
Generator Mail City:	THOUSAND OAKS
Generator Mail State:	CA
Generator Mail Zip:	91360-5804
Generator Location Street Number:	Not reported
Generator Location Street 1:	4885 E 52ND PL
Generator Location Street 2:	Not reported
Generator Location City:	LOS ANGELES
Generator Location Zip:	90058-5508
Generator Location State:	CA
Generator Contact Company Name:	Not reported
Designated Facility EPA ID:	AZR000520304
Designated Facility Name:	AA SYDCOL LLC
Designated Facility Mail Street Number:	Not reported
Designated Facility Mail Street 1:	Not reported
Designated Facility Mail Street 2:	3155 GOLDEN WILLOW CT
Designated Facility Mail City:	YORBA LINDA
Designated Facility Mail Zip:	92886-1303
Designated Facility Mail State:	CA
Designated Facility Location Street Number:	Not reported
Designated Facility Location Street 1:	2264 E 13TH ST
Designated Facility Location Street 2:	Not reported
Designated Facility Location City:	YUMA
Designated Facility Location Zip:	85365-1858
Designated Facility Location State:	AZ
Designated Facility Contact Company Name:	Not reported
Manifest Residue Indicator:	N
Rejection Indicator:	N

Manifest Tracking Number:	023773594JJK
Last Updated Date:	20221027
Shipped Date:	20220920
Received Date:	20220926
Manifest Status:	Signed
Submission Type:	DataImage5Copy
Origin Type:	Web
Generator EPA ID:	CAL000279039

DUNN-EDWARDS CORP (Continued) **1024808296**

Generator Name:	DUNN-EDWARDS CORP
Generator Mail Street Number:	Not reported
Generator Mail Street 1:	360 E THOUSAND OAKS BLVD
Generator Mail Street 2:	Not reported
Generator Mail City:	THOUSAND OAKS
Generator Mail State:	CA
Generator Mail Zip:	91360-5804
Generator Location Street Number:	Not reported
Generator Location Street 1:	4885 E 52ND PL
Generator Location Street 2:	Not reported
Generator Location City:	LOS ANGELES
Generator Location Zip:	90058-5508
Generator Location State:	CA
Generator Contact Company Name:	Not reported
Designated Facility EPA ID:	AZR000520304
Designated Facility Name:	AA SYDCOL LLC
Designated Facility Mail Street Number:	Not reported
Designated Facility Mail Street 1:	Not reported
Designated Facility Mail Street 2:	3155 GOLDEN WILLOW CT
Designated Facility Mail City:	YORBA LINDA
Designated Facility Mail Zip:	92886-1303
Designated Facility Mail State:	CA
Designated Facility Location Street Number:	Not reported
Designated Facility Location Street 1:	2264 E 13TH ST
Designated Facility Location Street 2:	Not reported
Designated Facility Location City:	YUMA
Designated Facility Location Zip:	85365-1858
Designated Facility Location State:	AZ
Designated Facility Contact Company Name:	Not reported
Manifest Residue Indicator:	N
Rejection Indicator:	N

Manifest Tracking Number:	023449668JJK
Last Updated Date:	20220214
Shipped Date:	20211130
Received Date:	20211210
Manifest Status:	Signed
Submission Type:	DataImage5Copy
Origin Type:	Web
Generator EPA ID:	CAL000279039
Generator Name:	DUNN-EDWARDS CORP
Generator Mail Street Number:	Not reported
Generator Mail Street 1:	360 E THOUSAND OAKS BLVD
Generator Mail Street 2:	Not reported
Generator Mail City:	THOUSAND OAKS
Generator Mail State:	CA
Generator Mail Zip:	91360-5804
Generator Location Street Number:	Not reported
Generator Location Street 1:	4885 E 52ND PL
Generator Location Street 2:	Not reported
Generator Location City:	LOS ANGELES
Generator Location Zip:	90058-5508
Generator Location State:	CA
Generator Contact Company Name:	Not reported
Designated Facility EPA ID:	AZR000520304
Designated Facility Name:	AA SYDCOL LLC
Designated Facility Mail Street Number:	Not reported

DUNN-EDWARDS CORP (Continued) **1024808296**

Designated Facility Mail Street 1:	Not reported
Designated Facility Mail Street 2:	3155 GOLDEN WILLOW CT
Designated Facility Mail City:	YORBA LINDA
Designated Facility Mail Zip:	92886-1303
Designated Facility Mail State:	CA
Designated Facility Location Street Number:	Not reported
Designated Facility Location Street 1:	2264 E 13TH ST
Designated Facility Location Street 2:	Not reported
Designated Facility Location City:	YUMA
Designated Facility Location Zip:	85365-1858
Designated Facility Location State:	AZ
Designated Facility Contact Company Name:	Not reported
Manifest Residue Indicator:	N
Rejection Indicator:	N

Manifest Tracking Number:	023449669JJK
Last Updated Date:	20211229
Shipped Date:	20211130
Received Date:	20211202
Manifest Status:	Signed
Submission Type:	DataImage5Copy
Origin Type:	Service
Generator EPA ID:	CAL000279039
Generator Name:	DUNN-EDWARDS CORP
Generator Mail Street Number:	Not reported
Generator Mail Street 1:	360 E THOUSAND OAKS BLVD
Generator Mail Street 2:	Not reported
Generator Mail City:	THOUSAND OAKS
Generator Mail State:	CA
Generator Mail Zip:	91360-5804
Generator Location Street Number:	Not reported
Generator Location Street 1:	4885 E 52ND PL
Generator Location Street 2:	Not reported
Generator Location City:	LOS ANGELES
Generator Location Zip:	90058-5508
Generator Location State:	CA
Generator Contact Company Name:	Not reported
Designated Facility EPA ID:	CAT080013352
Designated Facility Name:	WORLD OIL RECYCLING
Designated Facility Mail Street Number:	2000
Designated Facility Mail Street 1:	CA90222 CA037US 2000
Designated Facility Mail Street 2:	N. ALAMEDA STREET
Designated Facility Mail City:	COMPTON
Designated Facility Mail Zip:	90222
Designated Facility Mail State:	CA
Designated Facility Location Street Number:	2000
Designated Facility Location Street 1:	N. ALAMEDA STREET
Designated Facility Location Street 2:	Not reported
Designated Facility Location City:	COMPTON
Designated Facility Location Zip:	90222-0000
Designated Facility Location State:	CA
Designated Facility Contact Company Name:	Not reported
Manifest Residue Indicator:	N
Rejection Indicator:	N

Manifest Tracking Number:	024160767JJK
Last Updated Date:	20220913

DUNN-EDWARDS CORP (Continued) **1024808296**

Shipped Date:	20220719
Received Date:	20220728
Manifest Status:	Signed
Submission Type:	DataImage5Copy
Origin Type:	Web
Generator EPA ID:	CAL000279039
Generator Name:	DUNN-EDWARDS CORP
Generator Mail Street Number:	Not reported
Generator Mail Street 1:	360 E THOUSAND OAKS BLVD
Generator Mail Street 2:	Not reported
Generator Mail City:	THOUSAND OAKS
Generator Mail State:	CA
Generator Mail Zip:	91360-5804
Generator Location Street Number:	Not reported
Generator Location Street 1:	4885 E 52ND PL
Generator Location Street 2:	Not reported
Generator Location City:	LOS ANGELES
Generator Location Zip:	90058-5508
Generator Location State:	CA
Generator Contact Company Name:	Not reported
Designated Facility EPA ID:	AZR000520304
Designated Facility Name:	AA SYDCOL LLC
Designated Facility Mail Street Number:	Not reported
Designated Facility Mail Street 1:	Not reported
Designated Facility Mail Street 2:	3155 GOLDEN WILLOW CT
Designated Facility Mail City:	YORBA LINDA
Designated Facility Mail Zip:	92886-1303
Designated Facility Mail State:	CA
Designated Facility Location Street Number:	Not reported
Designated Facility Location Street 1:	2264 E 13TH ST
Designated Facility Location Street 2:	Not reported
Designated Facility Location City:	YUMA
Designated Facility Location Zip:	85365-1858
Designated Facility Location State:	AZ
Designated Facility Contact Company Name:	Not reported
Manifest Residue Indicator:	N
Rejection Indicator:	N

Federal Waste:

Manifest Tracking Number:	021101559JJK
Waste Line Number:	1
Federal Waste Code:	D001
Federal Waste:	IGNITABLE WASTE

Manifest Tracking Number:	021101559JJK
Waste Line Number:	1
Federal Waste Code:	F003
Federal Waste:	THE FOLLOWING SPENT NONHALOGENATED SOLVENTS: XYLENE, ACETONE, ETHYL ACETATE, ETHYL BENZENE, ETHYL ETHER, METHYL ISOBUTYL KETONE, N-BUTYL ALCOHOL, CYCLOHEXANONE, AND METHANOL; ALL SPENT SOLVENT MIXTURES/BLENDS CONTAINING, BEFORE USE, ONLY THE ABOVE SPENT NONHALOGENATED SOLVENTS; AND ALL SPENT SOLVENT MIXTURES/BLENDS CONTAINING, BEFORE USE, ONE OR MORE OF THE ABOVE NONHALOGENATED SOLVENTS, AND A TOTAL OF TEN PERCENT OR MORE (BY VOLUME) OF ONE OR MORE OF THOSE SOLVENTS LISTED IN F001, F002, F004, AND F005; AND STILL BOTTOMS FROM THE RECOVERY OF THESE SPENT SOLVENTS AND SPENT SOLVENT MIXTURES.

DUNN-EDWARDS CORP (Continued) **1024808296**

Manifest Tracking Number: 021101559JJK
Waste Line Number: 1
Federal Waste Code: F005
Federal Waste: THE FOLLOWING SPENT NONHALOGENATED SOLVENTS: TOLUENE, METHYL ETHYL KETONE, CARBON DISULFIDE, ISOBUTANOL, PYRIDINE, BENZENE, 2-ETHOXYETHANOL, AND 2-NITROPROPANE; ALL SPENT SOLVENT MIXTURES/BLENDS CONTAINING, BEFORE USE, A TOTAL OF TEN PERCENT OR MORE (BY VOLUME) OF ONE OR MORE OF THE ABOVE NONHALOGENATED SOLVENTS OR THOSE SOLVENTS LISTED IN F001, F002, OR F004; AND STILL BOTTOMS FROM THE RECOVERY OF THESE SPENT SOLVENTS AND SPENT SOLVENT MIXTURES.

State Waste:
Manifest Tracking Number: 021101559JJK
Waste Line Number: 1
State Waste Code Owner: CA
State Waste Code: 214
State Waste: Unspecified solvent mixture

Transporter:
Manifest Tracking Number: 021101559JJK
Transporter Line Number: 1
Transporter EPA ID: CAR000075424
Transporter Name: TOM COBOS INC ENVIRO GUARD

Waste Line:
Manifest Tracking Number: 021101559JJK
Waste Line Number: 1
U.S. DOT Hazardous Indicator: Y
U.S. DOT ID Number: UN1263
U.S. DOT Description: UN1263, RQ, Waste Paint, 3, PG III
Non-Hazardous Waste Description: Not reported
Number of Containers: 1
Container Type Code: DM
Container Type Description: Metal drums, barrels, kegs
Waste Quantity: 55
Quantity Unit of Measure Code: G
Quantity Unit of Measure Description: Gallons
Waste Quantity, in Tons: 0.2293578
Acute Waste Quantity, in Tons: 0
Non-Acute Waste Quantity, in Tons: 0.2293578
Waste Quantity, in Kilograms: 208.03441
Acute Waste Quantity, in Kilograms: 0
Non-Acute Waste Quantity, in Kilorgrams: 208.03441
Management Method Code: H061
Management Method Description: FUEL BLENDING
Waste Residue Indicator: N
Quantity Discrepancy Indicator: N
Waste Type Discrepancy Indicator: N
Waste Density: Not reported
Waste Density Unit of Measure Code: Not reported
Waste Density Unit of Measure Description: Not reported
Form Code: Not reported
Form Code Description: Not reported
Source Code: Not reported
Source Code Description: Not reported
Waste Minimization Code: Not reported

DUNN-EDWARDS CORP (Continued) **1024808296**

Waste Minimization Code Description: Not reported
Consent Number: Not reported
EPA Waste Indicator: Y

Click this hyperlink while viewing on your computer to access
6 additional US EManifest: record(s) in the EDR Site Report.

M157 **DUNN-EDWARDS PAINTS #48** **CERS HAZ WASTE** **S113797071**
SSE **360 E THOUSAND OAKS BLVD** **VENTURA CO. BWT** **N/A**
1/8-1/4 **THOUSAND OAKS, CA 91360** **HWTS**
0.184 mi. **HAZNET**
969 ft. **Site 15 of 15 in cluster M** **CERS**

Relative:
Lower

Actual:
739 ft.

CERS HAZ WASTE:
Name: DUNN-EDWARDS PAINTS #48
Address: 360 E THOUSAND OAKS BLVD
City,State,Zip: THOUSAND OAKS, CA 91360
Site ID: 26728
CERS ID: 10337128
CERS Description: Hazardous Waste Generator

VENTURA CO. BWT:
Name: DUNN-EDWARDS PAINTS #48
Address: 360 E THOUSAND OAKS BLVD
City,State,Zip: THOUSAND OAKS, CA
Facility ID: FA0009663
Program: BUSINESS PLAN/HAZARDOUS WASTE GENERATOR

HWTS:
Name: DUNN-EDWARDS CORP
Address: 360 E THOUSAND OAKS BLVD
Address 2: Not reported
City,State,Zip: THOUSAND OAKS, CA 91360
EPA ID: CAL000279039
Inactive Date: Not reported
Create Date: 02/09/2004
Last Act Date: Not reported
Mailing Name: Not reported
Mailing Address: 4885 E 52ND PL
Mailing Address 2: Not reported
Mailing City,State,Zip: LOS ANGELES, CA 900585508
Owner Name: DUNN-EDWARDS CORPORATION
Owner Address: 4885 E 52ND PL
Owner Address 2: Not reported
Owner City,State,Zip: LOS ANGELES, CA 900585508
Owner Phone: Not reported
Owner Fax: Not reported
Contact Name: JOHN FAULKNER
Contact Address: 4885 E. 52ND PLACE
Contact Address 2: Not reported
City,State,Zip: LOS ANGELES, CA 90058
Contact Phone: Not reported
Contact Fax: Not reported
Facility Status: Active
Facility Type: PERMANENT
Category: STATE
Latitude: 34.178898

DUNN-EDWARDS PAINTS #48 (Continued) **S113797071**

Longitude: -118.870893

NAICS:
EPA ID: CAL000279039
Create Date: 2004-02-09 11:43:07.723
NAICS Code: 44419
NAICS Description: Other Building Material Dealers
Issued EPA ID Date: 2004-02-09 11:43:07.70700
Inactive Date: Not reported
Facility Name: DUNN-EDWARDS CORP
Facility Address: 360 E THOUSAND OAKS BLVD
Facility Address 2: Not reported
Facility City: THOUSAND OAKS
Facility County: Not reported
Facility State: CA
Facility Zip: 913605804

HAZNET:
Name: DUNN-EDWARDS CORP
Address: 360 E THOUSAND OAKS BLVD
Address 2: Not reported
City,State,Zip: THOUSAND OAKS, CA 913605804
Contact: JOHN FAULKNER
Telephone: 7143976860
Mailing Name: Not reported
Mailing Address: 4885 E 52ND PL

Year: 2021
Gepaid: CAL000279039
TSD EPA ID: AZR000520304
CA Waste Code: 135 - Unspecified aqueous solution
Disposal Method: H141 - Storage, Bulking, And/Or Transfer Off Site--No Treatment/Reovery (H010-H129) Or (H131-H135)
Tons: 0.64638

Year: 2021
Gepaid: CAL000279039
TSD EPA ID: CAT080013352
CA Waste Code: 214 - Unspecified solvent mixture
Disposal Method: H061 - Fuel Blending Prior To Energy Recovery At Another Site
Tons: 0.22936

Year: 2020
Gepaid: CAL000279039
TSD EPA ID: CAT080013352
CA Waste Code: 214 - Unspecified solvent mixture
Disposal Method: H061 - Fuel Blending Prior To Energy Recovery At Another Site
Tons: 0.27

Year: 2019
Gepaid: CAL000279039
TSD EPA ID: CAT080013352
CA Waste Code: 214 - Unspecified solvent mixture
Disposal Method: H061 - Fuel Blending Prior To Energy Recovery At Another Site
Tons: 0.30600

DUNN-EDWARDS PAINTS #48 (Continued) **S113797071**

Year: 2017
Gepaid: CAL000279039
TSD EPA ID: CAT080013352
CA Waste Code: 214 - Unspecified solvent mixture
Disposal Method: H061 - Fuel Blending Prior To Energy Recovery At Another Site
Tons: 0.306

Year: 2016
Gepaid: CAL000279039
TSD EPA ID: CAT080013352
CA Waste Code: 214 - Unspecified solvent mixture
Disposal Method: H061 - Fuel Blending Prior To Energy Recovery At Another Site
Tons: 0.198

Year: 2015
Gepaid: CAL000279039
TSD EPA ID: CAT080013352
CA Waste Code: 214 - Unspecified solvent mixture
Disposal Method: H061 - Fuel Blending Prior To Energy Recovery At Another Site
Tons: 0.108

Year: 2012
Gepaid: CAL000279039
TSD EPA ID: CAT080013352
CA Waste Code: 214 - Unspecified solvent mixture
Disposal Method: H061 - Fuel Blending Prior To Energy Recovery At Another Site
Tons: 0.108

Additional Info:
Year: 2021
Gen EPA ID: CAL000279039

Shipment Date: 7/22/2020
Creation Date: 8/11/2020
Receipt Date: 7/23/2020
Manifest ID: 021593224JJK
Trans EPA ID: CAR000075424
Trans Name: TOM COBOS INC DBA ENVIRO GUARD
Trans 2 EPA ID: Not reported
Trans 2 Name: Not reported
TSDF EPA ID: CAT080013352
Trans Name: WORLD OIL RECYCLING
TSDF Alt EPA ID: Not reported
TSDF Alt Name: Not reported
Waste Code Description: 214 - Unspecified solvent mixture
RCRA Code: D001,F003,F005
Meth Code: H061 - Fuel Blending Prior To Energy Recovery At Another Site
Quantity Tons: 0.054
Waste Quantity: 15
Quantity Unit: G
Additional Code 1: Not reported
Additional Code 2: Not reported
Additional Code 3: Not reported
Additional Code 4: Not reported
Additional Code 5: Not reported

DUNN-EDWARDS PAINTS #48 (Continued) **S113797071**

Shipment Date:	4/20/2020
Creation Date:	5/14/2020
Receipt Date:	4/23/2020
Manifest ID:	021593046JJK
Trans EPA ID:	CAR000075424
Trans Name:	TOM COBOS INC DBA ENVIRO GUARD
Trans 2 EPA ID:	Not reported
Trans 2 Name:	Not reported
TSDF EPA ID:	CAT080013352
Trans Name:	WORLD OIL RECYCLING
TSDF Alt EPA ID:	Not reported
TSDF Alt Name:	Not reported
Waste Code Description:	214 - Unspecified solvent mixture
RCRA Code:	D001,F003,F005
Meth Code:	H061 - Fuel Blending Prior To Energy Recovery At Another Site
Quantity Tons:	0.09
Waste Quantity:	25
Quantity Unit:	G
Additional Code 1:	Not reported
Additional Code 2:	Not reported
Additional Code 3:	Not reported
Additional Code 4:	Not reported
Additional Code 5:	Not reported

Shipment Date:	2/4/2020
Creation Date:	2/26/2020
Receipt Date:	2/6/2020
Manifest ID:	021101879JJK
Trans EPA ID:	CAR000075424
Trans Name:	TOM COBOS INC DBA ENVIRO GUARD
Trans 2 EPA ID:	Not reported
Trans 2 Name:	Not reported
TSDF EPA ID:	CAT080013352
Trans Name:	WORLD OIL RECYCLING
TSDF Alt EPA ID:	Not reported
TSDF Alt Name:	Not reported
Waste Code Description:	214 - Unspecified solvent mixture
RCRA Code:	D001,F003,F005
Meth Code:	H061 - Fuel Blending Prior To Energy Recovery At Another Site
Quantity Tons:	0.126
Waste Quantity:	35
Quantity Unit:	G
Additional Code 1:	Not reported
Additional Code 2:	Not reported
Additional Code 3:	Not reported
Additional Code 4:	Not reported
Additional Code 5:	Not reported

Additional Info:

Year:	2020
Gen EPA ID:	CAL000279039

Shipment Date:	7/22/2020
Creation Date:	8/11/2020
Receipt Date:	7/23/2020
Manifest ID:	021593224JJK
Trans EPA ID:	CAR000075424

DUNN-EDWARDS PAINTS #48 (Continued) **S113797071**

Trans Name:	TOM COBOS INC DBA ENVIRO GUARD
Trans 2 EPA ID:	Not reported
Trans 2 Name:	Not reported
TSDF EPA ID:	CAT080013352
Trans Name:	WORLD OIL RECYCLING
TSDF Alt EPA ID:	Not reported
TSDF Alt Name:	Not reported
Waste Code Description:	214 - Unspecified solvent mixture
RCRA Code:	D001,F003,F005
Meth Code:	H061 - Fuel Blending Prior To Energy Recovery At Another Site
Quantity Tons:	0.054
Waste Quantity:	15
Quantity Unit:	G
Additional Code 1:	Not reported
Additional Code 2:	Not reported
Additional Code 3:	Not reported
Additional Code 4:	Not reported
Additional Code 5:	Not reported

Shipment Date:	4/20/2020
Creation Date:	5/14/2020
Receipt Date:	4/23/2020
Manifest ID:	021593046JJK
Trans EPA ID:	CAR000075424
Trans Name:	TOM COBOS INC DBA ENVIRO GUARD
Trans 2 EPA ID:	Not reported
Trans 2 Name:	Not reported
TSDF EPA ID:	CAT080013352
Trans Name:	WORLD OIL RECYCLING
TSDF Alt EPA ID:	Not reported
TSDF Alt Name:	Not reported
Waste Code Description:	214 - Unspecified solvent mixture
RCRA Code:	D001,F003,F005
Meth Code:	H061 - Fuel Blending Prior To Energy Recovery At Another Site
Quantity Tons:	0.09
Waste Quantity:	25
Quantity Unit:	G
Additional Code 1:	Not reported
Additional Code 2:	Not reported
Additional Code 3:	Not reported
Additional Code 4:	Not reported
Additional Code 5:	Not reported

Shipment Date:	2/4/2020
Creation Date:	2/26/2020
Receipt Date:	2/6/2020
Manifest ID:	021101879JJK
Trans EPA ID:	CAR000075424
Trans Name:	TOM COBOS INC DBA ENVIRO GUARD
Trans 2 EPA ID:	Not reported
Trans 2 Name:	Not reported
TSDF EPA ID:	CAT080013352
Trans Name:	WORLD OIL RECYCLING
TSDF Alt EPA ID:	Not reported
TSDF Alt Name:	Not reported
Waste Code Description:	214 - Unspecified solvent mixture
RCRA Code:	D001,F003,F005

DUNN-EDWARDS PAINTS #48 (Continued) **S113797071**

Meth Code:	H061 - Fuel Blending Prior To Energy Recovery At Another Site
Quantity Tons:	0.126
Waste Quantity:	35
Quantity Unit:	G
Additional Code 1:	Not reported
Additional Code 2:	Not reported
Additional Code 3:	Not reported
Additional Code 4:	Not reported
Additional Code 5:	Not reported

Additional Info:

Year:	2017
Gen EPA ID:	CAL000279039
Shipment Date:	20170807
Creation Date:	5/29/2018 18:30:43
Receipt Date:	20170817
Manifest ID:	017480553JJK
Trans EPA ID:	CAR000075424
Trans Name:	ENVIRO-GUARD
Trans 2 EPA ID:	Not reported
Trans 2 Name:	Not reported
TSDF EPA ID:	CAT080013352
Trans Name:	DEMENNO/KERDOON
TSDF Alt EPA ID:	Not reported
TSDF Alt Name:	Not reported
Waste Code Description:	214 - Unspecified solvent mixture
RCRA Code:	F005
Meth Code:	H061 - Fuel Blending Prior To Energy Recovery At Another Site
Quantity Tons:	0.108
Waste Quantity:	30
Quantity Unit:	G
Additional Code 1:	F003
Additional Code 2:	D001
Additional Code 3:	Not reported
Additional Code 4:	Not reported
Additional Code 5:	Not reported
Shipment Date:	20170207
Creation Date:	5/17/2017 18:31:39
Receipt Date:	20170209
Manifest ID:	016786569JJK
Trans EPA ID:	CAR000075424
Trans Name:	ENVIRO-GUARD
Trans 2 EPA ID:	Not reported
Trans 2 Name:	Not reported
TSDF EPA ID:	CAT080013352
Trans Name:	DEMENNO/KERDOON
TSDF Alt EPA ID:	Not reported
TSDF Alt Name:	Not reported
Waste Code Description:	214 - Unspecified solvent mixture
RCRA Code:	F005
Meth Code:	H061 - Fuel Blending Prior To Energy Recovery At Another Site
Quantity Tons:	0.198
Waste Quantity:	55
Quantity Unit:	G
Additional Code 1:	F003

DUNN-EDWARDS PAINTS #48 (Continued) **S113797071**

Additional Code 2:	D001
Additional Code 3:	Not reported
Additional Code 4:	Not reported
Additional Code 5:	Not reported

Additional Info:

Year:	2016
Gen EPA ID:	CAL000279039
Shipment Date:	20150602
Creation Date:	8/31/2015 22:15:24
Receipt Date:	20150609
Manifest ID:	007720991FLE
Trans EPA ID:	CAR000075424
Trans Name:	ENVIRO-GUARD
Trans 2 EPA ID:	Not reported
Trans 2 Name:	Not reported
TSDF EPA ID:	CAT080013352
Trans Name:	DEMENNO/KERDOON
TSDF Alt EPA ID:	Not reported
TSDF Alt Name:	Not reported
Waste Code Description:	214 - Unspecified solvent mixture
RCRA Code:	F005
Meth Code:	H061 - Fuel Blending Prior To Energy Recovery At Another Site
Quantity Tons:	0.108
Waste Quantity:	30
Quantity Unit:	G
Additional Code 1:	F003
Additional Code 2:	D001
Additional Code 3:	Not reported
Additional Code 4:	Not reported
Additional Code 5:	Not reported

Additional Info:

Year:	2015
Gen EPA ID:	CAL000279039
Shipment Date:	20150602
Creation Date:	8/31/2015 22:15:24
Receipt Date:	20150609
Manifest ID:	007720991FLE
Trans EPA ID:	CAR000075424
Trans Name:	ENVIRO-GUARD
Trans 2 EPA ID:	Not reported
Trans 2 Name:	Not reported
TSDF EPA ID:	CAT080013352
Trans Name:	DEMENNO/KERDOON
TSDF Alt EPA ID:	Not reported
TSDF Alt Name:	Not reported
Waste Code Description:	214 - Unspecified solvent mixture
RCRA Code:	F005
Meth Code:	H061 - Fuel Blending Prior To Energy Recovery At Another Site
Quantity Tons:	0.108
Waste Quantity:	30
Quantity Unit:	G
Additional Code 1:	F003

DUNN-EDWARDS PAINTS #48 (Continued) **S113797071**

Additional Code 2:	D001
Additional Code 3:	Not reported
Additional Code 4:	Not reported
Additional Code 5:	Not reported

Additional Info:

Year:	2012
Gen EPA ID:	CAL000279039
Shipment Date:	20121023
Creation Date:	1/5/2013 22:15:18
Receipt Date:	20121029
Manifest ID:	005310075FLE
Trans EPA ID:	CAR000075424
Trans Name:	ENVIRO-GUARD
Trans 2 EPA ID:	Not reported
Trans 2 Name:	Not reported
TSDF EPA ID:	CAT080013352
Trans Name:	DEMENNO/KERDOON
TSDF Alt EPA ID:	Not reported
TSDF Alt Name:	Not reported
Waste Code Description:	214 - Unspecified solvent mixture
RCRA Code:	F005
Meth Code:	H061 - Fuel Blending Prior To Energy Recovery At Another Site
Quantity Tons:	0.108
Waste Quantity:	30
Quantity Unit:	G
Additional Code 1:	F003
Additional Code 2:	D001
Additional Code 3:	Not reported
Additional Code 4:	Not reported
Additional Code 5:	Not reported

CERS:

Name:	DUNN-EDWARDS PAINTS #48
Address:	360 E THOUSAND OAKS BLVD
City,State,Zip:	THOUSAND OAKS, CA 91360
Site ID:	26728
CERS ID:	10337128
CERS Description:	Chemical Storage Facilities

Violations:

Site ID:	26728
Site Name:	Dunn-Edwards Paints #48
Violation Date:	04-05-2021
Citation:	HSC 6.95 25508(a)(1) - California Health and Safety Code, Chapter 6.95, Section(s) 25508(a)(1)
Violation Description:	Failure to complete and electronically submit a business plan when storing/handling a hazardous material at or above reportable quantities.
Violation Notes:	Returned to compliance on 06/24/2021.
Violation Division:	Ventura County Environmental Health
Violation Program:	HMRRP
Violation Source:	CERS,
Site ID:	26728
Site Name:	Dunn-Edwards Paints #48

DUNN-EDWARDS PAINTS #48 (Continued) **S113797071**

Violation Date:	04-05-2021
Citation:	HSC 6.5 25123.3(h)(1) - California Health and Safety Code, Chapter 6.5, Section(s) 25123.3(h)(1)
Violation Description:	Failure to send hazardous waste offsite for treatment, storage, or disposal within 180 days (or 270 days if waste is transported over 200 miles) for a generator who generates less than 1000 kilogram per month if all of the following conditions are met: (1) The quantity of hazardous waste accumulated onsite never exceeds 6,000 kilograms. (2) The generator complies with the requirements of 40 Code of Federal Regulations section 262.34(d), (e) and (f). (3) The generator does not hold acutely hazardous waste or extremely hazardous waste in an amount greater than one kilogram for more than 90 days.
Violation Notes:	Returned to compliance on 06/28/2021.
Violation Division:	Ventura County Environmental Health
Violation Program:	HW
Violation Source:	CERS,
Site ID:	26728
Site Name:	Dunn-Edwards Paints #48
Violation Date:	08-22-2023
Citation:	22 CCR 12 66262.11 - California Code of Regulations, Title 22, Chapter 12, Section(s) 66262.11
Violation Description:	Failure to determine if wastes generated are hazardous waste by using generator knowledge or applying testing method.
Violation Notes:	Not reported
Violation Division:	Ventura County Environmental Health
Violation Program:	HW
Violation Source:	CERS,
Site ID:	26728
Site Name:	Dunn-Edwards Paints #48
Violation Date:	09-16-2015
Citation:	HSC 6.95 25508(a)(1) - California Health and Safety Code, Chapter 6.95, Section(s) 25508(a)(1)
Violation Description:	Failure to complete and electronically submit a site map with all required content.
Violation Notes:	Returned to compliance on 12/03/2015.
Violation Division:	Ventura County Environmental Health
Violation Program:	HMRRP
Violation Source:	CERS,
Site ID:	26728
Site Name:	Dunn-Edwards Paints #48
Violation Date:	04-25-2017
Citation:	HSC 6.95 25508(a)(1) - California Health and Safety Code, Chapter 6.95, Section(s) 25508(a)(1)
Violation Description:	Failure to annually review and electronically certify that the business plan is complete and accurate on or before the annual due date.
Violation Notes:	Returned to compliance on 07/26/2017.
Violation Division:	Ventura County Environmental Health
Violation Program:	HMRRP
Violation Source:	CERS,
Site ID:	26728
Site Name:	Dunn-Edwards Paints #48
Violation Date:	09-16-2015

DUNN-EDWARDS PAINTS #48 (Continued) **S113797071**

Citation: HSC 6.95 25508(a)(1) - California Health and Safety Code, Chapter 6.95, Section(s) 25508(a)(1)
Violation Description: Failure to establish and electronically submit an adequate emergency response plan and procedures for a release or threatened release of a hazardous material.
Violation Notes: Returned to compliance on 12/03/2015.
Violation Division: Ventura County Environmental Health
Violation Program: HMRRP
Violation Source: CERS,

Site ID: 26728
Site Name: Dunn-Edwards Paints #48
Violation Date: 09-16-2015
Citation: HSC 6.95 25508(a)(1) - California Health and Safety Code, Chapter 6.95, Section(s) 25508(a)(1)
Violation Description: Failure to establish and electronically submit an adequate training program in safety procedures in the event of a release or threatened release of a hazardous material.
Violation Notes: Returned to compliance on 12/03/2015.
Violation Division: Ventura County Environmental Health
Violation Program: HMRRP
Violation Source: CERS,

Evaluation:
Eval General Type: Compliance Evaluation Inspection
Eval Date: 07-16-2019
Violations Found: No
Eval Type: Routine done by local agency
Eval Notes: Not reported
Eval Division: Ventura County Environmental Health
Eval Program: HW
Eval Source: CERS,

Eval General Type: Compliance Evaluation Inspection
Eval Date: 09-05-2014
Violations Found: No
Eval Type: Routine done by local agency
Eval Notes: Not reported
Eval Division: Ventura County Environmental Health
Eval Program: HMRRP
Eval Source: CERS,

Eval General Type: Compliance Evaluation Inspection
Eval Date: 09-05-2014
Violations Found: No
Eval Type: Routine done by local agency
Eval Notes: Not reported
Eval Division: Ventura County Environmental Health
Eval Program: HW
Eval Source: CERS,

Eval General Type: Compliance Evaluation Inspection
Eval Date: 04-05-2022
Violations Found: No
Eval Type: Routine done by local agency
Eval Notes: Not reported
Eval Division: Ventura County Environmental Health

DUNN-EDWARDS PAINTS #48 (Continued) **S113797071**

Eval Program: HMRRP
Eval Source: CERS,

Eval General Type: Compliance Evaluation Inspection
Eval Date: 08-22-2023
Violations Found: Yes
Eval Type: Routine done by local agency
Eval Notes: Not reported
Eval Division: Ventura County Environmental Health
Eval Program: HW
Eval Source: CERS,

Eval General Type: Compliance Evaluation Inspection
Eval Date: 09-16-2015
Violations Found: No
Eval Type: Routine done by local agency
Eval Notes: Not reported
Eval Division: Ventura County Environmental Health
Eval Program: HW
Eval Source: CERS,

Eval General Type: Compliance Evaluation Inspection
Eval Date: 04-05-2021
Violations Found: Yes
Eval Type: Routine done by local agency
Eval Notes: Not reported
Eval Division: Ventura County Environmental Health
Eval Program: HMRRP
Eval Source: CERS,

Eval General Type: Compliance Evaluation Inspection
Eval Date: 04-05-2022
Violations Found: No
Eval Type: Routine done by local agency
Eval Notes: Not reported
Eval Division: Ventura County Environmental Health
Eval Program: HW
Eval Source: CERS,

Eval General Type: Compliance Evaluation Inspection
Eval Date: 04-25-2017
Violations Found: Yes
Eval Type: Routine done by local agency
Eval Notes: Not reported
Eval Division: Ventura County Environmental Health
Eval Program: HMRRP
Eval Source: CERS,

Eval General Type: Compliance Evaluation Inspection
Eval Date: 08-17-2017
Violations Found: No
Eval Type: Routine done by local agency
Eval Notes: Not reported
Eval Division: Ventura County Environmental Health
Eval Program: HMRRP
Eval Source: CERS,

DUNN-EDWARDS PAINTS #48 (Continued) **S113797071**

Eval General Type: Compliance Evaluation Inspection
Eval Date: 08-22-2023
Violations Found: No
Eval Type: Routine done by local agency
Eval Notes: Not reported
Eval Division: Ventura County Environmental Health
Eval Program: HMRRP
Eval Source: CERS,

Eval General Type: Other/Unknown
Eval Date: 12-03-2015
Violations Found: No
Eval Type: Other, not routine, done by local agency
Eval Notes: FOLLOW-UP INSPECTION
Eval Division: Ventura County Environmental Health
Eval Program: HMRRP
Eval Source: CERS,

Eval General Type: Compliance Evaluation Inspection
Eval Date: 04-05-2021
Violations Found: Yes
Eval Type: Routine done by local agency
Eval Notes: Not reported
Eval Division: Ventura County Environmental Health
Eval Program: HW
Eval Source: CERS,

Eval General Type: Compliance Evaluation Inspection
Eval Date: 07-16-2019
Violations Found: No
Eval Type: Routine done by local agency
Eval Notes: Not reported
Eval Division: Ventura County Environmental Health
Eval Program: HMRRP
Eval Source: CERS,

Eval General Type: Compliance Evaluation Inspection
Eval Date: 08-17-2017
Violations Found: No
Eval Type: Routine done by local agency
Eval Notes: Not reported
Eval Division: Ventura County Environmental Health
Eval Program: HW
Eval Source: CERS,

Eval General Type: Compliance Evaluation Inspection
Eval Date: 09-16-2015
Violations Found: Yes
Eval Type: Routine done by local agency
Eval Notes: Not reported
Eval Division: Ventura County Environmental Health
Eval Program: HMRRP
Eval Source: CERS,

Coordinates:
Site ID: 26728
Facility Name: Dunn-Edwards Paints #48

DUNN-EDWARDS PAINTS #48 (Continued) **S113797071**

Env Int Type Code:	HWG
Program ID:	10337128
Coord Name:	Not reported
Ref Point Type Desc:	Center of a facility or station.,
Latitude:	34.178360
Longitude:	-118.870710

Affiliation:

Affiliation Type Desc:	Document Preparer
Entity Name:	John Faulkner
Entity Title:	Not reported
Affiliation Address:	Not reported
Affiliation City:	Not reported
Affiliation State:	Not reported
Affiliation Country:	Not reported
Affiliation Zip:	Not reported
Affiliation Phone:	,

Affiliation Type Desc:	Legal Owner
Entity Name:	DUNN-EDWARDS CORPORATION
Entity Title:	Not reported
Affiliation Address:	6119 E. Washington Blvd.
Affiliation City:	Commerce
Affiliation State:	CA
Affiliation Country:	United States
Affiliation Zip:	90040
Affiliation Phone:	(800) 733-3866,

Affiliation Type Desc:	Operator
Entity Name:	Craig Petrunick
Entity Title:	Not reported
Affiliation Address:	Not reported
Affiliation City:	Not reported
Affiliation State:	Not reported
Affiliation Country:	Not reported
Affiliation Zip:	Not reported
Affiliation Phone:	(805) 910-6415,

Affiliation Type Desc:	Facility Mailing Address
Entity Name:	Mailing Address
Entity Title:	Not reported
Affiliation Address:	6119 E. Washington Blvd.
Affiliation City:	Commerce
Affiliation State:	CA
Affiliation Country:	Not reported
Affiliation Zip:	90040
Affiliation Phone:	,

Affiliation Type Desc:	Identification Signer
Entity Name:	John Faulkner
Entity Title:	Director of Operations
Affiliation Address:	Not reported
Affiliation City:	Not reported
Affiliation State:	Not reported
Affiliation Country:	Not reported
Affiliation Zip:	Not reported
Affiliation Phone:	,

DUNN-EDWARDS PAINTS #48 (Continued) **S113797071**

Affiliation Type Desc:	CUPA District
Entity Name:	Ventura County Environmental Health
Entity Title:	Not reported
Affiliation Address:	800 South Victoria Avenue
Affiliation City:	Ventura
Affiliation State:	CA
Affiliation Country:	Not reported
Affiliation Zip:	93009
Affiliation Phone:	(805) 654-2813,

Affiliation Type Desc:	Environmental Contact
Entity Name:	John Faulkner
Entity Title:	Not reported
Affiliation Address:	6119 E. Washington Blvd.
Affiliation City:	Commerce
Affiliation State:	CA
Affiliation Country:	Not reported
Affiliation Zip:	90040
Affiliation Phone:	,

Affiliation Type Desc:	Parent Corporation
Entity Name:	DUNN-EDWARDS CORPORATION
Entity Title:	Not reported
Affiliation Address:	Not reported
Affiliation City:	Not reported
Affiliation State:	Not reported
Affiliation Country:	Not reported
Affiliation Zip:	Not reported
Affiliation Phone:	,

N158 **WILBUR OAKS APARTMENTS** **RCRA NonGen / NLR** **1026808654**
NNE **432 EAST WILBUR RD UNIT 432-105** **E MANIFEST** **CAC003120981**
1/8-1/4 **THOUSAND OAKS, CA 91360**
0.184 mi.
974 ft. **Site 23 of 71 in cluster N**

Relative: **Lower**
Actual: **742 ft.**

RCRA Listings:

Date Form Received by Agency:	20210521
Handler Name:	Wilbur Oaks Apartments
Handler Address:	432 East Wilbur Rd Unit 432-105
Handler City,State,Zip:	THOUSAND OAKS, CA 91360
EPA ID:	CAC003120981
Contact Name:	LYNDA PETERS
Contact Address:	432 EAST WILBUR RD UNIT 432-105
Contact City,State,Zip:	THOUSAND OAKS, CA 91360
Contact Telephone:	805-495-4865
Contact Fax:	Not reported
Contact Email:	LYNDA@OAKSMGMT.COM
Contact Title:	Not reported
EPA Region:	09
Land Type:	Not reported
Federal Waste Generator Description:	Not a generator, verified
Non-Notifier:	Not reported
Biennial Report Cycle:	Not reported
Accessibility:	Not reported
Active Site Indicator:	Not reported
State District Owner:	Not reported

WILBUR OAKS APARTMENTS (Continued) **1026808654**

State District:	Not reported
Mailing Address:	432 EAST WILBUR RD UNIT 432-105
Mailing City,State,Zip:	THOUSAND OAKS, CA 91360
Owner Name:	Lynda Peters
Owner Type:	Other
Operator Name:	Lynda Peters
Operator Type:	Other
Short-Term Generator Activity:	No
Importer Activity:	No
Mixed Waste Generator:	No
Transporter Activity:	No
Transfer Facility Activity:	No
Recycler Activity with Storage:	No
Small Quantity On-Site Burner Exemption:	No
Smelting Melting and Refining Furnace Exemption:	No
Underground Injection Control:	No
Off-Site Waste Receipt:	No
Universal Waste Indicator:	No
Universal Waste Destination Facility:	No
Federal Universal Waste:	No
Active Site State-Reg Handler:	---
Federal Facility Indicator:	Not reported
Hazardous Secondary Material Indicator:	N
Sub-Part K Indicator:	Not reported
2018 GPRA Permit Baseline:	Not on the Baseline
2018 GPRA Renewals Baseline:	Not on the Baseline
202 GPRA Corrective Action Baseline:	No
Subject to Corrective Action Universe:	No
Non-TSDFs Where RCRA CA has Been Imposed Universe:	No
Corrective Action Priority Ranking:	No NCAPS ranking
Environmental Control Indicator:	No
Institutional Control Indicator:	No
Human Exposure Controls Indicator:	N/A
Groundwater Controls Indicator:	N/A
Significant Non-Complier Universe:	No
Unaddressed Significant Non-Complier Universe:	No
Addressed Significant Non-Complier Universe:	No
Significant Non-Complier With a Compliance Schedule Universe:	No
Financial Assurance Required:	Not reported
Handler Date of Last Change:	20210521
Recognized Trader-Importer:	No
Recognized Trader-Exporter:	No
Importer of Spent Lead Acid Batteries:	No
Exporter of Spent Lead Acid Batteries:	No
Recycler Activity Without Storage:	No
Manifest Broker:	No
Sub-Part P Indicator:	No

Handler - Owner Operator:

Owner/Operator Indicator:	Owner
Owner/Operator Name: LYNDA PETERS	
Legal Status:	Other
Date Became Current:	Not reported
Date Ended Current:	Not reported
Owner/Operator Address:	432 EAST WILBUR RD UNIT 432-105
Owner/Operator City,State,Zip:	THOUSAND OAKS, CA 91360

WILBUR OAKS APARTMENTS (Continued) **1026808654**

Owner/Operator Telephone: 805-495-4865
Owner/Operator Telephone Ext: Not reported
Owner/Operator Fax: Not reported
Owner/Operator Email: Not reported

Owner/Operator Indicator: Operator
Owner/Operator Name: LYNDA PETERS
Legal Status: Other
Date Became Current: Not reported
Date Ended Current: Not reported
Owner/Operator Address: 432 EAST WILBUR RD UNIT 432-105
Owner/Operator City,State,Zip: THOUSAND OAKS, CA 91360
Owner/Operator Telephone: 805-495-4865
Owner/Operator Telephone Ext: Not reported
Owner/Operator Fax: Not reported
Owner/Operator Email: Not reported

Historic Generators:
Receive Date: 20210521
Handler Name: WILBUR OAKS APARTMENTS
Federal Waste Generator Description: Not a generator, verified
State District Owner: Not reported
Large Quantity Handler of Universal Waste: No
Recognized Trader Importer: No
Recognized Trader Exporter: No
Spent Lead Acid Battery Importer: No
Spent Lead Acid Battery Exporter: No
Current Record: Yes
Non Storage Recycler Activity: No
Electronic Manifest Broker: No

List of NAICS Codes and Descriptions:
NAICS Code: 56299
NAICS Description: ALL OTHER WASTE MANAGEMENT SERVICES

Facility Has Received Notices of Violations:
Violations: No Violations Found

Evaluation Action Summary:
Evaluations: No Evaluations Found

E MANIFEST:
Manifest Tracking Number: 021647812JJK
Last Updated Date: 20210615
Shipped Date: 20210528
Received Date: 20210602
Manifest Status: Signed
Submission Type: DataImage5Copy
Origin Type: Service
Generator EPA ID: CAC003120981
Generator Name: WILBUR OAKS APARTMENTS
Generator Mail Street Number: Not reported
Generator Mail Street 1: 432 EAST WILBUR RD UNIT 432-105
Generator Mail Street 2: Not reported

WILBUR OAKS APARTMENTS (Continued) **1026808654**

Generator Mail City:	THOUSAND OAKS
Generator Mail State:	CA
Generator Mail Zip:	91360
Generator Location Street Number:	Not reported
Generator Location Street 1:	432 EAST WILBUR RD UNIT 432-105
Generator Location Street 2:	Not reported
Generator Location City:	THOUSAND OAKS
Generator Location Zip:	91360
Generator Location State:	CA
Generator Contact Company Name:	Not reported
Designated Facility EPA ID:	CAD009007626
Designated Facility Name:	AZUSA LAND RECLAMATION CO INC
Designated Facility Mail Street Number:	Not reported
Designated Facility Mail Street 1:	Not reported
Designated Facility Mail Street 2:	1211 W. GLADSTONE STREET
Designated Facility Mail City:	AZUSA
Designated Facility Mail Zip:	91702
Designated Facility Mail State:	CA
Designated Facility Location Street Number:	Not reported
Designated Facility Location Street 1:	1211 W. GLADSTONE STREET
Designated Facility Location Street 2:	Not reported
Designated Facility Location City:	AZUSA
Designated Facility Location Zip:	91702
Designated Facility Location State:	CA
Designated Facility Contact Company Name:	Not reported
Manifest Residue Indicator:	N
Rejection Indicator:	N

State Waste:

Manifest Tracking Number:	021647812JJK
Waste Line Number:	1
State Waste Code Owner:	CA
State Waste Code:	151
State Waste:	Asbestos-containing waste

Transporter:

Manifest Tracking Number:	021647812JJK
Transporter Line Number:	1
Transporter EPA ID:	CAR000152058
Transporter Name:	EARTHWISE SERVICES LLC

Waste Line:

Manifest Tracking Number:	021647812JJK
Waste Line Number:	1
U.S. DOT Hazardous Indicator:	Y
U.S. DOT ID Number:	NA2212
U.S. DOT Description:	NA2212, Asbestos, 9, PG III, RQ
Non-Hazardous Waste Description:	Not reported
Number of Containers:	14
Container Type Code:	BA
Container Type Description:	Burlap, cloth, paper, or plastic bags
Waste Quantity:	2
Quantity Unit of Measure Code:	Y
Quantity Unit of Measure Description:	Cubic Yards
Waste Quantity, in Tons:	1.68
Acute Waste Quantity, in Tons:	0

WILBUR OAKS APARTMENTS (Continued) **1026808654**

Non-Acute Waste Quantity, in Tons:	1.68
Waste Quantity, in Kilograms:	1523.8104
Acute Waste Quantity, in Kilograms:	0
Non-Acute Waste Quantity, in Kilorgrams:	1523.8104
Management Method Code:	H132
Management Method Description:	LANDFILL (WITH PRIOR TREATMENT AND/OR STABILIZATION)
Waste Residue Indicator:	N
Quantity Discrepancy Indicator:	N
Waste Type Discrepancy Indicator:	N
Waste Density:	Not reported
Waste Density Unit of Measure Code:	Not reported
Waste Density Unit of Measure Description:	Not reported
Form Code:	Not reported
Form Code Description:	Not reported
Source Code:	Not reported
Source Code Description:	Not reported
Waste Minimization Code:	Not reported
Waste Minimization Code Description:	Not reported
Consent Number:	Not reported
EPA Waste Indicator:	N

N159 **WILBUR OAKS** **RCRA NonGen / NLR** **1027464896**
NNE **442 EAST WILBUR RD 442-105** **CAC003203617**
1/8-1/4 **THOUSAND OAKS, CA 91360**
0.186 mi.
982 ft. **Site 24 of 71 in cluster N**

Relative: **Lower**

Actual: **742 ft.**

RCRA Listings:

Date Form Received by Agency:	20221110
Handler Name:	Wilbur Oaks
Handler Address:	442 East Wilbur Rd 442-105
Handler City,State,Zip:	THOUSAND OAKS, CA 91360
EPA ID:	CAC003203617
Contact Name:	LYDIA PETERS
Contact Address:	442 EAST WILBUR RD 442-105
Contact City,State,Zip:	THOUSAND OAKS, CA 91360
Contact Telephone:	833-834-0383
Contact Fax:	Not reported
Contact Email:	LYNDA@OAKSMGMT.COM
Contact Title:	Not reported
EPA Region:	09
Land Type:	Not reported
Federal Waste Generator Description:	Not a generator, verified
Non-Notifier:	Not reported
Biennial Report Cycle:	Not reported
Accessibility:	Not reported
Active Site Indicator:	Not reported
State District Owner:	Not reported
State District:	Not reported
Mailing Address:	442 EAST WILBUR RD 442-105
Mailing City,State,Zip:	THOUSAND OAKS, CA 91360
Owner Name:	Lydia Peters
Owner Type:	Other
Operator Name:	Lydia Peters
Operator Type:	Other
Short-Term Generator Activity:	No
Importer Activity:	No
Mixed Waste Generator:	No

WILBUR OAKS (Continued) **1027464896**

Transporter Activity:	No
Transfer Facility Activity:	No
Recycler Activity with Storage:	No
Small Quantity On-Site Burner Exemption:	No
Smelting Melting and Refining Furnace Exemption:	No
Underground Injection Control:	No
Off-Site Waste Receipt:	No
Universal Waste Indicator:	No
Universal Waste Destination Facility:	No
Federal Universal Waste:	No
Active Site State-Reg Handler:	---
Federal Facility Indicator:	Not reported
Hazardous Secondary Material Indicator:	N
Sub-Part K Indicator:	Not reported
2018 GPRA Permit Baseline:	Not on the Baseline
2018 GPRA Renewals Baseline:	Not on the Baseline
202 GPRA Corrective Action Baseline:	No
Subject to Corrective Action Universe:	No
Non-TSDFs Where RCRA CA has Been Imposed Universe:	No
Corrective Action Priority Ranking:	No NCAPS ranking
Environmental Control Indicator:	No
Institutional Control Indicator:	No
Human Exposure Controls Indicator:	N/A
Groundwater Controls Indicator:	N/A
Significant Non-Complier Universe:	No
Unaddressed Significant Non-Complier Universe:	No
Addressed Significant Non-Complier Universe:	No
Significant Non-Complier With a Compliance Schedule Universe:	No
Financial Assurance Required:	Not reported
Handler Date of Last Change:	20221111
Recognized Trader-Importer:	No
Recognized Trader-Exporter:	No
Importer of Spent Lead Acid Batteries:	No
Exporter of Spent Lead Acid Batteries:	No
Recycler Activity Without Storage:	No
Manifest Broker:	No
Sub-Part P Indicator:	No

Handler - Owner Operator:

Owner/Operator Indicator:	Operator
Owner/Operator Name: LYDIA PETERS	
Legal Status:	Other
Date Became Current:	Not reported
Date Ended Current:	Not reported
Owner/Operator Address:	442 EAST WILBUR RD 442-105
Owner/Operator City,State,Zip:	THOUSAND OAKS, CA 91360
Owner/Operator Telephone:	833-834-0383
Owner/Operator Telephone Ext:	Not reported
Owner/Operator Fax:	Not reported
Owner/Operator Email:	Not reported

Owner/Operator Indicator:	Owner
Owner/Operator Name: LYDIA PETERS	
Legal Status:	Other
Date Became Current:	Not reported
Date Ended Current:	Not reported

WILBUR OAKS (Continued) **1027464896**

Owner/Operator Address: 442 EAST WILBUR RD 442-105
Owner/Operator City,State,Zip: THOUSAND OAKS, CA 91360
Owner/Operator Telephone: 833-834-0383
Owner/Operator Telephone Ext: Not reported
Owner/Operator Fax: Not reported
Owner/Operator Email: Not reported

Historic Generators:
Receive Date: 20221110
Handler Name: WILBUR OAKS
Federal Waste Generator Description: Not a generator, verified
State District Owner: Not reported
Large Quantity Handler of Universal Waste: No
Recognized Trader Importer: No
Recognized Trader Exporter: No
Spent Lead Acid Battery Importer: No
Spent Lead Acid Battery Exporter: No
Current Record: Yes
Non Storage Recycler Activity: No
Electronic Manifest Broker: No

List of NAICS Codes and Descriptions:
NAICS Code: 56299
NAICS Description: ALL OTHER WASTE MANAGEMENT SERVICES

Facility Has Received Notices of Violations:
Violations: No Violations Found

Evaluation Action Summary:
Evaluations: No Evaluations Found

N160 **WILBUR OAKS APARTMENTS** **RCRA NonGen / NLR** **1027693339**
NNE **442 EAST WILBUR RD., 442-101** **CAC003236001**
1/8-1/4 **THOUSAND OAKS, CA 91360**
0.186 mi.
982 ft. **Site 25 of 71 in cluster N**

Relative: **Lower**
Actual: **742 ft.**

RCRA Listings:
Date Form Received by Agency: 20230606
Handler Name: Wilbur Oaks Apartments
Handler Address: 442 East Wilbur Rd., 442-101
Handler City,State,Zip: THOUSAND OAKS, CA 91360
EPA ID: CAC003236001
Contact Name: MICHAEL RUSKE
Contact Address: 450 EAST WILBUR RD.
Contact City,State,Zip: THOUSAND OAKS, CA 91360
Contact Telephone: 805-496-8486
Contact Fax: Not reported
Contact Email: MICHAEL@OAKSMGMT.COM
Contact Title: Not reported
EPA Region: 09
Land Type: Not reported
Federal Waste Generator Description: Not a generator, verified
Non-Notifier: Not reported
Biennial Report Cycle: Not reported

WILBUR OAKS APARTMENTS (Continued) **1027693339**

Accessibility:	Not reported
Active Site Indicator:	Not reported
State District Owner:	Not reported
State District:	Not reported
Mailing Address:	450 EAST WILBUR RD.
Mailing City,State,Zip:	THOUSAND OAKS, CA 91360
Owner Name:	Wilbur Oaks Apartments
Owner Type:	Other
Operator Name:	Michael Ruske
Operator Type:	Other
Short-Term Generator Activity:	No
Importer Activity:	No
Mixed Waste Generator:	No
Transporter Activity:	No
Transfer Facility Activity:	No
Recycler Activity with Storage:	No
Small Quantity On-Site Burner Exemption:	No
Smelting Melting and Refining Furnace Exemption:	No
Underground Injection Control:	No
Off-Site Waste Receipt:	No
Universal Waste Indicator:	No
Universal Waste Destination Facility:	No
Federal Universal Waste:	No
Active Site State-Reg Handler:	---
Federal Facility Indicator:	Not reported
Hazardous Secondary Material Indicator:	N
Sub-Part K Indicator:	Not reported
2018 GPRA Permit Baseline:	Not on the Baseline
2018 GPRA Renewals Baseline:	Not on the Baseline
202 GPRA Corrective Action Baseline:	No
Subject to Corrective Action Universe:	No
Non-TSDFs Where RCRA CA has Been Imposed Universe:	No
Corrective Action Priority Ranking:	No NCAPS ranking
Environmental Control Indicator:	No
Institutional Control Indicator:	No
Human Exposure Controls Indicator:	N/A
Groundwater Controls Indicator:	N/A
Significant Non-Complier Universe:	No
Unaddressed Significant Non-Complier Universe:	No
Addressed Significant Non-Complier Universe:	No
Significant Non-Complier With a Compliance Schedule Universe:	No
Financial Assurance Required:	Not reported
Handler Date of Last Change:	20230606
Recognized Trader-Importer:	No
Recognized Trader-Exporter:	No
Importer of Spent Lead Acid Batteries:	No
Exporter of Spent Lead Acid Batteries:	No
Recycler Activity Without Storage:	No
Manifest Broker:	No
Sub-Part P Indicator:	No

Handler - Owner Operator:

Owner/Operator Indicator:	Owner
Owner/Operator Name:	WILBUR OAKS APARTMENTS
Legal Status:	Other
Date Became Current:	Not reported

WILBUR OAKS APARTMENTS (Continued) **1027693339**

Date Ended Current:	Not reported
Owner/Operator Address:	442 EAST WILBUR RD., 442-101
Owner/Operator City,State,Zip:	THOUSAND OAKS, CA 91360
Owner/Operator Telephone:	805-496-8486
Owner/Operator Telephone Ext:	Not reported
Owner/Operator Fax:	Not reported
Owner/Operator Email:	Not reported
Owner/Operator Indicator:	Operator
Owner/Operator Name: MICHAEL RUSKE	
Legal Status:	Other
Date Became Current:	Not reported
Date Ended Current:	Not reported
Owner/Operator Address:	450 EAST WILBUR RD.
Owner/Operator City,State,Zip:	THOUSAND OAKS, CA 91360
Owner/Operator Telephone:	805-496-8486
Owner/Operator Telephone Ext:	Not reported
Owner/Operator Fax:	Not reported
Owner/Operator Email:	Not reported

Historic Generators:

Receive Date:	20230606
Handler Name:	WILBUR OAKS APARTMENTS
Federal Waste Generator Description:	Not a generator, verified
State District Owner:	Not reported
Large Quantity Handler of Universal Waste:	No
Recognized Trader Importer:	No
Recognized Trader Exporter:	No
Spent Lead Acid Battery Importer:	No
Spent Lead Acid Battery Exporter:	No
Current Record:	Yes
Non Storage Recycler Activity:	No
Electronic Manifest Broker:	No

List of NAICS Codes and Descriptions:

NAICS Code:	56299
NAICS Description:	ALL OTHER WASTE MANAGEMENT SERVICES

Facility Has Received Notices of Violations:

Violations:	No Violations Found

Evaluation Action Summary:

Evaluations:	No Evaluations Found

N161 **WILBUR OAKS APARTMENTS** **RCRA NonGen / NLR** **1027688181**
NNE **442 E. WILBUR RD. #442-103** **CAC003230456**
1/8-1/4 **THOUSAND OAKS, CA 91360**
0.186 mi.
982 ft. **Site 26 of 71 in cluster N**

Relative: **Lower**
Actual: **742 ft.**

RCRA Listings:

Date Form Received by Agency:	20230502
Handler Name:	Wilbur Oaks Apartments
Handler Address:	442 E. Wilbur Rd. #442-103
Handler City,State,Zip:	THOUSAND OAKS, CA 91360

WILBUR OAKS APARTMENTS (Continued) **1027688181**

EPA ID:	CAC003230456
Contact Name:	MICHAEL RUSKE
Contact Address:	442 E. WILBUR RD. #442-103
Contact City,State,Zip:	THOUSAND OAKS, CA 91360
Contact Telephone:	805-496-8486
Contact Fax:	Not reported
Contact Email:	MICHAEL@OAKSMGMT.COM
Contact Title:	Not reported
EPA Region:	09
Land Type:	Not reported
Federal Waste Generator Description:	Not a generator, verified
Non-Notifier:	Not reported
Biennial Report Cycle:	Not reported
Accessibility:	Not reported
Active Site Indicator:	Not reported
State District Owner:	Not reported
State District:	Not reported
Mailing Address:	442 E. WILBUR RD. #442-103
Mailing City,State,Zip:	THOUSAND OAKS, CA 91360
Owner Name:	Wilbur Oaks Apartments
Owner Type:	Other
Operator Name:	Michael Ruske
Operator Type:	Other
Short-Term Generator Activity:	No
Importer Activity:	No
Mixed Waste Generator:	No
Transporter Activity:	No
Transfer Facility Activity:	No
Recycler Activity with Storage:	No
Small Quantity On-Site Burner Exemption:	No
Smelting Melting and Refining Furnace Exemption:	No
Underground Injection Control:	No
Off-Site Waste Receipt:	No
Universal Waste Indicator:	No
Universal Waste Destination Facility:	No
Federal Universal Waste:	No
Active Site State-Reg Handler:	---
Federal Facility Indicator:	Not reported
Hazardous Secondary Material Indicator:	N
Sub-Part K Indicator:	Not reported
2018 GPRA Permit Baseline:	Not on the Baseline
2018 GPRA Renewals Baseline:	Not on the Baseline
202 GPRA Corrective Action Baseline:	No
Subject to Corrective Action Universe:	No
Non-TSDFs Where RCRA CA has Been Imposed Universe:	No
Corrective Action Priority Ranking:	No NCAPS ranking
Environmental Control Indicator:	No
Institutional Control Indicator:	No
Human Exposure Controls Indicator:	N/A
Groundwater Controls Indicator:	N/A
Significant Non-Complier Universe:	No
Unaddressed Significant Non-Complier Universe:	No
Addressed Significant Non-Complier Universe:	No
Significant Non-Complier With a Compliance Schedule Universe:	No
Financial Assurance Required:	Not reported
Handler Date of Last Change:	20230502
Recognized Trader-Importer:	No

WILBUR OAKS APARTMENTS (Continued) **1027688181**

Recognized Trader-Exporter:	No
Importer of Spent Lead Acid Batteries:	No
Exporter of Spent Lead Acid Batteries:	No
Recycler Activity Without Storage:	No
Manifest Broker:	No
Sub-Part P Indicator:	No

Handler - Owner Operator:

Owner/Operator Indicator:	Operator
Owner/Operator Name: MICHAEL RUSKE	
Legal Status:	Other
Date Became Current:	Not reported
Date Ended Current:	Not reported
Owner/Operator Address:	442 E. WILBUR RD. #442-103
Owner/Operator City,State,Zip:	THOUSAND OAKS, CA 91360
Owner/Operator Telephone:	805-496-8486
Owner/Operator Telephone Ext:	Not reported
Owner/Operator Fax:	Not reported
Owner/Operator Email:	Not reported

Owner/Operator Indicator:	Owner
Owner/Operator Name: WILBUR OAKS APARTMENTS	
Legal Status:	Other
Date Became Current:	Not reported
Date Ended Current:	Not reported
Owner/Operator Address:	442 E. WILBUR RD. #442-103
Owner/Operator City,State,Zip:	THOUSAND OAKS, CA 91360
Owner/Operator Telephone:	805-496-8486
Owner/Operator Telephone Ext:	Not reported
Owner/Operator Fax:	Not reported
Owner/Operator Email:	Not reported

Historic Generators:

Receive Date:	20230502
Handler Name: WILBUR OAKS APARTMENTS	
Federal Waste Generator Description:	Not a generator, verified
State District Owner:	Not reported
Large Quantity Handler of Universal Waste:	No
Recognized Trader Importer:	No
Recognized Trader Exporter:	No
Spent Lead Acid Battery Importer:	No
Spent Lead Acid Battery Exporter:	No
Current Record:	Yes
Non Storage Recycler Activity:	No
Electronic Manifest Broker:	No

List of NAICS Codes and Descriptions:

NAICS Code:	56299
NAICS Description:	ALL OTHER WASTE MANAGEMENT SERVICES

Facility Has Received Notices of Violations:

Violations:	No Violations Found

WILBUR OAKS APARTMENTS (Continued) **1027688181**

Evaluation Action Summary:
Evaluations: No Evaluations Found

N162 **WILBUR OAKS APARTMENTS** **RCRA NonGen / NLR** **1027087463**
NNE **442 EAST WILBUR RD # 442-104** **E MANIFEST** **CAC003159837**
1/8-1/4 **THOUSAND OAKS, CA 91360**
0.186 mi.
982 ft. **Site 27 of 71 in cluster N**

Relative:
Lower

Actual:
742 ft.

RCRA Listings:

Date Form Received by Agency:	20220202
Handler Name:	Wilbur Oaks Apartments
Handler Address:	442 East Wilbur Rd # 442-104
Handler City,State,Zip:	THOUSAND OAKS, CA 91360
EPA ID:	CAC003159837
Contact Name:	LYNDA PETERS
Contact Address:	442 EAST WILBUR RD # 442-104
Contact City,State,Zip:	THOUSAND OAKS, CA 91360
Contact Telephone:	805-495-4865
Contact Fax:	Not reported
Contact Email:	LYNDA@OAKSMGMT.COM
Contact Title:	Not reported
EPA Region:	09
Land Type:	Not reported
Federal Waste Generator Description:	Not a generator, verified
Non-Notifier:	Not reported
Biennial Report Cycle:	Not reported
Accessibility:	Not reported
Active Site Indicator:	Not reported
State District Owner:	Not reported
State District:	Not reported
Mailing Address:	442 EAST WILBUR RD # 442-104
Mailing City,State,Zip:	THOUSAND OAKS, CA 91360
Owner Name:	Wilbur Oaks Apartments
Owner Type:	Other
Operator Name:	Lynda Peters
Operator Type:	Other
Short-Term Generator Activity:	No
Importer Activity:	No
Mixed Waste Generator:	No
Transporter Activity:	No
Transfer Facility Activity:	No
Recycler Activity with Storage:	No
Small Quantity On-Site Burner Exemption:	No
Smelting Melting and Refining Furnace Exemption:	No
Underground Injection Control:	No
Off-Site Waste Receipt:	No
Universal Waste Indicator:	No
Universal Waste Destination Facility:	No
Federal Universal Waste:	No
Active Site State-Reg Handler:	---
Federal Facility Indicator:	Not reported
Hazardous Secondary Material Indicator:	N
Sub-Part K Indicator:	Not reported
2018 GPRA Permit Baseline:	Not on the Baseline
2018 GPRA Renewals Baseline:	Not on the Baseline

WILBUR OAKS APARTMENTS (Continued) **1027087463**

202 GPRA Corrective Action Baseline:	No
Subject to Corrective Action Universe:	No
Non-TSDFs Where RCRA CA has Been Imposed Universe:	No
Corrective Action Priority Ranking:	No NCAPS ranking
Environmental Control Indicator:	No
Institutional Control Indicator:	No
Human Exposure Controls Indicator:	N/A
Groundwater Controls Indicator:	N/A
Significant Non-Complier Universe:	No
Unaddressed Significant Non-Complier Universe:	No
Addressed Significant Non-Complier Universe:	No
Significant Non-Complier With a Compliance Schedule Universe:	No
Financial Assurance Required:	Not reported
Handler Date of Last Change:	20220202
Recognized Trader-Importer:	No
Recognized Trader-Exporter:	No
Importer of Spent Lead Acid Batteries:	No
Exporter of Spent Lead Acid Batteries:	No
Recycler Activity Without Storage:	No
Manifest Broker:	No
Sub-Part P Indicator:	No

Handler - Owner Operator:

Owner/Operator Indicator:	Operator
Owner/Operator Name: LYNDA PETERS	
Legal Status:	Other
Date Became Current:	Not reported
Date Ended Current:	Not reported
Owner/Operator Address:	442 EAST WILBUR RD # 442-104
Owner/Operator City,State,Zip:	THOUSAND OAKS, CA 91360
Owner/Operator Telephone:	805-495-4865
Owner/Operator Telephone Ext:	Not reported
Owner/Operator Fax:	Not reported
Owner/Operator Email:	Not reported

Owner/Operator Indicator:	Owner
Owner/Operator Name: WILBUR OAKS APARTMENTS	
Legal Status:	Other
Date Became Current:	Not reported
Date Ended Current:	Not reported
Owner/Operator Address:	442 EAST WILBUR RD # 442-104
Owner/Operator City,State,Zip:	THOUSAND OAKS, CA 91360
Owner/Operator Telephone:	805-495-4865
Owner/Operator Telephone Ext:	Not reported
Owner/Operator Fax:	Not reported
Owner/Operator Email:	Not reported

Historic Generators:

Receive Date:	20220202
Handler Name: WILBUR OAKS APARTMENTS	
Federal Waste Generator Description:	Not a generator, verified
State District Owner:	Not reported
Large Quantity Handler of Universal Waste:	No
Recognized Trader Importer:	No
Recognized Trader Exporter:	No

WILBUR OAKS APARTMENTS (Continued) **1027087463**

Spent Lead Acid Battery Importer:	No
Spent Lead Acid Battery Exporter:	No
Current Record:	Yes
Non Storage Recycler Activity:	No
Electronic Manifest Broker:	No

List of NAICS Codes and Descriptions:

NAICS Code:	56299
NAICS Description:	ALL OTHER WASTE MANAGEMENT SERVICES

Facility Has Received Notices of Violations:

Violations:	No Violations Found

Evaluation Action Summary:

Evaluations:	No Evaluations Found

E MANIFEST:

Manifest Tracking Number:	023997081JJK
Last Updated Date:	20220328
Shipped Date:	20220204
Received Date:	20220212
Manifest Status:	Signed
Submission Type:	DataImage5Copy
Origin Type:	Service
Generator EPA ID:	CAC003159837
Generator Name:	WILBUR OAKS APARTMENTS
Generator Mail Street Number:	Not reported
Generator Mail Street 1:	442 EAST WILBUR RD # 442-104
Generator Mail Street 2:	Not reported
Generator Mail City:	THOUSAND OAKS
Generator Mail State:	CA
Generator Mail Zip:	91360
Generator Location Street Number:	Not reported
Generator Location Street 1:	442 EAST WILBUR RD # 442-104
Generator Location Street 2:	Not reported
Generator Location City:	THOUSAND OAKS
Generator Location Zip:	91360
Generator Location State:	CA
Generator Contact Company Name:	Not reported
Designated Facility EPA ID:	AZR000506980
Designated Facility Name:	SOUTH YUMA COUNTY LANDFILL
Designated Facility Mail Street Number:	Not reported
Designated Facility Mail Street 1:	Not reported
Designated Facility Mail Street 2:	PO BOX 5437
Designated Facility Mail City:	YUMA
Designated Facility Mail Zip:	85366-2472
Designated Facility Mail State:	AZ
Designated Facility Location Street Number:	Not reported
Designated Facility Location Street 1:	19536 S AVENUE 1 E
Designated Facility Location Street 2:	Not reported
Designated Facility Location City:	YUMA
Designated Facility Location Zip:	85365
Designated Facility Location State:	AZ
Designated Facility Contact Company Name:	Not reported

WILBUR OAKS APARTMENTS (Continued) **1027087463**

Manifest Residue Indicator: N
Rejection Indicator: N

State Waste:
Manifest Tracking Number: 023997081JJK
Waste Line Number: 1
State Waste Code Owner: CA
State Waste Code: 151
State Waste: Asbestos-containing waste

Transporter:
Manifest Tracking Number: 023997081JJK
Transporter Line Number: 1
Transporter EPA ID: CAR000280651
Transporter Name: MEDICAL BIOWASTE SOLUTIONS INC

Manifest Tracking Number: 023997081JJK
Transporter Line Number: 2
Transporter EPA ID: CAD072953771
Transporter Name: UNITED PUMPING SERVICE INC

Waste Line:
Manifest Tracking Number: 023997081JJK
Waste Line Number: 1
U.S. DOT Hazardous Indicator: Y
U.S. DOT ID Number: NA2212
U.S. DOT Description: NA2212, Asbestos, 9, PG III
Non-Hazardous Waste Description: Not reported
Number of Containers: 8
Container Type Code: BA
Container Type Description: Burlap, cloth, paper, or plastic bags
Waste Quantity: 1
Quantity Unit of Measure Code: Y
Quantity Unit of Measure Description: Cubic Yards
Waste Quantity, in Tons: 0.84
Acute Waste Quantity, in Tons: 0
Non-Acute Waste Quantity, in Tons: 0.84
Waste Quantity, in Kilograms: 761.9052
Acute Waste Quantity, in Kilograms: 0
Non-Acute Waste Quantity, in Kilorgrams: 761.9052
Management Method Code: H132
Management Method Description: LANDFILL (WITH PRIOR TREATMENT AND/OR STABILIZATION)
Waste Residue Indicator: N
Quantity Discrepancy Indicator: N
Waste Type Discrepancy Indicator: N
Waste Density: Not reported
Waste Density Unit of Measure Code: Not reported
Waste Density Unit of Measure Description: Not reported
Form Code: Not reported
Form Code Description: Not reported
Source Code: Not reported
Source Code Description: Not reported
Waste Minimization Code: Not reported
Waste Minimization Code Description: Not reported
Consent Number: Not reported
EPA Waste Indicator: N

N163 **WILBUR OAKS APARTMENTS** **RCRA NonGen / NLR** **1027199711**
NNE **442 EAST WILBUR RD 442-211** **CAC003163387**
1/8-1/4 **THOUSAND OAKS, CA 91360**
0.186 mi.
982 ft. **Site 28 of 71 in cluster N**

Relative: **Lower**
Actual: **742 ft.**

RCRA Listings:

Date Form Received by Agency:	20220223
Handler Name:	Wilbur Oaks Apartments
Handler Address:	442 East Wilbur Rd 442-211
Handler City,State,Zip:	THOUSAND OAKS, CA 91360
EPA ID:	CAC003163387
Contact Name:	LYNDA PETERS
Contact Address:	442 EAST WILBUR RD 442-211
Contact City,State,Zip:	THOUSAND OAKS, CA 91360
Contact Telephone:	805-495-4865
Contact Fax:	Not reported
Contact Email:	LYNDA@OAKSMGMT.COM
Contact Title:	Not reported
EPA Region:	09
Land Type:	Not reported
Federal Waste Generator Description:	Not a generator, verified
Non-Notifier:	Not reported
Biennial Report Cycle:	Not reported
Accessibility:	Not reported
Active Site Indicator:	Not reported
State District Owner:	Not reported
State District:	Not reported
Mailing Address:	442 EAST WILBUR RD 442-211
Mailing City,State,Zip:	THOUSAND OAKS, CA 91360
Owner Name:	Wilbur Oaks Apartments
Owner Type:	Other
Operator Name:	Lynda Peters
Operator Type:	Other
Short-Term Generator Activity:	No
Importer Activity:	No
Mixed Waste Generator:	No
Transporter Activity:	No
Transfer Facility Activity:	No
Recycler Activity with Storage:	No
Small Quantity On-Site Burner Exemption:	No
Smelting Melting and Refining Furnace Exemption:	No
Underground Injection Control:	No
Off-Site Waste Receipt:	No
Universal Waste Indicator:	No
Universal Waste Destination Facility:	No
Federal Universal Waste:	No
Active Site State-Reg Handler:	---
Federal Facility Indicator:	Not reported
Hazardous Secondary Material Indicator:	N
Sub-Part K Indicator:	Not reported
2018 GPRA Permit Baseline:	Not on the Baseline
2018 GPRA Renewals Baseline:	Not on the Baseline
202 GPRA Corrective Action Baseline:	No
Subject to Corrective Action Universe:	No
Non-TSDFs Where RCRA CA has Been Imposed Universe:	No
Corrective Action Priority Ranking:	No NCAPS ranking
Environmental Control Indicator:	No
Institutional Control Indicator:	No

WILBUR OAKS APARTMENTS (Continued) **1027199711**

Human Exposure Controls Indicator:	N/A
Groundwater Controls Indicator:	N/A
Significant Non-Complier Universe:	No
Unaddressed Significant Non-Complier Universe:	No
Addressed Significant Non-Complier Universe:	No
Significant Non-Complier With a Compliance Schedule Universe:	No
Financial Assurance Required:	Not reported
Handler Date of Last Change:	20220228
Recognized Trader-Importer:	No
Recognized Trader-Exporter:	No
Importer of Spent Lead Acid Batteries:	No
Exporter of Spent Lead Acid Batteries:	No
Recycler Activity Without Storage:	No
Manifest Broker:	No
Sub-Part P Indicator:	No

Handler - Owner Operator:

Owner/Operator Indicator:	Operator
Owner/Operator Name: LYNDA PETERS	
Legal Status:	Other
Date Became Current:	Not reported
Date Ended Current:	Not reported
Owner/Operator Address:	442 EAST WILBUR RD 442-211
Owner/Operator City,State,Zip:	THOUSAND OAKS, CA 91360
Owner/Operator Telephone:	805-495-4865
Owner/Operator Telephone Ext:	Not reported
Owner/Operator Fax:	Not reported
Owner/Operator Email:	Not reported

Owner/Operator Indicator:	Owner
Owner/Operator Name: WILBUR OAKS APARTMENTS	
Legal Status:	Other
Date Became Current:	Not reported
Date Ended Current:	Not reported
Owner/Operator Address:	442 EAST WILBUR RD 442-211
Owner/Operator City,State,Zip:	THOUSAND OAKS, CA 91360
Owner/Operator Telephone:	805-495-4865
Owner/Operator Telephone Ext:	Not reported
Owner/Operator Fax:	Not reported
Owner/Operator Email:	Not reported

Historic Generators:

Receive Date:	20220223
Handler Name: WILBUR OAKS APARTMENTS	
Federal Waste Generator Description:	Not a generator, verified
State District Owner:	Not reported
Large Quantity Handler of Universal Waste:	No
Recognized Trader Importer:	No
Recognized Trader Exporter:	No
Spent Lead Acid Battery Importer:	No
Spent Lead Acid Battery Exporter:	No
Current Record:	Yes
Non Storage Recycler Activity:	No
Electronic Manifest Broker:	No

WILBUR OAKS APARTMENTS (Continued) **1027199711**

List of NAICS Codes and Descriptions:
NAICS Code: 56299
NAICS Description: ALL OTHER WASTE MANAGEMENT SERVICES

Facility Has Received Notices of Violations:
Violations: No Violations Found

Evaluation Action Summary:
Evaluations: No Evaluations Found

N164 **WILBUR OAKS APTS** **RCRA NonGen / NLR** **1026044781**
NNE **450 E WILBUR RD #458-101** **E MANIFEST** **CAC003051118**
1/8-1/4 **THOUSAND OAKS, CA 91360**
0.187 mi.
989 ft. **Site 29 of 71 in cluster N**

Relative: **Lower**
Actual: **743 ft.**

RCRA Listings:

Date Form Received by Agency:	20200115
Handler Name:	Wilbur Oaks Apts
Handler Address:	450 E Wilbur Rd #458-101
Handler City,State,Zip:	THOUSAND OAKS, CA 91360
EPA ID:	CAC003051118
Contact Name:	BETH MCCABE
Contact Address:	450 E WILBUR RD #458-101
Contact City,State,Zip:	THOUSAND OAKS, CA 91360
Contact Telephone:	805-495-4865
Contact Fax:	Not reported
Contact Email:	BFLORES@RMC.COM
Contact Title:	Not reported
EPA Region:	09
Land Type:	Not reported
Federal Waste Generator Description:	Not a generator, verified
Non-Notifier:	Not reported
Biennial Report Cycle:	Not reported
Accessibility:	Not reported
Active Site Indicator:	Not reported
State District Owner:	Not reported
State District:	Not reported
Mailing Address:	450 E WILBUR RD #458-101
Mailing City,State,Zip:	THOUSAND OAKS, CA 91360
Owner Name:	Beth Mccabe
Owner Type:	Other
Operator Name:	Beth Mccabe
Operator Type:	Other
Short-Term Generator Activity:	No
Importer Activity:	No
Mixed Waste Generator:	No
Transporter Activity:	No
Transfer Facility Activity:	No
Recycler Activity with Storage:	No
Small Quantity On-Site Burner Exemption:	No
Smelting Melting and Refining Furnace Exemption:	No
Underground Injection Control:	No
Off-Site Waste Receipt:	No
Universal Waste Indicator:	No

WILBUR OAKS APTS (Continued) **1026044781**

Universal Waste Destination Facility:	No
Federal Universal Waste:	No
Active Site State-Reg Handler:	---
Federal Facility Indicator:	Not reported
Hazardous Secondary Material Indicator:	N
Sub-Part K Indicator:	Not reported
2018 GPRA Permit Baseline:	Not on the Baseline
2018 GPRA Renewals Baseline:	Not on the Baseline
202 GPRA Corrective Action Baseline:	No
Subject to Corrective Action Universe:	No
Non-TSDFs Where RCRA CA has Been Imposed Universe:	No
Corrective Action Priority Ranking:	No NCAPS ranking
Environmental Control Indicator:	No
Institutional Control Indicator:	No
Human Exposure Controls Indicator:	N/A
Groundwater Controls Indicator:	N/A
Significant Non-Complier Universe:	No
Unaddressed Significant Non-Complier Universe:	No
Addressed Significant Non-Complier Universe:	No
Significant Non-Complier With a Compliance Schedule Universe:	No
Financial Assurance Required:	Not reported
Handler Date of Last Change:	20200210
Recognized Trader-Importer:	No
Recognized Trader-Exporter:	No
Importer of Spent Lead Acid Batteries:	No
Exporter of Spent Lead Acid Batteries:	No
Recycler Activity Without Storage:	No
Manifest Broker:	No
Sub-Part P Indicator:	No

Handler - Owner Operator:

Owner/Operator Indicator:	Owner
Owner/Operator Name: BETH MCCABE	
Legal Status:	Other
Date Became Current:	Not reported
Date Ended Current:	Not reported
Owner/Operator Address:	450 E WILBUR RD #458-101
Owner/Operator City,State,Zip:	THOUSAND OAKS, CA 91360
Owner/Operator Telephone:	805-495-4865
Owner/Operator Telephone Ext:	Not reported
Owner/Operator Fax:	Not reported
Owner/Operator Email:	Not reported

Owner/Operator Indicator:	Operator
Owner/Operator Name: BETH MCCABE	
Legal Status:	Other
Date Became Current:	Not reported
Date Ended Current:	Not reported
Owner/Operator Address:	450 E WILBUR RD #458-101
Owner/Operator City,State,Zip:	THOUSAND OAKS, CA 91360
Owner/Operator Telephone:	805-495-4865
Owner/Operator Telephone Ext:	Not reported
Owner/Operator Fax:	Not reported
Owner/Operator Email:	Not reported

WILBUR OAKS APTS (Continued) **1026044781**

Historic Generators:
- Receive Date: 20200115
- Handler Name: WILBUR OAKS APTS
- Federal Waste Generator Description: Not a generator, verified
- State District Owner: Not reported
- Large Quantity Handler of Universal Waste: No
- Recognized Trader Importer: No
- Recognized Trader Exporter: No
- Spent Lead Acid Battery Importer: No
- Spent Lead Acid Battery Exporter: No
- Current Record: Yes
- Non Storage Recycler Activity: Not reported
- Electronic Manifest Broker: Not reported

List of NAICS Codes and Descriptions:
- NAICS Code: 56299
- NAICS Description: ALL OTHER WASTE MANAGEMENT SERVICES

Facility Has Received Notices of Violations:
- Violations: No Violations Found

Evaluation Action Summary:
- Evaluations: No Evaluations Found

E MANIFEST:
- Manifest Tracking Number: 015164212JJK
- Last Updated Date: 20200313
- Shipped Date: 20200227
- Received Date: 20200303
- Manifest Status: Signed
- Submission Type: DataImage5Copy
- Origin Type: Service
- Generator EPA ID: CAC003051118
- Generator Name: WILBUR OAKS APTS
- Generator Mail Street Number: Not reported
- Generator Mail Street 1: 450 E WILBUR RD
- Generator Mail Street 2: Not reported
- Generator Mail City: THOUSAND OAKS
- Generator Mail State: CA
- Generator Mail Zip: 91360
- Generator Location Street Number: Not reported
- Generator Location Street 1: 450 E WILBUR RD
- Generator Location Street 2: Not reported
- Generator Location City: THOUSAND OAKS
- Generator Location Zip: 91360
- Generator Location State: CA
- Generator Contact Company Name: Not reported
- Designated Facility EPA ID: CAD009007626
- Designated Facility Name: AZUSA LAND RECLAMATION CO INC
- Designated Facility Mail Street Number: Not reported
- Designated Facility Mail Street 1: Not reported
- Designated Facility Mail Street 2: 1211 W. GLADSTONE STREET
- Designated Facility Mail City: AZUSA
- Designated Facility Mail Zip: 91702

WILBUR OAKS APTS (Continued) **1026044781**

Designated Facility Mail State:	CA
Designated Facility Location Street Number:	Not reported
Designated Facility Location Street 1:	1211 W. GLADSTONE STREET
Designated Facility Location Street 2:	Not reported
Designated Facility Location City:	AZUSA
Designated Facility Location Zip:	91702
Designated Facility Location State:	CA
Designated Facility Contact Company Name:	Not reported
Manifest Residue Indicator:	N
Rejection Indicator:	N

State Waste:

Manifest Tracking Number:	015164212JJK
Waste Line Number:	1
State Waste Code Owner:	CA
State Waste Code:	151
State Waste:	Asbestos-containing waste

Transporter:

Manifest Tracking Number:	015164212JJK
Transporter Line Number:	1
Transporter EPA ID:	CAL000439229
Transporter Name:	JON K TAKATA DBA RESTORATION MANAGEMENT COMPANY

Manifest Tracking Number:	015164212JJK
Transporter Line Number:	2
Transporter EPA ID:	CAR000049064
Transporter Name:	E C T I

Waste Line:

Manifest Tracking Number:	015164212JJK
Waste Line Number:	1
U.S. DOT Hazardous Indicator:	Y
U.S. DOT ID Number:	NA2212
U.S. DOT Description:	NA2212, Asbestos, 9, PG III, RQ
Non-Hazardous Waste Description:	Not reported
Number of Containers:	25
Container Type Code:	BA
Container Type Description:	Burlap, cloth, paper, or plastic bags
Waste Quantity:	3
Quantity Unit of Measure Code:	Y
Quantity Unit of Measure Description:	Cubic Yards
Waste Quantity, in Tons:	2.52
Acute Waste Quantity, in Tons:	0
Non-Acute Waste Quantity, in Tons:	2.52
Waste Quantity, in Kilograms:	2285.7156
Acute Waste Quantity, in Kilograms:	0
Non-Acute Waste Quantity, in Kilorgrams:	2285.7156
Management Method Code:	H132
Management Method Description:	LANDFILL (WITH PRIOR TREATMENT AND/OR STABILIZATION)
Waste Residue Indicator:	N
Quantity Discrepancy Indicator:	N
Waste Type Discrepancy Indicator:	N
Waste Density:	Not reported
Waste Density Unit of Measure Code:	Not reported
Waste Density Unit of Measure Description:	Not reported

WILBUR OAKS APTS (Continued) **1026044781**

Form Code:	Not reported
Form Code Description:	Not reported
Source Code:	Not reported
Source Code Description:	Not reported
Waste Minimization Code:	Not reported
Waste Minimization Code Description:	Not reported
Consent Number:	Not reported
EPA Waste Indicator:	N

N165 **OAKS PROPERTY MANAGEMENT** **RCRA NonGen / NLR** **1026473665**
NNE **450 E WILBUR RD #442-211** **E MANIFEST** **CAC003079339**
1/8-1/4 **THOUSAND OAKS, CA 91360**
0.187 mi.
989 ft. **Site 30 of 71 in cluster N**

Relative: **Lower**

Actual: **743 ft.**

RCRA Listings:

Date Form Received by Agency:	20200814
Handler Name:	Oaks Property Management
Handler Address:	450 E Wilbur Rd #442-211
Handler City,State,Zip:	THOUSAND OAKS, CA 91360
EPA ID:	CAC003079339
Contact Name:	BETH MCCABE
Contact Address:	450 E WILBUR RD
Contact City,State,Zip:	THOUSAND OAKS, CA 91360
Contact Telephone:	805-745-5511
Contact Fax:	Not reported
Contact Email:	GLEAUANAE@RMC.COM
Contact Title:	Not reported
EPA Region:	09
Land Type:	Not reported
Federal Waste Generator Description:	Not a generator, verified
Non-Notifier:	Not reported
Biennial Report Cycle:	Not reported
Accessibility:	Not reported
Active Site Indicator:	Not reported
State District Owner:	Not reported
State District:	Not reported
Mailing Address:	450 E WILBUR RD
Mailing City,State,Zip:	THOUSAND OAKS, CA 91360
Owner Name:	Oaks Property Management
Owner Type:	Other
Operator Name:	Beth Mccabe
Operator Type:	Other
Short-Term Generator Activity:	No
Importer Activity:	No
Mixed Waste Generator:	No
Transporter Activity:	No
Transfer Facility Activity:	No
Recycler Activity with Storage:	No
Small Quantity On-Site Burner Exemption:	No
Smelting Melting and Refining Furnace Exemption:	No
Underground Injection Control:	No
Off-Site Waste Receipt:	No
Universal Waste Indicator:	No
Universal Waste Destination Facility:	No
Federal Universal Waste:	No
Active Site State-Reg Handler:	---
Federal Facility Indicator:	Not reported

OAKS PROPERTY MANAGEMENT (Continued) **1026473665**

Hazardous Secondary Material Indicator:	N
Sub-Part K Indicator:	Not reported
2018 GPRA Permit Baseline:	Not on the Baseline
2018 GPRA Renewals Baseline:	Not on the Baseline
202 GPRA Corrective Action Baseline:	No
Subject to Corrective Action Universe:	No
Non-TSDFs Where RCRA CA has Been Imposed Universe:	No
Corrective Action Priority Ranking:	No NCAPS ranking
Environmental Control Indicator:	No
Institutional Control Indicator:	No
Human Exposure Controls Indicator:	N/A
Groundwater Controls Indicator:	N/A
Significant Non-Complier Universe:	No
Unaddressed Significant Non-Complier Universe:	No
Addressed Significant Non-Complier Universe:	No
Significant Non-Complier With a Compliance Schedule Universe:	No
Financial Assurance Required:	Not reported
Handler Date of Last Change:	20200814
Recognized Trader-Importer:	No
Recognized Trader-Exporter:	No
Importer of Spent Lead Acid Batteries:	No
Exporter of Spent Lead Acid Batteries:	No
Recycler Activity Without Storage:	No
Manifest Broker:	No
Sub-Part P Indicator:	No

Handler - Owner Operator:

Owner/Operator Indicator:	Owner
Owner/Operator Name:	OAKS PROPERTY MANAGEMENT
Legal Status:	Other
Date Became Current:	Not reported
Date Ended Current:	Not reported
Owner/Operator Address:	620 NEWPORT CENTER DR 11TH FLOOR
Owner/Operator City,State,Zip:	NEWPORT BEACH, CA 92660-6420
Owner/Operator Telephone:	805-745-5511
Owner/Operator Telephone Ext:	Not reported
Owner/Operator Fax:	Not reported
Owner/Operator Email:	Not reported

Owner/Operator Indicator:	Operator
Owner/Operator Name:	BETH MCCABE
Legal Status:	Other
Date Became Current:	Not reported
Date Ended Current:	Not reported
Owner/Operator Address:	450 E WILBUR RD
Owner/Operator City,State,Zip:	THOUSAND OAKS, CA 91360
Owner/Operator Telephone:	805-745-5511
Owner/Operator Telephone Ext:	Not reported
Owner/Operator Fax:	Not reported
Owner/Operator Email:	Not reported

Historic Generators:

Receive Date:	20200814
Handler Name:	OAKS PROPERTY MANAGEMENT
Federal Waste Generator Description:	Not a generator, verified

OAKS PROPERTY MANAGEMENT (Continued) **1026473665**

State District Owner:	Not reported
Large Quantity Handler of Universal Waste:	No
Recognized Trader Importer:	No
Recognized Trader Exporter:	No
Spent Lead Acid Battery Importer:	No
Spent Lead Acid Battery Exporter:	No
Current Record:	Yes
Non Storage Recycler Activity:	Not reported
Electronic Manifest Broker:	Not reported

List of NAICS Codes and Descriptions:

NAICS Code:	56299
NAICS Description:	ALL OTHER WASTE MANAGEMENT SERVICES

Facility Has Received Notices of Violations:

Violations:	No Violations Found

Evaluation Action Summary:

Evaluations:	No Evaluations Found

E MANIFEST:

Manifest Tracking Number:	015164298JJK
Last Updated Date:	20201009
Shipped Date:	20200916
Received Date:	20200921
Manifest Status:	Signed
Submission Type:	DataImage5Copy
Origin Type:	Service
Generator EPA ID:	CAC003079339
Generator Name:	OAKS PROPERTY MANAGEMENT
Generator Mail Street Number:	Not reported
Generator Mail Street 1:	450 E WILBUR RD #442-211
Generator Mail Street 2:	Not reported
Generator Mail City:	THOUSAND OAKS
Generator Mail State:	CA
Generator Mail Zip:	91362
Generator Location Street Number:	Not reported
Generator Location Street 1:	620 Newport Center Dr
Generator Location Street 2:	Not reported
Generator Location City:	Newport Beach
Generator Location Zip:	92660
Generator Location State:	CA
Generator Contact Company Name:	Not reported
Designated Facility EPA ID:	CAD009007626
Designated Facility Name:	AZUSA LAND RECLAMATION CO INC
Designated Facility Mail Street Number:	Not reported
Designated Facility Mail Street 1:	Not reported
Designated Facility Mail Street 2:	1211 W. GLADSTONE STREET
Designated Facility Mail City:	AZUSA
Designated Facility Mail Zip:	91702
Designated Facility Mail State:	CA
Designated Facility Location Street Number:	Not reported
Designated Facility Location Street 1:	1211 W. GLADSTONE STREET
Designated Facility Location Street 2:	Not reported

OAKS PROPERTY MANAGEMENT (Continued) **1026473665**

Designated Facility Location City:	AZUSA
Designated Facility Location Zip:	91702
Designated Facility Location State:	CA
Designated Facility Contact Company Name:	Not reported
Manifest Residue Indicator:	N
Rejection Indicator:	N

State Waste:

Manifest Tracking Number:	015164298JJK
Waste Line Number:	1
State Waste Code Owner:	CA
State Waste Code:	151
State Waste:	Asbestos-containing waste

Transporter:

Manifest Tracking Number:	015164298JJK
Transporter Line Number:	1
Transporter EPA ID:	CAL000439229
Transporter Name:	JON K TAKATA DBA RESTORATION MANAGEMENT COMPANY

Manifest Tracking Number:	015164298JJK
Transporter Line Number:	2
Transporter EPA ID:	CAR000049064
Transporter Name:	E C T I

Waste Line:

Manifest Tracking Number:	015164298JJK
Waste Line Number:	1
U.S. DOT Hazardous Indicator:	Y
U.S. DOT ID Number:	NA2212
U.S. DOT Description:	NA2212, Asbestos, 9, PG III, RQ
Non-Hazardous Waste Description:	Not reported
Number of Containers:	35
Container Type Code:	BA
Container Type Description:	Burlap, cloth, paper, or plastic bags
Waste Quantity:	4
Quantity Unit of Measure Code:	Y
Quantity Unit of Measure Description:	Cubic Yards
Waste Quantity, in Tons:	3.36
Acute Waste Quantity, in Tons:	0
Non-Acute Waste Quantity, in Tons:	3.36
Waste Quantity, in Kilograms:	3047.6208
Acute Waste Quantity, in Kilograms:	0
Non-Acute Waste Quantity, in Kilorgrams:	3047.6208
Management Method Code:	H134
Management Method Description:	DEEPWELL OR UNDERGROUND INJECTION
Waste Residue Indicator:	N
Quantity Discrepancy Indicator:	N
Waste Type Discrepancy Indicator:	N
Waste Density:	Not reported
Waste Density Unit of Measure Code:	Not reported
Waste Density Unit of Measure Description:	Not reported
Form Code:	Not reported
Form Code Description:	Not reported
Source Code:	Not reported
Source Code Description:	Not reported

OAKS PROPERTY MANAGEMENT (Continued) **1026473665**

Waste Minimization Code:	Not reported
Waste Minimization Code Description:	Not reported
Consent Number:	Not reported
EPA Waste Indicator:	N

N166 **WILBUR OAKS APARTMENTS** **RCRA NonGen / NLR** **1027067652**
NNE **450 E WILBUR RD** **E MANIFEST** **CAC003138907**
1/8-1/4 **THOUSAND OAKS, CA 91360**
0.187 mi.
989 ft. **Site 31 of 71 in cluster N**

Relative: **Lower**
Actual: **743 ft.**

RCRA Listings:

Date Form Received by Agency:	20210914
Handler Name:	Wilbur Oaks Apartments
Handler Address:	450 E Wilbur Rd
Handler City,State,Zip:	THOUSAND OAKS, CA 91360
EPA ID:	CAC003138907
Contact Name:	ELIZABETH DOMAN
Contact Address:	450 E WILBUR RD
Contact City,State,Zip:	THOUSAND OAKS, CA 91360
Contact Telephone:	805-409-8330
Contact Fax:	Not reported
Contact Email:	ELIZABETH.DOMAN@WILBUROAKSAPTS.COM
Contact Title:	Not reported
EPA Region:	09
Land Type:	Not reported
Federal Waste Generator Description:	Not a generator, verified
Non-Notifier:	Not reported
Biennial Report Cycle:	Not reported
Accessibility:	Not reported
Active Site Indicator:	Not reported
State District Owner:	Not reported
State District:	Not reported
Mailing Address:	450 E WILBUR RD
Mailing City,State,Zip:	THOUSAND OAKS, CA 91360
Owner Name:	Wo Wilbur Oaks Llc
Owner Type:	Other
Operator Name:	Elizabeth Doman
Operator Type:	Other
Short-Term Generator Activity:	No
Importer Activity:	No
Mixed Waste Generator:	No
Transporter Activity:	No
Transfer Facility Activity:	No
Recycler Activity with Storage:	No
Small Quantity On-Site Burner Exemption:	No
Smelting Melting and Refining Furnace Exemption:	No
Underground Injection Control:	No
Off-Site Waste Receipt:	No
Universal Waste Indicator:	No
Universal Waste Destination Facility:	No
Federal Universal Waste:	No
Active Site State-Reg Handler:	---
Federal Facility Indicator:	Not reported
Hazardous Secondary Material Indicator:	N
Sub-Part K Indicator:	Not reported
2018 GPRA Permit Baseline:	Not on the Baseline
2018 GPRA Renewals Baseline:	Not on the Baseline

WILBUR OAKS APARTMENTS (Continued) **1027067652**

202 GPRA Corrective Action Baseline:	No
Subject to Corrective Action Universe:	No
Non-TSDFs Where RCRA CA has Been Imposed Universe:	No
Corrective Action Priority Ranking:	No NCAPS ranking
Environmental Control Indicator:	No
Institutional Control Indicator:	No
Human Exposure Controls Indicator:	N/A
Groundwater Controls Indicator:	N/A
Significant Non-Complier Universe:	No
Unaddressed Significant Non-Complier Universe:	No
Addressed Significant Non-Complier Universe:	No
Significant Non-Complier With a Compliance Schedule Universe:	No
Financial Assurance Required:	Not reported
Handler Date of Last Change:	20210914
Recognized Trader-Importer:	No
Recognized Trader-Exporter:	No
Importer of Spent Lead Acid Batteries:	No
Exporter of Spent Lead Acid Batteries:	No
Recycler Activity Without Storage:	No
Manifest Broker:	No
Sub-Part P Indicator:	No

Handler - Owner Operator:

Owner/Operator Indicator:	Operator
Owner/Operator Name: ELIZABETH DOMAN	
Legal Status:	Other
Date Became Current:	Not reported
Date Ended Current:	Not reported
Owner/Operator Address:	450 E WILBUR RD
Owner/Operator City,State,Zip:	THOUSAND OAKS, CA 91360
Owner/Operator Telephone:	805-409-8330
Owner/Operator Telephone Ext:	Not reported
Owner/Operator Fax:	Not reported
Owner/Operator Email:	Not reported

Owner/Operator Indicator:	Owner
Owner/Operator Name: WO WILBUR OAKS LLC	
Legal Status:	Other
Date Became Current:	Not reported
Date Ended Current:	Not reported
Owner/Operator Address:	450 E WILBUR RD
Owner/Operator City,State,Zip:	THOUSAND OAKS, CA 91360
Owner/Operator Telephone:	805-409-8330
Owner/Operator Telephone Ext:	Not reported
Owner/Operator Fax:	Not reported
Owner/Operator Email:	Not reported

Historic Generators:

Receive Date:	20210914
Handler Name: WILBUR OAKS APARTMENTS	
Federal Waste Generator Description:	Not a generator, verified
State District Owner:	Not reported
Large Quantity Handler of Universal Waste:	No
Recognized Trader Importer:	No
Recognized Trader Exporter:	No

WILBUR OAKS APARTMENTS (Continued) **1027067652**

Spent Lead Acid Battery Importer:	No
Spent Lead Acid Battery Exporter:	No
Current Record:	Yes
Non Storage Recycler Activity:	No
Electronic Manifest Broker:	No

List of NAICS Codes and Descriptions:

NAICS Code:	238290
NAICS Description:	OTHER BUILDING EQUIPMENT CONTRACTORS

Facility Has Received Notices of Violations:

Violations:	No Violations Found

Evaluation Action Summary:

Evaluations:	No Evaluations Found

E MANIFEST:

Manifest Tracking Number:	023155155JJK
Last Updated Date:	20211216
Shipped Date:	20211102
Received Date:	20211105
Manifest Status:	Signed
Submission Type:	DataImage5Copy
Origin Type:	Service
Generator EPA ID:	CAC003138907
Generator Name:	WILBUR OAKS APARTMENTS
Generator Mail Street Number:	Not reported
Generator Mail Street 1:	450 E WILBUR RD
Generator Mail Street 2:	Not reported
Generator Mail City:	THOUSAND OAKS
Generator Mail State:	CA
Generator Mail Zip:	91360
Generator Location Street Number:	Not reported
Generator Location Street 1:	450 E WILBUR RD
Generator Location Street 2:	Not reported
Generator Location City:	THOUSAND OAKS
Generator Location Zip:	91360
Generator Location State:	CA
Generator Contact Company Name:	Not reported
Designated Facility EPA ID:	CAD009007626
Designated Facility Name:	AZUSA LAND RECLAMATION CO INC
Designated Facility Mail Street Number:	Not reported
Designated Facility Mail Street 1:	Not reported
Designated Facility Mail Street 2:	1211 W. GLADSTONE STREET
Designated Facility Mail City:	AZUSA
Designated Facility Mail Zip:	91702
Designated Facility Mail State:	CA
Designated Facility Location Street Number:	Not reported
Designated Facility Location Street 1:	1211 W. GLADSTONE STREET
Designated Facility Location Street 2:	Not reported
Designated Facility Location City:	AZUSA
Designated Facility Location Zip:	91702
Designated Facility Location State:	CA
Designated Facility Contact Company Name:	Not reported

WILBUR OAKS APARTMENTS (Continued) **1027067652**

Manifest Residue Indicator:	N
Rejection Indicator:	N
Manifest Tracking Number:	021647998JJK
Last Updated Date:	20211004
Shipped Date:	20210915
Received Date:	20210921
Manifest Status:	Signed
Submission Type:	DataImage5Copy
Origin Type:	Service
Generator EPA ID:	CAC003138907
Generator Name:	WILBUR OAKS APARTMENTS
Generator Mail Street Number:	Not reported
Generator Mail Street 1:	450 E WILBUR RD
Generator Mail Street 2:	Not reported
Generator Mail City:	THOUSAND OAKS
Generator Mail State:	CA
Generator Mail Zip:	91360
Generator Location Street Number:	Not reported
Generator Location Street 1:	450 E WILBUR RD
Generator Location Street 2:	Not reported
Generator Location City:	THOUSAND OAKS
Generator Location Zip:	91360
Generator Location State:	CA
Generator Contact Company Name:	Not reported
Designated Facility EPA ID:	CAD009007626
Designated Facility Name:	AZUSA LAND RECLAMATION CO INC
Designated Facility Mail Street Number:	Not reported
Designated Facility Mail Street 1:	Not reported
Designated Facility Mail Street 2:	1211 W. GLADSTONE STREET
Designated Facility Mail City:	AZUSA
Designated Facility Mail Zip:	91702
Designated Facility Mail State:	CA
Designated Facility Location Street Number:	Not reported
Designated Facility Location Street 1:	1211 W. GLADSTONE STREET
Designated Facility Location Street 2:	Not reported
Designated Facility Location City:	AZUSA
Designated Facility Location Zip:	91702
Designated Facility Location State:	CA
Designated Facility Contact Company Name:	Not reported
Manifest Residue Indicator:	N
Rejection Indicator:	N

State Waste:

Manifest Tracking Number:	021647998JJK
Waste Line Number:	1
State Waste Code Owner:	CA
State Waste Code:	151
State Waste:	Asbestos-containing waste

Transporter:

Manifest Tracking Number:	021647998JJK
Transporter Line Number:	1
Transporter EPA ID:	CAR000152058
Transporter Name:	EARTHWISE SERVICES LLC

WILBUR OAKS APARTMENTS (Continued) **1027067652**

Waste Line:

Manifest Tracking Number:	021647998JJK
Waste Line Number:	1
U.S. DOT Hazardous Indicator:	Y
U.S. DOT ID Number:	NA2212
U.S. DOT Description:	NA2212, Asbestos, 9, PG III, RQ
Non-Hazardous Waste Description:	Not reported
Number of Containers:	51
Container Type Code:	BA
Container Type Description:	Burlap, cloth, paper, or plastic bags
Waste Quantity:	4
Quantity Unit of Measure Code:	Y
Quantity Unit of Measure Description:	Cubic Yards
Waste Quantity, in Tons:	3.36
Acute Waste Quantity, in Tons:	0
Non-Acute Waste Quantity, in Tons:	3.36
Waste Quantity, in Kilograms:	3047.6208
Acute Waste Quantity, in Kilograms:	0
Non-Acute Waste Quantity, in Kilorgrams:	3047.6208
Management Method Code:	H132
Management Method Description:	LANDFILL (WITH PRIOR TREATMENT AND/OR STABILIZATION)
Waste Residue Indicator:	N
Quantity Discrepancy Indicator:	N
Waste Type Discrepancy Indicator:	N
Waste Density:	Not reported
Waste Density Unit of Measure Code:	Not reported
Waste Density Unit of Measure Description:	Not reported
Form Code:	Not reported
Form Code Description:	Not reported
Source Code:	Not reported
Source Code Description:	Not reported
Waste Minimization Code:	Not reported
Waste Minimization Code Description:	Not reported
Consent Number:	Not reported
EPA Waste Indicator:	N

N167 **WILBUR OAKS APTS** **RCRA NonGen / NLR** **1026045339**
NNE **450 E WILBUR RD 7-104** **CAC003051749**
1/8-1/4 **THOUSAND OAKS, CA 91360**
0.187 mi.
989 ft. **Site 32 of 71 in cluster N**

Relative: **Lower**
Actual: **743 ft.**

RCRA Listings:

Date Form Received by Agency:	20200117
Handler Name:	Wilbur Oaks Apts
Handler Address:	450 E Wilbur Rd 7-104
Handler City,State,Zip:	THOUSAND OAKS, CA 91360
EPA ID:	CAC003051749
Contact Name:	MICHAEL RUSKE
Contact Address:	450 E WILBUR RD 7-104
Contact City,State,Zip:	THOUSAND OAKS, CA 91360
Contact Telephone:	805-795-0840
Contact Fax:	Not reported
Contact Email:	BFLORES@RMC.COM
Contact Title:	Not reported
EPA Region:	09
Land Type:	Not reported

WILBUR OAKS APTS (Continued) **1026045339**

Federal Waste Generator Description:	Not a generator, verified
Non-Notifier:	Not reported
Biennial Report Cycle:	Not reported
Accessibility:	Not reported
Active Site Indicator:	Not reported
State District Owner:	Not reported
State District:	Not reported
Mailing Address:	450 E WILBUR RD 7-104
Mailing City,State,Zip:	THOUSAND OAKS, CA 91360
Owner Name:	Wilbur Oaks Apartments
Owner Type:	Other
Operator Name:	Michael Ruske
Operator Type:	Other
Short-Term Generator Activity:	No
Importer Activity:	No
Mixed Waste Generator:	No
Transporter Activity:	No
Transfer Facility Activity:	No
Recycler Activity with Storage:	No
Small Quantity On-Site Burner Exemption:	No
Smelting Melting and Refining Furnace Exemption:	No
Underground Injection Control:	No
Off-Site Waste Receipt:	No
Universal Waste Indicator:	No
Universal Waste Destination Facility:	No
Federal Universal Waste:	No
Active Site State-Reg Handler:	---
Federal Facility Indicator:	Not reported
Hazardous Secondary Material Indicator:	N
Sub-Part K Indicator:	Not reported
2018 GPRA Permit Baseline:	Not on the Baseline
2018 GPRA Renewals Baseline:	Not on the Baseline
202 GPRA Corrective Action Baseline:	No
Subject to Corrective Action Universe:	No
Non-TSDFs Where RCRA CA has Been Imposed Universe:	No
Corrective Action Priority Ranking:	No NCAPS ranking
Environmental Control Indicator:	No
Institutional Control Indicator:	No
Human Exposure Controls Indicator:	N/A
Groundwater Controls Indicator:	N/A
Significant Non-Complier Universe:	No
Unaddressed Significant Non-Complier Universe:	No
Addressed Significant Non-Complier Universe:	No
Significant Non-Complier With a Compliance Schedule Universe:	No
Financial Assurance Required:	Not reported
Handler Date of Last Change:	20200210
Recognized Trader-Importer:	No
Recognized Trader-Exporter:	No
Importer of Spent Lead Acid Batteries:	No
Exporter of Spent Lead Acid Batteries:	No
Recycler Activity Without Storage:	No
Manifest Broker:	No
Sub-Part P Indicator:	No

Handler - Owner Operator:
Owner/Operator Indicator: Operator

WILBUR OAKS APTS (Continued) **1026045339**

Owner/Operator Name: MICHAEL RUSKE
Legal Status: Other
Date Became Current: Not reported
Date Ended Current: Not reported
Owner/Operator Address: 450 E WILBUR RD 7-104
Owner/Operator City,State,Zip: THOUSAND OAKS, CA 91360
Owner/Operator Telephone: 805-795-0840
Owner/Operator Telephone Ext: Not reported
Owner/Operator Fax: Not reported
Owner/Operator Email: Not reported

Owner/Operator Indicator: Owner
Owner/Operator Name: WILBUR OAKS APARTMENTS
Legal Status: Other
Date Became Current: Not reported
Date Ended Current: Not reported
Owner/Operator Address: 450 E WILBUR RD 7-104
Owner/Operator City,State,Zip: THOUSAND OAKS, CA 91360
Owner/Operator Telephone: 805-795-0840
Owner/Operator Telephone Ext: Not reported
Owner/Operator Fax: Not reported
Owner/Operator Email: Not reported

Historic Generators:
Receive Date: 20200117
Handler Name: WILBUR OAKS APTS
Federal Waste Generator Description: Not a generator, verified
State District Owner: Not reported
Large Quantity Handler of Universal Waste: No
Recognized Trader Importer: No
Recognized Trader Exporter: No
Spent Lead Acid Battery Importer: No
Spent Lead Acid Battery Exporter: No
Current Record: Yes
Non Storage Recycler Activity: Not reported
Electronic Manifest Broker: Not reported

List of NAICS Codes and Descriptions:
NAICS Code: 56299
NAICS Description: ALL OTHER WASTE MANAGEMENT SERVICES

Facility Has Received Notices of Violations:
Violations: No Violations Found

Evaluation Action Summary:
Evaluations: No Evaluations Found

N168 **OAKS PROPERTY MANAGEMENT** **RCRA NonGen / NLR** **1026162582**
NNE **450 E WILBUR RD #426-203** **E MANIFEST** **CAC003062568**
1/8-1/4 **THOUSAND OAKS, CA 91360**
0.187 mi.
989 ft. **Site 33 of 71 in cluster N**

Relative: **Lower**

Actual: **743 ft.**

RCRA Listings:

Date Form Received by Agency:	20200406
Handler Name:	Oaks Property Management
Handler Address:	450 E Wilbur Rd #426-203
Handler City,State,Zip:	THOUSAND OAKS, CA 91360-5474
EPA ID:	CAC003062568
Contact Name:	BETH MCCABE
Contact Address:	450 E WILBUR RD #426-203
Contact City,State,Zip:	THOUSAND OAKS, CA 91360-5474
Contact Telephone:	805-496-8486
Contact Fax:	Not reported
Contact Email:	SMARTINEZ@RMC.COM
Contact Title:	Not reported
EPA Region:	09
Land Type:	Not reported
Federal Waste Generator Description:	Not a generator, verified
Non-Notifier:	Not reported
Biennial Report Cycle:	Not reported
Accessibility:	Not reported
Active Site Indicator:	Not reported
State District Owner:	Not reported
State District:	Not reported
Mailing Address:	450 E WILBUR RD
Mailing City,State,Zip:	THOUSAND OAKS, CA 91360-5474
Owner Name:	Oaks Property Management
Owner Type:	Other
Operator Name:	Beth Mccabe
Operator Type:	Other
Short-Term Generator Activity:	No
Importer Activity:	No
Mixed Waste Generator:	No
Transporter Activity:	No
Transfer Facility Activity:	No
Recycler Activity with Storage:	No
Small Quantity On-Site Burner Exemption:	No
Smelting Melting and Refining Furnace Exemption:	No
Underground Injection Control:	No
Off-Site Waste Receipt:	No
Universal Waste Indicator:	No
Universal Waste Destination Facility:	No
Federal Universal Waste:	No
Active Site State-Reg Handler:	---
Federal Facility Indicator:	Not reported
Hazardous Secondary Material Indicator:	N
Sub-Part K Indicator:	Not reported
2018 GPRA Permit Baseline:	Not on the Baseline
2018 GPRA Renewals Baseline:	Not on the Baseline
202 GPRA Corrective Action Baseline:	No
Subject to Corrective Action Universe:	No
Non-TSDFs Where RCRA CA has Been Imposed Universe:	No
Corrective Action Priority Ranking:	No NCAPS ranking
Environmental Control Indicator:	No
Institutional Control Indicator:	No

OAKS PROPERTY MANAGEMENT (Continued) **1026162582**

Human Exposure Controls Indicator:	N/A
Groundwater Controls Indicator:	N/A
Significant Non-Complier Universe:	No
Unaddressed Significant Non-Complier Universe:	No
Addressed Significant Non-Complier Universe:	No
Significant Non-Complier With a Compliance Schedule Universe:	No
Financial Assurance Required:	Not reported
Handler Date of Last Change:	20200408
Recognized Trader-Importer:	No
Recognized Trader-Exporter:	No
Importer of Spent Lead Acid Batteries:	No
Exporter of Spent Lead Acid Batteries:	No
Recycler Activity Without Storage:	No
Manifest Broker:	No
Sub-Part P Indicator:	No

Handler - Owner Operator:

Owner/Operator Indicator:	Operator
Owner/Operator Name: BETH MCCABE	
Legal Status:	Other
Date Became Current:	Not reported
Date Ended Current:	Not reported
Owner/Operator Address:	450 E WILBUR RD #426-203
Owner/Operator City,State,Zip:	THOUSAND OAKS, CA 91360-5474
Owner/Operator Telephone:	805-496-8486
Owner/Operator Telephone Ext:	Not reported
Owner/Operator Fax:	Not reported
Owner/Operator Email:	Not reported

Owner/Operator Indicator:	Owner
Owner/Operator Name: OAKS PROPERTY MANAGEMENT	
Legal Status:	Other
Date Became Current:	Not reported
Date Ended Current:	Not reported
Owner/Operator Address:	620 NEWPORT CENTER DR
Owner/Operator City,State,Zip:	NEWPORT BEACH, CA 92660
Owner/Operator Telephone:	805-496-8486
Owner/Operator Telephone Ext:	Not reported
Owner/Operator Fax:	Not reported
Owner/Operator Email:	Not reported

Historic Generators:

Receive Date:	20200406
Handler Name: OAKS PROPERTY MANAGEMENT	
Federal Waste Generator Description:	Not a generator, verified
State District Owner:	Not reported
Large Quantity Handler of Universal Waste:	No
Recognized Trader Importer:	No
Recognized Trader Exporter:	No
Spent Lead Acid Battery Importer:	No
Spent Lead Acid Battery Exporter:	No
Current Record:	Yes
Non Storage Recycler Activity:	Not reported
Electronic Manifest Broker:	Not reported

OAKS PROPERTY MANAGEMENT (Continued) **1026162582**

List of NAICS Codes and Descriptions:
NAICS Code: 56299
NAICS Description: ALL OTHER WASTE MANAGEMENT SERVICES

Facility Has Received Notices of Violations:
Violations: No Violations Found

Evaluation Action Summary:
Evaluations: No Evaluations Found

E MANIFEST:

Manifest Tracking Number:	015164246JJK
Last Updated Date:	20200527
Shipped Date:	20200420
Received Date:	20200427
Manifest Status:	Signed
Submission Type:	DataImage5Copy
Origin Type:	Service
Generator EPA ID:	CAC003062568
Generator Name:	OAKS PROPERTY MANAGEMENT
Generator Mail Street Number:	Not reported
Generator Mail Street 1:	450 E WILBUR RD #426-203
Generator Mail Street 2:	Not reported
Generator Mail City:	THOUSAND OAKS
Generator Mail State:	CA
Generator Mail Zip:	91360-5474
Generator Location Street Number:	Not reported
Generator Location Street 1:	620 NEWPORT CENTER DRIVE
Generator Location Street 2:	Not reported
Generator Location City:	NEW PORT BEACH
Generator Location Zip:	91360
Generator Location State:	CA
Generator Contact Company Name:	Not reported
Designated Facility EPA ID:	CAD009007626
Designated Facility Name:	AZUSA LAND RECLAMATION CO INC
Designated Facility Mail Street Number:	Not reported
Designated Facility Mail Street 1:	Not reported
Designated Facility Mail Street 2:	1211 W. GLADSTONE STREET
Designated Facility Mail City:	AZUSA
Designated Facility Mail Zip:	91702
Designated Facility Mail State:	CA
Designated Facility Location Street Number:	Not reported
Designated Facility Location Street 1:	1211 W. GLADSTONE STREET
Designated Facility Location Street 2:	Not reported
Designated Facility Location City:	AZUSA
Designated Facility Location Zip:	91702
Designated Facility Location State:	CA
Designated Facility Contact Company Name:	Not reported
Manifest Residue Indicator:	N
Rejection Indicator:	N

State Waste:

Manifest Tracking Number:	015164246JJK
Waste Line Number:	1

OAKS PROPERTY MANAGEMENT (Continued) **1026162582**

State Waste Code Owner: CA
State Waste Code: 151
State Waste: Asbestos-containing waste

Transporter:
Manifest Tracking Number: 015164246JJK
Transporter Line Number: 1
Transporter EPA ID: CAL000439229
Transporter Name: JON K TAKATA DBA RESTORATION MANAGEMENT COMPANY

Manifest Tracking Number: 015164246JJK
Transporter Line Number: 2
Transporter EPA ID: CAR000049064
Transporter Name: E C T I

Waste Line:
Manifest Tracking Number: 015164246JJK
Waste Line Number: 1
U.S. DOT Hazardous Indicator: Y
U.S. DOT ID Number: NA2212
U.S. DOT Description: NA2212, Asbestos, 9, PG III, RQ
Non-Hazardous Waste Description: Not reported
Number of Containers: 36
Container Type Code: BA
Container Type Description: Burlap, cloth, paper, or plastic bags
Waste Quantity: 4
Quantity Unit of Measure Code: Y
Quantity Unit of Measure Description: Cubic Yards
Waste Quantity, in Tons: 3.36
Acute Waste Quantity, in Tons: 0
Non-Acute Waste Quantity, in Tons: 3.36
Waste Quantity, in Kilograms: 3047.6208
Acute Waste Quantity, in Kilograms: 0
Non-Acute Waste Quantity, in Kilorgrams: 3047.6208
Management Method Code: H132
Management Method Description: LANDFILL (WITH PRIOR TREATMENT AND/OR STABILIZATION)
Waste Residue Indicator: N
Quantity Discrepancy Indicator: N
Waste Type Discrepancy Indicator: N
Waste Density: Not reported
Waste Density Unit of Measure Code: Not reported
Waste Density Unit of Measure Description: Not reported
Form Code: Not reported
Form Code Description: Not reported
Source Code: Not reported
Source Code Description: Not reported
Waste Minimization Code: Not reported
Waste Minimization Code Description: Not reported
Consent Number: Not reported
EPA Waste Indicator: N

N169 **WILBUR OAKS APARTMENTS** **RCRA NonGen / NLR** **1028882549**
NNE **450 EAST WILBUR RD., #384-201** **CAC003243018**
1/8-1/4 **THOUSAND OAKS, CA 91360**
0.187 mi.
989 ft. **Site 34 of 71 in cluster N**

Relative: **Lower**
Actual: **743 ft.**

RCRA Listings:

Date Form Received by Agency:	20230721
Handler Name:	Wilbur Oaks Apartments
Handler Address:	450 East Wilbur Rd., #384-201
Handler City,State,Zip:	THOUSAND OAKS, CA 91360
EPA ID:	CAC003243018
Contact Name:	MICHAEL RUSKE
Contact Address:	450 EAST WILBUR RD., #384-201
Contact City,State,Zip:	THOUSAND OAKS, CA 91360
Contact Telephone:	805-496-8486
Contact Fax:	Not reported
Contact Email:	LYNDA@OAKSMGMT.COM
Contact Title:	Not reported
EPA Region:	09
Land Type:	Not reported
Federal Waste Generator Description:	Not a generator, verified
Non-Notifier:	Not reported
Biennial Report Cycle:	Not reported
Accessibility:	Not reported
Active Site Indicator:	Not reported
State District Owner:	Not reported
State District:	Not reported
Mailing Address:	450 EAST WILBUR RD.
Mailing City,State,Zip:	THOUSAND OAKS, CA 91360
Owner Name:	Wilbur Oaks Apartments
Owner Type:	Other
Operator Name:	Michael Ruske
Operator Type:	Other
Short-Term Generator Activity:	No
Importer Activity:	No
Mixed Waste Generator:	No
Transporter Activity:	No
Transfer Facility Activity:	No
Recycler Activity with Storage:	No
Small Quantity On-Site Burner Exemption:	No
Smelting Melting and Refining Furnace Exemption:	No
Underground Injection Control:	No
Off-Site Waste Receipt:	No
Universal Waste Indicator:	No
Universal Waste Destination Facility:	No
Federal Universal Waste:	No
Active Site State-Reg Handler:	---
Federal Facility Indicator:	Not reported
Hazardous Secondary Material Indicator:	N
Sub-Part K Indicator:	Not reported
2018 GPRA Permit Baseline:	Not on the Baseline
2018 GPRA Renewals Baseline:	Not on the Baseline
202 GPRA Corrective Action Baseline:	No
Subject to Corrective Action Universe:	No
Non-TSDFs Where RCRA CA has Been Imposed Universe:	No
Corrective Action Priority Ranking:	No NCAPS ranking
Environmental Control Indicator:	No
Institutional Control Indicator:	No

WILBUR OAKS APARTMENTS (Continued) **1028882549**

Human Exposure Controls Indicator:	N/A
Groundwater Controls Indicator:	N/A
Significant Non-Complier Universe:	No
Unaddressed Significant Non-Complier Universe:	No
Addressed Significant Non-Complier Universe:	No
Significant Non-Complier With a Compliance Schedule Universe:	No
Financial Assurance Required:	Not reported
Handler Date of Last Change:	20230727
Recognized Trader-Importer:	No
Recognized Trader-Exporter:	No
Importer of Spent Lead Acid Batteries:	No
Exporter of Spent Lead Acid Batteries:	No
Recycler Activity Without Storage:	No
Manifest Broker:	No
Sub-Part P Indicator:	No

Handler - Owner Operator:

Owner/Operator Indicator:	Owner
Owner/Operator Name: WILBUR OAKS APARTMENTS	
Legal Status:	Other
Date Became Current:	Not reported
Date Ended Current:	Not reported
Owner/Operator Address:	450 EAST WILBUR RD.
Owner/Operator City,State,Zip:	THOUSAND OAKS, CA 91360
Owner/Operator Telephone:	833-834-0383
Owner/Operator Telephone Ext:	Not reported
Owner/Operator Fax:	Not reported
Owner/Operator Email:	Not reported

Owner/Operator Indicator:	Operator
Owner/Operator Name: MICHAEL RUSKE	
Legal Status:	Other
Date Became Current:	Not reported
Date Ended Current:	Not reported
Owner/Operator Address:	450 EAST WILBUR RD., #384-201
Owner/Operator City,State,Zip:	THOUSAND OAKS, CA 91360
Owner/Operator Telephone:	805-496-8486
Owner/Operator Telephone Ext:	Not reported
Owner/Operator Fax:	Not reported
Owner/Operator Email:	Not reported

Historic Generators:

Receive Date:	20230721
Handler Name: WILBUR OAKS APARTMENTS	
Federal Waste Generator Description:	Not a generator, verified
State District Owner:	Not reported
Large Quantity Handler of Universal Waste:	No
Recognized Trader Importer:	No
Recognized Trader Exporter:	No
Spent Lead Acid Battery Importer:	No
Spent Lead Acid Battery Exporter:	No
Current Record:	Yes
Non Storage Recycler Activity:	No
Electronic Manifest Broker:	No

WILBUR OAKS APARTMENTS (Continued) **1028882549**

List of NAICS Codes and Descriptions:
NAICS Code: 56299
NAICS Description: ALL OTHER WASTE MANAGEMENT SERVICES

Facility Has Received Notices of Violations:
Violations: No Violations Found

Evaluation Action Summary:
Evaluations: No Evaluations Found

N170 **WILBUR OAKS** **RCRA NonGen / NLR** **1026044209**
NNE **450 E WILBUR RD #466-104** **E MANIFEST** **CAC003050501**
1/8-1/4 **THOUSAND OAKS, CA 91369**
0.187 mi.
989 ft. **Site 35 of 71 in cluster N**

Relative: **Lower**
Actual: **743 ft.**

RCRA Listings:

Date Form Received by Agency:	20200110
Handler Name:	Wilbur Oaks
Handler Address:	450 E Wilbur Rd #466-104
Handler City,State,Zip:	THOUSAND OAKS, CA 91369
EPA ID:	CAC003050501
Contact Name:	BETH MCCABE
Contact Address:	450 E WILBUR RD #466-104
Contact City,State,Zip:	THOUSAND OAKS, CA 91369
Contact Telephone:	805-495-4865
Contact Fax:	Not reported
Contact Email:	BFLORES@RMC.COM
Contact Title:	Not reported
EPA Region:	09
Land Type:	Not reported
Federal Waste Generator Description:	Not a generator, verified
Non-Notifier:	Not reported
Biennial Report Cycle:	Not reported
Accessibility:	Not reported
Active Site Indicator:	Not reported
State District Owner:	Not reported
State District:	Not reported
Mailing Address:	450 E WILBUR RD #466-104
Mailing City,State,Zip:	THOUSAND OAKS, CA 91369
Owner Name:	Beth Mccabe
Owner Type:	Other
Operator Name:	Beth Mccabe
Operator Type:	Other
Short-Term Generator Activity:	No
Importer Activity:	No
Mixed Waste Generator:	No
Transporter Activity:	No
Transfer Facility Activity:	No
Recycler Activity with Storage:	No
Small Quantity On-Site Burner Exemption:	No
Smelting Melting and Refining Furnace Exemption:	No
Underground Injection Control:	No
Off-Site Waste Receipt:	No
Universal Waste Indicator:	No

WILBUR OAKS (Continued) **1026044209**

Universal Waste Destination Facility:	No
Federal Universal Waste:	No
Active Site State-Reg Handler:	---
Federal Facility Indicator:	Not reported
Hazardous Secondary Material Indicator:	N
Sub-Part K Indicator:	Not reported
2018 GPRA Permit Baseline:	Not on the Baseline
2018 GPRA Renewals Baseline:	Not on the Baseline
202 GPRA Corrective Action Baseline:	No
Subject to Corrective Action Universe:	No
Non-TSDFs Where RCRA CA has Been Imposed Universe:	No
Corrective Action Priority Ranking:	No NCAPS ranking
Environmental Control Indicator:	No
Institutional Control Indicator:	No
Human Exposure Controls Indicator:	N/A
Groundwater Controls Indicator:	N/A
Significant Non-Complier Universe:	No
Unaddressed Significant Non-Complier Universe:	No
Addressed Significant Non-Complier Universe:	No
Significant Non-Complier With a Compliance Schedule Universe:	No
Financial Assurance Required:	Not reported
Handler Date of Last Change:	20200210
Recognized Trader-Importer:	No
Recognized Trader-Exporter:	No
Importer of Spent Lead Acid Batteries:	No
Exporter of Spent Lead Acid Batteries:	No
Recycler Activity Without Storage:	No
Manifest Broker:	No
Sub-Part P Indicator:	No

Handler - Owner Operator:

Owner/Operator Indicator:	Operator
Owner/Operator Name: BETH MCCABE	
Legal Status:	Other
Date Became Current:	Not reported
Date Ended Current:	Not reported
Owner/Operator Address:	450 E WILBUR RD #466-104
Owner/Operator City,State,Zip:	THOUSAND OAKS, CA 91369
Owner/Operator Telephone:	805-495-4865
Owner/Operator Telephone Ext:	Not reported
Owner/Operator Fax:	Not reported
Owner/Operator Email:	Not reported

Owner/Operator Indicator:	Owner
Owner/Operator Name: BETH MCCABE	
Legal Status:	Other
Date Became Current:	Not reported
Date Ended Current:	Not reported
Owner/Operator Address:	450 E WILBUR RD #466-104
Owner/Operator City,State,Zip:	THOUSAND OAKS, CA 91369
Owner/Operator Telephone:	805-495-4865
Owner/Operator Telephone Ext:	Not reported
Owner/Operator Fax:	Not reported
Owner/Operator Email:	Not reported

WILBUR OAKS (Continued) **1026044209**

Historic Generators:
Receive Date: 20200110
Handler Name: WILBUR OAKS
Federal Waste Generator Description: Not a generator, verified
State District Owner: Not reported
Large Quantity Handler of Universal Waste: No
Recognized Trader Importer: No
Recognized Trader Exporter: No
Spent Lead Acid Battery Importer: No
Spent Lead Acid Battery Exporter: No
Current Record: Yes
Non Storage Recycler Activity: Not reported
Electronic Manifest Broker: Not reported

List of NAICS Codes and Descriptions:
NAICS Code: 56299
NAICS Description: ALL OTHER WASTE MANAGEMENT SERVICES

Facility Has Received Notices of Violations:
Violations: No Violations Found

Evaluation Action Summary:
Evaluations: No Evaluations Found

E MANIFEST:
Manifest Tracking Number: 015164211JJK
Last Updated Date: 20200313
Shipped Date: 20200223
Received Date: 20200303
Manifest Status: Signed
Submission Type: DataImage5Copy
Origin Type: Service
Generator EPA ID: CAC003050501
Generator Name: WILBUR OAKS
Generator Mail Street Number: Not reported
Generator Mail Street 1: 450 E WILBUR RD #466-104
Generator Mail Street 2: Not reported
Generator Mail City: THOUSAND OAKS
Generator Mail State: CA
Generator Mail Zip: 91369
Generator Location Street Number: Not reported
Generator Location Street 1: 450 E WILBUR RD #466-104
Generator Location Street 2: Not reported
Generator Location City: THOUSAND OAKS
Generator Location Zip: 91369
Generator Location State: CA
Generator Contact Company Name: Not reported
Designated Facility EPA ID: CAD009007626
Designated Facility Name: AZUSA LAND RECLAMATION CO INC
Designated Facility Mail Street Number: Not reported
Designated Facility Mail Street 1: Not reported
Designated Facility Mail Street 2: 1211 W. GLADSTONE STREET
Designated Facility Mail City: AZUSA
Designated Facility Mail Zip: 91702

WILBUR OAKS (Continued) **1026044209**

Designated Facility Mail State:	CA
Designated Facility Location Street Number:	Not reported
Designated Facility Location Street 1:	1211 W. GLADSTONE STREET
Designated Facility Location Street 2:	Not reported
Designated Facility Location City:	AZUSA
Designated Facility Location Zip:	91702
Designated Facility Location State:	CA
Designated Facility Contact Company Name:	Not reported
Manifest Residue Indicator:	N
Rejection Indicator:	N

State Waste:

Manifest Tracking Number:	015164211JJK
Waste Line Number:	1
State Waste Code Owner:	CA
State Waste Code:	151
State Waste:	Asbestos-containing waste

Transporter:

Manifest Tracking Number:	015164211JJK
Transporter Line Number:	1
Transporter EPA ID:	CAL000439229
Transporter Name:	JON K TAKATA DBA RESTORATION MANAGEMENT COMPANY

Manifest Tracking Number:	015164211JJK
Transporter Line Number:	2
Transporter EPA ID:	CAR000049064
Transporter Name:	E C T I

Waste Line:

Manifest Tracking Number:	015164211JJK
Waste Line Number:	1
U.S. DOT Hazardous Indicator:	Y
U.S. DOT ID Number:	NA2212
U.S. DOT Description:	NA2212, Asbestos, 9, PG III, RQ
Non-Hazardous Waste Description:	Not reported
Number of Containers:	14
Container Type Code:	BA
Container Type Description:	Burlap, cloth, paper, or plastic bags
Waste Quantity:	2
Quantity Unit of Measure Code:	Y
Quantity Unit of Measure Description:	Cubic Yards
Waste Quantity, in Tons:	1.68
Acute Waste Quantity, in Tons:	0
Non-Acute Waste Quantity, in Tons:	1.68
Waste Quantity, in Kilograms:	1523.8104
Acute Waste Quantity, in Kilograms:	0
Non-Acute Waste Quantity, in Kilorgrams:	1523.8104
Management Method Code:	H132
Management Method Description:	LANDFILL (WITH PRIOR TREATMENT AND/OR STABILIZATION)
Waste Residue Indicator:	N
Quantity Discrepancy Indicator:	N
Waste Type Discrepancy Indicator:	N
Waste Density:	Not reported
Waste Density Unit of Measure Code:	Not reported
Waste Density Unit of Measure Description:	Not reported

WILBUR OAKS (Continued) **1026044209**

Form Code:	Not reported
Form Code Description:	Not reported
Source Code:	Not reported
Source Code Description:	Not reported
Waste Minimization Code:	Not reported
Waste Minimization Code Description:	Not reported
Consent Number:	Not reported
EPA Waste Indicator:	N

N171 **WILBUR OAKS** **RCRA NonGen / NLR** **1026466200**
NNE **450 E WILBUR RD #442-205** **CAC003071476**
1/8-1/4 **THOUSAND OAKS, CA 91360**
0.187 mi.
989 ft. **Site 36 of 71 in cluster N**

Relative: **Lower**

Actual: **743 ft.**

RCRA Listings:

Date Form Received by Agency:	20200618
Handler Name:	Wilbur Oaks
Handler Address:	450 E Wilbur Rd #442-205
Handler City,State,Zip:	THOUSAND OAKS, CA 91360-5474
EPA ID:	CAC003071476
Contact Name:	BETH MCCABE
Contact Address:	450 E WILBUR RD #442-205
Contact City,State,Zip:	THOUSAND OAKS, CA 91360-5474
Contact Telephone:	805-495-4865
Contact Fax:	Not reported
Contact Email:	SMARTINEZ@RMC.COM
Contact Title:	Not reported
EPA Region:	09
Land Type:	Not reported
Federal Waste Generator Description:	Not a generator, verified
Non-Notifier:	Not reported
Biennial Report Cycle:	Not reported
Accessibility:	Not reported
Active Site Indicator:	Not reported
State District Owner:	Not reported
State District:	Not reported
Mailing Address:	450 E WILBUR RD #442-205
Mailing City,State,Zip:	THOUSAND OAKS, CA 91360-5474
Owner Name:	Oaks Property Management
Owner Type:	Other
Operator Name:	Beth Mccabe
Operator Type:	Other
Short-Term Generator Activity:	No
Importer Activity:	No
Mixed Waste Generator:	No
Transporter Activity:	No
Transfer Facility Activity:	No
Recycler Activity with Storage:	No
Small Quantity On-Site Burner Exemption:	No
Smelting Melting and Refining Furnace Exemption:	No
Underground Injection Control:	No
Off-Site Waste Receipt:	No
Universal Waste Indicator:	No
Universal Waste Destination Facility:	No
Federal Universal Waste:	No
Active Site State-Reg Handler:	---
Federal Facility Indicator:	Not reported

WILBUR OAKS (Continued) **1026466200**

Hazardous Secondary Material Indicator:	N
Sub-Part K Indicator:	Not reported
2018 GPRA Permit Baseline:	Not on the Baseline
2018 GPRA Renewals Baseline:	Not on the Baseline
202 GPRA Corrective Action Baseline:	No
Subject to Corrective Action Universe:	No
Non-TSDFs Where RCRA CA has Been Imposed Universe:	No
Corrective Action Priority Ranking:	No NCAPS ranking
Environmental Control Indicator:	No
Institutional Control Indicator:	No
Human Exposure Controls Indicator:	N/A
Groundwater Controls Indicator:	N/A
Significant Non-Complier Universe:	No
Unaddressed Significant Non-Complier Universe:	No
Addressed Significant Non-Complier Universe:	No
Significant Non-Complier With a Compliance Schedule Universe:	No
Financial Assurance Required:	Not reported
Handler Date of Last Change:	20200710
Recognized Trader-Importer:	No
Recognized Trader-Exporter:	No
Importer of Spent Lead Acid Batteries:	No
Exporter of Spent Lead Acid Batteries:	No
Recycler Activity Without Storage:	No
Manifest Broker:	No
Sub-Part P Indicator:	No

Handler - Owner Operator:

Owner/Operator Indicator:	Operator
Owner/Operator Name: BETH MCCABE	
Legal Status:	Other
Date Became Current:	Not reported
Date Ended Current:	Not reported
Owner/Operator Address:	450 E WILBUR RD #442-205
Owner/Operator City,State,Zip:	THOUSAND OAKS, CA 91360-5474
Owner/Operator Telephone:	805-495-4865
Owner/Operator Telephone Ext:	Not reported
Owner/Operator Fax:	Not reported
Owner/Operator Email:	Not reported

Owner/Operator Indicator:	Owner
Owner/Operator Name: OAKS PROPERTY MANAGEMENT	
Legal Status:	Other
Date Became Current:	Not reported
Date Ended Current:	Not reported
Owner/Operator Address:	620 NEWPORT CENTER DR
Owner/Operator City,State,Zip:	NEWPORT BEACH, CA 92660
Owner/Operator Telephone:	805-495-4865
Owner/Operator Telephone Ext:	Not reported
Owner/Operator Fax:	Not reported
Owner/Operator Email:	Not reported

Historic Generators:

Receive Date:	20200618
Handler Name: WILBUR OAKS	
Federal Waste Generator Description:	Not a generator, verified

WILBUR OAKS (Continued) **1026466200**

State District Owner:	Not reported
Large Quantity Handler of Universal Waste:	No
Recognized Trader Importer:	No
Recognized Trader Exporter:	No
Spent Lead Acid Battery Importer:	No
Spent Lead Acid Battery Exporter:	No
Current Record:	Yes
Non Storage Recycler Activity:	Not reported
Electronic Manifest Broker:	Not reported

List of NAICS Codes and Descriptions:

NAICS Code:	56299
NAICS Description:	ALL OTHER WASTE MANAGEMENT SERVICES

Facility Has Received Notices of Violations:

Violations:	No Violations Found

Evaluation Action Summary:

Evaluations:	No Evaluations Found

N172 **WILBUR OAKS APTS** **RCRA NonGen / NLR** **1026047983**
NNE **450 E WILBUR RD # 384-209** **E MANIFEST** **CAC003054576**
1/8-1/4 **THOUSAND OAKS, CA 91360**
0.187 mi.
989 ft. **Site 37 of 71 in cluster N**

Relative: **Lower**

Actual: **743 ft.**

RCRA Listings:

Date Form Received by Agency:	20200206
Handler Name:	Wilbur Oaks Apts
Handler Address:	450 E Wilbur Rd # 384-209
Handler City,State,Zip:	THOUSAND OAKS, CA 91360
EPA ID:	CAC003054576
Contact Name:	BETH MCCABE
Contact Address:	450 E WILBUR RD # 384-209
Contact City,State,Zip:	THOUSAND OAKS, CA 91360
Contact Telephone:	805-495-4865
Contact Fax:	Not reported
Contact Email:	BFLORES@RMC.COM
Contact Title:	Not reported
EPA Region:	09
Land Type:	Not reported
Federal Waste Generator Description:	Not a generator, verified
Non-Notifier:	Not reported
Biennial Report Cycle:	Not reported
Accessibility:	Not reported
Active Site Indicator:	Not reported
State District Owner:	Not reported
State District:	Not reported
Mailing Address:	450 E WILBUR RD # 384-209
Mailing City,State,Zip:	THOUSAND OAKS, CA 91360
Owner Name:	Wilbur Oaks Apartments
Owner Type:	Other
Operator Name:	Beth Mccabe
Operator Type:	Other
Short-Term Generator Activity:	No

WILBUR OAKS APTS (Continued) **1026047983**

Importer Activity:	No
Mixed Waste Generator:	No
Transporter Activity:	No
Transfer Facility Activity:	No
Recycler Activity with Storage:	No
Small Quantity On-Site Burner Exemption:	No
Smelting Melting and Refining Furnace Exemption:	No
Underground Injection Control:	No
Off-Site Waste Receipt:	No
Universal Waste Indicator:	No
Universal Waste Destination Facility:	No
Federal Universal Waste:	No
Active Site State-Reg Handler:	---
Federal Facility Indicator:	Not reported
Hazardous Secondary Material Indicator:	N
Sub-Part K Indicator:	Not reported
2018 GPRA Permit Baseline:	Not on the Baseline
2018 GPRA Renewals Baseline:	Not on the Baseline
202 GPRA Corrective Action Baseline:	No
Subject to Corrective Action Universe:	No
Non-TSDFs Where RCRA CA has Been Imposed Universe:	No
Corrective Action Priority Ranking:	No NCAPS ranking
Environmental Control Indicator:	No
Institutional Control Indicator:	No
Human Exposure Controls Indicator:	N/A
Groundwater Controls Indicator:	N/A
Significant Non-Complier Universe:	No
Unaddressed Significant Non-Complier Universe:	No
Addressed Significant Non-Complier Universe:	No
Significant Non-Complier With a Compliance Schedule Universe:	No
Financial Assurance Required:	Not reported
Handler Date of Last Change:	20200210
Recognized Trader-Importer:	No
Recognized Trader-Exporter:	No
Importer of Spent Lead Acid Batteries:	No
Exporter of Spent Lead Acid Batteries:	No
Recycler Activity Without Storage:	No
Manifest Broker:	No
Sub-Part P Indicator:	No

Handler - Owner Operator:

Owner/Operator Indicator:	Operator
Owner/Operator Name: BETH MCCABE	
Legal Status:	Other
Date Became Current:	Not reported
Date Ended Current:	Not reported
Owner/Operator Address:	450 E WILBUR RD # 384-209
Owner/Operator City,State,Zip:	THOUSAND OAKS, CA 91360
Owner/Operator Telephone:	805-495-4865
Owner/Operator Telephone Ext:	Not reported
Owner/Operator Fax:	Not reported
Owner/Operator Email:	Not reported

Owner/Operator Indicator:	Owner
Owner/Operator Name: WILBUR OAKS APARTMENTS	
Legal Status:	Other

WILBUR OAKS APTS (Continued) **1026047983**

Date Became Current:	Not reported
Date Ended Current:	Not reported
Owner/Operator Address:	450 E WILBUR RD # 384-209
Owner/Operator City,State,Zip:	THOUSAND OAKS, CA 91360
Owner/Operator Telephone:	805-495-4865
Owner/Operator Telephone Ext:	Not reported
Owner/Operator Fax:	Not reported
Owner/Operator Email:	Not reported

Historic Generators:

Receive Date:	20200206
Handler Name: WILBUR OAKS APTS	
Federal Waste Generator Description:	Not a generator, verified
State District Owner:	Not reported
Large Quantity Handler of Universal Waste:	No
Recognized Trader Importer:	No
Recognized Trader Exporter:	No
Spent Lead Acid Battery Importer:	No
Spent Lead Acid Battery Exporter:	No
Current Record:	Yes
Non Storage Recycler Activity:	Not reported
Electronic Manifest Broker:	Not reported

List of NAICS Codes and Descriptions:

NAICS Code:	56299
NAICS Description:	ALL OTHER WASTE MANAGEMENT SERVICES

Facility Has Received Notices of Violations:

Violations:	No Violations Found

Evaluation Action Summary:

Evaluations:	No Evaluations Found

E MANIFEST:

Manifest Tracking Number:	015164224JJK
Last Updated Date:	20200313
Shipped Date:	20200224
Received Date:	20200303
Manifest Status:	Signed
Submission Type:	DataImage5Copy
Origin Type:	Service
Generator EPA ID:	CAC003054576
Generator Name:	WILBUR OAKS APTS
Generator Mail Street Number:	Not reported
Generator Mail Street 1:	450 E WILBUR RD # 384-209
Generator Mail Street 2:	Not reported
Generator Mail City:	THOUSAND OAKS
Generator Mail State:	CA
Generator Mail Zip:	91360
Generator Location Street Number:	Not reported
Generator Location Street 1:	450 E WILBUR RD # 384-209
Generator Location Street 2:	Not reported
Generator Location City:	THOUSAND OAKS
Generator Location Zip:	91360

WILBUR OAKS APTS (Continued) **1026047983**

Generator Location State:	CA
Generator Contact Company Name:	Not reported
Designated Facility EPA ID:	CAD009007626
Designated Facility Name:	AZUSA LAND RECLAMATION CO INC
Designated Facility Mail Street Number:	Not reported
Designated Facility Mail Street 1:	Not reported
Designated Facility Mail Street 2:	1211 W. GLADSTONE STREET
Designated Facility Mail City:	AZUSA
Designated Facility Mail Zip:	91702
Designated Facility Mail State:	CA
Designated Facility Location Street Number:	Not reported
Designated Facility Location Street 1:	1211 W. GLADSTONE STREET
Designated Facility Location Street 2:	Not reported
Designated Facility Location City:	AZUSA
Designated Facility Location Zip:	91702
Designated Facility Location State:	CA
Designated Facility Contact Company Name:	Not reported
Manifest Residue Indicator:	N
Rejection Indicator:	N

State Waste:

Manifest Tracking Number:	015164224JJK
Waste Line Number:	1
State Waste Code Owner:	CA
State Waste Code:	151
State Waste:	Asbestos-containing waste

Transporter:

Manifest Tracking Number:	015164224JJK
Transporter Line Number:	1
Transporter EPA ID:	CAL000439229
Transporter Name:	JON K TAKATA DBA RESTORATION MANAGEMENT COMPANY

Manifest Tracking Number:	015164224JJK
Transporter Line Number:	2
Transporter EPA ID:	CAR000049064
Transporter Name:	E C T I

Waste Line:

Manifest Tracking Number:	015164224JJK
Waste Line Number:	1
U.S. DOT Hazardous Indicator:	Y
U.S. DOT ID Number:	NA2212
U.S. DOT Description:	RQ, NA2212, Asbestos, 9, PG III
Non-Hazardous Waste Description:	Not reported
Number of Containers:	35
Container Type Code:	BA
Container Type Description:	Burlap, cloth, paper, or plastic bags
Waste Quantity:	4
Quantity Unit of Measure Code:	Y
Quantity Unit of Measure Description:	Cubic Yards
Waste Quantity, in Tons:	3.36
Acute Waste Quantity, in Tons:	0
Non-Acute Waste Quantity, in Tons:	3.36
Waste Quantity, in Kilograms:	3047.6208
Acute Waste Quantity, in Kilograms:	0

WILBUR OAKS APTS (Continued) **1026047983**

Non-Acute Waste Quantity, in Kilorgrams:	3047.6208
Management Method Code:	H132
Management Method Description:	LANDFILL (WITH PRIOR TREATMENT AND/OR STABILIZATION)
Waste Residue Indicator:	N
Quantity Discrepancy Indicator:	N
Waste Type Discrepancy Indicator:	N
Waste Density:	Not reported
Waste Density Unit of Measure Code:	Not reported
Waste Density Unit of Measure Description:	Not reported
Form Code:	Not reported
Form Code Description:	Not reported
Source Code:	Not reported
Source Code Description:	Not reported
Waste Minimization Code:	Not reported
Waste Minimization Code Description:	Not reported
Consent Number:	Not reported
EPA Waste Indicator:	N

N173 **OAKS PROPERTY MANAGEMENT** **RCRA NonGen / NLR** **1026469853**
NNE **450 E WILBUR RD # 418-204** **CAC003075348**
1/8-1/4 **THOUSAND OAKS, CA 91362**
0.187 mi.
989 ft. **Site 38 of 71 in cluster N**

Relative: **Lower**

Actual: **743 ft.**

RCRA Listings:

Date Form Received by Agency:	20200717
Handler Name:	Oaks Property Management
Handler Address:	450 E Wilbur Rd # 418-204
Handler City,State,Zip:	THOUSAND OAKS, CA 91362
EPA ID:	CAC003075348
Contact Name:	BETH MCCABE
Contact Address:	450 E WILBUR RD # 418-204
Contact City,State,Zip:	THOUSAND OAKS, CA 91362
Contact Telephone:	805-496-8446
Contact Fax:	Not reported
Contact Email:	SMARTINEZ@RMC.COM
Contact Title:	Not reported
EPA Region:	09
Land Type:	Not reported
Federal Waste Generator Description:	Not a generator, verified
Non-Notifier:	Not reported
Biennial Report Cycle:	Not reported
Accessibility:	Not reported
Active Site Indicator:	Not reported
State District Owner:	Not reported
State District:	Not reported
Mailing Address:	450 E WILBUR RD # 418-204
Mailing City,State,Zip:	THOUSAND OAKS, CA 91362
Owner Name:	Oaks Property Management
Owner Type:	Other
Operator Name:	Beth Mccabe
Operator Type:	Other
Short-Term Generator Activity:	No
Importer Activity:	No
Mixed Waste Generator:	No
Transporter Activity:	No
Transfer Facility Activity:	No
Recycler Activity with Storage:	No

OAKS PROPERTY MANAGEMENT (Continued) **1026469853**

Small Quantity On-Site Burner Exemption:	No
Smelting Melting and Refining Furnace Exemption:	No
Underground Injection Control:	No
Off-Site Waste Receipt:	No
Universal Waste Indicator:	No
Universal Waste Destination Facility:	No
Federal Universal Waste:	No
Active Site State-Reg Handler:	---
Federal Facility Indicator:	Not reported
Hazardous Secondary Material Indicator:	N
Sub-Part K Indicator:	Not reported
2018 GPRA Permit Baseline:	Not on the Baseline
2018 GPRA Renewals Baseline:	Not on the Baseline
202 GPRA Corrective Action Baseline:	No
Subject to Corrective Action Universe:	No
Non-TSDFs Where RCRA CA has Been Imposed Universe:	No
Corrective Action Priority Ranking:	No NCAPS ranking
Environmental Control Indicator:	No
Institutional Control Indicator:	No
Human Exposure Controls Indicator:	N/A
Groundwater Controls Indicator:	N/A
Significant Non-Complier Universe:	No
Unaddressed Significant Non-Complier Universe:	No
Addressed Significant Non-Complier Universe:	No
Significant Non-Complier With a Compliance Schedule Universe:	No
Financial Assurance Required:	Not reported
Handler Date of Last Change:	20200814
Recognized Trader-Importer:	No
Recognized Trader-Exporter:	No
Importer of Spent Lead Acid Batteries:	No
Exporter of Spent Lead Acid Batteries:	No
Recycler Activity Without Storage:	No
Manifest Broker:	No
Sub-Part P Indicator:	No

Handler - Owner Operator:

Owner/Operator Indicator:	Operator
Owner/Operator Name: BETH MCCABE	
Legal Status:	Other
Date Became Current:	Not reported
Date Ended Current:	Not reported
Owner/Operator Address:	450 E WILBUR RD # 418-204
Owner/Operator City,State,Zip:	THOUSAND OAKS, CA 91362
Owner/Operator Telephone:	805-496-8446
Owner/Operator Telephone Ext:	Not reported
Owner/Operator Fax:	Not reported
Owner/Operator Email:	Not reported

Owner/Operator Indicator:	Owner
Owner/Operator Name: OAKS PROPERTY MANAGEMENT	
Legal Status:	Other
Date Became Current:	Not reported
Date Ended Current:	Not reported
Owner/Operator Address:	620 NEWPORT CENTER DR
Owner/Operator City,State,Zip:	NEWPORT BEACH, CA 92660
Owner/Operator Telephone:	805-496-8486

OAKS PROPERTY MANAGEMENT (Continued) **1026469853**

Owner/Operator Telephone Ext: Not reported
Owner/Operator Fax: Not reported
Owner/Operator Email: Not reported

Historic Generators:
Receive Date: 20200717
Handler Name: OAKS PROPERTY MANAGEMENT
Federal Waste Generator Description: Not a generator, verified
State District Owner: Not reported
Large Quantity Handler of Universal Waste: No
Recognized Trader Importer: No
Recognized Trader Exporter: No
Spent Lead Acid Battery Importer: No
Spent Lead Acid Battery Exporter: No
Current Record: Yes
Non Storage Recycler Activity: Not reported
Electronic Manifest Broker: Not reported

List of NAICS Codes and Descriptions:
NAICS Code: 56299
NAICS Description: ALL OTHER WASTE MANAGEMENT SERVICES

Facility Has Received Notices of Violations:
Violations: No Violations Found

Evaluation Action Summary:
Evaluations: No Evaluations Found

N174 **WILBUROAKS APTS** **RCRA NonGen / NLR** **1025827674**
NNE **450 E WILBUR AVE** **E MANIFEST** **CAC003007226**
1/8-1/4 **THOUSAND OAKS, CA 91360**
0.187 mi.
989 ft. **Site 39 of 71 in cluster N**

Relative:
Lower

Actual:
743 ft.

RCRA Listings:
Date Form Received by Agency: 20190325
Handler Name: Wilbur Oaks Apts
Handler Address: 450 E Wilbur Rd
Handler City,State,Zip: THOUSAND OAKS, CA 91360
EPA ID: CAC003007226
Contact Name: MELANIE DIMEGLIO
Contact Address: 450 E WILBUR RD
Contact City,State,Zip: THOUSAND OAKS, CA 91360
Contact Telephone: 805-496-8486
Contact Fax: Not reported
Contact Email: MELANIE@OAKSMGMT.COM
Contact Title: Not reported
EPA Region: 09
Land Type: Not reported
Federal Waste Generator Description: Not a generator, verified
Non-Notifier: Not reported
Biennial Report Cycle: Not reported
Accessibility: Not reported
Active Site Indicator: Handler Activities
State District Owner: Not reported

WILBUROAKS APTS (Continued) **1025827674**

State District:	Not reported
Mailing Address:	887 SAINT CHARLES DR
Mailing City,State,Zip:	THOUSAND OAKS, CA 91360
Owner Name:	Charter Oaks Apts
Owner Type:	Other
Operator Name:	Melanie Dimeglio
Operator Type:	Other
Short-Term Generator Activity:	No
Importer Activity:	No
Mixed Waste Generator:	No
Transporter Activity:	No
Transfer Facility Activity:	No
Recycler Activity with Storage:	No
Small Quantity On-Site Burner Exemption:	No
Smelting Melting and Refining Furnace Exemption:	No
Underground Injection Control:	No
Off-Site Waste Receipt:	No
Universal Waste Indicator:	Yes
Universal Waste Destination Facility:	Yes
Federal Universal Waste:	No
Active Site State-Reg Handler:	---
Federal Facility Indicator:	Not reported
Hazardous Secondary Material Indicator:	N
Sub-Part K Indicator:	Not reported
2018 GPRA Permit Baseline:	Not on the Baseline
2018 GPRA Renewals Baseline:	Not on the Baseline
202 GPRA Corrective Action Baseline:	No
Subject to Corrective Action Universe:	No
Non-TSDFs Where RCRA CA has Been Imposed Universe:	No
Corrective Action Priority Ranking:	No NCAPS ranking
Environmental Control Indicator:	No
Institutional Control Indicator:	No
Human Exposure Controls Indicator:	N/A
Groundwater Controls Indicator:	N/A
Significant Non-Complier Universe:	No
Unaddressed Significant Non-Complier Universe:	No
Addressed Significant Non-Complier Universe:	No
Significant Non-Complier With a Compliance Schedule Universe:	No
Financial Assurance Required:	Not reported
Handler Date of Last Change:	20190626
Recognized Trader-Importer:	No
Recognized Trader-Exporter:	No
Importer of Spent Lead Acid Batteries:	No
Exporter of Spent Lead Acid Batteries:	No
Recycler Activity Without Storage:	No
Manifest Broker:	No
Sub-Part P Indicator:	No

Handler - Owner Operator:

Owner/Operator Indicator:	Owner
Owner/Operator Name: CHARTER OAKS APTS	
Legal Status:	Other
Date Became Current:	Not reported
Date Ended Current:	Not reported
Owner/Operator Address:	887 SAINT CHARLES DR
Owner/Operator City,State,Zip:	THOUSAND OAKS, CA 91360

WILBUROAKS APTS (Continued) **1025827674**

Owner/Operator Telephone: 805-496-8486
Owner/Operator Telephone Ext: Not reported
Owner/Operator Fax: Not reported
Owner/Operator Email: Not reported

Owner/Operator Indicator: Operator
Owner/Operator Name: MELANIE DIMEGLIO
Legal Status: Other
Date Became Current: Not reported
Date Ended Current: Not reported
Owner/Operator Address: 450 E WILBUR RD
Owner/Operator City,State,Zip: THOUSAND OAKS, CA 91360
Owner/Operator Telephone: 805-496-8486
Owner/Operator Telephone Ext: Not reported
Owner/Operator Fax: Not reported
Owner/Operator Email: Not reported

Historic Generators:
Receive Date: 20190325
Handler Name: WILBUR OAKS APTS
Federal Waste Generator Description: Not a generator, verified
State District Owner: Not reported
Large Quantity Handler of Universal Waste: No
Recognized Trader Importer: No
Recognized Trader Exporter: No
Spent Lead Acid Battery Importer: No
Spent Lead Acid Battery Exporter: No
Current Record: Yes
Non Storage Recycler Activity: Not reported
Electronic Manifest Broker: Not reported

List of NAICS Codes and Descriptions:
NAICS Code: 56299
NAICS Description: ALL OTHER WASTE MANAGEMENT SERVICES

Facility Has Received Notices of Violations:
Violations: No Violations Found

Evaluation Action Summary:
Evaluations: No Evaluations Found

E MANIFEST:
Manifest Tracking Number: 015164118JJK
Last Updated Date: 20190412
Shipped Date: 20190326
Received Date: 20190401
Manifest Status: Signed
Submission Type: DataImage5Copy
Origin Type: Service
Generator EPA ID: CAC003007226
Generator Name: WILBUROAKS APTS
Generator Mail Street Number: Not reported
Generator Mail Street 1: 450 E WILBUR AVE
Generator Mail Street 2: Not reported

WILBUROAKS APTS (Continued) **1025827674**

Generator Mail City:	THOUSAND OAKS
Generator Mail State:	CA
Generator Mail Zip:	91360
Generator Location Street Number:	Not reported
Generator Location Street 1:	887 ST CHARLES DR
Generator Location Street 2:	Not reported
Generator Location City:	THOUSAND OAKS
Generator Location Zip:	91360
Generator Location State:	CA
Generator Contact Company Name:	Not reported
Designated Facility EPA ID:	CAD009007626
Designated Facility Name:	AZUSA LAND RECLAMATION CO INC
Designated Facility Mail Street Number:	Not reported
Designated Facility Mail Street 1:	Not reported
Designated Facility Mail Street 2:	1211 W. GLADSTONE STREET
Designated Facility Mail City:	AZUSA
Designated Facility Mail Zip:	91702
Designated Facility Mail State:	CA
Designated Facility Location Street Number:	Not reported
Designated Facility Location Street 1:	1211 W. GLADSTONE STREET
Designated Facility Location Street 2:	Not reported
Designated Facility Location City:	AZUSA
Designated Facility Location Zip:	91702
Designated Facility Location State:	CA
Designated Facility Contact Company Name:	Not reported
Manifest Residue Indicator:	N
Rejection Indicator:	N

Manifest Tracking Number:	015164129JJK
Last Updated Date:	20190617
Shipped Date:	20190502
Received Date:	20190510
Manifest Status:	Signed
Submission Type:	DataImage5Copy
Origin Type:	Service
Generator EPA ID:	CAC003007226
Generator Name:	OAK PROPERTY MGT
Generator Mail Street Number:	Not reported
Generator Mail Street 1:	450 W WILBUR RD UNIT 466103
Generator Mail Street 2:	Not reported
Generator Mail City:	THOUSAND OAKS
Generator Mail State:	CA
Generator Mail Zip:	91360
Generator Location Street Number:	Not reported
Generator Location Street 1:	887 St Charles
Generator Location Street 2:	Not reported
Generator Location City:	Thousand Oaks
Generator Location Zip:	91360
Generator Location State:	CA
Generator Contact Company Name:	Not reported
Designated Facility EPA ID:	CAD009007626
Designated Facility Name:	AZUSA LAND RECLAMATION CO INC
Designated Facility Mail Street Number:	Not reported
Designated Facility Mail Street 1:	Not reported
Designated Facility Mail Street 2:	1211 W. GLADSTONE STREET
Designated Facility Mail City:	AZUSA
Designated Facility Mail Zip:	91702

WILBUROAKS APTS (Continued) **1025827674**

Designated Facility Mail State: CA
Designated Facility Location Street Number: Not reported
Designated Facility Location Street 1: 1211 W. GLADSTONE STREET
Designated Facility Location Street 2: Not reported
Designated Facility Location City: AZUSA
Designated Facility Location Zip: 91702
Designated Facility Location State: CA
Designated Facility Contact Company Name: Not reported
Manifest Residue Indicator: N
Rejection Indicator: N

State Waste:
Manifest Tracking Number: 015164129JJK
Waste Line Number: 1
State Waste Code Owner: CA
State Waste Code: 151
State Waste: Asbestos-containing waste

Transporter:
Manifest Tracking Number: 015164129JJK
Transporter Line Number: 1
Transporter EPA ID: CAL000313286
Transporter Name: JON K TAKATA CORP DBA RESTORATION MANGEMENT COMPANY

Manifest Tracking Number: 015164129JJK
Transporter Line Number: 2
Transporter EPA ID: CAR000049064
Transporter Name: E C T I

Waste Line:
Manifest Tracking Number: 015164129JJK
Waste Line Number: 1
U.S. DOT Hazardous Indicator: Y
U.S. DOT ID Number: NA2212
U.S. DOT Description: NA2212, Asbestos, 9, PG III, RQ
Non-Hazardous Waste Description: Not reported
Number of Containers: 52
Container Type Code: BA
Container Type Description: Burlap, cloth, paper, or plastic bags
Waste Quantity: 6
Quantity Unit of Measure Code: Y
Quantity Unit of Measure Description: Cubic Yards
Waste Quantity, in Tons: 5.04
Acute Waste Quantity, in Tons: 0
Non-Acute Waste Quantity, in Tons: 5.04
Waste Quantity, in Kilograms: 4571.431
Acute Waste Quantity, in Kilograms: 0
Non-Acute Waste Quantity, in Kilorgrams: 4571.431
Management Method Code: H132
Management Method Description: LANDFILL (WITH PRIOR TREATMENT AND/OR STABILIZATION)
Waste Residue Indicator: N
Quantity Discrepancy Indicator: N
Waste Type Discrepancy Indicator: N
Waste Density: Not reported
Waste Density Unit of Measure Code: Not reported
Waste Density Unit of Measure Description: Not reported

WILBUROAKS APTS (Continued) **1025827674**

Form Code:	Not reported
Form Code Description:	Not reported
Source Code:	Not reported
Source Code Description:	Not reported
Waste Minimization Code:	Not reported
Waste Minimization Code Description:	Not reported
Consent Number:	Not reported
EPA Waste Indicator:	N

N175 **WILBUR OAKS APTS** **RCRA NonGen / NLR** **1026044782**
NNE **450 E WILBUR RD #400-207** **E MANIFEST** **CAC003051119**
1/8-1/4 **THOUSAND OAKS, CA 91360**
0.187 mi.
989 ft. **Site 40 of 71 in cluster N**

Relative: **Lower**

Actual: **743 ft.**

RCRA Listings:

Date Form Received by Agency:	20200115
Handler Name:	Wilbur Oaks Apts
Handler Address:	450 E Wilbur Rd #400-207
Handler City,State,Zip:	THOUSAND OAKS, CA 91360
EPA ID:	CAC003051119
Contact Name:	BETH MCCABE
Contact Address:	450 E WILBUR RD #400-207
Contact City,State,Zip:	THOUSAND OAKS, CA 91360
Contact Telephone:	805-495-4865
Contact Fax:	Not reported
Contact Email:	BFLORES@RMC.COM
Contact Title:	Not reported
EPA Region:	09
Land Type:	Not reported
Federal Waste Generator Description:	Not a generator, verified
Non-Notifier:	Not reported
Biennial Report Cycle:	Not reported
Accessibility:	Not reported
Active Site Indicator:	Not reported
State District Owner:	Not reported
State District:	Not reported
Mailing Address:	450 E WILBUR RD #400-207
Mailing City,State,Zip:	THOUSAND OAKS, CA 91360
Owner Name:	Wilbur Oaks Apartments
Owner Type:	Other
Operator Name:	Beth Mccabe
Operator Type:	Other
Short-Term Generator Activity:	No
Importer Activity:	No
Mixed Waste Generator:	No
Transporter Activity:	No
Transfer Facility Activity:	No
Recycler Activity with Storage:	No
Small Quantity On-Site Burner Exemption:	No
Smelting Melting and Refining Furnace Exemption:	No
Underground Injection Control:	No
Off-Site Waste Receipt:	No
Universal Waste Indicator:	No
Universal Waste Destination Facility:	No
Federal Universal Waste:	No
Active Site State-Reg Handler:	---
Federal Facility Indicator:	Not reported

WILBUR OAKS APTS (Continued) **1026044782**

Hazardous Secondary Material Indicator:	N
Sub-Part K Indicator:	Not reported
2018 GPRA Permit Baseline:	Not on the Baseline
2018 GPRA Renewals Baseline:	Not on the Baseline
202 GPRA Corrective Action Baseline:	No
Subject to Corrective Action Universe:	No
Non-TSDFs Where RCRA CA has Been Imposed Universe:	No
Corrective Action Priority Ranking:	No NCAPS ranking
Environmental Control Indicator:	No
Institutional Control Indicator:	No
Human Exposure Controls Indicator:	N/A
Groundwater Controls Indicator:	N/A
Significant Non-Complier Universe:	No
Unaddressed Significant Non-Complier Universe:	No
Addressed Significant Non-Complier Universe:	No
Significant Non-Complier With a Compliance Schedule Universe:	No
Financial Assurance Required:	Not reported
Handler Date of Last Change:	20200210
Recognized Trader-Importer:	No
Recognized Trader-Exporter:	No
Importer of Spent Lead Acid Batteries:	No
Exporter of Spent Lead Acid Batteries:	No
Recycler Activity Without Storage:	No
Manifest Broker:	No
Sub-Part P Indicator:	No

Handler - Owner Operator:

Owner/Operator Indicator:	Operator
Owner/Operator Name: BETH MCCABE	
Legal Status:	Other
Date Became Current:	Not reported
Date Ended Current:	Not reported
Owner/Operator Address:	450 E WILBUR RD #400-207
Owner/Operator City,State,Zip:	THOUSAND OAKS, CA 91360
Owner/Operator Telephone:	805-495-4865
Owner/Operator Telephone Ext:	Not reported
Owner/Operator Fax:	Not reported
Owner/Operator Email:	Not reported

Owner/Operator Indicator:	Owner
Owner/Operator Name: WILBUR OAKS APARTMENTS	
Legal Status:	Other
Date Became Current:	Not reported
Date Ended Current:	Not reported
Owner/Operator Address:	450 E WILBUR RD #400-207
Owner/Operator City,State,Zip:	THOUSAND OAKS, CA 91360
Owner/Operator Telephone:	805-495-4865
Owner/Operator Telephone Ext:	Not reported
Owner/Operator Fax:	Not reported
Owner/Operator Email:	Not reported

Historic Generators:

Receive Date:	20200115
Handler Name: WILBUR OAKS APTS	
Federal Waste Generator Description:	Not a generator, verified

WILBUR OAKS APTS (Continued) **1026044782**

State District Owner: Not reported
Large Quantity Handler of Universal Waste: No
Recognized Trader Importer: No
Recognized Trader Exporter: No
Spent Lead Acid Battery Importer: No
Spent Lead Acid Battery Exporter: No
Current Record: Yes
Non Storage Recycler Activity: Not reported
Electronic Manifest Broker: Not reported

List of NAICS Codes and Descriptions:
NAICS Code: 56299
NAICS Description: ALL OTHER WASTE MANAGEMENT SERVICES

Facility Has Received Notices of Violations:
Violations: No Violations Found

Evaluation Action Summary:
Evaluations: No Evaluations Found

E MANIFEST:
Manifest Tracking Number: 015164213JJK
Last Updated Date: 20200313
Shipped Date: 20200221
Received Date: 20200303
Manifest Status: Signed
Submission Type: DataImage5Copy
Origin Type: Service
Generator EPA ID: CAC003051119
Generator Name: WILBUR OAKS APTS
Generator Mail Street Number: Not reported
Generator Mail Street 1: 450 E WILBUR RD #400-207
Generator Mail Street 2: Not reported
Generator Mail City: THOUSAND OAKS
Generator Mail State: CA
Generator Mail Zip: 91360
Generator Location Street Number: Not reported
Generator Location Street 1: 450 E WILBUR RD #400-207
Generator Location Street 2: Not reported
Generator Location City: THOUSAND OAKS
Generator Location Zip: 91360
Generator Location State: CA
Generator Contact Company Name: Not reported
Designated Facility EPA ID: CAD009007626
Designated Facility Name: AZUSA LAND RECLAMATION CO INC
Designated Facility Mail Street Number: Not reported
Designated Facility Mail Street 1: Not reported
Designated Facility Mail Street 2: 1211 W. GLADSTONE STREET
Designated Facility Mail City: AZUSA
Designated Facility Mail Zip: 91702
Designated Facility Mail State: CA
Designated Facility Location Street Number: Not reported
Designated Facility Location Street 1: 1211 W. GLADSTONE STREET
Designated Facility Location Street 2: Not reported

WILBUR OAKS APTS (Continued) **1026044782**

Designated Facility Location City:	AZUSA
Designated Facility Location Zip:	91702
Designated Facility Location State:	CA
Designated Facility Contact Company Name:	Not reported
Manifest Residue Indicator:	N
Rejection Indicator:	N

State Waste:

Manifest Tracking Number:	015164213JJK
Waste Line Number:	1
State Waste Code Owner:	CA
State Waste Code:	151
State Waste:	Asbestos-containing waste

Transporter:

Manifest Tracking Number:	015164213JJK
Transporter Line Number:	1
Transporter EPA ID:	CAL000439229
Transporter Name:	JON K TAKATA DBA RESTORATION MANAGEMENT COMPANY

Manifest Tracking Number:	015164213JJK
Transporter Line Number:	2
Transporter EPA ID:	CAR000049064
Transporter Name:	E C T I

Waste Line:

Manifest Tracking Number:	015164213JJK
Waste Line Number:	1
U.S. DOT Hazardous Indicator:	Y
U.S. DOT ID Number:	NA2212
U.S. DOT Description:	RQ, NA2212, ASBESTOS, 9, PGIII
Non-Hazardous Waste Description:	Not reported
Number of Containers:	28
Container Type Code:	BA
Container Type Description:	Burlap, cloth, paper, or plastic bags
Waste Quantity:	3
Quantity Unit of Measure Code:	Y
Quantity Unit of Measure Description:	Cubic Yards
Waste Quantity, in Tons:	2.52
Acute Waste Quantity, in Tons:	0
Non-Acute Waste Quantity, in Tons:	2.52
Waste Quantity, in Kilograms:	2285.7156
Acute Waste Quantity, in Kilograms:	0
Non-Acute Waste Quantity, in Kilorgrams:	2285.7156
Management Method Code:	H132
Management Method Description:	LANDFILL (WITH PRIOR TREATMENT AND/OR STABILIZATION)
Waste Residue Indicator:	N
Quantity Discrepancy Indicator:	N
Waste Type Discrepancy Indicator:	N
Waste Density:	Not reported
Waste Density Unit of Measure Code:	Not reported
Waste Density Unit of Measure Description:	Not reported
Form Code:	Not reported
Form Code Description:	Not reported
Source Code:	Not reported
Source Code Description:	Not reported

WILBUR OAKS APTS (Continued) **1026044782**

Waste Minimization Code:	Not reported
Waste Minimization Code Description:	Not reported
Consent Number:	Not reported
EPA Waste Indicator:	N

N176 **WILBUR OAKS** **RCRA NonGen / NLR** **1025855243**
NNE **450 E WILBUR RD** **CAC003035507**
1/8-1/4 **THOUSAND OAKS, CA 91360**
0.187 mi.
989 ft. **Site 41 of 71 in cluster N**

Relative: **Lower**
Actual: **743 ft.**

RCRA Listings:

Date Form Received by Agency:	20190924
Handler Name:	Wilbur Oaks
Handler Address:	450 E Wilbur Rd
Handler City,State,Zip:	THOUSAND OAKS, CA 91360-5474
EPA ID:	CAC003035507
Contact Name:	BETH MCCABE
Contact Address:	887 ST CHARLES DR
Contact City,State,Zip:	THOUSAND OAKS, CA 91360
Contact Telephone:	805-496-8486
Contact Fax:	Not reported
Contact Email:	BETH@OAKSMGMT.COM
Contact Title:	Not reported
EPA Region:	09
Land Type:	Not reported
Federal Waste Generator Description:	Not a generator, verified
Non-Notifier:	Not reported
Biennial Report Cycle:	Not reported
Accessibility:	Not reported
Active Site Indicator:	Not reported
State District Owner:	Not reported
State District:	Not reported
Mailing Address:	450 E WILBUR RD
Mailing City,State,Zip:	THOUSAND OAKS, CA 91360-5474
Owner Name:	Thousand Oaks
Owner Type:	Other
Operator Name:	Beth Mccabe
Operator Type:	Other
Short-Term Generator Activity:	No
Importer Activity:	No
Mixed Waste Generator:	No
Transporter Activity:	No
Transfer Facility Activity:	No
Recycler Activity with Storage:	No
Small Quantity On-Site Burner Exemption:	No
Smelting Melting and Refining Furnace Exemption:	No
Underground Injection Control:	No
Off-Site Waste Receipt:	No
Universal Waste Indicator:	No
Universal Waste Destination Facility:	No
Federal Universal Waste:	No
Active Site State-Reg Handler:	---
Federal Facility Indicator:	Not reported
Hazardous Secondary Material Indicator:	N
Sub-Part K Indicator:	Not reported
2018 GPRA Permit Baseline:	Not on the Baseline
2018 GPRA Renewals Baseline:	Not on the Baseline

WILBUR OAKS (Continued) **1025855243**

202 GPRA Corrective Action Baseline:	No
Subject to Corrective Action Universe:	No
Non-TSDFs Where RCRA CA has Been Imposed Universe:	No
Corrective Action Priority Ranking:	No NCAPS ranking
Environmental Control Indicator:	No
Institutional Control Indicator:	No
Human Exposure Controls Indicator:	N/A
Groundwater Controls Indicator:	N/A
Significant Non-Complier Universe:	No
Unaddressed Significant Non-Complier Universe:	No
Addressed Significant Non-Complier Universe:	No
Significant Non-Complier With a Compliance Schedule Universe:	No
Financial Assurance Required:	Not reported
Handler Date of Last Change:	20190927
Recognized Trader-Importer:	No
Recognized Trader-Exporter:	No
Importer of Spent Lead Acid Batteries:	No
Exporter of Spent Lead Acid Batteries:	No
Recycler Activity Without Storage:	No
Manifest Broker:	No
Sub-Part P Indicator:	No

Handler - Owner Operator:

Owner/Operator Indicator:	Operator
Owner/Operator Name: BETH MCCABE	
Legal Status:	Other
Date Became Current:	Not reported
Date Ended Current:	Not reported
Owner/Operator Address:	887 ST CHARLES DR
Owner/Operator City,State,Zip:	THOUSAND OAKS, CA 91360
Owner/Operator Telephone:	805-496-8486
Owner/Operator Telephone Ext:	Not reported
Owner/Operator Fax:	Not reported
Owner/Operator Email:	Not reported

Owner/Operator Indicator:	Owner
Owner/Operator Name: THOUSAND OAKS	
Legal Status:	Other
Date Became Current:	Not reported
Date Ended Current:	Not reported
Owner/Operator Address:	887 ST CHARLES DR
Owner/Operator City,State,Zip:	THOUSAND OAKS, CA 91360-5474
Owner/Operator Telephone:	805-495-4865
Owner/Operator Telephone Ext:	Not reported
Owner/Operator Fax:	Not reported
Owner/Operator Email:	Not reported

Historic Generators:

Receive Date:	20190924
Handler Name: WILBUR OAKS	
Federal Waste Generator Description:	Not a generator, verified
State District Owner:	Not reported
Large Quantity Handler of Universal Waste:	No
Recognized Trader Importer:	No
Recognized Trader Exporter:	No

WILBUR OAKS (Continued) **1025855243**

Spent Lead Acid Battery Importer: No
Spent Lead Acid Battery Exporter: No
Current Record: Yes
Non Storage Recycler Activity: Not reported
Electronic Manifest Broker: Not reported

List of NAICS Codes and Descriptions:
NAICS Code: 56299
NAICS Description: ALL OTHER WASTE MANAGEMENT SERVICES

Facility Has Received Notices of Violations:
Violations: No Violations Found

Evaluation Action Summary:
Evaluations: No Evaluations Found

N177 **WILBUR OAKS APTS** **RCRA NonGen / NLR** **1026047989**
NNE **450 E WILBUR RD # 418-101** **E MANIFEST** **CAC003054582**
1/8-1/4 **THOUSAND OAKS, CA 91360**
0.187 mi.
989 ft. **Site 42 of 71 in cluster N**

Relative: **Lower**
Actual: **743 ft.**

RCRA Listings:
Date Form Received by Agency: 20200206
Handler Name: Wilbur Oaks Apts
Handler Address: 450 E Wilbur Rd # 418-101
Handler City,State,Zip: THOUSAND OAKS, CA 91360
EPA ID: CAC003054582
Contact Name: BETH MCCABE
Contact Address: 450 E WILBUR RD # 418-101
Contact City,State,Zip: THOUSAND OAKS, CA 91360
Contact Telephone: 805-495-4865
Contact Fax: Not reported
Contact Email: BFLORES@RMC.COM
Contact Title: Not reported
EPA Region: 09
Land Type: Not reported
Federal Waste Generator Description: Not a generator, verified
Non-Notifier: Not reported
Biennial Report Cycle: Not reported
Accessibility: Not reported
Active Site Indicator: Not reported
State District Owner: Not reported
State District: Not reported
Mailing Address: 450 E WILBUR RD # 418-101
Mailing City,State,Zip: THOUSAND OAKS, CA 91360
Owner Name: Wilbur Oaks Apartments
Owner Type: Other
Operator Name: Beth Mccabe
Operator Type: Other
Short-Term Generator Activity: No
Importer Activity: No
Mixed Waste Generator: No
Transporter Activity: No
Transfer Facility Activity: No

WILBUR OAKS APTS (Continued) **1026047989**

Recycler Activity with Storage:	No
Small Quantity On-Site Burner Exemption:	No
Smelting Melting and Refining Furnace Exemption:	No
Underground Injection Control:	No
Off-Site Waste Receipt:	No
Universal Waste Indicator:	No
Universal Waste Destination Facility:	No
Federal Universal Waste:	No
Active Site State-Reg Handler:	---
Federal Facility Indicator:	Not reported
Hazardous Secondary Material Indicator:	N
Sub-Part K Indicator:	Not reported
2018 GPRA Permit Baseline:	Not on the Baseline
2018 GPRA Renewals Baseline:	Not on the Baseline
202 GPRA Corrective Action Baseline:	No
Subject to Corrective Action Universe:	No
Non-TSDFs Where RCRA CA has Been Imposed Universe:	No
Corrective Action Priority Ranking:	No NCAPS ranking
Environmental Control Indicator:	No
Institutional Control Indicator:	No
Human Exposure Controls Indicator:	N/A
Groundwater Controls Indicator:	N/A
Significant Non-Complier Universe:	No
Unaddressed Significant Non-Complier Universe:	No
Addressed Significant Non-Complier Universe:	No
Significant Non-Complier With a Compliance Schedule Universe:	No
Financial Assurance Required:	Not reported
Handler Date of Last Change:	20200210
Recognized Trader-Importer:	No
Recognized Trader-Exporter:	No
Importer of Spent Lead Acid Batteries:	No
Exporter of Spent Lead Acid Batteries:	No
Recycler Activity Without Storage:	No
Manifest Broker:	No
Sub-Part P Indicator:	No

Handler - Owner Operator:

Owner/Operator Indicator:	Operator
Owner/Operator Name: BETH MCCABE	
Legal Status:	Other
Date Became Current:	Not reported
Date Ended Current:	Not reported
Owner/Operator Address:	450 E WILBUR RD # 418-101
Owner/Operator City,State,Zip:	THOUSAND OAKS, CA 91360
Owner/Operator Telephone:	805-495-4865
Owner/Operator Telephone Ext:	Not reported
Owner/Operator Fax:	Not reported
Owner/Operator Email:	Not reported

Owner/Operator Indicator:	Owner
Owner/Operator Name: WILBUR OAKS APARTMENTS	
Legal Status:	Other
Date Became Current:	Not reported
Date Ended Current:	Not reported
Owner/Operator Address:	450 E WILBUR RD # 418-101
Owner/Operator City,State,Zip:	THOUSAND OAKS, CA 91360

WILBUR OAKS APTS (Continued) **1026047989**

Owner/Operator Telephone: 805-495-4865
Owner/Operator Telephone Ext: Not reported
Owner/Operator Fax: Not reported
Owner/Operator Email: Not reported

Historic Generators:
Receive Date: 20200206
Handler Name: WILBUR OAKS APTS
Federal Waste Generator Description: Not a generator, verified
State District Owner: Not reported
Large Quantity Handler of Universal Waste: No
Recognized Trader Importer: No
Recognized Trader Exporter: No
Spent Lead Acid Battery Importer: No
Spent Lead Acid Battery Exporter: No
Current Record: Yes
Non Storage Recycler Activity: Not reported
Electronic Manifest Broker: Not reported

List of NAICS Codes and Descriptions:
NAICS Code: 56299
NAICS Description: ALL OTHER WASTE MANAGEMENT SERVICES

Facility Has Received Notices of Violations:
Violations: No Violations Found

Evaluation Action Summary:
Evaluations: No Evaluations Found

E MANIFEST:
Manifest Tracking Number: 015164223JJK
Last Updated Date: 20200313
Shipped Date: 20200225
Received Date: 20200303
Manifest Status: Signed
Submission Type: DataImage5Copy
Origin Type: Service
Generator EPA ID: CAC003054582
Generator Name: WILBUR OAKS APTS
Generator Mail Street Number: Not reported
Generator Mail Street 1: 450 E WILBUR RD # 418-101
Generator Mail Street 2: Not reported
Generator Mail City: THOUSAND OAKS
Generator Mail State: CA
Generator Mail Zip: 91360
Generator Location Street Number: Not reported
Generator Location Street 1: 450 E WILBUR RD # 418-101
Generator Location Street 2: Not reported
Generator Location City: THOUSAND OAKS
Generator Location Zip: 91360
Generator Location State: CA
Generator Contact Company Name: Not reported
Designated Facility EPA ID: CAD009007626
Designated Facility Name: AZUSA LAND RECLAMATION CO INC

WILBUR OAKS APTS (Continued) **1026047989**

Designated Facility Mail Street Number:	Not reported
Designated Facility Mail Street 1:	Not reported
Designated Facility Mail Street 2:	1211 W. GLADSTONE STREET
Designated Facility Mail City:	AZUSA
Designated Facility Mail Zip:	91702
Designated Facility Mail State:	CA
Designated Facility Location Street Number:	Not reported
Designated Facility Location Street 1:	1211 W. GLADSTONE STREET
Designated Facility Location Street 2:	Not reported
Designated Facility Location City:	AZUSA
Designated Facility Location Zip:	91702
Designated Facility Location State:	CA
Designated Facility Contact Company Name:	Not reported
Manifest Residue Indicator:	N
Rejection Indicator:	N

State Waste:

Manifest Tracking Number:	015164223JJK
Waste Line Number:	1
State Waste Code Owner:	CA
State Waste Code:	151
State Waste:	Asbestos-containing waste

Transporter:

Manifest Tracking Number:	015164223JJK
Transporter Line Number:	1
Transporter EPA ID:	CAL000439229
Transporter Name:	JON K TAKATA DBA RESTORATION MANAGEMENT COMPANY

Manifest Tracking Number:	015164223JJK
Transporter Line Number:	2
Transporter EPA ID:	CAR000049064
Transporter Name:	E C T I

Waste Line:

Manifest Tracking Number:	015164223JJK
Waste Line Number:	1
U.S. DOT Hazardous Indicator:	Y
U.S. DOT ID Number:	NA2212
U.S. DOT Description:	NA2212, Asbestos, 9, PG III, RQ
Non-Hazardous Waste Description:	Not reported
Number of Containers:	30
Container Type Code:	BA
Container Type Description:	Burlap, cloth, paper, or plastic bags
Waste Quantity:	3
Quantity Unit of Measure Code:	Y
Quantity Unit of Measure Description:	Cubic Yards
Waste Quantity, in Tons:	2.52
Acute Waste Quantity, in Tons:	0
Non-Acute Waste Quantity, in Tons:	2.52
Waste Quantity, in Kilograms:	2285.7156
Acute Waste Quantity, in Kilograms:	0
Non-Acute Waste Quantity, in Kilorgrams:	2285.7156
Management Method Code:	H132
Management Method Description:	LANDFILL (WITH PRIOR TREATMENT AND/OR STABILIZATION)
Waste Residue Indicator:	N

WILBUR OAKS APTS (Continued) **1026047989**

Quantity Discrepancy Indicator:	N
Waste Type Discrepancy Indicator:	N
Waste Density:	Not reported
Waste Density Unit of Measure Code:	Not reported
Waste Density Unit of Measure Description:	Not reported
Form Code:	Not reported
Form Code Description:	Not reported
Source Code:	Not reported
Source Code Description:	Not reported
Waste Minimization Code:	Not reported
Waste Minimization Code Description:	Not reported
Consent Number:	Not reported
EPA Waste Indicator:	N

N178 **OAKS PROPERTY MANAGEMENT** **RCRA NonGen / NLR** **1026161939**
NNE **450 E WILBUR RD #376-107** **E MANIFEST** **CAC003061922**
1/8-1/4 **THOUSAND OAKS, CA 91360**
0.187 mi.
989 ft. **Site 43 of 71 in cluster N**

Relative: RCRA Listings:
Lower

Actual:
743 ft.

Date Form Received by Agency:	20200331
Handler Name:	Oaks Property Management
Handler Address:	450 E Wilbur Rd #376-107
Handler City,State,Zip:	THOUSAND OAKS, CA 91360
EPA ID:	CAC003061922
Contact Name:	BETH MCCABE
Contact Address:	450 E WILBUR RD
Contact City,State,Zip:	THOUSAND OAKS, CA 91360
Contact Telephone:	805-495-4865
Contact Fax:	Not reported
Contact Email:	BETH@OAKSMGMT.COM
Contact Title:	Not reported
EPA Region:	09
Land Type:	Not reported
Federal Waste Generator Description:	Not a generator, verified
Non-Notifier:	Not reported
Biennial Report Cycle:	Not reported
Accessibility:	Not reported
Active Site Indicator:	Not reported
State District Owner:	Not reported
State District:	Not reported
Mailing Address:	450 E WILBUR RD
Mailing City,State,Zip:	THOUSAND OAKS, CA 91360
Owner Name:	Oaks Property Management
Owner Type:	Other
Operator Name:	Beth Mccabe
Operator Type:	Other
Short-Term Generator Activity:	No
Importer Activity:	No
Mixed Waste Generator:	No
Transporter Activity:	No
Transfer Facility Activity:	No
Recycler Activity with Storage:	No
Small Quantity On-Site Burner Exemption:	No
Smelting Melting and Refining Furnace Exemption:	No
Underground Injection Control:	No
Off-Site Waste Receipt:	No

OAKS PROPERTY MANAGEMENT (Continued) **1026161939**

Universal Waste Indicator:	No
Universal Waste Destination Facility:	No
Federal Universal Waste:	No
Active Site State-Reg Handler:	---
Federal Facility Indicator:	Not reported
Hazardous Secondary Material Indicator:	N
Sub-Part K Indicator:	Not reported
2018 GPRA Permit Baseline:	Not on the Baseline
2018 GPRA Renewals Baseline:	Not on the Baseline
202 GPRA Corrective Action Baseline:	No
Subject to Corrective Action Universe:	No
Non-TSDFs Where RCRA CA has Been Imposed Universe:	No
Corrective Action Priority Ranking:	No NCAPS ranking
Environmental Control Indicator:	No
Institutional Control Indicator:	No
Human Exposure Controls Indicator:	N/A
Groundwater Controls Indicator:	N/A
Significant Non-Complier Universe:	No
Unaddressed Significant Non-Complier Universe:	No
Addressed Significant Non-Complier Universe:	No
Significant Non-Complier With a Compliance Schedule Universe:	No
Financial Assurance Required:	Not reported
Handler Date of Last Change:	20200408
Recognized Trader-Importer:	No
Recognized Trader-Exporter:	No
Importer of Spent Lead Acid Batteries:	No
Exporter of Spent Lead Acid Batteries:	No
Recycler Activity Without Storage:	No
Manifest Broker:	No
Sub-Part P Indicator:	No

Handler - Owner Operator:

Owner/Operator Indicator:	Operator
Owner/Operator Name: BETH MCCABE	
Legal Status:	Other
Date Became Current:	Not reported
Date Ended Current:	Not reported
Owner/Operator Address:	450 E WILBUR RD
Owner/Operator City,State,Zip:	THOUSAND OAKS, CA 91360
Owner/Operator Telephone:	805-495-4865
Owner/Operator Telephone Ext:	Not reported
Owner/Operator Fax:	Not reported
Owner/Operator Email:	Not reported

Owner/Operator Indicator:	Owner
Owner/Operator Name: OAKS PROPERTY MANAGEMENT	
Legal Status:	Other
Date Became Current:	Not reported
Date Ended Current:	Not reported
Owner/Operator Address:	450 E WILBUR RD
Owner/Operator City,State,Zip:	THOUSAND OAKS, CA 91360
Owner/Operator Telephone:	805-495-4865
Owner/Operator Telephone Ext:	Not reported
Owner/Operator Fax:	Not reported
Owner/Operator Email:	Not reported

OAKS PROPERTY MANAGEMENT (Continued) **1026161939**

Historic Generators:
Receive Date: 20200331
Handler Name: OAKS PROPERTY MANAGEMENT
Federal Waste Generator Description: Not a generator, verified
State District Owner: Not reported
Large Quantity Handler of Universal Waste: No
Recognized Trader Importer: No
Recognized Trader Exporter: No
Spent Lead Acid Battery Importer: No
Spent Lead Acid Battery Exporter: No
Current Record: Yes
Non Storage Recycler Activity: Not reported
Electronic Manifest Broker: Not reported

List of NAICS Codes and Descriptions:
NAICS Code: 56299
NAICS Description: ALL OTHER WASTE MANAGEMENT SERVICES

Facility Has Received Notices of Violations:
Violations: No Violations Found

Evaluation Action Summary:
Evaluations: No Evaluations Found

E MANIFEST:
Manifest Tracking Number: 015164234JJK
Last Updated Date: 20200527
Shipped Date: 20200421
Received Date: 20200427
Manifest Status: Signed
Submission Type: DataImage5Copy
Origin Type: Service
Generator EPA ID: CAC003061922
Generator Name: OAKS PROPERTY MANAGEMENT
Generator Mail Street Number: Not reported
Generator Mail Street 1: 450 E WILBUR RD #376-107
Generator Mail Street 2: Not reported
Generator Mail City: THOUSAND OAKS
Generator Mail State: CA
Generator Mail Zip: 91360
Generator Location Street Number: Not reported
Generator Location Street 1: 450 E WILBUR RD
Generator Location Street 2: Not reported
Generator Location City: THOUSAND OAKS
Generator Location Zip: 91360
Generator Location State: CA
Generator Contact Company Name: Not reported
Designated Facility EPA ID: CAD009007626
Designated Facility Name: AZUSA LAND RECLAMATION CO INC
Designated Facility Mail Street Number: Not reported
Designated Facility Mail Street 1: Not reported
Designated Facility Mail Street 2: 1211 W. GLADSTONE STREET
Designated Facility Mail City: AZUSA
Designated Facility Mail Zip: 91702

OAKS PROPERTY MANAGEMENT (Continued) **1026161939**

Designated Facility Mail State:	CA
Designated Facility Location Street Number:	Not reported
Designated Facility Location Street 1:	1211 W. GLADSTONE STREET
Designated Facility Location Street 2:	Not reported
Designated Facility Location City:	AZUSA
Designated Facility Location Zip:	91702
Designated Facility Location State:	CA
Designated Facility Contact Company Name:	Not reported
Manifest Residue Indicator:	N
Rejection Indicator:	N

State Waste:

Manifest Tracking Number:	015164234JJK
Waste Line Number:	1
State Waste Code Owner:	CA
State Waste Code:	151
State Waste:	Asbestos-containing waste

Transporter:

Manifest Tracking Number:	015164234JJK
Transporter Line Number:	1
Transporter EPA ID:	CAL000439229
Transporter Name:	JON K TAKATA DBA RESTORATION MANAGEMENT COMPANY

Manifest Tracking Number:	015164234JJK
Transporter Line Number:	2
Transporter EPA ID:	CAR000049064
Transporter Name:	E C T I

Waste Line:

Manifest Tracking Number:	015164234JJK
Waste Line Number:	1
U.S. DOT Hazardous Indicator:	Y
U.S. DOT ID Number:	NA2212
U.S. DOT Description:	RQ, NA2212, ASBESTOS, 9, PG III
Non-Hazardous Waste Description:	Not reported
Number of Containers:	25
Container Type Code:	BA
Container Type Description:	Burlap, cloth, paper, or plastic bags
Waste Quantity:	3
Quantity Unit of Measure Code:	Y
Quantity Unit of Measure Description:	Cubic Yards
Waste Quantity, in Tons:	2.52
Acute Waste Quantity, in Tons:	0
Non-Acute Waste Quantity, in Tons:	2.52
Waste Quantity, in Kilograms:	2285.7156
Acute Waste Quantity, in Kilograms:	0
Non-Acute Waste Quantity, in Kilorgrams:	2285.7156
Management Method Code:	H132
Management Method Description:	LANDFILL (WITH PRIOR TREATMENT AND/OR STABILIZATION)
Waste Residue Indicator:	N
Quantity Discrepancy Indicator:	N
Waste Type Discrepancy Indicator:	N
Waste Density:	Not reported
Waste Density Unit of Measure Code:	Not reported
Waste Density Unit of Measure Description:	Not reported

OAKS PROPERTY MANAGEMENT (Continued) **1026161939**

Form Code:	Not reported
Form Code Description:	Not reported
Source Code:	Not reported
Source Code Description:	Not reported
Waste Minimization Code:	Not reported
Waste Minimization Code Description:	Not reported
Consent Number:	Not reported
EPA Waste Indicator:	N

N179 **WILBUR OAKS APTS** **RCRA NonGen / NLR** **1026044786**
NNE **450 E WILBUR RD # 376-102** **E MANIFEST** **CAC003051123**
1/8-1/4 **THOUSAND OAKS, CA 91360**
0.187 mi.
989 ft. **Site 44 of 71 in cluster N**

Relative: **Lower**

Actual: **743 ft.**

RCRA Listings:

Date Form Received by Agency:	20200115
Handler Name:	Wilbur Oaks Apts
Handler Address:	450 E Wilbur Rd # 376-102
Handler City,State,Zip:	THOUSAND OAKS, CA 91360
EPA ID:	CAC003051123
Contact Name:	BETH MCCABE
Contact Address:	450 E WILBUR RD # 376-102
Contact City,State,Zip:	THOUSAND OAKS, CA 91360
Contact Telephone:	805-495-4865
Contact Fax:	Not reported
Contact Email:	BFLORES@RMC.COM
Contact Title:	Not reported
EPA Region:	09
Land Type:	Not reported
Federal Waste Generator Description:	Not a generator, verified
Non-Notifier:	Not reported
Biennial Report Cycle:	Not reported
Accessibility:	Not reported
Active Site Indicator:	Not reported
State District Owner:	Not reported
State District:	Not reported
Mailing Address:	450 E WILBUR RD # 376-102
Mailing City,State,Zip:	THOUSAND OAKS, CA 91360
Owner Name:	Wilbur Oaks Apartments
Owner Type:	Other
Operator Name:	Beth Mccabe
Operator Type:	Other
Short-Term Generator Activity:	No
Importer Activity:	No
Mixed Waste Generator:	No
Transporter Activity:	No
Transfer Facility Activity:	No
Recycler Activity with Storage:	No
Small Quantity On-Site Burner Exemption:	No
Smelting Melting and Refining Furnace Exemption:	No
Underground Injection Control:	No
Off-Site Waste Receipt:	No
Universal Waste Indicator:	No
Universal Waste Destination Facility:	No
Federal Universal Waste:	No
Active Site State-Reg Handler:	---
Federal Facility Indicator:	Not reported

WILBUR OAKS APTS (Continued) **1026044786**

Hazardous Secondary Material Indicator:	N
Sub-Part K Indicator:	Not reported
2018 GPRA Permit Baseline:	Not on the Baseline
2018 GPRA Renewals Baseline:	Not on the Baseline
202 GPRA Corrective Action Baseline:	No
Subject to Corrective Action Universe:	No
Non-TSDFs Where RCRA CA has Been Imposed Universe:	No
Corrective Action Priority Ranking:	No NCAPS ranking
Environmental Control Indicator:	No
Institutional Control Indicator:	No
Human Exposure Controls Indicator:	N/A
Groundwater Controls Indicator:	N/A
Significant Non-Complier Universe:	No
Unaddressed Significant Non-Complier Universe:	No
Addressed Significant Non-Complier Universe:	No
Significant Non-Complier With a Compliance Schedule Universe:	No
Financial Assurance Required:	Not reported
Handler Date of Last Change:	20200210
Recognized Trader-Importer:	No
Recognized Trader-Exporter:	No
Importer of Spent Lead Acid Batteries:	No
Exporter of Spent Lead Acid Batteries:	No
Recycler Activity Without Storage:	No
Manifest Broker:	No
Sub-Part P Indicator:	No

Handler - Owner Operator:

Owner/Operator Indicator:	Owner
Owner/Operator Name: WILBUR OAKS APARTMENTS	
Legal Status:	Other
Date Became Current:	Not reported
Date Ended Current:	Not reported
Owner/Operator Address:	450 E WILBUR RD # 376-102
Owner/Operator City,State,Zip:	THOUSAND OAKS, CA 91360
Owner/Operator Telephone:	805-495-4865
Owner/Operator Telephone Ext:	Not reported
Owner/Operator Fax:	Not reported
Owner/Operator Email:	Not reported

Owner/Operator Indicator:	Operator
Owner/Operator Name: BETH MCCABE	
Legal Status:	Other
Date Became Current:	Not reported
Date Ended Current:	Not reported
Owner/Operator Address:	450 E WILBUR RD # 376-102
Owner/Operator City,State,Zip:	THOUSAND OAKS, CA 91360
Owner/Operator Telephone:	805-495-4865
Owner/Operator Telephone Ext:	Not reported
Owner/Operator Fax:	Not reported
Owner/Operator Email:	Not reported

Historic Generators:

Receive Date:	20200115
Handler Name: WILBUR OAKS APTS	
Federal Waste Generator Description:	Not a generator, verified

WILBUR OAKS APTS (Continued) **1026044786**

State District Owner: Not reported
Large Quantity Handler of Universal Waste: No
Recognized Trader Importer: No
Recognized Trader Exporter: No
Spent Lead Acid Battery Importer: No
Spent Lead Acid Battery Exporter: No
Current Record: Yes
Non Storage Recycler Activity: Not reported
Electronic Manifest Broker: Not reported

List of NAICS Codes and Descriptions:
NAICS Code: 56299
NAICS Description: ALL OTHER WASTE MANAGEMENT SERVICES

Facility Has Received Notices of Violations:
Violations: No Violations Found

Evaluation Action Summary:
Evaluations: No Evaluations Found

E MANIFEST:
Manifest Tracking Number: 015164217JJK
Last Updated Date: 20200313
Shipped Date: 20200223
Received Date: 20200303
Manifest Status: Signed
Submission Type: DataImage5Copy
Origin Type: Service
Generator EPA ID: CAC003051123
Generator Name: WILBUR OAKS APTS
Generator Mail Street Number: Not reported
Generator Mail Street 1: 450 E WILBUR RD # 376-102
Generator Mail Street 2: Not reported
Generator Mail City: THOUSAND OAKS
Generator Mail State: CA
Generator Mail Zip: 91360
Generator Location Street Number: Not reported
Generator Location Street 1: 450 E WILBUR RD # 376-102
Generator Location Street 2: Not reported
Generator Location City: THOUSAND OAKS
Generator Location Zip: 91360
Generator Location State: CA
Generator Contact Company Name: Not reported
Designated Facility EPA ID: CAD009007626
Designated Facility Name: AZUSA LAND RECLAMATION CO INC
Designated Facility Mail Street Number: Not reported
Designated Facility Mail Street 1: Not reported
Designated Facility Mail Street 2: 1211 W. GLADSTONE STREET
Designated Facility Mail City: AZUSA
Designated Facility Mail Zip: 91702
Designated Facility Mail State: CA
Designated Facility Location Street Number: Not reported
Designated Facility Location Street 1: 1211 W. GLADSTONE STREET
Designated Facility Location Street 2: Not reported

WILBUR OAKS APTS (Continued) **1026044786**

Designated Facility Location City:	AZUSA
Designated Facility Location Zip:	91702
Designated Facility Location State:	CA
Designated Facility Contact Company Name:	Not reported
Manifest Residue Indicator:	N
Rejection Indicator:	N

State Waste:

Manifest Tracking Number:	015164217JJK
Waste Line Number:	1
State Waste Code Owner:	CA
State Waste Code:	151
State Waste:	Asbestos-containing waste

Transporter:

Manifest Tracking Number:	015164217JJK
Transporter Line Number:	1
Transporter EPA ID:	CAL000439229
Transporter Name:	JON K TAKATA DBA RESTORATION MANAGEMENT COMPANY

Manifest Tracking Number:	015164217JJK
Transporter Line Number:	2
Transporter EPA ID:	CAR000049064
Transporter Name:	E C T I

Waste Line:

Manifest Tracking Number:	015164217JJK
Waste Line Number:	1
U.S. DOT Hazardous Indicator:	Y
U.S. DOT ID Number:	NA2212
U.S. DOT Description:	RQ, NA2212, ASBESTOS, 9, PGIII
Non-Hazardous Waste Description:	Not reported
Number of Containers:	20
Container Type Code:	BA
Container Type Description:	Burlap, cloth, paper, or plastic bags
Waste Quantity:	2
Quantity Unit of Measure Code:	Y
Quantity Unit of Measure Description:	Cubic Yards
Waste Quantity, in Tons:	1.68
Acute Waste Quantity, in Tons:	0
Non-Acute Waste Quantity, in Tons:	1.68
Waste Quantity, in Kilograms:	1523.8104
Acute Waste Quantity, in Kilograms:	0
Non-Acute Waste Quantity, in Kilorgrams:	1523.8104
Management Method Code:	H132
Management Method Description:	LANDFILL (WITH PRIOR TREATMENT AND/OR STABILIZATION)
Waste Residue Indicator:	N
Quantity Discrepancy Indicator:	N
Waste Type Discrepancy Indicator:	N
Waste Density:	Not reported
Waste Density Unit of Measure Code:	Not reported
Waste Density Unit of Measure Description:	Not reported
Form Code:	Not reported
Form Code Description:	Not reported
Source Code:	Not reported
Source Code Description:	Not reported

WILBUR OAKS APTS (Continued) **1026044786**

Waste Minimization Code:	Not reported
Waste Minimization Code Description:	Not reported
Consent Number:	Not reported
EPA Waste Indicator:	N

N180 **WILBUR OAKS** **RCRA NonGen / NLR** **1026050188**
NNE **450 E WILBUR RD** **CAC003057013**
1/8-1/4 **THOUSAND OAKS, CA 91360**
0.187 mi.
989 ft. **Site 45 of 71 in cluster N**

Relative: **Lower**
Actual: **743 ft.**

RCRA Listings:

Date Form Received by Agency:	20200221
Handler Name:	Wilbur Oaks
Handler Address:	450 E Wilbur Rd
Handler City,State,Zip:	THOUSAND OAKS, CA 91360-5474
EPA ID:	CAC003057013
Contact Name:	BETH MCCABE
Contact Address:	450 E WILBUR RD #426-101
Contact City,State,Zip:	THOUSAND OAKS, CA 91360-5474
Contact Telephone:	805-495-4865
Contact Fax:	Not reported
Contact Email:	SMARTINEZ@RMC.COM
Contact Title:	Not reported
EPA Region:	09
Land Type:	Not reported
Federal Waste Generator Description:	Not a generator, verified
Non-Notifier:	Not reported
Biennial Report Cycle:	Not reported
Accessibility:	Not reported
Active Site Indicator:	Not reported
State District Owner:	Not reported
State District:	Not reported
Mailing Address:	450 E WILBUR RD
Mailing City,State,Zip:	THOUSAND OAKS, CA 91360-5474
Owner Name:	Wilbur Oaks
Owner Type:	Other
Operator Name:	Beth Mccabe
Operator Type:	Other
Short-Term Generator Activity:	No
Importer Activity:	No
Mixed Waste Generator:	No
Transporter Activity:	No
Transfer Facility Activity:	No
Recycler Activity with Storage:	No
Small Quantity On-Site Burner Exemption:	No
Smelting Melting and Refining Furnace Exemption:	No
Underground Injection Control:	No
Off-Site Waste Receipt:	No
Universal Waste Indicator:	No
Universal Waste Destination Facility:	No
Federal Universal Waste:	No
Active Site State-Reg Handler:	---
Federal Facility Indicator:	Not reported
Hazardous Secondary Material Indicator:	N
Sub-Part K Indicator:	Not reported
2018 GPRA Permit Baseline:	Not on the Baseline
2018 GPRA Renewals Baseline:	Not on the Baseline

WILBUR OAKS (Continued) **1026050188**

202 GPRA Corrective Action Baseline:	No
Subject to Corrective Action Universe:	No
Non-TSDFs Where RCRA CA has Been Imposed Universe:	No
Corrective Action Priority Ranking:	No NCAPS ranking
Environmental Control Indicator:	No
Institutional Control Indicator:	No
Human Exposure Controls Indicator:	N/A
Groundwater Controls Indicator:	N/A
Significant Non-Complier Universe:	No
Unaddressed Significant Non-Complier Universe:	No
Addressed Significant Non-Complier Universe:	No
Significant Non-Complier With a Compliance Schedule Universe:	No
Financial Assurance Required:	Not reported
Handler Date of Last Change:	20200306
Recognized Trader-Importer:	No
Recognized Trader-Exporter:	No
Importer of Spent Lead Acid Batteries:	No
Exporter of Spent Lead Acid Batteries:	No
Recycler Activity Without Storage:	No
Manifest Broker:	No
Sub-Part P Indicator:	No

Handler - Owner Operator:

Owner/Operator Indicator:	Operator
Owner/Operator Name: BETH MCCABE	
Legal Status:	Other
Date Became Current:	Not reported
Date Ended Current:	Not reported
Owner/Operator Address:	450 E WILBUR RD #426-101
Owner/Operator City,State,Zip:	THOUSAND OAKS, CA 91360-5474
Owner/Operator Telephone:	805-495-4865
Owner/Operator Telephone Ext:	Not reported
Owner/Operator Fax:	Not reported
Owner/Operator Email:	Not reported

Owner/Operator Indicator:	Owner
Owner/Operator Name: WILBUR OAKS	
Legal Status:	Other
Date Became Current:	Not reported
Date Ended Current:	Not reported
Owner/Operator Address:	450 E WILBUR RD
Owner/Operator City,State,Zip:	THOUSAND OAKS, CA 91360-5474
Owner/Operator Telephone:	805-495-4865
Owner/Operator Telephone Ext:	Not reported
Owner/Operator Fax:	Not reported
Owner/Operator Email:	Not reported

Historic Generators:

Receive Date:	20200221
Handler Name: WILBUR OAKS	
Federal Waste Generator Description:	Not a generator, verified
State District Owner:	Not reported
Large Quantity Handler of Universal Waste:	No
Recognized Trader Importer:	No
Recognized Trader Exporter:	No

WILBUR OAKS (Continued) **1026050188**

Spent Lead Acid Battery Importer: No
Spent Lead Acid Battery Exporter: No
Current Record: Yes
Non Storage Recycler Activity: Not reported
Electronic Manifest Broker: Not reported

List of NAICS Codes and Descriptions:
NAICS Code: 56299
NAICS Description: ALL OTHER WASTE MANAGEMENT SERVICES

Facility Has Received Notices of Violations:
Violations: No Violations Found

Evaluation Action Summary:
Evaluations: No Evaluations Found

N181 **WILBUR OAKS APTS.** **RCRA NonGen / NLR** **1025843856**
NNE **450 E. WILBUR RD.** **E MANIFEST** **CAC003023472**
1/8-1/4 **THOUSAND OAKS, CA 91360**
0.187 mi.
989 ft. **Site 46 of 71 in cluster N**

Relative: **Lower**
Actual: **743 ft.**

RCRA Listings:
Date Form Received by Agency: 20190710
Handler Name: Wilbur Oaks
Handler Address: 450 E Wilbur Rd
Handler City,State,Zip: THOUSAND OAKS, CA 91360
EPA ID: CAC003023472
Contact Name: BETH MCCABE
Contact Address: 887 ST CHARLES DR
Contact City,State,Zip: THOUSAND OAKS, CA 91360
Contact Telephone: 805-496-8486
Contact Fax: Not reported
Contact Email: BETH@OAKSMGMT.COM
Contact Title: Not reported
EPA Region: 09
Land Type: Not reported
Federal Waste Generator Description: Not a generator, verified
Non-Notifier: Not reported
Biennial Report Cycle: Not reported
Accessibility: Not reported
Active Site Indicator: Handler Activities
State District Owner: Not reported
State District: Not reported
Mailing Address: 450 E WILBUR RD
Mailing City,State,Zip: THOUSAND OAKS, CA 91360
Owner Name: Thousand Oaks
Owner Type: Other
Operator Name: Beth Mccabe
Operator Type: Other
Short-Term Generator Activity: No
Importer Activity: No
Mixed Waste Generator: No
Transporter Activity: No
Transfer Facility Activity: No

WILBUR OAKS APTS. (Continued) **1025843856**

Recycler Activity with Storage:	No
Small Quantity On-Site Burner Exemption:	No
Smelting Melting and Refining Furnace Exemption:	No
Underground Injection Control:	No
Off-Site Waste Receipt:	No
Universal Waste Indicator:	Yes
Universal Waste Destination Facility:	Yes
Federal Universal Waste:	No
Active Site State-Reg Handler:	---
Federal Facility Indicator:	Not reported
Hazardous Secondary Material Indicator:	N
Sub-Part K Indicator:	Not reported
2018 GPRA Permit Baseline:	Not on the Baseline
2018 GPRA Renewals Baseline:	Not on the Baseline
202 GPRA Corrective Action Baseline:	No
Subject to Corrective Action Universe:	No
Non-TSDFs Where RCRA CA has Been Imposed Universe:	No
Corrective Action Priority Ranking:	No NCAPS ranking
Environmental Control Indicator:	No
Institutional Control Indicator:	No
Human Exposure Controls Indicator:	N/A
Groundwater Controls Indicator:	N/A
Significant Non-Complier Universe:	No
Unaddressed Significant Non-Complier Universe:	No
Addressed Significant Non-Complier Universe:	No
Significant Non-Complier With a Compliance Schedule Universe:	No
Financial Assurance Required:	Not reported
Handler Date of Last Change:	20190729
Recognized Trader-Importer:	No
Recognized Trader-Exporter:	No
Importer of Spent Lead Acid Batteries:	No
Exporter of Spent Lead Acid Batteries:	No
Recycler Activity Without Storage:	No
Manifest Broker:	No
Sub-Part P Indicator:	No

Handler - Owner Operator:

Owner/Operator Indicator:	Operator
Owner/Operator Name: BETH MCCABE	
Legal Status:	Other
Date Became Current:	Not reported
Date Ended Current:	Not reported
Owner/Operator Address:	887 ST CHARLES DR
Owner/Operator City,State,Zip:	THOUSAND OAKS, CA 91360
Owner/Operator Telephone:	805-496-8486
Owner/Operator Telephone Ext:	Not reported
Owner/Operator Fax:	Not reported
Owner/Operator Email:	Not reported

Owner/Operator Indicator:	Owner
Owner/Operator Name: THOUSAND OAKS	
Legal Status:	Other
Date Became Current:	Not reported
Date Ended Current:	Not reported
Owner/Operator Address:	887 ST CHARLES DR
Owner/Operator City,State,Zip:	THOUSAND OAKS, CA 91360

WILBUR OAKS APTS. (Continued) **1025843856**

Owner/Operator Telephone: 805-495-4865
Owner/Operator Telephone Ext: Not reported
Owner/Operator Fax: Not reported
Owner/Operator Email: Not reported

Historic Generators:
Receive Date: 20190710
Handler Name: WILBUR OAKS
Federal Waste Generator Description: Not a generator, verified
State District Owner: Not reported
Large Quantity Handler of Universal Waste: No
Recognized Trader Importer: No
Recognized Trader Exporter: No
Spent Lead Acid Battery Importer: No
Spent Lead Acid Battery Exporter: No
Current Record: Yes
Non Storage Recycler Activity: Not reported
Electronic Manifest Broker: Not reported

List of NAICS Codes and Descriptions:
NAICS Code: 56299
NAICS Description: ALL OTHER WASTE MANAGEMENT SERVICES

Facility Has Received Notices of Violations:
Violations: No Violations Found

Evaluation Action Summary:
Evaluations: No Evaluations Found

E MANIFEST:
Manifest Tracking Number: 015164148JJK
Last Updated Date: 20190826
Shipped Date: 20190729
Received Date: 20190807
Manifest Status: Signed
Submission Type: DataImage5Copy
Origin Type: Service
Generator EPA ID: CAC003023472
Generator Name: WILBUR OAKS APTS.
Generator Mail Street Number: Not reported
Generator Mail Street 1: 450 E. WILBUR RD.
Generator Mail Street 2: Not reported
Generator Mail City: THOUSAND OAKS
Generator Mail State: CA
Generator Mail Zip: 91360
Generator Location Street Number: Not reported
Generator Location Street 1: 450 E. WILBUR RD.
Generator Location Street 2: Not reported
Generator Location City: THOUSAND OAKS
Generator Location Zip: 91360
Generator Location State: CA
Generator Contact Company Name: Not reported
Designated Facility EPA ID: CAD009007626
Designated Facility Name: AZUSA LAND RECLAMATION CO INC

WILBUR OAKS APTS. (Continued) **1025843856**

Designated Facility Mail Street Number:	Not reported
Designated Facility Mail Street 1:	Not reported
Designated Facility Mail Street 2:	1211 W. GLADSTONE STREET
Designated Facility Mail City:	AZUSA
Designated Facility Mail Zip:	91702
Designated Facility Mail State:	CA
Designated Facility Location Street Number:	Not reported
Designated Facility Location Street 1:	1211 W. GLADSTONE STREET
Designated Facility Location Street 2:	Not reported
Designated Facility Location City:	AZUSA
Designated Facility Location Zip:	91702
Designated Facility Location State:	CA
Designated Facility Contact Company Name:	Not reported
Manifest Residue Indicator:	N
Rejection Indicator:	N

State Waste:

Manifest Tracking Number:	015164148JJK
Waste Line Number:	1
State Waste Code Owner:	CA
State Waste Code:	151
State Waste:	Asbestos-containing waste

Transporter:

Manifest Tracking Number:	015164148JJK
Transporter Line Number:	1
Transporter EPA ID:	CAL000439229
Transporter Name:	JON K TAKATA DBA RESTORATION MANAGEMENT COMPANY

Manifest Tracking Number:	015164148JJK
Transporter Line Number:	2
Transporter EPA ID:	CAR000049064
Transporter Name:	E C T I

Waste Line:

Manifest Tracking Number:	015164148JJK
Waste Line Number:	1
U.S. DOT Hazardous Indicator:	Y
U.S. DOT ID Number:	NA2212
U.S. DOT Description:	RQ, NA2212, Asbestos, 9, PG III
Non-Hazardous Waste Description:	Not reported
Number of Containers:	32
Container Type Code:	BA
Container Type Description:	Burlap, cloth, paper, or plastic bags
Waste Quantity:	4
Quantity Unit of Measure Code:	Y
Quantity Unit of Measure Description:	Cubic Yards
Waste Quantity, in Tons:	3.36
Acute Waste Quantity, in Tons:	0
Non-Acute Waste Quantity, in Tons:	3.36
Waste Quantity, in Kilograms:	3047.6208
Acute Waste Quantity, in Kilograms:	0
Non-Acute Waste Quantity, in Kilorgrams:	3047.6208
Management Method Code:	H132
Management Method Description:	LANDFILL (WITH PRIOR TREATMENT AND/OR STABILIZATION)
Waste Residue Indicator:	N

WILBUR OAKS APTS. (Continued) **1025843856**

Quantity Discrepancy Indicator:	N
Waste Type Discrepancy Indicator:	N
Waste Density:	Not reported
Waste Density Unit of Measure Code:	Not reported
Waste Density Unit of Measure Description:	Not reported
Form Code:	Not reported
Form Code Description:	Not reported
Source Code:	Not reported
Source Code Description:	Not reported
Waste Minimization Code:	Not reported
Waste Minimization Code Description:	Not reported
Consent Number:	Not reported
EPA Waste Indicator:	N

N182 **WILBUR OAKS APTS** **RCRA NonGen / NLR** **1026044785**
NNE **450 E WILBUR RD #376-206** **E MANIFEST** **CAC003051122**
1/8-1/4 **THOUSAND OAKS, CA 91360**
0.187 mi.
989 ft. **Site 47 of 71 in cluster N**

Relative: **Lower**
Actual: **743 ft.**

RCRA Listings:

Date Form Received by Agency:	20200115
Handler Name:	Wilbur Oaks Apts
Handler Address:	450 E Wilbur Rd #376-206
Handler City,State,Zip:	THOUSAND OAKS, CA 91360
EPA ID:	CAC003051122
Contact Name:	BETH MCCABE
Contact Address:	450 E WILBUR RD #376-206
Contact City,State,Zip:	THOUSAND OAKS, CA 91360
Contact Telephone:	805-495-4865
Contact Fax:	Not reported
Contact Email:	BFLORES@RMC.COM
Contact Title:	Not reported
EPA Region:	09
Land Type:	Not reported
Federal Waste Generator Description:	Not a generator, verified
Non-Notifier:	Not reported
Biennial Report Cycle:	Not reported
Accessibility:	Not reported
Active Site Indicator:	Not reported
State District Owner:	Not reported
State District:	Not reported
Mailing Address:	450 E WILBUR RD #376-206
Mailing City,State,Zip:	THOUSAND OAKS, CA 91360
Owner Name:	Wilbur Oaks Apartments
Owner Type:	Other
Operator Name:	Beth Mccabe
Operator Type:	Other
Short-Term Generator Activity:	No
Importer Activity:	No
Mixed Waste Generator:	No
Transporter Activity:	No
Transfer Facility Activity:	No
Recycler Activity with Storage:	No
Small Quantity On-Site Burner Exemption:	No
Smelting Melting and Refining Furnace Exemption:	No
Underground Injection Control:	No
Off-Site Waste Receipt:	No

WILBUR OAKS APTS (Continued) **1026044785**

Universal Waste Indicator:	No
Universal Waste Destination Facility:	No
Federal Universal Waste:	No
Active Site State-Reg Handler:	---
Federal Facility Indicator:	Not reported
Hazardous Secondary Material Indicator:	N
Sub-Part K Indicator:	Not reported
2018 GPRA Permit Baseline:	Not on the Baseline
2018 GPRA Renewals Baseline:	Not on the Baseline
202 GPRA Corrective Action Baseline:	No
Subject to Corrective Action Universe:	No
Non-TSDFs Where RCRA CA has Been Imposed Universe:	No
Corrective Action Priority Ranking:	No NCAPS ranking
Environmental Control Indicator:	No
Institutional Control Indicator:	No
Human Exposure Controls Indicator:	N/A
Groundwater Controls Indicator:	N/A
Significant Non-Complier Universe:	No
Unaddressed Significant Non-Complier Universe:	No
Addressed Significant Non-Complier Universe:	No
Significant Non-Complier With a Compliance Schedule Universe:	No
Financial Assurance Required:	Not reported
Handler Date of Last Change:	20200210
Recognized Trader-Importer:	No
Recognized Trader-Exporter:	No
Importer of Spent Lead Acid Batteries:	No
Exporter of Spent Lead Acid Batteries:	No
Recycler Activity Without Storage:	No
Manifest Broker:	No
Sub-Part P Indicator:	No

Handler - Owner Operator:

Owner/Operator Indicator:	Operator
Owner/Operator Name: BETH MCCABE	
Legal Status:	Other
Date Became Current:	Not reported
Date Ended Current:	Not reported
Owner/Operator Address:	450 E WILBUR RD #376-206
Owner/Operator City,State,Zip:	THOUSAND OAKS, CA 91360
Owner/Operator Telephone:	805-495-4865
Owner/Operator Telephone Ext:	Not reported
Owner/Operator Fax:	Not reported
Owner/Operator Email:	Not reported

Owner/Operator Indicator:	Owner
Owner/Operator Name: WILBUR OAKS APARTMENTS	
Legal Status:	Other
Date Became Current:	Not reported
Date Ended Current:	Not reported
Owner/Operator Address:	450 E WILBUR RD #376-206
Owner/Operator City,State,Zip:	THOUSAND OAKS, CA 91360
Owner/Operator Telephone:	805-495-4865
Owner/Operator Telephone Ext:	Not reported
Owner/Operator Fax:	Not reported
Owner/Operator Email:	Not reported

WILBUR OAKS APTS (Continued) **1026044785**

Historic Generators:
Receive Date: 20200115
Handler Name: WILBUR OAKS APTS
Federal Waste Generator Description: Not a generator, verified
State District Owner: Not reported
Large Quantity Handler of Universal Waste: No
Recognized Trader Importer: No
Recognized Trader Exporter: No
Spent Lead Acid Battery Importer: No
Spent Lead Acid Battery Exporter: No
Current Record: Yes
Non Storage Recycler Activity: Not reported
Electronic Manifest Broker: Not reported

List of NAICS Codes and Descriptions:
NAICS Code: 56299
NAICS Description: ALL OTHER WASTE MANAGEMENT SERVICES

Facility Has Received Notices of Violations:
Violations: No Violations Found

Evaluation Action Summary:
Evaluations: No Evaluations Found

E MANIFEST:
Manifest Tracking Number: 015164193JJK
Last Updated Date: 20200313
Shipped Date: 20200223
Received Date: 20200303
Manifest Status: Signed
Submission Type: DataImage5Copy
Origin Type: Service
Generator EPA ID: CAC003051122
Generator Name: WILBUR OAKS APTS
Generator Mail Street Number: Not reported
Generator Mail Street 1: 450 E WILBUR RD #376-206
Generator Mail Street 2: Not reported
Generator Mail City: THOUSAND OAKS
Generator Mail State: CA
Generator Mail Zip: 91360
Generator Location Street Number: Not reported
Generator Location Street 1: 450 E WILBUR RD #376-206
Generator Location Street 2: Not reported
Generator Location City: THOUSAND OAKS
Generator Location Zip: 91360
Generator Location State: CA
Generator Contact Company Name: Not reported
Designated Facility EPA ID: CAD009007626
Designated Facility Name: AZUSA LAND RECLAMATION CO INC
Designated Facility Mail Street Number: Not reported
Designated Facility Mail Street 1: Not reported
Designated Facility Mail Street 2: 1211 W. GLADSTONE STREET
Designated Facility Mail City: AZUSA
Designated Facility Mail Zip: 91702

WILBUR OAKS APTS (Continued) **1026044785**

Designated Facility Mail State:	CA
Designated Facility Location Street Number:	Not reported
Designated Facility Location Street 1:	1211 W. GLADSTONE STREET
Designated Facility Location Street 2:	Not reported
Designated Facility Location City:	AZUSA
Designated Facility Location Zip:	91702
Designated Facility Location State:	CA
Designated Facility Contact Company Name:	Not reported
Manifest Residue Indicator:	N
Rejection Indicator:	N

State Waste:

Manifest Tracking Number:	015164193JJK
Waste Line Number:	1
State Waste Code Owner:	CA
State Waste Code:	151
State Waste:	Asbestos-containing waste

Transporter:

Manifest Tracking Number:	015164193JJK
Transporter Line Number:	1
Transporter EPA ID:	CAL000439229
Transporter Name:	JON K TAKATA DBA RESTORATION MANAGEMENT COMPANY

Manifest Tracking Number:	015164193JJK
Transporter Line Number:	2
Transporter EPA ID:	CAR000049064
Transporter Name:	E C T I

Waste Line:

Manifest Tracking Number:	015164193JJK
Waste Line Number:	1
U.S. DOT Hazardous Indicator:	Y
U.S. DOT ID Number:	NA2212
U.S. DOT Description:	NA2212, Asbestos, 9, PG III, RQ
Non-Hazardous Waste Description:	Not reported
Number of Containers:	30
Container Type Code:	BA
Container Type Description:	Burlap, cloth, paper, or plastic bags
Waste Quantity:	3
Quantity Unit of Measure Code:	Y
Quantity Unit of Measure Description:	Cubic Yards
Waste Quantity, in Tons:	2.52
Acute Waste Quantity, in Tons:	0
Non-Acute Waste Quantity, in Tons:	2.52
Waste Quantity, in Kilograms:	2285.7156
Acute Waste Quantity, in Kilograms:	0
Non-Acute Waste Quantity, in Kilorgrams:	2285.7156
Management Method Code:	H132
Management Method Description:	LANDFILL (WITH PRIOR TREATMENT AND/OR STABILIZATION)
Waste Residue Indicator:	N
Quantity Discrepancy Indicator:	N
Waste Type Discrepancy Indicator:	N
Waste Density:	Not reported
Waste Density Unit of Measure Code:	Not reported
Waste Density Unit of Measure Description:	Not reported

WILBUR OAKS APTS (Continued) **1026044785**

Form Code:	Not reported
Form Code Description:	Not reported
Source Code:	Not reported
Source Code Description:	Not reported
Waste Minimization Code:	Not reported
Waste Minimization Code Description:	Not reported
Consent Number:	Not reported
EPA Waste Indicator:	N

N183 **OAKS PROPERTY MANAGEMENT** **RCRA NonGen / NLR** **1026162581**
NNE **450 E WILBUR RD #418-208** **E MANIFEST** **CAC003062567**
1/8-1/4 **THOUSAND OAKS, CA 91360**
0.187 mi.
989 ft. **Site 48 of 71 in cluster N**

Relative: **Lower**
Actual: **743 ft.**

RCRA Listings:

Date Form Received by Agency:	20200406
Handler Name:	Oaks Property Management
Handler Address:	450 E Wilbur Rd #418-208
Handler City,State,Zip:	THOUSAND OAKS, CA 91360-5474
EPA ID:	CAC003062567
Contact Name:	BETH MCCABE
Contact Address:	450 E WILBUR RD #418-208
Contact City,State,Zip:	THOUSAND OAKS, CA 91360-5474
Contact Telephone:	805-496-8486
Contact Fax:	Not reported
Contact Email:	SMARTINEZ@RMC.COM
Contact Title:	Not reported
EPA Region:	09
Land Type:	Not reported
Federal Waste Generator Description:	Not a generator, verified
Non-Notifier:	Not reported
Biennial Report Cycle:	Not reported
Accessibility:	Not reported
Active Site Indicator:	Not reported
State District Owner:	Not reported
State District:	Not reported
Mailing Address:	450 E WILBUR RD
Mailing City,State,Zip:	THOUSAND OAKS, CA 91360-5474
Owner Name:	Oaks Property Management
Owner Type:	Other
Operator Name:	Beth Mccabe
Operator Type:	Other
Short-Term Generator Activity:	No
Importer Activity:	No
Mixed Waste Generator:	No
Transporter Activity:	No
Transfer Facility Activity:	No
Recycler Activity with Storage:	No
Small Quantity On-Site Burner Exemption:	No
Smelting Melting and Refining Furnace Exemption:	No
Underground Injection Control:	No
Off-Site Waste Receipt:	No
Universal Waste Indicator:	No
Universal Waste Destination Facility:	No
Federal Universal Waste:	No
Active Site State-Reg Handler:	---
Federal Facility Indicator:	Not reported

OAKS PROPERTY MANAGEMENT (Continued) **1026162581**

Hazardous Secondary Material Indicator:	N
Sub-Part K Indicator:	Not reported
2018 GPRA Permit Baseline:	Not on the Baseline
2018 GPRA Renewals Baseline:	Not on the Baseline
202 GPRA Corrective Action Baseline:	No
Subject to Corrective Action Universe:	No
Non-TSDFs Where RCRA CA has Been Imposed Universe:	No
Corrective Action Priority Ranking:	No NCAPS ranking
Environmental Control Indicator:	No
Institutional Control Indicator:	No
Human Exposure Controls Indicator:	N/A
Groundwater Controls Indicator:	N/A
Significant Non-Complier Universe:	No
Unaddressed Significant Non-Complier Universe:	No
Addressed Significant Non-Complier Universe:	No
Significant Non-Complier With a Compliance Schedule Universe:	No
Financial Assurance Required:	Not reported
Handler Date of Last Change:	20200408
Recognized Trader-Importer:	No
Recognized Trader-Exporter:	No
Importer of Spent Lead Acid Batteries:	No
Exporter of Spent Lead Acid Batteries:	No
Recycler Activity Without Storage:	No
Manifest Broker:	No
Sub-Part P Indicator:	No

Handler - Owner Operator:

Owner/Operator Indicator:	Operator
Owner/Operator Name: BETH MCCABE	
Legal Status:	Other
Date Became Current:	Not reported
Date Ended Current:	Not reported
Owner/Operator Address:	450 E WILBUR RD #418-208
Owner/Operator City,State,Zip:	THOUSAND OAKS, CA 91360-5474
Owner/Operator Telephone:	805-496-8486
Owner/Operator Telephone Ext:	Not reported
Owner/Operator Fax:	Not reported
Owner/Operator Email:	Not reported

Owner/Operator Indicator:	Owner
Owner/Operator Name: OAKS PROPERTY MANAGEMENT	
Legal Status:	Other
Date Became Current:	Not reported
Date Ended Current:	Not reported
Owner/Operator Address:	620 NEWPORT CENTER DR
Owner/Operator City,State,Zip:	NEWPORT BEACH, CA 92660
Owner/Operator Telephone:	805-496-8486
Owner/Operator Telephone Ext:	Not reported
Owner/Operator Fax:	Not reported
Owner/Operator Email:	Not reported

Historic Generators:

Receive Date:	20200406
Handler Name: OAKS PROPERTY MANAGEMENT	
Federal Waste Generator Description:	Not a generator, verified

OAKS PROPERTY MANAGEMENT (Continued) **1026162581**

State District Owner:	Not reported
Large Quantity Handler of Universal Waste:	No
Recognized Trader Importer:	No
Recognized Trader Exporter:	No
Spent Lead Acid Battery Importer:	No
Spent Lead Acid Battery Exporter:	No
Current Record:	Yes
Non Storage Recycler Activity:	Not reported
Electronic Manifest Broker:	Not reported

List of NAICS Codes and Descriptions:

NAICS Code:	56299
NAICS Description:	ALL OTHER WASTE MANAGEMENT SERVICES

Facility Has Received Notices of Violations:

Violations:	No Violations Found

Evaluation Action Summary:

Evaluations:	No Evaluations Found

E MANIFEST:

Manifest Tracking Number:	015164242JJK
Last Updated Date:	20200527
Shipped Date:	20200424
Received Date:	20200427
Manifest Status:	Signed
Submission Type:	DataImage5Copy
Origin Type:	Service
Generator EPA ID:	CAC003062567
Generator Name:	OAKS PROPERTY MANAGEMENT
Generator Mail Street Number:	Not reported
Generator Mail Street 1:	450 E WILBUR RD #418-208
Generator Mail Street 2:	Not reported
Generator Mail City:	THOUSAND OAKS
Generator Mail State:	CA
Generator Mail Zip:	91360-5474
Generator Location Street Number:	Not reported
Generator Location Street 1:	620 Newport Center Dr.
Generator Location Street 2:	Not reported
Generator Location City:	Newport Beach
Generator Location Zip:	92601
Generator Location State:	CA
Generator Contact Company Name:	Not reported
Designated Facility EPA ID:	CAD009007626
Designated Facility Name:	AZUSA LAND RECLAMATION CO INC
Designated Facility Mail Street Number:	Not reported
Designated Facility Mail Street 1:	Not reported
Designated Facility Mail Street 2:	1211 W. GLADSTONE STREET
Designated Facility Mail City:	AZUSA
Designated Facility Mail Zip:	91702
Designated Facility Mail State:	CA
Designated Facility Location Street Number:	Not reported
Designated Facility Location Street 1:	1211 W. GLADSTONE STREET
Designated Facility Location Street 2:	Not reported

OAKS PROPERTY MANAGEMENT (Continued) **1026162581**

Designated Facility Location City: AZUSA
Designated Facility Location Zip: 91702
Designated Facility Location State: CA
Designated Facility Contact Company Name: Not reported
Manifest Residue Indicator: N
Rejection Indicator: N

State Waste:
Manifest Tracking Number: 015164242JJK
Waste Line Number: 1
State Waste Code Owner: CA
State Waste Code: 151
State Waste: Asbestos-containing waste

Transporter:
Manifest Tracking Number: 015164242JJK
Transporter Line Number: 1
Transporter EPA ID: CAL000439229
Transporter Name: JON K TAKATA DBA RESTORATION MANAGEMENT COMPANY

Manifest Tracking Number: 015164242JJK
Transporter Line Number: 2
Transporter EPA ID: CAR000049064
Transporter Name: E C T I

Waste Line:
Manifest Tracking Number: 015164242JJK
Waste Line Number: 1
U.S. DOT Hazardous Indicator: Y
U.S. DOT ID Number: NA2212
U.S. DOT Description: NA2212, Asbestos, 9, PG III, RQ
Non-Hazardous Waste Description: Not reported
Number of Containers: 40
Container Type Code: BA
Container Type Description: Burlap, cloth, paper, or plastic bags
Waste Quantity: 4
Quantity Unit of Measure Code: Y
Quantity Unit of Measure Description: Cubic Yards
Waste Quantity, in Tons: 3.36
Acute Waste Quantity, in Tons: 0
Non-Acute Waste Quantity, in Tons: 3.36
Waste Quantity, in Kilograms: 3047.6208
Acute Waste Quantity, in Kilograms: 0
Non-Acute Waste Quantity, in Kilorgrams: 3047.6208
Management Method Code: H132
Management Method Description: LANDFILL (WITH PRIOR TREATMENT AND/OR STABILIZATION)
Waste Residue Indicator: N
Quantity Discrepancy Indicator: N
Waste Type Discrepancy Indicator: N
Waste Density: Not reported
Waste Density Unit of Measure Code: Not reported
Waste Density Unit of Measure Description: Not reported
Form Code: Not reported
Form Code Description: Not reported
Source Code: Not reported
Source Code Description: Not reported

OAKS PROPERTY MANAGEMENT (Continued) **1026162581**

Waste Minimization Code:	Not reported
Waste Minimization Code Description:	Not reported
Consent Number:	Not reported
EPA Waste Indicator:	N

N184 **OAKS PROPERTY MNGT** **RCRA NonGen / NLR** **1024769828**
NNE **450 E WILBUR RD** **E MANIFEST** **CAC002989727**
1/8-1/4 **THOUSAND OAKS, CA 91360**
0.187 mi.
989 ft. **Site 49 of 71 in cluster N**

Relative: **Lower**
Actual: **743 ft.**

RCRA Listings:

Date Form Received by Agency:	20181116
Handler Name:	Oaks Property Management
Handler Address:	450 E Wilbur Rd
Handler City,State,Zip:	THOUSAND OAKS, CA 91350
EPA ID:	CAC002989727
Contact Name:	BETH MCCABE
Contact Address:	450 E WILBUR RD
Contact City,State,Zip:	THOUSAND OAKS, CA 91360
Contact Telephone:	805-495-4865
Contact Fax:	Not reported
Contact Email:	BFLORES@RMC.COM
Contact Title:	Not reported
EPA Region:	09
Land Type:	Not reported
Federal Waste Generator Description:	Not a generator, verified
Non-Notifier:	Not reported
Biennial Report Cycle:	Not reported
Accessibility:	Not reported
Active Site Indicator:	Handler Activities
State District Owner:	Not reported
State District:	Not reported
Mailing Address:	15300 VENTURA BLVD UNIT #405
Mailing City,State,Zip:	SHERMAN OAKS, CA 91403
Owner Name:	Moss & Co
Owner Type:	Other
Operator Name:	Beth Mccabe
Operator Type:	Other
Short-Term Generator Activity:	No
Importer Activity:	No
Mixed Waste Generator:	No
Transporter Activity:	No
Transfer Facility Activity:	No
Recycler Activity with Storage:	No
Small Quantity On-Site Burner Exemption:	No
Smelting Melting and Refining Furnace Exemption:	No
Underground Injection Control:	No
Off-Site Waste Receipt:	No
Universal Waste Indicator:	Yes
Universal Waste Destination Facility:	Yes
Federal Universal Waste:	No
Active Site State-Reg Handler:	---
Federal Facility Indicator:	Not reported
Hazardous Secondary Material Indicator:	N
Sub-Part K Indicator:	Not reported
2018 GPRA Permit Baseline:	Not on the Baseline
2018 GPRA Renewals Baseline:	Not on the Baseline

OAKS PROPERTY MNGT (Continued) **1024769828**

202 GPRA Corrective Action Baseline:	No
Subject to Corrective Action Universe:	No
Non-TSDFs Where RCRA CA has Been Imposed Universe:	No
Corrective Action Priority Ranking:	No NCAPS ranking
Environmental Control Indicator:	No
Institutional Control Indicator:	No
Human Exposure Controls Indicator:	N/A
Groundwater Controls Indicator:	N/A
Significant Non-Complier Universe:	No
Unaddressed Significant Non-Complier Universe:	No
Addressed Significant Non-Complier Universe:	No
Significant Non-Complier With a Compliance Schedule Universe:	No
Financial Assurance Required:	Not reported
Handler Date of Last Change:	20181120
Recognized Trader-Importer:	No
Recognized Trader-Exporter:	No
Importer of Spent Lead Acid Batteries:	No
Exporter of Spent Lead Acid Batteries:	No
Recycler Activity Without Storage:	No
Manifest Broker:	No
Sub-Part P Indicator:	No

Handler - Owner Operator:

Owner/Operator Indicator:	Owner
Owner/Operator Name: MOSS & CO	
Legal Status:	Other
Date Became Current:	Not reported
Date Ended Current:	Not reported
Owner/Operator Address:	15300 VENTURA BLVD UNIT #405
Owner/Operator City,State,Zip:	SHERMAN OAKS, CA 91403
Owner/Operator Telephone:	805-495-4865
Owner/Operator Telephone Ext:	Not reported
Owner/Operator Fax:	Not reported
Owner/Operator Email:	Not reported

Owner/Operator Indicator:	Operator
Owner/Operator Name: BETH MCCABE	
Legal Status:	Other
Date Became Current:	Not reported
Date Ended Current:	Not reported
Owner/Operator Address:	450 E WILBUR RD
Owner/Operator City,State,Zip:	THOUSAND OAKS, CA 91360
Owner/Operator Telephone:	805-495-4865
Owner/Operator Telephone Ext:	Not reported
Owner/Operator Fax:	Not reported
Owner/Operator Email:	Not reported

Historic Generators:

Receive Date:	20181116
Handler Name: OAKS PROPERTY MANAGEMENT	
Federal Waste Generator Description:	Not a generator, verified
State District Owner:	Not reported
Large Quantity Handler of Universal Waste:	No
Recognized Trader Importer:	No
Recognized Trader Exporter:	No

OAKS PROPERTY MNGT (Continued) **1024769828**

Spent Lead Acid Battery Importer: No
Spent Lead Acid Battery Exporter: No
Current Record: Yes
Non Storage Recycler Activity: Not reported
Electronic Manifest Broker: Not reported

List of NAICS Codes and Descriptions:
NAICS Code: 56299
NAICS Description: ALL OTHER WASTE MANAGEMENT SERVICES

Facility Has Received Notices of Violations:
Violations: No Violations Found

Evaluation Action Summary:
Evaluations: No Evaluations Found

E MANIFEST:
Manifest Tracking Number: 015164071JJK
Last Updated Date: 20180816
Shipped Date: 20180728
Received Date: 20180806
Manifest Status: Signed
Submission Type: DataImage5Copy
Origin Type: Service
Generator EPA ID: CAC002960849
Generator Name: OAKS PROPERTY MNGT
Generator Mail Street Number: Not reported
Generator Mail Street 1: 450 E WILBUR RD
Generator Mail Street 2: Not reported
Generator Mail City: THOUSAND OAKS
Generator Mail State: CA
Generator Mail Zip: 91360
Generator Location Street Number: Not reported
Generator Location Street 1: 887 St Charles Dr
Generator Location Street 2: Not reported
Generator Location City: Thousand Oaks
Generator Location Zip: 91360
Generator Location State: CA
Generator Contact Company Name: Not reported
Designated Facility EPA ID: CAD009007626
Designated Facility Name: AZUSA LAND RECLAMATION CO INC
Designated Facility Mail Street Number: Not reported
Designated Facility Mail Street 1: Not reported
Designated Facility Mail Street 2: 1211 W. GLADSTONE STREET
Designated Facility Mail City: AZUSA
Designated Facility Mail Zip: 91702
Designated Facility Mail State: CA
Designated Facility Location Street Number: Not reported
Designated Facility Location Street 1: 1211 W. GLADSTONE STREET
Designated Facility Location Street 2: Not reported
Designated Facility Location City: AZUSA
Designated Facility Location Zip: 91702
Designated Facility Location State: CA
Designated Facility Contact Company Name: Not reported

OAKS PROPERTY MNGT (Continued) **1024769828**

Manifest Residue Indicator:	N
Rejection Indicator:	N
Manifest Tracking Number:	015164101JJK
Last Updated Date:	20190107
Shipped Date:	20181217
Received Date:	20181224
Manifest Status:	Signed
Submission Type:	DataImage5Copy
Origin Type:	Service
Generator EPA ID:	CAC002989727
Generator Name:	OAKS PROPERTY MANAGEMENT
Generator Mail Street Number:	Not reported
Generator Mail Street 1:	450 E WILBUR RD
Generator Mail Street 2:	Not reported
Generator Mail City:	THOUSAND OAKS
Generator Mail State:	CA
Generator Mail Zip:	91350
Generator Location Street Number:	Not reported
Generator Location Street 1:	15300 VENTURA BLVD UNIT #405
Generator Location Street 2:	Not reported
Generator Location City:	SHERMAN OAKS
Generator Location Zip:	91403
Generator Location State:	CA
Generator Contact Company Name:	Not reported
Designated Facility EPA ID:	CAD009007626
Designated Facility Name:	AZUSA LAND RECLAMATION CO INC
Designated Facility Mail Street Number:	Not reported
Designated Facility Mail Street 1:	Not reported
Designated Facility Mail Street 2:	1211 W. GLADSTONE STREET
Designated Facility Mail City:	AZUSA
Designated Facility Mail Zip:	91702
Designated Facility Mail State:	CA
Designated Facility Location Street Number:	Not reported
Designated Facility Location Street 1:	1211 W. GLADSTONE STREET
Designated Facility Location Street 2:	Not reported
Designated Facility Location City:	AZUSA
Designated Facility Location Zip:	91702
Designated Facility Location State:	CA
Designated Facility Contact Company Name:	Not reported
Manifest Residue Indicator:	N
Rejection Indicator:	N

State Waste:

Manifest Tracking Number:	015164101JJK
Waste Line Number:	1
State Waste Code Owner:	CA
State Waste Code:	151
State Waste:	Asbestos-containing waste

Transporter:

Manifest Tracking Number:	015164101JJK
Transporter Line Number:	1
Transporter EPA ID:	CAL000439229
Transporter Name:	JON K TAKATA DBA RESTORATION MANAGEMENT COMPANY

OAKS PROPERTY MNGT (Continued) **1024769828**

Manifest Tracking Number: 015164101JJK
Transporter Line Number: 2
Transporter EPA ID: CAR000049064
Transporter Name: E C T I

Waste Line:
Manifest Tracking Number: 015164101JJK
Waste Line Number: 1
U.S. DOT Hazardous Indicator: Y
U.S. DOT ID Number: NA2212
U.S. DOT Description: NA2212, Asbestos, 9, PG III, RQ
Non-Hazardous Waste Description: Not reported
Number of Containers: 27
Container Type Code: BA
Container Type Description: Burlap, cloth, paper, or plastic bags
Waste Quantity: 3
Quantity Unit of Measure Code: Y
Quantity Unit of Measure Description: Cubic Yards
Waste Quantity, in Tons: 2.52
Acute Waste Quantity, in Tons: 0
Non-Acute Waste Quantity, in Tons: 2.52
Waste Quantity, in Kilograms: 2285.7156
Acute Waste Quantity, in Kilograms: 0
Non-Acute Waste Quantity, in Kilorgrams: 2285.7156
Management Method Code: H132
Management Method Description: LANDFILL (WITH PRIOR TREATMENT AND/OR STABILIZATION)
Waste Residue Indicator: N
Quantity Discrepancy Indicator: N
Waste Type Discrepancy Indicator: N
Waste Density: Not reported
Waste Density Unit of Measure Code: Not reported
Waste Density Unit of Measure Description: Not reported
Form Code: Not reported
Form Code Description: Not reported
Source Code: Not reported
Source Code Description: Not reported
Waste Minimization Code: Not reported
Waste Minimization Code Description: Not reported
Consent Number: Not reported
EPA Waste Indicator: N

N185 **OAKS PROPERTY MANAGEMENT** **RCRA NonGen / NLR** **1026470975**
NNE **450 E WILBUR RD** **E MANIFEST** **CAC003076536**
1/8-1/4 **THOUSAND OAKES, CA 91362**
0.187 mi.
989 ft. **Site 50 of 71 in cluster N**

Relative:
Lower

Actual:
743 ft.

RCRA Listings:
Date Form Received by Agency: 20200727
Handler Name: Oaks Property Management
Handler Address: 450 E Wilbur Rd # 474-205
Handler City,State,Zip: THOUSAND OAKS, CA 91362
EPA ID: CAC003076536
Contact Name: BETH MCCABE
Contact Address: 450 E WILBUR RD # 474-205
Contact City,State,Zip: THOUSAND OAKS, CA 91362
Contact Telephone: 805-495-5511

OAKS PROPERTY MANAGEMENT (Continued) **1026470975**

Contact Fax:	Not reported
Contact Email:	SMARTINEZ@RMC.COM
Contact Title:	Not reported
EPA Region:	09
Land Type:	Not reported
Federal Waste Generator Description:	Not a generator, verified
Non-Notifier:	Not reported
Biennial Report Cycle:	Not reported
Accessibility:	Not reported
Active Site Indicator:	Not reported
State District Owner:	Not reported
State District:	Not reported
Mailing Address:	450 E WILBUR RD # 474-205
Mailing City,State,Zip:	THOUSAND OAKS, CA 91362
Owner Name:	Oaks Property Management
Owner Type:	Other
Operator Name:	Beth Mccabe
Operator Type:	Other
Short-Term Generator Activity:	No
Importer Activity:	No
Mixed Waste Generator:	No
Transporter Activity:	No
Transfer Facility Activity:	No
Recycler Activity with Storage:	No
Small Quantity On-Site Burner Exemption:	No
Smelting Melting and Refining Furnace Exemption:	No
Underground Injection Control:	No
Off-Site Waste Receipt:	No
Universal Waste Indicator:	No
Universal Waste Destination Facility:	No
Federal Universal Waste:	No
Active Site State-Reg Handler:	---
Federal Facility Indicator:	Not reported
Hazardous Secondary Material Indicator:	N
Sub-Part K Indicator:	Not reported
2018 GPRA Permit Baseline:	Not on the Baseline
2018 GPRA Renewals Baseline:	Not on the Baseline
202 GPRA Corrective Action Baseline:	No
Subject to Corrective Action Universe:	No
Non-TSDFs Where RCRA CA has Been Imposed Universe:	No
Corrective Action Priority Ranking:	No NCAPS ranking
Environmental Control Indicator:	No
Institutional Control Indicator:	No
Human Exposure Controls Indicator:	N/A
Groundwater Controls Indicator:	N/A
Significant Non-Complier Universe:	No
Unaddressed Significant Non-Complier Universe:	No
Addressed Significant Non-Complier Universe:	No
Significant Non-Complier With a Compliance Schedule Universe:	No
Financial Assurance Required:	Not reported
Handler Date of Last Change:	20200814
Recognized Trader-Importer:	No
Recognized Trader-Exporter:	No
Importer of Spent Lead Acid Batteries:	No
Exporter of Spent Lead Acid Batteries:	No
Recycler Activity Without Storage:	No
Manifest Broker:	No

OAKS PROPERTY MANAGEMENT (Continued) **1026470975**

Sub-Part P Indicator: No

Handler - Owner Operator:
Owner/Operator Indicator: Owner
Owner/Operator Name: OAKS PROPERTY MANAGEMENT
Legal Status: Other
Date Became Current: Not reported
Date Ended Current: Not reported
Owner/Operator Address: 620 NEWPORT CENTER DR
Owner/Operator City,State,Zip: NEWPORT BEACH, CA 92660
Owner/Operator Telephone: 805-495-5511
Owner/Operator Telephone Ext: Not reported
Owner/Operator Fax: Not reported
Owner/Operator Email: Not reported

Owner/Operator Indicator: Operator
Owner/Operator Name: BETH MCCABE
Legal Status: Other
Date Became Current: Not reported
Date Ended Current: Not reported
Owner/Operator Address: 450 E WILBUR RD # 474-205
Owner/Operator City,State,Zip: THOUSAND OAKS, CA 91362
Owner/Operator Telephone: 805-495-5511
Owner/Operator Telephone Ext: Not reported
Owner/Operator Fax: Not reported
Owner/Operator Email: Not reported

Historic Generators:
Receive Date: 20200727
Handler Name: OAKS PROPERTY MANAGEMENT
Federal Waste Generator Description: Not a generator, verified
State District Owner: Not reported
Large Quantity Handler of Universal Waste: No
Recognized Trader Importer: No
Recognized Trader Exporter: No
Spent Lead Acid Battery Importer: No
Spent Lead Acid Battery Exporter: No
Current Record: Yes
Non Storage Recycler Activity: Not reported
Electronic Manifest Broker: Not reported

List of NAICS Codes and Descriptions:
NAICS Code: 56299
NAICS Description: ALL OTHER WASTE MANAGEMENT SERVICES

Facility Has Received Notices of Violations:
Violations: No Violations Found

Evaluation Action Summary:
Evaluations: No Evaluations Found

E MANIFEST:

OAKS PROPERTY MANAGEMENT (Continued) **1026470975**

Manifest Tracking Number:	015164297JJK
Last Updated Date:	20201009
Shipped Date:	20200915
Received Date:	20200921
Manifest Status:	Signed
Submission Type:	DataImage5Copy
Origin Type:	Service
Generator EPA ID:	CAC003076536
Generator Name:	OAKS PROPERTY MANAGEMENT
Generator Mail Street Number:	Not reported
Generator Mail Street 1:	450 E WILBUR RD
Generator Mail Street 2:	Not reported
Generator Mail City:	THOUSAND OAKES
Generator Mail State:	CA
Generator Mail Zip:	91362
Generator Location Street Number:	Not reported
Generator Location Street 1:	620 Newport Center Dr
Generator Location Street 2:	Not reported
Generator Location City:	Newport Beach
Generator Location Zip:	92669
Generator Location State:	CA
Generator Contact Company Name:	Not reported
Designated Facility EPA ID:	CAD009007626
Designated Facility Name:	AZUSA LAND RECLAMATION CO INC
Designated Facility Mail Street Number:	Not reported
Designated Facility Mail Street 1:	Not reported
Designated Facility Mail Street 2:	1211 W. GLADSTONE STREET
Designated Facility Mail City:	AZUSA
Designated Facility Mail Zip:	91702
Designated Facility Mail State:	CA
Designated Facility Location Street Number:	Not reported
Designated Facility Location Street 1:	1211 W. GLADSTONE STREET
Designated Facility Location Street 2:	Not reported
Designated Facility Location City:	AZUSA
Designated Facility Location Zip:	91702
Designated Facility Location State:	CA
Designated Facility Contact Company Name:	Not reported
Manifest Residue Indicator:	N
Rejection Indicator:	N

State Waste:

Manifest Tracking Number:	015164297JJK
Waste Line Number:	1
State Waste Code Owner:	CA
State Waste Code:	151
State Waste:	Asbestos-containing waste

Transporter:

Manifest Tracking Number:	015164297JJK
Transporter Line Number:	1
Transporter EPA ID:	CAL000439229
Transporter Name:	JON K TAKATA DBA RESTORATION MANAGEMENT COMPANY

Manifest Tracking Number:	015164297JJK
Transporter Line Number:	2
Transporter EPA ID:	CAR000049064

OAKS PROPERTY MANAGEMENT (Continued) **1026470975**

Transporter Name: E C T I

Waste Line:

Manifest Tracking Number:	015164297JJK
Waste Line Number:	1
U.S. DOT Hazardous Indicator:	Y
U.S. DOT ID Number:	NA2212
U.S. DOT Description:	RQ, NA2212, Asbestos, 9, PG III
Non-Hazardous Waste Description:	Not reported
Number of Containers:	32
Container Type Code:	BA
Container Type Description:	Burlap, cloth, paper, or plastic bags
Waste Quantity:	4
Quantity Unit of Measure Code:	Y
Quantity Unit of Measure Description:	Cubic Yards
Waste Quantity, in Tons:	3.36
Acute Waste Quantity, in Tons:	0
Non-Acute Waste Quantity, in Tons:	3.36
Waste Quantity, in Kilograms:	3047.6208
Acute Waste Quantity, in Kilograms:	0
Non-Acute Waste Quantity, in Kilorgrams:	3047.6208
Management Method Code:	H132
Management Method Description:	LANDFILL (WITH PRIOR TREATMENT AND/OR STABILIZATION)
Waste Residue Indicator:	N
Quantity Discrepancy Indicator:	N
Waste Type Discrepancy Indicator:	N
Waste Density:	Not reported
Waste Density Unit of Measure Code:	Not reported
Waste Density Unit of Measure Description:	Not reported
Form Code:	Not reported
Form Code Description:	Not reported
Source Code:	Not reported
Source Code Description:	Not reported
Waste Minimization Code:	Not reported
Waste Minimization Code Description:	Not reported
Consent Number:	Not reported
EPA Waste Indicator:	N

N186 **OAKS PROPERTY MANAGEMENT** **RCRA NonGen / NLR** **1026168736**
NNE **450 E WILBUR RD #474-103** **E MANIFEST** **CAC003068781**
1/8-1/4 **THOUSAND OAKS, CA 91360**
0.187 mi.
989 ft. **Site 51 of 71 in cluster N**

Relative: **Lower**
Actual: **743 ft.**

RCRA Listings:

Date Form Received by Agency:	20200529
Handler Name:	Oaks Property Management
Handler Address:	450 E Wilbur Rd #474-103
Handler City,State,Zip:	THOUSAND OAKS, CA 91360-5474
EPA ID:	CAC003068781
Contact Name:	BETH MCCABE
Contact Address:	450 E WILBUR RD #474-103
Contact City,State,Zip:	THOUSAND OAKS, CA 91360-5474
Contact Telephone:	805-496-8486
Contact Fax:	Not reported
Contact Email:	SMARTINEZ@RMC.COM
Contact Title:	Not reported

OAKS PROPERTY MANAGEMENT (Continued) **1026168736**

EPA Region:	09
Land Type:	Not reported
Federal Waste Generator Description:	Not a generator, verified
Non-Notifier:	Not reported
Biennial Report Cycle:	Not reported
Accessibility:	Not reported
Active Site Indicator:	Not reported
State District Owner:	Not reported
State District:	Not reported
Mailing Address:	450 E WILBUR RD
Mailing City,State,Zip:	THOUSAND OAKS, CA 91360-5474
Owner Name:	Oaks Property Management
Owner Type:	Other
Operator Name:	Beth Mccabe
Operator Type:	Other
Short-Term Generator Activity:	No
Importer Activity:	No
Mixed Waste Generator:	No
Transporter Activity:	No
Transfer Facility Activity:	No
Recycler Activity with Storage:	No
Small Quantity On-Site Burner Exemption:	No
Smelting Melting and Refining Furnace Exemption:	No
Underground Injection Control:	No
Off-Site Waste Receipt:	No
Universal Waste Indicator:	No
Universal Waste Destination Facility:	No
Federal Universal Waste:	No
Active Site State-Reg Handler:	---
Federal Facility Indicator:	Not reported
Hazardous Secondary Material Indicator:	N
Sub-Part K Indicator:	Not reported
2018 GPRA Permit Baseline:	Not on the Baseline
2018 GPRA Renewals Baseline:	Not on the Baseline
202 GPRA Corrective Action Baseline:	No
Subject to Corrective Action Universe:	No
Non-TSDFs Where RCRA CA has Been Imposed Universe:	No
Corrective Action Priority Ranking:	No NCAPS ranking
Environmental Control Indicator:	No
Institutional Control Indicator:	No
Human Exposure Controls Indicator:	N/A
Groundwater Controls Indicator:	N/A
Significant Non-Complier Universe:	No
Unaddressed Significant Non-Complier Universe:	No
Addressed Significant Non-Complier Universe:	No
Significant Non-Complier With a Compliance Schedule Universe:	No
Financial Assurance Required:	Not reported
Handler Date of Last Change:	20200608
Recognized Trader-Importer:	No
Recognized Trader-Exporter:	No
Importer of Spent Lead Acid Batteries:	No
Exporter of Spent Lead Acid Batteries:	No
Recycler Activity Without Storage:	No
Manifest Broker:	No
Sub-Part P Indicator:	No

OAKS PROPERTY MANAGEMENT (Continued) **1026168736**

Handler - Owner Operator:
Owner/Operator Indicator: Owner
Owner/Operator Name: OAKS PROPERTY MANAGEMENT
Legal Status: Other
Date Became Current: Not reported
Date Ended Current: Not reported
Owner/Operator Address: 620 NEWPORT CENTER DR
Owner/Operator City,State,Zip: NEWPORT BEACH, CA 92660
Owner/Operator Telephone: 805-496-8486
Owner/Operator Telephone Ext: Not reported
Owner/Operator Fax: Not reported
Owner/Operator Email: Not reported

Owner/Operator Indicator: Operator
Owner/Operator Name: BETH MCCABE
Legal Status: Other
Date Became Current: Not reported
Date Ended Current: Not reported
Owner/Operator Address: 450 E WILBUR RD #474-103
Owner/Operator City,State,Zip: THOUSAND OAKS, CA 91360-5474
Owner/Operator Telephone: 805-496-8486
Owner/Operator Telephone Ext: Not reported
Owner/Operator Fax: Not reported
Owner/Operator Email: Not reported

Historic Generators:
Receive Date: 20200529
Handler Name: OAKS PROPERTY MANAGEMENT
Federal Waste Generator Description: Not a generator, verified
State District Owner: Not reported
Large Quantity Handler of Universal Waste: No
Recognized Trader Importer: No
Recognized Trader Exporter: No
Spent Lead Acid Battery Importer: No
Spent Lead Acid Battery Exporter: No
Current Record: Yes
Non Storage Recycler Activity: Not reported
Electronic Manifest Broker: Not reported

List of NAICS Codes and Descriptions:
NAICS Code: 56299
NAICS Description: ALL OTHER WASTE MANAGEMENT SERVICES

Facility Has Received Notices of Violations:
Violations: No Violations Found

Evaluation Action Summary:
Evaluations: No Evaluations Found

E MANIFEST:
Manifest Tracking Number: 015164277JJK
Last Updated Date: 20200728
Shipped Date: 20200622

OAKS PROPERTY MANAGEMENT (Continued) **1026168736**

Received Date:	20200623
Manifest Status:	Signed
Submission Type:	DataImage5Copy
Origin Type:	Service
Generator EPA ID:	CAC003068781
Generator Name:	OAKS PROPERTY MANAGEMENT
Generator Mail Street Number:	Not reported
Generator Mail Street 1:	450 E WILBUR RD #474-103
Generator Mail Street 2:	Not reported
Generator Mail City:	THOUSAND OAKS
Generator Mail State:	CA
Generator Mail Zip:	91360-5474
Generator Location Street Number:	Not reported
Generator Location Street 1:	620 NEWPORT CENTER DR
Generator Location Street 2:	Not reported
Generator Location City:	Newport Beach
Generator Location Zip:	92660
Generator Location State:	CA
Generator Contact Company Name:	Not reported
Designated Facility EPA ID:	CAD009007626
Designated Facility Name:	AZUSA LAND RECLAMATION CO INC
Designated Facility Mail Street Number:	Not reported
Designated Facility Mail Street 1:	Not reported
Designated Facility Mail Street 2:	1211 W. GLADSTONE STREET
Designated Facility Mail City:	AZUSA
Designated Facility Mail Zip:	91702
Designated Facility Mail State:	CA
Designated Facility Location Street Number:	Not reported
Designated Facility Location Street 1:	1211 W. GLADSTONE STREET
Designated Facility Location Street 2:	Not reported
Designated Facility Location City:	AZUSA
Designated Facility Location Zip:	91702
Designated Facility Location State:	CA
Designated Facility Contact Company Name:	Not reported
Manifest Residue Indicator:	N
Rejection Indicator:	N

State Waste:

Manifest Tracking Number:	015164277JJK
Waste Line Number:	1
State Waste Code Owner:	CA
State Waste Code:	151
State Waste:	Asbestos-containing waste

Transporter:

Manifest Tracking Number:	015164277JJK
Transporter Line Number:	1
Transporter EPA ID:	CAL000439229
Transporter Name:	JON K TAKATA DBA RESTORATION MANAGEMENT COMPANY

Manifest Tracking Number:	015164277JJK
Transporter Line Number:	2
Transporter EPA ID:	CAR000049064
Transporter Name:	E C T I

OAKS PROPERTY MANAGEMENT (Continued) **1026168736**

Waste Line:

Manifest Tracking Number:	015164277JJK
Waste Line Number:	1
U.S. DOT Hazardous Indicator:	Y
U.S. DOT ID Number:	NA2212
U.S. DOT Description:	RQ NA2212, ASBESTOS, 9 PG III
Non-Hazardous Waste Description:	Not reported
Number of Containers:	45
Container Type Code:	BA
Container Type Description:	Burlap, cloth, paper, or plastic bags
Waste Quantity:	5
Quantity Unit of Measure Code:	Y
Quantity Unit of Measure Description:	Cubic Yards
Waste Quantity, in Tons:	4.2
Acute Waste Quantity, in Tons:	0
Non-Acute Waste Quantity, in Tons:	4.2
Waste Quantity, in Kilograms:	3809.526
Acute Waste Quantity, in Kilograms:	0
Non-Acute Waste Quantity, in Kilorgrams:	3809.526
Management Method Code:	H132
Management Method Description:	LANDFILL (WITH PRIOR TREATMENT AND/OR STABILIZATION)
Waste Residue Indicator:	N
Quantity Discrepancy Indicator:	N
Waste Type Discrepancy Indicator:	N
Waste Density:	Not reported
Waste Density Unit of Measure Code:	Not reported
Waste Density Unit of Measure Description:	Not reported
Form Code:	Not reported
Form Code Description:	Not reported
Source Code:	Not reported
Source Code Description:	Not reported
Waste Minimization Code:	Not reported
Waste Minimization Code Description:	Not reported
Consent Number:	Not reported
EPA Waste Indicator:	N

N187 **OAKS PROPERTY MANAGEMENT** **RCRA NonGen / NLR** **1026472981**
NNE **450 E WILBUR RD # 466-202** **E MANIFEST** **CAC003078631**
1/8-1/4 **THOUSAND OAKS, CA 91360**
0.187 mi.
989 ft. **Site 52 of 71 in cluster N**

Relative: **Lower**
Actual: **743 ft.**

RCRA Listings:

Date Form Received by Agency:	20200810
Handler Name:	Oaks Property Management
Handler Address:	450 E Wilbur Rd # 466-202
Handler City,State,Zip:	THOUSAND OAKS, CA 91360
EPA ID:	CAC003078631
Contact Name:	BETH MCCABE
Contact Address:	450 E WILBUR RD # 466-202
Contact City,State,Zip:	THOUSAND OAKS, CA 91360
Contact Telephone:	805-495-5511
Contact Fax:	Not reported
Contact Email:	SMARTINEZ@RMC.COM
Contact Title:	Not reported
EPA Region:	09
Land Type:	Not reported

OAKS PROPERTY MANAGEMENT (Continued) **1026472981**

Federal Waste Generator Description:	Not a generator, verified
Non-Notifier:	Not reported
Biennial Report Cycle:	Not reported
Accessibility:	Not reported
Active Site Indicator:	Not reported
State District Owner:	Not reported
State District:	Not reported
Mailing Address:	450 E WILBUR RD # 466-202
Mailing City,State,Zip:	THOUSAND OAKS, CA 91360
Owner Name:	Oaks Property Management
Owner Type:	Other
Operator Name:	Beth Mccabe
Operator Type:	Other
Short-Term Generator Activity:	No
Importer Activity:	No
Mixed Waste Generator:	No
Transporter Activity:	No
Transfer Facility Activity:	No
Recycler Activity with Storage:	No
Small Quantity On-Site Burner Exemption:	No
Smelting Melting and Refining Furnace Exemption:	No
Underground Injection Control:	No
Off-Site Waste Receipt:	No
Universal Waste Indicator:	No
Universal Waste Destination Facility:	No
Federal Universal Waste:	No
Active Site State-Reg Handler:	---
Federal Facility Indicator:	Not reported
Hazardous Secondary Material Indicator:	N
Sub-Part K Indicator:	Not reported
2018 GPRA Permit Baseline:	Not on the Baseline
2018 GPRA Renewals Baseline:	Not on the Baseline
202 GPRA Corrective Action Baseline:	No
Subject to Corrective Action Universe:	No
Non-TSDFs Where RCRA CA has Been Imposed Universe:	No
Corrective Action Priority Ranking:	No NCAPS ranking
Environmental Control Indicator:	No
Institutional Control Indicator:	No
Human Exposure Controls Indicator:	N/A
Groundwater Controls Indicator:	N/A
Significant Non-Complier Universe:	No
Unaddressed Significant Non-Complier Universe:	No
Addressed Significant Non-Complier Universe:	No
Significant Non-Complier With a Compliance Schedule Universe:	No
Financial Assurance Required:	Not reported
Handler Date of Last Change:	20200814
Recognized Trader-Importer:	No
Recognized Trader-Exporter:	No
Importer of Spent Lead Acid Batteries:	No
Exporter of Spent Lead Acid Batteries:	No
Recycler Activity Without Storage:	No
Manifest Broker:	No
Sub-Part P Indicator:	No

Handler - Owner Operator:
Owner/Operator Indicator: Owner

OAKS PROPERTY MANAGEMENT (Continued) **1026472981**

Owner/Operator Name: OAKS PROPERTY MANAGEMENT
Legal Status: Other
Date Became Current: Not reported
Date Ended Current: Not reported
Owner/Operator Address: 620 NEWPORT CENTER DR
Owner/Operator City,State,Zip: NEWPORT BEACH, CA 92660
Owner/Operator Telephone: 805-495-5511
Owner/Operator Telephone Ext: Not reported
Owner/Operator Fax: Not reported
Owner/Operator Email: Not reported

Owner/Operator Indicator: Operator
Owner/Operator Name: BETH MCCABE
Legal Status: Other
Date Became Current: Not reported
Date Ended Current: Not reported
Owner/Operator Address: 450 E WILBUR RD # 466-202
Owner/Operator City,State,Zip: THOUSAND OAKS, CA 91360
Owner/Operator Telephone: 805-495-5511
Owner/Operator Telephone Ext: Not reported
Owner/Operator Fax: Not reported
Owner/Operator Email: Not reported

Historic Generators:
Receive Date: 20200810
Handler Name: OAKS PROPERTY MANAGEMENT
Federal Waste Generator Description: Not a generator, verified
State District Owner: Not reported
Large Quantity Handler of Universal Waste: No
Recognized Trader Importer: No
Recognized Trader Exporter: No
Spent Lead Acid Battery Importer: No
Spent Lead Acid Battery Exporter: No
Current Record: Yes
Non Storage Recycler Activity: Not reported
Electronic Manifest Broker: Not reported

List of NAICS Codes and Descriptions:
NAICS Code: 56299
NAICS Description: ALL OTHER WASTE MANAGEMENT SERVICES

Facility Has Received Notices of Violations:
Violations: No Violations Found

Evaluation Action Summary:
Evaluations: No Evaluations Found

E MANIFEST:
Manifest Tracking Number: 015164299JJK
Last Updated Date: 20201009
Shipped Date: 20200917
Received Date: 20200921
Manifest Status: Signed
Submission Type: DataImage5Copy

OAKS PROPERTY MANAGEMENT (Continued) **1026472981**

Origin Type:	Service
Generator EPA ID:	CAC003078631
Generator Name:	OAKS PROPERTY MANAGEMENT
Generator Mail Street Number:	Not reported
Generator Mail Street 1:	450 E WILBUR RD # 466-202
Generator Mail Street 2:	Not reported
Generator Mail City:	THOUSAND OAKS
Generator Mail State:	CA
Generator Mail Zip:	91360
Generator Location Street Number:	Not reported
Generator Location Street 1:	620 newport center dr
Generator Location Street 2:	Not reported
Generator Location City:	newport beach
Generator Location Zip:	02260
Generator Location State:	CO
Generator Contact Company Name:	Not reported
Designated Facility EPA ID:	CAD009007626
Designated Facility Name:	AZUSA LAND RECLAMATION CO INC
Designated Facility Mail Street Number:	Not reported
Designated Facility Mail Street 1:	Not reported
Designated Facility Mail Street 2:	1211 W. GLADSTONE STREET
Designated Facility Mail City:	AZUSA
Designated Facility Mail Zip:	91702
Designated Facility Mail State:	CA
Designated Facility Location Street Number:	Not reported
Designated Facility Location Street 1:	1211 W. GLADSTONE STREET
Designated Facility Location Street 2:	Not reported
Designated Facility Location City:	AZUSA
Designated Facility Location Zip:	91702
Designated Facility Location State:	CA
Designated Facility Contact Company Name:	Not reported
Manifest Residue Indicator:	N
Rejection Indicator:	N

State Waste:

Manifest Tracking Number:	015164299JJK
Waste Line Number:	1
State Waste Code Owner:	CA
State Waste Code:	151
State Waste:	Asbestos-containing waste

Transporter:

Manifest Tracking Number:	015164299JJK
Transporter Line Number:	1
Transporter EPA ID:	CAL000439229
Transporter Name:	JON K TAKATA DBA RESTORATION MANAGEMENT COMPANY

Manifest Tracking Number:	015164299JJK
Transporter Line Number:	2
Transporter EPA ID:	CAR000049064
Transporter Name:	E C T I

Waste Line:

Manifest Tracking Number:	015164299JJK
Waste Line Number:	1
U.S. DOT Hazardous Indicator:	Y

OAKS PROPERTY MANAGEMENT (Continued) **1026472981**

U.S. DOT ID Number:	NA2212
U.S. DOT Description:	NA2212, Asbestos, 9, PG III, RQ
Non-Hazardous Waste Description:	Not reported
Number of Containers:	30
Container Type Code:	BA
Container Type Description:	Burlap, cloth, paper, or plastic bags
Waste Quantity:	3
Quantity Unit of Measure Code:	Y
Quantity Unit of Measure Description:	Cubic Yards
Waste Quantity, in Tons:	2.52
Acute Waste Quantity, in Tons:	0
Non-Acute Waste Quantity, in Tons:	2.52
Waste Quantity, in Kilograms:	2285.7156
Acute Waste Quantity, in Kilograms:	0
Non-Acute Waste Quantity, in Kilorgrams:	2285.7156
Management Method Code:	H132
Management Method Description:	LANDFILL (WITH PRIOR TREATMENT AND/OR STABILIZATION)
Waste Residue Indicator:	N
Quantity Discrepancy Indicator:	N
Waste Type Discrepancy Indicator:	N
Waste Density:	Not reported
Waste Density Unit of Measure Code:	Not reported
Waste Density Unit of Measure Description:	Not reported
Form Code:	Not reported
Form Code Description:	Not reported
Source Code:	Not reported
Source Code Description:	Not reported
Waste Minimization Code:	Not reported
Waste Minimization Code Description:	Not reported
Consent Number:	Not reported
EPA Waste Indicator:	N

N188 **WILBUR OAKS** **RCRA NonGen / NLR** **1026466207**
NNE **450 E WILBUR RD #466-101** **CAC003071483**
1/8-1/4 **THOUSAND OAKS, CA 91360**
0.187 mi.
989 ft. **Site 53 of 71 in cluster N**

Relative: **Lower**
Actual: **743 ft.**

RCRA Listings:

Date Form Received by Agency:	20200618
Handler Name:	Wilbur Oaks
Handler Address:	450 E Wilbur Rd #466-101
Handler City,State,Zip:	THOUSAND OAKS, CA 91360-5474
EPA ID:	CAC003071483
Contact Name:	BETH MCCABE
Contact Address:	450 E WILBUR RD #466-101
Contact City,State,Zip:	THOUSAND OAKS, CA 91360-5474
Contact Telephone:	805-495-4865
Contact Fax:	Not reported
Contact Email:	SMARTINEZ@RMC.COM
Contact Title:	Not reported
EPA Region:	09
Land Type:	Not reported
Federal Waste Generator Description:	Not a generator, verified
Non-Notifier:	Not reported
Biennial Report Cycle:	Not reported
Accessibility:	Not reported
Active Site Indicator:	Not reported

WILBUR OAKS (Continued) **1026466207**

State District Owner:	Not reported
State District:	Not reported
Mailing Address:	450 E WILBUR RD #466-101
Mailing City,State,Zip:	THOUSAND OAKS, CA 91360-5474
Owner Name:	Oaks Property Management
Owner Type:	Other
Operator Name:	Beth Mccabe
Operator Type:	Other
Short-Term Generator Activity:	No
Importer Activity:	No
Mixed Waste Generator:	No
Transporter Activity:	No
Transfer Facility Activity:	No
Recycler Activity with Storage:	No
Small Quantity On-Site Burner Exemption:	No
Smelting Melting and Refining Furnace Exemption:	No
Underground Injection Control:	No
Off-Site Waste Receipt:	No
Universal Waste Indicator:	No
Universal Waste Destination Facility:	No
Federal Universal Waste:	No
Active Site State-Reg Handler:	---
Federal Facility Indicator:	Not reported
Hazardous Secondary Material Indicator:	N
Sub-Part K Indicator:	Not reported
2018 GPRA Permit Baseline:	Not on the Baseline
2018 GPRA Renewals Baseline:	Not on the Baseline
202 GPRA Corrective Action Baseline:	No
Subject to Corrective Action Universe:	No
Non-TSDFs Where RCRA CA has Been Imposed Universe:	No
Corrective Action Priority Ranking:	No NCAPS ranking
Environmental Control Indicator:	No
Institutional Control Indicator:	No
Human Exposure Controls Indicator:	N/A
Groundwater Controls Indicator:	N/A
Significant Non-Complier Universe:	No
Unaddressed Significant Non-Complier Universe:	No
Addressed Significant Non-Complier Universe:	No
Significant Non-Complier With a Compliance Schedule Universe:	No
Financial Assurance Required:	Not reported
Handler Date of Last Change:	20200710
Recognized Trader-Importer:	No
Recognized Trader-Exporter:	No
Importer of Spent Lead Acid Batteries:	No
Exporter of Spent Lead Acid Batteries:	No
Recycler Activity Without Storage:	No
Manifest Broker:	No
Sub-Part P Indicator:	No

Handler - Owner Operator:

Owner/Operator Indicator:	Owner
Owner/Operator Name:	OAKS PROPERTY MANAGEMENT
Legal Status:	Other
Date Became Current:	Not reported
Date Ended Current:	Not reported
Owner/Operator Address:	620 NEWPORT CENTER DR

WILBUR OAKS (Continued) **1026466207**

Owner/Operator City,State,Zip: NEWPORT BEACH, CA 92660
Owner/Operator Telephone: 805-495-4865
Owner/Operator Telephone Ext: Not reported
Owner/Operator Fax: Not reported
Owner/Operator Email: Not reported

Owner/Operator Indicator: Operator
Owner/Operator Name: BETH MCCABE
Legal Status: Other
Date Became Current: Not reported
Date Ended Current: Not reported
Owner/Operator Address: 450 E WILBUR RD #466-101
Owner/Operator City,State,Zip: THOUSAND OAKS, CA 91360-5474
Owner/Operator Telephone: 805-495-4865
Owner/Operator Telephone Ext: Not reported
Owner/Operator Fax: Not reported
Owner/Operator Email: Not reported

Historic Generators:
Receive Date: 20200618
Handler Name: WILBUR OAKS
Federal Waste Generator Description: Not a generator, verified
State District Owner: Not reported
Large Quantity Handler of Universal Waste: No
Recognized Trader Importer: No
Recognized Trader Exporter: No
Spent Lead Acid Battery Importer: No
Spent Lead Acid Battery Exporter: No
Current Record: Yes
Non Storage Recycler Activity: Not reported
Electronic Manifest Broker: Not reported

List of NAICS Codes and Descriptions:
NAICS Code: 56299
NAICS Description: ALL OTHER WASTE MANAGEMENT SERVICES

Facility Has Received Notices of Violations:
Violations: No Violations Found

Evaluation Action Summary:
Evaluations: No Evaluations Found

N189 **WILBUR OAKS APARTMENTS** **RCRA NonGen / NLR** **1028890728**
NNE **450 EAST WILBUR RD., UNIT 442-201** **CAC003251795**
1/8-1/4 **THOUSAND OAKS, CA 91360**
0.187 mi.
989 ft. **Site 54 of 71 in cluster N**

Relative: **Lower**
Actual: **743 ft.**

RCRA Listings:
Date Form Received by Agency: 20230914
Handler Name: Wilbur Oaks Apartments
Handler Address: 450 East Wilbur Rd., Unit 442-201
Handler City,State,Zip: THOUSAND OAKS, CA 91360
EPA ID: CAC003251795
Contact Name: MICHAEL RUSKE

WILBUR OAKS APARTMENTS (Continued) **1028890728**

Contact Address:	450 EAST WILBUR RD., UNIT 442-201
Contact City,State,Zip:	THOUSAND OAKS, CA 91360
Contact Telephone:	805-496-8486
Contact Fax:	Not reported
Contact Email:	LYNDA@OAKSMGMT.COM
Contact Title:	Not reported
EPA Region:	09
Land Type:	Not reported
Federal Waste Generator Description:	Not a generator, verified
Non-Notifier:	Not reported
Biennial Report Cycle:	Not reported
Accessibility:	Not reported
Active Site Indicator:	Not reported
State District Owner:	Not reported
State District:	Not reported
Mailing Address:	450 E WILBUR RD
Mailing City,State,Zip:	THOUSAND OAKS, CA 91360
Owner Name:	Wilbur Oaks Apartments
Owner Type:	Other
Operator Name:	Michael Ruske
Operator Type:	Other
Short-Term Generator Activity:	No
Importer Activity:	No
Mixed Waste Generator:	No
Transporter Activity:	No
Transfer Facility Activity:	No
Recycler Activity with Storage:	No
Small Quantity On-Site Burner Exemption:	No
Smelting Melting and Refining Furnace Exemption:	No
Underground Injection Control:	No
Off-Site Waste Receipt:	No
Universal Waste Indicator:	No
Universal Waste Destination Facility:	No
Federal Universal Waste:	No
Active Site State-Reg Handler:	---
Federal Facility Indicator:	Not reported
Hazardous Secondary Material Indicator:	N
Sub-Part K Indicator:	Not reported
2018 GPRA Permit Baseline:	Not on the Baseline
2018 GPRA Renewals Baseline:	Not on the Baseline
202 GPRA Corrective Action Baseline:	No
Subject to Corrective Action Universe:	No
Non-TSDFs Where RCRA CA has Been Imposed Universe:	No
Corrective Action Priority Ranking:	No NCAPS ranking
Environmental Control Indicator:	No
Institutional Control Indicator:	No
Human Exposure Controls Indicator:	N/A
Groundwater Controls Indicator:	N/A
Significant Non-Complier Universe:	No
Unaddressed Significant Non-Complier Universe:	No
Addressed Significant Non-Complier Universe:	No
Significant Non-Complier With a Compliance Schedule Universe:	No
Financial Assurance Required:	Not reported
Handler Date of Last Change:	20230914
Recognized Trader-Importer:	No
Recognized Trader-Exporter:	No
Importer of Spent Lead Acid Batteries:	No

WILBUR OAKS APARTMENTS (Continued) **1028890728**

Exporter of Spent Lead Acid Batteries: No
Recycler Activity Without Storage: No
Manifest Broker: No
Sub-Part P Indicator: No

Handler - Owner Operator:
Owner/Operator Indicator: Operator
Owner/Operator Name: MICHAEL RUSKE
Legal Status: Other
Date Became Current: Not reported
Date Ended Current: Not reported
Owner/Operator Address: 450 EAST WILBUR RD., UNIT 442-201
Owner/Operator City,State,Zip: THOUSAND OAKS, CA 91360
Owner/Operator Telephone: 805-496-8486
Owner/Operator Telephone Ext: Not reported
Owner/Operator Fax: Not reported
Owner/Operator Email: Not reported

Owner/Operator Indicator: Owner
Owner/Operator Name: WILBUR OAKS APARTMENTS
Legal Status: Other
Date Became Current: Not reported
Date Ended Current: Not reported
Owner/Operator Address: 450 E WILBUR RD
Owner/Operator City,State,Zip: THOUSAND OAKS, CA 91360
Owner/Operator Telephone: 833-834-0383
Owner/Operator Telephone Ext: Not reported
Owner/Operator Fax: Not reported
Owner/Operator Email: Not reported

Historic Generators:
Receive Date: 20230914
Handler Name: WILBUR OAKS APARTMENTS
Federal Waste Generator Description: Not a generator, verified
State District Owner: Not reported
Large Quantity Handler of Universal Waste: No
Recognized Trader Importer: No
Recognized Trader Exporter: No
Spent Lead Acid Battery Importer: No
Spent Lead Acid Battery Exporter: No
Current Record: Yes
Non Storage Recycler Activity: No
Electronic Manifest Broker: No

List of NAICS Codes and Descriptions:
NAICS Code: 56299
NAICS Description: ALL OTHER WASTE MANAGEMENT SERVICES

Facility Has Received Notices of Violations:
Violations: No Violations Found

Evaluation Action Summary:
Evaluations: No Evaluations Found

N190 **OAKS PROPERTY MANAGEMENT** **RCRA NonGen / NLR** **1026161778**
NNE **450 E WILBUR RD #376-107** **CAC003061761**
1/8-1/4 **THOUSAND OAKS, CA 91360**
0.187 mi.
989 ft. **Site 55 of 71 in cluster N**

Relative: **Lower**

Actual: **743 ft.**

RCRA Listings:

Date Form Received by Agency:	20200330
Handler Name:	Oaks Property Management
Handler Address:	450 E Wilbur Rd #376-107
Handler City,State,Zip:	THOUSAND OAKS, CA 91360
EPA ID:	CAC003061761
Contact Name:	BETH MCCABE
Contact Address:	450 E WILBUR RD
Contact City,State,Zip:	THOUSAND OAKS, CA 91360
Contact Telephone:	805-495-4865
Contact Fax:	Not reported
Contact Email:	BETH@OAKSMGMT.COM
Contact Title:	Not reported
EPA Region:	09
Land Type:	Not reported
Federal Waste Generator Description:	Not a generator, verified
Non-Notifier:	Not reported
Biennial Report Cycle:	Not reported
Accessibility:	Not reported
Active Site Indicator:	Not reported
State District Owner:	Not reported
State District:	Not reported
Mailing Address:	450 E WILBUR RD
Mailing City,State,Zip:	THOUSAND OAKS, CA 91360
Owner Name:	Oaks Property Management
Owner Type:	Other
Operator Name:	Beth Mccabe
Operator Type:	Other
Short-Term Generator Activity:	No
Importer Activity:	No
Mixed Waste Generator:	No
Transporter Activity:	No
Transfer Facility Activity:	No
Recycler Activity with Storage:	No
Small Quantity On-Site Burner Exemption:	No
Smelting Melting and Refining Furnace Exemption:	No
Underground Injection Control:	No
Off-Site Waste Receipt:	No
Universal Waste Indicator:	No
Universal Waste Destination Facility:	No
Federal Universal Waste:	No
Active Site State-Reg Handler:	---
Federal Facility Indicator:	Not reported
Hazardous Secondary Material Indicator:	N
Sub-Part K Indicator:	Not reported
2018 GPRA Permit Baseline:	Not on the Baseline
2018 GPRA Renewals Baseline:	Not on the Baseline
202 GPRA Corrective Action Baseline:	No
Subject to Corrective Action Universe:	No
Non-TSDFs Where RCRA CA has Been Imposed Universe:	No
Corrective Action Priority Ranking:	No NCAPS ranking
Environmental Control Indicator:	No
Institutional Control Indicator:	No

OAKS PROPERTY MANAGEMENT (Continued) **1026161778**

Human Exposure Controls Indicator:	N/A
Groundwater Controls Indicator:	N/A
Significant Non-Complier Universe:	No
Unaddressed Significant Non-Complier Universe:	No
Addressed Significant Non-Complier Universe:	No
Significant Non-Complier With a Compliance Schedule Universe:	No
Financial Assurance Required:	Not reported
Handler Date of Last Change:	20200408
Recognized Trader-Importer:	No
Recognized Trader-Exporter:	No
Importer of Spent Lead Acid Batteries:	No
Exporter of Spent Lead Acid Batteries:	No
Recycler Activity Without Storage:	No
Manifest Broker:	No
Sub-Part P Indicator:	No

Handler - Owner Operator:

Owner/Operator Indicator:	Owner
Owner/Operator Name:	OAKS PROPERTY MANAGEMENT
Legal Status:	Other
Date Became Current:	Not reported
Date Ended Current:	Not reported
Owner/Operator Address:	450 E WILBUR RD
Owner/Operator City,State,Zip:	THOUSAND OAKS, CA 91360
Owner/Operator Telephone:	805-495-4865
Owner/Operator Telephone Ext:	Not reported
Owner/Operator Fax:	Not reported
Owner/Operator Email:	Not reported

Owner/Operator Indicator:	Operator
Owner/Operator Name:	BETH MCCABE
Legal Status:	Other
Date Became Current:	Not reported
Date Ended Current:	Not reported
Owner/Operator Address:	450 E WILBUR RD
Owner/Operator City,State,Zip:	THOUSAND OAKS, CA 91360
Owner/Operator Telephone:	805-495-4865
Owner/Operator Telephone Ext:	Not reported
Owner/Operator Fax:	Not reported
Owner/Operator Email:	Not reported

Historic Generators:

Receive Date:	20200330
Handler Name:	OAKS PROPERTY MANAGEMENT
Federal Waste Generator Description:	Not a generator, verified
State District Owner:	Not reported
Large Quantity Handler of Universal Waste:	No
Recognized Trader Importer:	No
Recognized Trader Exporter:	No
Spent Lead Acid Battery Importer:	No
Spent Lead Acid Battery Exporter:	No
Current Record:	Yes
Non Storage Recycler Activity:	Not reported
Electronic Manifest Broker:	Not reported

OAKS PROPERTY MANAGEMENT (Continued) **1026161778**

List of NAICS Codes and Descriptions:
NAICS Code: 56299
NAICS Description: ALL OTHER WASTE MANAGEMENT SERVICES

Facility Has Received Notices of Violations:
Violations: No Violations Found

Evaluation Action Summary:
Evaluations: No Evaluations Found

N191 **WILBUR OAKS** **RCRA NonGen / NLR** **1026044784**
NNE **450 E WILBUR RD** **E MANIFEST** **CAC003051121**
1/8-1/4 **THOUSAND OAKS, CA 91360**
0.187 mi.
989 ft. **Site 56 of 71 in cluster N**

Relative: **Lower**
Actual: **743 ft.**

RCRA Listings:

Date Form Received by Agency:	20200115
Handler Name:	Wilbur Oaks Apts
Handler Address:	450 E Wilbur Rd #384-208
Handler City,State,Zip:	THOUSAND OAKS, CA 91360
EPA ID:	CAC003051121
Contact Name:	BETH MCCABE
Contact Address:	450 E WILBUR RD #384-208
Contact City,State,Zip:	THOUSAND OAKS, CA 91360
Contact Telephone:	805-495-4865
Contact Fax:	Not reported
Contact Email:	BFLORES@RMC.COM
Contact Title:	Not reported
EPA Region:	09
Land Type:	Not reported
Federal Waste Generator Description:	Not a generator, verified
Non-Notifier:	Not reported
Biennial Report Cycle:	Not reported
Accessibility:	Not reported
Active Site Indicator:	Not reported
State District Owner:	Not reported
State District:	Not reported
Mailing Address:	450 E WILBUR RD #384-208
Mailing City,State,Zip:	THOUSAND OAKS, CA 91360
Owner Name:	Wilbur Oaks Apartments
Owner Type:	Other
Operator Name:	Beth Mccabe
Operator Type:	Other
Short-Term Generator Activity:	No
Importer Activity:	No
Mixed Waste Generator:	No
Transporter Activity:	No
Transfer Facility Activity:	No
Recycler Activity with Storage:	No
Small Quantity On-Site Burner Exemption:	No
Smelting Melting and Refining Furnace Exemption:	No
Underground Injection Control:	No
Off-Site Waste Receipt:	No
Universal Waste Indicator:	No

WILBUR OAKS (Continued) **1026044784**

Universal Waste Destination Facility:	No
Federal Universal Waste:	No
Active Site State-Reg Handler:	---
Federal Facility Indicator:	Not reported
Hazardous Secondary Material Indicator:	N
Sub-Part K Indicator:	Not reported
2018 GPRA Permit Baseline:	Not on the Baseline
2018 GPRA Renewals Baseline:	Not on the Baseline
202 GPRA Corrective Action Baseline:	No
Subject to Corrective Action Universe:	No
Non-TSDFs Where RCRA CA has Been Imposed Universe:	No
Corrective Action Priority Ranking:	No NCAPS ranking
Environmental Control Indicator:	No
Institutional Control Indicator:	No
Human Exposure Controls Indicator:	N/A
Groundwater Controls Indicator:	N/A
Significant Non-Complier Universe:	No
Unaddressed Significant Non-Complier Universe:	No
Addressed Significant Non-Complier Universe:	No
Significant Non-Complier With a Compliance Schedule Universe:	No
Financial Assurance Required:	Not reported
Handler Date of Last Change:	20200210
Recognized Trader-Importer:	No
Recognized Trader-Exporter:	No
Importer of Spent Lead Acid Batteries:	No
Exporter of Spent Lead Acid Batteries:	No
Recycler Activity Without Storage:	No
Manifest Broker:	No
Sub-Part P Indicator:	No

Handler - Owner Operator:

Owner/Operator Indicator:	Owner
Owner/Operator Name: WILBUR OAKS APARTMENTS	
Legal Status:	Other
Date Became Current:	Not reported
Date Ended Current:	Not reported
Owner/Operator Address:	450 E WILBUR RD #384-208
Owner/Operator City,State,Zip:	THOUSAND OAKS, CA 91360
Owner/Operator Telephone:	805-495-4865
Owner/Operator Telephone Ext:	Not reported
Owner/Operator Fax:	Not reported
Owner/Operator Email:	Not reported

Owner/Operator Indicator:	Operator
Owner/Operator Name: BETH MCCABE	
Legal Status:	Other
Date Became Current:	Not reported
Date Ended Current:	Not reported
Owner/Operator Address:	450 E WILBUR RD #384-208
Owner/Operator City,State,Zip:	THOUSAND OAKS, CA 91360
Owner/Operator Telephone:	805-495-4865
Owner/Operator Telephone Ext:	Not reported
Owner/Operator Fax:	Not reported
Owner/Operator Email:	Not reported

WILBUR OAKS (Continued) **1026044784**

Historic Generators:
- Receive Date: 20200115
- Handler Name: WILBUR OAKS APTS
- Federal Waste Generator Description: Not a generator, verified
- State District Owner: Not reported
- Large Quantity Handler of Universal Waste: No
- Recognized Trader Importer: No
- Recognized Trader Exporter: No
- Spent Lead Acid Battery Importer: No
- Spent Lead Acid Battery Exporter: No
- Current Record: Yes
- Non Storage Recycler Activity: Not reported
- Electronic Manifest Broker: Not reported

List of NAICS Codes and Descriptions:
- NAICS Code: 56299
- NAICS Description: ALL OTHER WASTE MANAGEMENT SERVICES

Facility Has Received Notices of Violations:
- Violations: No Violations Found

Evaluation Action Summary:
- Evaluations: No Evaluations Found

E MANIFEST:
- Manifest Tracking Number: 015164214JJK
- Last Updated Date: 20200218
- Shipped Date: 20200117
- Received Date: 20200122
- Manifest Status: Signed
- Submission Type: DataImage5Copy
- Origin Type: Service
- Generator EPA ID: CAC003051121
- Generator Name: WILBUR OAKS
- Generator Mail Street Number: Not reported
- Generator Mail Street 1: 450 E WILBUR RD
- Generator Mail Street 2: Not reported
- Generator Mail City: THOUSAND OAKS
- Generator Mail State: CA
- Generator Mail Zip: 91360
- Generator Location Street Number: Not reported
- Generator Location Street 1: 450 E WILBUR RD
- Generator Location Street 2: Not reported
- Generator Location City: THOUSAND OAKS
- Generator Location Zip: 91360
- Generator Location State: CA
- Generator Contact Company Name: Not reported
- Designated Facility EPA ID: CAD009007626
- Designated Facility Name: AZUSA LAND RECLAMATION CO INC
- Designated Facility Mail Street Number: Not reported
- Designated Facility Mail Street 1: Not reported
- Designated Facility Mail Street 2: 1211 W. GLADSTONE STREET
- Designated Facility Mail City: AZUSA
- Designated Facility Mail Zip: 91702

WILBUR OAKS (Continued) **1026044784**

Designated Facility Mail State:	CA
Designated Facility Location Street Number:	Not reported
Designated Facility Location Street 1:	1211 W. GLADSTONE STREET
Designated Facility Location Street 2:	Not reported
Designated Facility Location City:	AZUSA
Designated Facility Location Zip:	91702
Designated Facility Location State:	CA
Designated Facility Contact Company Name:	Not reported
Manifest Residue Indicator:	N
Rejection Indicator:	N

Manifest Tracking Number:	015164216JJK
Last Updated Date:	20200218
Shipped Date:	20200121
Received Date:	20200122
Manifest Status:	Signed
Submission Type:	DataImage5Copy
Origin Type:	Service
Generator EPA ID:	CAC003051749
Generator Name:	WILBUR OAKS
Generator Mail Street Number:	Not reported
Generator Mail Street 1:	450 E WILBUR RD
Generator Mail Street 2:	Not reported
Generator Mail City:	THOUSAND OAKS
Generator Mail State:	CA
Generator Mail Zip:	91360
Generator Location Street Number:	Not reported
Generator Location Street 1:	450 E WILBUR RD
Generator Location Street 2:	Not reported
Generator Location City:	THOUSAND OAKS
Generator Location Zip:	91360
Generator Location State:	CA
Generator Contact Company Name:	Not reported
Designated Facility EPA ID:	CAD009007626
Designated Facility Name:	AZUSA LAND RECLAMATION CO INC
Designated Facility Mail Street Number:	Not reported
Designated Facility Mail Street 1:	Not reported
Designated Facility Mail Street 2:	1211 W. GLADSTONE STREET
Designated Facility Mail City:	AZUSA
Designated Facility Mail Zip:	91702
Designated Facility Mail State:	CA
Designated Facility Location Street Number:	Not reported
Designated Facility Location Street 1:	1211 W. GLADSTONE STREET
Designated Facility Location Street 2:	Not reported
Designated Facility Location City:	AZUSA
Designated Facility Location Zip:	91702
Designated Facility Location State:	CA
Designated Facility Contact Company Name:	Not reported
Manifest Residue Indicator:	N
Rejection Indicator:	N

Manifest Tracking Number:	015164230JJK
Last Updated Date:	20200527
Shipped Date:	20200421
Received Date:	20200427
Manifest Status:	Signed
Submission Type:	DataImage5Copy

WILBUR OAKS (Continued) **1026044784**

Origin Type:	Service
Generator EPA ID:	CAC003057013
Generator Name:	WILBUR OAKS
Generator Mail Street Number:	Not reported
Generator Mail Street 1:	450 E WILBUR RD
Generator Mail Street 2:	Not reported
Generator Mail City:	THOUSAND OAKS
Generator Mail State:	CA
Generator Mail Zip:	91360-5474
Generator Location Street Number:	Not reported
Generator Location Street 1:	450 E WILBUR RD
Generator Location Street 2:	Not reported
Generator Location City:	THOUSAND OAKS
Generator Location Zip:	91360-5474
Generator Location State:	CA
Generator Contact Company Name:	Not reported
Designated Facility EPA ID:	CAD009007626
Designated Facility Name:	AZUSA LAND RECLAMATION CO INC
Designated Facility Mail Street Number:	Not reported
Designated Facility Mail Street 1:	Not reported
Designated Facility Mail Street 2:	1211 W. GLADSTONE STREET
Designated Facility Mail City:	AZUSA
Designated Facility Mail Zip:	91702
Designated Facility Mail State:	CA
Designated Facility Location Street Number:	Not reported
Designated Facility Location Street 1:	1211 W. GLADSTONE STREET
Designated Facility Location Street 2:	Not reported
Designated Facility Location City:	AZUSA
Designated Facility Location Zip:	91702
Designated Facility Location State:	CA
Designated Facility Contact Company Name:	Not reported
Manifest Residue Indicator:	N
Rejection Indicator:	N

Manifest Tracking Number:	020580220JJK
Last Updated Date:	20191118
Shipped Date:	20191028
Received Date:	20191105
Manifest Status:	Signed
Submission Type:	DataImage5Copy
Origin Type:	Service
Generator EPA ID:	CAC003035507
Generator Name:	WILBUR OAKS
Generator Mail Street Number:	Not reported
Generator Mail Street 1:	450 E WILBUR RD
Generator Mail Street 2:	Not reported
Generator Mail City:	THOUSAND OAKS
Generator Mail State:	CA
Generator Mail Zip:	91360
Generator Location Street Number:	Not reported
Generator Location Street 1:	450 E WILBUR RD
Generator Location Street 2:	Not reported
Generator Location City:	THOUSAND OAKS
Generator Location Zip:	91360
Generator Location State:	CA
Generator Contact Company Name:	Not reported
Designated Facility EPA ID:	CAD009007626

WILBUR OAKS (Continued) **1026044784**

Designated Facility Name:	AZUSA LAND RECLAMATION CO INC
Designated Facility Mail Street Number:	Not reported
Designated Facility Mail Street 1:	Not reported
Designated Facility Mail Street 2:	1211 W. GLADSTONE STREET
Designated Facility Mail City:	AZUSA
Designated Facility Mail Zip:	91702
Designated Facility Mail State:	CA
Designated Facility Location Street Number:	Not reported
Designated Facility Location Street 1:	1211 W. GLADSTONE STREET
Designated Facility Location Street 2:	Not reported
Designated Facility Location City:	AZUSA
Designated Facility Location Zip:	91702
Designated Facility Location State:	CA
Designated Facility Contact Company Name:	Not reported
Manifest Residue Indicator:	N
Rejection Indicator:	N

State Waste:

Manifest Tracking Number:	020580220JJK
Waste Line Number:	1
State Waste Code Owner:	CA
State Waste Code:	151
State Waste:	Asbestos-containing waste

Transporter:

Manifest Tracking Number:	020580220JJK
Transporter Line Number:	1
Transporter EPA ID:	CAL000439229
Transporter Name:	JON K TAKATA DBA RESTORATION MANAGEMENT COMPANY

Manifest Tracking Number:	020580220JJK
Transporter Line Number:	2
Transporter EPA ID:	CAL000367448
Transporter Name:	STAR RESOURCES CORP

Waste Line:

Manifest Tracking Number:	020580220JJK
Waste Line Number:	1
U.S. DOT Hazardous Indicator:	Y
U.S. DOT ID Number:	NA2212
U.S. DOT Description:	NA2212, Asbestos, 9, PG III, RQ
Non-Hazardous Waste Description:	Not reported
Number of Containers:	86
Container Type Code:	BA
Container Type Description:	Burlap, cloth, paper, or plastic bags
Waste Quantity:	9
Quantity Unit of Measure Code:	Y
Quantity Unit of Measure Description:	Cubic Yards
Waste Quantity, in Tons:	7.56
Acute Waste Quantity, in Tons:	0
Non-Acute Waste Quantity, in Tons:	7.56
Waste Quantity, in Kilograms:	6857.147
Acute Waste Quantity, in Kilograms:	0
Non-Acute Waste Quantity, in Kilorgrams:	6857.147
Management Method Code:	H132
Management Method Description:	LANDFILL (WITH PRIOR TREATMENT AND/OR STABILIZATION)

WILBUR OAKS (Continued) **1026044784**

Waste Residue Indicator:	N
Quantity Discrepancy Indicator:	N
Waste Type Discrepancy Indicator:	N
Waste Density:	Not reported
Waste Density Unit of Measure Code:	Not reported
Waste Density Unit of Measure Description:	Not reported
Form Code:	Not reported
Form Code Description:	Not reported
Source Code:	Not reported
Source Code Description:	Not reported
Waste Minimization Code:	Not reported
Waste Minimization Code Description:	Not reported
Consent Number:	Not reported
EPA Waste Indicator:	N

N192 **WILBUR OAKS** **RCRA NonGen / NLR** **1026044216**
NNE **450 E WILBUR RD #474-101** **E MANIFEST** **CAC003050508**
1/8-1/4 **THOUSAND OAKS, CA 91369**
0.187 mi.
989 ft. **Site 57 of 71 in cluster N**

Relative: **Lower**
Actual: **743 ft.**

RCRA Listings:

Date Form Received by Agency:	20200110
Handler Name:	Wilbur Oaks
Handler Address:	450 E Wilbur Rd #474-101
Handler City,State,Zip:	THOUSAND OAKS, CA 91369
EPA ID:	CAC003050508
Contact Name:	BETH MCCABE
Contact Address:	450 E WILBUR RD #474-101
Contact City,State,Zip:	THOUSAND OAKS, CA 91369
Contact Telephone:	805-495-4865
Contact Fax:	Not reported
Contact Email:	BFLORES@RMC.COM
Contact Title:	Not reported
EPA Region:	09
Land Type:	Not reported
Federal Waste Generator Description:	Not a generator, verified
Non-Notifier:	Not reported
Biennial Report Cycle:	Not reported
Accessibility:	Not reported
Active Site Indicator:	Not reported
State District Owner:	Not reported
State District:	Not reported
Mailing Address:	450 E WILBUR RD #474-101
Mailing City,State,Zip:	THOUSAND OAKS, CA 91369
Owner Name:	Beth Mccabe
Owner Type:	Other
Operator Name:	Beth Mccabe
Operator Type:	Other
Short-Term Generator Activity:	No
Importer Activity:	No
Mixed Waste Generator:	No
Transporter Activity:	No
Transfer Facility Activity:	No
Recycler Activity with Storage:	No
Small Quantity On-Site Burner Exemption:	No
Smelting Melting and Refining Furnace Exemption:	No
Underground Injection Control:	No

WILBUR OAKS (Continued) **1026044216**

Off-Site Waste Receipt:	No
Universal Waste Indicator:	No
Universal Waste Destination Facility:	No
Federal Universal Waste:	No
Active Site State-Reg Handler:	---
Federal Facility Indicator:	Not reported
Hazardous Secondary Material Indicator:	N
Sub-Part K Indicator:	Not reported
2018 GPRA Permit Baseline:	Not on the Baseline
2018 GPRA Renewals Baseline:	Not on the Baseline
202 GPRA Corrective Action Baseline:	No
Subject to Corrective Action Universe:	No
Non-TSDFs Where RCRA CA has Been Imposed Universe:	No
Corrective Action Priority Ranking:	No NCAPS ranking
Environmental Control Indicator:	No
Institutional Control Indicator:	No
Human Exposure Controls Indicator:	N/A
Groundwater Controls Indicator:	N/A
Significant Non-Complier Universe:	No
Unaddressed Significant Non-Complier Universe:	No
Addressed Significant Non-Complier Universe:	No
Significant Non-Complier With a Compliance Schedule Universe:	No
Financial Assurance Required:	Not reported
Handler Date of Last Change:	20200210
Recognized Trader-Importer:	No
Recognized Trader-Exporter:	No
Importer of Spent Lead Acid Batteries:	No
Exporter of Spent Lead Acid Batteries:	No
Recycler Activity Without Storage:	No
Manifest Broker:	No
Sub-Part P Indicator:	No

Handler - Owner Operator:

Owner/Operator Indicator:	Owner
Owner/Operator Name: BETH MCCABE	
Legal Status:	Other
Date Became Current:	Not reported
Date Ended Current:	Not reported
Owner/Operator Address:	450 E WILBUR RD #474-101
Owner/Operator City,State,Zip:	THOUSAND OAKS, CA 91369
Owner/Operator Telephone:	805-495-4865
Owner/Operator Telephone Ext:	Not reported
Owner/Operator Fax:	Not reported
Owner/Operator Email:	Not reported

Owner/Operator Indicator:	Operator
Owner/Operator Name: BETH MCCABE	
Legal Status:	Other
Date Became Current:	Not reported
Date Ended Current:	Not reported
Owner/Operator Address:	450 E WILBUR RD #474-101
Owner/Operator City,State,Zip:	THOUSAND OAKS, CA 91369
Owner/Operator Telephone:	805-495-4865
Owner/Operator Telephone Ext:	Not reported
Owner/Operator Fax:	Not reported
Owner/Operator Email:	Not reported

WILBUR OAKS (Continued) **1026044216**

Historic Generators:
Receive Date: 20200110
Handler Name: WILBUR OAKS
Federal Waste Generator Description: Not a generator, verified
State District Owner: Not reported
Large Quantity Handler of Universal Waste: No
Recognized Trader Importer: No
Recognized Trader Exporter: No
Spent Lead Acid Battery Importer: No
Spent Lead Acid Battery Exporter: No
Current Record: Yes
Non Storage Recycler Activity: Not reported
Electronic Manifest Broker: Not reported

List of NAICS Codes and Descriptions:
NAICS Code: 56299
NAICS Description: ALL OTHER WASTE MANAGEMENT SERVICES

Facility Has Received Notices of Violations:
Violations: No Violations Found

Evaluation Action Summary:
Evaluations: No Evaluations Found

E MANIFEST:
Manifest Tracking Number: 015164209JJK
Last Updated Date: 20200313
Shipped Date: 20200220
Received Date: 20200303
Manifest Status: Signed
Submission Type: DataImage5Copy
Origin Type: Service
Generator EPA ID: CAC003050508
Generator Name: WILBUR OAKS
Generator Mail Street Number: Not reported
Generator Mail Street 1: 450 E WILBUR RD #474-101
Generator Mail Street 2: Not reported
Generator Mail City: THOUSAND OAKS
Generator Mail State: CA
Generator Mail Zip: 91360
Generator Location Street Number: Not reported
Generator Location Street 1: 450 E WILBUR RD #474-101
Generator Location Street 2: Not reported
Generator Location City: THOUSAND OAKS
Generator Location Zip: 91360
Generator Location State: CA
Generator Contact Company Name: Not reported
Designated Facility EPA ID: CAD009007626
Designated Facility Name: AZUSA LAND RECLAMATION CO INC
Designated Facility Mail Street Number: Not reported
Designated Facility Mail Street 1: Not reported
Designated Facility Mail Street 2: 1211 W. GLADSTONE STREET
Designated Facility Mail City: AZUSA
Designated Facility Mail Zip: 91702

WILBUR OAKS (Continued) **1026044216**

Designated Facility Mail State:	CA
Designated Facility Location Street Number:	Not reported
Designated Facility Location Street 1:	1211 W. GLADSTONE STREET
Designated Facility Location Street 2:	Not reported
Designated Facility Location City:	AZUSA
Designated Facility Location Zip:	91702
Designated Facility Location State:	CA
Designated Facility Contact Company Name:	Not reported
Manifest Residue Indicator:	N
Rejection Indicator:	N

State Waste:

Manifest Tracking Number:	015164209JJK
Waste Line Number:	1
State Waste Code Owner:	CA
State Waste Code:	151
State Waste:	Asbestos-containing waste

Transporter:

Manifest Tracking Number:	015164209JJK
Transporter Line Number:	1
Transporter EPA ID:	CAL000439229
Transporter Name:	JON K TAKATA DBA RESTORATION MANAGEMENT COMPANY

Manifest Tracking Number:	015164209JJK
Transporter Line Number:	2
Transporter EPA ID:	CAR000049064
Transporter Name:	E C T I

Waste Line:

Manifest Tracking Number:	015164209JJK
Waste Line Number:	1
U.S. DOT Hazardous Indicator:	Y
U.S. DOT ID Number:	NA2212
U.S. DOT Description:	RQ, NA2212, Asbestos, 9, PG III
Non-Hazardous Waste Description:	Not reported
Number of Containers:	30
Container Type Code:	BA
Container Type Description:	Burlap, cloth, paper, or plastic bags
Waste Quantity:	3
Quantity Unit of Measure Code:	Y
Quantity Unit of Measure Description:	Cubic Yards
Waste Quantity, in Tons:	2.52
Acute Waste Quantity, in Tons:	0
Non-Acute Waste Quantity, in Tons:	2.52
Waste Quantity, in Kilograms:	2285.7156
Acute Waste Quantity, in Kilograms:	0
Non-Acute Waste Quantity, in Kilorgrams:	2285.7156
Management Method Code:	H132
Management Method Description:	LANDFILL (WITH PRIOR TREATMENT AND/OR STABILIZATION)
Waste Residue Indicator:	N
Quantity Discrepancy Indicator:	N
Waste Type Discrepancy Indicator:	N
Waste Density:	Not reported
Waste Density Unit of Measure Code:	Not reported
Waste Density Unit of Measure Description:	Not reported

WILBUR OAKS (Continued) **1026044216**

Form Code:	Not reported
Form Code Description:	Not reported
Source Code:	Not reported
Source Code Description:	Not reported
Waste Minimization Code:	Not reported
Waste Minimization Code Description:	Not reported
Consent Number:	Not reported
EPA Waste Indicator:	N

N193 **WILBUR OAKS** **RCRA NonGen / NLR 1026050197**
NNE **450 E WILBUR RD # 384-104** **E MANIFEST CAC003057024**
1/8-1/4 **THOUSAND OAKS, CA 91360**
0.187 mi.
989 ft. **Site 58 of 71 in cluster N**

Relative: **Lower**
Actual: **743 ft.**

RCRA Listings:

Date Form Received by Agency:	20200221
Handler Name:	Wilbur Oaks
Handler Address:	450 E Wilbur Rd # 384-104
Handler City,State,Zip:	THOUSAND OAKS, CA 91360-5474
EPA ID:	CAC003057024
Contact Name:	BETH MCCABE
Contact Address:	450 E WILBUR RD # 384-104
Contact City,State,Zip:	THOUSAND OAKS, CA 91360-5474
Contact Telephone:	805-495-4865
Contact Fax:	Not reported
Contact Email:	SMARTINEZ@RMC.COM
Contact Title:	Not reported
EPA Region:	09
Land Type:	Not reported
Federal Waste Generator Description:	Not a generator, verified
Non-Notifier:	Not reported
Biennial Report Cycle:	Not reported
Accessibility:	Not reported
Active Site Indicator:	Not reported
State District Owner:	Not reported
State District:	Not reported
Mailing Address:	450 E WILBUR RD # 384-104
Mailing City,State,Zip:	THOUSAND OAKS, CA 91360-5474
Owner Name:	Wilbur Oaks
Owner Type:	Other
Operator Name:	Beth Mccabe
Operator Type:	Other
Short-Term Generator Activity:	No
Importer Activity:	No
Mixed Waste Generator:	No
Transporter Activity:	No
Transfer Facility Activity:	No
Recycler Activity with Storage:	No
Small Quantity On-Site Burner Exemption:	No
Smelting Melting and Refining Furnace Exemption:	No
Underground Injection Control:	No
Off-Site Waste Receipt:	No
Universal Waste Indicator:	No
Universal Waste Destination Facility:	No
Federal Universal Waste:	No
Active Site State-Reg Handler:	---
Federal Facility Indicator:	Not reported

WILBUR OAKS (Continued) **1026050197**

Hazardous Secondary Material Indicator:	N
Sub-Part K Indicator:	Not reported
2018 GPRA Permit Baseline:	Not on the Baseline
2018 GPRA Renewals Baseline:	Not on the Baseline
202 GPRA Corrective Action Baseline:	No
Subject to Corrective Action Universe:	No
Non-TSDFs Where RCRA CA has Been Imposed Universe:	No
Corrective Action Priority Ranking:	No NCAPS ranking
Environmental Control Indicator:	No
Institutional Control Indicator:	No
Human Exposure Controls Indicator:	N/A
Groundwater Controls Indicator:	N/A
Significant Non-Complier Universe:	No
Unaddressed Significant Non-Complier Universe:	No
Addressed Significant Non-Complier Universe:	No
Significant Non-Complier With a Compliance Schedule Universe:	No
Financial Assurance Required:	Not reported
Handler Date of Last Change:	20200306
Recognized Trader-Importer:	No
Recognized Trader-Exporter:	No
Importer of Spent Lead Acid Batteries:	No
Exporter of Spent Lead Acid Batteries:	No
Recycler Activity Without Storage:	No
Manifest Broker:	No
Sub-Part P Indicator:	No

Handler - Owner Operator:

Owner/Operator Indicator:	Owner
Owner/Operator Name: WILBUR OAKS	
Legal Status:	Other
Date Became Current:	Not reported
Date Ended Current:	Not reported
Owner/Operator Address:	450 E WILBUR RD # 384-104
Owner/Operator City,State,Zip:	THOUSAND OAKS, CA 91360-5474
Owner/Operator Telephone:	805-495-4865
Owner/Operator Telephone Ext:	Not reported
Owner/Operator Fax:	Not reported
Owner/Operator Email:	Not reported

Owner/Operator Indicator:	Operator
Owner/Operator Name: BETH MCCABE	
Legal Status:	Other
Date Became Current:	Not reported
Date Ended Current:	Not reported
Owner/Operator Address:	450 E WILBUR RD # 384-104
Owner/Operator City,State,Zip:	THOUSAND OAKS, CA 91360-5474
Owner/Operator Telephone:	805-495-4865
Owner/Operator Telephone Ext:	Not reported
Owner/Operator Fax:	Not reported
Owner/Operator Email:	Not reported

Historic Generators:

Receive Date:	20200221
Handler Name: WILBUR OAKS	
Federal Waste Generator Description:	Not a generator, verified

WILBUR OAKS (Continued) **1026050197**

State District Owner: Not reported
Large Quantity Handler of Universal Waste: No
Recognized Trader Importer: No
Recognized Trader Exporter: No
Spent Lead Acid Battery Importer: No
Spent Lead Acid Battery Exporter: No
Current Record: Yes
Non Storage Recycler Activity: Not reported
Electronic Manifest Broker: Not reported

List of NAICS Codes and Descriptions:
NAICS Code: 56299
NAICS Description: ALL OTHER WASTE MANAGEMENT SERVICES

Facility Has Received Notices of Violations:
Violations: No Violations Found

Evaluation Action Summary:
Evaluations: No Evaluations Found

E MANIFEST:
Manifest Tracking Number: 015164229JJK
Last Updated Date: 20200527
Shipped Date: 20200422
Received Date: 20200427
Manifest Status: Signed
Submission Type: DataImage5Copy
Origin Type: Service
Generator EPA ID: CAC003057024
Generator Name: WILBUR OAKS
Generator Mail Street Number: Not reported
Generator Mail Street 1: 450 E WILBUR RD # 384-104
Generator Mail Street 2: Not reported
Generator Mail City: THOUSAND OAKS
Generator Mail State: CA
Generator Mail Zip: 91360-5474
Generator Location Street Number: Not reported
Generator Location Street 1: 450 E WILBUR RD # 384-104
Generator Location Street 2: Not reported
Generator Location City: THOUSAND OAKS
Generator Location Zip: 91360-5474
Generator Location State: CA
Generator Contact Company Name: Not reported
Designated Facility EPA ID: CAD009007626
Designated Facility Name: AZUSA LAND RECLAMATION CO INC
Designated Facility Mail Street Number: Not reported
Designated Facility Mail Street 1: Not reported
Designated Facility Mail Street 2: 1211 W. GLADSTONE STREET
Designated Facility Mail City: AZUSA
Designated Facility Mail Zip: 91702
Designated Facility Mail State: CA
Designated Facility Location Street Number: Not reported
Designated Facility Location Street 1: 1211 W. GLADSTONE STREET
Designated Facility Location Street 2: Not reported

WILBUR OAKS (Continued) **1026050197**

Designated Facility Location City:	AZUSA
Designated Facility Location Zip:	91702
Designated Facility Location State:	CA
Designated Facility Contact Company Name:	Not reported
Manifest Residue Indicator:	N
Rejection Indicator:	N

State Waste:

Manifest Tracking Number:	015164229JJK
Waste Line Number:	1
State Waste Code Owner:	CA
State Waste Code:	151
State Waste:	Asbestos-containing waste

Transporter:

Manifest Tracking Number:	015164229JJK
Transporter Line Number:	1
Transporter EPA ID:	CAL000439229
Transporter Name:	JON K TAKATA DBA RESTORATION MANAGEMENT COMPANY

Manifest Tracking Number:	015164229JJK
Transporter Line Number:	2
Transporter EPA ID:	CAR000049064
Transporter Name:	E C T I

Waste Line:

Manifest Tracking Number:	015164229JJK
Waste Line Number:	1
U.S. DOT Hazardous Indicator:	Y
U.S. DOT ID Number:	NA2212
U.S. DOT Description:	NA2212, Asbestos, 9, PG III, RQ
Non-Hazardous Waste Description:	Not reported
Number of Containers:	25
Container Type Code:	BA
Container Type Description:	Burlap, cloth, paper, or plastic bags
Waste Quantity:	3
Quantity Unit of Measure Code:	Y
Quantity Unit of Measure Description:	Cubic Yards
Waste Quantity, in Tons:	2.52
Acute Waste Quantity, in Tons:	0
Non-Acute Waste Quantity, in Tons:	2.52
Waste Quantity, in Kilograms:	2285.7156
Acute Waste Quantity, in Kilograms:	0
Non-Acute Waste Quantity, in Kilorgrams:	2285.7156
Management Method Code:	H132
Management Method Description:	LANDFILL (WITH PRIOR TREATMENT AND/OR STABILIZATION)
Waste Residue Indicator:	N
Quantity Discrepancy Indicator:	N
Waste Type Discrepancy Indicator:	N
Waste Density:	Not reported
Waste Density Unit of Measure Code:	Not reported
Waste Density Unit of Measure Description:	Not reported
Form Code:	Not reported
Form Code Description:	Not reported
Source Code:	Not reported
Source Code Description:	Not reported

WILBUR OAKS (Continued) **1026050197**

Waste Minimization Code: Not reported
Waste Minimization Code Description: Not reported
Consent Number: Not reported
EPA Waste Indicator: N

N194 **WILBUR OAKS** **RCRA NonGen / NLR** **1026466190**
NNE **450 E WILBUR RD #384-204** **CAC003071464**
1/8-1/4 **THOUSAND OAKS, CA 91360**
0.187 mi.
989 ft. **Site 59 of 71 in cluster N**

Relative: **Lower**
Actual: **743 ft.**

RCRA Listings:

Date Form Received by Agency:	20200618
Handler Name:	Wilbur Oaks
Handler Address:	450 E Wilbur Rd #384-204
Handler City,State,Zip:	THOUSAND OAKS, CA 91360-5474
EPA ID:	CAC003071464
Contact Name:	BETH MCCABE
Contact Address:	450 E WILBUR RD #384-204
Contact City,State,Zip:	THOUSAND OAKS, CA 91360-5474
Contact Telephone:	805-495-4865
Contact Fax:	Not reported
Contact Email:	SMARTINEZ@RMC.COM
Contact Title:	Not reported
EPA Region:	09
Land Type:	Not reported
Federal Waste Generator Description:	Not a generator, verified
Non-Notifier:	Not reported
Biennial Report Cycle:	Not reported
Accessibility:	Not reported
Active Site Indicator:	Not reported
State District Owner:	Not reported
State District:	Not reported
Mailing Address:	450 E WILBUR RD #384-204
Mailing City,State,Zip:	THOUSAND OAKS, CA 91360-5474
Owner Name:	Oaks Property Management
Owner Type:	Other
Operator Name:	Beth Mccabe
Operator Type:	Other
Short-Term Generator Activity:	No
Importer Activity:	No
Mixed Waste Generator:	No
Transporter Activity:	No
Transfer Facility Activity:	No
Recycler Activity with Storage:	No
Small Quantity On-Site Burner Exemption:	No
Smelting Melting and Refining Furnace Exemption:	No
Underground Injection Control:	No
Off-Site Waste Receipt:	No
Universal Waste Indicator:	No
Universal Waste Destination Facility:	No
Federal Universal Waste:	No
Active Site State-Reg Handler:	---
Federal Facility Indicator:	Not reported
Hazardous Secondary Material Indicator:	N
Sub-Part K Indicator:	Not reported
2018 GPRA Permit Baseline:	Not on the Baseline
2018 GPRA Renewals Baseline:	Not on the Baseline

WILBUR OAKS (Continued) **1026466190**

202 GPRA Corrective Action Baseline:	No
Subject to Corrective Action Universe:	No
Non-TSDFs Where RCRA CA has Been Imposed Universe:	No
Corrective Action Priority Ranking:	No NCAPS ranking
Environmental Control Indicator:	No
Institutional Control Indicator:	No
Human Exposure Controls Indicator:	N/A
Groundwater Controls Indicator:	N/A
Significant Non-Complier Universe:	No
Unaddressed Significant Non-Complier Universe:	No
Addressed Significant Non-Complier Universe:	No
Significant Non-Complier With a Compliance Schedule Universe:	No
Financial Assurance Required:	Not reported
Handler Date of Last Change:	20200710
Recognized Trader-Importer:	No
Recognized Trader-Exporter:	No
Importer of Spent Lead Acid Batteries:	No
Exporter of Spent Lead Acid Batteries:	No
Recycler Activity Without Storage:	No
Manifest Broker:	No
Sub-Part P Indicator:	No

Handler - Owner Operator:

Owner/Operator Indicator:	Operator
Owner/Operator Name: BETH MCCABE	
Legal Status:	Other
Date Became Current:	Not reported
Date Ended Current:	Not reported
Owner/Operator Address:	450 E WILBUR RD #384-204
Owner/Operator City,State,Zip:	THOUSAND OAKS, CA 91360-5474
Owner/Operator Telephone:	805-495-4865
Owner/Operator Telephone Ext:	Not reported
Owner/Operator Fax:	Not reported
Owner/Operator Email:	Not reported

Owner/Operator Indicator:	Owner
Owner/Operator Name: OAKS PROPERTY MANAGEMENT	
Legal Status:	Other
Date Became Current:	Not reported
Date Ended Current:	Not reported
Owner/Operator Address:	620 NEWPORT CENTER DR
Owner/Operator City,State,Zip:	NEWPORT BEACH, CA 92660
Owner/Operator Telephone:	805-495-4865
Owner/Operator Telephone Ext:	Not reported
Owner/Operator Fax:	Not reported
Owner/Operator Email:	Not reported

Historic Generators:

Receive Date:	20200618
Handler Name: WILBUR OAKS	
Federal Waste Generator Description:	Not a generator, verified
State District Owner:	Not reported
Large Quantity Handler of Universal Waste:	No
Recognized Trader Importer:	No
Recognized Trader Exporter:	No

WILBUR OAKS (Continued) **1026466190**

Spent Lead Acid Battery Importer: No
Spent Lead Acid Battery Exporter: No
Current Record: Yes
Non Storage Recycler Activity: Not reported
Electronic Manifest Broker: Not reported

List of NAICS Codes and Descriptions:
NAICS Code: 56299
NAICS Description: ALL OTHER WASTE MANAGEMENT SERVICES

Facility Has Received Notices of Violations:
Violations: No Violations Found

Evaluation Action Summary:
Evaluations: No Evaluations Found

N195 **OAKS PROPERTY MANAGEMENT** **RCRA NonGen / NLR** **1026169123**
NNE **450 E WILBUR RD # 432-104** **E MANIFEST** **CAC003069171**
1/8-1/4 **THOUSAND OAKS, CA 91360**
0.187 mi.
989 ft. **Site 60 of 71 in cluster N**

Relative: **Lower**
Actual: **743 ft.**

RCRA Listings:
Date Form Received by Agency: 20200602
Handler Name: Oaks Property Management
Handler Address: 450 E Wilbur Rd # 432-104
Handler City,State,Zip: THOUSAND OAKS, CA 91360
EPA ID: CAC003069171
Contact Name: BETH MCCABE
Contact Address: 450 E WILBUR RD # 432-104
Contact City,State,Zip: THOUSAND OAKS, CA 91360
Contact Telephone: 805-496-8486
Contact Fax: Not reported
Contact Email: SMARTINEZ@RMC.COM
Contact Title: Not reported
EPA Region: 09
Land Type: Not reported
Federal Waste Generator Description: Not a generator, verified
Non-Notifier: Not reported
Biennial Report Cycle: Not reported
Accessibility: Not reported
Active Site Indicator: Not reported
State District Owner: Not reported
State District: Not reported
Mailing Address: 450 E WILBUR RD
Mailing City,State,Zip: THOUSAND OAKS, CA 91360
Owner Name: Oaks Property Management
Owner Type: Other
Operator Name: Beth Mccabe
Operator Type: Other
Short-Term Generator Activity: No
Importer Activity: No
Mixed Waste Generator: No
Transporter Activity: No
Transfer Facility Activity: No

OAKS PROPERTY MANAGEMENT (Continued) **1026169123**

Recycler Activity with Storage:	No
Small Quantity On-Site Burner Exemption:	No
Smelting Melting and Refining Furnace Exemption:	No
Underground Injection Control:	No
Off-Site Waste Receipt:	No
Universal Waste Indicator:	No
Universal Waste Destination Facility:	No
Federal Universal Waste:	No
Active Site State-Reg Handler:	---
Federal Facility Indicator:	Not reported
Hazardous Secondary Material Indicator:	N
Sub-Part K Indicator:	Not reported
2018 GPRA Permit Baseline:	Not on the Baseline
2018 GPRA Renewals Baseline:	Not on the Baseline
202 GPRA Corrective Action Baseline:	No
Subject to Corrective Action Universe:	No
Non-TSDFs Where RCRA CA has Been Imposed Universe:	No
Corrective Action Priority Ranking:	No NCAPS ranking
Environmental Control Indicator:	No
Institutional Control Indicator:	No
Human Exposure Controls Indicator:	N/A
Groundwater Controls Indicator:	N/A
Significant Non-Complier Universe:	No
Unaddressed Significant Non-Complier Universe:	No
Addressed Significant Non-Complier Universe:	No
Significant Non-Complier With a Compliance Schedule Universe:	No
Financial Assurance Required:	Not reported
Handler Date of Last Change:	20200608
Recognized Trader-Importer:	No
Recognized Trader-Exporter:	No
Importer of Spent Lead Acid Batteries:	No
Exporter of Spent Lead Acid Batteries:	No
Recycler Activity Without Storage:	No
Manifest Broker:	No
Sub-Part P Indicator:	No

Handler - Owner Operator:

Owner/Operator Indicator:	Operator
Owner/Operator Name: BETH MCCABE	
Legal Status:	Other
Date Became Current:	Not reported
Date Ended Current:	Not reported
Owner/Operator Address:	450 E WILBUR RD # 432-104
Owner/Operator City,State,Zip:	THOUSAND OAKS, CA 91360
Owner/Operator Telephone:	805-496-8486
Owner/Operator Telephone Ext:	Not reported
Owner/Operator Fax:	Not reported
Owner/Operator Email:	Not reported

Owner/Operator Indicator:	Owner
Owner/Operator Name: OAKS PROPERTY MANAGEMENT	
Legal Status:	Other
Date Became Current:	Not reported
Date Ended Current:	Not reported
Owner/Operator Address:	620 NEWPORT CENTER DR
Owner/Operator City,State,Zip:	NEWPORT BEACH, CA 92660

OAKS PROPERTY MANAGEMENT (Continued) **1026169123**

Owner/Operator Telephone: 805-495-4865
Owner/Operator Telephone Ext: Not reported
Owner/Operator Fax: Not reported
Owner/Operator Email: Not reported

Historic Generators:
Receive Date: 20200602
Handler Name: OAKS PROPERTY MANAGEMENT
Federal Waste Generator Description: Not a generator, verified
State District Owner: Not reported
Large Quantity Handler of Universal Waste: No
Recognized Trader Importer: No
Recognized Trader Exporter: No
Spent Lead Acid Battery Importer: No
Spent Lead Acid Battery Exporter: No
Current Record: Yes
Non Storage Recycler Activity: Not reported
Electronic Manifest Broker: Not reported

List of NAICS Codes and Descriptions:
NAICS Code: 56299
NAICS Description: ALL OTHER WASTE MANAGEMENT SERVICES

Facility Has Received Notices of Violations:
Violations: No Violations Found

Evaluation Action Summary:
Evaluations: No Evaluations Found

E MANIFEST:
Manifest Tracking Number: 015164276JJK
Last Updated Date: 20200728
Shipped Date: 20200622
Received Date: 20200623
Manifest Status: Signed
Submission Type: DataImage5Copy
Origin Type: Service
Generator EPA ID: CAC003069171
Generator Name: OAKS PROPERTY MANAGEMENT
Generator Mail Street Number: Not reported
Generator Mail Street 1: 450 E WILBUR RD # 432-104
Generator Mail Street 2: Not reported
Generator Mail City: THOUSAND OAKS
Generator Mail State: CA
Generator Mail Zip: 91360
Generator Location Street Number: Not reported
Generator Location Street 1: 620 NEWPORT CENTER DR
Generator Location Street 2: Not reported
Generator Location City: NEWPORT BEACH
Generator Location Zip: 92660
Generator Location State: CA
Generator Contact Company Name: Not reported
Designated Facility EPA ID: CAD009007626
Designated Facility Name: AZUSA LAND RECLAMATION CO INC

OAKS PROPERTY MANAGEMENT (Continued) **1026169123**

Designated Facility Mail Street Number:	Not reported
Designated Facility Mail Street 1:	Not reported
Designated Facility Mail Street 2:	1211 W. GLADSTONE STREET
Designated Facility Mail City:	AZUSA
Designated Facility Mail Zip:	91702
Designated Facility Mail State:	CA
Designated Facility Location Street Number:	Not reported
Designated Facility Location Street 1:	1211 W. GLADSTONE STREET
Designated Facility Location Street 2:	Not reported
Designated Facility Location City:	AZUSA
Designated Facility Location Zip:	91702
Designated Facility Location State:	CA
Designated Facility Contact Company Name:	Not reported
Manifest Residue Indicator:	N
Rejection Indicator:	N

State Waste:

Manifest Tracking Number:	015164276JJK
Waste Line Number:	1
State Waste Code Owner:	CA
State Waste Code:	151
State Waste:	Asbestos-containing waste

Transporter:

Manifest Tracking Number:	015164276JJK
Transporter Line Number:	1
Transporter EPA ID:	CAL000439229
Transporter Name:	JON K TAKATA DBA RESTORATION MANAGEMENT COMPANY

Manifest Tracking Number:	015164276JJK
Transporter Line Number:	2
Transporter EPA ID:	CAR000049064
Transporter Name:	E C T I

Waste Line:

Manifest Tracking Number:	015164276JJK
Waste Line Number:	1
U.S. DOT Hazardous Indicator:	Y
U.S. DOT ID Number:	NA2212
U.S. DOT Description:	RQ NA2212, ASBESTOS, 9, PG III
Non-Hazardous Waste Description:	Not reported
Number of Containers:	25
Container Type Code:	BA
Container Type Description:	Burlap, cloth, paper, or plastic bags
Waste Quantity:	3
Quantity Unit of Measure Code:	Y
Quantity Unit of Measure Description:	Cubic Yards
Waste Quantity, in Tons:	2.52
Acute Waste Quantity, in Tons:	0
Non-Acute Waste Quantity, in Tons:	2.52
Waste Quantity, in Kilograms:	2285.7156
Acute Waste Quantity, in Kilograms:	0
Non-Acute Waste Quantity, in Kilorgrams:	2285.7156
Management Method Code:	H132
Management Method Description:	LANDFILL (WITH PRIOR TREATMENT AND/OR STABILIZATION)
Waste Residue Indicator:	N

OAKS PROPERTY MANAGEMENT (Continued) **1026169123**

Quantity Discrepancy Indicator:	N
Waste Type Discrepancy Indicator:	N
Waste Density:	Not reported
Waste Density Unit of Measure Code:	Not reported
Waste Density Unit of Measure Description:	Not reported
Form Code:	Not reported
Form Code Description:	Not reported
Source Code:	Not reported
Source Code Description:	Not reported
Waste Minimization Code:	Not reported
Waste Minimization Code Description:	Not reported
Consent Number:	Not reported
EPA Waste Indicator:	N

N196 **WILBUR OAKS** **RCRA NonGen / NLR** **1026044213**
NNE **450 E WILBUR RD #426-204** **E MANIFEST** **CAC003050505**
1/8-1/4 **THOUSAND OAKS, CA 91369**
0.187 mi.
989 ft. **Site 61 of 71 in cluster N**

Relative: **Lower**
Actual: **743 ft.**

RCRA Listings:

Date Form Received by Agency:	20200110
Handler Name:	Wilbur Oaks
Handler Address:	450 E Wilbur Rd #426-204
Handler City,State,Zip:	THOUSAND OAKS, CA 91369
EPA ID:	CAC003050505
Contact Name:	BETH MCCABE
Contact Address:	450 E WILBUR RD #426-204
Contact City,State,Zip:	THOUSAND OAKS, CA 91369
Contact Telephone:	805-495-4865
Contact Fax:	Not reported
Contact Email:	BFLORES@RMC.COM
Contact Title:	Not reported
EPA Region:	09
Land Type:	Not reported
Federal Waste Generator Description:	Not a generator, verified
Non-Notifier:	Not reported
Biennial Report Cycle:	Not reported
Accessibility:	Not reported
Active Site Indicator:	Not reported
State District Owner:	Not reported
State District:	Not reported
Mailing Address:	450 E WILBUR RD #426-204
Mailing City,State,Zip:	THOUSAND OAKS, CA 91369
Owner Name:	Beth Mccabe
Owner Type:	Other
Operator Name:	Beth Mccabe
Operator Type:	Other
Short-Term Generator Activity:	No
Importer Activity:	No
Mixed Waste Generator:	No
Transporter Activity:	No
Transfer Facility Activity:	No
Recycler Activity with Storage:	No
Small Quantity On-Site Burner Exemption:	No
Smelting Melting and Refining Furnace Exemption:	No
Underground Injection Control:	No
Off-Site Waste Receipt:	No

WILBUR OAKS (Continued) **1026044213**

Universal Waste Indicator:	No
Universal Waste Destination Facility:	No
Federal Universal Waste:	No
Active Site State-Reg Handler:	---
Federal Facility Indicator:	Not reported
Hazardous Secondary Material Indicator:	N
Sub-Part K Indicator:	Not reported
2018 GPRA Permit Baseline:	Not on the Baseline
2018 GPRA Renewals Baseline:	Not on the Baseline
202 GPRA Corrective Action Baseline:	No
Subject to Corrective Action Universe:	No
Non-TSDFs Where RCRA CA has Been Imposed Universe:	No
Corrective Action Priority Ranking:	No NCAPS ranking
Environmental Control Indicator:	No
Institutional Control Indicator:	No
Human Exposure Controls Indicator:	N/A
Groundwater Controls Indicator:	N/A
Significant Non-Complier Universe:	No
Unaddressed Significant Non-Complier Universe:	No
Addressed Significant Non-Complier Universe:	No
Significant Non-Complier With a Compliance Schedule Universe:	No
Financial Assurance Required:	Not reported
Handler Date of Last Change:	20200210
Recognized Trader-Importer:	No
Recognized Trader-Exporter:	No
Importer of Spent Lead Acid Batteries:	No
Exporter of Spent Lead Acid Batteries:	No
Recycler Activity Without Storage:	No
Manifest Broker:	No
Sub-Part P Indicator:	No

Handler - Owner Operator:

Owner/Operator Indicator:	Operator
Owner/Operator Name: BETH MCCABE	
Legal Status:	Other
Date Became Current:	Not reported
Date Ended Current:	Not reported
Owner/Operator Address:	450 E WILBUR RD #426-204
Owner/Operator City,State,Zip:	THOUSAND OAKS, CA 91369
Owner/Operator Telephone:	805-495-4865
Owner/Operator Telephone Ext:	Not reported
Owner/Operator Fax:	Not reported
Owner/Operator Email:	Not reported

Owner/Operator Indicator:	Owner
Owner/Operator Name: BETH MCCABE	
Legal Status:	Other
Date Became Current:	Not reported
Date Ended Current:	Not reported
Owner/Operator Address:	450 E WILBUR RD #426-204
Owner/Operator City,State,Zip:	THOUSAND OAKS, CA 91369
Owner/Operator Telephone:	805-495-4865
Owner/Operator Telephone Ext:	Not reported
Owner/Operator Fax:	Not reported
Owner/Operator Email:	Not reported

WILBUR OAKS (Continued) **1026044213**

Historic Generators:
Receive Date: 20200110
Handler Name: WILBUR OAKS
Federal Waste Generator Description: Not a generator, verified
State District Owner: Not reported
Large Quantity Handler of Universal Waste: No
Recognized Trader Importer: No
Recognized Trader Exporter: No
Spent Lead Acid Battery Importer: No
Spent Lead Acid Battery Exporter: No
Current Record: Yes
Non Storage Recycler Activity: Not reported
Electronic Manifest Broker: Not reported

List of NAICS Codes and Descriptions:
NAICS Code: 56299
NAICS Description: ALL OTHER WASTE MANAGEMENT SERVICES

Facility Has Received Notices of Violations:
Violations: No Violations Found

Evaluation Action Summary:
Evaluations: No Evaluations Found

E MANIFEST:
Manifest Tracking Number: 015164210JJK
Last Updated Date: 20200313
Shipped Date: 20200219
Received Date: 20200303
Manifest Status: Signed
Submission Type: DataImage5Copy
Origin Type: Service
Generator EPA ID: CAC003050505
Generator Name: WILBUR OAKS
Generator Mail Street Number: Not reported
Generator Mail Street 1: 450 E WILBUR RD #426-204
Generator Mail Street 2: Not reported
Generator Mail City: THOUSAND OAKS
Generator Mail State: CA
Generator Mail Zip: 91360
Generator Location Street Number: Not reported
Generator Location Street 1: 450 E WILBUR RD #426-204
Generator Location Street 2: Not reported
Generator Location City: THOUSAND OAKS
Generator Location Zip: 91360
Generator Location State: CA
Generator Contact Company Name: Not reported
Designated Facility EPA ID: CAD009007626
Designated Facility Name: AZUSA LAND RECLAMATION CO INC
Designated Facility Mail Street Number: Not reported
Designated Facility Mail Street 1: Not reported
Designated Facility Mail Street 2: 1211 W. GLADSTONE STREET
Designated Facility Mail City: AZUSA
Designated Facility Mail Zip: 91702

WILBUR OAKS (Continued) **1026044213**

Designated Facility Mail State:	CA
Designated Facility Location Street Number:	Not reported
Designated Facility Location Street 1:	1211 W. GLADSTONE STREET
Designated Facility Location Street 2:	Not reported
Designated Facility Location City:	AZUSA
Designated Facility Location Zip:	91702
Designated Facility Location State:	CA
Designated Facility Contact Company Name:	Not reported
Manifest Residue Indicator:	N
Rejection Indicator:	N

State Waste:

Manifest Tracking Number:	015164210JJK
Waste Line Number:	1
State Waste Code Owner:	CA
State Waste Code:	151
State Waste:	Asbestos-containing waste

Transporter:

Manifest Tracking Number:	015164210JJK
Transporter Line Number:	1
Transporter EPA ID:	CAL000439229
Transporter Name:	JON K TAKATA DBA RESTORATION MANAGEMENT COMPANY

Manifest Tracking Number:	015164210JJK
Transporter Line Number:	2
Transporter EPA ID:	CAR000049064
Transporter Name:	E C T I

Waste Line:

Manifest Tracking Number:	015164210JJK
Waste Line Number:	1
U.S. DOT Hazardous Indicator:	Y
U.S. DOT ID Number:	NA2212
U.S. DOT Description:	RQ, NA2212, Asbestos, 9, PG III
Non-Hazardous Waste Description:	Not reported
Number of Containers:	30
Container Type Code:	BA
Container Type Description:	Burlap, cloth, paper, or plastic bags
Waste Quantity:	3
Quantity Unit of Measure Code:	Y
Quantity Unit of Measure Description:	Cubic Yards
Waste Quantity, in Tons:	2.52
Acute Waste Quantity, in Tons:	0
Non-Acute Waste Quantity, in Tons:	2.52
Waste Quantity, in Kilograms:	2285.7156
Acute Waste Quantity, in Kilograms:	0
Non-Acute Waste Quantity, in Kilorgrams:	2285.7156
Management Method Code:	H132
Management Method Description:	LANDFILL (WITH PRIOR TREATMENT AND/OR STABILIZATION)
Waste Residue Indicator:	N
Quantity Discrepancy Indicator:	N
Waste Type Discrepancy Indicator:	N
Waste Density:	Not reported
Waste Density Unit of Measure Code:	Not reported
Waste Density Unit of Measure Description:	Not reported

WILBUR OAKS (Continued) **1026044213**

Form Code:	Not reported
Form Code Description:	Not reported
Source Code:	Not reported
Source Code Description:	Not reported
Waste Minimization Code:	Not reported
Waste Minimization Code Description:	Not reported
Consent Number:	Not reported
EPA Waste Indicator:	N

N197 **WILBUR OAKS** **RCRA NonGen / NLR** **1026466197**
NNE **450 E WILBUR RD #432-101** **CAC003071473**
1/8-1/4 **THOUSAND OAKS, CA 91360**
0.187 mi.
989 ft. **Site 62 of 71 in cluster N**

Relative: **Lower**

Actual: **743 ft.**

RCRA Listings:

Date Form Received by Agency:	20200618
Handler Name:	Wilbur Oaks
Handler Address:	450 E Wilbur Rd #432-101
Handler City,State,Zip:	THOUSAND OAKS, CA 91360-5474
EPA ID:	CAC003071473
Contact Name:	BETH MCCABE
Contact Address:	450 E WILBUR RD #432-101
Contact City,State,Zip:	THOUSAND OAKS, CA 91360-5474
Contact Telephone:	805-495-4865
Contact Fax:	Not reported
Contact Email:	SMARTINEZ@RMC.COM
Contact Title:	Not reported
EPA Region:	09
Land Type:	Not reported
Federal Waste Generator Description:	Not a generator, verified
Non-Notifier:	Not reported
Biennial Report Cycle:	Not reported
Accessibility:	Not reported
Active Site Indicator:	Not reported
State District Owner:	Not reported
State District:	Not reported
Mailing Address:	450 E WILBUR RD #432-101
Mailing City,State,Zip:	THOUSAND OAKS, CA 91360-5474
Owner Name:	Oaks Property Management
Owner Type:	Other
Operator Name:	Beth Mccabe
Operator Type:	Other
Short-Term Generator Activity:	No
Importer Activity:	No
Mixed Waste Generator:	No
Transporter Activity:	No
Transfer Facility Activity:	No
Recycler Activity with Storage:	No
Small Quantity On-Site Burner Exemption:	No
Smelting Melting and Refining Furnace Exemption:	No
Underground Injection Control:	No
Off-Site Waste Receipt:	No
Universal Waste Indicator:	No
Universal Waste Destination Facility:	No
Federal Universal Waste:	No
Active Site State-Reg Handler:	---
Federal Facility Indicator:	Not reported

WILBUR OAKS (Continued) **1026466197**

Hazardous Secondary Material Indicator:	N
Sub-Part K Indicator:	Not reported
2018 GPRA Permit Baseline:	Not on the Baseline
2018 GPRA Renewals Baseline:	Not on the Baseline
202 GPRA Corrective Action Baseline:	No
Subject to Corrective Action Universe:	No
Non-TSDFs Where RCRA CA has Been Imposed Universe:	No
Corrective Action Priority Ranking:	No NCAPS ranking
Environmental Control Indicator:	No
Institutional Control Indicator:	No
Human Exposure Controls Indicator:	N/A
Groundwater Controls Indicator:	N/A
Significant Non-Complier Universe:	No
Unaddressed Significant Non-Complier Universe:	No
Addressed Significant Non-Complier Universe:	No
Significant Non-Complier With a Compliance Schedule Universe:	No
Financial Assurance Required:	Not reported
Handler Date of Last Change:	20200710
Recognized Trader-Importer:	No
Recognized Trader-Exporter:	No
Importer of Spent Lead Acid Batteries:	No
Exporter of Spent Lead Acid Batteries:	No
Recycler Activity Without Storage:	No
Manifest Broker:	No
Sub-Part P Indicator:	No

Handler - Owner Operator:

Owner/Operator Indicator:	Operator
Owner/Operator Name: BETH MCCABE	
Legal Status:	Other
Date Became Current:	Not reported
Date Ended Current:	Not reported
Owner/Operator Address:	450 E WILBUR RD #432-101
Owner/Operator City,State,Zip:	THOUSAND OAKS, CA 91360-5474
Owner/Operator Telephone:	805-495-4865
Owner/Operator Telephone Ext:	Not reported
Owner/Operator Fax:	Not reported
Owner/Operator Email:	Not reported

Owner/Operator Indicator:	Owner
Owner/Operator Name: OAKS PROPERTY MANAGEMENT	
Legal Status:	Other
Date Became Current:	Not reported
Date Ended Current:	Not reported
Owner/Operator Address:	620 NEWPORT CENTER DR
Owner/Operator City,State,Zip:	NEWPORT BEACH, CA 92660
Owner/Operator Telephone:	805-495-4865
Owner/Operator Telephone Ext:	Not reported
Owner/Operator Fax:	Not reported
Owner/Operator Email:	Not reported

Historic Generators:

Receive Date:	20200618
Handler Name: WILBUR OAKS	
Federal Waste Generator Description:	Not a generator, verified

WILBUR OAKS (Continued) **1026466197**

State District Owner: Not reported
Large Quantity Handler of Universal Waste: No
Recognized Trader Importer: No
Recognized Trader Exporter: No
Spent Lead Acid Battery Importer: No
Spent Lead Acid Battery Exporter: No
Current Record: Yes
Non Storage Recycler Activity: Not reported
Electronic Manifest Broker: Not reported

List of NAICS Codes and Descriptions:
NAICS Code: 56299
NAICS Description: ALL OTHER WASTE MANAGEMENT SERVICES

Facility Has Received Notices of Violations:
Violations: No Violations Found

Evaluation Action Summary:
Evaluations: No Evaluations Found

N198 **OAKS PROPERTY MANAGEMENT** **RCRA NonGen / NLR** **1026162580**
NNE **450 E WILBUR RD # 442-107** **E MANIFEST** **CAC003062566**
1/8-1/4 **THOUSAND OAKS, CA 91360**
0.187 mi.
989 ft. **Site 63 of 71 in cluster N**

Relative: **Lower**

Actual: **743 ft.**

RCRA Listings:
Date Form Received by Agency: 20200406
Handler Name: Oaks Property Management
Handler Address: 450 E Wilbur Rd # 442-107
Handler City,State,Zip: THOUSAND OAKS, CA 91360-5474
EPA ID: CAC003062566
Contact Name: BETH MCCABE
Contact Address: 450 E WILBUR RD # 442-107
Contact City,State,Zip: THOUSAND OAKS, CA 91360-5474
Contact Telephone: 805-496-8486
Contact Fax: Not reported
Contact Email: SMARTINEZ@RMC.COM
Contact Title: Not reported
EPA Region: 09
Land Type: Not reported
Federal Waste Generator Description: Not a generator, verified
Non-Notifier: Not reported
Biennial Report Cycle: Not reported
Accessibility: Not reported
Active Site Indicator: Not reported
State District Owner: Not reported
State District: Not reported
Mailing Address: 450 E WILBUR RD
Mailing City,State,Zip: THOUSAND OAKS, CA 91360-5474
Owner Name: Oaks Property Management
Owner Type: Other
Operator Name: Beth Mccabe
Operator Type: Other
Short-Term Generator Activity: No

OAKS PROPERTY MANAGEMENT (Continued) **1026162580**

Importer Activity:	No
Mixed Waste Generator:	No
Transporter Activity:	No
Transfer Facility Activity:	No
Recycler Activity with Storage:	No
Small Quantity On-Site Burner Exemption:	No
Smelting Melting and Refining Furnace Exemption:	No
Underground Injection Control:	No
Off-Site Waste Receipt:	No
Universal Waste Indicator:	No
Universal Waste Destination Facility:	No
Federal Universal Waste:	No
Active Site State-Reg Handler:	---
Federal Facility Indicator:	Not reported
Hazardous Secondary Material Indicator:	N
Sub-Part K Indicator:	Not reported
2018 GPRA Permit Baseline:	Not on the Baseline
2018 GPRA Renewals Baseline:	Not on the Baseline
202 GPRA Corrective Action Baseline:	No
Subject to Corrective Action Universe:	No
Non-TSDFs Where RCRA CA has Been Imposed Universe:	No
Corrective Action Priority Ranking:	No NCAPS ranking
Environmental Control Indicator:	No
Institutional Control Indicator:	No
Human Exposure Controls Indicator:	N/A
Groundwater Controls Indicator:	N/A
Significant Non-Complier Universe:	No
Unaddressed Significant Non-Complier Universe:	No
Addressed Significant Non-Complier Universe:	No
Significant Non-Complier With a Compliance Schedule Universe:	No
Financial Assurance Required:	Not reported
Handler Date of Last Change:	20200408
Recognized Trader-Importer:	No
Recognized Trader-Exporter:	No
Importer of Spent Lead Acid Batteries:	No
Exporter of Spent Lead Acid Batteries:	No
Recycler Activity Without Storage:	No
Manifest Broker:	No
Sub-Part P Indicator:	No

Handler - Owner Operator:

Owner/Operator Indicator:	Owner
Owner/Operator Name: OAKS PROPERTY MANAGEMENT	
Legal Status:	Other
Date Became Current:	Not reported
Date Ended Current:	Not reported
Owner/Operator Address:	620 NEWPORT CENTER DR
Owner/Operator City,State,Zip:	NEWPORT BEACH, CA 92660
Owner/Operator Telephone:	805-496-8486
Owner/Operator Telephone Ext:	Not reported
Owner/Operator Fax:	Not reported
Owner/Operator Email:	Not reported
Owner/Operator Indicator:	Operator
Owner/Operator Name: BETH MCCABE	
Legal Status:	Other

OAKS PROPERTY MANAGEMENT (Continued) **1026162580**

Date Became Current:	Not reported
Date Ended Current:	Not reported
Owner/Operator Address:	450 E WILBUR RD # 442-107
Owner/Operator City,State,Zip:	THOUSAND OAKS, CA 91360-5474
Owner/Operator Telephone:	805-496-8486
Owner/Operator Telephone Ext:	Not reported
Owner/Operator Fax:	Not reported
Owner/Operator Email:	Not reported

Historic Generators:

Receive Date:	20200406
Handler Name:	OAKS PROPERTY MANAGEMENT
Federal Waste Generator Description:	Not a generator, verified
State District Owner:	Not reported
Large Quantity Handler of Universal Waste:	No
Recognized Trader Importer:	No
Recognized Trader Exporter:	No
Spent Lead Acid Battery Importer:	No
Spent Lead Acid Battery Exporter:	No
Current Record:	Yes
Non Storage Recycler Activity:	Not reported
Electronic Manifest Broker:	Not reported

List of NAICS Codes and Descriptions:

NAICS Code:	56299
NAICS Description:	ALL OTHER WASTE MANAGEMENT SERVICES

Facility Has Received Notices of Violations:

Violations:	No Violations Found

Evaluation Action Summary:

Evaluations:	No Evaluations Found

E MANIFEST:

Manifest Tracking Number:	015164245JJK
Last Updated Date:	20200527
Shipped Date:	20200425
Received Date:	20200427
Manifest Status:	Signed
Submission Type:	DataImage5Copy
Origin Type:	Service
Generator EPA ID:	CAC003062566
Generator Name:	OAKS PROPERTY MANAGEMENT
Generator Mail Street Number:	Not reported
Generator Mail Street 1:	450 E WILBUR RD # 442-107
Generator Mail Street 2:	Not reported
Generator Mail City:	THOUSAND OAKS
Generator Mail State:	CA
Generator Mail Zip:	91360
Generator Location Street Number:	Not reported
Generator Location Street 1:	620 NEWPORT CENTER, DR 11TH FL
Generator Location Street 2:	Not reported
Generator Location City:	NEWPORT BEACH
Generator Location Zip:	92660

OAKS PROPERTY MANAGEMENT (Continued) **1026162580**

Generator Location State:	CA
Generator Contact Company Name:	Not reported
Designated Facility EPA ID:	CAD009007626
Designated Facility Name:	AZUSA LAND RECLAMATION CO INC
Designated Facility Mail Street Number:	Not reported
Designated Facility Mail Street 1:	Not reported
Designated Facility Mail Street 2:	1211 W. GLADSTONE STREET
Designated Facility Mail City:	AZUSA
Designated Facility Mail Zip:	91702
Designated Facility Mail State:	CA
Designated Facility Location Street Number:	Not reported
Designated Facility Location Street 1:	1211 W. GLADSTONE STREET
Designated Facility Location Street 2:	Not reported
Designated Facility Location City:	AZUSA
Designated Facility Location Zip:	91702
Designated Facility Location State:	CA
Designated Facility Contact Company Name:	Not reported
Manifest Residue Indicator:	N
Rejection Indicator:	N

State Waste:

Manifest Tracking Number:	015164245JJK
Waste Line Number:	1
State Waste Code Owner:	CA
State Waste Code:	151
State Waste:	Asbestos-containing waste

Transporter:

Manifest Tracking Number:	015164245JJK
Transporter Line Number:	1
Transporter EPA ID:	CAL000439229
Transporter Name:	JON K TAKATA DBA RESTORATION MANAGEMENT COMPANY

Manifest Tracking Number:	015164245JJK
Transporter Line Number:	2
Transporter EPA ID:	CAR000049064
Transporter Name:	E C T I

Waste Line:

Manifest Tracking Number:	015164245JJK
Waste Line Number:	1
U.S. DOT Hazardous Indicator:	Y
U.S. DOT ID Number:	NA2212
U.S. DOT Description:	R.Q., NA2212, ASBESTOS, 9, PG III
Non-Hazardous Waste Description:	Not reported
Number of Containers:	26
Container Type Code:	BA
Container Type Description:	Burlap, cloth, paper, or plastic bags
Waste Quantity:	3
Quantity Unit of Measure Code:	Y
Quantity Unit of Measure Description:	Cubic Yards
Waste Quantity, in Tons:	2.52
Acute Waste Quantity, in Tons:	0
Non-Acute Waste Quantity, in Tons:	2.52
Waste Quantity, in Kilograms:	2285.7156
Acute Waste Quantity, in Kilograms:	0

OAKS PROPERTY MANAGEMENT (Continued) **1026162580**

Non-Acute Waste Quantity, in Kilorgrams:	2285.7156
Management Method Code:	H132
Management Method Description:	LANDFILL (WITH PRIOR TREATMENT AND/OR STABILIZATION)
Waste Residue Indicator:	N
Quantity Discrepancy Indicator:	N
Waste Type Discrepancy Indicator:	N
Waste Density:	Not reported
Waste Density Unit of Measure Code:	Not reported
Waste Density Unit of Measure Description:	Not reported
Form Code:	Not reported
Form Code Description:	Not reported
Source Code:	Not reported
Source Code Description:	Not reported
Waste Minimization Code:	Not reported
Waste Minimization Code Description:	Not reported
Consent Number:	Not reported
EPA Waste Indicator:	N

P199 **TEXACO SS - THOUSAND OAKS** **UST FINDER RELEASE** **1029116149**
SW **56 THOUSAND OAKS BLVD** **N/A**
1/8-1/4 **THOUSAND OAKS, CA 91360**
0.188 mi.
992 ft. **Site 1 of 19 in cluster P**

Relative: **Lower**

Actual: **713 ft.**

UST FINDER RELEASE:

Object ID:	58400
Facility ID:	Not reported
Lust ID:	CAT0611100689
Name:	TEXACO SS - THOUSAND OAKS
Address:	56 THOUSAND OAKS BLVD
City,State,Zip:	THOUSAND OAKS, CA 91360
Address Match Type:	PointAddress
Reported Date:	Not reported
Status:	No Further Action
Substance:	Not reported
Population within 1500ft:	554
Domestic Wells within 1500ft:	2
Land Use:	Developed, Medium Intensity
Within SPA:	No
SPA PWS Facility ID:	Not reported
SPA Water Type:	Not reported
SPA Facility Type:	Not reported
SPA HUC12:	Not reported
Within WHPA:	No
WHPA PWS Facility ID:	Not reported
WHPA Water Type:	Not reported
WHPA Facility Type:	Not reported
WHPA HUC12:	Not reported
Within 100yr Floodplain:	No
Tribe:	Not reported
EPA Region:	9
NFA Letter 1:	Not reported
NFA Letter 2:	Not reported
NFA Letter 3:	Not reported
NFA Letter 4:	Not reported
Closed With Residual Contaminate:	Not reported
Coordinate Source:	Geocode
X Coord:	-118.87591

TEXACO SS - THOUSAND OAKS (Continued) **1029116149**

Y Coord:	34.17895
Latitude:	34.17895
Longitude:	-118.87591

N200 **WILBUR OAKS APARTMENTS** **RCRA NonGen / NLR** **1027517427**
NNE **458 E. WILBUR RD #458-102** **CAC003209414**
1/8-1/4 **THOUSAND OAKS, CA 91360**
0.189 mi.
996 ft. **Site 64 of 71 in cluster N**

Relative: **Lower**
Actual: **743 ft.**

RCRA Listings:

Date Form Received by Agency:	20221221
Handler Name:	Wilbur Oaks Apartments
Handler Address:	458 E. Wilbur Rd #458-102
Handler City,State,Zip:	THOUSAND OAKS, CA 91360
EPA ID:	CAC003209414
Contact Name:	LYNDA PETERS
Contact Address:	458 E. WILBUR RD #458-102
Contact City,State,Zip:	THOUSAND OAKS, CA 91360
Contact Telephone:	805-495-4865
Contact Fax:	Not reported
Contact Email:	LYNDA@OAKSMGMT.COM
Contact Title:	Not reported
EPA Region:	09
Land Type:	Not reported
Federal Waste Generator Description:	Not a generator, verified
Non-Notifier:	Not reported
Biennial Report Cycle:	Not reported
Accessibility:	Not reported
Active Site Indicator:	Not reported
State District Owner:	Not reported
State District:	Not reported
Mailing Address:	458 E. WILBUR RD #458-102
Mailing City,State,Zip:	THOUSAND OAKS, CA 91360
Owner Name:	Wilbur Oaks Apartments
Owner Type:	Other
Operator Name:	Lynda Peters
Operator Type:	Other
Short-Term Generator Activity:	No
Importer Activity:	No
Mixed Waste Generator:	No
Transporter Activity:	No
Transfer Facility Activity:	No
Recycler Activity with Storage:	No
Small Quantity On-Site Burner Exemption:	No
Smelting Melting and Refining Furnace Exemption:	No
Underground Injection Control:	No
Off-Site Waste Receipt:	No
Universal Waste Indicator:	No
Universal Waste Destination Facility:	No
Federal Universal Waste:	No
Active Site State-Reg Handler:	---
Federal Facility Indicator:	Not reported
Hazardous Secondary Material Indicator:	N
Sub-Part K Indicator:	Not reported
2018 GPRA Permit Baseline:	Not on the Baseline
2018 GPRA Renewals Baseline:	Not on the Baseline
202 GPRA Corrective Action Baseline:	No

WILBUR OAKS APARTMENTS (Continued) **1027517427**

Subject to Corrective Action Universe:	No
Non-TSDFs Where RCRA CA has Been Imposed Universe:	No
Corrective Action Priority Ranking:	No NCAPS ranking
Environmental Control Indicator:	No
Institutional Control Indicator:	No
Human Exposure Controls Indicator:	N/A
Groundwater Controls Indicator:	N/A
Significant Non-Complier Universe:	No
Unaddressed Significant Non-Complier Universe:	No
Addressed Significant Non-Complier Universe:	No
Significant Non-Complier With a Compliance Schedule Universe:	No
Financial Assurance Required:	Not reported
Handler Date of Last Change:	20230102
Recognized Trader-Importer:	No
Recognized Trader-Exporter:	No
Importer of Spent Lead Acid Batteries:	No
Exporter of Spent Lead Acid Batteries:	No
Recycler Activity Without Storage:	No
Manifest Broker:	No
Sub-Part P Indicator:	No

Handler - Owner Operator:

Owner/Operator Indicator:	Owner
Owner/Operator Name: WILBUR OAKS APARTMENTS	
Legal Status:	Other
Date Became Current:	Not reported
Date Ended Current:	Not reported
Owner/Operator Address:	458 E. WILBUR RD #458-102
Owner/Operator City,State,Zip:	THOUSAND OAKS, CA 91360
Owner/Operator Telephone:	805-495-4865
Owner/Operator Telephone Ext:	Not reported
Owner/Operator Fax:	Not reported
Owner/Operator Email:	Not reported

Owner/Operator Indicator:	Operator
Owner/Operator Name: LYNDA PETERS	
Legal Status:	Other
Date Became Current:	Not reported
Date Ended Current:	Not reported
Owner/Operator Address:	458 E. WILBUR RD #458-102
Owner/Operator City,State,Zip:	THOUSAND OAKS, CA 91360
Owner/Operator Telephone:	805-495-4865
Owner/Operator Telephone Ext:	Not reported
Owner/Operator Fax:	Not reported
Owner/Operator Email:	Not reported

Historic Generators:

Receive Date:	20221221
Handler Name: WILBUR OAKS APARTMENTS	
Federal Waste Generator Description:	Not a generator, verified
State District Owner:	Not reported
Large Quantity Handler of Universal Waste:	No
Recognized Trader Importer:	No
Recognized Trader Exporter:	No
Spent Lead Acid Battery Importer:	No

WILBUR OAKS APARTMENTS (Continued) **1027517427**

Spent Lead Acid Battery Exporter: No
Current Record: Yes
Non Storage Recycler Activity: No
Electronic Manifest Broker: No

List of NAICS Codes and Descriptions:
NAICS Code: 56299
NAICS Description: ALL OTHER WASTE MANAGEMENT SERVICES

Facility Has Received Notices of Violations:
Violations: No Violations Found

Evaluation Action Summary:
Evaluations: No Evaluations Found

N201 **WILBUR OAKS APARTMENTS** **RCRA NonGen / NLR** **1027698126**
NNE **458 EAST WILBUR RD. #458-205** **CAC003241098**
1/8-1/4 **THOUSAND OAKS, CA 91360**
0.189 mi.
996 ft. **Site 65 of 71 in cluster N**

Relative: **Lower**
Actual: **743 ft.**

RCRA Listings:
Date Form Received by Agency: 20230710
Handler Name: Wilbur Oaks Apartments
Handler Address: 458 East Wilbur Rd. #458-205
Handler City,State,Zip: THOUSAND OAKS, CA 91360
EPA ID: CAC003241098
Contact Name: MICHAEL RUSKE
Contact Address: 458 EAST WILBUR RD. #458-205
Contact City,State,Zip: THOUSAND OAKS, CA 91360
Contact Telephone: 805-496-8486
Contact Fax: Not reported
Contact Email: LYNDA@OAKSMGMT.COM
Contact Title: Not reported
EPA Region: 09
Land Type: Not reported
Federal Waste Generator Description: Not a generator, verified
Non-Notifier: Not reported
Biennial Report Cycle: Not reported
Accessibility: Not reported
Active Site Indicator: Not reported
State District Owner: Not reported
State District: Not reported
Mailing Address: 450 EAST WILBUR RD.
Mailing City,State,Zip: THOUSAND OAKS1, CA 91360
Owner Name: Wilbur Oaks Apartments
Owner Type: Other
Operator Name: Michael Ruske
Operator Type: Other
Short-Term Generator Activity: No
Importer Activity: No
Mixed Waste Generator: No
Transporter Activity: No
Transfer Facility Activity: No
Recycler Activity with Storage: No

WILBUR OAKS APARTMENTS (Continued) **1027698126**

Small Quantity On-Site Burner Exemption:	No
Smelting Melting and Refining Furnace Exemption:	No
Underground Injection Control:	No
Off-Site Waste Receipt:	No
Universal Waste Indicator:	No
Universal Waste Destination Facility:	No
Federal Universal Waste:	No
Active Site State-Reg Handler:	---
Federal Facility Indicator:	Not reported
Hazardous Secondary Material Indicator:	N
Sub-Part K Indicator:	Not reported
2018 GPRA Permit Baseline:	Not on the Baseline
2018 GPRA Renewals Baseline:	Not on the Baseline
202 GPRA Corrective Action Baseline:	No
Subject to Corrective Action Universe:	No
Non-TSDFs Where RCRA CA has Been Imposed Universe:	No
Corrective Action Priority Ranking:	No NCAPS ranking
Environmental Control Indicator:	No
Institutional Control Indicator:	No
Human Exposure Controls Indicator:	N/A
Groundwater Controls Indicator:	N/A
Significant Non-Complier Universe:	No
Unaddressed Significant Non-Complier Universe:	No
Addressed Significant Non-Complier Universe:	No
Significant Non-Complier With a Compliance Schedule Universe:	No
Financial Assurance Required:	Not reported
Handler Date of Last Change:	20230710
Recognized Trader-Importer:	No
Recognized Trader-Exporter:	No
Importer of Spent Lead Acid Batteries:	No
Exporter of Spent Lead Acid Batteries:	No
Recycler Activity Without Storage:	No
Manifest Broker:	No
Sub-Part P Indicator:	No

Handler - Owner Operator:

Owner/Operator Indicator:	Operator
Owner/Operator Name: MICHAEL RUSKE	
Legal Status:	Other
Date Became Current:	Not reported
Date Ended Current:	Not reported
Owner/Operator Address:	458 EAST WILBUR RD. #458-205
Owner/Operator City,State,Zip:	THOUSAND OAKS, CA 91360
Owner/Operator Telephone:	805-496-8486
Owner/Operator Telephone Ext:	Not reported
Owner/Operator Fax:	Not reported
Owner/Operator Email:	Not reported

Owner/Operator Indicator:	Owner
Owner/Operator Name: WILBUR OAKS APARTMENTS	
Legal Status:	Other
Date Became Current:	Not reported
Date Ended Current:	Not reported
Owner/Operator Address:	458 EAST WILBUR RD. #458-205
Owner/Operator City,State,Zip:	THOUSAND OAKS, CA 91360
Owner/Operator Telephone:	833-834-0383

WILBUR OAKS APARTMENTS (Continued) **1027698126**

Owner/Operator Telephone Ext: Not reported
Owner/Operator Fax: Not reported
Owner/Operator Email: Not reported

Historic Generators:
Receive Date: 20230710
Handler Name: WILBUR OAKS APARTMENTS
Federal Waste Generator Description: Not a generator, verified
State District Owner: Not reported
Large Quantity Handler of Universal Waste: No
Recognized Trader Importer: No
Recognized Trader Exporter: No
Spent Lead Acid Battery Importer: No
Spent Lead Acid Battery Exporter: No
Current Record: Yes
Non Storage Recycler Activity: No
Electronic Manifest Broker: No

List of NAICS Codes and Descriptions:
NAICS Code: 56299
NAICS Description: ALL OTHER WASTE MANAGEMENT SERVICES

Facility Has Received Notices of Violations:
Violations: No Violations Found

Evaluation Action Summary:
Evaluations: No Evaluations Found

N202 **WILBUR OAKS APARTMENTS** **RCRA NonGen / NLR** **1027516540**
NNE **458 E. WILBUR RD #158-102** **CAC003208471**
1/8-1/4 **THOUSAND OAKS, CA 91360**
0.189 mi.
996 ft. **Site 66 of 71 in cluster N**

Relative:
Lower

Actual:
743 ft.

RCRA Listings:
Date Form Received by Agency: 20221214
Handler Name: Wilbur Oaks Apartments
Handler Address: 458 E. Wilbur Rd #158-102
Handler City,State,Zip: THOUSAND OAKS, CA 91360
EPA ID: CAC003208471
Contact Name: LYNDA PETERS
Contact Address: 458 E. WILBUR RD #158-102
Contact City,State,Zip: THOUSAND OAKS, CA 91360
Contact Telephone: 805-495-4865
Contact Fax: Not reported
Contact Email: LYNDA@OAKSMGMT.COM
Contact Title: Not reported
EPA Region: 09
Land Type: Not reported
Federal Waste Generator Description: Not a generator, verified
Non-Notifier: Not reported
Biennial Report Cycle: Not reported
Accessibility: Not reported
Active Site Indicator: Not reported
State District Owner: Not reported

WILBUR OAKS APARTMENTS (Continued) **1027516540**

State District:	Not reported
Mailing Address:	458 E. WILBUR RD #158-102
Mailing City,State,Zip:	THOUSAND OAKS, CA 91360
Owner Name:	Wilbur Oaks Apartments
Owner Type:	Other
Operator Name:	Lynda Peters
Operator Type:	Other
Short-Term Generator Activity:	No
Importer Activity:	No
Mixed Waste Generator:	No
Transporter Activity:	No
Transfer Facility Activity:	No
Recycler Activity with Storage:	No
Small Quantity On-Site Burner Exemption:	No
Smelting Melting and Refining Furnace Exemption:	No
Underground Injection Control:	No
Off-Site Waste Receipt:	No
Universal Waste Indicator:	No
Universal Waste Destination Facility:	No
Federal Universal Waste:	No
Active Site State-Reg Handler:	---
Federal Facility Indicator:	Not reported
Hazardous Secondary Material Indicator:	N
Sub-Part K Indicator:	Not reported
2018 GPRA Permit Baseline:	Not on the Baseline
2018 GPRA Renewals Baseline:	Not on the Baseline
202 GPRA Corrective Action Baseline:	No
Subject to Corrective Action Universe:	No
Non-TSDFs Where RCRA CA has Been Imposed Universe:	No
Corrective Action Priority Ranking:	No NCAPS ranking
Environmental Control Indicator:	No
Institutional Control Indicator:	No
Human Exposure Controls Indicator:	N/A
Groundwater Controls Indicator:	N/A
Significant Non-Complier Universe:	No
Unaddressed Significant Non-Complier Universe:	No
Addressed Significant Non-Complier Universe:	No
Significant Non-Complier With a Compliance Schedule Universe:	No
Financial Assurance Required:	Not reported
Handler Date of Last Change:	20221214
Recognized Trader-Importer:	No
Recognized Trader-Exporter:	No
Importer of Spent Lead Acid Batteries:	No
Exporter of Spent Lead Acid Batteries:	No
Recycler Activity Without Storage:	No
Manifest Broker:	No
Sub-Part P Indicator:	No

Handler - Owner Operator:

Owner/Operator Indicator:	Owner
Owner/Operator Name:	WILBUR OAKS APARTMENTS
Legal Status:	Other
Date Became Current:	Not reported
Date Ended Current:	Not reported
Owner/Operator Address:	458 E. WILBUR RD #158-102
Owner/Operator City,State,Zip:	THOUSAND OAKS, CA 91360

WILBUR OAKS APARTMENTS (Continued) **1027516540**

Owner/Operator Telephone: 805-495-4865
Owner/Operator Telephone Ext: Not reported
Owner/Operator Fax: Not reported
Owner/Operator Email: Not reported

Owner/Operator Indicator: Operator
Owner/Operator Name: LYNDA PETERS
Legal Status: Other
Date Became Current: Not reported
Date Ended Current: Not reported
Owner/Operator Address: 458 E. WILBUR RD #158-102
Owner/Operator City,State,Zip: THOUSAND OAKS, CA 91360
Owner/Operator Telephone: 805-495-4865
Owner/Operator Telephone Ext: Not reported
Owner/Operator Fax: Not reported
Owner/Operator Email: Not reported

Historic Generators:
Receive Date: 20221214
Handler Name: WILBUR OAKS APARTMENTS
Federal Waste Generator Description: Not a generator, verified
State District Owner: Not reported
Large Quantity Handler of Universal Waste: No
Recognized Trader Importer: No
Recognized Trader Exporter: No
Spent Lead Acid Battery Importer: No
Spent Lead Acid Battery Exporter: No
Current Record: Yes
Non Storage Recycler Activity: No
Electronic Manifest Broker: No

List of NAICS Codes and Descriptions:
NAICS Code: 56299
NAICS Description: ALL OTHER WASTE MANAGEMENT SERVICES

Facility Has Received Notices of Violations:
Violations: No Violations Found

Evaluation Action Summary:
Evaluations: No Evaluations Found

N203 **WILBUR OAKS APARTMENTS** **RCRA NonGen / NLR** **1026809521**
NNE **458 EAST WILBUR RD UNIT 458-206** **E MANIFEST** **CAC003121899**
1/8-1/4 **THOUSAND OAKS, CA 91360**
0.189 mi.
996 ft. **Site 67 of 71 in cluster N**

Relative: **Lower**
Actual: **743 ft.**

RCRA Listings:
Date Form Received by Agency: 20210527
Handler Name: Wilbur Oaks Apartments
Handler Address: 458 East Wilbur Rd Unit 458-206
Handler City,State,Zip: THOUSAND OAKS, CA 91360
EPA ID: CAC003121899
Contact Name: LYNDA PETERS
Contact Address: 458 EAST WILBUR RD UNIT 458-206

WILBUR OAKS APARTMENTS (Continued) **1026809521**

Contact City,State,Zip:	THOUSAND OAKS, CA 91360
Contact Telephone:	805-495-4865
Contact Fax:	Not reported
Contact Email:	LYNDA@OAKSMGMT.COM
Contact Title:	Not reported
EPA Region:	09
Land Type:	Not reported
Federal Waste Generator Description:	Not a generator, verified
Non-Notifier:	Not reported
Biennial Report Cycle:	Not reported
Accessibility:	Not reported
Active Site Indicator:	Not reported
State District Owner:	Not reported
State District:	Not reported
Mailing Address:	458 EAST WILBUR RD UNIT 458-206
Mailing City,State,Zip:	THOUSAND OAKS, CA 91360
Owner Name:	Lynda Peters
Owner Type:	Other
Operator Name:	Lynda Peters
Operator Type:	Other
Short-Term Generator Activity:	No
Importer Activity:	No
Mixed Waste Generator:	No
Transporter Activity:	No
Transfer Facility Activity:	No
Recycler Activity with Storage:	No
Small Quantity On-Site Burner Exemption:	No
Smelting Melting and Refining Furnace Exemption:	No
Underground Injection Control:	No
Off-Site Waste Receipt:	No
Universal Waste Indicator:	No
Universal Waste Destination Facility:	No
Federal Universal Waste:	No
Active Site State-Reg Handler:	---
Federal Facility Indicator:	Not reported
Hazardous Secondary Material Indicator:	N
Sub-Part K Indicator:	Not reported
2018 GPRA Permit Baseline:	Not on the Baseline
2018 GPRA Renewals Baseline:	Not on the Baseline
202 GPRA Corrective Action Baseline:	No
Subject to Corrective Action Universe:	No
Non-TSDFs Where RCRA CA has Been Imposed Universe:	No
Corrective Action Priority Ranking:	No NCAPS ranking
Environmental Control Indicator:	No
Institutional Control Indicator:	No
Human Exposure Controls Indicator:	N/A
Groundwater Controls Indicator:	N/A
Significant Non-Complier Universe:	No
Unaddressed Significant Non-Complier Universe:	No
Addressed Significant Non-Complier Universe:	No
Significant Non-Complier With a Compliance Schedule Universe:	No
Financial Assurance Required:	Not reported
Handler Date of Last Change:	20210601
Recognized Trader-Importer:	No
Recognized Trader-Exporter:	No
Importer of Spent Lead Acid Batteries:	No
Exporter of Spent Lead Acid Batteries:	No

WILBUR OAKS APARTMENTS (Continued) **1026809521**

Recycler Activity Without Storage: No
Manifest Broker: No
Sub-Part P Indicator: No

Handler - Owner Operator:
Owner/Operator Indicator: Owner
Owner/Operator Name: LYNDA PETERS
Legal Status: Other
Date Became Current: Not reported
Date Ended Current: Not reported
Owner/Operator Address: 458 EAST WILBUR RD UNIT 458-206
Owner/Operator City,State,Zip: THOUSAND OAKS, CA 91360
Owner/Operator Telephone: 805-495-4865
Owner/Operator Telephone Ext: Not reported
Owner/Operator Fax: Not reported
Owner/Operator Email: Not reported

Owner/Operator Indicator: Operator
Owner/Operator Name: LYNDA PETERS
Legal Status: Other
Date Became Current: Not reported
Date Ended Current: Not reported
Owner/Operator Address: 458 EAST WILBUR RD UNIT 458-206
Owner/Operator City,State,Zip: THOUSAND OAKS, CA 91360
Owner/Operator Telephone: 805-495-4865
Owner/Operator Telephone Ext: Not reported
Owner/Operator Fax: Not reported
Owner/Operator Email: Not reported

Historic Generators:
Receive Date: 20210527
Handler Name: WILBUR OAKS APARTMENTS
Federal Waste Generator Description: Not a generator, verified
State District Owner: Not reported
Large Quantity Handler of Universal Waste: No
Recognized Trader Importer: No
Recognized Trader Exporter: No
Spent Lead Acid Battery Importer: No
Spent Lead Acid Battery Exporter: No
Current Record: Yes
Non Storage Recycler Activity: No
Electronic Manifest Broker: No

List of NAICS Codes and Descriptions:
NAICS Code: 56299
NAICS Description: ALL OTHER WASTE MANAGEMENT SERVICES

Facility Has Received Notices of Violations:
Violations: No Violations Found

Evaluation Action Summary:
Evaluations: No Evaluations Found

WILBUR OAKS APARTMENTS (Continued) **1026809521**

E MANIFEST:

Manifest Tracking Number:	021647823JJK
Last Updated Date:	20210622
Shipped Date:	20210604
Received Date:	20210608
Manifest Status:	Signed
Submission Type:	DataImage5Copy
Origin Type:	Service
Generator EPA ID:	CAC003121899
Generator Name:	WILBUR OAKS APARTMENTS
Generator Mail Street Number:	Not reported
Generator Mail Street 1:	458 EAST WILBUR RD UNIT 458-206
Generator Mail Street 2:	Not reported
Generator Mail City:	THOUSAND OAKS
Generator Mail State:	CA
Generator Mail Zip:	91360
Generator Location Street Number:	Not reported
Generator Location Street 1:	458 EAST WILBUR RD UNIT 458-206
Generator Location Street 2:	Not reported
Generator Location City:	THOUSAND OAKS
Generator Location Zip:	91360
Generator Location State:	CA
Generator Contact Company Name:	Not reported
Designated Facility EPA ID:	CAD009007626
Designated Facility Name:	AZUSA LAND RECLAMATION CO INC
Designated Facility Mail Street Number:	Not reported
Designated Facility Mail Street 1:	Not reported
Designated Facility Mail Street 2:	1211 W. GLADSTONE STREET
Designated Facility Mail City:	AZUSA
Designated Facility Mail Zip:	91702
Designated Facility Mail State:	CA
Designated Facility Location Street Number:	Not reported
Designated Facility Location Street 1:	1211 W. GLADSTONE STREET
Designated Facility Location Street 2:	Not reported
Designated Facility Location City:	AZUSA
Designated Facility Location Zip:	91702
Designated Facility Location State:	CA
Designated Facility Contact Company Name:	Not reported
Manifest Residue Indicator:	N
Rejection Indicator:	N

State Waste:

Manifest Tracking Number:	021647823JJK
Waste Line Number:	1
State Waste Code Owner:	CA
State Waste Code:	151
State Waste:	Asbestos-containing waste

Transporter:

Manifest Tracking Number:	021647823JJK
Transporter Line Number:	1
Transporter EPA ID:	CAR000152058
Transporter Name:	EARTHWISE SERVICES LLC

Waste Line:

WILBUR OAKS APARTMENTS (Continued) **1026809521**

Manifest Tracking Number:	021647823JJK
Waste Line Number:	1
U.S. DOT Hazardous Indicator:	Y
U.S. DOT ID Number:	NA2212
U.S. DOT Description:	RQ, NA2212, Asbestos, 9, PG III
Non-Hazardous Waste Description:	Not reported
Number of Containers:	10
Container Type Code:	BA
Container Type Description:	Burlap, cloth, paper, or plastic bags
Waste Quantity:	1
Quantity Unit of Measure Code:	Y
Quantity Unit of Measure Description:	Cubic Yards
Waste Quantity, in Tons:	0.84
Acute Waste Quantity, in Tons:	0
Non-Acute Waste Quantity, in Tons:	0.84
Waste Quantity, in Kilograms:	761.9052
Acute Waste Quantity, in Kilograms:	0
Non-Acute Waste Quantity, in Kilorgrams:	761.9052
Management Method Code:	H132
Management Method Description:	LANDFILL (WITH PRIOR TREATMENT AND/OR STABILIZATION)
Waste Residue Indicator:	N
Quantity Discrepancy Indicator:	N
Waste Type Discrepancy Indicator:	N
Waste Density:	Not reported
Waste Density Unit of Measure Code:	Not reported
Waste Density Unit of Measure Description:	Not reported
Form Code:	Not reported
Form Code Description:	Not reported
Source Code:	Not reported
Source Code Description:	Not reported
Waste Minimization Code:	Not reported
Waste Minimization Code Description:	Not reported
Consent Number:	Not reported
EPA Waste Indicator:	N

N204 **WILBUR OAKS APARTMENTS** **RCRA NonGen / NLR** **1026815223**
NNE **458 EAST WILBUR RD UNIT 458-204** **E MANIFEST** **CAC003127884**
1/8-1/4 **THOUSAND OAKS, CA 91360**
0.189 mi.
996 ft. **Site 68 of 71 in cluster N**

Relative: RCRA Listings:
Lower

Actual: Date Form Received by Agency:	20210706
743 ft. Handler Name:	Wilbur Oaks Apartments
Handler Address:	458 East Wilbur Rd Unit 458-204
Handler City,State,Zip:	THOUSAND OAKS, CA 91360
EPA ID:	CAC003127884
Contact Name:	LYNDA PETERS
Contact Address:	458 EAST WILBUR RD UNIT 458-204
Contact City,State,Zip:	THOUSAND OAKS, CA 91360
Contact Telephone:	805-495-4865
Contact Fax:	Not reported
Contact Email:	LYNDA@OAKSMGMT.COM
Contact Title:	Not reported
EPA Region:	09
Land Type:	Not reported
Federal Waste Generator Description:	Not a generator, verified
Non-Notifier:	Not reported

WILBUR OAKS APARTMENTS (Continued) **1026815223**

Biennial Report Cycle:	Not reported
Accessibility:	Not reported
Active Site Indicator:	Not reported
State District Owner:	Not reported
State District:	Not reported
Mailing Address:	458 EAST WILBUR RD UNIT 458-204
Mailing City,State,Zip:	THOUSAND OAKS, CA 91360
Owner Name:	Wilbur Oaks Apartments
Owner Type:	Other
Operator Name:	Lynda Peters
Operator Type:	Other
Short-Term Generator Activity:	No
Importer Activity:	No
Mixed Waste Generator:	No
Transporter Activity:	No
Transfer Facility Activity:	No
Recycler Activity with Storage:	No
Small Quantity On-Site Burner Exemption:	No
Smelting Melting and Refining Furnace Exemption:	No
Underground Injection Control:	No
Off-Site Waste Receipt:	No
Universal Waste Indicator:	No
Universal Waste Destination Facility:	No
Federal Universal Waste:	No
Active Site State-Reg Handler:	---
Federal Facility Indicator:	Not reported
Hazardous Secondary Material Indicator:	N
Sub-Part K Indicator:	Not reported
2018 GPRA Permit Baseline:	Not on the Baseline
2018 GPRA Renewals Baseline:	Not on the Baseline
202 GPRA Corrective Action Baseline:	No
Subject to Corrective Action Universe:	No
Non-TSDFs Where RCRA CA has Been Imposed Universe:	No
Corrective Action Priority Ranking:	No NCAPS ranking
Environmental Control Indicator:	No
Institutional Control Indicator:	No
Human Exposure Controls Indicator:	N/A
Groundwater Controls Indicator:	N/A
Significant Non-Complier Universe:	No
Unaddressed Significant Non-Complier Universe:	No
Addressed Significant Non-Complier Universe:	No
Significant Non-Complier With a Compliance Schedule Universe:	No
Financial Assurance Required:	Not reported
Handler Date of Last Change:	20210707
Recognized Trader-Importer:	No
Recognized Trader-Exporter:	No
Importer of Spent Lead Acid Batteries:	No
Exporter of Spent Lead Acid Batteries:	No
Recycler Activity Without Storage:	No
Manifest Broker:	No
Sub-Part P Indicator:	No

Handler - Owner Operator:

Owner/Operator Indicator:	Owner
Owner/Operator Name:	WILBUR OAKS APARTMENTS
Legal Status:	Other

WILBUR OAKS APARTMENTS (Continued) **1026815223**

Date Became Current: Not reported
Date Ended Current: Not reported
Owner/Operator Address: 458 EAST WILBUR RD UNIT 458-204
Owner/Operator City,State,Zip: THOUSAND OAKS, CA 91360
Owner/Operator Telephone: 805-495-4865
Owner/Operator Telephone Ext: Not reported
Owner/Operator Fax: Not reported
Owner/Operator Email: Not reported

Owner/Operator Indicator: Operator
Owner/Operator Name: LYNDA PETERS
Legal Status: Other
Date Became Current: Not reported
Date Ended Current: Not reported
Owner/Operator Address: 458 EAST WILBUR RD UNIT 458-204
Owner/Operator City,State,Zip: THOUSAND OAKS, CA 91360
Owner/Operator Telephone: 805-495-4865
Owner/Operator Telephone Ext: Not reported
Owner/Operator Fax: Not reported
Owner/Operator Email: Not reported

Historic Generators:
Receive Date: 20210706
Handler Name: WILBUR OAKS APARTMENTS
Federal Waste Generator Description: Not a generator, verified
State District Owner: Not reported
Large Quantity Handler of Universal Waste: No
Recognized Trader Importer: No
Recognized Trader Exporter: No
Spent Lead Acid Battery Importer: No
Spent Lead Acid Battery Exporter: No
Current Record: Yes
Non Storage Recycler Activity: No
Electronic Manifest Broker: No

List of NAICS Codes and Descriptions:
NAICS Code: 56299
NAICS Description: ALL OTHER WASTE MANAGEMENT SERVICES

Facility Has Received Notices of Violations:
Violations: No Violations Found

Evaluation Action Summary:
Evaluations: No Evaluations Found

E MANIFEST:
Manifest Tracking Number: 021647874JJK
Last Updated Date: 20211018
Shipped Date: 20210707
Received Date: 20210708
Manifest Status: Signed
Submission Type: DataImage5Copy
Origin Type: Service
Generator EPA ID: CAC003127884

WILBUR OAKS APARTMENTS (Continued) **1026815223**

Generator Name:	WILBUR OAKS APARTMENTS
Generator Mail Street Number:	Not reported
Generator Mail Street 1:	458 EAST WILBUR RD UNIT 458-204
Generator Mail Street 2:	Not reported
Generator Mail City:	THOUSAND OAKS
Generator Mail State:	CA
Generator Mail Zip:	91360
Generator Location Street Number:	Not reported
Generator Location Street 1:	458 EAST WILBUR RD UNIT 458-204
Generator Location Street 2:	Not reported
Generator Location City:	THOUSAND OAKS
Generator Location Zip:	91360
Generator Location State:	CA
Generator Contact Company Name:	Not reported
Designated Facility EPA ID:	CAD009007626
Designated Facility Name:	AZUSA LAND RECLAMATION CO INC
Designated Facility Mail Street Number:	Not reported
Designated Facility Mail Street 1:	Not reported
Designated Facility Mail Street 2:	1211 W. GLADSTONE STREET
Designated Facility Mail City:	AZUSA
Designated Facility Mail Zip:	91702
Designated Facility Mail State:	CA
Designated Facility Location Street Number:	Not reported
Designated Facility Location Street 1:	1211 W. GLADSTONE STREET
Designated Facility Location Street 2:	Not reported
Designated Facility Location City:	AZUSA
Designated Facility Location Zip:	91702
Designated Facility Location State:	CA
Designated Facility Contact Company Name:	Not reported
Manifest Residue Indicator:	N
Rejection Indicator:	N

State Waste:

Manifest Tracking Number:	021647874JJK
Waste Line Number:	1
State Waste Code Owner:	CA
State Waste Code:	151
State Waste:	Asbestos-containing waste

Transporter:

Manifest Tracking Number:	021647874JJK
Transporter Line Number:	1
Transporter EPA ID:	CAR000152058
Transporter Name:	EARTHWISE SERVICES LLC

Waste Line:

Manifest Tracking Number:	021647874JJK
Waste Line Number:	1
U.S. DOT Hazardous Indicator:	Y
U.S. DOT ID Number:	NA2212
U.S. DOT Description:	NA2212, Asbestos, 9, PG III, RQ
Non-Hazardous Waste Description:	Not reported
Number of Containers:	14
Container Type Code:	BA
Container Type Description:	Burlap, cloth, paper, or plastic bags
Waste Quantity:	2

WILBUR OAKS APARTMENTS (Continued) **1026815223**

Quantity Unit of Measure Code:	Y
Quantity Unit of Measure Description:	Cubic Yards
Waste Quantity, in Tons:	1.68
Acute Waste Quantity, in Tons:	0
Non-Acute Waste Quantity, in Tons:	1.68
Waste Quantity, in Kilograms:	1523.8104
Acute Waste Quantity, in Kilograms:	0
Non-Acute Waste Quantity, in Kilorgrams:	1523.8104
Management Method Code:	H132
Management Method Description:	LANDFILL (WITH PRIOR TREATMENT AND/OR STABILIZATION)
Waste Residue Indicator:	N
Quantity Discrepancy Indicator:	N
Waste Type Discrepancy Indicator:	N
Waste Density:	Not reported
Waste Density Unit of Measure Code:	Not reported
Waste Density Unit of Measure Description:	Not reported
Form Code:	Not reported
Form Code Description:	Not reported
Source Code:	Not reported
Source Code Description:	Not reported
Waste Minimization Code:	Not reported
Waste Minimization Code Description:	Not reported
Consent Number:	Not reported
EPA Waste Indicator:	N

P205 **MOBIL OIL SS #11-GYO** **UST FINDER RELEASE** **1029044032**
SW **1 THOUSAND OAKS BL** **N/A**
1/8-1/4 **THOUSAND OAKS, CA 91360**
0.189 mi.
999 ft. **Site 2 of 19 in cluster P**

Relative: UST FINDER RELEASE:
Lower

Actual:
710 ft.

Object ID:	58393
Facility ID:	Not reported
Lust ID:	CAT0611100864
Name:	MOBIL OIL SS #11-GYO
Address:	1 THOUSAND OAKS BL
City,State,Zip:	THOUSAND OAKS, CA 91360
Address Match Type:	StreetAddress
Reported Date:	Not reported
Status:	No Further Action
Substance:	Not reported
Population within 1500ft:	518
Domestic Wells within 1500ft:	2
Land Use:	Developed, Medium Intensity
Within SPA:	No
SPA PWS Facility ID:	Not reported
SPA Water Type:	Not reported
SPA Facility Type:	Not reported
SPA HUC12:	Not reported
Within WHPA:	No
WHPA PWS Facility ID:	Not reported
WHPA Water Type:	Not reported
WHPA Facility Type:	Not reported
WHPA HUC12:	Not reported
Within 100yr Floodplain:	No
Tribe:	Not reported
EPA Region:	9

MOBIL OIL SS #11-GYO (Continued) **1029044032**

NFA Letter 1:	Not reported
NFA Letter 2:	Not reported
NFA Letter 3:	Not reported
NFA Letter 4:	Not reported
Closed With Residual Contaminate:	Not reported
Coordinate Source:	Geocode
X Coord:	-118.87624
Y Coord:	34.17916
Latitude:	34.17916
Longitude:	-118.876239999999

Object ID:	58394
Facility ID:	Not reported
Lust ID:	CAT0611101141
Name:	MOBIL OIL SS #11-GYO
Address:	1 THOUSAND OAKS BL
City,State,Zip:	THOUSAND OAKS, CA 91360
Address Match Type:	StreetAddress
Reported Date:	Not reported
Status:	No Further Action
Substance:	Not reported
Population within 1500ft:	518
Domestic Wells within 1500ft:	2
Land Use:	Developed, Medium Intensity
Within SPA:	No
SPA PWS Facility ID:	Not reported
SPA Water Type:	Not reported
SPA Facility Type:	Not reported
SPA HUC12:	Not reported
Within WHPA:	No
WHPA PWS Facility ID:	Not reported
WHPA Water Type:	Not reported
WHPA Facility Type:	Not reported
WHPA HUC12:	Not reported
Within 100yr Floodplain:	No
Tribe:	Not reported
EPA Region:	9
NFA Letter 1:	Not reported
NFA Letter 2:	Not reported
NFA Letter 3:	Not reported
NFA Letter 4:	Not reported
Closed With Residual Contaminate:	Not reported
Coordinate Source:	Geocode
X Coord:	-118.87624
Y Coord:	34.17916
Latitude:	34.17916
Longitude:	-118.876239999999

N206 **WILBUR OAKS APARTMENTS** **RCRA NonGen / NLR** **1027199708**
NNE **466 EAST WILBUR RD #466-201** **E MANIFEST** **CAC003163383**
1/8-1/4 **THOUSAND OAKS, CA 91360**
0.190 mi.
1003 ft. **Site 69 of 71 in cluster N**

Relative: **Lower**

Actual: **743 ft.**

RCRA Listings:

Date Form Received by Agency:	20220223
Handler Name:	Wilbur Oaks Apartments
Handler Address:	466 East Wilbur Rd #466-201
Handler City,State,Zip:	THOUSAND OAKS, CA 91360
EPA ID:	CAC003163383
Contact Name:	LYNDA PETERS
Contact Address:	466 EAST WILBUR RD #466-201
Contact City,State,Zip:	THOUSAND OAKS, CA 91360
Contact Telephone:	805-495-4865
Contact Fax:	Not reported
Contact Email:	LYNDA@OAKSMGMT.COM
Contact Title:	Not reported
EPA Region:	09
Land Type:	Not reported
Federal Waste Generator Description:	Not a generator, verified
Non-Notifier:	Not reported
Biennial Report Cycle:	Not reported
Accessibility:	Not reported
Active Site Indicator:	Not reported
State District Owner:	Not reported
State District:	Not reported
Mailing Address:	466 EAST WILBUR RD #466-201
Mailing City,State,Zip:	THOUSAND OAKS, CA 91360
Owner Name:	Wilbur Oaks Apartments
Owner Type:	Other
Operator Name:	Lynda Peters
Operator Type:	Other
Short-Term Generator Activity:	No
Importer Activity:	No
Mixed Waste Generator:	No
Transporter Activity:	No
Transfer Facility Activity:	No
Recycler Activity with Storage:	No
Small Quantity On-Site Burner Exemption:	No
Smelting Melting and Refining Furnace Exemption:	No
Underground Injection Control:	No
Off-Site Waste Receipt:	No
Universal Waste Indicator:	No
Universal Waste Destination Facility:	No
Federal Universal Waste:	No
Active Site State-Reg Handler:	---
Federal Facility Indicator:	Not reported
Hazardous Secondary Material Indicator:	N
Sub-Part K Indicator:	Not reported
2018 GPRA Permit Baseline:	Not on the Baseline
2018 GPRA Renewals Baseline:	Not on the Baseline
202 GPRA Corrective Action Baseline:	No
Subject to Corrective Action Universe:	No
Non-TSDFs Where RCRA CA has Been Imposed Universe:	No
Corrective Action Priority Ranking:	No NCAPS ranking
Environmental Control Indicator:	No
Institutional Control Indicator:	No

WILBUR OAKS APARTMENTS (Continued) **1027199708**

Human Exposure Controls Indicator:	N/A
Groundwater Controls Indicator:	N/A
Significant Non-Complier Universe:	No
Unaddressed Significant Non-Complier Universe:	No
Addressed Significant Non-Complier Universe:	No
Significant Non-Complier With a Compliance Schedule Universe:	No
Financial Assurance Required:	Not reported
Handler Date of Last Change:	20220228
Recognized Trader-Importer:	No
Recognized Trader-Exporter:	No
Importer of Spent Lead Acid Batteries:	No
Exporter of Spent Lead Acid Batteries:	No
Recycler Activity Without Storage:	No
Manifest Broker:	No
Sub-Part P Indicator:	No

Handler - Owner Operator:

Owner/Operator Indicator:	Owner
Owner/Operator Name:	WILBUR OAKS APARTMENTS
Legal Status:	Other
Date Became Current:	Not reported
Date Ended Current:	Not reported
Owner/Operator Address:	466 EAST WILBUR RD #466-201
Owner/Operator City,State,Zip:	THOUSAND OAKS, CA 91360
Owner/Operator Telephone:	805-495-4865
Owner/Operator Telephone Ext:	Not reported
Owner/Operator Fax:	Not reported
Owner/Operator Email:	Not reported

Owner/Operator Indicator:	Operator
Owner/Operator Name:	LYNDA PETERS
Legal Status:	Other
Date Became Current:	Not reported
Date Ended Current:	Not reported
Owner/Operator Address:	466 EAST WILBUR RD #466-201
Owner/Operator City,State,Zip:	THOUSAND OAKS, CA 91360
Owner/Operator Telephone:	805-495-4865
Owner/Operator Telephone Ext:	Not reported
Owner/Operator Fax:	Not reported
Owner/Operator Email:	Not reported

Historic Generators:

Receive Date:	20220223
Handler Name:	WILBUR OAKS APARTMENTS
Federal Waste Generator Description:	Not a generator, verified
State District Owner:	Not reported
Large Quantity Handler of Universal Waste:	No
Recognized Trader Importer:	No
Recognized Trader Exporter:	No
Spent Lead Acid Battery Importer:	No
Spent Lead Acid Battery Exporter:	No
Current Record:	Yes
Non Storage Recycler Activity:	No
Electronic Manifest Broker:	No

WILBUR OAKS APARTMENTS (Continued) **1027199708**

List of NAICS Codes and Descriptions:
NAICS Code: 56299
NAICS Description: ALL OTHER WASTE MANAGEMENT SERVICES

Facility Has Received Notices of Violations:
Violations: No Violations Found

Evaluation Action Summary:
Evaluations: No Evaluations Found

E MANIFEST:

Manifest Tracking Number:	023705724JJK
Last Updated Date:	20220325
Shipped Date:	20220301
Received Date:	20220303
Manifest Status:	Signed
Submission Type:	DataImage5Copy
Origin Type:	Service
Generator EPA ID:	CAC003163383
Generator Name:	EL PATIO APARTMENTS
Generator Mail Street Number:	Not reported
Generator Mail Street 1:	333 E FAIRVIEW AVE
Generator Mail Street 2:	Not reported
Generator Mail City:	GLENDALE
Generator Mail State:	CA
Generator Mail Zip:	91207
Generator Location Street Number:	Not reported
Generator Location Street 1:	333 E Fairview Ave
Generator Location Street 2:	Not reported
Generator Location City:	Glendale
Generator Location Zip:	91207
Generator Location State:	CA
Generator Contact Company Name:	Not reported
Designated Facility EPA ID:	CAD009007626
Designated Facility Name:	AZUSA LAND RECLAMATION CO INC
Designated Facility Mail Street Number:	Not reported
Designated Facility Mail Street 1:	Not reported
Designated Facility Mail Street 2:	1211 W. GLADSTONE STREET
Designated Facility Mail City:	AZUSA
Designated Facility Mail Zip:	91702
Designated Facility Mail State:	CA
Designated Facility Location Street Number:	Not reported
Designated Facility Location Street 1:	1211 W. GLADSTONE STREET
Designated Facility Location Street 2:	Not reported
Designated Facility Location City:	AZUSA
Designated Facility Location Zip:	91702
Designated Facility Location State:	CA
Designated Facility Contact Company Name:	Not reported
Manifest Residue Indicator:	N
Rejection Indicator:	N

Manifest Tracking Number:	023705742JJK
Last Updated Date:	20220325
Shipped Date:	20220310

WILBUR OAKS APARTMENTS (Continued) **1027199708**

Received Date:	20220314
Manifest Status:	Signed
Submission Type:	DataImage5Copy
Origin Type:	Service
Generator EPA ID:	CAC003163383
Generator Name:	WILBUR OAKS APARTMENTS
Generator Mail Street Number:	Not reported
Generator Mail Street 1:	466 EAST WILBUR RD #466-201
Generator Mail Street 2:	Not reported
Generator Mail City:	THOUSAND OAKS
Generator Mail State:	CA
Generator Mail Zip:	91360
Generator Location Street Number:	Not reported
Generator Location Street 1:	466 EAST WILBUR RD #466-201
Generator Location Street 2:	Not reported
Generator Location City:	THOUSAND OAKS
Generator Location Zip:	91360
Generator Location State:	CA
Generator Contact Company Name:	Not reported
Designated Facility EPA ID:	CAD009007626
Designated Facility Name:	AZUSA LAND RECLAMATION CO INC
Designated Facility Mail Street Number:	Not reported
Designated Facility Mail Street 1:	Not reported
Designated Facility Mail Street 2:	1211 W. GLADSTONE STREET
Designated Facility Mail City:	AZUSA
Designated Facility Mail Zip:	91702
Designated Facility Mail State:	CA
Designated Facility Location Street Number:	Not reported
Designated Facility Location Street 1:	1211 W. GLADSTONE STREET
Designated Facility Location Street 2:	Not reported
Designated Facility Location City:	AZUSA
Designated Facility Location Zip:	91702
Designated Facility Location State:	CA
Designated Facility Contact Company Name:	Not reported
Manifest Residue Indicator:	N
Rejection Indicator:	N

State Waste:

Manifest Tracking Number:	023705742JJK
Waste Line Number:	1
State Waste Code Owner:	CA
State Waste Code:	151
State Waste:	Asbestos-containing waste

Transporter:

Manifest Tracking Number:	023705742JJK
Transporter Line Number:	1
Transporter EPA ID:	CAR000152058
Transporter Name:	EARTHWISE SERVICES LLC

Waste Line:

Manifest Tracking Number:	023705742JJK
Waste Line Number:	1
U.S. DOT Hazardous Indicator:	Y
U.S. DOT ID Number:	NA2212
U.S. DOT Description:	NA2212, Asbestos, 9, PG III, RQ (ASBESTOS)

WILBUR OAKS APARTMENTS (Continued) **1027199708**

Non-Hazardous Waste Description:	Not reported
Number of Containers:	10
Container Type Code:	BA
Container Type Description:	Burlap, cloth, paper, or plastic bags
Waste Quantity:	2
Quantity Unit of Measure Code:	Y
Quantity Unit of Measure Description:	Cubic Yards
Waste Quantity, in Tons:	1.68
Acute Waste Quantity, in Tons:	0
Non-Acute Waste Quantity, in Tons:	1.68
Waste Quantity, in Kilograms:	1523.8104
Acute Waste Quantity, in Kilograms:	0
Non-Acute Waste Quantity, in Kilorgrams:	1523.8104
Management Method Code:	H132
Management Method Description:	LANDFILL (WITH PRIOR TREATMENT AND/OR STABILIZATION)
Waste Residue Indicator:	N
Quantity Discrepancy Indicator:	N
Waste Type Discrepancy Indicator:	N
Waste Density:	Not reported
Waste Density Unit of Measure Code:	Not reported
Waste Density Unit of Measure Description:	Not reported
Form Code:	Not reported
Form Code Description:	Not reported
Source Code:	Not reported
Source Code Description:	Not reported
Waste Minimization Code:	Not reported
Waste Minimization Code Description:	Not reported
Consent Number:	Not reported
EPA Waste Indicator:	N

Q207 **CITI 11187** **RCRA NonGen / NLR** **1028900923**
WSW **33 NORTH MOORPARK ROAD** **CAC003262744**
1/8-1/4 **THOUSAND OAKS, CA 91360**
0.190 mi.
1004 ft. **Site 1 of 2 in cluster Q**

Relative: **Lower**
Actual: **704 ft.**

RCRA Listings:

Date Form Received by Agency:	20231129
Handler Name:	Citi 11187
Handler Address:	33 North Moorpark Road
Handler City,State,Zip:	THOUSAND OAKS, CA 91360
EPA ID:	CAC003262744
Contact Name:	GREGORY STELTS
Contact Address:	33 NORTH MOORPARK ROAD
Contact City,State,Zip:	THOUSAND OAKS, CA 91360
Contact Telephone:	925-480-7859
Contact Fax:	Not reported
Contact Email:	GREGORY.STELTS@CITI.COM
Contact Title:	Not reported
EPA Region:	09
Land Type:	Not reported
Federal Waste Generator Description:	Not a generator, verified
Non-Notifier:	Not reported
Biennial Report Cycle:	Not reported
Accessibility:	Not reported
Active Site Indicator:	Not reported
State District Owner:	Not reported
State District:	Not reported

CITI 11187 (Continued) **1028900923**

Mailing Address:	33 NORTH MOORPARK ROAD
Mailing City,State,Zip:	THOUSAND OAKS, CA 91360
Owner Name:	Citigroup
Owner Type:	Other
Operator Name:	Gregory Stelts
Operator Type:	Other
Short-Term Generator Activity:	No
Importer Activity:	No
Mixed Waste Generator:	No
Transporter Activity:	No
Transfer Facility Activity:	No
Recycler Activity with Storage:	No
Small Quantity On-Site Burner Exemption:	No
Smelting Melting and Refining Furnace Exemption:	No
Underground Injection Control:	No
Off-Site Waste Receipt:	No
Universal Waste Indicator:	No
Universal Waste Destination Facility:	No
Federal Universal Waste:	No
Active Site State-Reg Handler:	---
Federal Facility Indicator:	Not reported
Hazardous Secondary Material Indicator:	N
Sub-Part K Indicator:	Not reported
2018 GPRA Permit Baseline:	Not on the Baseline
2018 GPRA Renewals Baseline:	Not on the Baseline
202 GPRA Corrective Action Baseline:	No
Subject to Corrective Action Universe:	No
Non-TSDFs Where RCRA CA has Been Imposed Universe:	No
Corrective Action Priority Ranking:	No NCAPS ranking
Environmental Control Indicator:	No
Institutional Control Indicator:	No
Human Exposure Controls Indicator:	N/A
Groundwater Controls Indicator:	N/A
Significant Non-Complier Universe:	No
Unaddressed Significant Non-Complier Universe:	No
Addressed Significant Non-Complier Universe:	No
Significant Non-Complier With a Compliance Schedule Universe:	No
Financial Assurance Required:	Not reported
Handler Date of Last Change:	20231129
Recognized Trader-Importer:	No
Recognized Trader-Exporter:	No
Importer of Spent Lead Acid Batteries:	No
Exporter of Spent Lead Acid Batteries:	No
Recycler Activity Without Storage:	No
Manifest Broker:	No
Sub-Part P Indicator:	No

Handler - Owner Operator:

Owner/Operator Indicator:	Owner
Owner/Operator Name: CITIGROUP	
Legal Status:	Other
Date Became Current:	Not reported
Date Ended Current:	Not reported
Owner/Operator Address:	388 GREENWICH ST
Owner/Operator City,State,Zip:	NEW YORK, NY 10013
Owner/Operator Telephone:	212-793-0710

CITI 11187 (Continued) **1028900923**

Owner/Operator Telephone Ext: Not reported
Owner/Operator Fax: Not reported
Owner/Operator Email: Not reported

Owner/Operator Indicator: Operator
Owner/Operator Name: GREGORY STELTS
Legal Status: Other
Date Became Current: Not reported
Date Ended Current: Not reported
Owner/Operator Address: 33 NORTH MOORPARK ROAD
Owner/Operator City,State,Zip: THOUSAND OAKS, CA 91360
Owner/Operator Telephone: 925-480-7859
Owner/Operator Telephone Ext: Not reported
Owner/Operator Fax: Not reported
Owner/Operator Email: Not reported

Historic Generators:
Receive Date: 20231129
Handler Name: CITI 11187
Federal Waste Generator Description: Not a generator, verified
State District Owner: Not reported
Large Quantity Handler of Universal Waste: No
Recognized Trader Importer: No
Recognized Trader Exporter: No
Spent Lead Acid Battery Importer: No
Spent Lead Acid Battery Exporter: No
Current Record: Yes
Non Storage Recycler Activity: No
Electronic Manifest Broker: No

List of NAICS Codes and Descriptions:
NAICS Code: 522110
NAICS Description: COMMERCIAL BANKING

Facility Has Received Notices of Violations:
Violations: No Violations Found

Evaluation Action Summary:
Evaluations: No Evaluations Found

Q208 **THE CONTAINER STORE #113** **RCRA NonGen / NLR** **1027700504**
WSW **33 N MOORPARK RD SPACE K** **CAL000477068**
1/8-1/4 **THOUSAND OAKS, CA 91360**
0.190 mi.
1004 ft. **Site 2 of 2 in cluster Q**

Relative:
Lower

Actual:
704 ft.

RCRA Listings:
Date Form Received by Agency: 20230328
Handler Name: The Container Store #113
Handler Address: 33 N Moorpark Rd Space K
Handler City,State,Zip: THOUSAND OAKS, CA 91360
EPA ID: CAL000477068
Contact Name: LIZ CASTORENA
Contact Address: 500 FREEPRT PKWY STE 100
Contact City,State,Zip: COPPELL, TX 75019

THE CONTAINER STORE #113 (Continued) **1027700504**

Contact Telephone:	972-538-6495
Contact Fax:	Not reported
Contact Email:	ELCASTORENA@CONTAINERSTORE.COM
Contact Title:	Not reported
EPA Region:	09
Land Type:	Not reported
Federal Waste Generator Description:	Not a generator, verified
Non-Notifier:	Not reported
Biennial Report Cycle:	Not reported
Accessibility:	Not reported
Active Site Indicator:	Not reported
State District Owner:	Not reported
State District:	Not reported
Mailing Address:	500 FREEPRT PKWY STE 100
Mailing City,State,Zip:	COPPELL, TX 75019
Owner Name:	The Container Store Inc
Owner Type:	Other
Operator Name:	Liz Castorena
Operator Type:	Other
Short-Term Generator Activity:	No
Importer Activity:	No
Mixed Waste Generator:	No
Transporter Activity:	No
Transfer Facility Activity:	No
Recycler Activity with Storage:	No
Small Quantity On-Site Burner Exemption:	No
Smelting Melting and Refining Furnace Exemption:	No
Underground Injection Control:	No
Off-Site Waste Receipt:	No
Universal Waste Indicator:	No
Universal Waste Destination Facility:	No
Federal Universal Waste:	No
Active Site State-Reg Handler:	---
Federal Facility Indicator:	Not reported
Hazardous Secondary Material Indicator:	N
Sub-Part K Indicator:	Not reported
2018 GPRA Permit Baseline:	Not on the Baseline
2018 GPRA Renewals Baseline:	Not on the Baseline
202 GPRA Corrective Action Baseline:	No
Subject to Corrective Action Universe:	No
Non-TSDFs Where RCRA CA has Been Imposed Universe:	No
Corrective Action Priority Ranking:	No NCAPS ranking
Environmental Control Indicator:	No
Institutional Control Indicator:	No
Human Exposure Controls Indicator:	N/A
Groundwater Controls Indicator:	N/A
Significant Non-Complier Universe:	No
Unaddressed Significant Non-Complier Universe:	No
Addressed Significant Non-Complier Universe:	No
Significant Non-Complier With a Compliance Schedule Universe:	No
Financial Assurance Required:	Not reported
Handler Date of Last Change:	20230328
Recognized Trader-Importer:	No
Recognized Trader-Exporter:	No
Importer of Spent Lead Acid Batteries:	No
Exporter of Spent Lead Acid Batteries:	No
Recycler Activity Without Storage:	No

THE CONTAINER STORE #113 (Continued) **1027700504**

Manifest Broker: No
Sub-Part P Indicator: No

Handler - Owner Operator:
Owner/Operator Indicator: Operator
Owner/Operator Name: LIZ CASTORENA
Legal Status: Other
Date Became Current: Not reported
Date Ended Current: Not reported
Owner/Operator Address: 500 FREEPRT PKWY STE 100
Owner/Operator City,State,Zip: COPPELL, TX 75019
Owner/Operator Telephone: 972-538-6495
Owner/Operator Telephone Ext: Not reported
Owner/Operator Fax: Not reported
Owner/Operator Email: Not reported

Owner/Operator Indicator: Owner
Owner/Operator Name: THE CONTAINER STORE INC
Legal Status: Other
Date Became Current: Not reported
Date Ended Current: Not reported
Owner/Operator Address: 500 FREEPRT PKWY
Owner/Operator City,State,Zip: COPPELL, TX 75019
Owner/Operator Telephone: 972-538-6000
Owner/Operator Telephone Ext: Not reported
Owner/Operator Fax: Not reported
Owner/Operator Email: Not reported

Historic Generators:
Receive Date: 20230328
Handler Name: THE CONTAINER STORE #113
Federal Waste Generator Description: Not a generator, verified
State District Owner: Not reported
Large Quantity Handler of Universal Waste: No
Recognized Trader Importer: No
Recognized Trader Exporter: No
Spent Lead Acid Battery Importer: No
Spent Lead Acid Battery Exporter: No
Current Record: Yes
Non Storage Recycler Activity: No
Electronic Manifest Broker: No

List of NAICS Codes and Descriptions:
NAICS Code: 56299
NAICS Description: ALL OTHER WASTE MANAGEMENT SERVICES

Facility Has Received Notices of Violations:
Violations: No Violations Found

Evaluation Action Summary:
Evaluations: No Evaluations Found

R209 **GTE** **HIST CORTESE** **S104164862**
South **50 PARKER** **N/A**
1/8-1/4 **THOUSAND OAKS, CA 91630**
0.191 mi.
1006 ft. **Site 1 of 5 in cluster R**

Relative: **Lower**
Actual: **743 ft.**

HIST CORTESE:

edr_fname:	GTE
edr_fadd1:	50 PARKER
City,State,Zip:	THOUSAND OAKS, CA 91630
Region:	CORTESE
Facility County Code:	56
Reg By:	LTNKA
Reg Id:	C-86089

R210 **GTE** **LUST** **U003778472**
South **50 PARKER** **UST** **N/A**
1/8-1/4 **THOUSAND OAKS, CA** **VENTURA CO. BWT**
0.191 mi. **Cortese**
1006 ft. **Site 2 of 5 in cluster R** **CERS**

Relative: **Lower**
Actual: **743 ft.**

LUST:

Name:	GTE
Address:	50 PARKER
City,State,Zip:	THOUSAND OAKS, CA 91360
Lead Agency:	VENTURA COUNTY
Case Type:	LUST Cleanup Site
Geo Track:	http://geotracker.waterboards.ca.gov/profile_report.asp?global_id=T0611100163
Global Id:	T0611100163
Latitude:	34.178683
Longitude:	-118.871496
Status:	Completed - Case Closed
Status Date:	12/12/1996
Case Worker:	Not reported
RB Case Number:	C-86089
Local Agency:	Not reported
File Location:	Not reported
Local Case Number:	86089
Potential Media Affect:	Soil
Potential Contaminants of Concern:	Diesel
EPA Region:	9
Coordinate Source:	Google Map Move
Cuf Case:	NO
Quantity Released Gallons:	Not reported
Begin Date:	07/01/1986
Leak Reported Date:	07/01/1986
How Discovered:	Not reported
How Discovered Description:	Not reported
Discharge Source:	Not reported
Discharge Cause:	Not reported
Stop Method:	Not reported
Stop Description:	Not reported
No Further Action Date:	12/12/1996
CA Water Watershed Name:	Calleguas - Calleguas-Conejo - Thousand Oaks (408.28)
Dwr Groundwater Subbasin Name:	Conejo (4-010)
Disadvantaged Community:	Not reported
CA Enviroscreen 3 Score:	46-50%
CA Enviroscreen 4 Score:	55-60%
Military DOD Site:	No
Facility Project Subtype:	Not reported

GTE (Continued) **U003778472**

RWQCB Region: LOS ANGELES RWQCB (REGION 4)
Site History: Not reported

LUST:
Global Id: T0611100163
Contact Type: Regional Board Caseworker
Contact Name: DANIEL PIROTTON
Organization Name: LOS ANGELES RWQCB (REGION 4)
Address: Not reported
City: R4 UNKNOWN
Email: dpirotton@waterboards.ca.gov
Phone Number: 2135766714

LUST:
Global Id: T0611100163
Action Type: Other
Date: 07/01/1986
Action: Leak Discovery

Global Id: T0611100163
Action Type: ENFORCEMENT
Date: 07/03/1986
Action: * Historical Enforcement

Global Id: T0611100163
Action Type: Other
Date: 07/01/1986
Action: Leak Reported

LUST:
Global Id: T0611100163
Status: Open - Case Begin Date
Status Date: 07/01/1986

Global Id: T0611100163
Status: Open - Site Assessment
Status Date: 03/10/1987

Global Id: T0611100163
Status: Open - Site Assessment
Status Date: 07/01/1988

Global Id: T0611100163
Status: Open - Site Assessment
Status Date: 12/15/1989

Global Id: T0611100163
Status: Open - Remediation
Status Date: 12/01/1992

Global Id: T0611100163
Status: Open - Verification Monitoring
Status Date: 09/15/1996

Global Id: T0611100163
Status: Completed - Case Closed
Status Date: 12/12/1996

GTE (Continued) **U003778472**

LUST REG 4:

Region:	4	
Regional Board:	04	
County:	Ventura	
Facility Id:	C-86089	
Status:	Case Closed	
Substance:	Diesel	
Substance Quantity:	Not reported	
Local Case No:	86089	
Case Type:	Soil	
Abatement Method Used at the Site:		Excavate and Dispose
Global ID:	T0611100163	
W Global ID:	Not reported	
Staff:	UNK	
Local Agency:	56000L	
Cross Street:	Not reported	
Enforcement Type:	EF	
Date Leak Discovered:	7/1/1986	
Date Leak First Reported:		7/1/1986
Date Leak Record Entered:	Not reported	
Date Confirmation Began:	7/1/1988	
Date Leak Stopped:	Not reported	
Date Case Last Changed on Database:		Not reported
Date the Case was Closed:		12/12/1996
How Leak Discovered:	Not reported	
How Leak Stopped:	Not reported	
Cause of Leak:	Not reported	
Leak Source:	Not reported	
Operator:	Not reported	
Water System:	Not reported	
Well Name:	Not reported	
Approx. Dist To Production Well (ft):		10424.255415686143194988730973
Source of Cleanup Funding:		F
Preliminary Site Assessment Workplan Submitted:		3/10/1987
Preliminary Site Assessment Began:		12/15/1989
Pollution Characterization Began:		12/15/1989
Remediation Plan Submitted:		12/1/1992
Remedial Action Underway:		12/1/1992
Post Remedial Action Monitoring Began:		9/15/1996
Enforcement Action Date:		7/3/1986
Historical Max MTBE Date:		Not reported
Hist Max MTBE Conc in Groundwater:		Not reported
Hist Max MTBE Conc in Soil:		Not reported
Significant Interim Remedial Action Taken:		Not reported
GW Qualifier:	Not reported	
Soil Qualifier:	Not reported	
Organization:	Not reported	
Owner Contact:	Not reported	
Responsible Party:	GTE	
RP Address:	Not reported	
Program:	LUST	
Lat/Long:	34.1785852 / -1	
Local Agency Staff:	EHD	
Beneficial Use:	Not reported	
Priority:	Not reported	
Cleanup Fund Id:	Not reported	
Suspended:	Not reported	

GTE (Continued) **U003778472**

Assigned Name: Not reported
Summary: Not reported

VENTURA CO. LUST:
Name: GTE
Address: 50 PARKER
City: THOUSAND OAKS
Region: VENTURA
Facility ID: 86089
Status: Case Closed

VENTURA CO. UST:
Name: GTE
Address: 50 PARKER
City: THOUSAND OAKS
Facility ID: D 1158
Facility Status: Inactive

VENTURA CO. BWT:
Name: VERIZON CALIFORNIA INC-DA
Address: 50 PARKER AVE
City,State,Zip: THOUSAND OAKS, CA
Facility ID: HM 3766
Program: Not reported

CORTESE:
Name: GTE
Address: 50 PARKER
City,State,Zip: THOUSAND OAKS, CA 91360
Region: CORTESE
Envirostor Id: Not reported
Global ID: T0611100163
Site/Facility Type: LUST CLEANUP SITE
Cleanup Status: COMPLETED - CASE CLOSED
Status Date: Not reported
Site Code: Not reported
Latitude: Not reported
Longitude: Not reported
Owner: Not reported
Enf Type: Not reported
Swat R: Not reported
Flag: active
Order No: Not reported
Waste Discharge System No: Not reported
Effective Date: Not reported
Region 2: Not reported
WID Id: Not reported
Solid Waste Id No: Not reported
Waste Management Uit Name: Not reported
File Name: Active Open

CERS:
Name: GTE
Address: 50 PARKER
City,State,Zip: THOUSAND OAKS, CA 91360

GTE (Continued) **U003778472**

Site ID:	735014
CERS ID:	T0611100163
CERS Description:	Leaking Underground Storage Tank Cleanup Site

Affiliation:

Affiliation Type Desc:	Regional Board Caseworker
Entity Name:	DANIEL PIROTTON - LOS ANGELES RWQCB (REGION 4)
Entity Title:	Not reported
Affiliation Address:	Not reported
Affiliation City:	R4 UNKNOWN
Affiliation State:	CA
Affiliation Country:	Not reported
Affiliation Zip:	Not reported
Affiliation Phone:	2135766714,

R211 **GTE** **UST FINDER RELEASE** **1028972685**
South **50 PARKER** **N/A**
1/8-1/4 **THOUSAND OAKS, CA 91360**
0.191 mi.
1006 ft. **Site 3 of 5 in cluster R**

Relative: **Lower**
Actual: **743 ft.**

UST FINDER RELEASE:

Object ID:	58426
Facility ID:	Not reported
Lust ID:	CAT0611100163
Name:	GTE
Address:	50 PARKER
City,State,Zip:	THOUSAND OAKS, CA 91360
Address Match Type:	PointAddress
Reported Date:	Not reported
Status:	No Further Action
Substance:	Not reported
Population within 1500ft:	869
Domestic Wells within 1500ft:	3
Land Use:	Developed, Medium Intensity
Within SPA:	No
SPA PWS Facility ID:	Not reported
SPA Water Type:	Not reported
SPA Facility Type:	Not reported
SPA HUC12:	Not reported
Within WHPA:	No
WHPA PWS Facility ID:	Not reported
WHPA Water Type:	Not reported
WHPA Facility Type:	Not reported
WHPA HUC12:	Not reported
Within 100yr Floodplain:	No
Tribe:	Not reported
EPA Region:	9
NFA Letter 1:	Not reported
NFA Letter 2:	Not reported
NFA Letter 3:	Not reported
NFA Letter 4:	Not reported
Closed With Residual Contaminate:	Not reported
Coordinate Source:	Geocode
X Coord:	-118.87191
Y Coord:	34.17855
Latitude:	34.17855

GTE (Continued) **1028972685**

Longitude: -118.87191

R212 **GENERAL TELEPHONE** **SWEEPS UST** **S101596302**
South **50 S PARKER AVE** **CA FID UST** **N/A**
1/8-1/4 **THOUSAND OAKS, CA 91360**
0.191 mi.
1006 ft. **Site 4 of 5 in cluster R**

Relative:
Lower

Actual:
743 ft.

SWEEPS UST:

Name:	GENERAL TELEPHONE
Address:	50 S PARKER AVE
City:	THOUSAND OAKS
Status:	Active
Comp Number:	1054
Number:	9
Board Of Equalization:	44-003721
Referral Date:	09-30-92
Action Date:	09-30-92
Created Date:	02-29-88
Owner Tank Id:	Not reported
SWRCB Tank Id:	56-000-001054-000001
Tank Status:	A
Capacity:	1000
Active Date:	Not reported
Tank Use:	UNKNOWN
STG:	P
Content:	Not reported
Number Of Tanks:	1

CA FID UST:

Facility ID:	56000118
Regulated By:	UTNKA
Regulated ID:	Not reported
Cortese Code:	Not reported
SIC Code:	Not reported
Facility Phone:	Not reported
Mail To:	Not reported
Mailing Address:	50 S PARKER AVE
Mailing Address 2:	Not reported
Mailing City,St,Zip:	THOUSAND OAKS 91360
Contact:	Not reported
Contact Phone:	Not reported
DUNs Number:	Not reported
NPDES Number:	Not reported
EPA ID:	Not reported
Comments:	Not reported
Status:	Active

S213 **WILBUR OAKS** **RCRA NonGen / NLR** **1027209927**
NNE **474 EAST WILBUR RD 474-105** **E MANIFEST** **CAC003174258**
1/8-1/4 **THOUSAND OAKS, CA 91360**
0.192 mi.
1012 ft. **Site 1 of 7 in cluster S**

Relative: **Higher**

Actual: **744 ft.**

RCRA Listings:

Date Form Received by Agency:	20220503
Handler Name:	Wilbur Oaks
Handler Address:	474 East Wilbur Rd 474-105
Handler City,State,Zip:	THOUSAND OAKS, CA 91360
EPA ID:	CAC003174258
Contact Name:	LYNDA PETERS
Contact Address:	474 EAST WILBUR RD 474-105
Contact City,State,Zip:	THOUSAND OAKS, CA 91360
Contact Telephone:	805-495-4865
Contact Fax:	Not reported
Contact Email:	LYNDA@OAKSMGMT.COM
Contact Title:	Not reported
EPA Region:	09
Land Type:	Not reported
Federal Waste Generator Description:	Not a generator, verified
Non-Notifier:	Not reported
Biennial Report Cycle:	Not reported
Accessibility:	Not reported
Active Site Indicator:	Not reported
State District Owner:	Not reported
State District:	Not reported
Mailing Address:	474 EAST WILBUR RD 474-105
Mailing City,State,Zip:	THOUSAND OAKS, CA 91360
Owner Name:	Wilbur Oaks
Owner Type:	Other
Operator Name:	Lynda Peters
Operator Type:	Other
Short-Term Generator Activity:	No
Importer Activity:	No
Mixed Waste Generator:	No
Transporter Activity:	No
Transfer Facility Activity:	No
Recycler Activity with Storage:	No
Small Quantity On-Site Burner Exemption:	No
Smelting Melting and Refining Furnace Exemption:	No
Underground Injection Control:	No
Off-Site Waste Receipt:	No
Universal Waste Indicator:	No
Universal Waste Destination Facility:	No
Federal Universal Waste:	No
Active Site State-Reg Handler:	---
Federal Facility Indicator:	Not reported
Hazardous Secondary Material Indicator:	N
Sub-Part K Indicator:	Not reported
2018 GPRA Permit Baseline:	Not on the Baseline
2018 GPRA Renewals Baseline:	Not on the Baseline
202 GPRA Corrective Action Baseline:	No
Subject to Corrective Action Universe:	No
Non-TSDFs Where RCRA CA has Been Imposed Universe:	No
Corrective Action Priority Ranking:	No NCAPS ranking
Environmental Control Indicator:	No
Institutional Control Indicator:	No

WILBUR OAKS (Continued) **1027209927**

Human Exposure Controls Indicator:	N/A
Groundwater Controls Indicator:	N/A
Significant Non-Complier Universe:	No
Unaddressed Significant Non-Complier Universe:	No
Addressed Significant Non-Complier Universe:	No
Significant Non-Complier With a Compliance Schedule Universe:	No
Financial Assurance Required:	Not reported
Handler Date of Last Change:	20220504
Recognized Trader-Importer:	No
Recognized Trader-Exporter:	No
Importer of Spent Lead Acid Batteries:	No
Exporter of Spent Lead Acid Batteries:	No
Recycler Activity Without Storage:	No
Manifest Broker:	No
Sub-Part P Indicator:	No

Handler - Owner Operator:

Owner/Operator Indicator:	Owner
Owner/Operator Name: WILBUR OAKS	
Legal Status:	Other
Date Became Current:	Not reported
Date Ended Current:	Not reported
Owner/Operator Address:	474 EAST WILBUR RD 474-105
Owner/Operator City,State,Zip:	THOUSAND OAKS, CA 91360
Owner/Operator Telephone:	805-495-4865
Owner/Operator Telephone Ext:	Not reported
Owner/Operator Fax:	Not reported
Owner/Operator Email:	Not reported

Owner/Operator Indicator:	Operator
Owner/Operator Name: LYNDA PETERS	
Legal Status:	Other
Date Became Current:	Not reported
Date Ended Current:	Not reported
Owner/Operator Address:	474 EAST WILBUR RD 474-105
Owner/Operator City,State,Zip:	THOUSAND OAKS, CA 91360
Owner/Operator Telephone:	805-495-4865
Owner/Operator Telephone Ext:	Not reported
Owner/Operator Fax:	Not reported
Owner/Operator Email:	Not reported

Historic Generators:

Receive Date:	20220503
Handler Name: WILBUR OAKS	
Federal Waste Generator Description:	Not a generator, verified
State District Owner:	Not reported
Large Quantity Handler of Universal Waste:	No
Recognized Trader Importer:	No
Recognized Trader Exporter:	No
Spent Lead Acid Battery Importer:	No
Spent Lead Acid Battery Exporter:	No
Current Record:	Yes
Non Storage Recycler Activity:	No
Electronic Manifest Broker:	No

WILBUR OAKS (Continued) **1027209927**

List of NAICS Codes and Descriptions:
NAICS Code: 56299
NAICS Description: ALL OTHER WASTE MANAGEMENT SERVICES

Facility Has Received Notices of Violations:
Violations: No Violations Found

Evaluation Action Summary:
Evaluations: No Evaluations Found

E MANIFEST:

Manifest Tracking Number:	023997484JJK
Last Updated Date:	20220623
Shipped Date:	20220526
Received Date:	20220603
Manifest Status:	Signed
Submission Type:	DataImage5Copy
Origin Type:	Service
Generator EPA ID:	CAC003174258
Generator Name:	WILBUR OAKS
Generator Mail Street Number:	Not reported
Generator Mail Street 1:	474 EAST WILBUR RD 474-105
Generator Mail Street 2:	Not reported
Generator Mail City:	THOUSAND OAKS
Generator Mail State:	CA
Generator Mail Zip:	91360
Generator Location Street Number:	Not reported
Generator Location Street 1:	474 EAST WILBUR RD 474-105
Generator Location Street 2:	Not reported
Generator Location City:	THOUSAND OAKS
Generator Location Zip:	91360
Generator Location State:	CA
Generator Contact Company Name:	Not reported
Designated Facility EPA ID:	CAD009007626
Designated Facility Name:	AZUSA LAND RECLAMATION CO INC
Designated Facility Mail Street Number:	Not reported
Designated Facility Mail Street 1:	Not reported
Designated Facility Mail Street 2:	1211 W. GLADSTONE STREET
Designated Facility Mail City:	AZUSA
Designated Facility Mail Zip:	91702
Designated Facility Mail State:	CA
Designated Facility Location Street Number:	Not reported
Designated Facility Location Street 1:	1211 W. GLADSTONE STREET
Designated Facility Location Street 2:	Not reported
Designated Facility Location City:	AZUSA
Designated Facility Location Zip:	91702
Designated Facility Location State:	CA
Designated Facility Contact Company Name:	Not reported
Manifest Residue Indicator:	N
Rejection Indicator:	N

State Waste:

Manifest Tracking Number:	023997484JJK
Waste Line Number:	1

WILBUR OAKS (Continued) **1027209927**

State Waste Code Owner: CA
State Waste Code: 151
State Waste: Asbestos-containing waste

Transporter:
Manifest Tracking Number: 023997484JJK
Transporter Line Number: 1
Transporter EPA ID: CAR000280651
Transporter Name: MEDICAL BIOWASTE SOLUTIONS INC

Waste Line:
Manifest Tracking Number: 023997484JJK
Waste Line Number: 1
U.S. DOT Hazardous Indicator: Y
U.S. DOT ID Number: NA2212
U.S. DOT Description: NA2212, Asbestos, 9, PG III
Non-Hazardous Waste Description: Not reported
Number of Containers: 15
Container Type Code: BA
Container Type Description: Burlap, cloth, paper, or plastic bags
Waste Quantity: 1
Quantity Unit of Measure Code: Y
Quantity Unit of Measure Description: Cubic Yards
Waste Quantity, in Tons: 0.84
Acute Waste Quantity, in Tons: 0
Non-Acute Waste Quantity, in Tons: 0.84
Waste Quantity, in Kilograms: 761.9052
Acute Waste Quantity, in Kilograms: 0
Non-Acute Waste Quantity, in Kilorgrams: 761.9052
Management Method Code: H132
Management Method Description: LANDFILL (WITH PRIOR TREATMENT AND/OR STABILIZATION)
Waste Residue Indicator: N
Quantity Discrepancy Indicator: N
Waste Type Discrepancy Indicator: N
Waste Density: Not reported
Waste Density Unit of Measure Code: Not reported
Waste Density Unit of Measure Description: Not reported
Form Code: Not reported
Form Code Description: Not reported
Source Code: Not reported
Source Code Description: Not reported
Waste Minimization Code: Not reported
Waste Minimization Code Description: Not reported
Consent Number: Not reported
EPA Waste Indicator: N

S214 **WILBUR OAKS APARTMENTS** **RCRA NonGen / NLR** **1027212074**
NNE **474 EAST WILBUR RD #474-202** **E MANIFEST** **CAC003176552**
1/8-1/4 **THOUSAND OAKS, CA 91360**
0.192 mi.
1012 ft. **Site 2 of 7 in cluster S**

Relative: **Higher**
Actual: **744 ft.**

RCRA Listings:
Date Form Received by Agency: 20220517
Handler Name: Wilbur Oaks Apartments
Handler Address: 474 East Wilbur Rd #474-202
Handler City,State,Zip: THOUSAND OAKS, CA 91360

WILBUR OAKS APARTMENTS (Continued) **1027212074**

EPA ID:	CAC003176552
Contact Name:	LYNDA PETERS
Contact Address:	474 EAST WILBUR RD #474-202
Contact City,State,Zip:	THOUSAND OAKS, CA 91360
Contact Telephone:	805-495-4865
Contact Fax:	Not reported
Contact Email:	LYNDA@OAKSMGMT.COM
Contact Title:	Not reported
EPA Region:	09
Land Type:	Not reported
Federal Waste Generator Description:	Not a generator, verified
Non-Notifier:	Not reported
Biennial Report Cycle:	Not reported
Accessibility:	Not reported
Active Site Indicator:	Not reported
State District Owner:	Not reported
State District:	Not reported
Mailing Address:	474 EAST WILBUR RD #474-202
Mailing City,State,Zip:	THOUSAND OAKS, CA 91360
Owner Name:	Wilbur Oaks Apartments
Owner Type:	Other
Operator Name:	Lynda Peters
Operator Type:	Other
Short-Term Generator Activity:	No
Importer Activity:	No
Mixed Waste Generator:	No
Transporter Activity:	No
Transfer Facility Activity:	No
Recycler Activity with Storage:	No
Small Quantity On-Site Burner Exemption:	No
Smelting Melting and Refining Furnace Exemption:	No
Underground Injection Control:	No
Off-Site Waste Receipt:	No
Universal Waste Indicator:	No
Universal Waste Destination Facility:	No
Federal Universal Waste:	No
Active Site State-Reg Handler:	---
Federal Facility Indicator:	Not reported
Hazardous Secondary Material Indicator:	N
Sub-Part K Indicator:	Not reported
2018 GPRA Permit Baseline:	Not on the Baseline
2018 GPRA Renewals Baseline:	Not on the Baseline
202 GPRA Corrective Action Baseline:	No
Subject to Corrective Action Universe:	No
Non-TSDFs Where RCRA CA has Been Imposed Universe:	No
Corrective Action Priority Ranking:	No NCAPS ranking
Environmental Control Indicator:	No
Institutional Control Indicator:	No
Human Exposure Controls Indicator:	N/A
Groundwater Controls Indicator:	N/A
Significant Non-Complier Universe:	No
Unaddressed Significant Non-Complier Universe:	No
Addressed Significant Non-Complier Universe:	No
Significant Non-Complier With a Compliance Schedule Universe:	No
Financial Assurance Required:	Not reported
Handler Date of Last Change:	20220518
Recognized Trader-Importer:	No

WILBUR OAKS APARTMENTS (Continued) **1027212074**

Recognized Trader-Exporter:	No
Importer of Spent Lead Acid Batteries:	No
Exporter of Spent Lead Acid Batteries:	No
Recycler Activity Without Storage:	No
Manifest Broker:	No
Sub-Part P Indicator:	No

Handler - Owner Operator:

Owner/Operator Indicator:	Owner
Owner/Operator Name:	WILBUR OAKS APARTMENTS
Legal Status:	Other
Date Became Current:	Not reported
Date Ended Current:	Not reported
Owner/Operator Address:	474 EAST WILBUR RD #474-202
Owner/Operator City,State,Zip:	THOUSAND OAKS, CA 91360
Owner/Operator Telephone:	805-495-4865
Owner/Operator Telephone Ext:	Not reported
Owner/Operator Fax:	Not reported
Owner/Operator Email:	Not reported

Owner/Operator Indicator:	Operator
Owner/Operator Name:	LYNDA PETERS
Legal Status:	Other
Date Became Current:	Not reported
Date Ended Current:	Not reported
Owner/Operator Address:	474 EAST WILBUR RD #474-202
Owner/Operator City,State,Zip:	THOUSAND OAKS, CA 91360
Owner/Operator Telephone:	805-495-4865
Owner/Operator Telephone Ext:	Not reported
Owner/Operator Fax:	Not reported
Owner/Operator Email:	Not reported

Historic Generators:

Receive Date:	20220517
Handler Name:	WILBUR OAKS APARTMENTS
Federal Waste Generator Description:	Not a generator, verified
State District Owner:	Not reported
Large Quantity Handler of Universal Waste:	No
Recognized Trader Importer:	No
Recognized Trader Exporter:	No
Spent Lead Acid Battery Importer:	No
Spent Lead Acid Battery Exporter:	No
Current Record:	Yes
Non Storage Recycler Activity:	No
Electronic Manifest Broker:	No

List of NAICS Codes and Descriptions:

NAICS Code:	56299
NAICS Description:	ALL OTHER WASTE MANAGEMENT SERVICES

Facility Has Received Notices of Violations:

Violations:	No Violations Found

WILBUR OAKS APARTMENTS (Continued) **1027212074**

Evaluation Action Summary:
Evaluations: No Evaluations Found

E MANIFEST:

Manifest Tracking Number:	023997485JJK
Last Updated Date:	20220623
Shipped Date:	20220526
Received Date:	20220603
Manifest Status:	Signed
Submission Type:	DataImage5Copy
Origin Type:	Service
Generator EPA ID:	CAC003176552
Generator Name:	WILBUR OAKS APARTMENTS
Generator Mail Street Number:	Not reported
Generator Mail Street 1:	474 EAST WILBUR RD #474-202
Generator Mail Street 2:	Not reported
Generator Mail City:	THOUSAND OAKS
Generator Mail State:	CA
Generator Mail Zip:	91360
Generator Location Street Number:	Not reported
Generator Location Street 1:	474 EAST WILBUR RD #474-202
Generator Location Street 2:	Not reported
Generator Location City:	THOUSAND OAKS
Generator Location Zip:	91360
Generator Location State:	CA
Generator Contact Company Name:	Not reported
Designated Facility EPA ID:	CAD009007626
Designated Facility Name:	AZUSA LAND RECLAMATION CO INC
Designated Facility Mail Street Number:	Not reported
Designated Facility Mail Street 1:	Not reported
Designated Facility Mail Street 2:	1211 W. GLADSTONE STREET
Designated Facility Mail City:	AZUSA
Designated Facility Mail Zip:	91702
Designated Facility Mail State:	CA
Designated Facility Location Street Number:	Not reported
Designated Facility Location Street 1:	1211 W. GLADSTONE STREET
Designated Facility Location Street 2:	Not reported
Designated Facility Location City:	AZUSA
Designated Facility Location Zip:	91702
Designated Facility Location State:	CA
Designated Facility Contact Company Name:	Not reported
Manifest Residue Indicator:	N
Rejection Indicator:	N

State Waste:

Manifest Tracking Number:	023997485JJK
Waste Line Number:	1
State Waste Code Owner:	CA
State Waste Code:	151
State Waste:	Asbestos-containing waste

Transporter:

Manifest Tracking Number:	023997485JJK
Transporter Line Number:	1

WILBUR OAKS APARTMENTS (Continued) **1027212074**

Transporter EPA ID: CAR000280651
Transporter Name: MEDICAL BIOWASTE SOLUTIONS INC

Waste Line:
Manifest Tracking Number: 023997485JJK
Waste Line Number: 1
U.S. DOT Hazardous Indicator: Y
U.S. DOT ID Number: NA2212
U.S. DOT Description: NA2212, Asbestos, 9, PG III
Non-Hazardous Waste Description: Not reported
Number of Containers: 17
Container Type Code: BA
Container Type Description: Burlap, cloth, paper, or plastic bags
Waste Quantity: 1
Quantity Unit of Measure Code: Y
Quantity Unit of Measure Description: Cubic Yards
Waste Quantity, in Tons: 0.84
Acute Waste Quantity, in Tons: 0
Non-Acute Waste Quantity, in Tons: 0.84
Waste Quantity, in Kilograms: 761.9052
Acute Waste Quantity, in Kilograms: 0
Non-Acute Waste Quantity, in Kilorgrams: 761.9052
Management Method Code: H132
Management Method Description: LANDFILL (WITH PRIOR TREATMENT AND/OR STABILIZATION)
Waste Residue Indicator: N
Quantity Discrepancy Indicator: N
Waste Type Discrepancy Indicator: N
Waste Density: Not reported
Waste Density Unit of Measure Code: Not reported
Waste Density Unit of Measure Description: Not reported
Form Code: Not reported
Form Code Description: Not reported
Source Code: Not reported
Source Code Description: Not reported
Waste Minimization Code: Not reported
Waste Minimization Code Description: Not reported
Consent Number: Not reported
EPA Waste Indicator: N

T215 **SALONCENTRIC 6011** **RCRA NonGen / NLR** **1024843184**
NW **434 N MOORPARK RD** **E MANIFEST** **CAL000394363**
1/8-1/4 **THOUSAND OAKS, CA 91360**
0.192 mi.
1015 ft. **Site 1 of 3 in cluster T**

Relative: **Lower**
Actual: **742 ft.**

RCRA Listings:
Date Form Received by Agency: 20140226
Handler Name: Saloncentric 6011
Handler Address: 434 N Moorpark Rd
Handler City,State,Zip: THOUSAND OAKS, CA 91360
EPA ID: CAL000394363
Contact Name: JUAN CARLOS BOBEA
Contact Address: 28145 W. HARRISON PARKWAY
Contact City,State,Zip: VALENCIA, CA 91355
Contact Telephone: 661-295-4887
Contact Fax: 661-775-3379
Contact Email: JBOBEARIVAS@SALONCENTRIC.COM

SALONCENTRIC 6011 (Continued) **1024843184**

Contact Title:	Not reported
EPA Region:	09
Land Type:	Not reported
Federal Waste Generator Description:	Not a generator, verified
Non-Notifier:	Not reported
Biennial Report Cycle:	Not reported
Accessibility:	Not reported
Active Site Indicator:	Handler Activities
State District Owner:	Not reported
State District:	Not reported
Mailing Address:	28145 HARRISON PARKWAY
Mailing City,State,Zip:	VALENCIA, CA 91355-4165
Owner Name:	Saloncentric Inc
Owner Type:	Other
Operator Name:	Juan Carlos Bobea
Operator Type:	Other
Short-Term Generator Activity:	No
Importer Activity:	No
Mixed Waste Generator:	No
Transporter Activity:	No
Transfer Facility Activity:	No
Recycler Activity with Storage:	No
Small Quantity On-Site Burner Exemption:	No
Smelting Melting and Refining Furnace Exemption:	No
Underground Injection Control:	No
Off-Site Waste Receipt:	No
Universal Waste Indicator:	Yes
Universal Waste Destination Facility:	Yes
Federal Universal Waste:	No
Active Site State-Reg Handler:	---
Federal Facility Indicator:	Not reported
Hazardous Secondary Material Indicator:	N
Sub-Part K Indicator:	Not reported
2018 GPRA Permit Baseline:	Not on the Baseline
2018 GPRA Renewals Baseline:	Not on the Baseline
202 GPRA Corrective Action Baseline:	No
Subject to Corrective Action Universe:	No
Non-TSDFs Where RCRA CA has Been Imposed Universe:	No
Corrective Action Priority Ranking:	No NCAPS ranking
Environmental Control Indicator:	No
Institutional Control Indicator:	No
Human Exposure Controls Indicator:	N/A
Groundwater Controls Indicator:	N/A
Significant Non-Complier Universe:	No
Unaddressed Significant Non-Complier Universe:	No
Addressed Significant Non-Complier Universe:	No
Significant Non-Complier With a Compliance Schedule Universe:	No
Financial Assurance Required:	Not reported
Handler Date of Last Change:	20180906
Recognized Trader-Importer:	No
Recognized Trader-Exporter:	No
Importer of Spent Lead Acid Batteries:	No
Exporter of Spent Lead Acid Batteries:	No
Recycler Activity Without Storage:	No
Manifest Broker:	No
Sub-Part P Indicator:	No

SALONCENTRIC 6011 (Continued) **1024843184**

Handler - Owner Operator:

Owner/Operator Indicator:	Operator
Owner/Operator Name: JUAN CARLOS BOBEA	
Legal Status:	Other
Date Became Current:	Not reported
Date Ended Current:	Not reported
Owner/Operator Address:	28145 W. HARRISON PARKWAY
Owner/Operator City,State,Zip:	VALENCIA, CA 91355
Owner/Operator Telephone:	661-295-4887
Owner/Operator Telephone Ext:	Not reported
Owner/Operator Fax:	Not reported
Owner/Operator Email:	Not reported

Owner/Operator Indicator:	Owner
Owner/Operator Name: SALONCENTRIC INC	
Legal Status:	Other
Date Became Current:	Not reported
Date Ended Current:	Not reported
Owner/Operator Address:	10101 DR MARTIN LUTHER KING ST
Owner/Operator City,State,Zip:	ST. PETERSBURG, FL 33716-0000
Owner/Operator Telephone:	727-369-2623
Owner/Operator Telephone Ext:	Not reported
Owner/Operator Fax:	Not reported
Owner/Operator Email:	Not reported

Historic Generators:

Receive Date:	20140226
Handler Name: SALONCENTRIC 6011	
Federal Waste Generator Description:	Not a generator, verified
State District Owner:	Not reported
Large Quantity Handler of Universal Waste:	No
Recognized Trader Importer:	No
Recognized Trader Exporter:	No
Spent Lead Acid Battery Importer:	No
Spent Lead Acid Battery Exporter:	No
Current Record:	Yes
Non Storage Recycler Activity:	Not reported
Electronic Manifest Broker:	Not reported

List of NAICS Codes and Descriptions:

NAICS Code:	453998
NAICS Description:	ALL OTHER MISCELLANEOUS STORE RETAILERS (EXCEPT TOBACCO STORES)

Facility Has Received Notices of Violations:

Violations:	No Violations Found

Evaluation Action Summary:

Evaluations:	No Evaluations Found

E MANIFEST:

Manifest Tracking Number:	007813840FLE
Last Updated Date:	20181015
Shipped Date:	20180813

SALONCENTRIC 6011 (Continued) **1024843184**

Received Date:	20180919
Manifest Status:	Signed
Submission Type:	DataImage5Copy
Origin Type:	Service
Generator EPA ID:	CAL000394363
Generator Name:	SALONCENTRIC-THOUSANDOAKS
Generator Mail Street Number:	Not reported
Generator Mail Street 1:	434 NORTH MOORPARK RAOD
Generator Mail Street 2:	Not reported
Generator Mail City:	THOUSAND OAKS
Generator Mail State:	CA
Generator Mail Zip:	91360
Generator Location Street Number:	Not reported
Generator Location Street 1:	28145 W. Harrison Pkwy
Generator Location Street 2:	Not reported
Generator Location City:	Valencia
Generator Location Zip:	91355
Generator Location State:	CA
Generator Contact Company Name:	Not reported
Designated Facility EPA ID:	ARD069748192
Designated Facility Name:	Clean Harbors El Dorado LLC
Designated Facility Mail Street Number:	Not reported
Designated Facility Mail Street 1:	Not reported
Designated Facility Mail Street 2:	309 American Circle
Designated Facility Mail City:	El Dorado
Designated Facility Mail Zip:	71730
Designated Facility Mail State:	AR
Designated Facility Location Street Number:	Not reported
Designated Facility Location Street 1:	309 American Circle
Designated Facility Location Street 2:	Not reported
Designated Facility Location City:	El Dorado
Designated Facility Location Zip:	71730
Designated Facility Location State:	AR
Designated Facility Contact Company Name:	Not reported
Manifest Residue Indicator:	N
Rejection Indicator:	N

Manifest Tracking Number:	014828830FLE
Last Updated Date:	20201229
Shipped Date:	20200902
Received Date:	20201010
Manifest Status:	Corrected
Submission Type:	DataImage5Copy
Origin Type:	Service
Generator EPA ID:	CAL000394363
Generator Name:	SALONCENTRIC-THOUSANDOAKS
Generator Mail Street Number:	Not reported
Generator Mail Street 1:	434 NORTH MOORPARK RAOD
Generator Mail Street 2:	Not reported
Generator Mail City:	THOUSAND OAKS
Generator Mail State:	CA
Generator Mail Zip:	91360
Generator Location Street Number:	Not reported
Generator Location Street 1:	28145 W. Harrison Pkwy
Generator Location Street 2:	Not reported
Generator Location City:	Valencia
Generator Location Zip:	91355

SALONCENTRIC 6011 (Continued) **1024843184**

Generator Location State:	CA
Generator Contact Company Name:	SalonCentric-ThousandOaks
Designated Facility EPA ID:	ARD069748192
Designated Facility Name:	Clean Harbors El Dorado LLC
Designated Facility Mail Street Number:	Not reported
Designated Facility Mail Street 1:	Not reported
Designated Facility Mail Street 2:	309 American Circle
Designated Facility Mail City:	El Dorado
Designated Facility Mail Zip:	71730
Designated Facility Mail State:	AR
Designated Facility Location Street Number:	Not reported
Designated Facility Location Street 1:	309 American Circle
Designated Facility Location Street 2:	Not reported
Designated Facility Location City:	El Dorado
Designated Facility Location Zip:	71730
Designated Facility Location State:	AR
Designated Facility Contact Company Name:	Not reported
Manifest Residue Indicator:	N
Rejection Indicator:	N

Manifest Tracking Number:	012730792FLE
Last Updated Date:	20191018
Shipped Date:	20190822
Received Date:	20190922
Manifest Status:	Signed
Submission Type:	DataImage5Copy
Origin Type:	Service
Generator EPA ID:	CAL000394363
Generator Name:	SALONCENTRIC-THOUSANDOAKS
Generator Mail Street Number:	Not reported
Generator Mail Street 1:	434 NORTH MOORPARK RAOD
Generator Mail Street 2:	Not reported
Generator Mail City:	THOUSAND OAKS
Generator Mail State:	CA
Generator Mail Zip:	91360
Generator Location Street Number:	Not reported
Generator Location Street 1:	28145 W. Harrison Pkwy
Generator Location Street 2:	Not reported
Generator Location City:	Valencia
Generator Location Zip:	91355
Generator Location State:	CA
Generator Contact Company Name:	Not reported
Designated Facility EPA ID:	ARD069748192
Designated Facility Name:	Clean Harbors El Dorado LLC
Designated Facility Mail Street Number:	Not reported
Designated Facility Mail Street 1:	Not reported
Designated Facility Mail Street 2:	309 American Circle
Designated Facility Mail City:	El Dorado
Designated Facility Mail Zip:	71730
Designated Facility Mail State:	AR
Designated Facility Location Street Number:	Not reported
Designated Facility Location Street 1:	309 American Circle
Designated Facility Location Street 2:	Not reported
Designated Facility Location City:	El Dorado
Designated Facility Location Zip:	71730
Designated Facility Location State:	AR
Designated Facility Contact Company Name:	Not reported

SALONCENTRIC 6011 (Continued) **1024843184**

Manifest Residue Indicator:	N
Rejection Indicator:	N
Manifest Tracking Number:	014561240FLE
Last Updated Date:	20201216
Shipped Date:	20201022
Received Date:	20201124
Manifest Status:	Signed
Submission Type:	DataImage5Copy
Origin Type:	Service
Generator EPA ID:	CAL000394363
Generator Name:	SALONCENTRIC 6011
Generator Mail Street Number:	Not reported
Generator Mail Street 1:	434 N MOORPARK RD
Generator Mail Street 2:	Not reported
Generator Mail City:	THOUSAND OAKS
Generator Mail State:	CA
Generator Mail Zip:	91360
Generator Location Street Number:	Not reported
Generator Location Street 1:	434 N Moorpark Rd
Generator Location Street 2:	Not reported
Generator Location City:	Thousand Oaks
Generator Location Zip:	91360
Generator Location State:	CA
Generator Contact Company Name:	SalonCentric 6011
Designated Facility EPA ID:	ARD069748192
Designated Facility Name:	Clean Harbors El Dorado LLC
Designated Facility Mail Street Number:	Not reported
Designated Facility Mail Street 1:	Not reported
Designated Facility Mail Street 2:	309 American Circle
Designated Facility Mail City:	El Dorado
Designated Facility Mail Zip:	71730
Designated Facility Mail State:	AR
Designated Facility Location Street Number:	Not reported
Designated Facility Location Street 1:	309 American Circle
Designated Facility Location Street 2:	Not reported
Designated Facility Location City:	El Dorado
Designated Facility Location Zip:	71730
Designated Facility Location State:	AR
Designated Facility Contact Company Name:	Not reported
Manifest Residue Indicator:	N
Rejection Indicator:	N
Manifest Tracking Number:	017920809FLE
Last Updated Date:	20221020
Shipped Date:	20220804
Received Date:	20220930
Manifest Status:	Signed
Submission Type:	DataImage5Copy
Origin Type:	Service
Generator EPA ID:	CAL000394363
Generator Name:	SALONCENTRIC 6011
Generator Mail Street Number:	Not reported
Generator Mail Street 1:	434 N MOORPARK RD
Generator Mail Street 2:	Not reported
Generator Mail City:	THOUSAND OAKS
Generator Mail State:	CA

SALONCENTRIC 6011 (Continued) **1024843184**

Generator Mail Zip:	91360
Generator Location Street Number:	Not reported
Generator Location Street 1:	434 N Moorpark Rd
Generator Location Street 2:	Not reported
Generator Location City:	Thousand Oaks
Generator Location Zip:	91360
Generator Location State:	CA
Generator Contact Company Name:	SalonCentric 6011
Designated Facility EPA ID:	ARD069748192
Designated Facility Name:	Clean Harbors El Dorado LLC
Designated Facility Mail Street Number:	Not reported
Designated Facility Mail Street 1:	Not reported
Designated Facility Mail Street 2:	309 American Circle
Designated Facility Mail City:	El Dorado
Designated Facility Mail Zip:	71730
Designated Facility Mail State:	AR
Designated Facility Location Street Number:	Not reported
Designated Facility Location Street 1:	309 American Circle
Designated Facility Location Street 2:	Not reported
Designated Facility Location City:	El Dorado
Designated Facility Location Zip:	71730
Designated Facility Location State:	AR
Designated Facility Contact Company Name:	Not reported
Manifest Residue Indicator:	N
Rejection Indicator:	N

Manifest Tracking Number:	017821697FLE
Last Updated Date:	20230110
Shipped Date:	20221110
Received Date:	20221216
Manifest Status:	Signed
Submission Type:	DataImage5Copy
Origin Type:	Service
Generator EPA ID:	CAL000394363
Generator Name:	SALONCENTRIC 6011
Generator Mail Street Number:	Not reported
Generator Mail Street 1:	434 N MOORPARK RD
Generator Mail Street 2:	Not reported
Generator Mail City:	THOUSAND OAKS
Generator Mail State:	CA
Generator Mail Zip:	91360
Generator Location Street Number:	Not reported
Generator Location Street 1:	434 N Moorpark Rd
Generator Location Street 2:	Not reported
Generator Location City:	Thousand Oaks
Generator Location Zip:	91360
Generator Location State:	CA
Generator Contact Company Name:	SalonCentric 6011
Designated Facility EPA ID:	ARD069748192
Designated Facility Name:	Clean Harbors El Dorado LLC
Designated Facility Mail Street Number:	Not reported
Designated Facility Mail Street 1:	Not reported
Designated Facility Mail Street 2:	309 American Circle
Designated Facility Mail City:	El Dorado
Designated Facility Mail Zip:	71730
Designated Facility Mail State:	AR
Designated Facility Location Street Number:	Not reported

SALONCENTRIC 6011 (Continued) **1024843184**

Designated Facility Location Street 1:	309 American Circle
Designated Facility Location Street 2:	Not reported
Designated Facility Location City:	El Dorado
Designated Facility Location Zip:	71730
Designated Facility Location State:	AR
Designated Facility Contact Company Name:	Not reported
Manifest Residue Indicator:	N
Rejection Indicator:	N

Manifest Tracking Number:	017822162FLE
Last Updated Date:	20230314
Shipped Date:	20230203
Received Date:	20230213
Manifest Status:	Signed
Submission Type:	DataImage5Copy
Origin Type:	Service
Generator EPA ID:	CAL000394363
Generator Name:	SALONCENTRIC 6011
Generator Mail Street Number:	Not reported
Generator Mail Street 1:	434 N MOORPARK RD
Generator Mail Street 2:	Not reported
Generator Mail City:	THOUSAND OAKS
Generator Mail State:	CA
Generator Mail Zip:	91360
Generator Location Street Number:	Not reported
Generator Location Street 1:	434 N Moorpark Rd
Generator Location Street 2:	Not reported
Generator Location City:	Thousand Oaks
Generator Location Zip:	91360
Generator Location State:	CA
Generator Contact Company Name:	SalonCentric 6011
Designated Facility EPA ID:	TXD982290140
Designated Facility Name:	Clean Harbors LaPorte, LLC
Designated Facility Mail Street Number:	Not reported
Designated Facility Mail Street 1:	Not reported
Designated Facility Mail Street 2:	500 Independence Parkway South
Designated Facility Mail City:	La Porte
Designated Facility Mail Zip:	77571
Designated Facility Mail State:	TX
Designated Facility Location Street Number:	Not reported
Designated Facility Location Street 1:	500 Independence Parkway South
Designated Facility Location Street 2:	Not reported
Designated Facility Location City:	La Porte
Designated Facility Location Zip:	77571
Designated Facility Location State:	TX
Designated Facility Contact Company Name:	Not reported
Manifest Residue Indicator:	N
Rejection Indicator:	N

Manifest Tracking Number:	015134330FLE
Last Updated Date:	20211115
Shipped Date:	20210831
Received Date:	20211023
Manifest Status:	Signed
Submission Type:	DataImage5Copy
Origin Type:	Service
Generator EPA ID:	CAL000394363

SALONCENTRIC 6011 (Continued) **1024843184**

Generator Name:	SALONCENTRIC 6011
Generator Mail Street Number:	Not reported
Generator Mail Street 1:	434 N MOORPARK RD
Generator Mail Street 2:	Not reported
Generator Mail City:	THOUSAND OAKS
Generator Mail State:	CA
Generator Mail Zip:	91360
Generator Location Street Number:	Not reported
Generator Location Street 1:	434 N Moorpark Rd
Generator Location Street 2:	Not reported
Generator Location City:	Thousand Oaks
Generator Location Zip:	91360
Generator Location State:	CA
Generator Contact Company Name:	SalonCentric 6011
Designated Facility EPA ID:	ARD069748192
Designated Facility Name:	Clean Harbors El Dorado LLC
Designated Facility Mail Street Number:	Not reported
Designated Facility Mail Street 1:	Not reported
Designated Facility Mail Street 2:	309 American Circle
Designated Facility Mail City:	El Dorado
Designated Facility Mail Zip:	71730
Designated Facility Mail State:	AR
Designated Facility Location Street Number:	Not reported
Designated Facility Location Street 1:	309 American Circle
Designated Facility Location Street 2:	Not reported
Designated Facility Location City:	El Dorado
Designated Facility Location Zip:	71730
Designated Facility Location State:	AR
Designated Facility Contact Company Name:	Not reported
Manifest Residue Indicator:	N
Rejection Indicator:	N

Manifest Tracking Number:	015137493FLE
Last Updated Date:	20210427
Shipped Date:	20210226
Received Date:	20210406
Manifest Status:	Signed
Submission Type:	DataImage5Copy
Origin Type:	Service
Generator EPA ID:	CAL000394363
Generator Name:	SALONCENTRIC 6011
Generator Mail Street Number:	Not reported
Generator Mail Street 1:	434 N MOORPARK RD
Generator Mail Street 2:	Not reported
Generator Mail City:	THOUSAND OAKS
Generator Mail State:	CA
Generator Mail Zip:	91360
Generator Location Street Number:	Not reported
Generator Location Street 1:	434 N Moorpark Rd
Generator Location Street 2:	Not reported
Generator Location City:	Thousand Oaks
Generator Location Zip:	91360
Generator Location State:	CA
Generator Contact Company Name:	SalonCentric 6011
Designated Facility EPA ID:	ARD069748192
Designated Facility Name:	Clean Harbors El Dorado LLC
Designated Facility Mail Street Number:	Not reported

SALONCENTRIC 6011 (Continued) **1024843184**

Designated Facility Mail Street 1: Not reported
Designated Facility Mail Street 2: 309 American Circle
Designated Facility Mail City: El Dorado
Designated Facility Mail Zip: 71730
Designated Facility Mail State: AR
Designated Facility Location Street Number: Not reported
Designated Facility Location Street 1: 309 American Circle
Designated Facility Location Street 2: Not reported
Designated Facility Location City: El Dorado
Designated Facility Location Zip: 71730
Designated Facility Location State: AR
Designated Facility Contact Company Name: Not reported
Manifest Residue Indicator: N
Rejection Indicator: N

Federal Waste:
Manifest Tracking Number: 015137493FLE
Waste Line Number: 1
Federal Waste Code: D001
Federal Waste: IGNITABLE WASTE

Manifest Tracking Number: 015137493FLE
Waste Line Number: 2
Federal Waste Code: D001
Federal Waste: IGNITABLE WASTE

Manifest Tracking Number: 015137493FLE
Waste Line Number: 3
Federal Waste Code: D001
Federal Waste: IGNITABLE WASTE

State Waste:
Manifest Tracking Number: 015137493FLE
Waste Line Number: 1
State Waste Code Owner: CA
State Waste Code: 331
State Waste: Off-specification, aged, or surplus organics

Manifest Tracking Number: 015137493FLE
Waste Line Number: 2
State Waste Code Owner: CA
State Waste Code: 331
State Waste: Off-specification, aged, or surplus organics

Manifest Tracking Number: 015137493FLE
Waste Line Number: 3
State Waste Code Owner: CA
State Waste Code: 181
State Waste: Other inorganic solid waste

Transporter:
Manifest Tracking Number: 015137493FLE
Transporter Line Number: 1
Transporter EPA ID: MAD039322250
Transporter Name: Clean Harbors Environmental Services, Inc.

SALONCENTRIC 6011 (Continued) **1024843184**

Manifest Tracking Number: 015137493FLE
Transporter Line Number: 2
Transporter EPA ID: MAD039322250
Transporter Name: Clean Harbors Environmental Services, Inc.

Waste Line:
Manifest Tracking Number: 015137493FLE
Waste Line Number: 1
U.S. DOT Hazardous Indicator: Y
U.S. DOT ID Number: UN1950
U.S. DOT Description: UN1950, WASTE AEROSOLS, FLAMMABLE, (EACH NOT EXCEEDING 1 L CAPACIT
2.1, NONE, (LTD QTY)
Non-Hazardous Waste Description: Not reported
Number of Containers: 1
Container Type Code: CF
Container Type Description: Fiber or plastic boxes, cartons, cases
Waste Quantity: 18
Quantity Unit of Measure Code: P
Quantity Unit of Measure Description: Pounds
Waste Quantity, in Tons: 0.009
Acute Waste Quantity, in Tons: 0
Non-Acute Waste Quantity, in Tons: 0.009
Waste Quantity, in Kilograms: 8.16327
Acute Waste Quantity, in Kilograms: 0
Non-Acute Waste Quantity, in Kilorgrams: 8.16327
Management Method Code: H040
Management Method Description: INCINERATION
Waste Residue Indicator: N
Quantity Discrepancy Indicator: N
Waste Type Discrepancy Indicator: N
Waste Density: Not reported
Waste Density Unit of Measure Code: Not reported
Waste Density Unit of Measure Description: Not reported
Form Code: Not reported
Form Code Description: Not reported
Source Code: Not reported
Source Code Description: Not reported
Waste Minimization Code: Not reported
Waste Minimization Code Description: Not reported
Consent Number: Not reported
EPA Waste Indicator: Y

Manifest Tracking Number: 015137493FLE
Waste Line Number: 2
U.S. DOT Hazardous Indicator: Y
U.S. DOT ID Number: UN1266
U.S. DOT Description: UN1266, WASTE PERFUMERY PRODUCTS WITH FLAMMABLE SOLVENTS, 3, PG II
Non-Hazardous Waste Description: Not reported
Number of Containers: 1
Container Type Code: CF
Container Type Description: Fiber or plastic boxes, cartons, cases
Waste Quantity: 86
Quantity Unit of Measure Code: P
Quantity Unit of Measure Description: Pounds
Waste Quantity, in Tons: 0.043
Acute Waste Quantity, in Tons: 0
Non-Acute Waste Quantity, in Tons: 0.043

SALONCENTRIC 6011 (Continued) **1024843184**

Waste Quantity, in Kilograms:	39.002293
Acute Waste Quantity, in Kilograms:	0
Non-Acute Waste Quantity, in Kilorgrams:	39.002293
Management Method Code:	H040
Management Method Description:	INCINERATION
Waste Residue Indicator:	N
Quantity Discrepancy Indicator:	N
Waste Type Discrepancy Indicator:	N
Waste Density:	Not reported
Waste Density Unit of Measure Code:	Not reported
Waste Density Unit of Measure Description:	Not reported
Form Code:	Not reported
Form Code Description:	Not reported
Source Code:	Not reported
Source Code Description:	Not reported
Waste Minimization Code:	Not reported
Waste Minimization Code Description:	Not reported
Consent Number:	Not reported
EPA Waste Indicator:	Y

Manifest Tracking Number:	015137493FLE
Waste Line Number:	3
U.S. DOT Hazardous Indicator:	Y
U.S. DOT ID Number:	UN1479
U.S. DOT Description:	UN1479, WASTE OXIDIZING SOLID, N.O.S. (POTASSIUM PERSULFATE, SODIUM PERSULFATE), 5.1, PG III, (LTD QTY)
Non-Hazardous Waste Description:	Not reported
Number of Containers:	1
Container Type Code:	DF
Container Type Description:	Fiberboard or plastic drums, barrels, kegs
Waste Quantity:	23
Quantity Unit of Measure Code:	P
Quantity Unit of Measure Description:	Pounds
Waste Quantity, in Tons:	0.0115
Acute Waste Quantity, in Tons:	0
Non-Acute Waste Quantity, in Tons:	0.0115
Waste Quantity, in Kilograms:	10.430845
Acute Waste Quantity, in Kilograms:	0
Non-Acute Waste Quantity, in Kilorgrams:	10.430845
Management Method Code:	H040
Management Method Description:	INCINERATION
Waste Residue Indicator:	N
Quantity Discrepancy Indicator:	N
Waste Type Discrepancy Indicator:	N
Waste Density:	Not reported
Waste Density Unit of Measure Code:	Not reported
Waste Density Unit of Measure Description:	Not reported
Form Code:	Not reported
Form Code Description:	Not reported
Source Code:	Not reported
Source Code Description:	Not reported
Waste Minimization Code:	Not reported
Waste Minimization Code Description:	Not reported
Consent Number:	Not reported
EPA Waste Indicator:	Y

T216 **SALONCENTRIC 6011** **CERS HAZ WASTE** **S118235583**
NW **434 N MOORPARK RD** **HWTS** **N/A**
1/8-1/4 **THOUSAND OAKS, CA 91360** **HAZNET**
0.192 mi.
1015 ft. **Site 2 of 3 in cluster T**

Relative:
Lower

Actual:
742 ft.

CERS HAZ WASTE:

Name:	SALONCENTRIC, INC. - THOUSAND OAKS (STORE 6011)
Address:	434 N MOORPARK RD
City,State,Zip:	THOUSAND OAKS, CA 91360
Site ID:	775681
CERS ID:	10942357
CERS Description:	Hazardous Waste Generator

Affiliation:

Affiliation Type Desc:	CUPA District
Entity Name:	Ventura County Environmental Health
Entity Title:	Not reported
Affiliation Address:	800 South Victoria Avenue
Affiliation City:	Ventura
Affiliation State:	CA
Affiliation Country:	Not reported
Affiliation Zip:	93009
Affiliation Phone:	(805) 654-2813,

Affiliation Type Desc:	Identification Signer
Entity Name:	Alex Holt
Entity Title:	AVP - SalonCentric Internal Control
Affiliation Address:	Not reported
Affiliation City:	Not reported
Affiliation State:	Not reported
Affiliation Country:	Not reported
Affiliation Zip:	Not reported
Affiliation Phone:	,

Affiliation Type Desc:	Environmental Contact
Entity Name:	Alex Holt
Entity Title:	Not reported
Affiliation Address:	10101 Dr Martin Luther King Street #100
Affiliation City:	SAINT PETERSBURG
Affiliation State:	FL
Affiliation Country:	Not reported
Affiliation Zip:	33716
Affiliation Phone:	,

Affiliation Type Desc:	Facility Mailing Address
Entity Name:	Mailing Address
Entity Title:	Not reported
Affiliation Address:	10101 Dr Martin Luther King Street #100
Affiliation City:	SAINT PETERSBURG
Affiliation State:	FL
Affiliation Country:	Not reported
Affiliation Zip:	33716
Affiliation Phone:	,

Affiliation Type Desc:	Operator
Entity Name:	SalonCentric Inc.
Entity Title:	Not reported
Affiliation Address:	Not reported
Affiliation City:	Not reported

SALONCENTRIC 6011 (Continued) **S118235583**

Affiliation State:	Not reported
Affiliation Country:	Not reported
Affiliation Zip:	Not reported
Affiliation Phone:	(661) 259-4838,
Affiliation Type Desc:	Document Preparer
Entity Name:	Vicki Svendsen
Entity Title:	Not reported
Affiliation Address:	Not reported
Affiliation City:	Not reported
Affiliation State:	Not reported
Affiliation Country:	Not reported
Affiliation Zip:	Not reported
Affiliation Phone:	,
Affiliation Type Desc:	Legal Owner
Entity Name:	Saloncentric Inc
Entity Title:	Not reported
Affiliation Address:	aholt@saloncentric.com
Affiliation City:	St. Petersburg
Affiliation State:	FL
Affiliation Country:	United States
Affiliation Zip:	33716
Affiliation Phone:	(727) 320-2539,
Affiliation Type Desc:	Parent Corporation
Entity Name:	SALONCENTRIC, INC
Entity Title:	Not reported
Affiliation Address:	Not reported
Affiliation City:	Not reported
Affiliation State:	Not reported
Affiliation Country:	Not reported
Affiliation Zip:	Not reported
Affiliation Phone:	,
Affiliation Type Desc:	Property Owner
Entity Name:	J D ENTERPRISES LLC
Entity Title:	Not reported
Affiliation Address:	951 WESTLAKE BLVD SUITE 101
Affiliation City:	Westlake Village
Affiliation State:	CA
Affiliation Country:	United States
Affiliation Zip:	91361
Affiliation Phone:	(570) 286-3688,

HWTS:

Name:	SALONCENTRIC 6011
Address:	434 N MOORPARK RD
Address 2:	Not reported
City,State,Zip:	THOUSAND OAKS, CA 91360
EPA ID:	CAL000394363
Inactive Date:	Not reported
Create Date:	02/26/2014
Last Act Date:	Not reported
Mailing Name:	Not reported
Mailing Address:	28145 HARRISON PARKWAY

SALONCENTRIC 6011 (Continued) **S118235583**

Mailing Address 2: Not reported
Mailing City,State,Zip: VALENCIA, CA 913554165
Owner Name: SALONCENTRIC INC
Owner Address: 28145 HARRISON PARKWAY
Owner Address 2: Not reported
Owner City,State,Zip: VALENCIA, FL 91355
Owner Phone: Not reported
Owner Fax: Not reported
Contact Name: VICKI SVENDSEN
Contact Address: 28145 W. HARRISON PARKWAY
Contact Address 2: Not reported
City,State,Zip: VALENCIA, CA 91355
Contact Phone: Not reported
Contact Fax: Not reported
Facility Status: Active
Facility Type: PERMANENT
Category: STATE
Latitude: 34.184331
Longitude: -118.8747135

NAICS:
EPA ID: CAL000394363
Create Date: 2014-02-26 10:02:08.087
NAICS Code: 453998
NAICS Description: All Other Miscellaneous Store Retailers (except Tobacco Stores)
Issued EPA ID Date: 2014-02-26 10:02:08.08300
Inactive Date: Not reported
Facility Name: SALONCENTRIC 6011
Facility Address: 434 N MOORPARK RD
Facility Address 2: Not reported
Facility City: THOUSAND OAKS
Facility County: Not reported
Facility State: CA
Facility Zip: 91360

HAZNET:
Name: SALONCENTRIC 6011
Address: 434 N MOORPARK RD
Address 2: Not reported
City,State,Zip: THOUSAND OAKS, CA 91360
Contact: VICKI SVENDSEN
Telephone: 6612954838
Mailing Name: Not reported
Mailing Address: 28145 HARRISON PARKWAY

Year: 2021
Gepaid: CAL000394363
TSD EPA ID: ARD069748192
CA Waste Code: 331 - Off-specification, aged or surplus organics
Disposal Method: H040 - Incineration--Thermal Destruction Other Than Use As A Fuel
Tons: 0.067

Year: 2021
Gepaid: CAL000394363
TSD EPA ID: ARD069748192
CA Waste Code: 135 - Unspecified aqueous solution

SALONCENTRIC 6011 (Continued) **S118235583**

Disposal Method: H040 - Incineration--Thermal Destruction Other Than Use As A Fuel
Tons: 0.0045

Year: 2021
Gepaid: CAL000394363
TSD EPA ID: ARD069748192
CA Waste Code: 181 - Other inorganic solid waste
Disposal Method: H040 - Incineration--Thermal Destruction Other Than Use As A Fuel
Tons: 0.016

Year: 2020
Gepaid: CAL000394363
TSD EPA ID: ARD069748192
CA Waste Code: 331 - Off-specification, aged or surplus organics
Disposal Method: H040 - Incineration--Thermal Destruction Other Than Use As A Fuel
Tons: 0.381

Year: 2020
Gepaid: CAL000394363
TSD EPA ID: ARD069748192
CA Waste Code: 181 - Other inorganic solid waste
Disposal Method: H040 - Incineration--Thermal Destruction Other Than Use As A Fuel
Tons: 0.008

Year: 2020
Gepaid: CAL000394363
TSD EPA ID: ARD069748192
CA Waste Code: 135 - Unspecified aqueous solution
Disposal Method: H040 - Incineration--Thermal Destruction Other Than Use As A Fuel
Tons: 0.003

Year: 2019
Gepaid: CAL000394363
TSD EPA ID: ARD069748192
CA Waste Code: 181 - Other inorganic solid waste
Disposal Method: H040 - Incineration--Thermal Destruction Other Than Use As A Fuel
Tons: 0.00250

Year: 2019
Gepaid: CAL000394363
TSD EPA ID: ARD069748192
CA Waste Code: 135 - Unspecified aqueous solution
Disposal Method: H040 - Incineration--Thermal Destruction Other Than Use As A Fuel
Tons: 0.00500

Year: 2019
Gepaid: CAL000394363
TSD EPA ID: ARD069748192
CA Waste Code: 331 - Off-specification, aged or surplus organics
Disposal Method: H040 - Incineration--Thermal Destruction Other Than Use As A Fuel
Tons: 0.06800

Year: 2018
Gepaid: CAL000394363
TSD EPA ID: ARD069748192
CA Waste Code: 135 - Unspecified aqueous solution
Disposal Method: H040 - Incineration--Thermal Destruction Other Than Use As A Fuel

SALONCENTRIC 6011 (Continued) **S118235583**

Tons: 0.03400

Click this hyperlink while viewing on your computer to access
18 additional CA HAZNET: record(s) in the EDR Site Report.

Additional Info:

Year:	2021
Gen EPA ID:	CAL000394363
Shipment Date:	9/2/2020
Creation Date:	11/6/2020
Receipt Date:	10/10/2020
Manifest ID:	014828830FLE
Trans EPA ID:	MAD039322250
Trans Name:	Clean Harbors Environmental Services, Inc.
Trans 2 EPA ID:	MAD039322250
Trans 2 Name:	Clean Harbors Environmental Services, Inc.
TSDF EPA ID:	ARD069748192
Trans Name:	Clean Harbors El Dorado LLC
TSDF Alt EPA ID:	Not reported
TSDF Alt Name:	Not reported
Waste Code Description:	331 - Off-specification, aged, or surplus organics
RCRA Code:	D001
Meth Code:	H040 - Incineration--Thermal Destruction Other Than Use As A Fuel
Quantity Tons:	0.002
Waste Quantity:	4
Quantity Unit:	P
Additional Code 1:	Not reported
Additional Code 2:	Not reported
Additional Code 3:	Not reported
Additional Code 4:	Not reported
Additional Code 5:	Not reported
Shipment Date:	9/2/2020
Creation Date:	11/6/2020
Receipt Date:	10/10/2020
Manifest ID:	014828830FLE
Trans EPA ID:	MAD039322250
Trans Name:	Clean Harbors Environmental Services, Inc.
Trans 2 EPA ID:	MAD039322250
Trans 2 Name:	Clean Harbors Environmental Services, Inc.
TSDF EPA ID:	ARD069748192
Trans Name:	Clean Harbors El Dorado LLC
TSDF Alt EPA ID:	Not reported
TSDF Alt Name:	Not reported
Waste Code Description:	331 - Off-specification, aged, or surplus organics
RCRA Code:	Not reported
Meth Code:	H040 - Incineration--Thermal Destruction Other Than Use As A Fuel
Quantity Tons:	0.0255
Waste Quantity:	51
Quantity Unit:	P
Additional Code 1:	Not reported
Additional Code 2:	Not reported
Additional Code 3:	Not reported
Additional Code 4:	Not reported
Additional Code 5:	Not reported

SALONCENTRIC 6011 (Continued) **S118235583**

Shipment Date:	9/2/2020
Creation Date:	11/6/2020
Receipt Date:	10/10/2020
Manifest ID:	014828830FLE
Trans EPA ID:	MAD039322250
Trans Name:	Clean Harbors Environmental Services, Inc.
Trans 2 EPA ID:	MAD039322250
Trans 2 Name:	Clean Harbors Environmental Services, Inc.
TSDF EPA ID:	ARD069748192
Trans Name:	Clean Harbors El Dorado LLC
TSDF Alt EPA ID:	Not reported
TSDF Alt Name:	Not reported
Waste Code Description:	135 - Unspecified aqueous solution
RCRA Code:	D001
Meth Code:	H040 - Incineration--Thermal Destruction Other Than Use As A Fuel
Quantity Tons:	0.003
Waste Quantity:	6
Quantity Unit:	P
Additional Code 1:	Not reported
Additional Code 2:	Not reported
Additional Code 3:	Not reported
Additional Code 4:	Not reported
Additional Code 5:	Not reported

Shipment Date:	9/2/2020
Creation Date:	11/6/2020
Receipt Date:	10/10/2020
Manifest ID:	014828830FLE
Trans EPA ID:	MAD039322250
Trans Name:	Clean Harbors Environmental Services, Inc.
Trans 2 EPA ID:	MAD039322250
Trans 2 Name:	Clean Harbors Environmental Services, Inc.
TSDF EPA ID:	ARD069748192
Trans Name:	Clean Harbors El Dorado LLC
TSDF Alt EPA ID:	Not reported
TSDF Alt Name:	Not reported
Waste Code Description:	331 - Off-specification, aged, or surplus organics
RCRA Code:	D001
Meth Code:	H040 - Incineration--Thermal Destruction Other Than Use As A Fuel
Quantity Tons:	0.0075
Waste Quantity:	15
Quantity Unit:	P
Additional Code 1:	Not reported
Additional Code 2:	Not reported
Additional Code 3:	Not reported
Additional Code 4:	Not reported
Additional Code 5:	Not reported

Shipment Date:	10/22/2020
Creation Date:	12/14/2020
Receipt Date:	11/24/2020
Manifest ID:	014561240FLE
Trans EPA ID:	MAD039322250
Trans Name:	Clean Harbors Environmental Services, Inc.
Trans 2 EPA ID:	MAD039322250
Trans 2 Name:	Clean Harbors Environmental Services, Inc.
TSDF EPA ID:	ARD069748192

SALONCENTRIC 6011 (Continued) **S118235583**

Trans Name:	Clean Harbors El Dorado LLC
TSDF Alt EPA ID:	Not reported
TSDF Alt Name:	Not reported
Waste Code Description:	331 - Off-specification, aged, or surplus organics
RCRA Code:	D001
Meth Code:	H040 - Incineration--Thermal Destruction Other Than Use As A Fuel
Quantity Tons:	0.006
Waste Quantity:	12
Quantity Unit:	P
Additional Code 1:	Not reported
Additional Code 2:	Not reported
Additional Code 3:	Not reported
Additional Code 4:	Not reported
Additional Code 5:	Not reported
Shipment Date:	10/22/2020
Creation Date:	12/14/2020
Receipt Date:	11/24/2020
Manifest ID:	014561240FLE
Trans EPA ID:	MAD039322250
Trans Name:	Clean Harbors Environmental Services, Inc.
Trans 2 EPA ID:	MAD039322250
Trans 2 Name:	Clean Harbors Environmental Services, Inc.
TSDF EPA ID:	ARD069748192
Trans Name:	Clean Harbors El Dorado LLC
TSDF Alt EPA ID:	Not reported
TSDF Alt Name:	Not reported
Waste Code Description:	331 - Off-specification, aged, or surplus organics
RCRA Code:	D001
Meth Code:	H040 - Incineration--Thermal Destruction Other Than Use As A Fuel
Quantity Tons:	0.34
Waste Quantity:	680
Quantity Unit:	P
Additional Code 1:	Not reported
Additional Code 2:	Not reported
Additional Code 3:	Not reported
Additional Code 4:	Not reported
Additional Code 5:	Not reported
Shipment Date:	10/22/2020
Creation Date:	12/14/2020
Receipt Date:	11/24/2020
Manifest ID:	014561240FLE
Trans EPA ID:	MAD039322250
Trans Name:	Clean Harbors Environmental Services, Inc.
Trans 2 EPA ID:	MAD039322250
Trans 2 Name:	Clean Harbors Environmental Services, Inc.
TSDF EPA ID:	ARD069748192
Trans Name:	Clean Harbors El Dorado LLC
TSDF Alt EPA ID:	Not reported
TSDF Alt Name:	Not reported
Waste Code Description:	181 - Other inorganic solid waste Organics
RCRA Code:	D003
Meth Code:	H040 - Incineration--Thermal Destruction Other Than Use As A Fuel
Quantity Tons:	0.008
Waste Quantity:	16
Quantity Unit:	P

SALONCENTRIC 6011 (Continued) **S118235583**

Additional Code 1:	Not reported
Additional Code 2:	Not reported
Additional Code 3:	Not reported
Additional Code 4:	Not reported
Additional Code 5:	Not reported

Additional Info:

Year:	2020
Gen EPA ID:	CAL000394363
Shipment Date:	9/2/2020
Creation Date:	11/6/2020
Receipt Date:	10/10/2020
Manifest ID:	014828830FLE
Trans EPA ID:	MAD039322250
Trans Name:	Clean Harbors Environmental Services, Inc.
Trans 2 EPA ID:	MAD039322250
Trans 2 Name:	Clean Harbors Environmental Services, Inc.
TSDF EPA ID:	ARD069748192
Trans Name:	Clean Harbors El Dorado LLC
TSDF Alt EPA ID:	Not reported
TSDF Alt Name:	Not reported
Waste Code Description:	331 - Off-specification, aged, or surplus organics
RCRA Code:	D001
Meth Code:	H040 - Incineration--Thermal Destruction Other Than Use As A Fuel
Quantity Tons:	0.002
Waste Quantity:	4
Quantity Unit:	P
Additional Code 1:	Not reported
Additional Code 2:	Not reported
Additional Code 3:	Not reported
Additional Code 4:	Not reported
Additional Code 5:	Not reported
Shipment Date:	9/2/2020
Creation Date:	11/6/2020
Receipt Date:	10/10/2020
Manifest ID:	014828830FLE
Trans EPA ID:	MAD039322250
Trans Name:	Clean Harbors Environmental Services, Inc.
Trans 2 EPA ID:	MAD039322250
Trans 2 Name:	Clean Harbors Environmental Services, Inc.
TSDF EPA ID:	ARD069748192
Trans Name:	Clean Harbors El Dorado LLC
TSDF Alt EPA ID:	Not reported
TSDF Alt Name:	Not reported
Waste Code Description:	331 - Off-specification, aged, or surplus organics
RCRA Code:	Not reported
Meth Code:	H040 - Incineration--Thermal Destruction Other Than Use As A Fuel
Quantity Tons:	0.0255
Waste Quantity:	51
Quantity Unit:	P
Additional Code 1:	Not reported
Additional Code 2:	Not reported
Additional Code 3:	Not reported
Additional Code 4:	Not reported
Additional Code 5:	Not reported

SALONCENTRIC 6011 (Continued) **S118235583**

Shipment Date:	9/2/2020
Creation Date:	11/6/2020
Receipt Date:	10/10/2020
Manifest ID:	014828830FLE
Trans EPA ID:	MAD039322250
Trans Name:	Clean Harbors Environmental Services, Inc.
Trans 2 EPA ID:	MAD039322250
Trans 2 Name:	Clean Harbors Environmental Services, Inc.
TSDF EPA ID:	ARD069748192
Trans Name:	Clean Harbors El Dorado LLC
TSDF Alt EPA ID:	Not reported
TSDF Alt Name:	Not reported
Waste Code Description:	135 - Unspecified aqueous solution
RCRA Code:	D001
Meth Code:	H040 - Incineration--Thermal Destruction Other Than Use As A Fuel
Quantity Tons:	0.003
Waste Quantity:	6
Quantity Unit:	P
Additional Code 1:	Not reported
Additional Code 2:	Not reported
Additional Code 3:	Not reported
Additional Code 4:	Not reported
Additional Code 5:	Not reported

Shipment Date:	9/2/2020
Creation Date:	11/6/2020
Receipt Date:	10/10/2020
Manifest ID:	014828830FLE
Trans EPA ID:	MAD039322250
Trans Name:	Clean Harbors Environmental Services, Inc.
Trans 2 EPA ID:	MAD039322250
Trans 2 Name:	Clean Harbors Environmental Services, Inc.
TSDF EPA ID:	ARD069748192
Trans Name:	Clean Harbors El Dorado LLC
TSDF Alt EPA ID:	Not reported
TSDF Alt Name:	Not reported
Waste Code Description:	331 - Off-specification, aged, or surplus organics
RCRA Code:	D001
Meth Code:	H040 - Incineration--Thermal Destruction Other Than Use As A Fuel
Quantity Tons:	0.0075
Waste Quantity:	15
Quantity Unit:	P
Additional Code 1:	Not reported
Additional Code 2:	Not reported
Additional Code 3:	Not reported
Additional Code 4:	Not reported
Additional Code 5:	Not reported

Shipment Date:	10/22/2020
Creation Date:	12/14/2020
Receipt Date:	11/24/2020
Manifest ID:	014561240FLE
Trans EPA ID:	MAD039322250
Trans Name:	Clean Harbors Environmental Services, Inc.
Trans 2 EPA ID:	MAD039322250
Trans 2 Name:	Clean Harbors Environmental Services, Inc.
TSDF EPA ID:	ARD069748192

SALONCENTRIC 6011 (Continued) **S118235583**

Trans Name:	Clean Harbors El Dorado LLC
TSDF Alt EPA ID:	Not reported
TSDF Alt Name:	Not reported
Waste Code Description:	331 - Off-specification, aged, or surplus organics
RCRA Code:	D001
Meth Code:	H040 - Incineration--Thermal Destruction Other Than Use As A Fuel
Quantity Tons:	0.006
Waste Quantity:	12
Quantity Unit:	P
Additional Code 1:	Not reported
Additional Code 2:	Not reported
Additional Code 3:	Not reported
Additional Code 4:	Not reported
Additional Code 5:	Not reported
Shipment Date:	10/22/2020
Creation Date:	12/14/2020
Receipt Date:	11/24/2020
Manifest ID:	014561240FLE
Trans EPA ID:	MAD039322250
Trans Name:	Clean Harbors Environmental Services, Inc.
Trans 2 EPA ID:	MAD039322250
Trans 2 Name:	Clean Harbors Environmental Services, Inc.
TSDF EPA ID:	ARD069748192
Trans Name:	Clean Harbors El Dorado LLC
TSDF Alt EPA ID:	Not reported
TSDF Alt Name:	Not reported
Waste Code Description:	331 - Off-specification, aged, or surplus organics
RCRA Code:	D001
Meth Code:	H040 - Incineration--Thermal Destruction Other Than Use As A Fuel
Quantity Tons:	0.34
Waste Quantity:	680
Quantity Unit:	P
Additional Code 1:	Not reported
Additional Code 2:	Not reported
Additional Code 3:	Not reported
Additional Code 4:	Not reported
Additional Code 5:	Not reported
Shipment Date:	10/22/2020
Creation Date:	12/14/2020
Receipt Date:	11/24/2020
Manifest ID:	014561240FLE
Trans EPA ID:	MAD039322250
Trans Name:	Clean Harbors Environmental Services, Inc.
Trans 2 EPA ID:	MAD039322250
Trans 2 Name:	Clean Harbors Environmental Services, Inc.
TSDF EPA ID:	ARD069748192
Trans Name:	Clean Harbors El Dorado LLC
TSDF Alt EPA ID:	Not reported
TSDF Alt Name:	Not reported
Waste Code Description:	181 - Other inorganic solid waste Organics
RCRA Code:	D003
Meth Code:	H040 - Incineration--Thermal Destruction Other Than Use As A Fuel
Quantity Tons:	0.008
Waste Quantity:	16
Quantity Unit:	P

SALONCENTRIC 6011 (Continued) **S118235583**

Additional Code 1:	Not reported
Additional Code 2:	Not reported
Additional Code 3:	Not reported
Additional Code 4:	Not reported
Additional Code 5:	Not reported

Detail Two:

Year:	2020
EM Manifest ID:	06e74db5-1746-4126-bda4-969dbf9fc0c4
Shipment Date:	9/2/2020
Receipt Date:	10/10/2020
Manifest Number:	014828830FLE
Generator EPA ID:	CAL000394363
Name:	SALONCENTRIC-THOUSANDOAKS
Address:	434 NORTH MOORPARK RAOD
Address 2:	Not reported
City:	THOUSAND OAKS
Zip:	91360
Telephone:	800-483-3718
Contact:	Vicki Svendsen
Contact Telephone:	661-295-4838
Transporter 1 EPA ID:	MAD039322250
Transporter 1 Emergency Number:	Not reported
Transporter 2 EPA ID:	MAD039322250
Transporter 2 Emergency Number:	Not reported
TSDF EPA ID:	ARD069748192
TSDF Name:	Clean Harbors El Dorado LLC
TSDF Address 1:	309 American Circle
TSDF Address 2:	Not reported
TSDF City:	El Dorado
TSDF Zip:	71730
TSDF Telephone:	800-483-3718

Federal:

Year:	2020
EM Manifest ID:	06e74db5-1746-4126-bda4-969dbf9fc0c4
Generator EPA ID:	CAL000394363
Shipment Date:	2020-09-02
Manifest Number:	014828830FLE
Line Number:	1
Method Code:	H040
Quantity Tons:	0.00750
Quantity Waste:	15.000000
Quantity Unit:	P
Number of Containers:	1
Type of Container:	Fiber or plastic boxes, cartons, cases
Quantity Type:	Pounds
Federal Code:	D001

Year:	2020
EM Manifest ID:	06e74db5-1746-4126-bda4-969dbf9fc0c4
Generator EPA ID:	CAL000394363
Shipment Date:	2020-09-02
Manifest Number:	014828830FLE
Line Number:	2
Method Code:	H040
Quantity Tons:	0.00200

SALONCENTRIC 6011 (Continued) **S118235583**

Quantity Waste:	4.000000
Quantity Unit:	P
Number of Containers:	1
Type of Container:	Fiber or plastic boxes, cartons, cases
Quantity Type:	Pounds
Federal Code:	D001
Year:	2020
EM Manifest ID:	06e74db5-1746-4126-bda4-969dbf9fc0c4
Generator EPA ID:	CAL000394363
Shipment Date:	2020-09-02
Manifest Number:	014828830FLE
Line Number:	3
Method Code:	H040
Quantity Tons:	0.00300
Quantity Waste:	6.000000
Quantity Unit:	P
Number of Containers:	1
Type of Container:	Fiberboard or plastic drums, barrels, kegs
Quantity Type:	Pounds
Federal Code:	D001

State:

Year:	2020
EM Manifest ID:	06e74db5-1746-4126-bda4-969dbf9fc0c4
Generator EPA ID:	CAL000394363
Shipment Date:	2020-09-02
Manifest Number:	014828830FLE
Line Number:	1
Method Code:	H040
Quantity Tons:	0.00750
Quantity Waste:	15.000000
Quantity Unit:	P
Number of Containers:	1
Type of Container:	Fiber or plastic boxes, cartons, cases
Quantity Type:	Pounds
State Code:	331
Year:	2020
EM Manifest ID:	06e74db5-1746-4126-bda4-969dbf9fc0c4
Generator EPA ID:	CAL000394363
Shipment Date:	2020-09-02
Manifest Number:	014828830FLE
Line Number:	2
Method Code:	H040
Quantity Tons:	0.00200
Quantity Waste:	4.000000
Quantity Unit:	P
Number of Containers:	1
Type of Container:	Fiber or plastic boxes, cartons, cases
Quantity Type:	Pounds
State Code:	331
Year:	2020
EM Manifest ID:	06e74db5-1746-4126-bda4-969dbf9fc0c4
Generator EPA ID:	CAL000394363
Shipment Date:	2020-09-02

SALONCENTRIC 6011 (Continued) **S118235583**

Manifest Number:	014828830FLE
Line Number:	3
Method Code:	H040
Quantity Tons:	0.00300
Quantity Waste:	6.000000
Quantity Unit:	P
Number of Containers:	1
Type of Container:	Fiberboard or plastic drums, barrels, kegs
Quantity Type:	Pounds
State Code:	135

Year:	2020
EM Manifest ID:	06e74db5-1746-4126-bda4-969dbf9fc0c4
Generator EPA ID:	CAL000394363
Shipment Date:	2020-09-02
Manifest Number:	014828830FLE
Line Number:	4
Method Code:	H040
Quantity Tons:	0.02550
Quantity Waste:	51.000000
Quantity Unit:	P
Number of Containers:	1
Type of Container:	Fiber or plastic boxes, cartons, cases
Quantity Type:	Pounds
State Code:	331

Year:	2020
EM Manifest ID:	dc404d9d-3b68-405a-a52c-e3b4c0005cb0
Shipment Date:	10/22/2020
Receipt Date:	11/24/2020
Manifest Number:	014561240FLE
Generator EPA ID:	CAL000394363
Name:	SALONCENTRIC 6011
Address:	434 N MOORPARK RD
Address 2:	Not reported
City:	THOUSAND OAKS
Zip:	91360
Telephone:	800-483-3718
Contact:	Manager Store
Contact Telephone:	805-497-1779
Transporter 1 EPA ID:	MAD039322250
Transporter 1 Emergency Number:	Not reported
Transporter 2 EPA ID:	MAD039322250
Transporter 2 Emergency Number:	Not reported
TSDF EPA ID:	ARD069748192
TSDF Name:	Clean Harbors El Dorado LLC
TSDF Address 1:	309 American Circle
TSDF Address 2:	Not reported
TSDF City:	El Dorado
TSDF Zip:	71730
TSDF Telephone:	800-483-3718

Federal:

Year:	2020
EM Manifest ID:	dc404d9d-3b68-405a-a52c-e3b4c0005cb0
Generator EPA ID:	CAL000394363
Shipment Date:	2020-10-22

SALONCENTRIC 6011 (Continued) **S118235583**

Manifest Number:	014561240FLE
Line Number:	1
Method Code:	H040
Quantity Tons:	0.00600
Quantity Waste:	12.000000
Quantity Unit:	P
Number of Containers:	1
Type of Container:	Fiber or plastic boxes, cartons, cases
Quantity Type:	Pounds
Federal Code:	D001

Year:	2020
EM Manifest ID:	dc404d9d-3b68-405a-a52c-e3b4c0005cb0
Generator EPA ID:	CAL000394363
Shipment Date:	2020-10-22
Manifest Number:	014561240FLE
Line Number:	2
Method Code:	H040
Quantity Tons:	0.34000
Quantity Waste:	680.000000
Quantity Unit:	P
Number of Containers:	2
Type of Container:	Fiber or plastic boxes, cartons, cases
Quantity Type:	Pounds
Federal Code:	D001

Year:	2020
EM Manifest ID:	dc404d9d-3b68-405a-a52c-e3b4c0005cb0
Generator EPA ID:	CAL000394363
Shipment Date:	2020-10-22
Manifest Number:	014561240FLE
Line Number:	3
Method Code:	H040
Quantity Tons:	0.00800
Quantity Waste:	16.000000
Quantity Unit:	P
Number of Containers:	1
Type of Container:	Fiberboard or plastic drums, barrels, kegs
Quantity Type:	Pounds
Federal Code:	D003

State:

Year:	2020
EM Manifest ID:	dc404d9d-3b68-405a-a52c-e3b4c0005cb0
Generator EPA ID:	CAL000394363
Shipment Date:	2020-10-22
Manifest Number:	014561240FLE
Line Number:	1
Method Code:	H040
Quantity Tons:	0.00600
Quantity Waste:	12.000000
Quantity Unit:	P
Number of Containers:	1
Type of Container:	Fiber or plastic boxes, cartons, cases
Quantity Type:	Pounds
State Code:	331

SALONCENTRIC 6011 (Continued) **S118235583**

Year:	2020
EM Manifest ID:	dc404d9d-3b68-405a-a52c-e3b4c0005cb0
Generator EPA ID:	CAL000394363
Shipment Date:	2020-10-22
Manifest Number:	014561240FLE
Line Number:	2
Method Code:	H040
Quantity Tons:	0.34000
Quantity Waste:	680.000000
Quantity Unit:	P
Number of Containers:	2
Type of Container:	Fiber or plastic boxes, cartons, cases
Quantity Type:	Pounds
State Code:	331

Year:	2020
EM Manifest ID:	dc404d9d-3b68-405a-a52c-e3b4c0005cb0
Generator EPA ID:	CAL000394363
Shipment Date:	2020-10-22
Manifest Number:	014561240FLE
Line Number:	3
Method Code:	H040
Quantity Tons:	0.00800
Quantity Waste:	16.000000
Quantity Unit:	P
Number of Containers:	1
Type of Container:	Fiberboard or plastic drums, barrels, kegs
Quantity Type:	Pounds
State Code:	181

Detail Two:

Year:	2019
EM Manifest ID:	640652
Shipment Date:	8/22/2019
Receipt Date:	9/22/2019
Manifest Number:	012730792FLE
Generator EPA ID:	CAL000394363
Name:	SALONCENTRIC-THOUSANDOAKS
Address:	434 NORTH MOORPARK RAOD
Address 2:	Not reported
City:	THOUSAND OAKS
Zip:	91360
Telephone:	800-483-3718
Contact:	Vicki Svendsen
Contact Telephone:	661-295-4838
Transporter 1 EPA ID:	MAD039322250
Transporter 1 Emergency Number:	Not reported
Transporter 2 EPA ID:	MOD095038998
Transporter 2 Emergency Number:	Not reported
TSDF EPA ID:	ARD069748192
TSDF Name:	Clean Harbors El Dorado LLC
TSDF Address 1:	309 American Circle
TSDF Address 2:	Not reported
TSDF City:	El Dorado
TSDF Zip:	71730
TSDF Telephone:	800-483-3718

SALONCENTRIC 6011 (Continued) **S118235583**

Federal:

Year:	2019
EM Manifest ID:	640652
Generator EPA ID:	CAL000394363
Shipment Date:	2019-08-22
Manifest Number:	012730792FLE
Line Number:	1
Method Code:	H040
Quantity Tons:	0.00850
Quantity Waste:	17.000000
Quantity Unit:	P
Number of Containers:	1
Type of Container:	Fiber or plastic boxes, cartons, cases
Quantity Type:	Pounds
Federal Code:	D001

Year:	2019
EM Manifest ID:	640652
Generator EPA ID:	CAL000394363
Shipment Date:	2019-08-22
Manifest Number:	012730792FLE
Line Number:	2
Method Code:	H040
Quantity Tons:	0.00350
Quantity Waste:	7.000000
Quantity Unit:	P
Number of Containers:	1
Type of Container:	Fiber or plastic boxes, cartons, cases
Quantity Type:	Pounds
Federal Code:	D001

Year:	2019
EM Manifest ID:	640652
Generator EPA ID:	CAL000394363
Shipment Date:	2019-08-22
Manifest Number:	012730792FLE
Line Number:	3
Method Code:	H040
Quantity Tons:	0.00250
Quantity Waste:	5.000000
Quantity Unit:	P
Number of Containers:	1
Type of Container:	Fiberboard or plastic drums, barrels, kegs
Quantity Type:	Pounds
Federal Code:	D001

Year:	2019
EM Manifest ID:	640652
Generator EPA ID:	CAL000394363
Shipment Date:	2019-08-22
Manifest Number:	012730792FLE
Line Number:	4
Method Code:	H040
Quantity Tons:	0.00500
Quantity Waste:	10.000000
Quantity Unit:	P
Number of Containers:	1

SALONCENTRIC 6011 (Continued) **S118235583**

Type of Container: Fiberboard or plastic drums, barrels, kegs
Quantity Type: Pounds
Federal Code: D001

State:
Year: 2019
EM Manifest ID: 640652
Generator EPA ID: CAL000394363
Shipment Date: 2019-08-22
Manifest Number: 012730792FLE
Line Number: 1
Method Code: H040
Quantity Tons: 0.00850
Quantity Waste: 17.000000
Quantity Unit: P
Number of Containers: 1
Type of Container: Fiber or plastic boxes, cartons, cases
Quantity Type: Pounds
State Code: 331

Year: 2019
EM Manifest ID: 640652
Generator EPA ID: CAL000394363
Shipment Date: 2019-08-22
Manifest Number: 012730792FLE
Line Number: 2
Method Code: H040
Quantity Tons: 0.00350
Quantity Waste: 7.000000
Quantity Unit: P
Number of Containers: 1
Type of Container: Fiber or plastic boxes, cartons, cases
Quantity Type: Pounds
State Code: 331

Year: 2019
EM Manifest ID: 640652
Generator EPA ID: CAL000394363
Shipment Date: 2019-08-22
Manifest Number: 012730792FLE
Line Number: 3
Method Code: H040
Quantity Tons: 0.00250
Quantity Waste: 5.000000
Quantity Unit: P
Number of Containers: 1
Type of Container: Fiberboard or plastic drums, barrels, kegs
Quantity Type: Pounds
State Code: 181

Year: 2019
EM Manifest ID: 640652
Generator EPA ID: CAL000394363
Shipment Date: 2019-08-22
Manifest Number: 012730792FLE
Line Number: 4
Method Code: H040

SALONCENTRIC 6011 (Continued) **S118235583**

Quantity Tons:	0.00500
Quantity Waste:	10.000000
Quantity Unit:	P
Number of Containers:	1
Type of Container:	Fiberboard or plastic drums, barrels, kegs
Quantity Type:	Pounds
State Code:	135

Year:	2019
EM Manifest ID:	640652
Generator EPA ID:	CAL000394363
Shipment Date:	2019-08-22
Manifest Number:	012730792FLE
Line Number:	5
Method Code:	H040
Quantity Tons:	0.05600
Quantity Waste:	112.000000
Quantity Unit:	P
Number of Containers:	1
Type of Container:	Fiber or plastic boxes, cartons, cases
Quantity Type:	Pounds
State Code:	331

Detail Two:

Year:	2018
EM Manifest ID:	122882
Shipment Date:	8/13/2018
Receipt Date:	9/19/2018
Manifest Number:	007813840FLE
Generator EPA ID:	CAL000394363
Name:	SALONCENTRIC-THOUSANDOAKS
Address:	434 NORTH MOORPARK RAOD
Address 2:	Not reported
City:	THOUSAND OAKS
Zip:	91360
Telephone:	800-483-3718
Contact:	Vicki Svendsen
Contact Telephone:	661-295-4838
Transporter 1 EPA ID:	MAD039322250
Transporter 1 Emergency Number:	Not reported
Transporter 2 EPA ID:	OKR000031492
Transporter 2 Emergency Number:	Not reported
TSDF EPA ID:	ARD069748192
TSDF Name:	Clean Harbors El Dorado LLC
TSDF Address 1:	309 American Circle
TSDF Address 2:	Not reported
TSDF City:	El Dorado
TSDF Zip:	71730
TSDF Telephone:	800-483-3718

Federal:

Year:	2018
EM Manifest ID:	122882
Generator EPA ID:	CAL000394363
Shipment Date:	2018-08-13
Manifest Number:	007813840FLE

SALONCENTRIC 6011 (Continued) **S118235583**

Line Number:	1
Method Code:	H040
Quantity Tons:	0.00650
Quantity Waste:	13.000000
Quantity Unit:	P
Number of Containers:	1
Type of Container:	Fiberboard or plastic drums, barrels, kegs
Quantity Type:	Pounds
Federal Code:	D001
Year:	2018
EM Manifest ID:	122882
Generator EPA ID:	CAL000394363
Shipment Date:	2018-08-13
Manifest Number:	007813840FLE
Line Number:	2
Method Code:	H040
Quantity Tons:	0.00350
Quantity Waste:	7.000000
Quantity Unit:	P
Number of Containers:	1
Type of Container:	Fiberboard or plastic drums, barrels, kegs
Quantity Type:	Pounds
Federal Code:	D001
Year:	2018
EM Manifest ID:	122882
Generator EPA ID:	CAL000394363
Shipment Date:	2018-08-13
Manifest Number:	007813840FLE
Line Number:	3
Method Code:	H040
Quantity Tons:	0.00400
Quantity Waste:	8.000000
Quantity Unit:	P
Number of Containers:	1
Type of Container:	Fiberboard or plastic drums, barrels, kegs
Quantity Type:	Pounds
Federal Code:	D001
Year:	2018
EM Manifest ID:	122882
Generator EPA ID:	CAL000394363
Shipment Date:	2018-08-13
Manifest Number:	007813840FLE
Line Number:	4
Method Code:	H040
Quantity Tons:	0.00800
Quantity Waste:	16.000000
Quantity Unit:	P
Number of Containers:	1
Type of Container:	Fiberboard or plastic drums, barrels, kegs
Quantity Type:	Pounds
Federal Code:	D001

State:
Year: 2018

SALONCENTRIC 6011 (Continued) **S118235583**

EM Manifest ID:	122882
Generator EPA ID:	CAL000394363
Shipment Date:	2018-08-13
Manifest Number:	007813840FLE
Line Number:	1
Method Code:	H040
Quantity Tons:	0.00650
Quantity Waste:	13.000000
Quantity Unit:	P
Number of Containers:	1
Type of Container:	Fiberboard or plastic drums, barrels, kegs
Quantity Type:	Pounds
State Code:	331

Year:	2018
EM Manifest ID:	122882
Generator EPA ID:	CAL000394363
Shipment Date:	2018-08-13
Manifest Number:	007813840FLE
Line Number:	2
Method Code:	H040
Quantity Tons:	0.00350
Quantity Waste:	7.000000
Quantity Unit:	P
Number of Containers:	1
Type of Container:	Fiberboard or plastic drums, barrels, kegs
Quantity Type:	Pounds
State Code:	331

Year:	2018
EM Manifest ID:	122882
Generator EPA ID:	CAL000394363
Shipment Date:	2018-08-13
Manifest Number:	007813840FLE
Line Number:	3
Method Code:	H040
Quantity Tons:	0.00400
Quantity Waste:	8.000000
Quantity Unit:	P
Number of Containers:	1
Type of Container:	Fiberboard or plastic drums, barrels, kegs
Quantity Type:	Pounds
State Code:	181

Year:	2018
EM Manifest ID:	122882
Generator EPA ID:	CAL000394363
Shipment Date:	2018-08-13
Manifest Number:	007813840FLE
Line Number:	4
Method Code:	H040
Quantity Tons:	0.00800
Quantity Waste:	16.000000
Quantity Unit:	P
Number of Containers:	1
Type of Container:	Fiberboard or plastic drums, barrels, kegs
Quantity Type:	Pounds

SALONCENTRIC 6011 (Continued) **S118235583**

State Code: 181

Year: 2018
EM Manifest ID: 122882
Generator EPA ID: CAL000394363
Shipment Date: 2018-08-13
Manifest Number: 007813840FLE
Line Number: 5
Method Code: H141
Quantity Tons: 0.02700
Quantity Waste: 54.000000
Quantity Unit: P
Number of Containers: 1
Type of Container: Fiberboard or plastic drums, barrels, kegs
Quantity Type: Pounds
State Code: 331

Year: 2018
EM Manifest ID: 010876062FLE20170810_D_1
Shipment Date: 8/10/2017
Receipt Date: 9/6/2017
Manifest Number: 010876062FLE
Generator EPA ID: CAL000394363
Name: SALONCENTRIC-THOUSANDOAKS
Address: Not reported
Address 2: Not reported
City: Not reported
Zip: Not reported
Telephone: Not reported
Contact: Not reported
Contact Telephone: Not reported
Transporter 1 EPA ID: MAD039322250
Transporter 1 Emergency Number: Not reported
Transporter 2 EPA ID: MOD095038998
Transporter 2 Emergency Number: Not reported
TSDF EPA ID: ARD069748192
TSDF Name: CLEAN HARBORS EL DORADO LLC
TSDF Address 1: Not reported
TSDF Address 2: Not reported
TSDF City: Not reported
TSDF Zip: Not reported
TSDF Telephone: Not reported

Federal:
Year: 2018
EM Manifest ID: 010876062FLE20170810_D_1
Generator EPA ID: CAL000394363
Shipment Date: 2017-08-10
Manifest Number: 010876062FLE
Line Number: 1
Method Code: H040
Quantity Tons: 0.00700
Quantity Waste: 14.000000
Quantity Unit: P
Number of Containers: 1
Type of Container: NULL
Quantity Type: NULL

SALONCENTRIC 6011 (Continued) **S118235583**

Federal Code: D001

Year: 2018
EM Manifest ID: 010876062FLE20170810_D_1
Generator EPA ID: CAL000394363
Shipment Date: 2017-08-10
Manifest Number: 010876062FLE
Line Number: 2
Method Code: H040
Quantity Tons: 0.03150
Quantity Waste: 63.000000
Quantity Unit: P
Number of Containers: 1
Type of Container: NULL
Quantity Type: NULL
Federal Code: D001

Year: 2018
EM Manifest ID: 010876062FLE20170810_D_1
Generator EPA ID: CAL000394363
Shipment Date: 2017-08-10
Manifest Number: 010876062FLE
Line Number: 3
Method Code: H040
Quantity Tons: 0.01400
Quantity Waste: 28.000000
Quantity Unit: P
Number of Containers: 1
Type of Container: NULL
Quantity Type: NULL
Federal Code: D001

State:
Year: 2018
EM Manifest ID: 010876062FLE20170810_D_1
Generator EPA ID: CAL000394363
Shipment Date: 2017-08-10
Manifest Number: 010876062FLE
Line Number: 1
Method Code: H040
Quantity Tons: 0.00700
Quantity Waste: 14.000000
Quantity Unit: P
Number of Containers: 1
Type of Container: NULL
Quantity Type: NULL
State Code: 331

Year: 2018
EM Manifest ID: 010876062FLE20170810_D_1
Generator EPA ID: CAL000394363
Shipment Date: 2017-08-10
Manifest Number: 010876062FLE
Line Number: 2
Method Code: H040
Quantity Tons: 0.03150
Quantity Waste: 63.000000

SALONCENTRIC 6011 (Continued) **S118235583**

Quantity Unit:	P
Number of Containers:	1
Type of Container:	NULL
Quantity Type:	NULL
State Code:	331
Year:	2018
EM Manifest ID:	010876062FLE20170810_D_1
Generator EPA ID:	CAL000394363
Shipment Date:	2017-08-10
Manifest Number:	010876062FLE
Line Number:	3
Method Code:	H040
Quantity Tons:	0.01400
Quantity Waste:	28.000000
Quantity Unit:	P
Number of Containers:	1
Type of Container:	NULL
Quantity Type:	NULL
State Code:	135
Year:	2018
EM Manifest ID:	010876062FLE20170810_D_1
Generator EPA ID:	CAL000394363
Shipment Date:	2017-08-10
Manifest Number:	010876062FLE
Line Number:	4
Method Code:	H040
Quantity Tons:	0.02050
Quantity Waste:	41.000000
Quantity Unit:	P
Number of Containers:	1
Type of Container:	NULL
Quantity Type:	NULL
State Code:	331
Year:	2018
EM Manifest ID:	009919310FLE20170206_D_1
Shipment Date:	2/6/2017
Receipt Date:	3/7/2017
Manifest Number:	009919310FLE
Generator EPA ID:	CAL000394363
Name:	SALONCENTRIC-THOUSANDOAKS
Address:	Not reported
Address 2:	Not reported
City:	Not reported
Zip:	Not reported
Telephone:	Not reported
Contact:	Not reported
Contact Telephone:	Not reported
Transporter 1 EPA ID:	MAD039322250
Transporter 1 Emergency Number:	Not reported
Transporter 2 EPA ID:	OKR000023085
Transporter 2 Emergency Number:	Not reported
TSDF EPA ID:	TXD055141378
TSDF Name:	CLEAN HARBORS DEER PARK LLC

SALONCENTRIC 6011 (Continued) **S118235583**

TSDF Address 1: Not reported
TSDF Address 2: Not reported
TSDF City: Not reported
TSDF Zip: Not reported
TSDF Telephone: Not reported

Federal:
Year: 2018
EM Manifest ID: 009919310FLE20170206_D_1
Generator EPA ID: CAL000394363
Shipment Date: 2017-02-06
Manifest Number: 009919310FLE
Line Number: 1
Method Code: H040
Quantity Tons: 0.00350
Quantity Waste: 7.000000
Quantity Unit: P
Number of Containers: 1
Type of Container: NULL
Quantity Type: NULL
Federal Code: D001

Year: 2018
EM Manifest ID: 009919310FLE20170206_D_1
Generator EPA ID: CAL000394363
Shipment Date: 2017-02-06
Manifest Number: 009919310FLE
Line Number: 2
Method Code: H040
Quantity Tons: 0.00650
Quantity Waste: 13.000000
Quantity Unit: P
Number of Containers: 1
Type of Container: NULL
Quantity Type: NULL
Federal Code: D001

State:
Year: 2018
EM Manifest ID: 009919310FLE20170206_D_1
Generator EPA ID: CAL000394363
Shipment Date: 2017-02-06
Manifest Number: 009919310FLE
Line Number: 1
Method Code: H040
Quantity Tons: 0.00350
Quantity Waste: 7.000000
Quantity Unit: P
Number of Containers: 1
Type of Container: NULL
Quantity Type: NULL
State Code: 331

Year: 2018
EM Manifest ID: 009919310FLE20170206_D_1
Generator EPA ID: CAL000394363
Shipment Date: 2017-02-06

SALONCENTRIC 6011 (Continued) **S118235583**

Manifest Number:	009919310FLE
Line Number:	2
Method Code:	H040
Quantity Tons:	0.00650
Quantity Waste:	13.000000
Quantity Unit:	P
Number of Containers:	1
Type of Container:	NULL
Quantity Type:	NULL
State Code:	135

Year:	2018
EM Manifest ID:	009919311FLE20170206_D_1
Shipment Date:	2/6/2017
Receipt Date:	3/2/2017
Manifest Number:	009919311FLE
Generator EPA ID:	CAL000394363
Name:	SALONCENTRIO-THOUSANDOAKS
Address:	Not reported
Address 2:	Not reported
City:	Not reported
Zip:	Not reported
Telephone:	Not reported
Contact:	Not reported
Contact Telephone:	Not reported
Transporter 1 EPA ID:	MAD039322250
Transporter 1 Emergency Number:	Not reported
Transporter 2 EPA ID:	ALR000007237
Transporter 2 Emergency Number:	Not reported
TSDF EPA ID:	ARD069748192
TSDF Name:	CLEAN HARBORS EL DORADO LLC
TSDF Address 1:	Not reported
TSDF Address 2:	Not reported
TSDF City:	Not reported
TSDF Zip:	Not reported
TSDF Telephone:	Not reported

Federal:

Year:	2018
EM Manifest ID:	009919311FLE20170206_D_1
Generator EPA ID:	CAL000394363
Shipment Date:	2017-02-06
Manifest Number:	009919311FLE
Line Number:	1
Method Code:	H040
Quantity Tons:	0.00250
Quantity Waste:	5.000000
Quantity Unit:	P
Number of Containers:	1
Type of Container:	NULL
Quantity Type:	NULL
Federal Code:	D001

State:

Year:	2018
EM Manifest ID:	009919311FLE20170206_D_1

SALONCENTRIC 6011 (Continued) **S118235583**

Generator EPA ID:	CAL000394363
Shipment Date:	2017-02-06
Manifest Number:	009919311FLE
Line Number:	1
Method Code:	H040
Quantity Tons:	0.00250
Quantity Waste:	5.000000
Quantity Unit:	P
Number of Containers:	1
Type of Container:	NULL
Quantity Type:	NULL
State Code:	331

Year:	2018
EM Manifest ID:	009919311FLE20170206_D_1
Generator EPA ID:	CAL000394363
Shipment Date:	2017-02-06
Manifest Number:	009919311FLE
Line Number:	2
Method Code:	H040
Quantity Tons:	0.02150
Quantity Waste:	43.000000
Quantity Unit:	P
Number of Containers:	3
Type of Container:	NULL
Quantity Type:	NULL
State Code:	331

Year:	2018
EM Manifest ID:	011549365FLE20180212_D_1
Shipment Date:	2/12/2018
Receipt Date:	3/19/2018
Manifest Number:	011549365FLE
Generator EPA ID:	CAL000394363
Name:	SALONCENTRIC-THOUSANDOAKS
Address:	Not reported
Address 2:	Not reported
City:	Not reported
Zip:	Not reported
Telephone:	Not reported
Contact:	Not reported
Contact Telephone:	Not reported
Transporter 1 EPA ID:	MAD039322250
Transporter 1 Emergency Number:	Not reported
Transporter 2 EPA ID:	ALR000007237
Transporter 2 Emergency Number:	Not reported
TSDF EPA ID:	ARD069748192
TSDF Name:	CLEAN HARBORS EL DORADO LLC
TSDF Address 1:	Not reported
TSDF Address 2:	Not reported
TSDF City:	Not reported
TSDF Zip:	Not reported
TSDF Telephone:	Not reported

Federal:

Year:	2018
EM Manifest ID:	011549365FLE20180212_D_1

SALONCENTRIC 6011 (Continued) **S118235583**

Generator EPA ID:	CAL000394363
Shipment Date:	2018-02-12
Manifest Number:	011549365FLE
Line Number:	1
Method Code:	H040
Quantity Tons:	0.00400
Quantity Waste:	8.000000
Quantity Unit:	P
Number of Containers:	1
Type of Container:	NULL
Quantity Type:	NULL
Federal Code:	D001

Year:	2018
EM Manifest ID:	011549365FLE20180212_D_1
Generator EPA ID:	CAL000394363
Shipment Date:	2018-02-12
Manifest Number:	011549365FLE
Line Number:	2
Method Code:	H040
Quantity Tons:	0.00250
Quantity Waste:	5.000000
Quantity Unit:	P
Number of Containers:	1
Type of Container:	NULL
Quantity Type:	NULL
Federal Code:	D001

Year:	2018
EM Manifest ID:	011549365FLE20180212_D_1
Generator EPA ID:	CAL000394363
Shipment Date:	2018-02-12
Manifest Number:	011549365FLE
Line Number:	3
Method Code:	H040
Quantity Tons:	0.03400
Quantity Waste:	68.000000
Quantity Unit:	P
Number of Containers:	1
Type of Container:	NULL
Quantity Type:	NULL
Federal Code:	D001

State:

Year:	2018
EM Manifest ID:	011549365FLE20180212_D_1
Generator EPA ID:	CAL000394363
Shipment Date:	2018-02-12
Manifest Number:	011549365FLE
Line Number:	1
Method Code:	H040
Quantity Tons:	0.00400
Quantity Waste:	8.000000
Quantity Unit:	P
Number of Containers:	1
Type of Container:	NULL
Quantity Type:	NULL

SALONCENTRIC 6011 (Continued) **S118235583**

State Code: 331

Year: 2018
EM Manifest ID: 011549365FLE20180212_D_1
Generator EPA ID: CAL000394363
Shipment Date: 2018-02-12
Manifest Number: 011549365FLE
Line Number: 2
Method Code: H040
Quantity Tons: 0.00250
Quantity Waste: 5.000000
Quantity Unit: P
Number of Containers: 1
Type of Container: NULL
Quantity Type: NULL
State Code: 331

Year: 2018
EM Manifest ID: 011549365FLE20180212_D_1
Generator EPA ID: CAL000394363
Shipment Date: 2018-02-12
Manifest Number: 011549365FLE
Line Number: 3
Method Code: H040
Quantity Tons: 0.03400
Quantity Waste: 68.000000
Quantity Unit: P
Number of Containers: 1
Type of Container: NULL
Quantity Type: NULL
State Code: 135

Year: 2018
EM Manifest ID: 011549365FLE20180212_D_1
Generator EPA ID: CAL000394363
Shipment Date: 2018-02-12
Manifest Number: 011549365FLE
Line Number: 4
Method Code: H141
Quantity Tons: 0.01700
Quantity Waste: 34.000000
Quantity Unit: P
Number of Containers: 1
Type of Container: NULL
Quantity Type: NULL
State Code: 331

Additional Info:
Year: 2017
Gen EPA ID: CAL000394363

Shipment Date: 20170810
Creation Date: 10/5/2018 18:30:14
Receipt Date: 20170906
Manifest ID: 010876062FLE
Trans EPA ID: MAD039322250

SALONCENTRIC 6011 (Continued) **S118235583**

Trans Name:	CLEAN HARBORS ENVIRONMENTAL SERVICES INC
Trans 2 EPA ID:	MOD095038998
Trans 2 Name:	TRISTATE MOTOR TRANSIT CO
TSDF EPA ID:	ARD069748192
Trans Name:	CLEAN HARBORS EL DORADO LLC
TSDF Alt EPA ID:	Not reported
TSDF Alt Name:	Not reported
Waste Code Description:	331 - Off-specification, aged, or surplus organics
RCRA Code:	D001
Meth Code:	H040 - Incineration--Thermal Destruction Other Than Use As A Fuel
Quantity Tons:	0.007
Waste Quantity:	14
Quantity Unit:	P
Additional Code 1:	Not reported
Additional Code 2:	Not reported
Additional Code 3:	Not reported
Additional Code 4:	Not reported
Additional Code 5:	Not reported

Shipment Date:	20170810
Creation Date:	10/5/2018 18:30:14
Receipt Date:	20170906
Manifest ID:	010876062FLE
Trans EPA ID:	MAD039322250
Trans Name:	CLEAN HARBORS ENVIRONMENTAL SERVICES INC
Trans 2 EPA ID:	MOD095038998
Trans 2 Name:	TRISTATE MOTOR TRANSIT CO
TSDF EPA ID:	ARD069748192
Trans Name:	CLEAN HARBORS EL DORADO LLC
TSDF Alt EPA ID:	Not reported
TSDF Alt Name:	Not reported
Waste Code Description:	331 - Off-specification, aged, or surplus organics
RCRA Code:	D001
Meth Code:	H040 - Incineration--Thermal Destruction Other Than Use As A Fuel
Quantity Tons:	0.0315
Waste Quantity:	63
Quantity Unit:	P
Additional Code 1:	Not reported
Additional Code 2:	Not reported
Additional Code 3:	Not reported
Additional Code 4:	Not reported
Additional Code 5:	Not reported

Shipment Date:	20170810
Creation Date:	10/5/2018 18:30:14
Receipt Date:	20170906
Manifest ID:	010876062FLE
Trans EPA ID:	MAD039322250
Trans Name:	CLEAN HARBORS ENVIRONMENTAL SERVICES INC
Trans 2 EPA ID:	MOD095038998
Trans 2 Name:	TRISTATE MOTOR TRANSIT CO
TSDF EPA ID:	ARD069748192
Trans Name:	CLEAN HARBORS EL DORADO LLC
TSDF Alt EPA ID:	Not reported
TSDF Alt Name:	Not reported
Waste Code Description:	135 - Unspecified aqueous solution
RCRA Code:	D001

SALONCENTRIC 6011 (Continued) **S118235583**

Meth Code:	H040 - Incineration--Thermal Destruction Other Than Use As A Fuel
Quantity Tons:	0.014
Waste Quantity:	28
Quantity Unit:	P
Additional Code 1:	Not reported
Additional Code 2:	Not reported
Additional Code 3:	Not reported
Additional Code 4:	Not reported
Additional Code 5:	Not reported
Shipment Date:	20170810
Creation Date:	10/5/2018 18:30:14
Receipt Date:	20170906
Manifest ID:	010876062FLE
Trans EPA ID:	MAD039322250
Trans Name:	CLEAN HARBORS ENVIRONMENTAL SERVICES INC
Trans 2 EPA ID:	MOD095038998
Trans 2 Name:	TRISTATE MOTOR TRANSIT CO
TSDF EPA ID:	ARD069748192
Trans Name:	CLEAN HARBORS EL DORADO LLC
TSDF Alt EPA ID:	Not reported
TSDF Alt Name:	Not reported
Waste Code Description:	331 - Off-specification, aged, or surplus organics
RCRA Code:	Not reported
Meth Code:	H040 - Incineration--Thermal Destruction Other Than Use As A Fuel
Quantity Tons:	0.0205
Waste Quantity:	41
Quantity Unit:	P
Additional Code 1:	Not reported
Additional Code 2:	Not reported
Additional Code 3:	Not reported
Additional Code 4:	Not reported
Additional Code 5:	Not reported
Shipment Date:	20170206
Creation Date:	5/11/2018 18:34:02
Receipt Date:	20170307
Manifest ID:	009919310FLE
Trans EPA ID:	MAD039322250
Trans Name:	CLEAN HARBORS ENVIRONMENTAL SERVICE INC
Trans 2 EPA ID:	OKR000023085
Trans 2 Name:	BASIN ENVIRONMENTAL
TSDF EPA ID:	TXD055141378
Trans Name:	CLEAN HARBORS DEER PARK LLC
TSDF Alt EPA ID:	Not reported
TSDF Alt Name:	Not reported
Waste Code Description:	331 - Off-specification, aged, or surplus organics
RCRA Code:	D001
Meth Code:	H040 - Incineration--Thermal Destruction Other Than Use As A Fuel
Quantity Tons:	0.0035
Waste Quantity:	7
Quantity Unit:	P
Additional Code 1:	Not reported
Additional Code 2:	Not reported
Additional Code 3:	Not reported
Additional Code 4:	Not reported
Additional Code 5:	Not reported

SALONCENTRIC 6011 (Continued) **S118235583**

Shipment Date:	20170206
Creation Date:	5/11/2018 18:34:02
Receipt Date:	20170307
Manifest ID:	009919310FLE
Trans EPA ID:	MAD039322250
Trans Name:	CLEAN HARBORS ENVIRONMENTAL SERVICE INC
Trans 2 EPA ID:	OKR000023085
Trans 2 Name:	BASIN ENVIRONMENTAL
TSDF EPA ID:	TXD055141378
Trans Name:	CLEAN HARBORS DEER PARK LLC
TSDF Alt EPA ID:	Not reported
TSDF Alt Name:	Not reported
Waste Code Description:	135 - Unspecified aqueous solution
RCRA Code:	D001
Meth Code:	H040 - Incineration--Thermal Destruction Other Than Use As A Fuel
Quantity Tons:	0.0065
Waste Quantity:	13
Quantity Unit:	P
Additional Code 1:	Not reported
Additional Code 2:	Not reported
Additional Code 3:	Not reported
Additional Code 4:	Not reported
Additional Code 5:	Not reported

Shipment Date:	20170206
Creation Date:	5/10/2018 18:30:43
Receipt Date:	20170302
Manifest ID:	009919311FLE
Trans EPA ID:	MAD039322250
Trans Name:	CLEAN HARBORS ENVIRONMENTAL SERVICE INC
Trans 2 EPA ID:	ALR000007237
Trans 2 Name:	ACTION RESOURCES
TSDF EPA ID:	ARD069748192
Trans Name:	CLEAN HARBORS EL DORADO LLC
TSDF Alt EPA ID:	Not reported
TSDF Alt Name:	Not reported
Waste Code Description:	331 - Off-specification, aged, or surplus organics
RCRA Code:	D001
Meth Code:	H040 - Incineration--Thermal Destruction Other Than Use As A Fuel
Quantity Tons:	0.0025
Waste Quantity:	5
Quantity Unit:	P
Additional Code 1:	Not reported
Additional Code 2:	Not reported
Additional Code 3:	Not reported
Additional Code 4:	Not reported
Additional Code 5:	Not reported

Shipment Date:	20170206
Creation Date:	5/10/2018 18:30:43
Receipt Date:	20170302
Manifest ID:	009919311FLE
Trans EPA ID:	MAD039322250
Trans Name:	CLEAN HARBORS ENVIRONMENTAL SERVICE INC
Trans 2 EPA ID:	ALR000007237
Trans 2 Name:	ACTION RESOURCES
TSDF EPA ID:	ARD069748192

SALONCENTRIC 6011 (Continued) **S118235583**

Trans Name:	CLEAN HARBORS EL DORADO LLC
TSDF Alt EPA ID:	Not reported
TSDF Alt Name:	Not reported
Waste Code Description:	331 - Off-specification, aged, or surplus organics
RCRA Code:	Not reported
Meth Code:	H040 - Incineration--Thermal Destruction Other Than Use As A Fuel
Quantity Tons:	0.0215
Waste Quantity:	43
Quantity Unit:	P
Additional Code 1:	Not reported
Additional Code 2:	Not reported
Additional Code 3:	Not reported
Additional Code 4:	Not reported
Additional Code 5:	Not reported

Additional Info:

Year:	2016
Gen EPA ID:	CAL000394363
Shipment Date:	20150821
Creation Date:	2/5/2016 22:15:10
Receipt Date:	20150924
Manifest ID:	008826236FLE
Trans EPA ID:	MAD039322250
Trans Name:	CLEAN HARBORS ENVIRONMENTAL SERVICES INC
Trans 2 EPA ID:	AZR000513770
Trans 2 Name:	SLT EXPRESSWAY
TSDF EPA ID:	ARD069748192
Trans Name:	CLEAN HARBORS EL DORADO LLC
TSDF Alt EPA ID:	Not reported
TSDF Alt Name:	Not reported
Waste Code Description:	135 - Unspecified aqueous solution
RCRA Code:	D001
Meth Code:	H040 - Incineration--Thermal Destruction Other Than Use As A Fuel
Quantity Tons:	0.021
Waste Quantity:	5
Quantity Unit:	G
Additional Code 1:	Not reported
Additional Code 2:	Not reported
Additional Code 3:	Not reported
Additional Code 4:	Not reported
Additional Code 5:	Not reported
Shipment Date:	20150821
Creation Date:	2/5/2016 22:15:10
Receipt Date:	20150924
Manifest ID:	008826236FLE
Trans EPA ID:	MAD039322250
Trans Name:	CLEAN HARBORS ENVIRONMENTAL SERVICES INC
Trans 2 EPA ID:	AZR000513770
Trans 2 Name:	SLT EXPRESSWAY
TSDF EPA ID:	ARD069748192
Trans Name:	CLEAN HARBORS EL DORADO LLC
TSDF Alt EPA ID:	Not reported
TSDF Alt Name:	Not reported
Waste Code Description:	331 - Off-specification, aged, or surplus organics
RCRA Code:	D001

SALONCENTRIC 6011 (Continued) **S118235583**

Meth Code:	H040 - Incineration--Thermal Destruction Other Than Use As A Fuel
Quantity Tons:	0.0165
Waste Quantity:	5
Quantity Unit:	G
Additional Code 1:	Not reported
Additional Code 2:	Not reported
Additional Code 3:	Not reported
Additional Code 4:	Not reported
Additional Code 5:	Not reported
Shipment Date:	20150821
Creation Date:	2/5/2016 22:15:10
Receipt Date:	20150924
Manifest ID:	008826236FLE
Trans EPA ID:	MAD039322250
Trans Name:	CLEAN HARBORS ENVIRONMENTAL SERVICES INC
Trans 2 EPA ID:	AZR000513770
Trans 2 Name:	SLT EXPRESSWAY
TSDF EPA ID:	ARD069748192
Trans Name:	CLEAN HARBORS EL DORADO LLC
TSDF Alt EPA ID:	Not reported
TSDF Alt Name:	Not reported
Waste Code Description:	331 - Off-specification, aged, or surplus organics
RCRA Code:	D001
Meth Code:	H040 - Incineration--Thermal Destruction Other Than Use As A Fuel
Quantity Tons:	0.005
Waste Quantity:	10
Quantity Unit:	P
Additional Code 1:	Not reported
Additional Code 2:	Not reported
Additional Code 3:	Not reported
Additional Code 4:	Not reported
Additional Code 5:	Not reported
Shipment Date:	20150821
Creation Date:	2/5/2016 22:15:10
Receipt Date:	20150924
Manifest ID:	008826236FLE
Trans EPA ID:	MAD039322250
Trans Name:	CLEAN HARBORS ENVIRONMENTAL SERVICES INC
Trans 2 EPA ID:	AZR000513770
Trans 2 Name:	SLT EXPRESSWAY
TSDF EPA ID:	ARD069748192
Trans Name:	CLEAN HARBORS EL DORADO LLC
TSDF Alt EPA ID:	Not reported
TSDF Alt Name:	Not reported
Waste Code Description:	331 - Off-specification, aged, or surplus organics
RCRA Code:	Not reported
Meth Code:	H141 - Storage, Bulking, And/Or Transfer Off Site--No Treatment/Reovery (H010-H129) Or (H131-H135)
Quantity Tons:	0.033
Waste Quantity:	10
Quantity Unit:	G
Additional Code 1:	Not reported
Additional Code 2:	Not reported
Additional Code 3:	Not reported
Additional Code 4:	Not reported

SALONCENTRIC 6011 (Continued) **S118235583**

Additional Code 5:	Not reported
Shipment Date:	20150413
Creation Date:	9/10/2015 22:15:09
Receipt Date:	20150514
Manifest ID:	008020467FLE
Trans EPA ID:	MAD039322250
Trans Name:	CLEAN HARBORS ENVIRONMENTAL SERVICES INC
Trans 2 EPA ID:	AZR000513770
Trans 2 Name:	SLT
TSDF EPA ID:	ARD069748192
Trans Name:	CLEAN HARBORS EL DORADO LLC
TSDF Alt EPA ID:	Not reported
TSDF Alt Name:	Not reported
Waste Code Description:	135 - Unspecified aqueous solution
RCRA Code:	D001
Meth Code:	H040 - Incineration--Thermal Destruction Other Than Use As A Fuel
Quantity Tons:	0.021
Waste Quantity:	5
Quantity Unit:	G
Additional Code 1:	Not reported
Additional Code 2:	Not reported
Additional Code 3:	Not reported
Additional Code 4:	Not reported
Additional Code 5:	Not reported
Shipment Date:	20150403
Creation Date:	9/11/2015 22:15:47
Receipt Date:	20150428
Manifest ID:	008020420FLE
Trans EPA ID:	MAD039322250
Trans Name:	CLEAN HARBORS ENVIRONMENTAL SERVICES INC
Trans 2 EPA ID:	TXR000081205
Trans 2 Name:	SAFETY KLEEN SYSTEMS INC
TSDF EPA ID:	ARD069748192
Trans Name:	CLEAN HARBORS EL DORADO LLC
TSDF Alt EPA ID:	Not reported
TSDF Alt Name:	Not reported
Waste Code Description:	181 - Other inorganic solid waste Organics
RCRA Code:	D001
Meth Code:	H040 - Incineration--Thermal Destruction Other Than Use As A Fuel
Quantity Tons:	0.02085
Waste Quantity:	5
Quantity Unit:	G
Additional Code 1:	Not reported
Additional Code 2:	Not reported
Additional Code 3:	Not reported
Additional Code 4:	Not reported
Additional Code 5:	Not reported
Shipment Date:	20150403
Creation Date:	9/11/2015 22:15:47
Receipt Date:	20150428
Manifest ID:	008020420FLE
Trans EPA ID:	MAD039322250
Trans Name:	CLEAN HARBORS ENVIRONMENTAL SERVICES INC
Trans 2 EPA ID:	TXR000081205

SALONCENTRIC 6011 (Continued) **S118235583**

Trans 2 Name:	SAFETY KLEEN SYSTEMS INC
TSDF EPA ID:	ARD069748192
Trans Name:	CLEAN HARBORS EL DORADO LLC
TSDF Alt EPA ID:	Not reported
TSDF Alt Name:	Not reported
Waste Code Description:	331 - Off-specification, aged, or surplus organics
RCRA Code:	D001
Meth Code:	H040 - Incineration--Thermal Destruction Other Than Use As A Fuel
Quantity Tons:	0.0165
Waste Quantity:	5
Quantity Unit:	G
Additional Code 1:	Not reported
Additional Code 2:	Not reported
Additional Code 3:	Not reported
Additional Code 4:	Not reported
Additional Code 5:	Not reported

Shipment Date:	20150403
Creation Date:	9/11/2015 22:15:47
Receipt Date:	20150428
Manifest ID:	008020420FLE
Trans EPA ID:	MAD039322250
Trans Name:	CLEAN HARBORS ENVIRONMENTAL SERVICES INC
Trans 2 EPA ID:	TXR000081205
Trans 2 Name:	SAFETY KLEEN SYSTEMS INC
TSDF EPA ID:	ARD069748192
Trans Name:	CLEAN HARBORS EL DORADO LLC
TSDF Alt EPA ID:	Not reported
TSDF Alt Name:	Not reported
Waste Code Description:	331 - Off-specification, aged, or surplus organics
RCRA Code:	D001
Meth Code:	H040 - Incineration--Thermal Destruction Other Than Use As A Fuel
Quantity Tons:	0.005
Waste Quantity:	10
Quantity Unit:	P
Additional Code 1:	Not reported
Additional Code 2:	Not reported
Additional Code 3:	Not reported
Additional Code 4:	Not reported
Additional Code 5:	Not reported

Shipment Date:	20150403
Creation Date:	9/11/2015 22:15:47
Receipt Date:	20150428
Manifest ID:	008020420FLE
Trans EPA ID:	MAD039322250
Trans Name:	CLEAN HARBORS ENVIRONMENTAL SERVICES INC
Trans 2 EPA ID:	TXR000081205
Trans 2 Name:	SAFETY KLEEN SYSTEMS INC
TSDF EPA ID:	ARD069748192
Trans Name:	CLEAN HARBORS EL DORADO LLC
TSDF Alt EPA ID:	Not reported
TSDF Alt Name:	Not reported
Waste Code Description:	331 - Off-specification, aged, or surplus organics
RCRA Code:	Not reported
Meth Code:	H141 - Storage, Bulking, And/Or Transfer Off Site--No Treatment/Reovery (H010-H129) Or (H131-H135)

SALONCENTRIC 6011 (Continued) **S118235583**

Quantity Tons:	0.01
Waste Quantity:	20
Quantity Unit:	P
Additional Code 1:	Not reported
Additional Code 2:	Not reported
Additional Code 3:	Not reported
Additional Code 4:	Not reported
Additional Code 5:	Not reported

Additional Info:

Year:	2015
Gen EPA ID:	CAL000394363
Shipment Date:	20150821
Creation Date:	2/5/2016 22:15:10
Receipt Date:	20150924
Manifest ID:	008826236FLE
Trans EPA ID:	MAD039322250
Trans Name:	CLEAN HARBORS ENVIRONMENTAL SERVICES INC
Trans 2 EPA ID:	AZR000513770
Trans 2 Name:	SLT EXPRESSWAY
TSDF EPA ID:	ARD069748192
Trans Name:	CLEAN HARBORS EL DORADO LLC
TSDF Alt EPA ID:	Not reported
TSDF Alt Name:	Not reported
Waste Code Description:	135 - Unspecified aqueous solution
RCRA Code:	D001
Meth Code:	H040 - Incineration--Thermal Destruction Other Than Use As A Fuel
Quantity Tons:	0.021
Waste Quantity:	5
Quantity Unit:	G
Additional Code 1:	Not reported
Additional Code 2:	Not reported
Additional Code 3:	Not reported
Additional Code 4:	Not reported
Additional Code 5:	Not reported
Shipment Date:	20150821
Creation Date:	2/5/2016 22:15:10
Receipt Date:	20150924
Manifest ID:	008826236FLE
Trans EPA ID:	MAD039322250
Trans Name:	CLEAN HARBORS ENVIRONMENTAL SERVICES INC
Trans 2 EPA ID:	AZR000513770
Trans 2 Name:	SLT EXPRESSWAY
TSDF EPA ID:	ARD069748192
Trans Name:	CLEAN HARBORS EL DORADO LLC
TSDF Alt EPA ID:	Not reported
TSDF Alt Name:	Not reported
Waste Code Description:	331 - Off-specification, aged, or surplus organics
RCRA Code:	D001
Meth Code:	H040 - Incineration--Thermal Destruction Other Than Use As A Fuel
Quantity Tons:	0.0165
Waste Quantity:	5
Quantity Unit:	G
Additional Code 1:	Not reported
Additional Code 2:	Not reported

SALONCENTRIC 6011 (Continued) **S118235583**

Additional Code 3:	Not reported
Additional Code 4:	Not reported
Additional Code 5:	Not reported
Shipment Date:	20150821
Creation Date:	2/5/2016 22:15:10
Receipt Date:	20150924
Manifest ID:	008826236FLE
Trans EPA ID:	MAD039322250
Trans Name:	CLEAN HARBORS ENVIRONMENTAL SERVICES INC
Trans 2 EPA ID:	AZR000513770
Trans 2 Name:	SLT EXPRESSWAY
TSDF EPA ID:	ARD069748192
Trans Name:	CLEAN HARBORS EL DORADO LLC
TSDF Alt EPA ID:	Not reported
TSDF Alt Name:	Not reported
Waste Code Description:	331 - Off-specification, aged, or surplus organics
RCRA Code:	D001
Meth Code:	H040 - Incineration--Thermal Destruction Other Than Use As A Fuel
Quantity Tons:	0.005
Waste Quantity:	10
Quantity Unit:	P
Additional Code 1:	Not reported
Additional Code 2:	Not reported
Additional Code 3:	Not reported
Additional Code 4:	Not reported
Additional Code 5:	Not reported
Shipment Date:	20150821
Creation Date:	2/5/2016 22:15:10
Receipt Date:	20150924
Manifest ID:	008826236FLE
Trans EPA ID:	MAD039322250
Trans Name:	CLEAN HARBORS ENVIRONMENTAL SERVICES INC
Trans 2 EPA ID:	AZR000513770
Trans 2 Name:	SLT EXPRESSWAY
TSDF EPA ID:	ARD069748192
Trans Name:	CLEAN HARBORS EL DORADO LLC
TSDF Alt EPA ID:	Not reported
TSDF Alt Name:	Not reported
Waste Code Description:	331 - Off-specification, aged, or surplus organics
RCRA Code:	Not reported
Meth Code:	H141 - Storage, Bulking, And/Or Transfer Off Site--No Treatment/Reovery (H010-H129) Or (H131-H135)
Quantity Tons:	0.033
Waste Quantity:	10
Quantity Unit:	G
Additional Code 1:	Not reported
Additional Code 2:	Not reported
Additional Code 3:	Not reported
Additional Code 4:	Not reported
Additional Code 5:	Not reported
Shipment Date:	20150413
Creation Date:	9/10/2015 22:15:09
Receipt Date:	20150514
Manifest ID:	008020467FLE

SALONCENTRIC 6011 (Continued) **S118235583**

Trans EPA ID:	MAD039322250
Trans Name:	CLEAN HARBORS ENVIRONMENTAL SERVICES INC
Trans 2 EPA ID:	AZR000513770
Trans 2 Name:	SLT
TSDF EPA ID:	ARD069748192
Trans Name:	CLEAN HARBORS EL DORADO LLC
TSDF Alt EPA ID:	Not reported
TSDF Alt Name:	Not reported
Waste Code Description:	135 - Unspecified aqueous solution
RCRA Code:	D001
Meth Code:	H040 - Incineration--Thermal Destruction Other Than Use As A Fuel
Quantity Tons:	0.021
Waste Quantity:	5
Quantity Unit:	G
Additional Code 1:	Not reported
Additional Code 2:	Not reported
Additional Code 3:	Not reported
Additional Code 4:	Not reported
Additional Code 5:	Not reported
Shipment Date:	20150403
Creation Date:	9/11/2015 22:15:47
Receipt Date:	20150428
Manifest ID:	008020420FLE
Trans EPA ID:	MAD039322250
Trans Name:	CLEAN HARBORS ENVIRONMENTAL SERVICES INC
Trans 2 EPA ID:	TXR000081205
Trans 2 Name:	SAFETY KLEEN SYSTEMS INC
TSDF EPA ID:	ARD069748192
Trans Name:	CLEAN HARBORS EL DORADO LLC
TSDF Alt EPA ID:	Not reported
TSDF Alt Name:	Not reported
Waste Code Description:	331 - Off-specification, aged, or surplus organics
RCRA Code:	Not reported
Meth Code:	H141 - Storage, Bulking, And/Or Transfer Off Site--No Treatment/Reovery (H010-H129) Or (H131-H135)
Quantity Tons:	0.01
Waste Quantity:	20
Quantity Unit:	P
Additional Code 1:	Not reported
Additional Code 2:	Not reported
Additional Code 3:	Not reported
Additional Code 4:	Not reported
Additional Code 5:	Not reported
Shipment Date:	20150403
Creation Date:	9/11/2015 22:15:47
Receipt Date:	20150428
Manifest ID:	008020420FLE
Trans EPA ID:	MAD039322250
Trans Name:	CLEAN HARBORS ENVIRONMENTAL SERVICES INC
Trans 2 EPA ID:	TXR000081205
Trans 2 Name:	SAFETY KLEEN SYSTEMS INC
TSDF EPA ID:	ARD069748192
Trans Name:	CLEAN HARBORS EL DORADO LLC
TSDF Alt EPA ID:	Not reported
TSDF Alt Name:	Not reported

SALONCENTRIC 6011 (Continued) **S118235583**

Waste Code Description:	181 - Other inorganic solid waste Organics
RCRA Code:	D001
Meth Code:	H040 - Incineration--Thermal Destruction Other Than Use As A Fuel
Quantity Tons:	0.02085
Waste Quantity:	5
Quantity Unit:	G
Additional Code 1:	Not reported
Additional Code 2:	Not reported
Additional Code 3:	Not reported
Additional Code 4:	Not reported
Additional Code 5:	Not reported
Shipment Date:	20150403
Creation Date:	9/11/2015 22:15:47
Receipt Date:	20150428
Manifest ID:	008020420FLE
Trans EPA ID:	MAD039322250
Trans Name:	CLEAN HARBORS ENVIRONMENTAL SERVICES INC
Trans 2 EPA ID:	TXR000081205
Trans 2 Name:	SAFETY KLEEN SYSTEMS INC
TSDF EPA ID:	ARD069748192
Trans Name:	CLEAN HARBORS EL DORADO LLC
TSDF Alt EPA ID:	Not reported
TSDF Alt Name:	Not reported
Waste Code Description:	331 - Off-specification, aged, or surplus organics
RCRA Code:	D001
Meth Code:	H040 - Incineration--Thermal Destruction Other Than Use As A Fuel
Quantity Tons:	0.0165
Waste Quantity:	5
Quantity Unit:	G
Additional Code 1:	Not reported
Additional Code 2:	Not reported
Additional Code 3:	Not reported
Additional Code 4:	Not reported
Additional Code 5:	Not reported
Shipment Date:	20150403
Creation Date:	9/11/2015 22:15:47
Receipt Date:	20150428
Manifest ID:	008020420FLE
Trans EPA ID:	MAD039322250
Trans Name:	CLEAN HARBORS ENVIRONMENTAL SERVICES INC
Trans 2 EPA ID:	TXR000081205
Trans 2 Name:	SAFETY KLEEN SYSTEMS INC
TSDF EPA ID:	ARD069748192
Trans Name:	CLEAN HARBORS EL DORADO LLC
TSDF Alt EPA ID:	Not reported
TSDF Alt Name:	Not reported
Waste Code Description:	331 - Off-specification, aged, or surplus organics
RCRA Code:	D001
Meth Code:	H040 - Incineration--Thermal Destruction Other Than Use As A Fuel
Quantity Tons:	0.005
Waste Quantity:	10
Quantity Unit:	P
Additional Code 1:	Not reported
Additional Code 2:	Not reported
Additional Code 3:	Not reported

SALONCENTRIC 6011 (Continued) **S118235583**

Additional Code 4:	Not reported
Additional Code 5:	Not reported
Additional Info:	
Year:	2014
Gen EPA ID:	CAL000394363
Shipment Date:	20140827
Creation Date:	Not reported
Receipt Date:	Not reported
Manifest ID:	006751981FLE
Trans EPA ID:	MAD039322250
Trans Name:	CLEAN HARBORS ENVIRONMENTAL SERVICES INC
Trans 2 EPA ID:	AZR000513770
Trans 2 Name:	SLT
TSDF EPA ID:	ARD069748192
Trans Name:	CLEAN HARBORS EL DORADO LLC
TSDF Alt EPA ID:	Not reported
TSDF Alt Name:	Not reported
Waste Code Description:	331 - Off-specification, aged, or surplus organics
RCRA Code:	Not reported
Meth Code:	- Not reported
Quantity Tons:	0.0165
Waste Quantity:	5
Quantity Unit:	G
Additional Code 1:	Not reported
Additional Code 2:	Not reported
Additional Code 3:	Not reported
Additional Code 4:	Not reported
Additional Code 5:	Not reported
Shipment Date:	20140827
Creation Date:	Not reported
Receipt Date:	Not reported
Manifest ID:	006751981FLE
Trans EPA ID:	MAD039322250
Trans Name:	CLEAN HARBORS ENVIRONMENTAL SERVICES INC
Trans 2 EPA ID:	AZR000513770
Trans 2 Name:	SLT
TSDF EPA ID:	ARD069748192
Trans Name:	CLEAN HARBORS EL DORADO LLC
TSDF Alt EPA ID:	Not reported
TSDF Alt Name:	Not reported
Waste Code Description:	331 - Off-specification, aged, or surplus organics
RCRA Code:	Not reported
Meth Code:	H141 - Storage, Bulking, And/Or Transfer Off Site--No Treatment/Reovery (H010-H129) Or (H131-H135)
Quantity Tons:	0.066
Waste Quantity:	20
Quantity Unit:	G
Additional Code 1:	Not reported
Additional Code 2:	Not reported
Additional Code 3:	Not reported
Additional Code 4:	Not reported
Additional Code 5:	Not reported
Shipment Date:	20140827

SALONCENTRIC 6011 (Continued) **S118235583**

Creation Date:	Not reported
Receipt Date:	Not reported
Manifest ID:	006751981FLE
Trans EPA ID:	MAD039322250
Trans Name:	CLEAN HARBORS ENVIRONMENTAL SERVICES INC
Trans 2 EPA ID:	AZR000513770
Trans 2 Name:	SLT
TSDF EPA ID:	ARD069748192
Trans Name:	CLEAN HARBORS EL DORADO LLC
TSDF Alt EPA ID:	Not reported
TSDF Alt Name:	Not reported
Waste Code Description:	331 - Off-specification, aged, or surplus organics
RCRA Code:	D001
Meth Code:	H040 - Incineration--Thermal Destruction Other Than Use As A Fuel
Quantity Tons:	0.005
Waste Quantity:	10
Quantity Unit:	P
Additional Code 1:	Not reported
Additional Code 2:	Not reported
Additional Code 3:	Not reported
Additional Code 4:	Not reported
Additional Code 5:	Not reported

Shipment Date:	20140827
Creation Date:	Not reported
Receipt Date:	Not reported
Manifest ID:	006751981FLE
Trans EPA ID:	MAD039322250
Trans Name:	CLEAN HARBORS ENVIRONMENTAL SERVICES INC
Trans 2 EPA ID:	AZR000513770
Trans 2 Name:	SLT
TSDF EPA ID:	ARD069748192
Trans Name:	CLEAN HARBORS EL DORADO LLC
TSDF Alt EPA ID:	Not reported
TSDF Alt Name:	Not reported
Waste Code Description:	331 - Off-specification, aged, or surplus organics
RCRA Code:	Not reported
Meth Code:	- Not reported
Quantity Tons:	0.0165
Waste Quantity:	5
Quantity Unit:	G
Additional Code 1:	Not reported
Additional Code 2:	Not reported
Additional Code 3:	Not reported
Additional Code 4:	Not reported
Additional Code 5:	Not reported

Shipment Date:	20140827
Creation Date:	2/11/2015 22:15:01
Receipt Date:	20140924
Manifest ID:	006751981FLE
Trans EPA ID:	MAD039322250
Trans Name:	CLEAN HARBORS ENVIRONMENTAL SERVICES INC
Trans 2 EPA ID:	AZR000513770
Trans 2 Name:	SLT
TSDF EPA ID:	ARD069748192
Trans Name:	CLEAN HARBORS EL DORADO LLC

SALONCENTRIC 6011 (Continued) **S118235583**

TSDF Alt EPA ID:	Not reported
TSDF Alt Name:	Not reported
Waste Code Description:	135 - Unspecified aqueous solution
RCRA Code:	D001
Meth Code:	H040 - Incineration--Thermal Destruction Other Than Use As A Fuel
Quantity Tons:	0.042
Waste Quantity:	10
Quantity Unit:	G
Additional Code 1:	Not reported
Additional Code 2:	Not reported
Additional Code 3:	Not reported
Additional Code 4:	Not reported
Additional Code 5:	Not reported
Shipment Date:	20140827
Creation Date:	Not reported
Receipt Date:	Not reported
Manifest ID:	006751981FLE
Trans EPA ID:	MAD039322250
Trans Name:	CLEAN HARBORS ENVIRONMENTAL SERVICES INC
Trans 2 EPA ID:	AZR000513770
Trans 2 Name:	SLT
TSDF EPA ID:	ARD069748192
Trans Name:	CLEAN HARBORS EL DORADO LLC
TSDF Alt EPA ID:	Not reported
TSDF Alt Name:	Not reported
Waste Code Description:	331 - Off-specification, aged, or surplus organics
RCRA Code:	D001
Meth Code:	H040 - Incineration--Thermal Destruction Other Than Use As A Fuel
Quantity Tons:	0.005
Waste Quantity:	10
Quantity Unit:	P
Additional Code 1:	Not reported
Additional Code 2:	Not reported
Additional Code 3:	Not reported
Additional Code 4:	Not reported
Additional Code 5:	Not reported
Shipment Date:	20140827
Creation Date:	2/11/2015 22:15:01
Receipt Date:	20140924
Manifest ID:	006751981FLE
Trans EPA ID:	MAD039322250
Trans Name:	CLEAN HARBORS ENVIRONMENTAL SERVICES INC
Trans 2 EPA ID:	AZR000513770
Trans 2 Name:	SLT
TSDF EPA ID:	ARD069748192
Trans Name:	CLEAN HARBORS EL DORADO LLC
TSDF Alt EPA ID:	Not reported
TSDF Alt Name:	Not reported
Waste Code Description:	331 - Off-specification, aged, or surplus organics
RCRA Code:	D001
Meth Code:	H040 - Incineration--Thermal Destruction Other Than Use As A Fuel
Quantity Tons:	0.0165
Waste Quantity:	5
Quantity Unit:	G
Additional Code 1:	Not reported

SALONCENTRIC 6011 (Continued) **S118235583**

Additional Code 2:	Not reported
Additional Code 3:	Not reported
Additional Code 4:	Not reported
Additional Code 5:	Not reported
Shipment Date:	20140827
Creation Date:	2/11/2015 22:15:01
Receipt Date:	20140924
Manifest ID:	006751981FLE
Trans EPA ID:	MAD039322250
Trans Name:	CLEAN HARBORS ENVIRONMENTAL SERVICES INC
Trans 2 EPA ID:	AZR000513770
Trans 2 Name:	SLT
TSDF EPA ID:	ARD069748192
Trans Name:	CLEAN HARBORS EL DORADO LLC
TSDF Alt EPA ID:	Not reported
TSDF Alt Name:	Not reported
Waste Code Description:	181 - Other inorganic solid waste Organics
RCRA Code:	D001
Meth Code:	H040 - Incineration--Thermal Destruction Other Than Use As A Fuel
Quantity Tons:	0.02085
Waste Quantity:	5
Quantity Unit:	G
Additional Code 1:	Not reported
Additional Code 2:	Not reported
Additional Code 3:	Not reported
Additional Code 4:	Not reported
Additional Code 5:	Not reported
Shipment Date:	20140827
Creation Date:	Not reported
Receipt Date:	Not reported
Manifest ID:	006751981FLE
Trans EPA ID:	MAD039322250
Trans Name:	CLEAN HARBORS ENVIRONMENTAL SERVICES INC
Trans 2 EPA ID:	AZR000513770
Trans 2 Name:	SLT
TSDF EPA ID:	ARD069748192
Trans Name:	CLEAN HARBORS EL DORADO LLC
TSDF Alt EPA ID:	Not reported
TSDF Alt Name:	Not reported
Waste Code Description:	331 - Off-specification, aged, or surplus organics
RCRA Code:	Not reported
Meth Code:	H141 - Storage, Bulking, And/Or Transfer Off Site--No Treatment/Reovery (H010-H129) Or (H131-H135)
Quantity Tons:	0.066
Waste Quantity:	20
Quantity Unit:	G
Additional Code 1:	Not reported
Additional Code 2:	Not reported
Additional Code 3:	Not reported
Additional Code 4:	Not reported
Additional Code 5:	Not reported

S217 **WILBUR OAKS APARTMENTS** **RCRA NonGen / NLR** **1027079198**
NNE **482 E WILBUR RD 482-208** **E MANIFEST** **CAC003151128**
1/8-1/4 **THOUSAND OAKS, CA 91360**
0.193 mi.
1020 ft. **Site 3 of 7 in cluster S**

Relative: **Higher**

Actual: **744 ft.**

RCRA Listings:

Date Form Received by Agency:	20211203
Handler Name:	Wilbur Oaks Apartments
Handler Address:	482 E Wilbur Rd 482-208
Handler City,State,Zip:	THOUSAND OAKS, CA 91360
EPA ID:	CAC003151128
Contact Name:	LYNDA PETERS
Contact Address:	482 E WILBUR RD 482-208
Contact City,State,Zip:	THOUSAND OAKS, CA 91360
Contact Telephone:	805-495-4865
Contact Fax:	Not reported
Contact Email:	LYNDA@OAKSMGMT.COM
Contact Title:	Not reported
EPA Region:	09
Land Type:	Not reported
Federal Waste Generator Description:	Not a generator, verified
Non-Notifier:	Not reported
Biennial Report Cycle:	Not reported
Accessibility:	Not reported
Active Site Indicator:	Not reported
State District Owner:	Not reported
State District:	Not reported
Mailing Address:	482 E WILBUR RD 482-208
Mailing City,State,Zip:	THOUSAND OAKS, CA 91360
Owner Name:	Wilbur Oaks Apartments
Owner Type:	Other
Operator Name:	Lynda Peters
Operator Type:	Other
Short-Term Generator Activity:	No
Importer Activity:	No
Mixed Waste Generator:	No
Transporter Activity:	No
Transfer Facility Activity:	No
Recycler Activity with Storage:	No
Small Quantity On-Site Burner Exemption:	No
Smelting Melting and Refining Furnace Exemption:	No
Underground Injection Control:	No
Off-Site Waste Receipt:	No
Universal Waste Indicator:	No
Universal Waste Destination Facility:	No
Federal Universal Waste:	No
Active Site State-Reg Handler:	---
Federal Facility Indicator:	Not reported
Hazardous Secondary Material Indicator:	N
Sub-Part K Indicator:	Not reported
2018 GPRA Permit Baseline:	Not on the Baseline
2018 GPRA Renewals Baseline:	Not on the Baseline
202 GPRA Corrective Action Baseline:	No
Subject to Corrective Action Universe:	No
Non-TSDFs Where RCRA CA has Been Imposed Universe:	No
Corrective Action Priority Ranking:	No NCAPS ranking
Environmental Control Indicator:	No
Institutional Control Indicator:	No

WILBUR OAKS APARTMENTS (Continued) **1027079198**

Human Exposure Controls Indicator:	N/A
Groundwater Controls Indicator:	N/A
Significant Non-Complier Universe:	No
Unaddressed Significant Non-Complier Universe:	No
Addressed Significant Non-Complier Universe:	No
Significant Non-Complier With a Compliance Schedule Universe:	No
Financial Assurance Required:	Not reported
Handler Date of Last Change:	20211203
Recognized Trader-Importer:	No
Recognized Trader-Exporter:	No
Importer of Spent Lead Acid Batteries:	No
Exporter of Spent Lead Acid Batteries:	No
Recycler Activity Without Storage:	No
Manifest Broker:	No
Sub-Part P Indicator:	No

Handler - Owner Operator:

Owner/Operator Indicator:	Operator
Owner/Operator Name: LYNDA PETERS	
Legal Status:	Other
Date Became Current:	Not reported
Date Ended Current:	Not reported
Owner/Operator Address:	482 E WILBUR RD 482-208
Owner/Operator City,State,Zip:	THOUSAND OAKS, CA 91360
Owner/Operator Telephone:	805-495-4865
Owner/Operator Telephone Ext:	Not reported
Owner/Operator Fax:	Not reported
Owner/Operator Email:	Not reported

Owner/Operator Indicator:	Owner
Owner/Operator Name: WILBUR OAKS APARTMENTS	
Legal Status:	Other
Date Became Current:	Not reported
Date Ended Current:	Not reported
Owner/Operator Address:	482 E WILBUR RD 482-208
Owner/Operator City,State,Zip:	THOUSAND OAKS, CA 91360
Owner/Operator Telephone:	805-495-4865
Owner/Operator Telephone Ext:	Not reported
Owner/Operator Fax:	Not reported
Owner/Operator Email:	Not reported

Historic Generators:

Receive Date:	20211203
Handler Name: WILBUR OAKS APARTMENTS	
Federal Waste Generator Description:	Not a generator, verified
State District Owner:	Not reported
Large Quantity Handler of Universal Waste:	No
Recognized Trader Importer:	No
Recognized Trader Exporter:	No
Spent Lead Acid Battery Importer:	No
Spent Lead Acid Battery Exporter:	No
Current Record:	Yes
Non Storage Recycler Activity:	No
Electronic Manifest Broker:	No

WILBUR OAKS APARTMENTS (Continued) **1027079198**

List of NAICS Codes and Descriptions:
NAICS Code: 56299
NAICS Description: ALL OTHER WASTE MANAGEMENT SERVICES

Facility Has Received Notices of Violations:
Violations: No Violations Found

Evaluation Action Summary:
Evaluations: No Evaluations Found

E MANIFEST:

Manifest Tracking Number:	023498494JJK
Last Updated Date:	20220131
Shipped Date:	20220104
Received Date:	20220112
Manifest Status:	Signed
Submission Type:	DataImage5Copy
Origin Type:	Service
Generator EPA ID:	CAC003151128
Generator Name:	WILBUR OAKS APARTMENTS
Generator Mail Street Number:	Not reported
Generator Mail Street 1:	482 E WILBUR RD 482-208
Generator Mail Street 2:	Not reported
Generator Mail City:	THOUSAND OAKS
Generator Mail State:	CA
Generator Mail Zip:	91360
Generator Location Street Number:	Not reported
Generator Location Street 1:	482 E WILBUR RD 482-208
Generator Location Street 2:	Not reported
Generator Location City:	THOUSAND OAKS
Generator Location Zip:	91360
Generator Location State:	CA
Generator Contact Company Name:	Not reported
Designated Facility EPA ID:	CAD009007626
Designated Facility Name:	AZUSA LAND RECLAMATION CO INC
Designated Facility Mail Street Number:	Not reported
Designated Facility Mail Street 1:	Not reported
Designated Facility Mail Street 2:	1211 W. GLADSTONE STREET
Designated Facility Mail City:	AZUSA
Designated Facility Mail Zip:	91702
Designated Facility Mail State:	CA
Designated Facility Location Street Number:	Not reported
Designated Facility Location Street 1:	1211 W. GLADSTONE STREET
Designated Facility Location Street 2:	Not reported
Designated Facility Location City:	AZUSA
Designated Facility Location Zip:	91702
Designated Facility Location State:	CA
Designated Facility Contact Company Name:	Not reported
Manifest Residue Indicator:	N
Rejection Indicator:	N

State Waste:

Manifest Tracking Number:	023498494JJK
Waste Line Number:	1

WILBUR OAKS APARTMENTS (Continued) **1027079198**

State Waste Code Owner: CA
State Waste Code: 151
State Waste: Asbestos-containing waste

Transporter:
Manifest Tracking Number: 023498494JJK
Transporter Line Number: 1
Transporter EPA ID: CAR000280651
Transporter Name: MEDICAL BIOWASTE SOLUTIONS INC

Waste Line:
Manifest Tracking Number: 023498494JJK
Waste Line Number: 1
U.S. DOT Hazardous Indicator: Y
U.S. DOT ID Number: NA2212
U.S. DOT Description: NA2212, Asbestos, 9, PG III
Non-Hazardous Waste Description: Not reported
Number of Containers: 11
Container Type Code: BA
Container Type Description: Burlap, cloth, paper, or plastic bags
Waste Quantity: 1
Quantity Unit of Measure Code: Y
Quantity Unit of Measure Description: Cubic Yards
Waste Quantity, in Tons: 0.84
Acute Waste Quantity, in Tons: 0
Non-Acute Waste Quantity, in Tons: 0.84
Waste Quantity, in Kilograms: 761.9052
Acute Waste Quantity, in Kilograms: 0
Non-Acute Waste Quantity, in Kilorgrams: 761.9052
Management Method Code: H132
Management Method Description: LANDFILL (WITH PRIOR TREATMENT AND/OR STABILIZATION)
Waste Residue Indicator: N
Quantity Discrepancy Indicator: N
Waste Type Discrepancy Indicator: N
Waste Density: Not reported
Waste Density Unit of Measure Code: Not reported
Waste Density Unit of Measure Description: Not reported
Form Code: Not reported
Form Code Description: Not reported
Source Code: Not reported
Source Code Description: Not reported
Waste Minimization Code: Not reported
Waste Minimization Code Description: Not reported
Consent Number: Not reported
EPA Waste Indicator: N

S218 **WILBUR OAKS APARTMENTS** **RCRA NonGen / NLR** **1027089634**
NNE **482 EAST WILBUR RD 482-204** **E MANIFEST** **CAC003162111**
1/8-1/4 **THOUSAND OAKS, CA 91360**
0.193 mi.
1020 ft. **Site 4 of 7 in cluster S**

Relative: **Higher**
Actual: **744 ft.**

RCRA Listings:
Date Form Received by Agency: 20220216
Handler Name: Wilbur Oaks Apartments
Handler Address: 482 East Wilbur Rd 482-204
Handler City,State,Zip: THOUSAND OAKS, CA 91360

WILBUR OAKS APARTMENTS (Continued) **1027089634**

EPA ID:	CAC003162111
Contact Name:	LYNDA PETERS
Contact Address:	482 EAST WILBUR RD 482-204
Contact City,State,Zip:	THOUSAND OAKS, CA 91360
Contact Telephone:	805-495-4865
Contact Fax:	Not reported
Contact Email:	LYNDA@OAKSMGMT.COM
Contact Title:	Not reported
EPA Region:	09
Land Type:	Not reported
Federal Waste Generator Description:	Not a generator, verified
Non-Notifier:	Not reported
Biennial Report Cycle:	Not reported
Accessibility:	Not reported
Active Site Indicator:	Not reported
State District Owner:	Not reported
State District:	Not reported
Mailing Address:	482 EAST WILBUR RD 482-204
Mailing City,State,Zip:	THOUSAND OAKS, CA 91360
Owner Name:	Drymaster And Jennifer Hall
Owner Type:	Other
Operator Name:	Lynda Peters
Operator Type:	Other
Short-Term Generator Activity:	No
Importer Activity:	No
Mixed Waste Generator:	No
Transporter Activity:	No
Transfer Facility Activity:	No
Recycler Activity with Storage:	No
Small Quantity On-Site Burner Exemption:	No
Smelting Melting and Refining Furnace Exemption:	No
Underground Injection Control:	No
Off-Site Waste Receipt:	No
Universal Waste Indicator:	No
Universal Waste Destination Facility:	No
Federal Universal Waste:	No
Active Site State-Reg Handler:	---
Federal Facility Indicator:	Not reported
Hazardous Secondary Material Indicator:	N
Sub-Part K Indicator:	Not reported
2018 GPRA Permit Baseline:	Not on the Baseline
2018 GPRA Renewals Baseline:	Not on the Baseline
202 GPRA Corrective Action Baseline:	No
Subject to Corrective Action Universe:	No
Non-TSDFs Where RCRA CA has Been Imposed Universe:	No
Corrective Action Priority Ranking:	No NCAPS ranking
Environmental Control Indicator:	No
Institutional Control Indicator:	No
Human Exposure Controls Indicator:	N/A
Groundwater Controls Indicator:	N/A
Significant Non-Complier Universe:	No
Unaddressed Significant Non-Complier Universe:	No
Addressed Significant Non-Complier Universe:	No
Significant Non-Complier With a Compliance Schedule Universe:	No
Financial Assurance Required:	Not reported
Handler Date of Last Change:	20220216
Recognized Trader-Importer:	No

WILBUR OAKS APARTMENTS (Continued) **1027089634**

Recognized Trader-Exporter:	No
Importer of Spent Lead Acid Batteries:	No
Exporter of Spent Lead Acid Batteries:	No
Recycler Activity Without Storage:	No
Manifest Broker:	No
Sub-Part P Indicator:	No

Handler - Owner Operator:

Owner/Operator Indicator:	Owner
Owner/Operator Name:	DRYMASTER AND JENNIFER HALL
Legal Status:	Other
Date Became Current:	Not reported
Date Ended Current:	Not reported
Owner/Operator Address:	482 EAST WILBUR RD 482-204
Owner/Operator City,State,Zip:	THOUSAND OAKS, CA 91360
Owner/Operator Telephone:	805-495-4865
Owner/Operator Telephone Ext:	Not reported
Owner/Operator Fax:	Not reported
Owner/Operator Email:	Not reported

Owner/Operator Indicator:	Operator
Owner/Operator Name:	LYNDA PETERS
Legal Status:	Other
Date Became Current:	Not reported
Date Ended Current:	Not reported
Owner/Operator Address:	482 EAST WILBUR RD 482-204
Owner/Operator City,State,Zip:	THOUSAND OAKS, CA 91360
Owner/Operator Telephone:	805-495-4865
Owner/Operator Telephone Ext:	Not reported
Owner/Operator Fax:	Not reported
Owner/Operator Email:	Not reported

Historic Generators:

Receive Date:	20220216
Handler Name:	WILBUR OAKS APARTMENTS
Federal Waste Generator Description:	Not a generator, verified
State District Owner:	Not reported
Large Quantity Handler of Universal Waste:	No
Recognized Trader Importer:	No
Recognized Trader Exporter:	No
Spent Lead Acid Battery Importer:	No
Spent Lead Acid Battery Exporter:	No
Current Record:	Yes
Non Storage Recycler Activity:	No
Electronic Manifest Broker:	No

List of NAICS Codes and Descriptions:

NAICS Code:	56299
NAICS Description:	ALL OTHER WASTE MANAGEMENT SERVICES

Facility Has Received Notices of Violations:

Violations:	No Violations Found

WILBUR OAKS APARTMENTS (Continued) **1027089634**

Evaluation Action Summary:
Evaluations: No Evaluations Found

E MANIFEST:

Manifest Tracking Number:	023997113JJK
Last Updated Date:	20220325
Shipped Date:	20220221
Received Date:	20220228
Manifest Status:	Signed
Submission Type:	DataImage5Copy
Origin Type:	Service
Generator EPA ID:	CAC003162111
Generator Name:	WILBUR OAKS APARTMENTS
Generator Mail Street Number:	Not reported
Generator Mail Street 1:	482 EAST WILBUR RD 482-204
Generator Mail Street 2:	Not reported
Generator Mail City:	THOUSAND OAKS
Generator Mail State:	CA
Generator Mail Zip:	91360
Generator Location Street Number:	Not reported
Generator Location Street 1:	482 EAST WILBUR RD 482-204
Generator Location Street 2:	Not reported
Generator Location City:	THOUSAND OAKS
Generator Location Zip:	91360
Generator Location State:	CA
Generator Contact Company Name:	Not reported
Designated Facility EPA ID:	CAD009007626
Designated Facility Name:	AZUSA LAND RECLAMATION CO INC
Designated Facility Mail Street Number:	Not reported
Designated Facility Mail Street 1:	Not reported
Designated Facility Mail Street 2:	1211 W. GLADSTONE STREET
Designated Facility Mail City:	AZUSA
Designated Facility Mail Zip:	91702
Designated Facility Mail State:	CA
Designated Facility Location Street Number:	Not reported
Designated Facility Location Street 1:	1211 W. GLADSTONE STREET
Designated Facility Location Street 2:	Not reported
Designated Facility Location City:	AZUSA
Designated Facility Location Zip:	91702
Designated Facility Location State:	CA
Designated Facility Contact Company Name:	Not reported
Manifest Residue Indicator:	N
Rejection Indicator:	N

State Waste:

Manifest Tracking Number:	023997113JJK
Waste Line Number:	1
State Waste Code Owner:	CA
State Waste Code:	151
State Waste:	Asbestos-containing waste

Transporter:

Manifest Tracking Number:	023997113JJK
Transporter Line Number:	1

WILBUR OAKS APARTMENTS (Continued) **1027089634**

Transporter EPA ID:	CAR000280651
Transporter Name:	MEDICAL BIOWASTE SOLUTIONS INC

Waste Line:

Manifest Tracking Number:	023997113JJK
Waste Line Number:	1
U.S. DOT Hazardous Indicator:	Y
U.S. DOT ID Number:	NA2212
U.S. DOT Description:	NA2212, Asbestos, 9, PG III
Non-Hazardous Waste Description:	Not reported
Number of Containers:	17
Container Type Code:	BA
Container Type Description:	Burlap, cloth, paper, or plastic bags
Waste Quantity:	2
Quantity Unit of Measure Code:	Y
Quantity Unit of Measure Description:	Cubic Yards
Waste Quantity, in Tons:	1.68
Acute Waste Quantity, in Tons:	0
Non-Acute Waste Quantity, in Tons:	1.68
Waste Quantity, in Kilograms:	1523.8104
Acute Waste Quantity, in Kilograms:	0
Non-Acute Waste Quantity, in Kilorgrams:	1523.8104
Management Method Code:	H132
Management Method Description:	LANDFILL (WITH PRIOR TREATMENT AND/OR STABILIZATION)
Waste Residue Indicator:	N
Quantity Discrepancy Indicator:	N
Waste Type Discrepancy Indicator:	N
Waste Density:	Not reported
Waste Density Unit of Measure Code:	Not reported
Waste Density Unit of Measure Description:	Not reported
Form Code:	Not reported
Form Code Description:	Not reported
Source Code:	Not reported
Source Code Description:	Not reported
Waste Minimization Code:	Not reported
Waste Minimization Code Description:	Not reported
Consent Number:	Not reported
EPA Waste Indicator:	N

S219 **WILBUR OAKS APARTMENTS** **RCRA NonGen / NLR** **1027199710**
NNE **482 E WILBUR RD 482-201** **E MANIFEST** **CAC003163386**
1/8-1/4 **THOUSAND OAKS, CA 91360**
0.193 mi.
1020 ft. **Site 5 of 7 in cluster S**

Relative: **Higher**
Actual: **744 ft.**

RCRA Listings:

Date Form Received by Agency:	20220223
Handler Name:	Wilbur Oaks Apartments
Handler Address:	482 E Wilbur Rd 482-201
Handler City,State,Zip:	THOUSAND OAKS, CA 91360
EPA ID:	CAC003163386
Contact Name:	LYNDA PETERS
Contact Address:	482 E WILBUR RD 482-201
Contact City,State,Zip:	THOUSAND OAKS, CA 91360
Contact Telephone:	805-495-4865
Contact Fax:	Not reported
Contact Email:	LYNDA@OAKSMGMT.COM

WILBUR OAKS APARTMENTS (Continued) **1027199710**

Contact Title:	Not reported
EPA Region:	09
Land Type:	Not reported
Federal Waste Generator Description:	Not a generator, verified
Non-Notifier:	Not reported
Biennial Report Cycle:	Not reported
Accessibility:	Not reported
Active Site Indicator:	Not reported
State District Owner:	Not reported
State District:	Not reported
Mailing Address:	482 E WILBUR RD 482-201
Mailing City,State,Zip:	THOUSAND OAKS, CA 91360
Owner Name:	Wilbur Oaks Apartments
Owner Type:	Other
Operator Name:	Lynda Peters
Operator Type:	Other
Short-Term Generator Activity:	No
Importer Activity:	No
Mixed Waste Generator:	No
Transporter Activity:	No
Transfer Facility Activity:	No
Recycler Activity with Storage:	No
Small Quantity On-Site Burner Exemption:	No
Smelting Melting and Refining Furnace Exemption:	No
Underground Injection Control:	No
Off-Site Waste Receipt:	No
Universal Waste Indicator:	No
Universal Waste Destination Facility:	No
Federal Universal Waste:	No
Active Site State-Reg Handler:	---
Federal Facility Indicator:	Not reported
Hazardous Secondary Material Indicator:	N
Sub-Part K Indicator:	Not reported
2018 GPRA Permit Baseline:	Not on the Baseline
2018 GPRA Renewals Baseline:	Not on the Baseline
202 GPRA Corrective Action Baseline:	No
Subject to Corrective Action Universe:	No
Non-TSDFs Where RCRA CA has Been Imposed Universe:	No
Corrective Action Priority Ranking:	No NCAPS ranking
Environmental Control Indicator:	No
Institutional Control Indicator:	No
Human Exposure Controls Indicator:	N/A
Groundwater Controls Indicator:	N/A
Significant Non-Complier Universe:	No
Unaddressed Significant Non-Complier Universe:	No
Addressed Significant Non-Complier Universe:	No
Significant Non-Complier With a Compliance Schedule Universe:	No
Financial Assurance Required:	Not reported
Handler Date of Last Change:	20220228
Recognized Trader-Importer:	No
Recognized Trader-Exporter:	No
Importer of Spent Lead Acid Batteries:	No
Exporter of Spent Lead Acid Batteries:	No
Recycler Activity Without Storage:	No
Manifest Broker:	No
Sub-Part P Indicator:	No

WILBUR OAKS APARTMENTS (Continued) **1027199710**

Handler - Owner Operator:
Owner/Operator Indicator: Owner
Owner/Operator Name: WILBUR OAKS APARTMENTS
Legal Status: Other
Date Became Current: Not reported
Date Ended Current: Not reported
Owner/Operator Address: 482 E WILBUR RD 482-201
Owner/Operator City,State,Zip: THOUSAND OAKS, CA 91360
Owner/Operator Telephone: 805-495-4865
Owner/Operator Telephone Ext: Not reported
Owner/Operator Fax: Not reported
Owner/Operator Email: Not reported

Owner/Operator Indicator: Operator
Owner/Operator Name: LYNDA PETERS
Legal Status: Other
Date Became Current: Not reported
Date Ended Current: Not reported
Owner/Operator Address: 482 E WILBUR RD 482-201
Owner/Operator City,State,Zip: THOUSAND OAKS, CA 91360
Owner/Operator Telephone: 805-495-4865
Owner/Operator Telephone Ext: Not reported
Owner/Operator Fax: Not reported
Owner/Operator Email: Not reported

Historic Generators:
Receive Date: 20220223
Handler Name: WILBUR OAKS APARTMENTS
Federal Waste Generator Description: Not a generator, verified
State District Owner: Not reported
Large Quantity Handler of Universal Waste: No
Recognized Trader Importer: No
Recognized Trader Exporter: No
Spent Lead Acid Battery Importer: No
Spent Lead Acid Battery Exporter: No
Current Record: Yes
Non Storage Recycler Activity: No
Electronic Manifest Broker: No

List of NAICS Codes and Descriptions:
NAICS Code: 56299
NAICS Description: ALL OTHER WASTE MANAGEMENT SERVICES

Facility Has Received Notices of Violations:
Violations: No Violations Found

Evaluation Action Summary:
Evaluations: No Evaluations Found

E MANIFEST:
Manifest Tracking Number: 023705738JJK
Last Updated Date: 20220325
Shipped Date: 20220308

WILBUR OAKS APARTMENTS (Continued) **1027199710**

Received Date:	20220314
Manifest Status:	Signed
Submission Type:	DataImage5Copy
Origin Type:	Service
Generator EPA ID:	CAC003163386
Generator Name:	WILBUR OAKS APARTMENTS
Generator Mail Street Number:	Not reported
Generator Mail Street 1:	482 E WILBUR RD 482-201
Generator Mail Street 2:	Not reported
Generator Mail City:	THOUSAND OAKS
Generator Mail State:	CA
Generator Mail Zip:	91360
Generator Location Street Number:	Not reported
Generator Location Street 1:	482 E WILBUR RD 482-201
Generator Location Street 2:	Not reported
Generator Location City:	THOUSAND OAKS
Generator Location Zip:	91360
Generator Location State:	CA
Generator Contact Company Name:	Not reported
Designated Facility EPA ID:	CAD009007626
Designated Facility Name:	AZUSA LAND RECLAMATION CO INC
Designated Facility Mail Street Number:	Not reported
Designated Facility Mail Street 1:	Not reported
Designated Facility Mail Street 2:	1211 W. GLADSTONE STREET
Designated Facility Mail City:	AZUSA
Designated Facility Mail Zip:	91702
Designated Facility Mail State:	CA
Designated Facility Location Street Number:	Not reported
Designated Facility Location Street 1:	1211 W. GLADSTONE STREET
Designated Facility Location Street 2:	Not reported
Designated Facility Location City:	AZUSA
Designated Facility Location Zip:	91702
Designated Facility Location State:	CA
Designated Facility Contact Company Name:	Not reported
Manifest Residue Indicator:	N
Rejection Indicator:	N

State Waste:

Manifest Tracking Number:	023705738JJK
Waste Line Number:	1
State Waste Code Owner:	CA
State Waste Code:	151
State Waste:	Asbestos-containing waste

Transporter:

Manifest Tracking Number:	023705738JJK
Transporter Line Number:	1
Transporter EPA ID:	CAR000152058
Transporter Name:	EARTHWISE SERVICES LLC

Waste Line:

Manifest Tracking Number:	023705738JJK
Waste Line Number:	1
U.S. DOT Hazardous Indicator:	Y
U.S. DOT ID Number:	NA2212
U.S. DOT Description:	NA2212, Asbestos, 9, PG III, RQ (ASBESTOS)

WILBUR OAKS APARTMENTS (Continued) **1027199710**

Non-Hazardous Waste Description:	Not reported
Number of Containers:	19
Container Type Code:	BA
Container Type Description:	Burlap, cloth, paper, or plastic bags
Waste Quantity:	3
Quantity Unit of Measure Code:	Y
Quantity Unit of Measure Description:	Cubic Yards
Waste Quantity, in Tons:	2.52
Acute Waste Quantity, in Tons:	0
Non-Acute Waste Quantity, in Tons:	2.52
Waste Quantity, in Kilograms:	2285.7156
Acute Waste Quantity, in Kilograms:	0
Non-Acute Waste Quantity, in Kilorgrams:	2285.7156
Management Method Code:	H132
Management Method Description:	LANDFILL (WITH PRIOR TREATMENT AND/OR STABILIZATION)
Waste Residue Indicator:	N
Quantity Discrepancy Indicator:	N
Waste Type Discrepancy Indicator:	N
Waste Density:	Not reported
Waste Density Unit of Measure Code:	Not reported
Waste Density Unit of Measure Description:	Not reported
Form Code:	Not reported
Form Code Description:	Not reported
Source Code:	Not reported
Source Code Description:	Not reported
Waste Minimization Code:	Not reported
Waste Minimization Code Description:	Not reported
Consent Number:	Not reported
EPA Waste Indicator:	N

P220 **KAMEL SAWALHA 14-289** **HIST UST** **U001567936**
SW **1 E THOUSAND OAKS** **N/A**
1/8-1/4 **THOUSAND OAKS, CA 91360**
0.193 mi.
1021 ft. **Site 3 of 19 in cluster P**

Relative: **Lower**

Actual: **710 ft.**

HIST UST:

Name:	KAMEL SAWALHA 14-289
Address:	1 E THOUSAND OAKS
City,State,Zip:	THOUSAND OAKS, CA 91360
File Number:	0002cb26
URL:	https://documents.geotracker.waterboards.ca.gov/ustpdfs/pdf/0002cb26.pdf
Region:	STATE
Facility ID:	00000039185
Facility Type:	Gas Station
Other Type:	Not reported
Contact Name:	Not reported
Telephone:	8054972044
Owner Name:	MOBIL OIL CORPORATION
Owner Address:	612 SOUTH FLOWER STREET
Owner City,St,Zip:	LOS ANGELES, CA 90017
Total Tanks:	0004
Tank Num:	001
Container Num:	0128
Year Installed:	1974
Tank Capacity:	00001000
Tank Used for:	WASTE

KAMEL SAWALHA 14-289 (Continued) **U001567936**

Type of Fuel:	WASTE OIL
Container Construction Thickness:	Not reported
Leak Detection:	Stock Inventor
Tank Num:	002
Container Num:	0129
Year Installed:	1974
Tank Capacity:	00012000
Tank Used for:	PRODUCT
Type of Fuel:	UNLEADED
Container Construction Thickness:	Not reported
Leak Detection:	Stock Inventor
Tank Num:	003
Container Num:	0130
Year Installed:	1974
Tank Capacity:	00008000
Tank Used for:	PRODUCT
Type of Fuel:	REGULAR
Container Construction Thickness:	Not reported
Leak Detection:	Stock Inventor
Tank Num:	004
Container Num:	0131
Year Installed:	1974
Tank Capacity:	00005000
Tank Used for:	PRODUCT
Type of Fuel:	PREMIUM
Container Construction Thickness:	Not reported
Leak Detection:	Stock Inventor

Click here for Geo Tracker PDF:

P221 **MOBIL OIL CORP #11-GYO** **SWEEPS UST** **S101596295**
SW **1 E THOUSAND OAKS BLVD** **CA FID UST** **N/A**
1/8-1/4 **THOUSAND OAKS, CA 91360** **VENTURA CO. BWT**
0.193 mi.
1021 ft. **Site 4 of 19 in cluster P**

Relative: SWEEPS UST:
Lower

Name:	MOBIL OIL CORP #11-GYO
Address:	1 E THOUSAND OAKS BLVD
City:	THOUSAND OAKS
Status:	Active
Comp Number:	1358
Number:	9
Board Of Equalization:	44-000400
Referral Date:	09-30-92
Action Date:	09-30-92
Created Date:	02-29-88
Owner Tank Id:	Not reported
SWRCB Tank Id:	56-000-001358-000001
Tank Status:	A
Capacity:	1000
Active Date:	Not reported
Tank Use:	UNKNOWN
STG:	P
Content:	Not reported

Actual:
710 ft.

MOBIL OIL CORP #11-GYO (Continued) **S101596295**

Number Of Tanks: 4

Name: MOBIL OIL CORP #11-GYO
Address: 1 E THOUSAND OAKS BLVD
City: THOUSAND OAKS
Status: Active
Comp Number: 1358
Number: 9
Board Of Equalization: 44-000400
Referral Date: 09-30-92
Action Date: 09-30-92
Created Date: 02-29-88
Owner Tank Id: Not reported
SWRCB Tank Id: 56-000-001358-000002
Tank Status: A
Capacity: 10000
Active Date: Not reported
Tank Use: UNKNOWN
STG: P
Content: Not reported
Number Of Tanks: Not reported

Name: MOBIL OIL CORP #11-GYO
Address: 1 E THOUSAND OAKS BLVD
City: THOUSAND OAKS
Status: Active
Comp Number: 1358
Number: 9
Board Of Equalization: 44-000400
Referral Date: 09-30-92
Action Date: 09-30-92
Created Date: 02-29-88
Owner Tank Id: Not reported
SWRCB Tank Id: 56-000-001358-000003
Tank Status: A
Capacity: 10000
Active Date: Not reported
Tank Use: UNKNOWN
STG: P
Content: Not reported
Number Of Tanks: Not reported

Name: MOBIL OIL CORP #11-GYO
Address: 1 E THOUSAND OAKS BLVD
City: THOUSAND OAKS
Status: Active
Comp Number: 1358
Number: 9
Board Of Equalization: 44-000400
Referral Date: 09-30-92
Action Date: 09-30-92
Created Date: 02-29-88
Owner Tank Id: Not reported
SWRCB Tank Id: 56-000-001358-000004
Tank Status: A
Capacity: 12000
Active Date: Not reported

MOBIL OIL CORP #11-GYO (Continued) **S101596295**

Tank Use: UNKNOWN
STG: P
Content: Not reported
Number Of Tanks: Not reported

CA FID UST:
Facility ID: 56000075
Regulated By: UTNKA
Regulated ID: 39185
Cortese Code: Not reported
SIC Code: Not reported
Facility Phone: Not reported
Mail To: Not reported
Mailing Address: 1 E THOUSAND OAKS BLVD
Mailing Address 2: Not reported
Mailing City,St,Zip: THOUSAND OAKS 91360
Contact: Not reported
Contact Phone: Not reported
DUNs Number: Not reported
NPDES Number: Not reported
EPA ID: Not reported
Comments: Not reported
Status: Active

VENTURA CO. BWT:
Name: K R MOBIL
Address: 1 E THOUSAND OAKS BL
City,State,Zip: THOUSAND OAKS, CA
Facility ID: HM 1413
Program: Not reported

P222 **MOBIL OIL SS #11-GYO** **LUST** **S103619401**
SW **1 THOUSAND OAKS BL** **N/A**
1/8-1/4 **THOUSAND OAKS, CA 91360**
0.195 mi.
1027 ft. **Site 5 of 19 in cluster P**

Relative:
Lower

Actual:
710 ft.

LUST:
Name: MOBIL OIL SS #11-GYO
Address: 1 THOUSAND OAKS BL
City,State,Zip: THOUSAND OAKS, CA 91360
Lead Agency: VENTURA COUNTY
Case Type: LUST Cleanup Site
Geo Track: http://geotracker.waterboards.ca.gov/profile_report.asp?global_id=T0611101141
Global Id: T0611101141
Latitude: 34.1790872
Longitude: -118.8763278
Status: Completed - Case Closed
Status Date: 09/08/1997
Case Worker: Not reported
RB Case Number: C-97023
Local Agency: Not reported
File Location: Not reported
Local Case Number: 97023
Potential Media Affect: Soil
Potential Contaminants of Concern: Gasoline
EPA Region: 9

MOBIL OIL SS #11-GYO (Continued) **S103619401**

Coordinate Source:	* Historical Geocode - Street Match
Cuf Case:	NO
Quantity Released Gallons:	Not reported
Begin Date:	02/12/1997
Leak Reported Date:	06/04/1997
How Discovered:	Not reported
How Discovered Description:	Not reported
Discharge Source:	Not reported
Discharge Cause:	Not reported
Stop Method:	Not reported
Stop Description:	Not reported
No Further Action Date:	09/08/1997
CA Water Watershed Name:	Calleguas - Calleguas-Conejo - Thousand Oaks (408.28)
Dwr Groundwater Subbasin Name:	Conejo (4-010)
Disadvantaged Community:	Not reported
CA Enviroscreen 3 Score:	51-55%
CA Enviroscreen 4 Score:	35-40%
Military DOD Site:	No
Facility Project Subtype:	Not reported
RWQCB Region:	LOS ANGELES RWQCB (REGION 4)
Site History:	Not reported

LUST:

Global Id:	T0611101141
Contact Type:	Regional Board Caseworker
Contact Name:	DANIEL PIROTTON
Organization Name:	LOS ANGELES RWQCB (REGION 4)
Address:	Not reported
City:	R4 UNKNOWN
Email:	dpirotton@waterboards.ca.gov
Phone Number:	2135766714

LUST:

Global Id:	T0611101141
Action Type:	Other
Date:	06/04/1997
Action:	Leak Discovery

Global Id:	T0611101141
Action Type:	Other
Date:	06/04/1997
Action:	Leak Reported

LUST:

Global Id:	T0611101141
Status:	Open - Case Begin Date
Status Date:	02/12/1997

Global Id:	T0611101141
Status:	Open - Remediation
Status Date:	02/12/1997

Global Id:	T0611101141
Status:	Open - Site Assessment
Status Date:	02/12/1997

Global Id: T0611101141

MOBIL OIL SS #11-GYO (Continued) **S103619401**

Status: Completed - Case Closed
Status Date: 09/08/1997

Name: MOBIL OIL SS #11-GYO
Address: 1 THOUSAND OAKS BL
City,State,Zip: THOUSAND OAKS, CA 91360
Lead Agency: VENTURA COUNTY
Case Type: LUST Cleanup Site
Geo Track: http://geotracker.waterboards.ca.gov/profile_report.asp?global_id=T0611100864
Global Id: T0611100864
Latitude: 34.1790901
Longitude: -118.8762864
Status: Completed - Case Closed
Status Date: 03/05/1997
Case Worker: Not reported
RB Case Number: C-93042
Local Agency: Not reported
File Location: Not reported
Local Case Number: 93042
Potential Media Affect: Other Groundwater (uses other than drinking water)
Potential Contaminants of Concern: Gasoline
EPA Region: 9
Coordinate Source: Google Map Move
Cuf Case: NO
Quantity Released Gallons: Not reported
Begin Date: 10/07/1993
Leak Reported Date: 10/27/1993
How Discovered: Not reported
How Discovered Description: Not reported
Discharge Source: Not reported
Discharge Cause: Not reported
Stop Method: Not reported
Stop Description: Not reported
No Further Action Date: 03/05/1997
CA Water Watershed Name: Calleguas - Calleguas-Conejo - Thousand Oaks (408.28)
Dwr Groundwater Subbasin Name: Conejo (4-010)
Disadvantaged Community: Not reported
CA Enviroscreen 3 Score: 46-50%
CA Enviroscreen 4 Score: 55-60%
Military DOD Site: No
Facility Project Subtype: Not reported
RWQCB Region: LOS ANGELES RWQCB (REGION 4)
Site History: Not reported

LUST:
Global Id: T0611100864
Contact Type: Regional Board Caseworker
Contact Name: DANIEL PIROTTON
Organization Name: LOS ANGELES RWQCB (REGION 4)
Address: Not reported
City: R4 UNKNOWN
Email: dpirotton@waterboards.ca.gov
Phone Number: 2135766714

LUST:
Global Id: T0611100864

MOBIL OIL SS #11-GYO (Continued) **S103619401**

Action Type: ENFORCEMENT
Date: 01/10/1994
Action: * Historical Enforcement

Global Id: T0611100864
Action Type: Other
Date: 10/27/1993
Action: Leak Discovery

Global Id: T0611100864
Action Type: Other
Date: 10/27/1993
Action: Leak Reported

LUST:
Global Id: T0611100864
Status: Open - Case Begin Date
Status Date: 10/07/1993

Global Id: T0611100864
Status: Open - Site Assessment
Status Date: 10/07/1993

Global Id: T0611100864
Status: Open - Site Assessment
Status Date: 12/23/1993

Global Id: T0611100864
Status: Open - Site Assessment
Status Date: 03/03/1994

Global Id: T0611100864
Status: Open - Remediation
Status Date: 06/12/1996

Global Id: T0611100864
Status: Open - Verification Monitoring
Status Date: 10/14/1996

Global Id: T0611100864
Status: Completed - Case Closed
Status Date: 03/05/1997

P223 **TEXACO SS - THOUSAND OAKS** **LUST** **S105974903**
SW **56 THOUSAND OAKS BLVD** **N/A**
1/8-1/4 **THOUSAND OAKS, CA**
0.197 mi.
1042 ft. **Site 6 of 19 in cluster P**

Relative: VENTURA CO. LUST:
Lower Name: TEXACO SS - THOUSAND OAKS
Actual: Address: 56 THOUSAND OAKS BLVD
712 ft. City: THOUSAND OAKS
Region: VENTURA
Facility ID: 90116
Status: Remedial action (cleanup) Underway

O224 **ANGEL CORDERO** **RCRA NonGen / NLR** **1027455479**
ENE **546 BENSON WAY** **E MANIFEST** **CAC003193648**
1/8-1/4 **THOUSAND OAKS, CA 91360**
0.198 mi.
1045 ft. **Site 2 of 2 in cluster O**

Relative: **Higher**

Actual: **790 ft.**

RCRA Listings:

Date Form Received by Agency:	20220907
Handler Name:	Angel Cordero
Handler Address:	546 Benson Way
Handler City,State,Zip:	THOUSAND OAKS, CA 91360
EPA ID:	CAC003193648
Contact Name:	ANGEL CORDERO
Contact Address:	546 BENSON WAY
Contact City,State,Zip:	THOUSAND OAKS, CA 91360
Contact Telephone:	347-513-6031
Contact Fax:	Not reported
Contact Email:	CIRIA.TEECOR@YAHOO.COM
Contact Title:	Not reported
EPA Region:	09
Land Type:	Not reported
Federal Waste Generator Description:	Not a generator, verified
Non-Notifier:	Not reported
Biennial Report Cycle:	Not reported
Accessibility:	Not reported
Active Site Indicator:	Not reported
State District Owner:	Not reported
State District:	Not reported
Mailing Address:	546 BENSON WAY
Mailing City,State,Zip:	THOUSAND OAKS, CA 91360
Owner Name:	Angel Cordero
Owner Type:	Other
Operator Name:	Angel Cordero
Operator Type:	Other
Short-Term Generator Activity:	No
Importer Activity:	No
Mixed Waste Generator:	No
Transporter Activity:	No
Transfer Facility Activity:	No
Recycler Activity with Storage:	No
Small Quantity On-Site Burner Exemption:	No
Smelting Melting and Refining Furnace Exemption:	No
Underground Injection Control:	No
Off-Site Waste Receipt:	No
Universal Waste Indicator:	No
Universal Waste Destination Facility:	No
Federal Universal Waste:	No
Active Site State-Reg Handler:	---
Federal Facility Indicator:	Not reported
Hazardous Secondary Material Indicator:	N
Sub-Part K Indicator:	Not reported
2018 GPRA Permit Baseline:	Not on the Baseline
2018 GPRA Renewals Baseline:	Not on the Baseline
202 GPRA Corrective Action Baseline:	No
Subject to Corrective Action Universe:	No
Non-TSDFs Where RCRA CA has Been Imposed Universe:	No
Corrective Action Priority Ranking:	No NCAPS ranking
Environmental Control Indicator:	No
Institutional Control Indicator:	No

ANGEL CORDERO (Continued) **1027455479**

Human Exposure Controls Indicator:	N/A
Groundwater Controls Indicator:	N/A
Significant Non-Complier Universe:	No
Unaddressed Significant Non-Complier Universe:	No
Addressed Significant Non-Complier Universe:	No
Significant Non-Complier With a Compliance Schedule Universe:	No
Financial Assurance Required:	Not reported
Handler Date of Last Change:	20220907
Recognized Trader-Importer:	No
Recognized Trader-Exporter:	No
Importer of Spent Lead Acid Batteries:	No
Exporter of Spent Lead Acid Batteries:	No
Recycler Activity Without Storage:	No
Manifest Broker:	No
Sub-Part P Indicator:	No

Handler - Owner Operator:

Owner/Operator Indicator:	Owner
Owner/Operator Name: ANGEL CORDERO	
Legal Status:	Other
Date Became Current:	Not reported
Date Ended Current:	Not reported
Owner/Operator Address:	546 BENSON WAY
Owner/Operator City,State,Zip:	THOUSAND OAKS, CA 91360
Owner/Operator Telephone:	347-513-6031
Owner/Operator Telephone Ext:	Not reported
Owner/Operator Fax:	Not reported
Owner/Operator Email:	Not reported

Owner/Operator Indicator:	Operator
Owner/Operator Name: ANGEL CORDERO	
Legal Status:	Other
Date Became Current:	Not reported
Date Ended Current:	Not reported
Owner/Operator Address:	546 BENSON WAY
Owner/Operator City,State,Zip:	THOUSAND OAKS, CA 91360
Owner/Operator Telephone:	347-513-6031
Owner/Operator Telephone Ext:	Not reported
Owner/Operator Fax:	Not reported
Owner/Operator Email:	Not reported

Historic Generators:

Receive Date:	20220907
Handler Name: ANGEL CORDERO	
Federal Waste Generator Description:	Not a generator, verified
State District Owner:	Not reported
Large Quantity Handler of Universal Waste:	No
Recognized Trader Importer:	No
Recognized Trader Exporter:	No
Spent Lead Acid Battery Importer:	No
Spent Lead Acid Battery Exporter:	No
Current Record:	Yes
Non Storage Recycler Activity:	No
Electronic Manifest Broker:	No

ANGEL CORDERO (Continued) **1027455479**

List of NAICS Codes and Descriptions:
NAICS Code: 56299
NAICS Description: ALL OTHER WASTE MANAGEMENT SERVICES

Facility Has Received Notices of Violations:
Violations: No Violations Found

Evaluation Action Summary:
Evaluations: No Evaluations Found

E MANIFEST:

Manifest Tracking Number:	014685261FLE
Last Updated Date:	20220926
Shipped Date:	20220908
Received Date:	20220920
Manifest Status:	Signed
Submission Type:	DataImage5Copy
Origin Type:	Web
Generator EPA ID:	CAC003193648
Generator Name:	ANGEL CORDERO
Generator Mail Street Number:	Not reported
Generator Mail Street 1:	546 BENSON WAY
Generator Mail Street 2:	Not reported
Generator Mail City:	THOUSAND OAKS
Generator Mail State:	CA
Generator Mail Zip:	91360
Generator Location Street Number:	Not reported
Generator Location Street 1:	546 BENSON WAY
Generator Location Street 2:	Not reported
Generator Location City:	THOUSAND OAKS
Generator Location Zip:	91360
Generator Location State:	CA
Generator Contact Company Name:	Not reported
Designated Facility EPA ID:	AZR000520882
Designated Facility Name:	LA PAZ COUNTY LANDFILL
Designated Facility Mail Street Number:	Not reported
Designated Facility Mail Street 1:	Not reported
Designated Facility Mail Street 2:	26999 HIGHWAY 95
Designated Facility Mail City:	PARKER
Designated Facility Mail Zip:	85344
Designated Facility Mail State:	AZ
Designated Facility Location Street Number:	Not reported
Designated Facility Location Street 1:	26999 HIGHWAY 95
Designated Facility Location Street 2:	Not reported
Designated Facility Location City:	PARKER
Designated Facility Location Zip:	85344
Designated Facility Location State:	AZ
Designated Facility Contact Company Name:	Not reported
Manifest Residue Indicator:	N
Rejection Indicator:	N

State Waste:

Manifest Tracking Number:	014685261FLE
Waste Line Number:	1

ANGEL CORDERO (Continued) **1027455479**

State Waste Code Owner: CA
State Waste Code: 151
State Waste: Asbestos-containing waste

Transporter:
Manifest Tracking Number: 014685261FLE
Transporter Line Number: 1
Transporter EPA ID: CAL000209864
Transporter Name: KEY ENVIRONMENTAL SERVICES

Manifest Tracking Number: 014685261FLE
Transporter Line Number: 2
Transporter EPA ID: CAR000049064
Transporter Name: E C T I

Manifest Tracking Number: 014685261FLE
Transporter Line Number: 3
Transporter EPA ID: CAR000173518
Transporter Name: ARMANDO RODRIGUEZ DBA A RODRIGUEZ TRANSP

Waste Line:
Manifest Tracking Number: 014685261FLE
Waste Line Number: 1
U.S. DOT Hazardous Indicator: Y
U.S. DOT ID Number: NA2212
U.S. DOT Description: R.Q. NA 2212, ASBESTOS, 9, PGIII
Non-Hazardous Waste Description: Not reported
Number of Containers: 10
Container Type Code: BA
Container Type Description: Burlap, cloth, paper, or plastic bags
Waste Quantity: 1
Quantity Unit of Measure Code: Y
Quantity Unit of Measure Description: Cubic Yards
Waste Quantity, in Tons: 0.84
Acute Waste Quantity, in Tons: 0
Non-Acute Waste Quantity, in Tons: 0.84
Waste Quantity, in Kilograms: 761.9052
Acute Waste Quantity, in Kilograms: 0
Non-Acute Waste Quantity, in Kilorgrams: 761.9052
Management Method Code: H132
Management Method Description: LANDFILL (WITH PRIOR TREATMENT AND/OR STABILIZATION)
Waste Residue Indicator: N
Quantity Discrepancy Indicator: N
Waste Type Discrepancy Indicator: N
Waste Density: Not reported
Waste Density Unit of Measure Code: Not reported
Waste Density Unit of Measure Description: Not reported
Form Code: Not reported
Form Code Description: Not reported
Source Code: Not reported
Source Code Description: Not reported
Waste Minimization Code: Not reported
Waste Minimization Code Description: Not reported
Consent Number: Not reported
EPA Waste Indicator: N

P225 **MOBIL OIL SS #11-GYO** **LUST** **S103684247**
SW **1 THOUSAND OAKS BL** **CERS** **N/A**
1/8-1/4 **THOUSAND OAKS, CA 91360**
0.199 mi.
1052 ft. **Site 7 of 19 in cluster P**

Relative: **Lower**

Actual: **711 ft.**

LUST REG 4:

Region:	4	
Regional Board:	04	
County:	Ventura	
Facility Id:	C-97023	
Status:	Case Closed	
Substance:	Gasoline	
Substance Quantity:	Not reported	
Local Case No:	97023	
Case Type:	Soil	
Abatement Method Used at the Site:		Not reported
Global ID:	T0611101141	
W Global ID:	Not reported	
Staff:	UNK	
Local Agency:	56000L	
Cross Street:	Not reported	
Enforcement Type:	Not reported	
Date Leak Discovered:	6/4/1997	
Date Leak First Reported:		6/4/1997
Date Leak Record Entered:	Not reported	
Date Confirmation Began:	2/12/1997	
Date Leak Stopped:	Not reported	
Date Case Last Changed on Database:		Not reported
Date the Case was Closed:		9/8/1997
How Leak Discovered:	Not reported	
How Leak Stopped:	Not reported	
Cause of Leak:	Not reported	
Leak Source:	Not reported	
Operator:	Not reported	
Water System:	Not reported	
Well Name:	Not reported	
Approx. Dist To Production Well (ft):		9034.441104569243515504473162
Source of Cleanup Funding:		F
Preliminary Site Assessment Workplan Submitted:		2/12/1997
Preliminary Site Assessment Began:		2/12/1997
Pollution Characterization Began:		2/12/1997
Remediation Plan Submitted:		2/12/1997
Remedial Action Underway:		Not reported
Post Remedial Action Monitoring Began:		Not reported
Enforcement Action Date:		Not reported
Historical Max MTBE Date:		Not reported
Hist Max MTBE Conc in Groundwater:		Not reported
Hist Max MTBE Conc in Soil:		Not reported
Significant Interim Remedial Action Taken:		Not reported
GW Qualifier:	Not reported	
Soil Qualifier:	Not reported	
Organization:	Not reported	
Owner Contact:	Not reported	
Responsible Party:	MOBIL OIL CORP	
RP Address:	Not reported	
Program:	LUST	
Lat/Long:	34.1790872 / -1	
Local Agency Staff:	DCS	

MOBIL OIL SS #11-GYO (Continued) **S103684247**

Beneficial Use: Not reported
Priority: Not reported
Cleanup Fund Id: Not reported
Suspended: Not reported
Assigned Name: Not reported
Summary: Not reported

VENTURA CO. LUST:
Name: MOBIL OIL SS #11-GYO
Address: 1 THOUSAND OAKS BL
City: THOUSAND OAKS
Region: VENTURA
Facility ID: 97023
Status: Case Closed

CERS:
Name: MOBIL OIL SS #11-GYO
Address: 1 THOUSAND OAKS BL
City,State,Zip: THOUSAND OAKS, CA 91360
Site ID: 746462
CERS ID: T0611101141
CERS Description: Leaking Underground Storage Tank Cleanup Site

Affiliation:
Affiliation Type Desc: Regional Board Caseworker
Entity Name: DANIEL PIROTTON - LOS ANGELES RWQCB (REGION 4)
Entity Title: Not reported
Affiliation Address: Not reported
Affiliation City: R4 UNKNOWN
Affiliation State: CA
Affiliation Country: Not reported
Affiliation Zip: Not reported
Affiliation Phone: 2135766714,

Name: MOBIL OIL SS #11-GYO
Address: 1 THOUSAND OAKS BL
City,State,Zip: THOUSAND OAKS, CA 91360
Site ID: 746462
CERS ID: T0611100864
CERS Description: Leaking Underground Storage Tank Cleanup Site

Affiliation:
Affiliation Type Desc: Regional Board Caseworker
Entity Name: DANIEL PIROTTON - LOS ANGELES RWQCB (REGION 4)
Entity Title: Not reported
Affiliation Address: Not reported
Affiliation City: R4 UNKNOWN
Affiliation State: CA
Affiliation Country: Not reported
Affiliation Zip: Not reported
Affiliation Phone: 2135766714,

P226 **MOBIL OIL SS #11-GYO** **LUST** **S103684248**
SW **1 THOUSAND OAKS BL** **Cortese** **N/A**
1/8-1/4 **THOUSAND OAKS, CA 91360** **HIST CORTESE**
0.199 mi.
1052 ft. **Site 8 of 19 in cluster P**

Relative: **Lower**

Actual: **711 ft.**

LUST REG 4:

Region:	4	
Regional Board:	04	
County:	Ventura	
Facility Id:	C-93042	
Status:	Case Closed	
Substance:	Gasoline	
Substance Quantity:	Not reported	
Local Case No:	93042	
Case Type:	Groundwater	
Abatement Method Used at the Site:		Excavate and Dispose
Global ID:	T0611100864	
W Global ID:	Not reported	
Staff:	UNK	
Local Agency:	56000L	
Cross Street:	Not reported	
Enforcement Type:	EF	
Date Leak Discovered:	10/27/1993	
Date Leak First Reported:		10/27/1993
Date Leak Record Entered:	Not reported	
Date Confirmation Began:	12/23/1993	
Date Leak Stopped:	Not reported	
Date Case Last Changed on Database:		Not reported
Date the Case was Closed:		3/5/1997
How Leak Discovered:	Not reported	
How Leak Stopped:	Not reported	
Cause of Leak:	Not reported	
Leak Source:	Not reported	
Operator:	Not reported	
Water System:	Not reported	
Well Name:	Not reported	
Approx. Dist To Production Well (ft):		8985.1496143689980774583156 86
Source of Cleanup Funding:		F
Preliminary Site Assessment Workplan Submitted:		10/7/1993
Preliminary Site Assessment Began:		12/23/1993
Pollution Characterization Began:		3/3/1994
Remediation Plan Submitted:		6/12/1996
Remedial Action Underway:		Not reported
Post Remedial Action Monitoring Began:		10/14/1996
Enforcement Action Date:		1/10/1994
Historical Max MTBE Date:		Not reported
Hist Max MTBE Conc in Groundwater:		Not reported
Hist Max MTBE Conc in Soil:		Not reported
Significant Interim Remedial Action Taken:		Not reported
GW Qualifier:	Not reported	
Soil Qualifier:	Not reported	
Organization:	Not reported	
Owner Contact:	Not reported	
Responsible Party:	MOBIL OIL CORP	
RP Address:	Not reported	
Program:	LUST	
Lat/Long:	34.1791182 / -1	
Local Agency Staff:	DCS	

MOBIL OIL SS #11-GYO (Continued) **S103684248**

Beneficial Use: Not reported
Priority: Not reported
Cleanup Fund Id: Not reported
Suspended: Not reported
Assigned Name: Not reported
Summary: Not reported

CORTESE:
Name: MOBIL OIL SS #11-GYO
Address: 1 THOUSAND OAKS BL
City,State,Zip: THOUSAND OAKS, CA 91360
Region: CORTESE
Envirostor Id: Not reported
Global ID: T0611100864
Site/Facility Type: LUST CLEANUP SITE
Cleanup Status: COMPLETED - CASE CLOSED
Status Date: Not reported
Site Code: Not reported
Latitude: Not reported
Longitude: Not reported
Owner: Not reported
Enf Type: Not reported
Swat R: Not reported
Flag: active
Order No: Not reported
Waste Discharge System No: Not reported
Effective Date: Not reported
Region 2: Not reported
WID Id: Not reported
Solid Waste Id No: Not reported
Waste Management Uit Name: Not reported
File Name: Active Open

Name: MOBIL OIL SS #11-GYO
Address: 1 THOUSAND OAKS BL
City,State,Zip: THOUSAND OAKS, CA 91360
Region: CORTESE
Envirostor Id: Not reported
Global ID: T0611101141
Site/Facility Type: LUST CLEANUP SITE
Cleanup Status: COMPLETED - CASE CLOSED
Status Date: Not reported
Site Code: Not reported
Latitude: Not reported
Longitude: Not reported
Owner: Not reported
Enf Type: Not reported
Swat R: Not reported
Flag: active
Order No: Not reported
Waste Discharge System No: Not reported
Effective Date: Not reported
Region 2: Not reported
WID Id: Not reported
Solid Waste Id No: Not reported
Waste Management Uit Name: Not reported
File Name: Active Open

MOBIL OIL SS #11-GYO (Continued) **S103684248**

HIST CORTESE:

edr_fname:	PRESIDIO-MONTEREY
edr_fadd1:	1 THOUSAND OAKS
City,State,Zip:	THOUSAND OAKS, CA 91360
Region:	CORTESE
Facility County Code:	56
Reg By:	LTNKA
Reg Id:	59

edr_fname:	MOBIL OIL S/S #11-GYO
edr_fadd1:	1 THOUSAND OAKS
City,State,Zip:	THOUSAND OAKS, CA 91360
Region:	CORTESE
Facility County Code:	56
Reg By:	LTNKA
Reg Id:	C-97023

edr_fname:	MOBIL #11-GYO
edr_fadd1:	1 THOUSAND OAKS
City,State,Zip:	THOUSAND OAKS, CA 91360
Region:	CORTESE
Facility County Code:	56
Reg By:	LTNKA
Reg Id:	C-93042

P227 **MOBIL** **UST** **U003989380**
SW **1 THOUSAND OAKS BLVD** **N/A**
1/8-1/4 **THOUSAND OAKS, CA**
0.200 mi.
1054 ft. **Site 9 of 19 in cluster P**

Relative: **Lower**

Actual: **711 ft.**

VENTURA CO. UST:

Name:	MOBIL
Address:	1 THOUSAND OAKS BLVD
City:	THOUSAND OAKS
Facility ID:	D 1280
Facility Status:	Inactive

P228 **OAKS SHELL** **RCRA NonGen / NLR** **1024861454**
SW **56 E THOUSAND OAKS BLVD** **E MANIFEST** **CAL000429932**
1/8-1/4 **THOUSAND OAKS, CA 91360**
0.203 mi.
1070 ft. **Site 10 of 19 in cluster P**

Relative: **Lower**

Actual: **716 ft.**

RCRA Listings:

Date Form Received by Agency:	20170809
Handler Name:	Oaks Center Oil Inc Dba Oaks Shell
Handler Address:	56 E Thousand Oaks Blvd
Handler City,State,Zip:	THOUSAND OAKS, CA 91360
EPA ID:	CAL000429932
Contact Name:	PARVIZ DAVID NATANZI
Contact Address:	56 E THOUSAND OAKS BLVD
Contact City,State,Zip:	THOUSAND OAKS, CA 91360
Contact Telephone:	818-889-0842
Contact Fax:	Not reported
Contact Email:	PDNATANZI@YAHOO.COM

OAKS SHELL (Continued) **1024861454**

Contact Title:	Not reported
EPA Region:	09
Land Type:	Not reported
Federal Waste Generator Description:	Not a generator, verified
Non-Notifier:	Not reported
Biennial Report Cycle:	Not reported
Accessibility:	Not reported
Active Site Indicator:	Handler Activities
State District Owner:	Not reported
State District:	Not reported
Mailing Address:	56 E THOUSAND OAKS BLVD
Mailing City,State,Zip:	THOUSAND OAKS, CA 91360
Owner Name:	Oaks Center Oil Inc
Owner Type:	Other
Operator Name:	Parviz David Natanzi
Operator Type:	Other
Short-Term Generator Activity:	No
Importer Activity:	No
Mixed Waste Generator:	No
Transporter Activity:	No
Transfer Facility Activity:	No
Recycler Activity with Storage:	No
Small Quantity On-Site Burner Exemption:	No
Smelting Melting and Refining Furnace Exemption:	No
Underground Injection Control:	No
Off-Site Waste Receipt:	No
Universal Waste Indicator:	Yes
Universal Waste Destination Facility:	Yes
Federal Universal Waste:	No
Active Site State-Reg Handler:	---
Federal Facility Indicator:	Not reported
Hazardous Secondary Material Indicator:	N
Sub-Part K Indicator:	Not reported
2018 GPRA Permit Baseline:	Not on the Baseline
2018 GPRA Renewals Baseline:	Not on the Baseline
202 GPRA Corrective Action Baseline:	No
Subject to Corrective Action Universe:	No
Non-TSDFs Where RCRA CA has Been Imposed Universe:	No
Corrective Action Priority Ranking:	No NCAPS ranking
Environmental Control Indicator:	No
Institutional Control Indicator:	No
Human Exposure Controls Indicator:	N/A
Groundwater Controls Indicator:	N/A
Significant Non-Complier Universe:	No
Unaddressed Significant Non-Complier Universe:	No
Addressed Significant Non-Complier Universe:	No
Significant Non-Complier With a Compliance Schedule Universe:	No
Financial Assurance Required:	Not reported
Handler Date of Last Change:	20180907
Recognized Trader-Importer:	No
Recognized Trader-Exporter:	No
Importer of Spent Lead Acid Batteries:	No
Exporter of Spent Lead Acid Batteries:	No
Recycler Activity Without Storage:	No
Manifest Broker:	No
Sub-Part P Indicator:	No

OAKS SHELL (Continued) **1024861454**

Handler - Owner Operator:
Owner/Operator Indicator: Operator
Owner/Operator Name: PARVIZ DAVID NATANZI
Legal Status: Other
Date Became Current: Not reported
Date Ended Current: Not reported
Owner/Operator Address: 56 E THOUSAND OAKS BLVD
Owner/Operator City,State,Zip: THOUSAND OAKS, CA 91360
Owner/Operator Telephone: 818-889-0842
Owner/Operator Telephone Ext: Not reported
Owner/Operator Fax: Not reported
Owner/Operator Email: Not reported

Owner/Operator Indicator: Owner
Owner/Operator Name: OAKS CENTER OIL INC
Legal Status: Other
Date Became Current: Not reported
Date Ended Current: Not reported
Owner/Operator Address: 56 E THOUSAND OAKS BLVD
Owner/Operator City,State,Zip: THOUSAND OAKS, CA 91360
Owner/Operator Telephone: 818-889-0842
Owner/Operator Telephone Ext: Not reported
Owner/Operator Fax: Not reported
Owner/Operator Email: Not reported

Historic Generators:
Receive Date: 20170809
Handler Name: OAKS CENTER OIL INC DBA OAKS SHELL
Federal Waste Generator Description: Not a generator, verified
State District Owner: Not reported
Large Quantity Handler of Universal Waste: No
Recognized Trader Importer: No
Recognized Trader Exporter: No
Spent Lead Acid Battery Importer: No
Spent Lead Acid Battery Exporter: No
Current Record: Yes
Non Storage Recycler Activity: Not reported
Electronic Manifest Broker: Not reported

List of NAICS Codes and Descriptions:
NAICS Code: 44719
NAICS Description: OTHER GASOLINE STATIONS

Facility Has Received Notices of Violations:
Violations: No Violations Found

Evaluation Action Summary:
Evaluations: No Evaluations Found

E MANIFEST:
Manifest Tracking Number: 014683083FLE
Last Updated Date: 20220711
Shipped Date: 20220614

OAKS SHELL (Continued) **1024861454**

Received Date:	20220614
Manifest Status:	Signed
Submission Type:	DataImage5Copy
Origin Type:	Service
Generator EPA ID:	CAL000429932
Generator Name:	OAKS CENTER OIL INC DBA OAKS SHELL
Generator Mail Street Number:	Not reported
Generator Mail Street 1:	56 E THOUSAND OAKS BLVD
Generator Mail Street 2:	Not reported
Generator Mail City:	THOUSAND OAKS
Generator Mail State:	CA
Generator Mail Zip:	91360
Generator Location Street Number:	Not reported
Generator Location Street 1:	56 E THOUSAND OAKS BLVD
Generator Location Street 2:	Not reported
Generator Location City:	THOUSAND OAKS
Generator Location Zip:	91360
Generator Location State:	CA
Generator Contact Company Name:	Not reported
Designated Facility EPA ID:	CAT080013352
Designated Facility Name:	WORLD OIL RECYCLING
Designated Facility Mail Street Number:	2000
Designated Facility Mail Street 1:	CA90222 CA037US 2000
Designated Facility Mail Street 2:	N. ALAMEDA STREET
Designated Facility Mail City:	COMPTON
Designated Facility Mail Zip:	90222
Designated Facility Mail State:	CA
Designated Facility Location Street Number:	2000
Designated Facility Location Street 1:	N. ALAMEDA STREET
Designated Facility Location Street 2:	Not reported
Designated Facility Location City:	COMPTON
Designated Facility Location Zip:	90222-0000
Designated Facility Location State:	CA
Designated Facility Contact Company Name:	Not reported
Manifest Residue Indicator:	N
Rejection Indicator:	N

Manifest Tracking Number:	014683154FLE
Last Updated Date:	20220829
Shipped Date:	20220729
Received Date:	20220801
Manifest Status:	Signed
Submission Type:	DataImage5Copy
Origin Type:	Service
Generator EPA ID:	CAL000429932
Generator Name:	OAKS SHELL
Generator Mail Street Number:	Not reported
Generator Mail Street 1:	56 E THOUSAND OAKS BLVD
Generator Mail Street 2:	Not reported
Generator Mail City:	THOUSAND OAKS
Generator Mail State:	CA
Generator Mail Zip:	91360
Generator Location Street Number:	Not reported
Generator Location Street 1:	56 E THOUSAND OAKS BLVD
Generator Location Street 2:	Not reported
Generator Location City:	THOUSAND OAKS
Generator Location Zip:	91360

OAKS SHELL (Continued) **1024861454**

Generator Location State:	CA
Generator Contact Company Name:	Not reported
Designated Facility EPA ID:	CAT080013352
Designated Facility Name:	WORLD OIL RECYCLING
Designated Facility Mail Street Number:	2000
Designated Facility Mail Street 1:	CA90222 CA037US 2000
Designated Facility Mail Street 2:	N. ALAMEDA STREET
Designated Facility Mail City:	COMPTON
Designated Facility Mail Zip:	90222
Designated Facility Mail State:	CA
Designated Facility Location Street Number:	2000
Designated Facility Location Street 1:	N. ALAMEDA STREET
Designated Facility Location Street 2:	Not reported
Designated Facility Location City:	COMPTON
Designated Facility Location Zip:	90222-0000
Designated Facility Location State:	CA
Designated Facility Contact Company Name:	Not reported
Manifest Residue Indicator:	N
Rejection Indicator:	N

Manifest Tracking Number:	015002957FLE
Last Updated Date:	20210712
Shipped Date:	20210615
Received Date:	20210616
Manifest Status:	Signed
Submission Type:	DataImage5Copy
Origin Type:	Web
Generator EPA ID:	CAL000429932
Generator Name:	OAKS CENTER OIL INC DBA OAKS SHELL
Generator Mail Street Number:	Not reported
Generator Mail Street 1:	56 E THOUSAND OAKS BLVD
Generator Mail Street 2:	Not reported
Generator Mail City:	THOUSAND OAKS
Generator Mail State:	CA
Generator Mail Zip:	91360
Generator Location Street Number:	Not reported
Generator Location Street 1:	56 E THOUSAND OAKS BLVD
Generator Location Street 2:	Not reported
Generator Location City:	THOUSAND OAKS
Generator Location Zip:	91360
Generator Location State:	CA
Generator Contact Company Name:	Not reported
Designated Facility EPA ID:	CAD028409019
Designated Facility Name:	CROSBY & OVERTON
Designated Facility Mail Street Number:	1630
Designated Facility Mail Street 1:	CA90813 CA037US 1630
Designated Facility Mail Street 2:	W. 17TH STREET
Designated Facility Mail City:	LONG BEACH
Designated Facility Mail Zip:	90813
Designated Facility Mail State:	CA
Designated Facility Location Street Number:	1630
Designated Facility Location Street 1:	W. 17TH STREET
Designated Facility Location Street 2:	Not reported
Designated Facility Location City:	LONG BEACH
Designated Facility Location Zip:	90813-0000
Designated Facility Location State:	CA
Designated Facility Contact Company Name:	Not reported

OAKS SHELL (Continued) **1024861454**

Manifest Residue Indicator: N
Rejection Indicator: N

State Waste:
Manifest Tracking Number: 015002957FLE
Waste Line Number: 1
State Waste Code Owner: CA
State Waste Code: 222
State Waste: Oil/water separation sludge

Transporter:
Manifest Tracking Number: 015002957FLE
Transporter Line Number: 1
Transporter EPA ID: CAL000264806
Transporter Name: EXPRESS ENVIRONMENTAL CORP DBA EXPRESS OIL CO

Waste Line:
Manifest Tracking Number: 015002957FLE
Waste Line Number: 1
U.S. DOT Hazardous Indicator: N
U.S. DOT ID Number: Not reported
U.S. DOT Description: Not reported
Non-Hazardous Waste Description: NON RCRA HAZARDOUS WASTE LIQUID
Number of Containers: 1
Container Type Code: TT
Container Type Description: Cargo tanks (tank trucks)
Waste Quantity: 20
Quantity Unit of Measure Code: G
Quantity Unit of Measure Description: Gallons
Waste Quantity, in Tons: 0.083402835
Acute Waste Quantity, in Tons: 0
Non-Acute Waste Quantity, in Tons: 0.083402835
Waste Quantity, in Kilograms: 75.64887
Acute Waste Quantity, in Kilograms: 0
Non-Acute Waste Quantity, in Kilorgrams: 75.64887
Management Method Code: H135
Management Method Description: DISCHARGE TO SEWER/POTW OR NPDES
Waste Residue Indicator: N
Quantity Discrepancy Indicator: N
Waste Type Discrepancy Indicator: N
Waste Density: Not reported
Waste Density Unit of Measure Code: Not reported
Waste Density Unit of Measure Description: Not reported
Form Code: Not reported
Form Code Description: Not reported
Source Code: Not reported
Source Code Description: Not reported
Waste Minimization Code: Not reported
Waste Minimization Code Description: Not reported
Consent Number: Not reported
EPA Waste Indicator: N

P229 **OAKS SHELL CENTER #121403** **UST** **U004350700**
SW **56 E. THOUSAND OAKS BLVD.** **N/A**
1/8-1/4 **THOUSAND OAKS, CA 91360**
0.203 mi.
1070 ft. **Site 11 of 19 in cluster P**

Relative:
Lower

Actual:
716 ft.

UST:

Name:	OAKS SHELL CENTER #121403
Address:	56 E. THOUSAND OAKS BLVD.
City,State,Zip:	THOUSAND OAKS, CA 91360
Facility ID:	944
Permitting Agency:	VENTURA COUNTY
CERSID:	Not reported
Latitude:	34.1799851
Longitude:	-118.874598
Owner type:	Not reported
Facility type:	Not reported
Num of inuse ust:	Not reported
Num of closed ust:	Not reported
Num of oos ust:	Not reported
Epa region:	Not reported
Tribal lands:	Not reported
Tank owner name:	Not reported
Tank owner mailing address:	Not reported
Tank owner mailing city:	Not reported
Tank owner mailing zip:	Not reported
Tank owner mailing state:	Not reported
Tank operator name:	Not reported
Tank operator mailing address:	Not reported
Tank operator mailing city:	Not reported
Tank operator mailing zip:	Not reported
Tank operator mailing state:	Not reported
Tankidnumber:	Not reported
Tank status:	Not reported
Tank configuration:	Not reported
Tank closure date:	Not reported
Tank installation date:	Not reported
Tank num of compartments:	Not reported
Tank contents:	Not reported
Tank capacity gallons:	Not reported
Tank type:	Not reported
Tank pc construction:	Not reported
Tank pwpiping construction:	Not reported
Tank piping type:	Not reported
Tank piping construction:	Not reported
Tank sacrificial anode:	Not reported
Tank cp impressed current:	Not reported
Tank cp shutoff:	Not reported
Tank alarms:	Not reported
Tank ball float:	Not reported
Tank spill bucket:	Not reported

P230 **TEXACO** **HIST UST** **U001567959**
SW **56 E THOUSAND OAKS AND MOORPARK** **N/A**
1/8-1/4 **THOUSAND OAKS, CA 91360**
0.203 mi.
1070 ft. **Site 12 of 19 in cluster P**

Relative: **Lower**

Actual: **716 ft.**

HIST UST:

Name:	TEXACO
Address:	56 E THOUSAND OAKS AND MOORPARK
City,State,Zip:	THOUSAND OAKS, CA 91360
File Number:	0002cebe
URL:	https://documents.geotracker.waterboards.ca.gov/ustpdfs/pdf/0002cebe.pdf
Region:	STATE
Facility ID:	00000016143
Facility Type:	Gas Station
Other Type:	Not reported
Contact Name:	NASER MOSTOFI
Telephone:	0000000000
Owner Name:	TEXACO U.S.A.
Owner Address:	3350 WILSHIRE BLVD.
Owner City,St,Zip:	LOS ANGELES, CA 90010
Total Tanks:	0005
Tank Num:	001
Container Num:	1
Year Installed:	1973
Tank Capacity:	00000550
Tank Used for:	WASTE
Type of Fuel:	WASTE OIL
Container Construction Thickness:	Not reported
Leak Detection:	None
Tank Num:	002
Container Num:	2
Year Installed:	1973
Tank Capacity:	00008000
Tank Used for:	PRODUCT
Type of Fuel:	PREMIUM
Container Construction Thickness:	Not reported
Leak Detection:	Stock Inventor, 10
Tank Num:	003
Container Num:	3
Year Installed:	1973
Tank Capacity:	00008000
Tank Used for:	PRODUCT
Type of Fuel:	UNLEADED
Container Construction Thickness:	Not reported
Leak Detection:	Stock Inventor, 10
Tank Num:	004
Container Num:	4
Year Installed:	Not reported
Tank Capacity:	00008000
Tank Used for:	PRODUCT
Type of Fuel:	REGULAR
Container Construction Thickness:	Not reported
Leak Detection:	Stock Inventor, 10

TEXACO (Continued) **U001567959**

Tank Num:	005
Container Num:	5
Year Installed:	Not reported
Tank Capacity:	00010000
Tank Used for:	PRODUCT
Type of Fuel:	DIESEL
Container Construction Thickness:	Not reported
Leak Detection:	Stock Inventor, 10

Click here for Geo Tracker PDF:

P231 **TEXACO SERVICE STATION** **RCRA-SQG** **1001967343**
SW **56 E THOUSAND OAKS BLVD** **CAR000067900**
1/8-1/4 **THOUSAND OAKS, CA 91360**
0.203 mi.
1070 ft. **Site 13 of 19 in cluster P**

Relative: **Lower**
Actual: **716 ft.**

RCRA Listings:

Date Form Received by Agency:	20020816
Handler Name:	Texaco Service Station
Handler Address:	56 E Thousand Oaks Blvd
Handler City,State,Zip:	THOUSAND OAKS, CA 91360-5703
EPA ID:	CAR000067900
Contact Name:	SONDRA BIENVENU
Contact Address:	P O BOX 2648
Contact City,State,Zip:	HOUSTON, TX 77252-2648
Contact Telephone:	713-241-5036
Contact Fax:	Not reported
Contact Email:	Not reported
Contact Title:	Not reported
EPA Region:	09
Land Type:	Private
Federal Waste Generator Description:	Small Quantity Generator
Non-Notifier:	Not reported
Biennial Report Cycle:	Not reported
Accessibility:	Not reported
Active Site Indicator:	Handler Activities
State District Owner:	Not reported
State District:	Not reported
Mailing Address:	P O BOX 2648
Mailing City,State,Zip:	HOUSTON, TX 77252-2648
Owner Name:	Equilon Enterprises Llc Dba
Owner Type:	Private
Operator Name:	Not reported
Operator Type:	Not reported
Short-Term Generator Activity:	No
Importer Activity:	No
Mixed Waste Generator:	No
Transporter Activity:	No
Transfer Facility Activity:	No
Recycler Activity with Storage:	No
Small Quantity On-Site Burner Exemption:	No
Smelting Melting and Refining Furnace Exemption:	No
Underground Injection Control:	No
Off-Site Waste Receipt:	No
Universal Waste Indicator:	No
Universal Waste Destination Facility:	No
Federal Universal Waste:	No

TEXACO SERVICE STATION (Continued) **1001967343**

Active Site State-Reg Handler:	---
Federal Facility Indicator:	Not reported
Hazardous Secondary Material Indicator:	N
Sub-Part K Indicator:	Not reported
2018 GPRA Permit Baseline:	Not on the Baseline
2018 GPRA Renewals Baseline:	Not on the Baseline
202 GPRA Corrective Action Baseline:	No
Subject to Corrective Action Universe:	No
Non-TSDFs Where RCRA CA has Been Imposed Universe:	No
Corrective Action Priority Ranking:	No NCAPS ranking
Environmental Control Indicator:	No
Institutional Control Indicator:	No
Human Exposure Controls Indicator:	N/A
Groundwater Controls Indicator:	N/A
Significant Non-Complier Universe:	No
Unaddressed Significant Non-Complier Universe:	No
Addressed Significant Non-Complier Universe:	No
Significant Non-Complier With a Compliance Schedule Universe:	No
Financial Assurance Required:	Not reported
Handler Date of Last Change:	20021107
Recognized Trader-Importer:	No
Recognized Trader-Exporter:	No
Importer of Spent Lead Acid Batteries:	No
Exporter of Spent Lead Acid Batteries:	No
Recycler Activity Without Storage:	No
Manifest Broker:	No
Sub-Part P Indicator:	No

Hazardous Waste Summary:

Waste Code:	D000
Waste Description:	Not Defined
Waste Code:	D001
Waste Description:	Ignitable Waste
Waste Code:	D018
Waste Description:	Benzene

Handler - Owner Operator:

Owner/Operator Indicator:	Owner
Owner/Operator Name:	EQUILON ENTERPRISES LLC DBA
Legal Status:	Private
Date Became Current:	Not reported
Date Ended Current:	Not reported
Owner/Operator Address:	P O BOX 2648
Owner/Operator City,State,Zip:	HOUSTON, TX 77252-2648
Owner/Operator Telephone:	713-241-5036
Owner/Operator Telephone Ext:	Not reported
Owner/Operator Fax:	Not reported
Owner/Operator Email:	Not reported

Historic Generators:

Receive Date:	20020816
Handler Name:	TEXACO SERVICE STATION
Federal Waste Generator Description:	Small Quantity Generator

TEXACO SERVICE STATION (Continued) **1001967343**

State District Owner: Not reported
Large Quantity Handler of Universal Waste: No
Recognized Trader Importer: No
Recognized Trader Exporter: No
Spent Lead Acid Battery Importer: No
Spent Lead Acid Battery Exporter: No
Current Record: Yes
Non Storage Recycler Activity: Not reported
Electronic Manifest Broker: Not reported

List of NAICS Codes and Descriptions:
NAICS Codes: No NAICS Codes Found

Facility Has Received Notices of Violations:
Violations: No Violations Found

Evaluation Action Summary:
Evaluations: No Evaluations Found

P232 **TEXACO SERVICE STATION** **CERS TANKS** **1007738638**
SW **56 E THOUSAND OAKS BLVD** **FINDS** **N/A**
1/8-1/4 **THOUSAND OAKS, CA 91360** **VENTURA CO. BWT**
0.203 mi. **CERS**
1070 ft. **Site 14 of 19 in cluster P**

Relative:
Lower

Actual:
716 ft.

CERS TANKS:
Name: OAKS SHELL
Address: 56 E THOUSAND OAKS BLVD
City,State,Zip: THOUSAND OAKS, CA 91360
Site ID: 139523
CERS ID: 10331947
CERS Description: Underground Storage Tank

FINDS:
Registry ID: 110018986953

Click Here for FRS Facility Detail Report:

Environmental Interest/Information System:
The Resource Conservation and Recovery Act Information System (RCRAInfo) is EPA's comprehensive information system in support of the Resource Conservation and Recovery Act (RCRA) of 1976 and the Hazardous and Solid Waste Amendments (HSWA) of 1984. It tracks many types of information about generators, transporters, treaters, storers, and disposers of hazardous waste.
California's Hazardous Waste Tracking System Data Mart (HWTS-DATAMART) provides information on hazardous waste shipments for generators, transporters, and treatment, storage, and disposal facilities.

Click this hyperlink while viewing on your computer to access additional FINDS: detail in the EDR Site Report.

VENTURA CO. BWT:
Name: OAKS SHELL
Address: 56 E THOUSAND OAKS BLVD
City,State,Zip: THOUSAND OAKS, CA

TEXACO SERVICE STATION (Continued) **1007738638**

Facility ID: FA0004985
Program: BUSINESS PLAN/CUPA UNDERGROUND TANKS

CERS:
Name: OAKS SHELL
Address: 56 E THOUSAND OAKS BLVD
City,State,Zip: THOUSAND OAKS, CA 91360
Site ID: 139523
CERS ID: 10331947
CERS Description: Chemical Storage Facilities

Violations:
Site ID: 139523
Site Name: OAKS SHELL
Violation Date: 07-02-2018
Citation: Un-Specified
Violation Description: UST Program - Administration/Documentation - General Local Ordinance - Must include violation description and proper ordinance citation in the "comment" section.
Violation Notes: Returned to compliance on 07/05/2018.
Violation Division: Ventura County Environmental Health
Violation Program: UST
Violation Source: CERS,

Site ID: 139523
Site Name: OAKS SHELL
Violation Date: 08-04-2014
Citation: 23 CCR 16 2636(f) - California Code of Regulations, Title 23, Chapter 16, Section(s) 2636(f)
Violation Description: Failure to continuously monitor the interstitial space of the tank, piping and/or sumps sump such that the leak detection activates an audible/visual alarm when a leak is detected.
Violation Notes: Returned to compliance on 08/04/2014.
Violation Division: Ventura County Environmental Health
Violation Program: UST
Violation Source: CERS,

Site ID: 139523
Site Name: OAKS SHELL
Violation Date: 06-23-2020
Citation: 23 CCR 16 2716(f) - California Code of Regulations, Title 23, Chapter 16, Section(s) 2716(f)
Violation Description: "Failure to maintain on-site, or off-site at a readily available location if approved by the UPA, copies of Designated Operator inspection records as follows: Designated operator monthly inspection records for inspections performed before October 1, 2018 must be kept for 12 months from the month of inspection. For inspections performed on or after October 1, 2018, copies of the ""Designated Underground Storage Tank Operator Visual Inspection Report"" must be kept for 36 months from the month of inspection. "
Violation Notes: Returned to compliance on 08/10/2020.
Violation Division: Ventura County Environmental Health
Violation Program: UST
Violation Source: CERS,

Site ID: 139523
Site Name: OAKS SHELL

TEXACO SERVICE STATION (Continued) **1007738638**

Violation Date:	07-02-2018
Citation:	23 CCR 16 2715(f)(3) - California Code of Regulations, Title 23, Chapter 16, Section(s) 2715(f)(3)
Violation Description:	Failure to maintain a list of employees trained by the designated operator on-site or off-site at a readily available location, if approved by the UPA.
Violation Notes:	Returned to compliance on 07/05/2018.
Violation Division:	Ventura County Environmental Health
Violation Program:	UST
Violation Source:	CERS,
Site ID:	139523
Site Name:	OAKS SHELL
Violation Date:	06-03-2021
Citation:	22 CCR 11 66261.7 - California Code of Regulations, Title 22, Chapter 11, Section(s) 66261.7
Violation Description:	Failure to manage empty containers greater than 5 gallons in capacity that previously held a hazardous material/waste in accordance with 22 CCR 11 66261.7 including but not limited to the following: (e)(2)By reclaiming its scrap value onsite or shipping the container or inner liner to a person who reclaims its scrap value; or (3) By reconditioning or re manufacturing the container or inner liner onsite for subsequent reuse, or shipping the container or inner liner to a person who reconditions or re-manufactures the container or inner liner; or (4) By shipping the container or inner liner to a supplier or to another intermediate collection location for accumulation prior to managing the container or inner liner pursuant to subsections (e)(2) or (e)(3) of 22 CCR 11 66261.7; or (i) By shipping the container or inner liner back to the supplier for the purpose of being refilled. (f) A container or an inner liner removed from a container larger than five gallons in capacity which is managed pursuant to subsection (e) of 22 CCR 11 66261.7 shall be marked with the date it has been emptied and shall be managed within one year of being emptied.
Violation Notes:	Returned to compliance on 06/03/2021.
Violation Division:	Ventura County Environmental Health
Violation Program:	HW
Violation Source:	CERS,
Site ID:	139523
Site Name:	OAKS SHELL
Violation Date:	06-02-2022
Citation:	HSC 6.7 25284.2 - California Health and Safety Code, Chapter 6.7, Section(s) 25284.2
Violation Description:	"Failure to meet one or more of the following requirements: Install or maintain a liquid-tight spill container. Have a minimum capacity of five gallons. Have a functional drain valve or other method for the removal of liquid from the spill container. Be resistant to galvanic corrosion. Perform a tightness test at installation, every 12 months thereafter, or within 30 days after a repair to the spill container. Tested using applicable manufacturer guidelines, industry codes, engineering standards, or a method approved by a professional engineer. Tested by a certified UST service technician. Maintain records of spill containment testing for 36 months. "
Violation Notes:	Returned to compliance on 06/15/2022.
Violation Division:	Ventura County Environmental Health

TEXACO SERVICE STATION (Continued) **1007738638**

Violation Program: UST
Violation Source: CERS,

Site ID: 139523
Site Name: OAKS SHELL
Violation Date: 08-10-2020
Citation: 23 CCR 16 2712(b)(2) - California Code of Regulations, Title 23, Chapter 16, Section(s) 2712(b)(2)
Violation Description: Failure to maintain monitoring records for release detection and/or maintain records of appropriate follow-up actions.
Violation Notes: Returned to compliance on 08/10/2020.
Violation Division: Ventura County Environmental Health
Violation Program: UST
Violation Source: CERS,

Site ID: 139523
Site Name: OAKS SHELL
Violation Date: 07-01-2019
Citation: HSC 6.95 25508.1(a)-(f) - California Health and Safety Code, Chapter 6.95, Section(s) 25508.1(a)-(f)
Violation Description: Failure to electronically update business plan within 30 days of any one of the following events: A 100 percent or more increase in the quantity of a previously disclosed material. Any handling of a previously undisclosed hazardous materials at or above reportable quantities. A change of business address, business ownership, or business name. A substantial change in the handler's operations that requires modification to any portion of the business plan.
Violation Notes: Returned to compliance on 07/09/2019.
Violation Division: Ventura County Environmental Health
Violation Program: HMRRP
Violation Source: CERS,

Site ID: 139523
Site Name: OAKS SHELL
Violation Date: 06-02-2022
Citation: 22 CCR 12 66262.40(a) - California Code of Regulations, Title 22, Chapter 12, Section(s) 66262.40(a)
Violation Description: Failure to keep a copy of each properly signed manifest for at least three years from the date the waste was accepted by the initial transporter. The manifest signed at the time the waste was accepted for transport shall be kept until receiving a signed copy from the designated facility which received the waste.
Violation Notes: Returned to compliance on 06/14/2022.
Violation Division: Ventura County Environmental Health
Violation Program: HW
Violation Source: CERS,

Site ID: 139523
Site Name: OAKS SHELL
Violation Date: 08-04-2014
Citation: HSC 6.7 25291 - California Health and Safety Code, Chapter 6.7, Section(s) 25291
Violation Description: Failure to maintain under-dispenser containment, sumps, and/or other secondary containment in good condition and/or free of debris/liquid.
Violation Notes: Returned to compliance on 08/04/2014.
Violation Division: Ventura County Environmental Health
Violation Program: UST

TEXACO SERVICE STATION (Continued) **1007738638**

Violation Source: CERS,

Site ID: 139523
Site Name: OAKS SHELL
Violation Date: 07-01-2019
Citation: 23 CCR 16 2715(c)(4) - California Code of Regulations, Title 23, Chapter 16, Section(s) 2715(c)(4)
Violation Description: Failure to maintain a list of employees trained by the designated operator on-site or off-site at a readily available location, if approved by the UPA. For training that occurs on or after October 1, 2018, failure to maintain a copy of the "Facility Employee Training Certificate" on-site or off-site at a readily available location, if approved by the UPA.
Violation Notes: Returned to compliance on 07/02/2019.
Violation Division: Ventura County Environmental Health
Violation Program: UST
Violation Source: CERS,

Site ID: 139523
Site Name: OAKS SHELL
Violation Date: 06-23-2020
Citation: 23 CCR 16 2712(b)(2) - California Code of Regulations, Title 23, Chapter 16, Section(s) 2712(b)(2)
Violation Description: Failure to maintain monitoring records for release detection and/or maintain records of appropriate follow-up actions.
Violation Notes: Returned to compliance on 08/10/2020.
Violation Division: Ventura County Environmental Health
Violation Program: UST
Violation Source: CERS,

Site ID: 139523
Site Name: OAKS SHELL
Violation Date: 06-23-2020
Citation: HSC 6.95 25508(a)(1) - California Health and Safety Code, Chapter 6.95, Section(s) 25508(a)(1)
Violation Description: Failure to complete and electronically submit a site map with all required content.
Violation Notes: Returned to compliance on 09/03/2020.
Violation Division: Ventura County Environmental Health
Violation Program: HMRRP
Violation Source: CERS,

Site ID: 139523
Site Name: OAKS SHELL
Violation Date: 07-28-2015
Citation: HSC 6.7 25291 - California Health and Safety Code, Chapter 6.7, Section(s) 25291
Violation Description: Failure to maintain under-dispenser containment, sumps, and/or other secondary containment in good condition and/or free of debris/liquid.
Violation Notes: Returned to compliance on 07/28/2015.
Violation Division: Ventura County Environmental Health
Violation Program: UST
Violation Source: CERS,

Site ID: 139523
Site Name: OAKS SHELL
Violation Date: 06-02-2022

TEXACO SERVICE STATION (Continued) **1007738638**

Citation: HSC 6.95 25508(a)(3) - California Health and Safety Code, Chapter 6.95, Section(s) 25508(a)(3)
Violation Description: Failure to complete and electronically submit hazardous material inventory information for all reportable hazardous materials on site at or above reportable quantities.
Violation Notes: Returned to compliance on 06/28/2022.
Violation Division: Ventura County Environmental Health
Violation Program: HMRRP
Violation Source: CERS,

Site ID: 139523
Site Name: OAKS SHELL
Violation Date: 06-03-2021
Citation: 22 CCR 12 66262.11 - California Code of Regulations, Title 22, Chapter 12, Section(s) 66262.11
Violation Description: Failure to determine if wastes generated are hazardous waste by using generator knowledge or applying testing method.
Violation Notes: Returned to compliance on 06/15/2021.
Violation Division: Ventura County Environmental Health
Violation Program: HW
Violation Source: CERS,

Site ID: 139523
Site Name: OAKS SHELL
Violation Date: 08-05-2013
Citation: 23 CCR 16 2712(b) - California Code of Regulations, Title 23, Chapter 16, Section(s) 2712(b)
Violation Description: Failure to maintain leak detection alarm logs and/or maintain records of appropriate follow-up actions.
Violation Notes: Returned to compliance on 08/05/2013.
Violation Division: Ventura County Environmental Health
Violation Program: UST
Violation Source: CERS,

Site ID: 139523
Site Name: OAKS SHELL
Violation Date: 07-11-2017
Citation: 23 CCR 16 2665 - California Code of Regulations, Title 23, Chapter 16, Section(s) 2665
Violation Description: Failure to comply with one or more of the following: Failure to install or maintain a liquid-tight spill bucket. Have a minimum capacity of five gallons. Have a functional drain valve or other method for the removal of liquid from the spill bucket/spill container. Be resistant to galvanic corrosion.
Violation Notes: Returned to compliance on 07/11/2017.
Violation Division: Ventura County Environmental Health
Violation Program: UST
Violation Source: CERS,

Evaluation:
Eval General Type: Compliance Evaluation Inspection
Eval Date: 06-02-2022
Violations Found: Yes
Eval Type: Routine done by local agency
Eval Notes: Not reported
Eval Division: Ventura County Environmental Health
Eval Program: HW

TEXACO SERVICE STATION (Continued) **1007738638**

Eval Source: CERS,

Eval General Type: Compliance Evaluation Inspection
Eval Date: 06-03-2021
Violations Found: Yes
Eval Type: Routine done by local agency
Eval Notes: Not reported
Eval Division: Ventura County Environmental Health
Eval Program: HW
Eval Source: CERS,

Eval General Type: Compliance Evaluation Inspection
Eval Date: 06-07-2023
Violations Found: No
Eval Type: Routine done by local agency
Eval Notes: Not reported
Eval Division: Ventura County Environmental Health
Eval Program: HMRRP
Eval Source: CERS,

Eval General Type: Compliance Evaluation Inspection
Eval Date: 06-23-2020
Violations Found: Yes
Eval Type: Routine done by local agency
Eval Notes: Not reported
Eval Division: Ventura County Environmental Health
Eval Program: HMRRP
Eval Source: CERS,

Eval General Type: Compliance Evaluation Inspection
Eval Date: 07-02-2018
Violations Found: No
Eval Type: Routine done by local agency
Eval Notes: Not reported
Eval Division: Ventura County Environmental Health
Eval Program: HMRRP
Eval Source: CERS,

Eval General Type: Compliance Evaluation Inspection
Eval Date: 07-11-2017
Violations Found: No
Eval Type: Routine done by local agency
Eval Notes: Not reported
Eval Division: Ventura County Environmental Health
Eval Program: HMRRP
Eval Source: CERS,

Eval General Type: Compliance Evaluation Inspection
Eval Date: 08-05-2013
Violations Found: No
Eval Type: Routine done by local agency
Eval Notes: Not reported
Eval Division: Ventura County Environmental Health
Eval Program: HW
Eval Source: CERS,

Eval General Type: Other/Unknown

TEXACO SERVICE STATION (Continued) **1007738638**

Eval Date: 08-07-2019
Violations Found: No
Eval Type: Other, not routine, done by local agency
Eval Notes: FOLLOW-UP INSPECTION
Eval Division: Ventura County Environmental Health
Eval Program: UST
Eval Source: CERS,

Eval General Type: Other/Unknown
Eval Date: 09-12-2018
Violations Found: No
Eval Type: Other, not routine, done by local agency
Eval Notes: FOLLOW-UP INSPECTION
Eval Division: Ventura County Environmental Health
Eval Program: UST
Eval Source: CERS,

Eval General Type: Compliance Evaluation Inspection
Eval Date: 06-02-2022
Violations Found: Yes
Eval Type: Routine done by local agency
Eval Notes: Not reported
Eval Division: Ventura County Environmental Health
Eval Program: HMRRP
Eval Source: CERS,

Eval General Type: Compliance Evaluation Inspection
Eval Date: 06-07-2023
Violations Found: No
Eval Type: Routine done by local agency
Eval Notes: Not reported
Eval Division: Ventura County Environmental Health
Eval Program: UST
Eval Source: CERS,

Eval General Type: Compliance Evaluation Inspection
Eval Date: 07-28-2015
Violations Found: Yes
Eval Type: Routine done by local agency
Eval Notes: Not reported
Eval Division: Ventura County Environmental Health
Eval Program: UST
Eval Source: CERS,

Eval General Type: Compliance Evaluation Inspection
Eval Date: 08-04-2014
Violations Found: No
Eval Type: Routine done by local agency
Eval Notes: Not reported
Eval Division: Ventura County Environmental Health
Eval Program: HMRRP
Eval Source: CERS,

Eval General Type: Compliance Evaluation Inspection
Eval Date: 08-08-2016
Violations Found: No
Eval Type: Routine done by local agency

TEXACO SERVICE STATION (Continued) **1007738638**

Eval Notes: Not reported
Eval Division: Ventura County Environmental Health
Eval Program: UST
Eval Source: CERS,

Eval General Type: Compliance Evaluation Inspection
Eval Date: 06-02-2022
Violations Found: Yes
Eval Type: Routine done by local agency
Eval Notes: Not reported
Eval Division: Ventura County Environmental Health
Eval Program: UST
Eval Source: CERS,

Eval General Type: Compliance Evaluation Inspection
Eval Date: 06-03-2021
Violations Found: No
Eval Type: Routine done by local agency
Eval Notes: Not reported
Eval Division: Ventura County Environmental Health
Eval Program: UST
Eval Source: CERS,

Eval General Type: Compliance Evaluation Inspection
Eval Date: 06-23-2020
Violations Found: Yes
Eval Type: Routine done by local agency
Eval Notes: Not reported
Eval Division: Ventura County Environmental Health
Eval Program: UST
Eval Source: CERS,

Eval General Type: Compliance Evaluation Inspection
Eval Date: 07-01-2019
Violations Found: Yes
Eval Type: Routine done by local agency
Eval Notes: Not reported
Eval Division: Ventura County Environmental Health
Eval Program: HMRRP
Eval Source: CERS,

Eval General Type: Compliance Evaluation Inspection
Eval Date: 07-11-2017
Violations Found: Yes
Eval Type: Routine done by local agency
Eval Notes: Not reported
Eval Division: Ventura County Environmental Health
Eval Program: UST
Eval Source: CERS,

Eval General Type: Compliance Evaluation Inspection
Eval Date: 08-04-2014
Violations Found: Yes
Eval Type: Routine done by local agency
Eval Notes: Not reported
Eval Division: Ventura County Environmental Health
Eval Program: UST

TEXACO SERVICE STATION (Continued) **1007738638**

Eval Source: CERS,

Eval General Type: Compliance Evaluation Inspection
Eval Date: 08-05-2013
Violations Found: Yes
Eval Type: Routine done by local agency
Eval Notes: Not reported
Eval Division: Ventura County Environmental Health
Eval Program: UST
Eval Source: CERS,

Eval General Type: Other/Unknown
Eval Date: 08-10-2020
Violations Found: Yes
Eval Type: Other, not routine, done by local agency
Eval Notes: FOLLOW-UP INSPECTION
Eval Division: Ventura County Environmental Health
Eval Program: UST
Eval Source: CERS,

Eval General Type: Compliance Evaluation Inspection
Eval Date: 06-03-2021
Violations Found: No
Eval Type: Routine done by local agency
Eval Notes: Not reported
Eval Division: Ventura County Environmental Health
Eval Program: HMRRP
Eval Source: CERS,

Eval General Type: Compliance Evaluation Inspection
Eval Date: 07-01-2019
Violations Found: Yes
Eval Type: Routine done by local agency
Eval Notes: Not reported
Eval Division: Ventura County Environmental Health
Eval Program: UST
Eval Source: CERS,

Eval General Type: Compliance Evaluation Inspection
Eval Date: 07-02-2018
Violations Found: Yes
Eval Type: Routine done by local agency
Eval Notes: Not reported
Eval Division: Ventura County Environmental Health
Eval Program: UST
Eval Source: CERS,

Eval General Type: Compliance Evaluation Inspection
Eval Date: 08-04-2014
Violations Found: No
Eval Type: Routine done by local agency
Eval Notes: Not reported
Eval Division: Ventura County Environmental Health
Eval Program: HW
Eval Source: CERS,

Eval General Type: Compliance Evaluation Inspection

TEXACO SERVICE STATION (Continued) **1007738638**

Eval Date: 08-05-2013
Violations Found: No
Eval Type: Routine done by local agency
Eval Notes: Not reported
Eval Division: Ventura County Environmental Health
Eval Program: HMRRP
Eval Source: CERS,

Eval General Type: Other/Unknown
Eval Date: 08-07-2019
Violations Found: No
Eval Type: Other, not routine, done by local agency
Eval Notes: FOLLOW-UP INSPECTION
Eval Division: Ventura County Environmental Health
Eval Program: HMRRP
Eval Source: CERS,

Eval General Type: Compliance Evaluation Inspection
Eval Date: 08-08-2016
Violations Found: No
Eval Type: Routine done by local agency
Eval Notes: Not reported
Eval Division: Ventura County Environmental Health
Eval Program: HMRRP
Eval Source: CERS,

Eval General Type: Compliance Evaluation Inspection
Eval Date: 08-08-2016
Violations Found: No
Eval Type: Routine done by local agency
Eval Notes: Not reported
Eval Division: Ventura County Environmental Health
Eval Program: HW
Eval Source: CERS,

Eval General Type: Other/Unknown
Eval Date: 08-10-2020
Violations Found: No
Eval Type: Other, not routine, done by local agency
Eval Notes: FOLLOW-UP INSPECTION
Eval Division: Ventura County Environmental Health
Eval Program: HMRRP
Eval Source: CERS,

Affiliation:
Affiliation Type Desc: Document Preparer
Entity Name: PARVIZ (DAVID) NATANZI
Entity Title: Not reported
Affiliation Address: Not reported
Affiliation City: Not reported
Affiliation State: Not reported
Affiliation Country: Not reported
Affiliation Zip: Not reported
Affiliation Phone: ,

Affiliation Type Desc: Facility Mailing Address
Entity Name: Mailing Address

TEXACO SERVICE STATION (Continued) **1007738638**

Entity Title:	Not reported
Affiliation Address:	56 EAST THOUSAND OAKS BOULEVARD
Affiliation City:	THOUSAND OAKS
Affiliation State:	CA
Affiliation Country:	Not reported
Affiliation Zip:	91360-5703
Affiliation Phone:	,
Affiliation Type Desc:	Identification Signer
Entity Name:	Parviz (David) Natanzi
Entity Title:	Owner
Affiliation Address:	Not reported
Affiliation City:	Not reported
Affiliation State:	Not reported
Affiliation Country:	Not reported
Affiliation Zip:	Not reported
Affiliation Phone:	,
Affiliation Type Desc:	Environmental Contact
Entity Name:	State UST Fund Advisory & Services, Inc.
Entity Title:	Not reported
Affiliation Address:	22930 CALABASH STREET
Affiliation City:	WOODLAND HILLS
Affiliation State:	CA
Affiliation Country:	Not reported
Affiliation Zip:	91364
Affiliation Phone:	,
Affiliation Type Desc:	UST Permit Applicant
Entity Name:	Parviz David Natanzi
Entity Title:	Owner
Affiliation Address:	Not reported
Affiliation City:	Not reported
Affiliation State:	Not reported
Affiliation Country:	Not reported
Affiliation Zip:	Not reported
Affiliation Phone:	(818) 414-9901,
Affiliation Type Desc:	UST Property Owner Name
Entity Name:	PARVIZ (DAVID) NATANZI
Entity Title:	Not reported
Affiliation Address:	56 EAST THOUSAND OAKS BOULEVARD
Affiliation City:	THOUSAND OAKS
Affiliation State:	CA
Affiliation Country:	United States
Affiliation Zip:	91360-5703
Affiliation Phone:	(818) 414-9901,
Affiliation Type Desc:	UST Tank Owner
Entity Name:	OAKS LANDLORD, LLC (dba: OAKS SHELL)
Entity Title:	Not reported
Affiliation Address:	56 EAST THOUSAND OAKS BOULEVARD
Affiliation City:	THOUSAND OAKS
Affiliation State:	CA
Affiliation Country:	United States
Affiliation Zip:	91360-5703
Affiliation Phone:	(818) 414-9901,

TEXACO SERVICE STATION (Continued) **1007738638**

Affiliation Type Desc:	CUPA District
Entity Name:	Ventura County Environmental Health
Entity Title:	Not reported
Affiliation Address:	800 South Victoria Avenue
Affiliation City:	Ventura
Affiliation State:	CA
Affiliation Country:	Not reported
Affiliation Zip:	93009
Affiliation Phone:	(805) 654-2813,

Affiliation Type Desc:	Legal Owner
Entity Name:	OAKS CENTER OIL INC
Entity Title:	Not reported
Affiliation Address:	56 EAST THOUSAND OAKS BOULEVARD
Affiliation City:	THOUSAND OAKS
Affiliation State:	CA
Affiliation Country:	United States
Affiliation Zip:	91362
Affiliation Phone:	(818) 414-9901,

Affiliation Type Desc:	Operator
Entity Name:	OAKS SHELL
Entity Title:	Not reported
Affiliation Address:	Not reported
Affiliation City:	Not reported
Affiliation State:	Not reported
Affiliation Country:	Not reported
Affiliation Zip:	Not reported
Affiliation Phone:	(805) 496-8464,

Affiliation Type Desc:	Parent Corporation
Entity Name:	OAKS SHELL
Entity Title:	Not reported
Affiliation Address:	Not reported
Affiliation City:	Not reported
Affiliation State:	Not reported
Affiliation Country:	Not reported
Affiliation Zip:	Not reported
Affiliation Phone:	,

Affiliation Type Desc:	UST Tank Operator
Entity Name:	OAKS LANDLORD, LLC (dba: OAKS SHELL)
Entity Title:	Not reported
Affiliation Address:	56 EAST THOUSAND OAKS BOULEVARD
Affiliation City:	THOUSAND OAKS
Affiliation State:	CA
Affiliation Country:	United States
Affiliation Zip:	91360-5703
Affiliation Phone:	(818) 414-9901,

P233 **OAKS SHELL** **UST FINDER** **1028188414**
SW **56 E THOUSAND OAKS BLVD** **N/A**
1/8-1/4 **THOUSAND OAKS, CA 91360**
0.203 mi.
1070 ft. **Site 15 of 19 in cluster P**

Relative:
Lower

Actual:
716 ft.

UST FINDER:

Object ID:	732645
Facility ID:	CA10331947
Name:	OAKS SHELL
Address:	56 E THOUSAND OAKS BLVD
City,State,Zip:	THOUSAND OAKS, CA 91360
Address Match Type:	PointAddress
Open USTs:	4
Closed USTs:	Not reported
TOS USTs:	Not reported
Population 1500ft:	527
Private Wells 1500ft:	2
Within 100yr Floodplain:	No
Land Use:	Developed, Medium Intensity
Within SPA:	Not reported
SPA PWS Facility ID:	Not reported
SPA Water Type:	Not reported
SPA Facility Type:	Not reported
SPA HUC12:	Not reported
Within WHPA:	Not reported
WHPA PWS Facility ID:	Not reported
WHPA Water Type:	Not reported
WHPA Facility Type:	Not reported
WHPA HUC12:	Not reported
Facility Status:	Open UST(s)
Date of Last Inspection:	Not reported
EPA Region:	9
Tribe:	Not reported
Coordinate Source:	Geocode
X Coord:	-118.875963008
Y Coord:	34.17862301
Latitude:	34.1786230095563
Longitude:	-118.875963007508

UST FINDER:

Object ID:	2262651
Facility ID:	CA10331947
Tank ID:	CA10331947-004_A Stand-alone Tank_1
Tank Status:	Open
Installation Date:	1991/01/01 15:59:59+00
Removal Date:	Not reported
Tank Capacity:	10000
Substances:	Diesel
Tank Wall Type:	Double Wall

Object ID:	2262652
Facility ID:	CA10331947
Tank ID:	CA10331947-003_A Stand-alone Tank_1
Tank Status:	Open
Installation Date:	1991/01/01 15:59:59+00
Removal Date:	Not reported
Tank Capacity:	10000
Substances:	Premium Unleaded
Tank Wall Type:	Double Wall

OAKS SHELL (Continued) **1028188414**

Object ID:	2262653
Facility ID:	CA10331947
Tank ID:	CA10331947-002_A Stand-alone Tank_1
Tank Status:	Open
Installation Date:	1991/01/01 15:59:59+00
Removal Date:	Not reported
Tank Capacity:	10000
Substances:	E85
Tank Wall Type:	Double Wall

Object ID:	2262654
Facility ID:	CA10331947
Tank ID:	CA10331947-001_A Stand-alone Tank_1
Tank Status:	Open
Installation Date:	1991/01/01 15:59:59+00
Removal Date:	Not reported
Tank Capacity:	10000
Substances:	Regular Unleaded
Tank Wall Type:	Double Wall

P234 **OAKS SHELL** **UST** **U004358022**
SW **56 E THOUSAND OAKS BLVD** **N/A**
1/8-1/4 **THOUSAND OAKS, CA 91360**
0.203 mi.
1070 ft. **Site 16 of 19 in cluster P**

Relative: UST:
Lower

Actual:
716 ft.

Name:	OAKS SHELL
Address:	56 E THOUSAND OAKS BLVD
City,State,Zip:	THOUSAND OAKS, CA 91360
Facility ID:	Not reported
Permitting Agency:	Ventura County Environmental Health
CERSID:	Not reported
Latitude:	34.17865
Longitude:	-118.87583
Owner type:	Not reported
Facility type:	Not reported
Num of inuse ust:	Not reported
Num of closed ust:	Not reported
Num of oos ust:	Not reported
Epa region:	Not reported
Tribal lands:	Not reported
Tank owner name:	Not reported
Tank owner mailing address:	Not reported
Tank owner mailing city:	Not reported
Tank owner mailing zip:	Not reported
Tank owner mailing state:	Not reported
Tank operator name:	Not reported
Tank operator mailing address:	Not reported
Tank operator mailing city:	Not reported
Tank operator mailing zip:	Not reported
Tank operator mailing state:	Not reported
Tankidnumber:	Not reported
Tank status:	Not reported
Tank configuration:	Not reported
Tank closure date:	Not reported
Tank installation date:	Not reported

OAKS SHELL (Continued) **U004358022**

Tank num of compartments:	Not reported
Tank contents:	Not reported
Tank capacity gallons:	Not reported
Tank type:	Not reported
Tank pc construction:	Not reported
Tank pwpiping construction:	Not reported
Tank piping type:	Not reported
Tank piping construction:	Not reported
Tank sacrificial anode:	Not reported
Tank cp impressed current:	Not reported
Tank cp shutoff:	Not reported
Tank alarms:	Not reported
Tank ball float:	Not reported
Tank spill bucket:	Not reported

Name:	OAKS SHELL
Address:	56 E THOUSAND OAKS BLVD
City,State,Zip:	THOUSAND OAKS, CA 91360
Facility ID:	Not reported
Permitting Agency:	Ventura County Environmental Health
CERSID:	10331947
Latitude:	34.1786500
Longitude:	-118.875830
Owner type:	Non-Government
Facility type:	Motor Vehicle Fueling
Num of inuse ust:	4
Num of closed ust:	0
Num of oos ust:	0
Epa region:	9
Tribal lands:	No
Tank owner name:	OAKS LANDLORD, LLC (dba: OAKS SHELL)
Tank owner mailing address:	56 EAST THOUSAND OAKS BOULEVARD
Tank owner mailing city:	THOUSAND OAKS
Tank owner mailing zip:	91360-5703
Tank owner mailing state:	CA
Tank operator name:	OAKS LANDLORD, LLC (dba: OAKS SHELL)
Tank operator mailing address:	56 EAST THOUSAND OAKS BOULEVARD
Tank operator mailing city:	THOUSAND OAKS
Tank operator mailing zip:	91360-5703
Tank operator mailing state:	CA
Tankidnumber:	2
Tank status:	Confirmed/Updated Information
Tank configuration:	Stand Alone Tank
Tank closure date:	Not reported
Tank installation date:	1/1/1991 12:00:00 AM
Tank num of compartments:	1
Tank contents:	12
Tank capacity gallons:	10000
Tank type:	Double Wall
Tank pc construction:	Fiberglass
Tank pwpiping construction:	Fiberglass
Tank piping type:	Pressure
Tank piping construction:	Double Walled
Tank sacrificial anode:	No
Tank cp impressed current:	No
Tank cp shutoff:	Yes
Tank alarms:	No

OAKS SHELL (Continued) **U004358022**

Tank ball float:	No
Tank spill bucket:	Yes
Name:	OAKS SHELL
Address:	56 E THOUSAND OAKS BLVD
City,State,Zip:	THOUSAND OAKS, CA 91360
Facility ID:	Not reported
Permitting Agency:	Ventura County Environmental Health
CERSID:	10331947
Latitude:	34.1786500
Longitude:	-118.875830
Owner type:	Non-Government
Facility type:	Motor Vehicle Fueling
Num of inuse ust:	4
Num of closed ust:	0
Num of oos ust:	0
Epa region:	9
Tribal lands:	No
Tank owner name:	OAKS LANDLORD, LLC (dba: OAKS SHELL)
Tank owner mailing address:	56 EAST THOUSAND OAKS BOULEVARD
Tank owner mailing city:	THOUSAND OAKS
Tank owner mailing zip:	91360-5703
Tank owner mailing state:	CA
Tank operator name:	OAKS LANDLORD, LLC (dba: OAKS SHELL)
Tank operator mailing address:	56 EAST THOUSAND OAKS BOULEVARD
Tank operator mailing city:	THOUSAND OAKS
Tank operator mailing zip:	91360-5703
Tank operator mailing state:	CA
Tankidnumber:	3
Tank status:	Confirmed/Updated Information
Tank configuration:	Stand Alone Tank
Tank closure date:	Not reported
Tank installation date:	1/1/1991 12:00:00 AM
Tank num of compartments:	1
Tank contents:	Premium Unleaded
Tank capacity gallons:	10000
Tank type:	Double Wall
Tank pc construction:	Fiberglass
Tank pwpiping construction:	Fiberglass
Tank piping type:	Pressure
Tank piping construction:	Double Walled
Tank sacrificial anode:	No
Tank cp impressed current:	No
Tank cp shutoff:	Yes
Tank alarms:	No
Tank ball float:	No
Tank spill bucket:	Yes
Name:	OAKS SHELL
Address:	56 E THOUSAND OAKS BLVD
City,State,Zip:	THOUSAND OAKS, CA 91360
Facility ID:	Not reported
Permitting Agency:	Ventura County Environmental Health
CERSID:	10331947
Latitude:	34.1786500
Longitude:	-118.875830
Owner type:	Non-Government

OAKS SHELL (Continued) **U004358022**

Facility type:	Motor Vehicle Fueling
Num of inuse ust:	4
Num of closed ust:	0
Num of oos ust:	0
Epa region:	9
Tribal lands:	No
Tank owner name:	OAKS LANDLORD, LLC (dba: OAKS SHELL)
Tank owner mailing address:	56 EAST THOUSAND OAKS BOULEVARD
Tank owner mailing city:	THOUSAND OAKS
Tank owner mailing zip:	91360-5703
Tank owner mailing state:	CA
Tank operator name:	OAKS LANDLORD, LLC (dba: OAKS SHELL)
Tank operator mailing address:	56 EAST THOUSAND OAKS BOULEVARD
Tank operator mailing city:	THOUSAND OAKS
Tank operator mailing zip:	91360-5703
Tank operator mailing state:	CA
Tankidnumber:	4
Tank status:	Confirmed/Updated Information
Tank configuration:	Stand Alone Tank
Tank closure date:	Not reported
Tank installation date:	1/1/1991 12:00:00 AM
Tank num of compartments:	1
Tank contents:	Diesel
Tank capacity gallons:	10000
Tank type:	Double Wall
Tank pc construction:	Fiberglass
Tank pwpiping construction:	Fiberglass
Tank piping type:	Pressure
Tank piping construction:	Double Walled
Tank sacrificial anode:	No
Tank cp impressed current:	No
Tank cp shutoff:	Yes
Tank alarms:	No
Tank ball float:	No
Tank spill bucket:	Yes

Name:	OAKS SHELL
Address:	56 E THOUSAND OAKS BLVD
City,State,Zip:	THOUSAND OAKS, CA 91360
Facility ID:	Not reported
Permitting Agency:	Ventura County Environmental Health
CERSID:	10331947
Latitude:	34.1786500
Longitude:	-118.875830
Owner type:	Non-Government
Facility type:	Motor Vehicle Fueling
Num of inuse ust:	4
Num of closed ust:	0
Num of oos ust:	0
Epa region:	9
Tribal lands:	No
Tank owner name:	OAKS LANDLORD, LLC (dba: OAKS SHELL)
Tank owner mailing address:	56 EAST THOUSAND OAKS BOULEVARD
Tank owner mailing city:	THOUSAND OAKS
Tank owner mailing zip:	91360-5703
Tank owner mailing state:	CA
Tank operator name:	OAKS LANDLORD, LLC (dba: OAKS SHELL)

OAKS SHELL (Continued) **U004358022**

Tank operator mailing address:	56 EAST THOUSAND OAKS BOULEVARD
Tank operator mailing city:	THOUSAND OAKS
Tank operator mailing zip:	91360-5703
Tank operator mailing state:	CA
Tankidnumber:	1
Tank status:	Confirmed/Updated Information
Tank configuration:	Stand Alone Tank
Tank closure date:	Not reported
Tank installation date:	1/1/1991 12:00:00 AM
Tank num of compartments:	1
Tank contents:	Regular Unleaded
Tank capacity gallons:	10000
Tank type:	Double Wall
Tank pc construction:	Fiberglass
Tank pwpiping construction:	Fiberglass
Tank piping type:	Pressure
Tank piping construction:	Double Walled
Tank sacrificial anode:	No
Tank cp impressed current:	No
Tank cp shutoff:	Yes
Tank alarms:	No
Tank ball float:	No
Tank spill bucket:	Yes

Name:	OAKS SHELL
Address:	56 E THOUSAND OAKS BLVD
City,State,Zip:	THOUSAND OAKS, CA 91360
Facility ID:	Not reported
Permitting Agency:	Ventura County Environmental Health
CERSID:	Not reported
Latitude:	34.1786500
Longitude:	-118.875830
Owner type:	Not reported
Facility type:	Not reported
Num of inuse ust:	Not reported
Num of closed ust:	Not reported
Num of oos ust:	Not reported
Epa region:	Not reported
Tribal lands:	Not reported
Tank owner name:	Not reported
Tank owner mailing address:	Not reported
Tank owner mailing city:	Not reported
Tank owner mailing zip:	Not reported
Tank owner mailing state:	Not reported
Tank operator name:	Not reported
Tank operator mailing address:	Not reported
Tank operator mailing city:	Not reported
Tank operator mailing zip:	Not reported
Tank operator mailing state:	Not reported
Tankidnumber:	Not reported
Tank status:	Not reported
Tank configuration:	Not reported
Tank closure date:	Not reported
Tank installation date:	Not reported
Tank num of compartments:	Not reported
Tank contents:	Not reported
Tank capacity gallons:	Not reported

OAKS SHELL (Continued) **U004358022**

Tank type:	Not reported
Tank pc construction:	Not reported
Tank pwpiping construction:	Not reported
Tank piping type:	Not reported
Tank piping construction:	Not reported
Tank sacrificial anode:	Not reported
Tank cp impressed current:	Not reported
Tank cp shutoff:	Not reported
Tank alarms:	Not reported
Tank ball float:	Not reported
Tank spill bucket:	Not reported

P235 **TEXACO SS - THOUSAND OAKS** **LUST** **S100276606**
SW **56 THOUSAND OAKS BLVD** **CHMIRS** **N/A**
1/8-1/4 **THOUSAND OAKS, CA 91360** **CERS**
0.203 mi.
1070 ft. **Site 17 of 19 in cluster P**

Relative: **Lower**

Actual: **716 ft.**

LUST:

Name:	TEXACO SS - THOUSAND OAKS
Address:	56 THOUSAND OAKS BLVD
City,State,Zip:	THOUSAND OAKS, CA 91360
Lead Agency:	VENTURA COUNTY
Case Type:	LUST Cleanup Site
Geo Track:	http://geotracker.waterboards.ca.gov/profile_report.asp?global_id=T0611100689
Global Id:	T0611100689
Latitude:	34.178612963723
Longitude:	-118.875868320465
Status:	Completed - Case Closed
Status Date:	11/04/2013
Case Worker:	GLT
RB Case Number:	C90116
Local Agency:	VENTURA COUNTY
File Location:	All Files are on GeoTracker or in the Local Agency Database
Local Case Number:	90116
Potential Media Affect:	Other Groundwater (uses other than drinking water)
Potential Contaminants of Concern:	Gasoline
EPA Region:	9
Coordinate Source:	Google Map Move
Cuf Case:	YES
Quantity Released Gallons:	3600
Begin Date:	09/18/1984
Leak Reported Date:	09/18/1984
How Discovered:	Facility Inspection
How Discovered Description:	Not reported
Discharge Source:	Not reported
Discharge Cause:	Not reported
Stop Method:	Not reported
Stop Description:	Not reported
No Further Action Date:	11/04/2013
CA Water Watershed Name:	Calleguas - Calleguas-Conejo - Thousand Oaks (408.28)
Dwr Groundwater Subbasin Name:	Conejo (4-010)
Disadvantaged Community:	Not reported
CA Enviroscreen 3 Score:	46-50%
CA Enviroscreen 4 Score:	55-60%
Military DOD Site:	No
Facility Project Subtype:	Not reported
RWQCB Region:	LOS ANGELES RWQCB (REGION 4)

TEXACO SS - THOUSAND OAKS (Continued) **S100276606**

Site History: BLANK

LUST:
Global Id: T0611100689
Contact Type: Regional Board Caseworker
Contact Name: DANIEL PIROTTON
Organization Name: LOS ANGELES RWQCB (REGION 4)
Address: Not reported
City: R4 UNKNOWN
Email: dpirotton@waterboards.ca.gov
Phone Number: 2135766714

Global Id: T0611100689
Contact Type: Local Agency Caseworker - Primary Caseworker
Contact Name: GINA TERESA
Organization Name: VENTURA COUNTY
Address: 800 S. VICTORIA AVENUE
City: VENTURA
Email: gina.teresa@ventura.org
Phone Number: Not reported

LUST:
Global Id: T0611100689
Action Type: ENFORCEMENT
Date: 10/03/1990
Action: * Historical Enforcement - #1

Global Id: T0611100689
Action Type: ENFORCEMENT
Date: 12/30/2001
Action: * Historical Enforcement - #2

Global Id: T0611100689
Action Type: ENFORCEMENT
Date: 02/25/2008
Action: Technical Correspondence / Assistance / Other - #22

Global Id: T0611100689
Action Type: ENFORCEMENT
Date: 11/02/2009
Action: File review

Global Id: T0611100689
Action Type: ENFORCEMENT
Date: 12/05/2011
Action: Staff Letter

Global Id: T0611100689
Action Type: ENFORCEMENT
Date: 03/13/2012
Action: Staff Letter

Global Id: T0611100689
Action Type: ENFORCEMENT
Date: 09/26/2005
Action: * Historical Enforcement - #11

TEXACO SS - THOUSAND OAKS (Continued) **S100276606**

Global Id:	T0611100689
Action Type:	Other
Date:	09/18/1984
Action:	Leak Discovery
Global Id:	T0611100689
Action Type:	RESPONSE
Date:	10/31/2006
Action:	Other Report / Document
Global Id:	T0611100689
Action Type:	RESPONSE
Date:	01/31/2011
Action:	Monitoring Report - Semi-Annually
Global Id:	T0611100689
Action Type:	ENFORCEMENT
Date:	11/16/2010
Action:	File review
Global Id:	T0611100689
Action Type:	ENFORCEMENT
Date:	01/17/2007
Action:	Meeting - #17
Global Id:	T0611100689
Action Type:	ENFORCEMENT
Date:	05/11/2006
Action:	Technical Correspondence / Assistance / Other - #13
Global Id:	T0611100689
Action Type:	ENFORCEMENT
Date:	04/06/2007
Action:	Technical Correspondence / Assistance / Other - #18
Global Id:	T0611100689
Action Type:	ENFORCEMENT
Date:	05/21/2009
Action:	File review
Global Id:	T0611100689
Action Type:	ENFORCEMENT
Date:	10/26/2009
Action:	Staff Letter
Global Id:	T0611100689
Action Type:	ENFORCEMENT
Date:	07/23/2009
Action:	Staff Letter
Global Id:	T0611100689
Action Type:	ENFORCEMENT
Date:	05/11/2011
Action:	File review
Global Id:	T0611100689
Action Type:	ENFORCEMENT

TEXACO SS - THOUSAND OAKS (Continued) **S100276606**

Date: 04/04/2011
Action: Staff Letter

Global Id: T0611100689
Action Type: ENFORCEMENT
Date: 02/11/2011
Action: File review

Global Id: T0611100689
Action Type: ENFORCEMENT
Date: 08/18/2011
Action: Staff Letter

Global Id: T0611100689
Action Type: RESPONSE
Date: 06/08/2007
Action: Remedial Progress Report

Global Id: T0611100689
Action Type: ENFORCEMENT
Date: 01/10/2007
Action: Technical Correspondence / Assistance / Other - #16

Global Id: T0611100689
Action Type: ENFORCEMENT
Date: 11/18/2005
Action: * Historical Enforcement - #12

Global Id: T0611100689
Action Type: ENFORCEMENT
Date: 07/28/2005
Action: Verbal Communication - #10

Global Id: T0611100689
Action Type: ENFORCEMENT
Date: 09/08/2006
Action: Technical Correspondence / Assistance / Other - #14

Global Id: T0611100689
Action Type: ENFORCEMENT
Date: 06/26/2007
Action: Technical Correspondence / Assistance / Other - #20

Global Id: T0611100689
Action Type: ENFORCEMENT
Date: 06/08/2005
Action: * Historical Enforcement - #8

Global Id: T0611100689
Action Type: ENFORCEMENT
Date: 09/03/2008
Action: Staff Letter

Global Id: T0611100689
Action Type: ENFORCEMENT
Date: 04/29/2011
Action: Meeting

TEXACO SS - THOUSAND OAKS (Continued) **S100276606**

Global Id: T0611100689
Action Type: ENFORCEMENT
Date: 09/23/2010
Action: Staff Letter

Global Id: T0611100689
Action Type: ENFORCEMENT
Date: 06/28/2010
Action: Staff Letter

Global Id: T0611100689
Action Type: ENFORCEMENT
Date: 12/20/2012
Action: Staff Letter

Global Id: T0611100689
Action Type: ENFORCEMENT
Date: 05/30/2012
Action: Staff Letter

Global Id: T0611100689
Action Type: Other
Date: 09/19/1984
Action: Leak Stopped

Global Id: T0611100689
Action Type: RESPONSE
Date: 12/30/2009
Action: Soil and Water Investigation Report

Global Id: T0611100689
Action Type: RESPONSE
Date: 07/30/2004
Action: Monitoring Report - Quarterly

Global Id: T0611100689
Action Type: RESPONSE
Date: 04/15/2005
Action: Soil and Water Investigation Report

Global Id: T0611100689
Action Type: RESPONSE
Date: 02/17/2006
Action: CAP/RAP - Feasibility Study Report

Global Id: T0611100689
Action Type: RESPONSE
Date: 07/29/2005
Action: Monitoring Report - Quarterly

Global Id: T0611100689
Action Type: RESPONSE
Date: 07/30/2010
Action: Monitoring Report - Semi-Annually

Global Id: T0611100689
Action Type: RESPONSE

TEXACO SS - THOUSAND OAKS (Continued) **S100276606**

Date: 03/19/2010
Action: Soil and Water Investigation Report

Global Id: T0611100689
Action Type: RESPONSE
Date: 04/30/2012
Action: Pilot Study/ Treatability Report

Global Id: T0611100689
Action Type: RESPONSE
Date: 04/30/2012
Action: Monitoring Report - Quarterly

Global Id: T0611100689
Action Type: RESPONSE
Date: 10/31/2012
Action: Monitoring Report - Quarterly

Global Id: T0611100689
Action Type: RESPONSE
Date: 07/31/2012
Action: Monitoring Report - Quarterly

Global Id: T0611100689
Action Type: RESPONSE
Date: 01/15/2013
Action: Correspondence

Global Id: T0611100689
Action Type: RESPONSE
Date: 10/22/2012
Action: Correspondence

Global Id: T0611100689
Action Type: RESPONSE
Date: 01/30/2013
Action: Monitoring Report - Semi-Annually

Global Id: T0611100689
Action Type: RESPONSE
Date: 10/30/2013
Action: Well Destruction Report

Global Id: T0611100689
Action Type: ENFORCEMENT
Date: 05/29/2007
Action: Technical Correspondence / Assistance / Other - #19

Global Id: T0611100689
Action Type: ENFORCEMENT
Date: 01/03/2005
Action: * Historical Enforcement - #5

Global Id: T0611100689
Action Type: ENFORCEMENT
Date: 09/29/2004
Action: * Historical Enforcement - #4

TEXACO SS - THOUSAND OAKS (Continued) **S100276606**

Global Id:	T0611100689
Action Type:	ENFORCEMENT
Date:	06/21/2005
Action:	* Historical Enforcement - #9
Global Id:	T0611100689
Action Type:	ENFORCEMENT
Date:	10/17/2006
Action:	Technical Correspondence / Assistance / Other - #15
Global Id:	T0611100689
Action Type:	ENFORCEMENT
Date:	05/17/2005
Action:	* Historical Enforcement - #7
Global Id:	T0611100689
Action Type:	ENFORCEMENT
Date:	11/06/2008
Action:	Staff Letter
Global Id:	T0611100689
Action Type:	ENFORCEMENT
Date:	08/22/2013
Action:	File Review - Closure
Global Id:	T0611100689
Action Type:	ENFORCEMENT
Date:	09/11/2012
Action:	File review
Global Id:	T0611100689
Action Type:	ENFORCEMENT
Date:	11/04/2013
Action:	Closure/No Further Action Letter
Global Id:	T0611100689
Action Type:	RESPONSE
Date:	06/30/2009
Action:	Pilot Study/ Treatability Report
Global Id:	T0611100689
Action Type:	RESPONSE
Date:	09/18/2009
Action:	Soil and Water Investigation Workplan
Global Id:	T0611100689
Action Type:	RESPONSE
Date:	07/25/2005
Action:	Interim Remedial Action Plan
Global Id:	T0611100689
Action Type:	RESPONSE
Date:	12/12/2004
Action:	Soil and Water Investigation Workplan
Global Id:	T0611100689
Action Type:	RESPONSE

TEXACO SS - THOUSAND OAKS (Continued) **S100276606**

Date: 08/26/2005
Action: Other Report / Document

Global Id: T0611100689
Action Type: RESPONSE
Date: 01/30/2009
Action: Monitoring Report - Quarterly

Global Id: T0611100689
Action Type: REMEDIATION
Date: 11/28/2011
Action: Other (Use Description Field)

Global Id: T0611100689
Action Type: ENFORCEMENT
Date: 08/27/2007
Action: Technical Correspondence / Assistance / Other - #21

Global Id: T0611100689
Action Type: ENFORCEMENT
Date: 02/09/2004
Action: * Historical Enforcement - #3

Global Id: T0611100689
Action Type: ENFORCEMENT
Date: 04/04/2005
Action: * Historical Enforcement - #6

Global Id: T0611100689
Action Type: ENFORCEMENT
Date: 05/27/2008
Action: * No Action - #23

Global Id: T0611100689
Action Type: ENFORCEMENT
Date: 02/19/2010
Action: Staff Letter

Global Id: T0611100689
Action Type: ENFORCEMENT
Date: 01/04/2011
Action: Staff Letter

Global Id: T0611100689
Action Type: ENFORCEMENT
Date: 04/19/2010
Action: Staff Letter

Global Id: T0611100689
Action Type: ENFORCEMENT
Date: 05/21/2008
Action: File review

Global Id: T0611100689
Action Type: ENFORCEMENT
Date: 05/06/2013
Action: Staff Letter

TEXACO SS - THOUSAND OAKS (Continued) **S100276606**

Global Id: T0611100689
Action Type: ENFORCEMENT
Date: 02/27/2013
Action: Verbal Enforcement

Global Id: T0611100689
Action Type: Other
Date: 09/18/1984
Action: Leak Reported

Global Id: T0611100689
Action Type: RESPONSE
Date: 10/28/2008
Action: Remedial Progress Report

Global Id: T0611100689
Action Type: RESPONSE
Date: 01/31/2004
Action: Monitoring Report - Quarterly

Global Id: T0611100689
Action Type: RESPONSE
Date: 02/10/2004
Action: Other Report / Document

Global Id: T0611100689
Action Type: RESPONSE
Date: 06/30/2003
Action: Monitoring Report - Quarterly

Global Id: T0611100689
Action Type: RESPONSE
Date: 10/30/2007
Action: Remedial Progress Report

Global Id: T0611100689
Action Type: RESPONSE
Date: 07/30/2008
Action: Monitoring Report - Quarterly

Global Id: T0611100689
Action Type: RESPONSE
Date: 07/16/2010
Action: CAP/RAP - Final Remediation / Design Plan - Regulator Responded

Global Id: T0611100689
Action Type: RESPONSE
Date: 06/15/2011
Action: CAP/RAP - Final Remediation / Design Plan - Regulator Responded

Global Id: T0611100689
Action Type: RESPONSE
Date: 07/23/2013
Action: Correspondence - Regulator Responded

Global Id: T0611100689
Action Type: REMEDIATION

TEXACO SS - THOUSAND OAKS (Continued) **S100276606**

Date: 06/06/2007
Action: Pump & Treat (P&T) Groundwater

Global Id: T0611100689
Action Type: REMEDIATION
Date: 04/13/2007
Action: Other (Use Description Field)

LUST:
Global Id: T0611100689
Status: Open - Verification Monitoring
Status Date: 07/30/2004

Global Id: T0611100689
Status: Open - Case Begin Date
Status Date: 09/18/1984

Global Id: T0611100689
Status: Open - Site Assessment
Status Date: 10/03/1990

Global Id: T0611100689
Status: Open - Site Assessment
Status Date: 02/28/1992

Global Id: T0611100689
Status: Open - Site Assessment
Status Date: 12/22/2004

Global Id: T0611100689
Status: Open - Remediation
Status Date: 04/13/2007

Global Id: T0611100689
Status: Open - Remediation
Status Date: 06/06/2007

Global Id: T0611100689
Status: Open - Verification Monitoring
Status Date: 04/04/2012

Global Id: T0611100689
Status: Open - Eligible for Closure
Status Date: 12/11/2012

Global Id: T0611100689
Status: Completed - Case Closed
Status Date: 11/04/2013

CHMIRS:
Name: Not reported
Address: 56 EAST THOUSAND OAKS BLVD
City,State,Zip: THOUSAND OAKS, CA 91362
OES Incident Number: 100130
OES notification: Not reported

TEXACO SS - THOUSAND OAKS (Continued) **S100276606**

OES Date:	Not reported
OES Time:	Not reported
Date Completed:	**12-FEB-91**
Property Use:	500
Agency Id Number:	56712
Agency Incident Number:	91011
Time Notified:	1300
Time Completed:	1830
Surrounding Area:	500
Estimated Temperature:	70
Property Management:	P
More Than Two Substances Involved?:	N
Resp Agncy Personel # Of Decontaminated:	0
Responding Agency Personel # Of Injuries:	0
Responding Agency Personel # Of Fatalities:	0
Others Number Of Decontaminated:	0
Others Number Of Injuries:	0
Others Number Of Fatalities:	0
Vehicle Make/year:	Not reported
Vehicle License Number:	Not reported
Vehicle State:	Not reported
Vehicle Id Number:	Not reported
CA DOT PUC/ICC Number:	Not reported
Company Name:	Not reported
Reporting Officer Name/ID:	GREGORY SMITH
Report Date:	12-FEB-91
Facility Telephone:	805 654-2813
Waterway Involved:	Not reported
Waterway:	Not reported
Spill Site:	Not reported
Cleanup By:	Not reported
Containment:	Not reported
What Happened:	Not reported
Type:	Not reported
Measure:	Not reported
Other:	Not reported
Date/Time:	Not reported
Year:	88-92
Agency:	Not reported
Incident Date:	12-FEB-91
Admin Agency:	Not reported
Amount:	Not reported
Contained:	Not reported
Site Type:	Not reported
E Date:	11-JUN-92
Substance:	Not reported
Unknown:	Not reported
Substance #2:	Not reported
Substance #3:	Not reported
Evacuations:	Not reported
Number of Injuries:	Not reported
Number of Fatalities:	Not reported
#1 Pipeline:	Not reported
#2 Pipeline:	Not reported
#3 Pipeline:	Not reported
#1 Vessel >= 300 Tons:	Not reported
#2 Vessel >= 300 Tons:	Not reported

TEXACO SS - THOUSAND OAKS (Continued) **S100276606**

#3 Vessel >= 300 Tons:	Not reported
Evacs:	Not reported
Injuries:	Not reported
Fatals:	Not reported
Comments:	Y
Description:	Not reported

CERS:

Name:	TEXACO SS - THOUSAND OAKS
Address:	56 THOUSAND OAKS BLVD
City,State,Zip:	THOUSAND OAKS, CA 91360
Site ID:	766260
CERS ID:	T0611100689
CERS Description:	Leaking Underground Storage Tank Cleanup Site

Affiliation:

Affiliation Type Desc:	Local Agency Caseworker
Entity Name:	GINA TERESA - VENTURA COUNTY
Entity Title:	Not reported
Affiliation Address:	800 S. VICTORIA AVENUE
Affiliation City:	VENTURA
Affiliation State:	CA
Affiliation Country:	Not reported
Affiliation Zip:	Not reported
Affiliation Phone:	,

Affiliation Type Desc:	Regional Board Caseworker
Entity Name:	DANIEL PIROTTON - LOS ANGELES RWQCB (REGION 4)
Entity Title:	Not reported
Affiliation Address:	Not reported
Affiliation City:	R4 UNKNOWN
Affiliation State:	CA
Affiliation Country:	Not reported
Affiliation Zip:	Not reported
Affiliation Phone:	2135766714,

P236 **TEXACO STATION** **SWEEPS UST** **S102009214**
SW **56 E THOUSAND OAKS BLVD** **N/A**
1/8-1/4 **THOUSAND OAKS, CA 91360**
0.203 mi.
1070 ft. **Site 18 of 19 in cluster P**

Relative: **Lower**

Actual: **716 ft.**

SWEEPS UST:

Name:	TEXACO STATION
Address:	56 E THOUSAND OAKS BLVD
City:	THOUSAND OAKS
Status:	Active
Comp Number:	1226
Number:	9
Board Of Equalization:	44-000217
Referral Date:	09-30-92
Action Date:	09-30-92
Created Date:	02-29-88
Owner Tank Id:	Not reported
SWRCB Tank Id:	56-000-001226-000001
Tank Status:	A
Capacity:	10000

TEXACO STATION (Continued) **S102009214**

Active Date: Not reported
Tank Use: UNKNOWN
STG: P
Content: Not reported
Number Of Tanks: 5

Name: TEXACO STATION
Address: 56 E THOUSAND OAKS BLVD
City: THOUSAND OAKS
Status: Active
Comp Number: 1226
Number: 9
Board Of Equalization: 44-000217
Referral Date: 09-30-92
Action Date: 09-30-92
Created Date: 02-29-88
Owner Tank Id: Not reported
SWRCB Tank Id: 56-000-001226-000002
Tank Status: A
Capacity: 10000
Active Date: Not reported
Tank Use: UNKNOWN
STG: P
Content: Not reported
Number Of Tanks: Not reported

Name: TEXACO STATION
Address: 56 E THOUSAND OAKS BLVD
City: THOUSAND OAKS
Status: Active
Comp Number: 1226
Number: 9
Board Of Equalization: 44-000217
Referral Date: 09-30-92
Action Date: 09-30-92
Created Date: 02-29-88
Owner Tank Id: Not reported
SWRCB Tank Id: 56-000-001226-000003
Tank Status: A
Capacity: 10000
Active Date: Not reported
Tank Use: UNKNOWN
STG: P
Content: Not reported
Number Of Tanks: Not reported

Name: TEXACO STATION
Address: 56 E THOUSAND OAKS BLVD
City: THOUSAND OAKS
Status: Active
Comp Number: 1226
Number: 9
Board Of Equalization: 44-000217
Referral Date: 09-30-92
Action Date: 09-30-92
Created Date: 02-29-88
Owner Tank Id: Not reported

TEXACO STATION (Continued) **S102009214**

SWRCB Tank Id: 56-000-001226-000004
Tank Status: A
Capacity: 10000
Active Date: Not reported
Tank Use: UNKNOWN
STG: P
Content: Not reported
Number Of Tanks: Not reported

Name: TEXACO STATION
Address: 56 E THOUSAND OAKS BLVD
City: THOUSAND OAKS
Status: Active
Comp Number: 1226
Number: 9
Board Of Equalization: 44-000217
Referral Date: 09-30-92
Action Date: 09-30-92
Created Date: 02-29-88
Owner Tank Id: Not reported
SWRCB Tank Id: 56-000-001226-000005
Tank Status: A
Capacity: 550
Active Date: Not reported
Tank Use: UNKNOWN
STG: P
Content: Not reported
Number Of Tanks: Not reported

P237 **TEXACO SS - THOUSAND OAKS** **LUST** **S104164123**
SW **56 THOUSAND OAKS BLVD** **Cortese** **N/A**
1/8-1/4 **THOUSAND OAKS, CA 91360** **HIST CORTESE**
0.205 mi.
1082 ft. **Site 19 of 19 in cluster P**

Relative: LUST REG 4:
Lower
Actual: Region: 4
715 ft. Regional Board: 04
County: Ventura
Facility Id: C-90116
Status: Pollution Characterization
Substance: Gasoline
Substance Quantity: 3600
Local Case No: 90116
Case Type: Groundwater
Abatement Method Used at the Site: Not reported
Global ID: T0611100689
W Global ID: Not reported
Staff: UNK
Local Agency: 56000L
Cross Street: Not reported
Enforcement Type: SEL
Date Leak Discovered: 1/1/1981
Date Leak First Reported: 9/20/1984
Date Leak Record Entered: Not reported
Date Confirmation Began: 10/3/1990
Date Leak Stopped: Not reported
Date Case Last Changed on Database: Not reported

TEXACO SS - THOUSAND OAKS (Continued) **S104164123**

Date the Case was Closed:		Not reported
How Leak Discovered:	FI	
How Leak Stopped:	Not reported	
Cause of Leak:	Not reported	
Leak Source:	Not reported	
Operator:	Not reported	
Water System:	Not reported	
Well Name:	Not reported	
Approx. Dist To Production Well (ft):		9319.452810151645035831457675
Source of Cleanup Funding:		F
Preliminary Site Assessment Workplan Submitted:		10/3/1990
Preliminary Site Assessment Began:		2/28/1992
Pollution Characterization Began:		2/28/1992
Remediation Plan Submitted:		Not reported
Remedial Action Underway:		Not reported
Post Remedial Action Monitoring Began:		Not reported
Enforcement Action Date:		10/3/1990
Historical Max MTBE Date:		2/28/1995
Hist Max MTBE Conc in Groundwater:		3000
Hist Max MTBE Conc in Soil:		Not reported
Significant Interim Remedial Action Taken:		Not reported
GW Qualifier:	Not reported	
Soil Qualifier:	Not reported	
Organization:	Not reported	
Owner Contact:	Not reported	
Responsible Party:	TEXACO	
RP Address:	Not reported	
Program:	LUST	
Lat/Long:	34.1789912 / -1	
Local Agency Staff:	KEA	
Beneficial Use:	AGR	
Priority:	Not reported	
Cleanup Fund Id:	Not reported	
Suspended:	Not reported	
Assigned Name:	Not reported	
Summary:	Not reported	

CORTESE:

Name:	TEXACO SS - THOUSAND OAKS
Address:	56 THOUSAND OAKS BLVD
City,State,Zip:	THOUSAND OAKS, CA 91360
Region:	CORTESE
Envirostor Id:	Not reported
Global ID:	T0611100689
Site/Facility Type:	LUST CLEANUP SITE
Cleanup Status:	COMPLETED - CASE CLOSED
Status Date:	Not reported
Site Code:	Not reported
Latitude:	Not reported
Longitude:	Not reported
Owner:	Not reported
Enf Type:	Not reported
Swat R:	Not reported
Flag:	active
Order No:	Not reported
Waste Discharge System No:	Not reported
Effective Date:	Not reported

TEXACO SS - THOUSAND OAKS (Continued) **S104164123**

Region 2:	Not reported
WID Id:	Not reported
Solid Waste Id No:	Not reported
Waste Management Uit Name:	Not reported
File Name:	Active Open

HIST CORTESE:

edr_fname:	TEXACO
edr_fadd1:	56 THOUSAND OAKS
City,State,Zip:	THOUSAND OAKS, CA 91360
Region:	CORTESE
Facility County Code:	56
Reg By:	LTNKA
Reg Id:	C-90116

U238 **MANY MANSIONS** **RCRA NonGen / NLR** **1027685971**
North **243 EAST WILBUR ROAD** **CAC003228100**
1/8-1/4 **THOUSAND OAKS, CA 91360**
0.209 mi.
1104 ft. **Site 1 of 3 in cluster U**

Relative: **Higher**
Actual: **760 ft.**

RCRA Listings:

Date Form Received by Agency:	20230417
Handler Name:	Many Mansions
Handler Address:	243 East Wilbur Road
Handler City,State,Zip:	THOUSAND OAKS, CA 91360
EPA ID:	CAC003228100
Contact Name:	ELLEN MUSCARELLA
Contact Address:	1259 E THOUSAND OAKS BLVD
Contact City,State,Zip:	THOUSAND OAKS, CA 91360
Contact Telephone:	805-496-4948
Contact Fax:	Not reported
Contact Email:	ELLENM@MANYMANSIONS.ORG
Contact Title:	Not reported
EPA Region:	09
Land Type:	Not reported
Federal Waste Generator Description:	Not a generator, verified
Non-Notifier:	Not reported
Biennial Report Cycle:	Not reported
Accessibility:	Not reported
Active Site Indicator:	Not reported
State District Owner:	Not reported
State District:	Not reported
Mailing Address:	1259 E THOUSAND OAKS BLVD
Mailing City,State,Zip:	THOUSAND OAKS, CA 91360
Owner Name:	Many Mansions
Owner Type:	Other
Operator Name:	Ellen Muscarella
Operator Type:	Other
Short-Term Generator Activity:	No
Importer Activity:	No
Mixed Waste Generator:	No
Transporter Activity:	No
Transfer Facility Activity:	No
Recycler Activity with Storage:	No
Small Quantity On-Site Burner Exemption:	No
Smelting Melting and Refining Furnace Exemption:	No

MANY MANSIONS (Continued) **1027685971**

Underground Injection Control:	No
Off-Site Waste Receipt:	No
Universal Waste Indicator:	No
Universal Waste Destination Facility:	No
Federal Universal Waste:	No
Active Site State-Reg Handler:	---
Federal Facility Indicator:	Not reported
Hazardous Secondary Material Indicator:	N
Sub-Part K Indicator:	Not reported
2018 GPRA Permit Baseline:	Not on the Baseline
2018 GPRA Renewals Baseline:	Not on the Baseline
202 GPRA Corrective Action Baseline:	No
Subject to Corrective Action Universe:	No
Non-TSDFs Where RCRA CA has Been Imposed Universe:	No
Corrective Action Priority Ranking:	No NCAPS ranking
Environmental Control Indicator:	No
Institutional Control Indicator:	No
Human Exposure Controls Indicator:	N/A
Groundwater Controls Indicator:	N/A
Significant Non-Complier Universe:	No
Unaddressed Significant Non-Complier Universe:	No
Addressed Significant Non-Complier Universe:	No
Significant Non-Complier With a Compliance Schedule Universe:	No
Financial Assurance Required:	Not reported
Handler Date of Last Change:	20230418
Recognized Trader-Importer:	No
Recognized Trader-Exporter:	No
Importer of Spent Lead Acid Batteries:	No
Exporter of Spent Lead Acid Batteries:	No
Recycler Activity Without Storage:	No
Manifest Broker:	No
Sub-Part P Indicator:	No

Handler - Owner Operator:

Owner/Operator Indicator:	Operator
Owner/Operator Name: ELLEN MUSCARELLA	
Legal Status:	Other
Date Became Current:	Not reported
Date Ended Current:	Not reported
Owner/Operator Address:	1259 E THOUSAND OAKS BLVD
Owner/Operator City,State,Zip:	THOUSAND OAKS, CA 91360
Owner/Operator Telephone:	805-496-4948
Owner/Operator Telephone Ext:	Not reported
Owner/Operator Fax:	Not reported
Owner/Operator Email:	Not reported

Owner/Operator Indicator:	Owner
Owner/Operator Name: MANY MANSIONS	
Legal Status:	Other
Date Became Current:	Not reported
Date Ended Current:	Not reported
Owner/Operator Address:	1259 E THOUSAND OAKS BLVD
Owner/Operator City,State,Zip:	THOUSAND OAKS, CA 91360
Owner/Operator Telephone:	805-496-4948
Owner/Operator Telephone Ext:	Not reported
Owner/Operator Fax:	Not reported

MANY MANSIONS (Continued) **1027685971**

Owner/Operator Email: Not reported

Historic Generators:
Receive Date: 20230417
Handler Name: MANY MANSIONS
Federal Waste Generator Description: Not a generator, verified
State District Owner: Not reported
Large Quantity Handler of Universal Waste: No
Recognized Trader Importer: No
Recognized Trader Exporter: No
Spent Lead Acid Battery Importer: No
Spent Lead Acid Battery Exporter: No
Current Record: Yes
Non Storage Recycler Activity: No
Electronic Manifest Broker: No

List of NAICS Codes and Descriptions:
NAICS Code: 56299
NAICS Description: ALL OTHER WASTE MANAGEMENT SERVICES

Facility Has Received Notices of Violations:
Violations: No Violations Found

Evaluation Action Summary:
Evaluations: No Evaluations Found

U239 **MANY MANSIONS** **RCRA NonGen / NLR** **1027690682**
North **243 EAST WILBUR ROAD** **CAC003233167**
1/8-1/4 **THOUSAND OAKS, CA 91360**
0.209 mi.
1104 ft. **Site 2 of 3 in cluster U**

Relative:
Higher

Actual:
760 ft.

RCRA Listings:
Date Form Received by Agency: 20230518
Handler Name: Many Mansions
Handler Address: 243 East Wilbur Road
Handler City,State,Zip: THOUSAND OAKS, CA 91360
EPA ID: CAC003233167
Contact Name: MARIA ORTIZ
Contact Address: 1259 EAST THOUSAND OAKS BOULEVARD
Contact City,State,Zip: THOUSAND OAKS, CA 91360
Contact Telephone: 805-728-5770
Contact Fax: Not reported
Contact Email: MARIAO@MANYMANSIONS.ORG
Contact Title: Not reported
EPA Region: 09
Land Type: Not reported
Federal Waste Generator Description: Not a generator, verified
Non-Notifier: Not reported
Biennial Report Cycle: Not reported
Accessibility: Not reported
Active Site Indicator: Not reported
State District Owner: Not reported
State District: Not reported
Mailing Address: 1259 EAST THOUSAND OAKS BOULEVARD

MANY MANSIONS (Continued) **1027690682**

Mailing City,State,Zip:	THOUSAND OAKS, CA 91360
Owner Name:	Many Mansions
Owner Type:	Other
Operator Name:	Maria Ortiz
Operator Type:	Other
Short-Term Generator Activity:	No
Importer Activity:	No
Mixed Waste Generator:	No
Transporter Activity:	No
Transfer Facility Activity:	No
Recycler Activity with Storage:	No
Small Quantity On-Site Burner Exemption:	No
Smelting Melting and Refining Furnace Exemption:	No
Underground Injection Control:	No
Off-Site Waste Receipt:	No
Universal Waste Indicator:	No
Universal Waste Destination Facility:	No
Federal Universal Waste:	No
Active Site State-Reg Handler:	---
Federal Facility Indicator:	Not reported
Hazardous Secondary Material Indicator:	N
Sub-Part K Indicator:	Not reported
2018 GPRA Permit Baseline:	Not on the Baseline
2018 GPRA Renewals Baseline:	Not on the Baseline
202 GPRA Corrective Action Baseline:	No
Subject to Corrective Action Universe:	No
Non-TSDFs Where RCRA CA has Been Imposed Universe:	No
Corrective Action Priority Ranking:	No NCAPS ranking
Environmental Control Indicator:	No
Institutional Control Indicator:	No
Human Exposure Controls Indicator:	N/A
Groundwater Controls Indicator:	N/A
Significant Non-Complier Universe:	No
Unaddressed Significant Non-Complier Universe:	No
Addressed Significant Non-Complier Universe:	No
Significant Non-Complier With a Compliance Schedule Universe:	No
Financial Assurance Required:	Not reported
Handler Date of Last Change:	20230518
Recognized Trader-Importer:	No
Recognized Trader-Exporter:	No
Importer of Spent Lead Acid Batteries:	No
Exporter of Spent Lead Acid Batteries:	No
Recycler Activity Without Storage:	No
Manifest Broker:	No
Sub-Part P Indicator:	No

Handler - Owner Operator:

Owner/Operator Indicator:	Owner
Owner/Operator Name: MANY MANSIONS	
Legal Status:	Other
Date Became Current:	Not reported
Date Ended Current:	Not reported
Owner/Operator Address:	1259 EAST THOUSAND OAKS BOULEVARD
Owner/Operator City,State,Zip:	THOUSAND OAKS, CA 91360
Owner/Operator Telephone:	805-728-5770
Owner/Operator Telephone Ext:	Not reported

MANY MANSIONS (Continued) **1027690682**

Owner/Operator Fax: Not reported
Owner/Operator Email: Not reported

Owner/Operator Indicator: Operator
Owner/Operator Name: MARIA ORTIZ
Legal Status: Other
Date Became Current: Not reported
Date Ended Current: Not reported
Owner/Operator Address: 1259 EAST THOUSAND OAKS BOULEVARD
Owner/Operator City,State,Zip: THOUSAND OAKS, CA 91360
Owner/Operator Telephone: 805-728-5770
Owner/Operator Telephone Ext: Not reported
Owner/Operator Fax: Not reported
Owner/Operator Email: Not reported

Historic Generators:
Receive Date: 20230518
Handler Name: MANY MANSIONS
Federal Waste Generator Description: Not a generator, verified
State District Owner: Not reported
Large Quantity Handler of Universal Waste: No
Recognized Trader Importer: No
Recognized Trader Exporter: No
Spent Lead Acid Battery Importer: No
Spent Lead Acid Battery Exporter: No
Current Record: Yes
Non Storage Recycler Activity: No
Electronic Manifest Broker: No

List of NAICS Codes and Descriptions:
NAICS Code: 56299
NAICS Description: ALL OTHER WASTE MANAGEMENT SERVICES

Facility Has Received Notices of Violations:
Violations: No Violations Found

Evaluation Action Summary:
Evaluations: No Evaluations Found

S240 **WILBUR OAKS APARTMENTS** **RCRA NonGen / NLR** **1027446597**
NE **498 EAST WILBUR RD #498-208** **E MANIFEST** **CAC003184170**
1/8-1/4 **THOUSAND OAKS, CA 91360**
0.209 mi.
1105 ft. **Site 6 of 7 in cluster S**

Relative:
Higher

Actual:
747 ft.

RCRA Listings:
Date Form Received by Agency: 20220707
Handler Name: Wilbur Oaks Apartments
Handler Address: 498 East Wilbur Rd #498-208
Handler City,State,Zip: THOUSAND OAKS, CA 91360
EPA ID: CAC003184170
Contact Name: LYNDA PETERS
Contact Address: 498 EAST WILBUR RD #498-208
Contact City,State,Zip: THOUSAND OAKS, CA 91360
Contact Telephone: 805-495-4865

WILBUR OAKS APARTMENTS (Continued) **1027446597**

Contact Fax:	Not reported
Contact Email:	LYNDA@OAKSMGMT.COM
Contact Title:	Not reported
EPA Region:	09
Land Type:	Not reported
Federal Waste Generator Description:	Not a generator, verified
Non-Notifier:	Not reported
Biennial Report Cycle:	Not reported
Accessibility:	Not reported
Active Site Indicator:	Not reported
State District Owner:	Not reported
State District:	Not reported
Mailing Address:	498 EAST WILBUR RD #498-208
Mailing City,State,Zip:	THOUSAND OAKS, CA 91360
Owner Name:	Wilbur Oaks Apartments
Owner Type:	Other
Operator Name:	Lynda Peters
Operator Type:	Other
Short-Term Generator Activity:	No
Importer Activity:	No
Mixed Waste Generator:	No
Transporter Activity:	No
Transfer Facility Activity:	No
Recycler Activity with Storage:	No
Small Quantity On-Site Burner Exemption:	No
Smelting Melting and Refining Furnace Exemption:	No
Underground Injection Control:	No
Off-Site Waste Receipt:	No
Universal Waste Indicator:	No
Universal Waste Destination Facility:	No
Federal Universal Waste:	No
Active Site State-Reg Handler:	---
Federal Facility Indicator:	Not reported
Hazardous Secondary Material Indicator:	N
Sub-Part K Indicator:	Not reported
2018 GPRA Permit Baseline:	Not on the Baseline
2018 GPRA Renewals Baseline:	Not on the Baseline
202 GPRA Corrective Action Baseline:	No
Subject to Corrective Action Universe:	No
Non-TSDFs Where RCRA CA has Been Imposed Universe:	No
Corrective Action Priority Ranking:	No NCAPS ranking
Environmental Control Indicator:	No
Institutional Control Indicator:	No
Human Exposure Controls Indicator:	N/A
Groundwater Controls Indicator:	N/A
Significant Non-Complier Universe:	No
Unaddressed Significant Non-Complier Universe:	No
Addressed Significant Non-Complier Universe:	No
Significant Non-Complier With a Compliance Schedule Universe:	No
Financial Assurance Required:	Not reported
Handler Date of Last Change:	20220707
Recognized Trader-Importer:	No
Recognized Trader-Exporter:	No
Importer of Spent Lead Acid Batteries:	No
Exporter of Spent Lead Acid Batteries:	No
Recycler Activity Without Storage:	No
Manifest Broker:	No

WILBUR OAKS APARTMENTS (Continued) **1027446597**

Sub-Part P Indicator: No

Handler - Owner Operator:
Owner/Operator Indicator: Owner
Owner/Operator Name: WILBUR OAKS APARTMENTS
Legal Status: Other
Date Became Current: Not reported
Date Ended Current: Not reported
Owner/Operator Address: 498 EAST WILBUR RD #498-208
Owner/Operator City,State,Zip: THOUSAND OAKS, CA 91360
Owner/Operator Telephone: 805-495-4865
Owner/Operator Telephone Ext: Not reported
Owner/Operator Fax: Not reported
Owner/Operator Email: Not reported

Owner/Operator Indicator: Operator
Owner/Operator Name: LYNDA PETERS
Legal Status: Other
Date Became Current: Not reported
Date Ended Current: Not reported
Owner/Operator Address: 498 EAST WILBUR RD #498-208
Owner/Operator City,State,Zip: THOUSAND OAKS, CA 91360
Owner/Operator Telephone: 805-495-4865
Owner/Operator Telephone Ext: Not reported
Owner/Operator Fax: Not reported
Owner/Operator Email: Not reported

Historic Generators:
Receive Date: 20220707
Handler Name: WILBUR OAKS APARTMENTS
Federal Waste Generator Description: Not a generator, verified
State District Owner: Not reported
Large Quantity Handler of Universal Waste: No
Recognized Trader Importer: No
Recognized Trader Exporter: No
Spent Lead Acid Battery Importer: No
Spent Lead Acid Battery Exporter: No
Current Record: Yes
Non Storage Recycler Activity: No
Electronic Manifest Broker: No

List of NAICS Codes and Descriptions:
NAICS Code: 56299
NAICS Description: ALL OTHER WASTE MANAGEMENT SERVICES

Facility Has Received Notices of Violations:
Violations: No Violations Found

Evaluation Action Summary:
Evaluations: No Evaluations Found

E MANIFEST:

WILBUR OAKS APARTMENTS (Continued) **1027446597**

Manifest Tracking Number:	024272271JJK
Last Updated Date:	20220829
Shipped Date:	20220721
Received Date:	20220730
Manifest Status:	Signed
Submission Type:	DataImage5Copy
Origin Type:	Service
Generator EPA ID:	CAC003184170
Generator Name:	WILBUR OAKS APARTMENTS
Generator Mail Street Number:	Not reported
Generator Mail Street 1:	498 EAST WILBUR RD #498-208
Generator Mail Street 2:	Not reported
Generator Mail City:	THOUSAND OAKS
Generator Mail State:	CA
Generator Mail Zip:	91360
Generator Location Street Number:	Not reported
Generator Location Street 1:	498 EAST WILBUR RD #498-208
Generator Location Street 2:	Not reported
Generator Location City:	THOUSAND OAKS
Generator Location Zip:	91360
Generator Location State:	CA
Generator Contact Company Name:	Not reported
Designated Facility EPA ID:	AZR000506980
Designated Facility Name:	SOUTH YUMA COUNTY LANDFILL COMPOST FACILITY
Designated Facility Mail Street Number:	Not reported
Designated Facility Mail Street 1:	Not reported
Designated Facility Mail Street 2:	PO BOX 5437
Designated Facility Mail City:	YUMA
Designated Facility Mail Zip:	85366
Designated Facility Mail State:	AZ
Designated Facility Location Street Number:	Not reported
Designated Facility Location Street 1:	19536 S AVENUE 1 E
Designated Facility Location Street 2:	Not reported
Designated Facility Location City:	YUMA
Designated Facility Location Zip:	85365
Designated Facility Location State:	AZ
Designated Facility Contact Company Name:	Not reported
Manifest Residue Indicator:	N
Rejection Indicator:	N

State Waste:

Manifest Tracking Number:	024272271JJK
Waste Line Number:	1
State Waste Code Owner:	CA
State Waste Code:	151
State Waste:	Asbestos-containing waste

Transporter:

Manifest Tracking Number:	024272271JJK
Transporter Line Number:	1
Transporter EPA ID:	CAR000280651
Transporter Name:	MEDICAL BIOWASTE SOLUTIONS INC

Manifest Tracking Number:	024272271JJK
Transporter Line Number:	2
Transporter EPA ID:	CAD072953771

WILBUR OAKS APARTMENTS (Continued) **1027446597**

Transporter Name: UNITED PUMPING SERVICE INC

Waste Line:

Manifest Tracking Number:	024272271JJK
Waste Line Number:	1
U.S. DOT Hazardous Indicator:	Y
U.S. DOT ID Number:	NA2212
U.S. DOT Description:	NA2212, Asbestos, 9, PG III
Non-Hazardous Waste Description:	Not reported
Number of Containers:	18
Container Type Code:	BA
Container Type Description:	Burlap, cloth, paper, or plastic bags
Waste Quantity:	1
Quantity Unit of Measure Code:	Y
Quantity Unit of Measure Description:	Cubic Yards
Waste Quantity, in Tons:	0.84
Acute Waste Quantity, in Tons:	0
Non-Acute Waste Quantity, in Tons:	0.84
Waste Quantity, in Kilograms:	761.9052
Acute Waste Quantity, in Kilograms:	0
Non-Acute Waste Quantity, in Kilorgrams:	761.9052
Management Method Code:	H132
Management Method Description:	LANDFILL (WITH PRIOR TREATMENT AND/OR STABILIZATION)
Waste Residue Indicator:	N
Quantity Discrepancy Indicator:	N
Waste Type Discrepancy Indicator:	N
Waste Density:	Not reported
Waste Density Unit of Measure Code:	Not reported
Waste Density Unit of Measure Description:	Not reported
Form Code:	Not reported
Form Code Description:	Not reported
Source Code:	Not reported
Source Code Description:	Not reported
Waste Minimization Code:	Not reported
Waste Minimization Code Description:	Not reported
Consent Number:	Not reported
EPA Waste Indicator:	N

S241 **WILBUR OAKS APARTMENTS** **RCRA NonGen / NLR** **1027088471**
NE **498 E. WILBUR RD, #498-203** **E MANIFEST** **CAC003160894**
1/8-1/4 **THOUSAND OAKS, CA 91360**
0.209 mi.
1105 ft. **Site 7 of 7 in cluster S**

Relative:
Higher

Actual:
747 ft.

RCRA Listings:

Date Form Received by Agency:	20220208
Handler Name:	Wilbur Oaks
Handler Address:	498 E Wilbur Rd 498-203
Handler City,State,Zip:	THOUSAND OAKS, CA 91360
EPA ID:	CAC003160894
Contact Name:	LYNDA PETERS
Contact Address:	498 E WILBUR RD 498-203
Contact City,State,Zip:	THOUSAND OAKS, CA 91360
Contact Telephone:	805-495-4865
Contact Fax:	Not reported
Contact Email:	LYNDA@OAKSMGMT.COM
Contact Title:	Not reported

WILBUR OAKS APARTMENTS (Continued) **1027088471**

EPA Region:	09
Land Type:	Not reported
Federal Waste Generator Description:	Not a generator, verified
Non-Notifier:	Not reported
Biennial Report Cycle:	Not reported
Accessibility:	Not reported
Active Site Indicator:	Not reported
State District Owner:	Not reported
State District:	Not reported
Mailing Address:	498 E WILBUR RD 498-203
Mailing City,State,Zip:	THOUSAND OAKS, CA 91360
Owner Name:	Wilbur Oaks
Owner Type:	Other
Operator Name:	Lynda Peters
Operator Type:	Other
Short-Term Generator Activity:	No
Importer Activity:	No
Mixed Waste Generator:	No
Transporter Activity:	No
Transfer Facility Activity:	No
Recycler Activity with Storage:	No
Small Quantity On-Site Burner Exemption:	No
Smelting Melting and Refining Furnace Exemption:	No
Underground Injection Control:	No
Off-Site Waste Receipt:	No
Universal Waste Indicator:	No
Universal Waste Destination Facility:	No
Federal Universal Waste:	No
Active Site State-Reg Handler:	---
Federal Facility Indicator:	Not reported
Hazardous Secondary Material Indicator:	N
Sub-Part K Indicator:	Not reported
2018 GPRA Permit Baseline:	Not on the Baseline
2018 GPRA Renewals Baseline:	Not on the Baseline
202 GPRA Corrective Action Baseline:	No
Subject to Corrective Action Universe:	No
Non-TSDFs Where RCRA CA has Been Imposed Universe:	No
Corrective Action Priority Ranking:	No NCAPS ranking
Environmental Control Indicator:	No
Institutional Control Indicator:	No
Human Exposure Controls Indicator:	N/A
Groundwater Controls Indicator:	N/A
Significant Non-Complier Universe:	No
Unaddressed Significant Non-Complier Universe:	No
Addressed Significant Non-Complier Universe:	No
Significant Non-Complier With a Compliance Schedule Universe:	No
Financial Assurance Required:	Not reported
Handler Date of Last Change:	20220208
Recognized Trader-Importer:	No
Recognized Trader-Exporter:	No
Importer of Spent Lead Acid Batteries:	No
Exporter of Spent Lead Acid Batteries:	No
Recycler Activity Without Storage:	No
Manifest Broker:	No
Sub-Part P Indicator:	No

WILBUR OAKS APARTMENTS (Continued) **1027088471**

Handler - Owner Operator:

Owner/Operator Indicator:	Owner
Owner/Operator Name: WILBUR OAKS	
Legal Status:	Other
Date Became Current:	Not reported
Date Ended Current:	Not reported
Owner/Operator Address:	498 E WILBUR RD 498-203
Owner/Operator City,State,Zip:	THOUSAND OAKS, CA 91360
Owner/Operator Telephone:	805-495-4865
Owner/Operator Telephone Ext:	Not reported
Owner/Operator Fax:	Not reported
Owner/Operator Email:	Not reported

Owner/Operator Indicator:	Operator
Owner/Operator Name: LYNDA PETERS	
Legal Status:	Other
Date Became Current:	Not reported
Date Ended Current:	Not reported
Owner/Operator Address:	498 E WILBUR RD 498-203
Owner/Operator City,State,Zip:	THOUSAND OAKS, CA 91360
Owner/Operator Telephone:	805-495-4865
Owner/Operator Telephone Ext:	Not reported
Owner/Operator Fax:	Not reported
Owner/Operator Email:	Not reported

Historic Generators:

Receive Date:	20220208
Handler Name: WILBUR OAKS	
Federal Waste Generator Description:	Not a generator, verified
State District Owner:	Not reported
Large Quantity Handler of Universal Waste:	No
Recognized Trader Importer:	No
Recognized Trader Exporter:	No
Spent Lead Acid Battery Importer:	No
Spent Lead Acid Battery Exporter:	No
Current Record:	Yes
Non Storage Recycler Activity:	No
Electronic Manifest Broker:	No

List of NAICS Codes and Descriptions:

NAICS Code:	56299
NAICS Description:	ALL OTHER WASTE MANAGEMENT SERVICES

Facility Has Received Notices of Violations:

Violations:	No Violations Found

Evaluation Action Summary:

Evaluations:	No Evaluations Found

E MANIFEST:

Manifest Tracking Number:	023705648JJK
Last Updated Date:	20220803
Shipped Date:	20220211

WILBUR OAKS APARTMENTS (Continued) **1027088471**

Received Date:	20220216
Manifest Status:	Signed
Submission Type:	DataImage5Copy
Origin Type:	Service
Generator EPA ID:	CAC003160894
Generator Name:	WILBUR OAKS APARTMENTS
Generator Mail Street Number:	Not reported
Generator Mail Street 1:	498 E. WILBUR RD, #498-203
Generator Mail Street 2:	Not reported
Generator Mail City:	THOUSAND OAKS
Generator Mail State:	CA
Generator Mail Zip:	91360
Generator Location Street Number:	Not reported
Generator Location Street 1:	498 E. Wilbur Rd, #498-203
Generator Location Street 2:	Not reported
Generator Location City:	Thousand Oaks
Generator Location Zip:	91360
Generator Location State:	CA
Generator Contact Company Name:	Not reported
Designated Facility EPA ID:	CAD009007626
Designated Facility Name:	AZUSA LAND RECLAMATION CO INC
Designated Facility Mail Street Number:	Not reported
Designated Facility Mail Street 1:	Not reported
Designated Facility Mail Street 2:	1211 W. GLADSTONE STREET
Designated Facility Mail City:	AZUSA
Designated Facility Mail Zip:	91702
Designated Facility Mail State:	CA
Designated Facility Location Street Number:	Not reported
Designated Facility Location Street 1:	1211 W. GLADSTONE STREET
Designated Facility Location Street 2:	Not reported
Designated Facility Location City:	AZUSA
Designated Facility Location Zip:	91702
Designated Facility Location State:	CA
Designated Facility Contact Company Name:	Not reported
Manifest Residue Indicator:	N
Rejection Indicator:	N

State Waste:

Manifest Tracking Number:	023705648JJK
Waste Line Number:	1
State Waste Code Owner:	CA
State Waste Code:	151
State Waste:	Asbestos-containing waste

Transporter:

Manifest Tracking Number:	023705648JJK
Transporter Line Number:	1
Transporter EPA ID:	CAR000152058
Transporter Name:	EARTHWISE SERVICES LLC

Waste Line:

Manifest Tracking Number:	023705648JJK
Waste Line Number:	1
U.S. DOT Hazardous Indicator:	Y
U.S. DOT ID Number:	NA2212
U.S. DOT Description:	NA2212, Asbestos, 9, PG III, RQ

WILBUR OAKS APARTMENTS (Continued) **1027088471**

Non-Hazardous Waste Description:	Not reported
Number of Containers:	8
Container Type Code:	BA
Container Type Description:	Burlap, cloth, paper, or plastic bags
Waste Quantity:	1
Quantity Unit of Measure Code:	Y
Quantity Unit of Measure Description:	Cubic Yards
Waste Quantity, in Tons:	0.84
Acute Waste Quantity, in Tons:	0
Non-Acute Waste Quantity, in Tons:	0.84
Waste Quantity, in Kilograms:	761.9052
Acute Waste Quantity, in Kilograms:	0
Non-Acute Waste Quantity, in Kilorgrams:	761.9052
Management Method Code:	H132
Management Method Description:	LANDFILL (WITH PRIOR TREATMENT AND/OR STABILIZATION)
Waste Residue Indicator:	N
Quantity Discrepancy Indicator:	N
Waste Type Discrepancy Indicator:	N
Waste Density:	Not reported
Waste Density Unit of Measure Code:	Not reported
Waste Density Unit of Measure Description:	Not reported
Form Code:	Not reported
Form Code Description:	Not reported
Source Code:	Not reported
Source Code Description:	Not reported
Waste Minimization Code:	Not reported
Waste Minimization Code Description:	Not reported
Consent Number:	Not reported
EPA Waste Indicator:	N

N242 **HILLCREST CHRISTIAN CENTER OF THOUSAND OAKS** **RCRA NonGen / NLR** **1027522813**
NNE **449 EAST WILBUR ROAD** **CAC003215185**
1/8-1/4 **THOUSAND OAKS, CA 91360**
0.210 mi.
1109 ft. **Site 70 of 71 in cluster N**

Relative:
Higher

Actual:
756 ft.

RCRA Listings:

Date Form Received by Agency:	20230131
Handler Name:	Hillcrest Christian Center Of Thousand Oaks
Handler Address:	449 East Wilbur Road
Handler City,State,Zip:	THOUSAND OAKS, CA 91360
EPA ID:	CAC003215185
Contact Name:	STEVE LENHERT
Contact Address:	449 EAST WILBUR ROAD
Contact City,State,Zip:	THOUSAND OAKS, CA 91360
Contact Telephone:	805-497-7501
Contact Fax:	Not reported
Contact Email:	SLENHERT@HILLCRESTCS.ORG
Contact Title:	Not reported
EPA Region:	09
Land Type:	Not reported
Federal Waste Generator Description:	Not a generator, verified
Non-Notifier:	Not reported
Biennial Report Cycle:	Not reported
Accessibility:	Not reported
Active Site Indicator:	Not reported
State District Owner:	Not reported
State District:	Not reported

HILLCREST CHRISTIAN CENTER OF THOUSAND OAKS (Continued) **1027522813**

Mailing Address:	449 EAST WILBUR ROAD
Mailing City,State,Zip:	THOUSAND OAKS, CA 91360
Owner Name:	Hillcrest Christian Center Of Thous
Owner Type:	Other
Operator Name:	Steve Lenhert
Operator Type:	Other
Short-Term Generator Activity:	No
Importer Activity:	No
Mixed Waste Generator:	No
Transporter Activity:	No
Transfer Facility Activity:	No
Recycler Activity with Storage:	No
Small Quantity On-Site Burner Exemption:	No
Smelting Melting and Refining Furnace Exemption:	No
Underground Injection Control:	No
Off-Site Waste Receipt:	No
Universal Waste Indicator:	No
Universal Waste Destination Facility:	No
Federal Universal Waste:	No
Active Site State-Reg Handler:	---
Federal Facility Indicator:	Not reported
Hazardous Secondary Material Indicator:	N
Sub-Part K Indicator:	Not reported
2018 GPRA Permit Baseline:	Not on the Baseline
2018 GPRA Renewals Baseline:	Not on the Baseline
202 GPRA Corrective Action Baseline:	No
Subject to Corrective Action Universe:	No
Non-TSDFs Where RCRA CA has Been Imposed Universe:	No
Corrective Action Priority Ranking:	No NCAPS ranking
Environmental Control Indicator:	No
Institutional Control Indicator:	No
Human Exposure Controls Indicator:	N/A
Groundwater Controls Indicator:	N/A
Significant Non-Complier Universe:	No
Unaddressed Significant Non-Complier Universe:	No
Addressed Significant Non-Complier Universe:	No
Significant Non-Complier With a Compliance Schedule Universe:	No
Financial Assurance Required:	Not reported
Handler Date of Last Change:	20230203
Recognized Trader-Importer:	No
Recognized Trader-Exporter:	No
Importer of Spent Lead Acid Batteries:	No
Exporter of Spent Lead Acid Batteries:	No
Recycler Activity Without Storage:	No
Manifest Broker:	No
Sub-Part P Indicator:	No

Handler - Owner Operator:

Owner/Operator Indicator:	Operator
Owner/Operator Name: STEVE LENHERT	
Legal Status:	Other
Date Became Current:	Not reported
Date Ended Current:	Not reported
Owner/Operator Address:	449 EAST WILBUR ROAD
Owner/Operator City,State,Zip:	THOUSAND OAKS, CA 91360
Owner/Operator Telephone:	805-497-7501

HILLCREST CHRISTIAN CENTER OF THOUSAND OAKS (Continued) **1027522813**

Owner/Operator Telephone Ext: Not reported
Owner/Operator Fax: Not reported
Owner/Operator Email: Not reported

Owner/Operator Indicator: Owner
Owner/Operator Name: HILLCREST CHRISTIAN CENTER OF THOUS
Legal Status: Other
Date Became Current: Not reported
Date Ended Current: Not reported
Owner/Operator Address: 449 EAST WILBUR ROAD
Owner/Operator City,State,Zip: THOUSAND OAKS, CA 91360
Owner/Operator Telephone: 805-497-7501
Owner/Operator Telephone Ext: Not reported
Owner/Operator Fax: Not reported
Owner/Operator Email: Not reported

Historic Generators:
Receive Date: 20230131
Handler Name: HILLCREST CHRISTIAN CENTER OF THOUSAND OAKS
Federal Waste Generator Description: Not a generator, verified
State District Owner: Not reported
Large Quantity Handler of Universal Waste: No
Recognized Trader Importer: No
Recognized Trader Exporter: No
Spent Lead Acid Battery Importer: No
Spent Lead Acid Battery Exporter: No
Current Record: Yes
Non Storage Recycler Activity: No
Electronic Manifest Broker: No

List of NAICS Codes and Descriptions:
NAICS Code: 813211
NAICS Description: GRANTMAKING FOUNDATIONS

Facility Has Received Notices of Violations:
Violations: No Violations Found

Evaluation Action Summary:
Evaluations: No Evaluations Found

N243 **HILLCREST CHRISTIAN SCHOOL** **RCRA NonGen / NLR** **1028889941**
NNE **449 E WILBUR ROAD** **CAC003250950**
1/8-1/4 **THOUSAND OAKS, CA 91360**
0.210 mi.
1109 ft. **Site 71 of 71 in cluster N**

Relative:
Higher

Actual:
756 ft.

RCRA Listings:
Date Form Received by Agency: 20230908
Handler Name: Hillcrest Christian School
Handler Address: 449 E Wilbur Road
Handler City,State,Zip: THOUSAND OAKS, CA 91360
EPA ID: CAC003250950
Contact Name: HILLCREST CHRISTIAN SCHOOL
Contact Address: 449 E WILBUR ROAD
Contact City,State,Zip: THOUSAND OAKS, CA 91360

HILLCREST CHRISTIAN SCHOOL (Continued) **1028889941**

Contact Telephone:	805-497-7501
Contact Fax:	Not reported
Contact Email:	KTELLOU@PRECISIONENV.COM
Contact Title:	Not reported
EPA Region:	09
Land Type:	Not reported
Federal Waste Generator Description:	Not a generator, verified
Non-Notifier:	Not reported
Biennial Report Cycle:	Not reported
Accessibility:	Not reported
Active Site Indicator:	Not reported
State District Owner:	Not reported
State District:	Not reported
Mailing Address:	449 E WILBUR ROAD
Mailing City,State,Zip:	THOUSAND OAKS, CA 91360
Owner Name:	Hillcrest Christian School
Owner Type:	Other
Operator Name:	Hillcrest Christian School
Operator Type:	Other
Short-Term Generator Activity:	No
Importer Activity:	No
Mixed Waste Generator:	No
Transporter Activity:	No
Transfer Facility Activity:	No
Recycler Activity with Storage:	No
Small Quantity On-Site Burner Exemption:	No
Smelting Melting and Refining Furnace Exemption:	No
Underground Injection Control:	No
Off-Site Waste Receipt:	No
Universal Waste Indicator:	No
Universal Waste Destination Facility:	No
Federal Universal Waste:	No
Active Site State-Reg Handler:	---
Federal Facility Indicator:	Not reported
Hazardous Secondary Material Indicator:	N
Sub-Part K Indicator:	Not reported
2018 GPRA Permit Baseline:	Not on the Baseline
2018 GPRA Renewals Baseline:	Not on the Baseline
202 GPRA Corrective Action Baseline:	No
Subject to Corrective Action Universe:	No
Non-TSDFs Where RCRA CA has Been Imposed Universe:	No
Corrective Action Priority Ranking:	No NCAPS ranking
Environmental Control Indicator:	No
Institutional Control Indicator:	No
Human Exposure Controls Indicator:	N/A
Groundwater Controls Indicator:	N/A
Significant Non-Complier Universe:	No
Unaddressed Significant Non-Complier Universe:	No
Addressed Significant Non-Complier Universe:	No
Significant Non-Complier With a Compliance Schedule Universe:	No
Financial Assurance Required:	Not reported
Handler Date of Last Change:	20230911
Recognized Trader-Importer:	No
Recognized Trader-Exporter:	No
Importer of Spent Lead Acid Batteries:	No
Exporter of Spent Lead Acid Batteries:	No
Recycler Activity Without Storage:	No

HILLCREST CHRISTIAN SCHOOL (Continued) **1028889941**

Manifest Broker: No
Sub-Part P Indicator: No

Handler - Owner Operator:
Owner/Operator Indicator: Owner
Owner/Operator Name: HILLCREST CHRISTIAN SCHOOL
Legal Status: Other
Date Became Current: Not reported
Date Ended Current: Not reported
Owner/Operator Address: 449 E WILBUR ROAD
Owner/Operator City,State,Zip: THOUSAND OAKS, CA 91360
Owner/Operator Telephone: 805-497-7501
Owner/Operator Telephone Ext: Not reported
Owner/Operator Fax: Not reported
Owner/Operator Email: Not reported

Owner/Operator Indicator: Operator
Owner/Operator Name: HILLCREST CHRISTIAN SCHOOL
Legal Status: Other
Date Became Current: Not reported
Date Ended Current: Not reported
Owner/Operator Address: 449 E WILBUR ROAD
Owner/Operator City,State,Zip: THOUSAND OAKS, CA 91360
Owner/Operator Telephone: 805-497-7501
Owner/Operator Telephone Ext: Not reported
Owner/Operator Fax: Not reported
Owner/Operator Email: Not reported

Historic Generators:
Receive Date: 20230908
Handler Name: HILLCREST CHRISTIAN SCHOOL
Federal Waste Generator Description: Not a generator, verified
State District Owner: Not reported
Large Quantity Handler of Universal Waste: No
Recognized Trader Importer: No
Recognized Trader Exporter: No
Spent Lead Acid Battery Importer: No
Spent Lead Acid Battery Exporter: No
Current Record: Yes
Non Storage Recycler Activity: No
Electronic Manifest Broker: No

List of NAICS Codes and Descriptions:
NAICS Code: 56299
NAICS Description: ALL OTHER WASTE MANAGEMENT SERVICES

Facility Has Received Notices of Violations:
Violations: No Violations Found

Evaluation Action Summary:
Evaluations: No Evaluations Found

R244 **R. DEAN SMITH, D.D.S.** **RCRA NonGen / NLR** **1024793728**
South **253 LOMBARD ST. #A** **CAL000142036**
1/8-1/4 **THOUSAND OAKS, CA 91360**
0.215 mi.
1136 ft. **Site 5 of 5 in cluster R**

Relative: **Higher**

Actual: **752 ft.**

RCRA Listings:

Date Form Received by Agency:	19950117
Handler Name:	R. Dean Smith, D.D.S.
Handler Address:	253 Lombard St. #A
Handler City,State,Zip:	THOUSAND OAKS, CA 91360-0000
EPA ID:	CAL000142036
Contact Name:	DEAN SMITH
Contact Address:	253 LOMBARD ST # A
Contact City,State,Zip:	THOUSAND OAKS, CA 91360
Contact Telephone:	805-496-3113
Contact Fax:	000-000-0000
Contact Email:	GRINDOC1@AOL.COM
Contact Title:	Not reported
EPA Region:	09
Land Type:	Not reported
Federal Waste Generator Description:	Not a generator, verified
Non-Notifier:	Not reported
Biennial Report Cycle:	Not reported
Accessibility:	Not reported
Active Site Indicator:	Handler Activities
State District Owner:	Not reported
State District:	Not reported
Mailing Address:	253 LOMBARD ST # A
Mailing City,State,Zip:	THOUSAND OAKS, CA 91360-0000
Owner Name:	Richard Dean Smith Dds
Owner Type:	Other
Operator Name:	Dean Smith
Operator Type:	Other
Short-Term Generator Activity:	No
Importer Activity:	No
Mixed Waste Generator:	No
Transporter Activity:	No
Transfer Facility Activity:	No
Recycler Activity with Storage:	No
Small Quantity On-Site Burner Exemption:	No
Smelting Melting and Refining Furnace Exemption:	No
Underground Injection Control:	No
Off-Site Waste Receipt:	No
Universal Waste Indicator:	Yes
Universal Waste Destination Facility:	Yes
Federal Universal Waste:	No
Active Site State-Reg Handler:	---
Federal Facility Indicator:	Not reported
Hazardous Secondary Material Indicator:	N
Sub-Part K Indicator:	Not reported
2018 GPRA Permit Baseline:	Not on the Baseline
2018 GPRA Renewals Baseline:	Not on the Baseline
202 GPRA Corrective Action Baseline:	No
Subject to Corrective Action Universe:	No
Non-TSDFs Where RCRA CA has Been Imposed Universe:	No
Corrective Action Priority Ranking:	No NCAPS ranking
Environmental Control Indicator:	No
Institutional Control Indicator:	No

R. DEAN SMITH, D.D.S. (Continued) **1024793728**

Human Exposure Controls Indicator:	N/A
Groundwater Controls Indicator:	N/A
Significant Non-Complier Universe:	No
Unaddressed Significant Non-Complier Universe:	No
Addressed Significant Non-Complier Universe:	No
Significant Non-Complier With a Compliance Schedule Universe:	No
Financial Assurance Required:	Not reported
Handler Date of Last Change:	20180905
Recognized Trader-Importer:	No
Recognized Trader-Exporter:	No
Importer of Spent Lead Acid Batteries:	No
Exporter of Spent Lead Acid Batteries:	No
Recycler Activity Without Storage:	No
Manifest Broker:	No
Sub-Part P Indicator:	No

Handler - Owner Operator:

Owner/Operator Indicator:	Owner
Owner/Operator Name: RICHARD DEAN SMITH DDS	
Legal Status:	Other
Date Became Current:	Not reported
Date Ended Current:	Not reported
Owner/Operator Address:	253 LOMBARD ST # A
Owner/Operator City,State,Zip:	THOUSAND OAKS, CA 91360-0000
Owner/Operator Telephone:	805-496-3113
Owner/Operator Telephone Ext:	Not reported
Owner/Operator Fax:	Not reported
Owner/Operator Email:	Not reported

Owner/Operator Indicator:	Operator
Owner/Operator Name: DEAN SMITH	
Legal Status:	Other
Date Became Current:	Not reported
Date Ended Current:	Not reported
Owner/Operator Address:	253 LOMBARD ST # A
Owner/Operator City,State,Zip:	THOUSAND OAKS, CA 91360
Owner/Operator Telephone:	805-496-3113
Owner/Operator Telephone Ext:	Not reported
Owner/Operator Fax:	Not reported
Owner/Operator Email:	Not reported

Historic Generators:

Receive Date:	19950117
Handler Name: R. DEAN SMITH, D.D.S.	
Federal Waste Generator Description:	Not a generator, verified
State District Owner:	Not reported
Large Quantity Handler of Universal Waste:	No
Recognized Trader Importer:	No
Recognized Trader Exporter:	No
Spent Lead Acid Battery Importer:	No
Spent Lead Acid Battery Exporter:	No
Current Record:	Yes
Non Storage Recycler Activity:	Not reported
Electronic Manifest Broker:	Not reported

R. DEAN SMITH, D.D.S. (Continued) **1024793728**

List of NAICS Codes and Descriptions:
NAICS Code: 62121
NAICS Description: OFFICES OF DENTISTS

Facility Has Received Notices of Violations:
Violations: No Violations Found

Evaluation Action Summary:
Evaluations: No Evaluations Found

V245 **UNOCAL** **LUST** **1000166749**
SSE **420 THOUSAND OAKS BLVD** **HIST UST** **N/A**
1/8-1/4 **THOUSAND OAKS, CA 91360** **CHMIRS**
0.216 mi. **VENTURA CO. BWT**
1143 ft. **Site 1 of 10 in cluster V** **Cortese**
HWTS
Relative: Lower **HAZNET**
CERS
Actual: 737 ft.

LUST REG 4:
Region: 4
Regional Board: 04
County: Ventura
Facility Id: C-89177
Status: Case Closed
Substance: Gasoline
Substance Quantity: Not reported
Local Case No: 89177
Case Type: Soil
Abatement Method Used at the Site: Excavate and Dispose
Global ID: T0611100574
W Global ID: Not reported
Staff: UNK
Local Agency: 56000L
Cross Street: Not reported
Enforcement Type: EF
Date Leak Discovered: 12/12/1989
Date Leak First Reported: 12/12/1989
Date Leak Record Entered: Not reported
Date Confirmation Began: Not reported
Date Leak Stopped: Not reported
Date Case Last Changed on Database: Not reported
Date the Case was Closed: 8/24/1992
How Leak Discovered: Not reported
How Leak Stopped: Not reported
Cause of Leak: Not reported
Leak Source: Not reported
Operator: Not reported
Water System: Not reported
Well Name: Not reported
Approx. Dist To Production Well (ft): 10987.582856531000286367577586
Source of Cleanup Funding: F
Preliminary Site Assessment Workplan Submitted: 12/12/1989
Preliminary Site Assessment Began: 2/15/1990
Pollution Characterization Began: Not reported

UNOCAL (Continued) **1000166749**

Remediation Plan Submitted: Not reported
Remedial Action Underway: Not reported
Post Remedial Action Monitoring Began: Not reported
Enforcement Action Date: 12/12/1989
Historical Max MTBE Date: Not reported
Hist Max MTBE Conc in Groundwater: Not reported
Hist Max MTBE Conc in Soil: Not reported
Significant Interim Remedial Action Taken: Not reported
GW Qualifier: Not reported
Soil Qualifier: Not reported
Organization: Not reported
Owner Contact: Not reported
Responsible Party: UNOCAL CORP
RP Address: Not reported
Program: LUST
Lat/Long: 34.1786672 / -1
Local Agency Staff: EHD
Beneficial Use: Not reported
Priority: Not reported
Cleanup Fund Id: Not reported
Suspended: Not reported
Assigned Name: Not reported
Summary: Not reported

VENTURA CO. LUST:
Name: UNOCAL
Address: 420 THOUSAND OAKS BLVD
City: THOUSAND OAKS
Region: VENTURA
Facility ID: 89177
Status: Case Closed

HIST UST:
Name: SERVICE STATION 6061
Address: 420 E THOUSAND OAKS BLVD
City,State,Zip: THOUSAND OAKS, CA 91360
File Number: 0002cf9d
URL: https://documents.geotracker.waterboards.ca.gov/ustpdfs/pdf/0002cf9d.pdf
Region: STATE
Facility ID: 00000056194
Facility Type: Gas Station
Other Type: Not reported
Contact Name: FRED H. OTTE
Telephone: 8054962333
Owner Name: UNION OIL COMPANY OF CALIFORNI
Owner Address: 3701 WILSHIRE BOULEVARD-SUITE
Owner City,St,Zip: LOS ANGELES, CA 90010
Total Tanks: 0001

Tank Num: 001
Container Num: 1
Year Installed: Not reported
Tank Capacity: 00000000
Tank Used for: WASTE
Type of Fuel: WASTE OIL
Container Construction Thickness: Not reported

UNOCAL (Continued) **1000166749**

Leak Detection: None

Tank Num: 001
Container Num: 1
Year Installed: Not reported
Tank Capacity: 00000000
Tank Used for: WASTE
Type of Fuel: WASTE OIL
Container Construction Thickness: Not reported
Leak Detection: None

Click here for Geo Tracker PDF:

CHMIRS:
Name: Not reported
Address: 420 THOUSAND OAKS BLVD
City,State,Zip: THOUSAND OAKS, CA 91369
OES Incident Number: 13520
OES notification: Not reported
OES Date: 4/30/1996
OES Time: 03:47:29 PM
Date Completed: **Not reported**
Property Use: Not reported
Agency Id Number: Not reported
Agency Incident Number: Not reported
Time Notified: Not reported
Time Completed: Not reported
Surrounding Area: Not reported
Estimated Temperature: Not reported
Property Management: Not reported
More Than Two Substances Involved?: Not reported
Resp Agncy Personel # Of Decontaminated: Not reported
Responding Agency Personel # Of Injuries: Not reported
Responding Agency Personel # Of Fatalities: Not reported
Others Number Of Decontaminated: Not reported
Others Number Of Injuries: Not reported
Others Number Of Fatalities: Not reported
Vehicle Make/year: Not reported
Vehicle License Number: Not reported
Vehicle State: Not reported
Vehicle Id Number: Not reported
CA DOT PUC/ICC Number: Not reported
Company Name: Not reported
Reporting Officer Name/ID: Not reported
Report Date: Not reported
Facility Telephone: Not reported
Waterway Involved: YES
Waterway: Not reported
Spill Site: Not reported
Cleanup By: Not reported
Containment: Not reported
What Happened: Not reported
Type: PETROLEUM
Measure: Not reported
Other: Not reported
Date/Time: Not reported
Year: 1996

UNOCAL (Continued) **1000166749**

Agency:	UNOCAL
Incident Date:	29/1700 APR 96
Admin Agency:	Not reported
Amount:	SEE BELOW
Contained:	NO
Site Type:	S/S
E Date:	Not reported
Substance:	PETROLEUM HYDROCARBONS
Unknown:	Not reported
Substance #2:	Not reported
Substance #3:	Not reported
Evacuations:	NO
Number of Injuries:	NO
Number of Fatalities:	NO
#1 Pipeline:	Not reported
#2 Pipeline:	Not reported
#3 Pipeline:	Not reported
#1 Vessel >= 300 Tons:	Not reported
#2 Vessel >= 300 Tons:	Not reported
#3 Vessel >= 300 Tons:	Not reported
Evacs:	Not reported
Injuries:	Not reported
Fatals:	Not reported
Comments:	Not reported
Description:	REPLACING LINES ON WASTE OIL TANK. DISCOVERED SOIL CONTANMINATION AFTER ANALYSIS OF SOIL. TESTED TO ESTIMATED 45,000PPMS

VENTURA CO. BWT:

Name:	CONOCOPHILLIPS CO
Address:	420 E THOUSAND OAKS BL
City,State,Zip:	THOUSAND OAKS, CA
Facility ID:	HM 3416
Program:	Not reported

Name:	CONOCOPHILLIPS CO
Address:	420 E THOUSAND OAKS BL
City,State,Zip:	THOUSAND OAKS, CA
Facility ID:	HM 3809
Program:	Not reported

CORTESE:

Name:	UNOCAL
Address:	420 THOUSAND OAKS BLVD
City,State,Zip:	THOUSAND OAKS, CA 91360
Region:	CORTESE
Envirostor Id:	Not reported
Global ID:	T0611100574
Site/Facility Type:	LUST CLEANUP SITE
Cleanup Status:	COMPLETED - CASE CLOSED
Status Date:	Not reported
Site Code:	Not reported
Latitude:	Not reported
Longitude:	Not reported
Owner:	Not reported
Enf Type:	Not reported

UNOCAL (Continued) **1000166749**

Swat R:	Not reported
Flag:	active
Order No:	Not reported
Waste Discharge System No:	Not reported
Effective Date:	Not reported
Region 2:	Not reported
WID Id:	Not reported
Solid Waste Id No:	Not reported
Waste Management Uit Name:	Not reported
File Name:	Active Open

HWTS:

Name:	WENDY AUTO CENTER INC DBA CONEJO VALLEY
Address:	420 E THOUSAND OAKS BLVD
Address 2:	Not reported
City,State,Zip:	THOUSAND OAKS, CA 91360
EPA ID:	CAL000315678
Inactive Date:	Not reported
Create Date:	01/24/2007
Last Act Date:	Not reported
Mailing Name:	Not reported
Mailing Address:	420 E THOUSAND OAKS BLVD
Mailing Address 2:	Not reported
Mailing City,State,Zip:	THOUSAND OAKS, CA 913605812
Owner Name:	MOHAMMAD JEBELLI
Owner Address:	23030 PARK SORRENTO
Owner Address 2:	Not reported
Owner City,State,Zip:	CALABASAS, CA 913021735
Owner Phone:	Not reported
Owner Fax:	Not reported
Contact Name:	MOHAMMAD JEBELLI
Contact Address:	420 E THOUSAND OAKS BLVD
Contact Address 2:	Not reported
City,State,Zip:	THOUSAND OAKS, CA 91360
Contact Phone:	Not reported
Contact Fax:	Not reported
Facility Status:	Active
Facility Type:	PERMANENT
Category:	STATE
Latitude:	34.178548
Longitude:	-118.869327

NAICS:

EPA ID:	CAL000315678
Create Date:	2007-01-24 09:13:09.237
NAICS Code:	44719
NAICS Description:	Other Gasoline Stations
Issued EPA ID Date:	2007-01-24 09:13:09.12700
Inactive Date:	Not reported
Facility Name:	WENDY AUTO CENTER INC DBA CONEJO VALLEY
Facility Address:	420 E THOUSAND OAKS BLVD
Facility Address 2:	Not reported
Facility City:	THOUSAND OAKS
Facility County:	Not reported
Facility State:	CA
Facility Zip:	913605812

UNOCAL (Continued) **1000166749**

HAZNET:

Name:	WENDY AUTO CENTER INC DBA CONEJO VALLEY
Address:	420 E THOUSAND OAKS BLVD
Address 2:	Not reported
City,State,Zip:	THOUSAND OAKS, CA 913605812
Contact:	MOHAMMAD JEBELLI
Telephone:	8054962333
Mailing Name:	Not reported
Mailing Address:	420 E THOUSAND OAKS BLVD
Year:	2020
Gepaid:	CAL000315678
TSD EPA ID:	CAL000330453
CA Waste Code:	352 - Other organic solids
Disposal Method:	H141 - Storage, Bulking, And/Or Transfer Off Site--No Treatment/Reovery (H010-H129) Or (H131-H135)
Tons:	0.15
Year:	2019
Gepaid:	CAL000315678
TSD EPA ID:	CAL000330453
CA Waste Code:	352 - Other organic solids
Disposal Method:	H141 - Storage, Bulking, And/Or Transfer Off Site--No Treatment/Reovery (H010-H129) Or (H131-H135)
Tons:	0.15000
Year:	2018
Gepaid:	CAL000315678
TSD EPA ID:	CAL000330453
CA Waste Code:	352 - Other organic solids
Disposal Method:	H141 - Storage, Bulking, And/Or Transfer Off Site--No Treatment/Reovery (H010-H129) Or (H131-H135)
Tons:	0.15000
Year:	2016
Gepaid:	CAL000315678
TSD EPA ID:	CAL000330453
CA Waste Code:	352 - Other organic solids
Disposal Method:	H141 - Storage, Bulking, And/Or Transfer Off Site--No Treatment/Reovery (H010-H129) Or (H131-H135)
Tons:	0.175
Year:	2016
Gepaid:	CAL000315678
TSD EPA ID:	CAT080013352
CA Waste Code:	241 - Tank bottom waste
Disposal Method:	H039 - Other Recovery Of Reclamation For Reuse Including Acid Regeneration, Organics Recovery Ect
Tons:	4.587

Additional Info:

Year:	2020
Gen EPA ID:	CAL000315678
Shipment Date:	2/28/2020

UNOCAL (Continued) **1000166749**

Creation Date:	3/9/2020
Receipt Date:	2/28/2020
Manifest ID:	030010459WAS
Trans EPA ID:	CAL000330453
Trans Name:	AGRITEC INT DBA CLEANTECH ENVIRONMENTAL
Trans 2 EPA ID:	Not reported
Trans 2 Name:	Not reported
TSDF EPA ID:	CAL000330453
Trans Name:	AGRITEC INT DBA CLEANTECH ENVIRONMENTAL
TSDF Alt EPA ID:	Not reported
TSDF Alt Name:	Not reported
Waste Code Description:	352 - Other organic solids
RCRA Code:	Not reported
Meth Code:	H141 - Storage, Bulking, And/Or Transfer Off Site--No Treatment/Reovery (H010-H129) Or (H131-H135)
Quantity Tons:	0.15
Waste Quantity:	300
Quantity Unit:	P
Additional Code 1:	Not reported
Additional Code 2:	Not reported
Additional Code 3:	Not reported
Additional Code 4:	Not reported
Additional Code 5:	Not reported

CERS:

Name:	WENDY AUTO CENTER INC.
Address:	420 E. THOUSAND OAKS BLVD.
City,State,Zip:	THOUSAND OAKS, CA 91360-
Site ID:	461997
CERS ID:	110013916236
CERS Description:	US EPA Air Emission Inventory System (EIS)

Affiliation:

Affiliation Type Desc:	Environmental Contact
Entity Name:	BRANDY ROSE
Entity Title:	MANAGER
Affiliation Address:	Not reported
Affiliation City:	Not reported
Affiliation State:	Not reported
Affiliation Country:	Not reported
Affiliation Zip:	Not reported
Affiliation Phone:	,

Affiliation Type Desc:	Operator
Entity Name:	WENDY AUTO CTR
Entity Title:	OPERATOR
Affiliation Address:	420 E THOUSAND OAKS BLVD
Affiliation City:	THOUSANDOAKS
Affiliation State:	CA
Affiliation Country:	Not reported
Affiliation Zip:	Not reported
Affiliation Phone:	,

Affiliation Type Desc:	Property Owner
Entity Name:	WENDY AUTO CTR
Entity Title:	Not reported
Affiliation Address:	420 E THOUSAND OAKS BLVD

UNOCAL (Continued) **1000166749**

Affiliation City:	THOUSANDOAKS
Affiliation State:	Not reported
Affiliation Country:	Not reported
Affiliation Zip:	Not reported
Affiliation Phone:	,
Affiliation Type Desc:	UST PO Name
Entity Name:	WENDY AUTO CTR
Entity Title:	Not reported
Affiliation Address:	420 E THOUSAND OAKS BLVD
Affiliation City:	THOUSANDOAKS
Affiliation State:	Not reported
Affiliation Country:	Not reported
Affiliation Zip:	Not reported
Affiliation Phone:	,
Affiliation Type Desc:	Environmental Contact
Entity Name:	MOHAMMAD JEBELLI
Entity Title:	ENVIRONMENTAL CONTACT
Affiliation Address:	420 E THOUSAND OAKS BLVD
Affiliation City:	THOUSANDOAKS
Affiliation State:	CA
Affiliation Country:	Not reported
Affiliation Zip:	Not reported
Affiliation Phone:	,
Affiliation Type Desc:	Facility Owner
Entity Name:	WENDY AUTO CTR
Entity Title:	OWNER
Affiliation Address:	420 E THOUSAND OAKS BLVD
Affiliation City:	THOUSANDOAKS
Affiliation State:	CA
Affiliation Country:	Not reported
Affiliation Zip:	Not reported
Affiliation Phone:	,

V246 **CONEJO VALLEY 76** **UST FINDER** **1028188436**
SSE **420 E THOUSAND OAKS BLVD** **N/A**
1/8-1/4 **THOUSAND OAKS, CA 91360**
0.216 mi.
1143 ft. **Site 2 of 10 in cluster V**

Relative: **Lower**

Actual: **737 ft.**

UST FINDER:

Object ID:	732667
Facility ID:	CA10332337
Name:	CONEJO VALLEY 76
Address:	420 E THOUSAND OAKS BLVD
City,State,Zip:	THOUSAND OAKS, CA 91360
Address Match Type:	PointAddress
Open USTs:	4
Closed USTs:	Not reported
TOS USTs:	Not reported
Population 1500ft:	695
Private Wells 1500ft:	2
Within 100yr Floodplain:	No
Land Use:	Developed, Medium Intensity
Within SPA:	Not reported

CONEJO VALLEY 76 (Continued) **1028188436**

SPA PWS Facility ID: Not reported
SPA Water Type: Not reported
SPA Facility Type: Not reported
SPA HUC12: Not reported
Within WHPA: Not reported
WHPA PWS Facility ID: Not reported
WHPA Water Type: Not reported
WHPA Facility Type: Not reported
WHPA HUC12: Not reported
Facility Status: Open UST(s)
Date of Last Inspection: Not reported
EPA Region: 9
Tribe: Not reported
Coordinate Source: Geocode
X Coord: -118.869768027
Y Coord: 34.178392004
Latitude: 34.1783920043048
Longitude: -118.86976802669

UST FINDER:
Object ID: 2262738
Facility ID: CA10332337
Tank ID: CA10332337-001_A Stand-alone Tank_1
Tank Status: Open
Installation Date: 1989/01/01 16:00:00+00
Removal Date: Not reported
Tank Capacity: 12000
Substances: Regular Unleaded
Tank Wall Type: Double Wall

Object ID: 2262739
Facility ID: CA10332337
Tank ID: CA10332337-002_A Stand-alone Tank_1
Tank Status: Open
Installation Date: 1989/01/01 16:00:00+00
Removal Date: Not reported
Tank Capacity: 10000
Substances: Diesel
Tank Wall Type: Double Wall

Object ID: 2262740
Facility ID: CA10332337
Tank ID: CA10332337-003_A Stand-alone Tank_1
Tank Status: Open
Installation Date: 1989/01/01 16:00:00+00
Removal Date: Not reported
Tank Capacity: 12000
Substances: Premium Unleaded
Tank Wall Type: Double Wall

Object ID: 2262741
Facility ID: CA10332337
Tank ID: CA10332337-004_A Stand-alone Tank_1
Tank Status: Open
Installation Date: 1989/01/01 16:00:00+00
Removal Date: Not reported
Tank Capacity: 520
Substances: Used Oil

CONEJO VALLEY 76 (Continued) **1028188436**

Tank Wall Type: Double Wall

V247 **UNOCAL #6081** **CERS HAZ WASTE** **U001567956**
SSE **420 E THOUSAND OAKS BLVD** **SWEEPS UST** **N/A**
1/8-1/4 **THOUSAND OAKS, CA 91360** **HIST UST**
0.216 mi. **CERS TANKS**
1143 ft. **Site 3 of 10 in cluster V** **VENTURA CO. BWT**
CERS

Relative:
Lower

Actual:
737 ft.

CERS HAZ WASTE:

Name:	CONEJO VALLEY 76
Address:	420 E THOUSAND OAKS BLVD
City,State,Zip:	THOUSAND OAKS, CA 91360
Site ID:	21334
CERS ID:	10332337
CERS Description:	Hazardous Waste Generator

SWEEPS UST:

Name:	UNOCAL #6081
Address:	420 E THOUSAND OAKS BLVD
City:	THOUSAND OAKS
Status:	Active
Comp Number:	1225
Number:	9
Board Of Equalization:	44-000051
Referral Date:	09-30-92
Action Date:	09-30-92
Created Date:	02-29-88
Owner Tank Id:	Not reported
SWRCB Tank Id:	56-000-001225-000001
Tank Status:	A
Capacity:	12000
Active Date:	Not reported
Tank Use:	UNKNOWN
STG:	P
Content:	Not reported
Number Of Tanks:	4

Name:	UNOCAL #6081
Address:	420 E THOUSAND OAKS BLVD
City:	THOUSAND OAKS
Status:	Active
Comp Number:	1225
Number:	9
Board Of Equalization:	44-000051
Referral Date:	09-30-92
Action Date:	09-30-92
Created Date:	02-29-88
Owner Tank Id:	Not reported
SWRCB Tank Id:	56-000-001225-000002
Tank Status:	A
Capacity:	12000
Active Date:	Not reported
Tank Use:	UNKNOWN
STG:	P
Content:	Not reported

UNOCAL #6081 (Continued) **U001567956**

Number Of Tanks: Not reported

Name: UNOCAL #6081
Address: 420 E THOUSAND OAKS BLVD
City: THOUSAND OAKS
Status: Active
Comp Number: 1225
Number: 9
Board Of Equalization: 44-000051
Referral Date: 09-30-92
Action Date: 09-30-92
Created Date: 02-29-88
Owner Tank Id: Not reported
SWRCB Tank Id: 56-000-001225-000003
Tank Status: A
Capacity: 10000
Active Date: Not reported
Tank Use: UNKNOWN
STG: P
Content: Not reported
Number Of Tanks: Not reported

Name: UNOCAL #6081
Address: 420 E THOUSAND OAKS BLVD
City: THOUSAND OAKS
Status: Active
Comp Number: 1225
Number: 9
Board Of Equalization: 44-000051
Referral Date: 09-30-92
Action Date: 09-30-92
Created Date: 02-29-88
Owner Tank Id: Not reported
SWRCB Tank Id: 56-000-001225-000004
Tank Status: A
Capacity: 500
Active Date: Not reported
Tank Use: UNKNOWN
STG: P
Content: Not reported
Number Of Tanks: Not reported

HIST UST:
Name: SERVICE STATION 6081
Address: 420 E THOUSAND OAKS BLVD
City,State,Zip: THOUSAND OAKS, CA 91360
File Number: Not reported
URL: Not reported
Region: STATE
Facility ID: 00000018039
Facility Type: Gas Station
Other Type: Not reported
Contact Name: FRED H. OTTE
Telephone: 8054962333
Owner Name: UNION OIL COMPANY OF CALIF.
Owner Address: 3701 WILSHIRE BOULEVARD-ST 830
Owner City,St,Zip: LOS ANGELES, CA 90010

UNOCAL #6081 (Continued) **U001567956**

Total Tanks: 0004

Tank Num: 001
Container Num: 6081-4
Year Installed: 1969
Tank Capacity: 00000550
Tank Used for: PRODUCT
Type of Fuel: WASTE OIL
Container Construction Thickness: Not reported
Leak Detection: Stock Inventor, Pressure Test

Tank Num: 002
Container Num: 6081-3
Year Installed: 1981
Tank Capacity: 00010000
Tank Used for: PRODUCT
Type of Fuel: DIESEL
Container Construction Thickness: Not reported
Leak Detection: Stock Inventor, Pressure Test

Tank Num: 003
Container Num: 6081-2
Year Installed: 1969
Tank Capacity: 00009950
Tank Used for: PRODUCT
Type of Fuel: PREMIUM
Container Construction Thickness: Not reported
Leak Detection: Stock Inventor, Pressure Test

Tank Num: 004
Container Num: 6081-1
Year Installed: 1969
Tank Capacity: 00009950
Tank Used for: PRODUCT
Type of Fuel: UNLEADED
Container Construction Thickness: Not reported
Leak Detection: Stock Inventor, Pressure Test

CERS TANKS:
Name: CONEJO VALLEY 76
Address: 420 E THOUSAND OAKS BLVD
City,State,Zip: THOUSAND OAKS, CA 91360
Site ID: 21334
CERS ID: 10332337
CERS Description: Underground Storage Tank

VENTURA CO. BWT:
Name: CONEJO VALLEY 76
Address: 420 E THOUSAND OAKS BLVD
City,State,Zip: THOUSAND OAKS, CA
Facility ID: FA0004786
Program: CUPA UNDERGROUND TANKS/HAZARDOUS WASTE GENERATOR/BUSINESS PLAN

CERS:
Name: CONEJO VALLEY 76
Address: 420 E THOUSAND OAKS BLVD

UNOCAL #6081 (Continued) **U001567956**

City,State,Zip: THOUSAND OAKS, CA 91360
Site ID: 21334
CERS ID: 10332337
CERS Description: Chemical Storage Facilities

Violations:
Site ID: 21334
Site Name: CONEJO VALLEY 76
Violation Date: 04-25-2019
Citation: 23 CCR 16 2715(c)(4) - California Code of Regulations, Title 23, Chapter 16, Section(s) 2715(c)(4)
Violation Description: Failure to maintain a list of employees trained by the designated operator on-site or off-site at a readily available location, if approved by the UPA. For training that occurs on or after October 1, 2018, failure to maintain a copy of the "Facility Employee Training Certificate" on-site or off-site at a readily available location, if approved by the UPA.
Violation Notes: Returned to compliance on 06/09/2019.
Violation Division: Ventura County Environmental Health
Violation Program: UST
Violation Source: CERS,

Site ID: 21334
Site Name: CONEJO VALLEY 76
Violation Date: 04-28-2021
Citation: 40 CFR 1 265.173 - U.S. Code of Federal Regulations, Title 40, Chapter 1, Section(s) 265.173
Violation Description: Failure to meet the following container management requirements: (a) A container holding hazardous waste must always be closed during storage, except when it is necessary to add or remove waste. (b) A container holding hazardous waste must not be opened, handled, or stored in a manner which may rupture the container or cause it to leak.
Violation Notes: Returned to compliance on 04/29/2021.
Violation Division: Ventura County Environmental Health
Violation Program: HW
Violation Source: CERS,

Site ID: 21334
Site Name: CONEJO VALLEY 76
Violation Date: 04-14-2015
Citation: HSC 6.5 Multiple Sections - California Health and Safety Code, Chapter 6.5, Section(s) Multiple Sections
Violation Description: Haz Waste Generator Program - Operations/Maintenance - General
Violation Notes: Returned to compliance on 05/01/2015.
Violation Division: Ventura County Environmental Health
Violation Program: HW
Violation Source: CERS,

Site ID: 21334
Site Name: CONEJO VALLEY 76
Violation Date: 04-28-2021
Citation: 40 CFR 1 265.31 - U.S. Code of Federal Regulations, Title 40, Chapter 1, Section(s) 265.31
Violation Description: Failure to maintain and operate the facility to minimize the possibility of a fire, explosion, or any unplanned sudden or non-sudden release of hazardous waste or hazardous waste constituents to air, soil, or surface water which could threaten human health or

UNOCAL #6081 (Continued) **U001567956**

	the environment.
Violation Notes:	Returned to compliance on 05/26/2021.
Violation Division:	Ventura County Environmental Health
Violation Program:	HW
Violation Source:	CERS,
Site ID:	21334
Site Name:	CONEJO VALLEY 76
Violation Date:	04-10-2017
Citation:	HSC 6.95 25508(a)(1) - California Health and Safety Code, Chapter 6.95, Section(s) 25508(a)(1)
Violation Description:	Failure to annually review and electronically certify that the business plan is complete and accurate on or before the annual due date.
Violation Notes:	Returned to compliance on 05/26/2017.
Violation Division:	Ventura County Environmental Health
Violation Program:	HMRRP
Violation Source:	CERS,
Site ID:	21334
Site Name:	CONEJO VALLEY 76
Violation Date:	04-14-2015
Citation:	HSC 6.95 25508.1(a)-(e) - California Health and Safety Code, Chapter 6.95, Section(s) 25508.1(a)-(e)
Violation Description:	Failure to electronically update business plan within 30 days of any one of the following events: A 100 percent or more increase in the quantity of a previously disclosed material. Any handling of a previously undisclosed hazardous materials at or above reportable quantities. A change of business address, business ownership, or business name.
Violation Notes:	Returned to compliance on 05/01/2015.
Violation Division:	Ventura County Environmental Health
Violation Program:	HMRRP
Violation Source:	CERS,
Site ID:	21334
Site Name:	CONEJO VALLEY 76
Violation Date:	04-25-2019
Citation:	HSC 6.7 25284.2 - California Health and Safety Code, Chapter 6.7, Section(s) 25284.2
Violation Description:	"Failure to meet one or more of the following requirements: Install or maintain a liquid-tight spill container. Have a minimum capacity of five gallons. Have a functional drain valve or other method for the removal of liquid from the spill container. Be resistant to galvanic corrosion. Perform a tightness test at installation, every 12 months thereafter, or within 30 days after a repair to the spill container. Tested using applicable manufacturer guidelines, industry codes, engineering standards, or a method approved by a professional engineer. Tested by a certified UST service technician. Maintain records of spill containment testing for 36 months. "
Violation Notes:	Returned to compliance on 04/25/2019.
Violation Division:	Ventura County Environmental Health
Violation Program:	UST
Violation Source:	CERS,
Site ID:	21334

UNOCAL #6081 (Continued) **U001567956**

Site Name:	CONEJO VALLEY 76
Violation Date:	04-28-2021
Citation:	23 CCR 16 2636(f)(1) - California Code of Regulations, Title 23, Chapter 16, Section(s) 2636(f)(1)
Violation Description:	Failure of the double-walled pressurized piping to be continuously monitored with a system that activates an audible and visual alarm or stops flow at the dispenser when a leak is detected.
Violation Notes:	Returned to compliance on 04/28/2021.
Violation Division:	Ventura County Environmental Health
Violation Program:	UST
Violation Source:	CERS,
Site ID:	21334
Site Name:	CONEJO VALLEY 76
Violation Date:	04-14-2015
Citation:	23 CCR 16 2636(f) - California Code of Regulations, Title 23, Chapter 16, Section(s) 2636(f)
Violation Description:	Failure to continuously monitor the interstitial space of the tank, piping and/or sumps sump such that the leak detection activates an audible/visual alarm when a leak is detected.
Violation Notes:	Returned to compliance on 04/14/2015.
Violation Division:	Ventura County Environmental Health
Violation Program:	UST
Violation Source:	CERS,
Site ID:	21334
Site Name:	CONEJO VALLEY 76
Violation Date:	04-28-2021
Citation:	HSC 6.5 25123.3(h)(1) - California Health and Safety Code, Chapter 6.5, Section(s) 25123.3(h)(1)
Violation Description:	Failure to send hazardous waste offsite for treatment, storage, or disposal within 180 days (or 270 days if waste is transported over 200 miles) for a generator who generates less than 1000 kilogram per month if all of the following conditions are met: (1) The quantity of hazardous waste accumulated onsite never exceeds 6,000 kilograms. (2) The generator complies with the requirements of 40 Code of Federal Regulations section 262.34(d), (e) and (f). (3) The generator does not hold acutely hazardous waste or extremely hazardous waste in an amount greater than one kilogram for more than 90 days.
Violation Notes:	Returned to compliance on 05/21/2021.
Violation Division:	Ventura County Environmental Health
Violation Program:	HW
Violation Source:	CERS,
Site ID:	21334
Site Name:	CONEJO VALLEY 76
Violation Date:	04-10-2017
Citation:	HSC 6.7 25290.1(c)(3), 25290.2(c)(3) - California Health and Safety Code, Chapter 6.7, Section(s) 25290.1(c)(3), 25290.2(c)(3)
Violation Description:	Failure to keep water out of the secondary containment of UST systems installed on or after July 1, 2003 and before July 1, 2004, or on or after July 1, 2004.
Violation Notes:	Returned to compliance on 04/10/2017.
Violation Division:	Ventura County Environmental Health
Violation Program:	UST
Violation Source:	CERS,

UNOCAL #6081 (Continued) **U001567956**

Site ID:	21334
Site Name:	CONEJO VALLEY 76
Violation Date:	04-12-2016
Citation:	23 CCR 16 2636(f) - California Code of Regulations, Title 23, Chapter 16, Section(s) 2636(f)
Violation Description:	Failure to continuously monitor the interstitial space of the tank, piping and/or sumps sump such that the leak detection activates an audible/visual alarm when a leak is detected.
Violation Notes:	Returned to compliance on 04/12/2016.
Violation Division:	Ventura County Environmental Health
Violation Program:	UST
Violation Source:	CERS,

Site ID:	21334
Site Name:	CONEJO VALLEY 76
Violation Date:	04-27-2022
Citation:	23 CCR 16 2636(f)(1) - California Code of Regulations, Title 23, Chapter 16, Section(s) 2636(f)(1)
Violation Description:	Failure of the double-walled pressurized piping to be continuously monitored with a system that activates an audible and visual alarm or stops flow at the dispenser when a leak is detected.
Violation Notes:	Returned to compliance on 04/27/2022.
Violation Division:	Ventura County Environmental Health
Violation Program:	UST
Violation Source:	CERS,

Site ID:	21334
Site Name:	CONEJO VALLEY 76
Violation Date:	04-14-2015
Citation:	22 CCR 12 66262.34(f) - California Code of Regulations, Title 22, Chapter 12, Section(s) 66262.34(f)
Violation Description:	Failure to properly label hazardous waste accumulation containers with the following requirements: "Hazardous Waste", name and address of the generator, physical and chemical characteristics of the Hazardous Waste, and starting accumulation date.
Violation Notes:	Returned to compliance on 05/01/2015.
Violation Division:	Ventura County Environmental Health
Violation Program:	HW
Violation Source:	CERS,

Site ID:	21334
Site Name:	CONEJO VALLEY 76
Violation Date:	04-28-2021
Citation:	40 CFR 1 265.35 - U.S. Code of Federal Regulations, Title 40, Chapter 1, Section(s) 265.35
Violation Description:	Failure to maintain aisle space to allow the unobstructed movement of personnel, fire protection equipment, spill control equipment, and decontamination equipment to any area of facility operation in an emergency, unless aisle space is not needed for any of these purposes.
Violation Notes:	Returned to compliance on 05/26/2021.
Violation Division:	Ventura County Environmental Health
Violation Program:	HW
Violation Source:	CERS,

Site ID:	21334
Site Name:	CONEJO VALLEY 76
Violation Date:	04-27-2022

UNOCAL #6081 (Continued) **U001567956**

Citation:	23 CCR 16 2641(j) - California Code of Regulations, Title 23, Chapter 16, Section(s) 2641(j)
Violation Description:	Failure of the leak detection equipment to be installed, calibrated, operated, and/or maintained properly.
Violation Notes:	Returned to compliance on 04/27/2022.
Violation Division:	Ventura County Environmental Health
Violation Program:	UST
Violation Source:	CERS,
Site ID:	21334
Site Name:	CONEJO VALLEY 76
Violation Date:	04-28-2021
Citation:	23 CCR 16 2641(j) - California Code of Regulations, Title 23, Chapter 16, Section(s) 2641(j)
Violation Description:	Failure of the leak detection equipment to be installed, calibrated, operated, and/or maintained properly.
Violation Notes:	Returned to compliance on 04/28/2021.
Violation Division:	Ventura County Environmental Health
Violation Program:	UST
Violation Source:	CERS,
Site ID:	21334
Site Name:	CONEJO VALLEY 76
Violation Date:	03-31-2014
Citation:	23 CCR 16 2663 - California Code of Regulations, Title 23, Chapter 16, Section(s) 2663
Violation Description:	Failure to complete one or more of the requirements of tank lining, including but not limited to: submit proper written tank lining certification to the CUPA within 30 days of completion of the inspection, perform tank integrity test and/or vacuum test following lining, employ proper coatings expert and/or special inspector.
Violation Notes:	Returned to compliance on 04/23/2014.
Violation Division:	Ventura County Environmental Health
Violation Program:	UST
Violation Source:	CERS,
Site ID:	21334
Site Name:	CONEJO VALLEY 76
Violation Date:	04-12-2016
Citation:	23 CCR 16 2715(c)(2) - California Code of Regulations, Title 23, Chapter 16, Section(s) 2715(c)(2)
Violation Description:	Failure to comply with one or more of the following: maintain the spill bucket in good condition, containment free of debris/liquid, and/or to remove the contents of the spill bucket when a release/leak/spill was observed.
Violation Notes:	Returned to compliance on 04/12/2016.
Violation Division:	Ventura County Environmental Health
Violation Program:	UST
Violation Source:	CERS,
Site ID:	21334
Site Name:	CONEJO VALLEY 76
Violation Date:	04-10-2017
Citation:	HSC 6.95 25508.1(a)-(f) - California Health and Safety Code, Chapter 6.95, Section(s) 25508.1(a)-(f)
Violation Description:	Failure to electronically update business plan within 30 days of any one of the following events: A 100 percent or more increase in the

UNOCAL #6081 (Continued) **U001567956**

quantity of a previously disclosed material. Any handling of a previously undisclosed hazardous materials at or above reportable quantities. A change of business address, business ownership, or business name. A substantial change in the handler's operations that requires modification to any portion of the business plan.
Violation Notes: Returned to compliance on 05/26/2017.
Violation Division: Ventura County Environmental Health
Violation Program: HMRRP
Violation Source: CERS,

Site ID: 21334
Site Name: CONEJO VALLEY 76
Violation Date: 04-14-2015
Citation: HSC 6.7 25291 - California Health and Safety Code, Chapter 6.7, Section(s) 25291
Violation Description: Failure to maintain under-dispenser containment, sumps, and/or other secondary containment in good condition and/or free of debris/liquid.
Violation Notes: Returned to compliance on 04/14/2015.
Violation Division: Ventura County Environmental Health
Violation Program: UST
Violation Source: CERS,

Site ID: 21334
Site Name: CONEJO VALLEY 76
Violation Date: 04-25-2019
Citation: Un-Specified
Violation Description: UST Program - Administration/Documentation - General Local Ordinance - Must include violation description and proper ordinance citation in the "comment" section.
Violation Notes: Returned to compliance on 04/25/2019.
Violation Division: Ventura County Environmental Health
Violation Program: UST
Violation Source: CERS,

Site ID: 21334
Site Name: CONEJO VALLEY 76
Violation Date: 04-25-2019
Citation: 23 CCR 16 2712(b)(1)(G) - California Code of Regulations, Title 23, Chapter 16, Section(s) 2712(b)(1)(G)
Violation Description: Failure to comply with one or more of the following overfill prevention equipment requirements: Alert the transfer operator when the tank is 90 percent full by restricting the flow into the tank or triggering an audible and visual alarm; or Restrict delivery of flow to the tank at least 30 minutes before the tank overfills, provided the restriction occurs when the tank is filled to no more than 95 percent of capacity; and activate an audible alarm at least five minutes before the tank overfills; or Provide positive shut-off of flow to the tank when the tank is filled to no more than 95 percent of capacity; or Provide positive shut-off of flow to the tank so that none of the fittings located on the top of the tank are exposed to product due to overfilling. Install/retrofit overfill prevention equipment that does not use flow restrictors on vent piping to meet overfill prevention equipment requirements when the overfill prevention equipment is installed, repaired, or replaced on and after October 1, 2018. For USTs installed before October 1, 2018, perform an inspection by October 13, 2018 and every 36 months thereafter. For USTs installed on and after October 1, 2018,

UNOCAL #6081 (Continued) **U001567956**

perform an inspection at installation and every 36 months thereafter. Inspected within 30 days after a repair to the overfill prevention equipment. Inspected using an applicable manufacturer guidelines, industry codes, engineering standards, or a method approved by a professional engineer. Inspected by a certified UST service technician. Maintain records of overfill prevention equipment inspection for 36 months.

Violation Notes: Returned to compliance on 04/25/2019.
Violation Division: Ventura County Environmental Health
Violation Program: UST
Violation Source: CERS,

Site ID: 21334
Site Name: CONEJO VALLEY 76
Violation Date: 04-23-2014
Citation: 23 CCR 16 2715(f) - California Code of Regulations, Title 23, Chapter 16, Section(s) 2715(f)
Violation Description: Failure to comply with one or more of the following: provide training to facility employee(s) responsible for proper operation and maintenance every 12 months and/or train new employee(s) who are responsible for proper operation and maintenance within 30-days of hire and/or to have at least one employee present during operating hours that has been trained in the proper operation and maintenance of the UST system.
Violation Notes: Returned to compliance on 04/23/2014.
Violation Division: Ventura County Environmental Health
Violation Program: UST
Violation Source: CERS,

Site ID: 21334
Site Name: CONEJO VALLEY 76
Violation Date: 04-28-2021
Citation: 23 CCR 16 2636(f)(4) - California Code of Regulations, Title 23, Chapter 16, Section(s) 2636(f)(4)
Violation Description: Failure to meet one or more of the following monitoring requirements in lieu of the requirement to be tightness tested every 12 months: The monitoring system maintains all product piping outside the dispenser to be fail-safe and shut down the pump when a leak is detected. The monitoring system shuts down the pump or stops flow when a leak is detected in the under dispenser containment (UDC).
Violation Notes: Returned to compliance on 04/28/2021.
Violation Division: Ventura County Environmental Health
Violation Program: UST
Violation Source: CERS,

Site ID: 21334
Site Name: CONEJO VALLEY 76
Violation Date: 04-27-2022
Citation: HSC 6.5 25160.2 - California Health and Safety Code, Chapter 6.5, Section(s) 25160.2
Violation Description: Failure of a generator of hazardous waste that meets the conditions to be transported on a consolidated manifest to comply with one or more of the required consolidated manifesting procedures and retain copies of receipts for three years.
Violation Notes: Returned to compliance on 04/28/2022.
Violation Division: Ventura County Environmental Health
Violation Program: HW

UNOCAL #6081 (Continued) **U001567956**

Violation Source: CERS,

Evaluation:
Eval General Type: Compliance Evaluation Inspection
Eval Date: 04-09-2018
Violations Found: No
Eval Type: Routine done by local agency
Eval Notes: Not reported
Eval Division: Ventura County Environmental Health
Eval Program: HW
Eval Source: CERS,

Eval General Type: Compliance Evaluation Inspection
Eval Date: 04-10-2017
Violations Found: Yes
Eval Type: Routine done by local agency
Eval Notes: Not reported
Eval Division: Ventura County Environmental Health
Eval Program: HMRRP
Eval Source: CERS,

Eval General Type: Compliance Evaluation Inspection
Eval Date: 04-12-2016
Violations Found: No
Eval Type: Routine done by local agency
Eval Notes: Not reported
Eval Division: Ventura County Environmental Health
Eval Program: HMRRP
Eval Source: CERS,

Eval General Type: Compliance Evaluation Inspection
Eval Date: 04-12-2016
Violations Found: No
Eval Type: Routine done by local agency
Eval Notes: Not reported
Eval Division: Ventura County Environmental Health
Eval Program: HW
Eval Source: CERS,

Eval General Type: Compliance Evaluation Inspection
Eval Date: 04-14-2015
Violations Found: Yes
Eval Type: Routine done by local agency
Eval Notes: Not reported
Eval Division: Ventura County Environmental Health
Eval Program: HMRRP
Eval Source: CERS,

Eval General Type: Compliance Evaluation Inspection
Eval Date: 04-14-2015
Violations Found: Yes
Eval Type: Routine done by local agency
Eval Notes: Not reported
Eval Division: Ventura County Environmental Health
Eval Program: HW
Eval Source: CERS,

UNOCAL #6081 (Continued) **U001567956**

Eval General Type: Compliance Evaluation Inspection
Eval Date: 04-23-2014
Violations Found: Yes
Eval Type: Routine done by local agency
Eval Notes: Not reported
Eval Division: Ventura County Environmental Health
Eval Program: UST
Eval Source: CERS,

Eval General Type: Compliance Evaluation Inspection
Eval Date: 04-23-2020
Violations Found: No
Eval Type: Routine done by local agency
Eval Notes: Not reported
Eval Division: Ventura County Environmental Health
Eval Program: HMRRP
Eval Source: CERS,

Eval General Type: Compliance Evaluation Inspection
Eval Date: 04-27-2022
Violations Found: Yes
Eval Type: Routine done by local agency
Eval Notes: Not reported
Eval Division: Ventura County Environmental Health
Eval Program: HW
Eval Source: CERS,

Eval General Type: Compliance Evaluation Inspection
Eval Date: 04-28-2021
Violations Found: Yes
Eval Type: Routine done by local agency
Eval Notes: Not reported
Eval Division: Ventura County Environmental Health
Eval Program: HW
Eval Source: CERS,

Eval General Type: Compliance Evaluation Inspection
Eval Date: 06-29-2023
Violations Found: No
Eval Type: Routine done by local agency
Eval Notes: Not reported
Eval Division: Ventura County Environmental Health
Eval Program: UST
Eval Source: CERS,

Eval General Type: Compliance Evaluation Inspection
Eval Date: 04-09-2018
Violations Found: No
Eval Type: Routine done by local agency
Eval Notes: Not reported
Eval Division: Ventura County Environmental Health
Eval Program: HMRRP
Eval Source: CERS,

Eval General Type: Compliance Evaluation Inspection
Eval Date: 04-10-2017
Violations Found: No

UNOCAL #6081 (Continued) **U001567956**

Eval Type: Routine done by local agency
Eval Notes: Not reported
Eval Division: Ventura County Environmental Health
Eval Program: HW
Eval Source: CERS,

Eval General Type: Compliance Evaluation Inspection
Eval Date: 04-23-2020
Violations Found: No
Eval Type: Routine done by local agency
Eval Notes: Not reported
Eval Division: Ventura County Environmental Health
Eval Program: HW
Eval Source: CERS,

Eval General Type: Compliance Evaluation Inspection
Eval Date: 04-25-2019
Violations Found: No
Eval Type: Routine done by local agency
Eval Notes: Not reported
Eval Division: Ventura County Environmental Health
Eval Program: HMRRP
Eval Source: CERS,

Eval General Type: Compliance Evaluation Inspection
Eval Date: 04-25-2019
Violations Found: Yes
Eval Type: Routine done by local agency
Eval Notes: Not reported
Eval Division: Ventura County Environmental Health
Eval Program: UST
Eval Source: CERS,

Eval General Type: Other/Unknown
Eval Date: 05-18-2015
Violations Found: No
Eval Type: Other, not routine, done by local agency
Eval Notes: FOLLOW-UP
Eval Division: Ventura County Environmental Health
Eval Program: HMRRP
Eval Source: CERS,

Eval General Type: Compliance Evaluation Inspection
Eval Date: 04-09-2018
Violations Found: No
Eval Type: Routine done by local agency
Eval Notes: Not reported
Eval Division: Ventura County Environmental Health
Eval Program: UST
Eval Source: CERS,

Eval General Type: Compliance Evaluation Inspection
Eval Date: 04-10-2017
Violations Found: Yes
Eval Type: Routine done by local agency
Eval Notes: Not reported
Eval Division: Ventura County Environmental Health

UNOCAL #6081 (Continued) **U001567956**

Eval Program: UST
Eval Source: CERS,

Eval General Type: Compliance Evaluation Inspection
Eval Date: 04-14-2015
Violations Found: Yes
Eval Type: Routine done by local agency
Eval Notes: Not reported
Eval Division: Ventura County Environmental Health
Eval Program: UST
Eval Source: CERS,

Eval General Type: Compliance Evaluation Inspection
Eval Date: 04-27-2022
Violations Found: No
Eval Type: Routine done by local agency
Eval Notes: Not reported
Eval Division: Ventura County Environmental Health
Eval Program: HMRRP
Eval Source: CERS,

Eval General Type: Compliance Evaluation Inspection
Eval Date: 04-28-2021
Violations Found: No
Eval Type: Routine done by local agency
Eval Notes: Not reported
Eval Division: Ventura County Environmental Health
Eval Program: HMRRP
Eval Source: CERS,

Eval General Type: Compliance Evaluation Inspection
Eval Date: 04-28-2021
Violations Found: Yes
Eval Type: Routine done by local agency
Eval Notes: Not reported
Eval Division: Ventura County Environmental Health
Eval Program: UST
Eval Source: CERS,

Eval General Type: Other/Unknown
Eval Date: 05-18-2015
Violations Found: No
Eval Type: Other, not routine, done by local agency
Eval Notes: FOLLOW-UP
Eval Division: Ventura County Environmental Health
Eval Program: HW
Eval Source: CERS,

Eval General Type: Other/Unknown
Eval Date: 03-31-2014
Violations Found: Yes
Eval Type: Other, not routine, done by local agency
Eval Notes: ENFORCEMENT ACTIVITY
Eval Division: Ventura County Environmental Health
Eval Program: UST
Eval Source: CERS,

UNOCAL #6081 (Continued) **U001567956**

Eval General Type: Compliance Evaluation Inspection
Eval Date: 04-12-2016
Violations Found: Yes
Eval Type: Routine done by local agency
Eval Notes: Not reported
Eval Division: Ventura County Environmental Health
Eval Program: UST
Eval Source: CERS,

Eval General Type: Compliance Evaluation Inspection
Eval Date: 04-23-2014
Violations Found: No
Eval Type: Routine done by local agency
Eval Notes: Not reported
Eval Division: Ventura County Environmental Health
Eval Program: HMRRP
Eval Source: CERS,

Eval General Type: Compliance Evaluation Inspection
Eval Date: 04-23-2014
Violations Found: No
Eval Type: Routine done by local agency
Eval Notes: Not reported
Eval Division: Ventura County Environmental Health
Eval Program: HW
Eval Source: CERS,

Eval General Type: Compliance Evaluation Inspection
Eval Date: 04-23-2020
Violations Found: No
Eval Type: Routine done by local agency
Eval Notes: Not reported
Eval Division: Ventura County Environmental Health
Eval Program: UST
Eval Source: CERS,

Eval General Type: Compliance Evaluation Inspection
Eval Date: 04-25-2019
Violations Found: No
Eval Type: Routine done by local agency
Eval Notes: Not reported
Eval Division: Ventura County Environmental Health
Eval Program: HW
Eval Source: CERS,

Eval General Type: Compliance Evaluation Inspection
Eval Date: 04-27-2022
Violations Found: Yes
Eval Type: Routine done by local agency
Eval Notes: Not reported
Eval Division: Ventura County Environmental Health
Eval Program: UST
Eval Source: CERS,

Coordinates:
Site ID: 21334
Facility Name: CONEJO VALLEY 76

UNOCAL #6081 (Continued) **U001567956**

Env Int Type Code:	HWG
Program ID:	10332337
Coord Name:	Not reported
Ref Point Type Desc:	Center of a facility or station.,
Latitude:	34.178390
Longitude:	-118.869780

Affiliation:

Affiliation Type Desc:	Environmental Contact
Entity Name:	MOHAMMAD JEBELLI
Entity Title:	Not reported
Affiliation Address:	420 E THOUSAND OAKS BLVD
Affiliation City:	THOUSAND OAKS
Affiliation State:	CA
Affiliation Country:	Not reported
Affiliation Zip:	91360
Affiliation Phone:	,

Affiliation Type Desc:	Legal Owner
Entity Name:	WENDY AUTO CENTER INC
Entity Title:	Not reported
Affiliation Address:	420 E THOUSAND OAKS BLVD
Affiliation City:	THOUSAND OAKS
Affiliation State:	CA
Affiliation Country:	United States
Affiliation Zip:	91360
Affiliation Phone:	(805) 496-2333,

Affiliation Type Desc:	Parent Corporation
Entity Name:	CONEJO VALLEY 76
Entity Title:	Not reported
Affiliation Address:	Not reported
Affiliation City:	Not reported
Affiliation State:	Not reported
Affiliation Country:	Not reported
Affiliation Zip:	Not reported
Affiliation Phone:	,

Affiliation Type Desc:	UST Permit Applicant
Entity Name:	MOHAMMAD JEBELLI
Entity Title:	PRESIDENT
Affiliation Address:	Not reported
Affiliation City:	Not reported
Affiliation State:	Not reported
Affiliation Country:	Not reported
Affiliation Zip:	Not reported
Affiliation Phone:	(805) 496-2333,

Affiliation Type Desc:	UST Tank Owner
Entity Name:	WENDY AUTO CENTER INC
Entity Title:	Not reported
Affiliation Address:	420 E THOUSAND OAKS BLVD
Affiliation City:	THOUSAND OAKS
Affiliation State:	CA
Affiliation Country:	United States
Affiliation Zip:	91360
Affiliation Phone:	(818) 378-5051,

UNOCAL #6081 (Continued) **U001567956**

Affiliation Type Desc:	Operator
Entity Name:	WENDY AUTO CENTER INC
Entity Title:	Not reported
Affiliation Address:	Not reported
Affiliation City:	Not reported
Affiliation State:	Not reported
Affiliation Country:	Not reported
Affiliation Zip:	Not reported
Affiliation Phone:	(805) 496-2333,

Affiliation Type Desc:	UST Tank Operator
Entity Name:	WENDY AUTO CENTER INC
Entity Title:	Not reported
Affiliation Address:	420 E THOUSAND OAKS BLVD
Affiliation City:	THOUSAND OAKS
Affiliation State:	CA
Affiliation Country:	United States
Affiliation Zip:	91360
Affiliation Phone:	(818) 378-5051,

Affiliation Type Desc:	CUPA District
Entity Name:	Ventura County Environmental Health
Entity Title:	Not reported
Affiliation Address:	800 South Victoria Avenue
Affiliation City:	Ventura
Affiliation State:	CA
Affiliation Country:	Not reported
Affiliation Zip:	93009
Affiliation Phone:	(805) 654-2813,

Affiliation Type Desc:	Property Owner
Entity Name:	WENDY AUTO CENTER INC
Entity Title:	Not reported
Affiliation Address:	420 E THOUSAND OAKS BLVD
Affiliation City:	THOUSAND OAKS
Affiliation State:	CA
Affiliation Country:	United States
Affiliation Zip:	91360
Affiliation Phone:	(818) 378-5051,

Affiliation Type Desc:	UST Property Owner Name
Entity Name:	WENDY AUTO CENTER INC
Entity Title:	Not reported
Affiliation Address:	420 E THOUSAND OAKS BLVD
Affiliation City:	THOUSAND OAKS
Affiliation State:	CA
Affiliation Country:	United States
Affiliation Zip:	91360
Affiliation Phone:	(818) 378-5051,

Affiliation Type Desc:	Facility Mailing Address
Entity Name:	Mailing Address
Entity Title:	Not reported
Affiliation Address:	420 E THOUSAND OAKS BLVD
Affiliation City:	THOUSAND OAKS
Affiliation State:	CA
Affiliation Country:	Not reported

UNOCAL #6081 (Continued) **U001567956**

Affiliation Zip:	91360
Affiliation Phone:	,
Affiliation Type Desc:	Identification Signer
Entity Name:	MOHAMMAD JEBELLI
Entity Title:	PRESIDENT
Affiliation Address:	Not reported
Affiliation City:	Not reported
Affiliation State:	Not reported
Affiliation Country:	Not reported
Affiliation Zip:	Not reported
Affiliation Phone:	,

V248 **CONEJO VALLEY 76** **UST** **U004351305**
SSE **420 E THOUSAND OAKS BLVD** **N/A**
1/8-1/4 **THOUSAND OAKS, CA 91360**
0.216 mi.
1143 ft. **Site 4 of 10 in cluster V**

Relative: UST:
Lower

Actual:
737 ft.

Name:	CONEJO VALLEY 76
Address:	420 E THOUSAND OAKS BLVD
City,State,Zip:	THOUSAND OAKS, CA 91360
Facility ID:	FA0004786
Permitting Agency:	Ventura County Environmental Health
CERSID:	10332337
Latitude:	34.1783900
Longitude:	-118.869780
Owner type:	Non-Government
Facility type:	Motor Vehicle Fueling
Num of inuse ust:	4
Num of closed ust:	0
Num of oos ust:	0
Epa region:	9
Tribal lands:	No
Tank owner name:	WENDY AUTO CENTER INC
Tank owner mailing address:	420 E THOUSAND OAKS BLVD
Tank owner mailing city:	THOUSAND OAKS
Tank owner mailing zip:	91360
Tank owner mailing state:	CA
Tank operator name:	WENDY AUTO CENTER INC
Tank operator mailing address:	420 E THOUSAND OAKS BLVD
Tank operator mailing city:	THOUSAND OAKS
Tank operator mailing zip:	91360
Tank operator mailing state:	CA
Tankidnumber:	1
Tank status:	Confirmed/Updated Information
Tank configuration:	Stand Alone Tank
Tank closure date:	Not reported
Tank installation date:	1/1/1989 12:00:00 AM
Tank num of compartments:	1
Tank contents:	Regular Unleaded
Tank capacity gallons:	12000
Tank type:	Double Wall
Tank pc construction:	Steel
Tank pwpiping construction:	Fiberglass
Tank piping type:	Pressure

CONEJO VALLEY 76 (Continued) **U004351305**

Tank piping construction:	Double Walled
Tank sacrificial anode:	No
Tank cp impressed current:	No
Tank cp shutoff:	Yes
Tank alarms:	Yes
Tank ball float:	No
Tank spill bucket:	Yes

Name:	CONEJO VALLEY 76
Address:	420 E THOUSAND OAKS BLVD
City,State,Zip:	THOUSAND OAKS, CA 91360
Facility ID:	FA0004786
Permitting Agency:	Ventura County Environmental Health
CERSID:	10332337
Latitude:	34.1783900
Longitude:	-118.869780
Owner type:	Non-Government
Facility type:	Motor Vehicle Fueling
Num of inuse ust:	4
Num of closed ust:	0
Num of oos ust:	0
Epa region:	9
Tribal lands:	No
Tank owner name:	WENDY AUTO CENTER INC
Tank owner mailing address:	420 E THOUSAND OAKS BLVD
Tank owner mailing city:	THOUSAND OAKS
Tank owner mailing zip:	91360
Tank owner mailing state:	CA
Tank operator name:	WENDY AUTO CENTER INC
Tank operator mailing address:	420 E THOUSAND OAKS BLVD
Tank operator mailing city:	THOUSAND OAKS
Tank operator mailing zip:	91360
Tank operator mailing state:	CA
Tankidnumber:	4
Tank status:	Confirmed/Updated Information
Tank configuration:	Stand Alone Tank
Tank closure date:	Not reported
Tank installation date:	1/1/1989 12:00:00 AM
Tank num of compartments:	1
Tank contents:	Used Oil
Tank capacity gallons:	520
Tank type:	Double Wall
Tank pc construction:	Steel
Tank pwpiping construction:	None
Tank piping type:	Gravity
Tank piping construction:	Other
Tank sacrificial anode:	No
Tank cp impressed current:	No
Tank cp shutoff:	No
Tank alarms:	No
Tank ball float:	No
Tank spill bucket:	Yes

Name:	CONEJO VALLEY 76
Address:	420 E THOUSAND OAKS BLVD
City,State,Zip:	THOUSAND OAKS, CA 91360
Facility ID:	FA0004786

CONEJO VALLEY 76 (Continued) **U004351305**

Permitting Agency:	Ventura County Environmental Health
CERSID:	10332337
Latitude:	34.1783900
Longitude:	-118.869780
Owner type:	Non-Government
Facility type:	Motor Vehicle Fueling
Num of inuse ust:	4
Num of closed ust:	0
Num of oos ust:	0
Epa region:	9
Tribal lands:	No
Tank owner name:	WENDY AUTO CENTER INC
Tank owner mailing address:	420 E THOUSAND OAKS BLVD
Tank owner mailing city:	THOUSAND OAKS
Tank owner mailing zip:	91360
Tank owner mailing state:	CA
Tank operator name:	WENDY AUTO CENTER INC
Tank operator mailing address:	420 E THOUSAND OAKS BLVD
Tank operator mailing city:	THOUSAND OAKS
Tank operator mailing zip:	91360
Tank operator mailing state:	CA
Tankidnumber:	2
Tank status:	Confirmed/Updated Information
Tank configuration:	Stand Alone Tank
Tank closure date:	Not reported
Tank installation date:	1/1/1989 12:00:00 AM
Tank num of compartments:	1
Tank contents:	Premium Unleaded
Tank capacity gallons:	12000
Tank type:	Double Wall
Tank pc construction:	Steel
Tank pwpiping construction:	Fiberglass
Tank piping type:	Pressure
Tank piping construction:	Double Walled
Tank sacrificial anode:	No
Tank cp impressed current:	No
Tank cp shutoff:	Yes
Tank alarms:	Yes
Tank ball float:	No
Tank spill bucket:	Yes

Name:	CONEJO VALLEY 76
Address:	420 E THOUSAND OAKS BLVD
City,State,Zip:	THOUSAND OAKS, CA 91360
Facility ID:	Not reported
Permitting Agency:	Ventura County Environmental Health
CERSID:	Not reported
Latitude:	34.17839
Longitude:	-118.86978
Owner type:	Not reported
Facility type:	Not reported
Num of inuse ust:	Not reported
Num of closed ust:	Not reported
Num of oos ust:	Not reported
Epa region:	Not reported
Tribal lands:	Not reported
Tank owner name:	Not reported

CONEJO VALLEY 76 (Continued) **U004351305**

Tank owner mailing address:	Not reported
Tank owner mailing city:	Not reported
Tank owner mailing zip:	Not reported
Tank owner mailing state:	Not reported
Tank operator name:	Not reported
Tank operator mailing address:	Not reported
Tank operator mailing city:	Not reported
Tank operator mailing zip:	Not reported
Tank operator mailing state:	Not reported
Tankidnumber:	Not reported
Tank status:	Not reported
Tank configuration:	Not reported
Tank closure date:	Not reported
Tank installation date:	Not reported
Tank num of compartments:	Not reported
Tank contents:	Not reported
Tank capacity gallons:	Not reported
Tank type:	Not reported
Tank pc construction:	Not reported
Tank pwpiping construction:	Not reported
Tank piping type:	Not reported
Tank piping construction:	Not reported
Tank sacrificial anode:	Not reported
Tank cp impressed current:	Not reported
Tank cp shutoff:	Not reported
Tank alarms:	Not reported
Tank ball float:	Not reported
Tank spill bucket:	Not reported

Name:	CONEJO VALLEY 76
Address:	420 E THOUSAND OAKS BLVD
City,State,Zip:	THOUSAND OAKS, CA 91360
Facility ID:	FA0004786
Permitting Agency:	Ventura County Environmental Health
CERSID:	10332337
Latitude:	34.1783900
Longitude:	-118.869780
Owner type:	Non-Government
Facility type:	Motor Vehicle Fueling
Num of inuse ust:	4
Num of closed ust:	0
Num of oos ust:	0
Epa region:	9
Tribal lands:	No
Tank owner name:	WENDY AUTO CENTER INC
Tank owner mailing address:	420 E THOUSAND OAKS BLVD
Tank owner mailing city:	THOUSAND OAKS
Tank owner mailing zip:	91360
Tank owner mailing state:	CA
Tank operator name:	WENDY AUTO CENTER INC
Tank operator mailing address:	420 E THOUSAND OAKS BLVD
Tank operator mailing city:	THOUSAND OAKS
Tank operator mailing zip:	91360
Tank operator mailing state:	CA
Tankidnumber:	3
Tank status:	Confirmed/Updated Information
Tank configuration:	Stand Alone Tank

CONEJO VALLEY 76 (Continued) **U004351305**

Tank closure date:	Not reported
Tank installation date:	1/1/1989 12:00:00 AM
Tank num of compartments:	1
Tank contents:	Diesel
Tank capacity gallons:	10000
Tank type:	Double Wall
Tank pc construction:	Steel
Tank pwpiping construction:	Fiberglass
Tank piping type:	Pressure
Tank piping construction:	Double Walled
Tank sacrificial anode:	No
Tank cp impressed current:	No
Tank cp shutoff:	Yes
Tank alarms:	Yes
Tank ball float:	No
Tank spill bucket:	Yes

V249 **UNOCAL #6081** **LUST** **S100722617**
SSE **420 THOUSAND OAKS BL** **Cortese** **N/A**
1/8-1/4 **THOUSAND OAKS, CA 91360** **HIST CORTESE**
0.216 mi. **CERS**
1143 ft. **Site 5 of 10 in cluster V**

Relative: **Lower**
Actual: **737 ft.**

LUST:

Name:	UNOCAL
Address:	420 THOUSAND OAKS BLVD
City,State,Zip:	THOUSAND OAKS, CA 91360
Lead Agency:	VENTURA COUNTY
Case Type:	LUST Cleanup Site
Geo Track:	http://geotracker.waterboards.ca.gov/profile_report.asp?global_id=T0611100574
Global Id:	T0611100574
Latitude:	34.1786075
Longitude:	-118.8692685
Status:	Completed - Case Closed
Status Date:	08/24/1992
Case Worker:	Not reported
RB Case Number:	C-89177
Local Agency:	Not reported
File Location:	Not reported
Local Case Number:	89177
Potential Media Affect:	Soil
Potential Contaminants of Concern:	Gasoline
EPA Region:	9
Coordinate Source:	Google Map Move
Cuf Case:	NO
Quantity Released Gallons:	Not reported
Begin Date:	12/12/1989
Leak Reported Date:	12/12/1989
How Discovered:	Not reported
How Discovered Description:	Not reported
Discharge Source:	Not reported
Discharge Cause:	Not reported
Stop Method:	Not reported
Stop Description:	Not reported
No Further Action Date:	08/24/1992
CA Water Watershed Name:	Calleguas - Calleguas-Conejo - Thousand Oaks (408.28)
Dwr Groundwater Subbasin Name:	Conejo (4-010)
Disadvantaged Community:	Not reported

UNOCAL #6081 (Continued) **S100722617**

CA Enviroscreen 3 Score: 46-50%
CA Enviroscreen 4 Score: 55-60%
Military DOD Site: No
Facility Project Subtype: Not reported
RWQCB Region: LOS ANGELES RWQCB (REGION 4)
Site History: Not reported

LUST:
Global Id: T0611100574
Contact Type: Regional Board Caseworker
Contact Name: DANIEL PIROTTON
Organization Name: LOS ANGELES RWQCB (REGION 4)
Address: Not reported
City: R4 UNKNOWN
Email: dpirotton@waterboards.ca.gov
Phone Number: 2135766714

LUST:
Global Id: T0611100574
Action Type: ENFORCEMENT
Date: 12/12/1989
Action: * Historical Enforcement

Global Id: T0611100574
Action Type: Other
Date: 12/12/1989
Action: Leak Discovery

Global Id: T0611100574
Action Type: Other
Date: 12/12/1989
Action: Leak Reported

LUST:
Global Id: T0611100574
Status: Open - Case Begin Date
Status Date: 12/12/1989

Global Id: T0611100574
Status: Open - Site Assessment
Status Date: 12/12/1989

Global Id: T0611100574
Status: Open - Site Assessment
Status Date: 02/15/1990

Global Id: T0611100574
Status: Completed - Case Closed
Status Date: 08/24/1992

Name: UNOCAL #6081
Address: 420 THOUSAND OAKS BL
City,State,Zip: THOUSAND OAKS, CA 91360
Lead Agency: VENTURA COUNTY
Case Type: LUST Cleanup Site
Geo Track: http://geotracker.waterboards.ca.gov/profile_report.asp?global_id=T0611101091

UNOCAL #6081 (Continued) **S100722617**

Global Id:	T0611101091
Latitude:	34.1786075
Longitude:	-118.8692685
Status:	Completed - Case Closed
Status Date:	02/06/1997
Case Worker:	Not reported
RB Case Number:	C-96019
Local Agency:	Not reported
File Location:	Not reported
Local Case Number:	96019
Potential Media Affect:	Soil
Potential Contaminants of Concern:	Waste Oil / Motor / Hydraulic / Lubricating
EPA Region:	9
Coordinate Source:	Google Geocode
Cuf Case:	YES
Quantity Released Gallons:	Not reported
Begin Date:	04/29/1996
Leak Reported Date:	04/29/1996
How Discovered:	Not reported
How Discovered Description:	Not reported
Discharge Source:	Not reported
Discharge Cause:	Not reported
Stop Method:	Not reported
Stop Description:	Not reported
No Further Action Date:	02/06/1997
CA Water Watershed Name:	Calleguas - Calleguas-Conejo - Thousand Oaks (408.28)
Dwr Groundwater Subbasin Name:	Conejo (4-010)
Disadvantaged Community:	Not reported
CA Enviroscreen 3 Score:	46-50%
CA Enviroscreen 4 Score:	55-60%
Military DOD Site:	No
Facility Project Subtype:	Not reported
RWQCB Region:	LOS ANGELES RWQCB (REGION 4)
Site History:	Not reported

LUST:

Global Id:	T0611101091
Contact Type:	Regional Board Caseworker
Contact Name:	DANIEL PIROTTON
Organization Name:	LOS ANGELES RWQCB (REGION 4)
Address:	Not reported
City:	R4 UNKNOWN
Email:	dpirotton@waterboards.ca.gov
Phone Number:	2135766714

LUST:

Global Id:	T0611101091
Action Type:	ENFORCEMENT
Date:	06/06/1996
Action:	* Historical Enforcement
Global Id:	T0611101091
Action Type:	ENFORCEMENT
Date:	04/27/2009
Action:	Staff Letter - #DueDil
Global Id:	T0611101091

UNOCAL #6081 (Continued) **S100722617**

Action Type: RESPONSE
Date: 10/02/2007
Action: Preliminary Site Assessment Report

Global Id: T0611101091
Action Type: Other
Date: 04/29/1996
Action: Leak Discovery

Global Id: T0611101091
Action Type: Other
Date: 04/29/1996
Action: Leak Reported

LUST:
Global Id: T0611101091
Status: Open - Case Begin Date
Status Date: 04/29/1996

Global Id: T0611101091
Status: Open - Site Assessment
Status Date: 04/29/1996

Global Id: T0611101091
Status: Open - Site Assessment
Status Date: 01/15/1997

Global Id: T0611101091
Status: Completed - Case Closed
Status Date: 02/06/1997

LUST REG 4:
Region: 4
Regional Board: 04
County: Ventura
Facility Id: C-96019
Status: Case Closed
Substance: Waste Oil
Substance Quantity: Not reported
Local Case No: 96019
Case Type: Soil
Abatement Method Used at the Site: Excavate and Dispose
Global ID: T0611101091
W Global ID: Not reported
Staff: UNK
Local Agency: 56000L
Cross Street: Not reported
Enforcement Type: EF
Date Leak Discovered: 4/29/1996
Date Leak First Reported: 4/29/1996
Date Leak Record Entered: Not reported
Date Confirmation Began: 4/29/1996
Date Leak Stopped: Not reported
Date Case Last Changed on Database: Not reported
Date the Case was Closed: 2/6/1997

UNOCAL #6081 (Continued) **S100722617**

How Leak Discovered:	Not reported
How Leak Stopped:	Not reported
Cause of Leak:	Not reported
Leak Source:	Not reported
Operator:	Not reported
Water System:	Not reported
Well Name:	Not reported
Approx. Dist To Production Well (ft):	11050.229750411091941783013231
Source of Cleanup Funding:	F
Preliminary Site Assessment Workplan Submitted:	4/29/1996
Preliminary Site Assessment Began:	1/15/1997
Pollution Characterization Began:	Not reported
Remediation Plan Submitted:	Not reported
Remedial Action Underway:	Not reported
Post Remedial Action Monitoring Began:	Not reported
Enforcement Action Date:	6/6/1996
Historical Max MTBE Date:	Not reported
Hist Max MTBE Conc in Groundwater:	Not reported
Hist Max MTBE Conc in Soil:	Not reported
Significant Interim Remedial Action Taken:	Not reported
GW Qualifier:	Not reported
Soil Qualifier:	Not reported
Organization:	Not reported
Owner Contact:	Not reported
Responsible Party:	UNOCAL
RP Address:	Not reported
Program:	LUST
Lat/Long:	34.1785362 / -1
Local Agency Staff:	EHD
Beneficial Use:	Not reported
Priority:	Not reported
Cleanup Fund Id:	Not reported
Suspended:	Not reported
Assigned Name:	Not reported
Summary:	Not reported

VENTURA CO. LUST:

Name:	UNOCAL #6081
Address:	420 THOUSAND OAKS BL
City:	THOUSAND OAKS
Region:	VENTURA
Facility ID:	96019
Status:	Case Closed

CORTESE:

Name:	UNOCAL #6081
Address:	420 THOUSAND OAKS BL
City,State,Zip:	THOUSAND OAKS, CA 91360
Region:	CORTESE
Envirostor Id:	Not reported
Global ID:	T0611101091
Site/Facility Type:	LUST CLEANUP SITE
Cleanup Status:	COMPLETED - CASE CLOSED
Status Date:	Not reported
Site Code:	Not reported
Latitude:	Not reported

UNOCAL #6081 (Continued) **S100722617**

Longitude:	Not reported
Owner:	Not reported
Enf Type:	Not reported
Swat R:	Not reported
Flag:	active
Order No:	Not reported
Waste Discharge System No:	Not reported
Effective Date:	Not reported
Region 2:	Not reported
WID Id:	Not reported
Solid Waste Id No:	Not reported
Waste Management Uit Name:	Not reported
File Name:	Active Open

HIST CORTESE:

edr_fname:	UNOCAL
edr_fadd1:	420 THOUSAND OAKS
City,State,Zip:	THOUSAND OAKS, CA 91360
Region:	CORTESE
Facility County Code:	56
Reg By:	LTNKA
Reg Id:	C-89177

edr_fname:	UNOCAL #6081
edr_fadd1:	420 THOUSAND OAKS
City,State,Zip:	THOUSAND OAKS, CA 91360
Region:	CORTESE
Facility County Code:	56
Reg By:	LTNKA
Reg Id:	C-96019

CERS:

Name:	UNOCAL
Address:	420 THOUSAND OAKS BLVD
City,State,Zip:	THOUSAND OAKS, CA 91360
Site ID:	769868
CERS ID:	T0611100574
CERS Description:	Leaking Underground Storage Tank Cleanup Site

Affiliation:

Affiliation Type Desc:	Regional Board Caseworker
Entity Name:	DANIEL PIROTTON - LOS ANGELES RWQCB (REGION 4)
Entity Title:	Not reported
Affiliation Address:	Not reported
Affiliation City:	R4 UNKNOWN
Affiliation State:	CA
Affiliation Country:	Not reported
Affiliation Zip:	Not reported
Affiliation Phone:	2135766714,

Name:	UNOCAL #6081
Address:	420 THOUSAND OAKS BL
City,State,Zip:	THOUSAND OAKS, CA 91360
Site ID:	770423
CERS ID:	T0611101091
CERS Description:	Leaking Underground Storage Tank Cleanup Site

UNOCAL #6081 (Continued) **S100722617**

Affiliation:

Affiliation Type Desc:	Regional Board Caseworker
Entity Name:	DANIEL PIROTTON - LOS ANGELES RWQCB (REGION 4)
Entity Title:	Not reported
Affiliation Address:	Not reported
Affiliation City:	R4 UNKNOWN
Affiliation State:	CA
Affiliation Country:	Not reported
Affiliation Zip:	Not reported
Affiliation Phone:	2135766714,

V250 **UNOCAL #6081** **UST FINDER RELEASE** **1029124127**
SSE **420 THOUSAND OAKS BL** **N/A**
1/8-1/4 **THOUSAND OAKS, CA 91360**
0.216 mi.
1143 ft. **Site 6 of 10 in cluster V**

Relative: **Lower**
Actual: **737 ft.**

UST FINDER RELEASE:

Object ID:	58433
Facility ID:	Not reported
Lust ID:	CAT0611101091
Name:	UNOCAL #6081
Address:	420 THOUSAND OAKS BL
City,State,Zip:	THOUSAND OAKS, CA 91360
Address Match Type:	PointAddress
Reported Date:	Not reported
Status:	No Further Action
Substance:	Not reported
Population within 1500ft:	791
Domestic Wells within 1500ft:	2
Land Use:	Developed, Medium Intensity
Within SPA:	No
SPA PWS Facility ID:	Not reported
SPA Water Type:	Not reported
SPA Facility Type:	Not reported
SPA HUC12:	Not reported
Within WHPA:	No
WHPA PWS Facility ID:	Not reported
WHPA Water Type:	Not reported
WHPA Facility Type:	Not reported
WHPA HUC12:	Not reported
Within 100yr Floodplain:	No
Tribe:	Not reported
EPA Region:	9
NFA Letter 1:	Not reported
NFA Letter 2:	Not reported
NFA Letter 3:	Not reported
NFA Letter 4:	Not reported
Closed With Residual Contaminate:	Not reported
Coordinate Source:	Geocode
X Coord:	-118.8697
Y Coord:	34.17871
Latitude:	34.17871
Longitude:	-118.869699999999

V251 **WENDY AUTO CENTER INC DBA CONEJO VALLEY** **RCRA NonGen / NLR** **1024815927**
SSE **420 E THOUSAND OAKS BLVD** **E MANIFEST** **CAL000315678**
1/8-1/4 **THOUSAND OAKS, CA 91360**
0.216 mi.
1143 ft. **Site 7 of 10 in cluster V**

Relative: **Lower**

Actual: **737 ft.**

RCRA Listings:

Date Form Received by Agency:	20070124
Handler Name:	Wendy Auto Center Inc Dba Conejo Valley
Handler Address:	420 E Thousand Oaks Blvd
Handler City,State,Zip:	THOUSAND OAKS, CA 91360-5812
EPA ID:	CAL000315678
Contact Name:	MOHAMMAD JEBELLI
Contact Address:	420 E THOUSAND OAKS BLVD
Contact City,State,Zip:	THOUSAND OAKS, CA 91360
Contact Telephone:	805-496-2333
Contact Fax:	805-496-7772
Contact Email:	WENDYAUTO420@AOL.COM
Contact Title:	Not reported
EPA Region:	09
Land Type:	Not reported
Federal Waste Generator Description:	Not a generator, verified
Non-Notifier:	Not reported
Biennial Report Cycle:	Not reported
Accessibility:	Not reported
Active Site Indicator:	Handler Activities
State District Owner:	Not reported
State District:	Not reported
Mailing Address:	420 E THOUSAND OAKS BLVD
Mailing City,State,Zip:	THOUSAND OAKS, CA 91360-5812
Owner Name:	Mohammad Jebelli
Owner Type:	Other
Operator Name:	Mohammad Jebelli
Operator Type:	Other
Short-Term Generator Activity:	No
Importer Activity:	No
Mixed Waste Generator:	No
Transporter Activity:	No
Transfer Facility Activity:	No
Recycler Activity with Storage:	No
Small Quantity On-Site Burner Exemption:	No
Smelting Melting and Refining Furnace Exemption:	No
Underground Injection Control:	No
Off-Site Waste Receipt:	No
Universal Waste Indicator:	Yes
Universal Waste Destination Facility:	Yes
Federal Universal Waste:	No
Active Site State-Reg Handler:	---
Federal Facility Indicator:	Not reported
Hazardous Secondary Material Indicator:	N
Sub-Part K Indicator:	Not reported
2018 GPRA Permit Baseline:	Not on the Baseline
2018 GPRA Renewals Baseline:	Not on the Baseline
202 GPRA Corrective Action Baseline:	No
Subject to Corrective Action Universe:	No
Non-TSDFs Where RCRA CA has Been Imposed Universe:	No
Corrective Action Priority Ranking:	No NCAPS ranking
Environmental Control Indicator:	No
Institutional Control Indicator:	No

WENDY AUTO CENTER INC DBA CONEJO VALLEY (Continued) **1024815927**

Human Exposure Controls Indicator:	N/A
Groundwater Controls Indicator:	N/A
Significant Non-Complier Universe:	No
Unaddressed Significant Non-Complier Universe:	No
Addressed Significant Non-Complier Universe:	No
Significant Non-Complier With a Compliance Schedule Universe:	No
Financial Assurance Required:	Not reported
Handler Date of Last Change:	20180905
Recognized Trader-Importer:	No
Recognized Trader-Exporter:	No
Importer of Spent Lead Acid Batteries:	No
Exporter of Spent Lead Acid Batteries:	No
Recycler Activity Without Storage:	No
Manifest Broker:	No
Sub-Part P Indicator:	No

Handler - Owner Operator:

Owner/Operator Indicator:	Operator
Owner/Operator Name: MOHAMMAD JEBELLI	
Legal Status:	Other
Date Became Current:	Not reported
Date Ended Current:	Not reported
Owner/Operator Address:	420 E THOUSAND OAKS BLVD
Owner/Operator City,State,Zip:	THOUSAND OAKS, CA 91360
Owner/Operator Telephone:	805-496-2333
Owner/Operator Telephone Ext:	Not reported
Owner/Operator Fax:	Not reported
Owner/Operator Email:	Not reported

Owner/Operator Indicator:	Owner
Owner/Operator Name: MOHAMMAD JEBELLI	
Legal Status:	Other
Date Became Current:	Not reported
Date Ended Current:	Not reported
Owner/Operator Address:	23030 PARK SORRENTO
Owner/Operator City,State,Zip:	CALABASAS, CA 91302-1735
Owner/Operator Telephone:	818-378-5051
Owner/Operator Telephone Ext:	Not reported
Owner/Operator Fax:	Not reported
Owner/Operator Email:	Not reported

Historic Generators:

Receive Date:	20070124
Handler Name:	WENDY AUTO CENTER INC DBA CONEJO VALLEY
Federal Waste Generator Description:	Not a generator, verified
State District Owner:	Not reported
Large Quantity Handler of Universal Waste:	No
Recognized Trader Importer:	No
Recognized Trader Exporter:	No
Spent Lead Acid Battery Importer:	No
Spent Lead Acid Battery Exporter:	No
Current Record:	Yes
Non Storage Recycler Activity:	Not reported
Electronic Manifest Broker:	Not reported

WENDY AUTO CENTER INC DBA CONEJO VALLEY (Continued) **1024815927**

List of NAICS Codes and Descriptions:
NAICS Code: 44719
NAICS Description: OTHER GASOLINE STATIONS

Facility Has Received Notices of Violations:
Violations: No Violations Found

Evaluation Action Summary:
Evaluations: No Evaluations Found

E MANIFEST:

Manifest Tracking Number:	020555801JJK
Last Updated Date:	20190529
Shipped Date:	20190508
Received Date:	20190508
Manifest Status:	Signed
Submission Type:	DataImage5Copy
Origin Type:	Web
Generator EPA ID:	CAL000315678
Generator Name:	WENDY AUTO CENTER INC DBA CONEJO VALLEY
Generator Mail Street Number:	Not reported
Generator Mail Street 1:	420 E THOUSAND OAKS BLVD
Generator Mail Street 2:	Not reported
Generator Mail City:	THOUSAND OAKS
Generator Mail State:	CA
Generator Mail Zip:	91360-5812
Generator Location Street Number:	Not reported
Generator Location Street 1:	420 E THOUSAND OAKS BLVD
Generator Location Street 2:	Not reported
Generator Location City:	THOUSAND OAKS
Generator Location Zip:	91360-5812
Generator Location State:	CA
Generator Contact Company Name:	Not reported
Designated Facility EPA ID:	CAL000330453
Designated Facility Name:	AGRITEC INT DBA CLEANTECH ENVIRONMENTAL
Designated Facility Mail Street Number:	Not reported
Designated Facility Mail Street 1:	Not reported
Designated Facility Mail Street 2:	5820 MARTIN RD
Designated Facility Mail City:	IRWINDALE
Designated Facility Mail Zip:	91706
Designated Facility Mail State:	CA
Designated Facility Location Street Number:	Not reported
Designated Facility Location Street 1:	5820 MARTIN RD
Designated Facility Location Street 2:	Not reported
Designated Facility Location City:	IRWINDALE
Designated Facility Location Zip:	91706
Designated Facility Location State:	CA
Designated Facility Contact Company Name:	Not reported
Manifest Residue Indicator:	N
Rejection Indicator:	N

Manifest Tracking Number:	030010459WAS
Last Updated Date:	20200309
Shipped Date:	20200228

WENDY AUTO CENTER INC DBA CONEJO VALLEY (Continued) **1024815927**

Received Date:	20200228
Manifest Status:	Signed
Submission Type:	DataImage5Copy
Origin Type:	Web
Generator EPA ID:	CAL000315678
Generator Name:	WENDY AUTO CENTER INC DBA CONEJO VALLEY
Generator Mail Street Number:	Not reported
Generator Mail Street 1:	420 E THOUSAND OAKS BLVD
Generator Mail Street 2:	Not reported
Generator Mail City:	THOUSAND OAKS
Generator Mail State:	CA
Generator Mail Zip:	91360-5812
Generator Location Street Number:	Not reported
Generator Location Street 1:	420 E THOUSAND OAKS BLVD
Generator Location Street 2:	Not reported
Generator Location City:	THOUSAND OAKS
Generator Location Zip:	91360-5812
Generator Location State:	CA
Generator Contact Company Name:	Not reported
Designated Facility EPA ID:	CAL000330453
Designated Facility Name:	AGRITEC INT DBA CLEANTECH ENVIRONMENTAL
Designated Facility Mail Street Number:	Not reported
Designated Facility Mail Street 1:	Not reported
Designated Facility Mail Street 2:	5820 MARTIN RD
Designated Facility Mail City:	IRWINDALE
Designated Facility Mail Zip:	91706
Designated Facility Mail State:	CA
Designated Facility Location Street Number:	Not reported
Designated Facility Location Street 1:	5820 MARTIN RD
Designated Facility Location Street 2:	Not reported
Designated Facility Location City:	IRWINDALE
Designated Facility Location Zip:	91706
Designated Facility Location State:	CA
Designated Facility Contact Company Name:	Not reported
Manifest Residue Indicator:	N
Rejection Indicator:	N

Manifest Tracking Number:	030048165WAS
Last Updated Date:	20220415
Shipped Date:	20220408
Received Date:	20220408
Manifest Status:	Signed
Submission Type:	DataImage5Copy
Origin Type:	Web
Generator EPA ID:	CAL000315678
Generator Name:	WENDY AUTO CENTER INC DBA CONEJO VALLEY
Generator Mail Street Number:	Not reported
Generator Mail Street 1:	420 E THOUSAND OAKS BLVD
Generator Mail Street 2:	Not reported
Generator Mail City:	THOUSAND OAKS
Generator Mail State:	CA
Generator Mail Zip:	91360-5812
Generator Location Street Number:	Not reported
Generator Location Street 1:	420 E THOUSAND OAKS BLVD
Generator Location Street 2:	Not reported
Generator Location City:	THOUSAND OAKS
Generator Location Zip:	91360-5812

WENDY AUTO CENTER INC DBA CONEJO VALLEY (Continued) **1024815927**

Generator Location State:	CA
Generator Contact Company Name:	Not reported
Designated Facility EPA ID:	CAL000330453
Designated Facility Name:	AGRITEC INT DBA CLEANTECH ENVIRONMENTAL
Designated Facility Mail Street Number:	5820
Designated Facility Mail Street 1:	Not reported
Designated Facility Mail Street 2:	MARTIN ROAD
Designated Facility Mail City:	IRWINDALE
Designated Facility Mail Zip:	91706
Designated Facility Mail State:	CA
Designated Facility Location Street Number:	5820
Designated Facility Location Street 1:	MARTIN ROAD
Designated Facility Location Street 2:	Not reported
Designated Facility Location City:	IRWINDALE
Designated Facility Location Zip:	91706
Designated Facility Location State:	CA
Designated Facility Contact Company Name:	Not reported
Manifest Residue Indicator:	N
Rejection Indicator:	N

Manifest Tracking Number:	030085940WAS
Last Updated Date:	20230213
Shipped Date:	20230209
Received Date:	20230209
Manifest Status:	Signed
Submission Type:	DataImage5Copy
Origin Type:	Web
Generator EPA ID:	CAL000315678
Generator Name:	WENDY AUTO CENTER INC DBA CONEJO VALLEY
Generator Mail Street Number:	Not reported
Generator Mail Street 1:	420 E THOUSAND OAKS BLVD
Generator Mail Street 2:	Not reported
Generator Mail City:	THOUSAND OAKS
Generator Mail State:	CA
Generator Mail Zip:	91360-5812
Generator Location Street Number:	Not reported
Generator Location Street 1:	420 E THOUSAND OAKS BLVD
Generator Location Street 2:	Not reported
Generator Location City:	THOUSAND OAKS
Generator Location Zip:	91360-5812
Generator Location State:	CA
Generator Contact Company Name:	Not reported
Designated Facility EPA ID:	CAL000330453
Designated Facility Name:	AGRITEC INT DBA CLEANTECH ENVIRONMENTAL
Designated Facility Mail Street Number:	5820
Designated Facility Mail Street 1:	Not reported
Designated Facility Mail Street 2:	MARTIN ROAD
Designated Facility Mail City:	IRWINDALE
Designated Facility Mail Zip:	91706
Designated Facility Mail State:	CA
Designated Facility Location Street Number:	5820
Designated Facility Location Street 1:	MARTIN ROAD
Designated Facility Location Street 2:	Not reported
Designated Facility Location City:	IRWINDALE
Designated Facility Location Zip:	91706
Designated Facility Location State:	CA
Designated Facility Contact Company Name:	Not reported

WENDY AUTO CENTER INC DBA CONEJO VALLEY (Continued) **1024815927**

Manifest Residue Indicator:	N
Rejection Indicator:	N

State Waste:

Manifest Tracking Number:	030085940WAS
Waste Line Number:	1
State Waste Code Owner:	CA
State Waste Code:	352
State Waste:	Other organic solids

Transporter:

Manifest Tracking Number:	030085940WAS
Transporter Line Number:	1
Transporter EPA ID:	CAR000330019
Transporter Name:	CLEANTECH ENVIRONMENTAL, INC

Waste Line:

Manifest Tracking Number:	030085940WAS
Waste Line Number:	1
U.S. DOT Hazardous Indicator:	N
U.S. DOT ID Number:	Not reported
U.S. DOT Description:	Not reported
Non-Hazardous Waste Description:	NON-RCRA HAZARDOUS WASTE SOLID (ABSORBENT/PAPER FILTER MEDIA)
Number of Containers:	1
Container Type Code:	DM
Container Type Description:	Metal drums, barrels, kegs
Waste Quantity:	300
Quantity Unit of Measure Code:	P
Quantity Unit of Measure Description:	Pounds
Waste Quantity, in Tons:	0.15
Acute Waste Quantity, in Tons:	0
Non-Acute Waste Quantity, in Tons:	0.15
Waste Quantity, in Kilograms:	136.0545
Acute Waste Quantity, in Kilograms:	0
Non-Acute Waste Quantity, in Kilorgrams:	136.0545
Management Method Code:	H141
Management Method Description:	STORAGE, BULKING AND/OR TRANSFER OFF SITE
Waste Residue Indicator:	N
Quantity Discrepancy Indicator:	N
Waste Type Discrepancy Indicator:	N
Waste Density:	Not reported
Waste Density Unit of Measure Code:	Not reported
Waste Density Unit of Measure Description:	Not reported
Form Code:	Not reported
Form Code Description:	Not reported
Source Code:	Not reported
Source Code Description:	Not reported
Waste Minimization Code:	Not reported
Waste Minimization Code Description:	Not reported
Consent Number:	Not reported
EPA Waste Indicator:	N

V252 **UNOCAL** **UST FINDER RELEASE** **1029124666**
SSE **420 THOUSAND OAKS BLVD** **N/A**
1/8-1/4 **THOUSAND OAKS, CA 91360**
0.216 mi.
1143 ft. **Site 8 of 10 in cluster V**

Relative: **Lower**
Actual: **737 ft.**

UST FINDER RELEASE:

Object ID:	58432
Facility ID:	Not reported
Lust ID:	CAT0611100574
Name:	UNOCAL
Address:	420 THOUSAND OAKS BLVD
City,State,Zip:	THOUSAND OAKS, CA 91360
Address Match Type:	PointAddress
Reported Date:	Not reported
Status:	No Further Action
Substance:	Not reported
Population within 1500ft:	791
Domestic Wells within 1500ft:	2
Land Use:	Developed, Medium Intensity
Within SPA:	No
SPA PWS Facility ID:	Not reported
SPA Water Type:	Not reported
SPA Facility Type:	Not reported
SPA HUC12:	Not reported
Within WHPA:	No
WHPA PWS Facility ID:	Not reported
WHPA Water Type:	Not reported
WHPA Facility Type:	Not reported
WHPA HUC12:	Not reported
Within 100yr Floodplain:	No
Tribe:	Not reported
EPA Region:	9
NFA Letter 1:	Not reported
NFA Letter 2:	Not reported
NFA Letter 3:	Not reported
NFA Letter 4:	Not reported
Closed With Residual Contaminate:	Not reported
Coordinate Source:	Geocode
X Coord:	-118.8697
Y Coord:	34.17871
Latitude:	34.17871
Longitude:	-118.869699999999

V253 **CONEJO VALLEY 76 #256081** **UST** **U004346289**
SSE **420 E. THOUSAND OAKS BLVD.** **N/A**
1/8-1/4 **THOUSAND OAKS, CA 91360**
0.216 mi.
1143 ft. **Site 9 of 10 in cluster V**

Relative: **Lower**
Actual: **737 ft.**

UST:

Name:	CONEJO VALLEY 76 #256081
Address:	420 E. THOUSAND OAKS BLVD.
City,State,Zip:	THOUSAND OAKS, CA 91360
Facility ID:	25
Permitting Agency:	VENTURA COUNTY
CERSID:	Not reported
Latitude:	34.179735
Longitude:	-118.868433
Owner type:	Not reported

CONEJO VALLEY 76 #256081 (Continued) **U004346289**

Facility type:	Not reported
Num of inuse ust:	Not reported
Num of closed ust:	Not reported
Num of oos ust:	Not reported
Epa region:	Not reported
Tribal lands:	Not reported
Tank owner name:	Not reported
Tank owner mailing address:	Not reported
Tank owner mailing city:	Not reported
Tank owner mailing zip:	Not reported
Tank owner mailing state:	Not reported
Tank operator name:	Not reported
Tank operator mailing address:	Not reported
Tank operator mailing city:	Not reported
Tank operator mailing zip:	Not reported
Tank operator mailing state:	Not reported
Tankidnumber:	Not reported
Tank status:	Not reported
Tank configuration:	Not reported
Tank closure date:	Not reported
Tank installation date:	Not reported
Tank num of compartments:	Not reported
Tank contents:	Not reported
Tank capacity gallons:	Not reported
Tank type:	Not reported
Tank pc construction:	Not reported
Tank pwpiping construction:	Not reported
Tank piping type:	Not reported
Tank piping construction:	Not reported
Tank sacrificial anode:	Not reported
Tank cp impressed current:	Not reported
Tank cp shutoff:	Not reported
Tank alarms:	Not reported
Tank ball float:	Not reported
Tank spill bucket:	Not reported

U254 **CA-5247_THOUSAND_OAKS_HUB_TIME_WARNER_CABLE_INC.** **AST** **A100417996**
North **195 E WILBUR RD** **N/A**
1/8-1/4 **THOUSAND OAKS, CA 91360**
0.217 mi.
1147 ft. **Site 3 of 3 in cluster U**

Relative: AST:
Higher

Actual:
761 ft.

Name:	CA-5247_THOUSAND_OAKS_HUB_TIME_WARNER_CABLE_INC.
Address:	195 E WILBUR RD
City/Zip:	THOUSAND OAKS,91360
Certified Unified Program Agencies:	Not reported
Owner:	TIME WARNER CABLE, INC.
Total Gallons:	Not reported
CERSID:	10622299
Facility ID:	Not reported
Business Name:	Time Warner Cable, Inc.
Phone:	203-328-0600
Fax:	Not reported
Mailing Address:	195 E Wilbur Rd
Mailing Address City:	Thousand Oaks
Mailing Address State:	CA
Mailing Address Zip Code:	91360

CA-5247_THOUSAND_OAKS_HUB_TIME_WARNER_CABLE_INC. (Continued) **A100417996**

Operator Name:	TIME WARNER CABLE, INC.
Operator Phone:	203-328-0600
Owner Phone:	7047313976
Owner Mail Address:	7815 Crescent Executive Drive
Owner State:	NC
Owner Zip Code:	28217
Owner Country:	United States
Property Owner Name:	Not reported
Property Owner Phone:	Not reported
Property Owner Mailing Address:	Not reported
Property Owner City:	Not reported
Property Owner Stat :	Not reported
Property Owner Zip Code:	Not reported
Property Owner Country:	Not reported
EPAID:	Not reported

255
West
1/8-1/4
0.220 mi.
1160 ft.

AARON BROTHERS #0087
173 N MOORPARK RD STE A
THOUSAND OAKS, CA 91360

RCRA NonGen / NLR **1024850019** **CAL000407170**

Relative:
Lower

Actual:
730 ft.

RCRA Listings:

Date Form Received by Agency:	20150520
Handler Name:	Aaron Brothers #0087
Handler Address:	173 N Moorpark Rd Ste A
Handler City,State,Zip:	THOUSAND OAKS, CA 91360
EPA ID:	CAL000407170
Contact Name:	RYAN DRAPER
Contact Address:	8000 BENT BRANCH DR
Contact City,State,Zip:	IRVING, TX 75063
Contact Telephone:	972-409-5786
Contact Fax:	Not reported
Contact Email:	DRAPERR@MICHAELS.COM
Contact Title:	Not reported
EPA Region:	09
Land Type:	Not reported
Federal Waste Generator Description:	Not a generator, verified
Non-Notifier:	Not reported
Biennial Report Cycle:	Not reported
Accessibility:	Not reported
Active Site Indicator:	Handler Activities
State District Owner:	Not reported
State District:	Not reported
Mailing Address:	8000 BENT BRANCH DR
Mailing City,State,Zip:	IRVING, TX 75063
Owner Name:	Michaels Inc
Owner Type:	Other
Operator Name:	Ryan Draper
Operator Type:	Other
Short-Term Generator Activity:	No
Importer Activity:	No
Mixed Waste Generator:	No
Transporter Activity:	No
Transfer Facility Activity:	No
Recycler Activity with Storage:	No
Small Quantity On-Site Burner Exemption:	No
Smelting Melting and Refining Furnace Exemption:	No

AARON BROTHERS #0087 (Continued) **1024850019**

Underground Injection Control:	No
Off-Site Waste Receipt:	No
Universal Waste Indicator:	Yes
Universal Waste Destination Facility:	Yes
Federal Universal Waste:	No
Active Site State-Reg Handler:	---
Federal Facility Indicator:	Not reported
Hazardous Secondary Material Indicator:	N
Sub-Part K Indicator:	Not reported
2018 GPRA Permit Baseline:	Not on the Baseline
2018 GPRA Renewals Baseline:	Not on the Baseline
202 GPRA Corrective Action Baseline:	No
Subject to Corrective Action Universe:	No
Non-TSDFs Where RCRA CA has Been Imposed Universe:	No
Corrective Action Priority Ranking:	No NCAPS ranking
Environmental Control Indicator:	No
Institutional Control Indicator:	No
Human Exposure Controls Indicator:	N/A
Groundwater Controls Indicator:	N/A
Significant Non-Complier Universe:	No
Unaddressed Significant Non-Complier Universe:	No
Addressed Significant Non-Complier Universe:	No
Significant Non-Complier With a Compliance Schedule Universe:	No
Financial Assurance Required:	Not reported
Handler Date of Last Change:	20180906
Recognized Trader-Importer:	No
Recognized Trader-Exporter:	No
Importer of Spent Lead Acid Batteries:	No
Exporter of Spent Lead Acid Batteries:	No
Recycler Activity Without Storage:	No
Manifest Broker:	No
Sub-Part P Indicator:	No

Handler - Owner Operator:

Owner/Operator Indicator:	Owner
Owner/Operator Name: MICHAELS INC	
Legal Status:	Other
Date Became Current:	Not reported
Date Ended Current:	Not reported
Owner/Operator Address:	8000 BENT BRANCH DR
Owner/Operator City,State,Zip:	IRVING, TX 75063
Owner/Operator Telephone:	972-409-5786
Owner/Operator Telephone Ext:	Not reported
Owner/Operator Fax:	Not reported
Owner/Operator Email:	Not reported

Owner/Operator Indicator:	Operator
Owner/Operator Name: RYAN DRAPER	
Legal Status:	Other
Date Became Current:	Not reported
Date Ended Current:	Not reported
Owner/Operator Address:	8000 BENT BRANCH DR
Owner/Operator City,State,Zip:	IRVING, TX 75063
Owner/Operator Telephone:	972-409-5786
Owner/Operator Telephone Ext:	Not reported
Owner/Operator Fax:	Not reported

AARON BROTHERS #0087 (Continued) **1024850019**

Owner/Operator Email: Not reported

Historic Generators:
Receive Date: 20150520
Handler Name: AARON BROTHERS #0087
Federal Waste Generator Description: Not a generator, verified
State District Owner: Not reported
Large Quantity Handler of Universal Waste: No
Recognized Trader Importer: No
Recognized Trader Exporter: No
Spent Lead Acid Battery Importer: No
Spent Lead Acid Battery Exporter: No
Current Record: Yes
Non Storage Recycler Activity: Not reported
Electronic Manifest Broker: Not reported

List of NAICS Codes and Descriptions:
NAICS Code: 453998
NAICS Description: ALL OTHER MISCELLANEOUS STORE RETAILERS (EXCEPT TOBACCO STORES)

Facility Has Received Notices of Violations:
Violations: No Violations Found

Evaluation Action Summary:
Evaluations: No Evaluations Found

W256 **BEIERLE & BEIERLE DENTAL CORP** **RCRA NonGen / NLR** **1024814473**
SSW **228 LOMBARD ST STE B** **E MANIFEST** **CAL000309175**
1/8-1/4 **THOUSAND OAKS, CA 91360**
0.226 mi.
1192 ft. **Site 1 of 2 in cluster W**

Relative: **Higher**
Actual: **749 ft.**

RCRA Listings:
Date Form Received by Agency: 20060717
Handler Name: Beierle & Beierle Dental Corp
Handler Address: 228 Lombard St Ste B
Handler City,State,Zip: THOUSAND OAKS, CA 91360
EPA ID: CAL000309175
Contact Name: LINDA AGUIRRE
Contact Address: 228 LOMBARD ST STE B
Contact City,State,Zip: THOUSAND OAKS, CA 91360
Contact Telephone: 805-497-3726
Contact Fax: 805-497-2338
Contact Email: BEIERLEDOCSX2@YAHOO.COM
Contact Title: Not reported
EPA Region: 09
Land Type: Not reported
Federal Waste Generator Description: Not a generator, verified
Non-Notifier: Not reported
Biennial Report Cycle: Not reported
Accessibility: Not reported
Active Site Indicator: Handler Activities
State District Owner: Not reported
State District: Not reported
Mailing Address: 228 LOMBARD ST STE B

BEIERLE & BEIERLE DENTAL CORP (Continued) **1024814473**

Mailing City,State,Zip:	THOUSAND OAKS, CA 91360
Owner Name:	Beierle & Beierle Dental Corp
Owner Type:	Other
Operator Name:	Linda Aguirre
Operator Type:	Other
Short-Term Generator Activity:	No
Importer Activity:	No
Mixed Waste Generator:	No
Transporter Activity:	No
Transfer Facility Activity:	No
Recycler Activity with Storage:	No
Small Quantity On-Site Burner Exemption:	No
Smelting Melting and Refining Furnace Exemption:	No
Underground Injection Control:	No
Off-Site Waste Receipt:	No
Universal Waste Indicator:	Yes
Universal Waste Destination Facility:	Yes
Federal Universal Waste:	No
Active Site State-Reg Handler:	---
Federal Facility Indicator:	Not reported
Hazardous Secondary Material Indicator:	N
Sub-Part K Indicator:	Not reported
2018 GPRA Permit Baseline:	Not on the Baseline
2018 GPRA Renewals Baseline:	Not on the Baseline
202 GPRA Corrective Action Baseline:	No
Subject to Corrective Action Universe:	No
Non-TSDFs Where RCRA CA has Been Imposed Universe:	No
Corrective Action Priority Ranking:	No NCAPS ranking
Environmental Control Indicator:	No
Institutional Control Indicator:	No
Human Exposure Controls Indicator:	N/A
Groundwater Controls Indicator:	N/A
Significant Non-Complier Universe:	No
Unaddressed Significant Non-Complier Universe:	No
Addressed Significant Non-Complier Universe:	No
Significant Non-Complier With a Compliance Schedule Universe:	No
Financial Assurance Required:	Not reported
Handler Date of Last Change:	20181120
Recognized Trader-Importer:	No
Recognized Trader-Exporter:	No
Importer of Spent Lead Acid Batteries:	No
Exporter of Spent Lead Acid Batteries:	No
Recycler Activity Without Storage:	No
Manifest Broker:	No
Sub-Part P Indicator:	No

Handler - Owner Operator:

Owner/Operator Indicator:	Owner
Owner/Operator Name: BEIERLE & BEIERLE DENTAL CORP	
Legal Status:	Other
Date Became Current:	Not reported
Date Ended Current:	Not reported
Owner/Operator Address:	228 LOMBARD ST STE B
Owner/Operator City,State,Zip:	THOUSAND OAKS, CA 91360
Owner/Operator Telephone:	805-497-3726
Owner/Operator Telephone Ext:	Not reported

BEIERLE & BEIERLE DENTAL CORP (Continued) **1024814473**

Owner/Operator Fax: Not reported
Owner/Operator Email: Not reported

Owner/Operator Indicator: Operator
Owner/Operator Name: LINDA AGUIRRE
Legal Status: Other
Date Became Current: Not reported
Date Ended Current: Not reported
Owner/Operator Address: 228 LOMBARD ST STE B
Owner/Operator City,State,Zip: THOUSAND OAKS, CA 91360
Owner/Operator Telephone: 805-497-3726
Owner/Operator Telephone Ext: Not reported
Owner/Operator Fax: Not reported
Owner/Operator Email: Not reported

Historic Generators:
Receive Date: 20060717
Handler Name: BEIERLE & BEIERLE DENTAL CORP
Federal Waste Generator Description: Not a generator, verified
State District Owner: Not reported
Large Quantity Handler of Universal Waste: No
Recognized Trader Importer: Not reported
Recognized Trader Exporter: Not reported
Spent Lead Acid Battery Importer: Not reported
Spent Lead Acid Battery Exporter: Not reported
Current Record: Yes
Non Storage Recycler Activity: Not reported
Electronic Manifest Broker: Not reported

List of NAICS Codes and Descriptions:
NAICS Code: 62121
NAICS Description: OFFICES OF DENTISTS

Facility Has Received Notices of Violations:
Violations: No Violations Found

Evaluation Action Summary:
Evaluations: No Evaluations Found

E MANIFEST:
Manifest Tracking Number: 100031556ELC
Last Updated Date: 20200217
Shipped Date: 20200213
Received Date: 20200217
Manifest Status: Signed
Submission Type: Hybrid
Origin Type: Web
Generator EPA ID: CAL000309175
Generator Name: BEIERLE & BEIERLE DENTAL CORP
Generator Mail Street Number: Not reported
Generator Mail Street 1: 228 LOMBARD ST STE B
Generator Mail Street 2: Not reported
Generator Mail City: THOUSAND OAKS
Generator Mail State: CA

BEIERLE & BEIERLE DENTAL CORP (Continued) **1024814473**

Generator Mail Zip:	91360
Generator Location Street Number:	Not reported
Generator Location Street 1:	228 LOMBARD ST STE B
Generator Location Street 2:	Not reported
Generator Location City:	THOUSAND OAKS
Generator Location Zip:	91360
Generator Location State:	CA
Generator Contact Company Name:	Not reported
Designated Facility EPA ID:	CAD008252405
Designated Facility Name:	PACIFIC RESOURCE RECOVERY SERVICES INC
Designated Facility Mail Street Number:	3150
Designated Facility Mail Street 1:	CA90023 CA037US 3150
Designated Facility Mail Street 2:	EAST PICO BLVD
Designated Facility Mail City:	LOS ANGELES
Designated Facility Mail Zip:	90023
Designated Facility Mail State:	CA
Designated Facility Location Street Number:	3150
Designated Facility Location Street 1:	EAST PICO BLVD
Designated Facility Location Street 2:	Not reported
Designated Facility Location City:	LOS ANGELES
Designated Facility Location Zip:	90023-0000
Designated Facility Location State:	CA
Designated Facility Contact Company Name:	Not reported
Manifest Residue Indicator:	N
Rejection Indicator:	N

Manifest Tracking Number:	017567883JJK
Last Updated Date:	20191016
Shipped Date:	20181018
Received Date:	20181019
Manifest Status:	Signed
Submission Type:	DataImage5Copy
Origin Type:	Web
Generator EPA ID:	CAL000309175
Generator Name:	BEIERLE & BEIERLE DENTAL CORP
Generator Mail Street Number:	Not reported
Generator Mail Street 1:	228 LOMBARD ST STE B
Generator Mail Street 2:	Not reported
Generator Mail City:	THOUSAND OAKS
Generator Mail State:	CA
Generator Mail Zip:	91360
Generator Location Street Number:	Not reported
Generator Location Street 1:	228 LOMBARD ST STE B
Generator Location Street 2:	Not reported
Generator Location City:	THOUSAND OAKS
Generator Location Zip:	91360
Generator Location State:	CA
Generator Contact Company Name:	Not reported
Designated Facility EPA ID:	CAD008252405
Designated Facility Name:	PACIFIC RESOURCE RECOVERY
Designated Facility Mail Street Number:	Not reported
Designated Facility Mail Street 1:	Not reported
Designated Facility Mail Street 2:	3150 EAST PICO BLVD
Designated Facility Mail City:	LOS ANGELES
Designated Facility Mail Zip:	90023
Designated Facility Mail State:	CA
Designated Facility Location Street Number:	Not reported

BEIERLE & BEIERLE DENTAL CORP (Continued) **1024814473**

Designated Facility Location Street 1:	3150 EAST PICO BLVD
Designated Facility Location Street 2:	Not reported
Designated Facility Location City:	LOS ANGELES
Designated Facility Location Zip:	90023
Designated Facility Location State:	CA
Designated Facility Contact Company Name:	Not reported
Manifest Residue Indicator:	N
Rejection Indicator:	N

Federal Waste:

Manifest Tracking Number:	017567883JJK
Waste Line Number:	1
Federal Waste Code:	D001
Federal Waste:	IGNITABLE WASTE

State Waste:

Manifest Tracking Number:	017567883JJK
Waste Line Number:	1
State Waste Code Owner:	CA
State Waste Code:	214
State Waste:	Unspecified solvent mixture

Transporter:

Manifest Tracking Number:	017567883JJK
Transporter Line Number:	1
Transporter EPA ID:	CAD982431785
Transporter Name:	EFFICIENT X RAY INC

Waste Line:

Manifest Tracking Number:	017567883JJK
Waste Line Number:	1
U.S. DOT Hazardous Indicator:	Y
U.S. DOT ID Number:	UN1993
U.S. DOT Description:	UN1993 WASTE FLAMMABLE LIQUID, NOS (ETHANOL) 3, PGII
Non-Hazardous Waste Description:	Not reported
Number of Containers:	1
Container Type Code:	DF
Container Type Description:	Fiberboard or plastic drums, barrels, kegs
Waste Quantity:	5
Quantity Unit of Measure Code:	G
Quantity Unit of Measure Description:	Gallons
Waste Quantity, in Tons:	0.020850709
Acute Waste Quantity, in Tons:	0
Non-Acute Waste Quantity, in Tons:	0.020850709
Waste Quantity, in Kilograms:	18.912218
Acute Waste Quantity, in Kilograms:	0
Non-Acute Waste Quantity, in Kilorgrams:	18.912218
Management Method Code:	H061
Management Method Description:	FUEL BLENDING
Waste Residue Indicator:	N
Quantity Discrepancy Indicator:	N
Waste Type Discrepancy Indicator:	N
Waste Density:	Not reported
Waste Density Unit of Measure Code:	Not reported
Waste Density Unit of Measure Description:	Not reported

BEIERLE & BEIERLE DENTAL CORP (Continued) **1024814473**

Form Code:	Not reported
Form Code Description:	Not reported
Source Code:	Not reported
Source Code Description:	Not reported
Waste Minimization Code:	Not reported
Waste Minimization Code Description:	Not reported
Consent Number:	Not reported
EPA Waste Indicator:	Y

W257 **THOUSAND OAKS DENTAL** **RCRA NonGen / NLR** **1026723025**
SSW **228 LOMBARD ST STE B** **E MANIFEST** **CAL000460130**
1/8-1/4 **THOUSAND OAKS, CA 91360**
0.226 mi.
1192 ft. **Site 2 of 2 in cluster W**

Relative: **Higher**
Actual: **749 ft.**

RCRA Listings:

Date Form Received by Agency:	20210217
Handler Name:	Thousand Oaks Dental
Handler Address:	228 Lombard St Ste B
Handler City,State,Zip:	THOUSAND OAKS, CA 91360
EPA ID:	CAL000460130
Contact Name:	VIK LUTHRA
Contact Address:	228 LOMBARD ST STE B
Contact City,State,Zip:	THOUSAND OAKS, CA 91360
Contact Telephone:	805-497-3726
Contact Fax:	805-497-2338
Contact Email:	DRVLUTHRA@GMAIL.COM
Contact Title:	Not reported
EPA Region:	09
Land Type:	Other
Federal Waste Generator Description:	Not a generator, verified
Non-Notifier:	Not reported
Biennial Report Cycle:	Not reported
Accessibility:	Not reported
Active Site Indicator:	Not reported
State District Owner:	Not reported
State District:	Not reported
Mailing Address:	228 LOMBARD ST STE B
Mailing City,State,Zip:	THOUSAND OAKS, CA 91360
Owner Name:	Not reported
Owner Type:	Not reported
Operator Name:	Not reported
Operator Type:	Not reported
Short-Term Generator Activity:	No
Importer Activity:	No
Mixed Waste Generator:	No
Transporter Activity:	No
Transfer Facility Activity:	No
Recycler Activity with Storage:	No
Small Quantity On-Site Burner Exemption:	No
Smelting Melting and Refining Furnace Exemption:	No
Underground Injection Control:	No
Off-Site Waste Receipt:	No
Universal Waste Indicator:	No
Universal Waste Destination Facility:	No
Federal Universal Waste:	No
Active Site State-Reg Handler:	---
Federal Facility Indicator:	Not reported

THOUSAND OAKS DENTAL (Continued) **1026723025**

Hazardous Secondary Material Indicator:	N
Sub-Part K Indicator:	Not reported
2018 GPRA Permit Baseline:	Not on the Baseline
2018 GPRA Renewals Baseline:	Not on the Baseline
202 GPRA Corrective Action Baseline:	No
Subject to Corrective Action Universe:	No
Non-TSDFs Where RCRA CA has Been Imposed Universe:	No
Corrective Action Priority Ranking:	No NCAPS ranking
Environmental Control Indicator:	No
Institutional Control Indicator:	No
Human Exposure Controls Indicator:	N/A
Groundwater Controls Indicator:	N/A
Significant Non-Complier Universe:	No
Unaddressed Significant Non-Complier Universe:	No
Addressed Significant Non-Complier Universe:	No
Significant Non-Complier With a Compliance Schedule Universe:	No
Financial Assurance Required:	Not reported
Handler Date of Last Change:	20210224
Recognized Trader-Importer:	No
Recognized Trader-Exporter:	No
Importer of Spent Lead Acid Batteries:	No
Exporter of Spent Lead Acid Batteries:	No
Recycler Activity Without Storage:	No
Manifest Broker:	No
Sub-Part P Indicator:	No

Historic Generators:

Receive Date:	20210217
Handler Name: THOUSAND OAKS DENTAL	
Federal Waste Generator Description:	Not a generator, verified
State District Owner:	Not reported
Large Quantity Handler of Universal Waste:	No
Recognized Trader Importer:	No
Recognized Trader Exporter:	No
Spent Lead Acid Battery Importer:	No
Spent Lead Acid Battery Exporter:	No
Current Record:	Yes
Non Storage Recycler Activity:	No
Electronic Manifest Broker:	No

List of NAICS Codes and Descriptions:

NAICS Codes:	No NAICS Codes Found

Facility Has Received Notices of Violations:

Violations:	No Violations Found

Evaluation Action Summary:

Evaluations:	No Evaluations Found

E MANIFEST:

Manifest Tracking Number:	100053352ELC
Last Updated Date:	20210305
Shipped Date:	20210305

THOUSAND OAKS DENTAL (Continued) **1026723025**

Received Date:	20210305
Manifest Status:	Signed
Submission Type:	Hybrid
Origin Type:	Web
Generator EPA ID:	CAL000460130
Generator Name:	THOUSAND OAKS DENTAL
Generator Mail Street Number:	Not reported
Generator Mail Street 1:	228 LOMBARD ST STE B
Generator Mail Street 2:	Not reported
Generator Mail City:	THOUSAND OAKS
Generator Mail State:	CA
Generator Mail Zip:	91360
Generator Location Street Number:	Not reported
Generator Location Street 1:	228 LOMBARD ST STE B
Generator Location Street 2:	Not reported
Generator Location City:	THOUSAND OAKS
Generator Location Zip:	91360
Generator Location State:	CA
Generator Contact Company Name:	Not reported
Designated Facility EPA ID:	CAD008252405
Designated Facility Name:	PACIFIC RESOURCE RECOVERY SERVICES INC
Designated Facility Mail Street Number:	3150
Designated Facility Mail Street 1:	CA90023 CA037US 3150
Designated Facility Mail Street 2:	EAST PICO BLVD
Designated Facility Mail City:	LOS ANGELES
Designated Facility Mail Zip:	90023
Designated Facility Mail State:	CA
Designated Facility Location Street Number:	3150
Designated Facility Location Street 1:	EAST PICO BLVD
Designated Facility Location Street 2:	Not reported
Designated Facility Location City:	LOS ANGELES
Designated Facility Location Zip:	90023-0000
Designated Facility Location State:	CA
Designated Facility Contact Company Name:	Not reported
Manifest Residue Indicator:	N
Rejection Indicator:	N

Federal Waste:

Manifest Tracking Number:	100053352ELC
Waste Line Number:	1
Federal Waste Code:	D001
Federal Waste:	IGNITABLE WASTE

State Waste:

Manifest Tracking Number:	100053352ELC
Waste Line Number:	1
State Waste Code Owner:	CA
State Waste Code:	214
State Waste:	Unspecified solvent mixture

Transporter:

Manifest Tracking Number:	100053352ELC
Transporter Line Number:	1
Transporter EPA ID:	CAD982431785
Transporter Name:	EFFICIENT X RAY INC

THOUSAND OAKS DENTAL (Continued) **1026723025**

Waste Line:

Manifest Tracking Number:	100053352ELC
Waste Line Number:	1
U.S. DOT Hazardous Indicator:	Y
U.S. DOT ID Number:	UN1993
U.S. DOT Description:	UN1993 WASTE FLAMMABLE LIQUID, NOS (ETHANOL) 3, PGII, D001
Non-Hazardous Waste Description:	Not reported
Number of Containers:	1
Container Type Code:	DF
Container Type Description:	Fiberboard or plastic drums, barrels, kegs
Waste Quantity:	5
Quantity Unit of Measure Code:	G
Quantity Unit of Measure Description:	Gallons
Waste Quantity, in Tons:	0.020850709
Acute Waste Quantity, in Tons:	0
Non-Acute Waste Quantity, in Tons:	0.020850709
Waste Quantity, in Kilograms:	18.912218
Acute Waste Quantity, in Kilograms:	0
Non-Acute Waste Quantity, in Kilorgrams:	18.912218
Management Method Code:	H061
Management Method Description:	FUEL BLENDING
Waste Residue Indicator:	N
Quantity Discrepancy Indicator:	N
Waste Type Discrepancy Indicator:	N
Waste Density:	Not reported
Waste Density Unit of Measure Code:	Not reported
Waste Density Unit of Measure Description:	Not reported
Form Code:	Not reported
Form Code Description:	Not reported
Source Code:	Not reported
Source Code Description:	Not reported
Waste Minimization Code:	Not reported
Waste Minimization Code Description:	Not reported
Consent Number:	Not reported
EPA Waste Indicator:	Y

T258 **CHIK-FIL-A RESTAURANT #3175** **CPS-SLIC S112142821**
NW **449 NORTH MOORPARK ROAD** **CERS N/A**
1/8-1/4 **THOUSAND OAKS, CA 91360**
0.236 mi.
1245 ft. **Site 3 of 3 in cluster T**

Relative: **Lower**
Actual: **743 ft.**

CPS-SLIC:

Name:	CHIK-FIL-A RESTAURANT #3175
Address:	449 NORTH MOORPARK ROAD
City,State,Zip:	THOUSAND OAKS, CA 91360
Region:	STATE
Facility Status:	**Completed - Case Closed**
Status Date:	11/30/2012
Global Id:	T10000004173
Lead Agency:	VENTURA COUNTY
Lead Agency Case Number:	SR0009130
Latitude:	34.184488579969
Longitude:	-118.875782489777
Case Type:	Cleanup Program Site
Case Worker:	EKO
Local Agency:	VENTURA COUNTY

CHIK-FIL-A RESTAURANT #3175 (Continued) **S112142821**

RB Case Number:	Not reported
File Location:	Not reported
Potential Media Affected:	Not reported
Potential Contaminants of Concern:	Not reported
EPA Region:	9
Coordinate Source:	Google Map Move
Cuf Case:	NO
Quantity Released Gallons:	Not reported
Begin Date:	01/01/2012
Leak Reported Date:	01/01/2012
How Discovered:	Not reported
How Discovered Description:	Not reported
Discharge Source:	Not reported
Discharge Cause:	Not reported
Stop Method:	Not reported
Stop Description:	Not reported
No Further Action Date:	11/30/2012
CA Water Watershed Name:	Calleguas - Calleguas-Conejo - Thousand Oaks (408.28)
Dwr Groundwater Subbasin Name:	Conejo (4-010)
Disadvantaged Community:	Not reported
CA Enviroscreen 3 Score:	51-55%
CA Enviroscreen 4 Score:	35-40%
Military DOD Site:	No
Facility Project Subtype:	Not reported
RWQCB Region:	LOS ANGELES RWQCB (REGION 4)
Site History:	Not reported

Click here to access the California GeoTracker records for this facility:

CERS:

Name:	CHIK-FIL-A RESTAURANT #3175
Address:	449 NORTH MOORPARK ROAD
City,State,Zip:	THOUSAND OAKS, CA 91360
Site ID:	721255
CERS ID:	T10000004173
CERS Description:	Cleanup Program Site

Affiliation:

Affiliation Type Desc:	Local Agency Caseworker
Entity Name:	ERIN K. O'CONNELL - VENTURA COUNTY
Entity Title:	Not reported
Affiliation Address:	800 S. VICTORIA AVE
Affiliation City:	VENTURA
Affiliation State:	CA
Affiliation Country:	Not reported
Affiliation Zip:	Not reported
Affiliation Phone:	,

X259 **LUXOTTICA GROUP** **RCRA NonGen / NLR** **1027208466**
NW **518 N MOORPARK RD** **E MANIFEST** **CAC003199262**
1/8-1/4 **THOUSAND OAKS, CA 91360**
0.242 mi.
1276 ft. **Site 1 of 5 in cluster X**

Relative: **Higher**

Actual: **750 ft.**

RCRA Listings:

Date Form Received by Agency:	20220425
Handler Name:	Luxottica Group
Handler Address:	518 N Moorpark Rd
Handler City,State,Zip:	THOUSAND OAKS, CA 91360
EPA ID:	CAC003172698
Contact Name:	BURT GORALNICK
Contact Address:	4000 LUXOTTICA PLACE
Contact City,State,Zip:	MASON, OH 45040
Contact Telephone:	818-625-6750
Contact Fax:	Not reported
Contact Email:	BRAYDEN@PRIMECONTRACTING.BIZ
Contact Title:	Not reported
EPA Region:	09
Land Type:	Not reported
Federal Waste Generator Description:	Not a generator, verified
Non-Notifier:	Not reported
Biennial Report Cycle:	Not reported
Accessibility:	Not reported
Active Site Indicator:	Not reported
State District Owner:	Not reported
State District:	Not reported
Mailing Address:	4000 LUXOTTICA PLACE
Mailing City,State,Zip:	MASON, OH 45040
Owner Name:	Luxottica Group
Owner Type:	Other
Operator Name:	Burt Goralnick
Operator Type:	Other
Short-Term Generator Activity:	No
Importer Activity:	No
Mixed Waste Generator:	No
Transporter Activity:	No
Transfer Facility Activity:	No
Recycler Activity with Storage:	No
Small Quantity On-Site Burner Exemption:	No
Smelting Melting and Refining Furnace Exemption:	No
Underground Injection Control:	No
Off-Site Waste Receipt:	No
Universal Waste Indicator:	No
Universal Waste Destination Facility:	No
Federal Universal Waste:	No
Active Site State-Reg Handler:	---
Federal Facility Indicator:	Not reported
Hazardous Secondary Material Indicator:	N
Sub-Part K Indicator:	Not reported
2018 GPRA Permit Baseline:	Not on the Baseline
2018 GPRA Renewals Baseline:	Not on the Baseline
202 GPRA Corrective Action Baseline:	No
Subject to Corrective Action Universe:	No
Non-TSDFs Where RCRA CA has Been Imposed Universe:	No
Corrective Action Priority Ranking:	No NCAPS ranking
Environmental Control Indicator:	No
Institutional Control Indicator:	No

LUXOTTICA GROUP (Continued) **1027208466**

Human Exposure Controls Indicator:	N/A
Groundwater Controls Indicator:	N/A
Significant Non-Complier Universe:	No
Unaddressed Significant Non-Complier Universe:	No
Addressed Significant Non-Complier Universe:	No
Significant Non-Complier With a Compliance Schedule Universe:	No
Financial Assurance Required:	Not reported
Handler Date of Last Change:	20220428
Recognized Trader-Importer:	No
Recognized Trader-Exporter:	No
Importer of Spent Lead Acid Batteries:	No
Exporter of Spent Lead Acid Batteries:	No
Recycler Activity Without Storage:	No
Manifest Broker:	No
Sub-Part P Indicator:	No

Handler - Owner Operator:

Owner/Operator Indicator:	Operator
Owner/Operator Name: BURT GORALNICK	
Legal Status:	Other
Date Became Current:	Not reported
Date Ended Current:	Not reported
Owner/Operator Address:	4000 LUXOTTICA PLACE
Owner/Operator City,State,Zip:	MASON, OH 45040
Owner/Operator Telephone:	818-625-6750
Owner/Operator Telephone Ext:	Not reported
Owner/Operator Fax:	Not reported
Owner/Operator Email:	Not reported

Owner/Operator Indicator:	Owner
Owner/Operator Name: LUXOTTICA GROUP	
Legal Status:	Other
Date Became Current:	Not reported
Date Ended Current:	Not reported
Owner/Operator Address:	4000 LUXOTTICA PLACE
Owner/Operator City,State,Zip:	MASON, OH 45040
Owner/Operator Telephone:	818-625-6750
Owner/Operator Telephone Ext:	Not reported
Owner/Operator Fax:	Not reported
Owner/Operator Email:	Not reported

Historic Generators:

Receive Date:	20220425
Handler Name: LUXOTTICA GROUP	
Federal Waste Generator Description:	Not a generator, verified
State District Owner:	Not reported
Large Quantity Handler of Universal Waste:	No
Recognized Trader Importer:	No
Recognized Trader Exporter:	No
Spent Lead Acid Battery Importer:	No
Spent Lead Acid Battery Exporter:	No
Current Record:	Yes
Non Storage Recycler Activity:	No
Electronic Manifest Broker:	No

LUXOTTICA GROUP (Continued) **1027208466**

List of NAICS Codes and Descriptions:
NAICS Code: 56299
NAICS Description: ALL OTHER WASTE MANAGEMENT SERVICES

Facility Has Received Notices of Violations:
Violations: No Violations Found

Evaluation Action Summary:
Evaluations: No Evaluations Found

E MANIFEST:

Manifest Tracking Number:	022568185JJK
Last Updated Date:	20220802
Shipped Date:	20220712
Received Date:	20220715
Manifest Status:	Signed
Submission Type:	DataImage5Copy
Origin Type:	Web
Generator EPA ID:	CAC003172698
Generator Name:	LUXOTTICA GROUP
Generator Mail Street Number:	Not reported
Generator Mail Street 1:	518 N MOORPARK RD
Generator Mail Street 2:	Not reported
Generator Mail City:	THOUSAND OAKS
Generator Mail State:	CA
Generator Mail Zip:	91360
Generator Location Street Number:	Not reported
Generator Location Street 1:	4000 LUXOTTICA PLACE
Generator Location Street 2:	Not reported
Generator Location City:	MASON
Generator Location Zip:	45040
Generator Location State:	OH
Generator Contact Company Name:	Not reported
Designated Facility EPA ID:	AZR000520882
Designated Facility Name:	LA PAZ COUNTY LANDFILL
Designated Facility Mail Street Number:	Not reported
Designated Facility Mail Street 1:	Not reported
Designated Facility Mail Street 2:	26999 HIGHWAY 95
Designated Facility Mail City:	PARKER
Designated Facility Mail Zip:	85344
Designated Facility Mail State:	AZ
Designated Facility Location Street Number:	Not reported
Designated Facility Location Street 1:	26999 HIGHWAY 95
Designated Facility Location Street 2:	Not reported
Designated Facility Location City:	PARKER
Designated Facility Location Zip:	85344
Designated Facility Location State:	AZ
Designated Facility Contact Company Name:	Not reported
Manifest Residue Indicator:	N
Rejection Indicator:	N

Manifest Tracking Number:	022568185JJK
Last Updated Date:	20220802
Shipped Date:	20220712

LUXOTTICA GROUP (Continued) **1027208466**

Received Date:	20220715
Manifest Status:	Signed
Submission Type:	DataImage5Copy
Origin Type:	Web
Generator EPA ID:	CAC003172698
Generator Name:	LUXOTTICA GROUP
Generator Mail Street Number:	Not reported
Generator Mail Street 1:	518 N MOORPARK RD
Generator Mail Street 2:	Not reported
Generator Mail City:	THOUSAND OAKS
Generator Mail State:	CA
Generator Mail Zip:	91360
Generator Location Street Number:	Not reported
Generator Location Street 1:	4000 LUXOTTICA PLACE
Generator Location Street 2:	Not reported
Generator Location City:	MASON
Generator Location Zip:	45040
Generator Location State:	OH
Generator Contact Company Name:	Not reported
Designated Facility EPA ID:	AZR000520882
Designated Facility Name:	LA PAZ COUNTY LANDFILL
Designated Facility Mail Street Number:	Not reported
Designated Facility Mail Street 1:	Not reported
Designated Facility Mail Street 2:	26999 HIGHWAY 95
Designated Facility Mail City:	PARKER
Designated Facility Mail Zip:	85344
Designated Facility Mail State:	AZ
Designated Facility Location Street Number:	Not reported
Designated Facility Location Street 1:	26999 HIGHWAY 95
Designated Facility Location Street 2:	Not reported
Designated Facility Location City:	PARKER
Designated Facility Location Zip:	85344
Designated Facility Location State:	AZ
Designated Facility Contact Company Name:	Not reported
Manifest Residue Indicator:	N
Rejection Indicator:	N

Manifest Tracking Number:	022568246JJK
Last Updated Date:	20221116
Shipped Date:	20221103
Received Date:	20221103
Manifest Status:	Signed
Submission Type:	DataImage5Copy
Origin Type:	Service
Generator EPA ID:	CAC003199262
Generator Name:	LUXOTTICA GROUP
Generator Mail Street Number:	Not reported
Generator Mail Street 1:	518 N MOORPARK RD
Generator Mail Street 2:	Not reported
Generator Mail City:	THOUSAND OAKS
Generator Mail State:	CA
Generator Mail Zip:	91360
Generator Location Street Number:	Not reported
Generator Location Street 1:	4000 LUXOTTICA PLACE
Generator Location Street 2:	Not reported
Generator Location City:	MASON
Generator Location Zip:	45040

LUXOTTICA GROUP (Continued) **1027208466**

Generator Location State:	OH
Generator Contact Company Name:	Not reported
Designated Facility EPA ID:	CAD009007626
Designated Facility Name:	AZUSA LAND RECLAMATION CO INC
Designated Facility Mail Street Number:	Not reported
Designated Facility Mail Street 1:	Not reported
Designated Facility Mail Street 2:	1211 W. GLADSTONE STREET
Designated Facility Mail City:	AZUSA
Designated Facility Mail Zip:	91702
Designated Facility Mail State:	CA
Designated Facility Location Street Number:	Not reported
Designated Facility Location Street 1:	1211 W. GLADSTONE STREET
Designated Facility Location Street 2:	Not reported
Designated Facility Location City:	AZUSA
Designated Facility Location Zip:	91702
Designated Facility Location State:	CA
Designated Facility Contact Company Name:	Not reported
Manifest Residue Indicator:	N
Rejection Indicator:	N

Manifest Tracking Number:	022568246JJK
Last Updated Date:	20221116
Shipped Date:	20221103
Received Date:	20221103
Manifest Status:	Signed
Submission Type:	DataImage5Copy
Origin Type:	Service
Generator EPA ID:	CAC003199262
Generator Name:	LUXOTTICA GROUP
Generator Mail Street Number:	Not reported
Generator Mail Street 1:	518 N MOORPARK RD
Generator Mail Street 2:	Not reported
Generator Mail City:	THOUSAND OAKS
Generator Mail State:	CA
Generator Mail Zip:	91360
Generator Location Street Number:	Not reported
Generator Location Street 1:	4000 LUXOTTICA PLACE
Generator Location Street 2:	Not reported
Generator Location City:	MASON
Generator Location Zip:	45040
Generator Location State:	OH
Generator Contact Company Name:	Not reported
Designated Facility EPA ID:	CAD009007626
Designated Facility Name:	AZUSA LAND RECLAMATION CO INC
Designated Facility Mail Street Number:	Not reported
Designated Facility Mail Street 1:	Not reported
Designated Facility Mail Street 2:	1211 W. GLADSTONE STREET
Designated Facility Mail City:	AZUSA
Designated Facility Mail Zip:	91702
Designated Facility Mail State:	CA
Designated Facility Location Street Number:	Not reported
Designated Facility Location Street 1:	1211 W. GLADSTONE STREET
Designated Facility Location Street 2:	Not reported
Designated Facility Location City:	AZUSA
Designated Facility Location Zip:	91702
Designated Facility Location State:	CA
Designated Facility Contact Company Name:	Not reported

LUXOTTICA GROUP (Continued) **1027208466**

Manifest Residue Indicator:	N
Rejection Indicator:	N

State Waste:

Manifest Tracking Number:	022568246JJK
Waste Line Number:	1
State Waste Code Owner:	CA
State Waste Code:	151
State Waste:	Asbestos-containing waste

Transporter:

Manifest Tracking Number:	022568246JJK
Transporter Line Number:	1
Transporter EPA ID:	CAL000453354
Transporter Name:	ATI RESTORATION LLC

Waste Line:

Manifest Tracking Number:	022568246JJK
Waste Line Number:	1
U.S. DOT Hazardous Indicator:	Y
U.S. DOT ID Number:	NA2212
U.S. DOT Description:	NA2212, Asbestos, 9, PG III, RQ
Non-Hazardous Waste Description:	Not reported
Number of Containers:	80
Container Type Code:	BA
Container Type Description:	Burlap, cloth, paper, or plastic bags
Waste Quantity:	8
Quantity Unit of Measure Code:	Y
Quantity Unit of Measure Description:	Cubic Yards
Waste Quantity, in Tons:	6.72
Acute Waste Quantity, in Tons:	0
Non-Acute Waste Quantity, in Tons:	6.72
Waste Quantity, in Kilograms:	6095.2417
Acute Waste Quantity, in Kilograms:	0
Non-Acute Waste Quantity, in Kilorgrams:	6095.2417
Management Method Code:	H132
Management Method Description:	LANDFILL (WITH PRIOR TREATMENT AND/OR STABILIZATION)
Waste Residue Indicator:	N
Quantity Discrepancy Indicator:	N
Waste Type Discrepancy Indicator:	N
Waste Density:	Not reported
Waste Density Unit of Measure Code:	Not reported
Waste Density Unit of Measure Description:	Not reported
Form Code:	Not reported
Form Code Description:	Not reported
Source Code:	Not reported
Source Code Description:	Not reported
Waste Minimization Code:	Not reported
Waste Minimization Code Description:	Not reported
Consent Number:	Not reported
EPA Waste Indicator:	N

X260 **LUXOTTICA GROUP** **RCRA NonGen / NLR** **1027205904**
NW **518 N. MOORPARK AVE.** **CAC003169999**
1/8-1/4 **THOUSAND OAKS, CA 91360**
0.242 mi.
1276 ft. **Site 2 of 5 in cluster X**

Relative: **Higher**

Actual: **750 ft.**

RCRA Listings:

Date Form Received by Agency:	20220406
Handler Name:	Luxottica Group
Handler Address:	518 N. Moorpark Ave.
Handler City,State,Zip:	THOUSAND OAKS, CA 91360
EPA ID:	CAC003169999
Contact Name:	BRAYDEN HEMMER
Contact Address:	27576 COMMERCE CENTER DR.
Contact City,State,Zip:	TEMECULA, CA 92590
Contact Telephone:	951-303-8086
Contact Fax:	Not reported
Contact Email:	BRENT.MULGREW@ATIRESTORATION.COM
Contact Title:	Not reported
EPA Region:	09
Land Type:	Not reported
Federal Waste Generator Description:	Not a generator, verified
Non-Notifier:	Not reported
Biennial Report Cycle:	Not reported
Accessibility:	Not reported
Active Site Indicator:	Not reported
State District Owner:	Not reported
State District:	Not reported
Mailing Address:	4000 LUXOTTICA PLACE
Mailing City,State,Zip:	MASON, OH 45040
Owner Name:	Luxottica Group
Owner Type:	Other
Operator Name:	Brayden Hemmer
Operator Type:	Other
Short-Term Generator Activity:	No
Importer Activity:	No
Mixed Waste Generator:	No
Transporter Activity:	No
Transfer Facility Activity:	No
Recycler Activity with Storage:	No
Small Quantity On-Site Burner Exemption:	No
Smelting Melting and Refining Furnace Exemption:	No
Underground Injection Control:	No
Off-Site Waste Receipt:	No
Universal Waste Indicator:	No
Universal Waste Destination Facility:	No
Federal Universal Waste:	No
Active Site State-Reg Handler:	---
Federal Facility Indicator:	Not reported
Hazardous Secondary Material Indicator:	N
Sub-Part K Indicator:	Not reported
2018 GPRA Permit Baseline:	Not on the Baseline
2018 GPRA Renewals Baseline:	Not on the Baseline
202 GPRA Corrective Action Baseline:	No
Subject to Corrective Action Universe:	No
Non-TSDFs Where RCRA CA has Been Imposed Universe:	No
Corrective Action Priority Ranking:	No NCAPS ranking
Environmental Control Indicator:	No
Institutional Control Indicator:	No

LUXOTTICA GROUP (Continued) **1027205904**

Human Exposure Controls Indicator:	N/A
Groundwater Controls Indicator:	N/A
Significant Non-Complier Universe:	No
Unaddressed Significant Non-Complier Universe:	No
Addressed Significant Non-Complier Universe:	No
Significant Non-Complier With a Compliance Schedule Universe:	No
Financial Assurance Required:	Not reported
Handler Date of Last Change:	20220406
Recognized Trader-Importer:	No
Recognized Trader-Exporter:	No
Importer of Spent Lead Acid Batteries:	No
Exporter of Spent Lead Acid Batteries:	No
Recycler Activity Without Storage:	No
Manifest Broker:	No
Sub-Part P Indicator:	No

Handler - Owner Operator:

Owner/Operator Indicator:	Owner
Owner/Operator Name: LUXOTTICA GROUP	
Legal Status:	Other
Date Became Current:	Not reported
Date Ended Current:	Not reported
Owner/Operator Address:	4000 LUXOTTICA PLACE
Owner/Operator City,State,Zip:	MASON, OH 45040
Owner/Operator Telephone:	818-625-6750
Owner/Operator Telephone Ext:	Not reported
Owner/Operator Fax:	Not reported
Owner/Operator Email:	Not reported

Owner/Operator Indicator:	Operator
Owner/Operator Name: BRAYDEN HEMMER	
Legal Status:	Other
Date Became Current:	Not reported
Date Ended Current:	Not reported
Owner/Operator Address:	27576 COMMERCE CENTER DR.
Owner/Operator City,State,Zip:	TEMECULA, CA 92590
Owner/Operator Telephone:	951-303-8086
Owner/Operator Telephone Ext:	Not reported
Owner/Operator Fax:	Not reported
Owner/Operator Email:	Not reported

Historic Generators:

Receive Date:	20220406
Handler Name: LUXOTTICA GROUP	
Federal Waste Generator Description:	Not a generator, verified
State District Owner:	Not reported
Large Quantity Handler of Universal Waste:	No
Recognized Trader Importer:	No
Recognized Trader Exporter:	No
Spent Lead Acid Battery Importer:	No
Spent Lead Acid Battery Exporter:	No
Current Record:	Yes
Non Storage Recycler Activity:	No
Electronic Manifest Broker:	No

LUXOTTICA GROUP (Continued) **1027205904**

List of NAICS Codes and Descriptions:
NAICS Code: 339115
NAICS Description: OPHTHALMIC GOODS MANUFACTURING

Facility Has Received Notices of Violations:
Violations: No Violations Found

Evaluation Action Summary:
Evaluations: No Evaluations Found

X261 **LENSCRAFTERS #102** **RCRA NonGen / NLR** **1024793014**
NW **518 N MOORPARK RD** **E MANIFEST** **CAL000128786**
1/8-1/4 **THOUSAND OAKS, CA 91360**
0.242 mi.
1276 ft. **Site 3 of 5 in cluster X**

Relative:
Higher

Actual:
750 ft.

RCRA Listings:

Date Form Received by Agency:	19960408
Handler Name:	Lenscrafters #102
Handler Address:	518 N Moorpark Rd
Handler City,State,Zip:	THOUSAND OAKS, CA 91360-0000
EPA ID:	CAL000128786
Contact Name:	JACKIE RICHARDSON
Contact Address:	4000 LUXOTTICA PLACE
Contact City,State,Zip:	MASON, OH 45040
Contact Telephone:	513-765-4311
Contact Fax:	513-492-4311
Contact Email:	JRICHARD@LUXOTTICARETAIL.COM
Contact Title:	Not reported
EPA Region:	09
Land Type:	Not reported
Federal Waste Generator Description:	Not a generator, verified
Non-Notifier:	Not reported
Biennial Report Cycle:	Not reported
Accessibility:	Not reported
Active Site Indicator:	Handler Activities
State District Owner:	Not reported
State District:	Not reported
Mailing Address:	4000 LUXOTTICA PL
Mailing City,State,Zip:	MASON, OH 45040-8114
Owner Name:	Luxottica Retail Na
Owner Type:	Other
Operator Name:	Jackie Richardson
Operator Type:	Other
Short-Term Generator Activity:	No
Importer Activity:	No
Mixed Waste Generator:	No
Transporter Activity:	No
Transfer Facility Activity:	No
Recycler Activity with Storage:	No
Small Quantity On-Site Burner Exemption:	No
Smelting Melting and Refining Furnace Exemption:	No
Underground Injection Control:	No
Off-Site Waste Receipt:	No
Universal Waste Indicator:	Yes

LENSCRAFTERS #102 (Continued) **1024793014**

Universal Waste Destination Facility:	Yes
Federal Universal Waste:	No
Active Site State-Reg Handler:	---
Federal Facility Indicator:	Not reported
Hazardous Secondary Material Indicator:	N
Sub-Part K Indicator:	Not reported
2018 GPRA Permit Baseline:	Not on the Baseline
2018 GPRA Renewals Baseline:	Not on the Baseline
202 GPRA Corrective Action Baseline:	No
Subject to Corrective Action Universe:	No
Non-TSDFs Where RCRA CA has Been Imposed Universe:	No
Corrective Action Priority Ranking:	No NCAPS ranking
Environmental Control Indicator:	No
Institutional Control Indicator:	No
Human Exposure Controls Indicator:	N/A
Groundwater Controls Indicator:	N/A
Significant Non-Complier Universe:	No
Unaddressed Significant Non-Complier Universe:	No
Addressed Significant Non-Complier Universe:	No
Significant Non-Complier With a Compliance Schedule Universe:	No
Financial Assurance Required:	Not reported
Handler Date of Last Change:	20180905
Recognized Trader-Importer:	No
Recognized Trader-Exporter:	No
Importer of Spent Lead Acid Batteries:	No
Exporter of Spent Lead Acid Batteries:	No
Recycler Activity Without Storage:	No
Manifest Broker:	No
Sub-Part P Indicator:	No

Handler - Owner Operator:

Owner/Operator Indicator:	Owner
Owner/Operator Name: LUXOTTICA RETAIL NA	
Legal Status:	Other
Date Became Current:	Not reported
Date Ended Current:	Not reported
Owner/Operator Address:	4000 LUXOTTICA PL
Owner/Operator City,State,Zip:	MASON, OH 45040-0000
Owner/Operator Telephone:	513-765-6000
Owner/Operator Telephone Ext:	Not reported
Owner/Operator Fax:	Not reported
Owner/Operator Email:	Not reported

Owner/Operator Indicator:	Operator
Owner/Operator Name: JACKIE RICHARDSON	
Legal Status:	Other
Date Became Current:	Not reported
Date Ended Current:	Not reported
Owner/Operator Address:	4000 LUXOTTICA PLACE
Owner/Operator City,State,Zip:	MASON, OH 45040
Owner/Operator Telephone:	513-765-4311
Owner/Operator Telephone Ext:	Not reported
Owner/Operator Fax:	Not reported
Owner/Operator Email:	Not reported

LENSCRAFTERS #102 (Continued) **1024793014**

Historic Generators:
Receive Date: 19960408
Handler Name: LENSCRAFTERS #102
Federal Waste Generator Description: Not a generator, verified
State District Owner: Not reported
Large Quantity Handler of Universal Waste: No
Recognized Trader Importer: No
Recognized Trader Exporter: No
Spent Lead Acid Battery Importer: No
Spent Lead Acid Battery Exporter: No
Current Record: Yes
Non Storage Recycler Activity: Not reported
Electronic Manifest Broker: Not reported

List of NAICS Codes and Descriptions:
NAICS Code: 44613
NAICS Description: OPTICAL GOODS STORES

Facility Has Received Notices of Violations:
Violations: No Violations Found

Evaluation Action Summary:
Evaluations: No Evaluations Found

E MANIFEST:
Manifest Tracking Number: 020044511JJK
Last Updated Date: 20191227
Shipped Date: 20191203
Received Date: 20191210
Manifest Status: Signed
Submission Type: DataImage5Copy
Origin Type: Service
Generator EPA ID: CAL000128786
Generator Name: LENSCRAFTERS #102
Generator Mail Street Number: Not reported
Generator Mail Street 1: 518 N MOORPARK RD
Generator Mail Street 2: Not reported
Generator Mail City: THOUSAND OAKS
Generator Mail State: CA
Generator Mail Zip: 91360-0000
Generator Location Street Number: Not reported
Generator Location Street 1: 4000 LUXOTTICA PL
Generator Location Street 2: RX GLOBAL OPERATIONS
Generator Location City: MASON
Generator Location Zip: 45040-8114
Generator Location State: OH
Generator Contact Company Name: Not reported
Designated Facility EPA ID: NVT330010000
Designated Facility Name: US ECOLOGY NEVADA, INC
Designated Facility Mail Street Number: Not reported
Designated Facility Mail Street 1: Not reported
Designated Facility Mail Street 2: PO BOX 578
Designated Facility Mail City: BEATTY
Designated Facility Mail Zip: 89003

LENSCRAFTERS #102 (Continued) **1024793014**

Designated Facility Mail State: NV
Designated Facility Location Street Number: Not reported
Designated Facility Location Street 1: HWY 95 11 MI S OF BEATTY
Designated Facility Location Street 2: Not reported
Designated Facility Location City: BEATTY
Designated Facility Location Zip: 89003
Designated Facility Location State: NV
Designated Facility Contact Company Name: Not reported
Manifest Residue Indicator: N
Rejection Indicator: N

Federal Waste:
Manifest Tracking Number: 020044511JJK
Waste Line Number: 1
Federal Waste Code: D001
Federal Waste: IGNITABLE WASTE

Manifest Tracking Number: 020044511JJK
Waste Line Number: 1
Federal Waste Code: D018
Federal Waste: BENZENE

Manifest Tracking Number: 020044511JJK
Waste Line Number: 1
Federal Waste Code: U002
Federal Waste: 2-PROPANONE (I) (OR) ACETONE (I)

State Waste:
Manifest Tracking Number: 020044511JJK
Waste Line Number: 1
State Waste Code Owner: CA
State Waste Code: 352
State Waste: Other organic solids

Transporter:
Manifest Tracking Number: 020044511JJK
Transporter Line Number: 1
Transporter EPA ID: MIK435642742
Transporter Name: EQ INDUSTRIAL SERVICES INC

Manifest Tracking Number: 020044511JJK
Transporter Line Number: 2
Transporter EPA ID: CAR000294520
Transporter Name: CRUZ CONTAINERS LOGISTICS INC

Waste Line:
Manifest Tracking Number: 020044511JJK
Waste Line Number: 1
U.S. DOT Hazardous Indicator: Y
U.S. DOT ID Number: UN3175
U.S. DOT Description: RQ, UN3175, Waste Solids Containing Flammable Liquid, N.O.S. (isopropyl alcohol, benzene), 4.1, PGII, (RQ: D018), ERG#133
Non-Hazardous Waste Description: Not reported
Number of Containers: 1
Container Type Code: DF

LENSCRAFTERS #102 (Continued) **1024793014**

Container Type Description:	Fiberboard or plastic drums, barrels, kegs
Waste Quantity:	5
Quantity Unit of Measure Code:	P
Quantity Unit of Measure Description:	Pounds
Waste Quantity, in Tons:	0.0025
Acute Waste Quantity, in Tons:	0
Non-Acute Waste Quantity, in Tons:	0.0025
Waste Quantity, in Kilograms:	2.267575
Acute Waste Quantity, in Kilograms:	0
Non-Acute Waste Quantity, in Kilorgrams:	2.267575
Management Method Code:	H141
Management Method Description:	STORAGE, BULKING AND/OR TRANSFER OFF SITE
Waste Residue Indicator:	N
Quantity Discrepancy Indicator:	N
Waste Type Discrepancy Indicator:	N
Waste Density:	Not reported
Waste Density Unit of Measure Code:	Not reported
Waste Density Unit of Measure Description:	Not reported
Form Code:	Not reported
Form Code Description:	Not reported
Source Code:	Not reported
Source Code Description:	Not reported
Waste Minimization Code:	Not reported
Waste Minimization Code Description:	Not reported
Consent Number:	Not reported
EPA Waste Indicator:	Y

V262 **GOODMAN CLINIC OF CHIROPRACTIC** **RCRA NonGen / NLR** **1024791170**
SSE **425 LOMBARD STREET** **CAL000098996**
1/8-1/4 **THOUSAND OAKS, CA 91360**
0.243 mi.
1282 ft. **Site 10 of 10 in cluster V**

Relative: **Lower**

Actual: **741 ft.**

RCRA Listings:

Date Form Received by Agency:	19930707
Handler Name:	Goodman Clinic Of Chiropractic
Handler Address:	425 Lombard Street
Handler City,State,Zip:	THOUSAND OAKS, CA 91360-0000
EPA ID:	CAL000098996
Contact Name:	WILLIAM GOODMAN, D.C.
Contact Address:	425 LOMBARD ST
Contact City,State,Zip:	THOUSAND OAKS, CA 91360
Contact Telephone:	805-495-2735
Contact Fax:	805-495-7406
Contact Email:	GOODMANCHIROPRACTIC@VERIZON.NET
Contact Title:	Not reported
EPA Region:	09
Land Type:	Not reported
Federal Waste Generator Description:	Not a generator, verified
Non-Notifier:	Not reported
Biennial Report Cycle:	Not reported
Accessibility:	Not reported
Active Site Indicator:	Handler Activities
State District Owner:	Not reported
State District:	Not reported
Mailing Address:	425 LOMBARD ST
Mailing City,State,Zip:	THOUSAND OAKS, CA 91360-0000
Owner Name:	Cb Goodman Dc

GOODMAN CLINIC OF CHIROPRACTIC (Continued) **1024791170**

Owner Type:	Other
Operator Name:	William Goodman, D.C.
Operator Type:	Other
Short-Term Generator Activity:	No
Importer Activity:	No
Mixed Waste Generator:	No
Transporter Activity:	No
Transfer Facility Activity:	No
Recycler Activity with Storage:	No
Small Quantity On-Site Burner Exemption:	No
Smelting Melting and Refining Furnace Exemption:	No
Underground Injection Control:	No
Off-Site Waste Receipt:	No
Universal Waste Indicator:	Yes
Universal Waste Destination Facility:	Yes
Federal Universal Waste:	No
Active Site State-Reg Handler:	---
Federal Facility Indicator:	Not reported
Hazardous Secondary Material Indicator:	N
Sub-Part K Indicator:	Not reported
2018 GPRA Permit Baseline:	Not on the Baseline
2018 GPRA Renewals Baseline:	Not on the Baseline
202 GPRA Corrective Action Baseline:	No
Subject to Corrective Action Universe:	No
Non-TSDFs Where RCRA CA has Been Imposed Universe:	No
Corrective Action Priority Ranking:	No NCAPS ranking
Environmental Control Indicator:	No
Institutional Control Indicator:	No
Human Exposure Controls Indicator:	N/A
Groundwater Controls Indicator:	N/A
Significant Non-Complier Universe:	No
Unaddressed Significant Non-Complier Universe:	No
Addressed Significant Non-Complier Universe:	No
Significant Non-Complier With a Compliance Schedule Universe:	No
Financial Assurance Required:	Not reported
Handler Date of Last Change:	20180905
Recognized Trader-Importer:	No
Recognized Trader-Exporter:	No
Importer of Spent Lead Acid Batteries:	No
Exporter of Spent Lead Acid Batteries:	No
Recycler Activity Without Storage:	No
Manifest Broker:	No
Sub-Part P Indicator:	No

Handler - Owner Operator:

Owner/Operator Indicator:	Operator
Owner/Operator Name: WILLIAM GOODMAN, D.C.	
Legal Status:	Other
Date Became Current:	Not reported
Date Ended Current:	Not reported
Owner/Operator Address:	425 LOMBARD ST
Owner/Operator City,State,Zip:	THOUSAND OAKS, CA 91360
Owner/Operator Telephone:	805-495-2735
Owner/Operator Telephone Ext:	Not reported
Owner/Operator Fax:	Not reported
Owner/Operator Email:	Not reported

GOODMAN CLINIC OF CHIROPRACTIC (Continued) **1024791170**

Owner/Operator Indicator: Owner
Owner/Operator Name: CB GOODMAN DC
Legal Status: Other
Date Became Current: Not reported
Date Ended Current: Not reported
Owner/Operator Address: 425 LOMBARD ST
Owner/Operator City,State,Zip: THOUSAND OAKS, CA 91360-0000
Owner/Operator Telephone: 805-495-2735
Owner/Operator Telephone Ext: Not reported
Owner/Operator Fax: Not reported
Owner/Operator Email: Not reported

Historic Generators:
Receive Date: 19930707
Handler Name: GOODMAN CLINIC OF CHIROPRACTIC
Federal Waste Generator Description: Not a generator, verified
State District Owner: Not reported
Large Quantity Handler of Universal Waste: No
Recognized Trader Importer: No
Recognized Trader Exporter: No
Spent Lead Acid Battery Importer: No
Spent Lead Acid Battery Exporter: No
Current Record: Yes
Non Storage Recycler Activity: Not reported
Electronic Manifest Broker: Not reported

List of NAICS Codes and Descriptions:
NAICS Code: 62131
NAICS Description: OFFICES OF CHIROPRACTORS

Facility Has Received Notices of Violations:
Violations: No Violations Found

Evaluation Action Summary:
Evaluations: No Evaluations Found

263
South
1/8-1/4
0.245 mi.
1296 ft.

MEDICAL DIAGNOSTIC IMAGING **RCRA-SQG** **1000686512**
300 LOMBARD ST **FINDS** **CAD983638321**
THOUSAND OAKS, CA 91360

Relative:
Higher

Actual:
760 ft.

RCRA Listings:
Date Form Received by Agency: 19920227
Handler Name: Medical Diagnostic Imaging
Handler Address: 300 Lombard St
Handler City,State,Zip: THOUSAND OAKS, CA 91360
EPA ID: CAD983638321
Contact Name: PAUL BENSON
Contact Address: 300 LOMBARD ST
Contact City,State,Zip: THOUSAND OAKS, CA 93060
Contact Telephone: 805-495-1220
Contact Fax: Not reported
Contact Email: Not reported
Contact Title: Not reported

MEDICAL DIAGNOSTIC IMAGING (Continued) **1000686512**

EPA Region:	09
Land Type:	Private
Federal Waste Generator Description:	Small Quantity Generator
Non-Notifier:	Not reported
Biennial Report Cycle:	Not reported
Accessibility:	Not reported
Active Site Indicator:	Handler Activities
State District Owner:	Not reported
State District:	Not reported
Mailing Address:	300 LOMBARD ST
Mailing City,State,Zip:	THOUSAND OAKS, CA 91360
Owner Name:	Medical Diagnostic Med Group
Owner Type:	Private
Operator Name:	Not reported
Operator Type:	Not reported
Short-Term Generator Activity:	No
Importer Activity:	No
Mixed Waste Generator:	No
Transporter Activity:	No
Transfer Facility Activity:	No
Recycler Activity with Storage:	No
Small Quantity On-Site Burner Exemption:	No
Smelting Melting and Refining Furnace Exemption:	No
Underground Injection Control:	No
Off-Site Waste Receipt:	No
Universal Waste Indicator:	No
Universal Waste Destination Facility:	No
Federal Universal Waste:	No
Active Site State-Reg Handler:	---
Federal Facility Indicator:	Not reported
Hazardous Secondary Material Indicator:	N
Sub-Part K Indicator:	Not reported
2018 GPRA Permit Baseline:	Not on the Baseline
2018 GPRA Renewals Baseline:	Not on the Baseline
202 GPRA Corrective Action Baseline:	No
Subject to Corrective Action Universe:	No
Non-TSDFs Where RCRA CA has Been Imposed Universe:	No
Corrective Action Priority Ranking:	No NCAPS ranking
Environmental Control Indicator:	No
Institutional Control Indicator:	No
Human Exposure Controls Indicator:	N/A
Groundwater Controls Indicator:	N/A
Significant Non-Complier Universe:	No
Unaddressed Significant Non-Complier Universe:	No
Addressed Significant Non-Complier Universe:	No
Significant Non-Complier With a Compliance Schedule Universe:	No
Financial Assurance Required:	Not reported
Handler Date of Last Change:	20020627
Recognized Trader-Importer:	No
Recognized Trader-Exporter:	No
Importer of Spent Lead Acid Batteries:	No
Exporter of Spent Lead Acid Batteries:	No
Recycler Activity Without Storage:	No
Manifest Broker:	No
Sub-Part P Indicator:	No

MEDICAL DIAGNOSTIC IMAGING (Continued) **1000686512**

Handler - Owner Operator:
Owner/Operator Indicator: Owner
Owner/Operator Name: MEDICAL DIAGNOSTIC MED GROUP
Legal Status: Private
Date Became Current: Not reported
Date Ended Current: Not reported
Owner/Operator Address: 300 LOMBARD ST
Owner/Operator City,State,Zip: THOUSAND OAKS, CA 93060
Owner/Operator Telephone: 805-495-1220
Owner/Operator Telephone Ext: Not reported
Owner/Operator Fax: Not reported
Owner/Operator Email: Not reported

Historic Generators:
Receive Date: 19920227
Handler Name: MEDICAL DIAGNOSTIC IMAGING
Federal Waste Generator Description: Small Quantity Generator
State District Owner: Not reported
Large Quantity Handler of Universal Waste: No
Recognized Trader Importer: No
Recognized Trader Exporter: No
Spent Lead Acid Battery Importer: No
Spent Lead Acid Battery Exporter: No
Current Record: Yes
Non Storage Recycler Activity: Not reported
Electronic Manifest Broker: Not reported

List of NAICS Codes and Descriptions:
NAICS Codes: No NAICS Codes Found

Facility Has Received Notices of Violations:
Violations: No Violations Found

Evaluation Action Summary:
Evaluations: No Evaluations Found

FINDS:
Registry ID: 110008283570

Click Here for FRS Facility Detail Report:

Environmental Interest/Information System:
The Resource Conservation and Recovery Act Information System (RCRAInfo) is EPA's comprehensive information system in support of the Resource Conservation and Recovery Act (RCRA) of 1976 and the Hazardous and Solid Waste Amendments (HSWA) of 1984. It tracks many types of information about generators, transporters, treaters, storers, and disposers of hazardous waste.
California's Hazardous Waste Tracking System Data Mart (HWTS-DATAMART) provides information on hazardous waste shipments for generators, transporters, and treatment, storage, and disposal facilities.

Click this hyperlink while viewing on your computer to access additional FINDS: detail in the EDR Site Report.

264
ESE
1/8-1/4
0.246 mi.
1300 ft.

FIRESTONE TIRE STATION #65 TW
598 HILLCREST DR
THOUSAND OAKS, CA 91360

UST FINDER RELEASE

1028957885
N/A

Relative:
Higher

Actual:
766 ft.

UST FINDER RELEASE:

Object ID:	58447
Facility ID:	Not reported
Lust ID:	CAT0611100867
Name:	FIRESTONE TIRE STATION #65 TW
Address:	598 HILLCREST DR
City,State,Zip:	THOUSAND OAKS, CA 91360
Address Match Type:	StreetAddress
Reported Date:	Not reported
Status:	No Further Action
Substance:	Not reported
Population within 1500ft:	1767
Domestic Wells within 1500ft:	3
Land Use:	Developed, Low Intensity
Within SPA:	No
SPA PWS Facility ID:	Not reported
SPA Water Type:	Not reported
SPA Facility Type:	Not reported
SPA HUC12:	Not reported
Within WHPA:	No
WHPA PWS Facility ID:	Not reported
WHPA Water Type:	Not reported
WHPA Facility Type:	Not reported
WHPA HUC12:	Not reported
Within 100yr Floodplain:	No
Tribe:	Not reported
EPA Region:	9
NFA Letter 1:	Not reported
NFA Letter 2:	Not reported
NFA Letter 3:	Not reported
NFA Letter 4:	Not reported
Closed With Residual Contaminate:	Not reported
Coordinate Source:	Geocode
X Coord:	-118.86656
Y Coord:	34.1812200000001
Latitude:	34.18122
Longitude:	-118.86656

265
SW
1/8-1/4
0.249 mi.
1317 ft.

CHEVRON #9-7236
101 THOUSAND OAKS BLVD
THOUSAND OAKS, CA 91360

LUST
HIST CORTESE

S102427355
N/A

Relative:
Lower

Actual:
713 ft.

LUST:

Name:	CHEVRON #9-7236
Address:	101 THOUSAND OAKS BLVD
City,State,Zip:	THOUSAND OAKS, CA 91360
Lead Agency:	VENTURA COUNTY
Case Type:	LUST Cleanup Site
Geo Track:	http://geotracker.waterboards.ca.gov/profile_report.asp?global_id=T0611100236
Global Id:	T0611100236
Latitude:	34.178487469
Longitude:	-118.8769139

CHEVRON #9-7236 (Continued) **S102427355**

Status:	Completed - Case Closed
Status Date:	06/02/2009
Case Worker:	GLT
RB Case Number:	87108
Local Agency:	VENTURA COUNTY
File Location:	All Files are on GeoTracker or in the Local Agency Database
Local Case Number:	87108
Potential Media Affect:	Other Groundwater (uses other than drinking water)
Potential Contaminants of Concern:	Gasoline
EPA Region:	9
Coordinate Source:	Manual Entry on Screens
Cuf Case:	YES
Quantity Released Gallons:	Not reported
Begin Date:	05/31/1987
Leak Reported Date:	06/02/1987
How Discovered:	Not reported
How Discovered Description:	Not reported
Discharge Source:	Not reported
Discharge Cause:	Not reported
Stop Method:	Not reported
Stop Description:	Not reported
No Further Action Date:	06/02/2009
CA Water Watershed Name:	Calleguas - Calleguas-Conejo - Thousand Oaks (408.28)
Dwr Groundwater Subbasin Name:	Conejo (4-010)
Disadvantaged Community:	Not reported
CA Enviroscreen 3 Score:	51-55%
CA Enviroscreen 4 Score:	35-40%
Military DOD Site:	No
Facility Project Subtype:	Not reported
RWQCB Region:	LOS ANGELES RWQCB (REGION 4)
Site History:	Not reported

LUST:

Global Id:	T0611100236
Contact Type:	Regional Board Caseworker
Contact Name:	DANIEL PIROTTON
Organization Name:	LOS ANGELES RWQCB (REGION 4)
Address:	Not reported
City:	R4 UNKNOWN
Email:	dpirotton@waterboards.ca.gov
Phone Number:	2135766714

Global Id:	T0611100236
Contact Type:	Local Agency Caseworker - Primary Caseworker
Contact Name:	GINA TERESA
Organization Name:	VENTURA COUNTY
Address:	800 S. VICTORIA AVENUE
City:	VENTURA
Email:	gina.teresa@ventura.org
Phone Number:	Not reported

LUST:

Global Id:	T0611100236
Action Type:	ENFORCEMENT
Date:	08/28/1987
Action:	* Historical Enforcement

CHEVRON #9-7236 (Continued) **S102427355**

Global Id: T0611100236
Action Type: Other
Date: 05/31/1987
Action: Leak Began

Global Id: T0611100236
Action Type: Other
Date: 05/31/1987
Action: Leak Discovery

Global Id: T0611100236
Action Type: RESPONSE
Date: 01/31/2005
Action: Monitoring Report - Quarterly

Global Id: T0611100236
Action Type: RESPONSE
Date: 03/15/2007
Action: Other Report / Document

Global Id: T0611100236
Action Type: RESPONSE
Date: 12/27/2006
Action: Electronic Reporting Submittal Due

Global Id: T0611100236
Action Type: RESPONSE
Date: 01/30/2007
Action: Monitoring Report - Quarterly

Global Id: T0611100236
Action Type: RESPONSE
Date: 12/15/2005
Action: Other Report / Document

Global Id: T0611100236
Action Type: ENFORCEMENT
Date: 05/10/2006
Action: Technical Correspondence / Assistance / Other - #46

Global Id: T0611100236
Action Type: ENFORCEMENT
Date: 11/28/2006
Action: Technical Correspondence / Assistance / Other - #48

Global Id: T0611100236
Action Type: ENFORCEMENT
Date: 04/11/2007
Action: Technical Correspondence / Assistance / Other - #50

Global Id: T0611100236
Action Type: ENFORCEMENT
Date: 01/18/2007
Action: Technical Correspondence / Assistance / Other - #49

Global Id: T0611100236
Action Type: ENFORCEMENT

CHEVRON #9-7236 (Continued) **S102427355**

Date: 06/06/2007
Action: Technical Correspondence / Assistance / Other - #51

Global Id: T0611100236
Action Type: ENFORCEMENT
Date: 06/02/2009
Action: Closure/No Further Action Letter

Global Id: T0611100236
Action Type: RESPONSE
Date: 05/29/2009
Action: Well Destruction Report

Global Id: T0611100236
Action Type: RESPONSE
Date: 11/30/2005
Action: Other Report / Document

Global Id: T0611100236
Action Type: RESPONSE
Date: 03/31/2006
Action: Interim Remedial Action Report

Global Id: T0611100236
Action Type: RESPONSE
Date: 04/30/2006
Action: Monitoring Report - Quarterly

Global Id: T0611100236
Action Type: RESPONSE
Date: 09/05/2006
Action: Unknown

Global Id: T0611100236
Action Type: RESPONSE
Date: 10/31/2005
Action: Other Report / Document

Global Id: T0611100236
Action Type: RESPONSE
Date: 09/30/2005
Action: Other Workplan

Global Id: T0611100236
Action Type: RESPONSE
Date: 05/09/2006
Action: Other Workplan

Global Id: T0611100236
Action Type: RESPONSE
Date: 10/30/2006
Action: Risk Assessment Report

Global Id: T0611100236
Action Type: RESPONSE
Date: 07/30/2006
Action: Monitoring Report - Quarterly

CHEVRON #9-7236 (Continued) **S102427355**

Global Id: T0611100236
Action Type: ENFORCEMENT
Date: 07/30/2005
Action: * Historical Enforcement - #37

Global Id: T0611100236
Action Type: ENFORCEMENT
Date: 09/26/2005
Action: * Historical Enforcement - #41

Global Id: T0611100236
Action Type: ENFORCEMENT
Date: 08/23/2005
Action: * Historical Enforcement - #38

Global Id: T0611100236
Action Type: ENFORCEMENT
Date: 09/02/2005
Action: * Historical Enforcement - #39

Global Id: T0611100236
Action Type: ENFORCEMENT
Date: 10/05/2005
Action: * Historical Enforcement - #42

Global Id: T0611100236
Action Type: ENFORCEMENT
Date: 08/16/2006
Action: Technical Correspondence / Assistance / Other - #47

Global Id: T0611100236
Action Type: ENFORCEMENT
Date: 04/10/2006
Action: Technical Correspondence / Assistance / Other - #45

Global Id: T0611100236
Action Type: ENFORCEMENT
Date: 12/17/2008
Action: Staff Letter

Global Id: T0611100236
Action Type: ENFORCEMENT
Date: 04/13/2009
Action: Staff Letter - #53

Global Id: T0611100236
Action Type: Other
Date: 06/01/1987
Action: Leak Stopped

Global Id: T0611100236
Action Type: RESPONSE
Date: 09/16/2005
Action: Corrective Action Plan / Remedial Action Plan

Global Id: T0611100236
Action Type: RESPONSE

CHEVRON #9-7236 (Continued) **S102427355**

Date: 10/12/2005
Action: Interim Remedial Action Plan

Global Id: T0611100236
Action Type: RESPONSE
Date: 10/30/2005
Action: Interim Remedial Action Report

Global Id: T0611100236
Action Type: RESPONSE
Date: 03/15/2007
Action: Request for Closure

Global Id: T0611100236
Action Type: RESPONSE
Date: 10/30/2006
Action: Monitoring Report - Quarterly

Global Id: T0611100236
Action Type: RESPONSE
Date: 07/30/2005
Action: Monitoring Report - Quarterly

Global Id: T0611100236
Action Type: ENFORCEMENT
Date: 06/07/2005
Action: * Historical Enforcement - #36

Global Id: T0611100236
Action Type: ENFORCEMENT
Date: 01/25/2005
Action: * Historical Enforcement - #35

Global Id: T0611100236
Action Type: ENFORCEMENT
Date: 09/08/2005
Action: * Historical Enforcement - #40

Global Id: T0611100236
Action Type: ENFORCEMENT
Date: 06/28/2004
Action: * Historical Enforcement - #33

Global Id: T0611100236
Action Type: ENFORCEMENT
Date: 02/09/2009
Action: Staff Letter - #52

Global Id: T0611100236
Action Type: ENFORCEMENT
Date: 09/09/2008
Action: LOP Case Closure Summary to RB

Global Id: T0611100236
Action Type: RESPONSE
Date: 07/31/2004
Action: Monitoring Report - Quarterly

CHEVRON #9-7236 (Continued) **S102427355**

Global Id: T0611100236
Action Type: RESPONSE
Date: 01/30/2006
Action: Monitoring Report - Quarterly

Global Id: T0611100236
Action Type: RESPONSE
Date: 10/04/2004
Action: Other Report / Document

Global Id: T0611100236
Action Type: REMEDIATION
Date: 10/12/2005
Action: Excavation

Global Id: T0611100236
Action Type: REMEDIATION
Date: 10/01/1995
Action: Excavation

Global Id: T0611100236
Action Type: REMEDIATION
Date: 08/28/2003
Action: Excavation

Global Id: T0611100236
Action Type: ENFORCEMENT
Date: 07/12/2003
Action: * Historical Enforcement - #30

Global Id: T0611100236
Action Type: ENFORCEMENT
Date: 08/28/2003
Action: * Historical Enforcement - #31

Global Id: T0611100236
Action Type: ENFORCEMENT
Date: 11/23/2001
Action: * Historical Enforcement - #30

Global Id: T0611100236
Action Type: ENFORCEMENT
Date: 10/20/2004
Action: Staff Letter - #34

Global Id: T0611100236
Action Type: ENFORCEMENT
Date: 01/25/2006
Action: * Historical Enforcement - #44

Global Id: T0611100236
Action Type: ENFORCEMENT
Date: 11/05/2003
Action: * Historical Enforcement - #32

Global Id: T0611100236
Action Type: ENFORCEMENT

CHEVRON #9-7236 (Continued) **S102427355**

Date: 10/14/2005
Action: * Historical Enforcement - #43

Global Id: T0611100236
Action Type: Other
Date: 06/02/1987
Action: Leak Reported

Global Id: T0611100236
Action Type: RESPONSE
Date: 10/15/2003
Action: Soil and Water Investigation Report

Global Id: T0611100236
Action Type: RESPONSE
Date: 01/30/2002
Action: Monitoring Report - Quarterly

Global Id: T0611100236
Action Type: RESPONSE
Date: 07/30/2002
Action: Monitoring Report - Quarterly

Global Id: T0611100236
Action Type: RESPONSE
Date: 10/30/2002
Action: Monitoring Report - Quarterly

Global Id: T0611100236
Action Type: RESPONSE
Date: 01/30/2003
Action: Monitoring Report - Quarterly

Global Id: T0611100236
Action Type: RESPONSE
Date: 04/30/2003
Action: Monitoring Report - Quarterly

Global Id: T0611100236
Action Type: RESPONSE
Date: 07/30/2003
Action: Monitoring Report - Quarterly

Global Id: T0611100236
Action Type: RESPONSE
Date: 10/30/2003
Action: Monitoring Report - Quarterly

Global Id: T0611100236
Action Type: RESPONSE
Date: 09/15/2003
Action: Other Report / Document

Global Id: T0611100236
Action Type: RESPONSE
Date: 08/28/2003
Action: Other Workplan

CHEVRON #9-7236 (Continued) **S102427355**

Global Id: T0611100236
Action Type: RESPONSE
Date: 07/30/2007
Action: Monitoring Report - Quarterly

Global Id: T0611100236
Action Type: RESPONSE
Date: 01/30/2008
Action: Monitoring Report - Quarterly

LUST:
Global Id: T0611100236
Status: Open - Case Begin Date
Status Date: 05/31/1987

Global Id: T0611100236
Status: Open - Site Assessment
Status Date: 09/01/1987

Global Id: T0611100236
Status: Open - Site Assessment
Status Date: 07/01/1988

Global Id: T0611100236
Status: Open - Site Assessment
Status Date: 12/11/1990

Global Id: T0611100236
Status: Open - Remediation
Status Date: 09/05/1993

Global Id: T0611100236
Status: Open - Verification Monitoring
Status Date: 01/01/1998

Global Id: T0611100236
Status: Open - Remediation
Status Date: 09/22/2005

Global Id: T0611100236
Status: Open - Remediation
Status Date: 10/10/2005

Global Id: T0611100236
Status: Open - Verification Monitoring
Status Date: 08/12/2008

Global Id: T0611100236
Status: Completed - Case Closed
Status Date: 06/02/2009

Global Id: T0611100236
Status: Completed - Case Closed
Status Date: 06/02/2009

CHEVRON #9-7236 (Continued) **S102427355**

HIST CORTESE:

edr_fname:	CHEVRON SS #7236
edr_fadd1:	101 THOUSAND OAKS
City,State,Zip:	THOUSAND OAKS, CA 91360
Region:	CORTESE
Facility County Code:	56
Reg By:	LTNKA
Reg Id:	C-87108

---

266 WNW 1/8-1/4 0.250 mi. 1320 ft. **BURLINGTON STORE # 773** **RCRA NonGen / NLR** **1024847986**
285 N MOORPARK RD **E MANIFEST** **CAL000403261**
THOUSAND OAKS, CA 91360

Relative: Lower

Actual: 743 ft.

RCRA Listings:

Date Form Received by Agency:	20141224
Handler Name:	Burlington Store # 773
Handler Address:	285 N Moorpark Rd
Handler City,State,Zip:	THOUSAND OAKS, CA 91360
EPA ID:	CAL000403261
Contact Name:	NANCY DENNION
Contact Address:	1830 ROUTE 130N
Contact City,State,Zip:	BURLINGTON, NJ 08016-3017
Contact Telephone:	609-387-7800
Contact Fax:	Not reported
Contact Email:	NANCY.DENNION@COAT.COM
Contact Title:	Not reported
EPA Region:	09
Land Type:	Not reported
Federal Waste Generator Description:	Not a generator, verified
Non-Notifier:	Not reported
Biennial Report Cycle:	Not reported
Accessibility:	Not reported
Active Site Indicator:	Handler Activities
State District Owner:	Not reported
State District:	Not reported
Mailing Address:	1830 ROUTE 130 N
Mailing City,State,Zip:	BURLINGTON ‘, NJ 08016-0000
Owner Name:	Burlington Coat Factory
Owner Type:	Other
Operator Name:	Nancy Dennion
Operator Type:	Other
Short-Term Generator Activity:	No
Importer Activity:	No
Mixed Waste Generator:	No
Transporter Activity:	No
Transfer Facility Activity:	No
Recycler Activity with Storage:	No
Small Quantity On-Site Burner Exemption:	No
Smelting Melting and Refining Furnace Exemption:	No
Underground Injection Control:	No
Off-Site Waste Receipt:	No
Universal Waste Indicator:	Yes
Universal Waste Destination Facility:	Yes
Federal Universal Waste:	No
Active Site State-Reg Handler:	---

BURLINGTON STORE # 773 (Continued) **1024847986**

Federal Facility Indicator:	Not reported
Hazardous Secondary Material Indicator:	N
Sub-Part K Indicator:	Not reported
2018 GPRA Permit Baseline:	Not on the Baseline
2018 GPRA Renewals Baseline:	Not on the Baseline
202 GPRA Corrective Action Baseline:	No
Subject to Corrective Action Universe:	No
Non-TSDFs Where RCRA CA has Been Imposed Universe:	No
Corrective Action Priority Ranking:	No NCAPS ranking
Environmental Control Indicator:	No
Institutional Control Indicator:	No
Human Exposure Controls Indicator:	N/A
Groundwater Controls Indicator:	N/A
Significant Non-Complier Universe:	No
Unaddressed Significant Non-Complier Universe:	No
Addressed Significant Non-Complier Universe:	No
Significant Non-Complier With a Compliance Schedule Universe:	No
Financial Assurance Required:	Not reported
Handler Date of Last Change:	20180906
Recognized Trader-Importer:	No
Recognized Trader-Exporter:	No
Importer of Spent Lead Acid Batteries:	No
Exporter of Spent Lead Acid Batteries:	No
Recycler Activity Without Storage:	No
Manifest Broker:	No
Sub-Part P Indicator:	No

Handler - Owner Operator:

Owner/Operator Indicator:	Owner
Owner/Operator Name:	BURLINGTON COAT FACTORY
Legal Status:	Other
Date Became Current:	Not reported
Date Ended Current:	Not reported
Owner/Operator Address:	1830 ROUTE 130 N
Owner/Operator City,State,Zip:	BURLINGTON, NJ 08016-3017
Owner/Operator Telephone:	609-387-7800
Owner/Operator Telephone Ext:	Not reported
Owner/Operator Fax:	Not reported
Owner/Operator Email:	Not reported

Owner/Operator Indicator:	Operator
Owner/Operator Name:	NANCY DENNION
Legal Status:	Other
Date Became Current:	Not reported
Date Ended Current:	Not reported
Owner/Operator Address:	1830 ROUTE 130N
Owner/Operator City,State,Zip:	BURLINGTON, NJ 08016-3017
Owner/Operator Telephone:	609-387-7800
Owner/Operator Telephone Ext:	Not reported
Owner/Operator Fax:	Not reported
Owner/Operator Email:	Not reported

Historic Generators:

Receive Date:	20141224
Handler Name:	BURLINGTON STORE # 773

BURLINGTON STORE # 773 (Continued) **1024847986**

Federal Waste Generator Description:	Not a generator, verified
State District Owner:	Not reported
Large Quantity Handler of Universal Waste:	No
Recognized Trader Importer:	No
Recognized Trader Exporter:	No
Spent Lead Acid Battery Importer:	No
Spent Lead Acid Battery Exporter:	No
Current Record:	Yes
Non Storage Recycler Activity:	Not reported
Electronic Manifest Broker:	Not reported

List of NAICS Codes and Descriptions:

NAICS Code:	45211
NAICS Description:	DEPARTMENT STORES

Facility Has Received Notices of Violations:

Violations:	No Violations Found

Evaluation Action Summary:

Evaluations:	No Evaluations Found

E MANIFEST:

Manifest Tracking Number:	013988634FLE
Last Updated Date:	20200128
Shipped Date:	20200109
Received Date:	20200121
Manifest Status:	Signed
Submission Type:	DataImage5Copy
Origin Type:	Service
Generator EPA ID:	CAL000403261
Generator Name:	BURLINGTON
Generator Mail Street Number:	Not reported
Generator Mail Street 1:	285 N. MOORPARK ROAD
Generator Mail Street 2:	Not reported
Generator Mail City:	THOUSAND OAKS
Generator Mail State:	CA
Generator Mail Zip:	91360
Generator Location Street Number:	Not reported
Generator Location Street 1:	285 N. Moorpark Road
Generator Location Street 2:	Not reported
Generator Location City:	Thousand Oaks
Generator Location Zip:	91360
Generator Location State:	CA
Generator Contact Company Name:	Not reported
Designated Facility EPA ID:	CAD008364432
Designated Facility Name:	Rho Chem LLC
Designated Facility Mail Street Number:	Not reported
Designated Facility Mail Street 1:	Not reported
Designated Facility Mail Street 2:	425 Isis Ave.
Designated Facility Mail City:	Inglewood
Designated Facility Mail Zip:	90301
Designated Facility Mail State:	CA
Designated Facility Location Street Number:	Not reported
Designated Facility Location Street 1:	425 Isis Ave.

BURLINGTON STORE # 773 (Continued) **1024847986**

Designated Facility Location Street 2:	Not reported
Designated Facility Location City:	Inglewood
Designated Facility Location Zip:	90301
Designated Facility Location State:	CA
Designated Facility Contact Company Name:	Not reported
Manifest Residue Indicator:	N
Rejection Indicator:	N

Manifest Tracking Number:	013993397FLE
Last Updated Date:	20200113
Shipped Date:	20191001
Received Date:	20191009
Manifest Status:	Signed
Submission Type:	DataImage5Copy
Origin Type:	Service
Generator EPA ID:	CAL000403261
Generator Name:	BURLINGTON
Generator Mail Street Number:	Not reported
Generator Mail Street 1:	285 N. MOORPARK ROAD
Generator Mail Street 2:	Not reported
Generator Mail City:	THOUSAND OAKS
Generator Mail State:	CA
Generator Mail Zip:	91360
Generator Location Street Number:	Not reported
Generator Location Street 1:	285 N. Moorpark Road
Generator Location Street 2:	Not reported
Generator Location City:	Thousand Oaks
Generator Location Zip:	91360
Generator Location State:	CA
Generator Contact Company Name:	Not reported
Designated Facility EPA ID:	CAD008364432
Designated Facility Name:	Rho Chem LLC
Designated Facility Mail Street Number:	Not reported
Designated Facility Mail Street 1:	Not reported
Designated Facility Mail Street 2:	425 Isis Ave.
Designated Facility Mail City:	Inglewood
Designated Facility Mail Zip:	90301
Designated Facility Mail State:	CA
Designated Facility Location Street Number:	Not reported
Designated Facility Location Street 1:	425 Isis Ave.
Designated Facility Location Street 2:	Not reported
Designated Facility Location City:	Inglewood
Designated Facility Location Zip:	90301
Designated Facility Location State:	CA
Designated Facility Contact Company Name:	Not reported
Manifest Residue Indicator:	N
Rejection Indicator:	N

Manifest Tracking Number:	013993398FLE
Last Updated Date:	20191028
Shipped Date:	20191001
Received Date:	20191010
Manifest Status:	Signed
Submission Type:	DataImage5Copy
Origin Type:	Service
Generator EPA ID:	CAL000403261
Generator Name:	BURLINGTON STORE # 773

BURLINGTON STORE # 773 (Continued) **1024847986**

Generator Mail Street Number:	Not reported
Generator Mail Street 1:	285 N MOORPARK RD
Generator Mail Street 2:	Not reported
Generator Mail City:	THOUSAND OAKS
Generator Mail State:	CA
Generator Mail Zip:	91360
Generator Location Street Number:	Not reported
Generator Location Street 1:	285 N MOORPARK RD
Generator Location Street 2:	Not reported
Generator Location City:	THOUSAND OAKS
Generator Location Zip:	91360
Generator Location State:	CA
Generator Contact Company Name:	Not reported
Designated Facility EPA ID:	AZR000515924
Designated Facility Name:	YUMA YES WASTE TRANSFER FACILITY
Designated Facility Mail Street Number:	Not reported
Designated Facility Mail Street 1:	Not reported
Designated Facility Mail Street 2:	2730 E 13TH ST
Designated Facility Mail City:	YUMA
Designated Facility Mail Zip:	85365-1901
Designated Facility Mail State:	AZ
Designated Facility Location Street Number:	Not reported
Designated Facility Location Street 1:	2730 E 13TH ST
Designated Facility Location Street 2:	Not reported
Designated Facility Location City:	YUMA
Designated Facility Location Zip:	85365-1901
Designated Facility Location State:	AZ
Designated Facility Contact Company Name:	Not reported
Manifest Residue Indicator:	N
Rejection Indicator:	N

Manifest Tracking Number:	015934734FLE
Last Updated Date:	20210825
Shipped Date:	20210730
Received Date:	20210812
Manifest Status:	Signed
Submission Type:	DataImage5Copy
Origin Type:	Service
Generator EPA ID:	CAL000403261
Generator Name:	BURLINGTON
Generator Mail Street Number:	Not reported
Generator Mail Street 1:	285 N. MOORPARK ROAD
Generator Mail Street 2:	Not reported
Generator Mail City:	THOUSAND OAKS
Generator Mail State:	CA
Generator Mail Zip:	91360
Generator Location Street Number:	Not reported
Generator Location Street 1:	285 N. Moorpark Road
Generator Location Street 2:	Not reported
Generator Location City:	Thousand Oaks
Generator Location Zip:	91360
Generator Location State:	CA
Generator Contact Company Name:	Not reported
Designated Facility EPA ID:	CAD008364432
Designated Facility Name:	Rho Chem LLC
Designated Facility Mail Street Number:	Not reported
Designated Facility Mail Street 1:	Not reported

BURLINGTON STORE # 773 (Continued) **1024847986**

Designated Facility Mail Street 2:	425 Isis Ave.
Designated Facility Mail City:	Inglewood
Designated Facility Mail Zip:	90301
Designated Facility Mail State:	CA
Designated Facility Location Street Number:	Not reported
Designated Facility Location Street 1:	425 Isis Ave.
Designated Facility Location Street 2:	Not reported
Designated Facility Location City:	Inglewood
Designated Facility Location Zip:	90301
Designated Facility Location State:	CA
Designated Facility Contact Company Name:	Not reported
Manifest Residue Indicator:	N
Rejection Indicator:	N

Manifest Tracking Number:	015937444FLE
Last Updated Date:	20210317
Shipped Date:	20210227
Received Date:	20210315
Manifest Status:	Signed
Submission Type:	DataImage5Copy
Origin Type:	Service
Generator EPA ID:	CAL000403261
Generator Name:	BURLINGTON
Generator Mail Street Number:	Not reported
Generator Mail Street 1:	285 N. MOORPARK ROAD
Generator Mail Street 2:	Not reported
Generator Mail City:	THOUSAND OAKS
Generator Mail State:	CA
Generator Mail Zip:	91360
Generator Location Street Number:	Not reported
Generator Location Street 1:	285 N. Moorpark Road
Generator Location Street 2:	Not reported
Generator Location City:	Thousand Oaks
Generator Location Zip:	91360
Generator Location State:	CA
Generator Contact Company Name:	Not reported
Designated Facility EPA ID:	CAD008364432
Designated Facility Name:	Rho Chem LLC
Designated Facility Mail Street Number:	Not reported
Designated Facility Mail Street 1:	Not reported
Designated Facility Mail Street 2:	425 Isis Ave.
Designated Facility Mail City:	Inglewood
Designated Facility Mail Zip:	90301
Designated Facility Mail State:	CA
Designated Facility Location Street Number:	Not reported
Designated Facility Location Street 1:	425 Isis Ave.
Designated Facility Location Street 2:	Not reported
Designated Facility Location City:	Inglewood
Designated Facility Location Zip:	90301
Designated Facility Location State:	CA
Designated Facility Contact Company Name:	Not reported
Manifest Residue Indicator:	N
Rejection Indicator:	N

Manifest Tracking Number:	011465589FLE
Last Updated Date:	20181024
Shipped Date:	20180929

BURLINGTON STORE # 773 (Continued) **1024847986**

Received Date:	20181017
Manifest Status:	Signed
Submission Type:	DataImage5Copy
Origin Type:	Service
Generator EPA ID:	Not reported
Generator Name:	BURLINGTON
Generator Mail Street Number:	Not reported
Generator Mail Street 1:	285 N. MOORPARK ROAD
Generator Mail Street 2:	Not reported
Generator Mail City:	THOUSAND OAKS
Generator Mail State:	CA
Generator Mail Zip:	91360
Generator Location Street Number:	Not reported
Generator Location Street 1:	4287 Route 130 South
Generator Location Street 2:	Not reported
Generator Location City:	Edgewater Park
Generator Location Zip:	08010
Generator Location State:	NJ
Generator Contact Company Name:	Not reported
Designated Facility EPA ID:	NVD980895338
Designated Facility Name:	21st Century Environmental Management of Nevada, LLC
Designated Facility Mail Street Number:	Not reported
Designated Facility Mail Street 1:	Not reported
Designated Facility Mail Street 2:	2095 Newlands Drive East
Designated Facility Mail City:	Fernley
Designated Facility Mail Zip:	89408
Designated Facility Mail State:	NV
Designated Facility Location Street Number:	Not reported
Designated Facility Location Street 1:	2095 Newlands Drive East
Designated Facility Location Street 2:	Not reported
Designated Facility Location City:	Fernley
Designated Facility Location Zip:	89408
Designated Facility Location State:	NV
Designated Facility Contact Company Name:	Not reported
Manifest Residue Indicator:	N
Rejection Indicator:	N

Manifest Tracking Number:	011465590FLE
Last Updated Date:	20181107
Shipped Date:	20180929
Received Date:	20181023
Manifest Status:	Signed
Submission Type:	DataImage5Copy
Origin Type:	Service
Generator EPA ID:	CAL000403261
Generator Name:	BURLINGTON STORE # 773
Generator Mail Street Number:	Not reported
Generator Mail Street 1:	285 N MOORPARK RD
Generator Mail Street 2:	Not reported
Generator Mail City:	THOUSAND OAKS
Generator Mail State:	CA
Generator Mail Zip:	91360
Generator Location Street Number:	Not reported
Generator Location Street 1:	1830 ROUTE 130 N
Generator Location Street 2:	Not reported
Generator Location City:	BURLINGTON ‘
Generator Location Zip:	08016-0000

BURLINGTON STORE # 773 (Continued) **1024847986**

Generator Location State:	NJ
Generator Contact Company Name:	Not reported
Designated Facility EPA ID:	AZR000515924
Designated Facility Name:	YUMA YES WASTE TRANSFER FACILITY
Designated Facility Mail Street Number:	Not reported
Designated Facility Mail Street 1:	Not reported
Designated Facility Mail Street 2:	2730 E 13TH ST
Designated Facility Mail City:	YUMA
Designated Facility Mail Zip:	85365-1901
Designated Facility Mail State:	AZ
Designated Facility Location Street Number:	Not reported
Designated Facility Location Street 1:	2730 E 13TH ST
Designated Facility Location Street 2:	Not reported
Designated Facility Location City:	YUMA
Designated Facility Location Zip:	85365-1901
Designated Facility Location State:	AZ
Designated Facility Contact Company Name:	Not reported
Manifest Residue Indicator:	N
Rejection Indicator:	N

Manifest Tracking Number:	014943546FLE
Last Updated Date:	20200710
Shipped Date:	20200623
Received Date:	20200701
Manifest Status:	Signed
Submission Type:	DataImage5Copy
Origin Type:	Service
Generator EPA ID:	CAL000403261
Generator Name:	BURLINGTON
Generator Mail Street Number:	Not reported
Generator Mail Street 1:	285 N. MOORPARK ROAD
Generator Mail Street 2:	Not reported
Generator Mail City:	THOUSAND OAKS
Generator Mail State:	CA
Generator Mail Zip:	91360
Generator Location Street Number:	Not reported
Generator Location Street 1:	285 N. Moorpark Road
Generator Location Street 2:	Not reported
Generator Location City:	Thousand Oaks
Generator Location Zip:	91360
Generator Location State:	CA
Generator Contact Company Name:	Not reported
Designated Facility EPA ID:	CAD008364432
Designated Facility Name:	Rho Chem LLC
Designated Facility Mail Street Number:	Not reported
Designated Facility Mail Street 1:	Not reported
Designated Facility Mail Street 2:	425 Isis Ave.
Designated Facility Mail City:	Inglewood
Designated Facility Mail Zip:	90301
Designated Facility Mail State:	CA
Designated Facility Location Street Number:	Not reported
Designated Facility Location Street 1:	425 Isis Ave.
Designated Facility Location Street 2:	Not reported
Designated Facility Location City:	Inglewood
Designated Facility Location Zip:	90301
Designated Facility Location State:	CA
Designated Facility Contact Company Name:	Not reported

BURLINGTON STORE # 773 (Continued) **1024847986**

Manifest Residue Indicator:	N
Rejection Indicator:	N
Manifest Tracking Number:	014943901FLE
Last Updated Date:	20201117
Shipped Date:	20201105
Received Date:	20201112
Manifest Status:	Signed
Submission Type:	DataImage5Copy
Origin Type:	Service
Generator EPA ID:	CAL000403261
Generator Name:	BURLINGTON
Generator Mail Street Number:	Not reported
Generator Mail Street 1:	285 N. MOORPARK ROAD
Generator Mail Street 2:	Not reported
Generator Mail City:	THOUSAND OAKS
Generator Mail State:	CA
Generator Mail Zip:	91360
Generator Location Street Number:	Not reported
Generator Location Street 1:	285 N. Moorpark Road
Generator Location Street 2:	Not reported
Generator Location City:	Thousand Oaks
Generator Location Zip:	91360
Generator Location State:	CA
Generator Contact Company Name:	Not reported
Designated Facility EPA ID:	CAD008364432
Designated Facility Name:	Rho Chem LLC
Designated Facility Mail Street Number:	Not reported
Designated Facility Mail Street 1:	Not reported
Designated Facility Mail Street 2:	425 Isis Ave.
Designated Facility Mail City:	Inglewood
Designated Facility Mail Zip:	90301
Designated Facility Mail State:	CA
Designated Facility Location Street Number:	Not reported
Designated Facility Location Street 1:	425 Isis Ave.
Designated Facility Location Street 2:	Not reported
Designated Facility Location City:	Inglewood
Designated Facility Location Zip:	90301
Designated Facility Location State:	CA
Designated Facility Contact Company Name:	Not reported
Manifest Residue Indicator:	N
Rejection Indicator:	N
Manifest Tracking Number:	013057494FLE
Last Updated Date:	20190520
Shipped Date:	20190401
Received Date:	20190501
Manifest Status:	Signed
Submission Type:	DataImage5Copy
Origin Type:	Service
Generator EPA ID:	CAL000403261
Generator Name:	BURLINGTON
Generator Mail Street Number:	Not reported
Generator Mail Street 1:	285 N. MOORPARK ROAD
Generator Mail Street 2:	Not reported
Generator Mail City:	THOUSAND OAKS
Generator Mail State:	CA

BURLINGTON STORE # 773 (Continued) **1024847986**

Generator Mail Zip:	91360
Generator Location Street Number:	Not reported
Generator Location Street 1:	285 N. Moorpark Road
Generator Location Street 2:	Not reported
Generator Location City:	Thousand Oaks
Generator Location Zip:	91360
Generator Location State:	CA
Generator Contact Company Name:	Not reported
Designated Facility EPA ID:	NVD980895338
Designated Facility Name:	21st Century Environmental Management of Nevada, LLC
Designated Facility Mail Street Number:	Not reported
Designated Facility Mail Street 1:	Not reported
Designated Facility Mail Street 2:	2095 Newlands Drive East
Designated Facility Mail City:	Fernley
Designated Facility Mail Zip:	89408
Designated Facility Mail State:	NV
Designated Facility Location Street Number:	Not reported
Designated Facility Location Street 1:	2095 Newlands Drive East
Designated Facility Location Street 2:	Not reported
Designated Facility Location City:	Fernley
Designated Facility Location Zip:	89408
Designated Facility Location State:	NV
Designated Facility Contact Company Name:	Not reported
Manifest Residue Indicator:	N
Rejection Indicator:	N

Manifest Tracking Number:	013057495FLE
Last Updated Date:	20190424
Shipped Date:	20190401
Received Date:	20190405
Manifest Status:	Signed
Submission Type:	DataImage5Copy
Origin Type:	Service
Generator EPA ID:	CAL000403261
Generator Name:	BURLINGTON #773
Generator Mail Street Number:	Not reported
Generator Mail Street 1:	285 N. MOORPARK ROAD
Generator Mail Street 2:	Not reported
Generator Mail City:	THOUSAND OAKS
Generator Mail State:	CA
Generator Mail Zip:	91360
Generator Location Street Number:	Not reported
Generator Location Street 1:	285 N. MOORPARK ROAD
Generator Location Street 2:	Not reported
Generator Location City:	THOUSAND OAKS
Generator Location Zip:	91360
Generator Location State:	CA
Generator Contact Company Name:	Not reported
Designated Facility EPA ID:	AZR000515924
Designated Facility Name:	YUMA YES WASTE TRANSFER FACILITY
Designated Facility Mail Street Number:	Not reported
Designated Facility Mail Street 1:	Not reported
Designated Facility Mail Street 2:	2730 E 13TH ST
Designated Facility Mail City:	YUMA
Designated Facility Mail Zip:	85365-1901
Designated Facility Mail State:	AZ
Designated Facility Location Street Number:	Not reported

BURLINGTON STORE # 773 (Continued) **1024847986**

Designated Facility Location Street 1:	2730 E 13TH ST
Designated Facility Location Street 2:	Not reported
Designated Facility Location City:	YUMA
Designated Facility Location Zip:	85365-1901
Designated Facility Location State:	AZ
Designated Facility Contact Company Name:	Not reported
Manifest Residue Indicator:	N
Rejection Indicator:	N

State Waste:

Manifest Tracking Number:	013057495FLE
Waste Line Number:	1
State Waste Code Owner:	CA
State Waste Code:	331
State Waste:	Off-specification, aged, or surplus organics

Manifest Tracking Number:	013057495FLE
Waste Line Number:	2
State Waste Code Owner:	CA
State Waste Code:	331
State Waste:	Off-specification, aged, or surplus organics

Transporter:

Manifest Tracking Number:	013057495FLE
Transporter Line Number:	1
Transporter EPA ID:	MNS000110924
Transporter Name:	STERICYCLE SPECIALTY WASTE SOLUTIONS INC

Manifest Tracking Number:	013057495FLE
Transporter Line Number:	2
Transporter EPA ID:	CAR000175422
Transporter Name:	WORLDWIDE RECOVERY SYSTEM INC

Waste Line:

Manifest Tracking Number:	013057495FLE
Waste Line Number:	1
U.S. DOT Hazardous Indicator:	N
U.S. DOT ID Number:	Not reported
U.S. DOT Description:	Not reported
Non-Hazardous Waste Description:	NON RCRA HAZARDOUS WASTE, LIQUID (SOAPS, LOTIONS),
Number of Containers:	1
Container Type Code:	DF
Container Type Description:	Fiberboard or plastic drums, barrels, kegs
Waste Quantity:	137
Quantity Unit of Measure Code:	P
Quantity Unit of Measure Description:	Pounds
Waste Quantity, in Tons:	0.0685
Acute Waste Quantity, in Tons:	0
Non-Acute Waste Quantity, in Tons:	0.0685
Waste Quantity, in Kilograms:	62.131554
Acute Waste Quantity, in Kilograms:	0
Non-Acute Waste Quantity, in Kilorgrams:	62.131554
Management Method Code:	H141
Management Method Description:	STORAGE, BULKING AND/OR TRANSFER OFF SITE
Waste Residue Indicator:	N
Quantity Discrepancy Indicator:	N

BURLINGTON STORE # 773 (Continued) **1024847986**

Waste Type Discrepancy Indicator:	N
Waste Density:	Not reported
Waste Density Unit of Measure Code:	Not reported
Waste Density Unit of Measure Description:	Not reported
Form Code:	Not reported
Form Code Description:	Not reported
Source Code:	Not reported
Source Code Description:	Not reported
Waste Minimization Code:	Not reported
Waste Minimization Code Description:	Not reported
Consent Number:	Not reported
EPA Waste Indicator:	N
Manifest Tracking Number:	013057495FLE
Waste Line Number:	2
U.S. DOT Hazardous Indicator:	N
U.S. DOT ID Number:	Not reported
U.S. DOT Description:	Not reported
Non-Hazardous Waste Description:	NON RCRA HAZARDOUS WASTE, SOLID (SOAPS, LOTIONS)
Number of Containers:	1
Container Type Code:	CF
Container Type Description:	Fiber or plastic boxes, cartons, cases
Waste Quantity:	13
Quantity Unit of Measure Code:	P
Quantity Unit of Measure Description:	Pounds
Waste Quantity, in Tons:	0.0065
Acute Waste Quantity, in Tons:	0
Non-Acute Waste Quantity, in Tons:	0.0065
Waste Quantity, in Kilograms:	5.895695
Acute Waste Quantity, in Kilograms:	0
Non-Acute Waste Quantity, in Kilorgrams:	5.895695
Management Method Code:	H141
Management Method Description:	STORAGE, BULKING AND/OR TRANSFER OFF SITE
Waste Residue Indicator:	N
Quantity Discrepancy Indicator:	N
Waste Type Discrepancy Indicator:	N
Waste Density:	Not reported
Waste Density Unit of Measure Code:	Not reported
Waste Density Unit of Measure Description:	Not reported
Form Code:	Not reported
Form Code Description:	Not reported
Source Code:	Not reported
Source Code Description:	Not reported
Waste Minimization Code:	Not reported
Waste Minimization Code Description:	Not reported
Consent Number:	Not reported
EPA Waste Indicator:	N

Click this hyperlink while viewing on your computer to access
1 additional US EManifest: record(s) in the EDR Site Report.

X267 **CHEVRON #30-6598** **UST FINDER RELEASE** **1028933148**
NNW **550 MOORPARK RD** **N/A**
1/4-1/2 **THOUSAND OAKS, CA 91360**
0.269 mi.
1418 ft. **Site 4 of 5 in cluster X**

Relative:
Higher

Actual:
757 ft.

UST FINDER RELEASE:

Object ID:	58416
Facility ID:	Not reported
Lust ID:	CAT0611100502
Name:	CHEVRON #30-6598
Address:	550 MOORPARK RD
City,State,Zip:	THOUSAND OAKS, CA 91360
Address Match Type:	PointAddress
Reported Date:	Not reported
Status:	No Further Action
Substance:	Not reported
Population within 1500ft:	1935
Domestic Wells within 1500ft:	3
Land Use:	Developed, Medium Intensity
Within SPA:	No
SPA PWS Facility ID:	Not reported
SPA Water Type:	Not reported
SPA Facility Type:	Not reported
SPA HUC12:	Not reported
Within WHPA:	No
WHPA PWS Facility ID:	Not reported
WHPA Water Type:	Not reported
WHPA Facility Type:	Not reported
WHPA HUC12:	Not reported
Within 100yr Floodplain:	No
Tribe:	Not reported
EPA Region:	9
NFA Letter 1:	Not reported
NFA Letter 2:	Not reported
NFA Letter 3:	Not reported
NFA Letter 4:	Not reported
Closed With Residual Contaminate:	Not reported
Coordinate Source:	Geocode
X Coord:	-118.87487
Y Coord:	34.18627
Latitude:	34.18627
Longitude:	-118.87487

X268 **CHEVRON #30-6598** **LUST** **S101306014**
NNW **550 MOORPARK RD** **HIST UST** **N/A**
1/4-1/2 **THOUSAND OAKS, CA 91360** **VENTURA CO. BWT**
0.269 mi. **Cortese**
1418 ft. **Site 5 of 5 in cluster X** **ENF**
HIST CORTESE

Relative:
Higher

CIWQS
CERS

Actual:
757 ft.

LUST:

Name:	CHEVRON #30-6598
Address:	550 MOORPARK RD
City,State,Zip:	THOUSAND OAKS, CA 91360
Lead Agency:	VENTURA COUNTY
Case Type:	LUST Cleanup Site
Geo Track:	http://geotracker.waterboards.ca.gov/profile_report.asp?global_id=T0611100502

CHEVRON #30-6598 (Continued) **S101306014**

Global Id:	T0611100502
Latitude:	34.186295056
Longitude:	-118.874714009
Status:	Completed - Case Closed
Status Date:	12/05/2011
Case Worker:	Not reported
RB Case Number:	89093
Local Agency:	Not reported
File Location:	Local Agency Warehouse
Local Case Number:	89093
Potential Media Affect:	Other Groundwater (uses other than drinking water), Soil
Potential Contaminants of Concern:	Gasoline
EPA Region:	9
Coordinate Source:	Manual Entry on Screens
Cuf Case:	YES
Quantity Released Gallons:	Not reported
Begin Date:	07/25/1989
Leak Reported Date:	07/25/1989
How Discovered:	Not reported
How Discovered Description:	Not reported
Discharge Source:	Not reported
Discharge Cause:	Not reported
Stop Method:	Not reported
Stop Description:	Not reported
No Further Action Date:	12/05/2011
CA Water Watershed Name:	Calleguas - Calleguas-Conejo - Thousand Oaks (408.28)
Dwr Groundwater Subbasin Name:	Conejo (4-010)
Disadvantaged Community:	Not reported
CA Enviroscreen 3 Score:	46-50%
CA Enviroscreen 4 Score:	55-60%
Military DOD Site:	No
Facility Project Subtype:	Not reported
RWQCB Region:	LOS ANGELES RWQCB (REGION 4)
Site History:	c

LUST:

Global Id:	T0611100502
Contact Type:	Regional Board Caseworker
Contact Name:	DANIEL PIROTTON
Organization Name:	LOS ANGELES RWQCB (REGION 4)
Address:	Not reported
City:	R4 UNKNOWN
Email:	dpirotton@waterboards.ca.gov
Phone Number:	2135766714

LUST:

Global Id:	T0611100502
Action Type:	ENFORCEMENT
Date:	04/06/2007
Action:	Technical Correspondence / Assistance / Other - #L61
Global Id:	T0611100502
Action Type:	ENFORCEMENT
Date:	05/02/2007
Action:	* No Action
Global Id:	T0611100502

CHEVRON #30-6598 (Continued) **S101306014**

Action Type: ENFORCEMENT
Date: 04/11/2008
Action: * No Action

Global Id: T0611100502
Action Type: ENFORCEMENT
Date: 01/24/2008
Action: * No Action

Global Id: T0611100502
Action Type: ENFORCEMENT
Date: 05/20/2008
Action: Technical Correspondence / Assistance / Other - #L64

Global Id: T0611100502
Action Type: ENFORCEMENT
Date: 08/19/2009
Action: Staff Letter - #L68

Global Id: T0611100502
Action Type: ENFORCEMENT
Date: 11/04/2009
Action: File review

Global Id: T0611100502
Action Type: ENFORCEMENT
Date: 10/14/2009
Action: Staff Letter - #L69

Global Id: T0611100502
Action Type: ENFORCEMENT
Date: 01/11/2010
Action: File review

Global Id: T0611100502
Action Type: ENFORCEMENT
Date: 12/15/2009
Action: Staff Letter - #L70

Global Id: T0611100502
Action Type: ENFORCEMENT
Date: 01/01/2016
Action: File review

Global Id: T0611100502
Action Type: ENFORCEMENT
Date: 06/26/2006
Action: Technical Correspondence / Assistance / Other - #L55

Global Id: T0611100502
Action Type: ENFORCEMENT
Date: 08/02/1989
Action: * Historical Enforcement

Global Id: T0611100502
Action Type: Other
Date: 07/25/1989

CHEVRON #30-6598 (Continued) **S101306014**

Action:	Leak Discovery
Global Id:	T0611100502
Action Type:	RESPONSE
Date:	04/30/2005
Action:	Monitoring Report - Quarterly
Global Id:	T0611100502
Action Type:	RESPONSE
Date:	08/05/2003
Action:	Soil and Water Investigation Report
Global Id:	T0611100502
Action Type:	RESPONSE
Date:	10/30/2003
Action:	Monitoring Report - Quarterly
Global Id:	T0611100502
Action Type:	RESPONSE
Date:	07/31/2006
Action:	Interim Remedial Action Plan
Global Id:	T0611100502
Action Type:	RESPONSE
Date:	09/25/2006
Action:	Unknown
Global Id:	T0611100502
Action Type:	RESPONSE
Date:	04/28/2008
Action:	Other Report / Document
Global Id:	T0611100502
Action Type:	ENFORCEMENT
Date:	01/19/2006
Action:	* Historical Enforcement - #L51
Global Id:	T0611100502
Action Type:	ENFORCEMENT
Date:	10/31/2007
Action:	* No Action
Global Id:	T0611100502
Action Type:	ENFORCEMENT
Date:	08/01/2006
Action:	Technical Correspondence / Assistance / Other - #L57
Global Id:	T0611100502
Action Type:	ENFORCEMENT
Date:	08/15/2006
Action:	Technical Correspondence / Assistance / Other - #L58
Global Id:	T0611100502
Action Type:	ENFORCEMENT
Date:	05/11/2007
Action:	* No Action

CHEVRON #30-6598 (Continued) **S101306014**

Global Id: T0611100502
Action Type: ENFORCEMENT
Date: 04/10/2007
Action: * No Action

Global Id: T0611100502
Action Type: ENFORCEMENT
Date: 12/04/2006
Action: * No Action

Global Id: T0611100502
Action Type: ENFORCEMENT
Date: 03/31/2008
Action: Technical Correspondence / Assistance / Other - #L63

Global Id: T0611100502
Action Type: ENFORCEMENT
Date: 04/25/2008
Action: * No Action

Global Id: T0611100502
Action Type: ENFORCEMENT
Date: 04/22/2009
Action: File review

Global Id: T0611100502
Action Type: ENFORCEMENT
Date: 05/07/2009
Action: File review

Global Id: T0611100502
Action Type: ENFORCEMENT
Date: 07/20/2009
Action: File review

Global Id: T0611100502
Action Type: ENFORCEMENT
Date: 08/04/2009
Action: Staff Letter - #L67

Global Id: T0611100502
Action Type: ENFORCEMENT
Date: 10/30/2009
Action: Staff Letter - #L69

Global Id: T0611100502
Action Type: ENFORCEMENT
Date: 10/26/2009
Action: File review

Global Id: T0611100502
Action Type: ENFORCEMENT
Date: 01/28/2011
Action: File review

Global Id: T0611100502
Action Type: ENFORCEMENT

CHEVRON #30-6598 (Continued) **S101306014**

Date: 08/08/2011
Action: LOP Case Closure Summary to RB - #ClR

Global Id: T0611100502
Action Type: ENFORCEMENT
Date: 12/05/2011
Action: Closure/No Further Action Letter - #RAAC

Global Id: T0611100502
Action Type: RESPONSE
Date: 03/10/2010
Action: Other Report / Document

Global Id: T0611100502
Action Type: RESPONSE
Date: 06/09/2006
Action: Soil and Water Investigation Report

Global Id: T0611100502
Action Type: RESPONSE
Date: 12/30/2007
Action: Interim Remedial Action Report

Global Id: T0611100502
Action Type: RESPONSE
Date: 03/03/2006
Action: CAP/RAP - Feasibility Study Report

Global Id: T0611100502
Action Type: RESPONSE
Date: 07/31/2006
Action: Monitoring Report - Quarterly

Global Id: T0611100502
Action Type: RESPONSE
Date: 04/30/2006
Action: Monitoring Report - Quarterly

Global Id: T0611100502
Action Type: ENFORCEMENT
Date: 05/02/2006
Action: Technical Correspondence / Assistance / Other - #L54

Global Id: T0611100502
Action Type: ENFORCEMENT
Date: 11/09/2004
Action: * No Action

Global Id: T0611100502
Action Type: ENFORCEMENT
Date: 07/26/2005
Action: * Historical Enforcement - #L47

Global Id: T0611100502
Action Type: ENFORCEMENT
Date: 12/26/2006
Action: Technical Correspondence / Assistance / Other - #L60

CHEVRON #30-6598 (Continued) **S101306014**

Global Id: T0611100502
Action Type: ENFORCEMENT
Date: 05/17/2005
Action: * No Action

Global Id: T0611100502
Action Type: ENFORCEMENT
Date: 02/27/2006
Action: * Historical Enforcement - #L52

Global Id: T0611100502
Action Type: ENFORCEMENT
Date: 11/25/2005
Action: * Historical Enforcement - #L50

Global Id: T0611100502
Action Type: ENFORCEMENT
Date: 02/14/2005
Action: * Historical Enforcement - #L43

Global Id: T0611100502
Action Type: ENFORCEMENT
Date: 06/23/2006
Action: Technical Correspondence / Assistance / Other - #L56

Global Id: T0611100502
Action Type: ENFORCEMENT
Date: 09/26/2006
Action: Technical Correspondence / Assistance / Other - #L59

Global Id: T0611100502
Action Type: ENFORCEMENT
Date: 08/04/2006
Action: * No Action

Global Id: T0611100502
Action Type: ENFORCEMENT
Date: 03/16/2006
Action: * Historical Enforcement - #L53

Global Id: T0611100502
Action Type: ENFORCEMENT
Date: 12/09/2008
Action: Staff Letter - #L66

Global Id: T0611100502
Action Type: ENFORCEMENT
Date: 02/27/2009
Action: File review

Global Id: T0611100502
Action Type: ENFORCEMENT
Date: 01/26/2009
Action: File review

Global Id: T0611100502
Action Type: ENFORCEMENT

CHEVRON #30-6598 (Continued) **S101306014**

Date: 05/05/2009
Action: File review

Global Id: T0611100502
Action Type: ENFORCEMENT
Date: 06/14/2011
Action: Site Visit / Inspection / Sampling

Global Id: T0611100502
Action Type: ENFORCEMENT
Date: 08/04/2011
Action: File review

Global Id: T0611100502
Action Type: ENFORCEMENT
Date: 09/21/2011
Action: Staff Letter - #P&A

Global Id: T0611100502
Action Type: ENFORCEMENT
Date: 08/07/2008
Action: File review

Global Id: T0611100502
Action Type: Other
Date: 07/26/1989
Action: Leak Stopped

Global Id: T0611100502
Action Type: RESPONSE
Date: 10/30/2009
Action: Monitoring Report - Other

Global Id: T0611100502
Action Type: RESPONSE
Date: 11/09/2009
Action: Other Report / Document

Global Id: T0611100502
Action Type: RESPONSE
Date: 07/15/2005
Action: Interim Remedial Action Plan

Global Id: T0611100502
Action Type: RESPONSE
Date: 10/07/2005
Action: Interim Remedial Action Report

Global Id: T0611100502
Action Type: RESPONSE
Date: 01/30/2007
Action: Remedial Progress Report

Global Id: T0611100502
Action Type: RESPONSE
Date: 04/30/2005
Action: Monitoring Report - Quarterly

CHEVRON #30-6598 (Continued) **S101306014**

Global Id: T0611100502
Action Type: ENFORCEMENT
Date: 07/06/2005
Action: * Historical Enforcement - #L46

Global Id: T0611100502
Action Type: ENFORCEMENT
Date: 05/25/2005
Action: * Historical Enforcement - #L45

Global Id: T0611100502
Action Type: ENFORCEMENT
Date: 08/04/2004
Action: * Historical Enforcement - #L38

Global Id: T0611100502
Action Type: ENFORCEMENT
Date: 11/11/2004
Action: * Historical Enforcement - #L41

Global Id: T0611100502
Action Type: ENFORCEMENT
Date: 10/25/2004
Action: * Historical Enforcement - #L40

Global Id: T0611100502
Action Type: ENFORCEMENT
Date: 12/08/2004
Action: * Historical Enforcement - #L42

Global Id: T0611100502
Action Type: ENFORCEMENT
Date: 08/15/2005
Action: * Historical Enforcement - #L48

Global Id: T0611100502
Action Type: ENFORCEMENT
Date: 11/08/2005
Action: * Historical Enforcement - #L49

Global Id: T0611100502
Action Type: ENFORCEMENT
Date: 07/28/2003
Action: * Historical Enforcement - #L33

Global Id: T0611100502
Action Type: ENFORCEMENT
Date: 05/11/2004
Action: * No Action

Global Id: T0611100502
Action Type: ENFORCEMENT
Date: 03/07/2005
Action: * Historical Enforcement - #L44

Global Id: T0611100502
Action Type: ENFORCEMENT

CHEVRON #30-6598 (Continued) **S101306014**

Date: 02/20/2008
Action: Technical Correspondence / Assistance / Other - #L62

Global Id: T0611100502
Action Type: ENFORCEMENT
Date: 10/14/2003
Action: * Historical Enforcement - #L35

Global Id: T0611100502
Action Type: ENFORCEMENT
Date: 11/01/2010
Action: File review

Global Id: T0611100502
Action Type: ENFORCEMENT
Date: 09/03/2008
Action: Staff Letter - #L65

Global Id: T0611100502
Action Type: ENFORCEMENT
Date: 07/23/2008
Action: File review

Global Id: T0611100502
Action Type: ENFORCEMENT
Date: 11/06/2008
Action: File review

Global Id: T0611100502
Action Type: ENFORCEMENT
Date: 10/27/2008
Action: File review

Global Id: T0611100502
Action Type: ENFORCEMENT
Date: 10/27/2010
Action: Staff Letter - #L71

Global Id: T0611100502
Action Type: ENFORCEMENT
Date: 07/26/2010
Action: File review

Global Id: T0611100502
Action Type: ENFORCEMENT
Date: 08/11/2011
Action: File review

Global Id: T0611100502
Action Type: RESPONSE
Date: 04/30/2009
Action: Monitoring Report - Quarterly

Global Id: T0611100502
Action Type: RESPONSE
Date: 09/28/2009
Action: CAP/RAP - Feasibility Study Report

CHEVRON #30-6598 (Continued) **S101306014**

Global Id: T0611100502
Action Type: RESPONSE
Date: 08/31/2009
Action: Monitoring Report - Semi-Annually

Global Id: T0611100502
Action Type: RESPONSE
Date: 11/17/2003
Action: Other Report / Document

Global Id: T0611100502
Action Type: RESPONSE
Date: 12/31/2004
Action: Other Report / Document

Global Id: T0611100502
Action Type: RESPONSE
Date: 05/15/2004
Action: Monitoring Report - Quarterly

Global Id: T0611100502
Action Type: RESPONSE
Date: 12/05/2011
Action: Well Destruction Report

Global Id: T0611100502
Action Type: REMEDIATION
Date: 12/03/2004
Action: In Situ Physical/Chemical Treatment (other than SVE)

Global Id: T0611100502
Action Type: REMEDIATION
Date: 12/19/2006
Action: In Situ Biological Treatment

Global Id: T0611100502
Action Type: REMEDIATION
Date: 04/05/2000
Action: Excavation

Global Id: T0611100502
Action Type: ENFORCEMENT
Date: 03/31/2003
Action: * No Action - #L31

Global Id: T0611100502
Action Type: ENFORCEMENT
Date: 03/19/2003
Action: * Historical Enforcement - #L30

Global Id: T0611100502
Action Type: ENFORCEMENT
Date: 11/19/2003
Action: * No Action - #L36

Global Id: T0611100502
Action Type: ENFORCEMENT

CHEVRON #30-6598 (Continued) **S101306014**

Date: 08/12/2003
Action: * No Action

Global Id: T0611100502
Action Type: ENFORCEMENT
Date: 01/22/2004
Action: * No Action

Global Id: T0611100502
Action Type: ENFORCEMENT
Date: 11/14/2002
Action: * Historical Enforcement - #L28

Global Id: T0611100502
Action Type: ENFORCEMENT
Date: 12/12/2002
Action: * No Action - #L29

Global Id: T0611100502
Action Type: ENFORCEMENT
Date: 04/30/2003
Action: * Historical Enforcement - #L32

Global Id: T0611100502
Action Type: ENFORCEMENT
Date: 07/01/2003
Action: File review

Global Id: T0611100502
Action Type: ENFORCEMENT
Date: 10/18/2004
Action: * No Action - #L39

Global Id: T0611100502
Action Type: ENFORCEMENT
Date: 04/30/2004
Action: * Historical Enforcement - #L37

Global Id: T0611100502
Action Type: ENFORCEMENT
Date: 04/16/2003
Action: Technical Correspondence / Assistance / Other

Global Id: T0611100502
Action Type: ENFORCEMENT
Date: 10/13/2003
Action: * Historical Enforcement - #L34

Global Id: T0611100502
Action Type: ENFORCEMENT
Date: 04/27/2010
Action: File review

Global Id: T0611100502
Action Type: Other
Date: 07/25/1989
Action: Leak Reported

CHEVRON #30-6598 (Continued) **S101306014**

Global Id: T0611100502
Action Type: RESPONSE
Date: 10/30/2004
Action: Monitoring Report - Quarterly

Global Id: T0611100502
Action Type: RESPONSE
Date: 05/05/2003
Action: Other Report / Document

Global Id: T0611100502
Action Type: RESPONSE
Date: 08/05/2003
Action: Other Report / Document

Global Id: T0611100502
Action Type: RESPONSE
Date: 01/30/2004
Action: Monitoring Report - Quarterly

Global Id: T0611100502
Action Type: RESPONSE
Date: 12/01/2003
Action: Corrective Action Plan / Remedial Action Plan

Global Id: T0611100502
Action Type: RESPONSE
Date: 12/31/2004
Action: Other Report / Document

Global Id: T0611100502
Action Type: RESPONSE
Date: 03/31/2008
Action: Other Workplan

Global Id: T0611100502
Action Type: RESPONSE
Date: 11/28/2008
Action: Well Installation Report

Global Id: T0611100502
Action Type: RESPONSE
Date: 04/30/2007
Action: Unknown

Global Id: T0611100502
Action Type: RESPONSE
Date: 07/31/2008
Action: Monitoring Report - Quarterly

Global Id: T0611100502
Action Type: REMEDIATION
Date: 06/15/1996
Action: Soil Vapor Extraction (SVE)

Global Id: T0611100502
Action Type: REMEDIATION

CHEVRON #30-6598 (Continued) **S101306014**

Date: 07/15/1996
Action: In Situ Physical/Chemical Treatment (other than SVE)

Global Id: T0611100502
Action Type: REMEDIATION
Date: 07/15/1995
Action: In Situ Physical/Chemical Treatment (other than SVE)

Global Id: T0611100502
Action Type: REMEDIATION
Date: 11/12/2004
Action: Other (Use Description Field)

Global Id: T0611100502
Action Type: REMEDIATION
Date: 08/11/2005
Action: In Situ Physical/Chemical Treatment (other than SVE)

LUST:
Global Id: T0611100502
Status: Open - Case Begin Date
Status Date: 07/25/1989

Global Id: T0611100502
Status: Open - Site Assessment
Status Date: 07/25/1989

Global Id: T0611100502
Status: Open - Site Assessment
Status Date: 06/15/1990

Global Id: T0611100502
Status: Open - Verification Monitoring
Status Date: 06/25/1990

Global Id: T0611100502
Status: Open - Remediation
Status Date: 01/01/1992

Global Id: T0611100502
Status: Open - Remediation
Status Date: 06/15/1996

Global Id: T0611100502
Status: Open - Remediation
Status Date: 07/07/2005

Global Id: T0611100502
Status: Open - Remediation
Status Date: 08/11/2005

Global Id: T0611100502
Status: Open - Remediation
Status Date: 12/19/2006

Global Id: T0611100502
Status: Open - Remediation

CHEVRON #30-6598 (Continued) **S101306014**

Status Date: 10/24/2007

Global Id: T0611100502
Status: Open - Remediation
Status Date: 03/19/2008

Global Id: T0611100502
Status: Open - Remediation
Status Date: 03/19/2008

Global Id: T0611100502
Status: Open - Verification Monitoring
Status Date: 03/19/2008

Global Id: T0611100502
Status: Open - Verification Monitoring
Status Date: 01/01/2011

Global Id: T0611100502
Status: Completed - Case Closed
Status Date: 12/05/2011

LUST REG 4:
Region: 4
Regional Board: 04
County: Ventura
Facility Id: C-89093
Status: Remedial action (cleanup) Underway
Substance: Gasoline
Substance Quantity: Not reported
Local Case No: 89093
Case Type: Soil
Abatement Method Used at the Site: Excavate and Dispose
Global ID: T0611100502
W Global ID: Not reported
Staff: UNK
Local Agency: 56000L
Cross Street: Not reported
Enforcement Type: None Taken
Date Leak Discovered: 7/25/1989
Date Leak First Reported: 7/25/1989
Date Leak Record Entered: Not reported
Date Confirmation Began: 7/25/1989
Date Leak Stopped: Not reported
Date Case Last Changed on Database: Not reported
Date the Case was Closed: Not reported
How Leak Discovered: Not reported
How Leak Stopped: Not reported
Cause of Leak: Not reported
Leak Source: Not reported
Operator: Not reported
Water System: Not reported
Well Name: Not reported
Approx. Dist To Production Well (ft): 9508.548537935120090911215988
Source of Cleanup Funding: F
Preliminary Site Assessment Workplan Submitted: 7/25/1989

CHEVRON #30-6598 (Continued) **S101306014**

Preliminary Site Assessment Began:	7/25/1989
Pollution Characterization Began:	6/15/1990
Remediation Plan Submitted:	Not reported
Remedial Action Underway:	6/15/1996
Post Remedial Action Monitoring Began:	6/25/1990
Enforcement Action Date:	8/2/1989
Historical Max MTBE Date:	5/14/2002
Hist Max MTBE Conc in Groundwater:	2100
Hist Max MTBE Conc in Soil:	.0068
Significant Interim Remedial Action Taken:	Not reported
GW Qualifier:	=
Soil Qualifier:	=
Organization:	Not reported
Owner Contact:	Not reported
Responsible Party:	ROBERT HOPKINS
RP Address:	276 TANK FARM ROAD, P. O. BOX 1069
Program:	LUST
Lat/Long:	34.1859701 / -1
Local Agency Staff:	DCS
Beneficial Use:	Not reported
Priority:	Not reported
Cleanup Fund Id:	Not reported
Suspended:	Not reported
Assigned Name:	Not reported
Summary:	Not reported

VENTURA CO. LUST:

Name:	CHEVRON #30-6598
Address:	550 MOORPARK RD
City:	THOUSAND OAKS
Region:	VENTURA
Facility ID:	89093
Status:	Remedial action (cleanup) Underway

HIST UST:

Name:	SERVICE STATION 4687
Address:	550 MOORPARK RD
City,State,Zip:	THOUSAND OAKS, CA 91360
File Number:	0002cfb8
URL:	https://documents.geotracker.waterboards.ca.gov/ustpdfs/pdf/0002cfb8.pdf
Region:	Not reported
Facility ID:	Not reported
Facility Type:	Not reported
Other Type:	Not reported
Contact Name:	Not reported
Telephone:	Not reported
Owner Name:	Not reported
Owner Address:	Not reported
Owner City,St,Zip:	Not reported
Total Tanks:	Not reported
Tank Num:	Not reported
Container Num:	Not reported
Year Installed:	Not reported
Tank Capacity:	Not reported
Tank Used for:	Not reported

CHEVRON #30-6598 (Continued) **S101306014**

Type of Fuel: Not reported
Container Construction Thickness: Not reported
Leak Detection: Not reported

Click here for Geo Tracker PDF:

VENTURA CO. BWT:
Name: UNION 76 #4687
Address: 550 MOORPARK RD
City,State,Zip: THOUSAND OAKS, CA
Facility ID: HM 917
Program: Not reported

CORTESE:
Name: CHEVRON #30-6598
Address: 550 MOORPARK RD
City,State,Zip: THOUSAND OAKS, CA 91360
Region: CORTESE
Envirostor Id: Not reported
Global ID: T0611100502
Site/Facility Type: LUST CLEANUP SITE
Cleanup Status: COMPLETED - CASE CLOSED
Status Date: Not reported
Site Code: Not reported
Latitude: Not reported
Longitude: Not reported
Owner: Not reported
Enf Type: Not reported
Swat R: Not reported
Flag: active
Order No: Not reported
Waste Discharge System No: Not reported
Effective Date: Not reported
Region 2: Not reported
WID Id: Not reported
Solid Waste Id No: Not reported
Waste Management Uit Name: Not reported
File Name: Active Open

ENF:
Name: FORMER UNOCAL STATION #4687
Address: 550 MOORPARK
City,State,Zip: THOUSAND OAKS, CA
Region: 4
Facility Id: 226289
Agency Name: Unocal Corporation Brea
Place Type: Facility
Place Subtype: Not reported
Facility Type: All other facilities
Agency Type: Privately-Owned Business
Of Agencies: 1
Place Latitude: 34.21444
Place Longitude: -118.88056
SIC Code 1: 554
SIC Desc 1: Gasoline service stations
SIC Code 2: Not reported

CHEVRON #30-6598 (Continued) **S101306014**

SIC Desc 2:	Not reported
SIC Code 3:	Not reported
SIC Desc 3:	Not reported
NAICS Code 1:	Not reported
NAICS Desc 1:	Not reported
NAICS Code 2:	Not reported
NAICS Desc 2:	Not reported
NAICS Code 3:	Not reported
NAICS Desc 3:	Not reported
# Of Places:	1
Source Of Facility:	Reg Meas
Design Flow:	0.01
Threat To Water Quality:	2
Complexity:	B
Pretreatment:	X - Facility is not a POTW
Facility Waste Type:	Contaminated ground water
Facility Waste Type 2:	Not reported
Facility Waste Type 3:	Not reported
Facility Waste Type 4:	Not reported
Program:	NPDNONMUNIPRCS
Program Category1:	NPDESWW
Program Category2:	NPDESWW
# Of Programs:	1
WDID:	4A566600129
Reg Measure Id:	193067
Reg Measure Type:	Enrollee
Region:	4
Order #:	R4-2003-0111
Npdes# CA#:	CAG994004
Major-Minor:	Minor
Npdes Type:	OTH
Reclamation:	N - No
Dredge Fill Fee:	Not reported
301H:	Not reported
Application Fee Amt Received:	Not reported
Status:	Historical
Status Date:	01/16/2008
Effective Date:	05/08/2000
Expiration/Review Date:	08/07/2008
Termination Date:	11/30/2007
WDR Review - Amend:	Not reported
WDR Review - Revise/Renew:	Not reported
WDR Review - Rescind:	Not reported
WDR Review - No Action Required:	Not reported
WDR Review - Pending:	Not reported
WDR Review - Planned:	Not reported
Status Enrollee:	Y
Individual/General:	I
Fee Code:	15 - WDRs pending rescission
Direction/Voice:	Passive
Enforcement Id(EID):	240429
Region:	4
Order / Resolution Number:	Staff communication
Enforcement Action Type:	Oral Communication
Effective Date:	02/13/2002
Adoption/Issuance Date:	Not reported
Achieve Date:	Not reported

CHEVRON #30-6598 (Continued) **S101306014**

Termination Date:	02/13/2002
ACL Issuance Date:	Not reported
EPL Issuance Date:	Not reported
Status:	Historical
Title:	Staff informed discharger rep on 2/13/02 that DMRs must have perjury statement.
Description:	Staff informed discharger representative 2/13/02 that DMRs must have perjury statement.
Program:	NPDNONMUNIPRCS
Latest Milestone Completion Date:	Not reported
# Of Programs1:	1
Total Assessment Amount:	0
Initial Assessed Amount:	0
Liability $ Amount:	0
Project $ Amount:	0
Liability $ Paid:	0
Project $ Completed:	0
Total $ Paid/Completed Amount:	0

HIST CORTESE:

edr_fname:	UNOCAL #4687
edr_fadd1:	550 MOORPARK
City,State,Zip:	THOUSAND OAKS, CA 91310
Region:	CORTESE
Facility County Code:	56
Reg By:	LTNKA
Reg Id:	C-89093

CIWQS:

Name:	FORMER UNOCAL STATION #4687
Address:	550 MOORPARK
City,State,Zip:	THOUSAND OAKS, CA
Agency:	Unocal Corporation Brea
Agency Address:	376 South Valencia Avenue, Brea, CA 92823
Place/Project Type:	Other
SIC/NAICS:	554
Region:	4
Program:	NPDNONMUNIPRCS
Regulatory Measure Status:	Historical
Regulatory Measure Type:	Enrollee
Order Number:	R4-2003-0111
WDID:	4A566600129
NPDES Number:	CAG994004
Adoption Date:	Not reported
Effective Date:	05/08/2000
Termination Date:	11/30/2007
Expiration/Review Date:	08/07/2008
Design Flow:	0.01
Major/Minor:	Minor
Complexity:	B
TTWQ:	2
Enforcement Actions within 5 years:	0
Violations within 5 years:	0
Latitude:	34.21444
Longitude:	-118.88056

CHEVRON #30-6598 (Continued) **S101306014**

CERS:
- Name: FORMER UNOCAL STATION #4687
- Address: 550 MOORPARK
- City,State,Zip: THOUSAND OAKS, CA
- Site ID: 350516
- CERS ID: 226289
- CERS Description: NPDES Wastewater and Stormwater

Enforcement Action:
- Site ID: 350516
- Site Name: Former Unocal Station #4687
- Site Address: 550 MOORPARK
- Site City: THOUSAND OAKS
- Site Zip: Not reported
- Enf Action Date: 02-13-2002
- Enf Action Type: Oral Communication
- Enf Action Description: Oral Communication
- Enf Action Notes: Not reported
- Enf Action Division: Water Boards
- Enf Action Program: UNSPEC
- Enf Action Source: CIWQS,

- Name: CHEVRON #30-6598
- Address: 550 MOORPARK RD
- City,State,Zip: THOUSAND OAKS, CA 91360
- Site ID: 719693
- CERS ID: T0611100502
- CERS Description: Leaking Underground Storage Tank Cleanup Site

Affiliation:
- Affiliation Type Desc: Regional Board Caseworker
- Entity Name: DANIEL PIROTTON - LOS ANGELES RWQCB (REGION 4)
- Entity Title: Not reported
- Affiliation Address: Not reported
- Affiliation City: R4 UNKNOWN
- Affiliation State: CA
- Affiliation Country: Not reported
- Affiliation Zip: Not reported
- Affiliation Phone: 2135766714,

Y269 **JANSS CAR WASH** **LUST** **S105857480**
NW **467 MOORPARK RD** **Cortese** **N/A**
1/4-1/2 **THOUSAND OAKS, CA 91360** **CERS**
0.288 mi.
1522 ft. **Site 1 of 2 in cluster Y**

Relative: Higher
Actual: 746 ft.

LUST:
- Name: JANSS CAR WASH
- Address: 467 MOORPARK RD
- City,State,Zip: THOUSAND OAKS, CA 91360
- Lead Agency: LOS ANGELES RWQCB (REGION 4)
- Case Type: LUST Cleanup Site
- Geo Track: http://geotracker.waterboards.ca.gov/profile_report.asp?global_id=T0611126662
- Global Id: T0611126662
- Latitude: 34.185085335
- Longitude: -118.876519912

JANSS CAR WASH (Continued) **S105857480**

Status:	Completed - Case Closed
Status Date:	03/21/2017
Case Worker:	DPP
RB Case Number:	C-03013
Local Agency:	Not reported
File Location:	Local Agency
Local Case Number:	Not reported
Potential Media Affect:	Other Groundwater (uses other than drinking water)
Potential Contaminants of Concern:	Gasoline
EPA Region:	9
Coordinate Source:	* Historical Geocode - Exact Address Match
Cuf Case:	YES
Quantity Released Gallons:	Not reported
Begin Date:	04/03/2003
Leak Reported Date:	04/04/2003
How Discovered:	Other Means
How Discovered Description:	SOIL SAMPLES
Discharge Source:	Piping
Discharge Cause:	Unknown
Stop Method:	Replace product piping
Stop Description:	Not reported
No Further Action Date:	03/21/2017
CA Water Watershed Name:	Calleguas - Calleguas-Conejo - Thousand Oaks (408.28)
Dwr Groundwater Subbasin Name:	Conejo (4-010)
Disadvantaged Community:	Not reported
CA Enviroscreen 3 Score:	31-35%
CA Enviroscreen 4 Score:	35-40%
Military DOD Site:	No
Facility Project Subtype:	Not reported
RWQCB Region:	LOS ANGELES RWQCB (REGION 4)
Site History:	BLANK

LUST:

Global Id:	T0611126662
Contact Type:	Regional Board Caseworker - Primary Caseworker
Contact Name:	DANIEL PIROTTON
Organization Name:	LOS ANGELES RWQCB (REGION 4)
Address:	Not reported
City:	R4 UNKNOWN
Email:	dpirotton@waterboards.ca.gov
Phone Number:	2135766714

LUST:

Global Id:	T0611126662
Action Type:	ENFORCEMENT
Date:	11/21/2005
Action:	* Historical Enforcement - #15
Global Id:	T0611126662
Action Type:	ENFORCEMENT
Date:	12/10/2007
Action:	Technical Correspondence / Assistance / Other - #28
Global Id:	T0611126662
Action Type:	ENFORCEMENT
Date:	10/30/2009
Action:	Staff Letter

JANSS CAR WASH (Continued) **S105857480**

Global Id: T0611126662
Action Type: ENFORCEMENT
Date: 08/26/2009
Action: Staff Letter

Global Id: T0611126662
Action Type: ENFORCEMENT
Date: 12/04/2009
Action: File review

Global Id: T0611126662
Action Type: ENFORCEMENT
Date: 12/07/2011
Action: File review

Global Id: T0611126662
Action Type: ENFORCEMENT
Date: 03/07/2012
Action: File review

Global Id: T0611126662
Action Type: ENFORCEMENT
Date: 01/24/2012
Action: File review

Global Id: T0611126662
Action Type: RESPONSE
Date: 11/19/2004
Action: Soil and Water Investigation Report

Global Id: T0611126662
Action Type: RESPONSE
Date: 09/30/2003
Action: Preliminary Site Assessment Workplan

Global Id: T0611126662
Action Type: RESPONSE
Date: 10/20/2006
Action: Well Installation Report

Global Id: T0611126662
Action Type: RESPONSE
Date: 06/13/2008
Action: Well Installation Report

Global Id: T0611126662
Action Type: RESPONSE
Date: 12/08/2006
Action: Electronic Reporting Submittal Due

Global Id: T0611126662
Action Type: RESPONSE
Date: 01/19/2007
Action: Soil and Water Investigation Workplan

Global Id: T0611126662
Action Type: RESPONSE

JANSS CAR WASH (Continued) **S105857480**

Date: 02/15/2007
Action: Interim Remedial Action Plan

Global Id: T0611126662
Action Type: RESPONSE
Date: 02/15/2008
Action: CAP/RAP - Other Report

Global Id: T0611126662
Action Type: RESPONSE
Date: 03/21/2017
Action: Request for Closure

Global Id: T0611126662
Action Type: ENFORCEMENT
Date: 02/08/2007
Action: Technical Correspondence / Assistance / Other - #23

Global Id: T0611126662
Action Type: ENFORCEMENT
Date: 08/21/2006
Action: Technical Correspondence / Assistance / Other - #19

Global Id: T0611126662
Action Type: ENFORCEMENT
Date: 08/30/2007
Action: Technical Correspondence / Assistance / Other - #27

Global Id: T0611126662
Action Type: ENFORCEMENT
Date: 02/25/2008
Action: Technical Correspondence / Assistance / Other - #29

Global Id: T0611126662
Action Type: ENFORCEMENT
Date: 03/07/2007
Action: Technical Correspondence / Assistance / Other - #24

Global Id: T0611126662
Action Type: ENFORCEMENT
Date: 07/25/2007
Action: Notice to Comply - #26

Global Id: T0611126662
Action Type: ENFORCEMENT
Date: 04/08/2009
Action: Staff Letter

Global Id: T0611126662
Action Type: ENFORCEMENT
Date: 03/12/2009
Action: Staff Letter

Global Id: T0611126662
Action Type: ENFORCEMENT
Date: 05/26/2009
Action: Staff Letter

JANSS CAR WASH (Continued) **S105857480**

Global Id: T0611126662
Action Type: ENFORCEMENT
Date: 05/20/2011
Action: File review

Global Id: T0611126662
Action Type: ENFORCEMENT
Date: 01/01/2008
Action: File review

Global Id: T0611126662
Action Type: ENFORCEMENT
Date: 01/21/2014
Action: Staff Letter

Global Id: T0611126662
Action Type: ENFORCEMENT
Date: 03/21/2017
Action: Closure/No Further Action Letter

Global Id: T0611126662
Action Type: ENFORCEMENT
Date: 07/18/2016
Action: Notification - Preclosure

Global Id: T0611126662
Action Type: ENFORCEMENT
Date: 10/12/2016
Action: Staff Letter

Global Id: T0611126662
Action Type: RESPONSE
Date: 12/30/2005
Action: Other Report / Document

Global Id: T0611126662
Action Type: RESPONSE
Date: 04/30/2007
Action: Corrective Action Plan / Remedial Action Plan

Global Id: T0611126662
Action Type: RESPONSE
Date: 10/29/2010
Action: Remedial Progress Report

Global Id: T0611126662
Action Type: RESPONSE
Date: 02/28/2011
Action: Remedial Progress Report

Global Id: T0611126662
Action Type: RESPONSE
Date: 07/15/2015
Action: Monitoring Report - Semi-Annually

Global Id: T0611126662
Action Type: RESPONSE

JANSS CAR WASH (Continued) **S105857480**

Date: 10/15/2015
Action: Remedial Progress Report

Global Id: T0611126662
Action Type: RESPONSE
Date: 04/15/2016
Action: Monitoring Report - Semi-Annually

Global Id: T0611126662
Action Type: RESPONSE
Date: 01/15/2017
Action: Well Destruction Report

Global Id: T0611126662
Action Type: ENFORCEMENT
Date: 11/20/2006
Action: Technical Correspondence / Assistance / Other - #21

Global Id: T0611126662
Action Type: ENFORCEMENT
Date: 03/23/2005
Action: * Historical Enforcement - #9

Global Id: T0611126662
Action Type: ENFORCEMENT
Date: 12/19/2006
Action: Technical Correspondence / Assistance / Other - #22

Global Id: T0611126662
Action Type: ENFORCEMENT
Date: 03/14/2006
Action: File review - #16

Global Id: T0611126662
Action Type: ENFORCEMENT
Date: 04/18/2006
Action: Technical Correspondence / Assistance / Other - #17

Global Id: T0611126662
Action Type: ENFORCEMENT
Date: 03/28/2007
Action: Technical Correspondence / Assistance / Other - #25

Global Id: T0611126662
Action Type: ENFORCEMENT
Date: 02/18/2009
Action: File review

Global Id: T0611126662
Action Type: ENFORCEMENT
Date: 12/09/2008
Action: Staff Letter

Global Id: T0611126662
Action Type: ENFORCEMENT
Date: 12/16/2010
Action: File review

JANSS CAR WASH (Continued) **S105857480**

Global Id: T0611126662
Action Type: ENFORCEMENT
Date: 07/14/2010
Action: Staff Letter

Global Id: T0611126662
Action Type: Other
Date: 04/03/2003
Action: Leak Stopped

Global Id: T0611126662
Action Type: RESPONSE
Date: 05/26/2010
Action: Conceptual Site Model

Global Id: T0611126662
Action Type: RESPONSE
Date: 07/25/2008
Action: Electronic Reporting Submittal Due

Global Id: T0611126662
Action Type: RESPONSE
Date: 07/30/2008
Action: Remedial Progress Report

Global Id: T0611126662
Action Type: RESPONSE
Date: 07/29/2009
Action: Soil and Water Investigation Workplan

Global Id: T0611126662
Action Type: RESPONSE
Date: 06/23/2005
Action: Soil and Water Investigation Report

Global Id: T0611126662
Action Type: RESPONSE
Date: 02/28/2005
Action: Soil and Water Investigation Workplan

Global Id: T0611126662
Action Type: RESPONSE
Date: 01/28/2005
Action: Other Report / Document

Global Id: T0611126662
Action Type: RESPONSE
Date: 01/17/2006
Action: Soil and Water Investigation Workplan

Global Id: T0611126662
Action Type: RESPONSE
Date: 10/12/2005
Action: Interim Remedial Action Plan

Global Id: T0611126662
Action Type: RESPONSE

JANSS CAR WASH (Continued) **S105857480**

Date: 04/30/2010
Action: Monitoring Report - Quarterly

Global Id: T0611126662
Action Type: RESPONSE
Date: 10/03/2011
Action: Correspondence

Global Id: T0611126662
Action Type: RESPONSE
Date: 01/30/2013
Action: Remedial Progress Report

Global Id: T0611126662
Action Type: RESPONSE
Date: 07/30/2013
Action: NPDES / WDR Reports

Global Id: T0611126662
Action Type: RESPONSE
Date: 01/30/2014
Action: NPDES / WDR Reports

Global Id: T0611126662
Action Type: RESPONSE
Date: 01/30/2013
Action: Monitoring Report - Quarterly

Global Id: T0611126662
Action Type: RESPONSE
Date: 04/30/2013
Action: Monitoring Report - Quarterly

Global Id: T0611126662
Action Type: RESPONSE
Date: 09/09/2013
Action: Monitoring Report - Quarterly

Global Id: T0611126662
Action Type: RESPONSE
Date: 10/30/2013
Action: Remedial Progress Report

Global Id: T0611126662
Action Type: RESPONSE
Date: 10/30/2013
Action: Monitoring Report - Quarterly

Global Id: T0611126662
Action Type: RESPONSE
Date: 04/25/2014
Action: Well Destruction Report

Global Id: T0611126662
Action Type: RESPONSE
Date: 07/30/2014
Action: Monitoring Report - Quarterly

JANSS CAR WASH (Continued) **S105857480**

Global Id: T0611126662
Action Type: RESPONSE
Date: 01/15/2015
Action: Monitoring Report - Quarterly

Global Id: T0611126662
Action Type: RESPONSE
Date: 07/15/2015
Action: Remedial Progress Report

Global Id: T0611126662
Action Type: RESPONSE
Date: 01/30/2014
Action: Monitoring Report - Quarterly

Global Id: T0611126662
Action Type: RESPONSE
Date: 04/30/2014
Action: Monitoring Report - Quarterly

Global Id: T0611126662
Action Type: RESPONSE
Date: 04/15/2015
Action: Monitoring Report - Quarterly

Global Id: T0611126662
Action Type: RESPONSE
Date: 10/15/2015
Action: Monitoring Report - Quarterly

Global Id: T0611126662
Action Type: RESPONSE
Date: 09/15/2016
Action: Other Report / Document

Global Id: T0611126662
Action Type: ENFORCEMENT
Date: 09/14/2004
Action: * Historical Enforcement - #5

Global Id: T0611126662
Action Type: ENFORCEMENT
Date: 10/04/2005
Action: * Historical Enforcement - #13

Global Id: T0611126662
Action Type: ENFORCEMENT
Date: 12/14/2004
Action: * Historical Enforcement - #6

Global Id: T0611126662
Action Type: ENFORCEMENT
Date: 12/27/2004
Action: * Historical Enforcement - #7

Global Id: T0611126662
Action Type: ENFORCEMENT

JANSS CAR WASH (Continued) **S105857480**

Date: 08/01/2005
Action: * Historical Enforcement - #12

Global Id: T0611126662
Action Type: ENFORCEMENT
Date: 10/17/2006
Action: Technical Correspondence / Assistance / Other - #20

Global Id: T0611126662
Action Type: ENFORCEMENT
Date: 01/20/2004
Action: * Historical Enforcement - #2

Global Id: T0611126662
Action Type: ENFORCEMENT
Date: 04/19/2005
Action: File review - #10

Global Id: T0611126662
Action Type: ENFORCEMENT
Date: 01/25/2005
Action: * Historical Enforcement - #8

Global Id: T0611126662
Action Type: ENFORCEMENT
Date: 05/27/2008
Action: * No Action - #31

Global Id: T0611126662
Action Type: ENFORCEMENT
Date: 04/23/2008
Action: Technical Correspondence / Assistance / Other - #30

Global Id: T0611126662
Action Type: ENFORCEMENT
Date: 06/30/2008
Action: Technical Correspondence / Assistance / Other

Global Id: T0611126662
Action Type: ENFORCEMENT
Date: 10/20/2010
Action: Staff Letter

Global Id: T0611126662
Action Type: ENFORCEMENT
Date: 07/16/2008
Action: Staff Letter

Global Id: T0611126662
Action Type: ENFORCEMENT
Date: 03/08/2011
Action: File review

Global Id: T0611126662
Action Type: ENFORCEMENT
Date: 09/19/2011
Action: File review

JANSS CAR WASH (Continued) **S105857480**

Global Id: T0611126662
Action Type: ENFORCEMENT
Date: 09/17/2012
Action: File review

Global Id: T0611126662
Action Type: ENFORCEMENT
Date: 06/20/2012
Action: File review

Global Id: T0611126662
Action Type: ENFORCEMENT
Date: 05/27/2014
Action: Staff Letter

Global Id: T0611126662
Action Type: ENFORCEMENT
Date: 07/02/2012
Action: Clean Up Fund - Case Closure Review Summary Report (RSR)

Global Id: T0611126662
Action Type: ENFORCEMENT
Date: 08/10/2011
Action: Clean Up Fund - Case Closure Review Summary Report (RSR)

Global Id: T0611126662
Action Type: Other
Date: 04/03/2003
Action: Leak Discovery

Global Id: T0611126662
Action Type: RESPONSE
Date: 02/12/2010
Action: Site Assessment Report

Global Id: T0611126662
Action Type: RESPONSE
Date: 07/25/2008
Action: Electronic Reporting Submittal Due

Global Id: T0611126662
Action Type: RESPONSE
Date: 05/28/2004
Action: Soil and Water Investigation Workplan

Global Id: T0611126662
Action Type: RESPONSE
Date: 02/27/2004
Action: Soil and Water Investigation Report

Global Id: T0611126662
Action Type: RESPONSE
Date: 05/28/2004
Action: Interim Remedial Action Plan

Global Id: T0611126662
Action Type: RESPONSE

JANSS CAR WASH (Continued) **S105857480**

Date: 03/28/2005
Action: Interim Remedial Action Report

Global Id: T0611126662
Action Type: RESPONSE
Date: 11/19/2004
Action: Other Report / Document

Global Id: T0611126662
Action Type: RESPONSE
Date: 07/30/2008
Action: Monitoring Report - Quarterly

Global Id: T0611126662
Action Type: RESPONSE
Date: 09/21/2011
Action: Correspondence

Global Id: T0611126662
Action Type: REMEDIATION
Date: 03/01/2003
Action: Excavation

Global Id: T0611126662
Action Type: REMEDIATION
Date: 06/01/2008
Action: Soil Vapor Extraction (SVE)

Global Id: T0611126662
Action Type: REMEDIATION
Date: 01/10/2012
Action: Pump & Treat (P&T) Groundwater

Global Id: T0611126662
Action Type: ENFORCEMENT
Date: 06/23/2006
Action: Technical Correspondence / Assistance / Other - #18

Global Id: T0611126662
Action Type: ENFORCEMENT
Date: 07/28/2003
Action: * Historical Enforcement

Global Id: T0611126662
Action Type: ENFORCEMENT
Date: 05/12/2005
Action: * Historical Enforcement - #11

Global Id: T0611126662
Action Type: ENFORCEMENT
Date: 06/18/2004
Action: * Historical Enforcement - #4

Global Id: T0611126662
Action Type: ENFORCEMENT
Date: 10/20/2005
Action: * Historical Enforcement - #14

JANSS CAR WASH (Continued) **S105857480**

Global Id: T0611126662
Action Type: ENFORCEMENT
Date: 04/07/2004
Action: * Historical Enforcement - #3

Global Id: T0611126662
Action Type: ENFORCEMENT
Date: 10/22/2003
Action: * Historical Enforcement - #1

Global Id: T0611126662
Action Type: ENFORCEMENT
Date: 04/19/2010
Action: Staff Letter

Global Id: T0611126662
Action Type: ENFORCEMENT
Date: 03/18/2013
Action: Staff Letter

Global Id: T0611126662
Action Type: ENFORCEMENT
Date: 06/18/2013
Action: Staff Letter

Global Id: T0611126662
Action Type: Other
Date: 04/04/2003
Action: Leak Reported

Global Id: T0611126662
Action Type: RESPONSE
Date: 06/05/2009
Action: CAP/RAP - Other Report

Global Id: T0611126662
Action Type: RESPONSE
Date: 05/31/2013
Action: Remedial Progress Report - Regulator Responded

Global Id: T0611126662
Action Type: RESPONSE
Date: 07/30/2013
Action: Remedial Progress Report - Regulator Responded

Global Id: T0611126662
Action Type: RESPONSE
Date: 05/23/2016
Action: Request for Closure - Regulator Responded

Global Id: T0611126662
Action Type: REMEDIATION
Date: 03/01/2011
Action: Soil Vapor Extraction (SVE)

Global Id: T0611126662
Action Type: REMEDIATION

JANSS CAR WASH (Continued) **S105857480**

Date: 12/01/2005
Action: Dual Phase Extraction

Global Id: T0611126662
Action Type: REMEDIATION
Date: 03/01/2009
Action: Excavation

LUST:
Global Id: T0611126662
Status: Open - Case Begin Date
Status Date: 04/03/2003

Global Id: T0611126662
Status: Open - Site Assessment
Status Date: 04/03/2003

Global Id: T0611126662
Status: Open - Remediation
Status Date: 04/09/2003

Global Id: T0611126662
Status: Open - Site Assessment
Status Date: 09/25/2003

Global Id: T0611126662
Status: Open - Site Assessment
Status Date: 01/28/2004

Global Id: T0611126662
Status: Open - Remediation
Status Date: 05/26/2004

Global Id: T0611126662
Status: Open - Site Assessment
Status Date: 03/10/2005

Global Id: T0611126662
Status: Open - Remediation
Status Date: 12/12/2005

Global Id: T0611126662
Status: Open - Remediation
Status Date: 03/05/2007

Global Id: T0611126662
Status: Open - Verification Monitoring
Status Date: 05/22/2009

Global Id: T0611126662
Status: Open - Remediation
Status Date: 11/15/2010

Global Id: T0611126662
Status: Open - Eligible for Closure
Status Date: 06/17/2015

JANSS CAR WASH (Continued) **S105857480**

Global Id: T0611126662
Status: Completed - Case Closed
Status Date: 03/21/2017

LUST REG 4:

Region:	4	
Regional Board:	04	
County:	Ventura	
Facility Id:	C-03013	
Status:	Remediation Plan	
Substance:	Gasoline	
Substance Quantity:	Not reported	
Local Case No:	03013	
Case Type:	Groundwater	
Abatement Method Used at the Site:		Not reported
Global ID:	T0611126662	
W Global ID:	Not reported	
Staff:	UNK	
Local Agency:	56000L	
Cross Street:	BRAZIL ST	
Enforcement Type:	LFOR	
Date Leak Discovered:	4/3/2003	
Date Leak First Reported:		4/4/2003
Date Leak Record Entered:	Not reported	
Date Confirmation Began:	Not reported	
Date Leak Stopped:	4/3/2003	
Date Case Last Changed on Database:		Not reported
Date the Case was Closed:		Not reported
How Leak Discovered:	OM	
How Leak Stopped:	NPP	
Cause of Leak:	UNK	
Leak Source:	Piping	
Operator:	Not reported	
Water System:	Not reported	
Well Name:	Not reported	
Approx. Dist To Production Well (ft):		Not reported
Source of Cleanup Funding:		Piping
Preliminary Site Assessment Workplan Submitted:		9/25/2003
Preliminary Site Assessment Began:		1/28/2004
Pollution Characterization Began:		5/26/2004
Remediation Plan Submitted:		5/26/2004
Remedial Action Underway:		4/9/2003
Post Remedial Action Monitoring Began:		Not reported
Enforcement Action Date:		Not reported
Historical Max MTBE Date:		2/17/2004
Hist Max MTBE Conc in Groundwater:		99000
Hist Max MTBE Conc in Soil:		Not reported
Significant Interim Remedial Action Taken:		Not reported
GW Qualifier:	=	
Soil Qualifier:	Not reported	
Organization:	Not reported	
Owner Contact:	Not reported	
Responsible Party:	SCOTT ARMSTRONG	
RP Address:	467 N. MOORPARK RD	
Program:	LUST	
Lat/Long:	0 / 0	

JANSS CAR WASH (Continued) **S105857480**

Local Agency Staff: DBW
Beneficial Use: Not reported
Priority: Not reported
Cleanup Fund Id: Not reported
Suspended: Not reported
Assigned Name: Not reported
Summary: RELEASE DISCOVERED FROM SOIL SAMPLES COLLECTED BENEATH PRODUCT PIPIING DUING A LINE UPGRADE.WASH DEPOT IS IMPLEMENTING CORRECTIVE ACTION, limited excavation of areas P11, D3 and D4. Subsequent assessment confirmed impacted soil and groundwater.

VENTURA CO. LUST:
Name: JANSS CAR WASH
Address: 467 MOORPARK RD
City: THOUSAND OAKS
Region: VENTURA
Facility ID: 03013
Status: Remediation Plan

CORTESE:
Name: JANSS CAR WASH
Address: 467 MOORPARK RD
City,State,Zip: THOUSAND OAKS, CA 91360
Region: CORTESE
Envirostor Id: Not reported
Global ID: T0611126662
Site/Facility Type: LUST CLEANUP SITE
Cleanup Status: COMPLETED - CASE CLOSED
Status Date: Not reported
Site Code: Not reported
Latitude: Not reported
Longitude: Not reported
Owner: Not reported
Enf Type: Not reported
Swat R: Not reported
Flag: active
Order No: Not reported
Waste Discharge System No: Not reported
Effective Date: Not reported
Region 2: Not reported
WID Id: Not reported
Solid Waste Id No: Not reported
Waste Management Uit Name: Not reported
File Name: Active Open

CERS:
Name: JANSS CAR WASH
Address: 467 MOORPARK RD
City,State,Zip: THOUSAND OAKS, CA 91360
Site ID: 738383
CERS ID: T0611126662
CERS Description: Leaking Underground Storage Tank Cleanup Site

Affiliation:
Affiliation Type Desc: Regional Board Caseworker
Entity Name: DANIEL PIROTTON - LOS ANGELES RWQCB (REGION 4)

JANSS CAR WASH (Continued) **S105857480**

Entity Title:	Not reported
Affiliation Address:	Not reported
Affiliation City:	R4 UNKNOWN
Affiliation State:	CA
Affiliation Country:	Not reported
Affiliation Zip:	Not reported
Affiliation Phone:	2135766714,

Name:	JANSS MALL CARWASH
Address:	467 MOORPARK ROAD
City,State,Zip:	THOUSAND OAKS, CA 91360-3706
Site ID:	474481
CERS ID:	110013916986
CERS Description:	US EPA Air Emission Inventory System (EIS)

Y270 **JANSS CAR WASH** **UST FINDER RELEASE** **1029005001**
NW **467 MOORPARK RD** **N/A**
1/4-1/2 **THOUSAND OAKS, CA 91360**
0.288 mi.
1522 ft. **Site 2 of 2 in cluster Y**

Relative: **Higher**
Actual: **746 ft.**

UST FINDER RELEASE:

Object ID:	58401
Facility ID:	Not reported
Lust ID:	CAT0611126662
Name:	JANSS CAR WASH
Address:	467 MOORPARK RD
City,State,Zip:	THOUSAND OAKS, CA 91360
Address Match Type:	PointAddress
Reported Date:	Not reported
Status:	No Further Action
Substance:	Not reported
Population within 1500ft:	1748
Domestic Wells within 1500ft:	4
Land Use:	Developed, Medium Intensity
Within SPA:	No
SPA PWS Facility ID:	Not reported
SPA Water Type:	Not reported
SPA Facility Type:	Not reported
SPA HUC12:	Not reported
Within WHPA:	No
WHPA PWS Facility ID:	Not reported
WHPA Water Type:	Not reported
WHPA Facility Type:	Not reported
WHPA HUC12:	Not reported
Within 100yr Floodplain:	No
Tribe:	Not reported
EPA Region:	9
NFA Letter 1:	Not reported
NFA Letter 2:	Not reported
NFA Letter 3:	Not reported
NFA Letter 4:	Not reported
Closed With Residual Contaminate:	Not reported
Coordinate Source:	Geocode
X Coord:	-118.87543
Y Coord:	34.18481
Latitude:	34.1848099999999

JANSS CAR WASH (Continued) **1029005001**

Longitude: -118.875429999999

Z271 **EXXON #7-3416** **UST FINDER RELEASE** **1028954182**
NW **595 MOORPARK RD** **N/A**
1/4-1/2 **THOUSAND OAKS, CA 91360**
0.300 mi.
1583 ft. **Site 1 of 3 in cluster Z**

Relative: **Higher**
Actual: **759 ft.**

UST FINDER RELEASE:

Object ID:	58403
Facility ID:	Not reported
Lust ID:	CAT0611100810
Name:	EXXON #7-3416
Address:	595 MOORPARK RD
City,State,Zip:	THOUSAND OAKS, CA 91360
Address Match Type:	PointAddress
Reported Date:	Not reported
Status:	No Further Action
Substance:	Not reported
Population within 1500ft:	1880
Domestic Wells within 1500ft:	3
Land Use:	Developed, Medium Intensity
Within SPA:	No
SPA PWS Facility ID:	Not reported
SPA Water Type:	Not reported
SPA Facility Type:	Not reported
SPA HUC12:	Not reported
Within WHPA:	No
WHPA PWS Facility ID:	Not reported
WHPA Water Type:	Not reported
WHPA Facility Type:	Not reported
WHPA HUC12:	Not reported
Within 100yr Floodplain:	No
Tribe:	Not reported
EPA Region:	9
NFA Letter 1:	Not reported
NFA Letter 2:	Not reported
NFA Letter 3:	Not reported
NFA Letter 4:	Not reported
Closed With Residual Contaminate:	Not reported
Coordinate Source:	Geocode
X Coord:	-118.87516
Y Coord:	34.1862100000001
Latitude:	34.18621
Longitude:	-118.875159999999

Z272 **EXXON #7-3416** **LUST** **S100934989**
NW **595 MOORPARK RD** **Cortese** **N/A**
1/4-1/2 **THOUSAND OAKS, CA 91360** **HIST CORTESE**
0.300 mi.
1583 ft. **Site 2 of 3 in cluster Z**

Relative: **Higher**
Actual: **759 ft.**

LUST:

Name:	EXXON #7-3416
Address:	595 MOORPARK RD
City,State,Zip:	THOUSAND OAKS, CA 91360

EXXON #7-3416 (Continued) **S100934989**

Lead Agency:	VENTURA COUNTY
Case Type:	LUST Cleanup Site
Geo Track:	http://geotracker.waterboards.ca.gov/profile_report.asp?global_id=T0611100810
Global Id:	T0611100810
Latitude:	34.1862636101283
Longitude:	-118.875460624695
Status:	Completed - Case Closed
Status Date:	04/02/2014
Case Worker:	GLT
RB Case Number:	92022
Local Agency:	VENTURA COUNTY
File Location:	Local Agency
Local Case Number:	92022
Potential Media Affect:	Other Groundwater (uses other than drinking water)
Potential Contaminants of Concern:	Gasoline
EPA Region:	9
Coordinate Source:	Google Map Move
Cuf Case:	YES
Quantity Released Gallons:	Not reported
Begin Date:	03/15/1992
Leak Reported Date:	05/13/1992
How Discovered:	Not reported
How Discovered Description:	Not reported
Discharge Source:	Not reported
Discharge Cause:	Not reported
Stop Method:	Not reported
Stop Description:	Not reported
No Further Action Date:	04/02/2014
CA Water Watershed Name:	Calleguas - Calleguas-Conejo - Thousand Oaks (408.28)
Dwr Groundwater Subbasin Name:	Conejo (4-010)
Disadvantaged Community:	Disadvantaged Community
CA Enviroscreen 3 Score:	31-35%
CA Enviroscreen 4 Score:	35-40%
Military DOD Site:	No
Facility Project Subtype:	Not reported
RWQCB Region:	LOS ANGELES RWQCB (REGION 4)
Site History:	e

LUST:

Global Id:	T0611100810
Contact Type:	Regional Board Caseworker
Contact Name:	DANIEL PIROTTON
Organization Name:	LOS ANGELES RWQCB (REGION 4)
Address:	Not reported
City:	R4 UNKNOWN
Email:	dpirotton@waterboards.ca.gov
Phone Number:	2135766714

Global Id:	T0611100810
Contact Type:	Local Agency Caseworker - Primary Caseworker
Contact Name:	GINA TERESA
Organization Name:	VENTURA COUNTY
Address:	800 S. VICTORIA AVENUE
City:	VENTURA
Email:	gina.teresa@ventura.org
Phone Number:	Not reported

EXXON #7-3416 (Continued) **S100934989**

LUST:

Global Id:	T0611100810
Action Type:	ENFORCEMENT
Date:	06/12/2003
Action:	* Historical Enforcement - #1
Global Id:	T0611100810
Action Type:	ENFORCEMENT
Date:	10/08/2009
Action:	File review
Global Id:	T0611100810
Action Type:	ENFORCEMENT
Date:	10/26/2009
Action:	File review
Global Id:	T0611100810
Action Type:	ENFORCEMENT
Date:	08/12/2009
Action:	Staff Letter - #GWM
Global Id:	T0611100810
Action Type:	ENFORCEMENT
Date:	01/20/2010
Action:	File review
Global Id:	T0611100810
Action Type:	ENFORCEMENT
Date:	10/07/2009
Action:	Staff Letter - #L26
Global Id:	T0611100810
Action Type:	ENFORCEMENT
Date:	02/18/2010
Action:	Staff Letter - #L27
Global Id:	T0611100810
Action Type:	ENFORCEMENT
Date:	02/12/2010
Action:	File review
Global Id:	T0611100810
Action Type:	ENFORCEMENT
Date:	03/27/2012
Action:	File review
Global Id:	T0611100810
Action Type:	ENFORCEMENT
Date:	10/27/2005
Action:	* Historical Enforcement - #L07
Global Id:	T0611100810
Action Type:	ENFORCEMENT
Date:	06/17/2008
Action:	File review
Global Id:	T0611100810

EXXON #7-3416 (Continued) **S100934989**

Action Type: RESPONSE
Date: 06/15/2005
Action: Other Report / Document

Global Id: T0611100810
Action Type: RESPONSE
Date: 08/27/2004
Action: Soil and Water Investigation Workplan

Global Id: T0611100810
Action Type: RESPONSE
Date: 10/30/2006
Action: Monitoring Report - Quarterly

Global Id: T0611100810
Action Type: ENFORCEMENT
Date: 12/14/2004
Action: * Historical Enforcement - #DW10

Global Id: T0611100810
Action Type: ENFORCEMENT
Date: 02/15/2006
Action: * Historical Enforcement - #L12

Global Id: T0611100810
Action Type: ENFORCEMENT
Date: 03/08/2006
Action: * No Action

Global Id: T0611100810
Action Type: ENFORCEMENT
Date: 07/16/2006
Action: Technical Correspondence / Assistance / Other - #L17

Global Id: T0611100810
Action Type: ENFORCEMENT
Date: 07/17/2006
Action: Technical Correspondence / Assistance / Other - #L16

Global Id: T0611100810
Action Type: ENFORCEMENT
Date: 11/29/2007
Action: File review

Global Id: T0611100810
Action Type: ENFORCEMENT
Date: 08/30/2007
Action: Technical Correspondence / Assistance / Other - #L20

Global Id: T0611100810
Action Type: ENFORCEMENT
Date: 09/10/2007
Action: File review

Global Id: T0611100810
Action Type: ENFORCEMENT
Date: 02/15/2008

EXXON #7-3416 (Continued) **S100934989**

Action: File review

Global Id: T0611100810
Action Type: ENFORCEMENT
Date: 04/20/2009
Action: File review

Global Id: T0611100810
Action Type: ENFORCEMENT
Date: 07/28/2009
Action: Staff Letter - #L25

Global Id: T0611100810
Action Type: ENFORCEMENT
Date: 08/24/2011
Action: File review

Global Id: T0611100810
Action Type: ENFORCEMENT
Date: 02/22/2011
Action: Staff Letter - #L29

Global Id: T0611100810
Action Type: ENFORCEMENT
Date: 12/13/2011
Action: File review

Global Id: T0611100810
Action Type: ENFORCEMENT
Date: 04/02/2014
Action: Closure/No Further Action Letter

Global Id: T0611100810
Action Type: RESPONSE
Date: 08/30/2009
Action: Monitoring Report - Quarterly

Global Id: T0611100810
Action Type: RESPONSE
Date: 09/21/2009
Action: CAP/RAP - Feasibility Study Report

Global Id: T0611100810
Action Type: RESPONSE
Date: 04/30/2006
Action: Monitoring Report - Quarterly

Global Id: T0611100810
Action Type: RESPONSE
Date: 11/15/2005
Action: Interim Remedial Action Report

Global Id: T0611100810
Action Type: RESPONSE
Date: 02/25/2008
Action: Well Installation Report

EXXON #7-3416 (Continued) **S100934989**

Global Id: T0611100810
Action Type: RESPONSE
Date: 07/19/2006
Action: Remedial Progress Report

Global Id: T0611100810
Action Type: RESPONSE
Date: 07/31/2006
Action: Other Report / Document

Global Id: T0611100810
Action Type: ENFORCEMENT
Date: 08/30/2005
Action: * Historical Enforcement - #L06

Global Id: T0611100810
Action Type: ENFORCEMENT
Date: 12/13/2005
Action: * No Action

Global Id: T0611100810
Action Type: ENFORCEMENT
Date: 04/26/2006
Action: File review

Global Id: T0611100810
Action Type: ENFORCEMENT
Date: 04/14/2006
Action: File review

Global Id: T0611100810
Action Type: ENFORCEMENT
Date: 11/27/2006
Action: File review

Global Id: T0611100810
Action Type: ENFORCEMENT
Date: 02/06/2006
Action: * No Action

Global Id: T0611100810
Action Type: ENFORCEMENT
Date: 02/06/2007
Action: File review

Global Id: T0611100810
Action Type: ENFORCEMENT
Date: 05/15/2006
Action: File review

Global Id: T0611100810
Action Type: ENFORCEMENT
Date: 11/01/2005
Action: * Historical Enforcement - #L08

Global Id: T0611100810
Action Type: ENFORCEMENT

EXXON #7-3416 (Continued) **S100934989**

Date: 05/02/2006
Action: File review

Global Id: T0611100810
Action Type: ENFORCEMENT
Date: 08/15/2005
Action: * Historical Enforcement - #L05

Global Id: T0611100810
Action Type: ENFORCEMENT
Date: 01/31/2006
Action: * Historical Enforcement - #L11

Global Id: T0611100810
Action Type: ENFORCEMENT
Date: 03/16/2006
Action: * Historical Enforcement - #Ownr2

Global Id: T0611100810
Action Type: ENFORCEMENT
Date: 07/31/2006
Action: Technical Correspondence / Assistance / Other - #L18

Global Id: T0611100810
Action Type: ENFORCEMENT
Date: 08/08/2006
Action: File review

Global Id: T0611100810
Action Type: ENFORCEMENT
Date: 10/31/2007
Action: Technical Correspondence / Assistance / Other - #L21

Global Id: T0611100810
Action Type: ENFORCEMENT
Date: 02/12/2007
Action: File review

Global Id: T0611100810
Action Type: ENFORCEMENT
Date: 10/21/2008
Action: File review

Global Id: T0611100810
Action Type: ENFORCEMENT
Date: 01/20/2009
Action: Staff Letter - #L24

Global Id: T0611100810
Action Type: ENFORCEMENT
Date: 04/21/2009
Action: File review

Global Id: T0611100810
Action Type: ENFORCEMENT
Date: 01/16/2009
Action: File review

EXXON #7-3416 (Continued) **S100934989**

Global Id: T0611100810
Action Type: ENFORCEMENT
Date: 06/14/2011
Action: Site Visit / Inspection / Sampling

Global Id: T0611100810
Action Type: ENFORCEMENT
Date: 12/08/2010
Action: File review

Global Id: T0611100810
Action Type: ENFORCEMENT
Date: 04/27/2007
Action: * No Action

Global Id: T0611100810
Action Type: ENFORCEMENT
Date: 01/17/2006
Action: * Historical Enforcement - #L10

Global Id: T0611100810
Action Type: ENFORCEMENT
Date: 08/14/2013
Action: Staff Letter

Global Id: T0611100810
Action Type: ENFORCEMENT
Date: 05/18/2012
Action: File review

Global Id: T0611100810
Action Type: ENFORCEMENT
Date: 11/25/2013
Action: Staff Letter

Global Id: T0611100810
Action Type: Other
Date: 05/14/1992
Action: Leak Stopped

Global Id: T0611100810
Action Type: RESPONSE
Date: 01/18/2010
Action: Interim Remedial Action Report

Global Id: T0611100810
Action Type: RESPONSE
Date: 07/26/2010
Action: Interim Remedial Action Report

Global Id: T0611100810
Action Type: RESPONSE
Date: 11/30/2004
Action: Corrective Action Plan / Remedial Action Plan

Global Id: T0611100810
Action Type: RESPONSE

EXXON #7-3416 (Continued) **S100934989**

Date: 06/30/2006
Action: Soil and Water Investigation Report

Global Id: T0611100810
Action Type: RESPONSE
Date: 02/07/2005
Action: Corrective Action Plan / Remedial Action Plan

Global Id: T0611100810
Action Type: RESPONSE
Date: 12/17/2007
Action: Well Installation Report

Global Id: T0611100810
Action Type: RESPONSE
Date: 06/27/2012
Action: Other Report / Document

Global Id: T0611100810
Action Type: RESPONSE
Date: 01/04/2013
Action: Site Assessment Report

Global Id: T0611100810
Action Type: RESPONSE
Date: 03/14/2013
Action: Correspondence

Global Id: T0611100810
Action Type: RESPONSE
Date: 07/31/2013
Action: Site Assessment Report

Global Id: T0611100810
Action Type: RESPONSE
Date: 10/27/2013
Action: Fact Sheets - Public Participation

Global Id: T0611100810
Action Type: RESPONSE
Date: 10/15/2013
Action: Fact Sheets - Public Participation

Global Id: T0611100810
Action Type: RESPONSE
Date: 07/11/2013
Action: Correspondence

Global Id: T0611100810
Action Type: RESPONSE
Date: 07/30/2013
Action: Monitoring Report - Semi-Annually

Global Id: T0611100810
Action Type: RESPONSE
Date: 07/30/2012
Action: Monitoring Report - Quarterly

EXXON #7-3416 (Continued) **S100934989**

Global Id: T0611100810
Action Type: RESPONSE
Date: 06/29/2012
Action: Other Workplan

Global Id: T0611100810
Action Type: RESPONSE
Date: 01/30/2013
Action: Monitoring Report - Semi-Annually

Global Id: T0611100810
Action Type: RESPONSE
Date: 04/15/2014
Action: Well Destruction Report

Global Id: T0611100810
Action Type: ENFORCEMENT
Date: 07/19/2007
Action: File review

Global Id: T0611100810
Action Type: ENFORCEMENT
Date: 03/16/2006
Action: * Historical Enforcement - #L13

Global Id: T0611100810
Action Type: ENFORCEMENT
Date: 05/09/2005
Action: * Historical Enforcement - #DW14

Global Id: T0611100810
Action Type: ENFORCEMENT
Date: 05/11/2005
Action: * Historical Enforcement - #DW15

Global Id: T0611100810
Action Type: ENFORCEMENT
Date: 07/16/2004
Action: * Historical Enforcement - #DW07

Global Id: T0611100810
Action Type: ENFORCEMENT
Date: 05/28/2004
Action: * Historical Enforcement - #5

Global Id: T0611100810
Action Type: ENFORCEMENT
Date: 04/04/2006
Action: Technical Correspondence / Assistance / Other - #L14

Global Id: T0611100810
Action Type: ENFORCEMENT
Date: 11/14/2005
Action: * No Action

Global Id: T0611100810
Action Type: ENFORCEMENT

EXXON #7-3416 (Continued) **S100934989**

Date: 02/14/2005
Action: * Historical Enforcement - #DW11

Global Id: T0611100810
Action Type: ENFORCEMENT
Date: 11/08/2005
Action: * Historical Enforcement - #L09

Global Id: T0611100810
Action Type: ENFORCEMENT
Date: 09/09/2004
Action: * Historical Enforcement - #DW08

Global Id: T0611100810
Action Type: ENFORCEMENT
Date: 07/25/2005
Action: * Historical Enforcement - #L04

Global Id: T0611100810
Action Type: ENFORCEMENT
Date: 04/02/2008
Action: File review

Global Id: T0611100810
Action Type: ENFORCEMENT
Date: 03/03/2008
Action: Technical Correspondence / Assistance / Other - #L23

Global Id: T0611100810
Action Type: ENFORCEMENT
Date: 12/18/2007
Action: Technical Correspondence / Assistance / Other - #L22

Global Id: T0611100810
Action Type: ENFORCEMENT
Date: 07/01/2008
Action: File review

Global Id: T0611100810
Action Type: ENFORCEMENT
Date: 12/06/2004
Action: * Historical Enforcement - #DW09

Global Id: T0611100810
Action Type: ENFORCEMENT
Date: 07/02/2008
Action: File review

Global Id: T0611100810
Action Type: ENFORCEMENT
Date: 10/30/2008
Action: File review

Global Id: T0611100810
Action Type: ENFORCEMENT
Date: 08/09/2010
Action: Staff Letter - #L28

EXXON #7-3416 (Continued) **S100934989**

Global Id: T0611100810
Action Type: ENFORCEMENT
Date: 08/12/2011
Action: File review

Global Id: T0611100810
Action Type: ENFORCEMENT
Date: 09/07/2010
Action: File review

Global Id: T0611100810
Action Type: ENFORCEMENT
Date: 10/02/2012
Action: Staff Letter

Global Id: T0611100810
Action Type: ENFORCEMENT
Date: 03/13/2013
Action: File review

Global Id: T0611100810
Action Type: RESPONSE
Date: 04/30/2009
Action: Monitoring Report - Quarterly

Global Id: T0611100810
Action Type: RESPONSE
Date: 07/16/2004
Action: Other Report / Document

Global Id: T0611100810
Action Type: RESPONSE
Date: 08/27/2004
Action: Other Workplan

Global Id: T0611100810
Action Type: RESPONSE
Date: 10/17/2005
Action: Other Report / Document

Global Id: T0611100810
Action Type: RESPONSE
Date: 09/19/2005
Action: Interim Remedial Action Plan

Global Id: T0611100810
Action Type: RESPONSE
Date: 08/16/2004
Action: Soil and Water Investigation Report

Global Id: T0611100810
Action Type: RESPONSE
Date: 06/11/2004
Action: Soil and Water Investigation Report

Global Id: T0611100810
Action Type: RESPONSE

EXXON #7-3416 (Continued) **S100934989**

Date: 03/15/2008
Action: Other Report / Document

Global Id: T0611100810
Action Type: REMEDIATION
Date: 07/01/1996
Action: Soil Vapor Extraction (SVE)

Global Id: T0611100810
Action Type: ENFORCEMENT
Date: 03/17/2005
Action: * Historical Enforcement - #DW12

Global Id: T0611100810
Action Type: ENFORCEMENT
Date: 04/28/2005
Action: * Historical Enforcement - #DW13

Global Id: T0611100810
Action Type: ENFORCEMENT
Date: 09/25/2003
Action: * Historical Enforcement - #3

Global Id: T0611100810
Action Type: ENFORCEMENT
Date: 08/02/2005
Action: * No Action

Global Id: T0611100810
Action Type: ENFORCEMENT
Date: 07/24/2003
Action: File review - #2

Global Id: T0611100810
Action Type: ENFORCEMENT
Date: 06/23/2004
Action: * Historical Enforcement - #6

Global Id: T0611100810
Action Type: ENFORCEMENT
Date: 04/08/2004
Action: * Historical Enforcement - #4

Global Id: T0611100810
Action Type: ENFORCEMENT
Date: 06/20/2005
Action: * No Action - #L02

Global Id: T0611100810
Action Type: ENFORCEMENT
Date: 04/30/2008
Action: File review

Global Id: T0611100810
Action Type: ENFORCEMENT
Date: 03/26/2007
Action: File review

EXXON #7-3416 (Continued) **S100934989**

Global Id: T0611100810
Action Type: ENFORCEMENT
Date: 04/02/2007
Action: Technical Correspondence / Assistance / Other - #L19

Global Id: T0611100810
Action Type: ENFORCEMENT
Date: 07/06/2005
Action: * Historical Enforcement - #L03

Global Id: T0611100810
Action Type: ENFORCEMENT
Date: 05/25/2010
Action: File review

Global Id: T0611100810
Action Type: ENFORCEMENT
Date: 02/12/2013
Action: File review

Global Id: T0611100810
Action Type: Other
Date: 05/13/1992
Action: Leak Discovery

Global Id: T0611100810
Action Type: Other
Date: 05/13/1992
Action: Leak Reported

Global Id: T0611100810
Action Type: RESPONSE
Date: 12/27/2010
Action: Interim Remedial Action Report

Global Id: T0611100810
Action Type: RESPONSE
Date: 07/30/2004
Action: Monitoring Report - Quarterly

Global Id: T0611100810
Action Type: RESPONSE
Date: 01/30/2004
Action: Monitoring Report - Quarterly

Global Id: T0611100810
Action Type: RESPONSE
Date: 04/30/2004
Action: Monitoring Report - Quarterly

Global Id: T0611100810
Action Type: RESPONSE
Date: 10/30/2003
Action: Monitoring Report - Quarterly

Global Id: T0611100810
Action Type: RESPONSE

EXXON #7-3416 (Continued) **S100934989**

Date: 08/17/2003
Action: Soil and Water Investigation Report

Global Id: T0611100810
Action Type: RESPONSE
Date: 04/29/2011
Action: Pilot Study/ Treatability Report

Global Id: T0611100810
Action Type: RESPONSE
Date: 11/15/2013
Action: Monitoring Report - Semi-Annually - Regulator Responded

Global Id: T0611100810
Action Type: REMEDIATION
Date: 06/15/2008
Action: In Situ Biological Treatment

Global Id: T0611100810
Action Type: REMEDIATION
Date: 12/15/2009
Action: In Situ Physical/Chemical Treatment (other than SVE)

Global Id: T0611100810
Action Type: REMEDIATION
Date: 07/14/2006
Action: In Situ Physical/Chemical Treatment (other than SVE)

LUST:
Global Id: T0611100810
Status: Open - Case Begin Date
Status Date: 03/15/1992

Global Id: T0611100810
Status: Open - Site Assessment
Status Date: 03/15/1992

Global Id: T0611100810
Status: Open - Verification Monitoring
Status Date: 04/10/1992

Global Id: T0611100810
Status: Open - Site Assessment
Status Date: 05/15/1992

Global Id: T0611100810
Status: Open - Remediation
Status Date: 10/15/1993

Global Id: T0611100810
Status: Open - Remediation
Status Date: 07/15/1996

Global Id: T0611100810
Status: Open - Remediation
Status Date: 02/23/2005

EXXON #7-3416 (Continued) **S100934989**

Global Id: T0611100810
Status: Open - Remediation
Status Date: 07/14/2006

Global Id: T0611100810
Status: Open - Verification Monitoring
Status Date: 07/14/2006

Global Id: T0611100810
Status: Open - Remediation
Status Date: 09/17/2009

Global Id: T0611100810
Status: Open - Site Assessment
Status Date: 09/17/2009

Global Id: T0611100810
Status: Open - Eligible for Closure
Status Date: 08/13/2013

Global Id: T0611100810
Status: Completed - Case Closed
Status Date: 04/02/2014

LUST REG 4:
Region: 4
Regional Board: 04
County: Ventura
Facility Id: C-92022
Status: Post remedial action monitoring
Substance: Gasoline
Substance Quantity: Not reported
Local Case No: 92022
Case Type: Groundwater
Abatement Method Used at the Site: Excavate and Dispose
Global ID: T0611100810
W Global ID: Not reported
Staff: UNK
Local Agency: 56000L
Cross Street: Not reported
Enforcement Type: LFOR
Date Leak Discovered: 5/13/1992
Date Leak First Reported: 5/13/1992
Date Leak Record Entered: Not reported
Date Confirmation Began: 5/15/1992
Date Leak Stopped: Not reported
Date Case Last Changed on Database: Not reported
Date the Case was Closed: Not reported
How Leak Discovered: Not reported
How Leak Stopped: Not reported
Cause of Leak: Not reported
Leak Source: Not reported
Operator: Not reported
Water System: Not reported
Well Name: Not reported
Approx. Dist To Production Well (ft): 9496.42154508014516289203976

EXXON #7-3416 (Continued) **S100934989**

Source of Cleanup Funding:	F
Preliminary Site Assessment Workplan Submitted:	5/15/1992
Preliminary Site Assessment Began:	7/22/1993
Pollution Characterization Began:	7/22/1993
Remediation Plan Submitted:	10/15/1993
Remedial Action Underway:	Not reported
Post Remedial Action Monitoring Began:	5/1/2000
Enforcement Action Date:	1/1/1965
Historical Max MTBE Date:	12/23/1997
Hist Max MTBE Conc in Groundwater:	390
Hist Max MTBE Conc in Soil:	4
Significant Interim Remedial Action Taken:	Not reported
GW Qualifier:	Not reported
Soil Qualifier:	<
Organization:	Not reported
Owner Contact:	Not reported
Responsible Party:	GREG BARTON
RP Address:	3700 WEST 190TH STREET
Program:	LUST
Lat/Long:	34.1865471 / -1
Local Agency Staff:	DBW
Beneficial Use:	AGR, PROC, IND, MUN
Priority:	Not reported
Cleanup Fund Id:	Not reported
Suspended:	Not reported
Assigned Name:	Not reported
Summary:	Not reported

CORTESE:

Name:	EXXON #7-3416
Address:	595 MOORPARK RD
City,State,Zip:	THOUSAND OAKS, CA 91360
Region:	CORTESE
Envirostor Id:	Not reported
Global ID:	T0611100810
Site/Facility Type:	LUST CLEANUP SITE
Cleanup Status:	COMPLETED - CASE CLOSED
Status Date:	Not reported
Site Code:	Not reported
Latitude:	Not reported
Longitude:	Not reported
Owner:	Not reported
Enf Type:	Not reported
Swat R:	Not reported
Flag:	active
Order No:	Not reported
Waste Discharge System No:	Not reported
Effective Date:	Not reported
Region 2:	Not reported
WID Id:	Not reported
Solid Waste Id No:	Not reported
Waste Management Uit Name:	Not reported
File Name:	Active Open

HIST CORTESE:

edr_fname:	EXXON 7-3416

EXXON #7-3416 (Continued) **S100934989**

edr_fadd1: 595 MOORPARK
City,State,Zip: THOUSAND OAKS, CA 91360
Region: CORTESE
Facility County Code: 56
Reg By: LTNKA
Reg Id: C-92022

Z273 **EXXON #7-3416** **LUST** **S105974860**
NW **595 MOORPARK RD** **CERS** **N/A**
1/4-1/2 **THOUSAND OAKS, CA 91360**
0.300 mi.
1583 ft. **Site 3 of 3 in cluster Z**

Relative:
Higher

Actual:
759 ft.

VENTURA CO. LUST:
Name: EXXON #7-3416
Address: 595 MOORPARK RD
City: THOUSAND OAKS
Region: VENTURA
Facility ID: 92022
Status: Post remedial action monitoring

CERS:
Name: EXXON #7-3416
Address: 595 MOORPARK RD
City,State,Zip: THOUSAND OAKS, CA 91360
Site ID: 729184
CERS ID: T0611100810
CERS Description: Leaking Underground Storage Tank Cleanup Site

Affiliation:
Affiliation Type Desc: Local Agency Caseworker
Entity Name: GINA TERESA - VENTURA COUNTY
Entity Title: Not reported
Affiliation Address: 800 S. VICTORIA AVENUE
Affiliation City: VENTURA
Affiliation State: CA
Affiliation Country: Not reported
Affiliation Zip: Not reported
Affiliation Phone: ,

Affiliation Type Desc: Regional Board Caseworker
Entity Name: DANIEL PIROTTON - LOS ANGELES RWQCB (REGION 4)
Entity Title: Not reported
Affiliation Address: Not reported
Affiliation City: R4 UNKNOWN
Affiliation State: CA
Affiliation Country: Not reported
Affiliation Zip: Not reported
Affiliation Phone: 2135766714,

AA274 **ARCO #1695** **LUST** **S100861834**
NNW **600 MOORPARK RD** **Cortese** **N/A**
1/4-1/2 **THOUSAND OAKS, CA 91360** **HIST CORTESE**
0.300 mi. **CERS**
1583 ft. **Site 1 of 2 in cluster AA**

Relative:
Higher

Actual:
762 ft.

LUST:

Name:	ARCO #1695
Address:	600 MOORPARK RD
City,State,Zip:	THOUSAND OAKS, CA 91360
Lead Agency:	LOS ANGELES RWQCB (REGION 4)
Case Type:	LUST Cleanup Site
Geo Track:	http://geotracker.waterboards.ca.gov/profile_report.asp?global_id=T0611100292
Global Id:	T0611100292
Latitude:	34.186878685
Longitude:	-118.874557458
Status:	Open - Remediation
Status Date:	02/14/2013
Case Worker:	DMB
RB Case Number:	C-88042
Local Agency:	Not reported
File Location:	Not reported
Local Case Number:	Not reported
Potential Media Affect:	Other Groundwater (uses other than drinking water)
Potential Contaminants of Concern:	Gasoline
EPA Region:	9
Coordinate Source:	* Historical Geocode - Exact Address Match
Cuf Case:	YES
Quantity Released Gallons:	Not reported
Begin Date:	06/06/1988
Leak Reported Date:	06/06/1988
How Discovered:	Not reported
How Discovered Description:	Not reported
Discharge Source:	Not reported
Discharge Cause:	Not reported
Stop Method:	Not reported
Stop Description:	Not reported
No Further Action Date:	Not reported
CA Water Watershed Name:	Calleguas - Calleguas-Conejo - Thousand Oaks (408.28)
Dwr Groundwater Subbasin Name:	Conejo (4-010)
Disadvantaged Community:	Not reported
CA Enviroscreen 3 Score:	16-20%
CA Enviroscreen 4 Score:	25-30%
Military DOD Site:	No
Facility Project Subtype:	Not reported
RWQCB Region:	LOS ANGELES RWQCB (REGION 4)
Site History:	See Site Documents

LUST:

Global Id:	T0611100292
Contact Type:	Regional Board Caseworker - Primary Caseworker
Contact Name:	DAVID M. BJOSTAD
Organization Name:	LOS ANGELES RWQCB (REGION 4)
Address:	320 W. 4th Street, Suite 200
City:	Los Angeles
Email:	dave.bjostad@waterboards.ca.gov
Phone Number:	Not reported

LUST:

ARCO #1695 (Continued) **S100861834**

Global Id: T0611100292
Action Type: ENFORCEMENT
Date: 10/24/2005
Action: * Historical Enforcement - #L05

Global Id: T0611100292
Action Type: ENFORCEMENT
Date: 07/23/2003
Action: File review

Global Id: T0611100292
Action Type: ENFORCEMENT
Date: 07/07/2008
Action: Technical Correspondence / Assistance / Other - #L21

Global Id: T0611100292
Action Type: ENFORCEMENT
Date: 05/07/2008
Action: File review

Global Id: T0611100292
Action Type: ENFORCEMENT
Date: 08/04/2009
Action: File review

Global Id: T0611100292
Action Type: ENFORCEMENT
Date: 11/05/2009
Action: File review

Global Id: T0611100292
Action Type: ENFORCEMENT
Date: 09/14/2009
Action: Staff Letter - #L27

Global Id: T0611100292
Action Type: ENFORCEMENT
Date: 11/04/2009
Action: File review

Global Id: T0611100292
Action Type: ENFORCEMENT
Date: 01/20/2010
Action: File review

Global Id: T0611100292
Action Type: ENFORCEMENT
Date: 08/12/2009
Action: Staff Letter - #GWM

Global Id: T0611100292
Action Type: ENFORCEMENT
Date: 12/03/2009
Action: Staff Letter - #L28

Global Id: T0611100292
Action Type: ENFORCEMENT

ARCO #1695 (Continued) **S100861834**

Date: 12/31/2009
Action: Staff Letter - #L29

Global Id: T0611100292
Action Type: ENFORCEMENT
Date: 01/01/2008
Action: File review

Global Id: T0611100292
Action Type: ENFORCEMENT
Date: 02/02/2012
Action: File review

Global Id: T0611100292
Action Type: ENFORCEMENT
Date: 02/20/2008
Action: File review

Global Id: T0611100292
Action Type: ENFORCEMENT
Date: 03/03/2008
Action: File review

Global Id: T0611100292
Action Type: Other
Date: 06/06/1988
Action: Leak Discovery

Global Id: T0611100292
Action Type: RESPONSE
Date: 12/30/2007
Action: Other Report / Document

Global Id: T0611100292
Action Type: RESPONSE
Date: 01/30/2007
Action: Monitoring Report - Quarterly

Global Id: T0611100292
Action Type: RESPONSE
Date: 07/15/2019
Action: Monitoring Report - Semi-Annually

Global Id: T0611100292
Action Type: RESPONSE
Date: 07/15/2017
Action: Monitoring Report - Semi-Annually

Global Id: T0611100292
Action Type: RESPONSE
Date: 07/15/2018
Action: Monitoring Report - Semi-Annually

Global Id: T0611100292
Action Type: RESPONSE
Date: 01/15/2020
Action: Monitoring Report - Semi-Annually

ARCO #1695 (Continued) **S100861834**

Global Id: T0611100292
Action Type: RESPONSE
Date: 01/15/2021
Action: Monitoring Report - Semi-Annually

Global Id: T0611100292
Action Type: RESPONSE
Date: 01/15/2024
Action: Monitoring Report - Semi-Annually

Global Id: T0611100292
Action Type: RESPONSE
Date: 09/15/2020
Action: Other Report / Document

Global Id: T0611100292
Action Type: RESPONSE
Date: 07/15/2023
Action: Monitoring Report - Semi-Annually

Global Id: T0611100292
Action Type: ENFORCEMENT
Date: 07/20/2007
Action: File review

Global Id: T0611100292
Action Type: ENFORCEMENT
Date: 09/05/2007
Action: Technical Correspondence / Assistance / Other - #L18

Global Id: T0611100292
Action Type: ENFORCEMENT
Date: 05/31/2007
Action: Technical Correspondence / Assistance / Other - #L15

Global Id: T0611100292
Action Type: ENFORCEMENT
Date: 11/01/2007
Action: Technical Correspondence / Assistance / Other - #L20

Global Id: T0611100292
Action Type: ENFORCEMENT
Date: 03/19/2007
Action: Technical Correspondence / Assistance / Other - #L14

Global Id: T0611100292
Action Type: ENFORCEMENT
Date: 12/03/2007
Action: File review

Global Id: T0611100292
Action Type: ENFORCEMENT
Date: 06/06/2007
Action: Technical Correspondence / Assistance / Other - #L16

Global Id: T0611100292
Action Type: ENFORCEMENT

ARCO #1695 (Continued) **S100861834**

Date: 04/30/2009
Action: File review

Global Id: T0611100292
Action Type: ENFORCEMENT
Date: 08/26/2009
Action: Staff Letter - #L26

Global Id: T0611100292
Action Type: ENFORCEMENT
Date: 04/14/2009
Action: Staff Letter - #L24

Global Id: T0611100292
Action Type: ENFORCEMENT
Date: 06/09/2009
Action: File review

Global Id: T0611100292
Action Type: ENFORCEMENT
Date: 07/07/2009
Action: File review

Global Id: T0611100292
Action Type: ENFORCEMENT
Date: 06/30/2009
Action: Staff Letter - #L25

Global Id: T0611100292
Action Type: ENFORCEMENT
Date: 08/09/2011
Action: File review

Global Id: T0611100292
Action Type: ENFORCEMENT
Date: 02/08/2011
Action: File review

Global Id: T0611100292
Action Type: ENFORCEMENT
Date: 11/08/2010
Action: Staff Letter - #L30

Global Id: T0611100292
Action Type: ENFORCEMENT
Date: 09/08/2010
Action: File review

Global Id: T0611100292
Action Type: ENFORCEMENT
Date: 03/27/2014
Action: Staff Letter

Global Id: T0611100292
Action Type: ENFORCEMENT
Date: 01/25/2022
Action: Clean Up Fund - Case Closure Review Summary Report (RSR)

ARCO #1695 (Continued) **S100861834**

Global Id: T0611100292
Action Type: ENFORCEMENT
Date: 12/18/2023
Action: Email Correspondence

Global Id: T0611100292
Action Type: RESPONSE
Date: 10/30/2009
Action: Monitoring Report - Quarterly

Global Id: T0611100292
Action Type: RESPONSE
Date: 08/31/2007
Action: Other Report / Document

Global Id: T0611100292
Action Type: RESPONSE
Date: 01/30/2007
Action: CAP/RAP - Other Report

Global Id: T0611100292
Action Type: RESPONSE
Date: 04/30/2006
Action: Monitoring Report - Quarterly

Global Id: T0611100292
Action Type: RESPONSE
Date: 07/30/2006
Action: Monitoring Report - Quarterly

Global Id: T0611100292
Action Type: RESPONSE
Date: 09/19/2005
Action: Interim Remedial Action Plan

Global Id: T0611100292
Action Type: RESPONSE
Date: 05/15/2006
Action: Monitoring Report - Quarterly

Global Id: T0611100292
Action Type: RESPONSE
Date: 01/15/2017
Action: Monitoring Report - Semi-Annually

Global Id: T0611100292
Action Type: RESPONSE
Date: 01/15/2018
Action: Monitoring Report - Semi-Annually

Global Id: T0611100292
Action Type: RESPONSE
Date: 01/15/2019
Action: Monitoring Report - Semi-Annually

Global Id: T0611100292
Action Type: ENFORCEMENT

ARCO #1695 (Continued) **S100861834**

Date: 07/05/2005
Action: * Historical Enforcement - #L01

Global Id: T0611100292
Action Type: ENFORCEMENT
Date: 08/03/2005
Action: File review

Global Id: T0611100292
Action Type: ENFORCEMENT
Date: 04/18/2006
Action: Technical Correspondence / Assistance / Other - #L09

Global Id: T0611100292
Action Type: ENFORCEMENT
Date: 08/05/2005
Action: File review

Global Id: T0611100292
Action Type: ENFORCEMENT
Date: 11/08/2005
Action: * Historical Enforcement - #L06

Global Id: T0611100292
Action Type: ENFORCEMENT
Date: 05/12/2006
Action: Technical Correspondence / Assistance / Other - #L10

Global Id: T0611100292
Action Type: ENFORCEMENT
Date: 08/29/2005
Action: * Historical Enforcement - #L04

Global Id: T0611100292
Action Type: ENFORCEMENT
Date: 08/03/2006
Action: File review

Global Id: T0611100292
Action Type: ENFORCEMENT
Date: 04/04/2006
Action: File review

Global Id: T0611100292
Action Type: ENFORCEMENT
Date: 10/07/2008
Action: Staff Letter - #L22

Global Id: T0611100292
Action Type: ENFORCEMENT
Date: 09/23/2008
Action: Meeting - #ConfCall

Global Id: T0611100292
Action Type: ENFORCEMENT
Date: 10/24/2008
Action: File review

ARCO #1695 (Continued) **S100861834**

Global Id: T0611100292
Action Type: ENFORCEMENT
Date: 01/09/2009
Action: Staff Letter - #L23

Global Id: T0611100292
Action Type: ENFORCEMENT
Date: 03/02/2009
Action: File review

Global Id: T0611100292
Action Type: ENFORCEMENT
Date: 03/03/2009
Action: File review

Global Id: T0611100292
Action Type: ENFORCEMENT
Date: 10/18/2010
Action: File review

Global Id: T0611100292
Action Type: ENFORCEMENT
Date: 10/26/2007
Action: Technical Correspondence / Assistance / Other - #L19

Global Id: T0611100292
Action Type: ENFORCEMENT
Date: 08/15/2005
Action: * Historical Enforcement - #L03

Global Id: T0611100292
Action Type: ENFORCEMENT
Date: 02/14/2013
Action: Staff Letter

Global Id: T0611100292
Action Type: RESPONSE
Date: 02/22/2010
Action: Other Report / Document

Global Id: T0611100292
Action Type: RESPONSE
Date: 12/22/2008
Action: Corrective Action Plan / Remedial Action Plan

Global Id: T0611100292
Action Type: RESPONSE
Date: 01/30/2010
Action: Remedial Progress Report

Global Id: T0611100292
Action Type: RESPONSE
Date: 09/14/2009
Action: Other Report / Document

Global Id: T0611100292
Action Type: RESPONSE

ARCO #1695 (Continued) **S100861834**

Date: 02/28/2008
Action: Other Report / Document

Global Id: T0611100292
Action Type: RESPONSE
Date: 03/28/2008
Action: Other Report / Document

Global Id: T0611100292
Action Type: RESPONSE
Date: 04/28/2008
Action: Other Report / Document

Global Id: T0611100292
Action Type: RESPONSE
Date: 02/26/2007
Action: Corrective Action Plan / Remedial Action Plan

Global Id: T0611100292
Action Type: RESPONSE
Date: 01/30/2006
Action: Monitoring Report - Quarterly

Global Id: T0611100292
Action Type: RESPONSE
Date: 05/28/2008
Action: Other Report / Document

Global Id: T0611100292
Action Type: RESPONSE
Date: 03/14/2013
Action: Remedial Progress Report

Global Id: T0611100292
Action Type: RESPONSE
Date: 01/30/2013
Action: Monitoring Report - Semi-Annually

Global Id: T0611100292
Action Type: RESPONSE
Date: 07/30/2013
Action: Monitoring Report - Semi-Annually

Global Id: T0611100292
Action Type: RESPONSE
Date: 07/30/2013
Action: Other Report / Document

Global Id: T0611100292
Action Type: RESPONSE
Date: 08/15/2013
Action: Verbal Communication

Global Id: T0611100292
Action Type: RESPONSE
Date: 07/03/2013
Action: Correspondence

ARCO #1695 (Continued) **S100861834**

Global Id: T0611100292
Action Type: RESPONSE
Date: 06/01/2013
Action: Correspondence

Global Id: T0611100292
Action Type: RESPONSE
Date: 05/13/2013
Action: Correspondence

Global Id: T0611100292
Action Type: RESPONSE
Date: 05/14/2013
Action: Status / Progress Reports

Global Id: T0611100292
Action Type: RESPONSE
Date: 01/30/2014
Action: Monitoring Report - Semi-Annually

Global Id: T0611100292
Action Type: RESPONSE
Date: 01/30/2014
Action: Remedial Progress Report

Global Id: T0611100292
Action Type: RESPONSE
Date: 06/30/2013
Action: Other Report / Document

Global Id: T0611100292
Action Type: RESPONSE
Date: 04/14/2013
Action: Remedial Progress Report

Global Id: T0611100292
Action Type: RESPONSE
Date: 07/30/2014
Action: Monitoring Report - Semi-Annually

Global Id: T0611100292
Action Type: RESPONSE
Date: 02/13/2015
Action: Pilot Study/ Treatability Report

Global Id: T0611100292
Action Type: RESPONSE
Date: 09/23/2009
Action: Correspondence

Global Id: T0611100292
Action Type: RESPONSE
Date: 06/30/2008
Action: Remedial Progress Report

Global Id: T0611100292
Action Type: RESPONSE

ARCO #1695 (Continued) **S100861834**

Date: 11/24/2009
Action: Correspondence

Global Id: T0611100292
Action Type: RESPONSE
Date: 06/18/2009
Action: Interim Remedial Action Report

Global Id: T0611100292
Action Type: RESPONSE
Date: 07/30/2008
Action: Remedial Progress Report

Global Id: T0611100292
Action Type: RESPONSE
Date: 09/30/2008
Action: Remedial Progress Report

Global Id: T0611100292
Action Type: RESPONSE
Date: 08/29/2014
Action: Remedial Progress Report

Global Id: T0611100292
Action Type: RESPONSE
Date: 01/15/2015
Action: Monitoring Report - Semi-Annually

Global Id: T0611100292
Action Type: RESPONSE
Date: 01/15/2016
Action: Monitoring Report - Semi-Annually

Global Id: T0611100292
Action Type: ENFORCEMENT
Date: 01/07/2008
Action: File review

Global Id: T0611100292
Action Type: ENFORCEMENT
Date: 07/17/2007
Action: Technical Correspondence / Assistance / Other - #L17

Global Id: T0611100292
Action Type: ENFORCEMENT
Date: 02/14/2007
Action: File review

Global Id: T0611100292
Action Type: ENFORCEMENT
Date: 12/26/2006
Action: Technical Correspondence / Assistance / Other - #L13

Global Id: T0611100292
Action Type: ENFORCEMENT
Date: 01/06/2006
Action: * Historical Enforcement - #L07

ARCO #1695 (Continued) **S100861834**

Global Id: T0611100292
Action Type: ENFORCEMENT
Date: 07/31/2008
Action: File review

Global Id: T0611100292
Action Type: ENFORCEMENT
Date: 06/14/2011
Action: Site Visit / Inspection / Sampling

Global Id: T0611100292
Action Type: ENFORCEMENT
Date: 12/06/2012
Action: File review

Global Id: T0611100292
Action Type: ENFORCEMENT
Date: 05/27/2014
Action: Staff Letter

Global Id: T0611100292
Action Type: RESPONSE
Date: 09/30/2007
Action: Other Report / Document

Global Id: T0611100292
Action Type: RESPONSE
Date: 01/30/2008
Action: Other Report / Document

Global Id: T0611100292
Action Type: REMEDIATION
Date: 08/14/1996
Action: In Situ Physical/Chemical Treatment (other than SVE)

Global Id: T0611100292
Action Type: REMEDIATION
Date: 08/04/2009
Action: In Situ Physical/Chemical Treatment (other than SVE)

Global Id: T0611100292
Action Type: ENFORCEMENT
Date: 06/06/1988
Action: * Historical Enforcement

Global Id: T0611100292
Action Type: ENFORCEMENT
Date: 10/16/2006
Action: Technical Correspondence / Assistance / Other - #L11

Global Id: T0611100292
Action Type: ENFORCEMENT
Date: 04/18/2007
Action: File review

Global Id: T0611100292
Action Type: ENFORCEMENT

ARCO #1695 (Continued) **S100861834**

Date: 05/26/2010
Action: File review

Global Id: T0611100292
Action Type: ENFORCEMENT
Date: 08/06/2013
Action: Staff Letter

Global Id: T0611100292
Action Type: ENFORCEMENT
Date: 09/13/2012
Action: Staff Letter

Global Id: T0611100292
Action Type: ENFORCEMENT
Date: 01/02/2020
Action: Clean Up Fund - Case Closure Review Summary Report (RSR)

Global Id: T0611100292
Action Type: ENFORCEMENT
Date: 07/21/2020
Action: Staff Letter

Global Id: T0611100292
Action Type: Other
Date: 06/06/1988
Action: Leak Reported

Global Id: T0611100292
Action Type: RESPONSE
Date: 09/01/2008
Action: Other Report / Document

Global Id: T0611100292
Action Type: RESPONSE
Date: 11/30/2007
Action: Other Report / Document

Global Id: T0611100292
Action Type: RESPONSE
Date: 11/30/2007
Action: Other Report / Document

Global Id: T0611100292
Action Type: RESPONSE
Date: 10/31/2007
Action: Other Report / Document

Global Id: T0611100292
Action Type: RESPONSE
Date: 10/31/2006
Action: Respond to Petition

Global Id: T0611100292
Action Type: RESPONSE
Date: 04/04/2006
Action: Respond to Petition

ARCO #1695 (Continued) **S100861834**

Global Id: T0611100292
Action Type: RESPONSE
Date: 07/15/2022
Action: Monitoring Report - Semi-Annually

Global Id: T0611100292
Action Type: RESPONSE
Date: 07/15/2021
Action: Monitoring Report - Semi-Annually

Global Id: T0611100292
Action Type: RESPONSE
Date: 07/15/2016
Action: Monitoring Report - Semi-Annually

Global Id: T0611100292
Action Type: RESPONSE
Date: 01/15/2022
Action: Monitoring Report - Semi-Annually

Global Id: T0611100292
Action Type: RESPONSE
Date: 01/15/2023
Action: Monitoring Report - Semi-Annually

Global Id: T0611100292
Action Type: RESPONSE
Date: 12/21/2012
Action: Corrective Action Plan / Remedial Action Plan - Regulator Responded

Global Id: T0611100292
Action Type: RESPONSE
Date: 07/30/2013
Action: Remedial Progress Report - Regulator Responded

Global Id: T0611100292
Action Type: REMEDIATION
Date: 03/07/1996
Action: Soil Vapor Extraction (SVE)

LUST:
Global Id: T0611100292
Status: Open - Case Begin Date
Status Date: 06/06/1988

Global Id: T0611100292
Status: Open - Site Assessment
Status Date: 06/06/1988

Global Id: T0611100292
Status: Open - Site Assessment
Status Date: 07/01/1988

Global Id: T0611100292
Status: Open - Site Assessment
Status Date: 07/21/1988

ARCO #1695 (Continued) **S100861834**

Global Id: T0611100292
Status: Open - Verification Monitoring
Status Date: 01/19/1990

Global Id: T0611100292
Status: Open - Remediation
Status Date: 08/14/1996

Global Id: T0611100292
Status: Open - Remediation
Status Date: 10/13/2005

Global Id: T0611100292
Status: Open - Verification Monitoring
Status Date: 10/31/2005

Global Id: T0611100292
Status: Open - Remediation
Status Date: 02/21/2007

Global Id: T0611100292
Status: Open - Remediation
Status Date: 03/19/2007

Global Id: T0611100292
Status: Open - Verification Monitoring
Status Date: 03/19/2007

Global Id: T0611100292
Status: Open - Verification Monitoring
Status Date: 04/14/2011

Global Id: T0611100292
Status: Open - Remediation
Status Date: 02/14/2013

LUST REG 4:
Region: 4
Regional Board: 04
County: Ventura
Facility Id: C-88042
Status: Remedial action (cleanup) Underway
Substance: Gasoline
Substance Quantity: Not reported
Local Case No: 88042
Case Type: O, S
Abatement Method Used at the Site: VSINTERIM
Global ID: T0611100292
W Global ID: Not reported
Staff: UNK
Local Agency: 56000L
Cross Street: Not reported
Enforcement Type: FREV
Date Leak Discovered: 6/6/1988
Date Leak First Reported: 6/6/1988
Date Leak Record Entered: Not reported

ARCO #1695 (Continued) **S100861834**

Date Confirmation Began: 7/1/1988
Date Leak Stopped: Not reported
Date Case Last Changed on Database: Not reported
Date the Case was Closed: Not reported
How Leak Discovered: Not reported
How Leak Stopped: Not reported
Cause of Leak: Not reported
Leak Source: Not reported
Operator: Not reported
Water System: Not reported
Well Name: Not reported
Approx. Dist To Production Well (ft): 9583.705647183568603923033041
Source of Cleanup Funding: F
Preliminary Site Assessment Workplan Submitted: 6/6/1988
Preliminary Site Assessment Began: 7/21/1988
Pollution Characterization Began: 7/21/1988
Remediation Plan Submitted: Not reported
Remedial Action Underway: 8/14/1996
Post Remedial Action Monitoring Began: Not reported
Enforcement Action Date: 6/6/1988
Historical Max MTBE Date: 11/13/2001
Hist Max MTBE Conc in Groundwater: 63
Hist Max MTBE Conc in Soil: .1
Significant Interim Remedial Action Taken: Not reported
GW Qualifier: =
Soil Qualifier: Not reported
Organization: Not reported
Owner Contact: Not reported
Responsible Party: ARCO PRODUCTS COMPANY
RP Address: Not reported
Program: LUST
Lat/Long: 34.1866041 / -1
Local Agency Staff: KCK
Beneficial Use: AGR
Priority: Not reported
Cleanup Fund Id: Not reported
Suspended: Not reported
Assigned Name: Not reported
Summary: Not reported

VENTURA CO. LUST:
Name: ARCO #1695
Address: 600 MOORPARK RD
City: THOUSAND OAKS
Region: VENTURA
Facility ID: 88042
Status: Remedial action (cleanup) Underway

CORTESE:
Name: ARCO #1695
Address: 600 MOORPARK RD
City,State,Zip: THOUSAND OAKS, CA 91360
Region: CORTESE
Envirostor Id: Not reported
Global ID: T0611100292
Site/Facility Type: LUST CLEANUP SITE

ARCO #1695 (Continued) **S100861834**

Cleanup Status:	OPEN - REMEDIATION
Status Date:	Not reported
Site Code:	Not reported
Latitude:	Not reported
Longitude:	Not reported
Owner:	Not reported
Enf Type:	Not reported
Swat R:	Not reported
Flag:	active
Order No:	Not reported
Waste Discharge System No:	Not reported
Effective Date:	Not reported
Region 2:	Not reported
WID Id:	Not reported
Solid Waste Id No:	Not reported
Waste Management Uit Name:	Not reported
File Name:	Active Open

HIST CORTESE:

edr_fname:	ARCO SS #1695-MOORPARK
edr_fadd1:	600 MOORPARK
City,State,Zip:	THOUSAND OAKS, CA 91360
Region:	CORTESE
Facility County Code:	56
Reg By:	LTNKA
Reg Id:	C-88042

CERS:

Name:	ARCO #1695
Address:	600 MOORPARK RD
City,State,Zip:	THOUSAND OAKS, CA 91360
Site ID:	710921
CERS ID:	T0611100292
CERS Description:	Leaking Underground Storage Tank Cleanup Site

Affiliation:

Affiliation Type Desc:	Regional Board Caseworker
Entity Name:	DAVID M. BJOSTAD - LOS ANGELES RWQCB (REGION 4)
Entity Title:	Not reported
Affiliation Address:	320 W. 4th Street, Suite 200
Affiliation City:	Los Angeles
Affiliation State:	CA
Affiliation Country:	Not reported
Affiliation Zip:	Not reported
Affiliation Phone:	,

AA275 **ARCO #1695** **UST FINDER RELEASE** **1028918406**
NNW **600 MOORPARK RD** **N/A**
1/4-1/2 **THOUSAND OAKS, CA 91360**
0.300 mi.
1583 ft. **Site 2 of 2 in cluster AA**

Relative: **Higher**

Actual: **762 ft.**

UST FINDER RELEASE:

Object ID:	58417
Facility ID:	Not reported
Lust ID:	CAT0611100292

ARCO #1695 (Continued) **1028918406**

Name:	ARCO #1695
Address:	600 MOORPARK RD
City,State,Zip:	THOUSAND OAKS, CA 91360
Address Match Type:	PointAddress
Reported Date:	Not reported
Status:	Open
Substance:	Not reported
Population within 1500ft:	1960
Domestic Wells within 1500ft:	2
Land Use:	Developed, Medium Intensity
Within SPA:	No
SPA PWS Facility ID:	Not reported
SPA Water Type:	Not reported
SPA Facility Type:	Not reported
SPA HUC12:	Not reported
Within WHPA:	No
WHPA PWS Facility ID:	Not reported
WHPA Water Type:	Not reported
WHPA Facility Type:	Not reported
WHPA HUC12:	Not reported
Within 100yr Floodplain:	No
Tribe:	Not reported
EPA Region:	9
NFA Letter 1:	Not reported
NFA Letter 2:	Not reported
NFA Letter 3:	Not reported
NFA Letter 4:	Not reported
Closed With Residual Contaminate:	Not reported
Coordinate Source:	Geocode
X Coord:	-118.87476
Y Coord:	34.1868400000001
Latitude:	34.1868399999999
Longitude:	-118.874759999999

AB276 **ABANDONED GAS STATION** **LUST** **S102423642**
SE **602 THOUSAND OAKS BLVD** **Cortese** **N/A**
1/4-1/2 **THOUSAND OAKS, CA 91360** **HIST CORTESE**
0.317 mi. **CERS**
1673 ft. **Site 1 of 2 in cluster AB**

Relative: **Higher**

Actual: **757 ft.**

LUST:

Name:	ABANDONED GAS STATION
Address:	602 THOUSAND OAKS BLVD
City,State,Zip:	THOUSAND OAKS, CA 91360
Lead Agency:	VENTURA COUNTY
Case Type:	LUST Cleanup Site
Geo Track:	http://geotracker.waterboards.ca.gov/profile_report.asp?global_id=T0611100311
Global Id:	T0611100311
Latitude:	34.1787762
Longitude:	-118.8670726
Status:	Completed - Case Closed
Status Date:	05/05/1998
Case Worker:	Not reported
RB Case Number:	C-88064
Local Agency:	Not reported
File Location:	Not reported
Local Case Number:	88064
Potential Media Affect:	Other Groundwater (uses other than drinking water)

ABANDONED GAS STATION (Continued) **S102423642**

Potential Contaminants of Concern: Gasoline
EPA Region: 9
Coordinate Source: Google Geocode
Cuf Case: YES
Quantity Released Gallons: Not reported
Begin Date: 05/24/1988
Leak Reported Date: 05/24/1988
How Discovered: Not reported
How Discovered Description: Not reported
Discharge Source: Not reported
Discharge Cause: Not reported
Stop Method: Not reported
Stop Description: Not reported
No Further Action Date: 05/05/1998
CA Water Watershed Name: Calleguas - Calleguas-Conejo - Thousand Oaks (408.28)
Dwr Groundwater Subbasin Name: Conejo (4-010)
Disadvantaged Community: Not reported
CA Enviroscreen 3 Score: 46-50%
CA Enviroscreen 4 Score: 55-60%
Military DOD Site: No
Facility Project Subtype: Not reported
RWQCB Region: LOS ANGELES RWQCB (REGION 4)
Site History: Not reported

LUST:
Global Id: T0611100311
Contact Type: Regional Board Caseworker
Contact Name: DANIEL PIROTTON
Organization Name: LOS ANGELES RWQCB (REGION 4)
Address: Not reported
City: R4 UNKNOWN
Email: dpirotton@waterboards.ca.gov
Phone Number: 2135766714

LUST:
Global Id: T0611100311
Action Type: Other
Date: 05/24/1988
Action: Leak Discovery

Global Id: T0611100311
Action Type: ENFORCEMENT
Date: 05/24/1988
Action: * Historical Enforcement

Global Id: T0611100311
Action Type: Other
Date: 05/24/1988
Action: Leak Reported

LUST:
Global Id: T0611100311
Status: Open - Case Begin Date
Status Date: 05/24/1988

Global Id: T0611100311
Status: Open - Site Assessment

ABANDONED GAS STATION (Continued) **S102423642**

Status Date: 05/24/1988

Global Id: T0611100311
Status: Open - Site Assessment
Status Date: 06/01/1988

Global Id: T0611100311
Status: Open - Site Assessment
Status Date: 02/08/1991

Global Id: T0611100311
Status: Open - Remediation
Status Date: 11/23/1993

Global Id: T0611100311
Status: Open - Remediation
Status Date: 01/15/1998

Global Id: T0611100311
Status: Completed - Case Closed
Status Date: 05/05/1998

LUST REG 4:
Region: 4
Regional Board: 04
County: Ventura
Facility Id: C-88064
Status: Case Closed
Substance: Regular Gasoline
Substance Quantity: Not reported
Local Case No: 88064
Case Type: Groundwater
Abatement Method Used at the Site: ETED
Global ID: T0611100311
W Global ID: Not reported
Staff: UNK
Local Agency: 56000L
Cross Street: Not reported
Enforcement Type: EF
Date Leak Discovered: 5/24/1988
Date Leak First Reported: 5/24/1988
Date Leak Record Entered: Not reported
Date Confirmation Began: 5/24/1988
Date Leak Stopped: Not reported
Date Case Last Changed on Database: Not reported
Date the Case was Closed: 5/5/1998
How Leak Discovered: Not reported
How Leak Stopped: Not reported
Cause of Leak: Not reported
Leak Source: Not reported
Operator: Not reported
Water System: Not reported
Well Name: Not reported
Approx. Dist To Production Well (ft): 12005.536154639852853250387969
Source of Cleanup Funding: F
Preliminary Site Assessment Workplan Submitted: 6/1/1988

ABANDONED GAS STATION (Continued) **S102423642**

Preliminary Site Assessment Began:	2/8/1991
Pollution Characterization Began:	2/8/1991
Remediation Plan Submitted:	11/23/1993
Remedial Action Underway:	1/15/1998
Post Remedial Action Monitoring Began:	Not reported
Enforcement Action Date:	5/24/1988
Historical Max MTBE Date:	Not reported
Hist Max MTBE Conc in Groundwater:	Not reported
Hist Max MTBE Conc in Soil:	Not reported
Significant Interim Remedial Action Taken:	Not reported
GW Qualifier:	Not reported
Soil Qualifier:	Not reported
Organization:	Not reported
Owner Contact:	Not reported
Responsible Party:	KURT RALSTON
RP Address:	Not reported
Program:	LUST
Lat/Long:	34.1788682 / -1
Local Agency Staff:	KCK
Beneficial Use:	Not reported
Priority:	Not reported
Cleanup Fund Id:	Not reported
Suspended:	Not reported
Assigned Name:	Not reported
Summary:	Not reported

VENTURA CO. LUST:

Name:	ABANDONED GAS STATION
Address:	602 THOUSAND OAKS BLVD
City:	THOUSAND OAKS
Region:	VENTURA
Facility ID:	88064
Status:	Case Closed

CORTESE:

Name:	ABANDONED GAS STATION
Address:	602 THOUSAND OAKS BLVD
City,State,Zip:	THOUSAND OAKS, CA 91360
Region:	CORTESE
Envirostor Id:	Not reported
Global ID:	T0611100311
Site/Facility Type:	LUST CLEANUP SITE
Cleanup Status:	COMPLETED - CASE CLOSED
Status Date:	Not reported
Site Code:	Not reported
Latitude:	Not reported
Longitude:	Not reported
Owner:	Not reported
Enf Type:	Not reported
Swat R:	Not reported
Flag:	active
Order No:	Not reported
Waste Discharge System No:	Not reported
Effective Date:	Not reported
Region 2:	Not reported
WID Id:	Not reported

ABANDONED GAS STATION (Continued) **S102423642**

Solid Waste Id No: Not reported
Waste Management Uit Name: Not reported
File Name: Active Open

HIST CORTESE:
edr_fname: ABANDONED GAS STATION
edr_fadd1: 602 THOUSAND OAKS
City,State,Zip: THOUSAND OAKS, CA 93030
Region: CORTESE
Facility County Code: 56
Reg By: LTNKA
Reg Id: C-88064

CERS:
Name: ABANDONED GAS STATION
Address: 602 THOUSAND OAKS BLVD
City,State,Zip: THOUSAND OAKS, CA 91360
Site ID: 707643
CERS ID: T0611100311
CERS Description: Leaking Underground Storage Tank Cleanup Site

Affiliation:
Affiliation Type Desc: Regional Board Caseworker
Entity Name: DANIEL PIROTTON - LOS ANGELES RWQCB (REGION 4)
Entity Title: Not reported
Affiliation Address: Not reported
Affiliation City: R4 UNKNOWN
Affiliation State: CA
Affiliation Country: Not reported
Affiliation Zip: Not reported
Affiliation Phone: 2135766714,

AB277 **ABANDONED GAS STATION** **UST FINDER RELEASE** **1028913843**
SE **602 THOUSAND OAKS BLVD** **N/A**
1/4-1/2 **THOUSAND OAKS, CA 91360**
0.317 mi.
1673 ft. **Site 2 of 2 in cluster AB**

Relative:
Higher

Actual:
757 ft.

UST FINDER RELEASE:
Object ID: 58446
Facility ID: Not reported
Lust ID: CAT0611100311
Name: ABANDONED GAS STATION
Address: 602 THOUSAND OAKS BLVD
City,State,Zip: THOUSAND OAKS, CA 91360
Address Match Type: PointAddress
Reported Date: Not reported
Status: No Further Action
Substance: Not reported
Population within 1500ft: 934
Domestic Wells within 1500ft: 1
Land Use: Developed, Medium Intensity
Within SPA: No
SPA PWS Facility ID: Not reported
SPA Water Type: Not reported
SPA Facility Type: Not reported

ABANDONED GAS STATION (Continued) **1028913843**

SPA HUC12:	Not reported
Within WHPA:	No
WHPA PWS Facility ID:	Not reported
WHPA Water Type:	Not reported
WHPA Facility Type:	Not reported
WHPA HUC12:	Not reported
Within 100yr Floodplain:	No
Tribe:	Not reported
EPA Region:	9
NFA Letter 1:	Not reported
NFA Letter 2:	Not reported
NFA Letter 3:	Not reported
NFA Letter 4:	Not reported
Closed With Residual Contaminate:	Not reported
Coordinate Source:	Geocode
X Coord:	-118.86671
Y Coord:	34.17889
Latitude:	34.17889
Longitude:	-118.866709999999

---

278 **SEARS** **LUST** **S111760467**
West **145 HILLCREST DR** **N/A**
1/4-1/2 **THOUSAND OAKS, CA 91362**
0.334 mi.
1764 ft.

Relative: LUST:
Lower

Actual:
720 ft.

Name:	SEARS
Address:	145 HILLCREST DR
City,State,Zip:	THOUSAND OAKS, CA 91362
Lead Agency:	VENTURA COUNTY
Case Type:	LUST Cleanup Site
Geo Track:	http://geotracker.waterboards.ca.gov/profile_report.asp?global_id=T0611100712
Global Id:	T0611100712
Latitude:	34.181603
Longitude:	-118.879757
Status:	Completed - Case Closed
Status Date:	05/14/1996
Case Worker:	Not reported
RB Case Number:	C-91004
Local Agency:	Not reported
File Location:	Not reported
Local Case Number:	91004
Potential Media Affect:	Soil
Potential Contaminants of Concern:	Waste Oil / Motor / Hydraulic / Lubricating
EPA Region:	9
Coordinate Source:	Google Geocode
Cuf Case:	NO
Quantity Released Gallons:	Not reported
Begin Date:	02/11/1991
Leak Reported Date:	02/11/1991
How Discovered:	Not reported
How Discovered Description:	Not reported
Discharge Source:	Not reported
Discharge Cause:	Not reported
Stop Method:	Not reported
Stop Description:	Not reported
No Further Action Date:	05/14/1996

SEARS (Continued) **S111760467**

CA Water Watershed Name: Calleguas - Calleguas-Conejo - Thousand Oaks (408.28)
Dwr Groundwater Subbasin Name: Conejo (4-010)
Disadvantaged Community: Not reported
CA Enviroscreen 3 Score: 51-55%
CA Enviroscreen 4 Score: 35-40%
Military DOD Site: No
Facility Project Subtype: Not reported
RWQCB Region: LOS ANGELES RWQCB (REGION 4)
Site History: Not reported

LUST:
Global Id: T0611100712
Contact Type: Regional Board Caseworker
Contact Name: DANIEL PIROTTON
Organization Name: LOS ANGELES RWQCB (REGION 4)
Address: Not reported
City: R4 UNKNOWN
Email: dpirotton@waterboards.ca.gov
Phone Number: 2135766714

LUST:
Global Id: T0611100712
Action Type: Other
Date: 02/12/1991
Action: Leak Stopped

Global Id: T0611100712
Action Type: ENFORCEMENT
Date: 02/11/1991
Action: * Historical Enforcement

Global Id: T0611100712
Action Type: Other
Date: 02/11/1991
Action: Leak Discovery

Global Id: T0611100712
Action Type: Other
Date: 02/11/1991
Action: Leak Reported

LUST:
Global Id: T0611100712
Status: Open - Case Begin Date
Status Date: 02/11/1991

Global Id: T0611100712
Status: Open - Site Assessment
Status Date: 02/11/1991

Global Id: T0611100712
Status: Open - Site Assessment
Status Date: 12/15/1991

Global Id: T0611100712
Status: Open - Site Assessment
Status Date: 12/15/1992

SEARS (Continued) **S111760467**

Global Id:	T0611100712
Status:	Open - Remediation
Status Date:	05/03/1996
Global Id:	T0611100712
Status:	Completed - Case Closed
Status Date:	05/14/1996

AC279 **CAL-U-RENT - TO** **UST FINDER RELEASE** **1028929538**
ESE **661 THOUSAND OAKS BLVD** **N/A**
1/4-1/2 **THOUSAND OAKS, CA 91360**
0.334 mi.
1766 ft. **Site 1 of 2 in cluster AC**

Relative:
Higher

Actual:
750 ft.

UST FINDER RELEASE:

Object ID:	58449
Facility ID:	Not reported
Lust ID:	CAT0611100187
Name:	CAL-U-RENT - TO
Address:	661 THOUSAND OAKS BLVD
City,State,Zip:	THOUSAND OAKS, CA 91360
Address Match Type:	PointAddress
Reported Date:	Not reported
Status:	No Further Action
Substance:	Not reported
Population within 1500ft:	1030
Domestic Wells within 1500ft:	1
Land Use:	Developed, Medium Intensity
Within SPA:	No
SPA PWS Facility ID:	Not reported
SPA Water Type:	Not reported
SPA Facility Type:	Not reported
SPA HUC12:	Not reported
Within WHPA:	No
WHPA PWS Facility ID:	Not reported
WHPA Water Type:	Not reported
WHPA Facility Type:	Not reported
WHPA HUC12:	Not reported
Within 100yr Floodplain:	No
Tribe:	Not reported
EPA Region:	9
NFA Letter 1:	Not reported
NFA Letter 2:	Not reported
NFA Letter 3:	Not reported
NFA Letter 4:	Not reported
Closed With Residual Contaminate:	Not reported
Coordinate Source:	Geocode
X Coord:	-118.86578
Y Coord:	34.17916
Latitude:	34.17916
Longitude:	-118.86578

AC280 **CAL-U-RENT** **LUST** **S101306032**
ESE **661 THOUSAND OAKS BLVD** **Cortese** **N/A**
1/4-1/2 **THOUSAND OAKS, CA 91360** **HIST CORTESE**
0.334 mi. **CERS**
1766 ft. **Site 2 of 2 in cluster AC**

Relative:
Higher

Actual:
750 ft.

LUST:

Name:	CAL-U-RENT - TO
Address:	661 THOUSAND OAKS BLVD
City,State,Zip:	THOUSAND OAKS, CA 91360
Lead Agency:	SWRCB
Case Type:	LUST Cleanup Site
Geo Track:	http://geotracker.waterboards.ca.gov/profile_report.asp?global_id=T0611100187
Global Id:	T0611100187
Latitude:	34.1793052781422
Longitude:	-118.865654468536
Status:	Completed - Case Closed
Status Date:	04/14/2015
Case Worker:	MC
RB Case Number:	87036
Local Agency:	Not reported
File Location:	All Files are on GeoTracker or in the Local Agency Database
Local Case Number:	Not reported
Potential Media Affect:	Other Groundwater (uses other than drinking water)
Potential Contaminants of Concern:	Gasoline
EPA Region:	9
Coordinate Source:	Manual Entry on Screens
Cuf Case:	YES
Quantity Released Gallons:	Not reported
Begin Date:	04/16/1987
Leak Reported Date:	04/16/1987
How Discovered:	Not reported
How Discovered Description:	Not reported
Discharge Source:	Not reported
Discharge Cause:	Not reported
Stop Method:	Not reported
Stop Description:	Not reported
No Further Action Date:	04/14/2015
CA Water Watershed Name:	Calleguas - Calleguas-Conejo - Thousand Oaks (408.28)
Dwr Groundwater Subbasin Name:	Conejo (4-010)
Disadvantaged Community:	Not reported
CA Enviroscreen 3 Score:	46-50%
CA Enviroscreen 4 Score:	55-60%
Military DOD Site:	No
Facility Project Subtype:	Not reported
RWQCB Region:	LOS ANGELES RWQCB (REGION 4)
Site History:	c

LUST:

Global Id:	T0611100187
Contact Type:	Regional Board Caseworker
Contact Name:	DANIEL PIROTTON
Organization Name:	LOS ANGELES RWQCB (REGION 4)
Address:	Not reported
City:	R4 UNKNOWN
Email:	dpirotton@waterboards.ca.gov
Phone Number:	2135766714

Global Id:	T0611100187
Contact Type:	SWRCB Contact - Primary Caseworker

CAL-U-RENT (Continued) **S101306032**

Contact Name: MATTHEW COHEN
Organization Name: SWRCB
Address: 1001 I Street
City: SACRAMENTO
Email: matthew.cohen@waterboards.ca.gov
Phone Number: 9163415751

LUST:

Global Id: T0611100187
Action Type: ENFORCEMENT
Date: 06/21/2005
Action: * Historical Enforcement - #4

Global Id: T0611100187
Action Type: ENFORCEMENT
Date: 09/29/2003
Action: * Historical Enforcement - #2

Global Id: T0611100187
Action Type: ENFORCEMENT
Date: 02/19/2008
Action: Technical Correspondence / Assistance / Other - #16

Global Id: T0611100187
Action Type: ENFORCEMENT
Date: 12/10/2007
Action: Technical Correspondence / Assistance / Other - #15

Global Id: T0611100187
Action Type: ENFORCEMENT
Date: 11/24/2009
Action: Staff Letter

Global Id: T0611100187
Action Type: ENFORCEMENT
Date: 01/31/2012
Action: File review

Global Id: T0611100187
Action Type: Other
Date: 04/16/1987
Action: Leak Discovery

Global Id: T0611100187
Action Type: RESPONSE
Date: 04/30/2008
Action: Remedial Progress Report

Global Id: T0611100187
Action Type: RESPONSE
Date: 03/15/2007
Action: CAP/RAP - Feasibility Study Report

Global Id: T0611100187
Action Type: ENFORCEMENT
Date: 09/12/2006
Action: Technical Correspondence / Assistance / Other - #10

CAL-U-RENT (Continued) **S101306032**

Global Id: T0611100187
Action Type: ENFORCEMENT
Date: 04/23/2007
Action: Technical Correspondence / Assistance / Other - #13

Global Id: T0611100187
Action Type: ENFORCEMENT
Date: 06/19/2007
Action: Technical Correspondence / Assistance / Other - #14

Global Id: T0611100187
Action Type: ENFORCEMENT
Date: 04/16/2009
Action: File review

Global Id: T0611100187
Action Type: ENFORCEMENT
Date: 04/27/2009
Action: Staff Letter

Global Id: T0611100187
Action Type: ENFORCEMENT
Date: 05/11/2011
Action: File review

Global Id: T0611100187
Action Type: ENFORCEMENT
Date: 06/29/2010
Action: File review

Global Id: T0611100187
Action Type: ENFORCEMENT
Date: 01/01/2008
Action: File review

Global Id: T0611100187
Action Type: ENFORCEMENT
Date: 01/15/2014
Action: Staff Letter

Global Id: T0611100187
Action Type: ENFORCEMENT
Date: 04/14/2015
Action: Closure/No Further Action Letter

Global Id: T0611100187
Action Type: RESPONSE
Date: 11/05/2009
Action: Correspondence

Global Id: T0611100187
Action Type: RESPONSE
Date: 01/29/2010
Action: Monitoring Report - Quarterly

Global Id: T0611100187
Action Type: RESPONSE

CAL-U-RENT (Continued) **S101306032**

Date: 02/17/2006
Action: Other Report / Document

Global Id: T0611100187
Action Type: RESPONSE
Date: 11/11/2005
Action: CAP/RAP - Feasibility Study Report

Global Id: T0611100187
Action Type: RESPONSE
Date: 03/31/2006
Action: Other Report / Document

Global Id: T0611100187
Action Type: RESPONSE
Date: 04/07/2006
Action: Other Workplan

Global Id: T0611100187
Action Type: RESPONSE
Date: 03/14/2008
Action: Well Installation Report

Global Id: T0611100187
Action Type: ENFORCEMENT
Date: 04/24/2006
Action: Notice to Comply - #9

Global Id: T0611100187
Action Type: ENFORCEMENT
Date: 03/23/2005
Action: * No Action - #3

Global Id: T0611100187
Action Type: ENFORCEMENT
Date: 02/28/2006
Action: * Historical Enforcement - #8

Global Id: T0611100187
Action Type: ENFORCEMENT
Date: 08/15/2005
Action: * Historical Enforcement - #5

Global Id: T0611100187
Action Type: ENFORCEMENT
Date: 12/19/2006
Action: Technical Correspondence / Assistance / Other - #12

Global Id: T0611100187
Action Type: ENFORCEMENT
Date: 12/06/2006
Action: Technical Correspondence / Assistance / Other - #11

Global Id: T0611100187
Action Type: ENFORCEMENT
Date: 12/12/2005
Action: * Historical Enforcement - #7

CAL-U-RENT (Continued) **S101306032**

Global Id: T0611100187
Action Type: ENFORCEMENT
Date: 02/16/2011
Action: File review

Global Id: T0611100187
Action Type: ENFORCEMENT
Date: 12/21/2010
Action: Staff Letter

Global Id: T0611100187
Action Type: ENFORCEMENT
Date: 07/31/2013
Action: File review

Global Id: T0611100187
Action Type: ENFORCEMENT
Date: 06/02/2010
Action: Clean Up Fund - Case Closure Review Summary Report (RSR)

Global Id: T0611100187
Action Type: RESPONSE
Date: 01/04/2010
Action: Correspondence

Global Id: T0611100187
Action Type: RESPONSE
Date: 11/01/2004
Action: CAP/RAP - Feasibility Study Report

Global Id: T0611100187
Action Type: RESPONSE
Date: 07/31/2012
Action: Monitoring Report - Quarterly

Global Id: T0611100187
Action Type: RESPONSE
Date: 10/30/2012
Action: Electronic Reporting Submittal Due

Global Id: T0611100187
Action Type: RESPONSE
Date: 12/30/2013
Action: Fact Sheets - Public Participation

Global Id: T0611100187
Action Type: RESPONSE
Date: 12/04/2013
Action: Verbal Communication

Global Id: T0611100187
Action Type: RESPONSE
Date: 02/15/2014
Action: Fact Sheets - Public Participation

Global Id: T0611100187
Action Type: RESPONSE

CAL-U-RENT (Continued) **S101306032**

Date:	06/15/2014
Action:	Well Destruction Report
Global Id:	T0611100187
Action Type:	RESPONSE
Date:	03/26/2014
Action:	Verbal Communication
Global Id:	T0611100187
Action Type:	ENFORCEMENT
Date:	07/17/2008
Action:	Technical Correspondence / Assistance / Other
Global Id:	T0611100187
Action Type:	ENFORCEMENT
Date:	08/19/2008
Action:	File review
Global Id:	T0611100187
Action Type:	ENFORCEMENT
Date:	08/31/2011
Action:	Staff Letter
Global Id:	T0611100187
Action Type:	ENFORCEMENT
Date:	08/30/2010
Action:	File review
Global Id:	T0611100187
Action Type:	ENFORCEMENT
Date:	08/22/2013
Action:	File Review - Closure
Global Id:	T0611100187
Action Type:	ENFORCEMENT
Date:	07/30/2012
Action:	File review
Global Id:	T0611100187
Action Type:	ENFORCEMENT
Date:	05/30/2012
Action:	Staff Letter
Global Id:	T0611100187
Action Type:	ENFORCEMENT
Date:	07/02/2012
Action:	Clean Up Fund - Case Closure Review Summary Report (RSR)
Global Id:	T0611100187
Action Type:	ENFORCEMENT
Date:	08/10/2011
Action:	Clean Up Fund - Case Closure Review Summary Report (RSR)
Global Id:	T0611100187
Action Type:	RESPONSE
Date:	07/30/2008
Action:	Monitoring Report - Quarterly

CAL-U-RENT (Continued) **S101306032**

Global Id: T0611100187
Action Type: RESPONSE
Date: 09/30/2011
Action: Other Report / Document

Global Id: T0611100187
Action Type: RESPONSE
Date: 10/31/2011
Action: Monitoring Report - Quarterly

Global Id: T0611100187
Action Type: REMEDIATION
Date: 01/16/2007
Action: In Situ Physical/Chemical Treatment (other than SVE)

Global Id: T0611100187
Action Type: REMEDIATION
Date: 01/16/2007
Action: In Situ Physical/Chemical Treatment (other than SVE)

Global Id: T0611100187
Action Type: ENFORCEMENT
Date: 04/16/1987
Action: * Historical Enforcement - #1

Global Id: T0611100187
Action Type: ENFORCEMENT
Date: 10/12/2005
Action: Notice to Comply - #6

Global Id: T0611100187
Action Type: ENFORCEMENT
Date: 05/27/2008
Action: * No Action - #17

Global Id: T0611100187
Action Type: ENFORCEMENT
Date: 03/05/2010
Action: File review

Global Id: T0611100187
Action Type: ENFORCEMENT
Date: 12/21/2010
Action: Notice of Responsibility

Global Id: T0611100187
Action Type: ENFORCEMENT
Date: 10/18/2012
Action: Staff Letter

Global Id: T0611100187
Action Type: ENFORCEMENT
Date: 05/07/2013
Action: File Review - Closure

Global Id: T0611100187
Action Type: ENFORCEMENT

CAL-U-RENT (Continued) **S101306032**

Date: 05/07/2013
Action: Staff Letter

Global Id: T0611100187
Action Type: ENFORCEMENT
Date: 06/26/2014
Action: File review

Global Id: T0611100187
Action Type: ENFORCEMENT
Date: 05/29/2014
Action: Staff Letter

Global Id: T0611100187
Action Type: Other
Date: 04/16/1987
Action: Leak Reported

Global Id: T0611100187
Action Type: RESPONSE
Date: 08/31/2005
Action: Soil and Water Investigation Workplan

Global Id: T0611100187
Action Type: RESPONSE
Date: 08/31/2007
Action: Corrective Action Plan / Remedial Action Plan

Global Id: T0611100187
Action Type: RESPONSE
Date: 07/16/2007
Action: Electronic Reporting Submittal Due

Global Id: T0611100187
Action Type: RESPONSE
Date: 10/30/2008
Action: Monitoring Report - Quarterly

Global Id: T0611100187
Action Type: RESPONSE
Date: 09/08/2010
Action: Correspondence

Global Id: T0611100187
Action Type: RESPONSE
Date: 10/12/2010
Action: Correspondence

Global Id: T0611100187
Action Type: RESPONSE
Date: 07/20/2012
Action: Soil and Water Investigation Workplan - Regulator Responded

LUST:
Global Id: T0611100187
Status: Open - Case Begin Date
Status Date: 04/16/1987

CAL-U-RENT (Continued) **S101306032**

Global Id: T0611100187
Status: Open - Site Assessment
Status Date: 10/06/1987

Global Id: T0611100187
Status: Open - Site Assessment
Status Date: 12/10/1987

Global Id: T0611100187
Status: Open - Site Assessment
Status Date: 07/01/1988

Global Id: T0611100187
Status: Open - Site Assessment
Status Date: 04/25/2001

Global Id: T0611100187
Status: Open - Remediation
Status Date: 10/04/2007

Global Id: T0611100187
Status: Open - Verification Monitoring
Status Date: 01/01/2008

Global Id: T0611100187
Status: Open - Eligible for Closure
Status Date: 05/07/2013

Global Id: T0611100187
Status: Completed - Case Closed
Status Date: 04/14/2015

LUST REG 4:
Region: 4
Regional Board: 04
County: Ventura
Facility Id: C-87036
Status: Pollution Characterization
Substance: Misc. Motor Vehicle Fuels
Substance Quantity: Not reported
Local Case No: 87036
Case Type: Groundwater
Abatement Method Used at the Site: EDGT
Global ID: T0611100187
W Global ID: Not reported
Staff: UNK
Local Agency: 56000L
Cross Street: Not reported
Enforcement Type: LFOR
Date Leak Discovered: 4/16/1987
Date Leak First Reported: 4/16/1987
Date Leak Record Entered: Not reported
Date Confirmation Began: 7/1/1988
Date Leak Stopped: Not reported
Date Case Last Changed on Database: Not reported
Date the Case was Closed: Not reported

CAL-U-RENT (Continued) **S101306032**

How Leak Discovered:	Not reported
How Leak Stopped:	Not reported
Cause of Leak:	Not reported
Leak Source:	Not reported
Operator:	Not reported
Water System:	Not reported
Well Name:	Not reported
Approx. Dist To Production Well (ft):	12301.205533226481288189961458
Source of Cleanup Funding:	F
Preliminary Site Assessment Workplan Submitted:	10/6/1987
Preliminary Site Assessment Began:	12/10/1987
Pollution Characterization Began:	4/25/2001
Remediation Plan Submitted:	Not reported
Remedial Action Underway:	Not reported
Post Remedial Action Monitoring Began:	Not reported
Enforcement Action Date:	4/16/1987
Historical Max MTBE Date:	12/30/2003
Hist Max MTBE Conc in Groundwater:	14
Hist Max MTBE Conc in Soil:	0
Significant Interim Remedial Action Taken:	Not reported
GW Qualifier:	=
Soil Qualifier:	ND
Organization:	Not reported
Owner Contact:	Not reported
Responsible Party:	CAL-U-RENT
RP Address:	Not reported
Program:	LUST
Lat/Long:	34.1793192 / -1
Local Agency Staff:	KCK
Beneficial Use:	AGR
Priority:	Not reported
Cleanup Fund Id:	Not reported
Suspended:	Not reported
Assigned Name:	Not reported
Summary:	Not reported

VENTURA CO. LUST:

Name:	CAL-U-RENT - TO
Address:	661 THOUSAND OAKS BLVD
City:	THOUSAND OAKS
Region:	VENTURA
Facility ID:	87036
Status:	Remediation Plan

CORTESE:

Name:	CAL-U-RENT - TO
Address:	661 THOUSAND OAKS BLVD
City,State,Zip:	THOUSAND OAKS, CA 91360
Region:	CORTESE
Envirostor Id:	Not reported
Global ID:	T0611100187
Site/Facility Type:	LUST CLEANUP SITE
Cleanup Status:	COMPLETED - CASE CLOSED
Status Date:	Not reported
Site Code:	Not reported
Latitude:	Not reported

CAL-U-RENT (Continued) **S101306032**

Longitude:	Not reported
Owner:	Not reported
Enf Type:	Not reported
Swat R:	Not reported
Flag:	active
Order No:	Not reported
Waste Discharge System No:	Not reported
Effective Date:	Not reported
Region 2:	Not reported
WID Id:	Not reported
Solid Waste Id No:	Not reported
Waste Management Uit Name:	Not reported
File Name:	Active Open

HIST CORTESE:

edr_fname:	CAL-U-RENT
edr_fadd1:	661 THOUSAND OAKS
City,State,Zip:	THOUSAND OAKS, CA 91360
Region:	CORTESE
Facility County Code:	56
Reg By:	LTNKA
Reg Id:	C-87036

CERS:

Name:	CAL-U-RENT - TO
Address:	661 THOUSAND OAKS BLVD
City,State,Zip:	THOUSAND OAKS, CA 91360
Site ID:	716513
CERS ID:	T0611100187
CERS Description:	Leaking Underground Storage Tank Cleanup Site

Affiliation:

Affiliation Type Desc:	Regional Board Caseworker
Entity Name:	DANIEL PIROTTON - LOS ANGELES RWQCB (REGION 4)
Entity Title:	Not reported
Affiliation Address:	Not reported
Affiliation City:	R4 UNKNOWN
Affiliation State:	CA
Affiliation Country:	Not reported
Affiliation Zip:	Not reported
Affiliation Phone:	2135766714,

281
WSW
1/4-1/2
0.339 mi.
1788 ft.

SEARS
145 HILLCREST DR
THOUSAND OAKS, CA 91362

UST FINDER RELEASE **1029103669**
N/A

Relative:
Lower

Actual:
710 ft.

UST FINDER RELEASE:

Object ID:	58387
Facility ID:	Not reported
Lust ID:	CAT0611100712
Name:	SEARS
Address:	145 HILLCREST DR
City,State,Zip:	THOUSAND OAKS, CA 91362
Address Match Type:	PointAddress

SEARS (Continued) **1029103669**

Reported Date:	Not reported
Status:	No Further Action
Substance:	Not reported
Population within 1500ft:	200
Domestic Wells within 1500ft:	1
Land Use:	Developed, Medium Intensity
Within SPA:	No
SPA PWS Facility ID:	Not reported
SPA Water Type:	Not reported
SPA Facility Type:	Not reported
SPA HUC12:	Not reported
Within WHPA:	No
WHPA PWS Facility ID:	Not reported
WHPA Water Type:	Not reported
WHPA Facility Type:	Not reported
WHPA HUC12:	Not reported
Within 100yr Floodplain:	No
Tribe:	Not reported
EPA Region:	9
NFA Letter 1:	Not reported
NFA Letter 2:	Not reported
NFA Letter 3:	Not reported
NFA Letter 4:	Not reported
Closed With Residual Contaminate:	Not reported
Coordinate Source:	Geocode
X Coord:	-118.87982
Y Coord:	34.18055
Latitude:	34.1805499999999
Longitude:	-118.879819999999

282
NNW
1/4-1/2
0.359 mi.
1895 ft.

SUNBELT DRYCLEANER
716 MOORPARK ROAD, NORTH
THOUSAND OAKS, CA 91360

CPS-SLIC **S109521495**
CERS **N/A**

Relative:
Higher

Actual:
778 ft.

CPS-SLIC:

Name:	SUNBELT DRYCLEANER
Address:	716 MOORPARK ROAD, NORTH
City,State,Zip:	THOUSAND OAKS, CA 91360
Region:	STATE
Facility Status:	**Completed - Case Closed**
Status Date:	12/16/2002
Global Id:	T10000000946
Lead Agency:	VENTURA COUNTY
Lead Agency Case Number:	SR3146686
Latitude:	34.187537
Longitude:	-118.874651
Case Type:	Cleanup Program Site
Case Worker:	EKO
Local Agency:	VENTURA COUNTY
RB Case Number:	Not reported
File Location:	Local Agency Warehouse
Potential Media Affected:	Not reported
Potential Contaminants of Concern:	Tetrachloroethylene (PCE)
EPA Region:	9
Coordinate Source:	Manual Entry on Screens
Cuf Case:	NO

SUNBELT DRYCLEANER (Continued) **S109521495**

Quantity Released Gallons:	Not reported
Begin Date:	12/16/2002
Leak Reported Date:	Not reported
How Discovered:	Not reported
How Discovered Description:	Not reported
Discharge Source:	Not reported
Discharge Cause:	Not reported
Stop Method:	Not reported
Stop Description:	Not reported
No Further Action Date:	12/16/2002
CA Water Watershed Name:	Calleguas - Calleguas-Conejo - Thousand Oaks (408.28)
Dwr Groundwater Subbasin Name:	Conejo (4-010)
Disadvantaged Community:	Not reported
CA Enviroscreen 3 Score:	41-45%
CA Enviroscreen 4 Score:	25-30%
Military DOD Site:	No
Facility Project Subtype:	Not reported
RWQCB Region:	LOS ANGELES RWQCB (REGION 4)
Site History:	Not reported

Click here to access the California GeoTracker records for this facility:

CERS:

Name:	SUNBELT DRYCLEANER
Address:	716 MOORPARK ROAD, NORTH
City,State,Zip:	THOUSAND OAKS, CA 91360
Site ID:	764769
CERS ID:	T10000000946
CERS Description:	Cleanup Program Site

Affiliation:

Affiliation Type Desc:	Local Agency Caseworker
Entity Name:	ERIN K. O'CONNELL - VENTURA COUNTY
Entity Title:	Not reported
Affiliation Address:	800 S. VICTORIA AVE
Affiliation City:	VENTURA
Affiliation State:	CA
Affiliation Country:	Not reported
Affiliation Zip:	Not reported
Affiliation Phone:	,

AD283 **ALDON INVESTMENTS** **LUST** **U001567913**
SE **72 MOODY COURT** **UST** **N/A**
1/4-1/2 **THOUSAND OAKS, CA** **HIST UST**
0.384 mi. **Cortese**
2028 ft. **Site 1 of 3 in cluster AD** **CERS**

Relative: Higher

Actual: 781 ft.

LUST REG 4:

Region:	4
Regional Board:	04
County:	Ventura
Facility Id:	C-88161
Status:	Case Closed
Substance:	Diesel
Substance Quantity:	Not reported
Local Case No:	88161
Case Type:	Groundwater

ALDON INVESTMENTS (Continued) **U001567913**

Abatement Method Used at the Site:		Excavate and Dispose
Global ID:	T0611100391	
W Global ID:	Not reported	
Staff:	UNK	
Local Agency:	56000L	
Cross Street:	Not reported	
Enforcement Type:	EF	
Date Leak Discovered:	11/3/1988	
Date Leak First Reported:		11/3/1988
Date Leak Record Entered:	Not reported	
Date Confirmation Began:	11/2/1988	
Date Leak Stopped:	Not reported	
Date Case Last Changed on Database:		Not reported
Date the Case was Closed:		4/25/1989
How Leak Discovered:	Not reported	
How Leak Stopped:	Not reported	
Cause of Leak:	Not reported	
Leak Source:	Not reported	
Operator:	Not reported	
Water System:	Not reported	
Well Name:	Not reported	
Approx. Dist To Production Well (ft):		12032.311678075023900216514469
Source of Cleanup Funding:		S
Preliminary Site Assessment Workplan Submitted:		11/2/1988
Preliminary Site Assessment Began:		4/25/1989
Pollution Characterization Began:		Not reported
Remediation Plan Submitted:		Not reported
Remedial Action Underway:		Not reported
Post Remedial Action Monitoring Began:		Not reported
Enforcement Action Date:		11/2/1988
Historical Max MTBE Date:		Not reported
Hist Max MTBE Conc in Groundwater:		Not reported
Hist Max MTBE Conc in Soil:		Not reported
Significant Interim Remedial Action Taken:		Not reported
GW Qualifier:	Not reported	
Soil Qualifier:	Not reported	
Organization:	Not reported	
Owner Contact:	Not reported	
Responsible Party:	ALDON INVESTMENTS	
RP Address:	Not reported	
Program:	LUST	
Lat/Long:	34.1785162 / -1	
Local Agency Staff:	EHD	
Beneficial Use:	Not reported	
Priority:	Not reported	
Cleanup Fund Id:	Not reported	
Suspended:	Not reported	
Assigned Name:	Not reported	
Summary:	Not reported	

VENTURA CO. LUST:

Name:	ALDON INVESTMENTS
Address:	72 MOODY COURT
City:	THOUSAND OAKS
Region:	VENTURA
Facility ID:	88161
Status:	Case Closed

ALDON INVESTMENTS (Continued) **U001567913**

VENTURA CO. UST:
Name: ALDON INVESTMENTS
Address: 72 MOODY COURT
City: THOUSAND OAKS
Facility ID: D 378
Facility Status: Inactive

HIST UST:
Name: ALDON INVESTMENTS
Address: 72 MOODY COURT
City,State,Zip: THOUSAND OAKS, CA 91360
File Number: 0002c3ec
URL: https://documents.geotracker.waterboards.ca.gov/ustpdfs/pdf/0002c3ec.pdf
Region: STATE
Facility ID: 00000045642
Facility Type: Other
Other Type: INVESTMENTS
Contact Name: A.J.HOTZ
Telephone: 8054956464
Owner Name: ALDON INVESTMENTS
Owner Address: 72 MOODY COURT
Owner City,St,Zip: THOUSAND OAKS, CA 91360
Total Tanks: 0001

Tank Num: 001
Container Num: 1
Year Installed: 1984
Tank Capacity: 00001000
Tank Used for: PRODUCT
Type of Fuel: DIESEL
Container Construction Thickness: Not reported
Leak Detection: Visual

Click here for Geo Tracker PDF:

CORTESE:
Name: ALDON INVESTMENTS
Address: 72 MOODY COURT
City,State,Zip: THOUSAND OAKS, CA 91362
Region: CORTESE
Envirostor Id: Not reported
Global ID: T0611100391
Site/Facility Type: LUST CLEANUP SITE
Cleanup Status: COMPLETED - CASE CLOSED
Status Date: Not reported
Site Code: Not reported
Latitude: Not reported
Longitude: Not reported
Owner: Not reported
Enf Type: Not reported
Swat R: Not reported
Flag: active
Order No: Not reported
Waste Discharge System No: Not reported
Effective Date: Not reported
Region 2: Not reported

ALDON INVESTMENTS (Continued) **U001567913**

WID Id: Not reported
Solid Waste Id No: Not reported
Waste Management Uit Name: Not reported
File Name: Active Open

CERS:
Name: ALDON INVESTMENTS
Address: 72 MOODY COURT
City,State,Zip: THOUSAND OAKS, CA 91362
Site ID: 709246
CERS ID: T0611100391
CERS Description: Leaking Underground Storage Tank Cleanup Site

Affiliation:
Affiliation Type Desc: Regional Board Caseworker
Entity Name: DANIEL PIROTTON - LOS ANGELES RWQCB (REGION 4)
Entity Title: Not reported
Affiliation Address: Not reported
Affiliation City: R4 UNKNOWN
Affiliation State: CA
Affiliation Country: Not reported
Affiliation Zip: Not reported
Affiliation Phone: 2135766714,

AD284 **ALDON INVESTMENTS** **UST FINDER RELEASE** **1028915538**
SE **72 MOODY COURT** **N/A**
1/4-1/2 **THOUSAND OAKS, CA 91362**
0.384 mi.
2028 ft. **Site 2 of 3 in cluster AD**

Relative: **Higher**
Actual: **781 ft.**

UST FINDER RELEASE:
Object ID: 58448
Facility ID: Not reported
Lust ID: CAT0611100391
Name: ALDON INVESTMENTS
Address: 72 MOODY COURT
City,State,Zip: THOUSAND OAKS, CA 91362
Address Match Type: PointAddress
Reported Date: Not reported
Status: No Further Action
Substance: Not reported
Population within 1500ft: 597
Domestic Wells within 1500ft: 1
Land Use: Developed, Medium Intensity
Within SPA: No
SPA PWS Facility ID: Not reported
SPA Water Type: Not reported
SPA Facility Type: Not reported
SPA HUC12: Not reported
Within WHPA: No
WHPA PWS Facility ID: Not reported
WHPA Water Type: Not reported
WHPA Facility Type: Not reported
WHPA HUC12: Not reported
Within 100yr Floodplain: No
Tribe: Not reported
EPA Region: 9

ALDON INVESTMENTS (Continued) **1028915538**

NFA Letter 1:	Not reported
NFA Letter 2:	Not reported
NFA Letter 3:	Not reported
NFA Letter 4:	Not reported
Closed With Residual Contaminate:	Not reported
Coordinate Source:	Geocode
X Coord:	-118.8658
Y Coord:	34.17796
Latitude:	34.1779599999999
Longitude:	-118.865799999999

AD285 **ASSISTED HOME HEALTHCARE** **LUST** **S104160068**
SE **72 MOODY CT** **HIST CORTESE** **N/A**
1/4-1/2 **THOUSAND OAKS, CA 91360** **MED WASTE VENTURA**
0.384 mi.
2028 ft. **Site 3 of 3 in cluster AD**

Relative: **Higher**
Actual: **781 ft.**

LUST:

Name:	ALDON INVESTMENTS
Address:	72 MOODY COURT
City,State,Zip:	THOUSAND OAKS, CA 91362
Lead Agency:	VENTURA COUNTY
Case Type:	LUST Cleanup Site
Geo Track:	http://geotracker.waterboards.ca.gov/profile_report.asp?global_id=T0611100391
Global Id:	T0611100391
Latitude:	34.177854
Longitude:	-118.865252
Status:	Completed - Case Closed
Status Date:	04/25/1989
Case Worker:	Not reported
RB Case Number:	C-88161
Local Agency:	Not reported
File Location:	Not reported
Local Case Number:	88161
Potential Media Affect:	Other Groundwater (uses other than drinking water)
Potential Contaminants of Concern:	Diesel
EPA Region:	9
Coordinate Source:	Google Geocode
Cuf Case:	NO
Quantity Released Gallons:	Not reported
Begin Date:	11/02/1988
Leak Reported Date:	11/03/1988
How Discovered:	Not reported
How Discovered Description:	Not reported
Discharge Source:	Not reported
Discharge Cause:	Not reported
Stop Method:	Not reported
Stop Description:	Not reported
No Further Action Date:	04/25/1989
CA Water Watershed Name:	Calleguas - Calleguas-Conejo - Thousand Oaks (408.28)
Dwr Groundwater Subbasin Name:	Conejo (4-010)
Disadvantaged Community:	Not reported
CA Enviroscreen 3 Score:	46-50%
CA Enviroscreen 4 Score:	55-60%
Military DOD Site:	No
Facility Project Subtype:	Not reported
RWQCB Region:	LOS ANGELES RWQCB (REGION 4)
Site History:	Not reported

ASSISTED HOME HEALTHCARE (Continued) **S104160068**

LUST:
Global Id: T0611100391
Contact Type: Regional Board Caseworker
Contact Name: DANIEL PIROTTON
Organization Name: LOS ANGELES RWQCB (REGION 4)
Address: Not reported
City: R4 UNKNOWN
Email: dpirotton@waterboards.ca.gov
Phone Number: 2135766714

LUST:
Global Id: T0611100391
Action Type: Other
Date: 11/03/1988
Action: Leak Discovery

Global Id: T0611100391
Action Type: ENFORCEMENT
Date: 11/02/1988
Action: * Historical Enforcement

Global Id: T0611100391
Action Type: Other
Date: 11/03/1988
Action: Leak Reported

LUST:
Global Id: T0611100391
Status: Open - Case Begin Date
Status Date: 11/02/1988

Global Id: T0611100391
Status: Open - Site Assessment
Status Date: 11/02/1988

Global Id: T0611100391
Status: Completed - Case Closed
Status Date: 04/25/1989

HIST CORTESE:
edr_fname: ALDON INVESTMENTS
edr_fadd1: 72 MOODY
City,State,Zip: THOUSAND OAKS, CA 91359
Region: CORTESE
Facility County Code: 56
Reg By: LTNKA
Reg Id: C-88161

MED WASTE VENTURA:
Name: ASSISTED HOME HEALTHCARE
Address: 72 MOODY CT
City,State,Zip: THOUSAND OAKS, CA 91360
File Id: FA0007794
Permits: - MEDICAL WASTE SMALL QTY GENERATOR RECORDS

AE286 **TOSCO - 76 SS #5229** **LUST** **S103684176**
SSW **293 MOORPARK RD** **N/A**
1/4-1/2 **THOUSAND OAKS, CA 91361**
0.420 mi.
2219 ft. **Site 1 of 3 in cluster AE**

Relative:
Higher

Actual:
762 ft.

LUST REG 4:

Region:	4	
Regional Board:	04	
County:	Ventura	
Facility Id:	C-96036	
Status:	Post remedial action monitoring	
Substance:	Gasoline	
Substance Quantity:	Not reported	
Local Case No:	96036	
Case Type:	Soil	
Abatement Method Used at the Site:		No Action Required
Global ID:	T0611101104	
W Global ID:	Not reported	
Staff:	UNK	
Local Agency:	56000L	
Cross Street:	Not reported	
Enforcement Type:	None Taken	
Date Leak Discovered:	7/12/1996	
Date Leak First Reported:		7/12/1996
Date Leak Record Entered:	Not reported	
Date Confirmation Began:	7/24/1996	
Date Leak Stopped:	Not reported	
Date Case Last Changed on Database:		1/14/2000
Date the Case was Closed:		Not reported
How Leak Discovered:	Not reported	
How Leak Stopped:	Not reported	
Cause of Leak:	Not reported	
Leak Source:	Not reported	
Operator:	Not reported	
Water System:	Not reported	
Well Name:	Not reported	
Approx. Dist To Production Well (ft):		9574.924046402925666610067725
Source of Cleanup Funding:		F
Preliminary Site Assessment Workplan Submitted:		7/24/1996
Preliminary Site Assessment Began:		7/24/1996
Pollution Characterization Began:		3/21/2000
Remediation Plan Submitted:		9/17/1997
Remedial Action Underway:		Not reported
Post Remedial Action Monitoring Began:		5/13/2003
Enforcement Action Date:		7/24/1996
Historical Max MTBE Date:		7/24/2003
Hist Max MTBE Conc in Groundwater:		750
Hist Max MTBE Conc in Soil:		27
Significant Interim Remedial Action Taken:		Not reported
GW Qualifier:	=	
Soil Qualifier:	Not reported	
Organization:	Not reported	
Owner Contact:	Not reported	
Responsible Party:	SHARI A. LONDON	
RP Address:	CONOCOPHILLIPS, P.O. BOX 25376	
Program:	LUST	
Lat/Long:	34.1738843 / -1	
Local Agency Staff:	DCS	

TOSCO - 76 SS #5229 (Continued) **S103684176**

Beneficial Use:	Not reported
Priority:	Not reported
Cleanup Fund Id:	Not reported
Suspended:	Not reported
Assigned Name:	Not reported
Summary:	RE-OPENED CASE PER VCEHD DATED 1/14/00 UNDER C-96036

AE287 **UNOCAL #5229 (FORMER TOSCO - 76 SS)** **LUST** **S102590697**
SSW **293 MOORPARK RD** **HIST CORTESE** **N/A**
1/4-1/2 **THOUSAND OAKS, CA 91361**
0.420 mi.
2219 ft. **Site 2 of 3 in cluster AE**

Relative:
Higher

Actual:
762 ft.

LUST:

Name:	UNOCAL #5229 (FORMER TOSCO - 76 SS)
Address:	293 MOORPARK RD
City,State,Zip:	THOUSAND OAKS, CA 91361
Lead Agency:	VENTURA COUNTY
Case Type:	LUST Cleanup Site
Geo Track:	http://geotracker.waterboards.ca.gov/profile_report.asp?global_id=T0611101104
Global Id:	T0611101104
Latitude:	34.175379075
Longitude:	-118.876376681
Status:	Completed - Case Closed
Status Date:	12/28/2006
Case Worker:	Not reported
RB Case Number:	C96036
Local Agency:	Not reported
File Location:	Local Agency Warehouse
Local Case Number:	96036
Potential Media Affect:	Soil
Potential Contaminants of Concern:	Gasoline
EPA Region:	9
Coordinate Source:	* Historical Geocode - Exact Address Match
Cuf Case:	NO
Quantity Released Gallons:	Not reported
Begin Date:	07/12/1996
Leak Reported Date:	07/12/1996
How Discovered:	Not reported
How Discovered Description:	Not reported
Discharge Source:	Not reported
Discharge Cause:	Not reported
Stop Method:	Not reported
Stop Description:	Not reported
No Further Action Date:	12/28/2006
CA Water Watershed Name:	Calleguas - Calleguas-Conejo - Thousand Oaks (408.28)
Dwr Groundwater Subbasin Name:	Conejo (4-010)
Disadvantaged Community:	Not reported
CA Enviroscreen 3 Score:	6-10%
CA Enviroscreen 4 Score:	10-15%
Military DOD Site:	No
Facility Project Subtype:	Not reported
RWQCB Region:	LOS ANGELES RWQCB (REGION 4)
Site History:	Not reported

LUST:

Global Id:	T0611101104
Contact Type:	Regional Board Caseworker

UNOCAL #5229 (FORMER TOSCO - 76 SS) (Continued) **S102590697**

Contact Name: DANIEL PIROTTON
Organization Name: LOS ANGELES RWQCB (REGION 4)
Address: Not reported
City: R4 UNKNOWN
Email: dpirotton@waterboards.ca.gov
Phone Number: 2135766714

LUST:

Global Id: T0611101104
Action Type: ENFORCEMENT
Date: 03/09/2006
Action: * Historical Enforcement - #L16

Global Id: T0611101104
Action Type: RESPONSE
Date: 04/30/2004
Action: Monitoring Report - Quarterly

Global Id: T0611101104
Action Type: ENFORCEMENT
Date: 11/14/2005
Action: * Historical Enforcement - #L13

Global Id: T0611101104
Action Type: ENFORCEMENT
Date: 04/19/2006
Action: * No Action

Global Id: T0611101104
Action Type: ENFORCEMENT
Date: 08/24/2006
Action: Technical Correspondence / Assistance / Other - #L18

Global Id: T0611101104
Action Type: ENFORCEMENT
Date: 05/11/2006
Action: * No Action

Global Id: T0611101104
Action Type: ENFORCEMENT
Date: 12/28/2006
Action: Closure/No Further Action Letter - #Clo

Global Id: T0611101104
Action Type: RESPONSE
Date: 09/01/2006
Action: Unknown

Global Id: T0611101104
Action Type: ENFORCEMENT
Date: 11/10/2005
Action: * No Action

Global Id: T0611101104
Action Type: ENFORCEMENT
Date: 03/28/2006
Action: LOP Case Closure Summary to RB - #ClR3

UNOCAL #5229 (FORMER TOSCO - 76 SS) (Continued) **S102590697**

Global Id: T0611101104
Action Type: ENFORCEMENT
Date: 12/22/2005
Action: * Historical Enforcement - #L15

Global Id: T0611101104
Action Type: ENFORCEMENT
Date: 11/30/2005
Action: * Historical Enforcement - #L14

Global Id: T0611101104
Action Type: ENFORCEMENT
Date: 10/19/2005
Action: * No Action

Global Id: T0611101104
Action Type: ENFORCEMENT
Date: 07/28/2005
Action: * No Action

Global Id: T0611101104
Action Type: ENFORCEMENT
Date: 06/05/2006
Action: * No Action - #P&A

Global Id: T0611101104
Action Type: ENFORCEMENT
Date: 06/28/2006
Action: Technical Correspondence / Assistance / Other - #L17

Global Id: T0611101104
Action Type: ENFORCEMENT
Date: 08/02/2006
Action: * No Action

Global Id: T0611101104
Action Type: Other
Date: 07/13/1996
Action: Leak Stopped

Global Id: T0611101104
Action Type: RESPONSE
Date: 01/30/2006
Action: Other Report / Document

Global Id: T0611101104
Action Type: RESPONSE
Date: 03/03/2006
Action: Other Report / Document

Global Id: T0611101104
Action Type: ENFORCEMENT
Date: 05/19/2005
Action: * No Action

Global Id: T0611101104
Action Type: ENFORCEMENT

UNOCAL #5229 (FORMER TOSCO - 76 SS) (Continued) **S102590697**

Date: 06/25/2004
Action: * No Action

Global Id: T0611101104
Action Type: ENFORCEMENT
Date: 10/06/2004
Action: * No Action

Global Id: T0611101104
Action Type: ENFORCEMENT
Date: 01/21/2005
Action: * No Action

Global Id: T0611101104
Action Type: ENFORCEMENT
Date: 07/22/2004
Action: * No Action - #L11

Global Id: T0611101104
Action Type: ENFORCEMENT
Date: 04/25/2005
Action: * Historical Enforcement - #L12

Global Id: T0611101104
Action Type: ENFORCEMENT
Date: 04/07/2005
Action: * No Action

Global Id: T0611101104
Action Type: RESPONSE
Date: 12/23/2005
Action: Other Workplan

Global Id: T0611101104
Action Type: ENFORCEMENT
Date: 02/25/2004
Action: * No Action

Global Id: T0611101104
Action Type: ENFORCEMENT
Date: 01/14/2004
Action: * Historical Enforcement - #L10

Global Id: T0611101104
Action Type: ENFORCEMENT
Date: 04/13/2004
Action: * No Action

Global Id: T0611101104
Action Type: ENFORCEMENT
Date: 08/12/2003
Action: * No Action

Global Id: T0611101104
Action Type: ENFORCEMENT
Date: 02/01/2005
Action: * No Action

UNOCAL #5229 (FORMER TOSCO - 76 SS) (Continued) **S102590697**

Global Id: T0611101104
Action Type: ENFORCEMENT
Date: 09/02/2003
Action: * Historical Enforcement - #L09

Global Id: T0611101104
Action Type: ENFORCEMENT
Date: 02/06/2006
Action: * No Action

Global Id: T0611101104
Action Type: ENFORCEMENT
Date: 07/24/1996
Action: * Historical Enforcement

Global Id: T0611101104
Action Type: ENFORCEMENT
Date: 07/20/2006
Action: * No Action

Global Id: T0611101104
Action Type: ENFORCEMENT
Date: 07/08/2003
Action: * No Action

Global Id: T0611101104
Action Type: Other
Date: 07/13/1996
Action: Leak Discovery

Global Id: T0611101104
Action Type: Other
Date: 07/12/1996
Action: Leak Reported

Global Id: T0611101104
Action Type: RESPONSE
Date: 01/30/2004
Action: Monitoring Report - Quarterly

LUST:
Global Id: T0611101104
Status: Open - Case Begin Date
Status Date: 07/12/1996

Global Id: T0611101104
Status: Open - Site Assessment
Status Date: 07/24/1996

Global Id: T0611101104
Status: Open - Remediation
Status Date: 09/17/1997

Global Id: T0611101104
Status: Open - Site Assessment
Status Date: 03/21/2000

UNOCAL #5229 (FORMER TOSCO - 76 SS) (Continued) **S102590697**

Global Id:	T0611101104
Status:	Open - Remediation
Status Date:	05/13/2003
Global Id:	T0611101104
Status:	Open - Verification Monitoring
Status Date:	05/13/2003
Global Id:	T0611101104
Status:	Completed - Case Closed
Status Date:	12/28/2006

HIST CORTESE:

edr_fname:	UNOCAL #5229
edr_fadd1:	293 MOORPARK
City,State,Zip:	THOUSAND OAKS, CA 91361
Region:	CORTESE
Facility County Code:	56
Reg By:	LTNKA
Reg Id:	C-96036

AE288 **UNOCAL #5229 (FORMER TOSCO - 76 SS)** **UST FINDER RELEASE** **1029123938**
SSW **293 MOORPARK RD** **N/A**
1/4-1/2 **THOUSAND OAKS, CA 91361**
0.420 mi.
2219 ft. **Site 3 of 3 in cluster AE**

Relative:
Higher

Actual:
762 ft.

UST FINDER RELEASE:

Object ID:	58397
Facility ID:	Not reported
Lust ID:	CAT0611101104
Name:	UNOCAL #5229 (FORMER TOSCO - 76 SS)
Address:	293 MOORPARK RD
City,State,Zip:	THOUSAND OAKS, CA 91361
Address Match Type:	PointAddress
Reported Date:	Not reported
Status:	No Further Action
Substance:	Not reported
Population within 1500ft:	664
Domestic Wells within 1500ft:	0
Land Use:	Developed, Medium Intensity
Within SPA:	No
SPA PWS Facility ID:	Not reported
SPA Water Type:	Not reported
SPA Facility Type:	Not reported
SPA HUC12:	Not reported
Within WHPA:	No
WHPA PWS Facility ID:	Not reported
WHPA Water Type:	Not reported
WHPA Facility Type:	Not reported
WHPA HUC12:	Not reported
Within 100yr Floodplain:	No
Tribe:	Not reported
EPA Region:	9
NFA Letter 1:	Not reported
NFA Letter 2:	Not reported

UNOCAL #5229 (FORMER TOSCO - 76 SS) (Continued) **1029123938**

NFA Letter 3:	Not reported
NFA Letter 4:	Not reported
Closed With Residual Contaminate:	Not reported
Coordinate Source:	Geocode
X Coord:	-118.87622
Y Coord:	34.17542
Latitude:	34.17542
Longitude:	-118.87622

AF289 **INDEPENDENT VOLKSWAGON REPAIR** **UST FINDER RELEASE** **1029003359**
ESE **851 THOUSAND OAKS BLVD** **N/A**
1/4-1/2 **THOUSAND OAKS, CA 91360**
0.472 mi.
2494 ft. **Site 1 of 3 in cluster AF**

Relative:
Higher

Actual:
774 ft.

UST FINDER RELEASE:

Object ID:	58451
Facility ID:	Not reported
Lust ID:	CAT0611100427
Name:	INDEPENDENT VOLKSWAGON REPAIR
Address:	851 THOUSAND OAKS BLVD
City,State,Zip:	THOUSAND OAKS, CA 91360
Address Match Type:	PointAddress
Reported Date:	Not reported
Status:	No Further Action
Substance:	Not reported
Population within 1500ft:	1024
Domestic Wells within 1500ft:	1
Land Use:	Developed, Medium Intensity
Within SPA:	No
SPA PWS Facility ID:	Not reported
SPA Water Type:	Not reported
SPA Facility Type:	Not reported
SPA HUC12:	Not reported
Within WHPA:	No
WHPA PWS Facility ID:	Not reported
WHPA Water Type:	Not reported
WHPA Facility Type:	Not reported
WHPA HUC12:	Not reported
Within 100yr Floodplain:	No
Tribe:	Not reported
EPA Region:	9
NFA Letter 1:	Not reported
NFA Letter 2:	Not reported
NFA Letter 3:	Not reported
NFA Letter 4:	Not reported
Closed With Residual Contaminate:	Not reported
Coordinate Source:	Geocode
X Coord:	-118.86304
Y Coord:	34.1796200000001
Latitude:	34.17962
Longitude:	-118.863039999999

AF290 **INDEPENDENT REP OF VOLKSWAGON** **LUST** **U001567932**
ESE **851 THOUSAND OAKS** **CERS HAZ WASTE** **N/A**
1/4-1/2 **THOUSAND OAKS, CA 91360** **HIST UST**
0.472 mi. **VENTURA CO. BWT**
2494 ft. **Site 2 of 3 in cluster AF** **HIST CORTESE**
CERS

Relative: Higher

Actual: 774 ft.

LUST:

Name:	INDEPENDENT VOLKSWAGON REPAIR
Address:	851 THOUSAND OAKS BLVD
City,State,Zip:	THOUSAND OAKS, CA 91360
Lead Agency:	VENTURA COUNTY
Case Type:	LUST Cleanup Site
Geo Track:	http://geotracker.waterboards.ca.gov/profile_report.asp?global_id=T0611100427
Global Id:	T0611100427
Latitude:	34.1795533
Longitude:	-118.8635586
Status:	Completed - Case Closed
Status Date:	01/07/1991
Case Worker:	Not reported
RB Case Number:	C-89002
Local Agency:	Not reported
File Location:	Not reported
Local Case Number:	89002
Potential Media Affect:	Soil
Potential Contaminants of Concern:	Waste Oil / Motor / Hydraulic / Lubricating
EPA Region:	9
Coordinate Source:	Google Geocode
Cuf Case:	NO
Quantity Released Gallons:	Not reported
Begin Date:	01/03/1989
Leak Reported Date:	01/03/1989
How Discovered:	Not reported
How Discovered Description:	Not reported
Discharge Source:	Not reported
Discharge Cause:	Not reported
Stop Method:	Not reported
Stop Description:	Not reported
No Further Action Date:	01/07/1991
CA Water Watershed Name:	Calleguas - Calleguas-Conejo - Thousand Oaks (408.28)
Dwr Groundwater Subbasin Name:	Conejo (4-010)
Disadvantaged Community:	Not reported
CA Enviroscreen 3 Score:	46-50%
CA Enviroscreen 4 Score:	55-60%
Military DOD Site:	No
Facility Project Subtype:	Not reported
RWQCB Region:	LOS ANGELES RWQCB (REGION 4)
Site History:	Not reported

LUST:

Global Id:	T0611100427
Contact Type:	Regional Board Caseworker
Contact Name:	DANIEL PIROTTON
Organization Name:	LOS ANGELES RWQCB (REGION 4)
Address:	Not reported
City:	R4 UNKNOWN
Email:	dpirotton@waterboards.ca.gov
Phone Number:	2135766714

INDEPENDENT REP OF VOLKSWAGON (Continued) **U001567932**

LUST:
Global Id: T0611100427
Action Type: Other
Date: 01/03/1989
Action: Leak Discovery

Global Id: T0611100427
Action Type: ENFORCEMENT
Date: 01/03/1989
Action: * Historical Enforcement

Global Id: T0611100427
Action Type: ENFORCEMENT
Date: 05/15/2003
Action: * No Action

Global Id: T0611100427
Action Type: Other
Date: 01/03/1989
Action: Leak Reported

LUST:
Global Id: T0611100427
Status: Open - Case Begin Date
Status Date: 01/03/1989

Global Id: T0611100427
Status: Open - Site Assessment
Status Date: 01/03/1989

Global Id: T0611100427
Status: Open - Site Assessment
Status Date: 04/16/1990

Global Id: T0611100427
Status: Open - Remediation
Status Date: 11/28/1990

Global Id: T0611100427
Status: Completed - Case Closed
Status Date: 01/07/1991

CERS HAZ WASTE:
Name: BRAKE MASTERS
Address: 851 THOUSAND OAKS BLVD
City,State,Zip: THOUSAND OAKS, CA 91360
Site ID: 99833
CERS ID: 10338211
CERS Description: Hazardous Waste Generator

HIST UST:
Name: INDEPENDENT REP OF VOLKSWAGON
Address: 851 THOUSAND OAKS
City,State,Zip: THOUSAND OAKS, CA 91360

INDEPENDENT REP OF VOLKSWAGON (Continued) **U001567932**

File Number: 0002c80d
URL: https://documents.geotracker.waterboards.ca.gov/ustpdfs/pdf/0002c80d.pdf
Region: STATE
Facility ID: 00000002274
Facility Type: Other
Other Type: REPAIR SHOP
Contact Name: Not reported
Telephone: 8054950519
Owner Name: GEORGE WINKLER
Owner Address: 851 T.O. BLVD
Owner City,St,Zip: THOUSAND OAKS, CA 91360
Total Tanks: 0001

Tank Num: 001
Container Num: 851
Year Installed: 1971
Tank Capacity: 00000350
Tank Used for: WASTE
Type of Fuel: WASTE OIL
Container Construction Thickness: Not reported
Leak Detection: None

Click here for Geo Tracker PDF:

VENTURA CO. BWT:
Name: BRAKE MASTERS
Address: 851 THOUSAND OAKS BLVD
City,State,Zip: THOUSAND OAKS, CA
Facility ID: FA0024515
Program: BUSINESS PLAN/HAZARDOUS WASTE GENERATOR

Name: INDEPENDENT REPAIR OF VW'S
Address: 851 THOUSAND OAKS BL
City,State,Zip: THOUSAND OAKS, CA
Facility ID: HM 3418
Program: Not reported

HIST CORTESE:
edr_fname: INDEPENDENT VOLKSWAGON RE
edr_fadd1: 851 THOUSAND OAKS
City,State,Zip: THOUSAND OAKS, CA 91360
Region: CORTESE
Facility County Code: 56
Reg By: LTNKA
Reg Id: C-89002

CERS:
Name: BRAKE MASTERS
Address: 851 THOUSAND OAKS BLVD
City,State,Zip: THOUSAND OAKS, CA 91360
Site ID: 99833
CERS ID: 10338211
CERS Description: Chemical Storage Facilities

Violations:
Site ID: 99833

INDEPENDENT REP OF VOLKSWAGON (Continued) **U001567932**

Site Name:	BRAKE MASTERS
Violation Date:	10-09-2020
Citation:	HSC 6.95 25505(a)(4) - California Health and Safety Code, Chapter 6.95, Section(s) 25505(a)(4)
Violation Description:	Failure to provide initial and annual training to all employees in safety procedures in the event of a release or threatened release of a hazardous material or failure to document and maintain training records for a minimum of three years.
Violation Notes:	Returned to compliance on 10/10/2020.
Violation Division:	Ventura County Environmental Health
Violation Program:	HMRRP
Violation Source:	CERS,
Site ID:	99833
Site Name:	BRAKE MASTERS
Violation Date:	10-17-2019
Citation:	HSC 6.95 25508(a)(1) - California Health and Safety Code, Chapter 6.95, Section(s) 25508(a)(1)
Violation Description:	Failure to establish and electronically submit an adequate emergency response plan and procedures for a release or threatened release of a hazardous material.
Violation Notes:	Returned to compliance on 05/20/2020.
Violation Division:	Ventura County Environmental Health
Violation Program:	HMRRP
Violation Source:	CERS,
Site ID:	99833
Site Name:	BRAKE MASTERS
Violation Date:	05-20-2020
Citation:	HSC 6.5 25123.3(h)(1) - California Health and Safety Code, Chapter 6.5, Section(s) 25123.3(h)(1)
Violation Description:	Failure to send hazardous waste offsite for treatment, storage, or disposal within 180 days (or 270 days if waste is transported over 200 miles) for a generator who generates less than 1000 kilogram per month if all of the following conditions are met: (1) The quantity of hazardous waste accumulated onsite never exceeds 6,000 kilograms. (2) The generator complies with the requirements of 40 Code of Federal Regulations section 262.34(d), (e) and (f). (3) The generator does not hold acutely hazardous waste or extremely hazardous waste in an amount greater than one kilogram for more than 90 days.
Violation Notes:	Returned to compliance on 10/10/2020.
Violation Division:	Ventura County Environmental Health
Violation Program:	HW
Violation Source:	CERS,
Site ID:	99833
Site Name:	BRAKE MASTERS
Violation Date:	05-20-2020
Citation:	HSC 6.5 25160.2 - California Health and Safety Code, Chapter 6.5, Section(s) 25160.2
Violation Description:	Failure of a generator of hazardous waste that meets the conditions to be transported on a consolidated manifest to comply with one or more of the required consolidated manifesting procedures and retain copies of receipts for three years.
Violation Notes:	Returned to compliance on 10/10/2020.
Violation Division:	Ventura County Environmental Health
Violation Program:	HW

INDEPENDENT REP OF VOLKSWAGON (Continued) **U001567932**

Violation Source: CERS,

Site ID: 99833
Site Name: BRAKE MASTERS
Violation Date: 08-07-2019
Citation: HSC 6.95 25505(c) - California Health and Safety Code, Chapter 6.95, Section(s) 25505(c)
Violation Description: Failure to have a business plan readily available to personnel of the business or the unified program facility with responsibilities for emergency response or training.
Violation Notes: Returned to compliance on 05/20/2020.
Violation Division: Ventura County Environmental Health
Violation Program: HMRRP
Violation Source: CERS,

Site ID: 99833
Site Name: BRAKE MASTERS
Violation Date: 08-07-2019
Citation: HSC 6.95 25508(a)(1) - California Health and Safety Code, Chapter 6.95, Section(s) 25508(a)(1)
Violation Description: Failure to complete and electronically submit a site map with all required content.
Violation Notes: Returned to compliance on 08/07/2019.
Violation Division: Ventura County Environmental Health
Violation Program: HMRRP
Violation Source: CERS,

Site ID: 99833
Site Name: BRAKE MASTERS
Violation Date: 09-14-2022
Citation: HSC 6.95 25505(c) - California Health and Safety Code, Chapter 6.95, Section(s) 25505(c)
Violation Description: Failure to have a business plan readily available to personnel of the business or the unified program facility with responsibilities for emergency response or training.
Violation Notes: Returned to compliance on 10/18/2022.
Violation Division: Ventura County Environmental Health
Violation Program: HMRRP
Violation Source: CERS,

Site ID: 99833
Site Name: BRAKE MASTERS
Violation Date: 10-17-2019
Citation: HSC 6.95 25508.1(a)-(f) - California Health and Safety Code, Chapter 6.95, Section(s) 25508.1(a)-(f)
Violation Description: Failure to electronically update business plan within 30 days of any one of the following events: A 100 percent or more increase in the quantity of a previously disclosed material. Any handling of a previously undisclosed hazardous materials at or above reportable quantities. A change of business address, business ownership, or business name. A substantial change in the handler's operations that requires modification to any portion of the business plan.
Violation Notes: Returned to compliance on 07/23/2020.
Violation Division: Ventura County Environmental Health
Violation Program: HMRRP
Violation Source: CERS,

INDEPENDENT REP OF VOLKSWAGON (Continued) **U001567932**

Site ID:	99833
Site Name:	BRAKE MASTERS
Violation Date:	09-28-2021
Citation:	HSC 6.5 25123.3(h)(1) - California Health and Safety Code, Chapter 6.5, Section(s) 25123.3(h)(1)
Violation Description:	Failure to send hazardous waste offsite for treatment, storage, or disposal within 180 days (or 270 days if waste is transported over 200 miles) for a generator who generates less than 1000 kilogram per month if all of the following conditions are met: (1) The quantity of hazardous waste accumulated onsite never exceeds 6,000 kilograms. (2) The generator complies with the requirements of 40 Code of Federal Regulations section 262.34(d), (e) and (f). (3) The generator does not hold acutely hazardous waste or extremely hazardous waste in an amount greater than one kilogram for more than 90 days.
Violation Notes:	Returned to compliance on 02/04/2022.
Violation Division:	Ventura County Environmental Health
Violation Program:	HW
Violation Source:	CERS,

Site ID:	99833
Site Name:	BRAKE MASTERS
Violation Date:	09-28-2021
Citation:	HSC 6.5 25160.2 - California Health and Safety Code, Chapter 6.5, Section(s) 25160.2
Violation Description:	Failure of a generator of hazardous waste that meets the conditions to be transported on a consolidated manifest to comply with one or more of the required consolidated manifesting procedures and retain copies of receipts for three years.
Violation Notes:	Returned to compliance on 02/04/2022.
Violation Division:	Ventura County Environmental Health
Violation Program:	HW
Violation Source:	CERS,

Site ID:	99833
Site Name:	BRAKE MASTERS
Violation Date:	09-28-2021
Citation:	HSC 6.95 25508.2 - California Health and Safety Code, Chapter 6.95, Section(s) 25508.2
Violation Description:	Failure to annually review and electronically certify that the business plan is complete and accurate on or before the annual due date.
Violation Notes:	Returned to compliance on 02/14/2022.
Violation Division:	Ventura County Environmental Health
Violation Program:	HMRRP
Violation Source:	CERS,

Site ID:	99833
Site Name:	BRAKE MASTERS
Violation Date:	09-28-2021
Citation:	HSC 6.95 25508.1(a)-(f) - California Health and Safety Code, Chapter 6.95, Section(s) 25508.1(a)-(f)
Violation Description:	Failure to electronically update business plan within 30 days of any one of the following events: A 100 percent or more increase in the quantity of a previously disclosed material. Any handling of a previously undisclosed hazardous materials at or above reportable quantities. A change of business address, business ownership, or business name. A substantial change in the handler's operations

INDEPENDENT REP OF VOLKSWAGON (Continued) **U001567932**

that requires modification to any portion of the business plan.
Violation Notes: Returned to compliance on 02/14/2022.
Violation Division: Ventura County Environmental Health
Violation Program: HMRRP
Violation Source: CERS,

Site ID: 99833
Site Name: BRAKE MASTERS
Violation Date: 09-28-2021
Citation: HSC 6.95 25505(c) - California Health and Safety Code, Chapter 6.95, Section(s) 25505(c)
Violation Description: Failure to have a business plan readily available to personnel of the business or the unified program facility with responsibilities for emergency response or training.
Violation Notes: Returned to compliance on 02/15/2022.
Violation Division: Ventura County Environmental Health
Violation Program: HMRRP
Violation Source: CERS,

Site ID: 99833
Site Name: BRAKE MASTERS
Violation Date: 08-07-2019
Citation: HSC 6.95 25508(a)(1) - California Health and Safety Code, Chapter 6.95, Section(s) 25508(a)(1)
Violation Description: Failure to establish and electronically submit an adequate emergency response plan and procedures for a release or threatened release of a hazardous material.
Violation Notes: Returned to compliance on 05/20/2020.
Violation Division: Ventura County Environmental Health
Violation Program: HMRRP
Violation Source: CERS,

Site ID: 99833
Site Name: BRAKE MASTERS
Violation Date: 10-17-2019
Citation: HSC 6.95 25505(c) - California Health and Safety Code, Chapter 6.95, Section(s) 25505(c)
Violation Description: Failure to have a business plan readily available to personnel of the business or the unified program facility with responsibilities for emergency response or training.
Violation Notes: Returned to compliance on 05/20/2020.
Violation Division: Ventura County Environmental Health
Violation Program: HMRRP
Violation Source: CERS,

Site ID: 99833
Site Name: BRAKE MASTERS
Violation Date: 09-14-2022
Citation: HSC 6.95 25508(a)(3) - California Health and Safety Code, Chapter 6.95, Section(s) 25508(a)(3)
Violation Description: Failure to complete and electronically submit hazardous material inventory information for all reportable hazardous materials on site at or above reportable quantities.
Violation Notes: Returned to compliance on 10/18/2022.
Violation Division: Ventura County Environmental Health
Violation Program: HMRRP
Violation Source: CERS,

INDEPENDENT REP OF VOLKSWAGON (Continued) **U001567932**

Site ID: 99833
Site Name: BRAKE MASTERS
Violation Date: 09-14-2022
Citation: 40 CFR 1 265.31 - U.S. Code of Federal Regulations, Title 40, Chapter 1, Section(s) 265.31
Violation Description: Failure to maintain and operate the facility to minimize the possibility of a fire, explosion, or any unplanned sudden or non-sudden release of hazardous waste or hazardous waste constituents to air, soil, or surface water which could threaten human health or the environment.
Violation Notes: Returned to compliance on 09/14/2022.
Violation Division: Ventura County Environmental Health
Violation Program: HW
Violation Source: CERS,

Site ID: 99833
Site Name: BRAKE MASTERS
Violation Date: 09-28-2021
Citation: 22 CCR 12 66262.34(f) - California Code of Regulations, Title 22, Chapter 12, Section(s) 66262.34(f)
Violation Description: Failure to properly label hazardous waste accumulation containers and portable tanks with the following requirements: "Hazardous Waste", name and address of the generator, physical and chemical characteristics of the Hazardous Waste, and starting accumulation date.
Violation Notes: Returned to compliance on 01/31/2022.
Violation Division: Ventura County Environmental Health
Violation Program: HW
Violation Source: CERS,

Site ID: 99833
Site Name: BRAKE MASTERS
Violation Date: 08-07-2019
Citation: 40 CFR 1 265.173 - U.S. Code of Federal Regulations, Title 40, Chapter 1, Section(s) 265.173
Violation Description: Failure to meet the following container management requirements: (a) A container holding hazardous waste must always be closed during storage, except when it is necessary to add or remove waste. (b) A container holding hazardous waste must not be opened, handled, or stored in a manner which may rupture the container or cause it to leak.
Violation Notes: Returned to compliance on 08/07/2019.
Violation Division: Ventura County Environmental Health
Violation Program: HW
Violation Source: CERS,

Site ID: 99833
Site Name: BRAKE MASTERS
Violation Date: 08-07-2019
Citation: HSC 6.95 25508.1(a)-(f) - California Health and Safety Code, Chapter 6.95, Section(s) 25508.1(a)-(f)
Violation Description: Failure to electronically update business plan within 30 days of any one of the following events: A 100 percent or more increase in the quantity of a previously disclosed material. Any handling of a previously undisclosed hazardous materials at or above reportable quantities. A change of business address, business ownership, or business name. A substantial change in the handler's operations

INDEPENDENT REP OF VOLKSWAGON (Continued) **U001567932**

that requires modification to any portion of the business plan.
Violation Notes: Returned to compliance on 05/20/2020.
Violation Division: Ventura County Environmental Health
Violation Program: HMRRP
Violation Source: CERS,

Site ID: 99833
Site Name: BRAKE MASTERS
Violation Date: 09-28-2021
Citation: 40 CFR 1 265.32 - U.S. Code of Federal Regulations, Title 40, Chapter 1, Section(s) 265.32
Violation Description: Failure of the facility to maintain the following emergency equipment or equivalents: 1) An internal communications or alarm system; 2) A device, such as a telephone (immediately available at the scene of Operations/ Maintenance) or a hand-held two-way radio, capable of summoning emergency assistance from local police departments, fire departments, or State or local emergency response teams; 3) Portable fire extinguishers, fire control equipment, spill control equipment, and decontamination equipment; and 4) Water at adequate volume and pressure to supply water hose streams, or foam producing equipment, or automatic sprinklers, or water spray systems.
Violation Notes: Returned to compliance on 01/31/2022.
Violation Division: Ventura County Environmental Health
Violation Program: HW
Violation Source: CERS,

Site ID: 99833
Site Name: BRAKE MASTERS
Violation Date: 08-07-2019
Citation: 40 CFR 1 265.31 - U.S. Code of Federal Regulations, Title 40, Chapter 1, Section(s) 265.31
Violation Description: Failure to maintain and operate the facility to minimize the possibility of a fire, explosion, or any unplanned sudden or non-sudden release of hazardous waste or hazardous waste constituents to air, soil, or surface water which could threaten human health or the environment.
Violation Notes: Returned to compliance on 08/07/2019.
Violation Division: Ventura County Environmental Health
Violation Program: HW
Violation Source: CERS,

Site ID: 99833
Site Name: BRAKE MASTERS
Violation Date: 10-09-2020
Citation: HSC 6.5 25160.2 - California Health and Safety Code, Chapter 6.5, Section(s) 25160.2
Violation Description: Failure of a generator of hazardous waste that meets the conditions to be transported on a consolidated manifest to comply with one or more of the required consolidated manifesting procedures and retain copies of receipts for three years.
Violation Notes: Returned to compliance on 10/10/2020.
Violation Division: Ventura County Environmental Health
Violation Program: HW
Violation Source: CERS,

Site ID: 99833
Site Name: BRAKE MASTERS

INDEPENDENT REP OF VOLKSWAGON (Continued) **U001567932**

Violation Date: 10-09-2020
Citation: HSC 6.5 25123.3(h)(1) - California Health and Safety Code, Chapter 6.5, Section(s) 25123.3(h)(1)
Violation Description: Failure to send hazardous waste offsite for treatment, storage, or disposal within 180 days (or 270 days if waste is transported over 200 miles) for a generator who generates less than 1000 kilogram per month if all of the following conditions are met: (1) The quantity of hazardous waste accumulated onsite never exceeds 6,000 kilograms. (2) The generator complies with the requirements of 40 Code of Federal Regulations section 262.34(d), (e) and (f). (3) The generator does not hold acutely hazardous waste or extremely hazardous waste in an amount greater than one kilogram for more than 90 days.
Violation Notes: Returned to compliance on 10/10/2020.
Violation Division: Ventura County Environmental Health
Violation Program: HW
Violation Source: CERS,

Site ID: 99833
Site Name: BRAKE MASTERS
Violation Date: 05-20-2020
Citation: HSC 6.95 25505(a)(4) - California Health and Safety Code, Chapter 6.95, Section(s) 25505(a)(4)
Violation Description: Failure to provide initial and annual training to all employees in safety procedures in the event of a release or threatened release of a hazardous material or failure to document and maintain training records for a minimum of three years.
Violation Notes: Returned to compliance on 10/10/2020.
Violation Division: Ventura County Environmental Health
Violation Program: HMRRP
Violation Source: CERS,

Evaluation:
Eval General Type: Compliance Evaluation Inspection
Eval Date: 08-06-2014
Violations Found: No
Eval Type: Routine done by local agency
Eval Notes: Not reported
Eval Division: Ventura County Environmental Health
Eval Program: HW
Eval Source: CERS,

Eval General Type: Other/Unknown
Eval Date: 10-09-2020
Violations Found: Yes
Eval Type: Other, not routine, done by local agency
Eval Notes: FOLLOW-UP INSPECTION
Eval Division: Ventura County Environmental Health
Eval Program: HW
Eval Source: CERS,

Eval General Type: Other/Unknown
Eval Date: 10-17-2019
Violations Found: No
Eval Type: Other, not routine, done by local agency
Eval Notes: FOLLOW-UP INSPECTION
Eval Division: Ventura County Environmental Health
Eval Program: HW

INDEPENDENT REP OF VOLKSWAGON (Continued) **U001567932**

Eval Source: CERS,

Eval General Type: Compliance Evaluation Inspection
Eval Date: 05-20-2020
Violations Found: Yes
Eval Type: Routine done by local agency
Eval Notes: Not reported
Eval Division: Ventura County Environmental Health
Eval Program: HW
Eval Source: CERS,

Eval General Type: Compliance Evaluation Inspection
Eval Date: 08-07-2019
Violations Found: Yes
Eval Type: Routine done by local agency
Eval Notes: Not reported
Eval Division: Ventura County Environmental Health
Eval Program: HMRRP
Eval Source: CERS,

Eval General Type: Compliance Evaluation Inspection
Eval Date: 08-11-2015
Violations Found: No
Eval Type: Routine done by local agency
Eval Notes: Not reported
Eval Division: Ventura County Environmental Health
Eval Program: HW
Eval Source: CERS,

Eval General Type: Compliance Evaluation Inspection
Eval Date: 09-14-2022
Violations Found: Yes
Eval Type: Routine done by local agency
Eval Notes: Not reported
Eval Division: Ventura County Environmental Health
Eval Program: HMRRP
Eval Source: CERS,

Eval General Type: Compliance Evaluation Inspection
Eval Date: 09-28-2021
Violations Found: Yes
Eval Type: Routine done by local agency
Eval Notes: Not reported
Eval Division: Ventura County Environmental Health
Eval Program: HMRRP
Eval Source: CERS,

Eval General Type: Other/Unknown
Eval Date: 10-17-2019
Violations Found: Yes
Eval Type: Other, not routine, done by local agency
Eval Notes: FOLLOW-UP INSPECTION
Eval Division: Ventura County Environmental Health
Eval Program: HMRRP
Eval Source: CERS,

Eval General Type: Other/Unknown

INDEPENDENT REP OF VOLKSWAGON (Continued) **U001567932**

Eval Date: 01-31-2022
Violations Found: No
Eval Type: Other, not routine, done by local agency
Eval Notes: FOLLOW-UP INSPECTION
Eval Division: Ventura County Environmental Health
Eval Program: HW
Eval Source: CERS,

Eval General Type: Other/Unknown
Eval Date: 02-15-2022
Violations Found: No
Eval Type: Other, not routine, done by local agency
Eval Notes: FOLLOW-UP INSPECTION
Eval Division: Ventura County Environmental Health
Eval Program: HW
Eval Source: CERS,

Eval General Type: Compliance Evaluation Inspection
Eval Date: 05-20-2020
Violations Found: Yes
Eval Type: Routine done by local agency
Eval Notes: Not reported
Eval Division: Ventura County Environmental Health
Eval Program: HMRRP
Eval Source: CERS,

Eval General Type: Compliance Evaluation Inspection
Eval Date: 08-06-2014
Violations Found: No
Eval Type: Routine done by local agency
Eval Notes: Not reported
Eval Division: Ventura County Environmental Health
Eval Program: HMRRP
Eval Source: CERS,

Eval General Type: Compliance Evaluation Inspection
Eval Date: 08-11-2015
Violations Found: No
Eval Type: Routine done by local agency
Eval Notes: Not reported
Eval Division: Ventura County Environmental Health
Eval Program: HMRRP
Eval Source: CERS,

Eval General Type: Compliance Evaluation Inspection
Eval Date: 09-14-2022
Violations Found: Yes
Eval Type: Routine done by local agency
Eval Notes: Not reported
Eval Division: Ventura County Environmental Health
Eval Program: HW
Eval Source: CERS,

Eval General Type: Other/Unknown
Eval Date: 10-09-2020
Violations Found: Yes
Eval Type: Other, not routine, done by local agency

INDEPENDENT REP OF VOLKSWAGON (Continued) **U001567932**

Eval Notes: FOLLOW-UP INSPECTION
Eval Division: Ventura County Environmental Health
Eval Program: HMRRP
Eval Source: CERS,

Eval General Type: Other/Unknown
Eval Date: 01-31-2022
Violations Found: No
Eval Type: Other, not routine, done by local agency
Eval Notes: FOLLOW-UP INSPECTION
Eval Division: Ventura County Environmental Health
Eval Program: HMRRP
Eval Source: CERS,

Eval General Type: Compliance Evaluation Inspection
Eval Date: 08-07-2019
Violations Found: Yes
Eval Type: Routine done by local agency
Eval Notes: Not reported
Eval Division: Ventura County Environmental Health
Eval Program: HW
Eval Source: CERS,

Eval General Type: Compliance Evaluation Inspection
Eval Date: 09-28-2021
Violations Found: Yes
Eval Type: Routine done by local agency
Eval Notes: Not reported
Eval Division: Ventura County Environmental Health
Eval Program: HW
Eval Source: CERS,

Affiliation:
Affiliation Type Desc: Document Preparer
Entity Name: Errin Pettit
Entity Title: Not reported
Affiliation Address: Not reported
Affiliation City: Not reported
Affiliation State: Not reported
Affiliation Country: Not reported
Affiliation Zip: Not reported
Affiliation Phone: ,

Affiliation Type Desc: Operator
Entity Name: Southern California Brake Master Inc.
Entity Title: Not reported
Affiliation Address: Not reported
Affiliation City: Not reported
Affiliation State: Not reported
Affiliation Country: Not reported
Affiliation Zip: Not reported
Affiliation Phone: (818) 652-5677,

Affiliation Type Desc: CUPA District
Entity Name: Ventura County Environmental Health
Entity Title: Not reported
Affiliation Address: 800 South Victoria Avenue

INDEPENDENT REP OF VOLKSWAGON (Continued) **U001567932**

Affiliation City:	Ventura
Affiliation State:	CA
Affiliation Country:	Not reported
Affiliation Zip:	93009
Affiliation Phone:	(805) 654-2813,
Affiliation Type Desc:	Facility Mailing Address
Entity Name:	Mailing Address
Entity Title:	Not reported
Affiliation Address:	PO BOX 5929
Affiliation City:	NORCO
Affiliation State:	CA
Affiliation Country:	Not reported
Affiliation Zip:	92860
Affiliation Phone:	,
Affiliation Type Desc:	Identification Signer
Entity Name:	Errin Pettit
Entity Title:	Manager
Affiliation Address:	Not reported
Affiliation City:	Not reported
Affiliation State:	Not reported
Affiliation Country:	Not reported
Affiliation Zip:	Not reported
Affiliation Phone:	,
Affiliation Type Desc:	Parent Corporation
Entity Name:	Brake Masters
Entity Title:	Not reported
Affiliation Address:	Not reported
Affiliation City:	Not reported
Affiliation State:	Not reported
Affiliation Country:	Not reported
Affiliation Zip:	Not reported
Affiliation Phone:	,
Affiliation Type Desc:	Property Owner
Entity Name:	Southern California Brake Masters Inc.
Entity Title:	Not reported
Affiliation Address:	PO Box 5929
Affiliation City:	Norco
Affiliation State:	CA
Affiliation Country:	United States
Affiliation Zip:	92860
Affiliation Phone:	(818) 652-5677,
Affiliation Type Desc:	Environmental Contact
Entity Name:	Errin Pettit
Entity Title:	Not reported
Affiliation Address:	PO Box 5929
Affiliation City:	Norco
Affiliation State:	CA
Affiliation Country:	Not reported
Affiliation Zip:	92860
Affiliation Phone:	,
Affiliation Type Desc:	Legal Owner

INDEPENDENT REP OF VOLKSWAGON (Continued) **U001567932**

Entity Name:	Don Goeres
Entity Title:	Not reported
Affiliation Address:	PO BOX 5929
Affiliation City:	NORCO
Affiliation State:	CA
Affiliation Country:	United States
Affiliation Zip:	92860
Affiliation Phone:	(818) 652-5677,

Name:	INDEPENDENT VOLKSWAGON REPAIR
Address:	851 THOUSAND OAKS BLVD
City,State,Zip:	THOUSAND OAKS, CA 91360
Site ID:	737548
CERS ID:	T0611100427
CERS Description:	Leaking Underground Storage Tank Cleanup Site

Affiliation:

Affiliation Type Desc:	Regional Board Caseworker
Entity Name:	DANIEL PIROTTON - LOS ANGELES RWQCB (REGION 4)
Entity Title:	Not reported
Affiliation Address:	Not reported
Affiliation City:	R4 UNKNOWN
Affiliation State:	CA
Affiliation Country:	Not reported
Affiliation Zip:	Not reported
Affiliation Phone:	2135766714,

AF291 **INDEPENDENT VOLKSWAGON REPAIR** **LUST** **S104164939**
ESE **851 THOUSAND OAKS BLVD** **Cortese** **N/A**
1/4-1/2 **THOUSAND OAKS, CA 91360**
0.472 mi.
2494 ft. **Site 3 of 3 in cluster AF**

Relative:
Higher

Actual:
774 ft.

LUST REG 4:

Region:	4	
Regional Board:	04	
County:	Ventura	
Facility Id:	C-89002	
Status:	Case Closed	
Substance:	Waste Oil	
Substance Quantity:	Not reported	
Local Case No:	89002	
Case Type:	Soil	
Abatement Method Used at the Site:		Excavate and Treat
Global ID:	T0611100427	
W Global ID:	Not reported	
Staff:	UNK	
Local Agency:	56000L	
Cross Street:	Not reported	
Enforcement Type:	NONE	
Date Leak Discovered:	1/3/1989	
Date Leak First Reported:		1/3/1989
Date Leak Record Entered:	Not reported	
Date Confirmation Began:	1/3/1989	
Date Leak Stopped:	Not reported	
Date Case Last Changed on Database:		Not reported

INDEPENDENT VOLKSWAGON REPAIR (Continued) **S104164939**

Date the Case was Closed:		1/7/1991
How Leak Discovered:	Not reported	
How Leak Stopped:	Not reported	
Cause of Leak:	Not reported	
Leak Source:	Not reported	
Operator:	Not reported	
Water System:	Not reported	
Well Name:	Not reported	
Approx. Dist To Production Well (ft):		13077.080294938360031488225229
Source of Cleanup Funding:		S
Preliminary Site Assessment Workplan Submitted:		1/3/1989
Preliminary Site Assessment Began:		4/16/1990
Pollution Characterization Began:		4/16/1990
Remediation Plan Submitted:		11/28/1990
Remedial Action Underway:		1/7/1991
Post Remedial Action Monitoring Began:		Not reported
Enforcement Action Date:		1/3/1989
Historical Max MTBE Date:		Not reported
Hist Max MTBE Conc in Groundwater:		Not reported
Hist Max MTBE Conc in Soil:		Not reported
Significant Interim Remedial Action Taken:		Not reported
GW Qualifier:	Not reported	
Soil Qualifier:	Not reported	
Organization:	Not reported	
Owner Contact:	Not reported	
Responsible Party:	IND.VOLKS REPAIR	
RP Address:	Not reported	
Program:	LUST	
Lat/Long:	34.1796912 / -1	
Local Agency Staff:	EHD	
Beneficial Use:	Not reported	
Priority:	Not reported	
Cleanup Fund Id:	Not reported	
Suspended:	Not reported	
Assigned Name:	Not reported	
Summary:	Not reported	

VENTURA CO. LUST:

Name:	INDEPENDENT VOLKSWAGON REPAIR
Address:	851 THOUSAND OAKS BLVD
City:	THOUSAND OAKS
Region:	VENTURA
Facility ID:	89002
Status:	Case Closed

CORTESE:

Name:	INDEPENDENT VOLKSWAGON REPAIR
Address:	851 THOUSAND OAKS BLVD
City,State,Zip:	THOUSAND OAKS, CA 91360
Region:	CORTESE
Envirostor Id:	Not reported
Global ID:	T0611100427
Site/Facility Type:	LUST CLEANUP SITE
Cleanup Status:	COMPLETED - CASE CLOSED
Status Date:	Not reported
Site Code:	Not reported

INDEPENDENT VOLKSWAGON REPAIR (Continued) **S104164939**

Latitude:	Not reported
Longitude:	Not reported
Owner:	Not reported
Enf Type:	Not reported
Swat R:	Not reported
Flag:	active
Order No:	Not reported
Waste Discharge System No:	Not reported
Effective Date:	Not reported
Region 2:	Not reported
WID Id:	Not reported
Solid Waste Id No:	Not reported
Waste Management Uit Name:	Not reported
File Name:	Active Open

---

292 South 1/4-1/2 0.482 mi. 2544 ft.

ROSEN PROPERTY
236 QUAILS TRAIL
THOUSAND OAKS, CA 91361

ENVIROSTOR VCP **S102860984 N/A**

Relative: Higher

Actual: 813 ft.

ENVIROSTOR:

Name:	ROSEN PROPERTY
Address:	236 QUAILS TRAIL
City,State,Zip:	THOUSAND OAKS, CA 91361
Facility ID:	56280105
Status:	No Further Action
Status Date:	10/26/1994
Site Code:	300524
Site Type:	Voluntary Cleanup
Site Type Detailed:	Voluntary Agreement
Acres:	0
NPL:	NO
Regulatory Agencies:	DTSC
Lead Agency:	DTSC
Program Manager:	Not reported
Supervisor:	* Mmonroy
Division Branch:	Cleanup Chatsworth
Assembly:	42
Senate:	27
Special Program:	Voluntary Agreement - Standard Voluntary Agreement
Restricted Use:	NO
Site Mgmt Req:	NONE SPECIFIED
Funding:	Responsible Party
Latitude:	34.17422
Longitude:	-118.8726
APN:	681012204
Past Use:	ILLEGAL DUMPING
Potential COC:	* HYDROCARBON SOLVENTS * OXYGENATED SOLVENTS * CONTAMINATED SOIL * UNSPECIFIED OIL CONTAINING WASTE * UNSPECIFIED SOLVENT MIXTURES * UNSPECIFIED ORGANIC LIQUID MIXTURE
Confirmed COC:	NONE SPECIFIED
Potential Description:	SOIL, SV
Alias Name:	236 QUAILS TRAIL
Alias Type:	Alternate Name
Alias Name:	ROSEN PROPERTY
Alias Type:	Alternate Name
Alias Name:	681012204

ROSEN PROPERTY (Continued) **S102860984**

Alias Type: APN
Alias Name: 110033607087
Alias Type: EPA (FRS #)
Alias Name: 300524
Alias Type: Site Code - Historical
Alias Name: 300524
Alias Type: Project Code (Site Code)
Alias Name: 56280105
Alias Type: Envirostor ID Number

Completed Info:
Completed Area Name: PROJECT WIDE
Completed Sub Area Name: Not reported
Completed Document Type: Triage Meeting
Completed Date: 08/10/2015
Comments: Not reported

Completed Area Name: PROJECT WIDE
Completed Sub Area Name: Not reported
Completed Document Type: Site Screening
Completed Date: 11/07/1994
Comments: The Department completed the review of the Site Assessment Report and issued a

Completed Area Name: PROJECT WIDE
Completed Sub Area Name: Not reported
Completed Document Type: Site Screening
Completed Date: 05/10/1994
Comments: The Department received a Remedial Action Report dated April 14, 1994. The report indicates that the site is remediated. Also, it requests the Department to issue a

Completed Area Name: PROJECT WIDE
Completed Sub Area Name: Not reported
Completed Document Type: Site Screening
Completed Date: 06/28/1991
Comments: Not reported

Completed Area Name: PROJECT WIDE
Completed Sub Area Name: Not reported
Completed Document Type: Standard Voluntary Agreement
Completed Date: 10/26/1994
Comments: The Department signed an Agreement with the property owner for the review of Assessment Reports and as appropriate, issue a

Future Area Name: Not reported
Future Sub Area Name: Not reported
Future Document Type: Not reported
Future Due Date: Not reported
Schedule Area Name: Not reported
Schedule Sub Area Name: Not reported
Schedule Document Type: Not reported
Schedule Due Date: Not reported
Schedule Revised Date: Not reported

VCP:
Name: ROSEN PROPERTY

ROSEN PROPERTY (Continued) **S102860984**

Address:	236 QUAILS TRAIL
City,State,Zip:	THOUSAND OAKS, CA 91361
Facility ID:	56280105
Site Type:	Voluntary Cleanup
Site Type Detail:	Voluntary Agreement
Site Mgmt. Req.:	NONE SPECIFIED
Acres:	0
National Priorities List:	NO
Cleanup Oversight Agencies:	DTSC
Lead Agency:	DTSC
Lead Agency Description:	* DTSC
Project Manager:	Not reported
Supervisor:	* Mmonroy
Division Branch:	Cleanup Chatsworth
Site Code:	300524
Assembly:	42
Senate:	27
Special Programs Code:	Voluntary Agreement - Standard Voluntary Agreement
Status:	No Further Action
Status Date:	10/26/1994
Restricted Use:	NO
Funding:	Responsible Party
Lat/Long:	34.17422 / -118.8726
APN:	681012204
Past Use:	ILLEGAL DUMPING
Potential COC:	10009, 10067, 10097, 10196, 10198, 20017
Confirmed COC:	NONE SPECIFIED
Potential Description:	SOIL, SV
Alias Name:	236 QUAILS TRAIL
Alias Type:	Alternate Name
Alias Name:	ROSEN PROPERTY
Alias Type:	Alternate Name
Alias Name:	681012204
Alias Type:	APN
Alias Name:	110033607087
Alias Type:	EPA (FRS #)
Alias Name:	300524
Alias Type:	Site Code - Historical
Alias Name:	300524
Alias Type:	Project Code (Site Code)
Alias Name:	56280105
Alias Type:	Envirostor ID Number

Completed Info:

Completed Area Name:	PROJECT WIDE
Completed Sub Area Name:	Not reported
Completed Document Type:	Triage Meeting
Completed Date:	08/10/2015
Comments:	Not reported
Completed Area Name:	PROJECT WIDE
Completed Sub Area Name:	Not reported
Completed Document Type:	Site Screening
Completed Date:	11/07/1994
Comments:	The Department completed the review of the Site Assessment Report and issued a
Completed Area Name:	PROJECT WIDE

ROSEN PROPERTY (Continued) **S102860984**

Completed Sub Area Name:	Not reported
Completed Document Type:	Site Screening
Completed Date:	05/10/1994
Comments:	The Department received a Remedial Action Report dated April 14, 1994. The report indicates that the site is remediated. Also, it requests the Department to issue a
Completed Area Name:	PROJECT WIDE
Completed Sub Area Name:	Not reported
Completed Document Type:	Site Screening
Completed Date:	06/28/1991
Comments:	Not reported
Completed Area Name:	PROJECT WIDE
Completed Sub Area Name:	Not reported
Completed Document Type:	Standard Voluntary Agreement
Completed Date:	10/26/1994
Comments:	The Department signed an Agreement with the property owner for the review of Assessment Reports and as appropriate, issue a
Future Area Name:	Not reported
Future Sub Area Name:	Not reported
Future Document Type:	Not reported
Future Due Date:	Not reported
Schedule Area Name:	Not reported
Schedule Sub Area Name:	Not reported
Schedule Document Type:	Not reported
Schedule Due Date:	Not reported
Schedule Revised Date:	Not reported

AG293 **LINCOLN OAKS CORPORATE CENTER** **LUST** **S103866664**
West **225 HILLCREST DR #300** **VENTURA CO. BWT** **N/A**
1/4-1/2 **THOUSAND OAKS, CA 91360** **Cortese**
0.495 mi. **HIST CORTESE**
2615 ft. **Site 1 of 2 in cluster AG** **CERS**

Relative: **Lower**
Actual: **709 ft.**

LUST:

Name:	LINCOLN OAKS CORPORATE CENTER
Address:	225 HILLCREST DR #300
City,State,Zip:	THOUSAND OAKS, CA 91360
Lead Agency:	VENTURA COUNTY
Case Type:	LUST Cleanup Site
Geo Track:	http://geotracker.waterboards.ca.gov/profile_report.asp?global_id=T0611101225
Global Id:	T0611101225
Latitude:	34.1820852
Longitude:	-118.8825221
Status:	Completed - Case Closed
Status Date:	10/02/2000
Case Worker:	Not reported
RB Case Number:	C99027
Local Agency:	Not reported
File Location:	Not reported
Local Case Number:	99027
Potential Media Affect:	Soil
Potential Contaminants of Concern:	Diesel
EPA Region:	9
Coordinate Source:	* Historical Geocode - Exact Address Match
Cuf Case:	NO

LINCOLN OAKS CORPORATE CENTER (Continued) **S103866664**

Quantity Released Gallons:	Not reported
Begin Date:	02/11/1999
Leak Reported Date:	02/11/1999
How Discovered:	Not reported
How Discovered Description:	Not reported
Discharge Source:	Not reported
Discharge Cause:	Not reported
Stop Method:	Not reported
Stop Description:	Not reported
No Further Action Date:	10/02/2000
CA Water Watershed Name:	Calleguas - Calleguas-Conejo - Thousand Oaks (408.28)
Dwr Groundwater Subbasin Name:	Conejo (4-010)
Disadvantaged Community:	Not reported
CA Enviroscreen 3 Score:	51-55%
CA Enviroscreen 4 Score:	35-40%
Military DOD Site:	No
Facility Project Subtype:	Not reported
RWQCB Region:	LOS ANGELES RWQCB (REGION 4)
Site History:	Not reported

LUST:

Global Id:	T0611101225
Contact Type:	Regional Board Caseworker
Contact Name:	DANIEL PIROTTON
Organization Name:	LOS ANGELES RWQCB (REGION 4)
Address:	Not reported
City:	R4 UNKNOWN
Email:	dpirotton@waterboards.ca.gov
Phone Number:	2135766714

LUST:

Global Id:	T0611101225
Action Type:	Other
Date:	02/11/1999
Action:	Leak Discovery

Global Id:	T0611101225
Action Type:	ENFORCEMENT
Date:	10/02/2000
Action:	Closure/No Further Action Letter

Global Id:	T0611101225
Action Type:	Other
Date:	02/11/1999
Action:	Leak Reported

LUST:

Global Id:	T0611101225
Status:	Open - Case Begin Date
Status Date:	02/11/1999

Global Id:	T0611101225
Status:	Open - Site Assessment
Status Date:	02/11/1999

Global Id:	T0611101225
Status:	Open - Site Assessment

LINCOLN OAKS CORPORATE CENTER (Continued) **S103866664**

Status Date: 03/09/1999

Global Id: T0611101225
Status: Completed - Case Closed
Status Date: 10/02/2000

LUST REG 4:

Region:	4	
Regional Board:	04	
County:	Ventura	
Facility Id:	C-99027	
Status:	Case Closed	
Substance:	Diesel	
Substance Quantity:	Not reported	
Local Case No:	99027	
Case Type:	Soil	
Abatement Method Used at the Site:		Not reported
Global ID:	T0611101225	
W Global ID:	Not reported	
Staff:	UNK	
Local Agency:	56000L	
Cross Street:	Not reported	
Enforcement Type:	CLOS	
Date Leak Discovered:	2/11/1999	
Date Leak First Reported:		2/11/1999
Date Leak Record Entered:	Not reported	
Date Confirmation Began:	3/9/1999	
Date Leak Stopped:	Not reported	
Date Case Last Changed on Database:		Not reported
Date the Case was Closed:		10/2/2000
How Leak Discovered:	Not reported	
How Leak Stopped:	Not reported	
Cause of Leak:	Not reported	
Leak Source:	Not reported	
Operator:	Not reported	
Water System:	Not reported	
Well Name:	Not reported	
Approx. Dist To Production Well (ft):		7092.807921940666226895955750 4
Source of Cleanup Funding:		F
Preliminary Site Assessment Workplan Submitted:		2/11/1999
Preliminary Site Assessment Began:		Not reported
Pollution Characterization Began:		Not reported
Remediation Plan Submitted:		Not reported
Remedial Action Underway:		Not reported
Post Remedial Action Monitoring Began:		Not reported
Enforcement Action Date:		Not reported
Historical Max MTBE Date:		Not reported
Hist Max MTBE Conc in Groundwater:		Not reported
Hist Max MTBE Conc in Soil:		Not reported
Significant Interim Remedial Action Taken:		Not reported
GW Qualifier:	Not reported	
Soil Qualifier:	Not reported	
Organization:	Not reported	
Owner Contact:	Not reported	
Responsible Party:	LEGACY PARTNERS COMMERCIAL INC	
RP Address:	225 W. HILLCREST DR., THOUSAND OAKS, CA 91360	

LINCOLN OAKS CORPORATE CENTER (Continued) **S103866664**

Program: LUST
Lat/Long: 34.1820852 / -1
Local Agency Staff: EHD
Beneficial Use: Not reported
Priority: Not reported
Cleanup Fund Id: Not reported
Suspended: Not reported
Assigned Name: Not reported
Summary: Not reported

VENTURA CO. LUST:
Name: LINCOLN OAKS CORPORATE CENTER
Address: 225 HILLCREST DR #300
City: THOUSAND OAKS
Region: VENTURA
Facility ID: 99027
Status: Case Closed

VENTURA CO. BWT:
Name: LINCOLN PROPERTY COMPANY
Address: 225 HILLCREST DR.
City,State,Zip: THOUSAND OAKS, CA
Facility ID: BP 545
Program: Not reported

Name: LINCOLN USA
Address: 225 HILLCREST DR.
City,State,Zip: THOUSAND OAKS, CA
Facility ID: HM 551
Program: Not reported

CORTESE:
Name: LINCOLN OAKS CORPORATE CENTER
Address: 225 HILLCREST DR #300
City,State,Zip: THOUSAND OAKS, CA 91360
Region: CORTESE
Envirostor Id: Not reported
Global ID: T0611101225
Site/Facility Type: LUST CLEANUP SITE
Cleanup Status: COMPLETED - CASE CLOSED
Status Date: Not reported
Site Code: Not reported
Latitude: Not reported
Longitude: Not reported
Owner: Not reported
Enf Type: Not reported
Swat R: Not reported
Flag: active
Order No: Not reported
Waste Discharge System No: Not reported
Effective Date: Not reported
Region 2: Not reported
WID Id: Not reported
Solid Waste Id No: Not reported
Waste Management Uit Name: Not reported
File Name: Active Open

LINCOLN OAKS CORPORATE CENTER (Continued) **S103866664**

HIST CORTESE:

edr_fname:	LINCOLN OAKS CORPORATE CE
edr_fadd1:	225 HILLCREST
City,State,Zip:	THOUSAND OAKS, CA
Region:	CORTESE
Facility County Code:	56
Reg By:	LTNKA
Reg Id:	C-99027

CERS:

Name:	LINCOLN OAKS CORPORATE CENTER
Address:	225 HILLCREST DR #300
City,State,Zip:	THOUSAND OAKS, CA 91360
Site ID:	741538
CERS ID:	T0611101225
CERS Description:	Leaking Underground Storage Tank Cleanup Site

Affiliation:

Affiliation Type Desc:	Regional Board Caseworker
Entity Name:	DANIEL PIROTTON - LOS ANGELES RWQCB (REGION 4)
Entity Title:	Not reported
Affiliation Address:	Not reported
Affiliation City:	R4 UNKNOWN
Affiliation State:	CA
Affiliation Country:	Not reported
Affiliation Zip:	Not reported
Affiliation Phone:	2135766714,

AG294 **LINCOLN OAKS CORPORATE CENTER** **UST FINDER RELEASE** **1029015607**
West **225 HILLCREST DR #300** **N/A**
1/4-1/2 **THOUSAND OAKS, CA 91360**
0.498 mi.
2631 ft. **Site 2 of 2 in cluster AG**

Relative:
Lower

Actual:
707 ft.

UST FINDER RELEASE:

Object ID:	58378
Facility ID:	Not reported
Lust ID:	CAT0611101225
Name:	LINCOLN OAKS CORPORATE CENTER
Address:	225 HILLCREST DR #300
City,State,Zip:	THOUSAND OAKS, CA 91360
Address Match Type:	PointAddress
Reported Date:	Not reported
Status:	No Further Action
Substance:	Not reported
Population within 1500ft:	170
Domestic Wells within 1500ft:	0
Land Use:	Developed, Medium Intensity
Within SPA:	No
SPA PWS Facility ID:	Not reported
SPA Water Type:	Not reported
SPA Facility Type:	Not reported
SPA HUC12:	Not reported
Within WHPA:	No
WHPA PWS Facility ID:	Not reported
WHPA Water Type:	Not reported

LINCOLN OAKS CORPORATE CENTER (Continued) **1029015607**

WHPA Facility Type:	Not reported
WHPA HUC12:	Not reported
Within 100yr Floodplain:	No
Tribe:	Not reported
EPA Region:	9
NFA Letter 1:	Not reported
NFA Letter 2:	Not reported
NFA Letter 3:	Not reported
NFA Letter 4:	Not reported
Closed With Residual Contaminate:	Not reported
Coordinate Source:	Geocode
X Coord:	-118.88259
Y Coord:	34.1819800000001
Latitude:	34.18198
Longitude:	-118.882589999999

Count: 2 records. ORPHAN SUMMARY

City	EDR ID	Site Name	Site Address	Zip	Database(s)
THOUSAND OAKS	S127522919	LINCOLN OAKS CLEANERS	140 HILLCREST DRIVE NO. 109	91360	DRYCLEANERS, EMI
THOUSAND OAKS	S105974900	MOBIL OIL SS #11-GYO	1 THOUSAND OAKS BL		LUST

GOVERNMENT RECORDS SEARCHED / DATA CURRENCY TRACKING

To maintain currency of the following federal and state databases, EDR contacts the appropriate governmental agency on a monthly or quarterly basis, as required.

Number of Days to Update: Provides confirmation that EDR is reporting records that have been updated within 90 days from the date the government agency made the information available to the public.

STANDARD ENVIRONMENTAL RECORDS

Lists of Federal NPL (Superfund) sites

NPL: National Priority List

National Priorities List (Superfund). The NPL is a subset of CERCLIS and identifies over 1,200 sites for priority cleanup under the Superfund Program. NPL sites may encompass relatively large areas. As such, EDR provides polygon coverage for over 1,000 NPL site boundaries produced by EPA's Environmental Photographic Interpretation Center (EPIC) and regional EPA offices.

Date of Government Version: 02/29/2024
Date Data Arrived at EDR: 03/01/2024
Date Made Active in Reports: 03/27/2024
Number of Days to Update: 26

Source: EPA
Telephone: N/A
Last EDR Contact: 06/03/2024
Next Scheduled EDR Contact: 07/08/2024
Data Release Frequency: Quarterly

NPL Site Boundaries

Sources:

EPA's Environmental Photographic Interpretation Center (EPIC)
Telephone: 202-564-7333

EPA Region 1
Telephone 617-918-1143

EPA Region 6
Telephone: 214-655-6659

EPA Region 3
Telephone 215-814-5418

EPA Region 7
Telephone: 913-551-7247

EPA Region 4
Telephone 404-562-8033

EPA Region 8
Telephone: 303-312-6774

EPA Region 5
Telephone 312-886-6686

EPA Region 9
Telephone: 415-947-4246

EPA Region 10
Telephone 206-553-8665

Proposed NPL: Proposed National Priority List Sites

A site that has been proposed for listing on the National Priorities List through the issuance of a proposed rule in the Federal Register. EPA then accepts public comments on the site, responds to the comments, and places on the NPL those sites that continue to meet the requirements for listing.

Date of Government Version: 02/29/2024
Date Data Arrived at EDR: 03/01/2024
Date Made Active in Reports: 03/27/2024
Number of Days to Update: 26

Source: EPA
Telephone: N/A
Last EDR Contact: 06/03/2024
Next Scheduled EDR Contact: 07/08/2024
Data Release Frequency: Quarterly

NPL LIENS: Federal Superfund Liens

Federal Superfund Liens. Under the authority granted the USEPA by CERCLA of 1980, the USEPA has the authority to file liens against real property in order to recover remedial action expenditures or when the property owner received notification of potential liability. USEPA compiles a listing of filed notices of Superfund Liens.

Date of Government Version: 10/15/1991
Date Data Arrived at EDR: 02/02/1994
Date Made Active in Reports: 03/30/1994
Number of Days to Update: 56

Source: EPA
Telephone: 202-564-4267
Last EDR Contact: 08/15/2011
Next Scheduled EDR Contact: 11/28/2011
Data Release Frequency: No Update Planned

Lists of Federal Delisted NPL sites

Delisted NPL: National Priority List Deletions

The National Oil and Hazardous Substances Pollution Contingency Plan (NCP) establishes the criteria that the EPA uses to delete sites from the NPL. In accordance with 40 CFR 300.425.(e), sites may be deleted from the NPL where no further response is appropriate.

Date of Government Version: 02/29/2024
Date Data Arrived at EDR: 03/01/2024
Date Made Active in Reports: 03/27/2024
Number of Days to Update: 26

Source: EPA
Telephone: N/A
Last EDR Contact: 06/03/2024
Next Scheduled EDR Contact: 07/08/2024
Data Release Frequency: Quarterly

Lists of Federal sites subject to CERCLA removals and CERCLA orders

FEDERAL FACILITY: Federal Facility Site Information listing

A listing of National Priority List (NPL) and Base Realignment and Closure (BRAC) sites found in the Comprehensive Environmental Response, Compensation and Liability Information System (CERCLIS) Database where EPA Federal Facilities Restoration and Reuse Office is involved in cleanup activities.

Date of Government Version: 12/20/2023
Date Data Arrived at EDR: 12/20/2023
Date Made Active in Reports: 01/24/2024
Number of Days to Update: 35

Source: Environmental Protection Agency
Telephone: 703-603-8704
Last EDR Contact: 03/26/2024
Next Scheduled EDR Contact: 07/08/2024
Data Release Frequency: Varies

SEMS: Superfund Enterprise Management System

SEMS (Superfund Enterprise Management System) tracks hazardous waste sites, potentially hazardous waste sites, and remedial activities performed in support of EPA's Superfund Program across the United States. The list was formerly know as CERCLIS, renamed to SEMS by the EPA in 2015. The list contains data on potentially hazardous waste sites that have been reported to the USEPA by states, municipalities, private companies and private persons, pursuant to Section 103 of the Comprehensive Environmental Response, Compensation, and Liability Act (CERCLA). This dataset also contains sites which are either proposed to or on the National Priorities List (NPL) and the sites which are in the screening and assessment phase for possible inclusion on the NPL.

Date of Government Version: 04/22/2024
Date Data Arrived at EDR: 05/01/2024
Date Made Active in Reports: 05/24/2024
Number of Days to Update: 23

Source: EPA
Telephone: 800-424-9346
Last EDR Contact: 06/03/2024
Next Scheduled EDR Contact: 07/22/2024
Data Release Frequency: Quarterly

Lists of Federal CERCLA sites with NFRAP

SEMS-ARCHIVE: Superfund Enterprise Management System Archive

SEMS-ARCHIVE (Superfund Enterprise Management System Archive) tracks sites that have no further interest under the Federal Superfund Program based on available information. The list was formerly known as the CERCLIS-NFRAP, renamed to SEMS ARCHIVE by the EPA in 2015. EPA may perform a minimal level of assessment work at a site while it is archived if site conditions change and/or new information becomes available. Archived sites have been removed and archived from the inventory of SEMS sites. Archived status indicates that, to the best of EPA's knowledge, assessment at a site has been completed and that EPA has determined no further steps will be taken to list the site on the National Priorities List (NPL), unless information indicates this decision was not appropriate or other considerations require a recommendation for listing at a later time. The decision does not necessarily mean that there is no hazard associated with a given site; it only means that. based upon available information, the location is not judged to be potential NPL site.

Date of Government Version: 04/22/2024
Date Data Arrived at EDR: 05/01/2024
Date Made Active in Reports: 05/24/2024
Number of Days to Update: 23

Source: EPA
Telephone: 800-424-9346
Last EDR Contact: 06/03/2024
Next Scheduled EDR Contact: 07/22/2024
Data Release Frequency: Quarterly

Lists of Federal RCRA facilities undergoing Corrective Action

CORRACTS: Corrective Action Report

CORRACTS identifies hazardous waste handlers with RCRA corrective action activity.

Date of Government Version: 12/04/2023
Date Data Arrived at EDR: 12/06/2023
Date Made Active in Reports: 12/12/2023
Number of Days to Update: 6

Source: EPA
Telephone: 800-424-9346
Last EDR Contact: 06/07/2024
Next Scheduled EDR Contact: 07/01/2024
Data Release Frequency: Quarterly

Lists of Federal RCRA TSD facilities

RCRA-TSDF: RCRA - Treatment, Storage and Disposal

RCRAInfo is EPA's comprehensive information system, providing access to data supporting the Resource Conservation and Recovery Act (RCRA) of 1976 and the Hazardous and Solid Waste Amendments (HSWA) of 1984. The database includes selective information on sites which generate, transport, store, treat and/or dispose of hazardous waste as defined by the Resource Conservation and Recovery Act (RCRA). Transporters are individuals or entities that move hazardous waste from the generator offsite to a facility that can recycle, treat, store, or dispose of the waste. TSDFs treat, store, or dispose of the waste.

Date of Government Version: 12/04/2023
Date Data Arrived at EDR: 12/06/2023
Date Made Active in Reports: 12/12/2023
Number of Days to Update: 6

Source: Environmental Protection Agency
Telephone: (415) 495-8895
Last EDR Contact: 06/07/2024
Next Scheduled EDR Contact: 07/01/2024
Data Release Frequency: Quarterly

Lists of Federal RCRA generators

RCRA-LQG: RCRA - Large Quantity Generators

RCRAInfo is EPA's comprehensive information system, providing access to data supporting the Resource Conservation and Recovery Act (RCRA) of 1976 and the Hazardous and Solid Waste Amendments (HSWA) of 1984. The database includes selective information on sites which generate, transport, store, treat and/or dispose of hazardous waste as defined by the Resource Conservation and Recovery Act (RCRA). Large quantity generators (LQGs) generate over 1,000 kilograms (kg) of hazardous waste, or over 1 kg of acutely hazardous waste per month.

Date of Government Version: 12/04/2023
Date Data Arrived at EDR: 12/06/2023
Date Made Active in Reports: 12/12/2023
Number of Days to Update: 6

Source: Environmental Protection Agency
Telephone: (415) 495-8895
Last EDR Contact: 06/07/2024
Next Scheduled EDR Contact: 07/01/2024
Data Release Frequency: Quarterly

RCRA-SQG: RCRA - Small Quantity Generators

RCRAInfo is EPA's comprehensive information system, providing access to data supporting the Resource Conservation and Recovery Act (RCRA) of 1976 and the Hazardous and Solid Waste Amendments (HSWA) of 1984. The database includes selective information on sites which generate, transport, store, treat and/or dispose of hazardous waste as defined by the Resource Conservation and Recovery Act (RCRA). Small quantity generators (SQGs) generate between 100 kg and 1,000 kg of hazardous waste per month.

Date of Government Version: 12/04/2023
Date Data Arrived at EDR: 12/06/2023
Date Made Active in Reports: 12/12/2023
Number of Days to Update: 6

Source: Environmental Protection Agency
Telephone: (415) 495-8895
Last EDR Contact: 06/07/2024
Next Scheduled EDR Contact: 07/01/2024
Data Release Frequency: Quarterly

RCRA-VSQG: RCRA - Very Small Quantity Generators (Formerly Conditionally Exempt Small Quantity Generators)

RCRAInfo is EPA's comprehensive information system, providing access to data supporting the Resource Conservation and Recovery Act (RCRA) of 1976 and the Hazardous and Solid Waste Amendments (HSWA) of 1984. The database includes selective information on sites which generate, transport, store, treat and/or dispose of hazardous waste as defined by the Resource Conservation and Recovery Act (RCRA). Very small quantity generators (VSQGs) generate less than 100 kg of hazardous waste, or less than 1 kg of acutely hazardous waste per month.

Date of Government Version: 12/04/2023
Date Data Arrived at EDR: 12/06/2023
Date Made Active in Reports: 12/12/2023
Number of Days to Update: 6

Source: Environmental Protection Agency
Telephone: (415) 495-8895
Last EDR Contact: 06/07/2024
Next Scheduled EDR Contact: 07/01/2024
Data Release Frequency: Quarterly

Federal institutional controls / engineering controls registries

LUCIS: Land Use Control Information System

LUCIS contains records of land use control information pertaining to the former Navy Base Realignment and Closure properties.

Date of Government Version: 02/14/2024
Date Data Arrived at EDR: 02/16/2024
Date Made Active in Reports: 04/04/2024
Number of Days to Update: 48

Source: Department of the Navy
Telephone: 843-820-7326
Last EDR Contact: 05/17/2024
Next Scheduled EDR Contact: 08/19/2024
Data Release Frequency: Varies

US ENG CONTROLS: Engineering Controls Sites List

A listing of sites with engineering controls in place. Engineering controls include various forms of caps, building foundations, liners, and treatment methods to create pathway elimination for regulated substances to enter environmental media or effect human health.

Date of Government Version: 02/13/2024
Date Data Arrived at EDR: 02/21/2024
Date Made Active in Reports: 04/04/2024
Number of Days to Update: 43

Source: Environmental Protection Agency
Telephone: 703-603-0695
Last EDR Contact: 05/21/2024
Next Scheduled EDR Contact: 09/02/2024
Data Release Frequency: Varies

US INST CONTROLS: Institutional Controls Sites List

A listing of sites with institutional controls in place. Institutional controls include administrative measures, such as groundwater use restrictions, construction restrictions, property use restrictions, and post remediation care requirements intended to prevent exposure to contaminants remaining on site. Deed restrictions are generally required as part of the institutional controls.

Date of Government Version: 02/13/2024
Date Data Arrived at EDR: 02/21/2024
Date Made Active in Reports: 04/04/2024
Number of Days to Update: 43

Source: Environmental Protection Agency
Telephone: 703-603-0695
Last EDR Contact: 05/21/2024
Next Scheduled EDR Contact: 09/02/2024
Data Release Frequency: Varies

Federal ERNS list

ERNS: Emergency Response Notification System

Emergency Response Notification System. ERNS records and stores information on reported releases of oil and hazardous substances.

Date of Government Version: 12/12/2023
Date Data Arrived at EDR: 12/13/2023
Date Made Active in Reports: 02/28/2024
Number of Days to Update: 77

Source: National Response Center, United States Coast Guard
Telephone: 202-267-2180
Last EDR Contact: 03/19/2024
Next Scheduled EDR Contact: 07/01/2024
Data Release Frequency: Quarterly

Lists of state- and tribal (Superfund) equivalent sites

RESPONSE: State Response Sites

Identifies confirmed release sites where DTSC is involved in remediation, either in a lead or oversight capacity. These confirmed release sites are generally high-priority and high potential risk.

Date of Government Version: 01/22/2024
Date Data Arrived at EDR: 01/23/2024
Date Made Active in Reports: 04/08/2024
Number of Days to Update: 76

Source: Department of Toxic Substances Control
Telephone: 916-323-3400
Last EDR Contact: 04/23/2024
Next Scheduled EDR Contact: 08/05/2024
Data Release Frequency: Quarterly

Lists of state- and tribal hazardous waste facilities

ENVIROSTOR: EnviroStor Database

The Department of Toxic Substances Control's (DTSC's) Site Mitigation and Brownfields Reuse Program's (SMBRP's) EnviroStor database identifes sites that have known contamination or sites for which there may be reasons to investigate further. The database includes the following site types: Federal Superfund sites (National Priorities List (NPL)); State Response, including Military Facilities and State Superfund; Voluntary Cleanup; and School sites. EnviroStor provides similar information to the information that was available in CalSites, and provides additional site information, including, but not limited to, identification of formerly-contaminated properties that have been released for reuse, properties where environmental deed restrictions have been recorded to prevent inappropriate land uses, and risk characterization information that is used to assess potential impacts to public health and the environment at contaminated sites.

Date of Government Version: 01/22/2024
Date Data Arrived at EDR: 01/23/2024
Date Made Active in Reports: 04/08/2024
Number of Days to Update: 76

Source: Department of Toxic Substances Control
Telephone: 916-323-3400
Last EDR Contact: 04/23/2024
Next Scheduled EDR Contact: 08/05/2024
Data Release Frequency: Quarterly

Lists of state and tribal landfills and solid waste disposal facilities

SWF/LF (SWIS): Solid Waste Information System

Active, Closed and Inactive Landfills. SWF/LF records typically contain an inve ntory of solid waste disposal facilities or landfills. These may be active or i nactive facilities or open dumps that failed to meet RCRA Section 4004 criteria for solid waste landfills or disposal sites.

Date of Government Version: 02/05/2024
Date Data Arrived at EDR: 02/06/2024
Date Made Active in Reports: 04/26/2024
Number of Days to Update: 80

Source: Department of Resources Recycling and Recovery
Telephone: 916-341-6320
Last EDR Contact: 05/07/2024
Next Scheduled EDR Contact: 08/19/2024
Data Release Frequency: Quarterly

Lists of state and tribal leaking storage tanks

LUST REG 6V: Leaking Underground Storage Tank Case Listing
Leaking Underground Storage Tank locations. Inyo, Kern, Los Angeles, Mono, San Bernardino counties.

Date of Government Version: 06/07/2005
Date Data Arrived at EDR: 06/07/2005
Date Made Active in Reports: 06/29/2005
Number of Days to Update: 22

Source: California Regional Water Quality Control Board Victorville Branch Office (6)
Telephone: 760-241-7365
Last EDR Contact: 09/12/2011
Next Scheduled EDR Contact: 12/26/2011
Data Release Frequency: No Update Planned

LUST REG 9: Leaking Underground Storage Tank Report
Orange, Riverside, San Diego counties. For more current information, please refer to the State Water Resources Control Board's LUST database.

Date of Government Version: 03/01/2001
Date Data Arrived at EDR: 04/23/2001
Date Made Active in Reports: 05/21/2001
Number of Days to Update: 28

Source: California Regional Water Quality Control Board San Diego Region (9)
Telephone: 858-637-5595
Last EDR Contact: 09/26/2011
Next Scheduled EDR Contact: 01/09/2012
Data Release Frequency: No Update Planned

LUST REG 8: Leaking Underground Storage Tanks
California Regional Water Quality Control Board Santa Ana Region (8). For more current information, please refer to the State Water Resources Control Board's LUST database.

Date of Government Version: 02/14/2005
Date Data Arrived at EDR: 02/15/2005
Date Made Active in Reports: 03/28/2005
Number of Days to Update: 41

Source: California Regional Water Quality Control Board Santa Ana Region (8)
Telephone: 909-782-4496
Last EDR Contact: 08/15/2011
Next Scheduled EDR Contact: 11/28/2011
Data Release Frequency: No Update Planned

LUST REG 7: Leaking Underground Storage Tank Case Listing
Leaking Underground Storage Tank locations. Imperial, Riverside, San Diego, Santa Barbara counties.

Date of Government Version: 02/26/2004
Date Data Arrived at EDR: 02/26/2004
Date Made Active in Reports: 03/24/2004
Number of Days to Update: 27

Source: California Regional Water Quality Control Board Colorado River Basin Region (7)
Telephone: 760-776-8943
Last EDR Contact: 08/01/2011
Next Scheduled EDR Contact: 11/14/2011
Data Release Frequency: No Update Planned

LUST REG 5: Leaking Underground Storage Tank Database
Leaking Underground Storage Tank locations. Alameda, Alpine, Amador, Butte, Colusa, Contra Costa, Calveras, El Dorado, Fresno, Glenn, Kern, Kings, Lake, Lassen, Madera, Mariposa, Merced, Modoc, Napa, Nevada, Placer, Plumas, Sacramento, San Joaquin, Shasta, Solano, Stanislaus, Sutter, Tehama, Tulare, Tuolumne, Yolo, Yuba counties.

Date of Government Version: 07/01/2008
Date Data Arrived at EDR: 07/22/2008
Date Made Active in Reports: 07/31/2008
Number of Days to Update: 9

Source: California Regional Water Quality Control Board Central Valley Region (5)
Telephone: 916-464-4834
Last EDR Contact: 07/01/2011
Next Scheduled EDR Contact: 10/17/2011
Data Release Frequency: No Update Planned

LUST REG 4: Underground Storage Tank Leak List
Los Angeles, Ventura counties. For more current information, please refer to the State Water Resources Control Board's LUST database.

Date of Government Version: 09/07/2004
Date Data Arrived at EDR: 09/07/2004
Date Made Active in Reports: 10/12/2004
Number of Days to Update: 35

Source: California Regional Water Quality Control Board Los Angeles Region (4)
Telephone: 213-576-6710
Last EDR Contact: 09/06/2011
Next Scheduled EDR Contact: 12/19/2011
Data Release Frequency: No Update Planned

LUST REG 3: Leaking Underground Storage Tank Database
Leaking Underground Storage Tank locations. Monterey, San Benito, San Luis Obispo, Santa Barbara, Santa Cruz counties.

Date of Government Version: 05/19/2003
Date Data Arrived at EDR: 05/19/2003
Date Made Active in Reports: 06/02/2003
Number of Days to Update: 14

Source: California Regional Water Quality Control Board Central Coast Region (3)
Telephone: 805-542-4786
Last EDR Contact: 07/18/2011
Next Scheduled EDR Contact: 10/31/2011
Data Release Frequency: No Update Planned

LUST REG 2: Fuel Leak List
Leaking Underground Storage Tank locations. Alameda, Contra Costa, Marin, Napa, San Francisco, San Mateo, Santa Clara, Solano, Sonoma counties.

Date of Government Version: 09/30/2004
Date Data Arrived at EDR: 10/20/2004
Date Made Active in Reports: 11/19/2004
Number of Days to Update: 30

Source: California Regional Water Quality Control Board San Francisco Bay Region (2)
Telephone: 510-622-2433
Last EDR Contact: 09/19/2011
Next Scheduled EDR Contact: 01/02/2012
Data Release Frequency: No Update Planned

LUST: Leaking Underground Fuel Tank Report (GEOTRACKER)
Leaking Underground Storage Tank (LUST) Sites included in GeoTracker. GeoTracker is the Water Boards data management system for sites that impact, or have the potential to impact, water quality in California, with emphasis on groundwater.

Date of Government Version: 03/04/2024
Date Data Arrived at EDR: 03/05/2024
Date Made Active in Reports: 05/24/2024
Number of Days to Update: 80

Source: State Water Resources Control Board
Telephone: see region list
Last EDR Contact: 06/04/2024
Next Scheduled EDR Contact: 09/16/2024
Data Release Frequency: Quarterly

LUST REG 6L: Leaking Underground Storage Tank Case Listing
For more current information, please refer to the State Water Resources Control Board's LUST database.

Date of Government Version: 09/09/2003
Date Data Arrived at EDR: 09/10/2003
Date Made Active in Reports: 10/07/2003
Number of Days to Update: 27

Source: California Regional Water Quality Control Board Lahontan Region (6)
Telephone: 530-542-5572
Last EDR Contact: 09/12/2011
Next Scheduled EDR Contact: 12/26/2011
Data Release Frequency: No Update Planned

LUST REG 1: Active Toxic Site Investigation
Del Norte, Humboldt, Lake, Mendocino, Modoc, Siskiyou, Sonoma, Trinity counties. For more current information, please refer to the State Water Resources Control Board's LUST database.

Date of Government Version: 02/01/2001
Date Data Arrived at EDR: 02/28/2001
Date Made Active in Reports: 03/29/2001
Number of Days to Update: 29

Source: California Regional Water Quality Control Board North Coast (1)
Telephone: 707-570-3769
Last EDR Contact: 08/01/2011
Next Scheduled EDR Contact: 11/14/2011
Data Release Frequency: No Update Planned

INDIAN LUST R8: Leaking Underground Storage Tanks on Indian Land
LUSTs on Indian land in Colorado, Montana, North Dakota, South Dakota, Utah and Wyoming.

Date of Government Version: 10/25/2023
Date Data Arrived at EDR: 01/17/2024
Date Made Active in Reports: 03/13/2024
Number of Days to Update: 56

Source: EPA Region 8
Telephone: 303-312-6271
Last EDR Contact: 05/30/2024
Next Scheduled EDR Contact: 07/29/2024
Data Release Frequency: Varies

INDIAN LUST R10: Leaking Underground Storage Tanks on Indian Land
LUSTs on Indian land in Alaska, Idaho, Oregon and Washington.

Date of Government Version: 10/25/2023
Date Data Arrived at EDR: 01/17/2024
Date Made Active in Reports: 03/13/2024
Number of Days to Update: 56

Source: EPA Region 10
Telephone: 206-553-2857
Last EDR Contact: 05/30/2024
Next Scheduled EDR Contact: 07/29/2024
Data Release Frequency: Varies

INDIAN LUST R7: Leaking Underground Storage Tanks on Indian Land
LUSTs on Indian land in Iowa, Kansas, and Nebraska

Date of Government Version: 10/25/2023
Date Data Arrived at EDR: 01/17/2024
Date Made Active in Reports: 03/13/2024
Number of Days to Update: 56

Source: EPA Region 7
Telephone: 913-551-7003
Last EDR Contact: 05/30/2024
Next Scheduled EDR Contact: 07/29/2024
Data Release Frequency: Varies

INDIAN LUST R9: Leaking Underground Storage Tanks on Indian Land
LUSTs on Indian land in Arizona, California, New Mexico and Nevada

Date of Government Version: 10/25/2023
Date Data Arrived at EDR: 01/17/2024
Date Made Active in Reports: 03/13/2024
Number of Days to Update: 56

Source: Environmental Protection Agency
Telephone: 415-972-3372
Last EDR Contact: 05/30/2024
Next Scheduled EDR Contact: 07/29/2024
Data Release Frequency: Varies

INDIAN LUST R5: Leaking Underground Storage Tanks on Indian Land
Leaking underground storage tanks located on Indian Land in Michigan, Minnesota and Wisconsin.

Date of Government Version: 10/04/2023
Date Data Arrived at EDR: 01/17/2024
Date Made Active in Reports: 03/13/2024
Number of Days to Update: 56

Source: EPA, Region 5
Telephone: 312-886-7439
Last EDR Contact: 05/30/2024
Next Scheduled EDR Contact: 07/29/2024
Data Release Frequency: Varies

INDIAN LUST R4: Leaking Underground Storage Tanks on Indian Land
LUSTs on Indian land in Florida, Mississippi and North Carolina.

Date of Government Version: 10/25/2023
Date Data Arrived at EDR: 01/17/2024
Date Made Active in Reports: 03/13/2024
Number of Days to Update: 56

Source: EPA Region 4
Telephone: 404-562-8677
Last EDR Contact: 05/30/2024
Next Scheduled EDR Contact: 07/29/2024
Data Release Frequency: Varies

INDIAN LUST R1: Leaking Underground Storage Tanks on Indian Land
A listing of leaking underground storage tank locations on Indian Land.

Date of Government Version: 10/25/2023
Date Data Arrived at EDR: 01/17/2024
Date Made Active in Reports: 03/13/2024
Number of Days to Update: 56

Source: EPA Region 1
Telephone: 617-918-1313
Last EDR Contact: 05/30/2024
Next Scheduled EDR Contact: 07/29/2024
Data Release Frequency: Varies

INDIAN LUST R6: Leaking Underground Storage Tanks on Indian Land
LUSTs on Indian land in New Mexico and Oklahoma.

Date of Government Version: 10/25/2023
Date Data Arrived at EDR: 01/17/2024
Date Made Active in Reports: 03/13/2024
Number of Days to Update: 56

Source: EPA Region 6
Telephone: 214-665-6597
Last EDR Contact: 05/30/2024
Next Scheduled EDR Contact: 07/29/2024
Data Release Frequency: Varies

CPS-SLIC: Statewide SLIC Cases (GEOTRACKER)

Cleanup Program Sites (CPS; also known as Site Cleanups [SC] and formerly known as Spills, Leaks, Investigations, and Cleanups [SLIC] sites) included in GeoTracker. GeoTracker is the Water Boards data management system for sites that impact, or have the potential to impact, water quality in California, with emphasis on groundwater.

Date of Government Version: 03/04/2024
Date Data Arrived at EDR: 03/05/2024
Date Made Active in Reports: 05/24/2024
Number of Days to Update: 80

Source: State Water Resources Control Board
Telephone: 866-480-1028
Last EDR Contact: 06/04/2024
Next Scheduled EDR Contact: 09/16/2024
Data Release Frequency: Varies

SLIC REG 1: Active Toxic Site Investigations

The SLIC (Spills, Leaks, Investigations and Cleanup) program is designed to protect and restore water quality from spills, leaks, and similar discharges.

Date of Government Version: 04/03/2003
Date Data Arrived at EDR: 04/07/2003
Date Made Active in Reports: 04/25/2003
Number of Days to Update: 18

Source: California Regional Water Quality Control Board, North Coast Region (1)
Telephone: 707-576-2220
Last EDR Contact: 08/01/2011
Next Scheduled EDR Contact: 11/14/2011
Data Release Frequency: No Update Planned

SLIC REG 2: Spills, Leaks, Investigation & Cleanup Cost Recovery Listing

The SLIC (Spills, Leaks, Investigations and Cleanup) program is designed to protect and restore water quality from spills, leaks, and similar discharges.

Date of Government Version: 09/30/2004
Date Data Arrived at EDR: 10/20/2004
Date Made Active in Reports: 11/19/2004
Number of Days to Update: 30

Source: Regional Water Quality Control Board San Francisco Bay Region (2)
Telephone: 510-286-0457
Last EDR Contact: 09/19/2011
Next Scheduled EDR Contact: 01/02/2012
Data Release Frequency: No Update Planned

SLIC REG 3: Spills, Leaks, Investigation & Cleanup Cost Recovery Listing

The SLIC (Spills, Leaks, Investigations and Cleanup) program is designed to protect and restore water quality from spills, leaks, and similar discharges.

Date of Government Version: 05/18/2006
Date Data Arrived at EDR: 05/18/2006
Date Made Active in Reports: 06/15/2006
Number of Days to Update: 28

Source: California Regional Water Quality Control Board Central Coast Region (3)
Telephone: 805-549-3147
Last EDR Contact: 07/18/2011
Next Scheduled EDR Contact: 10/31/2011
Data Release Frequency: No Update Planned

SLIC REG 4: Spills, Leaks, Investigation & Cleanup Cost Recovery Listing

The SLIC (Spills, Leaks, Investigations and Cleanup) program is designed to protect and restore water quality from spills, leaks, and similar discharges.

Date of Government Version: 11/17/2004
Date Data Arrived at EDR: 11/18/2004
Date Made Active in Reports: 01/04/2005
Number of Days to Update: 47

Source: Region Water Quality Control Board Los Angeles Region (4)
Telephone: 213-576-6600
Last EDR Contact: 07/01/2011
Next Scheduled EDR Contact: 10/17/2011
Data Release Frequency: No Update Planned

SLIC REG 5: Spills, Leaks, Investigation & Cleanup Cost Recovery Listing

The SLIC (Spills, Leaks, Investigations and Cleanup) program is designed to protect and restore water quality from spills, leaks, and similar discharges.

Date of Government Version: 04/01/2005
Date Data Arrived at EDR: 04/05/2005
Date Made Active in Reports: 04/21/2005
Number of Days to Update: 16

Source: Regional Water Quality Control Board Central Valley Region (5)
Telephone: 916-464-3291
Last EDR Contact: 09/12/2011
Next Scheduled EDR Contact: 12/26/2011
Data Release Frequency: No Update Planned

SLIC REG 6V: Spills, Leaks, Investigation & Cleanup Cost Recovery Listing
The SLIC (Spills, Leaks, Investigations and Cleanup) program is designed to protect and restore water quality from spills, leaks, and similar discharges.

Date of Government Version: 05/24/2005
Date Data Arrived at EDR: 05/25/2005
Date Made Active in Reports: 06/16/2005
Number of Days to Update: 22

Source: Regional Water Quality Control Board, Victorville Branch
Telephone: 619-241-6583
Last EDR Contact: 08/15/2011
Next Scheduled EDR Contact: 11/28/2011
Data Release Frequency: No Update Planned

SLIC REG 6L: SLIC Sites
The SLIC (Spills, Leaks, Investigations and Cleanup) program is designed to protect and restore water quality from spills, leaks, and similar discharges.

Date of Government Version: 09/07/2004
Date Data Arrived at EDR: 09/07/2004
Date Made Active in Reports: 10/12/2004
Number of Days to Update: 35

Source: California Regional Water Quality Control Board, Lahontan Region
Telephone: 530-542-5574
Last EDR Contact: 08/15/2011
Next Scheduled EDR Contact: 11/28/2011
Data Release Frequency: No Update Planned

SLIC REG 7: SLIC List
The SLIC (Spills, Leaks, Investigations and Cleanup) program is designed to protect and restore water quality from spills, leaks, and similar discharges.

Date of Government Version: 11/24/2004
Date Data Arrived at EDR: 11/29/2004
Date Made Active in Reports: 01/04/2005
Number of Days to Update: 36

Source: California Regional Quality Control Board, Colorado River Basin Region
Telephone: 760-346-7491
Last EDR Contact: 08/01/2011
Next Scheduled EDR Contact: 11/14/2011
Data Release Frequency: No Update Planned

SLIC REG 8: Spills, Leaks, Investigation & Cleanup Cost Recovery Listing
The SLIC (Spills, Leaks, Investigations and Cleanup) program is designed to protect and restore water quality from spills, leaks, and similar discharges.

Date of Government Version: 04/03/2008
Date Data Arrived at EDR: 04/03/2008
Date Made Active in Reports: 04/14/2008
Number of Days to Update: 11

Source: California Region Water Quality Control Board Santa Ana Region (8)
Telephone: 951-782-3298
Last EDR Contact: 09/12/2011
Next Scheduled EDR Contact: 12/26/2011
Data Release Frequency: No Update Planned

SLIC REG 9: Spills, Leaks, Investigation & Cleanup Cost Recovery Listing
The SLIC (Spills, Leaks, Investigations and Cleanup) program is designed to protect and restore water quality from spills, leaks, and similar discharges.

Date of Government Version: 09/10/2007
Date Data Arrived at EDR: 09/11/2007
Date Made Active in Reports: 09/28/2007
Number of Days to Update: 17

Source: California Regional Water Quality Control Board San Diego Region (9)
Telephone: 858-467-2980
Last EDR Contact: 08/08/2011
Next Scheduled EDR Contact: 11/21/2011
Data Release Frequency: No Update Planned

Lists of state and tribal registered storage tanks

FEMA UST: Underground Storage Tank Listing
A listing of all FEMA owned underground storage tanks.

Date of Government Version: 11/16/2023
Date Data Arrived at EDR: 11/16/2023
Date Made Active in Reports: 02/13/2024
Number of Days to Update: 89

Source: FEMA
Telephone: 202-646-5797
Last EDR Contact: 03/19/2024
Next Scheduled EDR Contact: 07/15/2024
Data Release Frequency: Varies

GOVERNMENT RECORDS SEARCHED / DATA CURRENCY TRACKING

UST: Active UST Facilities
Active UST facilities gathered from the local regulatory agencies

Date of Government Version: 03/04/2024
Date Data Arrived at EDR: 03/05/2024
Date Made Active in Reports: 05/29/2024
Number of Days to Update: 85
Source: SWRCB
Telephone: 916-341-5851
Last EDR Contact: 06/04/2024
Next Scheduled EDR Contact: 09/16/2024
Data Release Frequency: Semi-Annually

UST CLOSURE: Proposed Closure of Underground Storage Tank (UST) Cases
UST cases that are being considered for closure by either the State Water Resources Control Board or the Executive Director have been posted for a 60-day public comment period. UST Case Closures being proposed for consideration by the State Water Resources Control Board. These are primarily UST cases that meet closure criteria under the decisional framework in State Water Board Resolution No. 92-49 and other Board orders. UST Case Closures proposed for consideration by the Executive Director pursuant to State Water Board Resolution No. 2012-0061. These are cases that meet the criteria of the Low-Threat UST Case Closure Policy. UST Case Closure Review Denials and Approved Orders.

Date of Government Version: 02/13/2024
Date Data Arrived at EDR: 03/05/2024
Date Made Active in Reports: 06/03/2024
Number of Days to Update: 90
Source: State Water Resources Control Board
Telephone: 916-327-7844
Last EDR Contact: 06/04/2024
Next Scheduled EDR Contact: 09/16/2024
Data Release Frequency: Varies

MILITARY UST SITES: Military UST Sites (GEOTRACKER)
Military ust sites

Date of Government Version: 03/04/2024
Date Data Arrived at EDR: 03/05/2024
Date Made Active in Reports: 05/24/2024
Number of Days to Update: 80
Source: State Water Resources Control Board
Telephone: 866-480-1028
Last EDR Contact: 06/04/2024
Next Scheduled EDR Contact: 09/16/2024
Data Release Frequency: Varies

AST: Aboveground Petroleum Storage Tank Facilities
A listing of aboveground storage tank petroleum storage tank locations.

Date of Government Version: 07/06/2016
Date Data Arrived at EDR: 07/12/2016
Date Made Active in Reports: 09/19/2016
Number of Days to Update: 69
Source: California Environmental Protection Agency
Telephone: 916-327-5092
Last EDR Contact: 06/06/2024
Next Scheduled EDR Contact: 09/23/2024
Data Release Frequency: Varies

INDIAN UST R7: Underground Storage Tanks on Indian Land
The Indian Underground Storage Tank (UST) database provides information about underground storage tanks on Indian land in EPA Region 7 (Iowa, Kansas, Missouri, Nebraska, and 9 Tribal Nations).

Date of Government Version: 10/24/2023
Date Data Arrived at EDR: 01/17/2024
Date Made Active in Reports: 03/13/2024
Number of Days to Update: 56
Source: EPA Region 7
Telephone: 913-551-7003
Last EDR Contact: 05/30/2024
Next Scheduled EDR Contact: 07/29/2024
Data Release Frequency: Varies

INDIAN UST R8: Underground Storage Tanks on Indian Land
The Indian Underground Storage Tank (UST) database provides information about underground storage tanks on Indian land in EPA Region 8 (Colorado, Montana, North Dakota, South Dakota, Utah, Wyoming and 27 Tribal Nations).

Date of Government Version: 10/24/2023
Date Data Arrived at EDR: 01/17/2024
Date Made Active in Reports: 03/13/2024
Number of Days to Update: 56
Source: EPA Region 8
Telephone: 303-312-6137
Last EDR Contact: 05/30/2024
Next Scheduled EDR Contact: 07/29/2024
Data Release Frequency: Varies

INDIAN UST R9: Underground Storage Tanks on Indian Land

The Indian Underground Storage Tank (UST) database provides information about underground storage tanks on Indian land in EPA Region 9 (Arizona, California, Hawaii, Nevada, the Pacific Islands, and Tribal Nations).

Date of Government Version: 10/24/2023
Date Data Arrived at EDR: 01/17/2024
Date Made Active in Reports: 03/13/2024
Number of Days to Update: 56

Source: EPA Region 9
Telephone: 415-972-3368
Last EDR Contact: 05/30/2024
Next Scheduled EDR Contact: 07/29/2024
Data Release Frequency: Varies

INDIAN UST R4: Underground Storage Tanks on Indian Land

The Indian Underground Storage Tank (UST) database provides information about underground storage tanks on Indian land in EPA Region 4 (Alabama, Florida, Georgia, Kentucky, Mississippi, North Carolina, South Carolina, Tennessee and Tribal Nations)

Date of Government Version: 10/24/2023
Date Data Arrived at EDR: 01/17/2024
Date Made Active in Reports: 03/13/2024
Number of Days to Update: 56

Source: EPA Region 4
Telephone: 404-562-9424
Last EDR Contact: 04/17/2024
Next Scheduled EDR Contact: 07/29/2024
Data Release Frequency: Varies

INDIAN UST R5: Underground Storage Tanks on Indian Land

The Indian Underground Storage Tank (UST) database provides information about underground storage tanks on Indian land in EPA Region 5 (Michigan, Minnesota and Wisconsin and Tribal Nations).

Date of Government Version: 10/17/2023
Date Data Arrived at EDR: 01/17/2024
Date Made Active in Reports: 03/13/2024
Number of Days to Update: 56

Source: EPA Region 5
Telephone: 312-886-6136
Last EDR Contact: 04/17/2024
Next Scheduled EDR Contact: 07/29/2024
Data Release Frequency: Varies

INDIAN UST R1: Underground Storage Tanks on Indian Land

The Indian Underground Storage Tank (UST) database provides information about underground storage tanks on Indian land in EPA Region 1 (Connecticut, Maine, Massachusetts, New Hampshire, Rhode Island, Vermont and ten Tribal Nations).

Date of Government Version: 10/24/2023
Date Data Arrived at EDR: 01/17/2024
Date Made Active in Reports: 03/13/2024
Number of Days to Update: 56

Source: EPA, Region 1
Telephone: 617-918-1313
Last EDR Contact: 05/30/2024
Next Scheduled EDR Contact: 07/29/2024
Data Release Frequency: Varies

INDIAN UST R6: Underground Storage Tanks on Indian Land

The Indian Underground Storage Tank (UST) database provides information about underground storage tanks on Indian land in EPA Region 6 (Louisiana, Arkansas, Oklahoma, New Mexico, Texas and 65 Tribes).

Date of Government Version: 10/24/2023
Date Data Arrived at EDR: 01/17/2024
Date Made Active in Reports: 03/13/2024
Number of Days to Update: 56

Source: EPA Region 6
Telephone: 214-665-7591
Last EDR Contact: 05/30/2024
Next Scheduled EDR Contact: 07/29/2024
Data Release Frequency: Varies

INDIAN UST R10: Underground Storage Tanks on Indian Land

The Indian Underground Storage Tank (UST) database provides information about underground storage tanks on Indian land in EPA Region 10 (Alaska, Idaho, Oregon, Washington, and Tribal Nations).

Date of Government Version: 10/24/2023
Date Data Arrived at EDR: 01/17/2024
Date Made Active in Reports: 03/13/2024
Number of Days to Update: 56

Source: EPA Region 10
Telephone: 206-553-2857
Last EDR Contact: 05/30/2024
Next Scheduled EDR Contact: 07/29/2024
Data Release Frequency: Varies

Lists of state and tribal voluntary cleanup sites

VCP: Voluntary Cleanup Program Properties

Contains low threat level properties with either confirmed or unconfirmed releases and the project proponents have request that DTSC oversee investigation and/or cleanup activities and have agreed to provide coverage for DTSC's costs.

Date of Government Version: 01/22/2024
Date Data Arrived at EDR: 01/23/2024
Date Made Active in Reports: 04/08/2024
Number of Days to Update: 76

Source: Department of Toxic Substances Control
Telephone: 916-323-3400
Last EDR Contact: 04/23/2024
Next Scheduled EDR Contact: 08/05/2024
Data Release Frequency: Quarterly

INDIAN VCP R7: Voluntary Cleanup Priority Lisitng

A listing of voluntary cleanup priority sites located on Indian Land located in Region 7.

Date of Government Version: 03/20/2008
Date Data Arrived at EDR: 04/22/2008
Date Made Active in Reports: 05/19/2008
Number of Days to Update: 27

Source: EPA, Region 7
Telephone: 913-551-7365
Last EDR Contact: 07/08/2021
Next Scheduled EDR Contact: 07/20/2009
Data Release Frequency: Varies

INDIAN VCP R1: Voluntary Cleanup Priority Listing

A listing of voluntary cleanup priority sites located on Indian Land located in Region 1.

Date of Government Version: 07/27/2015
Date Data Arrived at EDR: 09/29/2015
Date Made Active in Reports: 02/18/2016
Number of Days to Update: 142

Source: EPA, Region 1
Telephone: 617-918-1102
Last EDR Contact: 03/18/2024
Next Scheduled EDR Contact: 07/01/2024
Data Release Frequency: Varies

Lists of state and tribal brownfield sites

BROWNFIELDS: Considered Brownfieds Sites Listing

A listing of sites the SWRCB considers to be Brownfields since these are sites have come to them through the MOA Process.

Date of Government Version: 03/19/2024
Date Data Arrived at EDR: 03/19/2024
Date Made Active in Reports: 06/10/2024
Number of Days to Update: 83

Source: State Water Resources Control Board
Telephone: 916-323-7905
Last EDR Contact: 03/19/2024
Next Scheduled EDR Contact: 07/01/2024
Data Release Frequency: Quarterly

ADDITIONAL ENVIRONMENTAL RECORDS

Local Brownfield lists

US BROWNFIELDS: A Listing of Brownfields Sites

Brownfields are real property, the expansion, redevelopment, or reuse of which may be complicated by the presence or potential presence of a hazardous substance, pollutant, or contaminant. Cleaning up and reinvesting in these properties takes development pressures off of undeveloped, open land, and both improves and protects the environment. Assessment, Cleanup and Redevelopment Exchange System (ACRES) stores information reported by EPA Brownfields grant recipients on brownfields properties assessed or cleaned up with grant funding as well as information on Targeted Brownfields Assessments performed by EPA Regions. A listing of ACRES Brownfield sites is obtained from Cleanups in My Community. Cleanups in My Community provides information on Brownfields properties for which information is reported back to EPA, as well as areas served by Brownfields grant programs.

Date of Government Version: 03/11/2024
Date Data Arrived at EDR: 03/12/2024
Date Made Active in Reports: 05/10/2024
Number of Days to Update: 59

Source: Environmental Protection Agency
Telephone: 202-566-2777
Last EDR Contact: 06/11/2024
Next Scheduled EDR Contact: 09/23/2024
Data Release Frequency: Semi-Annually

Local Lists of Landfill / Solid Waste Disposal Sites

WMUDS/SWAT: Waste Management Unit Database

Waste Management Unit Database System. WMUDS is used by the State Water Resources Control Board staff and the Regional Water Quality Control Boards for program tracking and inventory of waste management units. WMUDS is composed of the following databases: Facility Information, Scheduled Inspections Information, Waste Management Unit Information, SWAT Program Information, SWAT Report Summary Information, SWAT Report Summary Data, Chapter 15 (formerly Subchapter 15) Information, Chapter 15 Monitoring Parameters, TPCA Program Information, RCRA Program Information, Closure Information, and Interested Parties Information.

Date of Government Version: 04/01/2000
Date Data Arrived at EDR: 04/10/2000
Date Made Active in Reports: 05/10/2000
Number of Days to Update: 30

Source: State Water Resources Control Board
Telephone: 916-227-4448
Last EDR Contact: 04/19/2024
Next Scheduled EDR Contact: 08/05/2024
Data Release Frequency: No Update Planned

SWRCY: Recycler Database

A listing of recycling facilities in California.

Date of Government Version: 03/04/2024
Date Data Arrived at EDR: 03/05/2024
Date Made Active in Reports: 05/28/2024
Number of Days to Update: 84

Source: Department of Conservation
Telephone: 916-323-3836
Last EDR Contact: 06/04/2024
Next Scheduled EDR Contact: 09/16/2024
Data Release Frequency: Quarterly

HAULERS: Registered Waste Tire Haulers Listing

A listing of registered waste tire haulers.

Date of Government Version: 04/04/2024
Date Data Arrived at EDR: 04/05/2024
Date Made Active in Reports: 04/15/2024
Number of Days to Update: 10

Source: Integrated Waste Management Board
Telephone: 916-341-6422
Last EDR Contact: 04/05/2024
Next Scheduled EDR Contact: 08/19/2024
Data Release Frequency: Varies

INDIAN ODI: Report on the Status of Open Dumps on Indian Lands

Location of open dumps on Indian land.

Date of Government Version: 12/31/1998
Date Data Arrived at EDR: 12/03/2007
Date Made Active in Reports: 01/24/2008
Number of Days to Update: 52

Source: Environmental Protection Agency
Telephone: 703-308-8245
Last EDR Contact: 04/22/2024
Next Scheduled EDR Contact: 08/05/2024
Data Release Frequency: Varies

DEBRIS REGION 9: Torres Martinez Reservation Illegal Dump Site Locations

A listing of illegal dump sites location on the Torres Martinez Indian Reservation located in eastern Riverside County and northern Imperial County, California.

Date of Government Version: 01/12/2009
Date Data Arrived at EDR: 05/07/2009
Date Made Active in Reports: 09/21/2009
Number of Days to Update: 137

Source: EPA, Region 9
Telephone: 415-947-4219
Last EDR Contact: 04/15/2024
Next Scheduled EDR Contact: 07/29/2024
Data Release Frequency: No Update Planned

ODI: Open Dump Inventory

An open dump is defined as a disposal facility that does not comply with one or more of the Part 257 or Part 258 Subtitle D Criteria.

Date of Government Version: 06/30/1985
Date Data Arrived at EDR: 08/09/2004
Date Made Active in Reports: 09/17/2004
Number of Days to Update: 39

Source: Environmental Protection Agency
Telephone: 800-424-9346
Last EDR Contact: 06/09/2004
Next Scheduled EDR Contact: N/A
Data Release Frequency: No Update Planned

IHS OPEN DUMPS: Open Dumps on Indian Land
A listing of all open dumps located on Indian Land in the United States.

Date of Government Version: 04/01/2014
Date Data Arrived at EDR: 08/06/2014
Date Made Active in Reports: 01/29/2015
Number of Days to Update: 176

Source: Department of Health & Human Serivces, Indian Health Service
Telephone: 301-443-1452
Last EDR Contact: 04/19/2024
Next Scheduled EDR Contact: 08/04/2024
Data Release Frequency: Varies

Local Lists of Hazardous waste / Contaminated Sites

US HIST CDL: National Clandestine Laboratory Register
A listing of clandestine drug lab locations that have been removed from the DEAs National Clandestine Laboratory Register.

Date of Government Version: 12/31/2023
Date Data Arrived at EDR: 02/21/2024
Date Made Active in Reports: 04/04/2024
Number of Days to Update: 43

Source: Drug Enforcement Administration
Telephone: 202-307-1000
Last EDR Contact: 05/21/2024
Next Scheduled EDR Contact: 09/02/2024
Data Release Frequency: No Update Planned

HIST CAL-SITES: Calsites Database
The Calsites database contains potential or confirmed hazardous substance release properties. In 1996, California EPA reevaluated and significantly reduced the number of sites in the Calsites database. No longer updated by the state agency. It has been replaced by ENVIROSTOR.

Date of Government Version: 08/08/2005
Date Data Arrived at EDR: 08/03/2006
Date Made Active in Reports: 08/24/2006
Number of Days to Update: 21

Source: Department of Toxic Substance Control
Telephone: 916-323-3400
Last EDR Contact: 02/23/2009
Next Scheduled EDR Contact: 05/25/2009
Data Release Frequency: No Update Planned

SCH: School Property Evaluation Program
This category contains proposed and existing school sites that are being evaluated by DTSC for possible hazardous materials contamination. In some cases, these properties may be listed in the CalSites category depending on the level of threat to public health and safety or the environment they pose.

Date of Government Version: 01/22/2024
Date Data Arrived at EDR: 01/23/2024
Date Made Active in Reports: 04/08/2024
Number of Days to Update: 76

Source: Department of Toxic Substances Control
Telephone: 916-323-3400
Last EDR Contact: 04/23/2024
Next Scheduled EDR Contact: 08/05/2024
Data Release Frequency: Quarterly

CDL: Clandestine Drug Labs
A listing of drug lab locations. Listing of a location in this database does not indicate that any illegal drug lab materials were or were not present there, and does not constitute a determination that the location either requires or does not require additional cleanup work.

Date of Government Version: 12/31/2022
Date Data Arrived at EDR: 03/21/2024
Date Made Active in Reports: 06/12/2024
Number of Days to Update: 83

Source: Department of Toxic Substances Control
Telephone: 916-255-6504
Last EDR Contact: 06/06/2024
Next Scheduled EDR Contact: 08/12/2024
Data Release Frequency: Varies

CERS HAZ WASTE: California Environmental Reporting System Hazardous Waste
List of sites in the California Environmental Protection Agency (CalEPA) Regulated Site Portal which fall under the Hazardous Chemical Management, Hazardous Waste Onsite Treatment, Household Hazardous Waste Collection, Hazardous Waste Generator, and RCRA LQ HW Generator programs.

Date of Government Version: 01/16/2024
Date Data Arrived at EDR: 01/16/2024
Date Made Active in Reports: 04/03/2024
Number of Days to Update: 78

Source: CalEPA
Telephone: 916-323-2514
Last EDR Contact: 04/16/2024
Next Scheduled EDR Contact: 07/29/2024
Data Release Frequency: Quarterly

TOXIC PITS: Toxic Pits Cleanup Act Sites

Toxic PITS Cleanup Act Sites. TOXIC PITS identifies sites suspected of containing hazardous substances where cleanup has not yet been completed.

Date of Government Version: 07/01/1995
Date Data Arrived at EDR: 08/30/1995
Date Made Active in Reports: 09/26/1995
Number of Days to Update: 27

Source: State Water Resources Control Board
Telephone: 916-227-4364
Last EDR Contact: 01/26/2009
Next Scheduled EDR Contact: 04/27/2009
Data Release Frequency: No Update Planned

US CDL: Clandestine Drug Labs

A listing of clandestine drug lab locations. The U.S. Department of Justice ("the Department") provides this web site as a public service. It contains addresses of some locations where law enforcement agencies reported they found chemicals or other items that indicated the presence of either clandestine drug laboratories or dumpsites. In most cases, the source of the entries is not the Department, and the Department has not verified the entry and does not guarantee its accuracy. Members of the public must verify the accuracy of all entries by, for example, contacting local law enforcement and local health departments.

Date of Government Version: 12/31/2023
Date Data Arrived at EDR: 02/21/2024
Date Made Active in Reports: 04/04/2024
Number of Days to Update: 43

Source: Drug Enforcement Administration
Telephone: 202-307-1000
Last EDR Contact: 05/21/2024
Next Scheduled EDR Contact: 09/02/2024
Data Release Frequency: Quarterly

Local Lists of Registered Storage Tanks

SWEEPS UST: SWEEPS UST Listing

Statewide Environmental Evaluation and Planning System. This underground storage tank listing was updated and maintained by a company contacted by the SWRCB in the early 1990's. The listing is no longer updated or maintained. The local agency is the contact for more information on a site on the SWEEPS list.

Date of Government Version: 06/01/1994
Date Data Arrived at EDR: 07/07/2005
Date Made Active in Reports: 08/11/2005
Number of Days to Update: 35

Source: State Water Resources Control Board
Telephone: N/A
Last EDR Contact: 06/03/2005
Next Scheduled EDR Contact: N/A
Data Release Frequency: No Update Planned

HIST UST: Hazardous Substance Storage Container Database

The Hazardous Substance Storage Container Database is a historical listing of UST sites. Refer to local/county source for current data.

Date of Government Version: 10/15/1990
Date Data Arrived at EDR: 01/25/1991
Date Made Active in Reports: 02/12/1991
Number of Days to Update: 18

Source: State Water Resources Control Board
Telephone: 916-341-5851
Last EDR Contact: 07/26/2001
Next Scheduled EDR Contact: N/A
Data Release Frequency: No Update Planned

SAN FRANCISCO AST: Aboveground Storage Tank Site Listing

Aboveground storage tank sites

Date of Government Version: 02/01/2024
Date Data Arrived at EDR: 02/01/2024
Date Made Active in Reports: 04/24/2024
Number of Days to Update: 83

Source: San Francisco County Department of Public Health
Telephone: 415-252-3896
Last EDR Contact: 04/25/2024
Next Scheduled EDR Contact: 08/12/2024
Data Release Frequency: Varies

CA FID UST: Facility Inventory Database

The Facility Inventory Database (FID) contains a historical listing of active and inactive underground storage tank locations from the State Water Resource Control Board. Refer to local/county source for current data.

Date of Government Version: 10/31/1994
Date Data Arrived at EDR: 09/05/1995
Date Made Active in Reports: 09/29/1995
Number of Days to Update: 24

Source: California Environmental Protection Agency
Telephone: 916-341-5851
Last EDR Contact: 12/28/1998
Next Scheduled EDR Contact: N/A
Data Release Frequency: No Update Planned

CERS TANKS: California Environmental Reporting System (CERS) Tanks

List of sites in the California Environmental Protection Agency (CalEPA) Regulated Site Portal which fall under the Aboveground Petroleum Storage and Underground Storage Tank regulatory programs.

Date of Government Version: 01/16/2024
Date Data Arrived at EDR: 01/16/2024
Date Made Active in Reports: 04/03/2024
Number of Days to Update: 78

Source: California Environmental Protection Agency
Telephone: 916-323-2514
Last EDR Contact: 04/16/2024
Next Scheduled EDR Contact: 07/29/2024
Data Release Frequency: Quarterly

Local Land Records

LIENS: Environmental Liens Listing

A listing of property locations with environmental liens for California where DTSC is a lien holder.

Date of Government Version: 02/26/2024
Date Data Arrived at EDR: 02/27/2024
Date Made Active in Reports: 05/15/2024
Number of Days to Update: 78

Source: Department of Toxic Substances Control
Telephone: 916-323-3400
Last EDR Contact: 06/06/2024
Next Scheduled EDR Contact: 09/09/2024
Data Release Frequency: Varies

LIENS 2: CERCLA Lien Information

A Federal CERCLA ('Superfund') lien can exist by operation of law at any site or property at which EPA has spent Superfund monies. These monies are spent to investigate and address releases and threatened releases of contamination. CERCLIS provides information as to the identity of these sites and properties.

Date of Government Version: 02/29/2024
Date Data Arrived at EDR: 03/01/2024
Date Made Active in Reports: 03/27/2024
Number of Days to Update: 26

Source: Environmental Protection Agency
Telephone: 202-564-6023
Last EDR Contact: 06/03/2024
Next Scheduled EDR Contact: 07/08/2024
Data Release Frequency: Semi-Annually

DEED: Deed Restriction Listing

Site Mitigation and Brownfields Reuse Program Facility Sites with Deed Restrictions & Hazardous Waste Management Program Facility Sites with Deed / Land Use Restriction. The DTSC Site Mitigation and Brownfields Reuse Program (SMBRP) list includes sites cleaned up under the program's oversight and generally does not include current or former hazardous waste facilities that required a hazardous waste facility permit. The list represents deed restrictions that are active. Some sites have multiple deed restrictions. The DTSC Hazardous Waste Management Program (HWMP) has developed a list of current or former hazardous waste facilities that have a recorded land use restriction at the local county recorder's office. The land use restrictions on this list were required by the DTSC HWMP as a result of the presence of hazardous substances that remain on site after the facility (or part of the facility) has been closed or cleaned up. The types of land use restriction include deed notice, deed restriction, or a land use restriction that binds current and future owners.

Date of Government Version: 02/26/2024
Date Data Arrived at EDR: 02/27/2024
Date Made Active in Reports: 05/14/2024
Number of Days to Update: 77

Source: DTSC and SWRCB
Telephone: 916-323-3400
Last EDR Contact: 05/29/2024
Next Scheduled EDR Contact: 09/09/2024
Data Release Frequency: Semi-Annually

Records of Emergency Release Reports

HMIRS: Hazardous Materials Information Reporting System
Hazardous Materials Incident Report System. HMIRS contains hazardous material spill incidents reported to DOT.

Date of Government Version: 12/12/2023
Date Data Arrived at EDR: 12/13/2023
Date Made Active in Reports: 02/28/2024
Number of Days to Update: 77

Source: U.S. Department of Transportation
Telephone: 202-366-4555
Last EDR Contact: 03/20/2024
Next Scheduled EDR Contact: 07/01/2024
Data Release Frequency: Quarterly

CHMIRS: California Hazardous Material Incident Report System
California Hazardous Material Incident Reporting System. CHMIRS contains information on reported hazardous material incidents (accidental releases or spills).

Date of Government Version: 12/31/2023
Date Data Arrived at EDR: 01/23/2024
Date Made Active in Reports: 04/09/2024
Number of Days to Update: 77

Source: Office of Emergency Services
Telephone: 916-845-8400
Last EDR Contact: 04/16/2024
Next Scheduled EDR Contact: 07/29/2024
Data Release Frequency: Semi-Annually

LDS: Land Disposal Sites Listing (GEOTRACKER)
Land Disposal sites (Landfills) included in GeoTracker. GeoTracker is the Water Boards data management system for sites that impact, or have the potential to impact, water quality in California, with emphasis on groundwater.

Date of Government Version: 03/04/2024
Date Data Arrived at EDR: 03/05/2024
Date Made Active in Reports: 05/24/2024
Number of Days to Update: 80

Source: State Water Qualilty Control Board
Telephone: 866-480-1028
Last EDR Contact: 06/04/2024
Next Scheduled EDR Contact: 09/16/2024
Data Release Frequency: Quarterly

MCS: Military Cleanup Sites Listing (GEOTRACKER)
Military sites (consisting of: Military UST sites; Military Privatized sites; and Military Cleanup sites [formerly known as DoD non UST]) included in GeoTracker. GeoTracker is the Water Boards data management system for sites that impact, or have the potential to impact, water quality in California, with emphasis on groundwater.

Date of Government Version: 03/04/2024
Date Data Arrived at EDR: 03/05/2024
Date Made Active in Reports: 05/24/2024
Number of Days to Update: 80

Source: State Water Resources Control Board
Telephone: 866-480-1028
Last EDR Contact: 06/04/2024
Next Scheduled EDR Contact: 09/16/2024
Data Release Frequency: Quarterly

SPILLS 90: SPILLS90 data from FirstSearch
Spills 90 includes those spill and release records available exclusively from FirstSearch databases. Typically, they may include chemical, oil and/or hazardous substance spills recorded after 1990. Duplicate records that are already included in EDR incident and release records are not included in Spills 90.

Date of Government Version: 06/06/2012
Date Data Arrived at EDR: 01/03/2013
Date Made Active in Reports: 02/22/2013
Number of Days to Update: 50

Source: FirstSearch
Telephone: N/A
Last EDR Contact: 01/03/2013
Next Scheduled EDR Contact: N/A
Data Release Frequency: No Update Planned

Other Ascertainable Records

RCRA NonGen / NLR: RCRA - Non Generators / No Longer Regulated
RCRAInfo is EPA's comprehensive information system, providing access to data supporting the Resource Conservation and Recovery Act (RCRA) of 1976 and the Hazardous and Solid Waste Amendments (HSWA) of 1984. The database includes selective information on sites which generate, transport, store, treat and/or dispose of hazardous waste as defined by the Resource Conservation and Recovery Act (RCRA). Non-Generators do not presently generate hazardous waste.

Date of Government Version: 12/04/2023
Date Data Arrived at EDR: 12/06/2023
Date Made Active in Reports: 12/12/2023
Number of Days to Update: 6

Source: Environmental Protection Agency
Telephone: (415) 495-8895
Last EDR Contact: 06/07/2024
Next Scheduled EDR Contact: 07/01/2024
Data Release Frequency: Quarterly

FUDS: Formerly Used Defense Sites

The listing includes locations of Formerly Used Defense Sites properties where the US Army Corps of Engineers is actively working or will take necessary cleanup actions.

Date of Government Version: 01/30/2024
Date Data Arrived at EDR: 02/13/2024
Date Made Active in Reports: 04/04/2024
Number of Days to Update: 51

Source: U.S. Army Corps of Engineers
Telephone: 202-528-4285
Last EDR Contact: 05/14/2024
Next Scheduled EDR Contact: 08/26/2024
Data Release Frequency: Varies

DOD: Department of Defense Sites

This data set consists of federally owned or administered lands, administered by the Department of Defense, that have any area equal to or greater than 640 acres of the United States, Puerto Rico, and the U.S. Virgin Islands.

Date of Government Version: 06/07/2021
Date Data Arrived at EDR: 07/13/2021
Date Made Active in Reports: 03/09/2022
Number of Days to Update: 239

Source: USGS
Telephone: 888-275-8747
Last EDR Contact: 04/11/2024
Next Scheduled EDR Contact: 07/22/2024
Data Release Frequency: Varies

FEDLAND: Federal and Indian Lands

Federally and Indian administrated lands of the United States. Lands included are administrated by: Army Corps of Engineers, Bureau of Reclamation, National Wild and Scenic River, National Wildlife Refuge, Public Domain Land, Wilderness, Wilderness Study Area, Wildlife Management Area, Bureau of Indian Affairs, Bureau of Land Management, Department of Justice, Forest Service, Fish and Wildlife Service, National Park Service.

Date of Government Version: 04/02/2018
Date Data Arrived at EDR: 04/11/2018
Date Made Active in Reports: 11/06/2019
Number of Days to Update: 574

Source: U.S. Geological Survey
Telephone: 888-275-8747
Last EDR Contact: 04/04/2024
Next Scheduled EDR Contact: 07/15/2024
Data Release Frequency: N/A

SCRD DRYCLEANERS: State Coalition for Remediation of Drycleaners Listing

The State Coalition for Remediation of Drycleaners was established in 1998, with support from the U.S. EPA Office of Superfund Remediation and Technology Innovation. It is comprised of representatives of states with established drycleaner remediation programs. Currently the member states are Alabama, Connecticut, Florida, Illinois, Kansas, Minnesota, Missouri, North Carolina, Oregon, South Carolina, Tennessee, Texas, and Wisconsin.

Date of Government Version: 07/30/2021
Date Data Arrived at EDR: 02/03/2023
Date Made Active in Reports: 02/10/2023
Number of Days to Update: 7

Source: Environmental Protection Agency
Telephone: 615-532-8599
Last EDR Contact: 05/09/2024
Next Scheduled EDR Contact: 08/19/2024
Data Release Frequency: Varies

US FIN ASSUR: Financial Assurance Information

All owners and operators of facilities that treat, store, or dispose of hazardous waste are required to provide proof that they will have sufficient funds to pay for the clean up, closure, and post-closure care of their facilities.

Date of Government Version: 12/11/2023
Date Data Arrived at EDR: 12/13/2023
Date Made Active in Reports: 02/28/2024
Number of Days to Update: 77

Source: Environmental Protection Agency
Telephone: 202-566-1917
Last EDR Contact: 03/13/2024
Next Scheduled EDR Contact: 07/01/2024
Data Release Frequency: Quarterly

EPA WATCH LIST: EPA Watch List

EPA maintains a "Watch List" to facilitate dialogue between EPA, state and local environmental agencies on enforcement matters relating to facilities with alleged violations identified as either significant or high priority. Being on the Watch List does not mean that the facility has actually violated the law only that an investigation by EPA or a state or local environmental agency has led those organizations to allege that an unproven violation has in fact occurred. Being on the Watch List does not represent a higher level of concern regarding the alleged violations that were detected, but instead indicates cases requiring additional dialogue between EPA, state and local agencies - primarily because of the length of time the alleged violation has gone unaddressed or unresolved.

Date of Government Version: 08/30/2013
Date Data Arrived at EDR: 03/21/2014
Date Made Active in Reports: 06/17/2014
Number of Days to Update: 88
Source: Environmental Protection Agency
Telephone: 617-520-3000
Last EDR Contact: 04/29/2024
Next Scheduled EDR Contact: 08/12/2024
Data Release Frequency: No Update Planned

2020 COR ACTION: 2020 Corrective Action Program List

The EPA has set ambitious goals for the RCRA Corrective Action program by creating the 2020 Corrective Action Universe. This RCRA cleanup baseline includes facilities expected to need corrective action. The 2020 universe contains a wide variety of sites. Some properties are heavily contaminated while others were contaminated but have since been cleaned up. Still others have not been fully investigated yet, and may require little or no remediation. Inclusion in the 2020 Universe does not necessarily imply failure on the part of a facility to meet its RCRA obligations.

Date of Government Version: 09/30/2017
Date Data Arrived at EDR: 05/08/2018
Date Made Active in Reports: 07/20/2018
Number of Days to Update: 73
Source: Environmental Protection Agency
Telephone: 703-308-4044
Last EDR Contact: 05/02/2024
Next Scheduled EDR Contact: 08/12/2024
Data Release Frequency: Varies

TSCA: Toxic Substances Control Act

Toxic Substances Control Act. TSCA identifies manufacturers and importers of chemical substances included on the TSCA Chemical Substance Inventory list. It includes data on the production volume of these substances by plant site.

Date of Government Version: 12/31/2020
Date Data Arrived at EDR: 06/14/2022
Date Made Active in Reports: 03/24/2023
Number of Days to Update: 283
Source: EPA
Telephone: 202-260-5521
Last EDR Contact: 03/14/2024
Next Scheduled EDR Contact: 06/24/2024
Data Release Frequency: Every 4 Years

TRIS: Toxic Chemical Release Inventory System

Toxic Release Inventory System. TRIS identifies facilities which release toxic chemicals to the air, water and land in reportable quantities under SARA Title III Section 313.

Date of Government Version: 12/31/2022
Date Data Arrived at EDR: 11/13/2023
Date Made Active in Reports: 02/07/2024
Number of Days to Update: 86
Source: EPA
Telephone: 202-566-0250
Last EDR Contact: 05/16/2024
Next Scheduled EDR Contact: 08/26/2024
Data Release Frequency: Annually

SSTS: Section 7 Tracking Systems

Section 7 of the Federal Insecticide, Fungicide and Rodenticide Act, as amended (92 Stat. 829) requires all registered pesticide-producing establishments to submit a report to the Environmental Protection Agency by March 1st each year. Each establishment must report the types and amounts of pesticides, active ingredients and devices being produced, and those having been produced and sold or distributed in the past year.

Date of Government Version: 01/16/2024
Date Data Arrived at EDR: 01/17/2024
Date Made Active in Reports: 03/27/2024
Number of Days to Update: 70
Source: EPA
Telephone: 202-564-4203
Last EDR Contact: 04/17/2024
Next Scheduled EDR Contact: 07/29/2024
Data Release Frequency: Annually

ROD: Records Of Decision

Record of Decision. ROD documents mandate a permanent remedy at an NPL (Superfund) site containing technical and health information to aid in the cleanup.

Date of Government Version: 02/29/2024
Date Data Arrived at EDR: 03/01/2024
Date Made Active in Reports: 03/27/2024
Number of Days to Update: 26

Source: EPA
Telephone: 703-416-0223
Last EDR Contact: 06/03/2024
Next Scheduled EDR Contact: 09/09/2024
Data Release Frequency: Annually

RMP: Risk Management Plans

When Congress passed the Clean Air Act Amendments of 1990, it required EPA to publish regulations and guidance for chemical accident prevention at facilities using extremely hazardous substances. The Risk Management Program Rule (RMP Rule) was written to implement Section 112(r) of these amendments. The rule, which built upon existing industry codes and standards, requires companies of all sizes that use certain flammable and toxic substances to develop a Risk Management Program, which includes a(n): Hazard assessment that details the potential effects of an accidental release, an accident history of the last five years, and an evaluation of worst-case and alternative accidental releases; Prevention program that includes safety precautions and maintenance, monitoring, and employee training measures; and Emergency response program that spells out emergency health care, employee training measures and procedures for informing the public and response agencies (e.g the fire department) should an accident occur.

Date of Government Version: 02/01/2024
Date Data Arrived at EDR: 02/08/2024
Date Made Active in Reports: 04/04/2024
Number of Days to Update: 56

Source: Environmental Protection Agency
Telephone: 202-564-8600
Last EDR Contact: 04/15/2024
Next Scheduled EDR Contact: 07/29/2024
Data Release Frequency: Varies

RAATS: RCRA Administrative Action Tracking System

RCRA Administration Action Tracking System. RAATS contains records based on enforcement actions issued under RCRA pertaining to major violators and includes administrative and civil actions brought by the EPA. For administration actions after September 30, 1995, data entry in the RAATS database was discontinued. EPA will retain a copy of the database for historical records. It was necessary to terminate RAATS because a decrease in agency resources made it impossible to continue to update the information contained in the database.

Date of Government Version: 04/17/1995
Date Data Arrived at EDR: 07/03/1995
Date Made Active in Reports: 08/07/1995
Number of Days to Update: 35

Source: EPA
Telephone: 202-564-4104
Last EDR Contact: 06/02/2008
Next Scheduled EDR Contact: 09/01/2008
Data Release Frequency: No Update Planned

PRP: Potentially Responsible Parties

A listing of verified Potentially Responsible Parties

Date of Government Version: 09/19/2023
Date Data Arrived at EDR: 10/03/2023
Date Made Active in Reports: 10/19/2023
Number of Days to Update: 16

Source: EPA
Telephone: 202-564-6023
Last EDR Contact: 06/03/2024
Next Scheduled EDR Contact: 08/12/2024
Data Release Frequency: Quarterly

PADS: PCB Activity Database System

PCB Activity Database. PADS Identifies generators, transporters, commercial storers and/or brokers and disposers of PCB's who are required to notify the EPA of such activities.

Date of Government Version: 03/20/2023
Date Data Arrived at EDR: 04/04/2023
Date Made Active in Reports: 06/09/2023
Number of Days to Update: 66

Source: EPA
Telephone: 202-566-0500
Last EDR Contact: 04/04/2024
Next Scheduled EDR Contact: 07/15/2024
Data Release Frequency: Annually

ICIS: Integrated Compliance Information System

The Integrated Compliance Information System (ICIS) supports the information needs of the national enforcement and compliance program as well as the unique needs of the National Pollutant Discharge Elimination System (NPDES) program.

Date of Government Version: 11/18/2016
Date Data Arrived at EDR: 11/23/2016
Date Made Active in Reports: 02/10/2017
Number of Days to Update: 79

Source: Environmental Protection Agency
Telephone: 202-564-2501
Last EDR Contact: 03/28/2024
Next Scheduled EDR Contact: 07/15/2024
Data Release Frequency: Quarterly

FTTS: FIFRA/ TSCA Tracking System - FIFRA (Federal Insecticide, Fungicide, & Rodenticide Act)/TSCA (Toxic Substances Control Act)

FTTS tracks administrative cases and pesticide enforcement actions and compliance activities related to FIFRA, TSCA and EPCRA (Emergency Planning and Community Right-to-Know Act). To maintain currency, EDR contacts the Agency on a quarterly basis.

Date of Government Version: 04/09/2009
Date Data Arrived at EDR: 04/16/2009
Date Made Active in Reports: 05/11/2009
Number of Days to Update: 25

Source: EPA/Office of Prevention, Pesticides and Toxic Substances
Telephone: 202-566-1667
Last EDR Contact: 08/18/2017
Next Scheduled EDR Contact: 12/04/2017
Data Release Frequency: No Update Planned

FTTS INSP: FIFRA/ TSCA Tracking System - FIFRA (Federal Insecticide, Fungicide, & Rodenticide Act)/TSCA (Toxic Substances Control Act)

A listing of FIFRA/TSCA Tracking System (FTTS) inspections and enforcements.

Date of Government Version: 04/09/2009
Date Data Arrived at EDR: 04/16/2009
Date Made Active in Reports: 05/11/2009
Number of Days to Update: 25

Source: EPA
Telephone: 202-566-1667
Last EDR Contact: 08/18/2017
Next Scheduled EDR Contact: 12/04/2017
Data Release Frequency: No Update Planned

MLTS: Material Licensing Tracking System

MLTS is maintained by the Nuclear Regulatory Commission and contains a list of approximately 8,100 sites which possess or use radioactive materials and which are subject to NRC licensing requirements. To maintain currency, EDR contacts the Agency on a quarterly basis.

Date of Government Version: 01/02/2024
Date Data Arrived at EDR: 01/16/2024
Date Made Active in Reports: 03/13/2024
Number of Days to Update: 57

Source: Nuclear Regulatory Commission
Telephone: 301-415-0717
Last EDR Contact: 04/15/2024
Next Scheduled EDR Contact: 07/29/2024
Data Release Frequency: Quarterly

COAL ASH DOE: Steam-Electric Plant Operation Data

A listing of power plants that store ash in surface ponds.

Date of Government Version: 12/31/2022
Date Data Arrived at EDR: 11/27/2023
Date Made Active in Reports: 02/22/2024
Number of Days to Update: 87

Source: Department of Energy
Telephone: 202-586-8719
Last EDR Contact: 05/28/2024
Next Scheduled EDR Contact: 09/09/2024
Data Release Frequency: Varies

COAL ASH EPA: Coal Combustion Residues Surface Impoundments List

A listing of coal combustion residues surface impoundments with high hazard potential ratings.

Date of Government Version: 01/12/2017
Date Data Arrived at EDR: 03/05/2019
Date Made Active in Reports: 11/11/2019
Number of Days to Update: 251

Source: Environmental Protection Agency
Telephone: N/A
Last EDR Contact: 05/28/2024
Next Scheduled EDR Contact: 09/09/2024
Data Release Frequency: Varies

PCB TRANSFORMER: PCB Transformer Registration Database
The database of PCB transformer registrations that includes all PCB registration submittals.

Date of Government Version: 09/13/2019
Date Data Arrived at EDR: 11/06/2019
Date Made Active in Reports: 02/10/2020
Number of Days to Update: 96
Source: Environmental Protection Agency
Telephone: 202-566-0517
Last EDR Contact: 05/02/2024
Next Scheduled EDR Contact: 08/12/2024
Data Release Frequency: Varies

RADINFO: Radiation Information Database
The Radiation Information Database (RADINFO) contains information about facilities that are regulated by U.S. Environmental Protection Agency (EPA) regulations for radiation and radioactivity.

Date of Government Version: 07/01/2019
Date Data Arrived at EDR: 07/01/2019
Date Made Active in Reports: 09/23/2019
Number of Days to Update: 84
Source: Environmental Protection Agency
Telephone: 202-343-9775
Last EDR Contact: 03/25/2024
Next Scheduled EDR Contact: 07/08/2024
Data Release Frequency: Quarterly

HIST FTTS: FIFRA/TSCA Tracking System Administrative Case Listing
A complete administrative case listing from the FIFRA/TSCA Tracking System (FTTS) for all ten EPA regions. The information was obtained from the National Compliance Database (NCDB). NCDB supports the implementation of FIFRA (Federal Insecticide, Fungicide, and Rodenticide Act) and TSCA (Toxic Substances Control Act). Some EPA regions are now closing out records. Because of that, and the fact that some EPA regions are not providing EPA Headquarters with updated records, it was decided to create a HIST FTTS database. It included records that may not be included in the newer FTTS database updates. This database is no longer updated.

Date of Government Version: 10/19/2006
Date Data Arrived at EDR: 03/01/2007
Date Made Active in Reports: 04/10/2007
Number of Days to Update: 40
Source: Environmental Protection Agency
Telephone: 202-564-2501
Last EDR Contact: 12/17/2007
Next Scheduled EDR Contact: 03/17/2008
Data Release Frequency: No Update Planned

HIST FTTS INSP: FIFRA/TSCA Tracking System Inspection & Enforcement Case Listing
A complete inspection and enforcement case listing from the FIFRA/TSCA Tracking System (FTTS) for all ten EPA regions. The information was obtained from the National Compliance Database (NCDB). NCDB supports the implementation of FIFRA (Federal Insecticide, Fungicide, and Rodenticide Act) and TSCA (Toxic Substances Control Act). Some EPA regions are now closing out records. Because of that, and the fact that some EPA regions are not providing EPA Headquarters with updated records, it was decided to create a HIST FTTS database. It included records that may not be included in the newer FTTS database updates. This database is no longer updated.

Date of Government Version: 10/19/2006
Date Data Arrived at EDR: 03/01/2007
Date Made Active in Reports: 04/10/2007
Number of Days to Update: 40
Source: Environmental Protection Agency
Telephone: 202-564-2501
Last EDR Contact: 12/17/2008
Next Scheduled EDR Contact: 03/17/2008
Data Release Frequency: No Update Planned

DOT OPS: Incident and Accident Data
Department of Transporation, Office of Pipeline Safety Incident and Accident data.

Date of Government Version: 01/02/2020
Date Data Arrived at EDR: 01/28/2020
Date Made Active in Reports: 04/17/2020
Number of Days to Update: 80
Source: Department of Transporation, Office of Pipeline Safety
Telephone: 202-366-4595
Last EDR Contact: 04/23/2024
Next Scheduled EDR Contact: 08/05/2024
Data Release Frequency: Quarterly

CONSENT: Superfund (CERCLA) Consent Decrees
Major legal settlements that establish responsibility and standards for cleanup at NPL (Superfund) sites. Released periodically by United States District Courts after settlement by parties to litigation matters.

Date of Government Version: 12/31/2023
Date Data Arrived at EDR: 01/11/2024
Date Made Active in Reports: 01/16/2024
Number of Days to Update: 5

Source: Department of Justice, Consent Decree Library
Telephone: Varies
Last EDR Contact: 03/28/2024
Next Scheduled EDR Contact: 07/15/2024
Data Release Frequency: Varies

BRS: Biennial Reporting System

The Biennial Reporting System is a national system administered by the EPA that collects data on the generation and management of hazardous waste. BRS captures detailed data from two groups: Large Quantity Generators (LQG) and Treatment, Storage, and Disposal Facilities.

Date of Government Version: 12/31/2021
Date Data Arrived at EDR: 03/09/2023
Date Made Active in Reports: 03/20/2023
Number of Days to Update: 11

Source: EPA/NTIS
Telephone: 800-424-9346
Last EDR Contact: 06/07/2024
Next Scheduled EDR Contact: 07/01/2024
Data Release Frequency: Biennially

INDIAN RESERV: Indian Reservations

This map layer portrays Indian administered lands of the United States that have any area equal to or greater than 640 acres.

Date of Government Version: 12/31/2014
Date Data Arrived at EDR: 07/14/2015
Date Made Active in Reports: 01/10/2017
Number of Days to Update: 546

Source: USGS
Telephone: 202-208-3710
Last EDR Contact: 04/04/2024
Next Scheduled EDR Contact: 07/15/2024
Data Release Frequency: Semi-Annually

FUSRAP: Formerly Utilized Sites Remedial Action Program

DOE established the Formerly Utilized Sites Remedial Action Program (FUSRAP) in 1974 to remediate sites where radioactive contamination remained from Manhattan Project and early U.S. Atomic Energy Commission (AEC) operations.

Date of Government Version: 03/03/2023
Date Data Arrived at EDR: 03/03/2023
Date Made Active in Reports: 06/09/2023
Number of Days to Update: 98

Source: Department of Energy
Telephone: 202-586-3559
Last EDR Contact: 04/26/2024
Next Scheduled EDR Contact: 08/12/2024
Data Release Frequency: Varies

UMTRA: Uranium Mill Tailings Sites

Uranium ore was mined by private companies for federal government use in national defense programs. When the mills shut down, large piles of the sand-like material (mill tailings) remain after uranium has been extracted from the ore. Levels of human exposure to radioactive materials from the piles are low; however, in some cases tailings were used as construction materials before the potential health hazards of the tailings were recognized.

Date of Government Version: 08/30/2019
Date Data Arrived at EDR: 11/15/2019
Date Made Active in Reports: 01/28/2020
Number of Days to Update: 74

Source: Department of Energy
Telephone: 505-845-0011
Last EDR Contact: 05/16/2024
Next Scheduled EDR Contact: 08/26/2024
Data Release Frequency: Varies

LEAD SMELTER 1: Lead Smelter Sites

A listing of former lead smelter site locations.

Date of Government Version: 02/29/2024
Date Data Arrived at EDR: 03/01/2024
Date Made Active in Reports: 03/27/2024
Number of Days to Update: 26

Source: Environmental Protection Agency
Telephone: 703-603-8787
Last EDR Contact: 06/03/2024
Next Scheduled EDR Contact: 07/08/2024
Data Release Frequency: Varies

LEAD SMELTER 2: Lead Smelter Sites

A list of several hundred sites in the U.S. where secondary lead smelting was done from 1931and 1964. These sites may pose a threat to public health through ingestion or inhalation of contaminated soil or dust

Date of Government Version: 04/05/2001
Date Data Arrived at EDR: 10/27/2010
Date Made Active in Reports: 12/02/2010
Number of Days to Update: 36

Source: American Journal of Public Health
Telephone: 703-305-6451
Last EDR Contact: 12/02/2009
Next Scheduled EDR Contact: N/A
Data Release Frequency: No Update Planned

US AIRS (AFS): Aerometric Information Retrieval System Facility Subsystem (AFS)

The database is a sub-system of Aerometric Information Retrieval System (AIRS). AFS contains compliance data on air pollution point sources regulated by the U.S. EPA and/or state and local air regulatory agencies. This information comes from source reports by various stationary sources of air pollution, such as electric power plants, steel mills, factories, and universities, and provides information about the air pollutants they produce. Action, air program, air program pollutant, and general level plant data. It is used to track emissions and compliance data from industrial plants.

Date of Government Version: 10/12/2016
Date Data Arrived at EDR: 10/26/2016
Date Made Active in Reports: 02/03/2017
Number of Days to Update: 100

Source: EPA
Telephone: 202-564-2496
Last EDR Contact: 09/26/2017
Next Scheduled EDR Contact: 01/08/2018
Data Release Frequency: Annually

US AIRS MINOR: Air Facility System Data

A listing of minor source facilities.

Date of Government Version: 10/12/2016
Date Data Arrived at EDR: 10/26/2016
Date Made Active in Reports: 02/03/2017
Number of Days to Update: 100

Source: EPA
Telephone: 202-564-2496
Last EDR Contact: 09/26/2017
Next Scheduled EDR Contact: 01/08/2018
Data Release Frequency: Annually

US MINES: Mines Master Index File

Contains all mine identification numbers issued for mines active or opened since 1971. The data also includes violation information.

Date of Government Version: 02/05/2024
Date Data Arrived at EDR: 02/21/2024
Date Made Active in Reports: 04/04/2024
Number of Days to Update: 43

Source: Department of Labor, Mine Safety and Health Administration
Telephone: 303-231-5959
Last EDR Contact: 05/21/2024
Next Scheduled EDR Contact: 09/02/2024
Data Release Frequency: Semi-Annually

MINES VIOLATIONS: MSHA Violation Assessment Data

Mines violation and assessment information. Department of Labor, Mine Safety & Health Administration.

Date of Government Version: 01/02/2024
Date Data Arrived at EDR: 01/03/2024
Date Made Active in Reports: 01/04/2024
Number of Days to Update: 1

Source: DOL, Mine Safety & Health Admi
Telephone: 202-693-9424
Last EDR Contact: 04/04/2024
Next Scheduled EDR Contact: 09/02/2024
Data Release Frequency: Quarterly

US MINES 2: Ferrous and Nonferrous Metal Mines Database Listing

This map layer includes ferrous (ferrous metal mines are facilities that extract ferrous metals, such as iron ore or molybdenum) and nonferrous (Nonferrous metal mines are facilities that extract nonferrous metals, such as gold, silver, copper, zinc, and lead) metal mines in the United States.

Date of Government Version: 01/07/2022
Date Data Arrived at EDR: 02/24/2023
Date Made Active in Reports: 05/17/2023
Number of Days to Update: 82

Source: USGS
Telephone: 703-648-7709
Last EDR Contact: 05/22/2024
Next Scheduled EDR Contact: 09/02/2024
Data Release Frequency: Varies

US MINES 3: Active Mines & Mineral Plants Database Listing

Active Mines and Mineral Processing Plant operations for commodities monitored by the Minerals Information Team of the USGS.

Date of Government Version: 04/14/2011
Date Data Arrived at EDR: 06/08/2011
Date Made Active in Reports: 09/13/2011
Number of Days to Update: 97

Source: USGS
Telephone: 703-648-7709
Last EDR Contact: 05/23/2024
Next Scheduled EDR Contact: 09/02/2024
Data Release Frequency: Varies

ABANDONED MINES: Abandoned Mines

An inventory of land and water impacted by past mining (primarily coal mining) is maintained by OSMRE to provide information needed to implement the Surface Mining Control and Reclamation Act of 1977 (SMCRA). The inventory contains information on the location, type, and extent of AML impacts, as well as, information on the cost associated with the reclamation of those problems. The inventory is based upon field surveys by State, Tribal, and OSMRE program officials. It is dynamic to the extent that it is modified as new problems are identified and existing problems are reclaimed.

Date of Government Version: 03/18/2024
Date Data Arrived at EDR: 03/19/2024
Date Made Active in Reports: 06/06/2024
Number of Days to Update: 79

Source: Department of Interior
Telephone: 202-208-2609
Last EDR Contact: 05/30/2024
Next Scheduled EDR Contact: 09/16/2024
Data Release Frequency: Quarterly

MINES MRDS: Mineral Resources Data System

Mineral Resources Data System

Date of Government Version: 08/23/2022
Date Data Arrived at EDR: 11/22/2022
Date Made Active in Reports: 02/28/2023
Number of Days to Update: 98

Source: USGS
Telephone: 703-648-6533
Last EDR Contact: 05/22/2024
Next Scheduled EDR Contact: 09/02/2024
Data Release Frequency: Varies

FINDS: Facility Index System/Facility Registry System

Facility Index System. FINDS contains both facility information and 'pointers' to other sources that contain more detail. EDR includes the following FINDS databases in this report: PCS (Permit Compliance System), AIRS (Aerometric Information Retrieval System), DOCKET (Enforcement Docket used to manage and track information on civil judicial enforcement cases for all environmental statutes), FURS (Federal Underground Injection Control), C-DOCKET (Criminal Docket System used to track criminal enforcement actions for all environmental statutes), FFIS (Federal Facilities Information System), STATE (State Environmental Laws and Statutes), and PADS (PCB Activity Data System).

Date of Government Version: 02/09/2024
Date Data Arrived at EDR: 02/27/2024
Date Made Active in Reports: 05/24/2024
Number of Days to Update: 87

Source: EPA
Telephone: (415) 947-8000
Last EDR Contact: 05/29/2024
Next Scheduled EDR Contact: 09/09/2024
Data Release Frequency: Quarterly

ECHO: Enforcement & Compliance History Information

ECHO provides integrated compliance and enforcement information for about 800,000 regulated facilities nationwide.

Date of Government Version: 12/17/2023
Date Data Arrived at EDR: 12/28/2023
Date Made Active in Reports: 03/04/2024
Number of Days to Update: 67

Source: Environmental Protection Agency
Telephone: 202-564-2280
Last EDR Contact: 04/04/2024
Next Scheduled EDR Contact: 07/15/2024
Data Release Frequency: Quarterly

DOCKET HWC: Hazardous Waste Compliance Docket Listing

A complete list of the Federal Agency Hazardous Waste Compliance Docket Facilities.

Date of Government Version: 05/06/2021
Date Data Arrived at EDR: 05/21/2021
Date Made Active in Reports: 08/11/2021
Number of Days to Update: 82

Source: Environmental Protection Agency
Telephone: 202-564-0527
Last EDR Contact: 05/17/2024
Next Scheduled EDR Contact: 09/02/2024
Data Release Frequency: Varies

UXO: Unexploded Ordnance Sites

A listing of unexploded ordnance site locations

Date of Government Version: 09/06/2023
Date Data Arrived at EDR: 09/13/2023
Date Made Active in Reports: 12/11/2023
Number of Days to Update: 89

Source: Department of Defense
Telephone: 703-704-1564
Last EDR Contact: 04/08/2024
Next Scheduled EDR Contact: 07/22/2024
Data Release Frequency: Varies

FUELS PROGRAM: EPA Fuels Program Registered Listing

This listing includes facilities that are registered under the Part 80 (Code of Federal Regulations) EPA Fuels Programs. All companies now are required to submit new and updated registrations.

Date of Government Version: 02/12/2024
Date Data Arrived at EDR: 02/13/2024
Date Made Active in Reports: 04/04/2024
Number of Days to Update: 51

Source: EPA
Telephone: 800-385-6164
Last EDR Contact: 05/14/2024
Next Scheduled EDR Contact: 08/26/2024
Data Release Frequency: Quarterly

PFAS NPL: Superfund Sites with PFAS Detections Information

EPA's Office of Land and Emergency Management and EPA Regional Offices maintain data describing what is known about site investigations, contamination, and remedial actions under the Comprehensive Environmental Response, Compensation, and Liability Act (CERCLA) where PFAS is present in the environment.

Date of Government Version: 12/28/2023
Date Data Arrived at EDR: 12/28/2023
Date Made Active in Reports: 03/04/2024
Number of Days to Update: 67

Source: Environmental Protection Agency
Telephone: 703-603-8895
Last EDR Contact: 04/05/2024
Next Scheduled EDR Contact: 07/15/2024
Data Release Frequency: Varies

PFAS FEDERAL SITES: Federal Sites PFAS Information

Several federal entities, such as the federal Superfund program, Department of Defense, National Aeronautics and Space Administration, Department of Transportation, and Department of Energy provided information for sites with known or suspected detections at federal facilities.

Date of Government Version: 12/28/2023
Date Data Arrived at EDR: 12/28/2023
Date Made Active in Reports: 03/04/2024
Number of Days to Update: 67

Source: Environmental Protection Agency
Telephone: 202-272-0167
Last EDR Contact: 04/05/2024
Next Scheduled EDR Contact: 07/15/2024
Data Release Frequency: Varies

PFAS TSCA: PFAS Manufacture and Imports Information

EPA issued the Chemical Data Reporting (CDR) Rule under the Toxic Substances Control Act (TSCA) and requires chemical manufacturers and facilities that manufacture or import chemical substances to report data to EPA. EPA publishes non-confidential business information (non-CBI) and includes descriptive information about each site, corporate parent, production volume, other manufacturing information, and processing and use information.

Date of Government Version: 12/28/2023
Date Data Arrived at EDR: 12/28/2023
Date Made Active in Reports: 01/04/2024
Number of Days to Update: 7

Source: Environmental Protection Agency
Telephone: 202-272-0167
Last EDR Contact: 04/05/2024
Next Scheduled EDR Contact: 07/15/2024
Data Release Frequency: Varies

PFAS TRIS: List of PFAS Added to the TRI

Section 7321 of the National Defense Authorization Act for Fiscal Year 2020 (NDAA) immediately added certain per- and polyfluoroalkyl substances (PFAS) to the list of chemicals covered by the Toxics Release Inventory (TRI) under Section 313 of the Emergency Planning and Community Right-to-Know Act (EPCRA) and provided a framework for additional PFAS to be added to TRI on an annual basis.

Date of Government Version: 12/28/2023
Date Data Arrived at EDR: 12/28/2023
Date Made Active in Reports: 01/04/2024
Number of Days to Update: 7

Source: Environmental Protection Agency
Telephone: 202-566-0250
Last EDR Contact: 04/05/2024
Next Scheduled EDR Contact: 07/15/2024
Data Release Frequency: Varies

PFAS RCRA MANIFEST: PFAS Transfers Identified In the RCRA Database Listing

To work around the lack of PFAS waste codes in the RCRA database, EPA developed the PFAS Transfers dataset by mining e-Manifest records containing at least one of these common PFAS keywords: PFAS, PFOA, PFOS, PERFL, AFFF, GENX, GEN-X (plus the VT waste codes). These keywords were searched for in the following text fields: Manifest handling instructions (MANIFEST_HANDLING_INSTR), Non-hazardous waste description (NON_HAZ_WASTE_DESCRIPTION), DOT printed information (DOT_PRINTED_INFORMATION), Waste line handling instructions (WASTE_LINE_HANDLING_INSTR), Waste residue comments (WASTE_RESIDUE_COMMENTS).

Date of Government Version: 12/28/2023
Date Data Arrived at EDR: 12/28/2023
Date Made Active in Reports: 01/04/2024
Number of Days to Update: 7

Source: Environmental Protection Agency
Telephone: 202-272-0167
Last EDR Contact: 04/05/2024
Next Scheduled EDR Contact: 07/15/2024
Data Release Frequency: Varies

PFAS ATSDR: PFAS Contamination Site Location Listing

PFAS contamination site locations from the Department of Health & Human Services, Center for Disease Control & Prevention. ATSDR is involved at a number of PFAS-related sites, either directly or through assisting state and federal partners. As of now, most sites are related to drinking water contamination connected with PFAS production facilities or fire training areas where aqueous film-forming firefighting foam (AFFF) was regularly used.

Date of Government Version: 06/24/2020
Date Data Arrived at EDR: 03/17/2021
Date Made Active in Reports: 11/08/2022
Number of Days to Update: 601

Source: Department of Health & Human Services
Telephone: 202-741-5770
Last EDR Contact: 04/22/2024
Next Scheduled EDR Contact: 08/05/2024
Data Release Frequency: Varies

PFAS WQP: Ambient Environmental Sampling for PFAS

The Water Quality Portal (WQP) is a part of a modernized repository storing ambient sampling data for all environmental media and tissue samples. A wide range of federal, state, tribal and local governments, academic and non-governmental organizations and individuals submit project details and sampling results to this public repository. The information is commonly used for research and assessments of environmental quality.

Date of Government Version: 12/28/2023
Date Data Arrived at EDR: 12/28/2023
Date Made Active in Reports: 03/04/2024
Number of Days to Update: 67

Source: Environmental Protection Agency
Telephone: 202-272-0167
Last EDR Contact: 04/05/2024
Next Scheduled EDR Contact: 07/15/2024
Data Release Frequency: Varies

PFAS NPDES: Clean Water Act Discharge Monitoring Information

Any discharger of pollutants to waters of the United States from a point source must have a National Pollutant Discharge Elimination System (NPDES) permit. The process for obtaining limits involves the regulated entity (permittee) disclosing releases in a NPDES permit application and the permitting authority (typically the state but sometimes EPA) deciding whether to require monitoring or monitoring with limits. Caveats and Limitations: Less than half of states have required PFAS monitoring for at least one of their permittees and fewer states have established PFAS effluent limits for permittees. New rulemakings have been initiated that may increase the number of facilities monitoring for PFAS in the future.

Date of Government Version: 12/28/2023
Date Data Arrived at EDR: 12/28/2023
Date Made Active in Reports: 03/04/2024
Number of Days to Update: 67

Source: Environmental Protection Agency
Telephone: 202-272-0167
Last EDR Contact: 04/05/2024
Next Scheduled EDR Contact: 07/15/2024
Data Release Frequency: Varies

PFAS ECHO: Facilities in Industries that May Be Handling PFAS Listing

Regulators and the public have expressed interest in knowing which regulated entities may be using PFAS. EPA has developed a dataset from various sources that show which industries may be handling PFAS. Approximately 120,000 facilities subject to federal environmental programs have operated or currently operate in industry sectors with processes that may involve handling and/or release of PFAS.

Date of Government Version: 12/28/2023
Date Data Arrived at EDR: 12/28/2023
Date Made Active in Reports: 03/04/2024
Number of Days to Update: 67

Source: Environmental Protection Agency
Telephone: 202-272-0167
Last EDR Contact: 04/05/2024
Next Scheduled EDR Contact: 07/15/2024
Data Release Frequency: Varies

PFAS ECHO FIRE TRAIN: Facilities in Industries that May Be Handling PFAS Listing

A list of fire training sites was added to the Industry Sectors dataset using a keyword search on the permitted facilitys name to identify sites where fire-fighting foam may have been used in training exercises. Additionally, you may view an example spreadsheet of the subset of fire training facility data, as well as the keywords used in selecting or deselecting a facility for the subset. as well as the keywords used in selecting or deselecting a facility for the subset. These keywords were tested to maximize accuracy in selecting facilities that may use fire-fighting foam in training exercises, however, due to the lack of a required reporting field in the data systems for designating fire training sites, this methodology may not identify all fire training sites or may potentially misidentify them.

Date of Government Version: 12/28/2023
Date Data Arrived at EDR: 12/28/2023
Date Made Active in Reports: 03/04/2024
Number of Days to Update: 67

Source: Environmental Protection Agency
Telephone: 202-272-0167
Last EDR Contact: 04/05/2024
Next Scheduled EDR Contact: 07/15/2024
Data Release Frequency: Varies

PFAS PT 139 AIRPORT: All Certified Part 139 Airports PFAS Information Listing

Since July 1, 2006, all certified part 139 airports are required to have fire-fighting foam onsite that meet military specifications (MIL-F-24385) (14 CFR 139.317). To date, these military specification fire-fighting foams are fluorinated and have been historically used for training and extinguishing. The 2018 FAA Reauthorization Act has a provision stating that no later than October 2021, FAA shall not require the use of fluorinated AFFF. This provision does not prohibit the use of fluorinated AFFF at Part 139 civilian airports; it only prohibits FAA from mandating its use. The Federal Aviation Administration?s document AC 150/5210-6D - Aircraft Fire Extinguishing Agents provides guidance on Aircraft Fire Extinguishing Agents, which includes Aqueous Film Forming Foam (AFFF).

Date of Government Version: 12/28/2023
Date Data Arrived at EDR: 12/28/2023
Date Made Active in Reports: 03/04/2024
Number of Days to Update: 67

Source: Environmental Protection Agency
Telephone: 202-272-0167
Last EDR Contact: 04/05/2024
Next Scheduled EDR Contact: 07/15/2024
Data Release Frequency: Varies

AQUEOUS FOAM NRC: Aqueous Foam Related Incidents Listing

The National Response Center (NRC) serves as an emergency call center that fields initial reports for pollution and railroad incidents and forwards that information to appropriate federal/state agencies for response. The spreadsheets posted to the NRC website contain initial incident data that has not been validated or investigated by a federal/state response agency. Response center calls from 1990 to the most recent complete calendar year where there was indication of Aqueous Film Forming Foam (AFFF) usage are included in this dataset. NRC calls may reference AFFF usage in the ?Material Involved? or ?Incident Description? fields.

Date of Government Version: 12/28/2023
Date Data Arrived at EDR: 12/28/2023
Date Made Active in Reports: 03/04/2024
Number of Days to Update: 67

Source: Environmental Protection Agency
Telephone: 202-267-2675
Last EDR Contact: 04/05/2024
Next Scheduled EDR Contact: 07/15/2024
Data Release Frequency: Varies

PCS ENF: Enforcement data
No description is available for this data

Date of Government Version: 12/31/2014
Date Data Arrived at EDR: 02/05/2015
Date Made Active in Reports: 03/06/2015
Number of Days to Update: 29

Source: EPA
Telephone: 202-564-2497
Last EDR Contact: 03/29/2024
Next Scheduled EDR Contact: 07/15/2024
Data Release Frequency: Varies

PCS: Permit Compliance System
PCS is a computerized management information system that contains data on National Pollutant Discharge Elimination System (NPDES) permit holding facilities. PCS tracks the permit, compliance, and enforcement status of NPDES facilities.

Date of Government Version: 12/16/2016
Date Data Arrived at EDR: 01/06/2017
Date Made Active in Reports: 03/10/2017
Number of Days to Update: 63

Source: EPA, Office of Water
Telephone: 202-564-2496
Last EDR Contact: 03/29/2024
Next Scheduled EDR Contact: 07/15/2024
Data Release Frequency: No Update Planned

BIOSOLIDS: ICIS-NPDES Biosolids Facility Data
The data reflects compliance information about facilities in the biosolids program.

Date of Government Version: 12/31/2023
Date Data Arrived at EDR: 01/03/2024
Date Made Active in Reports: 01/16/2024
Number of Days to Update: 13

Source: Environmental Protection Agency
Telephone: 202-564-4700
Last EDR Contact: 04/16/2024
Next Scheduled EDR Contact: 07/29/2024
Data Release Frequency: Varies

PFAS: PFAS Contamination Site Location Listing
A listing of PFAS sites included in the Envirostor and GeoTracker databases. Locations of potential sources of per - and polyfluoroalkyl substances (PFAS). This does not mean that PFAS has been produced, used, or discharged at these sites.

Date of Government Version: 03/04/2024
Date Data Arrived at EDR: 03/06/2024
Date Made Active in Reports: 05/29/2024
Number of Days to Update: 84

Source: State Water Resources Control Board
Telephone: 866-480-1028
Last EDR Contact: 06/04/2024
Next Scheduled EDR Contact: 09/16/2024
Data Release Frequency: Varies

AQUEOUS FOAM: Former Fire Training Facility Assessments Listing
Airports shown on this list are those believed to use Aqueous Film Forming Foam (AFFF), and certified by the Federal Aviation Administration (FAA) under Title 14, Code of Federal Regulations (CFR), Part 139 (14 CFR Part 139). This list was created by SWRCB using information available from the FAA. Location points shown are from the latitude and longitude listed on the FAA airport master record.

Date of Government Version: 03/04/2024
Date Data Arrived at EDR: 03/05/2024
Date Made Active in Reports: 05/28/2024
Number of Days to Update: 84

Source: State Water Resources Control Board
Telephone: 916-341-5455
Last EDR Contact: 06/04/2024
Next Scheduled EDR Contact: 09/16/2024
Data Release Frequency: Varies

CA BOND EXP. PLAN: Bond Expenditure Plan
Department of Health Services developed a site-specific expenditure plan as the basis for an appropriation of Hazardous Substance Cleanup Bond Act funds. It is not updated.

Date of Government Version: 01/01/1989
Date Data Arrived at EDR: 07/27/1994
Date Made Active in Reports: 08/02/1994
Number of Days to Update: 6

Source: Department of Health Services
Telephone: 916-255-2118
Last EDR Contact: 05/31/1994
Next Scheduled EDR Contact: N/A
Data Release Frequency: No Update Planned

CHROME PLATING: Chrome Plating Facilities Listing

This listing represents chrome plating facilities the California State Water Resources Control Board staff identified as possibly being a source of Per- and polyfluoroalkyl substance (PFAS) contamination. Sites and locations were identified by staff with the Division of Water Quality in the California State Water Board. Data was collected from the CA Air Resources Board 2013 and 2018 - Cr VI emission survey, CA Emission Inventory, CA HAZ Waste discharge database and by reviewing storm water permits. Former chrome plating sites are also included that are open site investigation or remediation cases with the Regional Water Quality Control Boards and the Department of Toxic Substances Control.

Date of Government Version: 03/04/2024
Date Data Arrived at EDR: 03/05/2024
Date Made Active in Reports: 05/28/2024
Number of Days to Update: 84

Source: State Water Resources Control Board
Telephone: 916-341-5455
Last EDR Contact: 06/04/2024
Next Scheduled EDR Contact: 09/16/2024
Data Release Frequency: Varies

CORTESE: "Cortese" Hazardous Waste & Substances Sites List

The sites for the list are designated by the State Water Resource Control Board (LUST), the Integrated Waste Board (SWF/LS), and the Department of Toxic Substances Control (Cal-Sites).

Date of Government Version: 03/19/2024
Date Data Arrived at EDR: 03/19/2024
Date Made Active in Reports: 06/11/2024
Number of Days to Update: 84

Source: CAL EPA/Office of Emergency Information
Telephone: 916-323-3400
Last EDR Contact: 03/19/2024
Next Scheduled EDR Contact: 07/01/2024
Data Release Frequency: Quarterly

CUPA LIV-PLE: CUPA Facility Listing

list of facilities associated with the various CUPA programs in Livermore-Pleasanton

Date of Government Version: 02/14/2024
Date Data Arrived at EDR: 02/21/2024
Date Made Active in Reports: 05/08/2024
Number of Days to Update: 77

Source: Livermore-Pleasanton Fire Department
Telephone: 925-454-2361
Last EDR Contact: 05/09/2024
Next Scheduled EDR Contact: 08/19/2024
Data Release Frequency: Varies

DRYCLEAN VENTURA: Drycleaner Facility Listing

A listing of drycleaner facility locations, for the Ventura County Air Pollution Control District.

Date of Government Version: 01/04/2024
Date Data Arrived at EDR: 01/16/2024
Date Made Active in Reports: 02/08/2024
Number of Days to Update: 23

Source: Ventura County Air Pollution Control District
Telephone: 805-645-1421
Last EDR Contact: 01/03/2024
Next Scheduled EDR Contact: 09/11/2023
Data Release Frequency: Varies

DRYCLEAN AMADOR: Amador Air District Drycleaner Facility Listing

A listing of drycleaner facility locations, for the Amador Air Quality Management District

Date of Government Version: 04/26/2023
Date Data Arrived at EDR: 04/27/2023
Date Made Active in Reports: 07/13/2023
Number of Days to Update: 77

Source: Amador Air Quality Management District
Telephone: 209-257-0112
Last EDR Contact: 01/03/2024
Next Scheduled EDR Contact: 09/11/2023
Data Release Frequency: Varies

DRYCLEAN SOUTH COAST: South Coast Air Quality Management District Drycleaner Listing

A listing of dry cleaners in the South Coast Air Quality Management District

Date of Government Version: 02/20/2024
Date Data Arrived at EDR: 02/22/2024
Date Made Active in Reports: 05/08/2024
Number of Days to Update: 76

Source: South Coast Air Quality Management District
Telephone: 909-396-3211
Last EDR Contact: 05/17/2024
Next Scheduled EDR Contact: 09/02/2024
Data Release Frequency: Varies

DRYCLEAN MOJAVE: Mojave Desert Air Quality Management District Drycleaner Facility Listing
A listing of drycleaner facility locations, for the Mojave Desert Air Quality Management District.

Date of Government Version: 04/15/2024
Date Data Arrived at EDR: 04/17/2024
Date Made Active in Reports: 04/24/2024
Number of Days to Update: 7
Source: Mojave Desert Air Quality Management District
Telephone: 760-245-1661
Last EDR Contact: 04/16/2024
Next Scheduled EDR Contact: 09/11/2023
Data Release Frequency: Varies

DRYCLEAN BUTTE: Butte County Air Quality Management DistrictDrycleaner Facility Listing
Butte County Air Quality Management DistrictDrycleaner Facility Listing.

Date of Government Version: 04/25/2023
Date Data Arrived at EDR: 10/18/2023
Date Made Active in Reports: 01/16/2024
Number of Days to Update: 90
Source: Butte County Air Quality Management District
Telephone: 530-332-9400
Last EDR Contact: 01/03/2024
Next Scheduled EDR Contact: 09/11/2023
Data Release Frequency: Varies

DRYCLEAN FEATHER RVR: Feather River Air Quality Management District Drycleaner Facility Listing
A listing of drycleaner facility locations, for the Feather River Air Quality Management District.

Date of Government Version: 03/08/2023
Date Data Arrived at EDR: 03/09/2023
Date Made Active in Reports: 06/05/2023
Number of Days to Update: 88
Source: Feather River Air Quality Management District
Telephone: 530-634-7659
Last EDR Contact: 01/03/2024
Next Scheduled EDR Contact: 09/11/2023
Data Release Frequency: Varies

DRYCLEAN SAN DIEGO: San Diego County Air Pollution Control District Drycleaner Facility Listing
A listing of drycleaner facility locations, for the San Diego County Air Pollution Control District.

Date of Government Version: 03/19/2024
Date Data Arrived at EDR: 03/21/2024
Date Made Active in Reports: 04/12/2024
Number of Days to Update: 22
Source: San Diego County Air Pollution Control District
Telephone: 858-586-2616
Last EDR Contact: 03/19/2024
Next Scheduled EDR Contact: 09/11/2023
Data Release Frequency: Varies

DRYCLEANERS: Cleaner Facilities
A list of drycleaner related facilities that have EPA ID numbers. These are facilities with certain SIC codes: power laundries, family and commercial; garment pressing and cleaner's agents; linen supply; coin-operated laundries and cleaning; drycleaning plants, except rugs; carpet and upholster cleaning; industrial launderers; laundry and garment services.

Date of Government Version: 04/02/2024
Date Data Arrived at EDR: 04/05/2024
Date Made Active in Reports: 04/15/2024
Number of Days to Update: 10
Source: Department of Toxic Substance Control
Telephone: 916-327-4498
Last EDR Contact: 05/22/2024
Next Scheduled EDR Contact: 09/09/2024
Data Release Frequency: Annually

DRYCLEAN GRANT: Grant Recipients List
Assembly Bill 998 (AB 998) established the Non-Toxic Dry Cleaning Incentive Program to provide financial assistance to the dry cleaning industry to switch from systems using perchloroethylene (Perc), an identified toxic air contaminant and potential human carcinogen, to non-toxic and non-smog forming alternatives.

Date of Government Version: 12/31/2021
Date Data Arrived at EDR: 01/26/2024
Date Made Active in Reports: 04/16/2024
Number of Days to Update: 81
Source: California Air Resources Board
Telephone: 916-323-0006
Last EDR Contact: 04/25/2024
Next Scheduled EDR Contact: 08/05/2024
Data Release Frequency: Varies

DRYCLEAN LAKE: Lake County Air Quality Management District Drycleaner Facility Listing
A listing of drycleaner facility locations, for the Lake County Air Quality Management District,

Date of Government Version: 02/15/2024
Date Data Arrived at EDR: 02/16/2024
Date Made Active in Reports: 05/02/2024
Number of Days to Update: 76
Source: Lake County Air Quality Management District
Telephone: 707-263-7000
Last EDR Contact: 01/03/2024
Next Scheduled EDR Contact: 09/11/2023
Data Release Frequency: Varies

DRYCLEAN AVAQMD: Antelope Valley Air Quality Management District Drycleaner Listing
A listing of dry cleaners in the Antelope Valley Air Quality Management District.

Date of Government Version: 02/26/2024
Date Data Arrived at EDR: 02/27/2024
Date Made Active in Reports: 05/15/2024
Number of Days to Update: 78
Source: Antelope Valley Air Quality Management District
Telephone: 661-723-8070
Last EDR Contact: 05/22/2024
Next Scheduled EDR Contact: 09/09/2024
Data Release Frequency: Varies

DRYCLEAN MENDOCINO: Mendocino County Air Quality Management District Drycleaner Facility Listing
A listing of drycleaner facility locations, for the Mendocino County Air Quality Management District.

Date of Government Version: 02/26/2024
Date Data Arrived at EDR: 02/28/2024
Date Made Active in Reports: 05/15/2024
Number of Days to Update: 77
Source: Mendocino County Air Quality Management District
Telephone: 707-463-4354
Last EDR Contact: 01/03/2024
Next Scheduled EDR Contact: 09/11/2023
Data Release Frequency: Varies

DRYCLEAN EAST KERN: Eastern Kern Air Pollution Control District District Drycleaner Facility Listing
A listing of drycleaner facility locations, for the Eastern Kern Air Pollution Control District.

Date of Government Version: 01/12/2023
Date Data Arrived at EDR: 04/26/2023
Date Made Active in Reports: 07/14/2023
Number of Days to Update: 79
Source: Eastern Kern Air Pollution Control District
Telephone: 661-862-9684
Last EDR Contact: 01/03/2024
Next Scheduled EDR Contact: 09/11/2023
Data Release Frequency: Varies

DRYCLEAN IMPERIAL: Imperial County Air Pollution Control District Drycleaner Facility Listing
A listing of drycleaner facility locations, for the Imperial County Air Pollution Control District

Date of Government Version: 04/25/2023
Date Data Arrived at EDR: 04/26/2023
Date Made Active in Reports: 07/14/2023
Number of Days to Update: 79
Source: Imperial County Air Pollution Control District
Telephone: 442-265-1800
Last EDR Contact: 01/03/2024
Next Scheduled EDR Contact: 09/11/2023
Data Release Frequency: Varies

DRYCLEAN YOLO-SOLANO: Yolo-Solano Air Quality Management District Drycleaner Facility Listing
A listing of drycleaner facility locations, for the Yolo-Solano Air Quality Management District.

Date of Government Version: 01/04/2024
Date Data Arrived at EDR: 01/05/2024
Date Made Active in Reports: 03/20/2024
Number of Days to Update: 75
Source: Yolo-Solano Air Quality Management District
Telephone: 530-757-3650
Last EDR Contact: 01/03/2024
Next Scheduled EDR Contact: 09/11/2023
Data Release Frequency: Varies

DRYCLEAN SHASTA: Shasta County Air Quality Management District District Drycleaner Facility Listing
A listing of drycleaner facility locations, for the Shasta County Air Quality Management District.

Date of Government Version: 04/26/2023
Date Data Arrived at EDR: 04/27/2023
Date Made Active in Reports: 07/14/2023
Number of Days to Update: 78
Source: Shasta County Air Quality Management District
Telephone: 530-225-5674
Last EDR Contact: 01/03/2024
Next Scheduled EDR Contact: 09/11/2023
Data Release Frequency: Varies

DRYCLEAN MONTERY BAY: Monterey Bay Air Quality Management District Drycleaner Facility Listing
A listing of drycleaner facility locations, for the Monterey Bay Air Quality Management District.

Date of Government Version: 01/03/2024
Date Data Arrived at EDR: 01/05/2024
Date Made Active in Reports: 03/20/2024
Number of Days to Update: 75
Source: Monterey Bay Air Quality Management District
Telephone: 831-647-9411
Last EDR Contact: 01/03/2024
Next Scheduled EDR Contact: 09/11/2023
Data Release Frequency: Varies

DRYCLEAN SAN LUIS OB: San Luis Obispo County Air Pollution Control District Drycleaner Facility Listing
A listing of drycleaner facility locations, for the San Luis Obispo County Air Pollution Control District.

Date of Government Version: 01/03/2024
Date Data Arrived at EDR: 01/04/2024
Date Made Active in Reports: 03/20/2024
Number of Days to Update: 76
Source: San Luis Obispo County Air Pollution Control District
Telephone: 805-781-5756
Last EDR Contact: 01/03/2024
Next Scheduled EDR Contact: 09/11/2023
Data Release Frequency: Varies

DRYCLEAN PLACER: Placer County Air Quality Management District Drycleaner Facility Listing
A listing of drycleaner facility locations, for the Placer County Air Quality Management District.

Date of Government Version: 05/15/2023
Date Data Arrived at EDR: 05/17/2023
Date Made Active in Reports: 08/14/2023
Number of Days to Update: 89
Source: Placer County Air Quality Management District
Telephone: 530-745-2335
Last EDR Contact: 01/03/2024
Next Scheduled EDR Contact: 09/11/2023
Data Release Frequency: Varies

DRYCLEAN SAN JOAQUIN: San Joaquin Valley Air Pollution Control District District Drycleaner Facility Listing
A listing of drycleaner facility locations, for the San Joaquin Valley Air Pollution Control District.

Date of Government Version: 01/04/2024
Date Data Arrived at EDR: 01/04/2024
Date Made Active in Reports: 03/21/2024
Number of Days to Update: 77
Source: San Joaquin Valley Air Pollution Control District
Telephone: 559-230-6001
Last EDR Contact: 01/03/2024
Next Scheduled EDR Contact: 09/11/2023
Data Release Frequency: Varies

DRYCLEAN BAY AREA: Bay Area Air Quality Management District Drycleaner Facility Listing
Bay Area Air Quality Management District Drycleaner Facility Listing.

Date of Government Version: 02/20/2019
Date Data Arrived at EDR: 05/30/2019
Date Made Active in Reports: 05/01/2023
Number of Days to Update: 1432
Source: Bay Area Air Quality Management District
Telephone: 415-516-1916
Last EDR Contact: 01/03/2024
Next Scheduled EDR Contact: 09/11/2023
Data Release Frequency: Varies

DRYCLEAN CALAVERAS: Calaveras County Environmental Management Agency Drycleaner Facility Listing
A listing of drycleaner facility locations, for the Calaveras County Environmental Management Agency.

Date of Government Version: 06/17/2019
Date Data Arrived at EDR: 06/19/2019
Date Made Active in Reports: 05/01/2023
Number of Days to Update: 1412
Source: Calaveras County Environmental Management Agency
Telephone: 209-754-6399
Last EDR Contact: 01/03/2024
Next Scheduled EDR Contact: 09/16/2019
Data Release Frequency: Varies

DRYCLEAN N COAST: North Coast Unified Air Quality Management District Drycleaner Facility Listing
A listing of drycleaner facility locations, for the North Coast Unified Air Quality Management District.

Date of Government Version: 11/30/2016
Date Data Arrived at EDR: 04/19/2019
Date Made Active in Reports: 05/01/2023
Number of Days to Update: 1473
Source: North Coast Unified Air Quality Management District
Telephone: 707-443-3093
Last EDR Contact: 01/03/2024
Next Scheduled EDR Contact: 09/11/2023
Data Release Frequency: Varies

DRYCLEAN N SIERRA: Northern Sierra Air Quality Management District Drycleaner Facility Listing
A listing of drycleaner facility locations, for the Northern Sierra Air Quality Management District,

Date of Government Version: 05/07/2019
Date Data Arrived at EDR: 05/07/2019
Date Made Active in Reports: 05/01/2023
Number of Days to Update: 1455
Source: Northern Sierra Air Quality Management District
Telephone: 530-274-9350
Last EDR Contact: 01/03/2024
Next Scheduled EDR Contact: 09/11/2023
Data Release Frequency: Varies

DRYCLEAN SANTA BARB: Santa Barbara County Air Pollution Control District Drycleaner Facility Listing
A listing of drycleaner facility locations, for the Santa Barbara County Air Pollution Control District.

Date of Government Version: 02/19/2019
Date Data Arrived at EDR: 04/17/2019
Date Made Active in Reports: 05/01/2023
Number of Days to Update: 1475
Source: Santa Barbara County Air Pollution Control District
Telephone: 805-961-8867
Last EDR Contact: 01/03/2024
Next Scheduled EDR Contact: 09/11/2023
Data Release Frequency: Varies

DRYCLEAN TEHAMA: Tehama County Air Pollution Control District Drycleaner Facility Listing
A listing of drycleaner facility locations, for the Tehama County Air Pollution Control District.

Date of Government Version: 04/24/2019
Date Data Arrived at EDR: 04/24/2019
Date Made Active in Reports: 05/01/2023
Number of Days to Update: 1468
Source: Tehama County Air Pollution Control District
Telephone: 530-527-3717
Last EDR Contact: 01/03/2024
Next Scheduled EDR Contact: 09/11/2023
Data Release Frequency: Varies

DRYCLEAN GLENN: Glenn County Air Pollution Control District Drycleaner Facility Listing
A listing of drycleaner facility locations, for the Glenn County Air Pollution Control District.

Date of Government Version: 01/08/2024
Date Data Arrived at EDR: 01/10/2024
Date Made Active in Reports: 03/27/2024
Number of Days to Update: 77
Source: Glenn County Air Pollution Control District
Telephone: 530-934-6500
Last EDR Contact: 01/03/2024
Next Scheduled EDR Contact: 09/11/2023
Data Release Frequency: Varies

DRYCLEAN N SONOMA: Norther Sonoma County County Air Pollution Control District Drycleaner Facility Listing
A listing of drycleaner facility locations, for the Northern Sonoma County Air Pollution Control District.,

Date of Government Version: 01/05/2024
Date Data Arrived at EDR: 01/10/2024
Date Made Active in Reports: 03/27/2024
Number of Days to Update: 77
Source: Santa Barbara County Air Pollution Control District
Telephone: 707-433-5911
Last EDR Contact: 01/03/2024
Next Scheduled EDR Contact: 09/11/2023
Data Release Frequency: Varies

DRYCLEAN SACRAMENTO: Sacramento Metropolitan Air Quality Management DistrictDrycleaner Facility Listing
A listing of drycleaner facility locations, for the Sacramento Metropolitan Air Quality Management District.

Date of Government Version: 01/03/2024
Date Data Arrived at EDR: 01/10/2024
Date Made Active in Reports: 03/27/2024
Number of Days to Update: 77
Source: Sacramento Metropolitan Air Quality Management District
Telephone: 916-874-3958
Last EDR Contact: 01/03/2024
Next Scheduled EDR Contact: 09/11/2023
Data Release Frequency: Varies

EMI: Emissions Inventory Data
Toxics and criteria pollutant emissions data collected by the ARB and local air pollution agencies.

Date of Government Version: 12/31/2021
Date Data Arrived at EDR: 06/09/2023
Date Made Active in Reports: 08/30/2023
Number of Days to Update: 82
Source: California Air Resources Board
Telephone: 916-322-2990
Last EDR Contact: 06/11/2024
Next Scheduled EDR Contact: 09/23/2024
Data Release Frequency: Varies

GOVERNMENT RECORDS SEARCHED / DATA CURRENCY TRACKING

ENF: Enforcement Action Listing

A listing of Water Board Enforcement Actions. Formal is everything except Oral/Verbal Communication, Notice of Violation, Expedited Payment Letter, and Staff Enforcement Letter.

Date of Government Version: 01/16/2024
Date Data Arrived at EDR: 01/16/2024
Date Made Active in Reports: 04/03/2024
Number of Days to Update: 78

Source: State Water Resoruces Control Board
Telephone: 916-445-9379
Last EDR Contact: 04/16/2024
Next Scheduled EDR Contact: 07/29/2024
Data Release Frequency: Varies

FIN ASSURANCE 1: Financial Assurance Information Listing

Financial Assurance information

Date of Government Version: 01/11/2024
Date Data Arrived at EDR: 01/16/2024
Date Made Active in Reports: 04/03/2024
Number of Days to Update: 78

Source: Department of Toxic Substances Control
Telephone: 916-255-3628
Last EDR Contact: 04/12/2024
Next Scheduled EDR Contact: 07/29/2024
Data Release Frequency: Varies

FIN ASSURANCE 2: Financial Assurance Information Listing

A listing of financial assurance information for solid waste facilities. Financial assurance is intended to ensure that resources are available to pay for the cost of closure, post-closure care, and corrective measures if the owner or operator of a regulated facility is unable or unwilling to pay.

Date of Government Version: 02/07/2024
Date Data Arrived at EDR: 02/28/2024
Date Made Active in Reports: 05/15/2024
Number of Days to Update: 77

Source: California Integrated Waste Management Board
Telephone: 916-341-6066
Last EDR Contact: 05/02/2024
Next Scheduled EDR Contact: 08/19/2024
Data Release Frequency: Varies

ICE: Inspection, Compliance and Enforcement

Contains data pertaining to the Permitted Facilities with Inspections / Enforcements sites tracked in Envirostor.

Date of Government Version: 02/07/2024
Date Data Arrived at EDR: 02/07/2024
Date Made Active in Reports: 02/07/2024
Number of Days to Update: 0

Source: Department of Toxic Subsances Control
Telephone: 877-786-9427
Last EDR Contact: 05/14/2024
Next Scheduled EDR Contact: 08/26/2024
Data Release Frequency: Quarterly

HIST CORTESE: Hazardous Waste & Substance Site List

The sites for the list are designated by the State Water Resource Control Board [LUST], the Integrated Waste Board [SWF/LS], and the Department of Toxic Substances Control [CALSITES]. This listing is no longer updated by the state agency.

Date of Government Version: 04/01/2001
Date Data Arrived at EDR: 01/22/2009
Date Made Active in Reports: 04/08/2009
Number of Days to Update: 76

Source: Department of Toxic Substances Control
Telephone: 916-323-3400
Last EDR Contact: 01/22/2009
Next Scheduled EDR Contact: N/A
Data Release Frequency: No Update Planned

HWP: EnviroStor Permitted Facilities Listing

Detailed information on permitted hazardous waste facilities and corrective action ("cleanups") tracked in EnviroStor.

Date of Government Version: 02/07/2024
Date Data Arrived at EDR: 02/07/2024
Date Made Active in Reports: 02/07/2024
Number of Days to Update: 0

Source: Department of Toxic Substances Control
Telephone: 916-323-3400
Last EDR Contact: 05/14/2024
Next Scheduled EDR Contact: 08/26/2024
Data Release Frequency: Quarterly

HWT: Registered Hazardous Waste Transporter Database

A listing of hazardous waste transporters. In California, unless specifically exempted, it is unlawful for any person to transport hazardous wastes unless the person holds a valid registration issued by DTSC. A hazardous waste transporter registration is valid for one year and is assigned a unique registration number.

Date of Government Version: 01/02/2024
Date Data Arrived at EDR: 01/03/2024
Date Made Active in Reports: 03/21/2024
Number of Days to Update: 78

Source: Department of Toxic Substances Control
Telephone: 916-440-7145
Last EDR Contact: 04/04/2024
Next Scheduled EDR Contact: 07/15/2024
Data Release Frequency: Quarterly

HWTS: Hazardous Waste Tracking System

DTSC maintains the Hazardous Waste Tracking System that stores ID number information since the early 1980s and manifest data since 1993. The system collects both manifest copies from the generator and destination facility.

Date of Government Version: 01/26/2024
Date Data Arrived at EDR: 01/30/2024
Date Made Active in Reports: 04/17/2024
Number of Days to Update: 78

Source: Department of Toxic Substances Control
Telephone: 916-324-2444
Last EDR Contact: 05/09/2024
Next Scheduled EDR Contact: 07/15/2024
Data Release Frequency: Varies

HAZNET: Facility and Manifest Data

Facility and Manifest Data. The data is extracted from the copies of hazardous waste manifests received each year by the DTSC. The annual volume of manifests is typically 700,000 - 1,000,000 annually, representing approximately 350,000 - 500,000 shipments. Data are from the manifests submitted without correction, and therefore many contain some invalid values for data elements such as generator ID, TSD ID, waste category, and disposal method. This database begins with calendar year 1993.

Date of Government Version: 12/31/2023
Date Data Arrived at EDR: 01/03/2024
Date Made Active in Reports: 03/21/2024
Number of Days to Update: 78

Source: California Environmental Protection Agency
Telephone: 916-255-1136
Last EDR Contact: 04/04/2024
Next Scheduled EDR Contact: 07/15/2024
Data Release Frequency: Annually

MINES: Mines Site Location Listing

A listing of mine site locations from the Office of Mine Reclamation.

Date of Government Version: 03/04/2024
Date Data Arrived at EDR: 03/05/2024
Date Made Active in Reports: 05/28/2024
Number of Days to Update: 84

Source: Department of Conservation
Telephone: 916-322-1080
Last EDR Contact: 06/04/2024
Next Scheduled EDR Contact: 09/16/2024
Data Release Frequency: Quarterly

MWMP: Medical Waste Management Program Listing

The Medical Waste Management Program (MWMP) ensures the proper handling and disposal of medical waste by permitting and inspecting medical waste Offsite Treatment Facilities (PDF) and Transfer Stations (PDF) throughout the state. MWMP also oversees all Medical Waste Transporters.

Date of Government Version: 01/23/2024
Date Data Arrived at EDR: 02/27/2024
Date Made Active in Reports: 05/16/2024
Number of Days to Update: 79

Source: Department of Public Health
Telephone: 916-558-1784
Last EDR Contact: 05/29/2024
Next Scheduled EDR Contact: 09/09/2024
Data Release Frequency: Varies

NPDES: NPDES Permits Listing

A listing of NPDES permits, including stormwater.

Date of Government Version: 02/05/2024
Date Data Arrived at EDR: 02/06/2024
Date Made Active in Reports: 04/25/2024
Number of Days to Update: 79

Source: State Water Resources Control Board
Telephone: 916-445-9379
Last EDR Contact: 05/07/2024
Next Scheduled EDR Contact: 08/19/2024
Data Release Frequency: Quarterly

PEST LIC: Pesticide Regulation Licenses Listing

A listing of licenses and certificates issued by the Department of Pesticide Regulation. The DPR issues licenses and/or certificates to: Persons and businesses that apply or sell pesticides; Pest control dealers and brokers; Persons who advise on agricultural pesticide applications.

Date of Government Version: 02/26/2024
Date Data Arrived at EDR: 02/27/2024
Date Made Active in Reports: 05/17/2024
Number of Days to Update: 80

Source: Department of Pesticide Regulation
Telephone: 916-445-4038
Last EDR Contact: 05/29/2024
Next Scheduled EDR Contact: 09/09/2024
Data Release Frequency: Quarterly

PROC: Certified Processors Database

A listing of certified processors.

Date of Government Version: 03/04/2024
Date Data Arrived at EDR: 03/05/2024
Date Made Active in Reports: 05/28/2024
Number of Days to Update: 84

Source: Department of Conservation
Telephone: 916-323-3836
Last EDR Contact: 06/04/2024
Next Scheduled EDR Contact: 09/16/2024
Data Release Frequency: Quarterly

NOTIFY 65: Proposition 65 Records

Listings of all Proposition 65 incidents reported to counties by the State Water Resources Control Board and the Regional Water Quality Control Board. This database is no longer updated by the reporting agency.

Date of Government Version: 03/08/2024
Date Data Arrived at EDR: 03/08/2024
Date Made Active in Reports: 05/29/2024
Number of Days to Update: 82

Source: State Water Resources Control Board
Telephone: 916-445-3846
Last EDR Contact: 06/06/2024
Next Scheduled EDR Contact: 09/23/2024
Data Release Frequency: No Update Planned

SAN JOSE HAZMAT: Hazardous Material Facilities

Hazardous material facilities, including underground storage tank sites.

Date of Government Version: 11/03/2020
Date Data Arrived at EDR: 11/05/2020
Date Made Active in Reports: 01/26/2021
Number of Days to Update: 82

Source: City of San Jose Fire Department
Telephone: 408-535-7694
Last EDR Contact: 04/25/2024
Next Scheduled EDR Contact: 08/12/2024
Data Release Frequency: Annually

UIC: UIC Listing

A listing of wells identified as underground injection wells, in the California Oil and Gas Wells database.

Date of Government Version: 03/04/2024
Date Data Arrived at EDR: 03/05/2024
Date Made Active in Reports: 05/28/2024
Number of Days to Update: 84

Source: Deaprtment of Conservation
Telephone: 916-445-2408
Last EDR Contact: 06/04/2024
Next Scheduled EDR Contact: 09/16/2024
Data Release Frequency: Varies

UIC GEO: Underground Injection Control Sites (GEOTRACKER)

Underground control injection sites

Date of Government Version: 03/04/2024
Date Data Arrived at EDR: 03/05/2024
Date Made Active in Reports: 05/24/2024
Number of Days to Update: 80

Source: State Water Resource Control Board
Telephone: 866-480-1028
Last EDR Contact: 06/04/2024
Next Scheduled EDR Contact: 09/16/2024
Data Release Frequency: Varies

WASTEWATER PITS: Oil Wastewater Pits Listing

Water officials discovered that oil producers have been dumping chemical-laden wastewater into hundreds of unlined pits that are operating without proper permits. Inspections completed by the Central Valley Regional Water Quality Control Board revealed the existence of previously unidentified waste sites. The water boards review found that more than one-third of the region's active disposal pits are operating without permission.

Date of Government Version: 02/11/2021
Date Data Arrived at EDR: 07/01/2021
Date Made Active in Reports: 09/29/2021
Number of Days to Update: 90

Source: RWQCB, Central Valley Region
Telephone: 559-445-5577
Last EDR Contact: 04/04/2024
Next Scheduled EDR Contact: 07/15/2024
Data Release Frequency: Varies

WDS: Waste Discharge System
Sites which have been issued waste discharge requirements.

Date of Government Version: 06/19/2007
Date Data Arrived at EDR: 06/20/2007
Date Made Active in Reports: 06/29/2007
Number of Days to Update: 9

Source: State Water Resources Control Board
Telephone: 916-341-5227
Last EDR Contact: 05/09/2024
Next Scheduled EDR Contact: 08/26/2024
Data Release Frequency: No Update Planned

WIP: Well Investigation Program Case List
Well Investigation Program case in the San Gabriel and San Fernando Valley area.

Date of Government Version: 07/03/2009
Date Data Arrived at EDR: 07/21/2009
Date Made Active in Reports: 08/03/2009
Number of Days to Update: 13

Source: Los Angeles Water Quality Control Board
Telephone: 213-576-6726
Last EDR Contact: 03/15/2024
Next Scheduled EDR Contact: 07/01/2024
Data Release Frequency: No Update Planned

MILITARY PRIV SITES: Military Privatized Sites (GEOTRACKER)
Military privatized sites

Date of Government Version: 03/04/2024
Date Data Arrived at EDR: 03/05/2024
Date Made Active in Reports: 05/24/2024
Number of Days to Update: 80

Source: State Water Resources Control Board
Telephone: 866-480-1028
Last EDR Contact: 06/04/2024
Next Scheduled EDR Contact: 09/16/2024
Data Release Frequency: Varies

PROJECT: Project Sites (GEOTRACKER)
Projects sites

Date of Government Version: 03/04/2024
Date Data Arrived at EDR: 03/05/2024
Date Made Active in Reports: 05/24/2024
Number of Days to Update: 80

Source: State Water Resources Control Board
Telephone: 866-480-1028
Last EDR Contact: 06/04/2024
Next Scheduled EDR Contact: 09/16/2024
Data Release Frequency: Varies

WDR: Waste Discharge Requirements Listing
In general, the Waste Discharge Requirements (WDRs) Program (sometimes also referred to as the "Non Chapter 15 (Non 15) Program") regulates point discharges that are exempt pursuant to Subsection 20090 of Title 27 and not subject to the Federal Water Pollution Control Act. Exemptions from Title 27 may be granted for nine categories of discharges (e.g., sewage, wastewater, etc.) that meet, and continue to meet, the preconditions listed for each specific exemption. The scope of the WDRs Program also includes the discharge of wastes classified as inert, pursuant to section 20230 of Title 27.

Date of Government Version: 03/04/2024
Date Data Arrived at EDR: 03/05/2024
Date Made Active in Reports: 05/28/2024
Number of Days to Update: 84

Source: State Water Resources Control Board
Telephone: 916-341-5810
Last EDR Contact: 06/04/2024
Next Scheduled EDR Contact: 09/16/2024
Data Release Frequency: Quarterly

CIWQS: California Integrated Water Quality System
The California Integrated Water Quality System (CIWQS) is a computer system used by the State and Regional Water Quality Control Boards to track information about places of environmental interest, manage permits and other orders, track inspections, and manage violations and enforcement activities.

Date of Government Version: 02/26/2024
Date Data Arrived at EDR: 02/27/2024
Date Made Active in Reports: 05/14/2024
Number of Days to Update: 77

Source: State Water Resources Control Board
Telephone: 866-794-4977
Last EDR Contact: 05/29/2024
Next Scheduled EDR Contact: 09/09/2024
Data Release Frequency: Varies

CERS: CalEPA Regulated Site Portal Data

The CalEPA Regulated Site Portal database combines data about environmentally regulated sites and facilities in California into a single database. It combines data from a variety of state and federal databases, and provides an overview of regulated activities across the spectrum of environmental programs for any given location in California. These activities include hazardous materials and waste, state and federal cleanups, impacted ground and surface waters, and toxic materials

Date of Government Version: 01/16/2024
Date Data Arrived at EDR: 01/16/2024
Date Made Active in Reports: 04/03/2024
Number of Days to Update: 78

Source: California Environmental Protection Agency
Telephone: 916-323-2514
Last EDR Contact: 04/16/2024
Next Scheduled EDR Contact: 07/29/2024
Data Release Frequency: Varies

NON-CASE INFO: Non-Case Information Sites (GEOTRACKER)

Non-Case Information sites

Date of Government Version: 03/04/2024
Date Data Arrived at EDR: 03/05/2024
Date Made Active in Reports: 05/24/2024
Number of Days to Update: 80

Source: State Water Resources Control Board
Telephone: 866-480-1028
Last EDR Contact: 06/04/2024
Next Scheduled EDR Contact: 09/16/2024
Data Release Frequency: Varies

OTHER OIL GAS: Other Oil & Gas Projects Sites (GEOTRACKER)

Other Oil & Gas Projects sites

Date of Government Version: 03/04/2024
Date Data Arrived at EDR: 03/05/2024
Date Made Active in Reports: 05/24/2024
Number of Days to Update: 80

Source: State Water Resources Control Board
Telephone: 866-480-1028
Last EDR Contact: 06/04/2024
Next Scheduled EDR Contact: 09/16/2024
Data Release Frequency: Varies

PROD WATER PONDS: Produced Water Ponds Sites (GEOTRACKER)

Produced water ponds sites

Date of Government Version: 03/04/2024
Date Data Arrived at EDR: 03/05/2024
Date Made Active in Reports: 05/24/2024
Number of Days to Update: 80

Source: State Water Resources Control Board
Telephone: 866-480-1028
Last EDR Contact: 06/04/2024
Next Scheduled EDR Contact: 09/16/2024
Data Release Frequency: Varies

SAMPLING POINT: Sampling Point ? Public Sites (GEOTRACKER)

Sampling point - public sites

Date of Government Version: 03/04/2024
Date Data Arrived at EDR: 03/05/2024
Date Made Active in Reports: 05/24/2024
Number of Days to Update: 80

Source: State Water Resources Control Board
Telephone: 866-480-1028
Last EDR Contact: 06/04/2024
Next Scheduled EDR Contact: 09/16/2024
Data Release Frequency: Varies

WELL STIM PROJ: Well Stimulation Project (GEOTRACKER)

Includes areas of groundwater monitoring plans, a depiction of the monitoring network, and the facilities, boundaries, and subsurface characteristics of the oilfield and the features (oil and gas wells, produced water ponds, UIC wells, water supply wells, etc?) being monitored

Date of Government Version: 03/04/2024
Date Data Arrived at EDR: 03/05/2024
Date Made Active in Reports: 05/24/2024
Number of Days to Update: 80

Source: State Water Resources Control Board
Telephone: 866-480-1028
Last EDR Contact: 06/04/2024
Next Scheduled EDR Contact: 09/16/2024
Data Release Frequency: Varies

PFAS PROJECT: NORTHEASTERN UNIVERSITY PFAS PROJECT

The PFAS Contamination Site Tracker records qualitative and quantitative data from each site in a chart, specifically examining discovery, contamination levels, government response, litigation, health impacts, media coverage, and community characteristics. All data presented in the chart were extracted from government websites, such as state health departments or the Environmental Protection Agency, and news articles.

Date of Government Version: 05/19/2023
Date Data Arrived at EDR: 04/05/2024
Date Made Active in Reports: 06/06/2024
Number of Days to Update: 62

Source: Social Science Environmental Health Research Institute
Telephone: N/A
Last EDR Contact: 06/04/2024
Next Scheduled EDR Contact: 09/16/2024
Data Release Frequency: Varies

E MANIFEST: Hazardous Waste Electronic Manifest System

EPA established a national system for tracking hazardous waste shipments electronically. This system, known as ?e-Manifest,? will modernize the nation?s cradle-to-grave hazardous waste tracking process while saving valuable time, resources, and dollars for industry and states.

Date of Government Version: 07/24/2023
Date Data Arrived at EDR: 04/18/2024
Date Made Active in Reports: 06/06/2024
Number of Days to Update: 49

Source: Environmental Protection Agency
Telephone: 833-501-6826
Last EDR Contact: 06/07/2024
Next Scheduled EDR Contact: 07/01/2024
Data Release Frequency: Varies

UST FINDER RELEASE: UST Finder Releases Database

US EPA's UST Finder data is a national composite of leaking underground storage tanks. This data contains information about, and locations of, leaking underground storage tanks. Data was collected from state sources and standardized into a national profile by EPA's Office of Underground Storage Tanks, Office of Research and Development, and the Association of State and Territorial Solid Waste Management Officials.

Date of Government Version: 06/08/2023
Date Data Arrived at EDR: 10/31/2023
Date Made Active in Reports: 01/18/2024
Number of Days to Update: 79

Source: Environmental Protecton Agency
Telephone: 202-564-0394
Last EDR Contact: 05/08/2024
Next Scheduled EDR Contact: 08/19/2024
Data Release Frequency: Semi-Annually

UST FINDER: UST Finder Database

EPA developed UST Finder, a web map application containing a comprehensive, state-sourced national map of underground storage tank (UST) and leaking UST (LUST) data. It provides the attributes and locations of active and closed USTs, UST facilities, and LUST sites from states and from Tribal lands and US territories . UST Finder contains information about proximity of UST facilities and LUST sites to: surface and groundwater public drinking water protection areas; estimated number of private domestic wells and number of people living nearby; and flooding and wildfires.

Date of Government Version: 06/08/2023
Date Data Arrived at EDR: 10/04/2023
Date Made Active in Reports: 01/18/2024
Number of Days to Update: 106

Source: Environmental Protection Agency
Telephone: 202-564-0394
Last EDR Contact: 05/08/2024
Next Scheduled EDR Contact: 08/19/2024
Data Release Frequency: Varies

EDR HIGH RISK HISTORICAL RECORDS

EDR Exclusive Records

EDR MGP: EDR Proprietary Manufactured Gas Plants

The EDR Proprietary Manufactured Gas Plant Database includes records of coal gas plants (manufactured gas plants) compiled by EDR's researchers. Manufactured gas sites were used in the United States from the 1800's to 1950's to produce a gas that could be distributed and used as fuel. These plants used whale oil, rosin, coal, or a mixture of coal, oil, and water that also produced a significant amount of waste. Many of the byproducts of the gas production, such as coal tar (oily waste containing volatile and non-volatile chemicals), sludges, oils and other compounds are potentially hazardous to human health and the environment. The byproduct from this process was frequently disposed of directly at the plant site and can remain or spread slowly, serving as a continuous source of soil and groundwater contamination.

Date of Government Version: N/A
Date Data Arrived at EDR: N/A
Date Made Active in Reports: N/A
Number of Days to Update: N/A

Source: EDR, Inc.
Telephone: N/A
Last EDR Contact: N/A
Next Scheduled EDR Contact: N/A
Data Release Frequency: No Update Planned

EDR Hist Auto: EDR Exclusive Historical Auto Stations

EDR has searched selected national collections of business directories and has collected listings of potential gas station/filling station/service station sites that were available to EDR researchers. EDR's review was limited to those categories of sources that might, in EDR's opinion, include gas station/filling station/service station establishments. The categories reviewed included, but were not limited to gas, gas station, gasoline station, filling station, auto, automobile repair, auto service station, service station, etc. This database falls within a category of information EDR classifies as "High Risk Historical Records", or HRHR. EDR's HRHR effort presents unique and sometimes proprietary data about past sites and operations that typically create environmental concerns, but may not show up in current government records searches.

Date of Government Version: N/A
Date Data Arrived at EDR: N/A
Date Made Active in Reports: N/A
Number of Days to Update: N/A

Source: EDR, Inc.
Telephone: N/A
Last EDR Contact: N/A
Next Scheduled EDR Contact: N/A
Data Release Frequency: Varies

EDR Hist Cleaner: EDR Exclusive Historical Cleaners

EDR has searched selected national collections of business directories and has collected listings of potential dry cleaner sites that were available to EDR researchers. EDR's review was limited to those categories of sources that might, in EDR's opinion, include dry cleaning establishments. The categories reviewed included, but were not limited to dry cleaners, cleaners, laundry, laundromat, cleaning/laundry, wash & dry etc. This database falls within a category of information EDR classifies as "High Risk Historical Records", or HRHR. EDR's HRHR effort presents unique and sometimes proprietary data about past sites and operations that typically create environmental concerns, but may not show up in current government records searches.

Date of Government Version: N/A
Date Data Arrived at EDR: N/A
Date Made Active in Reports: N/A
Number of Days to Update: N/A

Source: EDR, Inc.
Telephone: N/A
Last EDR Contact: N/A
Next Scheduled EDR Contact: N/A
Data Release Frequency: Varies

EDR RECOVERED GOVERNMENT ARCHIVES

Exclusive Recovered Govt. Archives

RGA LF: Recovered Government Archive Solid Waste Facilities List

The EDR Recovered Government Archive Landfill database provides a list of landfills derived from historical databases and includes many records that no longer appear in current government lists. Compiled from Records formerly available from the Department of Resources Recycling and Recovery in California.

Date of Government Version: N/A
Date Data Arrived at EDR: 07/01/2013
Date Made Active in Reports: 01/13/2014
Number of Days to Update: 196

Source: Department of Resources Recycling and Recovery
Telephone: N/A
Last EDR Contact: 06/01/2012
Next Scheduled EDR Contact: N/A
Data Release Frequency: Varies

RGA LUST: Recovered Government Archive Leaking Underground Storage Tank

The EDR Recovered Government Archive Leaking Underground Storage Tank database provides a list of LUST incidents derived from historical databases and includes many records that no longer appear in current government lists. Compiled from Records formerly available from the State Water Resources Control Board in California.

Date of Government Version: N/A
Date Data Arrived at EDR: 07/01/2013
Date Made Active in Reports: 12/30/2013
Number of Days to Update: 182

Source: State Water Resources Control Board
Telephone: N/A
Last EDR Contact: 06/01/2012
Next Scheduled EDR Contact: N/A
Data Release Frequency: Varies

COUNTY RECORDS

ALAMEDA COUNTY:

CS ALAMEDA: Contaminated Sites

A listing of contaminated sites overseen by the Toxic Release Program (oil and groundwater contamination from chemical releases and spills) and the Leaking Underground Storage Tank Program (soil and ground water contamination from leaking petroleum USTs).

Date of Government Version: 01/09/2019
Date Data Arrived at EDR: 01/11/2019
Date Made Active in Reports: 03/05/2019
Number of Days to Update: 53

Source: Alameda County Environmental Health Services
Telephone: 510-567-6700
Last EDR Contact: 03/28/2024
Next Scheduled EDR Contact: 07/15/2024
Data Release Frequency: Semi-Annually

UST ALAMEDA: Underground Tanks

Underground storage tank sites located in Alameda county.

Date of Government Version: 12/26/2023
Date Data Arrived at EDR: 12/26/2023
Date Made Active in Reports: 03/19/2024
Number of Days to Update: 84

Source: Alameda County Environmental Health Services
Telephone: 510-567-6700
Last EDR Contact: 03/28/2024
Next Scheduled EDR Contact: 07/15/2024
Data Release Frequency: Semi-Annually

AMADOR COUNTY:

CUPA AMADOR: CUPA Facility List

Cupa Facility List

Date of Government Version: 04/27/2023
Date Data Arrived at EDR: 04/27/2023
Date Made Active in Reports: 07/13/2023
Number of Days to Update: 77

Source: Amador County Environmental Health
Telephone: 209-223-6439
Last EDR Contact: 04/25/2024
Next Scheduled EDR Contact: 08/12/2024
Data Release Frequency: Varies

BUTTE COUNTY:

CUPA BUTTE: CUPA Facility Listing

Cupa facility list.

Date of Government Version: 04/21/2017
Date Data Arrived at EDR: 04/25/2017
Date Made Active in Reports: 08/09/2017
Number of Days to Update: 106

Source: Public Health Department
Telephone: 530-538-7149
Last EDR Contact: 03/28/2024
Next Scheduled EDR Contact: 07/15/2024
Data Release Frequency: No Update Planned

CALVERAS COUNTY:

CUPA CALVERAS: CUPA Facility Listing
Cupa Facility Listing

Date of Government Version: 03/01/2024
Date Data Arrived at EDR: 03/19/2024
Date Made Active in Reports: 06/11/2024
Number of Days to Update: 84

Source: Calveras County Environmental Health
Telephone: 209-754-6399
Last EDR Contact: 03/15/2024
Next Scheduled EDR Contact: 07/01/2024
Data Release Frequency: Quarterly

COLUSA COUNTY:

CUPA COLUSA: CUPA Facility List
Cupa facility list.

Date of Government Version: 04/06/2020
Date Data Arrived at EDR: 04/23/2020
Date Made Active in Reports: 07/10/2020
Number of Days to Update: 78

Source: Health & Human Services
Telephone: 530-458-0396
Last EDR Contact: 04/25/2024
Next Scheduled EDR Contact: 08/12/2024
Data Release Frequency: Semi-Annually

CONTRA COSTA COUNTY:

SL CONTRA COSTA: Site List
List includes sites from the underground tank, hazardous waste generator and business plan/2185 programs.

Date of Government Version: 01/19/2024
Date Data Arrived at EDR: 01/24/2024
Date Made Active in Reports: 04/09/2024
Number of Days to Update: 76

Source: Contra Costa Health Services Department
Telephone: 925-646-2286
Last EDR Contact: 04/19/2024
Next Scheduled EDR Contact: 08/05/2024
Data Release Frequency: Semi-Annually

DEL NORTE COUNTY:

CUPA DEL NORTE: CUPA Facility List
Cupa Facility list

Date of Government Version: 02/05/2024
Date Data Arrived at EDR: 02/08/2024
Date Made Active in Reports: 04/26/2024
Number of Days to Update: 78

Source: Del Norte County Environmental Health Division
Telephone: 707-465-0426
Last EDR Contact: 04/19/2024
Next Scheduled EDR Contact: 08/05/2024
Data Release Frequency: Varies

EL DORADO COUNTY:

CUPA EL DORADO: CUPA Facility List
CUPA facility list.

Date of Government Version: 08/08/2022
Date Data Arrived at EDR: 08/09/2022
Date Made Active in Reports: 09/01/2022
Number of Days to Update: 23

Source: El Dorado County Environmental Management Department
Telephone: 530-621-6623
Last EDR Contact: 04/19/2024
Next Scheduled EDR Contact: 08/05/2024
Data Release Frequency: Varies

FRESNO COUNTY:

CUPA FRESNO: CUPA Resources List

Certified Unified Program Agency. CUPA's are responsible for implementing a unified hazardous materials and hazardous waste management regulatory program. The agency provides oversight of businesses that deal with hazardous materials, operate underground storage tanks or aboveground storage tanks.

Date of Government Version: 06/28/2021
Date Data Arrived at EDR: 12/21/2021
Date Made Active in Reports: 03/03/2022
Number of Days to Update: 72

Source: Dept. of Community Health
Telephone: 559-445-3271
Last EDR Contact: 03/28/2024
Next Scheduled EDR Contact: 07/08/2024
Data Release Frequency: Semi-Annually

GLENN COUNTY:

CUPA GLENN: CUPA Facility List

Cupa facility list

Date of Government Version: 01/22/2018
Date Data Arrived at EDR: 01/24/2018
Date Made Active in Reports: 03/14/2018
Number of Days to Update: 49

Source: Glenn County Air Pollution Control District
Telephone: 830-934-6500
Last EDR Contact: 04/12/2024
Next Scheduled EDR Contact: 07/29/2024
Data Release Frequency: No Update Planned

HUMBOLDT COUNTY:

CUPA HUMBOLDT: CUPA Facility List

CUPA facility list.

Date of Government Version: 08/12/2021
Date Data Arrived at EDR: 08/12/2021
Date Made Active in Reports: 11/08/2021
Number of Days to Update: 88

Source: Humboldt County Environmental Health
Telephone: N/A
Last EDR Contact: 05/09/2024
Next Scheduled EDR Contact: 08/26/2024
Data Release Frequency: Semi-Annually

IMPERIAL COUNTY:

CUPA IMPERIAL: CUPA Facility List

Cupa facility list.

Date of Government Version: 01/17/2024
Date Data Arrived at EDR: 01/18/2024
Date Made Active in Reports: 04/03/2024
Number of Days to Update: 76

Source: San Diego Border Field Office
Telephone: 760-339-2777
Last EDR Contact: 04/12/2024
Next Scheduled EDR Contact: 07/29/2024
Data Release Frequency: Varies

INYO COUNTY:

CUPA INYO: CUPA Facility List

Cupa facility list.

Date of Government Version: 04/02/2018
Date Data Arrived at EDR: 04/03/2018
Date Made Active in Reports: 06/14/2018
Number of Days to Update: 72

Source: Inyo County Environmental Health Services
Telephone: 760-878-0238
Last EDR Contact: 05/09/2024
Next Scheduled EDR Contact: 08/26/2024
Data Release Frequency: Varies

KERN COUNTY:

CUPA KERN: CUPA Facility List
A listing of sites included in the Kern County Hazardous Material Business Plan.

Date of Government Version: 10/30/2023
Date Data Arrived at EDR: 11/01/2023
Date Made Active in Reports: 01/23/2024
Number of Days to Update: 83
Source: Kern County Public Health
Telephone: 661-321-3000
Last EDR Contact: 06/11/2024
Next Scheduled EDR Contact: 08/12/2024
Data Release Frequency: Varies

UST KERN: Underground Storage Tank Sites & Tank Listing
Kern County Sites and Tanks Listing.

Date of Government Version: 04/25/2024
Date Data Arrived at EDR: 05/01/2024
Date Made Active in Reports: 05/08/2024
Number of Days to Update: 7
Source: Kern County Environment Health Services Department
Telephone: 661-862-8700
Last EDR Contact: 04/25/2024
Next Scheduled EDR Contact: 08/12/2024
Data Release Frequency: Quarterly

KINGS COUNTY:

CUPA KINGS: CUPA Facility List
A listing of sites included in the county's Certified Unified Program Agency database. California's Secretary for Environmental Protection established the unified hazardous materials and hazardous waste regulatory program as required by chapter 6.11 of the California Health and Safety Code. The Unified Program consolidates the administration, permits, inspections, and enforcement activities.

Date of Government Version: 12/03/2020
Date Data Arrived at EDR: 01/26/2021
Date Made Active in Reports: 04/14/2021
Number of Days to Update: 78
Source: Kings County Department of Public Health
Telephone: 559-584-1411
Last EDR Contact: 05/09/2024
Next Scheduled EDR Contact: 08/26/2024
Data Release Frequency: Varies

LAKE COUNTY:

CUPA LAKE: CUPA Facility List
Cupa facility list

Date of Government Version: 02/05/2024
Date Data Arrived at EDR: 02/08/2024
Date Made Active in Reports: 04/26/2024
Number of Days to Update: 78
Source: Lake County Environmental Health
Telephone: 707-263-1164
Last EDR Contact: 04/08/2024
Next Scheduled EDR Contact: 07/22/2024
Data Release Frequency: Varies

LASSEN COUNTY:

CUPA LASSEN: CUPA Facility List
Cupa facility list

Date of Government Version: 07/31/2020
Date Data Arrived at EDR: 08/21/2020
Date Made Active in Reports: 11/09/2020
Number of Days to Update: 80
Source: Lassen County Environmental Health
Telephone: 530-251-8528
Last EDR Contact: 04/12/2024
Next Scheduled EDR Contact: 07/29/2024
Data Release Frequency: Varies

LOS ANGELES COUNTY:

GOVERNMENT RECORDS SEARCHED / DATA CURRENCY TRACKING

AOCONCERN: Key Areas of Concerns in Los Angeles County

San Gabriel Valley areas where VOC contamination is at or above the MCL as designated by region 9 EPA office. Date of Government Version: 3/30/2009 Exide Site area is a cleanup plan of lead-impacted soil surrounding the former Exide Facility as designated by the DTSC. Date of Government Version: 7/17/2017

Date of Government Version: 03/30/2009
Date Data Arrived at EDR: 03/31/2009
Date Made Active in Reports: 10/23/2009
Number of Days to Update: 206

Source: N/A
Telephone: N/A
Last EDR Contact: 06/06/2024
Next Scheduled EDR Contact: 09/23/2024
Data Release Frequency: No Update Planned

HMS LOS ANGELES: HMS: Street Number List

Industrial Waste and Underground Storage Tank Sites.

Date of Government Version: 01/16/2024
Date Data Arrived at EDR: 01/18/2024
Date Made Active in Reports: 03/26/2024
Number of Days to Update: 68

Source: Department of Public Works
Telephone: 626-458-3517
Last EDR Contact: 04/12/2024
Next Scheduled EDR Contact: 07/15/2024
Data Release Frequency: Semi-Annually

LF LOS ANGELES: List of Solid Waste Facilities

Solid Waste Facilities in Los Angeles County.

Date of Government Version: 01/09/2024
Date Data Arrived at EDR: 01/10/2024
Date Made Active in Reports: 03/27/2024
Number of Days to Update: 77

Source: La County Department of Public Works
Telephone: 818-458-5185
Last EDR Contact: 04/09/2024
Next Scheduled EDR Contact: 07/22/2024
Data Release Frequency: Varies

LF LOS ANGELES CITY: City of Los Angeles Landfills

Landfills owned and maintained by the City of Los Angeles.

Date of Government Version: 12/31/2022
Date Data Arrived at EDR: 01/12/2023
Date Made Active in Reports: 03/29/2023
Number of Days to Update: 76

Source: Engineering & Construction Division
Telephone: 213-473-7869
Last EDR Contact: 04/05/2024
Next Scheduled EDR Contact: 07/22/2024
Data Release Frequency: Varies

LOS ANGELES AST: Active & Inactive AST Inventory

A listing of active & inactive above ground petroleum storage tank site locations, located in the City of Los Angeles.

Date of Government Version: 06/01/2019
Date Data Arrived at EDR: 06/25/2019
Date Made Active in Reports: 08/22/2019
Number of Days to Update: 58

Source: Los Angeles Fire Department
Telephone: 213-978-3800
Last EDR Contact: 03/19/2024
Next Scheduled EDR Contact: 07/01/2024
Data Release Frequency: Varies

LOS ANGELES CO LF METHANE: Methane Producing Landfills

This data was created on April 30, 2012 to represent known disposal sites in Los Angeles County that may produce and emanate methane gas. The shapefile contains disposal sites within Los Angeles County that once accepted degradable refuse material. Information used to create this data was extracted from a landfill survey performed by County Engineers (Major Waste System Map, 1973) as well as historical records from CalRecycle, Regional Water Quality Control Board, and Los Angeles County Department of Public Health

Date of Government Version: 04/13/2023
Date Data Arrived at EDR: 07/13/2023
Date Made Active in Reports: 09/27/2023
Number of Days to Update: 76

Source: Los Angeles County Department of Public Works
Telephone: 626-458-6973
Last EDR Contact: 04/11/2024
Next Scheduled EDR Contact: 07/22/2024
Data Release Frequency: No Update Planned

LOS ANGELES HM: Active & Inactive Hazardous Materials Inventory
A listing of active & inactive hazardous materials facility locations, located in the City of Los Angeles.

Date of Government Version: 02/09/2024
Date Data Arrived at EDR: 03/19/2024
Date Made Active in Reports: 06/11/2024
Number of Days to Update: 84
Source: Los Angeles Fire Department
Telephone: 213-978-3800
Last EDR Contact: 03/19/2024
Next Scheduled EDR Contact: 07/01/2024
Data Release Frequency: Varies

LOS ANGELES UST: Active & Inactive UST Inventory
A listing of active & inactive underground storage tank site locations and underground storage tank historical sites, located in the City of Los Angeles.

Date of Government Version: 02/09/2024
Date Data Arrived at EDR: 03/19/2024
Date Made Active in Reports: 06/11/2024
Number of Days to Update: 84
Source: Los Angeles Fire Department
Telephone: 213-978-3800
Last EDR Contact: 03/19/2024
Next Scheduled EDR Contact: 07/01/2024
Data Release Frequency: Varies

SITE MIT LOS ANGELES: Site Mitigation LA County List
Industrial sites that have had some sort of spill or complaint.

Date of Government Version: 07/11/2023
Date Data Arrived at EDR: 10/17/2023
Date Made Active in Reports: 01/09/2024
Number of Days to Update: 84
Source: Community Health Services
Telephone: 323-890-7806
Last EDR Contact: 04/18/2024
Next Scheduled EDR Contact: 07/29/2024
Data Release Frequency: Annually

UST EL SEGUNDO: City of El Segundo Underground Storage Tank
Underground storage tank sites located in El Segundo city.

Date of Government Version: 01/21/2017
Date Data Arrived at EDR: 04/19/2017
Date Made Active in Reports: 05/10/2017
Number of Days to Update: 21
Source: City of El Segundo Fire Department
Telephone: 310-524-2236
Last EDR Contact: 04/05/2024
Next Scheduled EDR Contact: 07/22/2024
Data Release Frequency: No Update Planned

UST LONG BEACH: City of Long Beach Underground Storage Tank
Underground storage tank sites located in the city of Long Beach.

Date of Government Version: 04/22/2019
Date Data Arrived at EDR: 04/23/2019
Date Made Active in Reports: 06/27/2019
Number of Days to Update: 65
Source: City of Long Beach Fire Department
Telephone: 562-570-2563
Last EDR Contact: 04/12/2024
Next Scheduled EDR Contact: 07/29/2024
Data Release Frequency: Varies

UST TORRANCE: City of Torrance Underground Storage Tank
Underground storage tank sites located in the city of Torrance.

Date of Government Version: 04/12/2023
Date Data Arrived at EDR: 05/02/2023
Date Made Active in Reports: 06/13/2023
Number of Days to Update: 42
Source: City of Torrance Fire Department
Telephone: 310-618-2973
Last EDR Contact: 04/12/2024
Next Scheduled EDR Contact: 07/29/2024
Data Release Frequency: Semi-Annually

MADERA COUNTY:

CUPA MADERA: CUPA Facility List
A listing of sites included in the county's Certified Unified Program Agency database. California's Secretary for Environmental Protection established the unified hazardous materials and hazardous waste regulatory program as required by chapter 6.11 of the California Health and Safety Code. The Unified Program consolidates the administration, permits, inspections, and enforcement activities.

Date of Government Version: 08/10/2020
Date Data Arrived at EDR: 08/12/2020
Date Made Active in Reports: 10/23/2020
Number of Days to Update: 72

Source: Madera County Environmental Health
Telephone: 559-675-7823
Last EDR Contact: 05/09/2024
Next Scheduled EDR Contact: 08/26/2024
Data Release Frequency: Varies

MARIN COUNTY:

UST MARIN: Underground Storage Tank Sites
Currently permitted USTs in Marin County.

Date of Government Version: 09/26/2018
Date Data Arrived at EDR: 10/04/2018
Date Made Active in Reports: 11/02/2018
Number of Days to Update: 29

Source: Public Works Department Waste Management
Telephone: 415-473-6647
Last EDR Contact: 03/22/2024
Next Scheduled EDR Contact: 07/08/2024
Data Release Frequency: Semi-Annually

MENDOCINO COUNTY:

UST MENDOCINO: Mendocino County UST Database
A listing of underground storage tank locations in Mendocino County.

Date of Government Version: 09/22/2021
Date Data Arrived at EDR: 11/18/2021
Date Made Active in Reports: 11/22/2021
Number of Days to Update: 4

Source: Department of Public Health
Telephone: 707-463-4466
Last EDR Contact: 05/17/2024
Next Scheduled EDR Contact: 09/02/2024
Data Release Frequency: Annually

MERCED COUNTY:

CUPA MERCED: CUPA Facility List
CUPA facility list.

Date of Government Version: 11/15/2023
Date Data Arrived at EDR: 11/20/2023
Date Made Active in Reports: 02/15/2024
Number of Days to Update: 87

Source: Merced County Environmental Health
Telephone: 209-381-1094
Last EDR Contact: 05/08/2024
Next Scheduled EDR Contact: 08/26/2024
Data Release Frequency: Varies

MONO COUNTY:

CUPA MONO: CUPA Facility List
CUPA Facility List

Date of Government Version: 02/22/2021
Date Data Arrived at EDR: 03/02/2021
Date Made Active in Reports: 05/19/2021
Number of Days to Update: 78

Source: Mono County Health Department
Telephone: 760-932-5580
Last EDR Contact: 05/17/2024
Next Scheduled EDR Contact: 09/02/2024
Data Release Frequency: Varies

MONTEREY COUNTY:

CUPA MONTEREY: CUPA Facility Listing
CUPA Program listing from the Environmental Health Division.

Date of Government Version: 10/04/2021
Date Data Arrived at EDR: 10/06/2021
Date Made Active in Reports: 12/29/2021
Number of Days to Update: 84

Source: Monterey County Health Department
Telephone: 831-796-1297
Last EDR Contact: 03/22/2024
Next Scheduled EDR Contact: 07/08/2024
Data Release Frequency: Varies

NAPA COUNTY:

LUST NAPA: Sites With Reported Contamination
A listing of leaking underground storage tank sites located in Napa county.

Date of Government Version: 01/09/2017
Date Data Arrived at EDR: 01/11/2017
Date Made Active in Reports: 03/02/2017
Number of Days to Update: 50

Source: Napa County Department of Environmental Management
Telephone: 707-253-4269
Last EDR Contact: 05/17/2024
Next Scheduled EDR Contact: 09/02/2024
Data Release Frequency: No Update Planned

UST NAPA: Closed and Operating Underground Storage Tank Sites
Underground storage tank sites located in Napa county.

Date of Government Version: 09/05/2019
Date Data Arrived at EDR: 09/09/2019
Date Made Active in Reports: 10/31/2019
Number of Days to Update: 52

Source: Napa County Department of Environmental Management
Telephone: 707-253-4269
Last EDR Contact: 05/17/2024
Next Scheduled EDR Contact: 09/02/2024
Data Release Frequency: No Update Planned

NEVADA COUNTY:

CUPA NEVADA: CUPA Facility List
CUPA facility list.

Date of Government Version: 10/31/2023
Date Data Arrived at EDR: 11/03/2023
Date Made Active in Reports: 01/23/2024
Number of Days to Update: 81

Source: Community Development Agency
Telephone: 530-265-1467
Last EDR Contact: 04/16/2024
Next Scheduled EDR Contact: 08/05/2024
Data Release Frequency: Varies

ORANGE COUNTY:

IND_SITE ORANGE: List of Industrial Site Cleanups Orange County
Petroleum and non-petroleum spills.

Date of Government Version: 02/02/2024
Date Data Arrived at EDR: 03/13/2024
Date Made Active in Reports: 06/04/2024
Number of Days to Update: 83

Source: Health Care Agency
Telephone: 714-834-3446
Last EDR Contact: 05/02/2024
Next Scheduled EDR Contact: 08/12/2024
Data Release Frequency: Annually

LUST ORANGE: List of Underground Storage Tank Cleanups
Orange County Underground Storage Tank Cleanups (LUST).

Date of Government Version: 02/22/2024
Date Data Arrived at EDR: 03/13/2024
Date Made Active in Reports: 06/04/2024
Number of Days to Update: 83

Source: Health Care Agency
Telephone: 714-834-3446
Last EDR Contact: 05/02/2024
Next Scheduled EDR Contact: 08/12/2024
Data Release Frequency: Quarterly

UST ORANGE: List of Underground Storage Tank Facilities
Orange County Underground Storage Tank Facilities (UST).

Date of Government Version: 02/22/2024
Date Data Arrived at EDR: 03/13/2024
Date Made Active in Reports: 06/04/2024
Number of Days to Update: 83

Source: Health Care Agency
Telephone: 714-834-3446
Last EDR Contact: 05/02/2024
Next Scheduled EDR Contact: 08/12/2024
Data Release Frequency: Quarterly

PLACER COUNTY:

MS PLACER: Master List of Facilities
List includes aboveground tanks, underground tanks and cleanup sites.

Date of Government Version: 02/28/2024
Date Data Arrived at EDR: 02/28/2024
Date Made Active in Reports: 05/16/2024
Number of Days to Update: 78

Source: Placer County Health and Human Services
Telephone: 530-745-2363
Last EDR Contact: 05/22/2024
Next Scheduled EDR Contact: 09/09/2024
Data Release Frequency: Semi-Annually

PLUMAS COUNTY:

CUPA PLUMAS: CUPA Facility List
Plumas County CUPA Program facilities.

Date of Government Version: 03/31/2019
Date Data Arrived at EDR: 04/23/2019
Date Made Active in Reports: 06/26/2019
Number of Days to Update: 64

Source: Plumas County Environmental Health
Telephone: 530-283-6355
Last EDR Contact: 04/12/2024
Next Scheduled EDR Contact: 07/29/2024
Data Release Frequency: Varies

RIVERSIDE COUNTY:

LUST RIVERSIDE: Listing of Underground Tank Cleanup Sites
Riverside County Underground Storage Tank Cleanup Sites (LUST).

Date of Government Version: 01/04/2024
Date Data Arrived at EDR: 01/04/2024
Date Made Active in Reports: 03/29/2024
Number of Days to Update: 85

Source: Department of Environmental Health
Telephone: 951-358-5055
Last EDR Contact: 06/11/2024
Next Scheduled EDR Contact: 09/23/2024
Data Release Frequency: Quarterly

UST RIVERSIDE: Underground Storage Tank Tank List
Underground storage tank sites located in Riverside county.

Date of Government Version: 01/04/2024
Date Data Arrived at EDR: 01/04/2024
Date Made Active in Reports: 03/21/2024
Number of Days to Update: 77

Source: Department of Environmental Health
Telephone: 951-358-5055
Last EDR Contact: 06/11/2024
Next Scheduled EDR Contact: 09/23/2024
Data Release Frequency: Quarterly

SACRAMENTO COUNTY:

CS SACRAMENTO: Toxic Site Clean-Up List
List of sites where unauthorized releases of potentially hazardous materials have occurred.

Date of Government Version: 11/07/2022
Date Data Arrived at EDR: 12/21/2022
Date Made Active in Reports: 03/16/2023
Number of Days to Update: 85

Source: Sacramento County Environmental Management
Telephone: 916-875-8406
Last EDR Contact: 03/25/2024
Next Scheduled EDR Contact: 07/08/2024
Data Release Frequency: Quarterly

ML SACRAMENTO: Master Hazardous Materials Facility List

Any business that has hazardous materials on site - hazardous material storage sites, underground storage tanks, waste generators.

Date of Government Version: 11/07/2022
Date Data Arrived at EDR: 12/09/2022
Date Made Active in Reports: 03/01/2023
Number of Days to Update: 82

Source: Sacramento County Environmental Management
Telephone: 916-875-8406
Last EDR Contact: 03/25/2024
Next Scheduled EDR Contact: 07/08/2024
Data Release Frequency: Quarterly

SAN BENITO COUNTY:

CUPA SAN BENITO: CUPA Facility List

Cupa facility list

Date of Government Version: 01/17/2024
Date Data Arrived at EDR: 01/18/2024
Date Made Active in Reports: 01/26/2024
Number of Days to Update: 8

Source: San Benito County Environmental Health
Telephone: N/A
Last EDR Contact: 05/09/2024
Next Scheduled EDR Contact: 08/12/2024
Data Release Frequency: Varies

SAN BERNARDINO COUNTY:

PERMITS SAN BERNARDINO: Hazardous Material Permits

This listing includes underground storage tanks, medical waste handlers/generators, hazardous materials handlers, hazardous waste generators, and waste oil generators/handlers.

Date of Government Version: 02/13/2024
Date Data Arrived at EDR: 02/14/2024
Date Made Active in Reports: 05/02/2024
Number of Days to Update: 78

Source: San Bernardino County Fire Department Hazardous Materials Division
Telephone: 909-387-3041
Last EDR Contact: 04/25/2024
Next Scheduled EDR Contact: 08/12/2024
Data Release Frequency: Quarterly

SAN DIEGO COUNTY:

HMMD SAN DIEGO: Hazardous Materials Management Division Database

The database includes: HE58 - This report contains the business name, site address, business phone number, establishment 'H' permit number, type of permit, and the business status. HE17 - In addition to providing the same information provided in the HE58 listing, HE17 provides inspection dates, violations received by the establishment, hazardous waste generated, the quantity, method of storage, treatment/disposal of waste and the hauler, and information on underground storage tanks. Unauthorized Release List - Includes a summary of environmental contamination cases in San Diego County (underground tank cases, non-tank cases, groundwater contamination, and soil contamination are included.)

Date of Government Version: 05/16/2024
Date Data Arrived at EDR: 05/22/2024
Date Made Active in Reports: 05/24/2024
Number of Days to Update: 2

Source: Hazardous Materials Management Division
Telephone: 619-338-2268
Last EDR Contact: 05/22/2024
Next Scheduled EDR Contact: 09/09/2024
Data Release Frequency: Quarterly

LF SAN DIEGO: Solid Waste Facilities
San Diego County Solid Waste Facilities.

Date of Government Version: 10/01/2023
Date Data Arrived at EDR: 01/31/2024
Date Made Active in Reports: 04/17/2024
Number of Days to Update: 77
Source: Department of Health Services
Telephone: 619-338-2209
Last EDR Contact: 04/12/2024
Next Scheduled EDR Contact: 07/29/2024
Data Release Frequency: Varies

SAN DIEGO CO LOP: Local Oversight Program Listing
A listing of all LOP release sites that are or were under the County of San Diego's jurisdiction. Included are closed or transferred cases, open cases, and cases that did not have a case type indicated. The cases without a case type are mostly complaints; however, some of them could be LOP cases.

Date of Government Version: 07/22/2021
Date Data Arrived at EDR: 10/19/2021
Date Made Active in Reports: 01/13/2022
Number of Days to Update: 86
Source: Department of Environmental Health
Telephone: 858-505-6874
Last EDR Contact: 04/12/2024
Next Scheduled EDR Contact: 07/29/2024
Data Release Frequency: Varies

SAN DIEGO CO SAM: Environmental Case Listing
The listing contains all underground tank release cases and projects pertaining to properties contaminated with hazardous substances that are actively under review by the Site Assessment and Mitigation Program.

Date of Government Version: 03/23/2010
Date Data Arrived at EDR: 06/15/2010
Date Made Active in Reports: 07/09/2010
Number of Days to Update: 24
Source: San Diego County Department of Environmental Health
Telephone: 619-338-2371
Last EDR Contact: 05/22/2024
Next Scheduled EDR Contact: 09/09/2024
Data Release Frequency: No Update Planned

SAN FRANCISCO COUNTY:

CUPA SAN FRANCISCO CO: CUPA Facility Listing
Cupa facilities

Date of Government Version: 02/01/2024
Date Data Arrived at EDR: 02/01/2024
Date Made Active in Reports: 04/24/2024
Number of Days to Update: 83
Source: San Francisco County Department of Environmental Health
Telephone: 415-252-3896
Last EDR Contact: 04/25/2024
Next Scheduled EDR Contact: 08/12/2024
Data Release Frequency: Varies

LUST SAN FRANCISCO: Local Oversite Facilities
A listing of leaking underground storage tank sites located in San Francisco county.

Date of Government Version: 09/19/2008
Date Data Arrived at EDR: 09/19/2008
Date Made Active in Reports: 09/29/2008
Number of Days to Update: 10
Source: Department Of Public Health San Francisco County
Telephone: 415-252-3920
Last EDR Contact: 04/25/2024
Next Scheduled EDR Contact: 08/12/2024
Data Release Frequency: No Update Planned

UST SAN FRANCISCO: Underground Storage Tank Information
Underground storage tank sites located in San Francisco county.

Date of Government Version: 02/01/2024
Date Data Arrived at EDR: 02/01/2024
Date Made Active in Reports: 04/24/2024
Number of Days to Update: 83
Source: Department of Public Health
Telephone: 415-252-3920
Last EDR Contact: 04/25/2024
Next Scheduled EDR Contact: 08/12/2024
Data Release Frequency: Quarterly

SAN FRANCISO COUNTY:

SAN FRANCISCO MAHER: Maher Ordinance Property Listing
a listing of properties that fall within a Maher Ordinance, for all of San Francisco

Date of Government Version: 01/15/2024
Date Data Arrived at EDR: 01/18/2024
Date Made Active in Reports: 04/05/2024
Number of Days to Update: 78

Source: San Francisco Planning
Telephone: 628-652-7483
Last EDR Contact: 04/16/2024
Next Scheduled EDR Contact: 07/29/2024
Data Release Frequency: Varies

SAN JOAQUIN COUNTY:

UST SAN JOAQUIN: San Joaquin Co. UST
A listing of underground storage tank locations in San Joaquin county.

Date of Government Version: 06/22/2018
Date Data Arrived at EDR: 06/26/2018
Date Made Active in Reports: 07/11/2018
Number of Days to Update: 15

Source: Environmental Health Department
Telephone: N/A
Last EDR Contact: 06/06/2024
Next Scheduled EDR Contact: 09/23/2024
Data Release Frequency: Semi-Annually

SAN LUIS OBISPO COUNTY:

CUPA SAN LUIS OBISPO: CUPA Facility List
Cupa Facility List.

Date of Government Version: 02/14/2024
Date Data Arrived at EDR: 02/14/2024
Date Made Active in Reports: 05/02/2024
Number of Days to Update: 78

Source: San Luis Obispo County Public Health Department
Telephone: 805-781-5596
Last EDR Contact: 05/09/2024
Next Scheduled EDR Contact: 08/26/2024
Data Release Frequency: Varies

SAN MATEO COUNTY:

BI SAN MATEO: Business Inventory
List includes Hazardous Materials Business Plan, hazardous waste generators, and underground storage tanks.

Date of Government Version: 02/20/2020
Date Data Arrived at EDR: 02/20/2020
Date Made Active in Reports: 04/24/2020
Number of Days to Update: 64

Source: San Mateo County Environmental Health Services Division
Telephone: 650-363-1921
Last EDR Contact: 06/06/2024
Next Scheduled EDR Contact: 09/16/2024
Data Release Frequency: Annually

LUST SAN MATEO: Fuel Leak List
A listing of leaking underground storage tank sites located in San Mateo county.

Date of Government Version: 03/29/2019
Date Data Arrived at EDR: 03/29/2019
Date Made Active in Reports: 05/29/2019
Number of Days to Update: 61

Source: San Mateo County Environmental Health Services Division
Telephone: 650-363-1921
Last EDR Contact: 05/31/2024
Next Scheduled EDR Contact: 09/16/2024
Data Release Frequency: Semi-Annually

SANTA BARBARA COUNTY:

CUPA SANTA BARBARA: CUPA Facility Listing
CUPA Program Listing from the Environmental Health Services division.

Date of Government Version: 09/08/2011
Date Data Arrived at EDR: 09/09/2011
Date Made Active in Reports: 10/07/2011
Number of Days to Update: 28

Source: Santa Barbara County Public Health Department
Telephone: 805-686-8167
Last EDR Contact: 05/09/2024
Next Scheduled EDR Contact: 08/26/2024
Data Release Frequency: No Update Planned

SANTA CLARA COUNTY:

CUPA SANTA CLARA: Cupa Facility List
Cupa facility list

Date of Government Version: 02/21/2024
Date Data Arrived at EDR: 02/22/2024
Date Made Active in Reports: 05/08/2024
Number of Days to Update: 76

Source: Department of Environmental Health
Telephone: 408-918-1973
Last EDR Contact: 05/09/2024
Next Scheduled EDR Contact: 08/26/2024
Data Release Frequency: Varies

HIST LUST SANTA CLARA: HIST LUST - Fuel Leak Site Activity Report
A listing of open and closed leaking underground storage tanks. This listing is no longer updated by the county. Leaking underground storage tanks are now handled by the Department of Environmental Health.

Date of Government Version: 03/29/2005
Date Data Arrived at EDR: 03/30/2005
Date Made Active in Reports: 04/21/2005
Number of Days to Update: 22

Source: Santa Clara Valley Water District
Telephone: 408-265-2600
Last EDR Contact: 03/23/2009
Next Scheduled EDR Contact: 06/22/2009
Data Release Frequency: No Update Planned

LUST SANTA CLARA: LOP Listing
A listing of leaking underground storage tanks located in Santa Clara county.

Date of Government Version: 03/03/2014
Date Data Arrived at EDR: 03/05/2014
Date Made Active in Reports: 03/18/2014
Number of Days to Update: 13

Source: Department of Environmental Health
Telephone: 408-918-3417
Last EDR Contact: 05/17/2024
Next Scheduled EDR Contact: 09/02/2024
Data Release Frequency: No Update Planned

SANTA CRUZ COUNTY:

CUPA SANTA CRUZ: CUPA Facility List
CUPA facility listing.

Date of Government Version: 01/21/2017
Date Data Arrived at EDR: 02/22/2017
Date Made Active in Reports: 05/23/2017
Number of Days to Update: 90

Source: Santa Cruz County Environmental Health
Telephone: 831-464-2761
Last EDR Contact: 05/09/2024
Next Scheduled EDR Contact: 08/26/2024
Data Release Frequency: Varies

SITE MIT SANTA CRUZ: Site Mitigation Santa Cruz County List
Sites may become contaminated with toxic chemicals through illegal dumping or disposal, from leaking underground storage tanks, or through industrial or commercial activities.The goal of the site mitigation program is to protect the public health and the environment while facilitating completion of contaminated site clean-up projects in a timely manner.

Date of Government Version: 12/03/2018
Date Data Arrived at EDR: 06/23/2023
Date Made Active in Reports: 07/13/2023
Number of Days to Update: 20

Source: Santa Cruz Environmental Health Services
Telephone: 831-454-2761
Last EDR Contact: 05/09/2024
Next Scheduled EDR Contact: 08/26/2024
Data Release Frequency: Varies

SHASTA COUNTY:

CUPA SHASTA: CUPA Facility List
Cupa Facility List.

Date of Government Version: 06/15/2017
Date Data Arrived at EDR: 06/19/2017
Date Made Active in Reports: 08/09/2017
Number of Days to Update: 51

Source: Shasta County Department of Resource Management
Telephone: 530-225-5789
Last EDR Contact: 05/09/2024
Next Scheduled EDR Contact: 08/26/2024
Data Release Frequency: Varies

SOLANO COUNTY:

LUST SOLANO: Leaking Underground Storage Tanks
A listing of leaking underground storage tank sites located in Solano county.

Date of Government Version: 06/04/2019
Date Data Arrived at EDR: 06/06/2019
Date Made Active in Reports: 08/13/2019
Number of Days to Update: 68

Source: Solano County Department of Environmental Management
Telephone: 707-784-6770
Last EDR Contact: 05/22/2024
Next Scheduled EDR Contact: 09/09/2024
Data Release Frequency: Quarterly

UST SOLANO: Underground Storage Tanks
Underground storage tank sites located in Solano county.

Date of Government Version: 09/15/2021
Date Data Arrived at EDR: 09/16/2021
Date Made Active in Reports: 12/09/2021
Number of Days to Update: 84

Source: Solano County Department of Environmental Management
Telephone: 707-784-6770
Last EDR Contact: 05/22/2024
Next Scheduled EDR Contact: 09/09/2024
Data Release Frequency: Quarterly

SONOMA COUNTY:

CUPA SONOMA: Cupa Facility List
Cupa Facility list

Date of Government Version: 07/02/2021
Date Data Arrived at EDR: 07/06/2021
Date Made Active in Reports: 07/14/2021
Number of Days to Update: 8

Source: County of Sonoma Fire & Emergency Services Department
Telephone: 707-565-1174
Last EDR Contact: 03/15/2024
Next Scheduled EDR Contact: 07/01/2024
Data Release Frequency: Varies

LUST SONOMA: Leaking Underground Storage Tank Sites
A listing of leaking underground storage tank sites located in Sonoma county.

Date of Government Version: 06/30/2021
Date Data Arrived at EDR: 06/30/2021
Date Made Active in Reports: 09/24/2021
Number of Days to Update: 86

Source: Department of Health Services
Telephone: 707-565-6565
Last EDR Contact: 03/15/2024
Next Scheduled EDR Contact: 07/01/2024
Data Release Frequency: Quarterly

STANISLAUS COUNTY:

CUPA STANISLAUS: CUPA Facility List
Cupa facility list

Date of Government Version: 02/08/2022
Date Data Arrived at EDR: 02/10/2022
Date Made Active in Reports: 05/04/2022
Number of Days to Update: 83

Source: Stanislaus County Department of Ennvironmental Protection
Telephone: 209-525-6751
Last EDR Contact: 04/05/2024
Next Scheduled EDR Contact: 07/22/2024
Data Release Frequency: Varies

SUTTER COUNTY:

UST SUTTER: Underground Storage Tanks
Underground storage tank sites located in Sutter county.

Date of Government Version: 08/03/2023
Date Data Arrived at EDR: 08/24/2023
Date Made Active in Reports: 09/12/2023
Number of Days to Update: 19

Source: Sutter County Environmental Health Services
Telephone: 530-822-7500
Last EDR Contact: 05/22/2024
Next Scheduled EDR Contact: 09/09/2024
Data Release Frequency: Semi-Annually

TEHAMA COUNTY:

CUPA TEHAMA: CUPA Facility List
Cupa facilities

Date of Government Version: 12/05/2023
Date Data Arrived at EDR: 02/01/2024
Date Made Active in Reports: 02/28/2024
Number of Days to Update: 27

Source: Tehama County Department of Environmental Health
Telephone: 530-527-8020
Last EDR Contact: 06/06/2024
Next Scheduled EDR Contact: 08/12/2024
Data Release Frequency: Varies

TRINITY COUNTY:

CUPA TRINITY: CUPA Facility List
Cupa facility list

Date of Government Version: 01/17/2024
Date Data Arrived at EDR: 01/18/2024
Date Made Active in Reports: 04/03/2024
Number of Days to Update: 76

Source: Department of Toxic Substances Control
Telephone: 760-352-0381
Last EDR Contact: 04/12/2024
Next Scheduled EDR Contact: 07/29/2024
Data Release Frequency: Varies

TULARE COUNTY:

CUPA TULARE: CUPA Facility List
Cupa program facilities

Date of Government Version: 10/07/2022
Date Data Arrived at EDR: 10/07/2022
Date Made Active in Reports: 12/21/2022
Number of Days to Update: 75

Source: Tulare County Environmental Health Services Division
Telephone: 559-624-7400
Last EDR Contact: 04/25/2024
Next Scheduled EDR Contact: 08/12/2024
Data Release Frequency: Varies

TUOLUMNE COUNTY:

CUPA TUOLUMNE: CUPA Facility List
Cupa facility list

Date of Government Version: 04/23/2018
Date Data Arrived at EDR: 04/25/2018
Date Made Active in Reports: 06/25/2018
Number of Days to Update: 61

Source: Divison of Environmental Health
Telephone: 209-533-5633
Last EDR Contact: 04/12/2024
Next Scheduled EDR Contact: 07/29/2024
Data Release Frequency: Varies

VENTURA COUNTY:

BWT VENTURA: Business Plan, Hazardous Waste Producers, and Operating Underground Tanks
The BWT list indicates by site address whether the Environmental Health Division has Business Plan (B), Waste Producer (W), and/or Underground Tank (T) information.

Date of Government Version: 12/26/2023
Date Data Arrived at EDR: 01/24/2024
Date Made Active in Reports: 04/08/2024
Number of Days to Update: 75
Source: Ventura County Environmental Health Division
Telephone: 805-654-2813
Last EDR Contact: 04/15/2024
Next Scheduled EDR Contact: 07/29/2024
Data Release Frequency: Quarterly

LF VENTURA: Inventory of Illegal Abandoned and Inactive Sites
Ventura County Inventory of Closed, Illegal Abandoned, and Inactive Sites.

Date of Government Version: 12/01/2011
Date Data Arrived at EDR: 12/01/2011
Date Made Active in Reports: 01/19/2012
Number of Days to Update: 49
Source: Environmental Health Division
Telephone: 805-654-2813
Last EDR Contact: 03/22/2024
Next Scheduled EDR Contact: 07/08/2024
Data Release Frequency: No Update Planned

LUST VENTURA: Listing of Underground Tank Cleanup Sites
Ventura County Underground Storage Tank Cleanup Sites (LUST).

Date of Government Version: 05/29/2008
Date Data Arrived at EDR: 06/24/2008
Date Made Active in Reports: 07/31/2008
Number of Days to Update: 37
Source: Environmental Health Division
Telephone: 805-654-2813
Last EDR Contact: 05/02/2024
Next Scheduled EDR Contact: 08/19/2024
Data Release Frequency: No Update Planned

MED WASTE VENTURA: Medical Waste Program List
To protect public health and safety and the environment from potential exposure to disease causing agents, the Environmental Health Division Medical Waste Program regulates the generation, handling, storage, treatment and disposal of medical waste throughout the County.

Date of Government Version: 12/26/2023
Date Data Arrived at EDR: 01/23/2024
Date Made Active in Reports: 04/09/2024
Number of Days to Update: 77
Source: Ventura County Resource Management Agency
Telephone: 805-654-2813
Last EDR Contact: 04/15/2024
Next Scheduled EDR Contact: 07/29/2024
Data Release Frequency: Quarterly

UST VENTURA: Underground Tank Closed Sites List
Ventura County Operating Underground Storage Tank Sites (UST)/Underground Tank Closed Sites List.

Date of Government Version: 02/27/2024
Date Data Arrived at EDR: 03/05/2024
Date Made Active in Reports: 05/29/2024
Number of Days to Update: 85
Source: Environmental Health Division
Telephone: 805-654-2813
Last EDR Contact: 06/04/2024
Next Scheduled EDR Contact: 09/16/2024
Data Release Frequency: Quarterly

YOLO COUNTY:

UST YOLO: Underground Storage Tank Comprehensive Facility Report
Underground storage tank sites located in Yolo county.

Date of Government Version: 12/18/2023
Date Data Arrived at EDR: 12/26/2023
Date Made Active in Reports: 03/19/2024
Number of Days to Update: 84
Source: Yolo County Department of Health
Telephone: 530-666-8646
Last EDR Contact: 03/22/2024
Next Scheduled EDR Contact: 07/08/2024
Data Release Frequency: Annually

YUBA COUNTY:

CUPA YUBA: CUPA Facility List
CUPA facility listing for Yuba County.

Date of Government Version: 01/22/2024
Date Data Arrived at EDR: 01/23/2024
Date Made Active in Reports: 04/08/2024
Number of Days to Update: 76

Source: Yuba County Environmental Health Department
Telephone: 530-749-7523
Last EDR Contact: 04/19/2024
Next Scheduled EDR Contact: 08/05/2024
Data Release Frequency: Varies

OTHER DATABASE(S)

Depending on the geographic area covered by this report, the data provided in these specialty databases may or may not be complete. For example, the existence of wetlands information data in a specific report does not mean that all wetlands in the area covered by the report are included. Moreover, the absence of any reported wetlands information does not necessarily mean that wetlands do not exist in the area covered by the report.

CT MANIFEST: Hazardous Waste Manifest Data
Facility and manifest data. Manifest is a document that lists and tracks hazardous waste from the generator through transporters to a tsd facility.

Date of Government Version: 02/05/2024
Date Data Arrived at EDR: 02/06/2024
Date Made Active in Reports: 04/25/2024
Number of Days to Update: 79

Source: Department of Energy & Environmental Protection
Telephone: 860-424-3375
Last EDR Contact: 05/07/2024
Next Scheduled EDR Contact: 08/19/2024
Data Release Frequency: No Update Planned

NJ MANIFEST: Manifest Information
Hazardous waste manifest information.

Date of Government Version: 12/31/2018
Date Data Arrived at EDR: 04/10/2019
Date Made Active in Reports: 05/16/2019
Number of Days to Update: 36

Source: Department of Environmental Protection
Telephone: N/A
Last EDR Contact: 03/29/2024
Next Scheduled EDR Contact: 07/15/2024
Data Release Frequency: Annually

NY MANIFEST: Facility and Manifest Data
Manifest is a document that lists and tracks hazardous waste from the generator through transporters to a TSD facility.

Date of Government Version: 12/31/2019
Date Data Arrived at EDR: 11/30/2023
Date Made Active in Reports: 12/01/2023
Number of Days to Update: 1

Source: Department of Environmental Conservation
Telephone: 518-402-8651
Last EDR Contact: 04/25/2024
Next Scheduled EDR Contact: 08/05/2024
Data Release Frequency: Quarterly

PA MANIFEST: Manifest Information
Hazardous waste manifest information.

Date of Government Version: 06/30/2018
Date Data Arrived at EDR: 07/19/2019
Date Made Active in Reports: 09/10/2019
Number of Days to Update: 53

Source: Department of Environmental Protection
Telephone: 717-783-8990
Last EDR Contact: 04/08/2024
Next Scheduled EDR Contact: 07/22/2024
Data Release Frequency: Annually

RI MANIFEST: Manifest information
Hazardous waste manifest information

Date of Government Version: 12/31/2020
Date Data Arrived at EDR: 11/30/2021
Date Made Active in Reports: 02/18/2022
Number of Days to Update: 80

Source: Department of Environmental Management
Telephone: 401-222-2797
Last EDR Contact: 05/13/2024
Next Scheduled EDR Contact: 08/26/2024
Data Release Frequency: Annually

WI MANIFEST: Manifest Information
Hazardous waste manifest information.

Date of Government Version: 05/31/2018
Date Data Arrived at EDR: 06/19/2019
Date Made Active in Reports: 09/03/2019
Number of Days to Update: 76

Source: Department of Natural Resources
Telephone: N/A
Last EDR Contact: 06/03/2024
Next Scheduled EDR Contact: 09/16/2024
Data Release Frequency: Annually

Oil/Gas Pipelines
Source: Endeavor Business Media
Petroleum Bundle (Crude Oil, Refined Products, Petrochemicals, Gas Liquids (LPG/NGL), and Specialty Gases (Miscellaneous)) N = Natural Gas Bundle (Natural Gas, Gas Liquids (LPG/NGL), and Specialty Gases (Miscellaneous)). This map includes information copyrighted by Endeavor Business Media. This information is provided on a best effort basis and Endeavor Business Media does not guarantee its accuracy nor warrant its fitness for any particular purpose. Such information has been reprinted with the permission of Endeavor Business Media.

Electric Power Transmission Line Data
Source: Endeavor Business Media
This map includes information copyrighted by Endeavor Business Media. This information is provided on a best effort basis and Endeavor Business Media does not guarantee its accuracy nor warrant its fitness for any particular purpose. Such information has been reprinted with the permission of Endeavor Business Media.

Sensitive Receptors: There are individuals deemed sensitive receptors due to their fragile immune systems and special sensitivity to environmental discharges. These sensitive receptors typically include the elderly, the sick, and children. While the location of all sensitive receptors cannot be determined, EDR indicates those buildings and facilities - schools, daycares, hospitals, medical centers, and nursing homes - where individuals who are sensitive receptors are likely to be located.

AHA Hospitals:
Source: American Hospital Association, Inc.
Telephone: 312-280-5991
The database includes a listing of hospitals based on the American Hospital Association's annual survey of hospitals.

Medical Centers: Provider of Services Listing
Source: Centers for Medicare & Medicaid Services
Telephone: 410-786-3000
A listing of hospitals with Medicare provider number, produced by Centers of Medicare & Medicaid Services, a federal agency within the U.S. Department of Health and Human Services.

Nursing Homes
Source: National Institutes of Health
Telephone: 301-594-6248
Information on Medicare and Medicaid certified nursing homes in the United States.

Public Schools
Source: National Center for Education Statistics
Telephone: 202-502-7300
The National Center for Education Statistics' primary database on elementary and secondary public education in the United States. It is a comprehensive, annual, national statistical database of all public elementary and secondary schools and school districts, which contains data that are comparable across all states.

Private Schools
Source: National Center for Education Statistics
Telephone: 202-502-7300
The National Center for Education Statistics' primary database on private school locations in the United States.

Daycare Centers: Licensed Facilities
Source: Department of Social Services
Telephone: 916-657-4041

Flood Zone Data: This data was obtained from the Federal Emergency Management Agency (FEMA). It depicts 100-year and 500-year flood zones as defined by FEMA. It includes the National Flood Hazard Layer (NFHL) which incorporates Flood Insurance Rate Map (FIRM) data and Q3 data from FEMA in areas not covered by NFHL.
Source: FEMA
Telephone: 877-336-2627
Date of Government Version: 2003, 2015

GOVERNMENT RECORDS SEARCHED / DATA CURRENCY TRACKING

NWI: National Wetlands Inventory. This data, available in select counties across the country, was obtained by EDR in 2002, 2005, 2010 and 2015 from the U.S. Fish and Wildlife Service.

State Wetlands Data: Wetland Inventory
Source: Department of Fish and Wildlife
Telephone: 916-445-0411

Current USGS 7.5 Minute Topographic Map
Source: U.S. Geological Survey

STREET AND ADDRESS INFORMATION

© 2015 TomTom North America, Inc. All rights reserved. This material is proprietary and the subject of copyright protection and other intellectual property rights owned by or licensed to Tele Atlas North America, Inc. The use of this material is subject to the terms of a license agreement. You will be held liable for any unauthorized copying or disclosure of this material.

GEOCHECK ®- PHYSICAL SETTING SOURCE ADDENDUM

TARGET PROPERTY ADDRESS

195 EAST HILLCREST DRIVE
195 EAST HILLCREST DRIVE
THOUSAND OAKS, CA 91360

TARGET PROPERTY COORDINATES

Latitude (North):	34.182085 - 34° 10' 55.51''
Longitude (West):	118.871714 - 118° 52' 18.17''
Universal Tranverse Mercator:	Zone 11
UTM X (Meters):	327505.6
UTM Y (Meters):	3783733.8
Elevation:	744 ft. above sea level

USGS TOPOGRAPHIC MAP

Target Property Map:	50006658 THOUSAND OAKS, CA
Version Date:	2022
West Map:	50004455 NEWBURY PARK, CA
Version Date:	2021

EDR's GeoCheck Physical Setting Source Addendum is provided to assist the environmental professional in forming an opinion about the impact of potential contaminant migration.

Assessment of the impact of contaminant migration generally has two principle investigative components:

1. Groundwater flow direction, and
2. Groundwater flow velocity.

Groundwater flow direction may be impacted by surface topography, hydrology, hydrogeology, characteristics of the soil, and nearby wells. Groundwater flow velocity is generally impacted by the nature of the geologic strata.

GEOCHECK® - PHYSICAL SETTING SOURCE SUMMARY

GROUNDWATER FLOW DIRECTION INFORMATION

Groundwater flow direction for a particular site is best determined by a qualified environmental professional using site-specific well data. If such data is not reasonably ascertainable, it may be necessary to rely on other sources of information, such as surface topographic information, hydrologic information, hydrogeologic data collected on nearby properties, and regional groundwater flow information (from deep aquifers).


TOPOGRAPHIC INFORMATION

Surface topography may be indicative of the direction of surficial groundwater flow. This information can be used to assist the environmental professional in forming an opinion about the impact of nearby contaminated properties or, should contamination exist on the target property, what downgradient sites might be impacted.

TARGET PROPERTY TOPOGRAPHY

General Topographic Gradient: General WSW

SURROUNDING TOPOGRAPHY: ELEVATION PROFILES

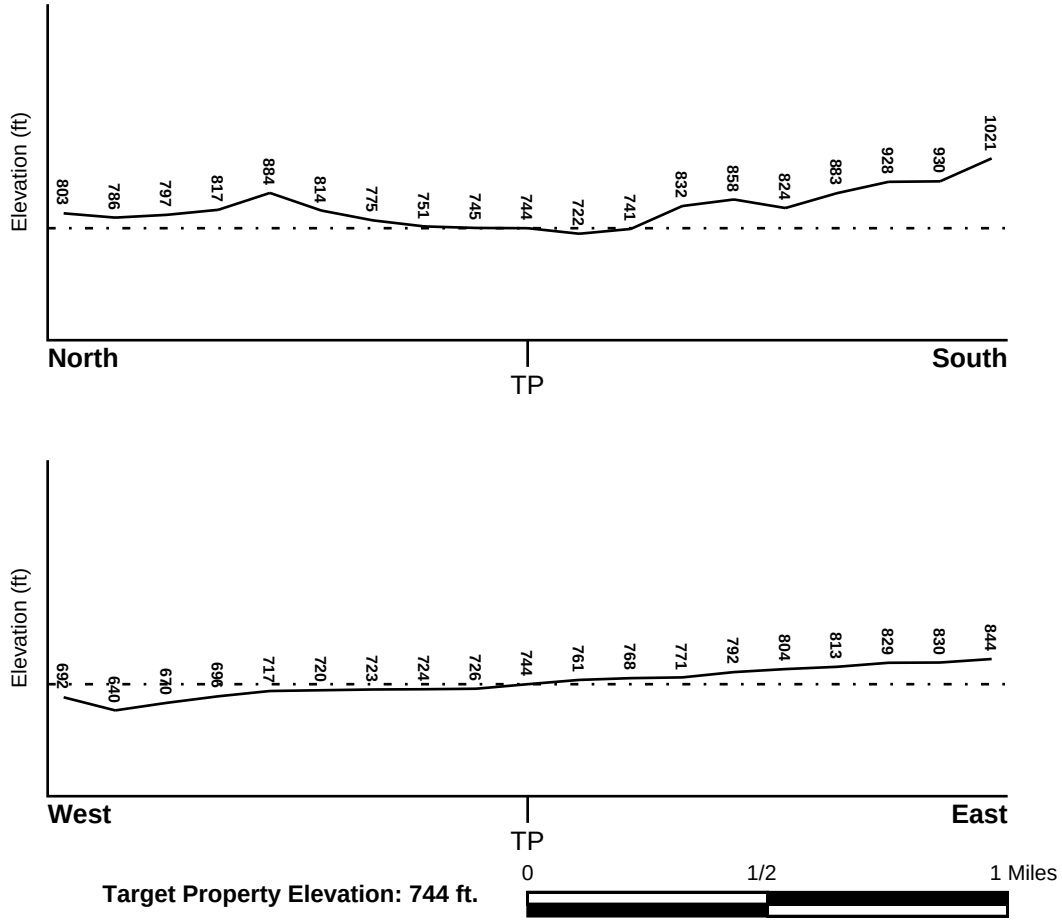

Target Property Elevation: 744 ft.

Source: Topography has been determined from the USGS 7.5' Digital Elevation Model and should be evaluated on a relative (not an absolute) basis. Relative elevation information between sites of close proximity should be field verified.

GEOCHECK® - PHYSICAL SETTING SOURCE SUMMARY

HYDROLOGIC INFORMATION

Surface water can act as a hydrologic barrier to groundwater flow. Such hydrologic information can be used to assist the environmental professional in forming an opinion about the impact of nearby contaminated properties or, should contamination exist on the target property, what downgradient sites might be impacted.

Refer to the Physical Setting Source Map following this summary for hydrologic information (major waterways and bodies of water).

FEMA FLOOD ZONE

Flood Plain Panel at Target Property	FEMA Source Type
06111C0986E	FEMA FIRM Flood data

Additional Panels in search area:	FEMA Source Type
06037C1250F	FEMA FIRM Flood data
06111C0959E	FEMA FIRM Flood data
06111C0967E	FEMA FIRM Flood data

NATIONAL WETLAND INVENTORY

NWI Quad at Target Property	NWI Electronic Data Coverage
THOUSAND OAKS	YES - refer to the Overview Map and Detail Map

HYDROGEOLOGIC INFORMATION

Hydrogeologic information obtained by installation of wells on a specific site can often be an indicator of groundwater flow direction in the immediate area. Such hydrogeologic information can be used to assist the environmental professional in forming an opinion about the impact of nearby contaminated properties or, should contamination exist on the target property, what downgradient sites might be impacted.

Site-Specific Hydrogeological Data*:

Search Radius:	1.25 miles
Status:	Not found

AQUIFLOW®

Search Radius: 1.000 Mile.

EDR has developed the AQUIFLOW Information System to provide data on the general direction of groundwater flow at specific points. EDR has reviewed reports submitted by environmental professionals to regulatory authorities at select sites and has extracted the date of the report, groundwater flow direction as determined hydrogeologically, and the depth to water table.

MAP ID	LOCATION FROM TP	GENERAL DIRECTION GROUNDWATER FLOW
Not Reported		

* ©1996 Site−specific hydrogeological data gathered by CERCLIS Alerts, Inc., Bainbridge Island, WA. All rights reserved. All of the information and opinions presented are those of the cited EPA report(s), which were completed under a Comprehensive Environmental Response Compensation and Liability Information System (CERCLIS) investigation.

GEOCHECK® - PHYSICAL SETTING SOURCE SUMMARY

GROUNDWATER FLOW VELOCITY INFORMATION

Groundwater flow velocity information for a particular site is best determined by a qualified environmental professional using site specific geologic and soil strata data. If such data are not reasonably ascertainable, it may be necessary to rely on other sources of information, including geologic age identification, rock stratigraphic unit and soil characteristics data collected on nearby properties and regional soil information. In general, contaminant plumes move more quickly through sandy-gravelly types of soils than silty-clayey types of soils.

GEOLOGIC INFORMATION IN GENERAL AREA OF TARGET PROPERTY

Geologic information can be used by the environmental professional in forming an opinion about the relative speed at which contaminant migration may be occurring.

ROCK STRATIGRAPHIC UNIT


Era:	Cenozoic
System:	Tertiary
Series:	Miocene
Code:	Tm *(decoded above as Era, System & Series)*

GEOLOGIC AGE IDENTIFICATION

Category: Stratified Sequence

Geologic Age and Rock Stratigraphic Unit Source: P.G. Schruben, R.E. Arndt and W.J. Bawiec, Geology of the Conterminous U.S. at 1:2,500,000 Scale - a digital representation of the 1974 P.B. King and H.M. Beikman Map, USGS Digital Data Series DDS - 11 (1994).

SSURGO SOIL MAP - 7681085.2s

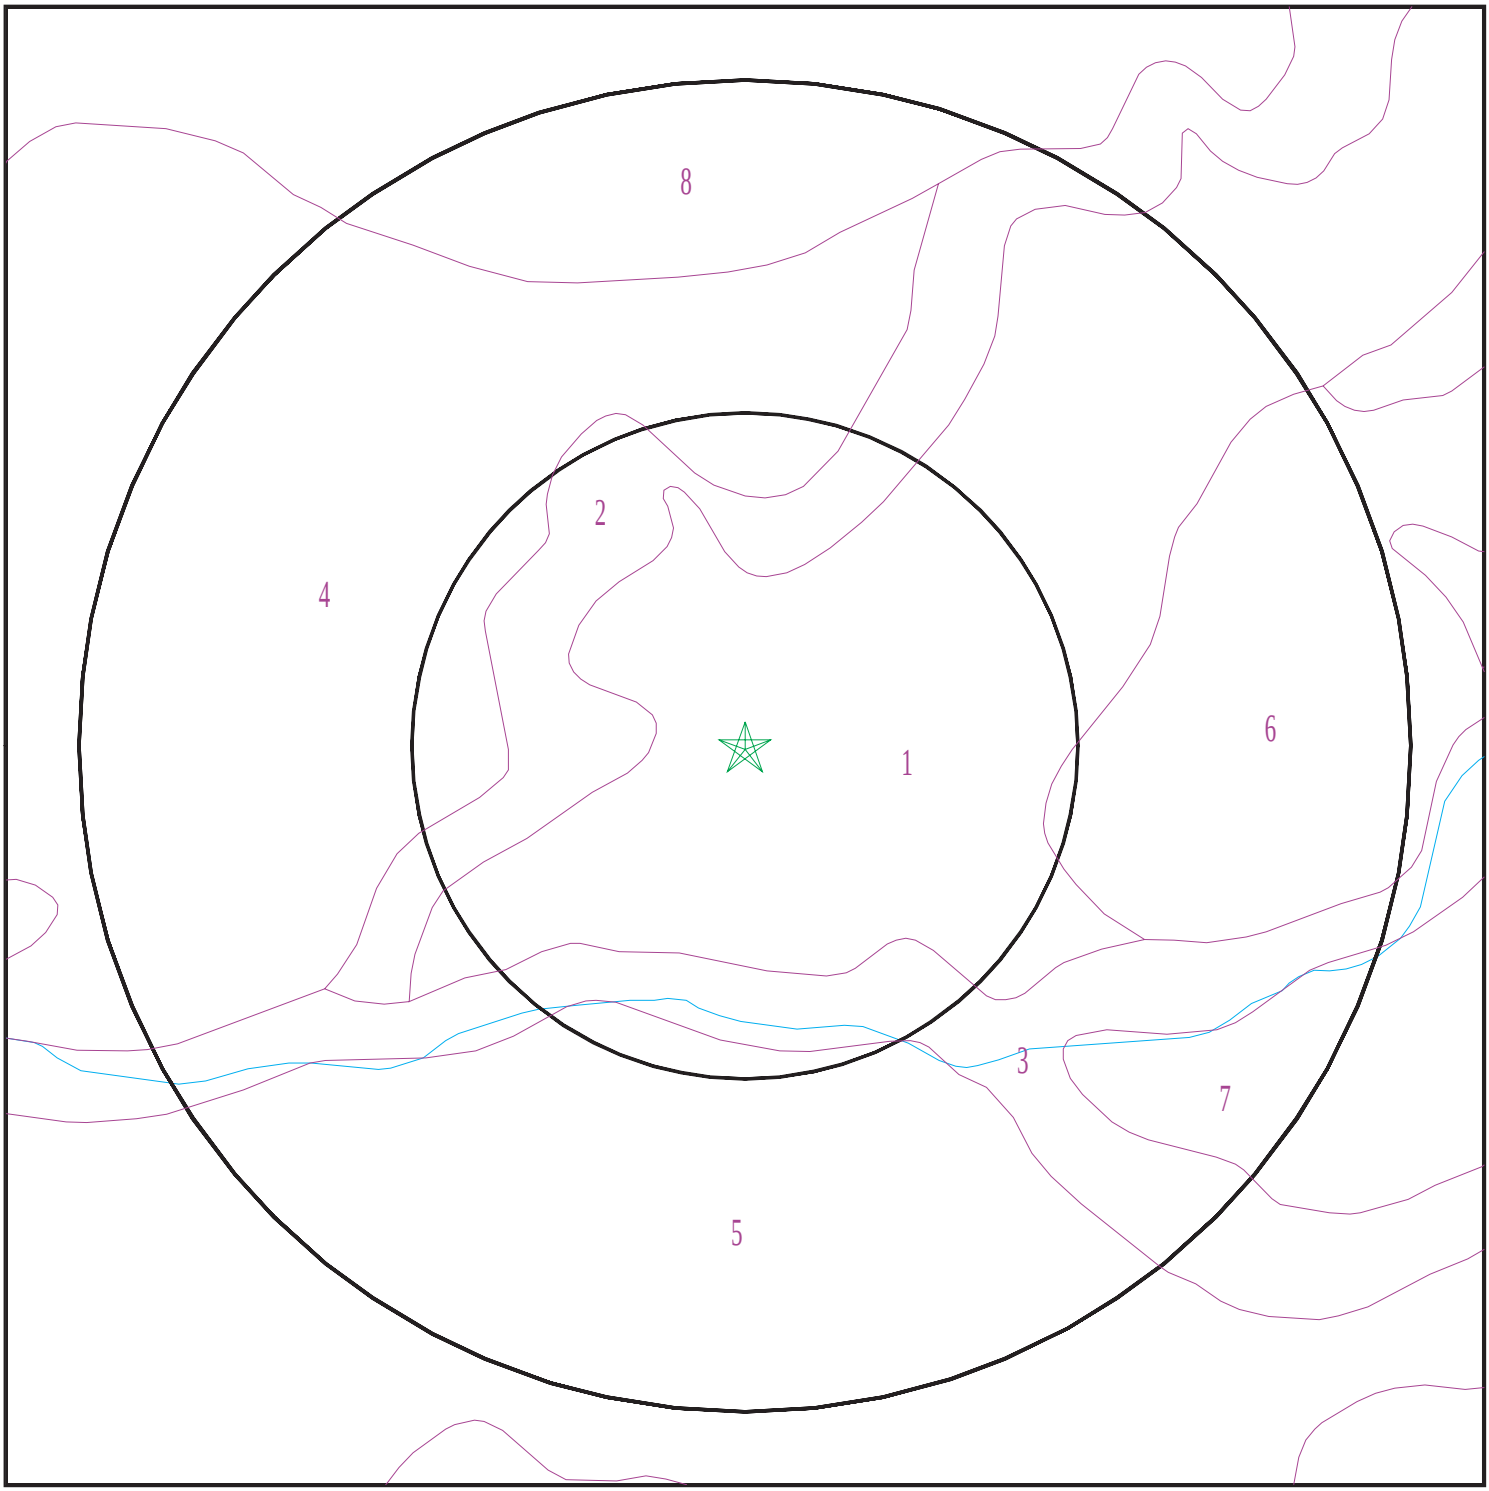

Target Property
SSURGO Soil
Water

0 1/16 1/8 1/4 Miles

N

SITE NAME:	195 East Hillcrest Drive	CLIENT:	Citadel EHS
ADDRESS:	195 East Hillcrest Drive Thousand Oaks CA 91360	CONTACT:	Kyle Johnston
LAT/LONG:	34.182085 / 118.871714	INQUIRY #:	7681085.2s
		DATE:	June 13, 2024 4:11 pm

Copyright © 2024 EDR, Inc. © 2015 TomTom Rel. 2015.

GEOCHECK® - PHYSICAL SETTING SOURCE SUMMARY

DOMINANT SOIL COMPOSITION IN GENERAL AREA OF TARGET PROPERTY

The U.S. Department of Agriculture's (USDA) Soil Conservation Service (SCS) leads the National Cooperative Soil Survey (NCSS) and is responsible for collecting, storing, maintaining and distributing soil survey information for privately owned lands in the United States. A soil map in a soil survey is a representation of soil patterns in a landscape. The following information is based on Soil Conservation Service SSURGO data.

Soil Map ID: 1

Soil Component Name: SORRENTO

Soil Surface Texture: silty clay loam

Hydrologic Group: Class B - Moderate infiltration rates. Deep and moderately deep, moderately well and well drained soils with moderately coarse textures.

Soil Drainage Class: Well drained

Hydric Status: Not hydric

Corrosion Potential - Uncoated Steel: High

Depth to Bedrock Min: > 0 inches

Depth to Watertable Min: > 0 inches

Soil Layer Information

	Boundary			Classification		Saturated hydraulic conductivity micro m/sec	Soil Reaction (pH)
Layer	Upper	Lower	Soil Texture Class	AASHTO Group	Unified Soil		
1	0 inches	18 inches	silty clay loam	Silt-Clay Materials (more than 35 pct. passing No. 200), Clayey Soils.	FINE-GRAINED SOILS, Silts and Clays (liquid limit less than 50%), Lean Clay	Max: 4 Min: 1.4	Max: 8.4 Min: 6.6
2	18 inches	59 inches	silty clay loam	Silt-Clay Materials (more than 35 pct. passing No. 200), Clayey Soils.	FINE-GRAINED SOILS, Silts and Clays (liquid limit less than 50%), Lean Clay	Max: 4 Min: 1.4	Max: 8.4 Min: 6.6

Soil Map ID: 2

Soil Component Name: Calleguas

Soil Surface Texture: channery loam

Hydrologic Group: Class D - Very slow infiltration rates. Soils are clayey, have a high water table, or are shallow to an impervious layer.

Soil Drainage Class: Well drained

GEOCHECK® - PHYSICAL SETTING SOURCE SUMMARY

Hydric Status: Not hydric

Corrosion Potential - Uncoated Steel: High

Depth to Bedrock Min: > 0 inches

Depth to Watertable Min: > 0 inches

Soil Layer Information							
	Boundary			Classification		Saturated hydraulic conductivity micro m/sec	Soil Reaction (pH)
Layer	Upper	Lower	Soil Texture Class	AASHTO Group	Unified Soil		
1	0 inches	9 inches	channery loam	Silt-Clay Materials (more than 35 pct. passing No. 200), Silty Soils.	Not reported	Max: Min:	Max: Min:
2	9 inches	18 inches	very channery loam	Silt-Clay Materials (more than 35 pct. passing No. 200), Silty Soils.	Not reported	Max: Min:	Max: Min:
3	18 inches	22 inches	weathered bedrock	Silt-Clay Materials (more than 35 pct. passing No. 200), Silty Soils.	Not reported	Max: Min:	Max: Min:

Soil Map ID: 3

Soil Component Name: RIVERWASH

Soil Surface Texture: sand

Hydrologic Group: Class D - Very slow infiltration rates. Soils are clayey, have a high water table, or are shallow to an impervious layer.

Soil Drainage Class: Somewhat poorly drained

Hydric Status: Partially hydric

Corrosion Potential - Uncoated Steel: Not Reported

Depth to Bedrock Min: > 0 inches

Depth to Watertable Min: > 76 inches

GEOCHECK® - PHYSICAL SETTING SOURCE SUMMARY

Soil Layer Information							
	Boundary			Classification		Saturated hydraulic conductivity micro m/sec	Soil Reaction (pH)
Layer	Upper	Lower	Soil Texture Class	AASHTO Group	Unified Soil		
1	0 inches	5 inches	sand	Granular materials (35 pct. or less passing No. 200), Stone Fragments, Gravel and Sand.	COARSE-GRAINED SOILS, Sands, Sands with fines, Silty Sand.	Max: 141 Min: 42	Max: Min:
2	5 inches	59 inches	stratified coarse sand to sandy loam	Granular materials (35 pct. or less passing No. 200), Stone Fragments, Gravel and Sand.	COARSE-GRAINED SOILS, Sands, Sands with fines, Silty Sand.	Max: 141 Min: 42	Max: Min:

Soil Map ID: 4

Soil Component Name: CHESTERTON

Soil Surface Texture: coarse sandy loam

Hydrologic Group: Class D - Very slow infiltration rates. Soils are clayey, have a high water table, or are shallow to an impervious layer.

Soil Drainage Class: Moderately well drained

Hydric Status: Not hydric

Corrosion Potential - Uncoated Steel: High

Depth to Bedrock Min: > 0 inches

Depth to Watertable Min: > 0 inches

Soil Layer Information							
	Boundary			Classification		Saturated hydraulic conductivity micro m/sec	Soil Reaction (pH)
Layer	Upper	Lower	Soil Texture Class	AASHTO Group	Unified Soil		
1	0 inches	9 inches	coarse sandy loam	Granular materials (35 pct. or less passing No. 200), Silty, or Clayey Gravel and Sand.	COARSE-GRAINED SOILS, Sands, Sands with fines, Clayey sand.	Max: 4 Min: 1.4	Max: 7.8 Min: 7.4

GEOCHECK® - PHYSICAL SETTING SOURCE SUMMARY

Soil Layer Information							
	Boundary			Classification		Saturated hydraulic conductivity micro m/sec	Soil Reaction (pH)
Layer	Upper	Lower	Soil Texture Class	AASHTO Group	Unified Soil		
2	9 inches	25 inches	sandy clay	Granular materials (35 pct. or less passing No. 200), Silty, or Clayey Gravel and Sand.	COARSE-GRAINED SOILS, Sands, Sands with fines, Clayey sand.	Max: 4 Min: 1.4	Max: 7.8 Min: 7.4
3	25 inches	35 inches	indurated	Granular materials (35 pct. or less passing No. 200), Silty, or Clayey Gravel and Sand.	COARSE-GRAINED SOILS, Sands, Sands with fines, Clayey sand.	Max: 4 Min: 1.4	Max: 7.8 Min: 7.4
4	35 inches	59 inches	sandy loam	Granular materials (35 pct. or less passing No. 200), Silty, or Clayey Gravel and Sand.	COARSE-GRAINED SOILS, Sands, Sands with fines, Clayey sand.	Max: 4 Min: 1.4	Max: 7.8 Min: 7.4

Soil Map ID: 5

Soil Component Name: Cropley

Soil Surface Texture: clay

Hydrologic Group: Class D - Very slow infiltration rates. Soils are clayey, have a high water table, or are shallow to an impervious layer.

Soil Drainage Class: Well drained

Hydric Status: Not hydric

Corrosion Potential - Uncoated Steel: High

Depth to Bedrock Min: > 0 inches

Depth to Watertable Min: > 0 inches

Soil Layer Information							
	Boundary			Classification		Saturated hydraulic conductivity micro m/sec	Soil Reaction (pH)
Layer	Upper	Lower	Soil Texture Class	AASHTO Group	Unified Soil		
1	0 inches	27 inches	clay	Silt-Clay Materials (more than 35 pct. passing No. 200), Clayey Soils.	FINE-GRAINED SOILS, Silts and Clays (liquid limit 50% or more), Fat Clay.	Max: 1.4 Min: 0.42	Max: 8.4 Min: 7.4
2	27 inches	59 inches	clay	Silt-Clay Materials (more than 35 pct. passing No. 200), Clayey Soils.	FINE-GRAINED SOILS, Silts and Clays (liquid limit 50% or more), Fat Clay.	Max: 1.4 Min: 0.42	Max: 8.4 Min: 7.4

Soil Map ID: 6

Soil Component Name: DIABLO

Soil Surface Texture: clay

Hydrologic Group: Class D - Very slow infiltration rates. Soils are clayey, have a high water table, or are shallow to an impervious layer.

Soil Drainage Class: Well drained

Hydric Status: Not hydric

Corrosion Potential - Uncoated Steel: High

Depth to Bedrock Min: > 0 inches

Depth to Watertable Min: > 0 inches

Soil Layer Information							
	Boundary			Classification		Saturated hydraulic conductivity micro m/sec	Soil Reaction (pH)
Layer	Upper	Lower	Soil Texture Class	AASHTO Group	Unified Soil		
1	0 inches	27 inches	clay	Silt-Clay Materials (more than 35 pct. passing No. 200), Clayey Soils.	Not reported	Max: Min:	Max: Min:

Soil Layer Information							
	Boundary			Classification		Saturated hydraulic conductivity micro m/sec	Soil Reaction (pH)
Layer	Upper	Lower	Soil Texture Class	AASHTO Group	Unified Soil		
2	27 inches	40 inches	clay loam	Silt-Clay Materials (more than 35 pct. passing No. 200), Clayey Soils.	Not reported	Max: Min:	Max: Min:
3	40 inches	44 inches	weathered bedrock	Silt-Clay Materials (more than 35 pct. passing No. 200), Clayey Soils.	Not reported	Max: Min:	Max: Min:

Soil Map ID: 7

Soil Component Name: GILROY

Soil Surface Texture: clay loam

Hydrologic Group: Class C - Slow infiltration rates. Soils with layers impeding downward movement of water, or soils with moderately fine or fine textures.

Soil Drainage Class: Well drained

Hydric Status: Not hydric

Corrosion Potential - Uncoated Steel: High

Depth to Bedrock Min: > 77 inches

Depth to Watertable Min: > 0 inches

Soil Layer Information							
	Boundary			Classification		Saturated hydraulic conductivity micro m/sec	Soil Reaction (pH)
Layer	Upper	Lower	Soil Texture Class	AASHTO Group	Unified Soil		
1	0 inches	9 inches	clay loam	Silt-Clay Materials (more than 35 pct. passing No. 200), Clayey Soils.	Not reported	Max: 0 Min: 0	Max: Min:

Soil Layer Information							
	Boundary			Classification		Saturated hydraulic conductivity micro m/sec	Soil Reaction (pH)
Layer	Upper	Lower	Soil Texture Class	AASHTO Group	Unified Soil		
2	9 inches	25 inches	clay loam	Silt-Clay Materials (more than 35 pct. passing No. 200), Clayey Soils.	Not reported	Max: 0 Min: 0	Max: Min:
3	25 inches	29 inches	unweathered bedrock	Silt-Clay Materials (more than 35 pct. passing No. 200), Clayey Soils.	Not reported	Max: 0 Min: 0	Max: Min:

Soil Map ID: 8

Soil Component Name: DIABLO

Soil Surface Texture: clay

Hydrologic Group: Class D - Very slow infiltration rates. Soils are clayey, have a high water table, or are shallow to an impervious layer.

Soil Drainage Class: Well drained

Hydric Status: Not hydric

Corrosion Potential - Uncoated Steel: High

Depth to Bedrock Min: > 0 inches

Depth to Watertable Min: > 0 inches

Soil Layer Information							
	Boundary			Classification		Saturated hydraulic conductivity micro m/sec	Soil Reaction (pH)
Layer	Upper	Lower	Soil Texture Class	AASHTO Group	Unified Soil		
1	0 inches	27 inches	clay	Silt-Clay Materials (more than 35 pct. passing No. 200), Clayey Soils.	Not reported	Max: Min:	Max: Min:

GEOCHECK® - PHYSICAL SETTING SOURCE SUMMARY

Soil Layer Information							
	Boundary			Classification		Saturated hydraulic conductivity micro m/sec	Soil Reaction (pH)
Layer	Upper	Lower	Soil Texture Class	AASHTO Group	Unified Soil		
2	27 inches	40 inches	clay loam	Silt-Clay Materials (more than 35 pct. passing No. 200), Clayey Soils.	Not reported	Max: Min:	Max: Min:
3	40 inches	44 inches	weathered bedrock	Silt-Clay Materials (more than 35 pct. passing No. 200), Clayey Soils.	Not reported	Max: Min:	Max: Min:

LOCAL / REGIONAL WATER AGENCY RECORDS

EDR Local/Regional Water Agency records provide water well information to assist the environmental professional in assessing sources that may impact ground water flow direction, and in forming an opinion about the impact of contaminant migration on nearby drinking water wells.

WELL SEARCH DISTANCE INFORMATION

DATABASE	SEARCH DISTANCE (miles)
Federal USGS	1.000
Federal FRDS PWS	Nearest PWS within 1 mile
State Database	1.000

FEDERAL USGS WELL INFORMATION

MAP ID	WELL ID	LOCATION FROM TP
S221	USGS40000142350	1/2 - 1 Mile WSW

FEDERAL FRDS PUBLIC WATER SUPPLY SYSTEM INFORMATION

MAP ID	WELL ID	LOCATION FROM TP
No PWS System Found		

Note: PWS System location is not always the same as well location.

GEOCHECK® - PHYSICAL SETTING SOURCE SUMMARY

STATE DATABASE WELL INFORMATION

MAP ID	WELL ID	LOCATION FROM TP
A1	CADWR0000028783	1/8 - 1/4 Mile NW
A2	CADWR0000025159	1/8 - 1/4 Mile NW
A3	CADWR0000021251	1/8 - 1/4 Mile NW
B4	CAEDF0000098468	1/8 - 1/4 Mile WSW
B5	CAEDF0000109543	1/8 - 1/4 Mile WSW
B6	CAEDF0000055184	1/8 - 1/4 Mile WSW
B7	CAEDF0000057408	1/8 - 1/4 Mile WSW
B8	CAEDF0000121100	1/8 - 1/4 Mile WSW
B9	CAEDF0000136226	1/4 - 1/2 Mile WSW
B10	CAEDF0000122242	1/4 - 1/2 Mile WSW
C11	CAEDF0000041308	1/4 - 1/2 Mile WNW
C12	CAEDF0000041983	1/4 - 1/2 Mile NW
C13	CAEDF0000113500	1/4 - 1/2 Mile NW
C14	CAEDF0000093301	1/4 - 1/2 Mile NW
D15	CAEDF0000090383	1/4 - 1/2 Mile NNW
D16	CAEDF0000021810	1/4 - 1/2 Mile NW
D17	CAEDF0000113606	1/4 - 1/2 Mile NNW
E18	CAEDF0000073503	1/4 - 1/2 Mile North
D19	CAEDF0000053781	1/4 - 1/2 Mile NNW
C20	CAEDF0000029719	1/4 - 1/2 Mile WNW
D21	CAEDF0000110276	1/4 - 1/2 Mile NNW
D22	CAEDF0000042778	1/4 - 1/2 Mile NNW
D23	CAEDF0000113589	1/4 - 1/2 Mile NW
C24	CAEDF0000109032	1/4 - 1/2 Mile NW
D25	CAEDF0000123561	1/4 - 1/2 Mile NNW
D26	CAEDF0000065682	1/4 - 1/2 Mile NNW
D27	CAEDF0000006058	1/4 - 1/2 Mile NNW
F28	CAEDF0000042777	1/4 - 1/2 Mile SW
D29	CAEDF0000004932	1/4 - 1/2 Mile NW
C30	CAEDF0000020485	1/4 - 1/2 Mile NW
F31	CAEDF0000098677	1/4 - 1/2 Mile SW
C32	CAEDF0000078139	1/4 - 1/2 Mile NW
C33	CAEDF0000118291	1/4 - 1/2 Mile NW
F34	CAEDF0000035593	1/4 - 1/2 Mile SW
C35	CAEDF0000113501	1/4 - 1/2 Mile NW
C36	CAEDF0000133017	1/4 - 1/2 Mile NW
D37	CAEDF0000133575	1/4 - 1/2 Mile NNW
D38	CAEDF0000134308	1/4 - 1/2 Mile NNW
D39	CAEDF0000127963	1/4 - 1/2 Mile NNW
D40	CAEDF0000014645	1/4 - 1/2 Mile NNW
D41	CAEDF0000118879	1/4 - 1/2 Mile NNW
D42	CAEDF0000107848	1/4 - 1/2 Mile NNW
D43	CAEDF0000075829	1/4 - 1/2 Mile NNW
D44	CAEDF0000078138	1/4 - 1/2 Mile NNW
D45	CAEDF0000075828	1/4 - 1/2 Mile NNW
D46	CAEDF0000009136	1/4 - 1/2 Mile NNW
D47	CAEDF0000062331	1/4 - 1/2 Mile NNW
D48	CAEDF0000125164	1/4 - 1/2 Mile NNW
D49	CAEDF0000135581	1/4 - 1/2 Mile NNW
D50	CAEDF0000125334	1/4 - 1/2 Mile NNW
F51	CAEDF0000033943	1/4 - 1/2 Mile SW
C52	CAEDF0000073735	1/4 - 1/2 Mile NW

STATE DATABASE WELL INFORMATION

MAP ID	WELL ID	LOCATION FROM TP
C53	CAEDF0000049747	1/4 - 1/2 Mile NW
C54	CAEDF0000032501	1/4 - 1/2 Mile NW
C55	CAEDF0000102541	1/4 - 1/2 Mile NW
D56	CAEDF0000101680	1/4 - 1/2 Mile NW
D57	CAEDF0000059793	1/4 - 1/2 Mile NNW
D58	CAEDF0000080308	1/4 - 1/2 Mile NNW
D59	CAEDF0000100390	1/4 - 1/2 Mile NNW
D60	CAEDF0000031329	1/4 - 1/2 Mile NW
F61	CAEDF0000075970	1/4 - 1/2 Mile SW
D62	CAEDF0000131738	1/4 - 1/2 Mile NNW
F63	CAEDF0000031481	1/4 - 1/2 Mile SW
D64	CAEDF0000135043	1/4 - 1/2 Mile NW
F65	CAEDF0000085093	1/4 - 1/2 Mile SW
C66	CAEDF0000134030	1/4 - 1/2 Mile NW
E67	CADWR9000007507	1/4 - 1/2 Mile North
E68	CADWR0000031166	1/4 - 1/2 Mile North
D69	CAEDF0000068967	1/4 - 1/2 Mile NNW
G70	CAEDF0000011239	1/4 - 1/2 Mile NW
F71	CAEDF0000068968	1/4 - 1/2 Mile SW
C72	CAEDF0000062330	1/4 - 1/2 Mile NW
C73	CAEDF0000098679	1/4 - 1/2 Mile NW
C74	CAEDF0000013875	1/4 - 1/2 Mile NW
C75	CAEDF0000011340	1/4 - 1/2 Mile NW
D76	CAEDF0000105379	1/4 - 1/2 Mile NW
F77	CAEDF0000042130	1/4 - 1/2 Mile SW
D78	CAEDF0000056114	1/4 - 1/2 Mile NW
G79	CAEDF0000130643	1/4 - 1/2 Mile NW
C80	CAEDF0000033032	1/4 - 1/2 Mile NW
C81	CAEDF0000041307	1/4 - 1/2 Mile NW
D82	CAEDF0000048743	1/4 - 1/2 Mile NNW
D83	CAEDF0000096878	1/4 - 1/2 Mile NNW
D84	CAEDF0000052769	1/4 - 1/2 Mile NNW
D85	CAEDF0000019625	1/4 - 1/2 Mile NW
D86	CAEDF0000043436	1/4 - 1/2 Mile NW
F87	CAEDF0000051746	1/4 - 1/2 Mile SW
D88	CAEDF0000111750	1/4 - 1/2 Mile NNW
D89	CAEDF0000104112	1/4 - 1/2 Mile NNW
D90	CAEDF0000106035	1/4 - 1/2 Mile NNW
G91	CAEDF0000068252	1/4 - 1/2 Mile NW
H92	CAEDF0000125698	1/4 - 1/2 Mile NW
H93	CAEDF0000081165	1/4 - 1/2 Mile WNW
D94	CAEDF0000004933	1/4 - 1/2 Mile NNW
D95	CAEDF0000020576	1/4 - 1/2 Mile NW
G96	CAEDF0000135919	1/4 - 1/2 Mile NW
F97	CAEDF0000038288	1/4 - 1/2 Mile SW
D98	CAEDF0000024079	1/4 - 1/2 Mile NNW
F99	CAEDF0000120146	1/4 - 1/2 Mile SW
D100	CAEDF0000085551	1/4 - 1/2 Mile NNW
H101	CAEDF0000111896	1/4 - 1/2 Mile NW
I102	CAEDF0000013581	1/4 - 1/2 Mile ESE
H103	CAEDF0000092131	1/4 - 1/2 Mile NW
J104	CAEDF0000036205	1/4 - 1/2 Mile NNW

GEOCHECK® - PHYSICAL SETTING SOURCE SUMMARY

STATE DATABASE WELL INFORMATION

MAP ID	WELL ID	LOCATION FROM TP
J105	CAEDF0000091482	1/4 - 1/2 Mile NNW
I106	CAEDF0000059794	1/4 - 1/2 Mile ESE
I107	CAEDF0000066602	1/4 - 1/2 Mile ESE
F108	CAEDF0000016107	1/4 - 1/2 Mile SW
F109	CAEDF0000038438	1/4 - 1/2 Mile SW
I110	CAEDF0000010857	1/4 - 1/2 Mile ESE
F111	CAEDF0000137300	1/4 - 1/2 Mile SW
I112	CAEDF0000047343	1/4 - 1/2 Mile ESE
I113	CAEDF0000077373	1/4 - 1/2 Mile ESE
K114	CADWR0000010863	1/4 - 1/2 Mile NNE
K115	CADWR0000003516	1/4 - 1/2 Mile NNE
K116	CADWR0000033263	1/4 - 1/2 Mile NNE
K117	CADWR0000025158	1/4 - 1/2 Mile NNE
F118	CAEDF0000098985	1/4 - 1/2 Mile SW
I119	CAEDF0000077531	1/4 - 1/2 Mile ESE
I120	CAEDF0000051588	1/4 - 1/2 Mile ESE
I121	CAEDF0000055558	1/4 - 1/2 Mile ESE
I122	CAEDF0000070566	1/4 - 1/2 Mile ESE
I123	CAEDF0000036204	1/4 - 1/2 Mile ESE
J124	CADWR0000017999	1/4 - 1/2 Mile NNW
J125	CADWR0000001235	1/4 - 1/2 Mile NNW
L126	CAEDF0000075139	1/4 - 1/2 Mile SW
I127	CAEDF0000085145	1/4 - 1/2 Mile ESE
M128	CADWR0000004748	1/4 - 1/2 Mile ESE
M129	CADWR0000010864	1/4 - 1/2 Mile ESE
L130	CAEDF0000050363	1/4 - 1/2 Mile SW
L131	CAEDF0000064349	1/4 - 1/2 Mile SW
L132	CAEDF0000129487	1/4 - 1/2 Mile SW
L133	CAEDF0000036056	1/4 - 1/2 Mile SW
L134	CAEDF0000040314	1/4 - 1/2 Mile SW
N135	CAEDF0000085143	1/2 - 1 Mile SSW
N136	CAEDF0000073504	1/2 - 1 Mile SSW
137	CADWR0000028481	1/2 - 1 Mile NE
N138	CAEDF0000063352	1/2 - 1 Mile SSW
N139	CAEDF0000032274	1/2 - 1 Mile SSW
140	CADWR0000030887	1/2 - 1 Mile ESE
141	CADWR0000028478	1/2 - 1 Mile ENE
142	CADWR0000006962	1/2 - 1 Mile NNW
O143	CAEDF0000138378	1/2 - 1 Mile ESE
O144	CAEDF0000039823	1/2 - 1 Mile ESE
P145	CAEDF0000070407	1/2 - 1 Mile WNW
P146	CAEDF0000018953	1/2 - 1 Mile WNW
P147	CAEDF0000012413	1/2 - 1 Mile West
P148	CAEDF0000142441	1/2 - 1 Mile WNW
P149	CAEDF0000008556	1/2 - 1 Mile WNW
O150	CAEDF0000019141	1/2 - 1 Mile ESE
O151	CAEDF0000138037	1/2 - 1 Mile ESE
P152	CAEDF0000098824	1/2 - 1 Mile WNW
O153	CAEDF0000018469	1/2 - 1 Mile ESE
O154	CAEDF0000112965	1/2 - 1 Mile ESE
O155	CAEDF0000075602	1/2 - 1 Mile ESE
O156	CAEDF0000070406	1/2 - 1 Mile ESE

GEOCHECK® - PHYSICAL SETTING SOURCE SUMMARY

STATE DATABASE WELL INFORMATION

MAP ID	WELL ID	LOCATION FROM TP
P157	CAEDF0000070567	1/2 - 1 Mile WNW
O158	CAEDF0000134056	1/2 - 1 Mile ESE
O159	CAEDF0000129800	1/2 - 1 Mile ESE
P160	CAEDF0000126581	1/2 - 1 Mile West
P161	CAEDF0000003257	1/2 - 1 Mile WNW
P162	CAEDF0000007899	1/2 - 1 Mile West
P163	CAEDF0000108711	1/2 - 1 Mile WNW
O164	CAEDF0000123107	1/2 - 1 Mile ESE
O165	CAEDF0000101384	1/2 - 1 Mile ESE
O166	CAEDF0000021238	1/2 - 1 Mile ESE
O167	CAEDF0000032500	1/2 - 1 Mile ESE
O168	CAEDF0000023598	1/2 - 1 Mile ESE
O169	CAEDF0000016872	1/2 - 1 Mile ESE
O170	CAEDF0000101169	1/2 - 1 Mile ESE
P171	CAEDF0000009515	1/2 - 1 Mile WNW
O172	CAEDF0000072568	1/2 - 1 Mile ESE
P173	CAEDF0000018468	1/2 - 1 Mile WNW
O174	CAEDF0000056865	1/2 - 1 Mile ESE
O175	CAEDF0000061715	1/2 - 1 Mile ESE
O176	CAEDF0000012901	1/2 - 1 Mile ESE
O177	CAEDF0000047910	1/2 - 1 Mile ESE
O178	CAEDF0000091938	1/2 - 1 Mile ESE
O179	CAEDF0000105209	1/2 - 1 Mile ESE
O180	CAEDF0000100542	1/2 - 1 Mile ESE
O181	CAEDF0000100251	1/2 - 1 Mile ESE
O182	CAEDF0000075140	1/2 - 1 Mile ESE
O183	CAEDF0000083417	1/2 - 1 Mile ESE
P184	CAEDF0000137094	1/2 - 1 Mile West
O185	CAEDF0000115386	1/2 - 1 Mile ESE
O186	CAEDF0000074765	1/2 - 1 Mile ESE
O187	CAEDF0000007502	1/2 - 1 Mile ESE
Q188	CAEDF0000082630	1/2 - 1 Mile West
P189	CAEDF0000097781	1/2 - 1 Mile West
O190	CAEDF0000050749	1/2 - 1 Mile ESE
O191	CAEDF0000136189	1/2 - 1 Mile ESE
O192	CAEDF0000008367	1/2 - 1 Mile ESE
O193	CAEDF0000037686	1/2 - 1 Mile ESE
O194	CAEDF0000132860	1/2 - 1 Mile ESE
O195	CAEDF0000021812	1/2 - 1 Mile ESE
P196	CAEDF0000139581	1/2 - 1 Mile WNW
O197	CAEDF0000063351	1/2 - 1 Mile ESE
O198	CAEDF0000123938	1/2 - 1 Mile ESE
O199	CAEDF0000044839	1/2 - 1 Mile ESE
O200	CAEDF0000049275	1/2 - 1 Mile ESE
O201	CAEDF0000094092	1/2 - 1 Mile ESE
Q202	CAEDF0000101385	1/2 - 1 Mile West
Q203	CAEDF0000084857	1/2 - 1 Mile West
Q204	CAEDF0000091245	1/2 - 1 Mile West
R205	CAEDF0000137093	1/2 - 1 Mile ESE
R206	CAEDF0000127692	1/2 - 1 Mile ESE
O207	CAEDF0000057939	1/2 - 1 Mile ESE
O208	CAEDF0000041617	1/2 - 1 Mile ESE

GEOCHECK® - PHYSICAL SETTING SOURCE SUMMARY

STATE DATABASE WELL INFORMATION


MAP ID	WELL ID	LOCATION FROM TP
P209	CAEDF0000013782	1/2 - 1 Mile WNW
R210	CAEDF0000121087	1/2 - 1 Mile ESE
R211	CAEDF0000065594	1/2 - 1 Mile ESE
Q212	CAEDF0000037687	1/2 - 1 Mile West
R213	CAEDF0000116517	1/2 - 1 Mile ESE
R214	CAEDF0000103161	1/2 - 1 Mile ESE
215	CAEDF0000104881	1/2 - 1 Mile WNW
Q216	CAEDF0000040820	1/2 - 1 Mile West
Q217	CAEDF0000109899	1/2 - 1 Mile West
218	CAEDF0000009990	1/2 - 1 Mile West
219	CADWR9000007436	1/2 - 1 Mile SSE
S220	CAUSGSN00018325	1/2 - 1 Mile WSW
T222	CADWR0000010552	1/2 - 1 Mile ESE
T223	CADWR0000013290	1/2 - 1 Mile ESE

OTHER STATE DATABASE INFORMATION

STATE OIL/GAS WELL INFORMATION

MAP ID	WELL ID	LOCATION FROM TP
1	CAOG17000005285	1/2 - 1 Mile North

PHYSICAL SETTING SOURCE MAP - 7681085.2s

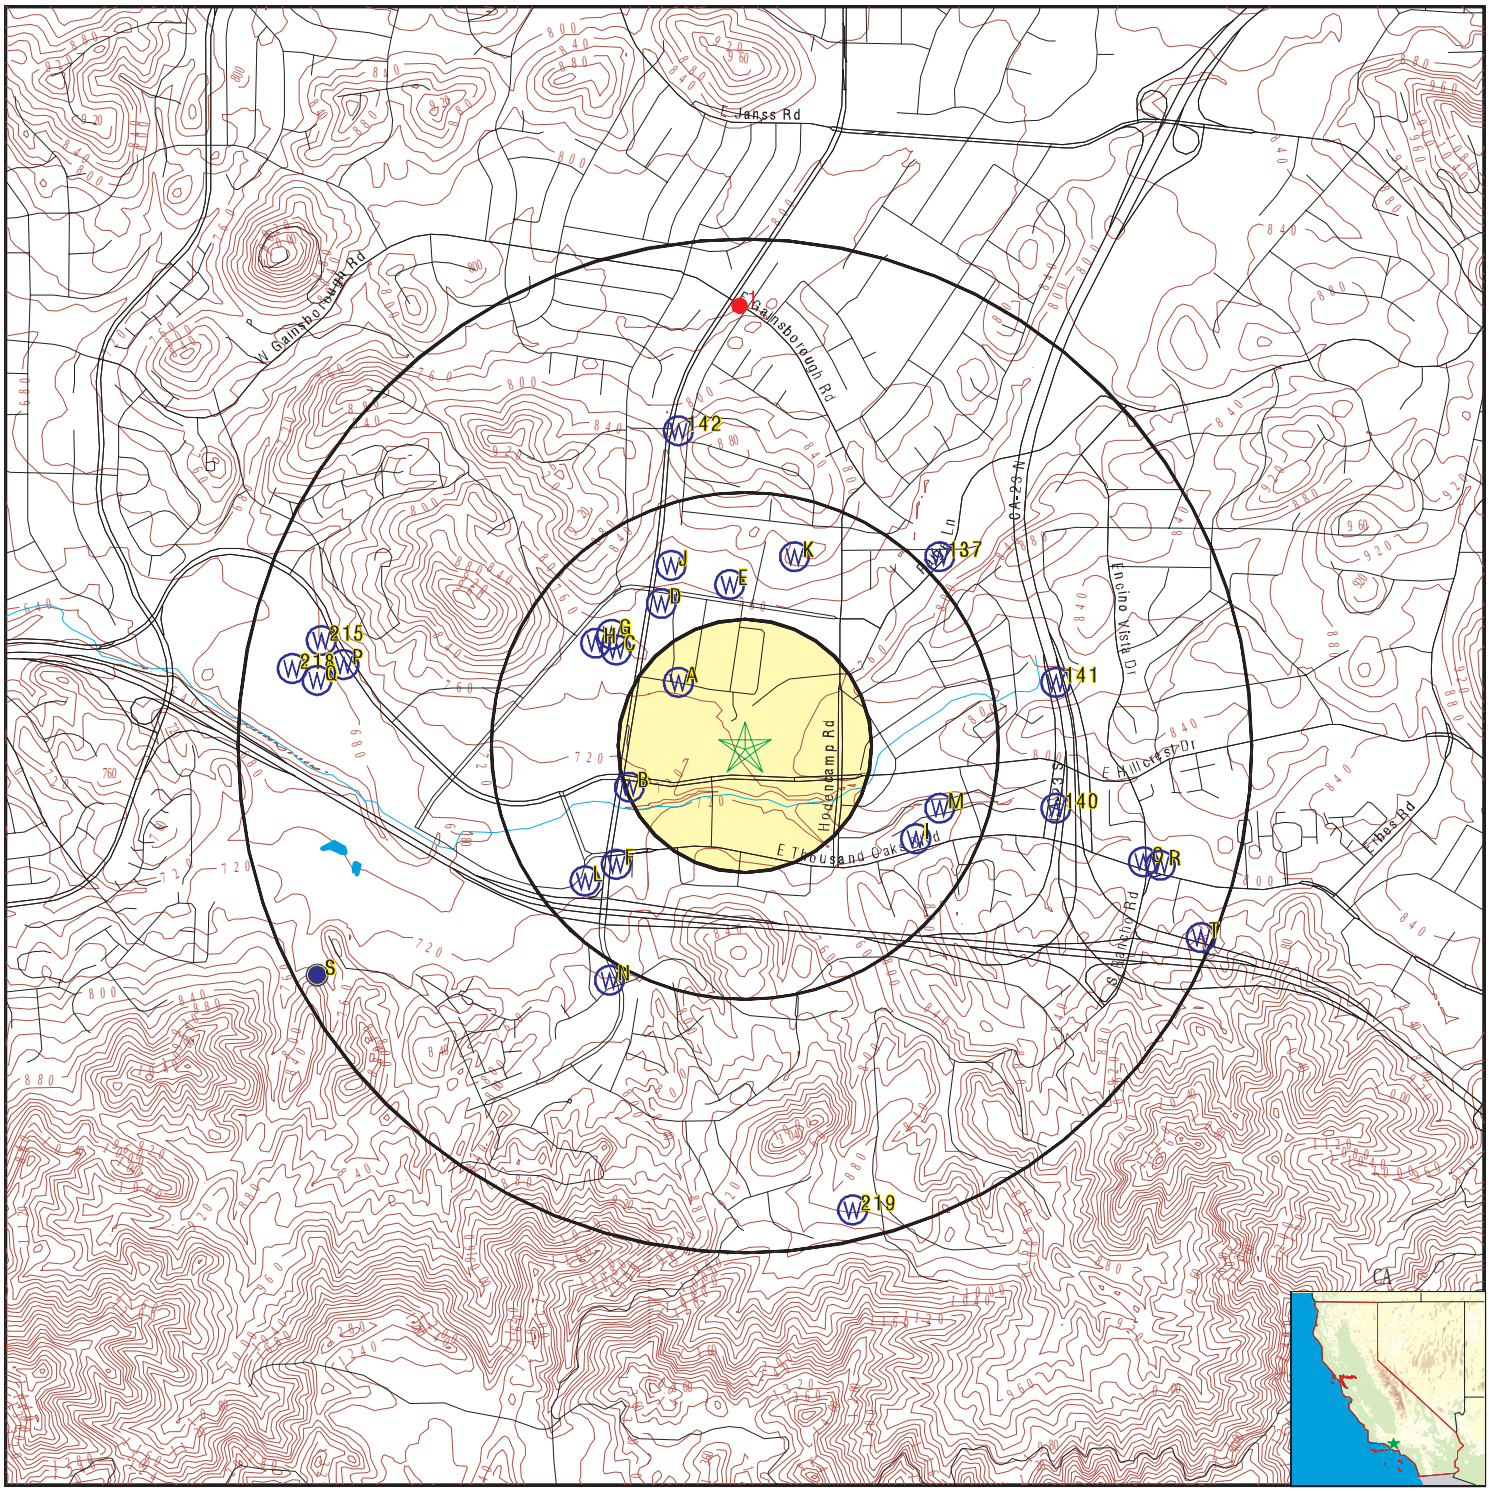

- County Boundary
- Major Roads
- Contour Lines
- Earthquake Fault Lines
- Earthquake epicenter, Richter 5 or greater
- Water Wells
- Public Water Supply Wells
- Cluster of Multiple Icons
- Groundwater Flow Direction
- Indeterminate Groundwater Flow at Location
- Groundwater Flow Varies at Location
- Closest Hydrogeological Data
- Oil, gas or related wells

SITE NAME:	195 East Hillcrest Drive	CLIENT:	Citadel EHS
ADDRESS:	195 East Hillcrest Drive Thousand Oaks CA 91360	CONTACT:	Kyle Johnston
LAT/LONG:	34.182085 / 118.871714	INQUIRY #:	7681085.2s
		DATE:	June 13, 2024 4:11 pm

Copyright © 2024 EDR, Inc. © 2015 TomTom Rel. 2015.

GEOCHECK® - PHYSICAL SETTING SOURCE MAP FINDINGS

Map ID
Direction
Distance
Elevation | Database | EDR ID Number

A1
NW
1/8 - 1/4 Mile
Lower

CA WELLS **CADWR0000028783**

Well ID:	01N19W09K001S	Well Type:	UNK
Source:	Department of Water Resources		
Other Name:	01N19W09K001S	GAMA PFAS Testing:	Not Reported
Groundwater Quality Data:	https://gamagroundwater.waterboards.ca.gov/gama/gamamap/public/GamaDataDisplay.asp?dataset=DWR&samp_date=&global_id=&assigned_name=01N19W09K001S&store_num=		
GeoTracker Data:	Not Reported		

A2
NW
1/8 - 1/4 Mile
Lower

CA WELLS **CADWR0000025159**

Well ID:	01N19W09K008S	Well Type:	UNK
Source:	Department of Water Resources		
Other Name:	01N19W09K008S	GAMA PFAS Testing:	Not Reported
Groundwater Quality Data:	https://gamagroundwater.waterboards.ca.gov/gama/gamamap/public/GamaDataDisplay.asp?dataset=DWR&samp_date=&global_id=&assigned_name=01N19W09K008S&store_num=		
GeoTracker Data:	Not Reported		

A3
NW
1/8 - 1/4 Mile
Lower

CA WELLS **CADWR0000021251**

Well ID:	01N19W09K004S	Well Type:	UNK
Source:	Department of Water Resources		
Other Name:	01N19W09K004S	GAMA PFAS Testing:	Not Reported
Groundwater Quality Data:	https://gamagroundwater.waterboards.ca.gov/gama/gamamap/public/GamaDataDisplay.asp?dataset=DWR&samp_date=&global_id=&assigned_name=01N19W09K004S&store_num=		
GeoTracker Data:	Not Reported		

B4
WSW
1/8 - 1/4 Mile
Lower

CA WELLS **CAEDF0000098468**

Well ID:	T0611192874-MW-8	Well Type:	MONITORING
Source:	EDF	Other Name:	MW-8
GAMA PFAS Testing:	Not Reported		
Groundwater Quality Data:	https://gamagroundwater.waterboards.ca.gov/gama/gamamap/public/GamaDataDisplay.asp?dataset=EDF&samp_date=&global_id=T0611192874&assigned_name=MW-8&store_num=		
GeoTracker Data:	https://geotracker.waterboards.ca.gov/profile_report.asp?cmd=MWEDFResults&global_id=T0611192874&assigned_name=MW-8		

GEOCHECK® - PHYSICAL SETTING SOURCE MAP FINDINGS

Map ID
Direction
Distance
Elevation | Database | EDR ID Number

B5
WSW
1/8 - 1/4 Mile
Lower

CA WELLS **CAEDF0000109543**

Well ID:	T0611192874-MW-9	Well Type:	MONITORING
Source:	EDF	Other Name:	MW-9
GAMA PFAS Testing:	Not Reported		
Groundwater Quality Data:	https://gamagroundwater.waterboards.ca.gov/gama/gamamap/public/GamaDataDisplay.asp?dataset=EDF&samp_date=&global_id=T0611192874&assigned_name=MW-9&store_num=		
GeoTracker Data:	https://geotracker.waterboards.ca.gov/profile_report.asp?cmd=MWEDFResults&global_id=T0611192874&assigned_name=MW-9		

B6
WSW
1/8 - 1/4 Mile
Lower

CA WELLS **CAEDF0000055184**

Well ID:	T0611192874-MW-3	Well Type:	MONITORING
Source:	EDF	Other Name:	MW-3
GAMA PFAS Testing:	Not Reported		
Groundwater Quality Data:	https://gamagroundwater.waterboards.ca.gov/gama/gamamap/public/GamaDataDisplay.asp?dataset=EDF&samp_date=&global_id=T0611192874&assigned_name=MW-3&store_num=		
GeoTracker Data:	https://geotracker.waterboards.ca.gov/profile_report.asp?cmd=MWEDFResults&global_id=T0611192874&assigned_name=MW-3		

B7
WSW
1/8 - 1/4 Mile
Lower

CA WELLS **CAEDF0000057408**

Well ID:	T0611192874-MW-4	Well Type:	MONITORING
Source:	EDF	Other Name:	MW-4
GAMA PFAS Testing:	Not Reported		
Groundwater Quality Data:	https://gamagroundwater.waterboards.ca.gov/gama/gamamap/public/GamaDataDisplay.asp?dataset=EDF&samp_date=&global_id=T0611192874&assigned_name=MW-4&store_num=		
GeoTracker Data:	https://geotracker.waterboards.ca.gov/profile_report.asp?cmd=MWEDFResults&global_id=T0611192874&assigned_name=MW-4		

B8
WSW
1/8 - 1/4 Mile
Lower

CA WELLS **CAEDF0000121100**

Well ID:	T0611192874-MW-2	Well Type:	MONITORING
Source:	EDF	Other Name:	MW-2
GAMA PFAS Testing:	Not Reported		
Groundwater Quality Data:	https://gamagroundwater.waterboards.ca.gov/gama/gamamap/public/GamaDataDisplay.asp?dataset=EDF&samp_date=&global_id=T0611192874&assigned_name=MW-2&store_num=		
GeoTracker Data:	https://geotracker.waterboards.ca.gov/profile_report.asp?cmd=MWEDFResults&global_id=T0611192874&assigned_name=MW-2		

Map ID
Direction
Distance
Elevation | Database | EDR ID Number

B9
WSW
1/4 - 1/2 Mile
Lower

CA WELLS **CAEDF0000136226**

Well ID:	T0611192874-MW-1	Well Type:	MONITORING
Source:	EDF	Other Name:	MW-1
GAMA PFAS Testing:	Not Reported		
Groundwater Quality Data:	https://gamagroundwater.waterboards.ca.gov/gama/gamamap/public/GamaDataDisplay.asp?dataset=EDF&samp_date=&global_id=T0611192874&assigned_name=MW-1&store_num=		
GeoTracker Data:	https://geotracker.waterboards.ca.gov/profile_report.asp?cmd=MWEDFResults&global_id=T0611192874&assigned_name=MW-1		

B10
WSW
1/4 - 1/2 Mile
Lower

CA WELLS **CAEDF0000122242**

Well ID:	T0611192874-MW-10	Well Type:	MONITORING
Source:	EDF	Other Name:	MW-10
GAMA PFAS Testing:	Not Reported		
Groundwater Quality Data:	https://gamagroundwater.waterboards.ca.gov/gama/gamamap/public/GamaDataDisplay.asp?dataset=EDF&samp_date=&global_id=T0611192874&assigned_name=MW-10&store_num=		
GeoTracker Data:	https://geotracker.waterboards.ca.gov/profile_report.asp?cmd=MWEDFResults&global_id=T0611192874&assigned_name=MW-10		

C11
WNW
1/4 - 1/2 Mile
Higher

CA WELLS **CAEDF0000041308**

Well ID:	T0611126662-MW16	Well Type:	MONITORING
Source:	EDF	Other Name:	MW16
GAMA PFAS Testing:	Not Reported		
Groundwater Quality Data:	https://gamagroundwater.waterboards.ca.gov/gama/gamamap/public/GamaDataDisplay.asp?dataset=EDF&samp_date=&global_id=T0611126662&assigned_name=MW16&store_num=		
GeoTracker Data:	https://geotracker.waterboards.ca.gov/profile_report.asp?cmd=MWEDFResults&global_id=T0611126662&assigned_name=MW16		

C12
NW
1/4 - 1/2 Mile
Lower

CA WELLS **CAEDF0000041983**

Well ID:	T0611126662-MW17	Well Type:	MONITORING
Source:	EDF	Other Name:	MW17
GAMA PFAS Testing:	Not Reported		
Groundwater Quality Data:	https://gamagroundwater.waterboards.ca.gov/gama/gamamap/public/GamaDataDisplay.asp?dataset=EDF&samp_date=&global_id=T0611126662&assigned_name=MW17&store_num=		
GeoTracker Data:	https://geotracker.waterboards.ca.gov/profile_report.asp?cmd=MWEDFResults&global_id=T0611126662&assigned_name=MW17		

Map ID
Direction
Distance
Elevation | Database | EDR ID Number

C13
NW
1/4 - 1/2 Mile
Lower

CA WELLS **CAEDF0000113500**

Well ID:	T0611100502-HLA-20	Well Type:	MONITORING
Source:	EDF	Other Name:	HLA-20
GAMA PFAS Testing:	Not Reported		
Groundwater Quality Data:	https://gamagroundwater.waterboards.ca.gov/gama/gamamap/public/GamaDataDisplay.asp?dataset=EDF&samp_date=&global_id=T0611100502&assigned_name=HLA-20&store_num=		
GeoTracker Data:	https://geotracker.waterboards.ca.gov/profile_report.asp?cmd=MWEDFResults&global_id=T0611100502&assigned_name=HLA-20		

C14
NW
1/4 - 1/2 Mile
Lower

CA WELLS **CAEDF0000093301**

Well ID:	T0611126662-MW18	Well Type:	MONITORING
Source:	EDF	Other Name:	MW18
GAMA PFAS Testing:	Not Reported		
Groundwater Quality Data:	https://gamagroundwater.waterboards.ca.gov/gama/gamamap/public/GamaDataDisplay.asp?dataset=EDF&samp_date=&global_id=T0611126662&assigned_name=MW18&store_num=		
GeoTracker Data:	https://geotracker.waterboards.ca.gov/profile_report.asp?cmd=MWEDFResults&global_id=T0611126662&assigned_name=MW18		

D15
NNW
1/4 - 1/2 Mile
Higher

CA WELLS **CAEDF0000090383**

Well ID:	T0611100502-MW-22	Well Type:	MONITORING
Source:	EDF	Other Name:	MW-22
GAMA PFAS Testing:	Not Reported		
Groundwater Quality Data:	https://gamagroundwater.waterboards.ca.gov/gama/gamamap/public/GamaDataDisplay.asp?dataset=EDF&samp_date=&global_id=T0611100502&assigned_name=MW-22&store_num=		
GeoTracker Data:	https://geotracker.waterboards.ca.gov/profile_report.asp?cmd=MWEDFResults&global_id=T0611100502&assigned_name=MW-22		

D16
NW
1/4 - 1/2 Mile
Higher

CA WELLS **CAEDF0000021810**

Well ID:	T0611100502-MW-25	Well Type:	MONITORING
Source:	EDF	Other Name:	MW-25
GAMA PFAS Testing:	Not Reported		
Groundwater Quality Data:	https://gamagroundwater.waterboards.ca.gov/gama/gamamap/public/GamaDataDisplay.asp?dataset=EDF&samp_date=&global_id=T0611100502&assigned_name=MW-25&store_num=		
GeoTracker Data:	https://geotracker.waterboards.ca.gov/profile_report.asp?cmd=MWEDFResults&global_id=T0611100502&assigned_name=MW-25		

Map ID
Direction
Distance
Elevation | Database | EDR ID Number

D17
NNW
1/4 - 1/2 Mile
Higher

CA WELLS **CAEDF0000113606**

Well ID:	T0611100502-MW-23	Well Type:	MONITORING
Source:	EDF	Other Name:	MW-23
GAMA PFAS Testing:	Not Reported		
Groundwater Quality Data:	https://gamagroundwater.waterboards.ca.gov/gama/gamamap/public/GamaDataDisplay.asp?dataset=EDF&samp_date=&global_id=T0611100502&assigned_name=MW-23&store_num=		
GeoTracker Data:	https://geotracker.waterboards.ca.gov/profile_report.asp?cmd=MWEDFResults&global_id=T0611100502&assigned_name=MW-23		

E18
North
1/4 - 1/2 Mile
Higher

CA WELLS **CAEDF0000073503**

Well ID:	T0611100292-MW-11	Well Type:	MONITORING
Source:	EDF	Other Name:	MW-11
GAMA PFAS Testing:	Not Reported		
Groundwater Quality Data:	https://gamagroundwater.waterboards.ca.gov/gama/gamamap/public/GamaDataDisplay.asp?dataset=EDF&samp_date=&global_id=T0611100292&assigned_name=MW-11&store_num=		
GeoTracker Data:	https://geotracker.waterboards.ca.gov/profile_report.asp?cmd=MWEDFResults&global_id=T0611100292&assigned_name=MW-11		

D19
NNW
1/4 - 1/2 Mile
Higher

CA WELLS **CAEDF0000053781**

Well ID:	T0611100292-MW-10	Well Type:	MONITORING
Source:	EDF	Other Name:	MW-10
GAMA PFAS Testing:	Not Reported		
Groundwater Quality Data:	https://gamagroundwater.waterboards.ca.gov/gama/gamamap/public/GamaDataDisplay.asp?dataset=EDF&samp_date=&global_id=T0611100292&assigned_name=MW-10&store_num=		
GeoTracker Data:	https://geotracker.waterboards.ca.gov/profile_report.asp?cmd=MWEDFResults&global_id=T0611100292&assigned_name=MW-10		

C20
WNW
1/4 - 1/2 Mile
Lower

CA WELLS **CAEDF0000029719**

Well ID:	T0611126662-MW15	Well Type:	MONITORING
Source:	EDF	Other Name:	MW15
GAMA PFAS Testing:	Not Reported		
Groundwater Quality Data:	https://gamagroundwater.waterboards.ca.gov/gama/gamamap/public/GamaDataDisplay.asp?dataset=EDF&samp_date=&global_id=T0611126662&assigned_name=MW15&store_num=		
GeoTracker Data:	https://geotracker.waterboards.ca.gov/profile_report.asp?cmd=MWEDFResults&global_id=T0611126662&assigned_name=MW15		

Map ID
Direction
Distance
Elevation | Database | EDR ID Number

D21
NNW
1/4 - 1/2 Mile
Higher

CA WELLS **CAEDF0000110276**

Well ID:	T0611100502-HLA-15	Well Type:	MONITORING
Source:	EDF	Other Name:	HLA-15
GAMA PFAS Testing:	Not Reported		
Groundwater Quality Data:	https://gamagroundwater.waterboards.ca.gov/gama/gamamap/public/GamaDataDisplay.asp?dataset=EDF&samp_date=&global_id=T0611100502&assigned_name=HLA-15&store_num=		
GeoTracker Data:	https://geotracker.waterboards.ca.gov/profile_report.asp?cmd=MWEDFResults&global_id=T0611100502&assigned_name=HLA-15		

D22
NNW
1/4 - 1/2 Mile
Higher

CA WELLS **CAEDF0000042778**

Well ID:	T0611100502-MW-24	Well Type:	MONITORING
Source:	EDF	Other Name:	MW-24
GAMA PFAS Testing:	Not Reported		
Groundwater Quality Data:	https://gamagroundwater.waterboards.ca.gov/gama/gamamap/public/GamaDataDisplay.asp?dataset=EDF&samp_date=&global_id=T0611100502&assigned_name=MW-24&store_num=		
GeoTracker Data:	https://geotracker.waterboards.ca.gov/profile_report.asp?cmd=MWEDFResults&global_id=T0611100502&assigned_name=MW-24		

D23
NW
1/4 - 1/2 Mile
Higher

CA WELLS **CAEDF0000113589**

Well ID:	T0611100502-HLA-16	Well Type:	MONITORING
Source:	EDF	Other Name:	HLA-16
GAMA PFAS Testing:	Not Reported		
Groundwater Quality Data:	https://gamagroundwater.waterboards.ca.gov/gama/gamamap/public/GamaDataDisplay.asp?dataset=EDF&samp_date=&global_id=T0611100502&assigned_name=HLA-16&store_num=		
GeoTracker Data:	https://geotracker.waterboards.ca.gov/profile_report.asp?cmd=MWEDFResults&global_id=T0611100502&assigned_name=HLA-16		

C24
NW
1/4 - 1/2 Mile
Lower

CA WELLS **CAEDF0000109032**

Well ID:	T0611126662-MW14	Well Type:	MONITORING
Source:	EDF	Other Name:	MW14
GAMA PFAS Testing:	Not Reported		
Groundwater Quality Data:	https://gamagroundwater.waterboards.ca.gov/gama/gamamap/public/GamaDataDisplay.asp?dataset=EDF&samp_date=&global_id=T0611126662&assigned_name=MW14&store_num=		
GeoTracker Data:	https://geotracker.waterboards.ca.gov/profile_report.asp?cmd=MWEDFResults&global_id=T0611126662&assigned_name=MW14		

Map ID
Direction
Distance
Elevation | Database | EDR ID Number

D25
NNW
1/4 - 1/2 Mile
Higher

CA WELLS **CAEDF0000123561**

Well ID:	T0611100502-HLA-14	Well Type:	MONITORING
Source:	EDF	Other Name:	HLA-14
GAMA PFAS Testing:	Not Reported		
Groundwater Quality Data:	https://gamagroundwater.waterboards.ca.gov/gama/gamamap/public/GamaDataDisplay.asp?dataset=EDF&samp_date=&global_id=T0611100502&assigned_name=HLA-14&store_num=		
GeoTracker Data:	https://geotracker.waterboards.ca.gov/profile_report.asp?cmd=MWEDFResults&global_id=T0611100502&assigned_name=HLA-14		

D26
NNW
1/4 - 1/2 Mile
Higher

CA WELLS **CAEDF0000065682**

Well ID:	T0611100292-MW-9	Well Type:	MONITORING
Source:	EDF	Other Name:	MW-9
GAMA PFAS Testing:	Not Reported		
Groundwater Quality Data:	https://gamagroundwater.waterboards.ca.gov/gama/gamamap/public/GamaDataDisplay.asp?dataset=EDF&samp_date=&global_id=T0611100292&assigned_name=MW-9&store_num=		
GeoTracker Data:	https://geotracker.waterboards.ca.gov/profile_report.asp?cmd=MWEDFResults&global_id=T0611100292&assigned_name=MW-9		

D27
NNW
1/4 - 1/2 Mile
Higher

CA WELLS **CAEDF0000006058**

Well ID:	T0611100502-HLA-8	Well Type:	MONITORING
Source:	EDF	Other Name:	HLA-8
GAMA PFAS Testing:	Not Reported		
Groundwater Quality Data:	https://gamagroundwater.waterboards.ca.gov/gama/gamamap/public/GamaDataDisplay.asp?dataset=EDF&samp_date=&global_id=T0611100502&assigned_name=HLA-8&store_num=		
GeoTracker Data:	https://geotracker.waterboards.ca.gov/profile_report.asp?cmd=MWEDFResults&global_id=T0611100502&assigned_name=HLA-8		

F28
SW
1/4 - 1/2 Mile
Lower

CA WELLS **CAEDF0000042777**

Well ID:	T0611100689-W-8	Well Type:	MONITORING
Source:	EDF	Other Name:	W-8
GAMA PFAS Testing:	Not Reported		
Groundwater Quality Data:	https://gamagroundwater.waterboards.ca.gov/gama/gamamap/public/GamaDataDisplay.asp?dataset=EDF&samp_date=&global_id=T0611100689&assigned_name=W-8&store_num=		
GeoTracker Data:	https://geotracker.waterboards.ca.gov/profile_report.asp?cmd=MWEDFResults&global_id=T0611100689&assigned_name=W-8		

Map ID
Direction
Distance
Elevation | Database | EDR ID Number

D29
NW
1/4 - 1/2 Mile
Higher

CA WELLS **CAEDF0000004932**

Well ID:	T0611100502-HLA-13	Well Type:	MONITORING
Source:	EDF	Other Name:	HLA-13
GAMA PFAS Testing:	Not Reported		
Groundwater Quality Data:	https://gamagroundwater.waterboards.ca.gov/gama/gamamap/public/GamaDataDisplay.asp?dataset=EDF&samp_date=&global_id=T0611100502&assigned_name=HLA-13&store_num=		
GeoTracker Data:	https://geotracker.waterboards.ca.gov/profile_report.asp?cmd=MWEDFResults&global_id=T0611100502&assigned_name=HLA-13		

C30
NW
1/4 - 1/2 Mile
Higher

CA WELLS **CAEDF0000020485**

Well ID:	T0611126662-MW13	Well Type:	MONITORING
Source:	EDF	Other Name:	MW13
GAMA PFAS Testing:	Not Reported		
Groundwater Quality Data:	https://gamagroundwater.waterboards.ca.gov/gama/gamamap/public/GamaDataDisplay.asp?dataset=EDF&samp_date=&global_id=T0611126662&assigned_name=MW13&store_num=		
GeoTracker Data:	https://geotracker.waterboards.ca.gov/profile_report.asp?cmd=MWEDFResults&global_id=T0611126662&assigned_name=MW13		

F31
SW
1/4 - 1/2 Mile
Lower

CA WELLS **CAEDF0000098677**

Well ID:	T0611100689-W-3	Well Type:	MONITORING
Source:	EDF	Other Name:	W-3
GAMA PFAS Testing:	Not Reported		
Groundwater Quality Data:	https://gamagroundwater.waterboards.ca.gov/gama/gamamap/public/GamaDataDisplay.asp?dataset=EDF&samp_date=&global_id=T0611100689&assigned_name=W-3&store_num=		
GeoTracker Data:	https://geotracker.waterboards.ca.gov/profile_report.asp?cmd=MWEDFResults&global_id=T0611100689&assigned_name=W-3		

C32
NW
1/4 - 1/2 Mile
Lower

CA WELLS **CAEDF0000078139**

Well ID:	T0611126662-MW-10	Well Type:	MONITORING
Source:	EDF	Other Name:	MW-10
GAMA PFAS Testing:	Not Reported		
Groundwater Quality Data:	https://gamagroundwater.waterboards.ca.gov/gama/gamamap/public/GamaDataDisplay.asp?dataset=EDF&samp_date=&global_id=T0611126662&assigned_name=MW-10&store_num=		
GeoTracker Data:	https://geotracker.waterboards.ca.gov/profile_report.asp?cmd=MWEDFResults&global_id=T0611126662&assigned_name=MW-10		

Map ID
Direction
Distance
Elevation | Database | EDR ID Number

C33
NW
1/4 - 1/2 Mile
Lower

CA WELLS **CAEDF0000118291**

Well ID:	T0611126662-SP6	Well Type:	MONITORING
Source:	EDF	Other Name:	SP6
GAMA PFAS Testing:	Not Reported		
Groundwater Quality Data:	https://gamagroundwater.waterboards.ca.gov/gama/gamamap/public/GamaDataDisplay.asp?dataset=EDF&samp_date=&global_id=T0611126662&assigned_name=SP6&store_num=		
GeoTracker Data:	https://geotracker.waterboards.ca.gov/profile_report.asp?cmd=MWEDFResults&global_id=T0611126662&assigned_name=SP6		

F34
SW
1/4 - 1/2 Mile
Lower

CA WELLS **CAEDF0000035593**

Well ID:	T0611100689-TW-1	Well Type:	MONITORING
Source:	EDF	Other Name:	TW-1
GAMA PFAS Testing:	Not Reported		
Groundwater Quality Data:	https://gamagroundwater.waterboards.ca.gov/gama/gamamap/public/GamaDataDisplay.asp?dataset=EDF&samp_date=&global_id=T0611100689&assigned_name=TW-1&store_num=		
GeoTracker Data:	https://geotracker.waterboards.ca.gov/profile_report.asp?cmd=MWEDFResults&global_id=T0611100689&assigned_name=TW-1		

C35
NW
1/4 - 1/2 Mile
Higher

CA WELLS **CAEDF0000113501**

Well ID:	T0611126662-MW-9	Well Type:	MONITORING
Source:	EDF	Other Name:	MW-9
GAMA PFAS Testing:	Not Reported		
Groundwater Quality Data:	https://gamagroundwater.waterboards.ca.gov/gama/gamamap/public/GamaDataDisplay.asp?dataset=EDF&samp_date=&global_id=T0611126662&assigned_name=MW-9&store_num=		
GeoTracker Data:	https://geotracker.waterboards.ca.gov/profile_report.asp?cmd=MWEDFResults&global_id=T0611126662&assigned_name=MW-9		

C36
NW
1/4 - 1/2 Mile
Higher

CA WELLS **CAEDF0000133017**

Well ID:	T0611126662-SP3	Well Type:	MONITORING
Source:	EDF	Other Name:	SP3
GAMA PFAS Testing:	Not Reported		
Groundwater Quality Data:	https://gamagroundwater.waterboards.ca.gov/gama/gamamap/public/GamaDataDisplay.asp?dataset=EDF&samp_date=&global_id=T0611126662&assigned_name=SP3&store_num=		
GeoTracker Data:	https://geotracker.waterboards.ca.gov/profile_report.asp?cmd=MWEDFResults&global_id=T0611126662&assigned_name=SP3		

Map ID
Direction
Distance
Elevation | Database | EDR ID Number

D37
NNW
1/4 - 1/2 Mile
Higher

CA WELLS **CAEDF0000133575**

Well ID:	T0611100502-AS-4B	Well Type:	MONITORING
Source:	EDF	Other Name:	AS-4B
GAMA PFAS Testing:	Not Reported		
Groundwater Quality Data:	https://gamagroundwater.waterboards.ca.gov/gama/gamamap/public/GamaDataDisplay.asp?dataset=EDF&samp_date=&global_id=T0611100502&assigned_name=AS-4B&store_num=		
GeoTracker Data:	https://geotracker.waterboards.ca.gov/profile_report.asp?cmd=MWEDFResults&global_id=T0611100502&assigned_name=AS-4B		

D38
NNW
1/4 - 1/2 Mile
Higher

CA WELLS **CAEDF0000134308**

Well ID:	T0611100502-HLA-9	Well Type:	MONITORING
Source:	EDF	Other Name:	HLA-9
GAMA PFAS Testing:	Not Reported		
Groundwater Quality Data:	https://gamagroundwater.waterboards.ca.gov/gama/gamamap/public/GamaDataDisplay.asp?dataset=EDF&samp_date=&global_id=T0611100502&assigned_name=HLA-9&store_num=		
GeoTracker Data:	https://geotracker.waterboards.ca.gov/profile_report.asp?cmd=MWEDFResults&global_id=T0611100502&assigned_name=HLA-9		

D39
NNW
1/4 - 1/2 Mile
Higher

CA WELLS **CAEDF0000127963**

Well ID:	T0611100502-HLA-2	Well Type:	MONITORING
Source:	EDF	Other Name:	HLA-2
GAMA PFAS Testing:	Not Reported		
Groundwater Quality Data:	https://gamagroundwater.waterboards.ca.gov/gama/gamamap/public/GamaDataDisplay.asp?dataset=EDF&samp_date=&global_id=T0611100502&assigned_name=HLA-2&store_num=		
GeoTracker Data:	https://geotracker.waterboards.ca.gov/profile_report.asp?cmd=MWEDFResults&global_id=T0611100502&assigned_name=HLA-2		

D40
NNW
1/4 - 1/2 Mile
Higher

CA WELLS **CAEDF0000014645**

Well ID:	T0611100502-AS-4C	Well Type:	MONITORING
Source:	EDF	Other Name:	AS-4C
GAMA PFAS Testing:	Not Reported		
Groundwater Quality Data:	https://gamagroundwater.waterboards.ca.gov/gama/gamamap/public/GamaDataDisplay.asp?dataset=EDF&samp_date=&global_id=T0611100502&assigned_name=AS-4C&store_num=		
GeoTracker Data:	https://geotracker.waterboards.ca.gov/profile_report.asp?cmd=MWEDFResults&global_id=T0611100502&assigned_name=AS-4C		

Map ID
Direction
Distance
Elevation | Database | EDR ID Number

D41
NNW
1/4 - 1/2 Mile
Higher

CA WELLS **CAEDF0000118879**

Well ID:	T0611100502-AS-4A	Well Type:	MONITORING
Source:	EDF	Other Name:	AS-4A
GAMA PFAS Testing:	Not Reported		
Groundwater Quality Data:	https://gamagroundwater.waterboards.ca.gov/gama/gamamap/public/GamaDataDisplay.asp?dataset=EDF&samp_date=&global_id=T0611100502&assigned_name=AS-4A&store_num=		
GeoTracker Data:	https://geotracker.waterboards.ca.gov/profile_report.asp?cmd=MWEDFResults&global_id=T0611100502&assigned_name=AS-4A		

D42
NNW
1/4 - 1/2 Mile
Higher

CA WELLS **CAEDF0000107848**

Well ID:	T0611100502-HLA-3	Well Type:	MONITORING
Source:	EDF	Other Name:	HLA-3
GAMA PFAS Testing:	Not Reported		
Groundwater Quality Data:	https://gamagroundwater.waterboards.ca.gov/gama/gamamap/public/GamaDataDisplay.asp?dataset=EDF&samp_date=&global_id=T0611100502&assigned_name=HLA-3&store_num=		
GeoTracker Data:	https://geotracker.waterboards.ca.gov/profile_report.asp?cmd=MWEDFResults&global_id=T0611100502&assigned_name=HLA-3		

D43
NNW
1/4 - 1/2 Mile
Higher

CA WELLS **CAEDF0000075829**

Well ID:	T0611100502-AS-3C	Well Type:	MONITORING
Source:	EDF	Other Name:	AS-3C
GAMA PFAS Testing:	Not Reported		
Groundwater Quality Data:	https://gamagroundwater.waterboards.ca.gov/gama/gamamap/public/GamaDataDisplay.asp?dataset=EDF&samp_date=&global_id=T0611100502&assigned_name=AS-3C&store_num=		
GeoTracker Data:	https://geotracker.waterboards.ca.gov/profile_report.asp?cmd=MWEDFResults&global_id=T0611100502&assigned_name=AS-3C		

D44
NNW
1/4 - 1/2 Mile
Higher

CA WELLS **CAEDF0000078138**

Well ID:	T0611100502-AS-3B	Well Type:	MONITORING
Source:	EDF	Other Name:	AS-3B
GAMA PFAS Testing:	Not Reported		
Groundwater Quality Data:	https://gamagroundwater.waterboards.ca.gov/gama/gamamap/public/GamaDataDisplay.asp?dataset=EDF&samp_date=&global_id=T0611100502&assigned_name=AS-3B&store_num=		
GeoTracker Data:	https://geotracker.waterboards.ca.gov/profile_report.asp?cmd=MWEDFResults&global_id=T0611100502&assigned_name=AS-3B		

Map ID
Direction
Distance
Elevation | Database | EDR ID Number

D45
NNW
1/4 - 1/2 Mile
Higher

CA WELLS **CAEDF0000075828**

Well ID:	T0611100502-AS-5A	Well Type:	MONITORING
Source:	EDF	Other Name:	AS-5A
GAMA PFAS Testing:	Not Reported		
Groundwater Quality Data:	https://gamagroundwater.waterboards.ca.gov/gama/gamamap/public/GamaDataDisplay.asp?dataset=EDF&samp_date=&global_id=T0611100502&assigned_name=AS-5A&store_num=		
GeoTracker Data:	https://geotracker.waterboards.ca.gov/profile_report.asp?cmd=MWEDFResults&global_id=T0611100502&assigned_name=AS-5A		

D46
NNW
1/4 - 1/2 Mile
Higher

CA WELLS **CAEDF0000009136**

Well ID:	T0611100502-VE-1	Well Type:	MONITORING
Source:	EDF	Other Name:	VE-1
GAMA PFAS Testing:	Not Reported		
Groundwater Quality Data:	https://gamagroundwater.waterboards.ca.gov/gama/gamamap/public/GamaDataDisplay.asp?dataset=EDF&samp_date=&global_id=T0611100502&assigned_name=VE-1&store_num=		
GeoTracker Data:	https://geotracker.waterboards.ca.gov/profile_report.asp?cmd=MWEDFResults&global_id=T0611100502&assigned_name=VE-1		

D47
NNW
1/4 - 1/2 Mile
Higher

CA WELLS **CAEDF0000062331**

Well ID:	T0611100502-AS-5C	Well Type:	MONITORING
Source:	EDF	Other Name:	AS-5C
GAMA PFAS Testing:	Not Reported		
Groundwater Quality Data:	https://gamagroundwater.waterboards.ca.gov/gama/gamamap/public/GamaDataDisplay.asp?dataset=EDF&samp_date=&global_id=T0611100502&assigned_name=AS-5C&store_num=		
GeoTracker Data:	https://geotracker.waterboards.ca.gov/profile_report.asp?cmd=MWEDFResults&global_id=T0611100502&assigned_name=AS-5C		

D48
NNW
1/4 - 1/2 Mile
Higher

CA WELLS **CAEDF0000125164**

Well ID:	T0611100502-AS-3A	Well Type:	MONITORING
Source:	EDF	Other Name:	AS-3A
GAMA PFAS Testing:	Not Reported		
Groundwater Quality Data:	https://gamagroundwater.waterboards.ca.gov/gama/gamamap/public/GamaDataDisplay.asp?dataset=EDF&samp_date=&global_id=T0611100502&assigned_name=AS-3A&store_num=		
GeoTracker Data:	https://geotracker.waterboards.ca.gov/profile_report.asp?cmd=MWEDFResults&global_id=T0611100502&assigned_name=AS-3A		

Map ID
Direction
Distance
Elevation | Database | EDR ID Number

D49
NNW
1/4 - 1/2 Mile
Higher

CA WELLS **CAEDF0000135581**

Well ID:	T0611100502-AS-1	Well Type:	MONITORING
Source:	EDF	Other Name:	AS-1
GAMA PFAS Testing:	Not Reported		
Groundwater Quality Data:	https://gamagroundwater.waterboards.ca.gov/gama/gamamap/public/GamaDataDisplay.asp?dataset=EDF&samp_date=&global_id=T0611100502&assigned_name=AS-1&store_num=		
GeoTracker Data:	https://geotracker.waterboards.ca.gov/profile_report.asp?cmd=MWEDFResults&global_id=T0611100502&assigned_name=AS-1		

D50
NNW
1/4 - 1/2 Mile
Higher

CA WELLS **CAEDF0000125334**

Well ID:	T0611100502-AS-5B	Well Type:	MONITORING
Source:	EDF	Other Name:	AS-5B
GAMA PFAS Testing:	Not Reported		
Groundwater Quality Data:	https://gamagroundwater.waterboards.ca.gov/gama/gamamap/public/GamaDataDisplay.asp?dataset=EDF&samp_date=&global_id=T0611100502&assigned_name=AS-5B&store_num=		
GeoTracker Data:	https://geotracker.waterboards.ca.gov/profile_report.asp?cmd=MWEDFResults&global_id=T0611100502&assigned_name=AS-5B		

F51
SW
1/4 - 1/2 Mile
Lower

CA WELLS **CAEDF0000033943**

Well ID:	T0611100689-W-1	Well Type:	MONITORING
Source:	EDF	Other Name:	W-1
GAMA PFAS Testing:	Not Reported		
Groundwater Quality Data:	https://gamagroundwater.waterboards.ca.gov/gama/gamamap/public/GamaDataDisplay.asp?dataset=EDF&samp_date=&global_id=T0611100689&assigned_name=W-1&store_num=		
GeoTracker Data:	https://geotracker.waterboards.ca.gov/profile_report.asp?cmd=MWEDFResults&global_id=T0611100689&assigned_name=W-1		

C52
NW
1/4 - 1/2 Mile
Higher

CA WELLS **CAEDF0000073735**

Well ID:	T0611100502-HLA-19	Well Type:	MONITORING
Source:	EDF	Other Name:	HLA-19
GAMA PFAS Testing:	Not Reported		
Groundwater Quality Data:	https://gamagroundwater.waterboards.ca.gov/gama/gamamap/public/GamaDataDisplay.asp?dataset=EDF&samp_date=&global_id=T0611100502&assigned_name=HLA-19&store_num=		
GeoTracker Data:	https://geotracker.waterboards.ca.gov/profile_report.asp?cmd=MWEDFResults&global_id=T0611100502&assigned_name=HLA-19		

Map ID
Direction
Distance
Elevation | Database | EDR ID Number

C53
NW
1/4 - 1/2 Mile
Higher

CA WELLS **CAEDF0000049747**

Well ID:	T0611126662-SP4	Well Type:	MONITORING
Source:	EDF	Other Name:	SP4
GAMA PFAS Testing:	Not Reported		
Groundwater Quality Data:	https://gamagroundwater.waterboards.ca.gov/gama/gamamap/public/GamaDataDisplay.asp?dataset=EDF&samp_date=&global_id=T0611126662&assigned_name=SP4&store_num=		
GeoTracker Data:	https://geotracker.waterboards.ca.gov/profile_report.asp?cmd=MWEDFResults&global_id=T0611126662&assigned_name=SP4		

C54
NW
1/4 - 1/2 Mile
Higher

CA WELLS **CAEDF0000032501**

Well ID:	T0611126662-MW-5	Well Type:	MONITORING
Source:	EDF	Other Name:	MW-5
GAMA PFAS Testing:	Not Reported		
Groundwater Quality Data:	https://gamagroundwater.waterboards.ca.gov/gama/gamamap/public/GamaDataDisplay.asp?dataset=EDF&samp_date=&global_id=T0611126662&assigned_name=MW-5&store_num=		
GeoTracker Data:	https://geotracker.waterboards.ca.gov/profile_report.asp?cmd=MWEDFResults&global_id=T0611126662&assigned_name=MW-5		

C55
NW
1/4 - 1/2 Mile
Higher

CA WELLS **CAEDF0000102541**

Well ID:	T0611126662-SP5	Well Type:	MONITORING
Source:	EDF	Other Name:	SP5
GAMA PFAS Testing:	Not Reported		
Groundwater Quality Data:	https://gamagroundwater.waterboards.ca.gov/gama/gamamap/public/GamaDataDisplay.asp?dataset=EDF&samp_date=&global_id=T0611126662&assigned_name=SP5&store_num=		
GeoTracker Data:	https://geotracker.waterboards.ca.gov/profile_report.asp?cmd=MWEDFResults&global_id=T0611126662&assigned_name=SP5		

D56
NW
1/4 - 1/2 Mile
Higher

CA WELLS **CAEDF0000101680**

Well ID:	T0611100810-MW9R	Well Type:	MONITORING
Source:	EDF	Other Name:	MW9R
GAMA PFAS Testing:	Not Reported		
Groundwater Quality Data:	https://gamagroundwater.waterboards.ca.gov/gama/gamamap/public/GamaDataDisplay.asp?dataset=EDF&samp_date=&global_id=T0611100810&assigned_name=MW9R&store_num=		
GeoTracker Data:	https://geotracker.waterboards.ca.gov/profile_report.asp?cmd=MWEDFResults&global_id=T0611100810&assigned_name=MW9R		

Map ID
Direction
Distance
Elevation | Database | EDR ID Number

D57
NNW
1/4 - 1/2 Mile
Higher

CA WELLS **CAEDF0000059793**

Well ID:	T0611100502-MW-21	Well Type:	MONITORING
Source:	EDF	Other Name:	MW-21
GAMA PFAS Testing:	Not Reported		
Groundwater Quality Data:	https://gamagroundwater.waterboards.ca.gov/gama/gamamap/public/GamaDataDisplay.asp?dataset=EDF&samp_date=&global_id=T0611100502&assigned_name=MW-21&store_num=		
GeoTracker Data:	https://geotracker.waterboards.ca.gov/profile_report.asp?cmd=MWEDFResults&global_id=T0611100502&assigned_name=MW-21		

D58
NNW
1/4 - 1/2 Mile
Higher

CA WELLS **CAEDF0000080308**

Well ID:	T0611100502-HLA-10	Well Type:	MONITORING
Source:	EDF	Other Name:	HLA-10
GAMA PFAS Testing:	Not Reported		
Groundwater Quality Data:	https://gamagroundwater.waterboards.ca.gov/gama/gamamap/public/GamaDataDisplay.asp?dataset=EDF&samp_date=&global_id=T0611100502&assigned_name=HLA-10&store_num=		
GeoTracker Data:	https://geotracker.waterboards.ca.gov/profile_report.asp?cmd=MWEDFResults&global_id=T0611100502&assigned_name=HLA-10		

D59
NNW
1/4 - 1/2 Mile
Higher

CA WELLS **CAEDF0000100390**

Well ID:	T0611100502-HLA-4	Well Type:	MONITORING
Source:	EDF	Other Name:	HLA-4
GAMA PFAS Testing:	Not Reported		
Groundwater Quality Data:	https://gamagroundwater.waterboards.ca.gov/gama/gamamap/public/GamaDataDisplay.asp?dataset=EDF&samp_date=&global_id=T0611100502&assigned_name=HLA-4&store_num=		
GeoTracker Data:	https://geotracker.waterboards.ca.gov/profile_report.asp?cmd=MWEDFResults&global_id=T0611100502&assigned_name=HLA-4		

D60
NW
1/4 - 1/2 Mile
Lower

CA WELLS **CAEDF0000031329**

Well ID:	T0611100810-MW11	Well Type:	MONITORING
Source:	EDF	Other Name:	MW11
GAMA PFAS Testing:	Not Reported		
Groundwater Quality Data:	https://gamagroundwater.waterboards.ca.gov/gama/gamamap/public/GamaDataDisplay.asp?dataset=EDF&samp_date=&global_id=T0611100810&assigned_name=MW11&store_num=		
GeoTracker Data:	https://geotracker.waterboards.ca.gov/profile_report.asp?cmd=MWEDFResults&global_id=T0611100810&assigned_name=MW11		

Map ID
Direction
Distance
Elevation | Database | EDR ID Number

F61
SW
1/4 - 1/2 Mile
Lower

CA WELLS **CAEDF0000075970**

Well ID:	T0611100689-W-7	Well Type:	MONITORING
Source:	EDF	Other Name:	W-7
GAMA PFAS Testing:	Not Reported		
Groundwater Quality Data:	https://gamagroundwater.waterboards.ca.gov/gama/gamamap/public/GamaDataDisplay.asp?dataset=EDF&samp_date=&global_id=T0611100689&assigned_name=W-7&store_num=		
GeoTracker Data:	https://geotracker.waterboards.ca.gov/profile_report.asp?cmd=MWEDFResults&global_id=T0611100689&assigned_name=W-7		

D62
NNW
1/4 - 1/2 Mile
Higher

CA WELLS **CAEDF0000131738**

Well ID:	T0611100502-HLA-18	Well Type:	MONITORING
Source:	EDF	Other Name:	HLA-18
GAMA PFAS Testing:	Not Reported		
Groundwater Quality Data:	https://gamagroundwater.waterboards.ca.gov/gama/gamamap/public/GamaDataDisplay.asp?dataset=EDF&samp_date=&global_id=T0611100502&assigned_name=HLA-18&store_num=		
GeoTracker Data:	https://geotracker.waterboards.ca.gov/profile_report.asp?cmd=MWEDFResults&global_id=T0611100502&assigned_name=HLA-18		

F63
SW
1/4 - 1/2 Mile
Lower

CA WELLS **CAEDF0000031481**

Well ID:	T0611100689-MW-15	Well Type:	MONITORING
Source:	EDF	Other Name:	MW-15
GAMA PFAS Testing:	Not Reported		
Groundwater Quality Data:	https://gamagroundwater.waterboards.ca.gov/gama/gamamap/public/GamaDataDisplay.asp?dataset=EDF&samp_date=&global_id=T0611100689&assigned_name=MW-15&store_num=		
GeoTracker Data:	https://geotracker.waterboards.ca.gov/profile_report.asp?cmd=MWEDFResults&global_id=T0611100689&assigned_name=MW-15		

D64
NW
1/4 - 1/2 Mile
Higher

CA WELLS **CAEDF0000135043**

Well ID:	T0611100810-MW12	Well Type:	MONITORING
Source:	EDF	Other Name:	MW12
GAMA PFAS Testing:	Not Reported		
Groundwater Quality Data:	https://gamagroundwater.waterboards.ca.gov/gama/gamamap/public/GamaDataDisplay.asp?dataset=EDF&samp_date=&global_id=T0611100810&assigned_name=MW12&store_num=		
GeoTracker Data:	https://geotracker.waterboards.ca.gov/profile_report.asp?cmd=MWEDFResults&global_id=T0611100810&assigned_name=MW12		

Map ID
Direction
Distance
Elevation | Database | EDR ID Number

F65
SW
1/4 - 1/2 Mile
Lower

CA WELLS **CAEDF0000085093**

Well ID:	T0611100689-W-2	Well Type:	MONITORING
Source:	EDF	Other Name:	W-2
GAMA PFAS Testing:	Not Reported		
Groundwater Quality Data:	https://gamagroundwater.waterboards.ca.gov/gama/gamamap/public/GamaDataDisplay.asp?dataset=EDF&samp_date=&global_id=T0611100689&assigned_name=W-2&store_num=		
GeoTracker Data:	https://geotracker.waterboards.ca.gov/profile_report.asp?cmd=MWEDFResults&global_id=T0611100689&assigned_name=W-2		

C66
NW
1/4 - 1/2 Mile
Higher

CA WELLS **CAEDF0000134030**

Well ID:	T0611126662-SP1	Well Type:	MONITORING
Source:	EDF	Other Name:	SP1
GAMA PFAS Testing:	Not Reported		
Groundwater Quality Data:	https://gamagroundwater.waterboards.ca.gov/gama/gamamap/public/GamaDataDisplay.asp?dataset=EDF&samp_date=&global_id=T0611126662&assigned_name=SP1&store_num=		
GeoTracker Data:	https://geotracker.waterboards.ca.gov/profile_report.asp?cmd=MWEDFResults&global_id=T0611126662&assigned_name=SP1		

E67
North
1/4 - 1/2 Mile
Higher

CA WELLS **CADWR9000007507**

State Well #:	01N19W09H002S	Station ID:	3507
Well Name:	Not Reported	Basin Name:	Conejo
Well Use:	Unknown	Well Type:	Unknown
Well Depth:	0	Well Completion Rpt #:	Not Reported

E68
North
1/4 - 1/2 Mile
Higher

CA WELLS **CADWR0000031166**

Well ID:	01N19W09H002S	Well Type:	UNK
Source:	Department of Water Resources		
Other Name:	01N19W09H002S	GAMA PFAS Testing:	Not Reported
Groundwater Quality Data:	https://gamagroundwater.waterboards.ca.gov/gama/gamamap/public/GamaDataDisplay.asp?dataset=DWR&samp_date=&global_id=&assigned_name=01N19W09H002S&store_num=		
GeoTracker Data:	Not Reported		

Map ID
Direction
Distance
Elevation | Database | EDR ID Number

D69
NNW
1/4 - 1/2 Mile
Higher

CA WELLS **CAEDF0000068967**

Well ID:	T0611100292-MW-5	Well Type:	MONITORING
Source:	EDF	Other Name:	MW-5
GAMA PFAS Testing:	Not Reported		
Groundwater Quality Data:	https://gamagroundwater.waterboards.ca.gov/gama/gamamap/public/GamaDataDisplay.asp?dataset=EDF&samp_date=&global_id=T0611100292&assigned_name=MW-5&store_num=		
GeoTracker Data:	https://geotracker.waterboards.ca.gov/profile_report.asp?cmd=MWEDFResults&global_id=T0611100292&assigned_name=MW-5		

G70
NW
1/4 - 1/2 Mile
Higher

CA WELLS **CAEDF0000011239**

Well ID:	T0611100810-MW10R	Well Type:	MONITORING
Source:	EDF	Other Name:	MW10R
GAMA PFAS Testing:	Not Reported		
Groundwater Quality Data:	https://gamagroundwater.waterboards.ca.gov/gama/gamamap/public/GamaDataDisplay.asp?dataset=EDF&samp_date=&global_id=T0611100810&assigned_name=MW10R&store_num=		
GeoTracker Data:	https://geotracker.waterboards.ca.gov/profile_report.asp?cmd=MWEDFResults&global_id=T0611100810&assigned_name=MW10R		

F71
SW
1/4 - 1/2 Mile
Lower

CA WELLS **CAEDF0000068968**

Well ID:	T0611100689-MW-16	Well Type:	MONITORING
Source:	EDF	Other Name:	MW-16
GAMA PFAS Testing:	Not Reported		
Groundwater Quality Data:	https://gamagroundwater.waterboards.ca.gov/gama/gamamap/public/GamaDataDisplay.asp?dataset=EDF&samp_date=&global_id=T0611100689&assigned_name=MW-16&store_num=		
GeoTracker Data:	https://geotracker.waterboards.ca.gov/profile_report.asp?cmd=MWEDFResults&global_id=T0611100689&assigned_name=MW-16		

C72
NW
1/4 - 1/2 Mile
Higher

CA WELLS **CAEDF0000062330**

Well ID:	T0611126662-VE-2B	Well Type:	MONITORING
Source:	EDF	Other Name:	VE-2B
GAMA PFAS Testing:	Not Reported		
Groundwater Quality Data:	https://gamagroundwater.waterboards.ca.gov/gama/gamamap/public/GamaDataDisplay.asp?dataset=EDF&samp_date=&global_id=T0611126662&assigned_name=VE-2B&store_num=		
GeoTracker Data:	https://geotracker.waterboards.ca.gov/profile_report.asp?cmd=MWEDFResults&global_id=T0611126662&assigned_name=VE-2B		

Map ID
Direction
Distance
Elevation | Database | EDR ID Number

C73
NW
1/4 - 1/2 Mile
Higher

CA WELLS **CAEDF0000098679**

Well ID:	T0611126662-MW-1	Well Type:	MONITORING
Source:	EDF	Other Name:	MW-1
GAMA PFAS Testing:	Not Reported		
Groundwater Quality Data:	https://gamagroundwater.waterboards.ca.gov/gama/gamamap/public/GamaDataDisplay.asp?dataset=EDF&samp_date=&global_id=T0611126662&assigned_name=MW-1&store_num=		
GeoTracker Data:	https://geotracker.waterboards.ca.gov/profile_report.asp?cmd=MWEDFResults&global_id=T0611126662&assigned_name=MW-1		

C74
NW
1/4 - 1/2 Mile
Higher

CA WELLS **CAEDF0000013875**

Well ID:	T0611126662-SP2	Well Type:	MONITORING
Source:	EDF	Other Name:	SP2
GAMA PFAS Testing:	Not Reported		
Groundwater Quality Data:	https://gamagroundwater.waterboards.ca.gov/gama/gamamap/public/GamaDataDisplay.asp?dataset=EDF&samp_date=&global_id=T0611126662&assigned_name=SP2&store_num=		
GeoTracker Data:	https://geotracker.waterboards.ca.gov/profile_report.asp?cmd=MWEDFResults&global_id=T0611126662&assigned_name=SP2		

C75
NW
1/4 - 1/2 Mile
Higher

CA WELLS **CAEDF0000011340**

Well ID:	T0611126662-VE-1	Well Type:	MONITORING
Source:	EDF	Other Name:	VE-1
GAMA PFAS Testing:	Not Reported		
Groundwater Quality Data:	https://gamagroundwater.waterboards.ca.gov/gama/gamamap/public/GamaDataDisplay.asp?dataset=EDF&samp_date=&global_id=T0611126662&assigned_name=VE-1&store_num=		
GeoTracker Data:	https://geotracker.waterboards.ca.gov/profile_report.asp?cmd=MWEDFResults&global_id=T0611126662&assigned_name=VE-1		

D76
NW
1/4 - 1/2 Mile
Higher

CA WELLS **CAEDF0000105379**

Well ID:	T0611100810-MW6	Well Type:	MONITORING
Source:	EDF	Other Name:	MW6
GAMA PFAS Testing:	Not Reported		
Groundwater Quality Data:	https://gamagroundwater.waterboards.ca.gov/gama/gamamap/public/GamaDataDisplay.asp?dataset=EDF&samp_date=&global_id=T0611100810&assigned_name=MW6&store_num=		
GeoTracker Data:	https://geotracker.waterboards.ca.gov/profile_report.asp?cmd=MWEDFResults&global_id=T0611100810&assigned_name=MW6		

Map ID
Direction
Distance
Elevation | Database | EDR ID Number

F77
SW
1/4 - 1/2 Mile
Lower

CA WELLS **CAEDF0000042130**

Well ID:	T0611100689-W-9	Well Type:	MONITORING
Source:	EDF	Other Name:	W-9
GAMA PFAS Testing:	Not Reported		
Groundwater Quality Data:	https://gamagroundwater.waterboards.ca.gov/gama/gamamap/public/GamaDataDisplay.asp?dataset=EDF&samp_date=&global_id=T0611100689&assigned_name=W-9&store_num=		
GeoTracker Data:	https://geotracker.waterboards.ca.gov/profile_report.asp?cmd=MWEDFResults&global_id=T0611100689&assigned_name=W-9		

D78
NW
1/4 - 1/2 Mile
Higher

CA WELLS **CAEDF0000056114**

Well ID:	T0611100502-HLA-12	Well Type:	MONITORING
Source:	EDF	Other Name:	HLA-12
GAMA PFAS Testing:	Not Reported		
Groundwater Quality Data:	https://gamagroundwater.waterboards.ca.gov/gama/gamamap/public/GamaDataDisplay.asp?dataset=EDF&samp_date=&global_id=T0611100502&assigned_name=HLA-12&store_num=		
GeoTracker Data:	https://geotracker.waterboards.ca.gov/profile_report.asp?cmd=MWEDFResults&global_id=T0611100502&assigned_name=HLA-12		

G79
NW
1/4 - 1/2 Mile
Higher

CA WELLS **CAEDF0000130643**

Well ID:	T0611126662-MW-4	Well Type:	MONITORING
Source:	EDF	Other Name:	MW-4
GAMA PFAS Testing:	Not Reported		
Groundwater Quality Data:	https://gamagroundwater.waterboards.ca.gov/gama/gamamap/public/GamaDataDisplay.asp?dataset=EDF&samp_date=&global_id=T0611126662&assigned_name=MW-4&store_num=		
GeoTracker Data:	https://geotracker.waterboards.ca.gov/profile_report.asp?cmd=MWEDFResults&global_id=T0611126662&assigned_name=MW-4		

C80
NW
1/4 - 1/2 Mile
Higher

CA WELLS **CAEDF0000033032**

Well ID:	T0611126662-MW-2	Well Type:	MONITORING
Source:	EDF	Other Name:	MW-2
GAMA PFAS Testing:	Not Reported		
Groundwater Quality Data:	https://gamagroundwater.waterboards.ca.gov/gama/gamamap/public/GamaDataDisplay.asp?dataset=EDF&samp_date=&global_id=T0611126662&assigned_name=MW-2&store_num=		
GeoTracker Data:	https://geotracker.waterboards.ca.gov/profile_report.asp?cmd=MWEDFResults&global_id=T0611126662&assigned_name=MW-2		

Map ID
Direction
Distance
Elevation | Database | EDR ID Number

C81
NW
1/4 - 1/2 Mile
Higher

CA WELLS **CAEDF0000041307**

Well ID:	T0611126662-MW2A	Well Type:	MONITORING
Source:	EDF	Other Name:	MW2A
GAMA PFAS Testing:	Not Reported		
Groundwater Quality Data:	https://gamagroundwater.waterboards.ca.gov/gama/gamamap/public/GamaDataDisplay.asp?dataset=EDF&samp_date=&global_id=T0611126662&assigned_name=MW2A&store_num=		
GeoTracker Data:	https://geotracker.waterboards.ca.gov/profile_report.asp?cmd=MWEDFResults&global_id=T0611126662&assigned_name=MW2A		

D82
NNW
1/4 - 1/2 Mile
Higher

CA WELLS **CAEDF0000048743**

Well ID:	T0611100502-HLA-11	Well Type:	MONITORING
Source:	EDF	Other Name:	HLA-11
GAMA PFAS Testing:	Not Reported		
Groundwater Quality Data:	https://gamagroundwater.waterboards.ca.gov/gama/gamamap/public/GamaDataDisplay.asp?dataset=EDF&samp_date=&global_id=T0611100502&assigned_name=HLA-11&store_num=		
GeoTracker Data:	https://geotracker.waterboards.ca.gov/profile_report.asp?cmd=MWEDFResults&global_id=T0611100502&assigned_name=HLA-11		

D83
NNW
1/4 - 1/2 Mile
Higher

CA WELLS **CAEDF0000096878**

Well ID:	T0611100502-HLA-5	Well Type:	MONITORING
Source:	EDF	Other Name:	HLA-5
GAMA PFAS Testing:	Not Reported		
Groundwater Quality Data:	https://gamagroundwater.waterboards.ca.gov/gama/gamamap/public/GamaDataDisplay.asp?dataset=EDF&samp_date=&global_id=T0611100502&assigned_name=HLA-5&store_num=		
GeoTracker Data:	https://geotracker.waterboards.ca.gov/profile_report.asp?cmd=MWEDFResults&global_id=T0611100502&assigned_name=HLA-5		

D84
NNW
1/4 - 1/2 Mile
Higher

CA WELLS **CAEDF0000052769**

Well ID:	T0611100292-MW-6	Well Type:	MONITORING
Source:	EDF	Other Name:	MW-6
GAMA PFAS Testing:	Not Reported		
Groundwater Quality Data:	https://gamagroundwater.waterboards.ca.gov/gama/gamamap/public/GamaDataDisplay.asp?dataset=EDF&samp_date=&global_id=T0611100292&assigned_name=MW-6&store_num=		
GeoTracker Data:	https://geotracker.waterboards.ca.gov/profile_report.asp?cmd=MWEDFResults&global_id=T0611100292&assigned_name=MW-6		

Map ID
Direction
Distance
Elevation | Database | EDR ID Number

D85
NW
1/4 - 1/2 Mile
Higher

CA WELLS **CAEDF0000019625**

Well ID:	T0611100810-MW4	Well Type:	MONITORING
Source:	EDF	Other Name:	MW4
GAMA PFAS Testing:	Not Reported		
Groundwater Quality Data:	https://gamagroundwater.waterboards.ca.gov/gama/gamamap/public/GamaDataDisplay.asp?dataset=EDF&samp_date=&global_id=T0611100810&assigned_name=MW4&store_num=		
GeoTracker Data:	https://geotracker.waterboards.ca.gov/profile_report.asp?cmd=MWEDFResults&global_id=T0611100810&assigned_name=MW4		

D86
NW
1/4 - 1/2 Mile
Higher

CA WELLS **CAEDF0000043436**

Well ID:	T0611100810-MW5	Well Type:	MONITORING
Source:	EDF	Other Name:	MW5
GAMA PFAS Testing:	Not Reported		
Groundwater Quality Data:	https://gamagroundwater.waterboards.ca.gov/gama/gamamap/public/GamaDataDisplay.asp?dataset=EDF&samp_date=&global_id=T0611100810&assigned_name=MW5&store_num=		
GeoTracker Data:	https://geotracker.waterboards.ca.gov/profile_report.asp?cmd=MWEDFResults&global_id=T0611100810&assigned_name=MW5		

F87
SW
1/4 - 1/2 Mile
Lower

CA WELLS **CAEDF0000051746**

Well ID:	T0611100689-W-6	Well Type:	MONITORING
Source:	EDF	Other Name:	W-6
GAMA PFAS Testing:	Not Reported		
Groundwater Quality Data:	https://gamagroundwater.waterboards.ca.gov/gama/gamamap/public/GamaDataDisplay.asp?dataset=EDF&samp_date=&global_id=T0611100689&assigned_name=W-6&store_num=		
GeoTracker Data:	https://geotracker.waterboards.ca.gov/profile_report.asp?cmd=MWEDFResults&global_id=T0611100689&assigned_name=W-6		

D88
NNW
1/4 - 1/2 Mile
Higher

CA WELLS **CAEDF0000111750**

Well ID:	T0611100292-MW-13	Well Type:	MONITORING
Source:	EDF	Other Name:	MW-13
GAMA PFAS Testing:	Not Reported		
Groundwater Quality Data:	https://gamagroundwater.waterboards.ca.gov/gama/gamamap/public/GamaDataDisplay.asp?dataset=EDF&samp_date=&global_id=T0611100292&assigned_name=MW-13&store_num=		
GeoTracker Data:	https://geotracker.waterboards.ca.gov/profile_report.asp?cmd=MWEDFResults&global_id=T0611100292&assigned_name=MW-13		

Map ID
Direction
Distance
Elevation | Database | EDR ID Number

D89
NNW
1/4 - 1/2 Mile
Higher

CA WELLS **CAEDF0000104112**

Well ID:	T0611100292-EMW-2	Well Type:	MONITORING
Source:	EDF	Other Name:	EMW-2
GAMA PFAS Testing:	Not Reported		
Groundwater Quality Data:	https://gamagroundwater.waterboards.ca.gov/gama/gamamap/public/GamaDataDisplay.asp?dataset=EDF&samp_date=&global_id=T0611100292&assigned_name=EMW-2&store_num=		
GeoTracker Data:	https://geotracker.waterboards.ca.gov/profile_report.asp?cmd=MWEDFResults&global_id=T0611100292&assigned_name=EMW-2		

D90
NNW
1/4 - 1/2 Mile
Higher

CA WELLS **CAEDF0000106035**

Well ID:	T0611100292-INJ-3	Well Type:	MONITORING
Source:	EDF	Other Name:	INJ-3
GAMA PFAS Testing:	Not Reported		
Groundwater Quality Data:	https://gamagroundwater.waterboards.ca.gov/gama/gamamap/public/GamaDataDisplay.asp?dataset=EDF&samp_date=&global_id=T0611100292&assigned_name=INJ-3&store_num=		
GeoTracker Data:	https://geotracker.waterboards.ca.gov/profile_report.asp?cmd=MWEDFResults&global_id=T0611100292&assigned_name=INJ-3		

G91
NW
1/4 - 1/2 Mile
Higher

CA WELLS **CAEDF0000068252**

Well ID:	T0611126662-MW-3	Well Type:	MONITORING
Source:	EDF	Other Name:	MW-3
GAMA PFAS Testing:	Not Reported		
Groundwater Quality Data:	https://gamagroundwater.waterboards.ca.gov/gama/gamamap/public/GamaDataDisplay.asp?dataset=EDF&samp_date=&global_id=T0611126662&assigned_name=MW-3&store_num=		
GeoTracker Data:	https://geotracker.waterboards.ca.gov/profile_report.asp?cmd=MWEDFResults&global_id=T0611126662&assigned_name=MW-3		

H92
NW
1/4 - 1/2 Mile
Higher

CA WELLS **CAEDF0000125698**

Well ID:	T0611126662-MW-11	Well Type:	MONITORING
Source:	EDF	Other Name:	MW-11
GAMA PFAS Testing:	Not Reported		
Groundwater Quality Data:	https://gamagroundwater.waterboards.ca.gov/gama/gamamap/public/GamaDataDisplay.asp?dataset=EDF&samp_date=&global_id=T0611126662&assigned_name=MW-11&store_num=		
GeoTracker Data:	https://geotracker.waterboards.ca.gov/profile_report.asp?cmd=MWEDFResults&global_id=T0611126662&assigned_name=MW-11		

Map ID
Direction
Distance
Elevation | Database | EDR ID Number

H93
WNW
1/4 - 1/2 Mile
Higher

CA WELLS **CAEDF0000081165**

Well ID:	T0611126662-MW-6	Well Type:	MONITORING
Source:	EDF	Other Name:	MW-6
GAMA PFAS Testing:	Not Reported		
Groundwater Quality Data:	https://gamagroundwater.waterboards.ca.gov/gama/gamamap/public/GamaDataDisplay.asp?dataset=EDF&samp_date=&global_id=T0611126662&assigned_name=MW-6&store_num=		
GeoTracker Data:	https://geotracker.waterboards.ca.gov/profile_report.asp?cmd=MWEDFResults&global_id=T0611126662&assigned_name=MW-6		

D94
NNW
1/4 - 1/2 Mile
Higher

CA WELLS **CAEDF0000004933**

Well ID:	T0611100292-W-1	Well Type:	MONITORING
Source:	EDF	Other Name:	W-1
GAMA PFAS Testing:	Not Reported		
Groundwater Quality Data:	https://gamagroundwater.waterboards.ca.gov/gama/gamamap/public/GamaDataDisplay.asp?dataset=EDF&samp_date=&global_id=T0611100292&assigned_name=W-1&store_num=		
GeoTracker Data:	https://geotracker.waterboards.ca.gov/profile_report.asp?cmd=MWEDFResults&global_id=T0611100292&assigned_name=W-1		

D95
NW
1/4 - 1/2 Mile
Higher

CA WELLS **CAEDF0000020576**

Well ID:	T0611100810-MW2	Well Type:	MONITORING
Source:	EDF	Other Name:	MW2
GAMA PFAS Testing:	Not Reported		
Groundwater Quality Data:	https://gamagroundwater.waterboards.ca.gov/gama/gamamap/public/GamaDataDisplay.asp?dataset=EDF&samp_date=&global_id=T0611100810&assigned_name=MW2&store_num=		
GeoTracker Data:	https://geotracker.waterboards.ca.gov/profile_report.asp?cmd=MWEDFResults&global_id=T0611100810&assigned_name=MW2		

G96
NW
1/4 - 1/2 Mile
Higher

CA WELLS **CAEDF0000135919**

Well ID:	T0611126662-MW12	Well Type:	MONITORING
Source:	EDF	Other Name:	MW12
GAMA PFAS Testing:	Not Reported		
Groundwater Quality Data:	https://gamagroundwater.waterboards.ca.gov/gama/gamamap/public/GamaDataDisplay.asp?dataset=EDF&samp_date=&global_id=T0611126662&assigned_name=MW12&store_num=		
GeoTracker Data:	https://geotracker.waterboards.ca.gov/profile_report.asp?cmd=MWEDFResults&global_id=T0611126662&assigned_name=MW12		

Map ID
Direction
Distance
Elevation | Database | EDR ID Number

F97
SW
1/4 - 1/2 Mile
Lower

CA WELLS **CAEDF0000038288**

Well ID:	T0611100689-W-12	Well Type:	MONITORING
Source:	EDF	Other Name:	W-12
GAMA PFAS Testing:	Not Reported		
Groundwater Quality Data:	https://gamagroundwater.waterboards.ca.gov/gama/gamamap/public/GamaDataDisplay.asp?dataset=EDF&samp_date=&global_id=T0611100689&assigned_name=W-12&store_num=		
GeoTracker Data:	https://geotracker.waterboards.ca.gov/profile_report.asp?cmd=MWEDFResults&global_id=T0611100689&assigned_name=W-12		

D98
NNW
1/4 - 1/2 Mile
Higher

CA WELLS **CAEDF0000024079**

Well ID:	T0611100292-EMW-4	Well Type:	MONITORING
Source:	EDF	Other Name:	EMW-4
GAMA PFAS Testing:	Not Reported		
Groundwater Quality Data:	https://gamagroundwater.waterboards.ca.gov/gama/gamamap/public/GamaDataDisplay.asp?dataset=EDF&samp_date=&global_id=T0611100292&assigned_name=EMW-4&store_num=		
GeoTracker Data:	https://geotracker.waterboards.ca.gov/profile_report.asp?cmd=MWEDFResults&global_id=T0611100292&assigned_name=EMW-4		

F99
SW
1/4 - 1/2 Mile
Lower

CA WELLS **CAEDF0000120146**

Well ID:	T0611100689-W-11	Well Type:	MONITORING
Source:	EDF	Other Name:	W-11
GAMA PFAS Testing:	Not Reported		
Groundwater Quality Data:	https://gamagroundwater.waterboards.ca.gov/gama/gamamap/public/GamaDataDisplay.asp?dataset=EDF&samp_date=&global_id=T0611100689&assigned_name=W-11&store_num=		
GeoTracker Data:	https://geotracker.waterboards.ca.gov/profile_report.asp?cmd=MWEDFResults&global_id=T0611100689&assigned_name=W-11		

D100
NNW
1/4 - 1/2 Mile
Higher

CA WELLS **CAEDF0000085551**

Well ID:	T0611100292-MW-7	Well Type:	MONITORING
Source:	EDF	Other Name:	MW-7
GAMA PFAS Testing:	Not Reported		
Groundwater Quality Data:	https://gamagroundwater.waterboards.ca.gov/gama/gamamap/public/GamaDataDisplay.asp?dataset=EDF&samp_date=&global_id=T0611100292&assigned_name=MW-7&store_num=		
GeoTracker Data:	https://geotracker.waterboards.ca.gov/profile_report.asp?cmd=MWEDFResults&global_id=T0611100292&assigned_name=MW-7		

Map ID
Direction
Distance
Elevation | Database | EDR ID Number

H101
NW
1/4 - 1/2 Mile
Higher

CA WELLS **CAEDF0000111896**

Well ID:	T0611126662-MW-7	Well Type:	MONITORING
Source:	EDF	Other Name:	MW-7
GAMA PFAS Testing:	Not Reported		
Groundwater Quality Data:	https://gamagroundwater.waterboards.ca.gov/gama/gamamap/public/GamaDataDisplay.asp?dataset=EDF&samp_date=&global_id=T0611126662&assigned_name=MW-7&store_num=		
GeoTracker Data:	https://geotracker.waterboards.ca.gov/profile_report.asp?cmd=MWEDFResults&global_id=T0611126662&assigned_name=MW-7		

I102
ESE
1/4 - 1/2 Mile
Higher

CA WELLS **CAEDF0000013581**

Well ID:	T0611100187-MW-14	Well Type:	MONITORING
Source:	EDF	Other Name:	MW-14
GAMA PFAS Testing:	Not Reported		
Groundwater Quality Data:	https://gamagroundwater.waterboards.ca.gov/gama/gamamap/public/GamaDataDisplay.asp?dataset=EDF&samp_date=&global_id=T0611100187&assigned_name=MW-14&store_num=		
GeoTracker Data:	https://geotracker.waterboards.ca.gov/profile_report.asp?cmd=MWEDFResults&global_id=T0611100187&assigned_name=MW-14		

H103
NW
1/4 - 1/2 Mile
Higher

CA WELLS **CAEDF0000092131**

Well ID:	T0611126662-MW-8	Well Type:	MONITORING
Source:	EDF	Other Name:	MW-8
GAMA PFAS Testing:	Not Reported		
Groundwater Quality Data:	https://gamagroundwater.waterboards.ca.gov/gama/gamamap/public/GamaDataDisplay.asp?dataset=EDF&samp_date=&global_id=T0611126662&assigned_name=MW-8&store_num=		
GeoTracker Data:	https://geotracker.waterboards.ca.gov/profile_report.asp?cmd=MWEDFResults&global_id=T0611126662&assigned_name=MW-8		

J104
NNW
1/4 - 1/2 Mile
Higher

CA WELLS **CAEDF0000036205**

Well ID:	T0611100292-EMW-3RRS	Well Type:	MONITORING
Source:	EDF	Other Name:	EMW-3RRS
GAMA PFAS Testing:	Not Reported		
Groundwater Quality Data:	https://gamagroundwater.waterboards.ca.gov/gama/gamamap/public/GamaDataDisplay.asp?dataset=EDF&samp_date=&global_id=T0611100292&assigned_name=EMW-3RRS&store_num=		
GeoTracker Data:	https://geotracker.waterboards.ca.gov/profile_report.asp?cmd=MWEDFResults&global_id=T0611100292&assigned_name=EMW-3RRS		

Map ID
Direction
Distance
Elevation | Database | EDR ID Number

J105
NNW
1/4 - 1/2 Mile
Higher

CA WELLS **CAEDF0000091482**

Well ID:	T0611100292-EMW-3RRD	Well Type:	MONITORING
Source:	EDF	Other Name:	EMW-3RRD
GAMA PFAS Testing:	Not Reported		
Groundwater Quality Data:	https://gamagroundwater.waterboards.ca.gov/gama/gamamap/public/GamaDataDisplay.asp?dataset=EDF&samp_date=&global_id=T0611100292&assigned_name=EMW-3RRD&store_num=		
GeoTracker Data:	https://geotracker.waterboards.ca.gov/profile_report.asp?cmd=MWEDFResults&global_id=T0611100292&assigned_name=EMW-3RRD		

I106
ESE
1/4 - 1/2 Mile
Higher

CA WELLS **CAEDF0000059794**

Well ID:	T0611100187-MW-13	Well Type:	MONITORING
Source:	EDF	Other Name:	MW-13
GAMA PFAS Testing:	Not Reported		
Groundwater Quality Data:	https://gamagroundwater.waterboards.ca.gov/gama/gamamap/public/GamaDataDisplay.asp?dataset=EDF&samp_date=&global_id=T0611100187&assigned_name=MW-13&store_num=		
GeoTracker Data:	https://geotracker.waterboards.ca.gov/profile_report.asp?cmd=MWEDFResults&global_id=T0611100187&assigned_name=MW-13		

I107
ESE
1/4 - 1/2 Mile
Higher

CA WELLS **CAEDF0000066602**

Well ID:	T0611100187-MW-12	Well Type:	MONITORING
Source:	EDF	Other Name:	MW-12
GAMA PFAS Testing:	Not Reported		
Groundwater Quality Data:	https://gamagroundwater.waterboards.ca.gov/gama/gamamap/public/GamaDataDisplay.asp?dataset=EDF&samp_date=&global_id=T0611100187&assigned_name=MW-12&store_num=		
GeoTracker Data:	https://geotracker.waterboards.ca.gov/profile_report.asp?cmd=MWEDFResults&global_id=T0611100187&assigned_name=MW-12		

F108
SW
1/4 - 1/2 Mile
Lower

CA WELLS **CAEDF0000016107**

Well ID:	T0611100236-MW-5	Well Type:	MONITORING
Source:	EDF	Other Name:	MW-5
GAMA PFAS Testing:	Not Reported		
Groundwater Quality Data:	https://gamagroundwater.waterboards.ca.gov/gama/gamamap/public/GamaDataDisplay.asp?dataset=EDF&samp_date=&global_id=T0611100236&assigned_name=MW-5&store_num=		
GeoTracker Data:	https://geotracker.waterboards.ca.gov/profile_report.asp?cmd=MWEDFResults&global_id=T0611100236&assigned_name=MW-5		

Map ID
Direction
Distance
Elevation | Database | EDR ID Number

F109
SW
1/4 - 1/2 Mile
Lower

CA WELLS **CAEDF0000038438**

Well ID:	T0611100236-MW-8	Well Type:	MONITORING
Source:	EDF	Other Name:	MW-8
GAMA PFAS Testing:	Not Reported		
Groundwater Quality Data:	https://gamagroundwater.waterboards.ca.gov/gama/gamamap/public/GamaDataDisplay.asp?dataset=EDF&samp_date=&global_id=T0611100236&assigned_name=MW-8&store_num=		
GeoTracker Data:	https://geotracker.waterboards.ca.gov/profile_report.asp?cmd=MWEDFResults&global_id=T0611100236&assigned_name=MW-8		

I110
ESE
1/4 - 1/2 Mile
Higher

CA WELLS **CAEDF0000010857**

Well ID:	T0611100187-MW-15	Well Type:	MONITORING
Source:	EDF	Other Name:	MW-15
GAMA PFAS Testing:	Not Reported		
Groundwater Quality Data:	https://gamagroundwater.waterboards.ca.gov/gama/gamamap/public/GamaDataDisplay.asp?dataset=EDF&samp_date=&global_id=T0611100187&assigned_name=MW-15&store_num=		
GeoTracker Data:	https://geotracker.waterboards.ca.gov/profile_report.asp?cmd=MWEDFResults&global_id=T0611100187&assigned_name=MW-15		

F111
SW
1/4 - 1/2 Mile
Lower

CA WELLS **CAEDF0000137300**

Well ID:	T0611100236-JHKA-1	Well Type:	MONITORING
Source:	EDF	Other Name:	JHKA-1
GAMA PFAS Testing:	Not Reported		
Groundwater Quality Data:	https://gamagroundwater.waterboards.ca.gov/gama/gamamap/public/GamaDataDisplay.asp?dataset=EDF&samp_date=&global_id=T0611100236&assigned_name=JHKA-1&store_num=		
GeoTracker Data:	https://geotracker.waterboards.ca.gov/profile_report.asp?cmd=MWEDFResults&global_id=T0611100236&assigned_name=JHKA-1		

I112
ESE
1/4 - 1/2 Mile
Higher

CA WELLS **CAEDF0000047343**

Well ID:	T0611100187-MW-17	Well Type:	MONITORING
Source:	EDF	Other Name:	MW-17
GAMA PFAS Testing:	Not Reported		
Groundwater Quality Data:	https://gamagroundwater.waterboards.ca.gov/gama/gamamap/public/GamaDataDisplay.asp?dataset=EDF&samp_date=&global_id=T0611100187&assigned_name=MW-17&store_num=		
GeoTracker Data:	https://geotracker.waterboards.ca.gov/profile_report.asp?cmd=MWEDFResults&global_id=T0611100187&assigned_name=MW-17		

Map ID
Direction
Distance
Elevation | Database | EDR ID Number

I113
ESE
1/4 - 1/2 Mile
Higher

CA WELLS **CAEDF0000077373**

Well ID:	T0611100187-EW-3	Well Type:	MONITORING
Source:	EDF	Other Name:	EW-3
GAMA PFAS Testing:	Not Reported		
Groundwater Quality Data:	https://gamagroundwater.waterboards.ca.gov/gama/gamamap/public/GamaDataDisplay.asp?dataset=EDF&samp_date=&global_id=T0611100187&assigned_name=EW-3&store_num=		
GeoTracker Data:	https://geotracker.waterboards.ca.gov/profile_report.asp?cmd=MWEDFResults&global_id=T0611100187&assigned_name=EW-3		

K114
NNE
1/4 - 1/2 Mile
Higher

CA WELLS **CADWR0000010863**

Well ID:	01N19W09H003S	Well Type:	UNK
Source:	Department of Water Resources		
Other Name:	01N19W09H003S	GAMA PFAS Testing:	Not Reported
Groundwater Quality Data:	https://gamagroundwater.waterboards.ca.gov/gama/gamamap/public/GamaDataDisplay.asp?dataset=DWR&samp_date=&global_id=&assigned_name=01N19W09H003S&store_num=		
GeoTracker Data:	Not Reported		

K115
NNE
1/4 - 1/2 Mile
Higher

CA WELLS **CADWR0000003516**

Well ID:	01N19W09H007S	Well Type:	UNK
Source:	Department of Water Resources		
Other Name:	01N19W09H007S	GAMA PFAS Testing:	Not Reported
Groundwater Quality Data:	https://gamagroundwater.waterboards.ca.gov/gama/gamamap/public/GamaDataDisplay.asp?dataset=DWR&samp_date=&global_id=&assigned_name=01N19W09H007S&store_num=		
GeoTracker Data:	Not Reported		

K116
NNE
1/4 - 1/2 Mile
Higher

CA WELLS **CADWR0000033263**

Well ID:	01N19W09H005S	Well Type:	UNK
Source:	Department of Water Resources		
Other Name:	01N19W09H005S	GAMA PFAS Testing:	Not Reported
Groundwater Quality Data:	https://gamagroundwater.waterboards.ca.gov/gama/gamamap/public/GamaDataDisplay.asp?dataset=DWR&samp_date=&global_id=&assigned_name=01N19W09H005S&store_num=		
GeoTracker Data:	Not Reported		

Map ID
Direction
Distance
Elevation | Database | EDR ID Number

K117
NNE
1/4 - 1/2 Mile
Higher

CA WELLS **CADWR0000025158**

Well ID:	01N19W09H004S	Well Type:	UNK
Source:	Department of Water Resources		
Other Name:	01N19W09H004S	GAMA PFAS Testing:	Not Reported
Groundwater Quality Data:	https://gamagroundwater.waterboards.ca.gov/gama/gamamap/public/GamaDataDisplay.asp?dataset=DWR&samp_date=&global_id=&assigned_name=01N19W09H004S&store_num=		
GeoTracker Data:	Not Reported		

F118
SW
1/4 - 1/2 Mile
Lower

CA WELLS **CAEDF0000098985**

Well ID:	T0611100236-MW-4	Well Type:	MONITORING
Source:	EDF	Other Name:	MW-4
GAMA PFAS Testing:	Not Reported		
Groundwater Quality Data:	https://gamagroundwater.waterboards.ca.gov/gama/gamamap/public/GamaDataDisplay.asp?dataset=EDF&samp_date=&global_id=T0611100236&assigned_name=MW-4&store_num=		
GeoTracker Data:	https://geotracker.waterboards.ca.gov/profile_report.asp?cmd=MWEDFResults&global_id=T0611100236&assigned_name=MW-4		

I119
ESE
1/4 - 1/2 Mile
Higher

CA WELLS **CAEDF0000077531**

Well ID:	T0611100187-MW-3A	Well Type:	MONITORING
Source:	EDF	Other Name:	MW-3A
GAMA PFAS Testing:	Not Reported		
Groundwater Quality Data:	https://gamagroundwater.waterboards.ca.gov/gama/gamamap/public/GamaDataDisplay.asp?dataset=EDF&samp_date=&global_id=T0611100187&assigned_name=MW-3A&store_num=		
GeoTracker Data:	https://geotracker.waterboards.ca.gov/profile_report.asp?cmd=MWEDFResults&global_id=T0611100187&assigned_name=MW-3A		

I120
ESE
1/4 - 1/2 Mile
Higher

CA WELLS **CAEDF0000051588**

Well ID:	T0611100187-MW-18	Well Type:	MONITORING
Source:	EDF	Other Name:	MW-18
GAMA PFAS Testing:	Not Reported		
Groundwater Quality Data:	https://gamagroundwater.waterboards.ca.gov/gama/gamamap/public/GamaDataDisplay.asp?dataset=EDF&samp_date=&global_id=T0611100187&assigned_name=MW-18&store_num=		
GeoTracker Data:	https://geotracker.waterboards.ca.gov/profile_report.asp?cmd=MWEDFResults&global_id=T0611100187&assigned_name=MW-18		

Map ID
Direction
Distance
Elevation | Database | EDR ID Number

I121
ESE
1/4 - 1/2 Mile
Higher

CA WELLS **CAEDF0000055558**

Well ID:	T0611100187-MW-10	Well Type:	MONITORING
Source:	EDF	Other Name:	MW-10
GAMA PFAS Testing:	Not Reported		
Groundwater Quality Data:	https://gamagroundwater.waterboards.ca.gov/gama/gamamap/public/GamaDataDisplay.asp?dataset=EDF&samp_date=&global_id=T0611100187&assigned_name=MW-10&store_num=		
GeoTracker Data:	https://geotracker.waterboards.ca.gov/profile_report.asp?cmd=MWEDFResults&global_id=T0611100187&assigned_name=MW-10		

I122
ESE
1/4 - 1/2 Mile
Higher

CA WELLS **CAEDF0000070566**

Well ID:	T0611100187-MW-16	Well Type:	MONITORING
Source:	EDF	Other Name:	MW-16
GAMA PFAS Testing:	Not Reported		
Groundwater Quality Data:	https://gamagroundwater.waterboards.ca.gov/gama/gamamap/public/GamaDataDisplay.asp?dataset=EDF&samp_date=&global_id=T0611100187&assigned_name=MW-16&store_num=		
GeoTracker Data:	https://geotracker.waterboards.ca.gov/profile_report.asp?cmd=MWEDFResults&global_id=T0611100187&assigned_name=MW-16		

I123
ESE
1/4 - 1/2 Mile
Higher

CA WELLS **CAEDF0000036204**

Well ID:	T0611100187-EW-1A	Well Type:	MONITORING
Source:	EDF	Other Name:	EW-1A
GAMA PFAS Testing:	Not Reported		
Groundwater Quality Data:	https://gamagroundwater.waterboards.ca.gov/gama/gamamap/public/GamaDataDisplay.asp?dataset=EDF&samp_date=&global_id=T0611100187&assigned_name=EW-1A&store_num=		
GeoTracker Data:	https://geotracker.waterboards.ca.gov/profile_report.asp?cmd=MWEDFResults&global_id=T0611100187&assigned_name=EW-1A		

J124
NNW
1/4 - 1/2 Mile
Higher

CA WELLS **CADWR0000017999**

Well ID:	01N19W09G001S	Well Type:	UNK
Source:	Department of Water Resources		
Other Name:	01N19W09G001S	GAMA PFAS Testing:	Not Reported
Groundwater Quality Data:	https://gamagroundwater.waterboards.ca.gov/gama/gamamap/public/GamaDataDisplay.asp?dataset=DWR&samp_date=&global_id=&assigned_name=01N19W09G001S&store_num=		
GeoTracker Data:	Not Reported		

GEOCHECK® - PHYSICAL SETTING SOURCE MAP FINDINGS

Map ID
Direction
Distance
Elevation | Database | EDR ID Number

J125
NNW
1/4 - 1/2 Mile
Higher

CA WELLS **CADWR0000001235**

Well ID:	01N19W09G002S	Well Type:	UNK
Source:	Department of Water Resources		
Other Name:	01N19W09G002S	GAMA PFAS Testing:	Not Reported
Groundwater Quality Data:	https://gamagroundwater.waterboards.ca.gov/gama/gamamap/public/GamaDataDisplay.asp?dataset=DWR&samp_date=&global_id=&assigned_name=01N19W09G002S&store_num=		
GeoTracker Data:	Not Reported		

L126
SW
1/4 - 1/2 Mile
Lower

CA WELLS **CAEDF0000075139**

Well ID:	T0611100236-JHKA-2	Well Type:	MONITORING
Source:	EDF	Other Name:	JHKA-2
GAMA PFAS Testing:	Not Reported		
Groundwater Quality Data:	https://gamagroundwater.waterboards.ca.gov/gama/gamamap/public/GamaDataDisplay.asp?dataset=EDF&samp_date=&global_id=T0611100236&assigned_name=JHKA-2&store_num=		
GeoTracker Data:	https://geotracker.waterboards.ca.gov/profile_report.asp?cmd=MWEDFResults&global_id=T0611100236&assigned_name=JHKA-2		

I127
ESE
1/4 - 1/2 Mile
Higher

CA WELLS **CAEDF0000085145**

Well ID:	T0611100187-EW-2	Well Type:	MONITORING
Source:	EDF	Other Name:	EW-2
GAMA PFAS Testing:	Not Reported		
Groundwater Quality Data:	https://gamagroundwater.waterboards.ca.gov/gama/gamamap/public/GamaDataDisplay.asp?dataset=EDF&samp_date=&global_id=T0611100187&assigned_name=EW-2&store_num=		
GeoTracker Data:	https://geotracker.waterboards.ca.gov/profile_report.asp?cmd=MWEDFResults&global_id=T0611100187&assigned_name=EW-2		

M128
ESE
1/4 - 1/2 Mile
Higher

CA WELLS **CADWR0000004748**

Well ID:	01N19W10N009S	Well Type:	UNK
Source:	Department of Water Resources		
Other Name:	01N19W10N009S	GAMA PFAS Testing:	Not Reported
Groundwater Quality Data:	https://gamagroundwater.waterboards.ca.gov/gama/gamamap/public/GamaDataDisplay.asp?dataset=DWR&samp_date=&global_id=&assigned_name=01N19W10N009S&store_num=		
GeoTracker Data:	Not Reported		

Map ID
Direction
Distance
Elevation | Database | EDR ID Number

M129
ESE
1/4 - 1/2 Mile
Higher

CA WELLS **CADWR0000010864**

Well ID:	01N19W10N010S	Well Type:	UNK
Source:	Department of Water Resources		
Other Name:	01N19W10N010S	GAMA PFAS Testing:	Not Reported
Groundwater Quality Data:	https://gamagroundwater.waterboards.ca.gov/gama/gamamap/public/GamaDataDisplay.asp?dataset=DWR&samp_date=&global_id=&assigned_name=01N19W10N010S&store_num=		
GeoTracker Data:	Not Reported		

L130
SW
1/4 - 1/2 Mile
Lower

CA WELLS **CAEDF0000050363**

Well ID:	T0611100236-MW-3	Well Type:	MONITORING
Source:	EDF	Other Name:	MW-3
GAMA PFAS Testing:	Not Reported		
Groundwater Quality Data:	https://gamagroundwater.waterboards.ca.gov/gama/gamamap/public/GamaDataDisplay.asp?dataset=EDF&samp_date=&global_id=T0611100236&assigned_name=MW-3&store_num=		
GeoTracker Data:	https://geotracker.waterboards.ca.gov/profile_report.asp?cmd=MWEDFResults&global_id=T0611100236&assigned_name=MW-3		

L131
SW
1/4 - 1/2 Mile
Lower

CA WELLS **CAEDF0000064349**

Well ID:	T0611100236-MW-7	Well Type:	MONITORING
Source:	EDF	Other Name:	MW-7
GAMA PFAS Testing:	Not Reported		
Groundwater Quality Data:	https://gamagroundwater.waterboards.ca.gov/gama/gamamap/public/GamaDataDisplay.asp?dataset=EDF&samp_date=&global_id=T0611100236&assigned_name=MW-7&store_num=		
GeoTracker Data:	https://geotracker.waterboards.ca.gov/profile_report.asp?cmd=MWEDFResults&global_id=T0611100236&assigned_name=MW-7		

L132
SW
1/4 - 1/2 Mile
Lower

CA WELLS **CAEDF0000129487**

Well ID:	T0611100236-MW-6	Well Type:	MONITORING
Source:	EDF	Other Name:	MW-6
GAMA PFAS Testing:	Not Reported		
Groundwater Quality Data:	https://gamagroundwater.waterboards.ca.gov/gama/gamamap/public/GamaDataDisplay.asp?dataset=EDF&samp_date=&global_id=T0611100236&assigned_name=MW-6&store_num=		
GeoTracker Data:	https://geotracker.waterboards.ca.gov/profile_report.asp?cmd=MWEDFResults&global_id=T0611100236&assigned_name=MW-6		

Map ID
Direction
Distance
Elevation | Database | EDR ID Number

L133
SW
1/4 - 1/2 Mile
Lower

CA WELLS **CAEDF0000036056**

Well ID:	T0611100236-MW-1	Well Type:	MONITORING
Source:	EDF	Other Name:	MW-1
GAMA PFAS Testing:	Not Reported		
Groundwater Quality Data:	https://gamagroundwater.waterboards.ca.gov/gama/gamamap/public/GamaDataDisplay.asp?dataset=EDF&samp_date=&global_id=T0611100236&assigned_name=MW-1&store_num=		
GeoTracker Data:	https://geotracker.waterboards.ca.gov/profile_report.asp?cmd=MWEDFResults&global_id=T0611100236&assigned_name=MW-1		

L134
SW
1/4 - 1/2 Mile
Lower

CA WELLS **CAEDF0000040314**

Well ID:	T0611100236-MW-2	Well Type:	MONITORING
Source:	EDF	Other Name:	MW-2
GAMA PFAS Testing:	Not Reported		
Groundwater Quality Data:	https://gamagroundwater.waterboards.ca.gov/gama/gamamap/public/GamaDataDisplay.asp?dataset=EDF&samp_date=&global_id=T0611100236&assigned_name=MW-2&store_num=		
GeoTracker Data:	https://geotracker.waterboards.ca.gov/profile_report.asp?cmd=MWEDFResults&global_id=T0611100236&assigned_name=MW-2		

N135
SSW
1/2 - 1 Mile
Higher

CA WELLS **CAEDF0000085143**

Well ID:	T0611101104-MW-4	Well Type:	MONITORING
Source:	EDF	Other Name:	MW-4
GAMA PFAS Testing:	Not Reported		
Groundwater Quality Data:	https://gamagroundwater.waterboards.ca.gov/gama/gamamap/public/GamaDataDisplay.asp?dataset=EDF&samp_date=&global_id=T0611101104&assigned_name=MW-4&store_num=		
GeoTracker Data:	https://geotracker.waterboards.ca.gov/profile_report.asp?cmd=MWEDFResults&global_id=T0611101104&assigned_name=MW-4		

N136
SSW
1/2 - 1 Mile
Higher

CA WELLS **CAEDF0000073504**

Well ID:	T0611101104-MW-3	Well Type:	MONITORING
Source:	EDF	Other Name:	MW-3
GAMA PFAS Testing:	Not Reported		
Groundwater Quality Data:	https://gamagroundwater.waterboards.ca.gov/gama/gamamap/public/GamaDataDisplay.asp?dataset=EDF&samp_date=&global_id=T0611101104&assigned_name=MW-3&store_num=		
GeoTracker Data:	https://geotracker.waterboards.ca.gov/profile_report.asp?cmd=MWEDFResults&global_id=T0611101104&assigned_name=MW-3		

Map ID
Direction
Distance
Elevation | Database | EDR ID Number

137
NE
1/2 - 1 Mile
Higher

CA WELLS **CADWR0000028481**

Well ID:	01N19W10E003S	Well Type:	UNK
Source:	Department of Water Resources		
Other Name:	01N19W10E003S	GAMA PFAS Testing:	Not Reported
Groundwater Quality Data:	https://gamagroundwater.waterboards.ca.gov/gama/gamamap/public/GamaDataDisplay.asp?dataset=DWR&samp_date=&global_id=&assigned_name=01N19W10E003S&store_num=		
GeoTracker Data:	Not Reported		

N138
SSW
1/2 - 1 Mile
Higher

CA WELLS **CAEDF0000063352**

Well ID:	T0611101104-MW-2	Well Type:	MONITORING
Source:	EDF	Other Name:	MW-2
GAMA PFAS Testing:	Not Reported		
Groundwater Quality Data:	https://gamagroundwater.waterboards.ca.gov/gama/gamamap/public/GamaDataDisplay.asp?dataset=EDF&samp_date=&global_id=T0611101104&assigned_name=MW-2&store_num=		
GeoTracker Data:	https://geotracker.waterboards.ca.gov/profile_report.asp?cmd=MWEDFResults&global_id=T0611101104&assigned_name=MW-2		

N139
SSW
1/2 - 1 Mile
Higher

CA WELLS **CAEDF0000032274**

Well ID:	T0611101104-MW-1	Well Type:	MONITORING
Source:	EDF	Other Name:	MW-1
GAMA PFAS Testing:	Not Reported		
Groundwater Quality Data:	https://gamagroundwater.waterboards.ca.gov/gama/gamamap/public/GamaDataDisplay.asp?dataset=EDF&samp_date=&global_id=T0611101104&assigned_name=MW-1&store_num=		
GeoTracker Data:	https://geotracker.waterboards.ca.gov/profile_report.asp?cmd=MWEDFResults&global_id=T0611101104&assigned_name=MW-1		

140
ESE
1/2 - 1 Mile
Higher

CA WELLS **CADWR0000030887**

Well ID:	01N19W10P001S	Well Type:	UNK
Source:	Department of Water Resources		
Other Name:	01N19W10P001S	GAMA PFAS Testing:	Not Reported
Groundwater Quality Data:	https://gamagroundwater.waterboards.ca.gov/gama/gamamap/public/GamaDataDisplay.asp?dataset=DWR&samp_date=&global_id=&assigned_name=01N19W10P001S&store_num=		
GeoTracker Data:	Not Reported		

GEOCHECK® - PHYSICAL SETTING SOURCE MAP FINDINGS

Map ID
Direction
Distance
Elevation | Database | EDR ID Number

141
ENE
1/2 - 1 Mile
Higher

CA WELLS **CADWR0000028478**

Well ID:	01N19W10L005S	Well Type:	UNK
Source:	Department of Water Resources		
Other Name:	01N19W10L005S	GAMA PFAS Testing:	Not Reported
Groundwater Quality Data:	https://gamagroundwater.waterboards.ca.gov/gama/gamamap/public/GamaDataDisplay.asp?dataset=DWR&samp_date=&global_id=&assigned_name=01N19W10L005S&store_num=		
GeoTracker Data:	Not Reported		

142
NNW
1/2 - 1 Mile
Higher

CA WELLS **CADWR0000006962**

Well ID:	01N19W09B001S	Well Type:	UNK
Source:	Department of Water Resources		
Other Name:	01N19W09B001S	GAMA PFAS Testing:	Not Reported
Groundwater Quality Data:	https://gamagroundwater.waterboards.ca.gov/gama/gamamap/public/GamaDataDisplay.asp?dataset=DWR&samp_date=&global_id=&assigned_name=01N19W09B001S&store_num=		
GeoTracker Data:	Not Reported		

O143
ESE
1/2 - 1 Mile
Higher

CA WELLS **CAEDF0000138378**

Well ID:	T0611199148-MW-10	Well Type:	MONITORING
Source:	EDF	Other Name:	MW-10
GAMA PFAS Testing:	Not Reported		
Groundwater Quality Data:	https://gamagroundwater.waterboards.ca.gov/gama/gamamap/public/GamaDataDisplay.asp?dataset=EDF&samp_date=&global_id=T0611199148&assigned_name=MW-10&store_num=		
GeoTracker Data:	https://geotracker.waterboards.ca.gov/profile_report.asp?cmd=MWEDFResults&global_id=T0611199148&assigned_name=MW-10		

O144
ESE
1/2 - 1 Mile
Higher

CA WELLS **CAEDF0000039823**

Well ID:	T0611100297-MW-10	Well Type:	MONITORING
Source:	EDF	Other Name:	MW-10
GAMA PFAS Testing:	Not Reported		
Groundwater Quality Data:	https://gamagroundwater.waterboards.ca.gov/gama/gamamap/public/GamaDataDisplay.asp?dataset=EDF&samp_date=&global_id=T0611100297&assigned_name=MW-10&store_num=		
GeoTracker Data:	https://geotracker.waterboards.ca.gov/profile_report.asp?cmd=MWEDFResults&global_id=T0611100297&assigned_name=MW-10		

Map ID
Direction
Distance
Elevation | Database | EDR ID Number

P145
WNW
1/2 - 1 Mile
Lower

CA WELLS **CAEDF0000070407**

Well ID:	T0611100230-MW-1	Well Type:	MONITORING
Source:	EDF	Other Name:	MW-1
GAMA PFAS Testing:	Not Reported		
Groundwater Quality Data:	https://gamagroundwater.waterboards.ca.gov/gama/gamamap/public/GamaDataDisplay.asp?dataset=EDF&samp_date=&global_id=T0611100230&assigned_name=MW-1&store_num=		
GeoTracker Data:	https://geotracker.waterboards.ca.gov/profile_report.asp?cmd=MWEDFResults&global_id=T0611100230&assigned_name=MW-1		

P146
WNW
1/2 - 1 Mile
Lower

CA WELLS **CAEDF0000018953**

Well ID:	T0611100230-MW-2	Well Type:	MONITORING
Source:	EDF	Other Name:	MW-2
GAMA PFAS Testing:	Not Reported		
Groundwater Quality Data:	https://gamagroundwater.waterboards.ca.gov/gama/gamamap/public/GamaDataDisplay.asp?dataset=EDF&samp_date=&global_id=T0611100230&assigned_name=MW-2&store_num=		
GeoTracker Data:	https://geotracker.waterboards.ca.gov/profile_report.asp?cmd=MWEDFResults&global_id=T0611100230&assigned_name=MW-2		

P147
West
1/2 - 1 Mile
Lower

CA WELLS **CAEDF0000012413**

Well ID:	T0611100230-MW-9	Well Type:	MONITORING
Source:	EDF	Other Name:	MW-9
GAMA PFAS Testing:	Not Reported		
Groundwater Quality Data:	https://gamagroundwater.waterboards.ca.gov/gama/gamamap/public/GamaDataDisplay.asp?dataset=EDF&samp_date=&global_id=T0611100230&assigned_name=MW-9&store_num=		
GeoTracker Data:	https://geotracker.waterboards.ca.gov/profile_report.asp?cmd=MWEDFResults&global_id=T0611100230&assigned_name=MW-9		

P148
WNW
1/2 - 1 Mile
Lower

CA WELLS **CAEDF0000142441**

Well ID:	T0611100230-MW-6	Well Type:	MONITORING
Source:	EDF	Other Name:	MW-6
GAMA PFAS Testing:	Not Reported		
Groundwater Quality Data:	https://gamagroundwater.waterboards.ca.gov/gama/gamamap/public/GamaDataDisplay.asp?dataset=EDF&samp_date=&global_id=T0611100230&assigned_name=MW-6&store_num=		
GeoTracker Data:	https://geotracker.waterboards.ca.gov/profile_report.asp?cmd=MWEDFResults&global_id=T0611100230&assigned_name=MW-6		

Map ID
Direction
Distance
Elevation | Database | EDR ID Number

P149
WNW
1/2 - 1 Mile
Lower

CA WELLS **CAEDF0000008556**

Well ID:	T0611100230-MW-3	Well Type:	MONITORING
Source:	EDF	Other Name:	MW-3
GAMA PFAS Testing:	Not Reported		
Groundwater Quality Data:	https://gamagroundwater.waterboards.ca.gov/gama/gamamap/public/GamaDataDisplay.asp?dataset=EDF&samp_date=&global_id=T0611100230&assigned_name=MW-3&store_num=		
GeoTracker Data:	https://geotracker.waterboards.ca.gov/profile_report.asp?cmd=MWEDFResults&global_id=T0611100230&assigned_name=MW-3		

O150
ESE
1/2 - 1 Mile
Higher

CA WELLS **CAEDF0000019141**

Well ID:	T0611199148-MW-1	Well Type:	MONITORING
Source:	EDF	Other Name:	MW-1
GAMA PFAS Testing:	Not Reported		
Groundwater Quality Data:	https://gamagroundwater.waterboards.ca.gov/gama/gamamap/public/GamaDataDisplay.asp?dataset=EDF&samp_date=&global_id=T0611199148&assigned_name=MW-1&store_num=		
GeoTracker Data:	https://geotracker.waterboards.ca.gov/profile_report.asp?cmd=MWEDFResults&global_id=T0611199148&assigned_name=MW-1		

O151
ESE
1/2 - 1 Mile
Higher

CA WELLS **CAEDF0000138037**

Well ID:	T0611100297-MW-1	Well Type:	MONITORING
Source:	EDF	Other Name:	MW-1
GAMA PFAS Testing:	Not Reported		
Groundwater Quality Data:	https://gamagroundwater.waterboards.ca.gov/gama/gamamap/public/GamaDataDisplay.asp?dataset=EDF&samp_date=&global_id=T0611100297&assigned_name=MW-1&store_num=		
GeoTracker Data:	https://geotracker.waterboards.ca.gov/profile_report.asp?cmd=MWEDFResults&global_id=T0611100297&assigned_name=MW-1		

P152
WNW
1/2 - 1 Mile
Lower

CA WELLS **CAEDF0000098824**

Well ID:	T0611100230-MW-4	Well Type:	MONITORING
Source:	EDF	Other Name:	MW-4
GAMA PFAS Testing:	Not Reported		
Groundwater Quality Data:	https://gamagroundwater.waterboards.ca.gov/gama/gamamap/public/GamaDataDisplay.asp?dataset=EDF&samp_date=&global_id=T0611100230&assigned_name=MW-4&store_num=		
GeoTracker Data:	https://geotracker.waterboards.ca.gov/profile_report.asp?cmd=MWEDFResults&global_id=T0611100230&assigned_name=MW-4		

Map ID
Direction
Distance
Elevation | Database | EDR ID Number

O153
ESE
1/2 - 1 Mile
Higher

CA WELLS **CAEDF0000018469**

Well ID:	T0611100297-MW-9	Well Type:	MONITORING
Source:	EDF	Other Name:	MW-9
GAMA PFAS Testing:	Not Reported		
Groundwater Quality Data:	https://gamagroundwater.waterboards.ca.gov/gama/gamamap/public/GamaDataDisplay.asp?dataset=EDF&samp_date=&global_id=T0611100297&assigned_name=MW-9&store_num=		
GeoTracker Data:	https://geotracker.waterboards.ca.gov/profile_report.asp?cmd=MWEDFResults&global_id=T0611100297&assigned_name=MW-9		

O154
ESE
1/2 - 1 Mile
Higher

CA WELLS **CAEDF0000112965**

Well ID:	T0611199148-MW-9	Well Type:	MONITORING
Source:	EDF	Other Name:	MW-9
GAMA PFAS Testing:	Not Reported		
Groundwater Quality Data:	https://gamagroundwater.waterboards.ca.gov/gama/gamamap/public/GamaDataDisplay.asp?dataset=EDF&samp_date=&global_id=T0611199148&assigned_name=MW-9&store_num=		
GeoTracker Data:	https://geotracker.waterboards.ca.gov/profile_report.asp?cmd=MWEDFResults&global_id=T0611199148&assigned_name=MW-9		

O155
ESE
1/2 - 1 Mile
Higher

CA WELLS **CAEDF0000075602**

Well ID:	T0611199148-MW-11	Well Type:	MONITORING
Source:	EDF	Other Name:	MW-11
GAMA PFAS Testing:	Not Reported		
Groundwater Quality Data:	https://gamagroundwater.waterboards.ca.gov/gama/gamamap/public/GamaDataDisplay.asp?dataset=EDF&samp_date=&global_id=T0611199148&assigned_name=MW-11&store_num=		
GeoTracker Data:	https://geotracker.waterboards.ca.gov/profile_report.asp?cmd=MWEDFResults&global_id=T0611199148&assigned_name=MW-11		

O156
ESE
1/2 - 1 Mile
Higher

CA WELLS **CAEDF0000070406**

Well ID:	T0611100297-MW-11	Well Type:	MONITORING
Source:	EDF	Other Name:	MW-11
GAMA PFAS Testing:	Not Reported		
Groundwater Quality Data:	https://gamagroundwater.waterboards.ca.gov/gama/gamamap/public/GamaDataDisplay.asp?dataset=EDF&samp_date=&global_id=T0611100297&assigned_name=MW-11&store_num=		
GeoTracker Data:	https://geotracker.waterboards.ca.gov/profile_report.asp?cmd=MWEDFResults&global_id=T0611100297&assigned_name=MW-11		

Map ID
Direction
Distance
Elevation | Database | EDR ID Number

P157
WNW
1/2 - 1 Mile
Lower

CA WELLS **CAEDF0000070567**

Well ID:	T0611100230-MW-7	Well Type:	MONITORING
Source:	EDF	Other Name:	MW-7
GAMA PFAS Testing:	Not Reported		
Groundwater Quality Data:	https://gamagroundwater.waterboards.ca.gov/gama/gamamap/public/GamaDataDisplay.asp?dataset=EDF&samp_date=&global_id=T0611100230&assigned_name=MW-7&store_num=		
GeoTracker Data:	https://geotracker.waterboards.ca.gov/profile_report.asp?cmd=MWEDFResults&global_id=T0611100230&assigned_name=MW-7		

O158
ESE
1/2 - 1 Mile
Higher

CA WELLS **CAEDF0000134056**

Well ID:	T0611100297-MW-2	Well Type:	MONITORING
Source:	EDF	Other Name:	MW-2
GAMA PFAS Testing:	Not Reported		
Groundwater Quality Data:	https://gamagroundwater.waterboards.ca.gov/gama/gamamap/public/GamaDataDisplay.asp?dataset=EDF&samp_date=&global_id=T0611100297&assigned_name=MW-2&store_num=		
GeoTracker Data:	https://geotracker.waterboards.ca.gov/profile_report.asp?cmd=MWEDFResults&global_id=T0611100297&assigned_name=MW-2		

O159
ESE
1/2 - 1 Mile
Higher

CA WELLS **CAEDF0000129800**

Well ID:	T0611199148-MW-2	Well Type:	MONITORING
Source:	EDF	Other Name:	MW-2
GAMA PFAS Testing:	Not Reported		
Groundwater Quality Data:	https://gamagroundwater.waterboards.ca.gov/gama/gamamap/public/GamaDataDisplay.asp?dataset=EDF&samp_date=&global_id=T0611199148&assigned_name=MW-2&store_num=		
GeoTracker Data:	https://geotracker.waterboards.ca.gov/profile_report.asp?cmd=MWEDFResults&global_id=T0611199148&assigned_name=MW-2		

P160
West
1/2 - 1 Mile
Lower

CA WELLS **CAEDF0000126581**

Well ID:	T0611100230-MW-12	Well Type:	MONITORING
Source:	EDF	Other Name:	MW-12
GAMA PFAS Testing:	Not Reported		
Groundwater Quality Data:	https://gamagroundwater.waterboards.ca.gov/gama/gamamap/public/GamaDataDisplay.asp?dataset=EDF&samp_date=&global_id=T0611100230&assigned_name=MW-12&store_num=		
GeoTracker Data:	https://geotracker.waterboards.ca.gov/profile_report.asp?cmd=MWEDFResults&global_id=T0611100230&assigned_name=MW-12		

Map ID
Direction
Distance
Elevation | Database | EDR ID Number

P161
WNW
1/2 - 1 Mile
Lower

CA WELLS **CAEDF0000003257**

Well ID:	T0611100230-MW-8	Well Type:	MONITORING
Source:	EDF	Other Name:	MW-8
GAMA PFAS Testing:	Not Reported		
Groundwater Quality Data:	https://gamagroundwater.waterboards.ca.gov/gama/gamamap/public/GamaDataDisplay.asp?dataset=EDF&samp_date=&global_id=T0611100230&assigned_name=MW-8&store_num=		
GeoTracker Data:	https://geotracker.waterboards.ca.gov/profile_report.asp?cmd=MWEDFResults&global_id=T0611100230&assigned_name=MW-8		

P162
West
1/2 - 1 Mile
Lower

CA WELLS **CAEDF0000007899**

Well ID:	T0611100230-MW-13	Well Type:	MONITORING
Source:	EDF	Other Name:	MW-13
GAMA PFAS Testing:	Not Reported		
Groundwater Quality Data:	https://gamagroundwater.waterboards.ca.gov/gama/gamamap/public/GamaDataDisplay.asp?dataset=EDF&samp_date=&global_id=T0611100230&assigned_name=MW-13&store_num=		
GeoTracker Data:	https://geotracker.waterboards.ca.gov/profile_report.asp?cmd=MWEDFResults&global_id=T0611100230&assigned_name=MW-13		

P163
WNW
1/2 - 1 Mile
Lower

CA WELLS **CAEDF0000108711**

Well ID:	T0611100230-MW-5	Well Type:	MONITORING
Source:	EDF	Other Name:	MW-5
GAMA PFAS Testing:	Not Reported		
Groundwater Quality Data:	https://gamagroundwater.waterboards.ca.gov/gama/gamamap/public/GamaDataDisplay.asp?dataset=EDF&samp_date=&global_id=T0611100230&assigned_name=MW-5&store_num=		
GeoTracker Data:	https://geotracker.waterboards.ca.gov/profile_report.asp?cmd=MWEDFResults&global_id=T0611100230&assigned_name=MW-5		

O164
ESE
1/2 - 1 Mile
Higher

CA WELLS **CAEDF0000123107**

Well ID:	T0611100297-MW-8	Well Type:	MONITORING
Source:	EDF	Other Name:	MW-8
GAMA PFAS Testing:	Not Reported		
Groundwater Quality Data:	https://gamagroundwater.waterboards.ca.gov/gama/gamamap/public/GamaDataDisplay.asp?dataset=EDF&samp_date=&global_id=T0611100297&assigned_name=MW-8&store_num=		
GeoTracker Data:	https://geotracker.waterboards.ca.gov/profile_report.asp?cmd=MWEDFResults&global_id=T0611100297&assigned_name=MW-8		

Map ID
Direction
Distance
Elevation | Database | EDR ID Number

O165
ESE
1/2 - 1 Mile
Higher

CA WELLS **CAEDF0000101384**

Well ID:	T0611199148-PZ-1	Well Type:	MONITORING
Source:	EDF	Other Name:	PZ-1
GAMA PFAS Testing:	Not Reported		
Groundwater Quality Data:	https://gamagroundwater.waterboards.ca.gov/gama/gamamap/public/GamaDataDisplay.asp?dataset=EDF&samp_date=&global_id=T0611199148&assigned_name=PZ-1&store_num=		
GeoTracker Data:	https://geotracker.waterboards.ca.gov/profile_report.asp?cmd=MWEDFResults&global_id=T0611199148&assigned_name=PZ-1		

O166
ESE
1/2 - 1 Mile
Higher

CA WELLS **CAEDF0000021238**

Well ID:	T0611199148-MW-8	Well Type:	MONITORING
Source:	EDF	Other Name:	MW-8
GAMA PFAS Testing:	Not Reported		
Groundwater Quality Data:	https://gamagroundwater.waterboards.ca.gov/gama/gamamap/public/GamaDataDisplay.asp?dataset=EDF&samp_date=&global_id=T0611199148&assigned_name=MW-8&store_num=		
GeoTracker Data:	https://geotracker.waterboards.ca.gov/profile_report.asp?cmd=MWEDFResults&global_id=T0611199148&assigned_name=MW-8		

O167
ESE
1/2 - 1 Mile
Higher

CA WELLS **CAEDF0000032500**

Well ID:	T0611100297-MW-7	Well Type:	MONITORING
Source:	EDF	Other Name:	MW-7
GAMA PFAS Testing:	Not Reported		
Groundwater Quality Data:	https://gamagroundwater.waterboards.ca.gov/gama/gamamap/public/GamaDataDisplay.asp?dataset=EDF&samp_date=&global_id=T0611100297&assigned_name=MW-7&store_num=		
GeoTracker Data:	https://geotracker.waterboards.ca.gov/profile_report.asp?cmd=MWEDFResults&global_id=T0611100297&assigned_name=MW-7		

O168
ESE
1/2 - 1 Mile
Higher

CA WELLS **CAEDF0000023598**

Well ID:	T0611199148-MW-4	Well Type:	MONITORING
Source:	EDF	Other Name:	MW-4
GAMA PFAS Testing:	Not Reported		
Groundwater Quality Data:	https://gamagroundwater.waterboards.ca.gov/gama/gamamap/public/GamaDataDisplay.asp?dataset=EDF&samp_date=&global_id=T0611199148&assigned_name=MW-4&store_num=		
GeoTracker Data:	https://geotracker.waterboards.ca.gov/profile_report.asp?cmd=MWEDFResults&global_id=T0611199148&assigned_name=MW-4		

Map ID
Direction
Distance
Elevation | Database | EDR ID Number

O169
ESE
1/2 - 1 Mile
Higher

CA WELLS **CAEDF0000016872**

Well ID:	T0611100297-MW-4	Well Type:	MONITORING
Source:	EDF	Other Name:	MW-4
GAMA PFAS Testing:	Not Reported		
Groundwater Quality Data:	https://gamagroundwater.waterboards.ca.gov/gama/gamamap/public/GamaDataDisplay.asp?dataset=EDF&samp_date=&global_id=T0611100297&assigned_name=MW-4&store_num=		
GeoTracker Data:	https://geotracker.waterboards.ca.gov/profile_report.asp?cmd=MWEDFResults&global_id=T0611100297&assigned_name=MW-4		

O170
ESE
1/2 - 1 Mile
Higher

CA WELLS **CAEDF0000101169**

Well ID:	T0611199148-MW-7	Well Type:	MONITORING
Source:	EDF	Other Name:	MW-7
GAMA PFAS Testing:	Not Reported		
Groundwater Quality Data:	https://gamagroundwater.waterboards.ca.gov/gama/gamamap/public/GamaDataDisplay.asp?dataset=EDF&samp_date=&global_id=T0611199148&assigned_name=MW-7&store_num=		
GeoTracker Data:	https://geotracker.waterboards.ca.gov/profile_report.asp?cmd=MWEDFResults&global_id=T0611199148&assigned_name=MW-7		

P171
WNW
1/2 - 1 Mile
Lower

CA WELLS **CAEDF0000009515**

Well ID:	T0611100230-MW-10	Well Type:	MONITORING
Source:	EDF	Other Name:	MW-10
GAMA PFAS Testing:	Not Reported		
Groundwater Quality Data:	https://gamagroundwater.waterboards.ca.gov/gama/gamamap/public/GamaDataDisplay.asp?dataset=EDF&samp_date=&global_id=T0611100230&assigned_name=MW-10&store_num=		
GeoTracker Data:	https://geotracker.waterboards.ca.gov/profile_report.asp?cmd=MWEDFResults&global_id=T0611100230&assigned_name=MW-10		

O172
ESE
1/2 - 1 Mile
Higher

CA WELLS **CAEDF0000072568**

Well ID:	T0611199148-MW-12	Well Type:	MONITORING
Source:	EDF	Other Name:	MW-12
GAMA PFAS Testing:	Not Reported		
Groundwater Quality Data:	https://gamagroundwater.waterboards.ca.gov/gama/gamamap/public/GamaDataDisplay.asp?dataset=EDF&samp_date=&global_id=T0611199148&assigned_name=MW-12&store_num=		
GeoTracker Data:	https://geotracker.waterboards.ca.gov/profile_report.asp?cmd=MWEDFResults&global_id=T0611199148&assigned_name=MW-12		

Map ID
Direction
Distance
Elevation | Database | EDR ID Number

P173
WNW
1/2 - 1 Mile
Lower

CA WELLS **CAEDF0000018468**

Well ID:	T0611100230-MW-11	Well Type:	MONITORING
Source:	EDF	Other Name:	MW-11
GAMA PFAS Testing:	Not Reported		
Groundwater Quality Data:	https://gamagroundwater.waterboards.ca.gov/gama/gamamap/public/GamaDataDisplay.asp?dataset=EDF&samp_date=&global_id=T0611100230&assigned_name=MW-11&store_num=		
GeoTracker Data:	https://geotracker.waterboards.ca.gov/profile_report.asp?cmd=MWEDFResults&global_id=T0611100230&assigned_name=MW-11		

O174
ESE
1/2 - 1 Mile
Higher

CA WELLS **CAEDF0000056865**

Well ID:	T0611199148-IW-1	Well Type:	MONITORING
Source:	EDF	Other Name:	IW-1
GAMA PFAS Testing:	Not Reported		
Groundwater Quality Data:	https://gamagroundwater.waterboards.ca.gov/gama/gamamap/public/GamaDataDisplay.asp?dataset=EDF&samp_date=&global_id=T0611199148&assigned_name=IW-1&store_num=		
GeoTracker Data:	https://geotracker.waterboards.ca.gov/profile_report.asp?cmd=MWEDFResults&global_id=T0611199148&assigned_name=IW-1		

O175
ESE
1/2 - 1 Mile
Higher

CA WELLS **CAEDF0000061715**

Well ID:	T0611199148-PZ-2	Well Type:	MONITORING
Source:	EDF	Other Name:	PZ-2
GAMA PFAS Testing:	Not Reported		
Groundwater Quality Data:	https://gamagroundwater.waterboards.ca.gov/gama/gamamap/public/GamaDataDisplay.asp?dataset=EDF&samp_date=&global_id=T0611199148&assigned_name=PZ-2&store_num=		
GeoTracker Data:	https://geotracker.waterboards.ca.gov/profile_report.asp?cmd=MWEDFResults&global_id=T0611199148&assigned_name=PZ-2		

O176
ESE
1/2 - 1 Mile
Higher

CA WELLS **CAEDF0000012901**

Well ID:	T0611199148-MW-3	Well Type:	MONITORING
Source:	EDF	Other Name:	MW-3
GAMA PFAS Testing:	Not Reported		
Groundwater Quality Data:	https://gamagroundwater.waterboards.ca.gov/gama/gamamap/public/GamaDataDisplay.asp?dataset=EDF&samp_date=&global_id=T0611199148&assigned_name=MW-3&store_num=		
GeoTracker Data:	https://geotracker.waterboards.ca.gov/profile_report.asp?cmd=MWEDFResults&global_id=T0611199148&assigned_name=MW-3		

Map ID
Direction
Distance
Elevation | Database | EDR ID Number

O177
ESE
1/2 - 1 Mile
Higher

CA WELLS **CAEDF0000047910**

Well ID:	T0611100297-MW-3	Well Type:	MONITORING
Source:	EDF	Other Name:	MW-3
GAMA PFAS Testing:	Not Reported		
Groundwater Quality Data:	https://gamagroundwater.waterboards.ca.gov/gama/gamamap/public/GamaDataDisplay.asp?dataset=EDF&samp_date=&global_id=T0611100297&assigned_name=MW-3&store_num=		
GeoTracker Data:	https://geotracker.waterboards.ca.gov/profile_report.asp?cmd=MWEDFResults&global_id=T0611100297&assigned_name=MW-3		

O178
ESE
1/2 - 1 Mile
Higher

CA WELLS **CAEDF0000091938**

Well ID:	T0611199148-IW-2	Well Type:	MONITORING
Source:	EDF	Other Name:	IW-2
GAMA PFAS Testing:	Not Reported		
Groundwater Quality Data:	https://gamagroundwater.waterboards.ca.gov/gama/gamamap/public/GamaDataDisplay.asp?dataset=EDF&samp_date=&global_id=T0611199148&assigned_name=IW-2&store_num=		
GeoTracker Data:	https://geotracker.waterboards.ca.gov/profile_report.asp?cmd=MWEDFResults&global_id=T0611199148&assigned_name=IW-2		

O179
ESE
1/2 - 1 Mile
Higher

CA WELLS **CAEDF0000105209**

Well ID:	T0611199148-PZ-3	Well Type:	MONITORING
Source:	EDF	Other Name:	PZ-3
GAMA PFAS Testing:	Not Reported		
Groundwater Quality Data:	https://gamagroundwater.waterboards.ca.gov/gama/gamamap/public/GamaDataDisplay.asp?dataset=EDF&samp_date=&global_id=T0611199148&assigned_name=PZ-3&store_num=		
GeoTracker Data:	https://geotracker.waterboards.ca.gov/profile_report.asp?cmd=MWEDFResults&global_id=T0611199148&assigned_name=PZ-3		

O180
ESE
1/2 - 1 Mile
Higher

CA WELLS **CAEDF0000100542**

Well ID:	T0611199148-PZ-4	Well Type:	MONITORING
Source:	EDF	Other Name:	PZ-4
GAMA PFAS Testing:	Not Reported		
Groundwater Quality Data:	https://gamagroundwater.waterboards.ca.gov/gama/gamamap/public/GamaDataDisplay.asp?dataset=EDF&samp_date=&global_id=T0611199148&assigned_name=PZ-4&store_num=		
GeoTracker Data:	https://geotracker.waterboards.ca.gov/profile_report.asp?cmd=MWEDFResults&global_id=T0611199148&assigned_name=PZ-4		

Map ID
Direction
Distance
Elevation | Database | EDR ID Number

O181
ESE
1/2 - 1 Mile
Higher

CA WELLS **CAEDF0000100251**

Well ID:	T0611199148-MW-5	Well Type:	MONITORING
Source:	EDF	Other Name:	MW-5
GAMA PFAS Testing:	Not Reported		
Groundwater Quality Data:	https://gamagroundwater.waterboards.ca.gov/gama/gamamap/public/GamaDataDisplay.asp?dataset=EDF&samp_date=&global_id=T0611199148&assigned_name=MW-5&store_num=		
GeoTracker Data:	https://geotracker.waterboards.ca.gov/profile_report.asp?cmd=MWEDFResults&global_id=T0611199148&assigned_name=MW-5		

O182
ESE
1/2 - 1 Mile
Higher

CA WELLS **CAEDF0000075140**

Well ID:	T0611199148-MW-6	Well Type:	MONITORING
Source:	EDF	Other Name:	MW-6
GAMA PFAS Testing:	Not Reported		
Groundwater Quality Data:	https://gamagroundwater.waterboards.ca.gov/gama/gamamap/public/GamaDataDisplay.asp?dataset=EDF&samp_date=&global_id=T0611199148&assigned_name=MW-6&store_num=		
GeoTracker Data:	https://geotracker.waterboards.ca.gov/profile_report.asp?cmd=MWEDFResults&global_id=T0611199148&assigned_name=MW-6		

O183
ESE
1/2 - 1 Mile
Higher

CA WELLS **CAEDF0000083417**

Well ID:	T0611100297-MW-5	Well Type:	MONITORING
Source:	EDF	Other Name:	MW-5
GAMA PFAS Testing:	Not Reported		
Groundwater Quality Data:	https://gamagroundwater.waterboards.ca.gov/gama/gamamap/public/GamaDataDisplay.asp?dataset=EDF&samp_date=&global_id=T0611100297&assigned_name=MW-5&store_num=		
GeoTracker Data:	https://geotracker.waterboards.ca.gov/profile_report.asp?cmd=MWEDFResults&global_id=T0611100297&assigned_name=MW-5		

P184
West
1/2 - 1 Mile
Lower

CA WELLS **CAEDF0000137094**

Well ID:	T0611100230-MW-14	Well Type:	MONITORING
Source:	EDF	Other Name:	MW-14
GAMA PFAS Testing:	Not Reported		
Groundwater Quality Data:	https://gamagroundwater.waterboards.ca.gov/gama/gamamap/public/GamaDataDisplay.asp?dataset=EDF&samp_date=&global_id=T0611100230&assigned_name=MW-14&store_num=		
GeoTracker Data:	https://geotracker.waterboards.ca.gov/profile_report.asp?cmd=MWEDFResults&global_id=T0611100230&assigned_name=MW-14		

Map ID
Direction
Distance
Elevation | Database | EDR ID Number

O185
ESE
1/2 - 1 Mile
Higher

CA WELLS **CAEDF0000115386**

Well ID:	T0611100809-MW9	Well Type:	MONITORING
Source:	EDF	Other Name:	MW9
GAMA PFAS Testing:	Not Reported		
Groundwater Quality Data:	https://gamagroundwater.waterboards.ca.gov/gama/gamamap/public/GamaDataDisplay.asp?dataset=EDF&samp_date=&global_id=T0611100809&assigned_name=MW9&store_num=		
GeoTracker Data:	https://geotracker.waterboards.ca.gov/profile_report.asp?cmd=MWEDFResults&global_id=T0611100809&assigned_name=MW9		

O186
ESE
1/2 - 1 Mile
Higher

CA WELLS **CAEDF0000074765**

Well ID:	T0611100297-MW-6	Well Type:	MONITORING
Source:	EDF	Other Name:	MW-6
GAMA PFAS Testing:	Not Reported		
Groundwater Quality Data:	https://gamagroundwater.waterboards.ca.gov/gama/gamamap/public/GamaDataDisplay.asp?dataset=EDF&samp_date=&global_id=T0611100297&assigned_name=MW-6&store_num=		
GeoTracker Data:	https://geotracker.waterboards.ca.gov/profile_report.asp?cmd=MWEDFResults&global_id=T0611100297&assigned_name=MW-6		

O187
ESE
1/2 - 1 Mile
Higher

CA WELLS **CAEDF0000007502**

Well ID:	T0611197030-MW9	Well Type:	MONITORING
Source:	EDF	Other Name:	MW9
GAMA PFAS Testing:	Not Reported		
Groundwater Quality Data:	https://gamagroundwater.waterboards.ca.gov/gama/gamamap/public/GamaDataDisplay.asp?dataset=EDF&samp_date=&global_id=T0611197030&assigned_name=MW9&store_num=		
GeoTracker Data:	https://geotracker.waterboards.ca.gov/profile_report.asp?cmd=MWEDFResults&global_id=T0611197030&assigned_name=MW9		

Q188
West
1/2 - 1 Mile
Lower

CA WELLS **CAEDF0000082630**

Well ID:	T0611100230-MW-17	Well Type:	MONITORING
Source:	EDF	Other Name:	MW-17
GAMA PFAS Testing:	Not Reported		
Groundwater Quality Data:	https://gamagroundwater.waterboards.ca.gov/gama/gamamap/public/GamaDataDisplay.asp?dataset=EDF&samp_date=&global_id=T0611100230&assigned_name=MW-17&store_num=		
GeoTracker Data:	https://geotracker.waterboards.ca.gov/profile_report.asp?cmd=MWEDFResults&global_id=T0611100230&assigned_name=MW-17		

Map ID
Direction
Distance
Elevation | Database | EDR ID Number

P189
West
1/2 - 1 Mile
Lower

CA WELLS **CAEDF0000097781**

Well ID:	T0611100230-MW-15	Well Type:	MONITORING
Source:	EDF	Other Name:	MW-15
GAMA PFAS Testing:	Not Reported		
Groundwater Quality Data:	https://gamagroundwater.waterboards.ca.gov/gama/gamamap/public/GamaDataDisplay.asp?dataset=EDF&samp_date=&global_id=T0611100230&assigned_name=MW-15&store_num=		
GeoTracker Data:	https://geotracker.waterboards.ca.gov/profile_report.asp?cmd=MWEDFResults&global_id=T0611100230&assigned_name=MW-15		

O190
ESE
1/2 - 1 Mile
Higher

CA WELLS **CAEDF0000050749**

Well ID:	T0611197030-MW3	Well Type:	MONITORING
Source:	EDF	Other Name:	MW3
GAMA PFAS Testing:	Not Reported		
Groundwater Quality Data:	https://gamagroundwater.waterboards.ca.gov/gama/gamamap/public/GamaDataDisplay.asp?dataset=EDF&samp_date=&global_id=T0611197030&assigned_name=MW3&store_num=		
GeoTracker Data:	https://geotracker.waterboards.ca.gov/profile_report.asp?cmd=MWEDFResults&global_id=T0611197030&assigned_name=MW3		

O191
ESE
1/2 - 1 Mile
Higher

CA WELLS **CAEDF0000136189**

Well ID:	T0611100809-MW3	Well Type:	MONITORING
Source:	EDF	Other Name:	MW3
GAMA PFAS Testing:	Not Reported		
Groundwater Quality Data:	https://gamagroundwater.waterboards.ca.gov/gama/gamamap/public/GamaDataDisplay.asp?dataset=EDF&samp_date=&global_id=T0611100809&assigned_name=MW3&store_num=		
GeoTracker Data:	https://geotracker.waterboards.ca.gov/profile_report.asp?cmd=MWEDFResults&global_id=T0611100809&assigned_name=MW3		

O192
ESE
1/2 - 1 Mile
Higher

CA WELLS **CAEDF0000008367**

Well ID:	T0611100809-MW7	Well Type:	MONITORING
Source:	EDF	Other Name:	MW7
GAMA PFAS Testing:	Not Reported		
Groundwater Quality Data:	https://gamagroundwater.waterboards.ca.gov/gama/gamamap/public/GamaDataDisplay.asp?dataset=EDF&samp_date=&global_id=T0611100809&assigned_name=MW7&store_num=		
GeoTracker Data:	https://geotracker.waterboards.ca.gov/profile_report.asp?cmd=MWEDFResults&global_id=T0611100809&assigned_name=MW7		

Map ID
Direction
Distance
Elevation | Database | EDR ID Number

O193
ESE
1/2 - 1 Mile
Higher

CA WELLS **CAEDF0000037686**

Well ID:	T0611197030-MW7	Well Type:	MONITORING
Source:	EDF	Other Name:	MW7
GAMA PFAS Testing:	Not Reported		
Groundwater Quality Data:	https://gamagroundwater.waterboards.ca.gov/gama/gamamap/public/GamaDataDisplay.asp?dataset=EDF&samp_date=&global_id=T0611197030&assigned_name=MW7&store_num=		
GeoTracker Data:	https://geotracker.waterboards.ca.gov/profile_report.asp?cmd=MWEDFResults&global_id=T0611197030&assigned_name=MW7		

O194
ESE
1/2 - 1 Mile
Higher

CA WELLS **CAEDF0000132860**

Well ID:	T0611100809-MW6	Well Type:	MONITORING
Source:	EDF	Other Name:	MW6
GAMA PFAS Testing:	Not Reported		
Groundwater Quality Data:	https://gamagroundwater.waterboards.ca.gov/gama/gamamap/public/GamaDataDisplay.asp?dataset=EDF&samp_date=&global_id=T0611100809&assigned_name=MW6&store_num=		
GeoTracker Data:	https://geotracker.waterboards.ca.gov/profile_report.asp?cmd=MWEDFResults&global_id=T0611100809&assigned_name=MW6		

O195
ESE
1/2 - 1 Mile
Higher

CA WELLS **CAEDF0000021812**

Well ID:	T0611197030-MW6	Well Type:	MONITORING
Source:	EDF	Other Name:	MW6
GAMA PFAS Testing:	Not Reported		
Groundwater Quality Data:	https://gamagroundwater.waterboards.ca.gov/gama/gamamap/public/GamaDataDisplay.asp?dataset=EDF&samp_date=&global_id=T0611197030&assigned_name=MW6&store_num=		
GeoTracker Data:	https://geotracker.waterboards.ca.gov/profile_report.asp?cmd=MWEDFResults&global_id=T0611197030&assigned_name=MW6		

P196
WNW
1/2 - 1 Mile
Lower

CA WELLS **CAEDF0000139581**

Well ID:	T0611100230-MW-16	Well Type:	MONITORING
Source:	EDF	Other Name:	MW-16
GAMA PFAS Testing:	Not Reported		
Groundwater Quality Data:	https://gamagroundwater.waterboards.ca.gov/gama/gamamap/public/GamaDataDisplay.asp?dataset=EDF&samp_date=&global_id=T0611100230&assigned_name=MW-16&store_num=		
GeoTracker Data:	https://geotracker.waterboards.ca.gov/profile_report.asp?cmd=MWEDFResults&global_id=T0611100230&assigned_name=MW-16		

Map ID
Direction
Distance
Elevation | Database | EDR ID Number

O197
ESE
1/2 - 1 Mile
Higher

CA WELLS **CAEDF0000063351**

Well ID:	T0611197030-B1	Well Type:	MONITORING
Source:	EDF	Other Name:	B1
GAMA PFAS Testing:	Not Reported		
Groundwater Quality Data:	https://gamagroundwater.waterboards.ca.gov/gama/gamamap/public/GamaDataDisplay.asp?dataset=EDF&samp_date=&global_id=T0611197030&assigned_name=B1&store_num=		
GeoTracker Data:	https://geotracker.waterboards.ca.gov/profile_report.asp?cmd=MWEDFResults&global_id=T0611197030&assigned_name=B1		

O198
ESE
1/2 - 1 Mile
Higher

CA WELLS **CAEDF0000123938**

Well ID:	T0611197030-MW1	Well Type:	MONITORING
Source:	EDF	Other Name:	MW1
GAMA PFAS Testing:	Not Reported		
Groundwater Quality Data:	https://gamagroundwater.waterboards.ca.gov/gama/gamamap/public/GamaDataDisplay.asp?dataset=EDF&samp_date=&global_id=T0611197030&assigned_name=MW1&store_num=		
GeoTracker Data:	https://geotracker.waterboards.ca.gov/profile_report.asp?cmd=MWEDFResults&global_id=T0611197030&assigned_name=MW1		

O199
ESE
1/2 - 1 Mile
Higher

CA WELLS **CAEDF0000044839**

Well ID:	T0611100809-MW1	Well Type:	MONITORING
Source:	EDF	Other Name:	MW1
GAMA PFAS Testing:	Not Reported		
Groundwater Quality Data:	https://gamagroundwater.waterboards.ca.gov/gama/gamamap/public/GamaDataDisplay.asp?dataset=EDF&samp_date=&global_id=T0611100809&assigned_name=MW1&store_num=		
GeoTracker Data:	https://geotracker.waterboards.ca.gov/profile_report.asp?cmd=MWEDFResults&global_id=T0611100809&assigned_name=MW1		

O200
ESE
1/2 - 1 Mile
Higher

CA WELLS **CAEDF0000049275**

Well ID:	T0611100809-B1	Well Type:	MONITORING
Source:	EDF	Other Name:	B1
GAMA PFAS Testing:	Not Reported		
Groundwater Quality Data:	https://gamagroundwater.waterboards.ca.gov/gama/gamamap/public/GamaDataDisplay.asp?dataset=EDF&samp_date=&global_id=T0611100809&assigned_name=B1&store_num=		
GeoTracker Data:	https://geotracker.waterboards.ca.gov/profile_report.asp?cmd=MWEDFResults&global_id=T0611100809&assigned_name=B1		

Map ID
Direction
Distance
Elevation | Database | EDR ID Number

O201
ESE
1/2 - 1 Mile
Higher

CA WELLS **CAEDF0000094092**

Well ID:	T0611197030-TSG-B2R	Well Type:	MONITORING
Source:	EDF	Other Name:	TSG-B2R
GAMA PFAS Testing:	Not Reported		
Groundwater Quality Data:	https://gamagroundwater.waterboards.ca.gov/gama/gamamap/public/GamaDataDisplay.asp?dataset=EDF&samp_date=&global_id=T0611197030&assigned_name=TSG-B2R&store_num=		
GeoTracker Data:	https://geotracker.waterboards.ca.gov/profile_report.asp?cmd=MWEDFResults&global_id=T0611197030&assigned_name=TSG-B2R		

Q202
West
1/2 - 1 Mile
Lower

CA WELLS **CAEDF0000101385**

Well ID:	T0611100230-SP-13	Well Type:	MONITORING
Source:	EDF	Other Name:	SP-13
GAMA PFAS Testing:	Not Reported		
Groundwater Quality Data:	https://gamagroundwater.waterboards.ca.gov/gama/gamamap/public/GamaDataDisplay.asp?dataset=EDF&samp_date=&global_id=T0611100230&assigned_name=SP-13&store_num=		
GeoTracker Data:	https://geotracker.waterboards.ca.gov/profile_report.asp?cmd=MWEDFResults&global_id=T0611100230&assigned_name=SP-13		

Q203
West
1/2 - 1 Mile
Lower

CA WELLS **CAEDF0000084857**

Well ID:	T0611100230-SP-10	Well Type:	MONITORING
Source:	EDF	Other Name:	SP-10
GAMA PFAS Testing:	Not Reported		
Groundwater Quality Data:	https://gamagroundwater.waterboards.ca.gov/gama/gamamap/public/GamaDataDisplay.asp?dataset=EDF&samp_date=&global_id=T0611100230&assigned_name=SP-10&store_num=		
GeoTracker Data:	https://geotracker.waterboards.ca.gov/profile_report.asp?cmd=MWEDFResults&global_id=T0611100230&assigned_name=SP-10		

Q204
West
1/2 - 1 Mile
Lower

CA WELLS **CAEDF0000091245**

Well ID:	T0611100230-MW-18	Well Type:	MONITORING
Source:	EDF	Other Name:	MW-18
GAMA PFAS Testing:	Not Reported		
Groundwater Quality Data:	https://gamagroundwater.waterboards.ca.gov/gama/gamamap/public/GamaDataDisplay.asp?dataset=EDF&samp_date=&global_id=T0611100230&assigned_name=MW-18&store_num=		
GeoTracker Data:	https://geotracker.waterboards.ca.gov/profile_report.asp?cmd=MWEDFResults&global_id=T0611100230&assigned_name=MW-18		

Map ID
Direction
Distance
Elevation | Database | EDR ID Number

R205
ESE
1/2 - 1 Mile
Higher

CA WELLS **CAEDF0000137093**

Well ID:	T0611197030-MW4	Well Type:	MONITORING
Source:	EDF	Other Name:	MW4
GAMA PFAS Testing:	Not Reported		
Groundwater Quality Data:	https://gamagroundwater.waterboards.ca.gov/gama/gamamap/public/GamaDataDisplay.asp?dataset=EDF&samp_date=&global_id=T0611197030&assigned_name=MW4&store_num=		
GeoTracker Data:	https://geotracker.waterboards.ca.gov/profile_report.asp?cmd=MWEDFResults&global_id=T0611197030&assigned_name=MW4		

R206
ESE
1/2 - 1 Mile
Higher

CA WELLS **CAEDF0000127692**

Well ID:	T0611100809-MW4	Well Type:	MONITORING
Source:	EDF	Other Name:	MW4
GAMA PFAS Testing:	Not Reported		
Groundwater Quality Data:	https://gamagroundwater.waterboards.ca.gov/gama/gamamap/public/GamaDataDisplay.asp?dataset=EDF&samp_date=&global_id=T0611100809&assigned_name=MW4&store_num=		
GeoTracker Data:	https://geotracker.waterboards.ca.gov/profile_report.asp?cmd=MWEDFResults&global_id=T0611100809&assigned_name=MW4		

O207
ESE
1/2 - 1 Mile
Higher

CA WELLS **CAEDF0000057939**

Well ID:	T0611100809-MW2	Well Type:	MONITORING
Source:	EDF	Other Name:	MW2
GAMA PFAS Testing:	Not Reported		
Groundwater Quality Data:	https://gamagroundwater.waterboards.ca.gov/gama/gamamap/public/GamaDataDisplay.asp?dataset=EDF&samp_date=&global_id=T0611100809&assigned_name=MW2&store_num=		
GeoTracker Data:	https://geotracker.waterboards.ca.gov/profile_report.asp?cmd=MWEDFResults&global_id=T0611100809&assigned_name=MW2		

O208
ESE
1/2 - 1 Mile
Higher

CA WELLS **CAEDF0000041617**

Well ID:	T0611197030-MW2	Well Type:	MONITORING
Source:	EDF	Other Name:	MW2
GAMA PFAS Testing:	Not Reported		
Groundwater Quality Data:	https://gamagroundwater.waterboards.ca.gov/gama/gamamap/public/GamaDataDisplay.asp?dataset=EDF&samp_date=&global_id=T0611197030&assigned_name=MW2&store_num=		
GeoTracker Data:	https://geotracker.waterboards.ca.gov/profile_report.asp?cmd=MWEDFResults&global_id=T0611197030&assigned_name=MW2		

Map ID
Direction
Distance
Elevation | Database | EDR ID Number

P209
WNW
1/2 - 1 Mile
Lower

CA WELLS **CAEDF0000013782**

Well ID:	T0611100230-SP-7	Well Type:	MONITORING
Source:	EDF	Other Name:	SP-7
GAMA PFAS Testing:	Not Reported		
Groundwater Quality Data:	https://gamagroundwater.waterboards.ca.gov/gama/gamamap/public/GamaDataDisplay.asp?dataset=EDF&samp_date=&global_id=T0611100230&assigned_name=SP-7&store_num=		
GeoTracker Data:	https://geotracker.waterboards.ca.gov/profile_report.asp?cmd=MWEDFResults&global_id=T0611100230&assigned_name=SP-7		

R210
ESE
1/2 - 1 Mile
Higher

CA WELLS **CAEDF0000121087**

Well ID:	T0611197030-MW8	Well Type:	MONITORING
Source:	EDF	Other Name:	MW8
GAMA PFAS Testing:	Not Reported		
Groundwater Quality Data:	https://gamagroundwater.waterboards.ca.gov/gama/gamamap/public/GamaDataDisplay.asp?dataset=EDF&samp_date=&global_id=T0611197030&assigned_name=MW8&store_num=		
GeoTracker Data:	https://geotracker.waterboards.ca.gov/profile_report.asp?cmd=MWEDFResults&global_id=T0611197030&assigned_name=MW8		

R211
ESE
1/2 - 1 Mile
Higher

CA WELLS **CAEDF0000065594**

Well ID:	T0611100809-MW8	Well Type:	MONITORING
Source:	EDF	Other Name:	MW8
GAMA PFAS Testing:	Not Reported		
Groundwater Quality Data:	https://gamagroundwater.waterboards.ca.gov/gama/gamamap/public/GamaDataDisplay.asp?dataset=EDF&samp_date=&global_id=T0611100809&assigned_name=MW8&store_num=		
GeoTracker Data:	https://geotracker.waterboards.ca.gov/profile_report.asp?cmd=MWEDFResults&global_id=T0611100809&assigned_name=MW8		

Q212
West
1/2 - 1 Mile
Lower

CA WELLS **CAEDF0000037687**

Well ID:	T0611100230-GW-4	Well Type:	MONITORING
Source:	EDF	Other Name:	GW-4
GAMA PFAS Testing:	Not Reported		
Groundwater Quality Data:	https://gamagroundwater.waterboards.ca.gov/gama/gamamap/public/GamaDataDisplay.asp?dataset=EDF&samp_date=&global_id=T0611100230&assigned_name=GW-4&store_num=		
GeoTracker Data:	https://geotracker.waterboards.ca.gov/profile_report.asp?cmd=MWEDFResults&global_id=T0611100230&assigned_name=GW-4		

Map ID
Direction
Distance
Elevation

	Database	EDR ID Number
R213 **ESE** **1/2 - 1 Mile** **Higher**	**CA WELLS**	**CAEDF0000116517**

Well ID:	T0611100809-MW5	Well Type:	MONITORING
Source:	EDF	Other Name:	MW5
GAMA PFAS Testing:	Not Reported		
Groundwater Quality Data:	https://gamagroundwater.waterboards.ca.gov/gama/gamamap/public/GamaDataDisplay.asp?dataset=EDF&samp_date=&global_id=T0611100809&assigned_name=MW5&store_num=		
GeoTracker Data:	https://geotracker.waterboards.ca.gov/profile_report.asp?cmd=MWEDFResults&global_id=T0611100809&assigned_name=MW5		

	Database	EDR ID Number
R214 **ESE** **1/2 - 1 Mile** **Higher**	**CA WELLS**	**CAEDF0000103161**

Well ID:	T0611197030-MW5	Well Type:	MONITORING
Source:	EDF	Other Name:	MW5
GAMA PFAS Testing:	Not Reported		
Groundwater Quality Data:	https://gamagroundwater.waterboards.ca.gov/gama/gamamap/public/GamaDataDisplay.asp?dataset=EDF&samp_date=&global_id=T0611197030&assigned_name=MW5&store_num=		
GeoTracker Data:	https://geotracker.waterboards.ca.gov/profile_report.asp?cmd=MWEDFResults&global_id=T0611197030&assigned_name=MW5		

	Database	EDR ID Number
215 **WNW** **1/2 - 1 Mile** **Lower**	**CA WELLS**	**CAEDF0000104881**

Well ID:	T0611100230-MW-2B	Well Type:	MONITORING
Source:	EDF	Other Name:	MW-2B
GAMA PFAS Testing:	Not Reported		
Groundwater Quality Data:	https://gamagroundwater.waterboards.ca.gov/gama/gamamap/public/GamaDataDisplay.asp?dataset=EDF&samp_date=&global_id=T0611100230&assigned_name=MW-2B&store_num=		
GeoTracker Data:	https://geotracker.waterboards.ca.gov/profile_report.asp?cmd=MWEDFResults&global_id=T0611100230&assigned_name=MW-2B		

	Database	EDR ID Number
Q216 **West** **1/2 - 1 Mile** **Lower**	**CA WELLS**	**CAEDF0000040820**

Well ID:	T0611100230-MW-19	Well Type:	MONITORING
Source:	EDF	Other Name:	MW-19
GAMA PFAS Testing:	Not Reported		
Groundwater Quality Data:	https://gamagroundwater.waterboards.ca.gov/gama/gamamap/public/GamaDataDisplay.asp?dataset=EDF&samp_date=&global_id=T0611100230&assigned_name=MW-19&store_num=		
GeoTracker Data:	https://geotracker.waterboards.ca.gov/profile_report.asp?cmd=MWEDFResults&global_id=T0611100230&assigned_name=MW-19		

GEOCHECK® - PHYSICAL SETTING SOURCE MAP FINDINGS

Map ID
Direction
Distance
Elevation | Database | EDR ID Number

Q217
West
1/2 - 1 Mile
Lower

CA WELLS **CAEDF0000109899**

Well ID:	T0611100230-SP-12	Well Type:	MONITORING
Source:	EDF	Other Name:	SP-12
GAMA PFAS Testing:	Not Reported		
Groundwater Quality Data:	https://gamagroundwater.waterboards.ca.gov/gama/gamamap/public/GamaDataDisplay.asp?dataset=EDF&samp_date=&global_id=T0611100230&assigned_name=SP-12&store_num=		
GeoTracker Data:	https://geotracker.waterboards.ca.gov/profile_report.asp?cmd=MWEDFResults&global_id=T0611100230&assigned_name=SP-12		

218
West
1/2 - 1 Mile
Lower

CA WELLS **CAEDF0000009990**

Well ID:	T0611100230-MW-20	Well Type:	MONITORING
Source:	EDF	Other Name:	MW-20
GAMA PFAS Testing:	Not Reported		
Groundwater Quality Data:	https://gamagroundwater.waterboards.ca.gov/gama/gamamap/public/GamaDataDisplay.asp?dataset=EDF&samp_date=&global_id=T0611100230&assigned_name=MW-20&store_num=		
GeoTracker Data:	https://geotracker.waterboards.ca.gov/profile_report.asp?cmd=MWEDFResults&global_id=T0611100230&assigned_name=MW-20		

219
SSE
1/2 - 1 Mile
Higher

CA WELLS **CADWR9000007436**

State Well #:	01N19W15E001S	Station ID:	3510
Well Name:	01N19W15E01S	Basin Name:	Not Reported
Well Use:	Irrigation	Well Type:	Single Well
Well Depth:	74	Well Completion Rpt #:	Not Reported

S220
WSW
1/2 - 1 Mile
Higher

CA WELLS **CAUSGSN00018325**

Well ID:	USGS-341032118530801	Well Type:	UNK
Source:	United States Geological Survey		
Other Name:	USGS-341032118530801	GAMA PFAS Testing:	Not Reported
Groundwater Quality Data:	https://gamagroundwater.waterboards.ca.gov/gama/gamamap/public/GamaDataDisplay.asp?dataset=USGSNEW&samp_date=&global_id=&assigned_name=USGS-341032118530801&store_num=		
GeoTracker Data:	Not Reported		

GEOCHECK® - PHYSICAL SETTING SOURCE MAP FINDINGS

Map ID
Direction
Distance
Elevation | Database | EDR ID Number

S221
WSW
1/2 - 1 Mile
Higher

FED USGS **USGS40000142350**

Organization ID:	USGS-CA		
Organization Name:	USGS California Water Science Center		
Monitor Location:	001N019W17A001S	Type:	Well
Description:	Not Reported	HUC:	18070103
Drainage Area:	Not Reported	Drainage Area Units:	Not Reported
Contrib Drainage Area:	Not Reported	Contrib Drainage Area Unts:	Not Reported
Aquifer:	California Coastal Basin aquifers		
Formation Type:	Not Reported	Aquifer Type:	Not Reported
Construction Date:	Not Reported	Well Depth:	Not Reported
Well Depth Units:	Not Reported	Well Hole Depth:	Not Reported
Well Hole Depth Units:	Not Reported		

T222
ESE
1/2 - 1 Mile
Higher

CA WELLS **CADWR0000010552**

Well ID:	01N19W15B002S	Well Type:	UNK
Source:	Department of Water Resources		
Other Name:	01N19W15B002S	GAMA PFAS Testing:	Not Reported
Groundwater Quality Data:	https://gamagroundwater.waterboards.ca.gov/gama/gamamap/public/GamaDataDisplay.asp?dataset=DWR&samp_date=&global_id=&assigned_name=01N19W15B002S&store_num=		
GeoTracker Data:	Not Reported		

T223
ESE
1/2 - 1 Mile
Higher

CA WELLS **CADWR0000013290**

Well ID:	01N19W15B001S	Well Type:	UNK
Source:	Department of Water Resources		
Other Name:	01N19W15B001S	GAMA PFAS Testing:	Not Reported
Groundwater Quality Data:	https://gamagroundwater.waterboards.ca.gov/gama/gamamap/public/GamaDataDisplay.asp?dataset=DWR&samp_date=&global_id=&assigned_name=01N19W15B001S&store_num=		
GeoTracker Data:	Not Reported		

GEOCHECK® - PHYSICAL SETTING SOURCE MAP FINDINGS

Map ID
Direction
Distance

Database EDR ID Number

1
North
1/2 - 1 Mile

OIL_GAS **CAOG17000005285**

OIL_GAS:

API #:	0411105558	Well #:	1
Well Type:	Dry Hole	Well Status:	Plugged
Lease Name:	Well No.	Well Design:	Well No. 1
Operator ID:	01804	Operator Name:	Conejo Oil Syndicate
Field Name:	Any Field	Area Name:	Any Area
Place:	Thousand Oaks	GIS Source:	hud
Confidential Well:	N	Directionally Drilled:	N
Spud Date:	Not Reported		
Well Record Request URL:	https://filerequest.conservation.ca.gov/WellRecord?api=11105558		

GEOCHECK® - PHYSICAL SETTING SOURCE MAP FINDINGS
RADON

AREA RADON INFORMATION

State Database: CA Radon

Radon Test Results

Zipcode	Num Tests	> 4 pCi/L
91360	236	15

Federal EPA Radon Zone for VENTURA County: 1

Note: Zone 1 indoor average level > 4 pCi/L.
: Zone 2 indoor average level >= 2 pCi/L and <= 4 pCi/L.
: Zone 3 indoor average level < 2 pCi/L.

Federal Area Radon Information for Zip Code: 91360

Number of sites tested: 15

Area	Average Activity	% <4 pCi/L	% 4-20 pCi/L	% >20 pCi/L
Living Area - 1st Floor	1.480 pCi/L	87%	13%	0%
Living Area - 2nd Floor	Not Reported	Not Reported	Not Reported	Not Reported
Basement	Not Reported	Not Reported	Not Reported	Not Reported

PHYSICAL SETTING SOURCE RECORDS SEARCHED

TOPOGRAPHIC INFORMATION

USGS 7.5' Digital Elevation Model (DEM)
Source: United States Geologic Survey
EDR acquired the USGS 7.5' Digital Elevation Model in 2002 and updated it in 2006. The 7.5 minute DEM corresponds to the USGS 1:24,000- and 1:25,000-scale topographic quadrangle maps. The DEM provides elevation data with consistent elevation units and projection.

Current USGS 7.5 Minute Topographic Map
Source: U.S. Geological Survey

HYDROLOGIC INFORMATION

Flood Zone Data: This data was obtained from the Federal Emergency Management Agency (FEMA). It depicts 100-year and 500-year flood zones as defined by FEMA. It includes the National Flood Hazard Layer (NFHL) which incorporates Flood Insurance Rate Map (FIRM) data and Q3 data from FEMA in areas not covered by NFHL.
Source: FEMA
Telephone: 877-336-2627
Date of Government Version: 2003, 2015

NWI: National Wetlands Inventory. This data, available in select counties across the country, was obtained by EDR in 2002, 2005, 2010 and 2015 from the U.S. Fish and Wildlife Service.

State Wetlands Data: Wetland Inventory
Source: Department of Fish and Wildlife
Telephone: 916-445-0411

HYDROGEOLOGIC INFORMATION

AQUIFLOW^{R} Information System
Source: EDR proprietary database of groundwater flow information
EDR has developed the AQUIFLOW Information System (AIS) to provide data on the general direction of groundwater flow at specific points. EDR has reviewed reports submitted to regulatory authorities at select sites and has extracted the date of the report, hydrogeologically determined groundwater flow direction and depth to water table information.

GEOLOGIC INFORMATION

Geologic Age and Rock Stratigraphic Unit
Source: P.G. Schruben, R.E. Arndt and W.J. Bawiec, Geology of the Conterminous U.S. at 1:2,500,000 Scale - A digital representation of the 1974 P.B. King and H.M. Beikman Map, USGS Digital Data Series DDS - 11 (1994).

STATSGO: State Soil Geographic Database
Source: Department of Agriculture, Natural Resources Conservation Service (NRCS)
The U.S. Department of Agriculture's (USDA) Natural Resources Conservation Service (NRCS) leads the national Conservation Soil Survey (NCSS) and is responsible for collecting, storing, maintaining and distributing soil survey information for privately owned lands in the United States. A soil map in a soil survey is a representation of soil patterns in a landscape. Soil maps for STATSGO are compiled by generalizing more detailed (SSURGO) soil survey maps.

SSURGO: Soil Survey Geographic Database
Source: Department of Agriculture, Natural Resources Conservation Service (NRCS)
Telephone: 800-672-5559
SSURGO is the most detailed level of mapping done by the Natural Resources Conservation Service, mapping scales generally range from 1:12,000 to 1:63,360. Field mapping methods using national standards are used to construct the soil maps in the Soil Survey Geographic (SSURGO) database. SSURGO digitizing duplicates the original soil survey maps. This level of mapping is designed for use by landowners, townships and county natural resource planning and management.

PHYSICAL SETTING SOURCE RECORDS SEARCHED

LOCAL / REGIONAL WATER AGENCY RECORDS

FEDERAL WATER WELLS

PWS: Public Water Systems
Source: EPA/Office of Drinking Water
Telephone: 202-564-3750
Public Water System data from the Federal Reporting Data System. A PWS is any water system which provides water to at least 25 people for at least 60 days annually. PWSs provide water from wells, rivers and other sources.

PWS ENF: Public Water Systems Violation and Enforcement Data
Source: EPA/Office of Drinking Water
Telephone: 202-564-3750
Violation and Enforcement data for Public Water Systems from the Safe Drinking Water Information System (SDWIS) after August 1995. Prior to August 1995, the data came from the Federal Reporting Data System (FRDS).

USGS Water Wells: USGS National Water Inventory System (NWIS)
This database contains descriptive information on sites where the USGS collects or has collected data on surface water and/or groundwater. The groundwater data includes information on wells, springs, and other sources of groundwater.

OTHER STATE DATABASE INFORMATION

Groundwater Ambient Monitoring & Assessment Program
State Water Resources Control Board
Telephone: 916-341-5577
The GAMA Program is Californias comprehensive groundwater quality monitoring program. GAMA collects data by testing the untreated, raw water in different types of wells for naturally-occurring and man-made chemicals. The GAMA data includes Domestic, Monitoring and Municipal well types from the following sources, Department of Water Resources, Department of Heath Services, EDF, Agricultural Lands, Lawrence Livermore National Laboratory, Department of Pesticide Regulation, United States Geological Survey, Groundwater Ambient Monitoring and Assessment Program and Local Groundwater Projects.

Water Well Database
Source: Department of Water Resources
Telephone: 916-651-9648

California Drinking Water Quality Database
Source: Department of Public Health
Telephone: 916-324-2319
The database includes all drinking water compliance and special studies monitoring for the state of California since 1984. It consists of over 3,200,000 individual analyses along with well and water system information.

Geothermal Wells Listing
Department of Conservation
Telephone: 916-445-9686
Geothermal well means a well constructed to extract or return water to the ground after it has been used for heating or cooling purposes. Geothermal wells in California (except for wells on federal leases which are administered by the Bureau of Land Management) are permitted, drilled, operated, and permanently sealed and closed (plugged and abandoned) under requirements and procedures administered by the Geothermal Section of the Department of Conservations Geologic Energy Management Division (CalGEM, formerly DOGGR).

California Oil and Gas Well Locations
Source: Dept of Conservation, Geologic Energy Management Division
Telephone: 916-323-1779
Oil and Gas well locations in the state.

PHYSICAL SETTING SOURCE RECORDS SEARCHED

California Earthquake Fault Lines
Source: California Division of Mines and Geology
The fault lines displayed on EDR's Topographic map are digitized quaternary fault lines prepared in 1975 by the United State Geological Survey. Additional information (also from 1975) regarding activity at specific fault lines comes from California's Preliminary Fault Activity Map prepared by the California Division of Mines and Geology.

RADON

State Database: CA Radon
Source: Department of Public Health
Telephone: 916-210-8558
Radon Database for California

Area Radon Information
Source: USGS
Telephone: 703-356-4020
The National Radon Database has been developed by the U.S. Environmental Protection Agency (USEPA) and is a compilation of the EPA/State Residential Radon Survey and the National Residential Radon Survey. The study covers the years 1986 - 1992. Where necessary data has been supplemented by information collected at private sources such as universities and research institutions.

EPA Radon Zones
Source: EPA
Telephone: 703-356-4020
Sections 307 & 309 of IRAA directed EPA to list and identify areas of U.S. with the potential for elevated indoor radon levels.

OTHER

Airport Landing Facilities: Private and public use landing facilities
Source: Federal Aviation Administration, 800-457-6656

Epicenters: World earthquake epicenters, Richter 5 or greater
Source: Department of Commerce, National Oceanic and Atmospheric Administration

California Earthquake Fault Lines: The fault lines displayed on EDR's Topographic map are digitized quaternary fault lines, prepared in 1975 by the United State Geological Survey. Additional information (also from 1975) regarding activity at specific fault lines comes from California's Preliminary Fault Activity Map prepared by the California Division of Mines and Geology.

STREET AND ADDRESS INFORMATION

© 2015 TomTom North America, Inc. All rights reserved. This material is proprietary and the subject of copyright protection and other intellectual property rights owned by or licensed to Tele Atlas North America, Inc. The use of this material is subject to the terms of a license agreement. You will be held liable for any unauthorized copying or disclosure of this material.

CITADEL EHS
assess resolve strengthen

Appendix K
EDR Vapor Encroachment Screen

195 East Hillcrest Drive
195 East Hillcrest Drive
Thousand Oaks, CA 91360

Inquiry Number: 7681085.2s
July 2, 2024

EDR Vapor Encroachment Screen

Prepared using EDR's Vapor Encroachment Worksheet

EDR® Environmental Data Resources Inc

6 Armstrong Road, 4th floor
Shelton, CT 06484
Toll Free: 800.352.0050
www.edrnet.com

TABLE OF CONTENTS

SECTION	PAGE
Executive Summary	**ES1**
Primary Map	**2**
Secondary Map	**3**
Map Findings	**4**
Record Sources and Currency	**GR-1**

Thank you for your business.
Please contact EDR at 1-800-352-0050
with any questions or comments.

Disclaimer - Copyright and Trademark Notice

The EDR Vapor Encroachment Worksheet enables EDR's customers to make certain online modifications that effects maps, text and calculations contained in this Report. As a result, maps, text and calculations contained in this Report may have been so modified. EDR has not taken any action to verify any such modifications, and this report and the findings set forth herein must be read in light of this fact. Environmental Data Resources shall not be responsible for any customer's decision to include or not include in any final report any records determined to be within the relevant minimum search distances.

This report contains information obtained from a variety of public and other sources reasonably available to Environmental Data Resources, Inc. It cannot be concluded from this Report that coverage information for the target and surrounding properties does not exist from other sources. **NO WARRANTY EXPRESSED OR IMPLIED, IS MADE WHATSOEVER IN CONNECTION WITH THIS REPORT. ENVIRONMENTAL DATA RESOURCES, INC. SPECIFICALLY DISCLAIMS THE MAKING OF ANYSUCH WARRANTIES, INCLUDING WITHOUT LIMITATION, MERCHANTABILITY OR FITNESS FOR A PARTICULAR USE OR PURPOSE. ALL RISK IS ASSUMED BY THE USER. IN NO EVENT SHALL ENVIRONMENTAL DATA RESOURCES, INC. BE LIABLE TO ANYONE, WHETHER ARISING OUT OF ERRORS OR OMISSIONS, NEGLIGENCE, ACCIDENT OR ANY OTHER CAUSE, FOR ANY LOSS OR DAMAGE, INCLUDING, WITHOUT LIMITATION, SPECIAL, INCIDENTAL, CONSEQUENTIAL, OR EXEMPLARY DAMAGES.ANY LIABILITY ON THE PART OF ENVIRONMENTAL DATA RESOURCES, INC. IS STRICTLY LIMITED TO A REFUND OF THE AMOUNT PAID FOR THIS REPORT.** Purchaser accepts this report "AS IS". Any analyses, estimates, ratings, or risk codes provided in this report are provided for illustrative purposes only, and are not intended to provide, nor should they be interpreted as providing any facts regarding, or prediction or forecast of, any environmental risk for any property. Only a Phase I Environmental Site Assessment performed by an environmental professional can produce information regarding the environmental risk for any property. Additionally, the information provided in this Report is not to be construed as legal advice.

Copyright 2024 by Environmental Data Resources, Inc. All rights reserved. Reproduction in any media or format, in whole or in part, of any report or map of Environmental Data Resources, Inc., or its affiliates, is prohibited without prior written permission.

EDR and its logos (including Sanborn and Sanborn Map) are trademarks of Environmental Data Resources, Inc. or its affiliates. All other trademarks used herein are the property of their respective owners.

EXECUTIVE SUMMARY

A search of available environmental records was conducted by EDR. The report was designed to assist parties seeking to meet the search requirements of the ASTM Standard Practice for Assessment of Vapor Encroachment into Structures on Property Involved in Real Estate Transactions (E 2600).

STANDARD ENVIRONMENTAL RECORDS	Default Area of Concern (Miles)*	property	1/10	> 1/10
Lists of Federal NPL (Superfund) sites	1.0	0	0	0
Lists of Federal Delisted NPL sites	1.0	0	0	0
Lists of Federal sites subject to CERCLA removals and CERCLA orders	0.5	0	0	0
Lists of Federal CERCLA sites with NFRAP	0.5	0	0	0
Lists of Federal RCRA facilities undergoing Corrective Action	1.0	0	0	0
Lists of Federal RCRA TSD facilities	0.5	0	0	0
Lists of Federal RCRA generators	0.25	0	0	0
Federal institutional controls / engineering controls registries	0.5	0	0	0
Federal ERNS list	0.001	0	0	-
Lists of state- and tribal (Superfund) equivalent sites	1.0	0	0	0
Lists of state- and tribal hazardous waste facilities	1.0	0	0	0
Lists of state and tribal landfills and solid waste disposal facilities	0.5	0	0	0
Lists of state and tribal leaking storage tanks	0.5	0	0	3
Lists of state and tribal registered storage tanks	0.25	0	0	0
State and tribal institutional control / engineering control registries	not searched	-	-	-
Lists of state and tribal voluntary cleanup sites	0.5	0	0	0
Lists of state and tribal brownfield sites	0.5	0	0	0

ADDITIONAL ENVIRONMENTAL RECORDS				
Local Brownfield lists	0.5	0	0	0
Local Lists of Landfill / Solid Waste Disposal Sites	0.5	0	0	0
Local Lists of Hazardous waste / Contaminated Sites	1.0	0	2	0
Local Lists of Registered Storage Tanks	0.25	0	0	1
Local Land Records	0.5	0	0	0
Records of Emergency Release Reports	0.5	0	0	0
Other Ascertainable Records	1.0	1	21	65

EDR HIGH RISK HISTORICAL RECORDS				
EDR Exclusive Records	1.0	0	0	0
Exclusive Recovered Govt. Archives	0.001	0	0	-

EXECUTIVE SUMMARY

EDR RECOVERED GOVERNMENT ARCHIVES

EDR Exclusive Records	1.0	0	0	0
Exclusive Recovered Govt. Archives	0.001	0	0	-

*The Default Area of Concern may be adjusted by the environmental professional using experience and professional judgement. Each category may include several databases, and each database may have a different distance. A list of individual databases is provided at the back of this report.

EXECUTIVE SUMMARY

TARGET PROPERTY INFORMATION

ADDRESS

195 EAST HILLCREST DRIVE
195 EAST HILLCREST DRIVE
THOUSAND OAKS, CA 91360

COORDINATES

Latitude (North):	34.182085 - 34° 10′ 55.499268″
Longitude (West):	118.871714 - 118° 52′ 18.162231″
Elevation:	744 ft. above sea level

TARGET PROPERTY SEARCH RESULTS

The target property was identified in the following records.

Site	Database(s)
WESCO INFRASERUCTURES INC 195 HILLCREST DR THOUSAND OAKS, CA 91360	HAZNET GEPAID: CAC002596507 HWTS

EXECUTIVE SUMMARY

SEARCH RESULTS

Unmappable (orphan) sites are not considered in the foregoing analysis.

STANDARD ENVIRONMENTAL RECORDS

Name	Address	Dist/Dir	Map ID	Page
CHEVRON #9-7157 Cortese: CORTESE CERS: CERS LUST: LUST HIST CORTESE: HIST CORTESE VENTURA CO. BWT: VENTURA CO. BWT	398 MOORPARK RD	1/10 - 1/3 NW	◆ I31	177
CHEVRON #30-6598 Cortese: CORTESE CERS: CERS ENF: ENF CIWQS: CIWQS LUST: LUST HIST UST: HIST UST HIST CORTESE: HIST CORTESE VENTURA CO. BWT: VENTURA CO. BWT	550 MOORPARK RD	1/10 - 1/3 NNW	▲ W85	433
ARCO #1695 Cortese: CORTESE CERS: CERS LUST: LUST HIST CORTESE: HIST CORTESE	600 MOORPARK RD	1/10 - 1/3 NNW	▲ AA86	453

ADDITIONAL ENVIRONMENTAL RECORDS

Name	Address	Dist/Dir	Map ID	Page
WESCO INFRASERUCTURES INC HAZNET: HAZNET HWTS: HWTS	195 HILLCREST DR	Property	▲ A1	15
STEVEN I CHIN DDS HWTS: HWTS	275 E HILLCREST DR STE 152	<1/10 SSE	◆ A2	17
CHIN, STEVEN I., D.D.S. MED WASTE VENTURA: MED WASTE VENTURA	275 E HILLCREST DR STE 152	<1/10 SSE	◆ A3	18
KONE ELEVATOR FLORENCE JANSS E MANIFEST: E MANIFEST RCRA NonGen / NLR: RCRA NonGen / NLR	190 BRAZIL ST	<1/10 W	◆ 4	18
KAISER PERMANENTE-365 E HILLCREST DR CERS HAZ WASTE: CERS HAZ WASTE MED WASTE VENTURA: MED WASTE VENTURA VENTURA CO. BWT: VENTURA CO. BWT	365 E HILLCREST DR	<1/10 SE	▲ B5	24
KAISER PERMANENTE RCRA NonGen / NLR: RCRA NonGen / NLR E MANIFEST: E MANIFEST	365 EAST HILLCREST DRIVE	<1/10 SE	▲ B6	28

EXECUTIVE SUMMARY

Name	Address	Dist/Dir	Map ID	Page
BEST BUY #0112 CERS HAZ WASTE: CERS HAZ WASTE VENTURA CO. BWT: VENTURA CO. BWT	390 N MOORPARK RD	<1/10 W	◆ D7	43
BEST BUY STORE #112 RCRA NonGen / NLR: RCRA NonGen / NLR E MANIFEST: E MANIFEST	390 N MOORPARK RD	<1/10 W	◆ D8	47
DP LAURIE LANE TO INVESTORS LP RCRA NonGen / NLR: RCRA NonGen / NLR E MANIFEST: E MANIFEST	550 LAURIE LANE #22-D	<1/10 N	▲ G9	62
DP EAURLE LANE TO INVESTORS LP RCRA NonGen / NLR: RCRA NonGen / NLR E MANIFEST: E MANIFEST	550 LAURLE LANE UNIT 24-C	<1/10 N	▲ G10	67
DP LAURIE LANE TO INVESTORS LP RCRA NonGen / NLR: RCRA NonGen / NLR E MANIFEST: E MANIFEST	550 LAURIE LANE UNIT 04-B	<1/10 N	▲ G11	72
DP LAURIE LANE TO INVESTORS E MANIFEST: E MANIFEST RCRA NonGen / NLR: RCRA NonGen / NLR	550 LAURIE LANE #02-01	<1/10 N	▲ G12	76
DP LAURIE LANE TO INVESTORS LP RCRA NonGen / NLR: RCRA NonGen / NLR E MANIFEST: E MANIFEST	550 LAURIE LANE UNIT 03-09	<1/10 N	▲ G13	81
DP LAURIE LANE TO INVESTORS LP RCRA NonGen / NLR: RCRA NonGen / NLR E MANIFEST: E MANIFEST	550 LAURIE LANE	<1/10 N	▲ G14	86
DP LAURIE LANE TO INVESTORS RCRA NonGen / NLR: RCRA NonGen / NLR E MANIFEST: E MANIFEST	550 LAURIE LANE #27D	<1/10 N	▲ G15	91
DP LAURIE LANE TO INVESTORS LP RCRA NonGen / NLR: RCRA NonGen / NLR E MANIFEST: E MANIFEST	550 LAURIE LANE UNIT 19-D	<1/10 N	▲ G16	96
DP LAURIE LANE TO INVESTORS LP RCRA NonGen / NLR: RCRA NonGen / NLR E MANIFEST: E MANIFEST	550 LAURIE LANE UNIT 01-10	<1/10 N	▲ G17	101
DP LAURIE LANE TO INVESTORS LP RCRA NonGen / NLR: RCRA NonGen / NLR E MANIFEST: E MANIFEST	550 LAURIE LANE UNIT 03-12	<1/10 N	▲ G18	107
DP LAURIE LANE TO INVESTORS RCRA NonGen / NLR: RCRA NonGen / NLR E MANIFEST: E MANIFEST	550 LAURIE LANE #7D	<1/10 N	▲ G19	112
DP LAURIE LANE TO INVESTORS	550 LAURIE LANE #17C AND 27C	<1/10 N	▲ G20	117

EXECUTIVE SUMMARY

Name	Address	Dist/Dir	Map ID	Page
RCRA NonGen / NLR: RCRA NonGen / NLR E MANIFEST: E MANIFEST				
DP LAURIE LANE TO INVESTORS LP RCRA NonGen / NLR: RCRA NonGen / NLR E MANIFEST: E MANIFEST	550 LAURIE LANE UNIT 10-A	<1/10 N	▲ G21	121
DP LAURIE TO INVESTORS RCRA NonGen / NLR: RCRA NonGen / NLR E MANIFEST: E MANIFEST	550 LAURIE LANE	<1/10 N	▲ G22	129
BILTMORE ASSOCIATES RCRA NonGen / NLR: RCRA NonGen / NLR E MANIFEST: E MANIFEST	555 LAURIE LANE #A3	1/10 - 1/3 N	▲ G23	133
WILHELM, KIMBERLY RCRA NonGen / NLR: RCRA NonGen / NLR E MANIFEST: E MANIFEST	555 LAURIE LANE	1/10 - 1/3 N	▲ G24	138
KIMBERLY WILHELM RCRA NonGen / NLR: RCRA NonGen / NLR E MANIFEST: E MANIFEST	555 LAURIE LANE, BUILDING J	1/10 - 1/3 N	▲ G25	143
BILTMORE ASSOCIATES RCRA NonGen / NLR: RCRA NonGen / NLR E MANIFEST: E MANIFEST	555 LAURIE LANE	1/10 - 1/3 N	▲ G26	147
KIMBERLY WILHELM RCRA NonGen / NLR: RCRA NonGen / NLR E MANIFEST: E MANIFEST	555 LAURIE LN, BLDG C	1/10 - 1/3 N	▲ G27	161
BILTMORE ASSOCIATES RCRA NonGen / NLR: RCRA NonGen / NLR E MANIFEST: E MANIFEST	555 LAURIE LANE # H2	1/10 - 1/3 N	▲ G28	165
BILTMORE ASSOCIATES RCRA NonGen / NLR: RCRA NonGen / NLR E MANIFEST: E MANIFEST	555 LAURIE LANE #N03	1/10 - 1/3 N	▲ G29	171
CHEVRON #9-7157 UST FINDER RELEASE: UST FINDER RELEASE	398 MOORPARK RD	1/10 - 1/3 NW	◆ I30	176
CHEVRON #9-7157 Cortese: CORTESE CERS: CERS LUST: LUST HIST CORTESE: HIST CORTESE VENTURA CO. BWT: VENTURA CO. BWT	398 MOORPARK RD	1/10 - 1/3 NW	◆ I31	177
WILBUR OAKS APARTMENTS RCRA NonGen / NLR: RCRA NonGen / NLR E MANIFEST: E MANIFEST	384 EAST WILBUR RD #384-205	1/10 - 1/3 NNE	▲ N32	181

EXECUTIVE SUMMARY

Name	Address	Dist/Dir	Map ID	Page
WILBUR OAKS APARTMENTS RCRA NonGen / NLR: RCRA NonGen / NLR E MANIFEST: E MANIFEST	388 E. WILBUR RD #388-103	1/10 - 1/3 NNE	▲ N33	186
WILBUR OAKS APARTMENTS RCRA NonGen / NLR: RCRA NonGen / NLR E MANIFEST: E MANIFEST	388 E. WILBUR RD #400-203	1/10 - 1/3 NNE	▲ N34	191
WILBUR OAKS APARTMENTS RCRA NonGen / NLR: RCRA NonGen / NLR E MANIFEST: E MANIFEST	388 E. WILBUR RD #384-101	1/10 - 1/3 NNE	▲ N35	195
WILBUR OAKS APARTMENTS RCRA NonGen / NLR: RCRA NonGen / NLR E MANIFEST: E MANIFEST	388 E. WILBUR RD #442-204	1/10 - 1/3 NNE	▲ N36	200
WILBUR OAKS APARTMENTS RCRA NonGen / NLR: RCRA NonGen / NLR E MANIFEST: E MANIFEST	388 EAST WILBUR RD UNIT 388-201	1/10 - 1/3 NNE	▲ N37	205
WILBUR OAKS APARTMENTS RCRA NonGen / NLR: RCRA NonGen / NLR E MANIFEST: E MANIFEST	388 EAST WILBUR RD # 388-102	1/10 - 1/3 NNE	▲ N38	209
WILBUR OAKS APARTMENTS RCRA NonGen / NLR: RCRA NonGen / NLR E MANIFEST: E MANIFEST	388 E. WILBUR RD #400-105	1/10 - 1/3 NNE	▲ N39	214
WILBUR OAKS APARTMENTS RCRA NonGen / NLR: RCRA NonGen / NLR E MANIFEST: E MANIFEST	392 EAST WILBUR RD #392-101	1/10 - 1/3 NNE	▲ N40	219
WILBUR OAKS APARTMENTS RCRA NonGen / NLR: RCRA NonGen / NLR E MANIFEST: E MANIFEST	392 EAST WILBUR RD 392-205	1/10 - 1/3 NNE	▲ N41	224
WILBUR OAKS APARTMENTS RCRA NonGen / NLR: RCRA NonGen / NLR E MANIFEST: E MANIFEST	392 EAST WILBUR RD #392-204	1/10 - 1/3 NNE	▲ N42	228
WILBUR OAKS APARTMENTS RCRA NonGen / NLR: RCRA NonGen / NLR E MANIFEST: E MANIFEST	400 EAST WILBUR RD #400-102	1/10 - 1/3 NNE	▲ N43	233
WILBUR OAKS APARTMENTS RCRA NonGen / NLR: RCRA NonGen / NLR E MANIFEST: E MANIFEST	400 EAST WILBUR RD #400-101	1/10 - 1/3 NNE	▲ N44	237

EXECUTIVE SUMMARY

Name	Address	Dist/Dir	Map ID	Page
WILBUR OAKS APARTMENTS RCRA NonGen / NLR: RCRA NonGen / NLR E MANIFEST: E MANIFEST	418 EAST WILBUR RD #418-207	1/10 - 1/3 NNE	▲ N45	242
WILBUR OAKS APARTMENTS RCRA NonGen / NLR: RCRA NonGen / NLR E MANIFEST: E MANIFEST	418 EAST WILBUR RD #418-105	1/10 - 1/3 NNE	▲ N46	247
WILBUR OAKS APARTMENTS RCRA NonGen / NLR: RCRA NonGen / NLR E MANIFEST: E MANIFEST	432 EAST WILBUR RD UNIT 432-105	1/10 - 1/3 NNE	◆ N47	252
WILBUR OAKS APARTMENTS RCRA NonGen / NLR: RCRA NonGen / NLR E MANIFEST: E MANIFEST	442 EAST WILBUR RD # 442-104	1/10 - 1/3 NNE	◆ N48	256
WILBUR OAKS APTS RCRA NonGen / NLR: RCRA NonGen / NLR E MANIFEST: E MANIFEST	450 E WILBUR RD #458-101	1/10 - 1/3 NNE	◆ N49	261
OAKS PROPERTY MANAGEMENT RCRA NonGen / NLR: RCRA NonGen / NLR E MANIFEST: E MANIFEST	450 E WILBUR RD #442-211	1/10 - 1/3 NNE	◆ N50	266
WILBUR OAKS APARTMENTS RCRA NonGen / NLR: RCRA NonGen / NLR E MANIFEST: E MANIFEST	450 E WILBUR RD	1/10 - 1/3 NNE	◆ N51	270
OAKS PROPERTY MANAGEMENT RCRA NonGen / NLR: RCRA NonGen / NLR E MANIFEST: E MANIFEST	450 E WILBUR RD #426-203	1/10 - 1/3 NNE	◆ N52	276
WILBUR OAKS RCRA NonGen / NLR: RCRA NonGen / NLR E MANIFEST: E MANIFEST	450 E WILBUR RD #466-104	1/10 - 1/3 NNE	◆ N53	281
WILBUR OAKS APTS RCRA NonGen / NLR: RCRA NonGen / NLR E MANIFEST: E MANIFEST	450 E WILBUR RD # 384-209	1/10 - 1/3 NNE	◆ N54	285
WILBUROAKS APTS RCRA NonGen / NLR: RCRA NonGen / NLR E MANIFEST: E MANIFEST	450 E WILBUR AVE	1/10 - 1/3 NNE	◆ N55	290
WILBUR OAKS APTS RCRA NonGen / NLR: RCRA NonGen / NLR E MANIFEST: E MANIFEST	450 E WILBUR RD #400-207	1/10 - 1/3 NNE	◆ N56	296
WILBUR OAKS APTS RCRA NonGen / NLR: RCRA NonGen / NLR E MANIFEST: E MANIFEST	450 E WILBUR RD # 418-101	1/10 - 1/3 NNE	◆ N57	300

EXECUTIVE SUMMARY

Name	Address	Dist/Dir	Map ID	Page
OAKS PROPERTY MANAGEMENT RCRA NonGen / NLR: RCRA NonGen / NLR E MANIFEST: E MANIFEST	450 E WILBUR RD #376-107	1/10 - 1/3 NNE	◆ N58	305
WILBUR OAKS APTS RCRA NonGen / NLR: RCRA NonGen / NLR E MANIFEST: E MANIFEST	450 E WILBUR RD # 376-102	1/10 - 1/3 NNE	◆ N59	310
WILBUR OAKS APTS. RCRA NonGen / NLR: RCRA NonGen / NLR E MANIFEST: E MANIFEST	450 E. WILBUR RD.	1/10 - 1/3 NNE	◆ N60	315
WILBUR OAKS APTS RCRA NonGen / NLR: RCRA NonGen / NLR E MANIFEST: E MANIFEST	450 E WILBUR RD #376-206	1/10 - 1/3 NNE	◆ N61	319
OAKS PROPERTY MANAGEMENT E MANIFEST: E MANIFEST RCRA NonGen / NLR: RCRA NonGen / NLR	450 E WILBUR RD #418-208	1/10 - 1/3 NNE	◆ N62	324
OAKS PROPERTY MNGT RCRA NonGen / NLR: RCRA NonGen / NLR E MANIFEST: E MANIFEST	450 E WILBUR RD	1/10 - 1/3 NNE	◆ N63	329
OAKS PROPERTY MANAGEMENT RCRA NonGen / NLR: RCRA NonGen / NLR E MANIFEST: E MANIFEST	450 E WILBUR RD	1/10 - 1/3 NNE	◆ N64	334
OAKS PROPERTY MANAGEMENT RCRA NonGen / NLR: RCRA NonGen / NLR E MANIFEST: E MANIFEST	450 E WILBUR RD #474-103	1/10 - 1/3 NNE	◆ N65	339
OAKS PROPERTY MANAGEMENT RCRA NonGen / NLR: RCRA NonGen / NLR E MANIFEST: E MANIFEST	450 E WILBUR RD # 466-202	1/10 - 1/3 NNE	◆ N66	344
WILBUR OAKS RCRA NonGen / NLR: RCRA NonGen / NLR E MANIFEST: E MANIFEST	450 E WILBUR RD	1/10 - 1/3 NNE	◆ N67	349
WILBUR OAKS RCRA NonGen / NLR: RCRA NonGen / NLR E MANIFEST: E MANIFEST	450 E WILBUR RD #474-101	1/10 - 1/3 NNE	◆ N68	356
WILBUR OAKS RCRA NonGen / NLR: RCRA NonGen / NLR E MANIFEST: E MANIFEST	450 E WILBUR RD # 384-104	1/10 - 1/3 NNE	◆ N69	361
OAKS PROPERTY MANAGEMENT RCRA NonGen / NLR: RCRA NonGen / NLR E MANIFEST: E MANIFEST	450 E WILBUR RD # 432-104	1/10 - 1/3 NNE	◆ N70	365

EXECUTIVE SUMMARY

Name	Address	Dist/Dir	Map ID	Page
WILBUR OAKS RCRA NonGen / NLR: RCRA NonGen / NLR E MANIFEST: E MANIFEST	450 E WILBUR RD #426-204	1/10 - 1/3 NNE	◆ N71	370
OAKS PROPERTY MANAGEMENT RCRA NonGen / NLR: RCRA NonGen / NLR E MANIFEST: E MANIFEST	450 E WILBUR RD # 442-107	1/10 - 1/3 NNE	◆ N72	375
WILBUR OAKS APARTMENTS RCRA NonGen / NLR: RCRA NonGen / NLR E MANIFEST: E MANIFEST	458 EAST WILBUR RD UNIT 458-206	1/10 - 1/3 NNE	◆ N73	380
WILBUR OAKS APARTMENTS RCRA NonGen / NLR: RCRA NonGen / NLR E MANIFEST: E MANIFEST	458 EAST WILBUR RD UNIT 458-204	1/10 - 1/3 NNE	◆ N74	384
WILBUR OAKS APARTMENTS RCRA NonGen / NLR: RCRA NonGen / NLR E MANIFEST: E MANIFEST	466 EAST WILBUR RD #466-201	1/10 - 1/3 NNE	◆ N75	389
WILBUR OAKS RCRA NonGen / NLR: RCRA NonGen / NLR E MANIFEST: E MANIFEST	474 EAST WILBUR RD 474-105	1/10 - 1/3 NNE	▲ R76	394
WILBUR OAKS APARTMENTS RCRA NonGen / NLR: RCRA NonGen / NLR E MANIFEST: E MANIFEST	474 EAST WILBUR RD #474-202	1/10 - 1/3 NNE	▲ R77	399
WILBUR OAKS APARTMENTS RCRA NonGen / NLR: RCRA NonGen / NLR E MANIFEST: E MANIFEST	482 E WILBUR RD 482-208	1/10 - 1/3 NNE	▲ R78	404
WILBUR OAKS APARTMENTS RCRA NonGen / NLR: RCRA NonGen / NLR E MANIFEST: E MANIFEST	482 EAST WILBUR RD 482-204	1/10 - 1/3 NNE	▲ R79	408
WILBUR OAKS APARTMENTS RCRA NonGen / NLR: RCRA NonGen / NLR E MANIFEST: E MANIFEST	482 E WILBUR RD 482-201	1/10 - 1/3 NNE	▲ R80	413
ANGEL CORDERO RCRA NonGen / NLR: RCRA NonGen / NLR E MANIFEST: E MANIFEST	546 BENSON WAY	1/10 - 1/3 ENE	▲ 81	418
WILBUR OAKS APARTMENTS RCRA NonGen / NLR: RCRA NonGen / NLR E MANIFEST: E MANIFEST	498 EAST WILBUR RD #498-208	1/10 - 1/3 NE	▲ R82	423
WILBUR OAKS APARTMENTS	498 E. WILBUR RD, #498-203	1/10 - 1/3 NE	▲ R83	427

EXECUTIVE SUMMARY

Name	Address	Dist/Dir	Map ID	Page
RCRA NonGen / NLR: RCRA NonGen / NLR E MANIFEST: E MANIFEST				
CHEVRON #30-6598	550 MOORPARK RD	1/10 - 1/3 NNW	▲ W84	432
UST FINDER RELEASE: UST FINDER RELEASE				
CHEVRON #30-6598	550 MOORPARK RD	1/10 - 1/3 NNW	▲ W85	433
Cortese: CORTESE CERS: CERS ENF: ENF CIWQS: CIWQS LUST: LUST HIST UST: HIST UST HIST CORTESE: HIST CORTESE VENTURA CO. BWT: VENTURA CO. BWT				
ARCO #1695	600 MOORPARK RD	1/10 - 1/3 NNW	▲ AA86	453
Cortese: CORTESE CERS: CERS LUST: LUST HIST CORTESE: HIST CORTESE				
ARCO #1695	600 MOORPARK RD	1/10 - 1/3 NNW	▲ AA87	471
UST FINDER RELEASE: UST FINDER RELEASE				


EDR HIGH RISK HISTORICAL RECORDS

Name	Address	Dist/Dir	Map ID	Page
Not Reported				

EDR RECOVERED GOVERNMENT ARCHIVES

Name	Address	Dist/Dir	Map ID	Page
Not Reported				

PRIMARY MAP - 7681085.2S

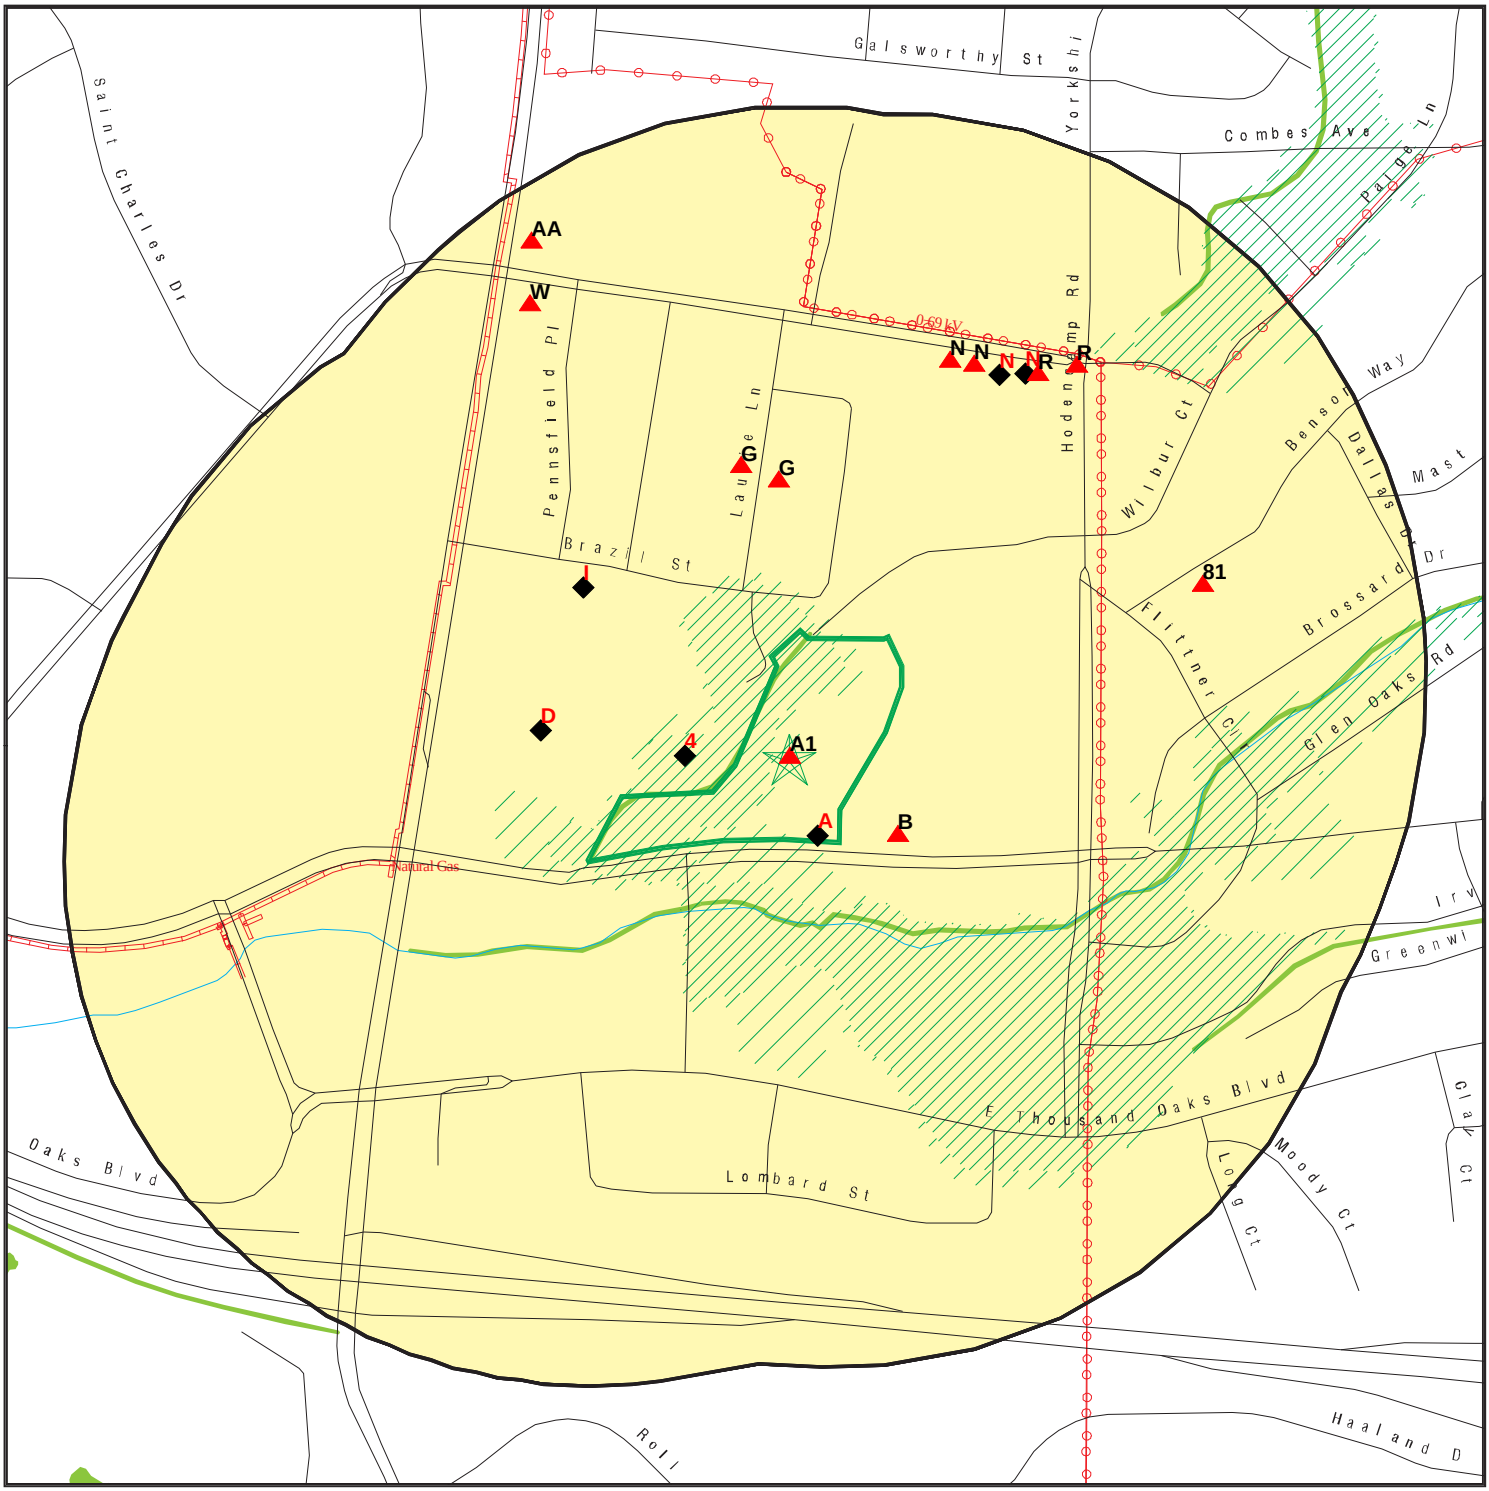

0 300 1/3 Miles


- Target Property
- Sites at elevations higher than or equal to the target property
- Sites at elevations lower than the target property
- Manufactured Gas Plants
- National Priority List Sites
- Dept. Defense Sites
- Indian Reservations BIA
- Power transmission lines
- Pipelines
- Special Flood Hazard Area (1%)
- 0.2% Annual Chance Flood Hazard
- National Wetland Inventory
- State Wetlands
- Areas of Concern

This report includes Interactive Map Layers to display and/or hide map information. The legend includes only those icons for the default map view.

SITE NAME: 195 East Hillcrest Drive ADDRESS: 195 East Hillcrest Drive Thousand Oaks CA 91360 LAT/LONG: 34.182085 / 118.871714	CLIENT: Citadel EHS CONTACT: Kyle Johnston INQUIRY #: 7681085.2s DATE: June 13, 2024 4:10 pm

Copyright © 2024 EDR, Inc. © 2015 TomTom Rel. 2015.

SECONDARY MAP - 7681085.2S

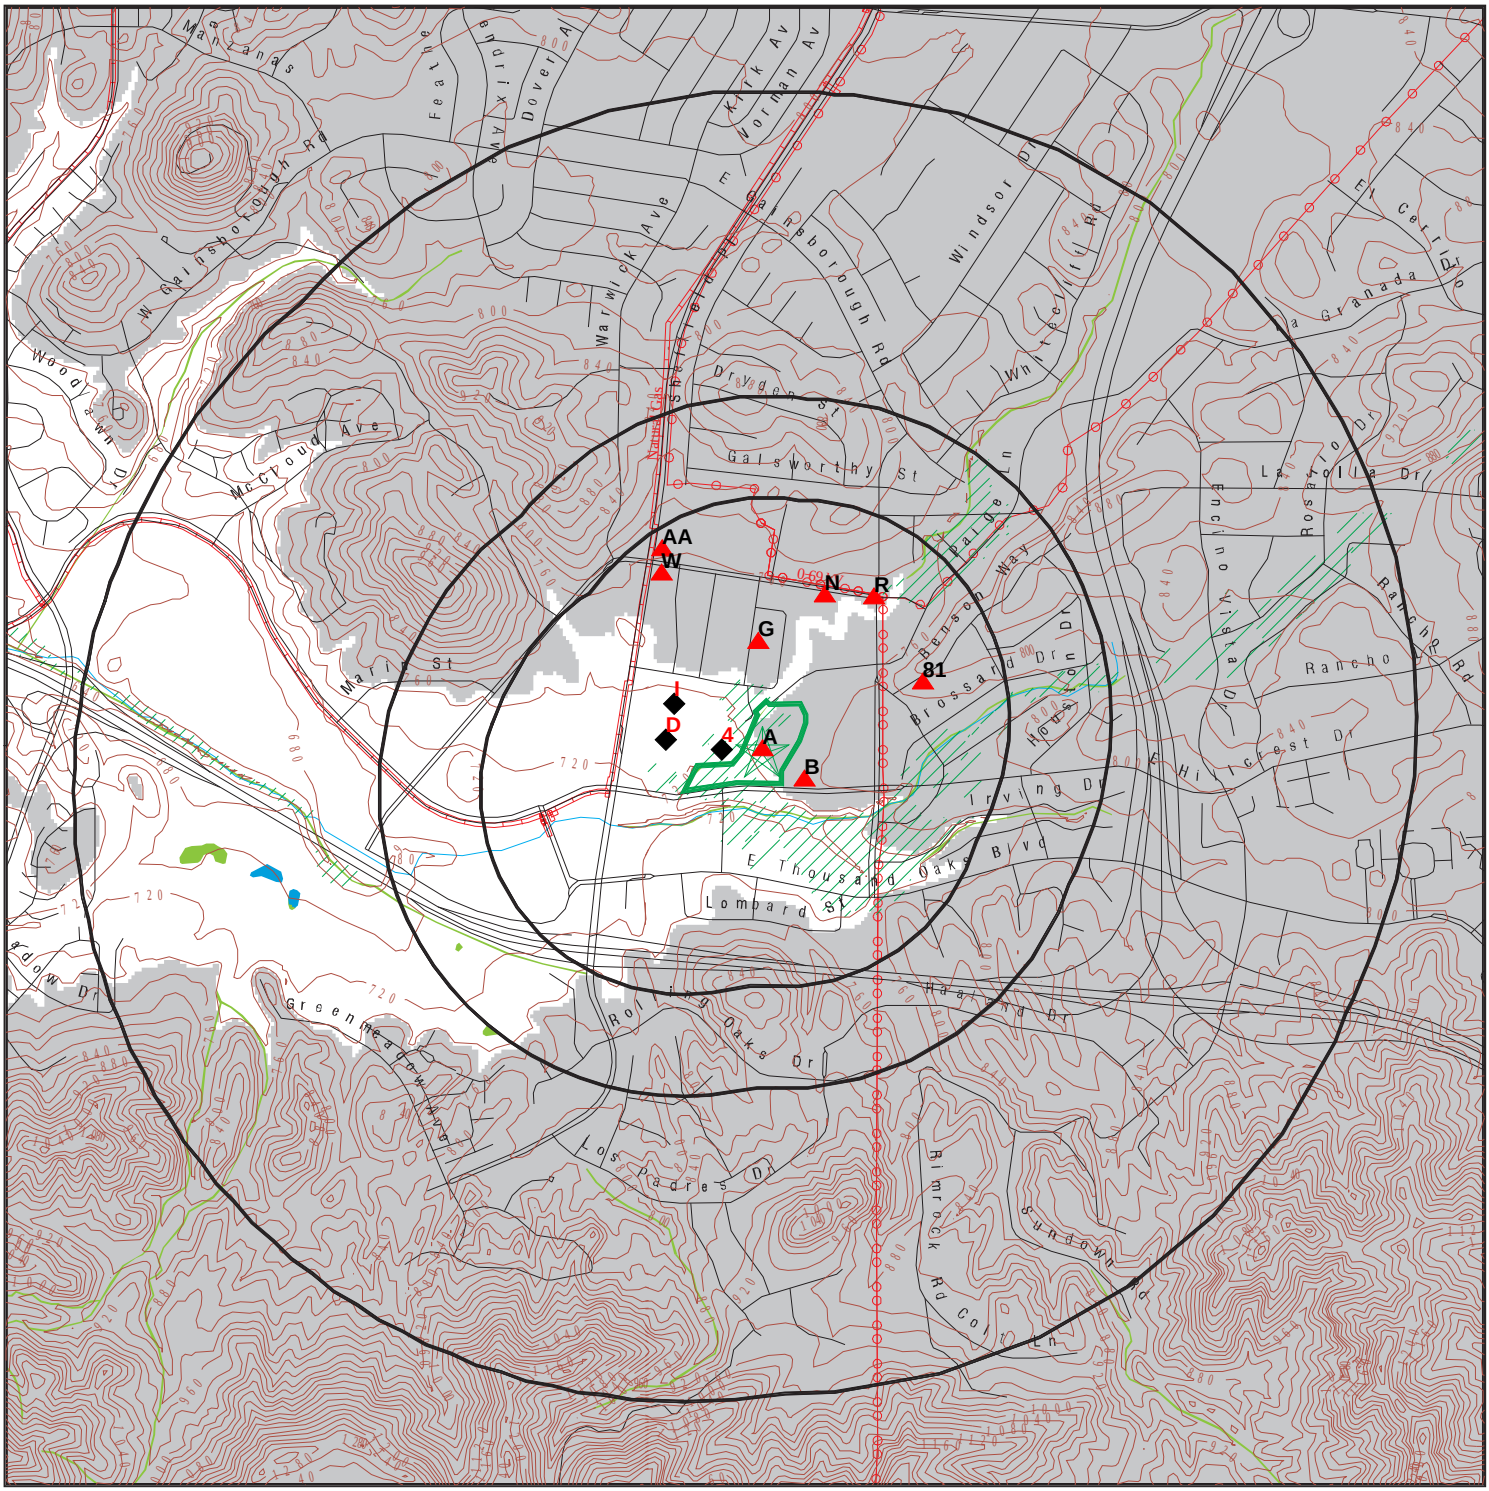

0 1/3 1/2 1 Miles

- Target Property
- Sites at elevations higher than or equal to the target property
- Sites at elevations lower than the target property
- Manufactured Gas Plants
- National Priority List Sites
- Dept. Defense Sites
- Indian Reservations BIA
- Power transmission lines
- Pipelines
- Special Flood Hazard Area (1%)
- 0.2% Annual Chance Flood Hazard
- National Wetland Inventory
- State Wetlands
- Upgradient Area
- Areas of Concern

This report includes Interactive Map Layers to display and/or hide map information. The legend includes only those icons for the default map view.

SITE NAME: 195 East Hillcrest Drive ADDRESS: 195 East Hillcrest Drive Thousand Oaks CA 91360 LAT/LONG: 34.182085 / 118.871714	CLIENT: Citadel EHS CONTACT: Kyle Johnston INQUIRY #: 7681085.2s DATE: June 13, 2024 4:09 pm

Copyright © 2024 EDR, Inc. © 2015 TomTom Rel. 2015.

MAP FINDINGS

LEGEND

FACILITY NAME **FACILITY ADDRESS, CITY, ST, ZIP**		EDR SITE ID NUMBER
◆ **MAP ID#**	Direction Distance Range (Distance feet / miles) Relative Elevation Feet Above Sea Level	ASTM 2600 Record Sources found in this report. Each database searched has been assigned to one or more categories. For detailed information about categorization, see the section of the report Records Searched and Currency.

Worksheet:

Comments:
Comments may be added on the online Vapor Encroachment Worksheet.

DATABASE ACRONYM: Applicable categories (A hoverbox with database description).

WESCO INFRASERUCTURES INC 195 HILLCREST DR, THOUSAND OAKS, CA, 91360		S123582366
▲ A1	Target Property 744 ft. Above Sea Level	Other Ascertainable Records

Worksheet:

HWTS: Other Ascertainable Records

Name:	WESCO INFRASERUCTURES INC
Address:	195 HILLCREST DR
Address 2:	Not Reported
City,State,Zip:	THOUSAND OAKS, CA 91360
EPA ID:	CAC002596507
Inactive Date:	04/13/2006
Create Date:	10/14/2005
Last Act Date:	Not Reported
Mailing Name:	Not Reported
Mailing Address:	1200 HILLCREST DR
Mailing Address 2:	Not Reported
Mailing City,State,Zip:	THOUSAND OAKS, CA 91360
Owner Name:	WESCO INFRASERUCTURES INC
Owner Address:	1200 HILLCREST DR
Owner Address 2:	Not Reported
Owner City,State,Zip:	THOUSAND OAKS, CA 91360
Owner Phone:	Not Reported
Owner Fax:	Not Reported
Contact Name:	RIC BRISENO/PROJECT MGR
Contact Address:	1200 HILLCREST DR
Contact Address 2:	Not Reported
City,State,Zip:	THOUSAND OAKS, CA 91360
Contact Phone:	Not Reported
Contact Fax:	Not Reported

WESCO INFRASERUCTURES INC, 195 HILLCREST DR, THOUSAND OAKS, CA 91360 (Continued)

Facility Status:	Inactive
Facility Type:	TEMPORARY
Category:	STATE
Latitude:	34.181269
Longitude:	-118.872308

HAZNET: Other Ascertainable Records

Name:	WESCO INFRASERUCTURES INC
Address:	195 HILLCREST DR
Address 2:	Not Reported
City,State,Zip:	THOUSAND OAKS, CA 91360
Contact:	RIC BRISENO/PROJECT MGR
Telephone:	3106493004
Mailing Name:	Not Reported
Mailing Address:	1200 HILLCREST DR
Year:	2005
Gepaid:	CAC002596507
TSD EPA ID:	CAT080033681
CA Waste Code:	352 - Other organic solids
Disposal Method:	R01 - Recycler
Tons:	2.75

Additional Info:

Year:	2005
Gen EPA ID:	CAC002596507
Shipment Date:	20051014
Creation Date:	12/22/2006 18:30:28
Receipt Date:	20051020
Manifest ID:	22151111
Trans EPA ID:	CAD983609678
Trans Name:	BLACK GOLD INDUSTRIES
Trans 2 EPA ID:	Not Reported
Trans 2 Name:	Not Reported
TSDF EPA ID:	CAT080033681
Trans Name:	D/K ENVIRONMENTAL
TSDF Alt EPA ID:	CAT080033681
TSDF Alt Name:	Not Reported
Waste Code Description:	352 - Other organic solids
RCRA Code:	Not Reported
Meth Code:	R01 - Recycler
Quantity Tons:	2.75
Waste Quantity:	5500
Quantity Unit:	P
Additional Code 1:	Not Reported
Additional Code 2:	Not Reported
Additional Code 3:	Not Reported
Additional Code 4:	Not Reported

WESCO INFRASERUCTURES INC, 195 HILLCREST DR, THOUSAND OAKS, CA 91360 (Continued)

Additional Code 5: Not Reported

STEVEN I CHIN DDS 275 E HILLCREST DR STE 152, THOUSAND OAKS, CA, 91360			S124861206
◆ A2	SSE <1/10	(0 ft. / 0 mi.)	Other Ascertainable Records
	2 ft. Lower Elevation	742 ft. Above Sea Level	

Worksheet:

HWTS: Other Ascertainable Records

Name:	STEVEN I CHIN DDS
Address:	275 E HILLCREST DR STE 152
Address 2:	Not Reported
City,State,Zip:	THOUSAND OAKS, CA 91360
EPA ID:	CAL000309182
Inactive Date:	06/30/2014
Create Date:	07/17/2006
Last Act Date:	Not Reported
Mailing Name:	Not Reported
Mailing Address:	275 E HILLCREST DR STE 152
Mailing Address 2:	Not Reported
Mailing City,State,Zip:	THOUSAND OAKS, CA 913608234
Owner Name:	STEVE I CHIN DDS
Owner Address:	275 E HILLCREST DR STE 152
Owner Address 2:	Not Reported
Owner City,State,Zip:	THOUSAND OAKS, CA 913608234
Owner Phone:	Not Reported
Owner Fax:	Not Reported
Contact Name:	STEVEN CHIN
Contact Address:	275 E HILLCREST DR STE 152
Contact Address 2:	Not Reported
City,State,Zip:	THOUSAND OAKS, CA 913608234
Contact Phone:	Not Reported
Contact Fax:	Not Reported
Facility Status:	Inactive
Facility Type:	PERMANENT
Category:	STATE
Latitude:	34.181225
Longitude:	-118.87082

NAICS:

EPA ID:	CAL000309182
Create Date:	2006-07-17 15:07:23.403
NAICS Code:	99999
NAICS Description:	Not Otherwise Specified
Issued EPA ID Date:	2006-07-17 15:07:23.26300
Inactive Date:	2014-06-30 00:00:00
Facility Name:	STEVEN I CHIN DDS

STEVEN I CHIN DDS, 275 E HILLCREST DR STE 152, THOUSAND OAKS, CA 91360 (Continued)

Facility Address:	275 E HILLCREST DR STE 152
Facility Address 2:	Not Reported
Facility City:	THOUSAND OAKS
Facility County:	Not Reported
Facility State:	CA
Facility Zip:	913608234

CHIN, STEVEN I., D.D.S. 275 E HILLCREST DR STE 152, THOUSAND OAKS, CA, 91360			S110712274
◆ A3	SSE <1/10	(0 ft. / 0 mi.)	Other Ascertainable Records
	2 ft. Lower Elevation	742 ft. Above Sea Level	

Worksheet:

MED WASTE VENTURA: Other Ascertainable Records

Name:	CHIN, STEVEN I., D.D.S.
Address:	275 E HILLCREST DR STE 152
City,State,Zip:	THOUSAND OAKS, CA 91360
File Id:	FA0007799
Permits:	- MEDICAL WASTE SMALL QTY GENERATOR RECORDS

KONE ELEVATOR FLORENCE JANSS 190 BRAZIL ST, THOUSAND OAKS, CA, 91360-5624			1026040310
◆ 4	W <1/10	(125 ft. / 0.024 mi.)	Other Ascertainable Records
	12 ft. Lower Elevation	732 ft. Above Sea Level	

Worksheet:

RCRA Listings: Other Ascertainable Records

Date Form Received by Agency:	20191209
Handler Name:	Kone Elevator Florence Janss
Handler Address:	190 Brazil St
Handler City,State,Zip:	THOUSAND OAKS, CA 91360-5624
EPA ID:	CAC003046411
Contact Name:	DAVID MEYER
Contact Address:	190 BRAZIL ST
Contact City,State,Zip:	THOUSAND OAKS, CA 91360-5624
Contact Telephone:	805-319-9055
Contact Fax:	Not Reported
Contact Email:	CHRISTOPHER.WIESER@SAFETY-KLEEN.COM
Contact Title:	Not Reported
EPA Region:	09
Land Type:	Not Reported
Federal Waste Generator Description:	Not a generator, verified
Non-Notifier:	Not Reported
Biennial Report Cycle:	Not Reported

KONE ELEVATOR FLORENCE JANSS, 190 BRAZIL ST, THOUSAND OAKS, CA 91360-5624 (Continued)

Accessibility:	Not Reported
Active Site Indicator:	Not Reported
State District Owner:	Not Reported
State District:	Not Reported
Mailing Address:	190 BRAZIL ST
Mailing City,State,Zip:	THOUSAND OAKS, CA 91360-5624
Owner Name:	David Meyer
Owner Type:	Other
Operator Name:	David Meyer
Operator Type:	Other
Short-Term Generator Activity:	No
Importer Activity:	No
Mixed Waste Generator:	No
Transporter Activity:	No
Transfer Facility Activity:	No
Recycler Activity with Storage:	No
Small Quantity On-Site Burner Exemption:	No
Smelting Melting and Refining Furnace Exemption:	No
Underground Injection Control:	No
Off-Site Waste Receipt:	No
Universal Waste Indicator:	No
Universal Waste Destination Facility:	No
Federal Universal Waste:	No
Active Site State-Reg Handler:	---
Federal Facility Indicator:	Not Reported
Hazardous Secondary Material Indicator:	N
Sub-Part K Indicator:	Not Reported
2018 GPRA Permit Baseline:	Not on the Baseline
2018 GPRA Renewals Baseline:	Not on the Baseline
202 GPRA Corrective Action Baseline:	No
Subject to Corrective Action Universe:	No
Non-TSDFs Where RCRA CA has Been Imposed Universe:	No
Corrective Action Priority Ranking:	No NCAPS ranking
Environmental Control Indicator:	No
Institutional Control Indicator:	No
Human Exposure Controls Indicator:	N/A
Groundwater Controls Indicator:	N/A
Significant Non-Complier Universe:	No
Unaddressed Significant Non-Complier Universe:	No
Addressed Significant Non-Complier Universe:	No
Significant Non-Complier With a Compliance Schedule Universe:	No
Financial Assurance Required:	Not Reported
Handler Date of Last Change:	20200210
Recognized Trader-Importer:	No
Recognized Trader-Exporter:	No

KONE ELEVATOR FLORENCE JANSS, 190 BRAZIL ST, THOUSAND OAKS, CA 91360-5624 (Continued)

Importer of Spent Lead Acid Batteries:	No
Exporter of Spent Lead Acid Batteries:	No
Recycler Activity Without Storage:	No
Manifest Broker:	No
Sub-Part P Indicator:	No

Handler - Owner Operator:

Owner/Operator Indicator:	Owner
Owner/Operator Name:	DAVID MEYER
Legal Status:	Other
Date Became Current:	Not Reported
Date Ended Current:	Not Reported
Owner/Operator Address:	190 BRAZIL ST
Owner/Operator City,State,Zip:	THOUSAND OAKS, CA 91360-5624
Owner/Operator Telephone:	805-319-9055
Owner/Operator Telephone Ext:	Not Reported
Owner/Operator Fax:	Not Reported
Owner/Operator Email:	Not Reported

Owner/Operator Indicator:	Operator
Owner/Operator Name:	DAVID MEYER
Legal Status:	Other
Date Became Current:	Not Reported
Date Ended Current:	Not Reported
Owner/Operator Address:	190 BRAZIL ST
Owner/Operator City,State,Zip:	THOUSAND OAKS, CA 91360-5624
Owner/Operator Telephone:	805-319-9055
Owner/Operator Telephone Ext:	Not Reported
Owner/Operator Fax:	Not Reported
Owner/Operator Email:	Not Reported

Historic Generators:

Receive Date:	20191209
Handler Name:	KONE ELEVATOR FLORENCE JANSS
Federal Waste Generator Description:	Not a generator, verified
State District Owner:	Not Reported
Large Quantity Handler of Universal Waste:	No
Recognized Trader Importer:	No
Recognized Trader Exporter:	No
Spent Lead Acid Battery Importer:	No
Spent Lead Acid Battery Exporter:	No
Current Record:	Yes
Non Storage Recycler Activity:	Not Reported
Electronic Manifest Broker:	Not Reported

List of NAICS Codes and Descriptions:

NAICS Code:	313310

KONE ELEVATOR FLORENCE JANSS, 190 BRAZIL ST, THOUSAND OAKS, CA 91360-5624 (Continued)

NAICS Description: TEXTILE AND FABRIC FINISHING MILLS

Facility Has Received Notices of Violations:

Violations: No Violations Found

Evaluation Action Summary:

Evaluations: No Evaluations Found

E MANIFEST: Other Ascertainable Records

Manifest Tracking Number:	006991739SKS
Last Updated Date:	20200120
Shipped Date:	20191212
Received Date:	20191230
Manifest Status:	Signed
Submission Type:	DataImage5Copy
Origin Type:	Service
Generator EPA ID:	CAC003046411
Generator Name:	KONE ELEVATOR - FLORENCE JANNS
Generator Mail Street Number:	Not Reported
Generator Mail Street 1:	190 BRAZIL STREET
Generator Mail Street 2:	Not Reported
Generator Mail City:	THOUSAND OAKS
Generator Mail State:	CA
Generator Mail Zip:	91360
Generator Location Street Number:	Not Reported
Generator Location Street 1:	190 Brazil Street
Generator Location Street 2:	Not Reported
Generator Location City:	Thousand Oaks
Generator Location Zip:	91360
Generator Location State:	CA
Generator Contact Company Name:	Kone Elevator - Florence Janns
Designated Facility EPA ID:	CAD044429835
Designated Facility Name:	Not Reported
Designated Facility Mail Street Number:	Not Reported
Designated Facility Mail Street 1:	Not Reported
Designated Facility Mail Street 2:	1737 East Denni Street
Designated Facility Mail City:	Wilmington
Designated Facility Mail Zip:	90744
Designated Facility Mail State:	CA
Designated Facility Location Street Number:	Not Reported
Designated Facility Location Street 1:	1737 East Denni Street
Designated Facility Location Street 2:	Not Reported
Designated Facility Location City:	Wilmington
Designated Facility Location Zip:	90744
Designated Facility Location State:	CA
Designated Facility Contact Company Name:	Clean Harbors Wilmington LLC

KONE ELEVATOR FLORENCE JANSS, 190 BRAZIL ST, THOUSAND OAKS, CA 91360-5624 (Continued)

Manifest Residue Indicator:	N
Rejection Indicator:	N
Manifest Tracking Number:	007432604SKS
Last Updated Date:	20200413
Shipped Date:	20200226
Received Date:	20200319
Manifest Status:	Signed
Submission Type:	DataImage5Copy
Origin Type:	Service
Generator EPA ID:	CAC003046411
Generator Name:	KONE ELEVATOR - FLORENCE JANNS
Generator Mail Street Number:	Not Reported
Generator Mail Street 1:	190 BRAZIL STREET
Generator Mail Street 2:	Not Reported
Generator Mail City:	THOUSAND OAKS
Generator Mail State:	CA
Generator Mail Zip:	91360
Generator Location Street Number:	Not Reported
Generator Location Street 1:	190 Brazil Street
Generator Location Street 2:	Not Reported
Generator Location City:	Thousand Oaks
Generator Location Zip:	91360
Generator Location State:	CA
Generator Contact Company Name:	Kone Elevator - Florence Janns
Designated Facility EPA ID:	CAD044429835
Designated Facility Name:	Clean Harbors Wilmington LLC
Designated Facility Mail Street Number:	Not Reported
Designated Facility Mail Street 1:	Not Reported
Designated Facility Mail Street 2:	1737 East Denni Street
Designated Facility Mail City:	Wilmington
Designated Facility Mail Zip:	90744
Designated Facility Mail State:	CA
Designated Facility Location Street Number:	Not Reported
Designated Facility Location Street 1:	1737 East Denni Street
Designated Facility Location Street 2:	Not Reported
Designated Facility Location City:	Wilmington
Designated Facility Location Zip:	90744
Designated Facility Location State:	CA
Designated Facility Contact Company Name:	Not Reported
Manifest Residue Indicator:	N
Rejection Indicator:	N

State Waste:

Manifest Tracking Number:	007432604SKS
Waste Line Number:	1
State Waste Code Owner:	CA
State Waste Code:	352

KONE ELEVATOR FLORENCE JANSS, 190 BRAZIL ST, THOUSAND OAKS, CA 91360-5624 (Continued)

State Waste: Other organic solids

Transporter:

Manifest Tracking Number: 007432604SKS
Transporter Line Number: 1
Transporter EPA ID: TXR000081205
Transporter Name: Safety-Kleen Systems, Inc.

Manifest Tracking Number: 007432604SKS
Transporter Line Number: 2
Transporter EPA ID: MAD039322250
Transporter Name: Clean Harbors Environmental Services, Inc.

Manifest Tracking Number: 007432604SKS
Transporter Line Number: 3
Transporter EPA ID: MAD039322250
Transporter Name: Clean Harbors Environmental Services, Inc.

Waste Line:

Manifest Tracking Number: 007432604SKS
Waste Line Number: 1
U.S. DOT Hazardous Indicator: N
U.S. DOT ID Number: Not Reported
U.S. DOT Description: Not Reported
Non-Hazardous Waste Description: NONE, NONE, NON D.O.T. REGULATED,), N/A (OIL, DIRT AND SAND), N/A, NONE
Number of Containers: 8
Container Type Code: DM
Container Type Description: Metal drums, barrels, kegs
Waste Quantity: 2800
Quantity Unit of Measure Code: P
Quantity Unit of Measure Description: Pounds
Waste Quantity, in Tons: 1.4
Acute Waste Quantity, in Tons: 0
Non-Acute Waste Quantity, in Tons: 1.4
Waste Quantity, in Kilograms: 1269.842
Acute Waste Quantity, in Kilograms: 0
Non-Acute Waste Quantity, in Kilorgrams: 1269.842
Management Method Code: H141
Management Method Description: STORAGE, BULKING AND/OR TRANSFER OFF SITE
Waste Residue Indicator: N
Quantity Discrepancy Indicator: N
Waste Type Discrepancy Indicator: N
Waste Density: Not Reported
Waste Density Unit of Measure Code: Not Reported
Waste Density Unit of Measure Description: Not Reported
Form Code: Not Reported
Form Code Description: Not Reported
Source Code: Not Reported
Source Code Description: Not Reported

KONE ELEVATOR FLORENCE JANSS, 190 BRAZIL ST, THOUSAND OAKS, CA 91360-5624 (Continued)

Waste Minimization Code: Not Reported
Waste Minimization Code Description: Not Reported
Consent Number: Not Reported
EPA Waste Indicator: N

KAISER PERMANENTE-365 E HILLCREST DR 365 E HILLCREST DR, THOUSAND OAKS, CA, 91360		S106678053	
▲ B5	SE <1/10	(195 ft. / 0.037 mi.)	Local Lists of Hazardous waste / Contaminated Sites Other Ascertainable Records
	8 ft. Higher Elevation	752 ft. Above Sea Level	

Worksheet:

CERS HAZ WASTE: Local Lists of Hazardous waste / Contaminated Sites

Name: KAISER PERMANENTE-365 E HILLCREST DR
Address: 365 E HILLCREST DR
City,State,Zip: THOUSAND OAKS, CA 91360
Site ID: 423242
CERS ID: 10737463
CERS Description: Hazardous Waste Generator

Violations:

Site ID: 423242
Site Name: Kaiser Permanente-365 E Hillcrest Dr
Violation Date: 09-21-2017
Citation: Un-Specified
Violation Description: Hazardous Waste Generator Program - Administration/Documentation - General Local Ordinance
Violation Notes: Not Reported
Violation Division: Ventura County Environmental Health
Violation Program: HW
Violation Source: CERS,

Site ID: 423242
Site Name: Kaiser Permanente-365 E Hillcrest Dr
Violation Date: 06-03-2021
Citation: 22 CCR 12 66262.40(a) - California Code of Regulations, Title 22, Chapter 12, Section(s) 66262.40(a)
Violation Description: Failure to keep a copy of each properly signed manifest for at least three years from the date the waste was accepted by the initial transporter. The manifest signed at the time the waste was accepted for transport shall be kept until receiving a signed copy from the designated facility which received the waste.
Violation Notes: Returned to compliance on 06/28/2021.
Violation Division: Ventura County Environmental Health
Violation Program: HW
Violation Source: CERS,

Site ID: 423242
Site Name: Kaiser Permanente-365 E Hillcrest Dr
Violation Date: 06-03-2021
Citation: 40 CFR 1 262.34(d)(5)(ii) - U.S. Code of Federal Regulations, Title 40, Chapter 1, Section(s) 262.34(d)(5)(ii)
Violation Description: Failure to post the following information next to the telephone: (A) The name and telephone number of the emergency coordinator; (B) Location of fire extinguishers and spill control material, and, if present, fire alarm; and (C) The telephone number of the fire department, unless the facility has a direct alarm.

KAISER PERMANENTE-365 E HILLCREST DR, 365 E HILLCREST DR, THOUSAND OAKS, CA 91360 (Continued)

Violation Notes:	Returned to compliance on 06/28/2021.
Violation Division:	Ventura County Environmental Health
Violation Program:	HW
Violation Source:	CERS,
Site ID:	423242
Site Name:	Kaiser Permanente-365 E Hillcrest Dr
Violation Date:	09-21-2017
Citation:	22 CCR 12 66262.34(f) - California Code of Regulations, Title 22, Chapter 12, Section(s) 66262.34(f)
Violation Description:	Failure to properly label hazardous waste accumulation containers and portable tanks with the following requirements: "Hazardous Waste", name and address of the generator, physical and chemical characteristics of the Hazardous Waste, and starting accumulation date.
Violation Notes:	Returned to compliance on 08/31/2018.
Violation Division:	Ventura County Environmental Health
Violation Program:	HW
Violation Source:	CERS,

Evaluation:

Eval General Type:	Compliance Evaluation Inspection
Eval Date:	06-03-2021
Violations Found:	Yes
Eval Type:	Routine done by local agency
Eval Notes:	Not Reported
Eval Division:	Ventura County Environmental Health
Eval Program:	HW
Eval Source:	CERS,
Eval General Type:	Compliance Evaluation Inspection
Eval Date:	09-21-2017
Violations Found:	Yes
Eval Type:	Routine done by local agency
Eval Notes:	Not Reported
Eval Division:	Ventura County Environmental Health
Eval Program:	HW
Eval Source:	CERS,
Eval General Type:	Compliance Evaluation Inspection
Eval Date:	05-04-2023
Violations Found:	No
Eval Type:	Routine done by local agency
Eval Notes:	Not Reported
Eval Division:	Ventura County Environmental Health
Eval Program:	HW
Eval Source:	CERS,
Eval General Type:	Compliance Evaluation Inspection
Eval Date:	05-23-2022
Violations Found:	No
Eval Type:	Routine done by local agency
Eval Notes:	Not Reported
Eval Division:	Ventura County Environmental Health
Eval Program:	HW

KAISER PERMANENTE-365 E HILLCREST DR, 365 E HILLCREST DR, THOUSAND OAKS, CA 91360 (Continued)

Eval Source:	CERS,

Coordinates:

Site ID:	423242
Facility Name:	Kaiser Permanente-365 E Hillcrest Dr
Env Int Type Code:	HWG
Program ID:	10737463
Coord Name:	Not Reported
Ref Point Type Desc:	Center of a facility or station.,
Latitude:	34.181830
Longitude:	-118.870410

Affiliation:

Affiliation Type Desc:	Document Preparer
Entity Name:	KOJO ANNOR
Entity Title:	Not Reported
Affiliation Address:	Not Reported
Affiliation City:	Not Reported
Affiliation State:	Not Reported
Affiliation Country:	Not Reported
Affiliation Zip:	Not Reported
Affiliation Phone:	,
Affiliation Type Desc:	Facility Mailing Address
Entity Name:	Mailing Address
Entity Title:	Not Reported
Affiliation Address:	5601 De Soto
Affiliation City:	Woodland Hills
Affiliation State:	CA
Affiliation Country:	Not Reported
Affiliation Zip:	91367
Affiliation Phone:	,
Affiliation Type Desc:	Operator
Entity Name:	Kelly Dickey
Entity Title:	Not Reported
Affiliation Address:	Not Reported
Affiliation City:	Not Reported
Affiliation State:	Not Reported
Affiliation Country:	Not Reported
Affiliation Zip:	Not Reported
Affiliation Phone:	(805) 300-5211,
Affiliation Type Desc:	Identification Signer
Entity Name:	Kojo Annor
Entity Title:	Manager Environmental Health and Safety
Affiliation Address:	Not Reported
Affiliation City:	Not Reported
Affiliation State:	Not Reported
Affiliation Country:	Not Reported

KAISER PERMANENTE-365 E HILLCREST DR, 365 E HILLCREST DR, THOUSAND OAKS, CA 91360 (Continued)

Affiliation Zip:	Not Reported
Affiliation Phone:	,
Affiliation Type Desc:	CUPA District
Entity Name:	Ventura County Environmental Health
Entity Title:	Not Reported
Affiliation Address:	800 South Victoria Avenue
Affiliation City:	Ventura
Affiliation State:	CA
Affiliation Country:	Not Reported
Affiliation Zip:	93009
Affiliation Phone:	(805) 654-2813,
Affiliation Type Desc:	Legal Owner
Entity Name:	Kaiser Foundation Health Plan Inc.
Entity Title:	Not Reported
Affiliation Address:	One Kaiser Plaza
Affiliation City:	Oakland
Affiliation State:	CA
Affiliation Country:	United States
Affiliation Zip:	94612
Affiliation Phone:	(510) 625-4737,
Affiliation Type Desc:	Property Owner
Entity Name:	Kaiser Foundation Health Plan Inc.
Entity Title:	Not Reported
Affiliation Address:	One Kaiser Plaza
Affiliation City:	Oakland
Affiliation State:	CA
Affiliation Country:	United States
Affiliation Zip:	94612
Affiliation Phone:	(510) 625-4737,
Affiliation Type Desc:	Environmental Contact
Entity Name:	Kojo Annor
Entity Title:	Not Reported
Affiliation Address:	5601 De Soto Ave
Affiliation City:	Woodland Hills
Affiliation State:	CA
Affiliation Country:	Not Reported
Affiliation Zip:	91367
Affiliation Phone:	,
Affiliation Type Desc:	Parent Corporation
Entity Name:	Kaiser Permanente
Entity Title:	Not Reported
Affiliation Address:	Not Reported
Affiliation City:	Not Reported
Affiliation State:	Not Reported
Affiliation Country:	Not Reported
Affiliation Zip:	Not Reported
Affiliation Phone:	,

KAISER PERMANENTE-365 E HILLCREST DR, 365 E HILLCREST DR, THOUSAND OAKS, CA 91360 (Continued)

VENTURA CO. BWT: Other Ascertainable Records

Name:	KAISER PERMANENTE-365 HILLCREST DR
Address:	365 E HILLCREST DR
City,State,Zip:	THOUSAND OAKS, CA
Facility ID:	FA0038679
Program:	HAZARDOUS WASTE GENERATOR

MED WASTE VENTURA: Other Ascertainable Records

Name:	KAISER PERMANENTE
Address:	365 E HILLCREST DR
City,State,Zip:	THOUSAND OAKS, CA 91360
File Id:	FA0008155
Permits:	- MEDICAL OFFICE

KAISER PERMANENTE 365 EAST HILLCREST DRIVE, THOUSAND OAKS, CA, 91360-0000		1024791880
▲ B6	SE <1/10 (195 ft. / 0.037 mi.)	Other Ascertainable Records
	8 ft. Higher Elevation 752 ft. Above Sea Level	

Worksheet:

RCRA Listings: Other Ascertainable Records

Date Form Received by Agency:	19930401
Handler Name:	Kaiser Permanente
Handler Address:	365 East Hillcrest Drive
Handler City,State,Zip:	THOUSAND OAKS, CA 91360-0000
EPA ID:	CAL000113165
Contact Name:	MATTHEW J HURAY
Contact Address:	1800 HARRISON ST
Contact City,State,Zip:	OAKLAND, CA 94612
Contact Telephone:	301-625-7462
Contact Fax:	Not Reported
Contact Email:	MATTHEW.J.HURAY@KP.ORG
Contact Title:	Not Reported
EPA Region:	09
Land Type:	Not Reported
Federal Waste Generator Description:	Not a generator, verified
Non-Notifier:	Not Reported
Biennial Report Cycle:	Not Reported
Accessibility:	Not Reported
Active Site Indicator:	Handler Activities
State District Owner:	Not Reported
State District:	Not Reported
Mailing Address:	1800 HARRISON ST
Mailing City,State,Zip:	OAKLAND, CA 94612-0000
Owner Name:	Kaiser Permanete

KAISER PERMANENTE, 365 EAST HILLCREST DRIVE, THOUSAND OAKS, CA 91360-0000 (Continued)

Owner Type:	Other
Operator Name:	Matthew J Huray
Operator Type:	Other
Short-Term Generator Activity:	No
Importer Activity:	No
Mixed Waste Generator:	No
Transporter Activity:	No
Transfer Facility Activity:	No
Recycler Activity with Storage:	No
Small Quantity On-Site Burner Exemption:	No
Smelting Melting and Refining Furnace Exemption:	No
Underground Injection Control:	No
Off-Site Waste Receipt:	No
Universal Waste Indicator:	Yes
Universal Waste Destination Facility:	Yes
Federal Universal Waste:	No
Active Site State-Reg Handler:	---
Federal Facility Indicator:	Not Reported
Hazardous Secondary Material Indicator:	N
Sub-Part K Indicator:	Not Reported
2018 GPRA Permit Baseline:	Not on the Baseline
2018 GPRA Renewals Baseline:	Not on the Baseline
202 GPRA Corrective Action Baseline:	No
Subject to Corrective Action Universe:	No
Non-TSDFs Where RCRA CA has Been Imposed Universe:	No
Corrective Action Priority Ranking:	No NCAPS ranking
Environmental Control Indicator:	No
Institutional Control Indicator:	No
Human Exposure Controls Indicator:	N/A
Groundwater Controls Indicator:	N/A
Significant Non-Complier Universe:	No
Unaddressed Significant Non-Complier Universe:	No
Addressed Significant Non-Complier Universe:	No
Significant Non-Complier With a Compliance Schedule Universe:	No
Financial Assurance Required:	Not Reported
Handler Date of Last Change:	20180905
Recognized Trader-Importer:	No
Recognized Trader-Exporter:	No
Importer of Spent Lead Acid Batteries:	No
Exporter of Spent Lead Acid Batteries:	No
Recycler Activity Without Storage:	No
Manifest Broker:	No
Sub-Part P Indicator:	No

KAISER PERMANENTE, 365 EAST HILLCREST DRIVE, THOUSAND OAKS, CA 91360-0000 (Continued)

Handler - Owner Operator:

Owner/Operator Indicator:	Owner
Owner/Operator Name:	KAISER PERMANETE
Legal Status:	Other
Date Became Current:	Not Reported
Date Ended Current:	Not Reported
Owner/Operator Address:	ONE KAISER PLAZA
Owner/Operator City,State,Zip:	OAKLAND, CA 94612
Owner/Operator Telephone:	510-625-4737
Owner/Operator Telephone Ext:	Not Reported
Owner/Operator Fax:	Not Reported
Owner/Operator Email:	Not Reported

Owner/Operator Indicator:	Operator
Owner/Operator Name:	MATTHEW J HURAY
Legal Status:	Other
Date Became Current:	Not Reported
Date Ended Current:	Not Reported
Owner/Operator Address:	1800 HARRISON ST
Owner/Operator City,State,Zip:	OAKLAND, CA 94612
Owner/Operator Telephone:	301-625-7462
Owner/Operator Telephone Ext:	Not Reported
Owner/Operator Fax:	Not Reported
Owner/Operator Email:	Not Reported

Historic Generators:

Receive Date:	19930401
Handler Name:	KAISER PERMANENTE
Federal Waste Generator Description:	Not a generator, verified
State District Owner:	Not Reported
Large Quantity Handler of Universal Waste:	No
Recognized Trader Importer:	No
Recognized Trader Exporter:	No
Spent Lead Acid Battery Importer:	No
Spent Lead Acid Battery Exporter:	No
Current Record:	Yes
Non Storage Recycler Activity:	Not Reported
Electronic Manifest Broker:	Not Reported

List of NAICS Codes and Descriptions:

NAICS Code:	62211
NAICS Description:	GENERAL MEDICAL AND SURGICAL HOSPITALS

Facility Has Received Notices of Violations:

Violations:	No Violations Found

Evaluation Action Summary:

KAISER PERMANENTE, 365 EAST HILLCREST DRIVE, THOUSAND OAKS, CA 91360-0000 (Continued)

Evaluations:	No Evaluations Found

E MANIFEST: Other Ascertainable Records

Manifest Tracking Number:	013451428FLE
Last Updated Date:	20190901
Shipped Date:	20190503
Received Date:	20190521
Manifest Status:	Corrected
Submission Type:	DataImage5Copy
Origin Type:	Service
Generator EPA ID:	CAL000113165
Generator Name:	KAISER PERMANENTE- ?THOUSAND OAKS I
Generator Mail Street Number:	Not Reported
Generator Mail Street 1:	365 E. HILLCREST DR.
Generator Mail Street 2:	Not Reported
Generator Mail City:	THOUSAND OAKS
Generator Mail State:	CA
Generator Mail Zip:	91360
Generator Location Street Number:	Not Reported
Generator Location Street 1:	365 E. Hillcrest Dr.
Generator Location Street 2:	Not Reported
Generator Location City:	Thousand Oaks
Generator Location Zip:	91360
Generator Location State:	CA
Generator Contact Company Name:	Not Reported
Designated Facility EPA ID:	NED981723513
Designated Facility Name:	Clean Harbors Environmental Services, Inc.
Designated Facility Mail Street Number:	Not Reported
Designated Facility Mail Street 1:	Not Reported
Designated Facility Mail Street 2:	2247 South Highway 71
Designated Facility Mail City:	Kimball
Designated Facility Mail Zip:	69145
Designated Facility Mail State:	NE
Designated Facility Location Street Number:	Not Reported
Designated Facility Location Street 1:	2247 South Highway 71
Designated Facility Location Street 2:	Not Reported
Designated Facility Location City:	Kimball
Designated Facility Location Zip:	69145
Designated Facility Location State:	NE
Designated Facility Contact Company Name:	Not Reported
Manifest Residue Indicator:	N
Rejection Indicator:	N

Manifest Tracking Number:	015178761FLE
Last Updated Date:	20201119
Shipped Date:	20200925
Received Date:	20201028

KAISER PERMANENTE, 365 EAST HILLCREST DRIVE, THOUSAND OAKS, CA 91360-0000 (Continued)

Manifest Status:	Signed
Submission Type:	DataImage5Copy
Origin Type:	Service
Generator EPA ID:	CAL000113165
Generator Name:	KAISER PERMANENTE- ?THOUSAND OAKS I
Generator Mail Street Number:	Not Reported
Generator Mail Street 1:	365 E. HILLCREST DR.
Generator Mail Street 2:	Not Reported
Generator Mail City:	THOUSAND OAKS
Generator Mail State:	CA
Generator Mail Zip:	91360
Generator Location Street Number:	Not Reported
Generator Location Street 1:	365 E. Hillcrest Dr.
Generator Location Street 2:	Not Reported
Generator Location City:	Thousand Oaks
Generator Location Zip:	91360
Generator Location State:	CA
Generator Contact Company Name:	Kaiser Permanente- ?Thousand Oaks I
Designated Facility EPA ID:	NED981723513
Designated Facility Name:	Clean Harbors Environmental Services, Inc.
Designated Facility Mail Street Number:	Not Reported
Designated Facility Mail Street 1:	Not Reported
Designated Facility Mail Street 2:	2247 South Highway 71
Designated Facility Mail City:	Kimball
Designated Facility Mail Zip:	69145
Designated Facility Mail State:	NE
Designated Facility Location Street Number:	Not Reported
Designated Facility Location Street 1:	2247 South Highway 71
Designated Facility Location Street 2:	Not Reported
Designated Facility Location City:	Kimball
Designated Facility Location Zip:	69145
Designated Facility Location State:	NE
Designated Facility Contact Company Name:	Not Reported
Manifest Residue Indicator:	N
Rejection Indicator:	N
Manifest Tracking Number:	013815978FLE
Last Updated Date:	20190901
Shipped Date:	20190723
Received Date:	20190806
Manifest Status:	Signed
Submission Type:	DataImage5Copy
Origin Type:	Service
Generator EPA ID:	CAL000113165
Generator Name:	KAISER PERMANENTE- ?THOUSAND OAKS I
Generator Mail Street Number:	Not Reported
Generator Mail Street 1:	365 E. HILLCREST DR.
Generator Mail Street 2:	Not Reported

KAISER PERMANENTE, 365 EAST HILLCREST DRIVE, THOUSAND OAKS, CA 91360-0000 (Continued)

Generator Mail City:	THOUSAND OAKS
Generator Mail State:	CA
Generator Mail Zip:	91360
Generator Location Street Number:	Not Reported
Generator Location Street 1:	365 E. Hillcrest Dr.
Generator Location Street 2:	Not Reported
Generator Location City:	Thousand Oaks
Generator Location Zip:	91360
Generator Location State:	CA
Generator Contact Company Name:	Not Reported
Designated Facility EPA ID:	NED981723513
Designated Facility Name:	Clean Harbors Environmental Services, Inc.
Designated Facility Mail Street Number:	Not Reported
Designated Facility Mail Street 1:	Not Reported
Designated Facility Mail Street 2:	2247 South Highway 71
Designated Facility Mail City:	Kimball
Designated Facility Mail Zip:	69145
Designated Facility Mail State:	NE
Designated Facility Location Street Number:	Not Reported
Designated Facility Location Street 1:	2247 South Highway 71
Designated Facility Location Street 2:	Not Reported
Designated Facility Location City:	Kimball
Designated Facility Location Zip:	69145
Designated Facility Location State:	NE
Designated Facility Contact Company Name:	Not Reported
Manifest Residue Indicator:	N
Rejection Indicator:	N

Manifest Tracking Number:	019416333JJK
Last Updated Date:	20190822
Shipped Date:	20190116
Received Date:	20190131
Manifest Status:	Corrected
Submission Type:	DataImage5Copy
Origin Type:	Service
Generator EPA ID:	CAL000113165
Generator Name:	KAISER PERMANENTE- ?THOUSAND OAKS I
Generator Mail Street Number:	Not Reported
Generator Mail Street 1:	365 E. HILLCREST DR.
Generator Mail Street 2:	Not Reported
Generator Mail City:	THOUSAND OAKS
Generator Mail State:	CA
Generator Mail Zip:	91360
Generator Location Street Number:	Not Reported
Generator Location Street 1:	365 E. Hillcrest Dr.
Generator Location Street 2:	Not Reported
Generator Location City:	Thousand Oaks
Generator Location Zip:	91360

KAISER PERMANENTE, 365 EAST HILLCREST DRIVE, THOUSAND OAKS, CA 91360-0000 (Continued)

Generator Location State:	CA
Generator Contact Company Name:	Not Reported
Designated Facility EPA ID:	NED981723513
Designated Facility Name:	Clean Harbors Environmental Services, Inc.
Designated Facility Mail Street Number:	Not Reported
Designated Facility Mail Street 1:	Not Reported
Designated Facility Mail Street 2:	2247 South Highway 71
Designated Facility Mail City:	Kimball
Designated Facility Mail Zip:	69145
Designated Facility Mail State:	NE
Designated Facility Location Street Number:	Not Reported
Designated Facility Location Street 1:	2247 South Highway 71
Designated Facility Location Street 2:	Not Reported
Designated Facility Location City:	Kimball
Designated Facility Location Zip:	69145
Designated Facility Location State:	NE
Designated Facility Contact Company Name:	Not Reported
Manifest Residue Indicator:	N
Rejection Indicator:	N

Manifest Tracking Number:	017402508FLE
Last Updated Date:	20220728
Shipped Date:	20220608
Received Date:	20220708
Manifest Status:	Signed
Submission Type:	DataImage5Copy
Origin Type:	Service
Generator EPA ID:	CAL000113165
Generator Name:	KAISER PERMANENTE- ?THOUSAND OAKS I
Generator Mail Street Number:	Not Reported
Generator Mail Street 1:	365 E. HILLCREST DR.
Generator Mail Street 2:	Not Reported
Generator Mail City:	THOUSAND OAKS
Generator Mail State:	CA
Generator Mail Zip:	91360
Generator Location Street Number:	Not Reported
Generator Location Street 1:	365 E. Hillcrest Dr.
Generator Location Street 2:	Not Reported
Generator Location City:	Thousand Oaks
Generator Location Zip:	91360
Generator Location State:	CA
Generator Contact Company Name:	Kaiser Permanente- ?Thousand Oaks I
Designated Facility EPA ID:	UTD981552177
Designated Facility Name:	Clean Harbors Aragonite LLC
Designated Facility Mail Street Number:	Not Reported
Designated Facility Mail Street 1:	Not Reported
Designated Facility Mail Street 2:	PO Box 1339
Designated Facility Mail City:	Grantsville

KAISER PERMANENTE, 365 EAST HILLCREST DRIVE, THOUSAND OAKS, CA 91360-0000 (Continued)

Designated Facility Mail Zip:	84029
Designated Facility Mail State:	UT
Designated Facility Location Street Number:	Not Reported
Designated Facility Location Street 1:	11600 North Aptus Road
Designated Facility Location Street 2:	Not Reported
Designated Facility Location City:	Grantsville
Designated Facility Location Zip:	84029
Designated Facility Location State:	UT
Designated Facility Contact Company Name:	Not Reported
Manifest Residue Indicator:	N
Rejection Indicator:	N

Manifest Tracking Number:	017402509FLE
Last Updated Date:	20220725
Shipped Date:	20220608
Received Date:	20220704
Manifest Status:	Signed
Submission Type:	DataImage5Copy
Origin Type:	Service
Generator EPA ID:	CAL000113165
Generator Name:	KAISER PERMANENTE- ?THOUSAND OAKS I
Generator Mail Street Number:	Not Reported
Generator Mail Street 1:	365 E. HILLCREST DR.
Generator Mail Street 2:	Not Reported
Generator Mail City:	THOUSAND OAKS
Generator Mail State:	CA
Generator Mail Zip:	91360
Generator Location Street Number:	Not Reported
Generator Location Street 1:	365 E. Hillcrest Dr.
Generator Location Street 2:	Not Reported
Generator Location City:	Thousand Oaks
Generator Location Zip:	91360
Generator Location State:	CA
Generator Contact Company Name:	Kaiser Permanente- ?Thousand Oaks I
Designated Facility EPA ID:	ARD069748192
Designated Facility Name:	Clean Harbors El Dorado LLC
Designated Facility Mail Street Number:	Not Reported
Designated Facility Mail Street 1:	Not Reported
Designated Facility Mail Street 2:	309 American Circle
Designated Facility Mail City:	El Dorado
Designated Facility Mail Zip:	71730
Designated Facility Mail State:	AR
Designated Facility Location Street Number:	Not Reported
Designated Facility Location Street 1:	309 American Circle
Designated Facility Location Street 2:	Not Reported
Designated Facility Location City:	El Dorado
Designated Facility Location Zip:	71730
Designated Facility Location State:	AR

KAISER PERMANENTE, 365 EAST HILLCREST DRIVE, THOUSAND OAKS, CA 91360-0000 (Continued)

Designated Facility Contact Company Name:	Not Reported
Manifest Residue Indicator:	N
Rejection Indicator:	N
Manifest Tracking Number:	017402510FLE
Last Updated Date:	20220711
Shipped Date:	20220608
Received Date:	20220618
Manifest Status:	Signed
Submission Type:	DataImage5Copy
Origin Type:	Service
Generator EPA ID:	CAL000113165
Generator Name:	KAISER PERMANENTE- ?THOUSAND OAKS I
Generator Mail Street Number:	Not Reported
Generator Mail Street 1:	365 E. HILLCREST DR.
Generator Mail Street 2:	Not Reported
Generator Mail City:	THOUSAND OAKS
Generator Mail State:	CA
Generator Mail Zip:	91360
Generator Location Street Number:	Not Reported
Generator Location Street 1:	365 E. Hillcrest Dr.
Generator Location Street 2:	Not Reported
Generator Location City:	Thousand Oaks
Generator Location Zip:	91360
Generator Location State:	CA
Generator Contact Company Name:	Kaiser Permanente- ?Thousand Oaks I
Designated Facility EPA ID:	NED981723513
Designated Facility Name:	Clean Harbors Environmental Services, Inc.
Designated Facility Mail Street Number:	Not Reported
Designated Facility Mail Street 1:	Not Reported
Designated Facility Mail Street 2:	2247 South Highway 71
Designated Facility Mail City:	Kimball
Designated Facility Mail Zip:	69145
Designated Facility Mail State:	NE
Designated Facility Location Street Number:	Not Reported
Designated Facility Location Street 1:	2247 South Highway 71
Designated Facility Location Street 2:	Not Reported
Designated Facility Location City:	Kimball
Designated Facility Location Zip:	69145
Designated Facility Location State:	NE
Designated Facility Contact Company Name:	Not Reported
Manifest Residue Indicator:	N
Rejection Indicator:	N
Manifest Tracking Number:	019409649JJK
Last Updated Date:	20181108
Shipped Date:	20180914
Received Date:	20180929

KAISER PERMANENTE, 365 EAST HILLCREST DRIVE, THOUSAND OAKS, CA 91360-0000 (Continued)

Manifest Status:	Signed
Submission Type:	DataImage5Copy
Origin Type:	Service
Generator EPA ID:	CAL000113165
Generator Name:	KAISER PERMANENTE- ?THOUSAND OAKS I
Generator Mail Street Number:	Not Reported
Generator Mail Street 1:	365 E. HILLCREST DR.
Generator Mail Street 2:	Not Reported
Generator Mail City:	THOUSAND OAKS
Generator Mail State:	CA
Generator Mail Zip:	91360
Generator Location Street Number:	Not Reported
Generator Location Street 1:	365 E. Hillcrest Dr.
Generator Location Street 2:	Not Reported
Generator Location City:	Thousand Oaks
Generator Location Zip:	91360
Generator Location State:	CA
Generator Contact Company Name:	Not Reported
Designated Facility EPA ID:	NED981723513
Designated Facility Name:	Clean Harbors Environmental Services, Inc.
Designated Facility Mail Street Number:	Not Reported
Designated Facility Mail Street 1:	Not Reported
Designated Facility Mail Street 2:	2247 South Highway 71
Designated Facility Mail City:	Kimball
Designated Facility Mail Zip:	69145
Designated Facility Mail State:	NE
Designated Facility Location Street Number:	Not Reported
Designated Facility Location Street 1:	2247 South Highway 71
Designated Facility Location Street 2:	Not Reported
Designated Facility Location City:	Kimball
Designated Facility Location Zip:	69145
Designated Facility Location State:	NE
Designated Facility Contact Company Name:	Not Reported
Manifest Residue Indicator:	N
Rejection Indicator:	N
Manifest Tracking Number:	013786947FLE
Last Updated Date:	20191227
Shipped Date:	20191115
Received Date:	20191204
Manifest Status:	Signed
Submission Type:	DataImage5Copy
Origin Type:	Service
Generator EPA ID:	CAL000113165
Generator Name:	KAISER PERMANENTE- ?THOUSAND OAKS I
Generator Mail Street Number:	Not Reported
Generator Mail Street 1:	365 E. HILLCREST DR.
Generator Mail Street 2:	Not Reported

KAISER PERMANENTE, 365 EAST HILLCREST DRIVE, THOUSAND OAKS, CA 91360-0000 (Continued)

Generator Mail City:	THOUSAND OAKS
Generator Mail State:	CA
Generator Mail Zip:	91360
Generator Location Street Number:	Not Reported
Generator Location Street 1:	365 E. Hillcrest Dr.
Generator Location Street 2:	Not Reported
Generator Location City:	Thousand Oaks
Generator Location Zip:	91360
Generator Location State:	CA
Generator Contact Company Name:	Not Reported
Designated Facility EPA ID:	NED981723513
Designated Facility Name:	Clean Harbors Environmental Services, Inc.
Designated Facility Mail Street Number:	Not Reported
Designated Facility Mail Street 1:	Not Reported
Designated Facility Mail Street 2:	2247 South Highway 71
Designated Facility Mail City:	Kimball
Designated Facility Mail Zip:	69145
Designated Facility Mail State:	NE
Designated Facility Location Street Number:	Not Reported
Designated Facility Location Street 1:	2247 South Highway 71
Designated Facility Location Street 2:	Not Reported
Designated Facility Location City:	Kimball
Designated Facility Location Zip:	69145
Designated Facility Location State:	NE
Designated Facility Contact Company Name:	Not Reported
Manifest Residue Indicator:	N
Rejection Indicator:	N

Manifest Tracking Number:	014236113FLE
Last Updated Date:	20200602
Shipped Date:	20200427
Received Date:	20200513
Manifest Status:	Signed
Submission Type:	DataImage5Copy
Origin Type:	Service
Generator EPA ID:	CAL000113165
Generator Name:	KAISER PERMANENTE- ?THOUSAND OAKS I
Generator Mail Street Number:	Not Reported
Generator Mail Street 1:	365 E. HILLCREST DR.
Generator Mail Street 2:	Not Reported
Generator Mail City:	THOUSAND OAKS
Generator Mail State:	CA
Generator Mail Zip:	91360
Generator Location Street Number:	Not Reported
Generator Location Street 1:	365 E. Hillcrest Dr.
Generator Location Street 2:	Not Reported
Generator Location City:	Thousand Oaks
Generator Location Zip:	91360

KAISER PERMANENTE, 365 EAST HILLCREST DRIVE, THOUSAND OAKS, CA 91360-0000 (Continued)

Generator Location State:	CA
Generator Contact Company Name:	Kaiser Permanente- ?Thousand Oaks I
Designated Facility EPA ID:	NED981723513
Designated Facility Name:	Clean Harbors Environmental Services, Inc.
Designated Facility Mail Street Number:	Not Reported
Designated Facility Mail Street 1:	Not Reported
Designated Facility Mail Street 2:	2247 South Highway 71
Designated Facility Mail City:	Kimball
Designated Facility Mail Zip:	69145
Designated Facility Mail State:	NE
Designated Facility Location Street Number:	Not Reported
Designated Facility Location Street 1:	2247 South Highway 71
Designated Facility Location Street 2:	Not Reported
Designated Facility Location City:	Kimball
Designated Facility Location Zip:	69145
Designated Facility Location State:	NE
Designated Facility Contact Company Name:	Not Reported
Manifest Residue Indicator:	N
Rejection Indicator:	N

Manifest Tracking Number:	015135889FLE
Last Updated Date:	20210906
Shipped Date:	20210726
Received Date:	20210816
Manifest Status:	Signed
Submission Type:	DataImage5Copy
Origin Type:	Service
Generator EPA ID:	CAL000113165
Generator Name:	KAISER PERMANENTE- ?THOUSAND OAKS I
Generator Mail Street Number:	Not Reported
Generator Mail Street 1:	365 E. HILLCREST DR.
Generator Mail Street 2:	Not Reported
Generator Mail City:	THOUSAND OAKS
Generator Mail State:	CA
Generator Mail Zip:	91360
Generator Location Street Number:	Not Reported
Generator Location Street 1:	365 E. Hillcrest Dr.
Generator Location Street 2:	Not Reported
Generator Location City:	Thousand Oaks
Generator Location Zip:	91360
Generator Location State:	CA
Generator Contact Company Name:	Kaiser Permanente- ?Thousand Oaks I
Designated Facility EPA ID:	NED981723513
Designated Facility Name:	Clean Harbors Environmental Services, Inc.
Designated Facility Mail Street Number:	Not Reported
Designated Facility Mail Street 1:	Not Reported
Designated Facility Mail Street 2:	2247 South Highway 71
Designated Facility Mail City:	Kimball

KAISER PERMANENTE, 365 EAST HILLCREST DRIVE, THOUSAND OAKS, CA 91360-0000 (Continued)

Designated Facility Mail Zip:	69145
Designated Facility Mail State:	NE
Designated Facility Location Street Number:	Not Reported
Designated Facility Location Street 1:	2247 South Highway 71
Designated Facility Location Street 2:	Not Reported
Designated Facility Location City:	Kimball
Designated Facility Location Zip:	69145
Designated Facility Location State:	NE
Designated Facility Contact Company Name:	Not Reported
Manifest Residue Indicator:	N
Rejection Indicator:	N

Federal Waste:

Manifest Tracking Number:	015135889FLE
Waste Line Number:	1
Federal Waste Code:	D001
Federal Waste:	IGNITABLE WASTE
Manifest Tracking Number:	015135889FLE
Waste Line Number:	1
Federal Waste Code:	D005
Federal Waste:	BARIUM
Manifest Tracking Number:	015135889FLE
Waste Line Number:	1
Federal Waste Code:	D007
Federal Waste:	CHROMIUM
Manifest Tracking Number:	015135889FLE
Waste Line Number:	1
Federal Waste Code:	D009
Federal Waste:	MERCURY
Manifest Tracking Number:	015135889FLE
Waste Line Number:	1
Federal Waste Code:	D010
Federal Waste:	SELENIUM
Manifest Tracking Number:	015135889FLE
Waste Line Number:	1
Federal Waste Code:	D011
Federal Waste:	SILVER
Manifest Tracking Number:	015135889FLE
Waste Line Number:	1
Federal Waste Code:	D013
Federal Waste:	LINDANE (1,2,3,4,5,6-HEXA-CHLOROCYCLOHEXANE, GAMMA ISOMER)
Manifest Tracking Number:	015135889FLE
Waste Line Number:	1
Federal Waste Code:	D024
Federal Waste:	M-CRESOL

KAISER PERMANENTE, 365 EAST HILLCREST DRIVE, THOUSAND OAKS, CA 91360-0000 (Continued)

Manifest Tracking Number:	015135889FLE
Waste Line Number:	1
Federal Waste Code:	D033
Federal Waste:	HEXACHLOROBUTADIENE
Manifest Tracking Number:	015135889FLE
Waste Line Number:	1
Federal Waste Code:	PHRM
Federal Waste:	Phrm
Manifest Tracking Number:	015135889FLE
Waste Line Number:	1
Federal Waste Code:	U002
Federal Waste:	2-PROPANONE (I) (OR) ACETONE (I)
Manifest Tracking Number:	015135889FLE
Waste Line Number:	1
Federal Waste Code:	U010
Federal Waste:	AZIRINO [2',3':3,4]PYRROLO[1,2-A]INDOLE-4,7-DIONE, 6-AMINO-8-[[(AMINOCARBONYL)OXY]METHYL]-1,1A,2,8,8A,8B-HEXAHYDRO-8A-METHOXY-5-METHYL-, [1AS-(1AALPHA, 8BETA, 8AALPHA, 8BALPHA)]- (OR) MITOMYCIN C
Manifest Tracking Number:	015135889FLE
Waste Line Number:	1
Federal Waste Code:	U035
Federal Waste:	BENZENEBUTANOIC ACID, 4-[BIS(2-CHLOROETHYL)AMINO]- (OR) CHLORAMBUCIL
Manifest Tracking Number:	015135889FLE
Waste Line Number:	1
Federal Waste Code:	U048
Federal Waste:	O-CHLOROPHENOL (OR) PHENOL, 2-CHLORO-
Manifest Tracking Number:	015135889FLE
Waste Line Number:	1
Federal Waste Code:	U058
Federal Waste:	2H-1,3,2-OXAZAPHOSPHORIN-2-AMINE, N,N-BIS(2-CHLOROETHYL)TETRAHYDRO-, 2-OXIDE (OR) CYCLOPHOSPHAMIDE
Manifest Tracking Number:	015135889FLE
Waste Line Number:	1
Federal Waste Code:	U089
Federal Waste:	DIETHYLSTILBESTEROL (OR) PHENOL, 4,4'-(1,2-DIETHYL-1,2-ETHENEDIYL)BIS, (E)-
Manifest Tracking Number:	015135889FLE
Waste Line Number:	1
Federal Waste Code:	U129
Federal Waste:	CYCLOHEXANE, 1,2,3,4,5,6-HEXACHLORO-, (1ALPHA, 2ALPHA, 3BETA, 4ALPHA, 5ALPHA, 6BETA)- (OR) LINDANE
Manifest Tracking Number:	015135889FLE
Waste Line Number:	1
Federal Waste Code:	U132
Federal Waste:	HEXACHLOROPHENE (OR) PHENOL, 2,2'-METHYLENEBIS[3,4,6-TRICHLORO-
Manifest Tracking Number:	015135889FLE
Waste Line Number:	1

KAISER PERMANENTE, 365 EAST HILLCREST DRIVE, THOUSAND OAKS, CA 91360-0000 (Continued)

Federal Waste Code:	U150
Federal Waste:	L-PHENYLALANINE, 4-[BIS(2-CHLOROETHYL)AMINO]- (OR) MELPHALAN
Manifest Tracking Number:	015135889FLE
Waste Line Number:	1
Federal Waste Code:	U188
Federal Waste:	PHENOL
Manifest Tracking Number:	015135889FLE
Waste Line Number:	1
Federal Waste Code:	U200
Federal Waste:	RESERPINE (OR) YOHIMBAN-16-CARBOXYLIC ACID, 11,17-DIMETHOXY-18-[(3,4,5-TRIMETHOXYBENZOYL)OXY]-, METHYL ESTER, (3BETA, 16BETA, 17ALPHA, 18BETA, 20ALPHA)-
Manifest Tracking Number:	015135889FLE
Waste Line Number:	1
Federal Waste Code:	U210
Federal Waste:	ETHENE, TETRACHLORO- (OR) TETRACHLOROETHYLENE
Manifest Tracking Number:	015135889FLE
Waste Line Number:	1
Federal Waste Code:	U237
Federal Waste:	2,4-(1H,3H)-PYRIMIDINEDIONE, 5-[BIS(2-CHLOROETHYL)AMINO]- (OR) URACIL MUSTARD

State Waste:

Manifest Tracking Number:	015135889FLE
Waste Line Number:	1
State Waste Code Owner:	CA
State Waste Code:	311
State Waste:	Pharmaceutical waste
Manifest Tracking Number:	015135889FLE
Waste Line Number:	1
State Waste Code Owner:	CA
State Waste Code:	343
State Waste:	Unspecified organic liquid mixture

Transporter:

Manifest Tracking Number:	015135889FLE
Transporter Line Number:	1
Transporter EPA ID:	MAD039322250
Transporter Name:	Clean Harbors Environmental Services, Inc.
Manifest Tracking Number:	015135889FLE
Transporter Line Number:	2
Transporter EPA ID:	ALR000007237
Transporter Name:	Action Resources Incorporated

Waste Line:

Manifest Tracking Number:	015135889FLE
Waste Line Number:	1
U.S. DOT Hazardous Indicator:	Y

KAISER PERMANENTE, 365 EAST HILLCREST DRIVE, THOUSAND OAKS, CA 91360-0000 (Continued)

U.S. DOT ID Number:	UN3248
U.S. DOT Description:	UN3248, WASTE MEDICINE, LIQUID, FLAMMABLE, TOXIC, N.O.S. (ACETONE, CHLORAMBUCIL), 3, (6.1), PG II
Non-Hazardous Waste Description:	Not Reported
Number of Containers:	3
Container Type Code:	CF
Container Type Description:	Fiber or plastic boxes, cartons, cases
Waste Quantity:	193
Quantity Unit of Measure Code:	P
Quantity Unit of Measure Description:	Pounds
Waste Quantity, in Tons:	0.0965
Acute Waste Quantity, in Tons:	0
Non-Acute Waste Quantity, in Tons:	0.0965
Waste Quantity, in Kilograms:	87.5284
Acute Waste Quantity, in Kilograms:	0
Non-Acute Waste Quantity, in Kilorgrams:	87.5284
Management Method Code:	H040
Management Method Description:	INCINERATION
Waste Residue Indicator:	N
Quantity Discrepancy Indicator:	N
Waste Type Discrepancy Indicator:	N
Waste Density:	Not Reported
Waste Density Unit of Measure Code:	Not Reported
Waste Density Unit of Measure Description:	Not Reported
Form Code:	Not Reported
Form Code Description:	Not Reported
Source Code:	Not Reported
Source Code Description:	Not Reported
Waste Minimization Code:	Not Reported
Waste Minimization Code Description:	Not Reported
Consent Number:	Not Reported
EPA Waste Indicator:	Y

The Click here to access 1 additional US EManifest: record(s) in the EDR Site Report. database contains http://www.edrnet.com/srf2/FinalSiteReport.aspx?ID=6vwg6PNhv75Jw33.gDGF3tKBPEHZNSIUht5mAl9C7fS.5R6dJ4rlCABL3Pyn3ffr.xR83HVoD3PSGKWXFMSV50adtEKaKbeVBtFu6.KrEDOrHHcIZ3Ol8.X5SlPjIuWyU7FS4wb6tVCb5PnqmGwi4Ce5lcjs9Rc3CeR16lWQvETvwOIGgJhX3BjqPy.eNXsThmgF9iCp7jmd5J8hJWy13Eb03xGR3noV.0tU9h.RDLP0GDKZFFZh4TdVtR43K7ptBXSM6AHTEr9UHpcvZyXA5erfSLtNIEUJUYCW7S1XtqdQ5u1PmBMd6XSBvGLDwIqqgftP41v3PVY8Nu9ghrZJ36iO7FDU5D.AJ3SWAOPp3m843dOV.HJ39psxDFlWG5KRFjpNBTAOtjwgKP7FBKLI4AzyEDcPHxQMZc8t3.YZSRCWIy.qUgu0Bnait1pl5eeVmAr78so.ljox9.NSC0i62WTvfOiXSp1d.FQq5EZBRUE56Zs3d17bvmn04cp0rBDTllhR6EILvnKzwtKLgbTS4wdHP0dANX1ShM0F38lM7Y7q58GDJ5lo4GPs3SnM3B1g.q.E3qK6DxudGf1ZFPhN5zUPt6m6KWunBPxo7sHYEfUCH7q8ZEpGAFQySw7lIFo9UGauCGzctylB56DhmPxi4PsNlOib9FA3CMK7BS6efw6.S6mD.YCiBUD9R6Yp6rwQdOrZ30h54QRHr.IzIljk3 additional records for this site. Please contact your EDR Account Executive for more information.

BEST BUY #0112
390 N MOORPARK RD, THOUSAND OAKS, CA, 91360 S112920132

◆ D7	W <1/10	(350 ft. / 0.066 mi.)	Local Lists of Hazardous waste / Contaminated Sites Other Ascertainable Records
	14 ft. Lower Elevation	730 ft. Above Sea Level	

Worksheet:

CERS HAZ WASTE: Local Lists of Hazardous waste / Contaminated Sites

BEST BUY #0112, 390 N MOORPARK RD, THOUSAND OAKS, CA 91360 (Continued)

Name:	BEST BUY #0112
Address:	390 N MOORPARK RD
City,State,Zip:	THOUSAND OAKS, CA 91360
Site ID:	420738
CERS ID:	10731613
CERS Description:	Hazardous Waste Generator

Violations:

Site ID:	420738
Site Name:	Best Buy #0112
Violation Date:	03-20-2018
Citation:	HSC 6.5 25160.2 - California Health and Safety Code, Chapter 6.5, Section(s) 25160.2
Violation Description:	Failure of a generator of hazardous waste that meets the conditions to be transported on a consolidated manifest to comply with one or more of the required consolidated manifesting procedures and retain copies of receipts for three years.
Violation Notes:	Returned to compliance on 04/10/2018.
Violation Division:	Ventura County Environmental Health
Violation Program:	HW
Violation Source:	CERS,

Evaluation:

Eval General Type:	Compliance Evaluation Inspection
Eval Date:	06-10-2021
Violations Found:	No
Eval Type:	Routine done by local agency
Eval Notes:	Not Reported
Eval Division:	Ventura County Environmental Health
Eval Program:	HW
Eval Source:	CERS,

Eval General Type:	Compliance Evaluation Inspection
Eval Date:	03-20-2018
Violations Found:	Yes
Eval Type:	Routine done by local agency
Eval Notes:	Not Reported
Eval Division:	Ventura County Environmental Health
Eval Program:	HW
Eval Source:	CERS,

Eval General Type:	Compliance Evaluation Inspection
Eval Date:	06-13-2022
Violations Found:	No
Eval Type:	Routine done by local agency
Eval Notes:	Not Reported
Eval Division:	Ventura County Environmental Health
Eval Program:	HW
Eval Source:	CERS,

Eval General Type:	Compliance Evaluation Inspection
Eval Date:	09-07-2023
Violations Found:	No
Eval Type:	Routine done by local agency

BEST BUY #0112, 390 N MOORPARK RD, THOUSAND OAKS, CA 91360 (Continued)

Eval Notes:	Not Reported
Eval Division:	Ventura County Environmental Health
Eval Program:	HW
Eval Source:	CERS,
Eval General Type:	Compliance Evaluation Inspection
Eval Date:	11-18-2019
Violations Found:	No
Eval Type:	Routine done by local agency
Eval Notes:	Not Reported
Eval Division:	Ventura County Environmental Health
Eval Program:	HW
Eval Source:	CERS,

Coordinates:

Site ID:	420738
Facility Name:	Best Buy #0112
Env Int Type Code:	HWG
Program ID:	10731613
Coord Name:	Not Reported
Ref Point Type Desc:	Center of a facility or station.,
Latitude:	34.182340
Longitude:	-118.874480

Affiliation:

Affiliation Type Desc:	Legal Owner
Entity Name:	Best Buy Co, Inc.
Entity Title:	Not Reported
Affiliation Address:	7601 Penn Avenue South B5
Affiliation City:	Richfield
Affiliation State:	MN
Affiliation Country:	United States
Affiliation Zip:	55423-3645
Affiliation Phone:	(612) 291-3406,
Affiliation Type Desc:	Document Preparer
Entity Name:	Mily Melendez
Entity Title:	Not Reported
Affiliation Address:	Not Reported
Affiliation City:	Not Reported
Affiliation State:	Not Reported
Affiliation Country:	Not Reported
Affiliation Zip:	Not Reported
Affiliation Phone:	,
Affiliation Type Desc:	Facility Mailing Address
Entity Name:	Mailing Address
Entity Title:	Not Reported
Affiliation Address:	7601 Penn Avenue South B5
Affiliation City:	Richfield

BEST BUY #0112, 390 N MOORPARK RD, THOUSAND OAKS, CA 91360 (Continued)

Affiliation State:	MN
Affiliation Country:	Not Reported
Affiliation Zip:	55423
Affiliation Phone:	,
Affiliation Type Desc:	Operator
Entity Name:	Best Buy #0112
Entity Title:	Not Reported
Affiliation Address:	Not Reported
Affiliation City:	Not Reported
Affiliation State:	Not Reported
Affiliation Country:	Not Reported
Affiliation Zip:	Not Reported
Affiliation Phone:	(805) 494-8370,
Affiliation Type Desc:	Property Owner
Entity Name:	West Airport Center, LP and Jones-Bakersfield
Entity Title:	Not Reported
Affiliation Address:	c/o Jones Development, 3636 Birch St, #200
Affiliation City:	Newport Beach
Affiliation State:	CA
Affiliation Country:	United States
Affiliation Zip:	Not Reported
Affiliation Phone:	(949) 752-7300,
Affiliation Type Desc:	Environmental Contact
Entity Name:	Tim Dunn
Entity Title:	Not Reported
Affiliation Address:	7601 Penn Avenue South B5
Affiliation City:	Richfield
Affiliation State:	MN
Affiliation Country:	Not Reported
Affiliation Zip:	55423
Affiliation Phone:	,
Affiliation Type Desc:	Identification Signer
Entity Name:	Tim Dunn
Entity Title:	Compliance Sr. Director
Affiliation Address:	Not Reported
Affiliation City:	Not Reported
Affiliation State:	Not Reported
Affiliation Country:	Not Reported
Affiliation Zip:	Not Reported
Affiliation Phone:	,
Affiliation Type Desc:	CUPA District
Entity Name:	Ventura County Environmental Health
Entity Title:	Not Reported
Affiliation Address:	800 South Victoria Avenue
Affiliation City:	Ventura
Affiliation State:	CA
Affiliation Country:	Not Reported

BEST BUY #0112, 390 N MOORPARK RD, THOUSAND OAKS, CA 91360 (Continued)

Affiliation Zip:	93009
Affiliation Phone:	(805) 654-2813,
Affiliation Type Desc:	Parent Corporation
Entity Name:	Best Buy Co., Inc.
Entity Title:	Not Reported
Affiliation Address:	Not Reported
Affiliation City:	Not Reported
Affiliation State:	Not Reported
Affiliation Country:	Not Reported
Affiliation Zip:	Not Reported
Affiliation Phone:	,

VENTURA CO. BWT: Other Ascertainable Records

Name:	BEST BUY #0112
Address:	390 N MOORPARK RD
City,State,Zip:	THOUSAND OAKS, CA
Facility ID:	FA0036327
Program:	HAZARDOUS WASTE GENERATOR

BEST BUY STORE #112 390 N MOORPARK RD, THOUSAND OAKS, CA, 91360			1024859150
◆ D8	W <1/10	(350 ft. / 0.066 mi.)	Other Ascertainable Records
	14 ft. Lower Elevation	730 ft. Above Sea Level	

Worksheet:

RCRA Listings: Other Ascertainable Records

Date Form Received by Agency:	20170323
Handler Name:	Best Buy Store #112
Handler Address:	390 N Moorpark Rd
Handler City,State,Zip:	THOUSAND OAKS, CA 91360
EPA ID:	CAL000426066
Contact Name:	TIM DUNN
Contact Address:	7601 PENN AVENUE SOUTH
Contact City,State,Zip:	RICHFIELD, MN 55423
Contact Telephone:	612-291-3406
Contact Fax:	952-430-6708
Contact Email:	TIMOTHY.DUNN@BESTBUY.COM
Contact Title:	Not Reported
EPA Region:	09
Land Type:	Not Reported
Federal Waste Generator Description:	Not a generator, verified
Non-Notifier:	Not Reported
Biennial Report Cycle:	Not Reported
Accessibility:	Not Reported
Active Site Indicator:	Handler Activities

BEST BUY STORE #112, 390 N MOORPARK RD, THOUSAND OAKS, CA 91360 (Continued)

State District Owner:	Not Reported
State District:	Not Reported
Mailing Address:	7601 PENN AVE S BLDG B5
Mailing City,State,Zip:	RICHFIELD, MN 55423
Owner Name:	Best Buy Co Inc
Owner Type:	Other
Operator Name:	Tim Dunn
Operator Type:	Other
Short-Term Generator Activity:	No
Importer Activity:	No
Mixed Waste Generator:	No
Transporter Activity:	No
Transfer Facility Activity:	No
Recycler Activity with Storage:	No
Small Quantity On-Site Burner Exemption:	No
Smelting Melting and Refining Furnace Exemption:	No
Underground Injection Control:	No
Off-Site Waste Receipt:	No
Universal Waste Indicator:	Yes
Universal Waste Destination Facility:	Yes
Federal Universal Waste:	No
Active Site State-Reg Handler:	---
Federal Facility Indicator:	Not Reported
Hazardous Secondary Material Indicator:	N
Sub-Part K Indicator:	Not Reported
2018 GPRA Permit Baseline:	Not on the Baseline
2018 GPRA Renewals Baseline:	Not on the Baseline
202 GPRA Corrective Action Baseline:	No
Subject to Corrective Action Universe:	No
Non-TSDFs Where RCRA CA has Been Imposed Universe:	No
Corrective Action Priority Ranking:	No NCAPS ranking
Environmental Control Indicator:	No
Institutional Control Indicator:	No
Human Exposure Controls Indicator:	N/A
Groundwater Controls Indicator:	N/A
Significant Non-Complier Universe:	No
Unaddressed Significant Non-Complier Universe:	No
Addressed Significant Non-Complier Universe:	No
Significant Non-Complier With a Compliance Schedule Universe:	No
Financial Assurance Required:	Not Reported
Handler Date of Last Change:	20180907
Recognized Trader-Importer:	No
Recognized Trader-Exporter:	No
Importer of Spent Lead Acid Batteries:	No

BEST BUY STORE #112, 390 N MOORPARK RD, THOUSAND OAKS, CA 91360 (Continued)

Exporter of Spent Lead Acid Batteries:	No
Recycler Activity Without Storage:	No
Manifest Broker:	No
Sub-Part P Indicator:	No

Handler - Owner Operator:

Owner/Operator Indicator:	Operator
Owner/Operator Name:	TIM DUNN
Legal Status:	Other
Date Became Current:	Not Reported
Date Ended Current:	Not Reported
Owner/Operator Address:	7601 PENN AVENUE SOUTH
Owner/Operator City,State,Zip:	RICHFIELD, MN 55423
Owner/Operator Telephone:	612-291-3406
Owner/Operator Telephone Ext:	Not Reported
Owner/Operator Fax:	Not Reported
Owner/Operator Email:	Not Reported

Owner/Operator Indicator:	Owner
Owner/Operator Name:	BEST BUY CO INC
Legal Status:	Other
Date Became Current:	Not Reported
Date Ended Current:	Not Reported
Owner/Operator Address:	7601 PENN AVE S
Owner/Operator City,State,Zip:	RICHFIELD, MN 55423
Owner/Operator Telephone:	612-291-6251
Owner/Operator Telephone Ext:	Not Reported
Owner/Operator Fax:	Not Reported
Owner/Operator Email:	Not Reported

Historic Generators:

Receive Date:	20170323
Handler Name:	BEST BUY STORE #112
Federal Waste Generator Description:	Not a generator, verified
State District Owner:	Not Reported
Large Quantity Handler of Universal Waste:	No
Recognized Trader Importer:	No
Recognized Trader Exporter:	No
Spent Lead Acid Battery Importer:	No
Spent Lead Acid Battery Exporter:	No
Current Record:	Yes
Non Storage Recycler Activity:	Not Reported
Electronic Manifest Broker:	Not Reported

List of NAICS Codes and Descriptions:

NAICS Code:	56299
NAICS Description:	ALL OTHER WASTE MANAGEMENT SERVICES

BEST BUY STORE #112, 390 N MOORPARK RD, THOUSAND OAKS, CA 91360 (Continued)

Facility Has Received Notices of Violations:

Violations:	No Violations Found

Evaluation Action Summary:

Evaluations:	No Evaluations Found

E MANIFEST: Other Ascertainable Records

Manifest Tracking Number:	200376615CLE
Last Updated Date:	20230224
Shipped Date:	20230209
Received Date:	20230222
Manifest Status:	Signed
Submission Type:	DataImage5Copy
Origin Type:	Service
Generator EPA ID:	CAL000426066
Generator Name:	BEST BUY
Generator Mail Street Number:	Not Reported
Generator Mail Street 1:	390 N MOORPARK RD
Generator Mail Street 2:	Not Reported
Generator Mail City:	THOUSAND OAKS
Generator Mail State:	CA
Generator Mail Zip:	91360-4303
Generator Location Street Number:	Not Reported
Generator Location Street 1:	390 N MOORPARK RD
Generator Location Street 2:	Not Reported
Generator Location City:	THOUSAND OAKS
Generator Location Zip:	91360-4303
Generator Location State:	CA
Generator Contact Company Name:	Not Reported
Designated Facility EPA ID:	CAD008364432
Designated Facility Name:	Rho Chem LLC
Designated Facility Mail Street Number:	Not Reported
Designated Facility Mail Street 1:	Not Reported
Designated Facility Mail Street 2:	425 Isis Ave.
Designated Facility Mail City:	Inglewood
Designated Facility Mail Zip:	90301
Designated Facility Mail State:	CA
Designated Facility Location Street Number:	Not Reported
Designated Facility Location Street 1:	425 Isis Ave.
Designated Facility Location Street 2:	Not Reported
Designated Facility Location City:	Inglewood
Designated Facility Location Zip:	90301
Designated Facility Location State:	CA
Designated Facility Contact Company Name:	Not Reported
Manifest Residue Indicator:	N

BEST BUY STORE #112, 390 N MOORPARK RD, THOUSAND OAKS, CA 91360 (Continued)

Rejection Indicator:	N
Manifest Tracking Number:	200376616CLE
Last Updated Date:	20230307
Shipped Date:	20230209
Received Date:	20230302
Manifest Status:	Signed
Submission Type:	DataImage5Copy
Origin Type:	Service
Generator EPA ID:	CAL000426066
Generator Name:	BEST BUY
Generator Mail Street Number:	Not Reported
Generator Mail Street 1:	390 N MOORPARK RD
Generator Mail Street 2:	Not Reported
Generator Mail City:	THOUSAND OAKS
Generator Mail State:	CA
Generator Mail Zip:	91360-4303
Generator Location Street Number:	Not Reported
Generator Location Street 1:	390 N MOORPARK RD
Generator Location Street 2:	Not Reported
Generator Location City:	THOUSAND OAKS
Generator Location Zip:	91360-4303
Generator Location State:	CA
Generator Contact Company Name:	Not Reported
Designated Facility EPA ID:	NVD980895338
Designated Facility Name:	21st Century Environmental Management of Nevada, LLC
Designated Facility Mail Street Number:	Not Reported
Designated Facility Mail Street 1:	Not Reported
Designated Facility Mail Street 2:	2095 Newlands Drive East
Designated Facility Mail City:	Fernley
Designated Facility Mail Zip:	89408
Designated Facility Mail State:	NV
Designated Facility Location Street Number:	Not Reported
Designated Facility Location Street 1:	2095 Newlands Drive East
Designated Facility Location Street 2:	Not Reported
Designated Facility Location City:	Fernley
Designated Facility Location Zip:	89408
Designated Facility Location State:	NV
Designated Facility Contact Company Name:	Not Reported
Manifest Residue Indicator:	N
Rejection Indicator:	N
Manifest Tracking Number:	200376617CLE
Last Updated Date:	20230328
Shipped Date:	20230209
Received Date:	20230222
Manifest Status:	Signed
Submission Type:	DataImage5Copy
Origin Type:	Service

BEST BUY STORE #112, 390 N MOORPARK RD, THOUSAND OAKS, CA 91360 (Continued)

Generator EPA ID:	CAL000426066
Generator Name:	BEST BUY STORE #112
Generator Mail Street Number:	Not Reported
Generator Mail Street 1:	390 N MOORPARK RD
Generator Mail Street 2:	Not Reported
Generator Mail City:	THOUSAND OAKS
Generator Mail State:	CA
Generator Mail Zip:	91360
Generator Location Street Number:	Not Reported
Generator Location Street 1:	7601 PENN AVE S BLDG B5
Generator Location Street 2:	Not Reported
Generator Location City:	RICHFIELD
Generator Location Zip:	55423
Generator Location State:	MN
Generator Contact Company Name:	Not Reported
Designated Facility EPA ID:	AZR000515924
Designated Facility Name:	YUMA YES WASTE TRANSFER FACILITY
Designated Facility Mail Street Number:	Not Reported
Designated Facility Mail Street 1:	Not Reported
Designated Facility Mail Street 2:	2730 E. 13TH ST.
Designated Facility Mail City:	YUMA
Designated Facility Mail Zip:	85365
Designated Facility Mail State:	AZ
Designated Facility Location Street Number:	Not Reported
Designated Facility Location Street 1:	2730 E 13TH ST
Designated Facility Location Street 2:	Not Reported
Designated Facility Location City:	YUMA
Designated Facility Location Zip:	85365
Designated Facility Location State:	AZ
Designated Facility Contact Company Name:	Not Reported
Manifest Residue Indicator:	N
Rejection Indicator:	N
Manifest Tracking Number:	014380216FLE
Last Updated Date:	20200323
Shipped Date:	20200311
Received Date:	20200318
Manifest Status:	Signed
Submission Type:	DataImage5Copy
Origin Type:	Service
Generator EPA ID:	CAL000426066
Generator Name:	BEST BUY
Generator Mail Street Number:	Not Reported
Generator Mail Street 1:	390 N MOORPARK RD
Generator Mail Street 2:	Not Reported
Generator Mail City:	THOUSAND OAKS
Generator Mail State:	CA
Generator Mail Zip:	91360-4303

BEST BUY STORE #112, 390 N MOORPARK RD, THOUSAND OAKS, CA 91360 (Continued)

Generator Location Street Number:	Not Reported
Generator Location Street 1:	390 N MOORPARK RD
Generator Location Street 2:	Not Reported
Generator Location City:	THOUSAND OAKS
Generator Location Zip:	91360-4303
Generator Location State:	CA
Generator Contact Company Name:	Not Reported
Designated Facility EPA ID:	CAD008364432
Designated Facility Name:	Rho Chem LLC
Designated Facility Mail Street Number:	Not Reported
Designated Facility Mail Street 1:	Not Reported
Designated Facility Mail Street 2:	425 Isis Ave.
Designated Facility Mail City:	Inglewood
Designated Facility Mail Zip:	90301
Designated Facility Mail State:	CA
Designated Facility Location Street Number:	Not Reported
Designated Facility Location Street 1:	425 Isis Ave.
Designated Facility Location Street 2:	Not Reported
Designated Facility Location City:	Inglewood
Designated Facility Location Zip:	90301
Designated Facility Location State:	CA
Designated Facility Contact Company Name:	Not Reported
Manifest Residue Indicator:	N
Rejection Indicator:	N

Manifest Tracking Number:	014380217FLE
Last Updated Date:	20200522
Shipped Date:	20200311
Received Date:	20200324
Manifest Status:	Signed
Submission Type:	DataImage5Copy
Origin Type:	Service
Generator EPA ID:	CAL000426066
Generator Name:	BEST BUY STORE #112
Generator Mail Street Number:	Not Reported
Generator Mail Street 1:	390 N MOORPARK RD
Generator Mail Street 2:	Not Reported
Generator Mail City:	THOUSAND OAKS
Generator Mail State:	CA
Generator Mail Zip:	91360
Generator Location Street Number:	Not Reported
Generator Location Street 1:	390 N MOORPARK RD
Generator Location Street 2:	Not Reported
Generator Location City:	THOUSAND OAKS
Generator Location Zip:	91360
Generator Location State:	CA
Generator Contact Company Name:	Not Reported
Designated Facility EPA ID:	NVD980895338

BEST BUY STORE #112, 390 N MOORPARK RD, THOUSAND OAKS, CA 91360 (Continued)

Designated Facility Name:	21ST CENTURY ENVIRONMENTAL MANAGMENT OF NEVADA, LLC.
Designated Facility Mail Street Number:	2095
Designated Facility Mail Street 1:	Not Reported
Designated Facility Mail Street 2:	NEWLANDS DRIVE EAST
Designated Facility Mail City:	FERNLEY
Designated Facility Mail Zip:	89408
Designated Facility Mail State:	NV
Designated Facility Location Street Number:	2095
Designated Facility Location Street 1:	NEWLANDS DRIVE EAST
Designated Facility Location Street 2:	Not Reported
Designated Facility Location City:	FERNLEY
Designated Facility Location Zip:	89408
Designated Facility Location State:	NV
Designated Facility Contact Company Name:	Not Reported
Manifest Residue Indicator:	N
Rejection Indicator:	N
Manifest Tracking Number:	014380218FLE
Last Updated Date:	20200413
Shipped Date:	20200311
Received Date:	20200318
Manifest Status:	Signed
Submission Type:	DataImage5Copy
Origin Type:	Service
Generator EPA ID:	CAL000426066
Generator Name:	BEST BUY STORE #112
Generator Mail Street Number:	Not Reported
Generator Mail Street 1:	390 N MOORPARK RD
Generator Mail Street 2:	Not Reported
Generator Mail City:	THOUSAND OAKS
Generator Mail State:	CA
Generator Mail Zip:	91360
Generator Location Street Number:	Not Reported
Generator Location Street 1:	390 N MOORPARK RD
Generator Location Street 2:	Not Reported
Generator Location City:	THOUSAND OAKS
Generator Location Zip:	91360
Generator Location State:	CA
Generator Contact Company Name:	Not Reported
Designated Facility EPA ID:	AZR000515924
Designated Facility Name:	YUMA YES WASTE TRANSFER FACILITY
Designated Facility Mail Street Number:	Not Reported
Designated Facility Mail Street 1:	Not Reported
Designated Facility Mail Street 2:	2730 E 13TH ST
Designated Facility Mail City:	YUMA
Designated Facility Mail Zip:	85365-1901
Designated Facility Mail State:	AZ

BEST BUY STORE #112, 390 N MOORPARK RD, THOUSAND OAKS, CA 91360 (Continued)

Designated Facility Location Street Number:	Not Reported
Designated Facility Location Street 1:	2730 E 13TH ST
Designated Facility Location Street 2:	Not Reported
Designated Facility Location City:	YUMA
Designated Facility Location Zip:	85365-1901
Designated Facility Location State:	AZ
Designated Facility Contact Company Name:	Not Reported
Manifest Residue Indicator:	N
Rejection Indicator:	N
Manifest Tracking Number:	013671874FLE
Last Updated Date:	20200113
Shipped Date:	20190909
Received Date:	20190916
Manifest Status:	Signed
Submission Type:	DataImage5Copy
Origin Type:	Service
Generator EPA ID:	CAL000426066
Generator Name:	BEST BUY
Generator Mail Street Number:	Not Reported
Generator Mail Street 1:	390 N MOORPARK RD
Generator Mail Street 2:	Not Reported
Generator Mail City:	THOUSAND OAKS
Generator Mail State:	CA
Generator Mail Zip:	91360-4303
Generator Location Street Number:	Not Reported
Generator Location Street 1:	390 N MOORPARK RD
Generator Location Street 2:	Not Reported
Generator Location City:	THOUSAND OAKS
Generator Location Zip:	91360-4303
Generator Location State:	CA
Generator Contact Company Name:	Not Reported
Designated Facility EPA ID:	CAD008364432
Designated Facility Name:	Rho Chem LLC
Designated Facility Mail Street Number:	Not Reported
Designated Facility Mail Street 1:	Not Reported
Designated Facility Mail Street 2:	425 Isis Ave.
Designated Facility Mail City:	Inglewood
Designated Facility Mail Zip:	90301
Designated Facility Mail State:	CA
Designated Facility Location Street Number:	Not Reported
Designated Facility Location Street 1:	425 Isis Ave.
Designated Facility Location Street 2:	Not Reported
Designated Facility Location City:	Inglewood
Designated Facility Location Zip:	90301
Designated Facility Location State:	CA
Designated Facility Contact Company Name:	Not Reported

BEST BUY STORE #112, 390 N MOORPARK RD, THOUSAND OAKS, CA 91360 (Continued)

Manifest Residue Indicator:	N
Rejection Indicator:	N
Manifest Tracking Number:	015126351FLE
Last Updated Date:	20210309
Shipped Date:	20210211
Received Date:	20210224
Manifest Status:	Signed
Submission Type:	DataImage5Copy
Origin Type:	Service
Generator EPA ID:	CAL000426066
Generator Name:	BEST BUY
Generator Mail Street Number:	Not Reported
Generator Mail Street 1:	390 N MOORPARK RD
Generator Mail Street 2:	Not Reported
Generator Mail City:	THOUSAND OAKS
Generator Mail State:	CA
Generator Mail Zip:	91360-4303
Generator Location Street Number:	Not Reported
Generator Location Street 1:	390 N MOORPARK RD
Generator Location Street 2:	Not Reported
Generator Location City:	THOUSAND OAKS
Generator Location Zip:	91360-4303
Generator Location State:	CA
Generator Contact Company Name:	Not Reported
Designated Facility EPA ID:	CAD008364432
Designated Facility Name:	Rho Chem LLC
Designated Facility Mail Street Number:	Not Reported
Designated Facility Mail Street 1:	Not Reported
Designated Facility Mail Street 2:	425 Isis Ave.
Designated Facility Mail City:	Inglewood
Designated Facility Mail Zip:	90301
Designated Facility Mail State:	CA
Designated Facility Location Street Number:	Not Reported
Designated Facility Location Street 1:	425 Isis Ave.
Designated Facility Location Street 2:	Not Reported
Designated Facility Location City:	Inglewood
Designated Facility Location Zip:	90301
Designated Facility Location State:	CA
Designated Facility Contact Company Name:	Not Reported
Manifest Residue Indicator:	N
Rejection Indicator:	N
Manifest Tracking Number:	011314791FLE
Last Updated Date:	20180821
Shipped Date:	20180802
Received Date:	20180807
Manifest Status:	Signed
Submission Type:	DataImage5Copy

BEST BUY STORE #112, 390 N MOORPARK RD, THOUSAND OAKS, CA 91360 (Continued)

Origin Type:	Service
Generator EPA ID:	CAL000426066
Generator Name:	BEST BUY
Generator Mail Street Number:	Not Reported
Generator Mail Street 1:	390 N MOORPARK RD
Generator Mail Street 2:	Not Reported
Generator Mail City:	THOUSAND OAKS
Generator Mail State:	CA
Generator Mail Zip:	91360-4303
Generator Location Street Number:	Not Reported
Generator Location Street 1:	7611 Penn Avenue South
Generator Location Street 2:	Not Reported
Generator Location City:	Richfield
Generator Location Zip:	55433
Generator Location State:	MN
Generator Contact Company Name:	Not Reported
Designated Facility EPA ID:	CAD008364432
Designated Facility Name:	Rho Chem LLC
Designated Facility Mail Street Number:	Not Reported
Designated Facility Mail Street 1:	Not Reported
Designated Facility Mail Street 2:	425 Isis Ave.
Designated Facility Mail City:	Inglewood
Designated Facility Mail Zip:	90301
Designated Facility Mail State:	CA
Designated Facility Location Street Number:	Not Reported
Designated Facility Location Street 1:	425 Isis Ave.
Designated Facility Location Street 2:	Not Reported
Designated Facility Location City:	Inglewood
Designated Facility Location Zip:	90301
Designated Facility Location State:	CA
Designated Facility Contact Company Name:	Not Reported
Manifest Residue Indicator:	N
Rejection Indicator:	N
Manifest Tracking Number:	011314792FLE
Last Updated Date:	20180920
Shipped Date:	20180802
Received Date:	20180814
Manifest Status:	Signed
Submission Type:	DataImage5Copy
Origin Type:	Service
Generator EPA ID:	CAL000426066
Generator Name:	BEST BUY
Generator Mail Street Number:	Not Reported
Generator Mail Street 1:	390 N MOORPARK RD
Generator Mail Street 2:	Not Reported
Generator Mail City:	THOUSAND OAKS
Generator Mail State:	CA

BEST BUY STORE #112, 390 N MOORPARK RD, THOUSAND OAKS, CA 91360 (Continued)

Generator Mail Zip:	91360-4303
Generator Location Street Number:	Not Reported
Generator Location Street 1:	7611 Penn Avenue South
Generator Location Street 2:	Not Reported
Generator Location City:	Richfield
Generator Location Zip:	55433
Generator Location State:	MN
Generator Contact Company Name:	Not Reported
Designated Facility EPA ID:	NVD980895338
Designated Facility Name:	21st Century Environmental Management of Nevada, LLC
Designated Facility Mail Street Number:	Not Reported
Designated Facility Mail Street 1:	Not Reported
Designated Facility Mail Street 2:	2095 Newlands Drive East
Designated Facility Mail City:	Fernley
Designated Facility Mail Zip:	89408
Designated Facility Mail State:	NV
Designated Facility Location Street Number:	Not Reported
Designated Facility Location Street 1:	2095 Newlands Drive East
Designated Facility Location Street 2:	Not Reported
Designated Facility Location City:	Fernley
Designated Facility Location Zip:	89408
Designated Facility Location State:	NV
Designated Facility Contact Company Name:	Not Reported
Manifest Residue Indicator:	N
Rejection Indicator:	N

Manifest Tracking Number:	011314793FLE
Last Updated Date:	20190624
Shipped Date:	20180802
Received Date:	20180816
Manifest Status:	Signed
Submission Type:	DataImage5Copy
Origin Type:	Web
Generator EPA ID:	CAL000426066
Generator Name:	BEST BUY STORE #112
Generator Mail Street Number:	Not Reported
Generator Mail Street 1:	390 N MOORPARK RD
Generator Mail Street 2:	Not Reported
Generator Mail City:	THOUSAND OAKS
Generator Mail State:	CA
Generator Mail Zip:	91360
Generator Location Street Number:	Not Reported
Generator Location Street 1:	7601 PENN AVE S BLDG B5
Generator Location Street 2:	Not Reported
Generator Location City:	RICHFIELD
Generator Location Zip:	55423
Generator Location State:	MN
Generator Contact Company Name:	Not Reported

BEST BUY STORE #112, 390 N MOORPARK RD, THOUSAND OAKS, CA 91360 (Continued)

Designated Facility EPA ID:	AZR000515924
Designated Facility Name:	YUMA YES WASTE TRANSFER FACILITY
Designated Facility Mail Street Number:	Not Reported
Designated Facility Mail Street 1:	Not Reported
Designated Facility Mail Street 2:	2730 E 13TH ST
Designated Facility Mail City:	YUMA
Designated Facility Mail Zip:	85365-1901
Designated Facility Mail State:	AZ
Designated Facility Location Street Number:	Not Reported
Designated Facility Location Street 1:	2730 E 13TH ST
Designated Facility Location Street 2:	Not Reported
Designated Facility Location City:	YUMA
Designated Facility Location Zip:	85365-1901
Designated Facility Location State:	AZ
Designated Facility Contact Company Name:	Not Reported
Manifest Residue Indicator:	N
Rejection Indicator:	N

Federal Waste:

Manifest Tracking Number:	200173297CLE
Waste Line Number:	1
Federal Waste Code:	D009
Federal Waste:	MERCURY
Manifest Tracking Number:	200173297CLE
Waste Line Number:	2
Federal Waste Code:	D001
Federal Waste:	IGNITABLE WASTE
Manifest Tracking Number:	200173297CLE
Waste Line Number:	2
Federal Waste Code:	D018
Federal Waste:	BENZENE
Manifest Tracking Number:	200173297CLE
Waste Line Number:	2
Federal Waste Code:	D035
Federal Waste:	METHYL ETHYL KETONE
Manifest Tracking Number:	200173297CLE
Waste Line Number:	3
Federal Waste Code:	D002
Federal Waste:	CORROSIVE WASTE

State Waste:

Manifest Tracking Number:	200173297CLE
Waste Line Number:	1
State Waste Code Owner:	CA
State Waste Code:	181

BEST BUY STORE #112, 390 N MOORPARK RD, THOUSAND OAKS, CA 91360 (Continued)

State Waste:	Other inorganic solid waste
Manifest Tracking Number:	200173297CLE
Waste Line Number:	2
State Waste Code Owner:	CA
State Waste Code:	214
State Waste:	Unspecified solvent mixture
Manifest Tracking Number:	200173297CLE
Waste Line Number:	3
State Waste Code Owner:	CA
State Waste Code:	122
State Waste:	Alkaline solution without metals (pH > 12.5

Transporter:

Manifest Tracking Number:	200173297CLE
Transporter Line Number:	1
Transporter EPA ID:	MNS000110924
Transporter Name:	CLEAN EARTH SPECIALTY WASTE SOLUTIONS

Waste Line:

Manifest Tracking Number:	200173297CLE
Waste Line Number:	1
U.S. DOT Hazardous Indicator:	Y
U.S. DOT ID Number:	NA3077
U.S. DOT Description:	UN3077, Waste Environmentally hazardous substances, solid, n.o.s. (Mercury), 9, PG III, ERG#171
Non-Hazardous Waste Description:	Not Reported
Number of Containers:	1
Container Type Code:	CF
Container Type Description:	Fiber or plastic boxes, cartons, cases
Waste Quantity:	10
Quantity Unit of Measure Code:	P
Quantity Unit of Measure Description:	Pounds
Waste Quantity, in Tons:	0.005
Acute Waste Quantity, in Tons:	0
Non-Acute Waste Quantity, in Tons:	0.005
Waste Quantity, in Kilograms:	4.53515
Acute Waste Quantity, in Kilograms:	0
Non-Acute Waste Quantity, in Kilorgrams:	4.53515
Management Method Code:	H141
Management Method Description:	STORAGE, BULKING AND/OR TRANSFER OFF SITE
Waste Residue Indicator:	N
Quantity Discrepancy Indicator:	N
Waste Type Discrepancy Indicator:	N
Waste Density:	Not Reported
Waste Density Unit of Measure Code:	Not Reported
Waste Density Unit of Measure Description:	Not Reported
Form Code:	Not Reported
Form Code Description:	Not Reported

BEST BUY STORE #112, 390 N MOORPARK RD, THOUSAND OAKS, CA 91360 (Continued)

Source Code:	Not Reported
Source Code Description:	Not Reported
Waste Minimization Code:	Not Reported
Waste Minimization Code Description:	Not Reported
Consent Number:	Not Reported
EPA Waste Indicator:	Y
Manifest Tracking Number:	200173297CLE
Waste Line Number:	2
U.S. DOT Hazardous Indicator:	Y
U.S. DOT ID Number:	UN1993
U.S. DOT Description:	UN1993, Waste Flammable liquids, n.o.s. (Benzene, Methyl Ethyl Ketone), 3, PG II, ERG#128
Non-Hazardous Waste Description:	Not Reported
Number of Containers:	1
Container Type Code:	CF
Container Type Description:	Fiber or plastic boxes, cartons, cases
Waste Quantity:	1
Quantity Unit of Measure Code:	P
Quantity Unit of Measure Description:	Pounds
Waste Quantity, in Tons:	0.0005
Acute Waste Quantity, in Tons:	0
Non-Acute Waste Quantity, in Tons:	0.0005
Waste Quantity, in Kilograms:	0.45351502
Acute Waste Quantity, in Kilograms:	0
Non-Acute Waste Quantity, in Kilorgrams:	0.45351502
Management Method Code:	H141
Management Method Description:	STORAGE, BULKING AND/OR TRANSFER OFF SITE
Waste Residue Indicator:	N
Quantity Discrepancy Indicator:	N
Waste Type Discrepancy Indicator:	N
Waste Density:	Not Reported
Waste Density Unit of Measure Code:	Not Reported
Waste Density Unit of Measure Description:	Not Reported
Form Code:	Not Reported
Form Code Description:	Not Reported
Source Code:	Not Reported
Source Code Description:	Not Reported
Waste Minimization Code:	Not Reported
Waste Minimization Code Description:	Not Reported
Consent Number:	Not Reported
EPA Waste Indicator:	Y
Manifest Tracking Number:	200173297CLE
Waste Line Number:	3
U.S. DOT Hazardous Indicator:	Y
U.S. DOT ID Number:	UN3266
U.S. DOT Description:	UN3266, Waste Corrosive liquid, basic, inorganic, n.o.s. (Sodium Hydroxide, Potassium Hydroxide), 8, PG II, ERG#154
Non-Hazardous Waste Description:	Not Reported
Number of Containers:	1

BEST BUY STORE #112, 390 N MOORPARK RD, THOUSAND OAKS, CA 91360 (Continued)

Container Type Code:	CF
Container Type Description:	Fiber or plastic boxes, cartons, cases
Waste Quantity:	2
Quantity Unit of Measure Code:	P
Quantity Unit of Measure Description:	Pounds
Waste Quantity, in Tons:	0.001
Acute Waste Quantity, in Tons:	0
Non-Acute Waste Quantity, in Tons:	0.001
Waste Quantity, in Kilograms:	0.90703005
Acute Waste Quantity, in Kilograms:	0
Non-Acute Waste Quantity, in Kilorgrams:	0.90703005
Management Method Code:	H141
Management Method Description:	STORAGE, BULKING AND/OR TRANSFER OFF SITE
Waste Residue Indicator:	N
Quantity Discrepancy Indicator:	N
Waste Type Discrepancy Indicator:	N
Waste Density:	Not Reported
Waste Density Unit of Measure Code:	Not Reported
Waste Density Unit of Measure Description:	Not Reported
Form Code:	Not Reported
Form Code Description:	Not Reported
Source Code:	Not Reported
Source Code Description:	Not Reported
Waste Minimization Code:	Not Reported
Waste Minimization Code Description:	Not Reported
Consent Number:	Not Reported
EPA Waste Indicator:	Y

The Click here to access 4 additional US EManifest: record(s) in the EDR Site Report. database contains http://www.edrnet.com/srf2/FinalSiteReport.aspx?ID=4Wx4RIWcVxM22ZcR9EILN9qTcrjVCdBjzM0e2kL2tOZPhco74jP9W3Ew95OFLSONfA7nYqcxTbM3jorggjRR3cKCgIdHZ4DrWWIx.32YwRzzIc08EEco9Vhh23qMux2KA8l0ZutcIn3PC9i.EEl5JSLJeNDC4r5qkVT9B6xmrw8jpx4KSWZyxBh3yYRdVITZ2.acizVe09cAMNs2l98mWZEecOsAMr9vSErk3GcLhCNwL22KqsCTftA8CrkSjFo7dPCB.dOV1LpjY7zUa4C20P8edVuOWk.tLFk4KyWvjx5u3NWRuzI0K2Enc7SVDt3.6M4q2jT2hjZgEcTf4t299aEKA6egL3FNNjA.hq6MTuu7Njr2hjTzBCVCcid7Y3xpjM2zId7Cr0RFeNS24Sk0ALlk2 additional records for this site. Please contact your EDR Account Executive for more information.

DP LAURIE LANE TO INVESTORS LP 550 LAURIE LANE #22-D, THOUSAND OAKS, CA, 91360			1027077120
▲ G9	N <1/10	(503 ft. / 0.095 mi.)	Other Ascertainable Records
	4 ft. Higher Elevation	748 ft. Above Sea Level	

Worksheet:

RCRA Listings: Other Ascertainable Records

Date Form Received by Agency:	20211117
Handler Name:	Dp Laurie Lane To Investors Lp
Handler Address:	550 Laurie Lane #22-D
Handler City,State,Zip:	THOUSAND OAKS, CA 91360
EPA ID:	CAC003148938
Contact Name:	SUNNY MIRZADEH

DP LAURIE LANE TO INVESTORS LP, 550 LAURIE LANE #22-D, THOUSAND OAKS, CA 91360 (Continued)

Contact Address:	550 LAURIE LANE #22-D
Contact City,State,Zip:	THOUSAND OAKS, CA 91360
Contact Telephone:	805-230-2500
Contact Fax:	Not Reported
Contact Email:	FAVILA@BURNS-ENVIRO.COM
Contact Title:	Not Reported
EPA Region:	09
Land Type:	Not Reported
Federal Waste Generator Description:	Not a generator, verified
Non-Notifier:	Not Reported
Biennial Report Cycle:	Not Reported
Accessibility:	Not Reported
Active Site Indicator:	Not Reported
State District Owner:	Not Reported
State District:	Not Reported
Mailing Address:	550 LAURIE LANE #22-D
Mailing City,State,Zip:	THOUSAND OAKS, CA 91360
Owner Name:	Dp Laurie Lane To Investors Lp
Owner Type:	Other
Operator Name:	Sunny Mirzadeh
Operator Type:	Other
Short-Term Generator Activity:	No
Importer Activity:	No
Mixed Waste Generator:	No
Transporter Activity:	No
Transfer Facility Activity:	No
Recycler Activity with Storage:	No
Small Quantity On-Site Burner Exemption:	No
Smelting Melting and Refining Furnace Exemption:	No
Underground Injection Control:	No
Off-Site Waste Receipt:	No
Universal Waste Indicator:	No
Universal Waste Destination Facility:	No
Federal Universal Waste:	No
Active Site State-Reg Handler:	---
Federal Facility Indicator:	Not Reported
Hazardous Secondary Material Indicator:	N
Sub-Part K Indicator:	Not Reported
2018 GPRA Permit Baseline:	Not on the Baseline
2018 GPRA Renewals Baseline:	Not on the Baseline
202 GPRA Corrective Action Baseline:	No
Subject to Corrective Action Universe:	No
Non-TSDFs Where RCRA CA has Been Imposed Universe:	No
Corrective Action Priority Ranking:	No NCAPS ranking
Environmental Control Indicator:	No
Institutional Control Indicator:	No
Human Exposure Controls Indicator:	N/A

DP LAURIE LANE TO INVESTORS LP, 550 LAURIE LANE #22-D, THOUSAND OAKS, CA 91360 (Continued)

Groundwater Controls Indicator:	N/A
Significant Non-Complier Universe:	No
Unaddressed Significant Non-Complier Universe:	No
Addressed Significant Non-Complier Universe:	No
Significant Non-Complier With a Compliance Schedule Universe:	No
Financial Assurance Required:	Not Reported
Handler Date of Last Change:	20211117
Recognized Trader-Importer:	No
Recognized Trader-Exporter:	No
Importer of Spent Lead Acid Batteries:	No
Exporter of Spent Lead Acid Batteries:	No
Recycler Activity Without Storage:	No
Manifest Broker:	No
Sub-Part P Indicator:	No

Handler - Owner Operator:

Owner/Operator Indicator:	Operator
Owner/Operator Name:	SUNNY MIRZADEH
Legal Status:	Other
Date Became Current:	Not Reported
Date Ended Current:	Not Reported
Owner/Operator Address:	550 LAURIE LANE #22-D
Owner/Operator City,State,Zip:	THOUSAND OAKS, CA 91360
Owner/Operator Telephone:	805-230-2500
Owner/Operator Telephone Ext:	Not Reported
Owner/Operator Fax:	Not Reported
Owner/Operator Email:	Not Reported

Owner/Operator Indicator:	Owner
Owner/Operator Name:	DP LAURIE LANE TO INVESTORS LP
Legal Status:	Other
Date Became Current:	Not Reported
Date Ended Current:	Not Reported
Owner/Operator Address:	6222 WILSHIRE BLVD #400
Owner/Operator City,State,Zip:	LOS ANGELES, CA 90048
Owner/Operator Telephone:	805-230-2500
Owner/Operator Telephone Ext:	Not Reported
Owner/Operator Fax:	Not Reported
Owner/Operator Email:	Not Reported

Historic Generators:

Receive Date:	20211117
Handler Name:	DP LAURIE LANE TO INVESTORS LP
Federal Waste Generator Description:	Not a generator, verified
State District Owner:	Not Reported
Large Quantity Handler of Universal Waste:	No

DP LAURIE LANE TO INVESTORS LP, 550 LAURIE LANE #22-D, THOUSAND OAKS, CA 91360 (Continued)

Recognized Trader Importer:	No
Recognized Trader Exporter:	No
Spent Lead Acid Battery Importer:	No
Spent Lead Acid Battery Exporter:	No
Current Record:	Yes
Non Storage Recycler Activity:	No
Electronic Manifest Broker:	No

List of NAICS Codes and Descriptions:

NAICS Code:	56299
NAICS Description:	ALL OTHER WASTE MANAGEMENT SERVICES

Facility Has Received Notices of Violations:

Violations:	No Violations Found

Evaluation Action Summary:

Evaluations:	No Evaluations Found

E MANIFEST: Other Ascertainable Records

Manifest Tracking Number:	006970482GBF
Last Updated Date:	20211216
Shipped Date:	20211118
Received Date:	20211123
Manifest Status:	Signed
Submission Type:	DataImage5Copy
Origin Type:	Service
Generator EPA ID:	CAC003148938
Generator Name:	DP LAURIE LANE TO INVESTORS LP
Generator Mail Street Number:	Not Reported
Generator Mail Street 1:	550 LAURIE LANE #22-D
Generator Mail Street 2:	Not Reported
Generator Mail City:	THOUSAND OAKS
Generator Mail State:	CA
Generator Mail Zip:	91360
Generator Location Street Number:	Not Reported
Generator Location Street 1:	6222 Wilshire Blvd #400
Generator Location Street 2:	Not Reported
Generator Location City:	Los Angeles
Generator Location Zip:	90048
Generator Location State:	CA
Generator Contact Company Name:	Not Reported
Designated Facility EPA ID:	CAD009007626
Designated Facility Name:	Not Reported
Designated Facility Mail Street Number:	Not Reported
Designated Facility Mail Street 1:	Not Reported
Designated Facility Mail Street 2:	1211 W. GLADSTONE STREET
Designated Facility Mail City:	AZUSA

DP LAURIE LANE TO INVESTORS LP, 550 LAURIE LANE #22-D, THOUSAND OAKS, CA 91360 (Continued)

Designated Facility Mail Zip:	91702
Designated Facility Mail State:	CA
Designated Facility Location Street Number:	Not Reported
Designated Facility Location Street 1:	1211 W. GLADSTONE STREET
Designated Facility Location Street 2:	Not Reported
Designated Facility Location City:	AZUSA
Designated Facility Location Zip:	91702
Designated Facility Location State:	CA
Designated Facility Contact Company Name:	AZUSA LAND RECLAMATION CO INC
Manifest Residue Indicator:	N
Rejection Indicator:	N

State Waste:

Manifest Tracking Number:	006970482GBF
Waste Line Number:	1
State Waste Code Owner:	CA
State Waste Code:	151
State Waste:	Asbestos-containing waste

Transporter:

Manifest Tracking Number:	006970482GBF
Transporter Line Number:	1
Transporter EPA ID:	CAL000395969
Transporter Name:	BURNS & PARTNERS INC
Manifest Tracking Number:	006970482GBF
Transporter Line Number:	2
Transporter EPA ID:	CAR000181891
Transporter Name:	USA WASTE OF CA INC DBA BDC SPECIAL WAST

Waste Line:

Manifest Tracking Number:	006970482GBF
Waste Line Number:	1
U.S. DOT Hazardous Indicator:	Y
U.S. DOT ID Number:	NA2212
U.S. DOT Description:	NA2212, Asbestos, 9, PG III, RQ
Non-Hazardous Waste Description:	Not Reported
Number of Containers:	24
Container Type Code:	BA
Container Type Description:	Burlap, cloth, paper, or plastic bags
Waste Quantity:	2
Quantity Unit of Measure Code:	Y
Quantity Unit of Measure Description:	Cubic Yards
Waste Quantity, in Tons:	1.68
Acute Waste Quantity, in Tons:	0
Non-Acute Waste Quantity, in Tons:	1.68
Waste Quantity, in Kilograms:	1523.8104
Acute Waste Quantity, in Kilograms:	0

DP LAURIE LANE TO INVESTORS LP, 550 LAURIE LANE #22-D, THOUSAND OAKS, CA 91360 (Continued)

Non-Acute Waste Quantity, in Kilorgrams:	1523.8104
Management Method Code:	H132
Management Method Description:	LANDFILL (WITH PRIOR TREATMENT AND/OR STABILIZATION)
Waste Residue Indicator:	N
Quantity Discrepancy Indicator:	N
Waste Type Discrepancy Indicator:	N
Waste Density:	Not Reported
Waste Density Unit of Measure Code:	Not Reported
Waste Density Unit of Measure Description:	Not Reported
Form Code:	Not Reported
Form Code Description:	Not Reported
Source Code:	Not Reported
Source Code Description:	Not Reported
Waste Minimization Code:	Not Reported
Waste Minimization Code Description:	Not Reported
Consent Number:	Not Reported
EPA Waste Indicator:	N

DP EAURLE LANE TO INVESTORS LP 550 LAURLE LANE UNIT 24-C, THOUSAND OAKS, CA, 91360		1024754583
▲ G10	N <1/10 (503 ft. / 0.095 mi.)	Other Ascertainable Records
	4 ft. Higher Elevation 748 ft. Above Sea Level	

Worksheet:

RCRA Listings: Other Ascertainable Records

Date Form Received by Agency:	20180806
Handler Name:	Dp Laurie Lane To Investors Lp
Handler Address:	550 Laurie Lane Unit 24-C
Handler City,State,Zip:	THOUSAND OAKS, CA 91360
EPA ID:	CAC002974401
Contact Name:	SUNNY MIRZADEH
Contact Address:	550 LAURIE LANE UNIT 24-C
Contact City,State,Zip:	THOUSAND OAKS, CA 91360
Contact Telephone:	805-230-2500
Contact Fax:	Not Reported
Contact Email:	FAVILA@BURNS-ENVIRO.COM
Contact Title:	Not Reported
EPA Region:	09
Land Type:	Not Reported
Federal Waste Generator Description:	Not a generator, verified
Non-Notifier:	Not Reported
Biennial Report Cycle:	Not Reported
Accessibility:	Not Reported
Active Site Indicator:	Handler Activities
State District Owner:	Not Reported
State District:	Not Reported

DP EAURLE LANE TO INVESTORS LP, 550 LAURLE LANE UNIT 24-C, THOUSAND OAKS, CA 91360 (Continued)

Mailing Address:	550 LAURIE LANE UNIT 24-C
Mailing City,State,Zip:	THOUSAND OAKS, CA 91360
Owner Name:	Dp Laurie Lane To Investors Lp
Owner Type:	Other
Operator Name:	Sunny Mirzadeh
Operator Type:	Other
Short-Term Generator Activity:	No
Importer Activity:	No
Mixed Waste Generator:	No
Transporter Activity:	No
Transfer Facility Activity:	No
Recycler Activity with Storage:	No
Small Quantity On-Site Burner Exemption:	No
Smelting Melting and Refining Furnace Exemption:	No
Underground Injection Control:	No
Off-Site Waste Receipt:	No
Universal Waste Indicator:	Yes
Universal Waste Destination Facility:	Yes
Federal Universal Waste:	No
Active Site State-Reg Handler:	---
Federal Facility Indicator:	Not Reported
Hazardous Secondary Material Indicator:	N
Sub-Part K Indicator:	Not Reported
2018 GPRA Permit Baseline:	Not on the Baseline
2018 GPRA Renewals Baseline:	Not on the Baseline
202 GPRA Corrective Action Baseline:	No
Subject to Corrective Action Universe:	No
Non-TSDFs Where RCRA CA has Been Imposed Universe:	No
Corrective Action Priority Ranking:	No NCAPS ranking
Environmental Control Indicator:	No
Institutional Control Indicator:	No
Human Exposure Controls Indicator:	N/A
Groundwater Controls Indicator:	N/A
Significant Non-Complier Universe:	No
Unaddressed Significant Non-Complier Universe:	No
Addressed Significant Non-Complier Universe:	No
Significant Non-Complier With a Compliance Schedule Universe:	No
Financial Assurance Required:	Not Reported
Handler Date of Last Change:	20180831
Recognized Trader-Importer:	No
Recognized Trader-Exporter:	No
Importer of Spent Lead Acid Batteries:	No
Exporter of Spent Lead Acid Batteries:	No
Recycler Activity Without Storage:	No

DP EAURLE LANE TO INVESTORS LP, 550 LAURLE LANE UNIT 24-C, THOUSAND OAKS, CA 91360 (Continued)

Manifest Broker:	No
Sub-Part P Indicator:	No

Handler - Owner Operator:

Owner/Operator Indicator:	Owner
Owner/Operator Name:	DP LAURIE LANE TO INVESTORS LP
Legal Status:	Other
Date Became Current:	Not Reported
Date Ended Current:	Not Reported
Owner/Operator Address:	6222 WILSHIRE BLVD #400
Owner/Operator City,State,Zip:	LOS ANGELES, CA 90048
Owner/Operator Telephone:	323-556-6600
Owner/Operator Telephone Ext:	Not Reported
Owner/Operator Fax:	Not Reported
Owner/Operator Email:	Not Reported

Owner/Operator Indicator:	Operator
Owner/Operator Name:	SUNNY MIRZADEH
Legal Status:	Other
Date Became Current:	Not Reported
Date Ended Current:	Not Reported
Owner/Operator Address:	550 LAURIE LANE UNIT 24-C
Owner/Operator City,State,Zip:	THOUSAND OAKS, CA 91360
Owner/Operator Telephone:	805-230-2500
Owner/Operator Telephone Ext:	Not Reported
Owner/Operator Fax:	Not Reported
Owner/Operator Email:	Not Reported

Historic Generators:

Receive Date:	20180806
Handler Name:	DP LAURIE LANE TO INVESTORS LP
Federal Waste Generator Description:	Not a generator, verified
State District Owner:	Not Reported
Large Quantity Handler of Universal Waste:	No
Recognized Trader Importer:	No
Recognized Trader Exporter:	No
Spent Lead Acid Battery Importer:	No
Spent Lead Acid Battery Exporter:	No
Current Record:	Yes
Non Storage Recycler Activity:	Not Reported
Electronic Manifest Broker:	Not Reported

List of NAICS Codes and Descriptions:

NAICS Code:	56299
NAICS Description:	ALL OTHER WASTE MANAGEMENT SERVICES

Facility Has Received Notices of Violations:

DP EAURLE LANE TO INVESTORS LP, 550 LAURLE LANE UNIT 24-C, THOUSAND OAKS, CA 91360 (Continued)

Violations:	No Violations Found

Evaluation Action Summary:

Evaluations:	No Evaluations Found

E MANIFEST: Other Ascertainable Records

Manifest Tracking Number:	003699392GBF
Last Updated Date:	20190412
Shipped Date:	20180807
Received Date:	20180816
Manifest Status:	Signed
Submission Type:	DataImage5Copy
Origin Type:	Service
Generator EPA ID:	CAC002974401
Generator Name:	DP EAURLE LANE TO INVESTORS LP
Generator Mail Street Number:	Not Reported
Generator Mail Street 1:	550 LAURLE LANE UNIT 24-C
Generator Mail Street 2:	Not Reported
Generator Mail City:	THOUSAND OAKS
Generator Mail State:	CA
Generator Mail Zip:	91360
Generator Location Street Number:	Not Reported
Generator Location Street 1:	6222 Wilshire Blvd #409
Generator Location Street 2:	Not Reported
Generator Location City:	Los Angeles
Generator Location Zip:	90948
Generator Location State:	CA
Generator Contact Company Name:	Not Reported
Designated Facility EPA ID:	CAD009007626
Designated Facility Name:	Not Reported
Designated Facility Mail Street Number:	Not Reported
Designated Facility Mail Street 1:	Not Reported
Designated Facility Mail Street 2:	1211 W. GLADSTONE STREET
Designated Facility Mail City:	AZUSA
Designated Facility Mail Zip:	91702
Designated Facility Mail State:	CA
Designated Facility Location Street Number:	Not Reported
Designated Facility Location Street 1:	1211 W. GLADSTONE STREET
Designated Facility Location Street 2:	Not Reported
Designated Facility Location City:	AZUSA
Designated Facility Location Zip:	91702
Designated Facility Location State:	CA
Designated Facility Contact Company Name:	AZUSA LAND RECLAMATION CO INC
Manifest Residue Indicator:	N
Rejection Indicator:	N

DP EAURLE LANE TO INVESTORS LP, 550 LAURLE LANE UNIT 24-C, THOUSAND OAKS, CA 91360 (Continued)

State Waste:

Manifest Tracking Number:	003699392GBF
Waste Line Number:	1
State Waste Code Owner:	CA
State Waste Code:	151
State Waste:	Asbestos-containing waste

Transporter:

Manifest Tracking Number:	003699392GBF
Transporter Line Number:	1
Transporter EPA ID:	CAL000395969
Transporter Name:	BURNS & PARTNERS INC
Manifest Tracking Number:	003699392GBF
Transporter Line Number:	2
Transporter EPA ID:	CAR000181891
Transporter Name:	USA WASTE OF CA INC DBA BDC SPECIAL WAST

Waste Line:

Manifest Tracking Number:	003699392GBF
Waste Line Number:	1
U.S. DOT Hazardous Indicator:	Y
U.S. DOT ID Number:	NA2212
U.S. DOT Description:	R.Q., NA2212, ASBESTOS, 9, PGIII
Non-Hazardous Waste Description:	Not Reported
Number of Containers:	21
Container Type Code:	DM
Container Type Description:	Metal drums, barrels, kegs
Waste Quantity:	2
Quantity Unit of Measure Code:	Y
Quantity Unit of Measure Description:	Cubic Yards
Waste Quantity, in Tons:	1.68
Acute Waste Quantity, in Tons:	0
Non-Acute Waste Quantity, in Tons:	1.68
Waste Quantity, in Kilograms:	1523.8104
Acute Waste Quantity, in Kilograms:	0
Non-Acute Waste Quantity, in Kilorgrams:	1523.8104
Management Method Code:	H132
Management Method Description:	LANDFILL (WITH PRIOR TREATMENT AND/OR STABILIZATION)
Waste Residue Indicator:	N
Quantity Discrepancy Indicator:	N
Waste Type Discrepancy Indicator:	N
Waste Density:	Not Reported
Waste Density Unit of Measure Code:	Not Reported
Waste Density Unit of Measure Description:	Not Reported
Form Code:	Not Reported
Form Code Description:	Not Reported

DP EAURLE LANE TO INVESTORS LP, 550 LAURLE LANE UNIT 24-C, THOUSAND OAKS, CA 91360 (Continued)

Source Code:	Not Reported
Source Code Description:	Not Reported
Waste Minimization Code:	Not Reported
Waste Minimization Code Description:	Not Reported
Consent Number:	Not Reported
EPA Waste Indicator:	N

DP LAURIE LANE TO INVESTORS LP 550 LAURIE LANE UNIT 04-B, THOUSAND OAKS, CA, 91360		1024764905
▲ G11	N <1/10 (503 ft. / 0.095 mi.) 4 ft. Higher Elevation 748 ft. Above Sea Level	Other Ascertainable Records

Worksheet:

RCRA Listings: Other Ascertainable Records

Date Form Received by Agency:	20181014
Handler Name:	Dp Laurie Lane To Investors Lp
Handler Address:	550 Laurie Lane Unit 04-B
Handler City,State,Zip:	THOUSAND OAKS, CA 91360
EPA ID:	CAC002984773
Contact Name:	SUNNY MIRZADEH
Contact Address:	550 LAURIE LANE UNIT 04-B
Contact City,State,Zip:	THOUSAND OAKS, CA 91360
Contact Telephone:	805-230-2500
Contact Fax:	Not Reported
Contact Email:	FAVILA@BURNS-ENVIRO.COM
Contact Title:	Not Reported
EPA Region:	09
Land Type:	Not Reported
Federal Waste Generator Description:	Not a generator, verified
Non-Notifier:	Not Reported
Biennial Report Cycle:	Not Reported
Accessibility:	Not Reported
Active Site Indicator:	Handler Activities
State District Owner:	Not Reported
State District:	Not Reported
Mailing Address:	550 LAURIE LANE UNIT 04-B
Mailing City,State,Zip:	THOUSAND OAKS, CA 91360
Owner Name:	Dp Laurie Lane To Investors Lp
Owner Type:	Other
Operator Name:	Sunny Mirzadeh
Operator Type:	Other
Short-Term Generator Activity:	No
Importer Activity:	No
Mixed Waste Generator:	No
Transporter Activity:	No
Transfer Facility Activity:	No
Recycler Activity with Storage:	No

DP LAURIE LANE TO INVESTORS LP, 550 LAURIE LANE UNIT 04-B, THOUSAND OAKS, CA 91360 (Continued)

Small Quantity On-Site Burner Exemption:	No
Smelting Melting and Refining Furnace Exemption:	No
Underground Injection Control:	No
Off-Site Waste Receipt:	No
Universal Waste Indicator:	Yes
Universal Waste Destination Facility:	Yes
Federal Universal Waste:	No
Active Site State-Reg Handler:	---
Federal Facility Indicator:	Not Reported
Hazardous Secondary Material Indicator:	N
Sub-Part K Indicator:	Not Reported
2018 GPRA Permit Baseline:	Not on the Baseline
2018 GPRA Renewals Baseline:	Not on the Baseline
202 GPRA Corrective Action Baseline:	No
Subject to Corrective Action Universe:	No
Non-TSDFs Where RCRA CA has Been Imposed Universe:	No
Corrective Action Priority Ranking:	No NCAPS ranking
Environmental Control Indicator:	No
Institutional Control Indicator:	No
Human Exposure Controls Indicator:	N/A
Groundwater Controls Indicator:	N/A
Significant Non-Complier Universe:	No
Unaddressed Significant Non-Complier Universe:	No
Addressed Significant Non-Complier Universe:	No
Significant Non-Complier With a Compliance Schedule Universe:	No
Financial Assurance Required:	Not Reported
Handler Date of Last Change:	20181120
Recognized Trader-Importer:	No
Recognized Trader-Exporter:	No
Importer of Spent Lead Acid Batteries:	No
Exporter of Spent Lead Acid Batteries:	No
Recycler Activity Without Storage:	No
Manifest Broker:	No
Sub-Part P Indicator:	No

Handler - Owner Operator:

Owner/Operator Indicator:	Operator
Owner/Operator Name:	SUNNY MIRZADEH
Legal Status:	Other
Date Became Current:	Not Reported
Date Ended Current:	Not Reported
Owner/Operator Address:	550 LAURIE LANE UNIT 04-B
Owner/Operator City,State,Zip:	THOUSAND OAKS, CA 91360

DP LAURIE LANE TO INVESTORS LP, 550 LAURIE LANE UNIT 04-B, THOUSAND OAKS, CA 91360 (Continued)

Owner/Operator Telephone:	805-230-2500
Owner/Operator Telephone Ext:	Not Reported
Owner/Operator Fax:	Not Reported
Owner/Operator Email:	Not Reported
Owner/Operator Indicator:	Owner
Owner/Operator Name:	DP LAURIE LANE TO INVESTORS LP
Legal Status:	Other
Date Became Current:	Not Reported
Date Ended Current:	Not Reported
Owner/Operator Address:	6222 WILSHIRE BLVD #400
Owner/Operator City,State,Zip:	LOS ANGELES, CA 90048
Owner/Operator Telephone:	323-556-6600
Owner/Operator Telephone Ext:	Not Reported
Owner/Operator Fax:	Not Reported
Owner/Operator Email:	Not Reported

Historic Generators:

Receive Date:	20181014
Handler Name:	DP LAURIE LANE TO INVESTORS LP
Federal Waste Generator Description:	Not a generator, verified
State District Owner:	Not Reported
Large Quantity Handler of Universal Waste:	No
Recognized Trader Importer:	No
Recognized Trader Exporter:	No
Spent Lead Acid Battery Importer:	No
Spent Lead Acid Battery Exporter:	No
Current Record:	Yes
Non Storage Recycler Activity:	Not Reported
Electronic Manifest Broker:	Not Reported

List of NAICS Codes and Descriptions:

NAICS Code:	56299
NAICS Description:	ALL OTHER WASTE MANAGEMENT SERVICES

Facility Has Received Notices of Violations:

Violations:	No Violations Found

Evaluation Action Summary:

Evaluations:	No Evaluations Found

E MANIFEST: Other Ascertainable Records

Manifest Tracking Number:	003814602GBF
Last Updated Date:	20181112
Shipped Date:	20181018
Received Date:	20181025
Manifest Status:	Signed

DP LAURIE LANE TO INVESTORS LP, 550 LAURIE LANE UNIT 04-B, THOUSAND OAKS, CA 91360 (Continued)

Submission Type:	DataImage5Copy
Origin Type:	Service
Generator EPA ID:	CAC002984773
Generator Name:	DP LAURIE LANE TO INVESTORS LP
Generator Mail Street Number:	Not Reported
Generator Mail Street 1:	550 LAURIE LANE UNIT 04-B
Generator Mail Street 2:	Not Reported
Generator Mail City:	THOUSAND OAKS
Generator Mail State:	CA
Generator Mail Zip:	91360
Generator Location Street Number:	Not Reported
Generator Location Street 1:	6222 WILSHIRE BLVD #400
Generator Location Street 2:	Not Reported
Generator Location City:	LOS ANGELES
Generator Location Zip:	90048
Generator Location State:	CA
Generator Contact Company Name:	Not Reported
Designated Facility EPA ID:	CAD009007626
Designated Facility Name:	Not Reported
Designated Facility Mail Street Number:	Not Reported
Designated Facility Mail Street 1:	Not Reported
Designated Facility Mail Street 2:	1211 W. GLADSTONE STREET
Designated Facility Mail City:	AZUSA
Designated Facility Mail Zip:	91702
Designated Facility Mail State:	CA
Designated Facility Location Street Number:	Not Reported
Designated Facility Location Street 1:	1211 W. GLADSTONE STREET
Designated Facility Location Street 2:	Not Reported
Designated Facility Location City:	AZUSA
Designated Facility Location Zip:	91702
Designated Facility Location State:	CA
Designated Facility Contact Company Name:	AZUSA LAND RECLAMATION CO INC
Manifest Residue Indicator:	N
Rejection Indicator:	N

State Waste:

Manifest Tracking Number:	003814602GBF
Waste Line Number:	1
State Waste Code Owner:	CA
State Waste Code:	151
State Waste:	Asbestos-containing waste

Transporter:

Manifest Tracking Number:	003814602GBF
Transporter Line Number:	1
Transporter EPA ID:	CAL000395969
Transporter Name:	BURNS & PARTNERS INC

DP LAURIE LANE TO INVESTORS LP, 550 LAURIE LANE UNIT 04-B, THOUSAND OAKS, CA 91360 (Continued)

Manifest Tracking Number:	003814602GBF
Transporter Line Number:	2
Transporter EPA ID:	CAR000181891
Transporter Name:	USA WASTE OF CA INC DBA BDC SPECIAL WAST

Waste Line:

Manifest Tracking Number:	003814602GBF
Waste Line Number:	1
U.S. DOT Hazardous Indicator:	Y
U.S. DOT ID Number:	NA2212
U.S. DOT Description:	RQ, NA2212, Asbestos, 9, PGIII
Non-Hazardous Waste Description:	Not Reported
Number of Containers:	9
Container Type Code:	BA
Container Type Description:	Burlap, cloth, paper, or plastic bags
Waste Quantity:	1
Quantity Unit of Measure Code:	Y
Quantity Unit of Measure Description:	Cubic Yards
Waste Quantity, in Tons:	0.84
Acute Waste Quantity, in Tons:	0
Non-Acute Waste Quantity, in Tons:	0.84
Waste Quantity, in Kilograms:	761.9052
Acute Waste Quantity, in Kilograms:	0
Non-Acute Waste Quantity, in Kilorgrams:	761.9052
Management Method Code:	H132
Management Method Description:	LANDFILL (WITH PRIOR TREATMENT AND/OR STABILIZATION)
Waste Residue Indicator:	N
Quantity Discrepancy Indicator:	N
Waste Type Discrepancy Indicator:	N
Waste Density:	Not Reported
Waste Density Unit of Measure Code:	Not Reported
Waste Density Unit of Measure Description:	Not Reported
Form Code:	Not Reported
Form Code Description:	Not Reported
Source Code:	Not Reported
Source Code Description:	Not Reported
Waste Minimization Code:	Not Reported
Waste Minimization Code Description:	Not Reported
Consent Number:	Not Reported
EPA Waste Indicator:	N

DP LAURIE LANE TO INVESTORS 550 LAURIE LANE #02-01, THOUSAND OAKS, CA, 91360		1027525844	
▲ G12	N <1/10	(503 ft. / 0.095 mi.)	Other Ascertainable Records
	4 ft. Higher Elevation	748 ft. Above Sea Level	

MAP FINDINGS

Worksheet:

RCRA Listings: Other Ascertainable Records

Date Form Received by Agency:	20230217
Handler Name:	Dp Laurie Lane To Investors
Handler Address:	550 Laurie Lane #02-01
Handler City,State,Zip:	THOUSAND OAKS, CA 91360
EPA ID:	CAC003218439
Contact Name:	BERNARD CHAVIS
Contact Address:	550 LAURIE LANE #02-01
Contact City,State,Zip:	THOUSAND OAKS, CA 91360
Contact Telephone:	619-990-0994
Contact Fax:	Not Reported
Contact Email:	FAVILA@BURNS-ENVIRO.COM
Contact Title:	Not Reported
EPA Region:	09
Land Type:	Not Reported
Federal Waste Generator Description:	Not a generator, verified
Non-Notifier:	Not Reported
Biennial Report Cycle:	Not Reported
Accessibility:	Not Reported
Active Site Indicator:	Not Reported
State District Owner:	Not Reported
State District:	Not Reported
Mailing Address:	550 LAURIE LANE #02-01
Mailing City,State,Zip:	THOUSAND OAKS, CA 91360
Owner Name:	Dp Laurie Lane To Investors
Owner Type:	Other
Operator Name:	Bernard Chavis
Operator Type:	Other
Short-Term Generator Activity:	No
Importer Activity:	No
Mixed Waste Generator:	No
Transporter Activity:	No
Transfer Facility Activity:	No
Recycler Activity with Storage:	No
Small Quantity On-Site Burner Exemption:	No
Smelting Melting and Refining Furnace Exemption:	No
Underground Injection Control:	No
Off-Site Waste Receipt:	No
Universal Waste Indicator:	No
Universal Waste Destination Facility:	No
Federal Universal Waste:	No
Active Site State-Reg Handler:	---
Federal Facility Indicator:	Not Reported
Hazardous Secondary Material Indicator:	N
Sub-Part K Indicator:	Not Reported
2018 GPRA Permit Baseline:	Not on the Baseline

DP LAURIE LANE TO INVESTORS, 550 LAURIE LANE #02-01, THOUSAND OAKS, CA 91360 (Continued)

2018 GPRA Renewals Baseline:	Not on the Baseline
202 GPRA Corrective Action Baseline:	No
Subject to Corrective Action Universe:	No
Non-TSDFs Where RCRA CA has Been Imposed Universe:	No
Corrective Action Priority Ranking:	No NCAPS ranking
Environmental Control Indicator:	No
Institutional Control Indicator:	No
Human Exposure Controls Indicator:	N/A
Groundwater Controls Indicator:	N/A
Significant Non-Complier Universe:	No
Unaddressed Significant Non-Complier Universe:	No
Addressed Significant Non-Complier Universe:	No
Significant Non-Complier With a Compliance Schedule Universe:	No
Financial Assurance Required:	Not Reported
Handler Date of Last Change:	20230220
Recognized Trader-Importer:	No
Recognized Trader-Exporter:	No
Importer of Spent Lead Acid Batteries:	No
Exporter of Spent Lead Acid Batteries:	No
Recycler Activity Without Storage:	No
Manifest Broker:	No
Sub-Part P Indicator:	No

Handler - Owner Operator:

Owner/Operator Indicator:	Owner
Owner/Operator Name:	DP LAURIE LANE TO INVESTORS
Legal Status:	Other
Date Became Current:	Not Reported
Date Ended Current:	Not Reported
Owner/Operator Address:	550 LAURIE LANE #02-01
Owner/Operator City,State,Zip:	THOUSAND OAKS, CA 91360
Owner/Operator Telephone:	619-990-0994
Owner/Operator Telephone Ext:	Not Reported
Owner/Operator Fax:	Not Reported
Owner/Operator Email:	Not Reported

Owner/Operator Indicator:	Operator
Owner/Operator Name:	BERNARD CHAVIS
Legal Status:	Other
Date Became Current:	Not Reported
Date Ended Current:	Not Reported
Owner/Operator Address:	550 LAURIE LANE #02-01
Owner/Operator City,State,Zip:	THOUSAND OAKS, CA 91360
Owner/Operator Telephone:	619-990-0994
Owner/Operator Telephone Ext:	Not Reported

DP LAURIE LANE TO INVESTORS, 550 LAURIE LANE #02-01, THOUSAND OAKS, CA 91360 (Continued)

Owner/Operator Fax:	Not Reported
Owner/Operator Email:	Not Reported

Historic Generators:

Receive Date:	20230217
Handler Name:	DP LAURIE LANE TO INVESTORS
Federal Waste Generator Description:	Not a generator, verified
State District Owner:	Not Reported
Large Quantity Handler of Universal Waste:	No
Recognized Trader Importer:	No
Recognized Trader Exporter:	No
Spent Lead Acid Battery Importer:	No
Spent Lead Acid Battery Exporter:	No
Current Record:	Yes
Non Storage Recycler Activity:	No
Electronic Manifest Broker:	No

List of NAICS Codes and Descriptions:

NAICS Code:	56299
NAICS Description:	ALL OTHER WASTE MANAGEMENT SERVICES

Facility Has Received Notices of Violations:

Violations:	No Violations Found

Evaluation Action Summary:

Evaluations:	No Evaluations Found

E MANIFEST: Other Ascertainable Records

Manifest Tracking Number:	007273920GBF
Last Updated Date:	20230308
Shipped Date:	20230221
Received Date:	20230224
Manifest Status:	Signed
Submission Type:	DataImage5Copy
Origin Type:	Service
Generator EPA ID:	CAC003218439
Generator Name:	DP LAURIE LANE TO INVESTORS
Generator Mail Street Number:	Not Reported
Generator Mail Street 1:	550 LAURIE LANE #02-01
Generator Mail Street 2:	Not Reported
Generator Mail City:	THOUSAND OAKS
Generator Mail State:	CA
Generator Mail Zip:	91360
Generator Location Street Number:	Not Reported
Generator Location Street 1:	550 LAURIE LANE #02-01
Generator Location Street 2:	Not Reported

DP LAURIE LANE TO INVESTORS, 550 LAURIE LANE #02-01, THOUSAND OAKS, CA 91360 (Continued)

Generator Location City:	THOUSAND OAKS
Generator Location Zip:	91360
Generator Location State:	CA
Generator Contact Company Name:	Not Reported
Designated Facility EPA ID:	CAD009007626
Designated Facility Name:	Not Reported
Designated Facility Mail Street Number:	Not Reported
Designated Facility Mail Street 1:	Not Reported
Designated Facility Mail Street 2:	1211 W. GLADSTONE STREET
Designated Facility Mail City:	AZUSA
Designated Facility Mail Zip:	91702
Designated Facility Mail State:	CA
Designated Facility Location Street Number:	Not Reported
Designated Facility Location Street 1:	1211 W. GLADSTONE STREET
Designated Facility Location Street 2:	Not Reported
Designated Facility Location City:	AZUSA
Designated Facility Location Zip:	91702
Designated Facility Location State:	CA
Designated Facility Contact Company Name:	AZUSA LAND RECLAMATION CO INC
Manifest Residue Indicator:	N
Rejection Indicator:	N

State Waste:

Manifest Tracking Number:	007273920GBF
Waste Line Number:	1
State Waste Code Owner:	CA
State Waste Code:	151
State Waste:	Asbestos-containing waste

Transporter:

Manifest Tracking Number:	007273920GBF
Transporter Line Number:	1
Transporter EPA ID:	CAL000395969
Transporter Name:	BURNS & PARTNERS INC
Manifest Tracking Number:	007273920GBF
Transporter Line Number:	2
Transporter EPA ID:	CAR000181891
Transporter Name:	USA WASTE OF CA INC DBA BDC SPECIAL WAST

Waste Line:

Manifest Tracking Number:	007273920GBF
Waste Line Number:	1
U.S. DOT Hazardous Indicator:	Y
U.S. DOT ID Number:	NA2212
U.S. DOT Description:	R.Q., NA2212, Asbestos, 9, PG III
Non-Hazardous Waste Description:	Not Reported

DP LAURIE LANE TO INVESTORS, 550 LAURIE LANE #02-01, THOUSAND OAKS, CA 91360 (Continued)

Number of Containers:	6
Container Type Code:	BA
Container Type Description:	Burlap, cloth, paper, or plastic bags
Waste Quantity:	1
Quantity Unit of Measure Code:	Y
Quantity Unit of Measure Description:	Cubic Yards
Waste Quantity, in Tons:	0.84
Acute Waste Quantity, in Tons:	0
Non-Acute Waste Quantity, in Tons:	0.84
Waste Quantity, in Kilograms:	761.9052
Acute Waste Quantity, in Kilograms:	0
Non-Acute Waste Quantity, in Kilorgrams:	761.9052
Management Method Code:	H132
Management Method Description:	LANDFILL (WITH PRIOR TREATMENT AND/OR STABILIZATION)
Waste Residue Indicator:	N
Quantity Discrepancy Indicator:	N
Waste Type Discrepancy Indicator:	N
Waste Density:	Not Reported
Waste Density Unit of Measure Code:	Not Reported
Waste Density Unit of Measure Description:	Not Reported
Form Code:	Not Reported
Form Code Description:	Not Reported
Source Code:	Not Reported
Source Code Description:	Not Reported
Waste Minimization Code:	Not Reported
Waste Minimization Code Description:	Not Reported
Consent Number:	Not Reported
EPA Waste Indicator:	N

DP LAURIE LANE TO INVESTORS LP 550 LAURIE LANE UNIT 03-09, SIMI VALLEY, CA, 91360		1024760029
▲ G13	N <1/10 (503 ft. / 0.095 mi.)	Other Ascertainable Records
	4 ft. Higher Elevation 748 ft. Above Sea Level	

Worksheet:

RCRA Listings: Other Ascertainable Records

Date Form Received by Agency:	20180911
Handler Name:	Dp Laurie Lane To Investors Lp
Handler Address:	550 Laurie Lane Unit 03-09
Handler City,State,Zip:	SIMI VALLEY, CA 91360
EPA ID:	CAC002979881
Contact Name:	SUNNY MIRZADEH
Contact Address:	550 LAURIE LANE UNIT 03-09
Contact City,State,Zip:	SIMI VALLEY, CA 91360
Contact Telephone:	805-230-2500
Contact Fax:	Not Reported

DP LAURIE LANE TO INVESTORS LP, 550 LAURIE LANE UNIT 03-09, SIMI VALLEY, CA 91360 (Continued)

Contact Email:	FAVILA@BURNS-ENVIRO.COM
Contact Title:	Not Reported
EPA Region:	09
Land Type:	Not Reported
Federal Waste Generator Description:	Not a generator, verified
Non-Notifier:	Not Reported
Biennial Report Cycle:	Not Reported
Accessibility:	Not Reported
Active Site Indicator:	Handler Activities
State District Owner:	Not Reported
State District:	Not Reported
Mailing Address:	550 LAURIE LANE UNIT 03-09
Mailing City,State,Zip:	SIMI VALLEY, CA 91360
Owner Name:	Dp Laurie Lane To Investors L
Owner Type:	Other
Operator Name:	Sunny Mirzadeh
Operator Type:	Other
Short-Term Generator Activity:	No
Importer Activity:	No
Mixed Waste Generator:	No
Transporter Activity:	No
Transfer Facility Activity:	No
Recycler Activity with Storage:	No
Small Quantity On-Site Burner Exemption:	No
Smelting Melting and Refining Furnace Exemption:	No
Underground Injection Control:	No
Off-Site Waste Receipt:	No
Universal Waste Indicator:	Yes
Universal Waste Destination Facility:	Yes
Federal Universal Waste:	No
Active Site State-Reg Handler:	---
Federal Facility Indicator:	Not Reported
Hazardous Secondary Material Indicator:	N
Sub-Part K Indicator:	Not Reported
2018 GPRA Permit Baseline:	Not on the Baseline
2018 GPRA Renewals Baseline:	Not on the Baseline
202 GPRA Corrective Action Baseline:	No
Subject to Corrective Action Universe:	No
Non-TSDFs Where RCRA CA has Been Imposed Universe:	No
Corrective Action Priority Ranking:	No NCAPS ranking
Environmental Control Indicator:	No
Institutional Control Indicator:	No
Human Exposure Controls Indicator:	N/A
Groundwater Controls Indicator:	N/A
Significant Non-Complier Universe:	No
Unaddressed Significant Non-Complier Universe:	No

DP LAURIE LANE TO INVESTORS LP, 550 LAURIE LANE UNIT 03-09, SIMI VALLEY, CA 91360 (Continued)

Addressed Significant Non-Complier Universe:	No
Significant Non-Complier With a Compliance Schedule Universe:	No
Financial Assurance Required:	Not Reported
Handler Date of Last Change:	20181001
Recognized Trader-Importer:	No
Recognized Trader-Exporter:	No
Importer of Spent Lead Acid Batteries:	No
Exporter of Spent Lead Acid Batteries:	No
Recycler Activity Without Storage:	No
Manifest Broker:	No
Sub-Part P Indicator:	No

Handler - Owner Operator:

Owner/Operator Indicator:	Owner
Owner/Operator Name:	DP LAURIE LANE TO INVESTORS L
Legal Status:	Other
Date Became Current:	Not Reported
Date Ended Current:	Not Reported
Owner/Operator Address:	6222 WILSHIRE BLVD #400
Owner/Operator City,State,Zip:	SIMI VALLEY, CA 91360
Owner/Operator Telephone:	323-556-6600
Owner/Operator Telephone Ext:	Not Reported
Owner/Operator Fax:	Not Reported
Owner/Operator Email:	Not Reported

Owner/Operator Indicator:	Operator
Owner/Operator Name:	SUNNY MIRZADEH
Legal Status:	Other
Date Became Current:	Not Reported
Date Ended Current:	Not Reported
Owner/Operator Address:	550 LAURIE LANE UNIT 03-09
Owner/Operator City,State,Zip:	SIMI VALLEY, CA 91360
Owner/Operator Telephone:	805-230-2500
Owner/Operator Telephone Ext:	Not Reported
Owner/Operator Fax:	Not Reported
Owner/Operator Email:	Not Reported

Historic Generators:

Receive Date:	20180911
Handler Name:	DP LAURIE LANE TO INVESTORS LP
Federal Waste Generator Description:	Not a generator, verified
State District Owner:	Not Reported
Large Quantity Handler of Universal Waste:	No
Recognized Trader Importer:	No
Recognized Trader Exporter:	No
Spent Lead Acid Battery Importer:	No

DP LAURIE LANE TO INVESTORS LP, 550 LAURIE LANE UNIT 03-09, SIMI VALLEY, CA 91360 (Continued)

Spent Lead Acid Battery Exporter:	No
Current Record:	Yes
Non Storage Recycler Activity:	Not Reported
Electronic Manifest Broker:	Not Reported

List of NAICS Codes and Descriptions:

NAICS Code:	56299
NAICS Description:	ALL OTHER WASTE MANAGEMENT SERVICES

Facility Has Received Notices of Violations:

Violations:	No Violations Found

Evaluation Action Summary:

Evaluations:	No Evaluations Found

E MANIFEST: Other Ascertainable Records

Manifest Tracking Number:	003814526GBF
Last Updated Date:	20181009
Shipped Date:	20180912
Received Date:	20180919
Manifest Status:	Signed
Submission Type:	DataImage5Copy
Origin Type:	Service
Generator EPA ID:	CAC002979881
Generator Name:	DP LAURIE LANE TO INVESTORS LP
Generator Mail Street Number:	Not Reported
Generator Mail Street 1:	550 LAURIE LANE UNIT 03-09
Generator Mail Street 2:	Not Reported
Generator Mail City:	SIMI VALLEY
Generator Mail State:	CA
Generator Mail Zip:	91360
Generator Location Street Number:	Not Reported
Generator Location Street 1:	550 LAURIE LANE UNIT 03-09
Generator Location Street 2:	Not Reported
Generator Location City:	SIMI VALLEY
Generator Location Zip:	91360
Generator Location State:	CA
Generator Contact Company Name:	Not Reported
Designated Facility EPA ID:	CAD009007626
Designated Facility Name:	Not Reported
Designated Facility Mail Street Number:	Not Reported
Designated Facility Mail Street 1:	Not Reported
Designated Facility Mail Street 2:	1211 W. GLADSTONE STREET
Designated Facility Mail City:	AZUSA
Designated Facility Mail Zip:	91702
Designated Facility Mail State:	CA

DP LAURIE LANE TO INVESTORS LP, 550 LAURIE LANE UNIT 03-09, SIMI VALLEY, CA 91360 (Continued)

Designated Facility Location Street Number:	Not Reported
Designated Facility Location Street 1:	1211 W. GLADSTONE STREET
Designated Facility Location Street 2:	Not Reported
Designated Facility Location City:	AZUSA
Designated Facility Location Zip:	91702
Designated Facility Location State:	CA
Designated Facility Contact Company Name:	AZUSA LAND RECLAMATION CO INC
Manifest Residue Indicator:	N
Rejection Indicator:	N

State Waste:

Manifest Tracking Number:	003814526GBF
Waste Line Number:	1
State Waste Code Owner:	CA
State Waste Code:	151
State Waste:	Asbestos-containing waste

Transporter:

Manifest Tracking Number:	003814526GBF
Transporter Line Number:	1
Transporter EPA ID:	CAL000395969
Transporter Name:	BURNS & PARTNERS INC
Manifest Tracking Number:	003814526GBF
Transporter Line Number:	2
Transporter EPA ID:	CAR000181891
Transporter Name:	USA WASTE OF CA INC DBA BDC SPECIAL WAST

Waste Line:

Manifest Tracking Number:	003814526GBF
Waste Line Number:	1
U.S. DOT Hazardous Indicator:	Y
U.S. DOT ID Number:	NA2212
U.S. DOT Description:	RQ, NA2212, Asbestos, 9, PGIII
Non-Hazardous Waste Description:	Not Reported
Number of Containers:	6
Container Type Code:	BA
Container Type Description:	Burlap, cloth, paper, or plastic bags
Waste Quantity:	1
Quantity Unit of Measure Code:	Y
Quantity Unit of Measure Description:	Cubic Yards
Waste Quantity, in Tons:	0.84
Acute Waste Quantity, in Tons:	0
Non-Acute Waste Quantity, in Tons:	0.84
Waste Quantity, in Kilograms:	761.9052
Acute Waste Quantity, in Kilograms:	0
Non-Acute Waste Quantity, in Kilorgrams:	761.9052

DP LAURIE LANE TO INVESTORS LP, 550 LAURIE LANE UNIT 03-09, SIMI VALLEY, CA 91360 (Continued)

Management Method Code:	H132
Management Method Description:	LANDFILL (WITH PRIOR TREATMENT AND/OR STABILIZATION)
Waste Residue Indicator:	N
Quantity Discrepancy Indicator:	N
Waste Type Discrepancy Indicator:	N
Waste Density:	Not Reported
Waste Density Unit of Measure Code:	Not Reported
Waste Density Unit of Measure Description:	Not Reported
Form Code:	Not Reported
Form Code Description:	Not Reported
Source Code:	Not Reported
Source Code Description:	Not Reported
Waste Minimization Code:	Not Reported
Waste Minimization Code Description:	Not Reported
Consent Number:	Not Reported
EPA Waste Indicator:	N

DP LAURIE LANE TO INVESTORS LP 550 LAURIE LANE, THOUSAND OAKS, CA, 91360		1024747029
▲ G14	N <1/10 (503 ft. / 0.095 mi.)	Other Ascertainable Records
	4 ft. Higher Elevation 748 ft. Above Sea Level	

Worksheet:

RCRA Listings: Other Ascertainable Records

Date Form Received by Agency:	20180615
Handler Name:	Dp Laurie Lane To Investors Lp
Handler Address:	550 Laurie Lane # 02-15
Handler City,State,Zip:	THOUSAND OAKS, CA 91360
EPA ID:	CAC002966801
Contact Name:	SUNNY MIRZADEH
Contact Address:	6222 WILSHIRE BLVD # 400
Contact City,State,Zip:	LOS ANGELES, CA 90048
Contact Telephone:	323-556-6600
Contact Fax:	Not Reported
Contact Email:	JALBOR@BURNS-ENVIRO.COM
Contact Title:	Not Reported
EPA Region:	09
Land Type:	Not Reported
Federal Waste Generator Description:	Not a generator, verified
Non-Notifier:	Not Reported
Biennial Report Cycle:	Not Reported
Accessibility:	Not Reported
Active Site Indicator:	Handler Activities
State District Owner:	Not Reported
State District:	Not Reported
Mailing Address:	6222 WILSHIRE BLVD # 400

DP LAURIE LANE TO INVESTORS LP, 550 LAURIE LANE, THOUSAND OAKS, CA 91360 (Continued)

Mailing City,State,Zip:	LOS ANGELES, CA 90048
Owner Name:	Sunny Mirzadeh
Owner Type:	Other
Operator Name:	Sunny Mirzadeh
Operator Type:	Other
Short-Term Generator Activity:	No
Importer Activity:	No
Mixed Waste Generator:	No
Transporter Activity:	No
Transfer Facility Activity:	No
Recycler Activity with Storage:	No
Small Quantity On-Site Burner Exemption:	No
Smelting Melting and Refining Furnace Exemption:	No
Underground Injection Control:	No
Off-Site Waste Receipt:	No
Universal Waste Indicator:	Yes
Universal Waste Destination Facility:	Yes
Federal Universal Waste:	No
Active Site State-Reg Handler:	---
Federal Facility Indicator:	Not Reported
Hazardous Secondary Material Indicator:	N
Sub-Part K Indicator:	Not Reported
2018 GPRA Permit Baseline:	Not on the Baseline
2018 GPRA Renewals Baseline:	Not on the Baseline
202 GPRA Corrective Action Baseline:	No
Subject to Corrective Action Universe:	No
Non-TSDFs Where RCRA CA has Been Imposed Universe:	No
Corrective Action Priority Ranking:	No NCAPS ranking
Environmental Control Indicator:	No
Institutional Control Indicator:	No
Human Exposure Controls Indicator:	N/A
Groundwater Controls Indicator:	N/A
Significant Non-Complier Universe:	No
Unaddressed Significant Non-Complier Universe:	No
Addressed Significant Non-Complier Universe:	No
Significant Non-Complier With a Compliance Schedule Universe:	No
Financial Assurance Required:	Not Reported
Handler Date of Last Change:	20180831
Recognized Trader-Importer:	No
Recognized Trader-Exporter:	No
Importer of Spent Lead Acid Batteries:	No
Exporter of Spent Lead Acid Batteries:	No
Recycler Activity Without Storage:	No
Manifest Broker:	No

DP LAURIE LANE TO INVESTORS LP, 550 LAURIE LANE, THOUSAND OAKS, CA 91360 (Continued)

Sub-Part P Indicator:	No

Handler - Owner Operator:

Owner/Operator Indicator:	Owner
Owner/Operator Name:	SUNNY MIRZADEH
Legal Status:	Other
Date Became Current:	Not Reported
Date Ended Current:	Not Reported
Owner/Operator Address:	6222 WILSHIRE BLVD # 400
Owner/Operator City,State,Zip:	LOS ANGELES, CA 90048
Owner/Operator Telephone:	323-556-6600
Owner/Operator Telephone Ext:	Not Reported
Owner/Operator Fax:	Not Reported
Owner/Operator Email:	Not Reported

Owner/Operator Indicator:	Operator
Owner/Operator Name:	SUNNY MIRZADEH
Legal Status:	Other
Date Became Current:	Not Reported
Date Ended Current:	Not Reported
Owner/Operator Address:	6222 WILSHIRE BLVD # 400
Owner/Operator City,State,Zip:	LOS ANGELES, CA 90048
Owner/Operator Telephone:	323-556-6600
Owner/Operator Telephone Ext:	Not Reported
Owner/Operator Fax:	Not Reported
Owner/Operator Email:	Not Reported

Historic Generators:

Receive Date:	20180615
Handler Name:	DP LAURIE LANE TO INVESTORS LP
Federal Waste Generator Description:	Not a generator, verified
State District Owner:	Not Reported
Large Quantity Handler of Universal Waste:	No
Recognized Trader Importer:	No
Recognized Trader Exporter:	No
Spent Lead Acid Battery Importer:	No
Spent Lead Acid Battery Exporter:	No
Current Record:	Yes
Non Storage Recycler Activity:	Not Reported
Electronic Manifest Broker:	Not Reported

List of NAICS Codes and Descriptions:

NAICS Code:	56299
NAICS Description:	ALL OTHER WASTE MANAGEMENT SERVICES

Facility Has Received Notices of Violations:

Violations:	No Violations Found

DP LAURIE LANE TO INVESTORS LP, 550 LAURIE LANE, THOUSAND OAKS, CA 91360 (Continued)

Evaluation Action Summary:

Evaluations:	No Evaluations Found

E MANIFEST: Other Ascertainable Records

Manifest Tracking Number:	006136146GBF
Last Updated Date:	20190412
Shipped Date:	20190314
Received Date:	20190318
Manifest Status:	Signed
Submission Type:	DataImage5Copy
Origin Type:	Service
Generator EPA ID:	CAC003005474
Generator Name:	DP LAURIE LANE TO INVESTORS LP
Generator Mail Street Number:	Not Reported
Generator Mail Street 1:	550 LAURIE LANE
Generator Mail Street 2:	Not Reported
Generator Mail City:	THOUSAND OAKS
Generator Mail State:	CA
Generator Mail Zip:	91360
Generator Location Street Number:	Not Reported
Generator Location Street 1:	6222 WILSHIRE BLVD #400
Generator Location Street 2:	Not Reported
Generator Location City:	LOS ANGELES
Generator Location Zip:	90048
Generator Location State:	CA
Generator Contact Company Name:	Not Reported
Designated Facility EPA ID:	CAD009007626
Designated Facility Name:	Not Reported
Designated Facility Mail Street Number:	Not Reported
Designated Facility Mail Street 1:	Not Reported
Designated Facility Mail Street 2:	1211 W. GLADSTONE STREET
Designated Facility Mail City:	AZUSA
Designated Facility Mail Zip:	91702
Designated Facility Mail State:	CA
Designated Facility Location Street Number:	Not Reported
Designated Facility Location Street 1:	1211 W. GLADSTONE STREET
Designated Facility Location Street 2:	Not Reported
Designated Facility Location City:	AZUSA
Designated Facility Location Zip:	91702
Designated Facility Location State:	CA
Designated Facility Contact Company Name:	AZUSA LAND RECLAMATION CO INC
Manifest Residue Indicator:	N
Rejection Indicator:	N

Manifest Tracking Number:	003699262GBF
Last Updated Date:	20180921

DP LAURIE LANE TO INVESTORS LP, 550 LAURIE LANE, THOUSAND OAKS, CA 91360 (Continued)

Shipped Date:	20180618
Received Date:	20180628
Manifest Status:	Signed
Submission Type:	DataImage5Copy
Origin Type:	Service
Generator EPA ID:	CAC002966801
Generator Name:	DP LAURIE LANE TO INVESTORS LP
Generator Mail Street Number:	Not Reported
Generator Mail Street 1:	550 LAURIE LN UNIT 02-15
Generator Mail Street 2:	Not Reported
Generator Mail City:	THOUSAND OAKS
Generator Mail State:	CA
Generator Mail Zip:	91360
Generator Location Street Number:	Not Reported
Generator Location Street 1:	6222 Wilshire Blvd #400
Generator Location Street 2:	Not Reported
Generator Location City:	Los Angeles
Generator Location Zip:	90048
Generator Location State:	CA
Generator Contact Company Name:	Not Reported
Designated Facility EPA ID:	CAD009007626
Designated Facility Name:	Not Reported
Designated Facility Mail Street Number:	Not Reported
Designated Facility Mail Street 1:	Not Reported
Designated Facility Mail Street 2:	1211 W. GLADSTONE STREET
Designated Facility Mail City:	AZUSA
Designated Facility Mail Zip:	91702
Designated Facility Mail State:	CA
Designated Facility Location Street Number:	Not Reported
Designated Facility Location Street 1:	1211 W. GLADSTONE STREET
Designated Facility Location Street 2:	Not Reported
Designated Facility Location City:	AZUSA
Designated Facility Location Zip:	91702
Designated Facility Location State:	CA
Designated Facility Contact Company Name:	AZUSA LAND RECLAMATION CO INC
Manifest Residue Indicator:	N
Rejection Indicator:	N

State Waste:

Manifest Tracking Number:	003699262GBF
Waste Line Number:	1
State Waste Code Owner:	CA
State Waste Code:	151
State Waste:	Asbestos-containing waste

Transporter:

Manifest Tracking Number:	003699262GBF

DP LAURIE LANE TO INVESTORS LP, 550 LAURIE LANE, THOUSAND OAKS, CA 91360 (Continued)

Transporter Line Number:	1
Transporter EPA ID:	CAL000395969
Transporter Name:	Burns Environmental Services
Manifest Tracking Number:	003699262GBF
Transporter Line Number:	2
Transporter EPA ID:	CAR000181891
Transporter Name:	USA WASTE OF CA INC DBA BDC SPECIAL WAST

Waste Line:

Manifest Tracking Number:	003699262GBF
Waste Line Number:	1
U.S. DOT Hazardous Indicator:	Y
U.S. DOT ID Number:	NA2212
U.S. DOT Description:	NA2212, Asbestos, 9, III, RQ
Non-Hazardous Waste Description:	Not Reported
Number of Containers:	14
Container Type Code:	BA
Container Type Description:	Burlap, cloth, paper, or plastic bags
Waste Quantity:	1
Quantity Unit of Measure Code:	Y
Quantity Unit of Measure Description:	Cubic Yards
Waste Quantity, in Tons:	0.84
Acute Waste Quantity, in Tons:	0
Non-Acute Waste Quantity, in Tons:	0.84
Waste Quantity, in Kilograms:	761.9052
Acute Waste Quantity, in Kilograms:	0
Non-Acute Waste Quantity, in Kilorgrams:	761.9052
Management Method Code:	H132
Management Method Description:	LANDFILL (WITH PRIOR TREATMENT AND/OR STABILIZATION)
Waste Residue Indicator:	N
Quantity Discrepancy Indicator:	N
Waste Type Discrepancy Indicator:	N
Waste Density:	Not Reported
Waste Density Unit of Measure Code:	Not Reported
Waste Density Unit of Measure Description:	Not Reported
Form Code:	Not Reported
Form Code Description:	Not Reported
Source Code:	Not Reported
Source Code Description:	Not Reported
Waste Minimization Code:	Not Reported
Waste Minimization Code Description:	Not Reported
Consent Number:	Not Reported
EPA Waste Indicator:	Y

DP LAURIE LANE TO INVESTORS
550 LAURIE LANE #27D, THOUSAND OAKS, CA, 91360 1027526797

MAP FINDINGS

▲ G15	N <1/10	(503 ft. / 0.095 mi.)	Other Ascertainable Records
	4 ft. Higher Elevation	748 ft. Above Sea Level	

Worksheet:

RCRA Listings: Other Ascertainable Records

Date Form Received by Agency:	20230223
Handler Name:	Dp Laurie Lane To Investors
Handler Address:	550 Laurie Lane #27d
Handler City,State,Zip:	THOUSAND OAKS, CA 91360
EPA ID:	CAC003219436
Contact Name:	BERNARD CHAVIS
Contact Address:	6222 WILSHIRE BLVD #400
Contact City,State,Zip:	LOS ANGELES, CA 90048
Contact Telephone:	805-722-2546
Contact Fax:	Not Reported
Contact Email:	JALBOR@BURNS-ENVIRO.COM
Contact Title:	Not Reported
EPA Region:	09
Land Type:	Not Reported
Federal Waste Generator Description:	Not a generator, verified
Non-Notifier:	Not Reported
Biennial Report Cycle:	Not Reported
Accessibility:	Not Reported
Active Site Indicator:	Not Reported
State District Owner:	Not Reported
State District:	Not Reported
Mailing Address:	6222 WILSHIRE BLVD #400
Mailing City,State,Zip:	LOS ANGELES, CA 90048
Owner Name:	Bernard Chavis
Owner Type:	Other
Operator Name:	Bernard Chavis
Operator Type:	Other
Short-Term Generator Activity:	No
Importer Activity:	No
Mixed Waste Generator:	No
Transporter Activity:	No
Transfer Facility Activity:	No
Recycler Activity with Storage:	No
Small Quantity On-Site Burner Exemption:	No
Smelting Melting and Refining Furnace Exemption:	No
Underground Injection Control:	No
Off-Site Waste Receipt:	No
Universal Waste Indicator:	No
Universal Waste Destination Facility:	No
Federal Universal Waste:	No
Active Site State-Reg Handler:	---
Federal Facility Indicator:	Not Reported

DP LAURIE LANE TO INVESTORS, 550 LAURIE LANE #27D, THOUSAND OAKS, CA 91360 (Continued)

Hazardous Secondary Material Indicator:	N
Sub-Part K Indicator:	Not Reported
2018 GPRA Permit Baseline:	Not on the Baseline
2018 GPRA Renewals Baseline:	Not on the Baseline
202 GPRA Corrective Action Baseline:	No
Subject to Corrective Action Universe:	No
Non-TSDFs Where RCRA CA has Been Imposed Universe:	No
Corrective Action Priority Ranking:	No NCAPS ranking
Environmental Control Indicator:	No
Institutional Control Indicator:	No
Human Exposure Controls Indicator:	N/A
Groundwater Controls Indicator:	N/A
Significant Non-Complier Universe:	No
Unaddressed Significant Non-Complier Universe:	No
Addressed Significant Non-Complier Universe:	No
Significant Non-Complier With a Compliance Schedule Universe:	No
Financial Assurance Required:	Not Reported
Handler Date of Last Change:	20230223
Recognized Trader-Importer:	No
Recognized Trader-Exporter:	No
Importer of Spent Lead Acid Batteries:	No
Exporter of Spent Lead Acid Batteries:	No
Recycler Activity Without Storage:	No
Manifest Broker:	No
Sub-Part P Indicator:	No

Handler - Owner Operator:

Owner/Operator Indicator:	Owner
Owner/Operator Name:	BERNARD CHAVIS
Legal Status:	Other
Date Became Current:	Not Reported
Date Ended Current:	Not Reported
Owner/Operator Address:	6222 WILSHIRE BLVD #400
Owner/Operator City,State,Zip:	LOS ANGELES, CA 90048
Owner/Operator Telephone:	805-722-2546
Owner/Operator Telephone Ext:	Not Reported
Owner/Operator Fax:	Not Reported
Owner/Operator Email:	Not Reported

Owner/Operator Indicator:	Operator
Owner/Operator Name:	BERNARD CHAVIS
Legal Status:	Other
Date Became Current:	Not Reported
Date Ended Current:	Not Reported
Owner/Operator Address:	6222 WILSHIRE BLVD #400

DP LAURIE LANE TO INVESTORS, 550 LAURIE LANE #27D, THOUSAND OAKS, CA 91360 (Continued)

Owner/Operator City,State,Zip:	LOS ANGELES, CA 90048
Owner/Operator Telephone:	805-722-2546
Owner/Operator Telephone Ext:	Not Reported
Owner/Operator Fax:	Not Reported
Owner/Operator Email:	Not Reported

Historic Generators:

Receive Date:	20230223
Handler Name:	DP LAURIE LANE TO INVESTORS
Federal Waste Generator Description:	Not a generator, verified
State District Owner:	Not Reported
Large Quantity Handler of Universal Waste:	No
Recognized Trader Importer:	No
Recognized Trader Exporter:	No
Spent Lead Acid Battery Importer:	No
Spent Lead Acid Battery Exporter:	No
Current Record:	Yes
Non Storage Recycler Activity:	No
Electronic Manifest Broker:	No

List of NAICS Codes and Descriptions:

NAICS Code:	56299
NAICS Description:	ALL OTHER WASTE MANAGEMENT SERVICES

Facility Has Received Notices of Violations:

Violations:	No Violations Found

Evaluation Action Summary:

Evaluations:	No Evaluations Found

E MANIFEST: Other Ascertainable Records

Manifest Tracking Number:	007273939GBF
Last Updated Date:	20230316
Shipped Date:	20230226
Received Date:	20230303
Manifest Status:	Signed
Submission Type:	DataImage5Copy
Origin Type:	Service
Generator EPA ID:	CAC003219436
Generator Name:	DP LAURIE LANE TO INVESTORS
Generator Mail Street Number:	Not Reported
Generator Mail Street 1:	550 LAURIE LANE #27D
Generator Mail Street 2:	Not Reported
Generator Mail City:	THOUSAND OAKS
Generator Mail State:	CA
Generator Mail Zip:	91360

DP LAURIE LANE TO INVESTORS, 550 LAURIE LANE #27D, THOUSAND OAKS, CA 91360 (Continued)

Generator Location Street Number:	Not Reported
Generator Location Street 1:	6222 WILSHIRE BLVD #400
Generator Location Street 2:	Not Reported
Generator Location City:	LOS ANGELES
Generator Location Zip:	90048
Generator Location State:	CA
Generator Contact Company Name:	Not Reported
Designated Facility EPA ID:	CAD009007626
Designated Facility Name:	Not Reported
Designated Facility Mail Street Number:	Not Reported
Designated Facility Mail Street 1:	Not Reported
Designated Facility Mail Street 2:	1211 W. GLADSTONE STREET
Designated Facility Mail City:	AZUSA
Designated Facility Mail Zip:	91702
Designated Facility Mail State:	CA
Designated Facility Location Street Number:	Not Reported
Designated Facility Location Street 1:	1211 W. GLADSTONE STREET
Designated Facility Location Street 2:	Not Reported
Designated Facility Location City:	AZUSA
Designated Facility Location Zip:	91702
Designated Facility Location State:	CA
Designated Facility Contact Company Name:	AZUSA LAND RECLAMATION CO INC
Manifest Residue Indicator:	N
Rejection Indicator:	N

State Waste:

Manifest Tracking Number:	007273939GBF
Waste Line Number:	1
State Waste Code Owner:	CA
State Waste Code:	151
State Waste:	Asbestos-containing waste

Transporter:

Manifest Tracking Number:	007273939GBF
Transporter Line Number:	1
Transporter EPA ID:	CAL000395969
Transporter Name:	BURNS & PARTNERS INC
Manifest Tracking Number:	007273939GBF
Transporter Line Number:	2
Transporter EPA ID:	CAR000181891
Transporter Name:	USA WASTE OF CA INC DBA BDC SPECIAL WAST

Waste Line:

Manifest Tracking Number:	007273939GBF
Waste Line Number:	1
U.S. DOT Hazardous Indicator:	Y

DP LAURIE LANE TO INVESTORS, 550 LAURIE LANE #27D, THOUSAND OAKS, CA 91360 (Continued)

U.S. DOT ID Number:	NA2212
U.S. DOT Description:	NA2212, Asbestos, 9, PG III, RQ
Non-Hazardous Waste Description:	Not Reported
Number of Containers:	40
Container Type Code:	BA
Container Type Description:	Burlap, cloth, paper, or plastic bags
Waste Quantity:	4
Quantity Unit of Measure Code:	Y
Quantity Unit of Measure Description:	Cubic Yards
Waste Quantity, in Tons:	3.36
Acute Waste Quantity, in Tons:	0
Non-Acute Waste Quantity, in Tons:	3.36
Waste Quantity, in Kilograms:	3047.6208
Acute Waste Quantity, in Kilograms:	0
Non-Acute Waste Quantity, in Kilorgrams:	3047.6208
Management Method Code:	H132
Management Method Description:	LANDFILL (WITH PRIOR TREATMENT AND/OR STABILIZATION)
Waste Residue Indicator:	N
Quantity Discrepancy Indicator:	N
Waste Type Discrepancy Indicator:	N
Waste Density:	Not Reported
Waste Density Unit of Measure Code:	Not Reported
Waste Density Unit of Measure Description:	Not Reported
Form Code:	Not Reported
Form Code Description:	Not Reported
Source Code:	Not Reported
Source Code Description:	Not Reported
Waste Minimization Code:	Not Reported
Waste Minimization Code Description:	Not Reported
Consent Number:	Not Reported
EPA Waste Indicator:	N

DP LAURIE LANE TO INVESTORS LP 550 LAURIE LANE UNIT 19-D, THOUSAND OAKS, CA, 91360		1024752205
▲ G16	N <1/10 (503 ft. / 0.095 mi.)	Other Ascertainable Records
	4 ft. Higher Elevation 748 ft. Above Sea Level	

Worksheet:

RCRA Listings: Other Ascertainable Records

Date Form Received by Agency:	20180720
Handler Name:	Dp Laurie Lane To Investors Lp
Handler Address:	550 Laurie Lane Unit 19-D
Handler City,State,Zip:	THOUSAND OAKS, CA 91360
EPA ID:	CAC002972009
Contact Name:	SUNNY MIRZADEH
Contact Address:	6222 WILSHIRE BLVD # 400

DP LAURIE LANE TO INVESTORS LP, 550 LAURIE LANE UNIT 19-D, THOUSAND OAKS, CA 91360 (Continued)

Contact City,State,Zip:	LOS ANGELES, CA 90048
Contact Telephone:	323-556-6600
Contact Fax:	Not Reported
Contact Email:	JALBOR@BURNS-ENVIRO.COM
Contact Title:	Not Reported
EPA Region:	09
Land Type:	Not Reported
Federal Waste Generator Description:	Not a generator, verified
Non-Notifier:	Not Reported
Biennial Report Cycle:	Not Reported
Accessibility:	Not Reported
Active Site Indicator:	Handler Activities
State District Owner:	Not Reported
State District:	Not Reported
Mailing Address:	6222 WILSHIRE BLVD # 400
Mailing City,State,Zip:	LOS ANGELES, CA 90048
Owner Name:	Sunny Mirzadeh
Owner Type:	Other
Operator Name:	Sunny Mirzadeh
Operator Type:	Other
Short-Term Generator Activity:	No
Importer Activity:	No
Mixed Waste Generator:	No
Transporter Activity:	No
Transfer Facility Activity:	No
Recycler Activity with Storage:	No
Small Quantity On-Site Burner Exemption:	No
Smelting Melting and Refining Furnace Exemption:	No
Underground Injection Control:	No
Off-Site Waste Receipt:	No
Universal Waste Indicator:	Yes
Universal Waste Destination Facility:	Yes
Federal Universal Waste:	No
Active Site State-Reg Handler:	---
Federal Facility Indicator:	Not Reported
Hazardous Secondary Material Indicator:	N
Sub-Part K Indicator:	Not Reported
2018 GPRA Permit Baseline:	Not on the Baseline
2018 GPRA Renewals Baseline:	Not on the Baseline
202 GPRA Corrective Action Baseline:	No
Subject to Corrective Action Universe:	No
Non-TSDFs Where RCRA CA has Been Imposed Universe:	No
Corrective Action Priority Ranking:	No NCAPS ranking
Environmental Control Indicator:	No
Institutional Control Indicator:	No
Human Exposure Controls Indicator:	N/A
Groundwater Controls Indicator:	N/A

DP LAURIE LANE TO INVESTORS LP, 550 LAURIE LANE UNIT 19-D, THOUSAND OAKS, CA 91360 (Continued)

Significant Non-Complier Universe:	No
Unaddressed Significant Non-Complier Universe:	No
Addressed Significant Non-Complier Universe:	No
Significant Non-Complier With a Compliance Schedule Universe:	No
Financial Assurance Required:	Not Reported
Handler Date of Last Change:	20180831
Recognized Trader-Importer:	No
Recognized Trader-Exporter:	No
Importer of Spent Lead Acid Batteries:	No
Exporter of Spent Lead Acid Batteries:	No
Recycler Activity Without Storage:	No
Manifest Broker:	No
Sub-Part P Indicator:	No

Handler - Owner Operator:

Owner/Operator Indicator:	Owner
Owner/Operator Name:	SUNNY MIRZADEH
Legal Status:	Other
Date Became Current:	Not Reported
Date Ended Current:	Not Reported
Owner/Operator Address:	6222 WILSHIRE BLVD # 400
Owner/Operator City,State,Zip:	LOS ANGELES, CA 90048
Owner/Operator Telephone:	323-556-6600
Owner/Operator Telephone Ext:	Not Reported
Owner/Operator Fax:	Not Reported
Owner/Operator Email:	Not Reported

Owner/Operator Indicator:	Operator
Owner/Operator Name:	SUNNY MIRZADEH
Legal Status:	Other
Date Became Current:	Not Reported
Date Ended Current:	Not Reported
Owner/Operator Address:	6222 WILSHIRE BLVD # 400
Owner/Operator City,State,Zip:	LOS ANGELES, CA 90048
Owner/Operator Telephone:	323-556-6600
Owner/Operator Telephone Ext:	Not Reported
Owner/Operator Fax:	Not Reported
Owner/Operator Email:	Not Reported

Historic Generators:

Receive Date:	20180720
Handler Name:	DP LAURIE LANE TO INVESTORS LP
Federal Waste Generator Description:	Not a generator, verified
State District Owner:	Not Reported
Large Quantity Handler of Universal Waste:	No
Recognized Trader Importer:	No

DP LAURIE LANE TO INVESTORS LP, 550 LAURIE LANE UNIT 19-D, THOUSAND OAKS, CA 91360 (Continued)

Recognized Trader Exporter:	No
Spent Lead Acid Battery Importer:	No
Spent Lead Acid Battery Exporter:	No
Current Record:	Yes
Non Storage Recycler Activity:	Not Reported
Electronic Manifest Broker:	Not Reported

List of NAICS Codes and Descriptions:

NAICS Code:	56299
NAICS Description:	ALL OTHER WASTE MANAGEMENT SERVICES

Facility Has Received Notices of Violations:

Violations:	No Violations Found

Evaluation Action Summary:

Evaluations:	No Evaluations Found

E MANIFEST: Other Ascertainable Records

Manifest Tracking Number:	003699357GBF
Last Updated Date:	20180816
Shipped Date:	20180721
Received Date:	20180726
Manifest Status:	Signed
Submission Type:	DataImage5Copy
Origin Type:	Service
Generator EPA ID:	CAC002972009
Generator Name:	DP LAURIE LANE TO INVESTORS LP
Generator Mail Street Number:	Not Reported
Generator Mail Street 1:	550 LAURIE LANE UNIT 19-D
Generator Mail Street 2:	Not Reported
Generator Mail City:	THOUSAND OAKS
Generator Mail State:	CA
Generator Mail Zip:	91360
Generator Location Street Number:	Not Reported
Generator Location Street 1:	6222 WILSHIRE BLVD #400
Generator Location Street 2:	Not Reported
Generator Location City:	LOS ANGELES
Generator Location Zip:	90048
Generator Location State:	CA
Generator Contact Company Name:	Not Reported
Designated Facility EPA ID:	CAD009007626
Designated Facility Name:	Not Reported
Designated Facility Mail Street Number:	Not Reported
Designated Facility Mail Street 1:	Not Reported
Designated Facility Mail Street 2:	1211 W. GLADSTONE STREET
Designated Facility Mail City:	AZUSA
Designated Facility Mail Zip:	91702

DP LAURIE LANE TO INVESTORS LP, 550 LAURIE LANE UNIT 19-D, THOUSAND OAKS, CA 91360 (Continued)

Designated Facility Mail State:	CA
Designated Facility Location Street Number:	Not Reported
Designated Facility Location Street 1:	1211 W. GLADSTONE STREET
Designated Facility Location Street 2:	Not Reported
Designated Facility Location City:	AZUSA
Designated Facility Location Zip:	91702
Designated Facility Location State:	CA
Designated Facility Contact Company Name:	AZUSA LAND RECLAMATION CO INC
Manifest Residue Indicator:	N
Rejection Indicator:	N

State Waste:

Manifest Tracking Number:	003699357GBF
Waste Line Number:	1
State Waste Code Owner:	CA
State Waste Code:	151
State Waste:	Asbestos-containing waste

Transporter:

Manifest Tracking Number:	003699357GBF
Transporter Line Number:	1
Transporter EPA ID:	CAL000395969
Transporter Name:	BURNS ENVIRONMENTAL SERVICES
Manifest Tracking Number:	003699357GBF
Transporter Line Number:	2
Transporter EPA ID:	CAR000181891
Transporter Name:	USA WASTE OF CA INC DBA BDC SPECIAL WAST

Waste Line:

Manifest Tracking Number:	003699357GBF
Waste Line Number:	1
U.S. DOT Hazardous Indicator:	Y
U.S. DOT ID Number:	NA2212
U.S. DOT Description:	NA2212, Waste Asbestos, 9, III, RQ
Non-Hazardous Waste Description:	Not Reported
Number of Containers:	14
Container Type Code:	BA
Container Type Description:	Burlap, cloth, paper, or plastic bags
Waste Quantity:	1
Quantity Unit of Measure Code:	Y
Quantity Unit of Measure Description:	Cubic Yards
Waste Quantity, in Tons:	0.84
Acute Waste Quantity, in Tons:	0
Non-Acute Waste Quantity, in Tons:	0.84
Waste Quantity, in Kilograms:	761.9052
Acute Waste Quantity, in Kilograms:	0

DP LAURIE LANE TO INVESTORS LP, 550 LAURIE LANE UNIT 19-D, THOUSAND OAKS, CA 91360 (Continued)

Non-Acute Waste Quantity, in Kilorgrams:	761.9052
Management Method Code:	H132
Management Method Description:	LANDFILL (WITH PRIOR TREATMENT AND/OR STABILIZATION)
Waste Residue Indicator:	N
Quantity Discrepancy Indicator:	N
Waste Type Discrepancy Indicator:	N
Waste Density:	Not Reported
Waste Density Unit of Measure Code:	Not Reported
Waste Density Unit of Measure Description:	Not Reported
Form Code:	Not Reported
Form Code Description:	Not Reported
Source Code:	Not Reported
Source Code Description:	Not Reported
Waste Minimization Code:	Not Reported
Waste Minimization Code Description:	Not Reported
Consent Number:	Not Reported
EPA Waste Indicator:	Y

DP LAURIE LANE TO INVESTORS LP 550 LAURIE LANE UNIT 01-10, THOUSAND OAKS, CA, 91360		1024750035
▲ G17	N <1/10 (503 ft. / 0.095 mi.)	Other Ascertainable Records
	4 ft. Higher Elevation 748 ft. Above Sea Level	

Worksheet:

RCRA Listings: Other Ascertainable Records

Date Form Received by Agency:	20180706
Handler Name:	Dp Laurie Lane To Investors Lp
Handler Address:	550 Laurie Lane Unit 01-10
Handler City,State,Zip:	THOUSAND OAKS, CA 91360
EPA ID:	CAC002969823
Contact Name:	SUNNY MIRZADEH
Contact Address:	550 LAURIE LANE UNIT 01-10
Contact City,State,Zip:	THOUSAND OAKS, CA 91360
Contact Telephone:	805-230-2500
Contact Fax:	Not Reported
Contact Email:	FAVILA@BURNS-ENVIRO.COM
Contact Title:	Not Reported
EPA Region:	09
Land Type:	Not Reported
Federal Waste Generator Description:	Not a generator, verified
Non-Notifier:	Not Reported
Biennial Report Cycle:	Not Reported
Accessibility:	Not Reported
Active Site Indicator:	Handler Activities
State District Owner:	Not Reported
State District:	Not Reported

DP LAURIE LANE TO INVESTORS LP, 550 LAURIE LANE UNIT 01-10, THOUSAND OAKS, CA 91360 (Continued)

Mailing Address:	550 LAURIE LANE UNIT 01-10
Mailing City,State,Zip:	THOUSAND OAKS, CA 91360
Owner Name:	Dp Laurie Lane To Investors Lp
Owner Type:	Other
Operator Name:	Sunny Mirzadeh
Operator Type:	Other
Short-Term Generator Activity:	No
Importer Activity:	No
Mixed Waste Generator:	No
Transporter Activity:	No
Transfer Facility Activity:	No
Recycler Activity with Storage:	No
Small Quantity On-Site Burner Exemption:	No
Smelting Melting and Refining Furnace Exemption:	No
Underground Injection Control:	No
Off-Site Waste Receipt:	No
Universal Waste Indicator:	Yes
Universal Waste Destination Facility:	Yes
Federal Universal Waste:	No
Active Site State-Reg Handler:	---
Federal Facility Indicator:	Not Reported
Hazardous Secondary Material Indicator:	N
Sub-Part K Indicator:	Not Reported
2018 GPRA Permit Baseline:	Not on the Baseline
2018 GPRA Renewals Baseline:	Not on the Baseline
202 GPRA Corrective Action Baseline:	No
Subject to Corrective Action Universe:	No
Non-TSDFs Where RCRA CA has Been Imposed Universe:	No
Corrective Action Priority Ranking:	No NCAPS ranking
Environmental Control Indicator:	No
Institutional Control Indicator:	No
Human Exposure Controls Indicator:	N/A
Groundwater Controls Indicator:	N/A
Significant Non-Complier Universe:	No
Unaddressed Significant Non-Complier Universe:	No
Addressed Significant Non-Complier Universe:	No
Significant Non-Complier With a Compliance Schedule Universe:	No
Financial Assurance Required:	Not Reported
Handler Date of Last Change:	20180905
Recognized Trader-Importer:	No
Recognized Trader-Exporter:	No
Importer of Spent Lead Acid Batteries:	No
Exporter of Spent Lead Acid Batteries:	No
Recycler Activity Without Storage:	No

DP LAURIE LANE TO INVESTORS LP, 550 LAURIE LANE UNIT 01-10, THOUSAND OAKS, CA 91360 (Continued)

Manifest Broker:	No
Sub-Part P Indicator:	No

Handler - Owner Operator:

Owner/Operator Indicator:	Owner
Owner/Operator Name:	DP LAURIE LANE TO INVESTORS LP
Legal Status:	Other
Date Became Current:	Not Reported
Date Ended Current:	Not Reported
Owner/Operator Address:	6222 WILSHIRE BLVD #400
Owner/Operator City,State,Zip:	LOS ANGELES, CA 90048
Owner/Operator Telephone:	323-556-6600
Owner/Operator Telephone Ext:	Not Reported
Owner/Operator Fax:	Not Reported
Owner/Operator Email:	Not Reported

Owner/Operator Indicator:	Operator
Owner/Operator Name:	SUNNY MIRZADEH
Legal Status:	Other
Date Became Current:	Not Reported
Date Ended Current:	Not Reported
Owner/Operator Address:	550 LAURIE LANE UNIT 01-10
Owner/Operator City,State,Zip:	THOUSAND OAKS, CA 91360
Owner/Operator Telephone:	805-230-2500
Owner/Operator Telephone Ext:	Not Reported
Owner/Operator Fax:	Not Reported
Owner/Operator Email:	Not Reported

Historic Generators:

Receive Date:	20180706
Handler Name:	DP LAURIE LANE TO INVESTORS LP
Federal Waste Generator Description:	Not a generator, verified
State District Owner:	Not Reported
Large Quantity Handler of Universal Waste:	No
Recognized Trader Importer:	No
Recognized Trader Exporter:	No
Spent Lead Acid Battery Importer:	No
Spent Lead Acid Battery Exporter:	No
Current Record:	Yes
Non Storage Recycler Activity:	Not Reported
Electronic Manifest Broker:	Not Reported

List of NAICS Codes and Descriptions:

NAICS Code:	56299
NAICS Description:	ALL OTHER WASTE MANAGEMENT SERVICES

Facility Has Received Notices of Violations:

DP LAURIE LANE TO INVESTORS LP, 550 LAURIE LANE UNIT 01-10, THOUSAND OAKS, CA 91360 (Continued)

Violations:	No Violations Found

Evaluation Action Summary:

Evaluations:	No Evaluations Found

E MANIFEST: Other Ascertainable Records

Manifest Tracking Number:	003699314GBF
Last Updated Date:	20180816
Shipped Date:	20180708
Received Date:	20180711
Manifest Status:	Signed
Submission Type:	DataImage5Copy
Origin Type:	Service
Generator EPA ID:	CAC002969823
Generator Name:	DP LAURIE LANE TO INVESTORS LP
Generator Mail Street Number:	Not Reported
Generator Mail Street 1:	6222 WILSHIRE BLVD #400
Generator Mail Street 2:	Not Reported
Generator Mail City:	LOS ANGELES
Generator Mail State:	CA
Generator Mail Zip:	90048
Generator Location Street Number:	Not Reported
Generator Location Street 1:	6222 Wilshire Blvd #400
Generator Location Street 2:	Not Reported
Generator Location City:	Los Angeles
Generator Location Zip:	90048
Generator Location State:	CA
Generator Contact Company Name:	Not Reported
Designated Facility EPA ID:	CAD009007626
Designated Facility Name:	Not Reported
Designated Facility Mail Street Number:	Not Reported
Designated Facility Mail Street 1:	Not Reported
Designated Facility Mail Street 2:	1211 W. GLADSTONE STREET
Designated Facility Mail City:	AZUSA
Designated Facility Mail Zip:	91702
Designated Facility Mail State:	CA
Designated Facility Location Street Number:	Not Reported
Designated Facility Location Street 1:	1211 W. GLADSTONE STREET
Designated Facility Location Street 2:	Not Reported
Designated Facility Location City:	AZUSA
Designated Facility Location Zip:	91702
Designated Facility Location State:	CA
Designated Facility Contact Company Name:	AZUSA LAND RECLAMATION CO INC
Manifest Residue Indicator:	N
Rejection Indicator:	N

Manifest Tracking Number:	003699315GBF

DP LAURIE LANE TO INVESTORS LP, 550 LAURIE LANE UNIT 01-10, THOUSAND OAKS, CA 91360 (Continued)

Last Updated Date:	20180926
Shipped Date:	20180716
Received Date:	20180720
Manifest Status:	Signed
Submission Type:	DataImage5Copy
Origin Type:	Service
Generator EPA ID:	CAC002969823
Generator Name:	VALLEY BLDG LIMITED PARTNERSHIP
Generator Mail Street Number:	Not Reported
Generator Mail Street 1:	19634 VENTURA BLVD STE 110
Generator Mail Street 2:	Not Reported
Generator Mail City:	TARZANA
Generator Mail State:	CA
Generator Mail Zip:	91356
Generator Location Street Number:	Not Reported
Generator Location Street 1:	19634 Ventura Blvd Ste 110
Generator Location Street 2:	Not Reported
Generator Location City:	Tarzana
Generator Location Zip:	91356
Generator Location State:	CA
Generator Contact Company Name:	Not Reported
Designated Facility EPA ID:	CAD009007626
Designated Facility Name:	Not Reported
Designated Facility Mail Street Number:	Not Reported
Designated Facility Mail Street 1:	Not Reported
Designated Facility Mail Street 2:	1211 W. GLADSTONE STREET
Designated Facility Mail City:	AZUSA
Designated Facility Mail Zip:	91702
Designated Facility Mail State:	CA
Designated Facility Location Street Number:	Not Reported
Designated Facility Location Street 1:	1211 W. GLADSTONE STREET
Designated Facility Location Street 2:	Not Reported
Designated Facility Location City:	AZUSA
Designated Facility Location Zip:	91702
Designated Facility Location State:	CA
Designated Facility Contact Company Name:	AZUSA LAND RECLAMATION CO INC
Manifest Residue Indicator:	N
Rejection Indicator:	N

Manifest Tracking Number:	003699321GBF
Last Updated Date:	20180816
Shipped Date:	20180716
Received Date:	20180720
Manifest Status:	Signed
Submission Type:	DataImage5Copy
Origin Type:	Service
Generator EPA ID:	CAC002970234
Generator Name:	DP LAURIE LANE TO INVESTORS LP

DP LAURIE LANE TO INVESTORS LP, 550 LAURIE LANE UNIT 01-10, THOUSAND OAKS, CA 91360 (Continued)

Generator Mail Street Number:	Not Reported
Generator Mail Street 1:	6222 WILSHIRE BLVD #400
Generator Mail Street 2:	Not Reported
Generator Mail City:	LOS ANGELES
Generator Mail State:	CA
Generator Mail Zip:	90048
Generator Location Street Number:	Not Reported
Generator Location Street 1:	6222 Wilshire Blvd #400
Generator Location Street 2:	Not Reported
Generator Location City:	Los Angeles
Generator Location Zip:	90048
Generator Location State:	CA
Generator Contact Company Name:	Not Reported
Designated Facility EPA ID:	CAD009007626
Designated Facility Name:	Not Reported
Designated Facility Mail Street Number:	Not Reported
Designated Facility Mail Street 1:	Not Reported
Designated Facility Mail Street 2:	1211 W. GLADSTONE STREET
Designated Facility Mail City:	AZUSA
Designated Facility Mail Zip:	91702
Designated Facility Mail State:	CA
Designated Facility Location Street Number:	Not Reported
Designated Facility Location Street 1:	1211 W. GLADSTONE STREET
Designated Facility Location Street 2:	Not Reported
Designated Facility Location City:	AZUSA
Designated Facility Location Zip:	91702
Designated Facility Location State:	CA
Designated Facility Contact Company Name:	AZUSA LAND RECLAMATION CO INC
Manifest Residue Indicator:	N
Rejection Indicator:	N

State Waste:

Manifest Tracking Number:	003699321GBF
Waste Line Number:	1
State Waste Code Owner:	CA
State Waste Code:	151
State Waste:	Asbestos-containing waste

Transporter:

Manifest Tracking Number:	003699321GBF
Transporter Line Number:	1
Transporter EPA ID:	CAR000097774
Transporter Name:	RRD Environmental Services

Waste Line:

Manifest Tracking Number:	003699321GBF

DP LAURIE LANE TO INVESTORS LP, 550 LAURIE LANE UNIT 01-10, THOUSAND OAKS, CA 91360 (Continued)

Waste Line Number:	1
U.S. DOT Hazardous Indicator:	Y
U.S. DOT ID Number:	NA2212
U.S. DOT Description:	NA2212, Waste Asbestos, 9, III, RQ
Non-Hazardous Waste Description:	Not Reported
Number of Containers:	7
Container Type Code:	BA
Container Type Description:	Burlap, cloth, paper, or plastic bags
Waste Quantity:	1
Quantity Unit of Measure Code:	Y
Quantity Unit of Measure Description:	Cubic Yards
Waste Quantity, in Tons:	0.84
Acute Waste Quantity, in Tons:	0
Non-Acute Waste Quantity, in Tons:	0.84
Waste Quantity, in Kilograms:	761.9052
Acute Waste Quantity, in Kilograms:	0
Non-Acute Waste Quantity, in Kilorgrams:	761.9052
Management Method Code:	H132
Management Method Description:	LANDFILL (WITH PRIOR TREATMENT AND/OR STABILIZATION)
Waste Residue Indicator:	N
Quantity Discrepancy Indicator:	N
Waste Type Discrepancy Indicator:	N
Waste Density:	Not Reported
Waste Density Unit of Measure Code:	Not Reported
Waste Density Unit of Measure Description:	Not Reported
Form Code:	Not Reported
Form Code Description:	Not Reported
Source Code:	Not Reported
Source Code Description:	Not Reported
Waste Minimization Code:	Not Reported
Waste Minimization Code Description:	Not Reported
Consent Number:	Not Reported
EPA Waste Indicator:	Y

DP LAURIE LANE TO INVESTORS LP 550 LAURIE LANE UNIT 03-12, THOUSAND OAKS, CA, 91360		1024751773
▲ G18	N <1/10 (503 ft. / 0.095 mi.)	Other Ascertainable Records
	4 ft. Higher Elevation 748 ft. Above Sea Level	

Worksheet:

RCRA Listings: Other Ascertainable Records

Date Form Received by Agency:	20180718
Handler Name:	Dp Laurie Lane To Investors Lp
Handler Address:	550 Laurie Lane Unit 03-12
Handler City,State,Zip:	THOUSAND OAKS, CA 91360
EPA ID:	CAC002971568

DP LAURIE LANE TO INVESTORS LP, 550 LAURIE LANE UNIT 03-12, THOUSAND OAKS, CA 91360 (Continued)

Contact Name:	SUNNY MIRZADEH
Contact Address:	550 LAURIE LANE UNIT 03-12
Contact City,State,Zip:	THOUSAND OAKS, CA 91360
Contact Telephone:	805-230-2500
Contact Fax:	Not Reported
Contact Email:	FAVILA@BURNS-ENVIRO.COM
Contact Title:	Not Reported
EPA Region:	09
Land Type:	Not Reported
Federal Waste Generator Description:	Not a generator, verified
Non-Notifier:	Not Reported
Biennial Report Cycle:	Not Reported
Accessibility:	Not Reported
Active Site Indicator:	Handler Activities
State District Owner:	Not Reported
State District:	Not Reported
Mailing Address:	550 LAURIE LANE UNIT 03-12
Mailing City,State,Zip:	THOUSAND OAKS, CA 91360
Owner Name:	Dp Laurie Lane To Investors Lp
Owner Type:	Other
Operator Name:	Sunny Mirzadeh
Operator Type:	Other
Short-Term Generator Activity:	No
Importer Activity:	No
Mixed Waste Generator:	No
Transporter Activity:	No
Transfer Facility Activity:	No
Recycler Activity with Storage:	No
Small Quantity On-Site Burner Exemption:	No
Smelting Melting and Refining Furnace Exemption:	No
Underground Injection Control:	No
Off-Site Waste Receipt:	No
Universal Waste Indicator:	Yes
Universal Waste Destination Facility:	Yes
Federal Universal Waste:	No
Active Site State-Reg Handler:	---
Federal Facility Indicator:	Not Reported
Hazardous Secondary Material Indicator:	N
Sub-Part K Indicator:	Not Reported
2018 GPRA Permit Baseline:	Not on the Baseline
2018 GPRA Renewals Baseline:	Not on the Baseline
202 GPRA Corrective Action Baseline:	No
Subject to Corrective Action Universe:	No
Non-TSDFs Where RCRA CA has Been Imposed Universe:	No
Corrective Action Priority Ranking:	No NCAPS ranking
Environmental Control Indicator:	No
Institutional Control Indicator:	No

DP LAURIE LANE TO INVESTORS LP, 550 LAURIE LANE UNIT 03-12, THOUSAND OAKS, CA 91360 (Continued)

Human Exposure Controls Indicator:	N/A
Groundwater Controls Indicator:	N/A
Significant Non-Complier Universe:	No
Unaddressed Significant Non-Complier Universe:	No
Addressed Significant Non-Complier Universe:	No
Significant Non-Complier With a Compliance Schedule Universe:	No
Financial Assurance Required:	Not Reported
Handler Date of Last Change:	20180831
Recognized Trader-Importer:	No
Recognized Trader-Exporter:	No
Importer of Spent Lead Acid Batteries:	No
Exporter of Spent Lead Acid Batteries:	No
Recycler Activity Without Storage:	No
Manifest Broker:	No
Sub-Part P Indicator:	No

Handler - Owner Operator:

Owner/Operator Indicator:	Operator
Owner/Operator Name:	SUNNY MIRZADEH
Legal Status:	Other
Date Became Current:	Not Reported
Date Ended Current:	Not Reported
Owner/Operator Address:	550 LAURIE LANE UNIT 03-12
Owner/Operator City,State,Zip:	THOUSAND OAKS, CA 91360
Owner/Operator Telephone:	805-230-2500
Owner/Operator Telephone Ext:	Not Reported
Owner/Operator Fax:	Not Reported
Owner/Operator Email:	Not Reported

Owner/Operator Indicator:	Owner
Owner/Operator Name:	DP LAURIE LANE TO INVESTORS LP
Legal Status:	Other
Date Became Current:	Not Reported
Date Ended Current:	Not Reported
Owner/Operator Address:	6222 WILSHIRE BLVD #400
Owner/Operator City,State,Zip:	LOS ANGELES, CA 90048
Owner/Operator Telephone:	323-556-6600
Owner/Operator Telephone Ext:	Not Reported
Owner/Operator Fax:	Not Reported
Owner/Operator Email:	Not Reported

Historic Generators:

Receive Date:	20180718
Handler Name:	DP LAURIE LANE TO INVESTORS LP
Federal Waste Generator Description:	Not a generator, verified
State District Owner:	Not Reported

DP LAURIE LANE TO INVESTORS LP, 550 LAURIE LANE UNIT 03-12, THOUSAND OAKS, CA 91360 (Continued)

Large Quantity Handler of Universal Waste:	No
Recognized Trader Importer:	No
Recognized Trader Exporter:	No
Spent Lead Acid Battery Importer:	No
Spent Lead Acid Battery Exporter:	No
Current Record:	Yes
Non Storage Recycler Activity:	Not Reported
Electronic Manifest Broker:	Not Reported

List of NAICS Codes and Descriptions:

NAICS Code:	56299
NAICS Description:	ALL OTHER WASTE MANAGEMENT SERVICES

Facility Has Received Notices of Violations:

Violations:	No Violations Found

Evaluation Action Summary:

Evaluations:	No Evaluations Found

E MANIFEST: Other Ascertainable Records

Manifest Tracking Number:	003699348GBF
Last Updated Date:	20180921
Shipped Date:	20180819
Received Date:	20180829
Manifest Status:	Signed
Submission Type:	DataImage5Copy
Origin Type:	Service
Generator EPA ID:	CAC002971568
Generator Name:	DP LAURIE LANE TO INVESTORS LP
Generator Mail Street Number:	Not Reported
Generator Mail Street 1:	550 LAURIE LANE UNIT 03-12
Generator Mail Street 2:	Not Reported
Generator Mail City:	THOUSAND OAKS
Generator Mail State:	CA
Generator Mail Zip:	91360
Generator Location Street Number:	Not Reported
Generator Location Street 1:	550 LAURIE LANE UNIT 03-12
Generator Location Street 2:	Not Reported
Generator Location City:	THOUSAND OAKS
Generator Location Zip:	91360
Generator Location State:	CA
Generator Contact Company Name:	Not Reported
Designated Facility EPA ID:	CAD009007626
Designated Facility Name:	Not Reported
Designated Facility Mail Street Number:	Not Reported
Designated Facility Mail Street 1:	Not Reported

DP LAURIE LANE TO INVESTORS LP, 550 LAURIE LANE UNIT 03-12, THOUSAND OAKS, CA 91360 (Continued)

Designated Facility Mail Street 2:	1211 W. GLADSTONE STREET
Designated Facility Mail City:	AZUSA
Designated Facility Mail Zip:	91702
Designated Facility Mail State:	CA
Designated Facility Location Street Number:	Not Reported
Designated Facility Location Street 1:	1211 W. GLADSTONE STREET
Designated Facility Location Street 2:	Not Reported
Designated Facility Location City:	AZUSA
Designated Facility Location Zip:	91702
Designated Facility Location State:	CA
Designated Facility Contact Company Name:	AZUSA LAND RECLAMATION CO INC
Manifest Residue Indicator:	N
Rejection Indicator:	N

State Waste:

Manifest Tracking Number:	003699348GBF
Waste Line Number:	1
State Waste Code Owner:	CA
State Waste Code:	151
State Waste:	Asbestos-containing waste

Transporter:

Manifest Tracking Number:	003699348GBF
Transporter Line Number:	1
Transporter EPA ID:	CAL000395969
Transporter Name:	BURNS & PARTNERS INC

Manifest Tracking Number:	003699348GBF
Transporter Line Number:	2
Transporter EPA ID:	CAR000181891
Transporter Name:	USA WASTE OF CA INC DBA BDC SPECIAL WAST

Waste Line:

Manifest Tracking Number:	003699348GBF
Waste Line Number:	1
U.S. DOT Hazardous Indicator:	Y
U.S. DOT ID Number:	NA2212
U.S. DOT Description:	RQ, NA2212, Asbestos, 9, PGIII
Non-Hazardous Waste Description:	Not Reported
Number of Containers:	8
Container Type Code:	BA
Container Type Description:	Burlap, cloth, paper, or plastic bags
Waste Quantity:	1
Quantity Unit of Measure Code:	Y
Quantity Unit of Measure Description:	Cubic Yards
Waste Quantity, in Tons:	0.84
Acute Waste Quantity, in Tons:	0
Non-Acute Waste Quantity, in Tons:	0.84

DP LAURIE LANE TO INVESTORS LP, 550 LAURIE LANE UNIT 03-12, THOUSAND OAKS, CA 91360 (Continued)

Waste Quantity, in Kilograms:	761.9052
Acute Waste Quantity, in Kilograms:	0
Non-Acute Waste Quantity, in Kilorgrams:	761.9052
Management Method Code:	H132
Management Method Description:	LANDFILL (WITH PRIOR TREATMENT AND/OR STABILIZATION)
Waste Residue Indicator:	N
Quantity Discrepancy Indicator:	N
Waste Type Discrepancy Indicator:	N
Waste Density:	Not Reported
Waste Density Unit of Measure Code:	Not Reported
Waste Density Unit of Measure Description:	Not Reported
Form Code:	Not Reported
Form Code Description:	Not Reported
Source Code:	Not Reported
Source Code Description:	Not Reported
Waste Minimization Code:	Not Reported
Waste Minimization Code Description:	Not Reported
Consent Number:	Not Reported
EPA Waste Indicator:	Y

DP LAURIE LANE TO INVESTORS 550 LAURIE LANE #7D, THOUSAND OAKS, CA, 91360			1027524468
▲ G19	N <1/10	(503 ft. / 0.095 mi.)	Other Ascertainable Records
	4 ft. Higher Elevation	748 ft. Above Sea Level	

Worksheet:

RCRA Listings: Other Ascertainable Records

Date Form Received by Agency:	20230209
Handler Name:	Dp Laurie Lane To Investors
Handler Address:	550 Laurie Lane #7d
Handler City,State,Zip:	THOUSAND OAKS, CA 91360
EPA ID:	CAC003216979
Contact Name:	BERNARD CHAVIS
Contact Address:	550 LAURIE LANE #7D
Contact City,State,Zip:	THOUSAND OAKS, CA 91360
Contact Telephone:	619-990-0994
Contact Fax:	Not Reported
Contact Email:	FAVILA@BURNS-ENVIRO.COM
Contact Title:	Not Reported
EPA Region:	09
Land Type:	Not Reported
Federal Waste Generator Description:	Not a generator, verified
Non-Notifier:	Not Reported
Biennial Report Cycle:	Not Reported
Accessibility:	Not Reported
Active Site Indicator:	Not Reported

DP LAURIE LANE TO INVESTORS, 550 LAURIE LANE #7D, THOUSAND OAKS, CA 91360 (Continued)

State District Owner:	Not Reported
State District:	Not Reported
Mailing Address:	550 LAURIE LANE #7D
Mailing City,State,Zip:	THOUSAND OAKS, CA 91360
Owner Name:	Dp Laurie Lane To Investors
Owner Type:	Other
Operator Name:	Bernard Chavis
Operator Type:	Other
Short-Term Generator Activity:	No
Importer Activity:	No
Mixed Waste Generator:	No
Transporter Activity:	No
Transfer Facility Activity:	No
Recycler Activity with Storage:	No
Small Quantity On-Site Burner Exemption:	No
Smelting Melting and Refining Furnace Exemption:	No
Underground Injection Control:	No
Off-Site Waste Receipt:	No
Universal Waste Indicator:	No
Universal Waste Destination Facility:	No
Federal Universal Waste:	No
Active Site State-Reg Handler:	---
Federal Facility Indicator:	Not Reported
Hazardous Secondary Material Indicator:	N
Sub-Part K Indicator:	Not Reported
2018 GPRA Permit Baseline:	Not on the Baseline
2018 GPRA Renewals Baseline:	Not on the Baseline
202 GPRA Corrective Action Baseline:	No
Subject to Corrective Action Universe:	No
Non-TSDFs Where RCRA CA has Been Imposed Universe:	No
Corrective Action Priority Ranking:	No NCAPS ranking
Environmental Control Indicator:	No
Institutional Control Indicator:	No
Human Exposure Controls Indicator:	N/A
Groundwater Controls Indicator:	N/A
Significant Non-Complier Universe:	No
Unaddressed Significant Non-Complier Universe:	No
Addressed Significant Non-Complier Universe:	No
Significant Non-Complier With a Compliance Schedule Universe:	No
Financial Assurance Required:	Not Reported
Handler Date of Last Change:	20230209
Recognized Trader-Importer:	No
Recognized Trader-Exporter:	No
Importer of Spent Lead Acid Batteries:	No

DP LAURIE LANE TO INVESTORS, 550 LAURIE LANE #7D, THOUSAND OAKS, CA 91360 (Continued)

Exporter of Spent Lead Acid Batteries:	No
Recycler Activity Without Storage:	No
Manifest Broker:	No
Sub-Part P Indicator:	No

Handler - Owner Operator:

Owner/Operator Indicator:	Owner
Owner/Operator Name:	DP LAURIE LANE TO INVESTORS
Legal Status:	Other
Date Became Current:	Not Reported
Date Ended Current:	Not Reported
Owner/Operator Address:	6222 WILSHIRE BLVD #400
Owner/Operator City,State,Zip:	LOS ANGELES, CA 90048
Owner/Operator Telephone:	323-556-6600
Owner/Operator Telephone Ext:	Not Reported
Owner/Operator Fax:	Not Reported
Owner/Operator Email:	Not Reported

Owner/Operator Indicator:	Operator
Owner/Operator Name:	BERNARD CHAVIS
Legal Status:	Other
Date Became Current:	Not Reported
Date Ended Current:	Not Reported
Owner/Operator Address:	550 LAURIE LANE #7D
Owner/Operator City,State,Zip:	THOUSAND OAKS, CA 91360
Owner/Operator Telephone:	619-990-0994
Owner/Operator Telephone Ext:	Not Reported
Owner/Operator Fax:	Not Reported
Owner/Operator Email:	Not Reported

Historic Generators:

Receive Date:	20230209
Handler Name:	DP LAURIE LANE TO INVESTORS
Federal Waste Generator Description:	Not a generator, verified
State District Owner:	Not Reported
Large Quantity Handler of Universal Waste:	No
Recognized Trader Importer:	No
Recognized Trader Exporter:	No
Spent Lead Acid Battery Importer:	No
Spent Lead Acid Battery Exporter:	No
Current Record:	Yes
Non Storage Recycler Activity:	No
Electronic Manifest Broker:	No

List of NAICS Codes and Descriptions:

NAICS Code:	56299
NAICS Description:	ALL OTHER WASTE MANAGEMENT SERVICES

DP LAURIE LANE TO INVESTORS, 550 LAURIE LANE #7D, THOUSAND OAKS, CA 91360 (Continued)

Facility Has Received Notices of Violations:

Violations:	No Violations Found

Evaluation Action Summary:

Evaluations:	No Evaluations Found

E MANIFEST: Other Ascertainable Records

Manifest Tracking Number:	007273881GBF
Last Updated Date:	20230303
Shipped Date:	20230210
Received Date:	20230220
Manifest Status:	Signed
Submission Type:	DataImage5Copy
Origin Type:	Service
Generator EPA ID:	CAC003216979
Generator Name:	DP LAURIE LANE TO INVESTORS
Generator Mail Street Number:	Not Reported
Generator Mail Street 1:	550 LAURIE LANE #7D
Generator Mail Street 2:	Not Reported
Generator Mail City:	THOUSAND OAKS
Generator Mail State:	CA
Generator Mail Zip:	91360
Generator Location Street Number:	Not Reported
Generator Location Street 1:	550 LAURIE LANE #7D
Generator Location Street 2:	Not Reported
Generator Location City:	THOUSAND OAKS
Generator Location Zip:	91360
Generator Location State:	CA
Generator Contact Company Name:	Not Reported
Designated Facility EPA ID:	CAD009007626
Designated Facility Name:	Not Reported
Designated Facility Mail Street Number:	Not Reported
Designated Facility Mail Street 1:	Not Reported
Designated Facility Mail Street 2:	1211 W. GLADSTONE STREET
Designated Facility Mail City:	AZUSA
Designated Facility Mail Zip:	91702
Designated Facility Mail State:	CA
Designated Facility Location Street Number:	Not Reported
Designated Facility Location Street 1:	1211 W. GLADSTONE STREET
Designated Facility Location Street 2:	Not Reported
Designated Facility Location City:	AZUSA
Designated Facility Location Zip:	91702
Designated Facility Location State:	CA
Designated Facility Contact Company Name:	AZUSA LAND RECLAMATION CO INC
Manifest Residue Indicator:	N

DP LAURIE LANE TO INVESTORS, 550 LAURIE LANE #7D, THOUSAND OAKS, CA 91360 (Continued)

Rejection Indicator:	N

State Waste:

Manifest Tracking Number:	007273881GBF
Waste Line Number:	1
State Waste Code Owner:	CA
State Waste Code:	151
State Waste:	Asbestos-containing waste

Transporter:

Manifest Tracking Number:	007273881GBF
Transporter Line Number:	1
Transporter EPA ID:	CAL000395969
Transporter Name:	BURNS & PARTNERS INC
Manifest Tracking Number:	007273881GBF
Transporter Line Number:	2
Transporter EPA ID:	CAR000181891
Transporter Name:	USA WASTE OF CA INC DBA BDC SPECIAL WAST

Waste Line:

Manifest Tracking Number:	007273881GBF
Waste Line Number:	1
U.S. DOT Hazardous Indicator:	Y
U.S. DOT ID Number:	NA2212
U.S. DOT Description:	NA2212, Asbestos, 9, PG III, RQ
Non-Hazardous Waste Description:	Not Reported
Number of Containers:	29
Container Type Code:	BA
Container Type Description:	Burlap, cloth, paper, or plastic bags
Waste Quantity:	3
Quantity Unit of Measure Code:	Y
Quantity Unit of Measure Description:	Cubic Yards
Waste Quantity, in Tons:	2.52
Acute Waste Quantity, in Tons:	0
Non-Acute Waste Quantity, in Tons:	2.52
Waste Quantity, in Kilograms:	2285.7156
Acute Waste Quantity, in Kilograms:	0
Non-Acute Waste Quantity, in Kilorgrams:	2285.7156
Management Method Code:	H132
Management Method Description:	LANDFILL (WITH PRIOR TREATMENT AND/OR STABILIZATION)
Waste Residue Indicator:	N
Quantity Discrepancy Indicator:	N
Waste Type Discrepancy Indicator:	N
Waste Density:	Not Reported
Waste Density Unit of Measure Code:	Not Reported
Waste Density Unit of Measure Description:	Not Reported
Form Code:	Not Reported

DP LAURIE LANE TO INVESTORS, 550 LAURIE LANE #7D, THOUSAND OAKS, CA 91360 (Continued)

Form Code Description:	Not Reported
Source Code:	Not Reported
Source Code Description:	Not Reported
Waste Minimization Code:	Not Reported
Waste Minimization Code Description:	Not Reported
Consent Number:	Not Reported
EPA Waste Indicator:	N

DP LAURIE LANE TO INVESTORS 550 LAURIE LANE #17C AND 27C, THOUSAND OAKS, CA, 91360			1027526567
▲ G20	N <1/10	(503 ft. / 0.095 mi.)	Other Ascertainable Records
	4 ft. Higher Elevation	748 ft. Above Sea Level	

Worksheet:

RCRA Listings: Other Ascertainable Records

Date Form Received by Agency:	20230222
Handler Name:	Dp Laurie Lane To Investors
Handler Address:	550 Laurie Lane #17c And 27c
Handler City,State,Zip:	THOUSAND OAKS, CA 91360
EPA ID:	CAC003219202
Contact Name:	BERNARD CHAVIS
Contact Address:	6222 WILSHIRE BLVD #400
Contact City,State,Zip:	LOS ANGELES, CA 90048
Contact Telephone:	805-722-2546
Contact Fax:	Not Reported
Contact Email:	JALBOR@BURNS-ENVIRO.COM
Contact Title:	Not Reported
EPA Region:	09
Land Type:	Not Reported
Federal Waste Generator Description:	Not a generator, verified
Non-Notifier:	Not Reported
Biennial Report Cycle:	Not Reported
Accessibility:	Not Reported
Active Site Indicator:	Not Reported
State District Owner:	Not Reported
State District:	Not Reported
Mailing Address:	6222 WILSHIRE BLVD #400
Mailing City,State,Zip:	LOS ANGELES, CA 90048
Owner Name:	Bernard Chavis
Owner Type:	Other
Operator Name:	Bernard Chavis
Operator Type:	Other
Short-Term Generator Activity:	No
Importer Activity:	No
Mixed Waste Generator:	No
Transporter Activity:	No
Transfer Facility Activity:	No

DP LAURIE LANE TO INVESTORS, 550 LAURIE LANE #17C AND 27C, THOUSAND OAKS, CA 91360 (Continued)

Recycler Activity with Storage:	No
Small Quantity On-Site Burner Exemption:	No
Smelting Melting and Refining Furnace Exemption:	No
Underground Injection Control:	No
Off-Site Waste Receipt:	No
Universal Waste Indicator:	No
Universal Waste Destination Facility:	No
Federal Universal Waste:	No
Active Site State-Reg Handler:	---
Federal Facility Indicator:	Not Reported
Hazardous Secondary Material Indicator:	N
Sub-Part K Indicator:	Not Reported
2018 GPRA Permit Baseline:	Not on the Baseline
2018 GPRA Renewals Baseline:	Not on the Baseline
202 GPRA Corrective Action Baseline:	No
Subject to Corrective Action Universe:	No
Non-TSDFs Where RCRA CA has Been Imposed Universe:	No
Corrective Action Priority Ranking:	No NCAPS ranking
Environmental Control Indicator:	No
Institutional Control Indicator:	No
Human Exposure Controls Indicator:	N/A
Groundwater Controls Indicator:	N/A
Significant Non-Complier Universe:	No
Unaddressed Significant Non-Complier Universe:	No
Addressed Significant Non-Complier Universe:	No
Significant Non-Complier With a Compliance Schedule Universe:	No
Financial Assurance Required:	Not Reported
Handler Date of Last Change:	20230223
Recognized Trader-Importer:	No
Recognized Trader-Exporter:	No
Importer of Spent Lead Acid Batteries:	No
Exporter of Spent Lead Acid Batteries:	No
Recycler Activity Without Storage:	No
Manifest Broker:	No
Sub-Part P Indicator:	No

Handler - Owner Operator:

Owner/Operator Indicator:	Operator
Owner/Operator Name:	BERNARD CHAVIS
Legal Status:	Other
Date Became Current:	Not Reported
Date Ended Current:	Not Reported
Owner/Operator Address:	6222 WILSHIRE BLVD #400

DP LAURIE LANE TO INVESTORS, 550 LAURIE LANE #17C AND 27C, THOUSAND OAKS, CA 91360 (Continued)

Owner/Operator City,State,Zip:	LOS ANGELES, CA 90048
Owner/Operator Telephone:	805-722-2546
Owner/Operator Telephone Ext:	Not Reported
Owner/Operator Fax:	Not Reported
Owner/Operator Email:	Not Reported
Owner/Operator Indicator:	Owner
Owner/Operator Name:	BERNARD CHAVIS
Legal Status:	Other
Date Became Current:	Not Reported
Date Ended Current:	Not Reported
Owner/Operator Address:	6222 WILSHIRE BLVD #400
Owner/Operator City,State,Zip:	LOS ANGELES, CA 90048
Owner/Operator Telephone:	805-722-2546
Owner/Operator Telephone Ext:	Not Reported
Owner/Operator Fax:	Not Reported
Owner/Operator Email:	Not Reported

Historic Generators:

Receive Date:	20230222
Handler Name:	DP LAURIE LANE TO INVESTORS
Federal Waste Generator Description:	Not a generator, verified
State District Owner:	Not Reported
Large Quantity Handler of Universal Waste:	No
Recognized Trader Importer:	No
Recognized Trader Exporter:	No
Spent Lead Acid Battery Importer:	No
Spent Lead Acid Battery Exporter:	No
Current Record:	Yes
Non Storage Recycler Activity:	No
Electronic Manifest Broker:	No

List of NAICS Codes and Descriptions:

NAICS Code:	56299
NAICS Description:	ALL OTHER WASTE MANAGEMENT SERVICES

Facility Has Received Notices of Violations:

Violations:	No Violations Found

Evaluation Action Summary:

Evaluations:	No Evaluations Found

E MANIFEST: Other Ascertainable Records

Manifest Tracking Number:	007274061GBF
Last Updated Date:	20230411
Shipped Date:	20230322
Received Date:	20230327

DP LAURIE LANE TO INVESTORS, 550 LAURIE LANE #17C AND 27C, THOUSAND OAKS, CA 91360 (Continued)

Manifest Status:	Signed
Submission Type:	DataImage5Copy
Origin Type:	Service
Generator EPA ID:	CAC003219202
Generator Name:	DP LAURIE LANE TO INVESTORS
Generator Mail Street Number:	Not Reported
Generator Mail Street 1:	550 LAURIE LANE #17C AND 27C
Generator Mail Street 2:	Not Reported
Generator Mail City:	THOUSAND OAKS
Generator Mail State:	CA
Generator Mail Zip:	91360
Generator Location Street Number:	Not Reported
Generator Location Street 1:	6222 WILSHIRE BLVD #400
Generator Location Street 2:	Not Reported
Generator Location City:	LOS ANGELES
Generator Location Zip:	90048
Generator Location State:	CA
Generator Contact Company Name:	Not Reported
Designated Facility EPA ID:	CAD009007626
Designated Facility Name:	Not Reported
Designated Facility Mail Street Number:	Not Reported
Designated Facility Mail Street 1:	Not Reported
Designated Facility Mail Street 2:	1211 W. GLADSTONE STREET
Designated Facility Mail City:	AZUSA
Designated Facility Mail Zip:	91702
Designated Facility Mail State:	CA
Designated Facility Location Street Number:	Not Reported
Designated Facility Location Street 1:	1211 W. GLADSTONE STREET
Designated Facility Location Street 2:	Not Reported
Designated Facility Location City:	AZUSA
Designated Facility Location Zip:	91702
Designated Facility Location State:	CA
Designated Facility Contact Company Name:	AZUSA LAND RECLAMATION CO INC
Manifest Residue Indicator:	N
Rejection Indicator:	N

State Waste:

Manifest Tracking Number:	007274061GBF
Waste Line Number:	1
State Waste Code Owner:	CA
State Waste Code:	151
State Waste:	Asbestos-containing waste

Transporter:

Manifest Tracking Number:	007274061GBF
Transporter Line Number:	1
Transporter EPA ID:	CAL000395969

DP LAURIE LANE TO INVESTORS, 550 LAURIE LANE #17C AND 27C, THOUSAND OAKS, CA 91360 (Continued)

Transporter Name:	BURNS & PARTNERS INC
Manifest Tracking Number:	007274061GBF
Transporter Line Number:	2
Transporter EPA ID:	CAR000181891
Transporter Name:	USA WASTE OF CA INC DBA BDC SPECIAL WAST

Waste Line:

Manifest Tracking Number:	007274061GBF
Waste Line Number:	1
U.S. DOT Hazardous Indicator:	Y
U.S. DOT ID Number:	NA2212
U.S. DOT Description:	NA2212, Asbestos, 9, PG III, RQ
Non-Hazardous Waste Description:	Not Reported
Number of Containers:	10
Container Type Code:	BA
Container Type Description:	Burlap, cloth, paper, or plastic bags
Waste Quantity:	1
Quantity Unit of Measure Code:	Y
Quantity Unit of Measure Description:	Cubic Yards
Waste Quantity, in Tons:	0.84
Acute Waste Quantity, in Tons:	0
Non-Acute Waste Quantity, in Tons:	0.84
Waste Quantity, in Kilograms:	761.9052
Acute Waste Quantity, in Kilograms:	0
Non-Acute Waste Quantity, in Kilorgrams:	761.9052
Management Method Code:	H132
Management Method Description:	LANDFILL (WITH PRIOR TREATMENT AND/OR STABILIZATION)
Waste Residue Indicator:	N
Quantity Discrepancy Indicator:	N
Waste Type Discrepancy Indicator:	N
Waste Density:	Not Reported
Waste Density Unit of Measure Code:	Not Reported
Waste Density Unit of Measure Description:	Not Reported
Form Code:	Not Reported
Form Code Description:	Not Reported
Source Code:	Not Reported
Source Code Description:	Not Reported
Waste Minimization Code:	Not Reported
Waste Minimization Code Description:	Not Reported
Consent Number:	Not Reported
EPA Waste Indicator:	N

DP LAURIE LANE TO INVESTORS LP
550 LAURIE LANE UNIT 10-A, THOUSAND OAKS, CA, 91360 1024750444

▲ G21	N <1/10	(503 ft. / 0.095 mi.)	Other Ascertainable Records
	4 ft. Higher Elevation	748 ft. Above Sea Level	

MAP FINDINGS

Worksheet:

RCRA Listings: Other Ascertainable Records

Date Form Received by Agency:	20180710
Handler Name:	Dp Laurie Lane To Investors Lp
Handler Address:	550 Laurie Lane Unit 10-A
Handler City,State,Zip:	THOUSAND OAKS, CA 91360
EPA ID:	CAC002970234
Contact Name:	SUNNY MIRZADEH
Contact Address:	550 LAURIE LANE UNIT 10-A
Contact City,State,Zip:	THOUSAND OAKS, CA 91360
Contact Telephone:	805-230-2500
Contact Fax:	Not Reported
Contact Email:	FAVILA@BURNS-ENVIRO.COM
Contact Title:	Not Reported
EPA Region:	09
Land Type:	Not Reported
Federal Waste Generator Description:	Not a generator, verified
Non-Notifier:	Not Reported
Biennial Report Cycle:	Not Reported
Accessibility:	Not Reported
Active Site Indicator:	Handler Activities
State District Owner:	Not Reported
State District:	Not Reported
Mailing Address:	550 LAURIE LANE UNIT 10-A
Mailing City,State,Zip:	THOUSAND OAKS, CA 91360
Owner Name:	Dp Laurie Lane To Investors Lp
Owner Type:	Other
Operator Name:	Sunny Mirzadeh
Operator Type:	Other
Short-Term Generator Activity:	No
Importer Activity:	No
Mixed Waste Generator:	No
Transporter Activity:	No
Transfer Facility Activity:	No
Recycler Activity with Storage:	No
Small Quantity On-Site Burner Exemption:	No
Smelting Melting and Refining Furnace Exemption:	No
Underground Injection Control:	No
Off-Site Waste Receipt:	No
Universal Waste Indicator:	Yes
Universal Waste Destination Facility:	Yes
Federal Universal Waste:	No
Active Site State-Reg Handler:	---
Federal Facility Indicator:	Not Reported
Hazardous Secondary Material Indicator:	N
Sub-Part K Indicator:	Not Reported
2018 GPRA Permit Baseline:	Not on the Baseline

DP LAURIE LANE TO INVESTORS LP, 550 LAURIE LANE UNIT 10-A, THOUSAND OAKS, CA 91360 (Continued)

2018 GPRA Renewals Baseline:	Not on the Baseline
202 GPRA Corrective Action Baseline:	No
Subject to Corrective Action Universe:	No
Non-TSDFs Where RCRA CA has Been Imposed Universe:	No
Corrective Action Priority Ranking:	No NCAPS ranking
Environmental Control Indicator:	No
Institutional Control Indicator:	No
Human Exposure Controls Indicator:	N/A
Groundwater Controls Indicator:	N/A
Significant Non-Complier Universe:	No
Unaddressed Significant Non-Complier Universe:	No
Addressed Significant Non-Complier Universe:	No
Significant Non-Complier With a Compliance Schedule Universe:	No
Financial Assurance Required:	Not Reported
Handler Date of Last Change:	20180905
Recognized Trader-Importer:	No
Recognized Trader-Exporter:	No
Importer of Spent Lead Acid Batteries:	No
Exporter of Spent Lead Acid Batteries:	No
Recycler Activity Without Storage:	No
Manifest Broker:	No
Sub-Part P Indicator:	No

Handler - Owner Operator:

Owner/Operator Indicator:	Operator
Owner/Operator Name:	SUNNY MIRZADEH
Legal Status:	Other
Date Became Current:	Not Reported
Date Ended Current:	Not Reported
Owner/Operator Address:	550 LAURIE LANE UNIT 10-A
Owner/Operator City,State,Zip:	THOUSAND OAKS, CA 91360
Owner/Operator Telephone:	805-230-2500
Owner/Operator Telephone Ext:	Not Reported
Owner/Operator Fax:	Not Reported
Owner/Operator Email:	Not Reported

Owner/Operator Indicator:	Owner
Owner/Operator Name:	DP LAURIE LANE TO INVESTORS LP
Legal Status:	Other
Date Became Current:	Not Reported
Date Ended Current:	Not Reported
Owner/Operator Address:	6222 WILSHIRE BLVD #400
Owner/Operator City,State,Zip:	LOS ANGELES, CA 90048
Owner/Operator Telephone:	323-556-6600
Owner/Operator Telephone Ext:	Not Reported

DP LAURIE LANE TO INVESTORS LP, 550 LAURIE LANE UNIT 10-A, THOUSAND OAKS, CA 91360 (Continued)

Owner/Operator Fax:	Not Reported
Owner/Operator Email:	Not Reported

Historic Generators:

Receive Date:	20180710
Handler Name:	DP LAURIE LANE TO INVESTORS LP
Federal Waste Generator Description:	Not a generator, verified
State District Owner:	Not Reported
Large Quantity Handler of Universal Waste:	No
Recognized Trader Importer:	No
Recognized Trader Exporter:	No
Spent Lead Acid Battery Importer:	No
Spent Lead Acid Battery Exporter:	No
Current Record:	Yes
Non Storage Recycler Activity:	Not Reported
Electronic Manifest Broker:	Not Reported

List of NAICS Codes and Descriptions:

NAICS Code:	56299
NAICS Description:	ALL OTHER WASTE MANAGEMENT SERVICES

Facility Has Received Notices of Violations:

Violations:	No Violations Found

Evaluation Action Summary:

Evaluations:	No Evaluations Found

E MANIFEST: Other Ascertainable Records

Manifest Tracking Number:	003699314GBF
Last Updated Date:	20180816
Shipped Date:	20180708
Received Date:	20180711
Manifest Status:	Signed
Submission Type:	DataImage5Copy
Origin Type:	Service
Generator EPA ID:	CAC002969823
Generator Name:	DP LAURIE LANE TO INVESTORS LP
Generator Mail Street Number:	Not Reported
Generator Mail Street 1:	6222 WILSHIRE BLVD #400
Generator Mail Street 2:	Not Reported
Generator Mail City:	LOS ANGELES
Generator Mail State:	CA
Generator Mail Zip:	90048
Generator Location Street Number:	Not Reported
Generator Location Street 1:	6222 Wilshire Blvd #400
Generator Location Street 2:	Not Reported

DP LAURIE LANE TO INVESTORS LP, 550 LAURIE LANE UNIT 10-A, THOUSAND OAKS, CA 91360 (Continued)

Generator Location City:	Los Angeles
Generator Location Zip:	90048
Generator Location State:	CA
Generator Contact Company Name:	Not Reported
Designated Facility EPA ID:	CAD009007626
Designated Facility Name:	Not Reported
Designated Facility Mail Street Number:	Not Reported
Designated Facility Mail Street 1:	Not Reported
Designated Facility Mail Street 2:	1211 W. GLADSTONE STREET
Designated Facility Mail City:	AZUSA
Designated Facility Mail Zip:	91702
Designated Facility Mail State:	CA
Designated Facility Location Street Number:	Not Reported
Designated Facility Location Street 1:	1211 W. GLADSTONE STREET
Designated Facility Location Street 2:	Not Reported
Designated Facility Location City:	AZUSA
Designated Facility Location Zip:	91702
Designated Facility Location State:	CA
Designated Facility Contact Company Name:	AZUSA LAND RECLAMATION CO INC
Manifest Residue Indicator:	N
Rejection Indicator:	N
Manifest Tracking Number:	003699321GBF
Last Updated Date:	20180816
Shipped Date:	20180716
Received Date:	20180720
Manifest Status:	Signed
Submission Type:	DataImage5Copy
Origin Type:	Service
Generator EPA ID:	CAC002970234
Generator Name:	DP LAURIE LANE TO INVESTORS LP
Generator Mail Street Number:	Not Reported
Generator Mail Street 1:	6222 WILSHIRE BLVD #400
Generator Mail Street 2:	Not Reported
Generator Mail City:	LOS ANGELES
Generator Mail State:	CA
Generator Mail Zip:	90048
Generator Location Street Number:	Not Reported
Generator Location Street 1:	6222 Wilshire Blvd #400
Generator Location Street 2:	Not Reported
Generator Location City:	Los Angeles
Generator Location Zip:	90048
Generator Location State:	CA
Generator Contact Company Name:	Not Reported
Designated Facility EPA ID:	CAD009007626
Designated Facility Name:	Not Reported
Designated Facility Mail Street Number:	Not Reported
Designated Facility Mail Street 1:	Not Reported

DP LAURIE LANE TO INVESTORS LP, 550 LAURIE LANE UNIT 10-A, THOUSAND OAKS, CA 91360 (Continued)

Designated Facility Mail Street 2:	1211 W. GLADSTONE STREET
Designated Facility Mail City:	AZUSA
Designated Facility Mail Zip:	91702
Designated Facility Mail State:	CA
Designated Facility Location Street Number:	Not Reported
Designated Facility Location Street 1:	1211 W. GLADSTONE STREET
Designated Facility Location Street 2:	Not Reported
Designated Facility Location City:	AZUSA
Designated Facility Location Zip:	91702
Designated Facility Location State:	CA
Designated Facility Contact Company Name:	AZUSA LAND RECLAMATION CO INC
Manifest Residue Indicator:	N
Rejection Indicator:	N
Manifest Tracking Number:	003699323GBF
Last Updated Date:	20180926
Shipped Date:	20180716
Received Date:	20180720
Manifest Status:	Signed
Submission Type:	DataImage5Copy
Origin Type:	Service
Generator EPA ID:	CAC002970234
Generator Name:	VALLEY RENTALS LLC
Generator Mail Street Number:	Not Reported
Generator Mail Street 1:	1478 GLEN OAKS BLVD
Generator Mail Street 2:	Not Reported
Generator Mail City:	PASADENA
Generator Mail State:	CA
Generator Mail Zip:	91105
Generator Location Street Number:	Not Reported
Generator Location Street 1:	1478 Glen Oaks Blvd
Generator Location Street 2:	Not Reported
Generator Location City:	Pasadena
Generator Location Zip:	91105
Generator Location State:	CA
Generator Contact Company Name:	Not Reported
Designated Facility EPA ID:	CAD009007626
Designated Facility Name:	Not Reported
Designated Facility Mail Street Number:	Not Reported
Designated Facility Mail Street 1:	Not Reported
Designated Facility Mail Street 2:	1211 W. GLADSTONE STREET
Designated Facility Mail City:	AZUSA
Designated Facility Mail Zip:	91702
Designated Facility Mail State:	CA
Designated Facility Location Street Number:	Not Reported
Designated Facility Location Street 1:	1211 W. GLADSTONE STREET
Designated Facility Location Street 2:	Not Reported
Designated Facility Location City:	AZUSA

DP LAURIE LANE TO INVESTORS LP, 550 LAURIE LANE UNIT 10-A, THOUSAND OAKS, CA 91360 (Continued)

Designated Facility Location Zip:	91702
Designated Facility Location State:	CA
Designated Facility Contact Company Name:	AZUSA LAND RECLAMATION CO INC
Manifest Residue Indicator:	N
Rejection Indicator:	N
Manifest Tracking Number:	003699325GBF
Last Updated Date:	20180816
Shipped Date:	20180716
Received Date:	20180720
Manifest Status:	Signed
Submission Type:	DataImage5Copy
Origin Type:	Service
Generator EPA ID:	CAC002970234
Generator Name:	BISHOPS PLACE HOMEOWNERS ASSOCIATION
Generator Mail Street Number:	Not Reported
Generator Mail Street 1:	8775 BOLSA AVE
Generator Mail Street 2:	Not Reported
Generator Mail City:	WEST MINISTER
Generator Mail State:	CA
Generator Mail Zip:	92683-5409
Generator Location Street Number:	Not Reported
Generator Location Street 1:	8775 Bolsa Ave
Generator Location Street 2:	Not Reported
Generator Location City:	West Minister
Generator Location Zip:	92683-5409
Generator Location State:	CA
Generator Contact Company Name:	Not Reported
Designated Facility EPA ID:	CAD009007626
Designated Facility Name:	Not Reported
Designated Facility Mail Street Number:	Not Reported
Designated Facility Mail Street 1:	Not Reported
Designated Facility Mail Street 2:	1211 W. GLADSTONE STREET
Designated Facility Mail City:	AZUSA
Designated Facility Mail Zip:	91702
Designated Facility Mail State:	CA
Designated Facility Location Street Number:	Not Reported
Designated Facility Location Street 1:	1211 W. GLADSTONE STREET
Designated Facility Location Street 2:	Not Reported
Designated Facility Location City:	AZUSA
Designated Facility Location Zip:	91702
Designated Facility Location State:	CA
Designated Facility Contact Company Name:	AZUSA LAND RECLAMATION CO INC
Manifest Residue Indicator:	N
Rejection Indicator:	N

State Waste:

DP LAURIE LANE TO INVESTORS LP, 550 LAURIE LANE UNIT 10-A, THOUSAND OAKS, CA 91360 (Continued)

Manifest Tracking Number:	003699325GBF
Waste Line Number:	1
State Waste Code Owner:	CA
State Waste Code:	151
State Waste:	Asbestos-containing waste

Transporter:

Manifest Tracking Number:	003699325GBF
Transporter Line Number:	1
Transporter EPA ID:	N/A
Transporter Name:	RRD Environmental Services

Waste Line:

Manifest Tracking Number:	003699325GBF
Waste Line Number:	1
U.S. DOT Hazardous Indicator:	Y
U.S. DOT ID Number:	NA2212
U.S. DOT Description:	NA2212, Waste Asbestos, 9, III, RQ
Non-Hazardous Waste Description:	Not Reported
Number of Containers:	78
Container Type Code:	BA
Container Type Description:	Burlap, cloth, paper, or plastic bags
Waste Quantity:	8
Quantity Unit of Measure Code:	Y
Quantity Unit of Measure Description:	Cubic Yards
Waste Quantity, in Tons:	6.72
Acute Waste Quantity, in Tons:	0
Non-Acute Waste Quantity, in Tons:	6.72
Waste Quantity, in Kilograms:	6095.2417
Acute Waste Quantity, in Kilograms:	0
Non-Acute Waste Quantity, in Kilorgrams:	6095.2417
Management Method Code:	H132
Management Method Description:	LANDFILL (WITH PRIOR TREATMENT AND/OR STABILIZATION)
Waste Residue Indicator:	N
Quantity Discrepancy Indicator:	N
Waste Type Discrepancy Indicator:	N
Waste Density:	Not Reported
Waste Density Unit of Measure Code:	Not Reported
Waste Density Unit of Measure Description:	Not Reported
Form Code:	Not Reported
Form Code Description:	Not Reported
Source Code:	Not Reported
Source Code Description:	Not Reported
Waste Minimization Code:	Not Reported
Waste Minimization Code Description:	Not Reported
Consent Number:	Not Reported
EPA Waste Indicator:	Y

DP LAURIE TO INVESTORS 550 LAURIE LANE, THOUSAND OAKS, CA, 91360			1025828761
▲ G22	N <1/10	(503 ft. / 0.095 mi.)	Other Ascertainable Records
	4 ft. Higher Elevation	748 ft. Above Sea Level	

Worksheet:

RCRA Listings: Other Ascertainable Records

Date Form Received by Agency:	20190402
Handler Name:	Dp Laurie Lane To Investors Lp
Handler Address:	550 Laurie Lane Unit 14-D
Handler City,State,Zip:	THOUSAND OAKS, CA 91360
EPA ID:	CAC003008315
Contact Name:	ALEX VEGA
Contact Address:	550 LAURIE LANE UNIT 14-D
Contact City,State,Zip:	THOUSAND OAKS, CA 91360
Contact Telephone:	805-699-7726
Contact Fax:	Not Reported
Contact Email:	FAVILA@BURNS-ENVIRO.COM
Contact Title:	Not Reported
EPA Region:	09
Land Type:	Not Reported
Federal Waste Generator Description:	Not a generator, verified
Non-Notifier:	Not Reported
Biennial Report Cycle:	Not Reported
Accessibility:	Not Reported
Active Site Indicator:	Handler Activities
State District Owner:	Not Reported
State District:	Not Reported
Mailing Address:	550 LAURIE LANE UNIT 14-D
Mailing City,State,Zip:	THOUSAND OAKS, CA 91360
Owner Name:	Dp Laurie Lane To Investors Lp
Owner Type:	Other
Operator Name:	Alex Vega
Operator Type:	Other
Short-Term Generator Activity:	No
Importer Activity:	No
Mixed Waste Generator:	No
Transporter Activity:	No
Transfer Facility Activity:	No
Recycler Activity with Storage:	No
Small Quantity On-Site Burner Exemption:	No
Smelting Melting and Refining Furnace Exemption:	No
Underground Injection Control:	No
Off-Site Waste Receipt:	No
Universal Waste Indicator:	Yes
Universal Waste Destination Facility:	Yes
Federal Universal Waste:	No

DP LAURIE TO INVESTORS, 550 LAURIE LANE, THOUSAND OAKS, CA 91360 (Continued)

Active Site State-Reg Handler:	---
Federal Facility Indicator:	Not Reported
Hazardous Secondary Material Indicator:	N
Sub-Part K Indicator:	Not Reported
2018 GPRA Permit Baseline:	Not on the Baseline
2018 GPRA Renewals Baseline:	Not on the Baseline
202 GPRA Corrective Action Baseline:	No
Subject to Corrective Action Universe:	No
Non-TSDFs Where RCRA CA has Been Imposed Universe:	No
Corrective Action Priority Ranking:	No NCAPS ranking
Environmental Control Indicator:	No
Institutional Control Indicator:	No
Human Exposure Controls Indicator:	N/A
Groundwater Controls Indicator:	N/A
Significant Non-Complier Universe:	No
Unaddressed Significant Non-Complier Universe:	No
Addressed Significant Non-Complier Universe:	No
Significant Non-Complier With a Compliance Schedule Universe:	No
Financial Assurance Required:	Not Reported
Handler Date of Last Change:	20190626
Recognized Trader-Importer:	No
Recognized Trader-Exporter:	No
Importer of Spent Lead Acid Batteries:	No
Exporter of Spent Lead Acid Batteries:	No
Recycler Activity Without Storage:	No
Manifest Broker:	No
Sub-Part P Indicator:	No

Handler - Owner Operator:

Owner/Operator Indicator:	Operator
Owner/Operator Name:	ALEX VEGA
Legal Status:	Other
Date Became Current:	Not Reported
Date Ended Current:	Not Reported
Owner/Operator Address:	550 LAURIE LANE UNIT 14-D
Owner/Operator City,State,Zip:	THOUSAND OAKS, CA 91360
Owner/Operator Telephone:	805-699-7726
Owner/Operator Telephone Ext:	Not Reported
Owner/Operator Fax:	Not Reported
Owner/Operator Email:	Not Reported

Owner/Operator Indicator:	Owner
Owner/Operator Name:	DP LAURIE LANE TO INVESTORS LP
Legal Status:	Other
Date Became Current:	Not Reported

DP LAURIE TO INVESTORS, 550 LAURIE LANE, THOUSAND OAKS, CA 91360 (Continued)

Date Ended Current:	Not Reported
Owner/Operator Address:	6222 WILSHIRE BLVD #400
Owner/Operator City,State,Zip:	LOS ANGELES, CA 90048
Owner/Operator Telephone:	323-556-6600
Owner/Operator Telephone Ext:	Not Reported
Owner/Operator Fax:	Not Reported
Owner/Operator Email:	Not Reported

Historic Generators:

Receive Date:	20190402
Handler Name:	DP LAURIE LANE TO INVESTORS LP
Federal Waste Generator Description:	Not a generator, verified
State District Owner:	Not Reported
Large Quantity Handler of Universal Waste:	No
Recognized Trader Importer:	No
Recognized Trader Exporter:	No
Spent Lead Acid Battery Importer:	No
Spent Lead Acid Battery Exporter:	No
Current Record:	Yes
Non Storage Recycler Activity:	Not Reported
Electronic Manifest Broker:	Not Reported

List of NAICS Codes and Descriptions:

NAICS Code:	56299
NAICS Description:	ALL OTHER WASTE MANAGEMENT SERVICES

Facility Has Received Notices of Violations:

Violations:	No Violations Found

Evaluation Action Summary:

Evaluations:	No Evaluations Found

E MANIFEST: Other Ascertainable Records

Manifest Tracking Number:	006136176GBF
Last Updated Date:	20190507
Shipped Date:	20190403
Received Date:	20190404
Manifest Status:	Signed
Submission Type:	DataImage5Copy
Origin Type:	Service
Generator EPA ID:	CAC003008315
Generator Name:	DP LAURIE TO INVESTORS
Generator Mail Street Number:	Not Reported
Generator Mail Street 1:	550 LAURIE LANE
Generator Mail Street 2:	Not Reported
Generator Mail City:	THOUSAND OAKS

DP LAURIE TO INVESTORS, 550 LAURIE LANE, THOUSAND OAKS, CA 91360 (Continued)

Generator Mail State:	CA
Generator Mail Zip:	91360
Generator Location Street Number:	Not Reported
Generator Location Street 1:	6222 WILSHIRE BLVD #400
Generator Location Street 2:	Not Reported
Generator Location City:	LOS ANGELES
Generator Location Zip:	90048
Generator Location State:	CA
Generator Contact Company Name:	Not Reported
Designated Facility EPA ID:	CAD009007626
Designated Facility Name:	Not Reported
Designated Facility Mail Street Number:	Not Reported
Designated Facility Mail Street 1:	Not Reported
Designated Facility Mail Street 2:	1211 W. GLADSTONE STREET
Designated Facility Mail City:	AZUSA
Designated Facility Mail Zip:	91702
Designated Facility Mail State:	CA
Designated Facility Location Street Number:	Not Reported
Designated Facility Location Street 1:	1211 W. GLADSTONE STREET
Designated Facility Location Street 2:	Not Reported
Designated Facility Location City:	AZUSA
Designated Facility Location Zip:	91702
Designated Facility Location State:	CA
Designated Facility Contact Company Name:	AZUSA LAND RECLAMATION CO INC
Manifest Residue Indicator:	N
Rejection Indicator:	N

State Waste:

Manifest Tracking Number:	006136176GBF
Waste Line Number:	1
State Waste Code Owner:	CA
State Waste Code:	151
State Waste:	Asbestos-containing waste

Transporter:

Manifest Tracking Number:	006136176GBF
Transporter Line Number:	1
Transporter EPA ID:	CAL000395969
Transporter Name:	BURNS & PARTNERS INC
Manifest Tracking Number:	006136176GBF
Transporter Line Number:	2
Transporter EPA ID:	CAR000181891
Transporter Name:	USA WASTE OF CA INC DBA BDC SPECIAL WAST

Waste Line:

Manifest Tracking Number:	006136176GBF

DP LAURIE TO INVESTORS, 550 LAURIE LANE, THOUSAND OAKS, CA 91360 (Continued)

Waste Line Number:	1
U.S. DOT Hazardous Indicator:	Y
U.S. DOT ID Number:	NA2212
U.S. DOT Description:	NA2212, Asbestos, 9, PG III, RQ
Non-Hazardous Waste Description:	Not Reported
Number of Containers:	14
Container Type Code:	BA
Container Type Description:	Burlap, cloth, paper, or plastic bags
Waste Quantity:	1
Quantity Unit of Measure Code:	Y
Quantity Unit of Measure Description:	Cubic Yards
Waste Quantity, in Tons:	0.84
Acute Waste Quantity, in Tons:	0
Non-Acute Waste Quantity, in Tons:	0.84
Waste Quantity, in Kilograms:	761.9052
Acute Waste Quantity, in Kilograms:	0
Non-Acute Waste Quantity, in Kilorgrams:	761.9052
Management Method Code:	H132
Management Method Description:	LANDFILL (WITH PRIOR TREATMENT AND/OR STABILIZATION)
Waste Residue Indicator:	N
Quantity Discrepancy Indicator:	N
Waste Type Discrepancy Indicator:	N
Waste Density:	Not Reported
Waste Density Unit of Measure Code:	Not Reported
Waste Density Unit of Measure Description:	Not Reported
Form Code:	Not Reported
Form Code Description:	Not Reported
Source Code:	Not Reported
Source Code Description:	Not Reported
Waste Minimization Code:	Not Reported
Waste Minimization Code Description:	Not Reported
Consent Number:	Not Reported
EPA Waste Indicator:	N

BILTMORE ASSOCIATES 555 LAURIE LANE #A3, THOUSAND OAKS, CA, 91360		1027681352
▲ G23	N 1/10 - 1/3 (582 ft. / 0.11 mi.) 5 ft. Higher Elevation 749 ft. Above Sea Level	Other Ascertainable Records

Worksheet:

RCRA Listings: Other Ascertainable Records

Date Form Received by Agency:	20230317
Handler Name:	Biltmore Associates
Handler Address:	555 Laurie Lane #A3
Handler City,State,Zip:	THOUSAND OAKS, CA 91360
EPA ID:	CAC003223134

BILTMORE ASSOCIATES, 555 LAURIE LANE #A3, THOUSAND OAKS, CA 91360 (Continued)

Contact Name:	HOLLY B BROXTERMAN
Contact Address:	555 LAURIE LANE #A3
Contact City,State,Zip:	THOUSAND OAKS, CA 91360
Contact Telephone:	805-495-3013
Contact Fax:	Not Reported
Contact Email:	FAVILA@BURNS-ENVIRO.COM
Contact Title:	Not Reported
EPA Region:	09
Land Type:	Not Reported
Federal Waste Generator Description:	Not a generator, verified
Non-Notifier:	Not Reported
Biennial Report Cycle:	Not Reported
Accessibility:	Not Reported
Active Site Indicator:	Not Reported
State District Owner:	Not Reported
State District:	Not Reported
Mailing Address:	555 LAURIE LANE #A3
Mailing City,State,Zip:	THOUSAND OAKS, CA 91360
Owner Name:	Biltmore Associates
Owner Type:	Other
Operator Name:	Holly B Broxterman
Operator Type:	Other
Short-Term Generator Activity:	No
Importer Activity:	No
Mixed Waste Generator:	No
Transporter Activity:	No
Transfer Facility Activity:	No
Recycler Activity with Storage:	No
Small Quantity On-Site Burner Exemption:	No
Smelting Melting and Refining Furnace Exemption:	No
Underground Injection Control:	No
Off-Site Waste Receipt:	No
Universal Waste Indicator:	No
Universal Waste Destination Facility:	No
Federal Universal Waste:	No
Active Site State-Reg Handler:	---
Federal Facility Indicator:	Not Reported
Hazardous Secondary Material Indicator:	N
Sub-Part K Indicator:	Not Reported
2018 GPRA Permit Baseline:	Not on the Baseline
2018 GPRA Renewals Baseline:	Not on the Baseline
202 GPRA Corrective Action Baseline:	No
Subject to Corrective Action Universe:	No
Non-TSDFs Where RCRA CA has Been Imposed Universe:	No
Corrective Action Priority Ranking:	No NCAPS ranking
Environmental Control Indicator:	No
Institutional Control Indicator:	No

BILTMORE ASSOCIATES, 555 LAURIE LANE #A3, THOUSAND OAKS, CA 91360 (Continued)

Human Exposure Controls Indicator:	N/A
Groundwater Controls Indicator:	N/A
Significant Non-Complier Universe:	No
Unaddressed Significant Non-Complier Universe:	No
Addressed Significant Non-Complier Universe:	No
Significant Non-Complier With a Compliance Schedule Universe:	No
Financial Assurance Required:	Not Reported
Handler Date of Last Change:	20230317
Recognized Trader-Importer:	No
Recognized Trader-Exporter:	No
Importer of Spent Lead Acid Batteries:	No
Exporter of Spent Lead Acid Batteries:	No
Recycler Activity Without Storage:	No
Manifest Broker:	No
Sub-Part P Indicator:	No

Handler - Owner Operator:

Owner/Operator Indicator:	Operator
Owner/Operator Name:	HOLLY B BROXTERMAN
Legal Status:	Other
Date Became Current:	Not Reported
Date Ended Current:	Not Reported
Owner/Operator Address:	555 LAURIE LANE #A3
Owner/Operator City,State,Zip:	THOUSAND OAKS, CA 91360
Owner/Operator Telephone:	805-495-3013
Owner/Operator Telephone Ext:	Not Reported
Owner/Operator Fax:	Not Reported
Owner/Operator Email:	Not Reported

Owner/Operator Indicator:	Owner
Owner/Operator Name:	BILTMORE ASSOCIATES
Legal Status:	Other
Date Became Current:	Not Reported
Date Ended Current:	Not Reported
Owner/Operator Address:	11150 W OLYMPIC BLVD #970
Owner/Operator City,State,Zip:	LOS ANGELES, CA 90064
Owner/Operator Telephone:	805-495-3013
Owner/Operator Telephone Ext:	Not Reported
Owner/Operator Fax:	Not Reported
Owner/Operator Email:	Not Reported

Historic Generators:

Receive Date:	20230317
Handler Name:	BILTMORE ASSOCIATES
Federal Waste Generator Description:	Not a generator, verified
State District Owner:	Not Reported

BILTMORE ASSOCIATES, 555 LAURIE LANE #A3, THOUSAND OAKS, CA 91360 (Continued)

Large Quantity Handler of Universal Waste:	No
Recognized Trader Importer:	No
Recognized Trader Exporter:	No
Spent Lead Acid Battery Importer:	No
Spent Lead Acid Battery Exporter:	No
Current Record:	Yes
Non Storage Recycler Activity:	No
Electronic Manifest Broker:	No

List of NAICS Codes and Descriptions:

NAICS Code:	56299
NAICS Description:	ALL OTHER WASTE MANAGEMENT SERVICES

Facility Has Received Notices of Violations:

Violations:	No Violations Found

Evaluation Action Summary:

Evaluations:	No Evaluations Found

E MANIFEST: Other Ascertainable Records

Manifest Tracking Number:	007274050GBF
Last Updated Date:	20230411
Shipped Date:	20230320
Received Date:	20230327
Manifest Status:	Signed
Submission Type:	DataImage5Copy
Origin Type:	Service
Generator EPA ID:	CAC003223134
Generator Name:	BILTMORE ASSOCIATES
Generator Mail Street Number:	Not Reported
Generator Mail Street 1:	555 LAURIE LANE #A3
Generator Mail Street 2:	Not Reported
Generator Mail City:	THOUSAND OAKS
Generator Mail State:	CA
Generator Mail Zip:	91360
Generator Location Street Number:	Not Reported
Generator Location Street 1:	555 LAURIE LANE #A3
Generator Location Street 2:	Not Reported
Generator Location City:	THOUSAND OAKS
Generator Location Zip:	91360
Generator Location State:	CA
Generator Contact Company Name:	Not Reported
Designated Facility EPA ID:	CAD009007626
Designated Facility Name:	Not Reported
Designated Facility Mail Street Number:	Not Reported
Designated Facility Mail Street 1:	Not Reported

BILTMORE ASSOCIATES, 555 LAURIE LANE #A3, THOUSAND OAKS, CA 91360 (Continued)

Designated Facility Mail Street 2:	1211 W. GLADSTONE STREET
Designated Facility Mail City:	AZUSA
Designated Facility Mail Zip:	91702
Designated Facility Mail State:	CA
Designated Facility Location Street Number:	Not Reported
Designated Facility Location Street 1:	1211 W. GLADSTONE STREET
Designated Facility Location Street 2:	Not Reported
Designated Facility Location City:	AZUSA
Designated Facility Location Zip:	91702
Designated Facility Location State:	CA
Designated Facility Contact Company Name:	AZUSA LAND RECLAMATION CO INC
Manifest Residue Indicator:	N
Rejection Indicator:	N

State Waste:

Manifest Tracking Number:	007274050GBF
Waste Line Number:	1
State Waste Code Owner:	CA
State Waste Code:	151
State Waste:	Asbestos-containing waste

Transporter:

Manifest Tracking Number:	007274050GBF
Transporter Line Number:	1
Transporter EPA ID:	CAL000395969
Transporter Name:	BURNS & PARTNERS INC

Manifest Tracking Number:	007274050GBF
Transporter Line Number:	2
Transporter EPA ID:	CAR000181891
Transporter Name:	USA WASTE OF CA INC DBA BDC SPECIAL WAST

Waste Line:

Manifest Tracking Number:	007274050GBF
Waste Line Number:	1
U.S. DOT Hazardous Indicator:	Y
U.S. DOT ID Number:	NA2212
U.S. DOT Description:	NA2212, Asbestos, 9, PG III, RQ (ASBESTOS)
Non-Hazardous Waste Description:	Not Reported
Number of Containers:	3
Container Type Code:	BA
Container Type Description:	Burlap, cloth, paper, or plastic bags
Waste Quantity:	1
Quantity Unit of Measure Code:	Y
Quantity Unit of Measure Description:	Cubic Yards
Waste Quantity, in Tons:	0.84
Acute Waste Quantity, in Tons:	0
Non-Acute Waste Quantity, in Tons:	0.84

BILTMORE ASSOCIATES, 555 LAURIE LANE #A3, THOUSAND OAKS, CA 91360 (Continued)

Waste Quantity, in Kilograms:	761.9052
Acute Waste Quantity, in Kilograms:	0
Non-Acute Waste Quantity, in Kilorgrams:	761.9052
Management Method Code:	H132
Management Method Description:	LANDFILL (WITH PRIOR TREATMENT AND/OR STABILIZATION)
Waste Residue Indicator:	N
Quantity Discrepancy Indicator:	N
Waste Type Discrepancy Indicator:	N
Waste Density:	Not Reported
Waste Density Unit of Measure Code:	Not Reported
Waste Density Unit of Measure Description:	Not Reported
Form Code:	Not Reported
Form Code Description:	Not Reported
Source Code:	Not Reported
Source Code Description:	Not Reported
Waste Minimization Code:	Not Reported
Waste Minimization Code Description:	Not Reported
Consent Number:	Not Reported
EPA Waste Indicator:	N

WILHELM, KIMBERLY 555 LAURIE LANE, THOUSAND OAKS, CA, 91360		1024782201
▲ G24	N 1/10 - 1/3 (582 ft. / 0.11 mi.)	Other Ascertainable Records
	5 ft. Higher Elevation 749 ft. Above Sea Level	

Worksheet:

RCRA Listings: Other Ascertainable Records

Date Form Received by Agency:	20190221
Handler Name:	Wilhelm, Kimberly
Handler Address:	555 Laurie Lane
Handler City,State,Zip:	THOUSAND OAKS, CA 91360
EPA ID:	CAC003002178
Contact Name:	WILHELM, KIMBERLY
Contact Address:	555 LAURIE LANE
Contact City,State,Zip:	THOUSAND OAKS, CA 91360
Contact Telephone:	805-495-3013
Contact Fax:	Not Reported
Contact Email:	ANDREWC@PWSEI.COM
Contact Title:	Not Reported
EPA Region:	09
Land Type:	Not Reported
Federal Waste Generator Description:	Not a generator, verified
Non-Notifier:	Not Reported
Biennial Report Cycle:	Not Reported
Accessibility:	Not Reported
Active Site Indicator:	Handler Activities

WILHELM, KIMBERLY, 555 LAURIE LANE, THOUSAND OAKS, CA 91360 (Continued)

State District Owner:	Not Reported
State District:	Not Reported
Mailing Address:	555 LAURIE LANE
Mailing City,State,Zip:	THOUSAND OAKS, CA 91360
Owner Name:	Wilhelm, Kimberly
Owner Type:	Other
Operator Name:	Wilhelm, Kimberly
Operator Type:	Other
Short-Term Generator Activity:	No
Importer Activity:	No
Mixed Waste Generator:	No
Transporter Activity:	No
Transfer Facility Activity:	No
Recycler Activity with Storage:	No
Small Quantity On-Site Burner Exemption:	No
Smelting Melting and Refining Furnace Exemption:	No
Underground Injection Control:	No
Off-Site Waste Receipt:	No
Universal Waste Indicator:	Yes
Universal Waste Destination Facility:	Yes
Federal Universal Waste:	No
Active Site State-Reg Handler:	---
Federal Facility Indicator:	Not Reported
Hazardous Secondary Material Indicator:	N
Sub-Part K Indicator:	Not Reported
2018 GPRA Permit Baseline:	Not on the Baseline
2018 GPRA Renewals Baseline:	Not on the Baseline
202 GPRA Corrective Action Baseline:	No
Subject to Corrective Action Universe:	No
Non-TSDFs Where RCRA CA has Been Imposed Universe:	No
Corrective Action Priority Ranking:	No NCAPS ranking
Environmental Control Indicator:	No
Institutional Control Indicator:	No
Human Exposure Controls Indicator:	N/A
Groundwater Controls Indicator:	N/A
Significant Non-Complier Universe:	No
Unaddressed Significant Non-Complier Universe:	No
Addressed Significant Non-Complier Universe:	No
Significant Non-Complier With a Compliance Schedule Universe:	No
Financial Assurance Required:	Not Reported
Handler Date of Last Change:	20190222
Recognized Trader-Importer:	No
Recognized Trader-Exporter:	No
Importer of Spent Lead Acid Batteries:	No

WILHELM, KIMBERLY, 555 LAURIE LANE, THOUSAND OAKS, CA 91360 (Continued)

Exporter of Spent Lead Acid Batteries:	No
Recycler Activity Without Storage:	No
Manifest Broker:	No
Sub-Part P Indicator:	No

Handler - Owner Operator:

Owner/Operator Indicator:	Operator
Owner/Operator Name:	WILHELM, KIMBERLY
Legal Status:	Other
Date Became Current:	Not Reported
Date Ended Current:	Not Reported
Owner/Operator Address:	555 LAURIE LANE
Owner/Operator City,State,Zip:	THOUSAND OAKS, CA 91360
Owner/Operator Telephone:	805-495-3013
Owner/Operator Telephone Ext:	Not Reported
Owner/Operator Fax:	Not Reported
Owner/Operator Email:	Not Reported

Owner/Operator Indicator:	Owner
Owner/Operator Name:	WILHELM, KIMBERLY
Legal Status:	Other
Date Became Current:	Not Reported
Date Ended Current:	Not Reported
Owner/Operator Address:	555 LAURIE LANE
Owner/Operator City,State,Zip:	THOUSAND OAKS, CA 91360
Owner/Operator Telephone:	805-495-3013
Owner/Operator Telephone Ext:	Not Reported
Owner/Operator Fax:	Not Reported
Owner/Operator Email:	Not Reported

Historic Generators:

Receive Date:	20190221
Handler Name:	WILHELM, KIMBERLY
Federal Waste Generator Description:	Not a generator, verified
State District Owner:	Not Reported
Large Quantity Handler of Universal Waste:	No
Recognized Trader Importer:	No
Recognized Trader Exporter:	No
Spent Lead Acid Battery Importer:	No
Spent Lead Acid Battery Exporter:	No
Current Record:	Yes
Non Storage Recycler Activity:	Not Reported
Electronic Manifest Broker:	Not Reported

List of NAICS Codes and Descriptions:

NAICS Code:	56299
NAICS Description:	ALL OTHER WASTE MANAGEMENT SERVICES

WILHELM, KIMBERLY, 555 LAURIE LANE, THOUSAND OAKS, CA 91360 (Continued)

Facility Has Received Notices of Violations:

Violations:	No Violations Found

Evaluation Action Summary:

Evaluations:	No Evaluations Found

E MANIFEST: Other Ascertainable Records

Manifest Tracking Number:	019792096JJK
Last Updated Date:	20191113
Shipped Date:	20190222
Received Date:	20190304
Manifest Status:	Signed
Submission Type:	DataImage5Copy
Origin Type:	Web
Generator EPA ID:	CAC003002178
Generator Name:	WILHELM, KIMBERLY
Generator Mail Street Number:	Not Reported
Generator Mail Street 1:	555 LAURIE LANE
Generator Mail Street 2:	Not Reported
Generator Mail City:	THOUSAND OAKS
Generator Mail State:	CA
Generator Mail Zip:	91360
Generator Location Street Number:	Not Reported
Generator Location Street 1:	555 LAURIE LANE
Generator Location Street 2:	Not Reported
Generator Location City:	THOUSAND OAKS
Generator Location Zip:	91360
Generator Location State:	CA
Generator Contact Company Name:	Not Reported
Designated Facility EPA ID:	AZR000520882
Designated Facility Name:	LA PAZ COUNTY REGIONAL LANDFILL
Designated Facility Mail Street Number:	Not Reported
Designated Facility Mail Street 1:	MILE POST 128
Designated Facility Mail Street 2:	26999 HIGHWAY 95
Designated Facility Mail City:	PARKER
Designated Facility Mail Zip:	85344
Designated Facility Mail State:	AZ
Designated Facility Location Street Number:	Not Reported
Designated Facility Location Street 1:	26999 HIGHWAY 95
Designated Facility Location Street 2:	Not Reported
Designated Facility Location City:	PARKER
Designated Facility Location Zip:	85344
Designated Facility Location State:	AZ
Designated Facility Contact Company Name:	Not Reported
Manifest Residue Indicator:	N

WILHELM, KIMBERLY, 555 LAURIE LANE, THOUSAND OAKS, CA 91360 (Continued)

Rejection Indicator:	N

State Waste:

Manifest Tracking Number:	019792096JJK
Waste Line Number:	1
State Waste Code Owner:	CA
State Waste Code:	151
State Waste:	Asbestos-containing waste

Transporter:

Manifest Tracking Number:	019792096JJK
Transporter Line Number:	1
Transporter EPA ID:	CAR000050815
Transporter Name:	PW STEPHENS ENVIRONMENTAL INC
Manifest Tracking Number:	019792096JJK
Transporter Line Number:	2
Transporter EPA ID:	CAR000049064
Transporter Name:	E C T I

Waste Line:

Manifest Tracking Number:	019792096JJK
Waste Line Number:	1
U.S. DOT Hazardous Indicator:	Y
U.S. DOT ID Number:	NA2212
U.S. DOT Description:	RQ NA2212, ASBESTOS, 9, III
Non-Hazardous Waste Description:	Not Reported
Number of Containers:	15
Container Type Code:	BA
Container Type Description:	Burlap, cloth, paper, or plastic bags
Waste Quantity:	1
Quantity Unit of Measure Code:	Y
Quantity Unit of Measure Description:	Cubic Yards
Waste Quantity, in Tons:	0.84
Acute Waste Quantity, in Tons:	0
Non-Acute Waste Quantity, in Tons:	0.84
Waste Quantity, in Kilograms:	761.9052
Acute Waste Quantity, in Kilograms:	0
Non-Acute Waste Quantity, in Kilorgrams:	761.9052
Management Method Code:	H132
Management Method Description:	LANDFILL (WITH PRIOR TREATMENT AND/OR STABILIZATION)
Waste Residue Indicator:	N
Quantity Discrepancy Indicator:	N
Waste Type Discrepancy Indicator:	N
Waste Density:	Not Reported
Waste Density Unit of Measure Code:	Not Reported
Waste Density Unit of Measure Description:	Not Reported
Form Code:	Not Reported

WILHELM, KIMBERLY, 555 LAURIE LANE, THOUSAND OAKS, CA 91360 (Continued)

Form Code Description:	Not Reported
Source Code:	Not Reported
Source Code Description:	Not Reported
Waste Minimization Code:	Not Reported
Waste Minimization Code Description:	Not Reported
Consent Number:	Not Reported
EPA Waste Indicator:	N

KIMBERLY WILHELM 555 LAURIE LANE, BUILDING J, THOUSAND OAKS, CA, 91360		1024755160
▲ G25	N 1/10 - 1/3 (582 ft. / 0.11 mi.)	Other Ascertainable Records
	5 ft. Higher Elevation 749 ft. Above Sea Level	

Worksheet:

RCRA Listings: Other Ascertainable Records

Date Form Received by Agency:	20180809
Handler Name:	Kimberly Wilhelm
Handler Address:	555 Laurie Lane, Building J
Handler City,State,Zip:	THOUSAND OAKS, CA 91360
EPA ID:	CAC002974980
Contact Name:	KIMBERLY WILHELM
Contact Address:	555 LAURIE LANE, BUILDING J
Contact City,State,Zip:	THOUSAND OAKS, CA 91360
Contact Telephone:	805-370-0721
Contact Fax:	Not Reported
Contact Email:	CAROLYN.KBEINC@GMAIL.COM
Contact Title:	Not Reported
EPA Region:	09
Land Type:	Not Reported
Federal Waste Generator Description:	Not a generator, verified
Non-Notifier:	Not Reported
Biennial Report Cycle:	Not Reported
Accessibility:	Not Reported
Active Site Indicator:	Handler Activities
State District Owner:	Not Reported
State District:	Not Reported
Mailing Address:	555 LAURIE LANE, BUILDING J
Mailing City,State,Zip:	THOUSAND OAKS, CA 91360
Owner Name:	Kimberly Wilhelm
Owner Type:	Other
Operator Name:	Kimberly Wilhelm
Operator Type:	Other
Short-Term Generator Activity:	No
Importer Activity:	No
Mixed Waste Generator:	No
Transporter Activity:	No
Transfer Facility Activity:	No

KIMBERLY WILHELM, 555 LAURIE LANE, BUILDING J, THOUSAND OAKS, CA 91360 (Continued)

Recycler Activity with Storage:	No
Small Quantity On-Site Burner Exemption:	No
Smelting Melting and Refining Furnace Exemption:	No
Underground Injection Control:	No
Off-Site Waste Receipt:	No
Universal Waste Indicator:	Yes
Universal Waste Destination Facility:	Yes
Federal Universal Waste:	No
Active Site State-Reg Handler:	---
Federal Facility Indicator:	Not Reported
Hazardous Secondary Material Indicator:	N
Sub-Part K Indicator:	Not Reported
2018 GPRA Permit Baseline:	Not on the Baseline
2018 GPRA Renewals Baseline:	Not on the Baseline
202 GPRA Corrective Action Baseline:	No
Subject to Corrective Action Universe:	No
Non-TSDFs Where RCRA CA has Been Imposed Universe:	No
Corrective Action Priority Ranking:	No NCAPS ranking
Environmental Control Indicator:	No
Institutional Control Indicator:	No
Human Exposure Controls Indicator:	N/A
Groundwater Controls Indicator:	N/A
Significant Non-Complier Universe:	No
Unaddressed Significant Non-Complier Universe:	No
Addressed Significant Non-Complier Universe:	No
Significant Non-Complier With a Compliance Schedule Universe:	No
Financial Assurance Required:	Not Reported
Handler Date of Last Change:	20180831
Recognized Trader-Importer:	No
Recognized Trader-Exporter:	No
Importer of Spent Lead Acid Batteries:	No
Exporter of Spent Lead Acid Batteries:	No
Recycler Activity Without Storage:	No
Manifest Broker:	No
Sub-Part P Indicator:	No

Handler - Owner Operator:

Owner/Operator Indicator:	Owner
Owner/Operator Name:	KIMBERLY WILHELM
Legal Status:	Other
Date Became Current:	Not Reported
Date Ended Current:	Not Reported
Owner/Operator Address:	555 LAURIE LANE, BUILDING J

KIMBERLY WILHELM, 555 LAURIE LANE, BUILDING J, THOUSAND OAKS, CA 91360 (Continued)

Owner/Operator City,State,Zip:	THOUSAND OAKS, CA 91360
Owner/Operator Telephone:	805-370-0721
Owner/Operator Telephone Ext:	Not Reported
Owner/Operator Fax:	Not Reported
Owner/Operator Email:	Not Reported
Owner/Operator Indicator:	Operator
Owner/Operator Name:	KIMBERLY WILHELM
Legal Status:	Other
Date Became Current:	Not Reported
Date Ended Current:	Not Reported
Owner/Operator Address:	555 LAURIE LANE, BUILDING J
Owner/Operator City,State,Zip:	THOUSAND OAKS, CA 91360
Owner/Operator Telephone:	805-370-0721
Owner/Operator Telephone Ext:	Not Reported
Owner/Operator Fax:	Not Reported
Owner/Operator Email:	Not Reported

Historic Generators:

Receive Date:	20180809
Handler Name:	KIMBERLY WILHELM
Federal Waste Generator Description:	Not a generator, verified
State District Owner:	Not Reported
Large Quantity Handler of Universal Waste:	No
Recognized Trader Importer:	No
Recognized Trader Exporter:	No
Spent Lead Acid Battery Importer:	No
Spent Lead Acid Battery Exporter:	No
Current Record:	Yes
Non Storage Recycler Activity:	Not Reported
Electronic Manifest Broker:	Not Reported

List of NAICS Codes and Descriptions:

NAICS Code:	56299
NAICS Description:	ALL OTHER WASTE MANAGEMENT SERVICES

Facility Has Received Notices of Violations:

Violations:	No Violations Found

Evaluation Action Summary:

Evaluations:	No Evaluations Found

E MANIFEST: Other Ascertainable Records

Manifest Tracking Number:	019633263JJK
Last Updated Date:	20181112
Shipped Date:	20181030
Received Date:	20181030

KIMBERLY WILHELM, 555 LAURIE LANE, BUILDING J, THOUSAND OAKS, CA 91360 (Continued)

Manifest Status:	Signed
Submission Type:	DataImage5Copy
Origin Type:	Service
Generator EPA ID:	CAC002974980
Generator Name:	KIMBERLY WILHELM
Generator Mail Street Number:	Not Reported
Generator Mail Street 1:	555 LAURIE LANE, BUILDING J
Generator Mail Street 2:	Not Reported
Generator Mail City:	THOUSAND OAKS
Generator Mail State:	CA
Generator Mail Zip:	91360
Generator Location Street Number:	Not Reported
Generator Location Street 1:	555 LAURIE LANE, BUILDING J
Generator Location Street 2:	Not Reported
Generator Location City:	THOUSAND OAKS
Generator Location Zip:	91360
Generator Location State:	CA
Generator Contact Company Name:	Not Reported
Designated Facility EPA ID:	CAD009007626
Designated Facility Name:	AZUSA LAND RECLAMATION CO INC
Designated Facility Mail Street Number:	Not Reported
Designated Facility Mail Street 1:	Not Reported
Designated Facility Mail Street 2:	1211 W. GLADSTONE STREET
Designated Facility Mail City:	AZUSA
Designated Facility Mail Zip:	91702
Designated Facility Mail State:	CA
Designated Facility Location Street Number:	Not Reported
Designated Facility Location Street 1:	1211 W. GLADSTONE STREET
Designated Facility Location Street 2:	Not Reported
Designated Facility Location City:	AZUSA
Designated Facility Location Zip:	91702
Designated Facility Location State:	CA
Designated Facility Contact Company Name:	Not Reported
Manifest Residue Indicator:	N
Rejection Indicator:	N

State Waste:

Manifest Tracking Number:	019633263JJK
Waste Line Number:	1
State Waste Code Owner:	CA
State Waste Code:	151
State Waste:	Asbestos-containing waste

Transporter:

Manifest Tracking Number:	019633263JJK
Transporter Line Number:	1
Transporter EPA ID:	CAR000152058

KIMBERLY WILHELM, 555 LAURIE LANE, BUILDING J, THOUSAND OAKS, CA 91360 (Continued)

Transporter Name:	EARTHWISE SERVICES LLC

Waste Line:

Manifest Tracking Number:	019633263JJK
Waste Line Number:	1
U.S. DOT Hazardous Indicator:	Y
U.S. DOT ID Number:	NA2212
U.S. DOT Description:	RQ, NA2212, ASBESTOS, 9, PGIII
Non-Hazardous Waste Description:	Not Reported
Number of Containers:	65
Container Type Code:	BA
Container Type Description:	Burlap, cloth, paper, or plastic bags
Waste Quantity:	2
Quantity Unit of Measure Code:	Y
Quantity Unit of Measure Description:	Cubic Yards
Waste Quantity, in Tons:	1.68
Acute Waste Quantity, in Tons:	0
Non-Acute Waste Quantity, in Tons:	1.68
Waste Quantity, in Kilograms:	1523.8104
Acute Waste Quantity, in Kilograms:	0
Non-Acute Waste Quantity, in Kilorgrams:	1523.8104
Management Method Code:	H132
Management Method Description:	LANDFILL (WITH PRIOR TREATMENT AND/OR STABILIZATION)
Waste Residue Indicator:	N
Quantity Discrepancy Indicator:	N
Waste Type Discrepancy Indicator:	N
Waste Density:	Not Reported
Waste Density Unit of Measure Code:	Not Reported
Waste Density Unit of Measure Description:	Not Reported
Form Code:	Not Reported
Form Code Description:	Not Reported
Source Code:	Not Reported
Source Code Description:	Not Reported
Waste Minimization Code:	Not Reported
Waste Minimization Code Description:	Not Reported
Consent Number:	Not Reported
EPA Waste Indicator:	N

BILTMORE ASSOCIATES 555 LAURIE LANE, THOUSAND OAKS, CA, 91360		1026817273
▲ G26	N 1/10 - 1/3 (582 ft. / 0.11 mi.)	Other Ascertainable Records
	5 ft. Higher Elevation 749 ft. Above Sea Level	

Worksheet:

RCRA Listings: Other Ascertainable Records

BILTMORE ASSOCIATES, 555 LAURIE LANE, THOUSAND OAKS, CA 91360 (Continued)

Date Form Received by Agency:	20220208
Handler Name:	Biltmore Associates
Handler Address:	555 Laurie Lane
Handler City,State,Zip:	THOUSAND OAKS, CA 91360
EPA ID:	CAC003160813
Contact Name:	MONICA BILTMORE J1
Contact Address:	555 LAURIE LANE
Contact City,State,Zip:	THOUSAND OAKS, CA 91360
Contact Telephone:	805-495-3013
Contact Fax:	Not Reported
Contact Email:	FAVILA@BURNS-ENVIRO.COM
Contact Title:	Not Reported
EPA Region:	09
Land Type:	Not Reported
Federal Waste Generator Description:	Not a generator, verified
Non-Notifier:	Not Reported
Biennial Report Cycle:	Not Reported
Accessibility:	Not Reported
Active Site Indicator:	Not Reported
State District Owner:	Not Reported
State District:	Not Reported
Mailing Address:	555 LAURIE LANE
Mailing City,State,Zip:	THOUSAND OAKS, CA 91360
Owner Name:	Biltmore Associates
Owner Type:	Other
Operator Name:	Monica Biltmore J1
Operator Type:	Other
Short-Term Generator Activity:	No
Importer Activity:	No
Mixed Waste Generator:	No
Transporter Activity:	No
Transfer Facility Activity:	No
Recycler Activity with Storage:	No
Small Quantity On-Site Burner Exemption:	No
Smelting Melting and Refining Furnace Exemption:	No
Underground Injection Control:	No
Off-Site Waste Receipt:	No
Universal Waste Indicator:	No
Universal Waste Destination Facility:	No
Federal Universal Waste:	No
Active Site State-Reg Handler:	---
Federal Facility Indicator:	Not Reported
Hazardous Secondary Material Indicator:	N
Sub-Part K Indicator:	Not Reported
2018 GPRA Permit Baseline:	Not on the Baseline
2018 GPRA Renewals Baseline:	Not on the Baseline
202 GPRA Corrective Action Baseline:	No

BILTMORE ASSOCIATES, 555 LAURIE LANE, THOUSAND OAKS, CA 91360 (Continued)

Subject to Corrective Action Universe:	No
Non-TSDFs Where RCRA CA has Been Imposed Universe:	No
Corrective Action Priority Ranking:	No NCAPS ranking
Environmental Control Indicator:	No
Institutional Control Indicator:	No
Human Exposure Controls Indicator:	N/A
Groundwater Controls Indicator:	N/A
Significant Non-Complier Universe:	No
Unaddressed Significant Non-Complier Universe:	No
Addressed Significant Non-Complier Universe:	No
Significant Non-Complier With a Compliance Schedule Universe:	No
Financial Assurance Required:	Not Reported
Handler Date of Last Change:	20220208
Recognized Trader-Importer:	No
Recognized Trader-Exporter:	No
Importer of Spent Lead Acid Batteries:	No
Exporter of Spent Lead Acid Batteries:	No
Recycler Activity Without Storage:	No
Manifest Broker:	No
Sub-Part P Indicator:	No

Handler - Owner Operator:

Owner/Operator Indicator:	Owner
Owner/Operator Name:	BILTMORE ASSOCIATES
Legal Status:	Other
Date Became Current:	Not Reported
Date Ended Current:	Not Reported
Owner/Operator Address:	11150 W OLYMPIC BLVD #970
Owner/Operator City,State,Zip:	LOS ANGELES, CA 90064
Owner/Operator Telephone:	805-495-3013
Owner/Operator Telephone Ext:	Not Reported
Owner/Operator Fax:	Not Reported
Owner/Operator Email:	Not Reported

Owner/Operator Indicator:	Operator
Owner/Operator Name:	MONICA BILTMORE J1
Legal Status:	Other
Date Became Current:	Not Reported
Date Ended Current:	Not Reported
Owner/Operator Address:	555 LAURIE LANE
Owner/Operator City,State,Zip:	THOUSAND OAKS, CA 91360
Owner/Operator Telephone:	805-495-3013
Owner/Operator Telephone Ext:	Not Reported
Owner/Operator Fax:	Not Reported
Owner/Operator Email:	Not Reported

BILTMORE ASSOCIATES, 555 LAURIE LANE, THOUSAND OAKS, CA 91360 (Continued)

Historic Generators:

Receive Date:	20220208
Handler Name:	BILTMORE ASSOCIATES
Federal Waste Generator Description:	Not a generator, verified
State District Owner:	Not Reported
Large Quantity Handler of Universal Waste:	No
Recognized Trader Importer:	No
Recognized Trader Exporter:	No
Spent Lead Acid Battery Importer:	No
Spent Lead Acid Battery Exporter:	No
Current Record:	Yes
Non Storage Recycler Activity:	No
Electronic Manifest Broker:	No

List of NAICS Codes and Descriptions:

NAICS Code:	56299
NAICS Description:	ALL OTHER WASTE MANAGEMENT SERVICES

Facility Has Received Notices of Violations:

Violations:	No Violations Found

Evaluation Action Summary:

Evaluations:	No Evaluations Found

E MANIFEST: Other Ascertainable Records

Manifest Tracking Number:	006986112GBF
Last Updated Date:	20220303
Shipped Date:	20220210
Received Date:	20220214
Manifest Status:	Signed
Submission Type:	DataImage5Copy
Origin Type:	Service
Generator EPA ID:	CAC003160813
Generator Name:	BILTMORE ASSOCIATES
Generator Mail Street Number:	Not Reported
Generator Mail Street 1:	555 LAURIE LANE
Generator Mail Street 2:	Not Reported
Generator Mail City:	THOUSAND OAKS
Generator Mail State:	CA
Generator Mail Zip:	91360
Generator Location Street Number:	Not Reported
Generator Location Street 1:	555 LAURIE LANE
Generator Location Street 2:	Not Reported
Generator Location City:	THOUSAND OAKS
Generator Location Zip:	91360
Generator Location State:	CA

BILTMORE ASSOCIATES, 555 LAURIE LANE, THOUSAND OAKS, CA 91360 (Continued)

Generator Contact Company Name:	Not Reported
Designated Facility EPA ID:	CAD009007626
Designated Facility Name:	Not Reported
Designated Facility Mail Street Number:	Not Reported
Designated Facility Mail Street 1:	Not Reported
Designated Facility Mail Street 2:	1211 W. GLADSTONE STREET
Designated Facility Mail City:	AZUSA
Designated Facility Mail Zip:	91702
Designated Facility Mail State:	CA
Designated Facility Location Street Number:	Not Reported
Designated Facility Location Street 1:	1211 W. GLADSTONE STREET
Designated Facility Location Street 2:	Not Reported
Designated Facility Location City:	AZUSA
Designated Facility Location Zip:	91702
Designated Facility Location State:	CA
Designated Facility Contact Company Name:	AZUSA LAND RECLAMATION CO INC
Manifest Residue Indicator:	N
Rejection Indicator:	N
Manifest Tracking Number:	006986112GBF
Last Updated Date:	20220303
Shipped Date:	20220210
Received Date:	20220214
Manifest Status:	Signed
Submission Type:	DataImage5Copy
Origin Type:	Service
Generator EPA ID:	CAC003160813
Generator Name:	BILTMORE ASSOCIATES
Generator Mail Street Number:	Not Reported
Generator Mail Street 1:	555 LAURIE LANE
Generator Mail Street 2:	Not Reported
Generator Mail City:	THOUSAND OAKS
Generator Mail State:	CA
Generator Mail Zip:	91360
Generator Location Street Number:	Not Reported
Generator Location Street 1:	555 LAURIE LANE
Generator Location Street 2:	Not Reported
Generator Location City:	THOUSAND OAKS
Generator Location Zip:	91360
Generator Location State:	CA
Generator Contact Company Name:	Not Reported
Designated Facility EPA ID:	CAD009007626
Designated Facility Name:	Not Reported
Designated Facility Mail Street Number:	Not Reported
Designated Facility Mail Street 1:	Not Reported
Designated Facility Mail Street 2:	1211 W. GLADSTONE STREET
Designated Facility Mail City:	AZUSA
Designated Facility Mail Zip:	91702

BILTMORE ASSOCIATES, 555 LAURIE LANE, THOUSAND OAKS, CA 91360 (Continued)

Designated Facility Mail State:	CA
Designated Facility Location Street Number:	Not Reported
Designated Facility Location Street 1:	1211 W. GLADSTONE STREET
Designated Facility Location Street 2:	Not Reported
Designated Facility Location City:	AZUSA
Designated Facility Location Zip:	91702
Designated Facility Location State:	CA
Designated Facility Contact Company Name:	AZUSA LAND RECLAMATION CO INC
Manifest Residue Indicator:	N
Rejection Indicator:	N
Manifest Tracking Number:	006986112GBF
Last Updated Date:	20220303
Shipped Date:	20220210
Received Date:	20220214
Manifest Status:	Signed
Submission Type:	DataImage5Copy
Origin Type:	Service
Generator EPA ID:	CAC003160813
Generator Name:	BILTMORE ASSOCIATES
Generator Mail Street Number:	Not Reported
Generator Mail Street 1:	555 LAURIE LANE
Generator Mail Street 2:	Not Reported
Generator Mail City:	THOUSAND OAKS
Generator Mail State:	CA
Generator Mail Zip:	91360
Generator Location Street Number:	Not Reported
Generator Location Street 1:	555 LAURIE LANE
Generator Location Street 2:	Not Reported
Generator Location City:	THOUSAND OAKS
Generator Location Zip:	91360
Generator Location State:	CA
Generator Contact Company Name:	Not Reported
Designated Facility EPA ID:	CAD009007626
Designated Facility Name:	Not Reported
Designated Facility Mail Street Number:	Not Reported
Designated Facility Mail Street 1:	Not Reported
Designated Facility Mail Street 2:	1211 W. GLADSTONE STREET
Designated Facility Mail City:	AZUSA
Designated Facility Mail Zip:	91702
Designated Facility Mail State:	CA
Designated Facility Location Street Number:	Not Reported
Designated Facility Location Street 1:	1211 W. GLADSTONE STREET
Designated Facility Location Street 2:	Not Reported
Designated Facility Location City:	AZUSA
Designated Facility Location Zip:	91702
Designated Facility Location State:	CA

BILTMORE ASSOCIATES, 555 LAURIE LANE, THOUSAND OAKS, CA 91360 (Continued)

Designated Facility Contact Company Name:	AZUSA LAND RECLAMATION CO INC
Manifest Residue Indicator:	N
Rejection Indicator:	N
Manifest Tracking Number:	006986112GBF
Last Updated Date:	20220303
Shipped Date:	20220210
Received Date:	20220214
Manifest Status:	Signed
Submission Type:	DataImage5Copy
Origin Type:	Service
Generator EPA ID:	CAC003160813
Generator Name:	BILTMORE ASSOCIATES
Generator Mail Street Number:	Not Reported
Generator Mail Street 1:	555 LAURIE LANE
Generator Mail Street 2:	Not Reported
Generator Mail City:	THOUSAND OAKS
Generator Mail State:	CA
Generator Mail Zip:	91360
Generator Location Street Number:	Not Reported
Generator Location Street 1:	555 LAURIE LANE
Generator Location Street 2:	Not Reported
Generator Location City:	THOUSAND OAKS
Generator Location Zip:	91360
Generator Location State:	CA
Generator Contact Company Name:	Not Reported
Designated Facility EPA ID:	CAD009007626
Designated Facility Name:	Not Reported
Designated Facility Mail Street Number:	Not Reported
Designated Facility Mail Street 1:	Not Reported
Designated Facility Mail Street 2:	1211 W. GLADSTONE STREET
Designated Facility Mail City:	AZUSA
Designated Facility Mail Zip:	91702
Designated Facility Mail State:	CA
Designated Facility Location Street Number:	Not Reported
Designated Facility Location Street 1:	1211 W. GLADSTONE STREET
Designated Facility Location Street 2:	Not Reported
Designated Facility Location City:	AZUSA
Designated Facility Location Zip:	91702
Designated Facility Location State:	CA
Designated Facility Contact Company Name:	AZUSA LAND RECLAMATION CO INC
Manifest Residue Indicator:	N
Rejection Indicator:	N
Manifest Tracking Number:	006986112GBF
Last Updated Date:	20220303
Shipped Date:	20220210
Received Date:	20220214

BILTMORE ASSOCIATES, 555 LAURIE LANE, THOUSAND OAKS, CA 91360 (Continued)

Manifest Status:	Signed
Submission Type:	DataImage5Copy
Origin Type:	Service
Generator EPA ID:	CAC003160813
Generator Name:	BILTMORE ASSOCIATES
Generator Mail Street Number:	Not Reported
Generator Mail Street 1:	555 LAURIE LANE
Generator Mail Street 2:	Not Reported
Generator Mail City:	THOUSAND OAKS
Generator Mail State:	CA
Generator Mail Zip:	91360
Generator Location Street Number:	Not Reported
Generator Location Street 1:	555 LAURIE LANE
Generator Location Street 2:	Not Reported
Generator Location City:	THOUSAND OAKS
Generator Location Zip:	91360
Generator Location State:	CA
Generator Contact Company Name:	Not Reported
Designated Facility EPA ID:	CAD009007626
Designated Facility Name:	Not Reported
Designated Facility Mail Street Number:	Not Reported
Designated Facility Mail Street 1:	Not Reported
Designated Facility Mail Street 2:	1211 W. GLADSTONE STREET
Designated Facility Mail City:	AZUSA
Designated Facility Mail Zip:	91702
Designated Facility Mail State:	CA
Designated Facility Location Street Number:	Not Reported
Designated Facility Location Street 1:	1211 W. GLADSTONE STREET
Designated Facility Location Street 2:	Not Reported
Designated Facility Location City:	AZUSA
Designated Facility Location Zip:	91702
Designated Facility Location State:	CA
Designated Facility Contact Company Name:	AZUSA LAND RECLAMATION CO INC
Manifest Residue Indicator:	N
Rejection Indicator:	N
Manifest Tracking Number:	006986112GBF
Last Updated Date:	20220303
Shipped Date:	20220210
Received Date:	20220214
Manifest Status:	Signed
Submission Type:	DataImage5Copy
Origin Type:	Service
Generator EPA ID:	CAC003160813
Generator Name:	BILTMORE ASSOCIATES
Generator Mail Street Number:	Not Reported
Generator Mail Street 1:	555 LAURIE LANE
Generator Mail Street 2:	Not Reported

BILTMORE ASSOCIATES, 555 LAURIE LANE, THOUSAND OAKS, CA 91360 (Continued)

Generator Mail City:	THOUSAND OAKS
Generator Mail State:	CA
Generator Mail Zip:	91360
Generator Location Street Number:	Not Reported
Generator Location Street 1:	555 LAURIE LANE
Generator Location Street 2:	Not Reported
Generator Location City:	THOUSAND OAKS
Generator Location Zip:	91360
Generator Location State:	CA
Generator Contact Company Name:	Not Reported
Designated Facility EPA ID:	CAD009007626
Designated Facility Name:	Not Reported
Designated Facility Mail Street Number:	Not Reported
Designated Facility Mail Street 1:	Not Reported
Designated Facility Mail Street 2:	1211 W. GLADSTONE STREET
Designated Facility Mail City:	AZUSA
Designated Facility Mail Zip:	91702
Designated Facility Mail State:	CA
Designated Facility Location Street Number:	Not Reported
Designated Facility Location Street 1:	1211 W. GLADSTONE STREET
Designated Facility Location Street 2:	Not Reported
Designated Facility Location City:	AZUSA
Designated Facility Location Zip:	91702
Designated Facility Location State:	CA
Designated Facility Contact Company Name:	AZUSA LAND RECLAMATION CO INC
Manifest Residue Indicator:	N
Rejection Indicator:	N

Manifest Tracking Number:	006986112GBF
Last Updated Date:	20220303
Shipped Date:	20220210
Received Date:	20220214
Manifest Status:	Signed
Submission Type:	DataImage5Copy
Origin Type:	Service
Generator EPA ID:	CAC003160813
Generator Name:	BILTMORE ASSOCIATES
Generator Mail Street Number:	Not Reported
Generator Mail Street 1:	555 LAURIE LANE
Generator Mail Street 2:	Not Reported
Generator Mail City:	THOUSAND OAKS
Generator Mail State:	CA
Generator Mail Zip:	91360
Generator Location Street Number:	Not Reported
Generator Location Street 1:	555 LAURIE LANE
Generator Location Street 2:	Not Reported
Generator Location City:	THOUSAND OAKS
Generator Location Zip:	91360

BILTMORE ASSOCIATES, 555 LAURIE LANE, THOUSAND OAKS, CA 91360 (Continued)

Generator Location State:	CA
Generator Contact Company Name:	Not Reported
Designated Facility EPA ID:	CAD009007626
Designated Facility Name:	Not Reported
Designated Facility Mail Street Number:	Not Reported
Designated Facility Mail Street 1:	Not Reported
Designated Facility Mail Street 2:	1211 W. GLADSTONE STREET
Designated Facility Mail City:	AZUSA
Designated Facility Mail Zip:	91702
Designated Facility Mail State:	CA
Designated Facility Location Street Number:	Not Reported
Designated Facility Location Street 1:	1211 W. GLADSTONE STREET
Designated Facility Location Street 2:	Not Reported
Designated Facility Location City:	AZUSA
Designated Facility Location Zip:	91702
Designated Facility Location State:	CA
Designated Facility Contact Company Name:	AZUSA LAND RECLAMATION CO INC
Manifest Residue Indicator:	N
Rejection Indicator:	N

Manifest Tracking Number:	006986350GBF
Last Updated Date:	20220427
Shipped Date:	20220408
Received Date:	20220415
Manifest Status:	Signed
Submission Type:	DataImage5Copy
Origin Type:	Service
Generator EPA ID:	CAC003169488
Generator Name:	BILTMORE ASSOCIATES
Generator Mail Street Number:	Not Reported
Generator Mail Street 1:	555 LAURIE LANE
Generator Mail Street 2:	Not Reported
Generator Mail City:	THOUSAND OAKS
Generator Mail State:	CA
Generator Mail Zip:	91360
Generator Location Street Number:	Not Reported
Generator Location Street 1:	11150 W Olympic Blvd #970
Generator Location Street 2:	Not Reported
Generator Location City:	Los Angeles
Generator Location Zip:	90064
Generator Location State:	CA
Generator Contact Company Name:	Not Reported
Designated Facility EPA ID:	CAD009007626
Designated Facility Name:	Not Reported
Designated Facility Mail Street Number:	Not Reported
Designated Facility Mail Street 1:	Not Reported
Designated Facility Mail Street 2:	1211 W. GLADSTONE STREET
Designated Facility Mail City:	AZUSA

BILTMORE ASSOCIATES, 555 LAURIE LANE, THOUSAND OAKS, CA 91360 (Continued)

Designated Facility Mail Zip:	91702
Designated Facility Mail State:	CA
Designated Facility Location Street Number:	Not Reported
Designated Facility Location Street 1:	1211 W. GLADSTONE STREET
Designated Facility Location Street 2:	Not Reported
Designated Facility Location City:	AZUSA
Designated Facility Location Zip:	91702
Designated Facility Location State:	CA
Designated Facility Contact Company Name:	AZUSA LAND RECLAMATION CO INC
Manifest Residue Indicator:	N
Rejection Indicator:	N
Manifest Tracking Number:	006986350GBF
Last Updated Date:	20220427
Shipped Date:	20220408
Received Date:	20220415
Manifest Status:	Signed
Submission Type:	DataImage5Copy
Origin Type:	Service
Generator EPA ID:	CAC003169488
Generator Name:	BILTMORE ASSOCIATES
Generator Mail Street Number:	Not Reported
Generator Mail Street 1:	555 LAURIE LANE
Generator Mail Street 2:	Not Reported
Generator Mail City:	THOUSAND OAKS
Generator Mail State:	CA
Generator Mail Zip:	91360
Generator Location Street Number:	Not Reported
Generator Location Street 1:	11150 W Olympic Blvd #970
Generator Location Street 2:	Not Reported
Generator Location City:	Los Angeles
Generator Location Zip:	90064
Generator Location State:	CA
Generator Contact Company Name:	Not Reported
Designated Facility EPA ID:	CAD009007626
Designated Facility Name:	Not Reported
Designated Facility Mail Street Number:	Not Reported
Designated Facility Mail Street 1:	Not Reported
Designated Facility Mail Street 2:	1211 W. GLADSTONE STREET
Designated Facility Mail City:	AZUSA
Designated Facility Mail Zip:	91702
Designated Facility Mail State:	CA
Designated Facility Location Street Number:	Not Reported
Designated Facility Location Street 1:	1211 W. GLADSTONE STREET
Designated Facility Location Street 2:	Not Reported
Designated Facility Location City:	AZUSA
Designated Facility Location Zip:	91702
Designated Facility Location State:	CA

BILTMORE ASSOCIATES, 555 LAURIE LANE, THOUSAND OAKS, CA 91360 (Continued)

Designated Facility Contact Company Name:	AZUSA LAND RECLAMATION CO INC
Manifest Residue Indicator:	N
Rejection Indicator:	N
Manifest Tracking Number:	006986350GBF
Last Updated Date:	20220427
Shipped Date:	20220408
Received Date:	20220415
Manifest Status:	Signed
Submission Type:	DataImage5Copy
Origin Type:	Service
Generator EPA ID:	CAC003169488
Generator Name:	BILTMORE ASSOCIATES
Generator Mail Street Number:	Not Reported
Generator Mail Street 1:	555 LAURIE LANE
Generator Mail Street 2:	Not Reported
Generator Mail City:	THOUSAND OAKS
Generator Mail State:	CA
Generator Mail Zip:	91360
Generator Location Street Number:	Not Reported
Generator Location Street 1:	11150 W Olympic Blvd #970
Generator Location Street 2:	Not Reported
Generator Location City:	Los Angeles
Generator Location Zip:	90064
Generator Location State:	CA
Generator Contact Company Name:	Not Reported
Designated Facility EPA ID:	CAD009007626
Designated Facility Name:	Not Reported
Designated Facility Mail Street Number:	Not Reported
Designated Facility Mail Street 1:	Not Reported
Designated Facility Mail Street 2:	1211 W. GLADSTONE STREET
Designated Facility Mail City:	AZUSA
Designated Facility Mail Zip:	91702
Designated Facility Mail State:	CA
Designated Facility Location Street Number:	Not Reported
Designated Facility Location Street 1:	1211 W. GLADSTONE STREET
Designated Facility Location Street 2:	Not Reported
Designated Facility Location City:	AZUSA
Designated Facility Location Zip:	91702
Designated Facility Location State:	CA
Designated Facility Contact Company Name:	AZUSA LAND RECLAMATION CO INC
Manifest Residue Indicator:	N
Rejection Indicator:	N
Manifest Tracking Number:	006986350GBF
Last Updated Date:	20220427
Shipped Date:	20220408
Received Date:	20220415

BILTMORE ASSOCIATES, 555 LAURIE LANE, THOUSAND OAKS, CA 91360 (Continued)

Manifest Status:	Signed
Submission Type:	DataImage5Copy
Origin Type:	Service
Generator EPA ID:	CAC003169488
Generator Name:	BILTMORE ASSOCIATES
Generator Mail Street Number:	Not Reported
Generator Mail Street 1:	555 LAURIE LANE
Generator Mail Street 2:	Not Reported
Generator Mail City:	THOUSAND OAKS
Generator Mail State:	CA
Generator Mail Zip:	91360
Generator Location Street Number:	Not Reported
Generator Location Street 1:	11150 W Olympic Blvd #970
Generator Location Street 2:	Not Reported
Generator Location City:	Los Angeles
Generator Location Zip:	90064
Generator Location State:	CA
Generator Contact Company Name:	Not Reported
Designated Facility EPA ID:	CAD009007626
Designated Facility Name:	Not Reported
Designated Facility Mail Street Number:	Not Reported
Designated Facility Mail Street 1:	Not Reported
Designated Facility Mail Street 2:	1211 W. GLADSTONE STREET
Designated Facility Mail City:	AZUSA
Designated Facility Mail Zip:	91702
Designated Facility Mail State:	CA
Designated Facility Location Street Number:	Not Reported
Designated Facility Location Street 1:	1211 W. GLADSTONE STREET
Designated Facility Location Street 2:	Not Reported
Designated Facility Location City:	AZUSA
Designated Facility Location Zip:	91702
Designated Facility Location State:	CA
Designated Facility Contact Company Name:	AZUSA LAND RECLAMATION CO INC
Manifest Residue Indicator:	N
Rejection Indicator:	N

State Waste:

Manifest Tracking Number:	006986350GBF
Waste Line Number:	1
State Waste Code Owner:	CA
State Waste Code:	151
State Waste:	Asbestos-containing waste

Transporter:

Manifest Tracking Number:	006986350GBF
Transporter Line Number:	1
Transporter EPA ID:	CAL000395969

BILTMORE ASSOCIATES, 555 LAURIE LANE, THOUSAND OAKS, CA 91360 (Continued)

Transporter Name:	BURNS & PARTNERS INC
Manifest Tracking Number:	006986350GBF
Transporter Line Number:	2
Transporter EPA ID:	CAR000181891
Transporter Name:	USA WASTE OF CA INC DBA BDC SPECIAL WAST

Waste Line:

Manifest Tracking Number:	006986350GBF
Waste Line Number:	1
U.S. DOT Hazardous Indicator:	Y
U.S. DOT ID Number:	NA2212
U.S. DOT Description:	NA2212, Asbestos, 9, PG III, RQ
Non-Hazardous Waste Description:	Not Reported
Number of Containers:	35
Container Type Code:	BA
Container Type Description:	Burlap, cloth, paper, or plastic bags
Waste Quantity:	3
Quantity Unit of Measure Code:	Y
Quantity Unit of Measure Description:	Cubic Yards
Waste Quantity, in Tons:	2.52
Acute Waste Quantity, in Tons:	0
Non-Acute Waste Quantity, in Tons:	2.52
Waste Quantity, in Kilograms:	2285.7156
Acute Waste Quantity, in Kilograms:	0
Non-Acute Waste Quantity, in Kilorgrams:	2285.7156
Management Method Code:	H132
Management Method Description:	LANDFILL (WITH PRIOR TREATMENT AND/OR STABILIZATION)
Waste Residue Indicator:	N
Quantity Discrepancy Indicator:	N
Waste Type Discrepancy Indicator:	N
Waste Density:	Not Reported
Waste Density Unit of Measure Code:	Not Reported
Waste Density Unit of Measure Description:	Not Reported
Form Code:	Not Reported
Form Code Description:	Not Reported
Source Code:	Not Reported
Source Code Description:	Not Reported
Waste Minimization Code:	Not Reported
Waste Minimization Code Description:	Not Reported
Consent Number:	Not Reported
EPA Waste Indicator:	N

The Click here to access 68 additional US EManifest: record(s) in the EDR Site Report. database contains http://www.edrnet.com/srf2/FinalSiteReport.aspx?ID=6g.F6COrg90q.jlxFy1U36RpCh.vOZJpr7cWA1gD9zoU0szUqrU3CNHSjxOqlTc4xHJq3usayqVI1MrbUFiw5DVz6HKZRoNUpso76UJUhDVm.Ri9v7Tn8YpjZsE7JVS4pMJi40YE7xl9cojgWaTi4Omj1bkIgzYwDDUx6rl6gjhb.ohkF.MF3hYRCbLxOYcsrX5.90h890ku0RmjqNHY3SfQju1rl6CQx0Gn9cu4yTcC1TJDUl8D4dEm6LTERxjwpV5r6Ib1hKho.ED6va9L5yunZcO9JThtpSGR7YsQ7cCNcjonWU.B6L9pg.eq.8suFAyu4zgMC.xlO8anru58331h9s6w0YOLqk0fAYg1jHPwlvrmxKDl9JJ1yivj1bjlUAxPBhTV66EdRjSRplDE49ayhZRF.Cj4vZhS3TJSZPtIJo7RpsPUBDoP7vmQc9XvWM.J8UFE14yYglnLDrED2wxdzT1WoXKXUDww5QDdsVY1zrjGUMx0vqcOrxqCUqk633GE6y3Mgu7g.jCaFnCX4YCNCFVEOjS9rZE136Ou98dx00yiqfe44wSfj6JXl1VXxuMa3LEgyiwc1tNaU6J55Uui6ZVIRNC8pi7w91zehtAg.6lfvpeDBsQzZ88jJbJ8p6794T3k7iu5cPk0WKECAlMO14pEghwED15F5Unbzcgeo0E8UEi8A5bOssRxziUjUJ.76yJ9rLtxUJSk30tp3 additional records for this site. Please contact your EDR Account Executive for more information.

MAP FINDINGS

KIMBERLY WILHELM 555 LAURIE LN, BLDG C, THOUSAND OAKS, CA, 91360		1025841970
▲ G27	N 1/10 - 1/3 (582 ft. / 0.11 mi.)	Other Ascertainable Records
	5 ft. Higher Elevation 749 ft. Above Sea Level	

Worksheet:

RCRA Listings: Other Ascertainable Records

Date Form Received by Agency:	20190626
Handler Name:	Kimberly Wilhelm
Handler Address:	555 Laurie Ln, Bldg C
Handler City,State,Zip:	THOUSAND OAKS, CA 91360
EPA ID:	CAC003021575
Contact Name:	KIMBERLY WILHELM
Contact Address:	555 LAURIE LN, BLDG C
Contact City,State,Zip:	THOUSAND OAKS, CA 91360
Contact Telephone:	805-370-0721
Contact Fax:	Not Reported
Contact Email:	KIMBERLY@WOODRIV.COM
Contact Title:	Not Reported
EPA Region:	09
Land Type:	Not Reported
Federal Waste Generator Description:	Not a generator, verified
Non-Notifier:	Not Reported
Biennial Report Cycle:	Not Reported
Accessibility:	Not Reported
Active Site Indicator:	Handler Activities
State District Owner:	Not Reported
State District:	Not Reported
Mailing Address:	555 LAURIE LN, BLDG C
Mailing City,State,Zip:	THOUSAND OAKS, CA 91360
Owner Name:	Kimberly Wilhelm
Owner Type:	Other
Operator Name:	Kimberly Wilhelm
Operator Type:	Other
Short-Term Generator Activity:	No
Importer Activity:	No
Mixed Waste Generator:	No
Transporter Activity:	No
Transfer Facility Activity:	No
Recycler Activity with Storage:	No
Small Quantity On-Site Burner Exemption:	No
Smelting Melting and Refining Furnace Exemption:	No
Underground Injection Control:	No
Off-Site Waste Receipt:	No
Universal Waste Indicator:	Yes
Universal Waste Destination Facility:	Yes
Federal Universal Waste:	No

KIMBERLY WILHELM, 555 LAURIE LN, BLDG C, THOUSAND OAKS, CA 91360 (Continued)

Active Site State-Reg Handler:	---
Federal Facility Indicator:	Not Reported
Hazardous Secondary Material Indicator:	N
Sub-Part K Indicator:	Not Reported
2018 GPRA Permit Baseline:	Not on the Baseline
2018 GPRA Renewals Baseline:	Not on the Baseline
202 GPRA Corrective Action Baseline:	No
Subject to Corrective Action Universe:	No
Non-TSDFs Where RCRA CA has Been Imposed Universe:	No
Corrective Action Priority Ranking:	No NCAPS ranking
Environmental Control Indicator:	No
Institutional Control Indicator:	No
Human Exposure Controls Indicator:	N/A
Groundwater Controls Indicator:	N/A
Significant Non-Complier Universe:	No
Unaddressed Significant Non-Complier Universe:	No
Addressed Significant Non-Complier Universe:	No
Significant Non-Complier With a Compliance Schedule Universe:	No
Financial Assurance Required:	Not Reported
Handler Date of Last Change:	20190729
Recognized Trader-Importer:	No
Recognized Trader-Exporter:	No
Importer of Spent Lead Acid Batteries:	No
Exporter of Spent Lead Acid Batteries:	No
Recycler Activity Without Storage:	No
Manifest Broker:	No
Sub-Part P Indicator:	No

Handler - Owner Operator:

Owner/Operator Indicator:	Owner
Owner/Operator Name:	KIMBERLY WILHELM
Legal Status:	Other
Date Became Current:	Not Reported
Date Ended Current:	Not Reported
Owner/Operator Address:	555 LAURIE LN, BLDG C
Owner/Operator City,State,Zip:	THOUSAND OAKS, CA 91360
Owner/Operator Telephone:	805-370-0721
Owner/Operator Telephone Ext:	Not Reported
Owner/Operator Fax:	Not Reported
Owner/Operator Email:	Not Reported

Owner/Operator Indicator:	Operator
Owner/Operator Name:	KIMBERLY WILHELM
Legal Status:	Other
Date Became Current:	Not Reported

KIMBERLY WILHELM, 555 LAURIE LN, BLDG C, THOUSAND OAKS, CA 91360 (Continued)

Date Ended Current:	Not Reported
Owner/Operator Address:	555 LAURIE LN, BLDG C
Owner/Operator City,State,Zip:	THOUSAND OAKS, CA 91360
Owner/Operator Telephone:	805-370-0721
Owner/Operator Telephone Ext:	Not Reported
Owner/Operator Fax:	Not Reported
Owner/Operator Email:	Not Reported

Historic Generators:

Receive Date:	20190626
Handler Name:	KIMBERLY WILHELM
Federal Waste Generator Description:	Not a generator, verified
State District Owner:	Not Reported
Large Quantity Handler of Universal Waste:	No
Recognized Trader Importer:	No
Recognized Trader Exporter:	No
Spent Lead Acid Battery Importer:	No
Spent Lead Acid Battery Exporter:	No
Current Record:	Yes
Non Storage Recycler Activity:	Not Reported
Electronic Manifest Broker:	Not Reported

List of NAICS Codes and Descriptions:

NAICS Code:	56299
NAICS Description:	ALL OTHER WASTE MANAGEMENT SERVICES

Facility Has Received Notices of Violations:

Violations:	No Violations Found

Evaluation Action Summary:

Evaluations:	No Evaluations Found

E MANIFEST: Other Ascertainable Records

Manifest Tracking Number:	020867636JJK
Last Updated Date:	20190909
Shipped Date:	20190820
Received Date:	20190823
Manifest Status:	Signed
Submission Type:	DataImage5Copy
Origin Type:	Service
Generator EPA ID:	CAC003021575
Generator Name:	KIMBERLY WILHELM
Generator Mail Street Number:	Not Reported
Generator Mail Street 1:	555 LAURIE LN, BLDG C
Generator Mail Street 2:	Not Reported
Generator Mail City:	THOUSAND OAKS

KIMBERLY WILHELM, 555 LAURIE LN, BLDG C, THOUSAND OAKS, CA 91360 (Continued)

Generator Mail State:	CA
Generator Mail Zip:	91360
Generator Location Street Number:	Not Reported
Generator Location Street 1:	555 LAURIE LN, BLDG C
Generator Location Street 2:	Not Reported
Generator Location City:	THOUSAND OAKS
Generator Location Zip:	91360
Generator Location State:	CA
Generator Contact Company Name:	Not Reported
Designated Facility EPA ID:	CAD009007626
Designated Facility Name:	AZUSA LAND RECLAMATION CO INC
Designated Facility Mail Street Number:	Not Reported
Designated Facility Mail Street 1:	Not Reported
Designated Facility Mail Street 2:	1211 W. GLADSTONE STREET
Designated Facility Mail City:	AZUSA
Designated Facility Mail Zip:	91702
Designated Facility Mail State:	CA
Designated Facility Location Street Number:	Not Reported
Designated Facility Location Street 1:	1211 W. GLADSTONE STREET
Designated Facility Location Street 2:	Not Reported
Designated Facility Location City:	AZUSA
Designated Facility Location Zip:	91702
Designated Facility Location State:	CA
Designated Facility Contact Company Name:	Not Reported
Manifest Residue Indicator:	N
Rejection Indicator:	N

State Waste:

Manifest Tracking Number:	020867636JJK
Waste Line Number:	1
State Waste Code Owner:	CA
State Waste Code:	151
State Waste:	Asbestos-containing waste

Transporter:

Manifest Tracking Number:	020867636JJK
Transporter Line Number:	1
Transporter EPA ID:	CAR000152058
Transporter Name:	EARTHWISE SERVICES LLC

Waste Line:

Manifest Tracking Number:	020867636JJK
Waste Line Number:	1
U.S. DOT Hazardous Indicator:	Y
U.S. DOT ID Number:	NA2212
U.S. DOT Description:	NA2212, Asbestos, 9, PG III, RQ

KIMBERLY WILHELM, 555 LAURIE LN, BLDG C, THOUSAND OAKS, CA 91360 (Continued)

Non-Hazardous Waste Description:	Not Reported
Number of Containers:	60
Container Type Code:	BA
Container Type Description:	Burlap, cloth, paper, or plastic bags
Waste Quantity:	3
Quantity Unit of Measure Code:	Y
Quantity Unit of Measure Description:	Cubic Yards
Waste Quantity, in Tons:	2.52
Acute Waste Quantity, in Tons:	0
Non-Acute Waste Quantity, in Tons:	2.52
Waste Quantity, in Kilograms:	2285.7156
Acute Waste Quantity, in Kilograms:	0
Non-Acute Waste Quantity, in Kilorgrams:	2285.7156
Management Method Code:	H132
Management Method Description:	LANDFILL (WITH PRIOR TREATMENT AND/OR STABILIZATION)
Waste Residue Indicator:	N
Quantity Discrepancy Indicator:	N
Waste Type Discrepancy Indicator:	N
Waste Density:	Not Reported
Waste Density Unit of Measure Code:	Not Reported
Waste Density Unit of Measure Description:	Not Reported
Form Code:	Not Reported
Form Code Description:	Not Reported
Source Code:	Not Reported
Source Code Description:	Not Reported
Waste Minimization Code:	Not Reported
Waste Minimization Code Description:	Not Reported
Consent Number:	Not Reported
EPA Waste Indicator:	N

BILTMORE ASSOCIATES 555 LAURIE LANE # H2, THOUSAND OAKS, CA, 91360		1026814954
▲ G28	N 1/10 - 1/3 (582 ft. / 0.11 mi.) 5 ft. Higher Elevation 749 ft. Above Sea Level	Other Ascertainable Records

Worksheet:

RCRA Listings: Other Ascertainable Records

Date Form Received by Agency:	20210701
Handler Name:	Biltmore Associates
Handler Address:	555 Laurie Lane # H2
Handler City,State,Zip:	THOUSAND OAKS, CA 91360
EPA ID:	CAC003127602
Contact Name:	KIMBERLY WILHELM
Contact Address:	11150 W OLYMPIC BLVD #970
Contact City,State,Zip:	LOS ANGELES, CA 90064
Contact Telephone:	805-495-3013

BILTMORE ASSOCIATES, 555 LAURIE LANE # H2, THOUSAND OAKS, CA 91360 (Continued)

Contact Fax:	Not Reported
Contact Email:	JALBOR@BURNS-ENVIRO.COM
Contact Title:	Not Reported
EPA Region:	09
Land Type:	Not Reported
Federal Waste Generator Description:	Not a generator, verified
Non-Notifier:	Not Reported
Biennial Report Cycle:	Not Reported
Accessibility:	Not Reported
Active Site Indicator:	Not Reported
State District Owner:	Not Reported
State District:	Not Reported
Mailing Address:	11150 W OLYMPIC BLVD #970
Mailing City,State,Zip:	LOS ANGELES, CA 90064
Owner Name:	Kimberly Wilhelm
Owner Type:	Other
Operator Name:	Kimberly Wilhelm
Operator Type:	Other
Short-Term Generator Activity:	No
Importer Activity:	No
Mixed Waste Generator:	No
Transporter Activity:	No
Transfer Facility Activity:	No
Recycler Activity with Storage:	No
Small Quantity On-Site Burner Exemption:	No
Smelting Melting and Refining Furnace Exemption:	No
Underground Injection Control:	No
Off-Site Waste Receipt:	No
Universal Waste Indicator:	No
Universal Waste Destination Facility:	No
Federal Universal Waste:	No
Active Site State-Reg Handler:	---
Federal Facility Indicator:	Not Reported
Hazardous Secondary Material Indicator:	N
Sub-Part K Indicator:	Not Reported
2018 GPRA Permit Baseline:	Not on the Baseline
2018 GPRA Renewals Baseline:	Not on the Baseline
202 GPRA Corrective Action Baseline:	No
Subject to Corrective Action Universe:	No
Non-TSDFs Where RCRA CA has Been Imposed Universe:	No
Corrective Action Priority Ranking:	No NCAPS ranking
Environmental Control Indicator:	No
Institutional Control Indicator:	No
Human Exposure Controls Indicator:	N/A
Groundwater Controls Indicator:	N/A
Significant Non-Complier Universe:	No

BILTMORE ASSOCIATES, 555 LAURIE LANE # H2, THOUSAND OAKS, CA 91360 (Continued)

Unaddressed Significant Non-Complier Universe:	No
Addressed Significant Non-Complier Universe:	No
Significant Non-Complier With a Compliance Schedule Universe:	No
Financial Assurance Required:	Not Reported
Handler Date of Last Change:	20210707
Recognized Trader-Importer:	No
Recognized Trader-Exporter:	No
Importer of Spent Lead Acid Batteries:	No
Exporter of Spent Lead Acid Batteries:	No
Recycler Activity Without Storage:	No
Manifest Broker:	No
Sub-Part P Indicator:	No

Handler - Owner Operator:

Owner/Operator Indicator:	Owner
Owner/Operator Name:	KIMBERLY WILHELM
Legal Status:	Other
Date Became Current:	Not Reported
Date Ended Current:	Not Reported
Owner/Operator Address:	11150 W OLYMPIC BLVD #970
Owner/Operator City,State,Zip:	LOS ANGELES, CA 90064
Owner/Operator Telephone:	805-495-3013
Owner/Operator Telephone Ext:	Not Reported
Owner/Operator Fax:	Not Reported
Owner/Operator Email:	Not Reported

Owner/Operator Indicator:	Operator
Owner/Operator Name:	KIMBERLY WILHELM
Legal Status:	Other
Date Became Current:	Not Reported
Date Ended Current:	Not Reported
Owner/Operator Address:	11150 W OLYMPIC BLVD #970
Owner/Operator City,State,Zip:	LOS ANGELES, CA 90064
Owner/Operator Telephone:	805-495-3013
Owner/Operator Telephone Ext:	Not Reported
Owner/Operator Fax:	Not Reported
Owner/Operator Email:	Not Reported

Historic Generators:

Receive Date:	20210701
Handler Name:	BILTMORE ASSOCIATES
Federal Waste Generator Description:	Not a generator, verified
State District Owner:	Not Reported
Large Quantity Handler of Universal Waste:	No
Recognized Trader Importer:	No
Recognized Trader Exporter:	No

BILTMORE ASSOCIATES, 555 LAURIE LANE # H2, THOUSAND OAKS, CA 91360 (Continued)

Spent Lead Acid Battery Importer:	No
Spent Lead Acid Battery Exporter:	No
Current Record:	Yes
Non Storage Recycler Activity:	No
Electronic Manifest Broker:	No

List of NAICS Codes and Descriptions:

NAICS Code:	56299
NAICS Description:	ALL OTHER WASTE MANAGEMENT SERVICES

Facility Has Received Notices of Violations:

Violations:	No Violations Found

Evaluation Action Summary:

Evaluations:	No Evaluations Found

E MANIFEST: Other Ascertainable Records

Manifest Tracking Number:	006848150GBF
Last Updated Date:	20211105
Shipped Date:	20210804
Received Date:	20210806
Manifest Status:	Signed
Submission Type:	DataImage5Copy
Origin Type:	Service
Generator EPA ID:	CAC003127602
Generator Name:	BILTMORE ASSOCIATES
Generator Mail Street Number:	Not Reported
Generator Mail Street 1:	555 LAURIE LANE # H2
Generator Mail Street 2:	Not Reported
Generator Mail City:	THOUSAND OAKS
Generator Mail State:	CA
Generator Mail Zip:	91360
Generator Location Street Number:	Not Reported
Generator Location Street 1:	11150 W OLYMPIC BLVD #970
Generator Location Street 2:	Not Reported
Generator Location City:	LOS ANGELES
Generator Location Zip:	90064
Generator Location State:	CA
Generator Contact Company Name:	Not Reported
Designated Facility EPA ID:	CAD009007626
Designated Facility Name:	Not Reported
Designated Facility Mail Street Number:	Not Reported
Designated Facility Mail Street 1:	Not Reported
Designated Facility Mail Street 2:	1211 W. GLADSTONE STREET
Designated Facility Mail City:	AZUSA
Designated Facility Mail Zip:	91702
Designated Facility Mail State:	CA

BILTMORE ASSOCIATES, 555 LAURIE LANE # H2, THOUSAND OAKS, CA 91360 (Continued)

Designated Facility Location Street Number:	Not Reported
Designated Facility Location Street 1:	1211 W. GLADSTONE STREET
Designated Facility Location Street 2:	Not Reported
Designated Facility Location City:	AZUSA
Designated Facility Location Zip:	91702
Designated Facility Location State:	CA
Designated Facility Contact Company Name:	AZUSA LAND RECLAMATION CO INC
Manifest Residue Indicator:	N
Rejection Indicator:	N
Manifest Tracking Number:	006835099GBF
Last Updated Date:	20210730
Shipped Date:	20210702
Received Date:	20210712
Manifest Status:	Signed
Submission Type:	DataImage5Copy
Origin Type:	Service
Generator EPA ID:	CAC003127602
Generator Name:	BILTMORE ASSOCIATES
Generator Mail Street Number:	Not Reported
Generator Mail Street 1:	555 LAURIE LANE # H2
Generator Mail Street 2:	Not Reported
Generator Mail City:	THOUSAND OAKS
Generator Mail State:	CA
Generator Mail Zip:	91360
Generator Location Street Number:	Not Reported
Generator Location Street 1:	11150 W OLYMPIC BLVD #970
Generator Location Street 2:	Not Reported
Generator Location City:	LOS ANGELES
Generator Location Zip:	90064
Generator Location State:	CA
Generator Contact Company Name:	Not Reported
Designated Facility EPA ID:	CAD009007626
Designated Facility Name:	Not Reported
Designated Facility Mail Street Number:	Not Reported
Designated Facility Mail Street 1:	Not Reported
Designated Facility Mail Street 2:	1211 W. GLADSTONE STREET
Designated Facility Mail City:	AZUSA
Designated Facility Mail Zip:	91702
Designated Facility Mail State:	CA
Designated Facility Location Street Number:	Not Reported
Designated Facility Location Street 1:	1211 W. GLADSTONE STREET
Designated Facility Location Street 2:	Not Reported
Designated Facility Location City:	AZUSA
Designated Facility Location Zip:	91702
Designated Facility Location State:	CA
Designated Facility Contact Company Name:	AZUSA LAND RECLAMATION CO INC

BILTMORE ASSOCIATES, 555 LAURIE LANE # H2, THOUSAND OAKS, CA 91360 (Continued)

Manifest Residue Indicator:	N
Rejection Indicator:	N

State Waste:

Manifest Tracking Number:	006835099GBF
Waste Line Number:	1
State Waste Code Owner:	CA
State Waste Code:	151
State Waste:	Asbestos-containing waste

Transporter:

Manifest Tracking Number:	006835099GBF
Transporter Line Number:	1
Transporter EPA ID:	CAL000395969
Transporter Name:	BURNS & PARTNERS INC
Manifest Tracking Number:	006835099GBF
Transporter Line Number:	2
Transporter EPA ID:	CAR000181891
Transporter Name:	USA WASTE OF CA INC DBA BDC SPECIAL WAST

Waste Line:

Manifest Tracking Number:	006835099GBF
Waste Line Number:	1
U.S. DOT Hazardous Indicator:	Y
U.S. DOT ID Number:	NA2212
U.S. DOT Description:	NA2212, Asbestos, 9, PG III, RQ
Non-Hazardous Waste Description:	Not Reported
Number of Containers:	20
Container Type Code:	BA
Container Type Description:	Burlap, cloth, paper, or plastic bags
Waste Quantity:	2
Quantity Unit of Measure Code:	Y
Quantity Unit of Measure Description:	Cubic Yards
Waste Quantity, in Tons:	1.68
Acute Waste Quantity, in Tons:	0
Non-Acute Waste Quantity, in Tons:	1.68
Waste Quantity, in Kilograms:	1523.8104
Acute Waste Quantity, in Kilograms:	0
Non-Acute Waste Quantity, in Kilorgrams:	1523.8104
Management Method Code:	H132
Management Method Description:	LANDFILL (WITH PRIOR TREATMENT AND/OR STABILIZATION)
Waste Residue Indicator:	N
Quantity Discrepancy Indicator:	N
Waste Type Discrepancy Indicator:	N
Waste Density:	Not Reported
Waste Density Unit of Measure Code:	Not Reported
Waste Density Unit of Measure Description:	Not Reported

BILTMORE ASSOCIATES, 555 LAURIE LANE # H2, THOUSAND OAKS, CA 91360 (Continued)

Form Code:	Not Reported
Form Code Description:	Not Reported
Source Code:	Not Reported
Source Code Description:	Not Reported
Waste Minimization Code:	Not Reported
Waste Minimization Code Description:	Not Reported
Consent Number:	Not Reported
EPA Waste Indicator:	N

BILTMORE ASSOCIATES 555 LAURIE LANE #N03, THOUSAND OAKS, CA, 91360		1027525207
▲ G29	N 1/10 - 1/3 (582 ft. / 0.11 mi.)	Other Ascertainable Records
	5 ft. Higher Elevation 749 ft. Above Sea Level	

Worksheet:

RCRA Listings: Other Ascertainable Records

Date Form Received by Agency:	20230214
Handler Name:	Biltmore Associates
Handler Address:	555 Laurie Lane #N03
Handler City,State,Zip:	THOUSAND OAKS, CA 91360
EPA ID:	CAC003217775
Contact Name:	HOLLY BROXTERMAN
Contact Address:	555 LAURIE LANE #N03
Contact City,State,Zip:	THOUSAND OAKS, CA 91360
Contact Telephone:	818-495-3013
Contact Fax:	Not Reported
Contact Email:	FAVILA@BURNS-ENVIRO.COM
Contact Title:	Not Reported
EPA Region:	09
Land Type:	Not Reported
Federal Waste Generator Description:	Not a generator, verified
Non-Notifier:	Not Reported
Biennial Report Cycle:	Not Reported
Accessibility:	Not Reported
Active Site Indicator:	Not Reported
State District Owner:	Not Reported
State District:	Not Reported
Mailing Address:	555 LAURIE LANE #N03
Mailing City,State,Zip:	THOUSAND OAKS, CA 91360
Owner Name:	Biltmore Associates
Owner Type:	Other
Operator Name:	Holly Broxterman
Operator Type:	Other
Short-Term Generator Activity:	No
Importer Activity:	No
Mixed Waste Generator:	No
Transporter Activity:	No

BILTMORE ASSOCIATES, 555 LAURIE LANE #N03, THOUSAND OAKS, CA 91360 (Continued)

Transfer Facility Activity:	No
Recycler Activity with Storage:	No
Small Quantity On-Site Burner Exemption:	No
Smelting Melting and Refining Furnace Exemption:	No
Underground Injection Control:	No
Off-Site Waste Receipt:	No
Universal Waste Indicator:	No
Universal Waste Destination Facility:	No
Federal Universal Waste:	No
Active Site State-Reg Handler:	---
Federal Facility Indicator:	Not Reported
Hazardous Secondary Material Indicator:	N
Sub-Part K Indicator:	Not Reported
2018 GPRA Permit Baseline:	Not on the Baseline
2018 GPRA Renewals Baseline:	Not on the Baseline
202 GPRA Corrective Action Baseline:	No
Subject to Corrective Action Universe:	No
Non-TSDFs Where RCRA CA has Been Imposed Universe:	No
Corrective Action Priority Ranking:	No NCAPS ranking
Environmental Control Indicator:	No
Institutional Control Indicator:	No
Human Exposure Controls Indicator:	N/A
Groundwater Controls Indicator:	N/A
Significant Non-Complier Universe:	No
Unaddressed Significant Non-Complier Universe:	No
Addressed Significant Non-Complier Universe:	No
Significant Non-Complier With a Compliance Schedule Universe:	No
Financial Assurance Required:	Not Reported
Handler Date of Last Change:	20230214
Recognized Trader-Importer:	No
Recognized Trader-Exporter:	No
Importer of Spent Lead Acid Batteries:	No
Exporter of Spent Lead Acid Batteries:	No
Recycler Activity Without Storage:	No
Manifest Broker:	No
Sub-Part P Indicator:	No

Handler - Owner Operator:

Owner/Operator Indicator:	Operator
Owner/Operator Name:	HOLLY BROXTERMAN
Legal Status:	Other
Date Became Current:	Not Reported
Date Ended Current:	Not Reported

BILTMORE ASSOCIATES, 555 LAURIE LANE #N03, THOUSAND OAKS, CA 91360 (Continued)

Owner/Operator Address:	555 LAURIE LANE #N03
Owner/Operator City,State,Zip:	THOUSAND OAKS, CA 91360
Owner/Operator Telephone:	818-495-3013
Owner/Operator Telephone Ext:	Not Reported
Owner/Operator Fax:	Not Reported
Owner/Operator Email:	Not Reported
Owner/Operator Indicator:	Owner
Owner/Operator Name:	BILTMORE ASSOCIATES
Legal Status:	Other
Date Became Current:	Not Reported
Date Ended Current:	Not Reported
Owner/Operator Address:	555 LAURIE LANE #N03
Owner/Operator City,State,Zip:	THOUSAND OAKS, CA 91360
Owner/Operator Telephone:	818-495-3013
Owner/Operator Telephone Ext:	Not Reported
Owner/Operator Fax:	Not Reported
Owner/Operator Email:	Not Reported

Historic Generators:

Receive Date:	20230214
Handler Name:	BILTMORE ASSOCIATES
Federal Waste Generator Description:	Not a generator, verified
State District Owner:	Not Reported
Large Quantity Handler of Universal Waste:	No
Recognized Trader Importer:	No
Recognized Trader Exporter:	No
Spent Lead Acid Battery Importer:	No
Spent Lead Acid Battery Exporter:	No
Current Record:	Yes
Non Storage Recycler Activity:	No
Electronic Manifest Broker:	No

List of NAICS Codes and Descriptions:

NAICS Code:	56299
NAICS Description:	ALL OTHER WASTE MANAGEMENT SERVICES

Facility Has Received Notices of Violations:

Violations:	No Violations Found

Evaluation Action Summary:

Evaluations:	No Evaluations Found

E MANIFEST: Other Ascertainable Records

Manifest Tracking Number:	007273906GBF
Last Updated Date:	20230303
Shipped Date:	20230215

BILTMORE ASSOCIATES, 555 LAURIE LANE #N03, THOUSAND OAKS, CA 91360 (Continued)

Received Date:	20230220
Manifest Status:	Signed
Submission Type:	DataImage5Copy
Origin Type:	Service
Generator EPA ID:	CAC003217775
Generator Name:	BILTMORE ASSOCIATES
Generator Mail Street Number:	Not Reported
Generator Mail Street 1:	555 LAURIE LANE #N03
Generator Mail Street 2:	Not Reported
Generator Mail City:	THOUSAND OAKS
Generator Mail State:	CA
Generator Mail Zip:	91360
Generator Location Street Number:	Not Reported
Generator Location Street 1:	555 LAURIE LANE #N03
Generator Location Street 2:	Not Reported
Generator Location City:	THOUSAND OAKS
Generator Location Zip:	91360
Generator Location State:	CA
Generator Contact Company Name:	Not Reported
Designated Facility EPA ID:	CAD009007626
Designated Facility Name:	Not Reported
Designated Facility Mail Street Number:	Not Reported
Designated Facility Mail Street 1:	Not Reported
Designated Facility Mail Street 2:	1211 W. GLADSTONE STREET
Designated Facility Mail City:	AZUSA
Designated Facility Mail Zip:	91702
Designated Facility Mail State:	CA
Designated Facility Location Street Number:	Not Reported
Designated Facility Location Street 1:	1211 W. GLADSTONE STREET
Designated Facility Location Street 2:	Not Reported
Designated Facility Location City:	AZUSA
Designated Facility Location Zip:	91702
Designated Facility Location State:	CA
Designated Facility Contact Company Name:	AZUSA LAND RECLAMATION CO INC
Manifest Residue Indicator:	N
Rejection Indicator:	N
Manifest Tracking Number:	007273976GBF
Last Updated Date:	20230316
Shipped Date:	20230302
Received Date:	20230303
Manifest Status:	Signed
Submission Type:	DataImage5Copy
Origin Type:	Service
Generator EPA ID:	CAC003217775
Generator Name:	BILTMORE ASSOCIATES
Generator Mail Street Number:	Not Reported
Generator Mail Street 1:	555 LAURIE LANE #N03

BILTMORE ASSOCIATES, 555 LAURIE LANE #N03, THOUSAND OAKS, CA 91360 (Continued)

Generator Mail Street 2:	Not Reported
Generator Mail City:	THOUSAND OAKS
Generator Mail State:	CA
Generator Mail Zip:	91360
Generator Location Street Number:	Not Reported
Generator Location Street 1:	555 LAURIE LANE #N03
Generator Location Street 2:	Not Reported
Generator Location City:	THOUSAND OAKS
Generator Location Zip:	91360
Generator Location State:	CA
Generator Contact Company Name:	Not Reported
Designated Facility EPA ID:	CAD009007626
Designated Facility Name:	Not Reported
Designated Facility Mail Street Number:	Not Reported
Designated Facility Mail Street 1:	Not Reported
Designated Facility Mail Street 2:	1211 W. GLADSTONE STREET
Designated Facility Mail City:	AZUSA
Designated Facility Mail Zip:	91702
Designated Facility Mail State:	CA
Designated Facility Location Street Number:	Not Reported
Designated Facility Location Street 1:	1211 W. GLADSTONE STREET
Designated Facility Location Street 2:	Not Reported
Designated Facility Location City:	AZUSA
Designated Facility Location Zip:	91702
Designated Facility Location State:	CA
Designated Facility Contact Company Name:	AZUSA LAND RECLAMATION CO INC
Manifest Residue Indicator:	N
Rejection Indicator:	N

State Waste:

Manifest Tracking Number:	007273976GBF
Waste Line Number:	1
State Waste Code Owner:	CA
State Waste Code:	151
State Waste:	Asbestos-containing waste

Transporter:

Manifest Tracking Number:	007273976GBF
Transporter Line Number:	1
Transporter EPA ID:	CAL000395969
Transporter Name:	BURNS & PARTNERS INC
Manifest Tracking Number:	007273976GBF
Transporter Line Number:	2
Transporter EPA ID:	CAR000181891
Transporter Name:	USA WASTE OF CA INC DBA BDC SPECIAL WAST

BILTMORE ASSOCIATES, 555 LAURIE LANE #N03, THOUSAND OAKS, CA 91360 (Continued)

Waste Line:

Manifest Tracking Number:	007273976GBF
Waste Line Number:	1
U.S. DOT Hazardous Indicator:	Y
U.S. DOT ID Number:	NA2212
U.S. DOT Description:	NA2212, Asbestos, 9, PG III, RQ
Non-Hazardous Waste Description:	Not Reported
Number of Containers:	17
Container Type Code:	BA
Container Type Description:	Burlap, cloth, paper, or plastic bags
Waste Quantity:	1
Quantity Unit of Measure Code:	Y
Quantity Unit of Measure Description:	Cubic Yards
Waste Quantity, in Tons:	0.84
Acute Waste Quantity, in Tons:	0
Non-Acute Waste Quantity, in Tons:	0.84
Waste Quantity, in Kilograms:	761.9052
Acute Waste Quantity, in Kilograms:	0
Non-Acute Waste Quantity, in Kilorgrams:	761.9052
Management Method Code:	H132
Management Method Description:	LANDFILL (WITH PRIOR TREATMENT AND/OR STABILIZATION)
Waste Residue Indicator:	N
Quantity Discrepancy Indicator:	N
Waste Type Discrepancy Indicator:	N
Waste Density:	Not Reported
Waste Density Unit of Measure Code:	Not Reported
Waste Density Unit of Measure Description:	Not Reported
Form Code:	Not Reported
Form Code Description:	Not Reported
Source Code:	Not Reported
Source Code Description:	Not Reported
Waste Minimization Code:	Not Reported
Waste Minimization Code Description:	Not Reported
Consent Number:	Not Reported
EPA Waste Indicator:	N

CHEVRON #9-7157 398 MOORPARK RD, THOUSAND OAKS, CA, 91360			1028933827
◆ I30	NW 1/10 - 1/3	(674 ft. / 0.128 mi.)	Other Ascertainable Records
	3 ft. Lower Elevation	741 ft. Above Sea Level	

Worksheet:

UST FINDER RELEASE: Other Ascertainable Records

Object ID:	58402
Facility ID:	Not Reported

CHEVRON #9-7157, 398 MOORPARK RD, THOUSAND OAKS, CA 91360 (Continued)

Lust ID:	CAT0611100007
Name:	CHEVRON #9-7157
Address:	398 MOORPARK RD
City,State,Zip:	THOUSAND OAKS, CA 91360
Address Match Type:	PointAddress
Reported Date:	Not Reported
Status:	No Further Action
Substance:	Not Reported
Population within 1500ft:	1650
Domestic Wells within 1500ft:	5
Land Use:	Developed, Medium Intensity
Within SPA:	No
SPA PWS Facility ID:	Not Reported
SPA Water Type:	Not Reported
SPA Facility Type:	Not Reported
SPA HUC12:	Not Reported
Within WHPA:	No
WHPA PWS Facility ID:	Not Reported
WHPA Water Type:	Not Reported
WHPA Facility Type:	Not Reported
WHPA HUC12:	Not Reported
Within 100yr Floodplain:	No
Tribe:	Not Reported
EPA Region:	9
NFA Letter 1:	Not Reported
NFA Letter 2:	Not Reported
NFA Letter 3:	Not Reported
NFA Letter 4:	Not Reported
Closed With Residual Contaminate:	Not Reported
Coordinate Source:	Geocode
X Coord:	-118.87536
Y Coord:	34.18382
Latitude:	34.1838199999999
Longitude:	-118.87536

CHEVRON #9-7157 398 MOORPARK RD, THOUSAND OAKS, CA, 91360			S102427350
◆ I31	NW 1/10 - 1/3	(674 ft. / 0.128 mi.)	Lists of state and tribal leaking storage tanks Other Ascertainable Records
	3 ft. Lower Elevation	741 ft. Above Sea Level	

Worksheet:

LUST: Lists of state and tribal leaking storage tanks

Name:	CHEVRON #9-7157
Address:	398 MOORPARK RD
City,State,Zip:	THOUSAND OAKS, CA 91360
Lead Agency:	LOS ANGELES RWQCB (REGION 4)
Case Type:	LUST Cleanup Site

CHEVRON #9-7157, 398 MOORPARK RD, THOUSAND OAKS, CA 91360 (Continued)

Geo Track:	http://geotracker.waterboards.ca.gov/profile_report.asp?global_id=T0611100007
Global Id:	T0611100007
Latitude:	34.183654
Longitude:	-118.874007
Status:	Completed - Case Closed
Status Date:	02/06/1998
Case Worker:	Not Reported
RB Case Number:	913600098
Local Agency:	Not Reported
File Location:	Not Reported
Local Case Number:	Not Reported
Potential Media Affect:	Aquifer used for drinking water supply
Potential Contaminants of Concern:	Gasoline
EPA Region:	9
Coordinate Source:	Google Geocode
Cuf Case:	YES
Quantity Released Gallons:	Not Reported
Begin Date:	05/22/1986
Leak Reported Date:	06/02/1986
How Discovered:	Tank Closure
How Discovered Description:	Not Reported
Discharge Source:	Tank
Discharge Cause:	Corrosion
Stop Method:	Not Reported
Stop Description:	Not Reported
No Further Action Date:	02/06/1998
CA Water Watershed Name:	Calleguas - Calleguas-Conejo - Thousand Oaks (408.28)
Dwr Groundwater Subbasin Name:	Conejo (4-010)
Disadvantaged Community:	Not Reported
CA Enviroscreen 3 Score:	46-50%
CA Enviroscreen 4 Score:	55-60%
Military DOD Site:	No
Facility Project Subtype:	Not Reported
RWQCB Region:	LOS ANGELES RWQCB (REGION 4)
Site History:	Not Reported

LUST:

Global Id:	T0611100007
Action Type:	Other
Date:	05/22/1986
Action:	Leak Discovery
Global Id:	T0611100007
Action Type:	Other
Date:	05/22/1986
Action:	Leak Stopped
Global Id:	T0611100007
Action Type:	ENFORCEMENT
Date:	02/06/1998
Action:	Closure/No Further Action Letter

CHEVRON #9-7157, 398 MOORPARK RD, THOUSAND OAKS, CA 91360 (Continued)

Global Id:	T0611100007
Action Type:	Other
Date:	06/02/1986
Action:	Leak Reported

LUST:

Global Id:	T0611100007
Status:	Open - Case Begin Date
Status Date:	05/22/1986
Global Id:	T0611100007
Status:	Open - Site Assessment
Status Date:	08/25/1986
Global Id:	T0611100007
Status:	Open - Remediation
Status Date:	06/28/1991
Global Id:	T0611100007
Status:	Completed - Case Closed
Status Date:	02/06/1998

LUST REG 4:

Region:	4
Regional Board:	04
County:	Ventura
Facility Id:	913600098
Status:	Case Closed
Substance:	Gasoline
Substance Quantity:	Not Reported
Local Case No:	Not Reported
Case Type:	Groundwater
Abatement Method Used at the Site:	GTFP
Global ID:	T0611100007
W Global ID:	Not Reported
Staff:	JD
Local Agency:	56000L
Cross Street:	BRAZIL
Enforcement Type:	Not Reported
Date Leak Discovered:	5/22/1986
Date Leak First Reported:	6/2/1986
Date Leak Record Entered:	8/3/1987
Date Confirmation Began:	Not Reported
Date Leak Stopped:	5/22/1986
Date Case Last Changed on Database:	6/15/1998
Date the Case was Closed:	2/6/1998
How Leak Discovered:	Tank Closure
How Leak Stopped:	Not Reported
Cause of Leak:	Corrosion

CHEVRON #9-7157, 398 MOORPARK RD, THOUSAND OAKS, CA 91360 (Continued)

Leak Source:	Tank
Operator:	OLD CASE #906310043
Water System:	Not Reported
Well Name:	Not Reported
Approx. Dist To Production Well (ft):	9322.767238761405421210161351
Source of Cleanup Funding:	Tank
Preliminary Site Assessment Workplan Submitted:	Not Reported
Preliminary Site Assessment Began:	Not Reported
Pollution Characterization Began:	8/25/1986
Remediation Plan Submitted:	Not Reported
Remedial Action Underway:	6/28/1991
Post Remedial Action Monitoring Began:	Not Reported
Enforcement Action Date:	Not Reported
Historical Max MTBE Date:	1/1/1965
Hist Max MTBE Conc in Groundwater:	650
Hist Max MTBE Conc in Soil:	Not Reported
Significant Interim Remedial Action Taken:	Yes
GW Qualifier:	Not Reported
Soil Qualifier:	Not Reported
Organization:	Not Reported
Owner Contact:	Not Reported
Responsible Party:	CHEVRON USA, INC
RP Address:	PO BOX 2833, LA HABRA, CA 90631
Program:	LUST
Lat/Long:	34.1840692 / -1
Local Agency Staff:	EHD
Beneficial Use:	Not Reported
Priority:	Not Reported
Cleanup Fund Id:	Not Reported
Suspended:	Not Reported
Assigned Name:	Not Reported
Summary:	08/05/97 - GROUND WATER MONITORIGN RPT 02/02/98 - SITE SUMMARY REPORT 06/15/98 - REMEDIATION COMPOUND AND WELL ABANDONMENT RPT (650 PPB IN WELL MW-3)

VENTURA CO. BWT: Other Ascertainable Records

Name:	CHEVRON #9-7157
Address:	398 MOORPARK RD
City,State,Zip:	THOUSAND OAKS, CA
Facility ID:	HM 916
Program:	Not Reported

CORTESE: Other Ascertainable Records

Name:	CHEVRON #9-7157
Address:	398 MOORPARK RD
City,State,Zip:	THOUSAND OAKS, CA 91360
Region:	CORTESE
Envirostor Id:	Not Reported

CHEVRON #9-7157, 398 MOORPARK RD, THOUSAND OAKS, CA 91360 (Continued)

Global ID:	T0611100007
Site/Facility Type:	LUST CLEANUP SITE
Cleanup Status:	COMPLETED - CASE CLOSED
Status Date:	Not Reported
Site Code:	Not Reported
Latitude:	Not Reported
Longitude:	Not Reported
Owner:	Not Reported
Enf Type:	Not Reported
Swat R:	Not Reported
Flag:	active
Order No:	Not Reported
Waste Discharge System No:	Not Reported
Effective Date:	Not Reported
Region 2:	Not Reported
WID Id:	Not Reported
Solid Waste Id No:	Not Reported
Waste Management Uit Name:	Not Reported
File Name:	Active Open

HIST CORTESE: Other Ascertainable Records

edr_fname:	CHEVRON #9-7157
edr_fadd1:	398 MOORPARK
City,State,Zip:	THOUSAND OAKS, CA 90631
Region:	CORTESE
Facility County Code:	56
Reg By:	LTNKA
Reg Id:	913600098

CERS: Other Ascertainable Records

Name:	CHEVRON #9-7157
Address:	398 MOORPARK RD
City,State,Zip:	THOUSAND OAKS, CA 91360
Site ID:	720397
CERS ID:	T0611100007
CERS Description:	Leaking Underground Storage Tank Cleanup Site

WILBUR OAKS APARTMENTS 384 EAST WILBUR RD #384-205, THOUSAND OAKS, CA, 91360			1027212071
▲ N32	NNE 1/10 - 1/3	(946 ft. / 0.179 mi.)	Other Ascertainable Records
	6 ft. Higher Elevation	750 ft. Above Sea Level	

Worksheet:

RCRA Listings: Other Ascertainable Records

Date Form Received by Agency:	20220517
Handler Name:	Wilbur Oaks Apartments

WILBUR OAKS APARTMENTS, 384 EAST WILBUR RD #384-205, THOUSAND OAKS, CA 91360 (Continued)

Handler Address:	384 East Wilbur Rd #384-205
Handler City,State,Zip:	THOUSAND OAKS, CA 91360
EPA ID:	CAC003176549
Contact Name:	LYNDA PETERS
Contact Address:	384 EAST WILBUR RD #384-205
Contact City,State,Zip:	THOUSAND OAKS, CA 91360
Contact Telephone:	805-495-4865
Contact Fax:	Not Reported
Contact Email:	LYNDA@OAKSMGMT.COM
Contact Title:	Not Reported
EPA Region:	09
Land Type:	Not Reported
Federal Waste Generator Description:	Not a generator, verified
Non-Notifier:	Not Reported
Biennial Report Cycle:	Not Reported
Accessibility:	Not Reported
Active Site Indicator:	Not Reported
State District Owner:	Not Reported
State District:	Not Reported
Mailing Address:	384 EAST WILBUR RD #384-205
Mailing City,State,Zip:	THOUSAND OAKS, CA 91360
Owner Name:	Wilbur Oaks Apartments
Owner Type:	Other
Operator Name:	Lynda Peters
Operator Type:	Other
Short-Term Generator Activity:	No
Importer Activity:	No
Mixed Waste Generator:	No
Transporter Activity:	No
Transfer Facility Activity:	No
Recycler Activity with Storage:	No
Small Quantity On-Site Burner Exemption:	No
Smelting Melting and Refining Furnace Exemption:	No
Underground Injection Control:	No
Off-Site Waste Receipt:	No
Universal Waste Indicator:	No
Universal Waste Destination Facility:	No
Federal Universal Waste:	No
Active Site State-Reg Handler:	---
Federal Facility Indicator:	Not Reported
Hazardous Secondary Material Indicator:	N
Sub-Part K Indicator:	Not Reported
2018 GPRA Permit Baseline:	Not on the Baseline
2018 GPRA Renewals Baseline:	Not on the Baseline
202 GPRA Corrective Action Baseline:	No
Subject to Corrective Action Universe:	No
Non-TSDFs Where RCRA CA has Been Imposed Universe:	No

WILBUR OAKS APARTMENTS, 384 EAST WILBUR RD #384-205, THOUSAND OAKS, CA 91360 (Continued)

Corrective Action Priority Ranking:	No NCAPS ranking
Environmental Control Indicator:	No
Institutional Control Indicator:	No
Human Exposure Controls Indicator:	N/A
Groundwater Controls Indicator:	N/A
Significant Non-Complier Universe:	No
Unaddressed Significant Non-Complier Universe:	No
Addressed Significant Non-Complier Universe:	No
Significant Non-Complier With a Compliance Schedule Universe:	No
Financial Assurance Required:	Not Reported
Handler Date of Last Change:	20220518
Recognized Trader-Importer:	No
Recognized Trader-Exporter:	No
Importer of Spent Lead Acid Batteries:	No
Exporter of Spent Lead Acid Batteries:	No
Recycler Activity Without Storage:	No
Manifest Broker:	No
Sub-Part P Indicator:	No

Handler - Owner Operator:

Owner/Operator Indicator:	Operator
Owner/Operator Name:	LYNDA PETERS
Legal Status:	Other
Date Became Current:	Not Reported
Date Ended Current:	Not Reported
Owner/Operator Address:	384 EAST WILBUR RD #384-205
Owner/Operator City,State,Zip:	THOUSAND OAKS, CA 91360
Owner/Operator Telephone:	805-495-4865
Owner/Operator Telephone Ext:	Not Reported
Owner/Operator Fax:	Not Reported
Owner/Operator Email:	Not Reported

Owner/Operator Indicator:	Owner
Owner/Operator Name:	WILBUR OAKS APARTMENTS
Legal Status:	Other
Date Became Current:	Not Reported
Date Ended Current:	Not Reported
Owner/Operator Address:	384 EAST WILBUR RD #384-205
Owner/Operator City,State,Zip:	THOUSAND OAKS, CA 91360
Owner/Operator Telephone:	805-495-4865
Owner/Operator Telephone Ext:	Not Reported
Owner/Operator Fax:	Not Reported
Owner/Operator Email:	Not Reported

Historic Generators:

Receive Date:	20220517

WILBUR OAKS APARTMENTS, 384 EAST WILBUR RD #384-205, THOUSAND OAKS, CA 91360 (Continued)

Handler Name:	WILBUR OAKS APARTMENTS
Federal Waste Generator Description:	Not a generator, verified
State District Owner:	Not Reported
Large Quantity Handler of Universal Waste:	No
Recognized Trader Importer:	No
Recognized Trader Exporter:	No
Spent Lead Acid Battery Importer:	No
Spent Lead Acid Battery Exporter:	No
Current Record:	Yes
Non Storage Recycler Activity:	No
Electronic Manifest Broker:	No

List of NAICS Codes and Descriptions:

NAICS Code:	56299
NAICS Description:	ALL OTHER WASTE MANAGEMENT SERVICES

Facility Has Received Notices of Violations:

Violations:	No Violations Found

Evaluation Action Summary:

Evaluations:	No Evaluations Found

E MANIFEST: Other Ascertainable Records

Manifest Tracking Number:	023997483JJK
Last Updated Date:	20220623
Shipped Date:	20220526
Received Date:	20220603
Manifest Status:	Signed
Submission Type:	DataImage5Copy
Origin Type:	Service
Generator EPA ID:	CAC003176549
Generator Name:	WILBUR OAKS APARTMENTS
Generator Mail Street Number:	Not Reported
Generator Mail Street 1:	384 EAST WILBUR RD #384-205
Generator Mail Street 2:	Not Reported
Generator Mail City:	THOUSAND OAKS
Generator Mail State:	CA
Generator Mail Zip:	91360
Generator Location Street Number:	Not Reported
Generator Location Street 1:	384 EAST WILBUR RD #384-205
Generator Location Street 2:	Not Reported
Generator Location City:	THOUSAND OAKS
Generator Location Zip:	91360
Generator Location State:	CA
Generator Contact Company Name:	Not Reported
Designated Facility EPA ID:	CAD009007626
Designated Facility Name:	AZUSA LAND RECLAMATION CO INC

WILBUR OAKS APARTMENTS, 384 EAST WILBUR RD #384-205, THOUSAND OAKS, CA 91360 (Continued)

Designated Facility Mail Street Number:	Not Reported
Designated Facility Mail Street 1:	Not Reported
Designated Facility Mail Street 2:	1211 W. GLADSTONE STREET
Designated Facility Mail City:	AZUSA
Designated Facility Mail Zip:	91702
Designated Facility Mail State:	CA
Designated Facility Location Street Number:	Not Reported
Designated Facility Location Street 1:	1211 W. GLADSTONE STREET
Designated Facility Location Street 2:	Not Reported
Designated Facility Location City:	AZUSA
Designated Facility Location Zip:	91702
Designated Facility Location State:	CA
Designated Facility Contact Company Name:	Not Reported
Manifest Residue Indicator:	N
Rejection Indicator:	N

State Waste:

Manifest Tracking Number:	023997483JJK
Waste Line Number:	1
State Waste Code Owner:	CA
State Waste Code:	151
State Waste:	Asbestos-containing waste

Transporter:

Manifest Tracking Number:	023997483JJK
Transporter Line Number:	1
Transporter EPA ID:	CAR000280651
Transporter Name:	MEDICAL BIOWASTE SOLUTIONS INC

Waste Line:

Manifest Tracking Number:	023997483JJK
Waste Line Number:	1
U.S. DOT Hazardous Indicator:	Y
U.S. DOT ID Number:	NA2212
U.S. DOT Description:	NA2212, Asbestos, 9, PG III
Non-Hazardous Waste Description:	Not Reported
Number of Containers:	10
Container Type Code:	BA
Container Type Description:	Burlap, cloth, paper, or plastic bags
Waste Quantity:	1
Quantity Unit of Measure Code:	Y
Quantity Unit of Measure Description:	Cubic Yards
Waste Quantity, in Tons:	0.84
Acute Waste Quantity, in Tons:	0
Non-Acute Waste Quantity, in Tons:	0.84
Waste Quantity, in Kilograms:	761.9052

WILBUR OAKS APARTMENTS, 384 EAST WILBUR RD #384-205, THOUSAND OAKS, CA 91360 (Continued)

Acute Waste Quantity, in Kilograms:	0
Non-Acute Waste Quantity, in Kilorgrams:	761.9052
Management Method Code:	H132
Management Method Description:	LANDFILL (WITH PRIOR TREATMENT AND/OR STABILIZATION)
Waste Residue Indicator:	N
Quantity Discrepancy Indicator:	N
Waste Type Discrepancy Indicator:	N
Waste Density:	Not Reported
Waste Density Unit of Measure Code:	Not Reported
Waste Density Unit of Measure Description:	Not Reported
Form Code:	Not Reported
Form Code Description:	Not Reported
Source Code:	Not Reported
Source Code Description:	Not Reported
Waste Minimization Code:	Not Reported
Waste Minimization Code Description:	Not Reported
Consent Number:	Not Reported
EPA Waste Indicator:	N

WILBUR OAKS APARTMENTS 388 E. WILBUR RD #388-103, THOUSAND OAKS, CA, 91360		1027523403
▲ N33	NNE 1/10 - 1/3 (948 ft. / 0.18 mi.)	Other Ascertainable Records
	6 ft. Higher Elevation 750 ft. Above Sea Level	

Worksheet:

RCRA Listings: Other Ascertainable Records

Date Form Received by Agency:	20230203
Handler Name:	Wilbur Oaks Apartments
Handler Address:	388 E. Wilbur Rd #388-103
Handler City,State,Zip:	THOUSAND OAKS, CA 91360
EPA ID:	CAC003215813
Contact Name:	MICHAEL RUSKE
Contact Address:	388 E. WILBUR RD #388-103
Contact City,State,Zip:	THOUSAND OAKS, CA 91360
Contact Telephone:	805-496-8486
Contact Fax:	Not Reported
Contact Email:	MICHAEL@OAKSMGMT.COM
Contact Title:	Not Reported
EPA Region:	09
Land Type:	Not Reported
Federal Waste Generator Description:	Not a generator, verified
Non-Notifier:	Not Reported
Biennial Report Cycle:	Not Reported
Accessibility:	Not Reported
Active Site Indicator:	Not Reported
State District Owner:	Not Reported

WILBUR OAKS APARTMENTS, 388 E. WILBUR RD #388-103, THOUSAND OAKS, CA 91360 (Continued)

State District:	Not Reported
Mailing Address:	388 E. WILBUR RD #388-103
Mailing City,State,Zip:	THOUSAND OAKS, CA 91360
Owner Name:	Wilbur Oaks Apartments
Owner Type:	Other
Operator Name:	Michael Ruske
Operator Type:	Other
Short-Term Generator Activity:	No
Importer Activity:	No
Mixed Waste Generator:	No
Transporter Activity:	No
Transfer Facility Activity:	No
Recycler Activity with Storage:	No
Small Quantity On-Site Burner Exemption:	No
Smelting Melting and Refining Furnace Exemption:	No
Underground Injection Control:	No
Off-Site Waste Receipt:	No
Universal Waste Indicator:	No
Universal Waste Destination Facility:	No
Federal Universal Waste:	No
Active Site State-Reg Handler:	---
Federal Facility Indicator:	Not Reported
Hazardous Secondary Material Indicator:	N
Sub-Part K Indicator:	Not Reported
2018 GPRA Permit Baseline:	Not on the Baseline
2018 GPRA Renewals Baseline:	Not on the Baseline
202 GPRA Corrective Action Baseline:	No
Subject to Corrective Action Universe:	No
Non-TSDFs Where RCRA CA has Been Imposed Universe:	No
Corrective Action Priority Ranking:	No NCAPS ranking
Environmental Control Indicator:	No
Institutional Control Indicator:	No
Human Exposure Controls Indicator:	N/A
Groundwater Controls Indicator:	N/A
Significant Non-Complier Universe:	No
Unaddressed Significant Non-Complier Universe:	No
Addressed Significant Non-Complier Universe:	No
Significant Non-Complier With a Compliance Schedule Universe:	No
Financial Assurance Required:	Not Reported
Handler Date of Last Change:	20230203
Recognized Trader-Importer:	No
Recognized Trader-Exporter:	No
Importer of Spent Lead Acid Batteries:	No
Exporter of Spent Lead Acid Batteries:	No

WILBUR OAKS APARTMENTS, 388 E. WILBUR RD #388-103, THOUSAND OAKS, CA 91360 (Continued)

Recycler Activity Without Storage:	No
Manifest Broker:	No
Sub-Part P Indicator:	No

Handler - Owner Operator:

Owner/Operator Indicator:	Owner
Owner/Operator Name:	WILBUR OAKS APARTMENTS
Legal Status:	Other
Date Became Current:	Not Reported
Date Ended Current:	Not Reported
Owner/Operator Address:	388 E. WILBUR RD #388-103
Owner/Operator City,State,Zip:	THOUSAND OAKS, CA 91360
Owner/Operator Telephone:	805-496-8486
Owner/Operator Telephone Ext:	Not Reported
Owner/Operator Fax:	Not Reported
Owner/Operator Email:	Not Reported

Owner/Operator Indicator:	Operator
Owner/Operator Name:	MICHAEL RUSKE
Legal Status:	Other
Date Became Current:	Not Reported
Date Ended Current:	Not Reported
Owner/Operator Address:	388 E. WILBUR RD #388-103
Owner/Operator City,State,Zip:	THOUSAND OAKS, CA 91360
Owner/Operator Telephone:	805-496-8486
Owner/Operator Telephone Ext:	Not Reported
Owner/Operator Fax:	Not Reported
Owner/Operator Email:	Not Reported

Historic Generators:

Receive Date:	20230203
Handler Name:	WILBUR OAKS APARTMENTS
Federal Waste Generator Description:	Not a generator, verified
State District Owner:	Not Reported
Large Quantity Handler of Universal Waste:	No
Recognized Trader Importer:	No
Recognized Trader Exporter:	No
Spent Lead Acid Battery Importer:	No
Spent Lead Acid Battery Exporter:	No
Current Record:	Yes
Non Storage Recycler Activity:	No
Electronic Manifest Broker:	No

List of NAICS Codes and Descriptions:

NAICS Code:	56299
NAICS Description:	ALL OTHER WASTE MANAGEMENT SERVICES

Facility Has Received Notices of Violations:

WILBUR OAKS APARTMENTS, 388 E. WILBUR RD #388-103, THOUSAND OAKS, CA 91360 (Continued)

Violations: No Violations Found

Evaluation Action Summary:

Evaluations: No Evaluations Found

E MANIFEST: Other Ascertainable Records

Manifest Tracking Number:	000427927DAT
Last Updated Date:	20230228
Shipped Date:	20230213
Received Date:	20230221
Manifest Status:	Signed
Submission Type:	DataImage5Copy
Origin Type:	Web
Generator EPA ID:	CAC003215813
Generator Name:	WILBUR OAKS APARTMENTS
Generator Mail Street Number:	Not Reported
Generator Mail Street 1:	388 E. WILBUR RD #388-103
Generator Mail Street 2:	Not Reported
Generator Mail City:	THOUSAND OAKS
Generator Mail State:	CA
Generator Mail Zip:	91360
Generator Location Street Number:	Not Reported
Generator Location Street 1:	388 E. WILBUR RD #388-103
Generator Location Street 2:	Not Reported
Generator Location City:	THOUSAND OAKS
Generator Location Zip:	91360
Generator Location State:	CA
Generator Contact Company Name:	Not Reported
Designated Facility EPA ID:	AZR000520882
Designated Facility Name:	Not Reported
Designated Facility Mail Street Number:	Not Reported
Designated Facility Mail Street 1:	Not Reported
Designated Facility Mail Street 2:	26999 HIGHWAY 95
Designated Facility Mail City:	PARKER
Designated Facility Mail Zip:	85344
Designated Facility Mail State:	AZ
Designated Facility Location Street Number:	Not Reported
Designated Facility Location Street 1:	26999 HIGHWAY 95
Designated Facility Location Street 2:	Not Reported
Designated Facility Location City:	PARKER
Designated Facility Location Zip:	85344
Designated Facility Location State:	AZ
Designated Facility Contact Company Name:	LA PAZ COUNTY LANDFILL
Manifest Residue Indicator:	N
Rejection Indicator:	N

WILBUR OAKS APARTMENTS, 388 E. WILBUR RD #388-103, THOUSAND OAKS, CA 91360 (Continued)

State Waste:

Manifest Tracking Number:	000427927DAT
Waste Line Number:	1
State Waste Code Owner:	CA
State Waste Code:	151
State Waste:	Asbestos-containing waste

Transporter:

Manifest Tracking Number:	000427927DAT
Transporter Line Number:	1
Transporter EPA ID:	CAL000371038
Transporter Name:	ENVIRONMENTAL REMEDIES INC
Manifest Tracking Number:	000427927DAT
Transporter Line Number:	2
Transporter EPA ID:	CAR000049064
Transporter Name:	E C T I

Waste Line:

Manifest Tracking Number:	000427927DAT
Waste Line Number:	1
U.S. DOT Hazardous Indicator:	Y
U.S. DOT ID Number:	NA2212
U.S. DOT Description:	R.Q. NA2212, ASBESTOS, 9, PG III
Non-Hazardous Waste Description:	Not Reported
Number of Containers:	15
Container Type Code:	BA
Container Type Description:	Burlap, cloth, paper, or plastic bags
Waste Quantity:	2
Quantity Unit of Measure Code:	Y
Quantity Unit of Measure Description:	Cubic Yards
Waste Quantity, in Tons:	1.68
Acute Waste Quantity, in Tons:	0
Non-Acute Waste Quantity, in Tons:	1.68
Waste Quantity, in Kilograms:	1523.8104
Acute Waste Quantity, in Kilograms:	0
Non-Acute Waste Quantity, in Kilorgrams:	1523.8104
Management Method Code:	H132
Management Method Description:	LANDFILL (WITH PRIOR TREATMENT AND/OR STABILIZATION)
Waste Residue Indicator:	N
Quantity Discrepancy Indicator:	N
Waste Type Discrepancy Indicator:	N
Waste Density:	Not Reported
Waste Density Unit of Measure Code:	Not Reported
Waste Density Unit of Measure Description:	Not Reported
Form Code:	Not Reported
Form Code Description:	Not Reported

WILBUR OAKS APARTMENTS, 388 E. WILBUR RD #388-103, THOUSAND OAKS, CA 91360 (Continued)

Source Code:	Not Reported
Source Code Description:	Not Reported
Waste Minimization Code:	Not Reported
Waste Minimization Code Description:	Not Reported
Consent Number:	Not Reported
EPA Waste Indicator:	N

WILBUR OAKS APARTMENTS 388 E. WILBUR RD #400-203, THOUSAND OAKS, CA, 91360		1027680207
▲ N34	NNE 1/10 - 1/3 (948 ft. / 0.18 mi.) 6 ft. Higher Elevation 750 ft. Above Sea Level	Other Ascertainable Records

Worksheet:

RCRA Listings: Other Ascertainable Records

Date Form Received by Agency:	20230310
Handler Name:	Wilbur Oaks Apartments
Handler Address:	388 E. Wilbur Rd #400-203
Handler City,State,Zip:	THOUSAND OAKS, CA 91360
EPA ID:	CAC003221904
Contact Name:	MICHAEL RUSKE
Contact Address:	388 E. WILBUR RD #400-203
Contact City,State,Zip:	THOUSAND OAKS, CA 91360
Contact Telephone:	805-496-8486
Contact Fax:	Not Reported
Contact Email:	MICHAEL@OAKSMGMT.COM
Contact Title:	Not Reported
EPA Region:	09
Land Type:	Not Reported
Federal Waste Generator Description:	Not a generator, verified
Non-Notifier:	Not Reported
Biennial Report Cycle:	Not Reported
Accessibility:	Not Reported
Active Site Indicator:	Not Reported
State District Owner:	Not Reported
State District:	Not Reported
Mailing Address:	388 E. WILBUR RD #400-203
Mailing City,State,Zip:	THOUSAND OAKS, CA 91360
Owner Name:	Wilbur Oaks Apartments
Owner Type:	Other
Operator Name:	Michael Ruske
Operator Type:	Other
Short-Term Generator Activity:	No
Importer Activity:	No
Mixed Waste Generator:	No
Transporter Activity:	No
Transfer Facility Activity:	No
Recycler Activity with Storage:	No

WILBUR OAKS APARTMENTS, 388 E. WILBUR RD #400-203, THOUSAND OAKS, CA 91360 (Continued)

Small Quantity On-Site Burner Exemption:	No
Smelting Melting and Refining Furnace Exemption:	No
Underground Injection Control:	No
Off-Site Waste Receipt:	No
Universal Waste Indicator:	No
Universal Waste Destination Facility:	No
Federal Universal Waste:	No
Active Site State-Reg Handler:	---
Federal Facility Indicator:	Not Reported
Hazardous Secondary Material Indicator:	N
Sub-Part K Indicator:	Not Reported
2018 GPRA Permit Baseline:	Not on the Baseline
2018 GPRA Renewals Baseline:	Not on the Baseline
202 GPRA Corrective Action Baseline:	No
Subject to Corrective Action Universe:	No
Non-TSDFs Where RCRA CA has Been Imposed Universe:	No
Corrective Action Priority Ranking:	No NCAPS ranking
Environmental Control Indicator:	No
Institutional Control Indicator:	No
Human Exposure Controls Indicator:	N/A
Groundwater Controls Indicator:	N/A
Significant Non-Complier Universe:	No
Unaddressed Significant Non-Complier Universe:	No
Addressed Significant Non-Complier Universe:	No
Significant Non-Complier With a Compliance Schedule Universe:	No
Financial Assurance Required:	Not Reported
Handler Date of Last Change:	20230311
Recognized Trader-Importer:	No
Recognized Trader-Exporter:	No
Importer of Spent Lead Acid Batteries:	No
Exporter of Spent Lead Acid Batteries:	No
Recycler Activity Without Storage:	No
Manifest Broker:	No
Sub-Part P Indicator:	No

Handler - Owner Operator:

Owner/Operator Indicator:	Owner
Owner/Operator Name:	WILBUR OAKS APARTMENTS
Legal Status:	Other
Date Became Current:	Not Reported
Date Ended Current:	Not Reported
Owner/Operator Address:	388 E. WILBUR RD #400-203
Owner/Operator City,State,Zip:	THOUSAND OAKS, CA 91360

WILBUR OAKS APARTMENTS, 388 E. WILBUR RD #400-203, THOUSAND OAKS, CA 91360 (Continued)

Owner/Operator Telephone:	805-496-8486
Owner/Operator Telephone Ext:	Not Reported
Owner/Operator Fax:	Not Reported
Owner/Operator Email:	Not Reported
Owner/Operator Indicator:	Operator
Owner/Operator Name:	MICHAEL RUSKE
Legal Status:	Other
Date Became Current:	Not Reported
Date Ended Current:	Not Reported
Owner/Operator Address:	388 E. WILBUR RD #400-203
Owner/Operator City,State,Zip:	THOUSAND OAKS, CA 91360
Owner/Operator Telephone:	805-496-8486
Owner/Operator Telephone Ext:	Not Reported
Owner/Operator Fax:	Not Reported
Owner/Operator Email:	Not Reported

Historic Generators:

Receive Date:	20230310
Handler Name:	WILBUR OAKS APARTMENTS
Federal Waste Generator Description:	Not a generator, verified
State District Owner:	Not Reported
Large Quantity Handler of Universal Waste:	No
Recognized Trader Importer:	No
Recognized Trader Exporter:	No
Spent Lead Acid Battery Importer:	No
Spent Lead Acid Battery Exporter:	No
Current Record:	Yes
Non Storage Recycler Activity:	No
Electronic Manifest Broker:	No

List of NAICS Codes and Descriptions:

NAICS Code:	56299
NAICS Description:	ALL OTHER WASTE MANAGEMENT SERVICES

Facility Has Received Notices of Violations:

Violations:	No Violations Found

Evaluation Action Summary:

Evaluations:	No Evaluations Found

E MANIFEST: Other Ascertainable Records

Manifest Tracking Number:	025318956JJK
Last Updated Date:	20230417
Shipped Date:	20230315
Received Date:	20230320
Manifest Status:	Signed

WILBUR OAKS APARTMENTS, 388 E. WILBUR RD #400-203, THOUSAND OAKS, CA 91360 (Continued)

Submission Type:	DataImage5Copy
Origin Type:	Web
Generator EPA ID:	CAC003221904
Generator Name:	WILBUR OAKS APARTMENTS
Generator Mail Street Number:	Not Reported
Generator Mail Street 1:	388 E. WILBUR RD #400-203
Generator Mail Street 2:	Not Reported
Generator Mail City:	THOUSAND OAKS
Generator Mail State:	CA
Generator Mail Zip:	91360
Generator Location Street Number:	Not Reported
Generator Location Street 1:	388 E. WILBUR RD #400-203
Generator Location Street 2:	Not Reported
Generator Location City:	THOUSAND OAKS
Generator Location Zip:	91360
Generator Location State:	CA
Generator Contact Company Name:	Not Reported
Designated Facility EPA ID:	AZR000520304
Designated Facility Name:	AA SYDCOL LLC
Designated Facility Mail Street Number:	Not Reported
Designated Facility Mail Street 1:	Not Reported
Designated Facility Mail Street 2:	3155 GOLDEN WILLOW CT
Designated Facility Mail City:	YORBA LINDA
Designated Facility Mail Zip:	92886-1303
Designated Facility Mail State:	CA
Designated Facility Location Street Number:	Not Reported
Designated Facility Location Street 1:	2264 E 13TH ST
Designated Facility Location Street 2:	Not Reported
Designated Facility Location City:	YUMA
Designated Facility Location Zip:	85365-1858
Designated Facility Location State:	AZ
Designated Facility Contact Company Name:	Not Reported
Manifest Residue Indicator:	N
Rejection Indicator:	N

State Waste:

Manifest Tracking Number:	025318956JJK
Waste Line Number:	1
State Waste Code Owner:	CA
State Waste Code:	352
State Waste:	Other organic solids

Transporter:

Manifest Tracking Number:	025318956JJK
Transporter Line Number:	1
Transporter EPA ID:	CAR000075424
Transporter Name:	TOM COBOS INC DBA ENVIRO GUARD

WILBUR OAKS APARTMENTS, 388 E. WILBUR RD #400-203, THOUSAND OAKS, CA 91360 (Continued)

Manifest Tracking Number:	025318956JJK
Transporter Line Number:	2
Transporter EPA ID:	CAD980585293
Transporter Name:	INDUSTRIAL WASTE UTILIZATION

Waste Line:

Manifest Tracking Number:	025318956JJK
Waste Line Number:	1
U.S. DOT Hazardous Indicator:	Y
U.S. DOT ID Number:	NA2212
U.S. DOT Description:	RQ, NA2212, WASTE ASBESTOS, 9, PGIII
Non-Hazardous Waste Description:	Not Reported
Number of Containers:	2
Container Type Code:	CF
Container Type Description:	Fiber or plastic boxes, cartons, cases
Waste Quantity:	800
Quantity Unit of Measure Code:	P
Quantity Unit of Measure Description:	Pounds
Waste Quantity, in Tons:	0.4
Acute Waste Quantity, in Tons:	0
Non-Acute Waste Quantity, in Tons:	0.4
Waste Quantity, in Kilograms:	362.812
Acute Waste Quantity, in Kilograms:	0
Non-Acute Waste Quantity, in Kilorgrams:	362.812
Management Method Code:	H141
Management Method Description:	STORAGE, BULKING AND/OR TRANSFER OFF SITE
Waste Residue Indicator:	N
Quantity Discrepancy Indicator:	N
Waste Type Discrepancy Indicator:	N
Waste Density:	Not Reported
Waste Density Unit of Measure Code:	Not Reported
Waste Density Unit of Measure Description:	Not Reported
Form Code:	Not Reported
Form Code Description:	Not Reported
Source Code:	Not Reported
Source Code Description:	Not Reported
Waste Minimization Code:	Not Reported
Waste Minimization Code Description:	Not Reported
Consent Number:	Not Reported
EPA Waste Indicator:	N

WILBUR OAKS APARTMENTS 388 E. WILBUR RD #384-101, THOUSAND OAKS, CA, 91360		1027684928
▲ N35	NNE 1/10 - 1/3 (948 ft. / 0.18 mi.)	Other Ascertainable Records
	6 ft. Higher Elevation 750 ft. Above Sea Level	

MAP FINDINGS

Worksheet:

RCRA Listings: Other Ascertainable Records

Date Form Received by Agency:	20230411
Handler Name:	Wilbur Oaks Apartments
Handler Address:	388 E. Wilbur Rd #384-101
Handler City,State,Zip:	THOUSAND OAKS, CA 91360
EPA ID:	CAC003226971
Contact Name:	MICHAEL RUSKE
Contact Address:	388 E. WILBUR RD #384-101
Contact City,State,Zip:	THOUSAND OAKS, CA 91360
Contact Telephone:	805-496-8486
Contact Fax:	Not Reported
Contact Email:	MICHAEL@OAKSMGMT.COM
Contact Title:	Not Reported
EPA Region:	09
Land Type:	Not Reported
Federal Waste Generator Description:	Not a generator, verified
Non-Notifier:	Not Reported
Biennial Report Cycle:	Not Reported
Accessibility:	Not Reported
Active Site Indicator:	Not Reported
State District Owner:	Not Reported
State District:	Not Reported
Mailing Address:	388 E. WILBUR RD #384-101
Mailing City,State,Zip:	THOUSAND OAKS, CA 91360
Owner Name:	Wilbur Oaks Apartments
Owner Type:	Other
Operator Name:	Michael Ruske
Operator Type:	Other
Short-Term Generator Activity:	No
Importer Activity:	No
Mixed Waste Generator:	No
Transporter Activity:	No
Transfer Facility Activity:	No
Recycler Activity with Storage:	No
Small Quantity On-Site Burner Exemption:	No
Smelting Melting and Refining Furnace Exemption:	No
Underground Injection Control:	No
Off-Site Waste Receipt:	No
Universal Waste Indicator:	No
Universal Waste Destination Facility:	No
Federal Universal Waste:	No
Active Site State-Reg Handler:	---
Federal Facility Indicator:	Not Reported
Hazardous Secondary Material Indicator:	N
Sub-Part K Indicator:	Not Reported
2018 GPRA Permit Baseline:	Not on the Baseline

WILBUR OAKS APARTMENTS, 388 E. WILBUR RD #384-101, THOUSAND OAKS, CA 91360 (Continued)

2018 GPRA Renewals Baseline:	Not on the Baseline
202 GPRA Corrective Action Baseline:	No
Subject to Corrective Action Universe:	No
Non-TSDFs Where RCRA CA has Been Imposed Universe:	No
Corrective Action Priority Ranking:	No NCAPS ranking
Environmental Control Indicator:	No
Institutional Control Indicator:	No
Human Exposure Controls Indicator:	N/A
Groundwater Controls Indicator:	N/A
Significant Non-Complier Universe:	No
Unaddressed Significant Non-Complier Universe:	No
Addressed Significant Non-Complier Universe:	No
Significant Non-Complier With a Compliance Schedule Universe:	No
Financial Assurance Required:	Not Reported
Handler Date of Last Change:	20230411
Recognized Trader-Importer:	No
Recognized Trader-Exporter:	No
Importer of Spent Lead Acid Batteries:	No
Exporter of Spent Lead Acid Batteries:	No
Recycler Activity Without Storage:	No
Manifest Broker:	No
Sub-Part P Indicator:	No

Handler - Owner Operator:

Owner/Operator Indicator:	Owner
Owner/Operator Name:	WILBUR OAKS APARTMENTS
Legal Status:	Other
Date Became Current:	Not Reported
Date Ended Current:	Not Reported
Owner/Operator Address:	388 E. WILBUR RD #384-101
Owner/Operator City,State,Zip:	THOUSAND OAKS, CA 91360
Owner/Operator Telephone:	805-496-8486
Owner/Operator Telephone Ext:	Not Reported
Owner/Operator Fax:	Not Reported
Owner/Operator Email:	Not Reported

Owner/Operator Indicator:	Operator
Owner/Operator Name:	MICHAEL RUSKE
Legal Status:	Other
Date Became Current:	Not Reported
Date Ended Current:	Not Reported
Owner/Operator Address:	388 E. WILBUR RD #384-101
Owner/Operator City,State,Zip:	THOUSAND OAKS, CA 91360
Owner/Operator Telephone:	805-496-8486
Owner/Operator Telephone Ext:	Not Reported

WILBUR OAKS APARTMENTS, 388 E. WILBUR RD #384-101, THOUSAND OAKS, CA 91360 (Continued)

Owner/Operator Fax:	Not Reported
Owner/Operator Email:	Not Reported

Historic Generators:

Receive Date:	20230411
Handler Name:	WILBUR OAKS APARTMENTS
Federal Waste Generator Description:	Not a generator, verified
State District Owner:	Not Reported
Large Quantity Handler of Universal Waste:	No
Recognized Trader Importer:	No
Recognized Trader Exporter:	No
Spent Lead Acid Battery Importer:	No
Spent Lead Acid Battery Exporter:	No
Current Record:	Yes
Non Storage Recycler Activity:	No
Electronic Manifest Broker:	No

List of NAICS Codes and Descriptions:

NAICS Code:	56299
NAICS Description:	ALL OTHER WASTE MANAGEMENT SERVICES

Facility Has Received Notices of Violations:

Violations:	No Violations Found

Evaluation Action Summary:

Evaluations:	No Evaluations Found

E MANIFEST: Other Ascertainable Records

Manifest Tracking Number:	025317170JJK
Last Updated Date:	20230530
Shipped Date:	20230413
Received Date:	20230422
Manifest Status:	Signed
Submission Type:	DataImage5Copy
Origin Type:	Service
Generator EPA ID:	CAC003226971
Generator Name:	WILBUR OAKS APARTMENTS
Generator Mail Street Number:	Not Reported
Generator Mail Street 1:	388 E. WILBUR RD #384-101
Generator Mail Street 2:	Not Reported
Generator Mail City:	THOUSAND OAKS
Generator Mail State:	CA
Generator Mail Zip:	91360
Generator Location Street Number:	Not Reported
Generator Location Street 1:	388 E. WILBUR RD #384-101
Generator Location Street 2:	Not Reported

WILBUR OAKS APARTMENTS, 388 E. WILBUR RD #384-101, THOUSAND OAKS, CA 91360 (Continued)

Generator Location City:	THOUSAND OAKS
Generator Location Zip:	91360
Generator Location State:	CA
Generator Contact Company Name:	Not Reported
Designated Facility EPA ID:	AZR000506980
Designated Facility Name:	SOUTH YUMA COUNTY LANDFILL COMPOST FACILITY
Designated Facility Mail Street Number:	Not Reported
Designated Facility Mail Street 1:	Not Reported
Designated Facility Mail Street 2:	PO BOX 5437
Designated Facility Mail City:	YUMA
Designated Facility Mail Zip:	85366
Designated Facility Mail State:	AZ
Designated Facility Location Street Number:	Not Reported
Designated Facility Location Street 1:	19536 S AVENUE 1 E
Designated Facility Location Street 2:	Not Reported
Designated Facility Location City:	YUMA
Designated Facility Location Zip:	85365
Designated Facility Location State:	AZ
Designated Facility Contact Company Name:	Not Reported
Manifest Residue Indicator:	N
Rejection Indicator:	N

State Waste:

Manifest Tracking Number:	025317170JJK
Waste Line Number:	1
State Waste Code Owner:	CA
State Waste Code:	151
State Waste:	Asbestos-containing waste

Transporter:

Manifest Tracking Number:	025317170JJK
Transporter Line Number:	1
Transporter EPA ID:	CAR000280651
Transporter Name:	MEDICAL BIOWASTE SOLUTIONS INC
Manifest Tracking Number:	025317170JJK
Transporter Line Number:	2
Transporter EPA ID:	CAD072953771
Transporter Name:	UNITED PUMPING SERVICE INC

Waste Line:

Manifest Tracking Number:	025317170JJK
Waste Line Number:	1
U.S. DOT Hazardous Indicator:	Y
U.S. DOT ID Number:	NA2212
U.S. DOT Description:	NA2212, Asbestos, 9, PG III
Non-Hazardous Waste Description:	Not Reported

WILBUR OAKS APARTMENTS, 388 E. WILBUR RD #384-101, THOUSAND OAKS, CA 91360 (Continued)

Number of Containers:	11
Container Type Code:	BA
Container Type Description:	Burlap, cloth, paper, or plastic bags
Waste Quantity:	1
Quantity Unit of Measure Code:	Y
Quantity Unit of Measure Description:	Cubic Yards
Waste Quantity, in Tons:	0.84
Acute Waste Quantity, in Tons:	0
Non-Acute Waste Quantity, in Tons:	0.84
Waste Quantity, in Kilograms:	761.9052
Acute Waste Quantity, in Kilograms:	0
Non-Acute Waste Quantity, in Kilorgrams:	761.9052
Management Method Code:	H132
Management Method Description:	LANDFILL (WITH PRIOR TREATMENT AND/OR STABILIZATION)
Waste Residue Indicator:	N
Quantity Discrepancy Indicator:	N
Waste Type Discrepancy Indicator:	N
Waste Density:	Not Reported
Waste Density Unit of Measure Code:	Not Reported
Waste Density Unit of Measure Description:	Not Reported
Form Code:	Not Reported
Form Code Description:	Not Reported
Source Code:	Not Reported
Source Code Description:	Not Reported
Waste Minimization Code:	Not Reported
Waste Minimization Code Description:	Not Reported
Consent Number:	Not Reported
EPA Waste Indicator:	N

WILBUR OAKS APARTMENTS 388 E. WILBUR RD #442-204, THOUSAND OAKS, CA, 91360		1027680204
▲ N36	NNE 1/10 - 1/3 (948 ft. / 0.18 mi.)	Other Ascertainable Records
	6 ft. Higher Elevation 750 ft. Above Sea Level	

Worksheet:

RCRA Listings: Other Ascertainable Records

Date Form Received by Agency:	20230310
Handler Name:	Wilbur Oaks Apartments
Handler Address:	388 E. Wilbur Rd #442-204
Handler City,State,Zip:	THOUSAND OAKS, CA 91360
EPA ID:	CAC003221901
Contact Name:	MICHAEL RUSKE
Contact Address:	388 E. WILBUR RD #442-204
Contact City,State,Zip:	THOUSAND OAKS, CA 91360
Contact Telephone:	805-496-8486
Contact Fax:	Not Reported

WILBUR OAKS APARTMENTS, 388 E. WILBUR RD #442-204, THOUSAND OAKS, CA 91360 (Continued)

Contact Email:	MICHAEL@OAKSMGMT.COM
Contact Title:	Not Reported
EPA Region:	09
Land Type:	Not Reported
Federal Waste Generator Description:	Not a generator, verified
Non-Notifier:	Not Reported
Biennial Report Cycle:	Not Reported
Accessibility:	Not Reported
Active Site Indicator:	Not Reported
State District Owner:	Not Reported
State District:	Not Reported
Mailing Address:	388 E. WILBUR RD #442-204
Mailing City,State,Zip:	THOUSAND OAKS, CA 91360
Owner Name:	Wilbur Oaks Apartments
Owner Type:	Other
Operator Name:	Michael Ruske
Operator Type:	Other
Short-Term Generator Activity:	No
Importer Activity:	No
Mixed Waste Generator:	No
Transporter Activity:	No
Transfer Facility Activity:	No
Recycler Activity with Storage:	No
Small Quantity On-Site Burner Exemption:	No
Smelting Melting and Refining Furnace Exemption:	No
Underground Injection Control:	No
Off-Site Waste Receipt:	No
Universal Waste Indicator:	No
Universal Waste Destination Facility:	No
Federal Universal Waste:	No
Active Site State-Reg Handler:	---
Federal Facility Indicator:	Not Reported
Hazardous Secondary Material Indicator:	N
Sub-Part K Indicator:	Not Reported
2018 GPRA Permit Baseline:	Not on the Baseline
2018 GPRA Renewals Baseline:	Not on the Baseline
202 GPRA Corrective Action Baseline:	No
Subject to Corrective Action Universe:	No
Non-TSDFs Where RCRA CA has Been Imposed Universe:	No
Corrective Action Priority Ranking:	No NCAPS ranking
Environmental Control Indicator:	No
Institutional Control Indicator:	No
Human Exposure Controls Indicator:	N/A
Groundwater Controls Indicator:	N/A
Significant Non-Complier Universe:	No
Unaddressed Significant Non-Complier Universe:	No

WILBUR OAKS APARTMENTS, 388 E. WILBUR RD #442-204, THOUSAND OAKS, CA 91360 (Continued)

Addressed Significant Non-Complier Universe:	No
Significant Non-Complier With a Compliance Schedule Universe:	No
Financial Assurance Required:	Not Reported
Handler Date of Last Change:	20230311
Recognized Trader-Importer:	No
Recognized Trader-Exporter:	No
Importer of Spent Lead Acid Batteries:	No
Exporter of Spent Lead Acid Batteries:	No
Recycler Activity Without Storage:	No
Manifest Broker:	No
Sub-Part P Indicator:	No

Handler - Owner Operator:

Owner/Operator Indicator:	Operator
Owner/Operator Name:	MICHAEL RUSKE
Legal Status:	Other
Date Became Current:	Not Reported
Date Ended Current:	Not Reported
Owner/Operator Address:	388 E. WILBUR RD #442-204
Owner/Operator City,State,Zip:	THOUSAND OAKS, CA 91360
Owner/Operator Telephone:	805-496-8486
Owner/Operator Telephone Ext:	Not Reported
Owner/Operator Fax:	Not Reported
Owner/Operator Email:	Not Reported

Owner/Operator Indicator:	Owner
Owner/Operator Name:	WILBUR OAKS APARTMENTS
Legal Status:	Other
Date Became Current:	Not Reported
Date Ended Current:	Not Reported
Owner/Operator Address:	388 E. WILBUR RD #442-204
Owner/Operator City,State,Zip:	THOUSAND OAKS, CA 91360
Owner/Operator Telephone:	805-496-8486
Owner/Operator Telephone Ext:	Not Reported
Owner/Operator Fax:	Not Reported
Owner/Operator Email:	Not Reported

Historic Generators:

Receive Date:	20230310
Handler Name:	WILBUR OAKS APARTMENTS
Federal Waste Generator Description:	Not a generator, verified
State District Owner:	Not Reported
Large Quantity Handler of Universal Waste:	No
Recognized Trader Importer:	No
Recognized Trader Exporter:	No
Spent Lead Acid Battery Importer:	No

WILBUR OAKS APARTMENTS, 388 E. WILBUR RD #442-204, THOUSAND OAKS, CA 91360 (Continued)

Spent Lead Acid Battery Exporter:	No
Current Record:	Yes
Non Storage Recycler Activity:	No
Electronic Manifest Broker:	No

List of NAICS Codes and Descriptions:

NAICS Code:	56299
NAICS Description:	ALL OTHER WASTE MANAGEMENT SERVICES

Facility Has Received Notices of Violations:

Violations:	No Violations Found

Evaluation Action Summary:

Evaluations:	No Evaluations Found

E MANIFEST: Other Ascertainable Records

Manifest Tracking Number:	025318951JJK
Last Updated Date:	20230417
Shipped Date:	20230315
Received Date:	20230320
Manifest Status:	Signed
Submission Type:	DataImage5Copy
Origin Type:	Web
Generator EPA ID:	CAC003221901
Generator Name:	WILBUR OAKS APARTMENTS
Generator Mail Street Number:	Not Reported
Generator Mail Street 1:	388 E. WILBUR RD #442-204
Generator Mail Street 2:	Not Reported
Generator Mail City:	THOUSAND OAKS
Generator Mail State:	CA
Generator Mail Zip:	91360
Generator Location Street Number:	Not Reported
Generator Location Street 1:	388 E. WILBUR RD #442-204
Generator Location Street 2:	Not Reported
Generator Location City:	THOUSAND OAKS
Generator Location Zip:	91360
Generator Location State:	CA
Generator Contact Company Name:	Not Reported
Designated Facility EPA ID:	AZR000520304
Designated Facility Name:	AA SYDCOL LLC
Designated Facility Mail Street Number:	Not Reported
Designated Facility Mail Street 1:	Not Reported
Designated Facility Mail Street 2:	3155 GOLDEN WILLOW CT
Designated Facility Mail City:	YORBA LINDA
Designated Facility Mail Zip:	92886-1303
Designated Facility Mail State:	CA

WILBUR OAKS APARTMENTS, 388 E. WILBUR RD #442-204, THOUSAND OAKS, CA 91360 (Continued)

Designated Facility Location Street Number:	Not Reported
Designated Facility Location Street 1:	2264 E 13TH ST
Designated Facility Location Street 2:	Not Reported
Designated Facility Location City:	YUMA
Designated Facility Location Zip:	85365-1858
Designated Facility Location State:	AZ
Designated Facility Contact Company Name:	Not Reported
Manifest Residue Indicator:	N
Rejection Indicator:	N

State Waste:

Manifest Tracking Number:	025318951JJK
Waste Line Number:	1
State Waste Code Owner:	CA
State Waste Code:	352
State Waste:	Other organic solids

Transporter:

Manifest Tracking Number:	025318951JJK
Transporter Line Number:	1
Transporter EPA ID:	CAR000075424
Transporter Name:	TOM COBOS INC DBA ENVIRO GUARD
Manifest Tracking Number:	025318951JJK
Transporter Line Number:	2
Transporter EPA ID:	CAD980585293
Transporter Name:	INDUSTRIAL WASTE UTILIZATION

Waste Line:

Manifest Tracking Number:	025318951JJK
Waste Line Number:	1
U.S. DOT Hazardous Indicator:	Y
U.S. DOT ID Number:	NA2212
U.S. DOT Description:	RQ, NA2212, WASTE ASBESTOS, 9, PGIII
Non-Hazardous Waste Description:	Not Reported
Number of Containers:	2
Container Type Code:	CF
Container Type Description:	Fiber or plastic boxes, cartons, cases
Waste Quantity:	1000
Quantity Unit of Measure Code:	P
Quantity Unit of Measure Description:	Pounds
Waste Quantity, in Tons:	0.5
Acute Waste Quantity, in Tons:	0
Non-Acute Waste Quantity, in Tons:	0.5
Waste Quantity, in Kilograms:	453.515
Acute Waste Quantity, in Kilograms:	0
Non-Acute Waste Quantity, in Kilorgrams:	453.515

WILBUR OAKS APARTMENTS, 388 E. WILBUR RD #442-204, THOUSAND OAKS, CA 91360 (Continued)

Management Method Code:	H141
Management Method Description:	STORAGE, BULKING AND/OR TRANSFER OFF SITE
Waste Residue Indicator:	N
Quantity Discrepancy Indicator:	N
Waste Type Discrepancy Indicator:	N
Waste Density:	Not Reported
Waste Density Unit of Measure Code:	Not Reported
Waste Density Unit of Measure Description:	Not Reported
Form Code:	Not Reported
Form Code Description:	Not Reported
Source Code:	Not Reported
Source Code Description:	Not Reported
Waste Minimization Code:	Not Reported
Waste Minimization Code Description:	Not Reported
Consent Number:	Not Reported
EPA Waste Indicator:	N

WILBUR OAKS APARTMENTS 388 EAST WILBUR RD UNIT 388-201, THOUSAND OAKS, CA, 91360			1026815221
▲ N37	NNE 1/10 - 1/3	(948 ft. / 0.18 mi.)	Other Ascertainable Records
	6 ft. Higher Elevation	750 ft. Above Sea Level	

Worksheet:

RCRA Listings: Other Ascertainable Records

Date Form Received by Agency:	20210706
Handler Name:	Wilbur Oaks Apartments
Handler Address:	388 East Wilbur Rd Unit 388-201
Handler City,State,Zip:	THOUSAND OAKS, CA 91360
EPA ID:	CAC003127882
Contact Name:	LYNDA PETERS
Contact Address:	388 EAST WILBUR RD UNIT 388-201
Contact City,State,Zip:	THOUSAND OAKS, CA 91360
Contact Telephone:	805-495-4865
Contact Fax:	Not Reported
Contact Email:	LYNDA@OAKSMGMT.COM
Contact Title:	Not Reported
EPA Region:	09
Land Type:	Not Reported
Federal Waste Generator Description:	Not a generator, verified
Non-Notifier:	Not Reported
Biennial Report Cycle:	Not Reported
Accessibility:	Not Reported
Active Site Indicator:	Not Reported
State District Owner:	Not Reported
State District:	Not Reported
Mailing Address:	388 EAST WILBUR RD UNIT 388-201

WILBUR OAKS APARTMENTS, 388 EAST WILBUR RD UNIT 388-201, THOUSAND OAKS, CA 91360 (Continued)

Mailing City,State,Zip:	THOUSAND OAKS, CA 91360
Owner Name:	Wilbur Oaks Apartments
Owner Type:	Other
Operator Name:	Lynda Peters
Operator Type:	Other
Short-Term Generator Activity:	No
Importer Activity:	No
Mixed Waste Generator:	No
Transporter Activity:	No
Transfer Facility Activity:	No
Recycler Activity with Storage:	No
Small Quantity On-Site Burner Exemption:	No
Smelting Melting and Refining Furnace Exemption:	No
Underground Injection Control:	No
Off-Site Waste Receipt:	No
Universal Waste Indicator:	No
Universal Waste Destination Facility:	No
Federal Universal Waste:	No
Active Site State-Reg Handler:	---
Federal Facility Indicator:	Not Reported
Hazardous Secondary Material Indicator:	N
Sub-Part K Indicator:	Not Reported
2018 GPRA Permit Baseline:	Not on the Baseline
2018 GPRA Renewals Baseline:	Not on the Baseline
202 GPRA Corrective Action Baseline:	No
Subject to Corrective Action Universe:	No
Non-TSDFs Where RCRA CA has Been Imposed Universe:	No
Corrective Action Priority Ranking:	No NCAPS ranking
Environmental Control Indicator:	No
Institutional Control Indicator:	No
Human Exposure Controls Indicator:	N/A
Groundwater Controls Indicator:	N/A
Significant Non-Complier Universe:	No
Unaddressed Significant Non-Complier Universe:	No
Addressed Significant Non-Complier Universe:	No
Significant Non-Complier With a Compliance Schedule Universe:	No
Financial Assurance Required:	Not Reported
Handler Date of Last Change:	20210707
Recognized Trader-Importer:	No
Recognized Trader-Exporter:	No
Importer of Spent Lead Acid Batteries:	No
Exporter of Spent Lead Acid Batteries:	No
Recycler Activity Without Storage:	No
Manifest Broker:	No

WILBUR OAKS APARTMENTS, 388 EAST WILBUR RD UNIT 388-201, THOUSAND OAKS, CA 91360 (Continued)

Sub-Part P Indicator:	No

Handler - Owner Operator:

Owner/Operator Indicator:	Owner
Owner/Operator Name:	WILBUR OAKS APARTMENTS
Legal Status:	Other
Date Became Current:	Not Reported
Date Ended Current:	Not Reported
Owner/Operator Address:	388 EAST WILBUR RD UNIT 388-201
Owner/Operator City,State,Zip:	THOUSAND OAKS, CA 91360
Owner/Operator Telephone:	805-495-4865
Owner/Operator Telephone Ext:	Not Reported
Owner/Operator Fax:	Not Reported
Owner/Operator Email:	Not Reported

Owner/Operator Indicator:	Operator
Owner/Operator Name:	LYNDA PETERS
Legal Status:	Other
Date Became Current:	Not Reported
Date Ended Current:	Not Reported
Owner/Operator Address:	388 EAST WILBUR RD UNIT 388-201
Owner/Operator City,State,Zip:	THOUSAND OAKS, CA 91360
Owner/Operator Telephone:	805-495-4865
Owner/Operator Telephone Ext:	Not Reported
Owner/Operator Fax:	Not Reported
Owner/Operator Email:	Not Reported

Historic Generators:

Receive Date:	20210706
Handler Name:	WILBUR OAKS APARTMENTS
Federal Waste Generator Description:	Not a generator, verified
State District Owner:	Not Reported
Large Quantity Handler of Universal Waste:	No
Recognized Trader Importer:	No
Recognized Trader Exporter:	No
Spent Lead Acid Battery Importer:	No
Spent Lead Acid Battery Exporter:	No
Current Record:	Yes
Non Storage Recycler Activity:	No
Electronic Manifest Broker:	No

List of NAICS Codes and Descriptions:

NAICS Code:	56299
NAICS Description:	ALL OTHER WASTE MANAGEMENT SERVICES

Facility Has Received Notices of Violations:

Violations:	No Violations Found

WILBUR OAKS APARTMENTS, 388 EAST WILBUR RD UNIT 388-201, THOUSAND OAKS, CA 91360 (Continued)

Evaluation Action Summary:

Evaluations:	No Evaluations Found

E MANIFEST: Other Ascertainable Records

Manifest Tracking Number:	021647877JJK
Last Updated Date:	20211018
Shipped Date:	20210707
Received Date:	20210708
Manifest Status:	Signed
Submission Type:	DataImage5Copy
Origin Type:	Service
Generator EPA ID:	CAC003127882
Generator Name:	WILBUR OAKS APARTMENTS
Generator Mail Street Number:	Not Reported
Generator Mail Street 1:	388 EAST WILBUR RD UNIT 388-201
Generator Mail Street 2:	Not Reported
Generator Mail City:	THOUSAND OAKS
Generator Mail State:	CA
Generator Mail Zip:	91360
Generator Location Street Number:	Not Reported
Generator Location Street 1:	388 EAST WILBUR RD UNIT 388-201
Generator Location Street 2:	Not Reported
Generator Location City:	THOUSAND OAKS
Generator Location Zip:	91360
Generator Location State:	CA
Generator Contact Company Name:	Not Reported
Designated Facility EPA ID:	CAD009007626
Designated Facility Name:	AZUSA LAND RECLAMATION CO INC
Designated Facility Mail Street Number:	Not Reported
Designated Facility Mail Street 1:	Not Reported
Designated Facility Mail Street 2:	1211 W. GLADSTONE STREET
Designated Facility Mail City:	AZUSA
Designated Facility Mail Zip:	91702
Designated Facility Mail State:	CA
Designated Facility Location Street Number:	Not Reported
Designated Facility Location Street 1:	1211 W. GLADSTONE STREET
Designated Facility Location Street 2:	Not Reported
Designated Facility Location City:	AZUSA
Designated Facility Location Zip:	91702
Designated Facility Location State:	CA
Designated Facility Contact Company Name:	Not Reported
Manifest Residue Indicator:	N
Rejection Indicator:	N

Transporter:

WILBUR OAKS APARTMENTS, 388 EAST WILBUR RD UNIT 388-201, THOUSAND OAKS, CA 91360 (Continued)

Manifest Tracking Number:	021647877JJK
Transporter Line Number:	1
Transporter EPA ID:	CAR000152058
Transporter Name:	EARTHWISE SERVICES LLC

Waste Line:

Manifest Tracking Number:	021647877JJK
Waste Line Number:	1
U.S. DOT Hazardous Indicator:	Y
U.S. DOT ID Number:	NA2212
U.S. DOT Description:	NA2212, Asbestos, 9, PG III, RQ
Non-Hazardous Waste Description:	Not Reported
Number of Containers:	9
Container Type Code:	BA
Container Type Description:	Burlap, cloth, paper, or plastic bags
Waste Quantity:	1
Quantity Unit of Measure Code:	Y
Quantity Unit of Measure Description:	Cubic Yards
Waste Quantity, in Tons:	0.84
Acute Waste Quantity, in Tons:	0
Non-Acute Waste Quantity, in Tons:	0.84
Waste Quantity, in Kilograms:	761.9052
Acute Waste Quantity, in Kilograms:	0
Non-Acute Waste Quantity, in Kilorgrams:	761.9052
Management Method Code:	H132
Management Method Description:	LANDFILL (WITH PRIOR TREATMENT AND/OR STABILIZATION)
Waste Residue Indicator:	N
Quantity Discrepancy Indicator:	N
Waste Type Discrepancy Indicator:	N
Waste Density:	Not Reported
Waste Density Unit of Measure Code:	Not Reported
Waste Density Unit of Measure Description:	Not Reported
Form Code:	Not Reported
Form Code Description:	Not Reported
Source Code:	Not Reported
Source Code Description:	Not Reported
Waste Minimization Code:	Not Reported
Waste Minimization Code Description:	Not Reported
Consent Number:	Not Reported
EPA Waste Indicator:	N

WILBUR OAKS APARTMENTS 388 EAST WILBUR RD # 388-102, THOUSAND OAKS, CA, 91360			1027087455
▲ N38	NNE 1/10 - 1/3	(948 ft. / 0.18 mi.)	Other Ascertainable Records
	6 ft. Higher Elevation	750 ft. Above Sea Level	

MAP FINDINGS

Worksheet:

RCRA Listings: Other Ascertainable Records

Date Form Received by Agency:	20220202
Handler Name:	Wilbur Oaks Apartments
Handler Address:	388 East Wilbur Rd # 388-102
Handler City,State,Zip:	THOUSAND OAKS, CA 91360
EPA ID:	CAC003159829
Contact Name:	LYNDA PETERS
Contact Address:	388 EAST WILBUR RD # 388-102
Contact City,State,Zip:	THOUSAND OAKS, CA 91360
Contact Telephone:	805-495-4865
Contact Fax:	Not Reported
Contact Email:	LYNDA@OAKSMGMT.COM
Contact Title:	Not Reported
EPA Region:	09
Land Type:	Not Reported
Federal Waste Generator Description:	Not a generator, verified
Non-Notifier:	Not Reported
Biennial Report Cycle:	Not Reported
Accessibility:	Not Reported
Active Site Indicator:	Not Reported
State District Owner:	Not Reported
State District:	Not Reported
Mailing Address:	388 EAST WILBUR RD # 388-102
Mailing City,State,Zip:	THOUSAND OAKS, CA 91360
Owner Name:	Wilbur Oaks Apartments
Owner Type:	Other
Operator Name:	Lynda Peters
Operator Type:	Other
Short-Term Generator Activity:	No
Importer Activity:	No
Mixed Waste Generator:	No
Transporter Activity:	No
Transfer Facility Activity:	No
Recycler Activity with Storage:	No
Small Quantity On-Site Burner Exemption:	No
Smelting Melting and Refining Furnace Exemption:	No
Underground Injection Control:	No
Off-Site Waste Receipt:	No
Universal Waste Indicator:	No
Universal Waste Destination Facility:	No
Federal Universal Waste:	No
Active Site State-Reg Handler:	---
Federal Facility Indicator:	Not Reported
Hazardous Secondary Material Indicator:	N
Sub-Part K Indicator:	Not Reported
2018 GPRA Permit Baseline:	Not on the Baseline

WILBUR OAKS APARTMENTS, 388 EAST WILBUR RD # 388-102, THOUSAND OAKS, CA 91360 (Continued)

2018 GPRA Renewals Baseline:	Not on the Baseline
202 GPRA Corrective Action Baseline:	No
Subject to Corrective Action Universe:	No
Non-TSDFs Where RCRA CA has Been Imposed Universe:	No
Corrective Action Priority Ranking:	No NCAPS ranking
Environmental Control Indicator:	No
Institutional Control Indicator:	No
Human Exposure Controls Indicator:	N/A
Groundwater Controls Indicator:	N/A
Significant Non-Complier Universe:	No
Unaddressed Significant Non-Complier Universe:	No
Addressed Significant Non-Complier Universe:	No
Significant Non-Complier With a Compliance Schedule Universe:	No
Financial Assurance Required:	Not Reported
Handler Date of Last Change:	20220202
Recognized Trader-Importer:	No
Recognized Trader-Exporter:	No
Importer of Spent Lead Acid Batteries:	No
Exporter of Spent Lead Acid Batteries:	No
Recycler Activity Without Storage:	No
Manifest Broker:	No
Sub-Part P Indicator:	No

Handler - Owner Operator:

Owner/Operator Indicator:	Owner
Owner/Operator Name:	WILBUR OAKS APARTMENTS
Legal Status:	Other
Date Became Current:	Not Reported
Date Ended Current:	Not Reported
Owner/Operator Address:	388 EAST WILBUR RD # 388-102
Owner/Operator City,State,Zip:	THOUSAND OAKS, CA 91360
Owner/Operator Telephone:	805-495-4865
Owner/Operator Telephone Ext:	Not Reported
Owner/Operator Fax:	Not Reported
Owner/Operator Email:	Not Reported

Owner/Operator Indicator:	Operator
Owner/Operator Name:	LYNDA PETERS
Legal Status:	Other
Date Became Current:	Not Reported
Date Ended Current:	Not Reported
Owner/Operator Address:	388 EAST WILBUR RD # 388-102
Owner/Operator City,State,Zip:	THOUSAND OAKS, CA 91360
Owner/Operator Telephone:	805-495-4865
Owner/Operator Telephone Ext:	Not Reported

WILBUR OAKS APARTMENTS, 388 EAST WILBUR RD # 388-102, THOUSAND OAKS, CA 91360 (Continued)

Owner/Operator Fax:	Not Reported
Owner/Operator Email:	Not Reported

Historic Generators:

Receive Date:	20220202
Handler Name:	WILBUR OAKS APARTMENTS
Federal Waste Generator Description:	Not a generator, verified
State District Owner:	Not Reported
Large Quantity Handler of Universal Waste:	No
Recognized Trader Importer:	No
Recognized Trader Exporter:	No
Spent Lead Acid Battery Importer:	No
Spent Lead Acid Battery Exporter:	No
Current Record:	Yes
Non Storage Recycler Activity:	No
Electronic Manifest Broker:	No

List of NAICS Codes and Descriptions:

NAICS Code:	56299
NAICS Description:	ALL OTHER WASTE MANAGEMENT SERVICES

Facility Has Received Notices of Violations:

Violations:	No Violations Found

Evaluation Action Summary:

Evaluations:	No Evaluations Found

E MANIFEST: Other Ascertainable Records

Manifest Tracking Number:	023997080JJK
Last Updated Date:	20220328
Shipped Date:	20220204
Received Date:	20220212
Manifest Status:	Signed
Submission Type:	DataImage5Copy
Origin Type:	Service
Generator EPA ID:	CAC003159829
Generator Name:	WILBUR OAKS APARTMENTS
Generator Mail Street Number:	Not Reported
Generator Mail Street 1:	388 EAST WILBUR RD # 388-102
Generator Mail Street 2:	Not Reported
Generator Mail City:	THOUSAND OAKS
Generator Mail State:	CA
Generator Mail Zip:	91360
Generator Location Street Number:	Not Reported
Generator Location Street 1:	388 EAST WILBUR RD # 388-102
Generator Location Street 2:	Not Reported

WILBUR OAKS APARTMENTS, 388 EAST WILBUR RD # 388-102, THOUSAND OAKS, CA 91360 (Continued)

Generator Location City:	THOUSAND OAKS
Generator Location Zip:	91360
Generator Location State:	CA
Generator Contact Company Name:	Not Reported
Designated Facility EPA ID:	AZR000506980
Designated Facility Name:	SOUTH YUMA COUNTY LANDFILL
Designated Facility Mail Street Number:	Not Reported
Designated Facility Mail Street 1:	Not Reported
Designated Facility Mail Street 2:	PO BOX 5437
Designated Facility Mail City:	YUMA
Designated Facility Mail Zip:	85366-2472
Designated Facility Mail State:	AZ
Designated Facility Location Street Number:	Not Reported
Designated Facility Location Street 1:	19536 S AVENUE 1 E
Designated Facility Location Street 2:	Not Reported
Designated Facility Location City:	YUMA
Designated Facility Location Zip:	85365
Designated Facility Location State:	AZ
Designated Facility Contact Company Name:	Not Reported
Manifest Residue Indicator:	N
Rejection Indicator:	N

State Waste:

Manifest Tracking Number:	023997080JJK
Waste Line Number:	1
State Waste Code Owner:	CA
State Waste Code:	151
State Waste:	Asbestos-containing waste

Transporter:

Manifest Tracking Number:	023997080JJK
Transporter Line Number:	1
Transporter EPA ID:	CAR000280651
Transporter Name:	MEDICAL BIOWASTE SOLUTIONS INC
Manifest Tracking Number:	023997080JJK
Transporter Line Number:	2
Transporter EPA ID:	CAD072953771
Transporter Name:	UNITED PUMPING SERVICE INC

Waste Line:

Manifest Tracking Number:	023997080JJK
Waste Line Number:	1
U.S. DOT Hazardous Indicator:	Y
U.S. DOT ID Number:	NA2212
U.S. DOT Description:	NA2212, Asbestos, 9, PG III
Non-Hazardous Waste Description:	Not Reported

WILBUR OAKS APARTMENTS, 388 EAST WILBUR RD # 388-102, THOUSAND OAKS, CA 91360 (Continued)

Number of Containers:	8
Container Type Code:	BA
Container Type Description:	Burlap, cloth, paper, or plastic bags
Waste Quantity:	1
Quantity Unit of Measure Code:	Y
Quantity Unit of Measure Description:	Cubic Yards
Waste Quantity, in Tons:	0.84
Acute Waste Quantity, in Tons:	0
Non-Acute Waste Quantity, in Tons:	0.84
Waste Quantity, in Kilograms:	761.9052
Acute Waste Quantity, in Kilograms:	0
Non-Acute Waste Quantity, in Kilorgrams:	761.9052
Management Method Code:	H132
Management Method Description:	LANDFILL (WITH PRIOR TREATMENT AND/OR STABILIZATION)
Waste Residue Indicator:	N
Quantity Discrepancy Indicator:	N
Waste Type Discrepancy Indicator:	N
Waste Density:	Not Reported
Waste Density Unit of Measure Code:	Not Reported
Waste Density Unit of Measure Description:	Not Reported
Form Code:	Not Reported
Form Code Description:	Not Reported
Source Code:	Not Reported
Source Code Description:	Not Reported
Waste Minimization Code:	Not Reported
Waste Minimization Code Description:	Not Reported
Consent Number:	Not Reported
EPA Waste Indicator:	N

WILBUR OAKS APARTMENTS 388 E. WILBUR RD #400-105, THOUSAND OAKS, CA, 91360		1027526347
▲ N39	NNE 1/10 - 1/3 (948 ft. / 0.18 mi.)	Other Ascertainable Records
	6 ft. Higher Elevation 750 ft. Above Sea Level	

Worksheet:

RCRA Listings: Other Ascertainable Records

Date Form Received by Agency:	20230222
Handler Name:	Wilbur Oaks Apartments
Handler Address:	388 E. Wilbur Rd #400-105
Handler City,State,Zip:	THOUSAND OAKS, CA 91360
EPA ID:	CAC003218970
Contact Name:	MICHAEL RUSKE
Contact Address:	388 E. WILBUR RD #400-105
Contact City,State,Zip:	THOUSAND OAKS, CA 91360
Contact Telephone:	805-496-8486
Contact Fax:	Not Reported

WILBUR OAKS APARTMENTS, 388 E. WILBUR RD #400-105, THOUSAND OAKS, CA 91360 (Continued)

Contact Email:	MICHAEL@OAKSMGMT.COM
Contact Title:	Not Reported
EPA Region:	09
Land Type:	Not Reported
Federal Waste Generator Description:	Not a generator, verified
Non-Notifier:	Not Reported
Biennial Report Cycle:	Not Reported
Accessibility:	Not Reported
Active Site Indicator:	Not Reported
State District Owner:	Not Reported
State District:	Not Reported
Mailing Address:	388 E. WILBUR RD #400-105
Mailing City,State,Zip:	THOUSAND OAKS, CA 91360
Owner Name:	Wilbur Oaks Apartments
Owner Type:	Other
Operator Name:	Michael Ruske
Operator Type:	Other
Short-Term Generator Activity:	No
Importer Activity:	No
Mixed Waste Generator:	No
Transporter Activity:	No
Transfer Facility Activity:	No
Recycler Activity with Storage:	No
Small Quantity On-Site Burner Exemption:	No
Smelting Melting and Refining Furnace Exemption:	No
Underground Injection Control:	No
Off-Site Waste Receipt:	No
Universal Waste Indicator:	No
Universal Waste Destination Facility:	No
Federal Universal Waste:	No
Active Site State-Reg Handler:	---
Federal Facility Indicator:	Not Reported
Hazardous Secondary Material Indicator:	N
Sub-Part K Indicator:	Not Reported
2018 GPRA Permit Baseline:	Not on the Baseline
2018 GPRA Renewals Baseline:	Not on the Baseline
202 GPRA Corrective Action Baseline:	No
Subject to Corrective Action Universe:	No
Non-TSDFs Where RCRA CA has Been Imposed Universe:	No
Corrective Action Priority Ranking:	No NCAPS ranking
Environmental Control Indicator:	No
Institutional Control Indicator:	No
Human Exposure Controls Indicator:	N/A
Groundwater Controls Indicator:	N/A
Significant Non-Complier Universe:	No
Unaddressed Significant Non-Complier Universe:	No

WILBUR OAKS APARTMENTS, 388 E. WILBUR RD #400-105, THOUSAND OAKS, CA 91360 (Continued)

Addressed Significant Non-Complier Universe:	No
Significant Non-Complier With a Compliance Schedule Universe:	No
Financial Assurance Required:	Not Reported
Handler Date of Last Change:	20230222
Recognized Trader-Importer:	No
Recognized Trader-Exporter:	No
Importer of Spent Lead Acid Batteries:	No
Exporter of Spent Lead Acid Batteries:	No
Recycler Activity Without Storage:	No
Manifest Broker:	No
Sub-Part P Indicator:	No

Handler - Owner Operator:

Owner/Operator Indicator:	Owner
Owner/Operator Name:	WILBUR OAKS APARTMENTS
Legal Status:	Other
Date Became Current:	Not Reported
Date Ended Current:	Not Reported
Owner/Operator Address:	388 E. WILBUR RD #400-105
Owner/Operator City,State,Zip:	THOUSAND OAKS, CA 91360
Owner/Operator Telephone:	805-496-8486
Owner/Operator Telephone Ext:	Not Reported
Owner/Operator Fax:	Not Reported
Owner/Operator Email:	Not Reported

Owner/Operator Indicator:	Operator
Owner/Operator Name:	MICHAEL RUSKE
Legal Status:	Other
Date Became Current:	Not Reported
Date Ended Current:	Not Reported
Owner/Operator Address:	388 E. WILBUR RD #400-105
Owner/Operator City,State,Zip:	THOUSAND OAKS, CA 91360
Owner/Operator Telephone:	805-496-8486
Owner/Operator Telephone Ext:	Not Reported
Owner/Operator Fax:	Not Reported
Owner/Operator Email:	Not Reported

Historic Generators:

Receive Date:	20230222
Handler Name:	WILBUR OAKS APARTMENTS
Federal Waste Generator Description:	Not a generator, verified
State District Owner:	Not Reported
Large Quantity Handler of Universal Waste:	No
Recognized Trader Importer:	No
Recognized Trader Exporter:	No
Spent Lead Acid Battery Importer:	No

WILBUR OAKS APARTMENTS, 388 E. WILBUR RD #400-105, THOUSAND OAKS, CA 91360 (Continued)

Spent Lead Acid Battery Exporter:	No
Current Record:	Yes
Non Storage Recycler Activity:	No
Electronic Manifest Broker:	No

List of NAICS Codes and Descriptions:

NAICS Code:	56299
NAICS Description:	ALL OTHER WASTE MANAGEMENT SERVICES

Facility Has Received Notices of Violations:

Violations:	No Violations Found

Evaluation Action Summary:

Evaluations:	No Evaluations Found

E MANIFEST: Other Ascertainable Records

Manifest Tracking Number:	025230109JJK
Last Updated Date:	20230316
Shipped Date:	20230223
Received Date:	20230301
Manifest Status:	Signed
Submission Type:	DataImage5Copy
Origin Type:	Service
Generator EPA ID:	CAC003218970
Generator Name:	WILBUR OAKS APARTMENTS
Generator Mail Street Number:	Not Reported
Generator Mail Street 1:	388 E. WILBUR RD #400-105
Generator Mail Street 2:	Not Reported
Generator Mail City:	THOUSAND OAKS
Generator Mail State:	CA
Generator Mail Zip:	91360
Generator Location Street Number:	Not Reported
Generator Location Street 1:	388 E. WILBUR RD #400-105
Generator Location Street 2:	Not Reported
Generator Location City:	THOUSAND OAKS
Generator Location Zip:	91360
Generator Location State:	CA
Generator Contact Company Name:	Not Reported
Designated Facility EPA ID:	CAD009007626
Designated Facility Name:	AZUSA LAND RECLAMATION CO INC
Designated Facility Mail Street Number:	Not Reported
Designated Facility Mail Street 1:	Not Reported
Designated Facility Mail Street 2:	1211 W. GLADSTONE STREET
Designated Facility Mail City:	AZUSA
Designated Facility Mail Zip:	91702
Designated Facility Mail State:	CA

WILBUR OAKS APARTMENTS, 388 E. WILBUR RD #400-105, THOUSAND OAKS, CA 91360 (Continued)

Designated Facility Location Street Number:	Not Reported
Designated Facility Location Street 1:	1211 W. GLADSTONE STREET
Designated Facility Location Street 2:	Not Reported
Designated Facility Location City:	AZUSA
Designated Facility Location Zip:	91702
Designated Facility Location State:	CA
Designated Facility Contact Company Name:	Not Reported
Manifest Residue Indicator:	N
Rejection Indicator:	N

State Waste:

Manifest Tracking Number:	025230109JJK
Waste Line Number:	1
State Waste Code Owner:	CA
State Waste Code:	151
State Waste:	Asbestos-containing waste

Transporter:

Manifest Tracking Number:	025230109JJK
Transporter Line Number:	1
Transporter EPA ID:	CAR000280651
Transporter Name:	MEDICAL BIOWASTE SOLUTIONS INC

Waste Line:

Manifest Tracking Number:	025230109JJK
Waste Line Number:	1
U.S. DOT Hazardous Indicator:	Y
U.S. DOT ID Number:	NA2212
U.S. DOT Description:	NA2212, Asbestos, 9, PG III
Non-Hazardous Waste Description:	Not Reported
Number of Containers:	12
Container Type Code:	BA
Container Type Description:	Burlap, cloth, paper, or plastic bags
Waste Quantity:	1
Quantity Unit of Measure Code:	Y
Quantity Unit of Measure Description:	Cubic Yards
Waste Quantity, in Tons:	0.84
Acute Waste Quantity, in Tons:	0
Non-Acute Waste Quantity, in Tons:	0.84
Waste Quantity, in Kilograms:	761.9052
Acute Waste Quantity, in Kilograms:	0
Non-Acute Waste Quantity, in Kilorgrams:	761.9052
Management Method Code:	H132
Management Method Description:	LANDFILL (WITH PRIOR TREATMENT AND/OR STABILIZATION)
Waste Residue Indicator:	N
Quantity Discrepancy Indicator:	N

WILBUR OAKS APARTMENTS, 388 E. WILBUR RD #400-105, THOUSAND OAKS, CA 91360 (Continued)

Waste Type Discrepancy Indicator:	N
Waste Density:	Not Reported
Waste Density Unit of Measure Code:	Not Reported
Waste Density Unit of Measure Description:	Not Reported
Form Code:	Not Reported
Form Code Description:	Not Reported
Source Code:	Not Reported
Source Code Description:	Not Reported
Waste Minimization Code:	Not Reported
Waste Minimization Code Description:	Not Reported
Consent Number:	Not Reported
EPA Waste Indicator:	N

WILBUR OAKS APARTMENTS 392 EAST WILBUR RD #392-101, THOUSAND OAKS, CA, 91360		1027212070
▲ N40	NNE 1/10 - 1/3 (950 ft. / 0.18 mi.)	Other Ascertainable Records
	5 ft. Higher Elevation 749 ft. Above Sea Level	

Worksheet:

RCRA Listings: Other Ascertainable Records

Date Form Received by Agency:	20220517
Handler Name:	Wilbur Oaks Apartments
Handler Address:	392 East Wilbur Rd #392-101
Handler City,State,Zip:	THOUSAND OAKS, CA 91360
EPA ID:	CAC003176548
Contact Name:	LYNDA PETERS
Contact Address:	392 EAST WILBUR RD #392-101
Contact City,State,Zip:	THOUSAND OAKS, CA 91360
Contact Telephone:	805-495-4865
Contact Fax:	Not Reported
Contact Email:	LYNDA@OAKSMGMT.COM
Contact Title:	Not Reported
EPA Region:	09
Land Type:	Not Reported
Federal Waste Generator Description:	Not a generator, verified
Non-Notifier:	Not Reported
Biennial Report Cycle:	Not Reported
Accessibility:	Not Reported
Active Site Indicator:	Not Reported
State District Owner:	Not Reported
State District:	Not Reported
Mailing Address:	392 EAST WILBUR RD #392-101
Mailing City,State,Zip:	THOUSAND OAKS, CA 91360
Owner Name:	Wilbur Oaks Apartments
Owner Type:	Other
Operator Name:	Lynda Peters

WILBUR OAKS APARTMENTS, 392 EAST WILBUR RD #392-101, THOUSAND OAKS, CA 91360 (Continued)

Operator Type:	Other
Short-Term Generator Activity:	No
Importer Activity:	No
Mixed Waste Generator:	No
Transporter Activity:	No
Transfer Facility Activity:	No
Recycler Activity with Storage:	No
Small Quantity On-Site Burner Exemption:	No
Smelting Melting and Refining Furnace Exemption:	No
Underground Injection Control:	No
Off-Site Waste Receipt:	No
Universal Waste Indicator:	No
Universal Waste Destination Facility:	No
Federal Universal Waste:	No
Active Site State-Reg Handler:	---
Federal Facility Indicator:	Not Reported
Hazardous Secondary Material Indicator:	N
Sub-Part K Indicator:	Not Reported
2018 GPRA Permit Baseline:	Not on the Baseline
2018 GPRA Renewals Baseline:	Not on the Baseline
202 GPRA Corrective Action Baseline:	No
Subject to Corrective Action Universe:	No
Non-TSDFs Where RCRA CA has Been Imposed Universe:	No
Corrective Action Priority Ranking:	No NCAPS ranking
Environmental Control Indicator:	No
Institutional Control Indicator:	No
Human Exposure Controls Indicator:	N/A
Groundwater Controls Indicator:	N/A
Significant Non-Complier Universe:	No
Unaddressed Significant Non-Complier Universe:	No
Addressed Significant Non-Complier Universe:	No
Significant Non-Complier With a Compliance Schedule Universe:	No
Financial Assurance Required:	Not Reported
Handler Date of Last Change:	20220518
Recognized Trader-Importer:	No
Recognized Trader-Exporter:	No
Importer of Spent Lead Acid Batteries:	No
Exporter of Spent Lead Acid Batteries:	No
Recycler Activity Without Storage:	No
Manifest Broker:	No
Sub-Part P Indicator:	No

Handler - Owner Operator:

WILBUR OAKS APARTMENTS, 392 EAST WILBUR RD #392-101, THOUSAND OAKS, CA 91360 (Continued)

Owner/Operator Indicator:	Owner
Owner/Operator Name:	WILBUR OAKS APARTMENTS
Legal Status:	Other
Date Became Current:	Not Reported
Date Ended Current:	Not Reported
Owner/Operator Address:	392 EAST WILBUR RD #392-101
Owner/Operator City,State,Zip:	THOUSAND OAKS, CA 91360
Owner/Operator Telephone:	805-495-4865
Owner/Operator Telephone Ext:	Not Reported
Owner/Operator Fax:	Not Reported
Owner/Operator Email:	Not Reported

Owner/Operator Indicator:	Operator
Owner/Operator Name:	LYNDA PETERS
Legal Status:	Other
Date Became Current:	Not Reported
Date Ended Current:	Not Reported
Owner/Operator Address:	392 EAST WILBUR RD #392-101
Owner/Operator City,State,Zip:	THOUSAND OAKS, CA 91360
Owner/Operator Telephone:	805-495-4865
Owner/Operator Telephone Ext:	Not Reported
Owner/Operator Fax:	Not Reported
Owner/Operator Email:	Not Reported

Historic Generators:

Receive Date:	20220517
Handler Name:	WILBUR OAKS APARTMENTS
Federal Waste Generator Description:	Not a generator, verified
State District Owner:	Not Reported
Large Quantity Handler of Universal Waste:	No
Recognized Trader Importer:	No
Recognized Trader Exporter:	No
Spent Lead Acid Battery Importer:	No
Spent Lead Acid Battery Exporter:	No
Current Record:	Yes
Non Storage Recycler Activity:	No
Electronic Manifest Broker:	No

List of NAICS Codes and Descriptions:

NAICS Code:	56299
NAICS Description:	ALL OTHER WASTE MANAGEMENT SERVICES

Facility Has Received Notices of Violations:

Violations:	No Violations Found

Evaluation Action Summary:

Evaluations:	No Evaluations Found

WILBUR OAKS APARTMENTS, 392 EAST WILBUR RD #392-101, THOUSAND OAKS, CA 91360 (Continued)

E MANIFEST: Other Ascertainable Records

Manifest Tracking Number:	024272043JJK
Last Updated Date:	20220726
Shipped Date:	20220609
Received Date:	20220610
Manifest Status:	Signed
Submission Type:	DataImage5Copy
Origin Type:	Service
Generator EPA ID:	CAC003176548
Generator Name:	WILBUR OAKS APARTMENTS
Generator Mail Street Number:	Not Reported
Generator Mail Street 1:	392 EAST WILBUR RD #392-101
Generator Mail Street 2:	Not Reported
Generator Mail City:	THOUSAND OAKS
Generator Mail State:	CA
Generator Mail Zip:	91360
Generator Location Street Number:	Not Reported
Generator Location Street 1:	392 EAST WILBUR RD #392-101
Generator Location Street 2:	Not Reported
Generator Location City:	THOUSAND OAKS
Generator Location Zip:	91360
Generator Location State:	CA
Generator Contact Company Name:	Not Reported
Designated Facility EPA ID:	AZR000506980
Designated Facility Name:	SOUTH YUMA COUNTY LANDFILL COMPOST FACILITY
Designated Facility Mail Street Number:	Not Reported
Designated Facility Mail Street 1:	Not Reported
Designated Facility Mail Street 2:	PO BOX 5437
Designated Facility Mail City:	YUMA
Designated Facility Mail Zip:	85366
Designated Facility Mail State:	AZ
Designated Facility Location Street Number:	Not Reported
Designated Facility Location Street 1:	19536 S AVENUE 1 E
Designated Facility Location Street 2:	Not Reported
Designated Facility Location City:	YUMA
Designated Facility Location Zip:	85365
Designated Facility Location State:	AZ
Designated Facility Contact Company Name:	Not Reported
Manifest Residue Indicator:	N
Rejection Indicator:	N

State Waste:

Manifest Tracking Number:	024272043JJK
Waste Line Number:	1
State Waste Code Owner:	CA
State Waste Code:	151

WILBUR OAKS APARTMENTS, 392 EAST WILBUR RD #392-101, THOUSAND OAKS, CA 91360 (Continued)

State Waste:	Asbestos-containing waste

Transporter:

Manifest Tracking Number:	024272043JJK
Transporter Line Number:	1
Transporter EPA ID:	CAR000280651
Transporter Name:	MEDICAL BIOWASTE SOLUTIONS INC
Manifest Tracking Number:	024272043JJK
Transporter Line Number:	2
Transporter EPA ID:	CAD072953771
Transporter Name:	UNITED PUMPING SERVICE INC

Waste Line:

Manifest Tracking Number:	024272043JJK
Waste Line Number:	1
U.S. DOT Hazardous Indicator:	Y
U.S. DOT ID Number:	NA2212
U.S. DOT Description:	NA2212, Asbestos, 9, PG III
Non-Hazardous Waste Description:	Not Reported
Number of Containers:	12
Container Type Code:	BA
Container Type Description:	Burlap, cloth, paper, or plastic bags
Waste Quantity:	1
Quantity Unit of Measure Code:	Y
Quantity Unit of Measure Description:	Cubic Yards
Waste Quantity, in Tons:	0.84
Acute Waste Quantity, in Tons:	0
Non-Acute Waste Quantity, in Tons:	0.84
Waste Quantity, in Kilograms:	761.9052
Acute Waste Quantity, in Kilograms:	0
Non-Acute Waste Quantity, in Kilorgrams:	761.9052
Management Method Code:	H132
Management Method Description:	LANDFILL (WITH PRIOR TREATMENT AND/OR STABILIZATION)
Waste Residue Indicator:	N
Quantity Discrepancy Indicator:	N
Waste Type Discrepancy Indicator:	N
Waste Density:	Not Reported
Waste Density Unit of Measure Code:	Not Reported
Waste Density Unit of Measure Description:	Not Reported
Form Code:	Not Reported
Form Code Description:	Not Reported
Source Code:	Not Reported
Source Code Description:	Not Reported
Waste Minimization Code:	Not Reported
Waste Minimization Code Description:	Not Reported
Consent Number:	Not Reported
EPA Waste Indicator:	N

MAP FINDINGS

WILBUR OAKS APARTMENTS 392 EAST WILBUR RD 392-205, THOUSAND OAKS, CA, 91360		1027088803
▲ N41	NNE 1/10 - 1/3 (950 ft. / 0.18 mi.)	Other Ascertainable Records
	5 ft. Higher Elevation 749 ft. Above Sea Level	

Worksheet:

RCRA Listings: Other Ascertainable Records

Date Form Received by Agency:	20220210
Handler Name:	Wilbur Oaks Apartments
Handler Address:	392 East Wilbur Rd 392-205
Handler City,State,Zip:	THOUSAND OAKS, CA 91360
EPA ID:	CAC003161247
Contact Name:	LYNDA PETERS
Contact Address:	392 EAST WILBUR RD 392-205
Contact City,State,Zip:	THOUSAND OAKS, CA 91360
Contact Telephone:	805-495-4865
Contact Fax:	Not Reported
Contact Email:	LYNDA@OAKSMGMT.COM
Contact Title:	Not Reported
EPA Region:	09
Land Type:	Not Reported
Federal Waste Generator Description:	Not a generator, verified
Non-Notifier:	Not Reported
Biennial Report Cycle:	Not Reported
Accessibility:	Not Reported
Active Site Indicator:	Not Reported
State District Owner:	Not Reported
State District:	Not Reported
Mailing Address:	392 EAST WILBUR RD 392-205
Mailing City,State,Zip:	THOUSAND OAKS, CA 91360
Owner Name:	Wilbur Oaks Apartments
Owner Type:	Other
Operator Name:	Lynda Peters
Operator Type:	Other
Short-Term Generator Activity:	No
Importer Activity:	No
Mixed Waste Generator:	No
Transporter Activity:	No
Transfer Facility Activity:	No
Recycler Activity with Storage:	No
Small Quantity On-Site Burner Exemption:	No
Smelting Melting and Refining Furnace Exemption:	No
Underground Injection Control:	No
Off-Site Waste Receipt:	No
Universal Waste Indicator:	No
Universal Waste Destination Facility:	No
Federal Universal Waste:	No

WILBUR OAKS APARTMENTS, 392 EAST WILBUR RD 392-205, THOUSAND OAKS, CA 91360 (Continued)

Active Site State-Reg Handler:	---
Federal Facility Indicator:	Not Reported
Hazardous Secondary Material Indicator:	N
Sub-Part K Indicator:	Not Reported
2018 GPRA Permit Baseline:	Not on the Baseline
2018 GPRA Renewals Baseline:	Not on the Baseline
202 GPRA Corrective Action Baseline:	No
Subject to Corrective Action Universe:	No
Non-TSDFs Where RCRA CA has Been Imposed Universe:	No
Corrective Action Priority Ranking:	No NCAPS ranking
Environmental Control Indicator:	No
Institutional Control Indicator:	No
Human Exposure Controls Indicator:	N/A
Groundwater Controls Indicator:	N/A
Significant Non-Complier Universe:	No
Unaddressed Significant Non-Complier Universe:	No
Addressed Significant Non-Complier Universe:	No
Significant Non-Complier With a Compliance Schedule Universe:	No
Financial Assurance Required:	Not Reported
Handler Date of Last Change:	20220210
Recognized Trader-Importer:	No
Recognized Trader-Exporter:	No
Importer of Spent Lead Acid Batteries:	No
Exporter of Spent Lead Acid Batteries:	No
Recycler Activity Without Storage:	No
Manifest Broker:	No
Sub-Part P Indicator:	No

Handler - Owner Operator:

Owner/Operator Indicator:	Operator
Owner/Operator Name:	LYNDA PETERS
Legal Status:	Other
Date Became Current:	Not Reported
Date Ended Current:	Not Reported
Owner/Operator Address:	392 EAST WILBUR RD 392-205
Owner/Operator City,State,Zip:	THOUSAND OAKS, CA 91360
Owner/Operator Telephone:	805-495-4865
Owner/Operator Telephone Ext:	Not Reported
Owner/Operator Fax:	Not Reported
Owner/Operator Email:	Not Reported

Owner/Operator Indicator:	Owner
Owner/Operator Name:	WILBUR OAKS APARTMENTS
Legal Status:	Other
Date Became Current:	Not Reported

WILBUR OAKS APARTMENTS, 392 EAST WILBUR RD 392-205, THOUSAND OAKS, CA 91360 (Continued)

Date Ended Current:	Not Reported
Owner/Operator Address:	392 EAST WILBUR RD 392-205
Owner/Operator City,State,Zip:	THOUSAND OAKS, CA 91360
Owner/Operator Telephone:	805-495-4865
Owner/Operator Telephone Ext:	Not Reported
Owner/Operator Fax:	Not Reported
Owner/Operator Email:	Not Reported

Historic Generators:

Receive Date:	20220210
Handler Name:	WILBUR OAKS APARTMENTS
Federal Waste Generator Description:	Not a generator, verified
State District Owner:	Not Reported
Large Quantity Handler of Universal Waste:	No
Recognized Trader Importer:	No
Recognized Trader Exporter:	No
Spent Lead Acid Battery Importer:	No
Spent Lead Acid Battery Exporter:	No
Current Record:	Yes
Non Storage Recycler Activity:	No
Electronic Manifest Broker:	No

List of NAICS Codes and Descriptions:

NAICS Code:	56299
NAICS Description:	ALL OTHER WASTE MANAGEMENT SERVICES

Facility Has Received Notices of Violations:

Violations:	No Violations Found

Evaluation Action Summary:

Evaluations:	No Evaluations Found

E MANIFEST: Other Ascertainable Records

Manifest Tracking Number:	023705663JJK
Last Updated Date:	20220325
Shipped Date:	20220211
Received Date:	20220211
Manifest Status:	Signed
Submission Type:	DataImage5Copy
Origin Type:	Service
Generator EPA ID:	CAC003161247
Generator Name:	WILBUR OAKS APARTMENTS
Generator Mail Street Number:	Not Reported
Generator Mail Street 1:	392 EAST WILBUR RD 392-205
Generator Mail Street 2:	Not Reported
Generator Mail City:	THOUSAND OAKS

WILBUR OAKS APARTMENTS, 392 EAST WILBUR RD 392-205, THOUSAND OAKS, CA 91360 (Continued)

Generator Mail State:	CA
Generator Mail Zip:	91360
Generator Location Street Number:	Not Reported
Generator Location Street 1:	392 EAST WILBUR RD 392-205
Generator Location Street 2:	Not Reported
Generator Location City:	THOUSAND OAKS
Generator Location Zip:	91360
Generator Location State:	CA
Generator Contact Company Name:	Not Reported
Designated Facility EPA ID:	CAD009007626
Designated Facility Name:	AZUSA LAND RECLAMATION CO INC
Designated Facility Mail Street Number:	Not Reported
Designated Facility Mail Street 1:	Not Reported
Designated Facility Mail Street 2:	1211 W. GLADSTONE STREET
Designated Facility Mail City:	AZUSA
Designated Facility Mail Zip:	91702
Designated Facility Mail State:	CA
Designated Facility Location Street Number:	Not Reported
Designated Facility Location Street 1:	1211 W. GLADSTONE STREET
Designated Facility Location Street 2:	Not Reported
Designated Facility Location City:	AZUSA
Designated Facility Location Zip:	91702
Designated Facility Location State:	CA
Designated Facility Contact Company Name:	Not Reported
Manifest Residue Indicator:	N
Rejection Indicator:	N

State Waste:

Manifest Tracking Number:	023705663JJK
Waste Line Number:	1
State Waste Code Owner:	CA
State Waste Code:	151
State Waste:	Asbestos-containing waste

Transporter:

Manifest Tracking Number:	023705663JJK
Transporter Line Number:	1
Transporter EPA ID:	CAR000152058
Transporter Name:	EARTHWISE SERVICES LLC

Waste Line:

Manifest Tracking Number:	023705663JJK
Waste Line Number:	1
U.S. DOT Hazardous Indicator:	Y
U.S. DOT ID Number:	NA2212
U.S. DOT Description:	NA2212, Asbestos, 9, PG III, RQ

WILBUR OAKS APARTMENTS, 392 EAST WILBUR RD 392-205, THOUSAND OAKS, CA 91360 (Continued)

Non-Hazardous Waste Description:	Not Reported
Number of Containers:	9
Container Type Code:	BA
Container Type Description:	Burlap, cloth, paper, or plastic bags
Waste Quantity:	1
Quantity Unit of Measure Code:	Y
Quantity Unit of Measure Description:	Cubic Yards
Waste Quantity, in Tons:	0.84
Acute Waste Quantity, in Tons:	0
Non-Acute Waste Quantity, in Tons:	0.84
Waste Quantity, in Kilograms:	761.9052
Acute Waste Quantity, in Kilograms:	0
Non-Acute Waste Quantity, in Kilorgrams:	761.9052
Management Method Code:	H132
Management Method Description:	LANDFILL (WITH PRIOR TREATMENT AND/OR STABILIZATION)
Waste Residue Indicator:	N
Quantity Discrepancy Indicator:	N
Waste Type Discrepancy Indicator:	N
Waste Density:	Not Reported
Waste Density Unit of Measure Code:	Not Reported
Waste Density Unit of Measure Description:	Not Reported
Form Code:	Not Reported
Form Code Description:	Not Reported
Source Code:	Not Reported
Source Code Description:	Not Reported
Waste Minimization Code:	Not Reported
Waste Minimization Code Description:	Not Reported
Consent Number:	Not Reported
EPA Waste Indicator:	N

WILBUR OAKS APARTMENTS 392 EAST WILBUR RD #392-204, THOUSAND OAKS, CA, 91360		1027086537
▲ N42	NNE 1/10 - 1/3 (950 ft. / 0.18 mi.)	Other Ascertainable Records
	5 ft. Higher Elevation 749 ft. Above Sea Level	

Worksheet:

RCRA Listings: Other Ascertainable Records

Date Form Received by Agency:	20220127
Handler Name:	Wilbur Oaks Apartments
Handler Address:	392 East Wilbur Rd #392-204
Handler City,State,Zip:	THOUSAND OAKS, CA 91360
EPA ID:	CAC003158867
Contact Name:	LYNDA PETERS
Contact Address:	392 EAST WILBUR RD #392-204
Contact City,State,Zip:	THOUSAND OAKS, CA 91360
Contact Telephone:	805-495-4865

WILBUR OAKS APARTMENTS, 392 EAST WILBUR RD #392-204, THOUSAND OAKS, CA 91360 (Continued)

Contact Fax:	Not Reported
Contact Email:	LYNDA@OAKSMGMT.COM
Contact Title:	Not Reported
EPA Region:	09
Land Type:	Not Reported
Federal Waste Generator Description:	Not a generator, verified
Non-Notifier:	Not Reported
Biennial Report Cycle:	Not Reported
Accessibility:	Not Reported
Active Site Indicator:	Not Reported
State District Owner:	Not Reported
State District:	Not Reported
Mailing Address:	392 EAST WILBUR RD #392-204
Mailing City,State,Zip:	THOUSAND OAKS, CA 91360
Owner Name:	Wilbur Oaks Apartments
Owner Type:	Other
Operator Name:	Lynda Peters
Operator Type:	Other
Short-Term Generator Activity:	No
Importer Activity:	No
Mixed Waste Generator:	No
Transporter Activity:	No
Transfer Facility Activity:	No
Recycler Activity with Storage:	No
Small Quantity On-Site Burner Exemption:	No
Smelting Melting and Refining Furnace Exemption:	No
Underground Injection Control:	No
Off-Site Waste Receipt:	No
Universal Waste Indicator:	No
Universal Waste Destination Facility:	No
Federal Universal Waste:	No
Active Site State-Reg Handler:	---
Federal Facility Indicator:	Not Reported
Hazardous Secondary Material Indicator:	N
Sub-Part K Indicator:	Not Reported
2018 GPRA Permit Baseline:	Not on the Baseline
2018 GPRA Renewals Baseline:	Not on the Baseline
202 GPRA Corrective Action Baseline:	No
Subject to Corrective Action Universe:	No
Non-TSDFs Where RCRA CA has Been Imposed Universe:	No
Corrective Action Priority Ranking:	No NCAPS ranking
Environmental Control Indicator:	No
Institutional Control Indicator:	No
Human Exposure Controls Indicator:	N/A
Groundwater Controls Indicator:	N/A
Significant Non-Complier Universe:	No

WILBUR OAKS APARTMENTS, 392 EAST WILBUR RD #392-204, THOUSAND OAKS, CA 91360 (Continued)

Unaddressed Significant Non-Complier Universe:	No
Addressed Significant Non-Complier Universe:	No
Significant Non-Complier With a Compliance Schedule Universe:	No
Financial Assurance Required:	Not Reported
Handler Date of Last Change:	20220128
Recognized Trader-Importer:	No
Recognized Trader-Exporter:	No
Importer of Spent Lead Acid Batteries:	No
Exporter of Spent Lead Acid Batteries:	No
Recycler Activity Without Storage:	No
Manifest Broker:	No
Sub-Part P Indicator:	No

Handler - Owner Operator:

Owner/Operator Indicator:	Owner
Owner/Operator Name:	WILBUR OAKS APARTMENTS
Legal Status:	Other
Date Became Current:	Not Reported
Date Ended Current:	Not Reported
Owner/Operator Address:	392 EAST WILBUR RD #392-204
Owner/Operator City,State,Zip:	THOUSAND OAKS, CA 91360
Owner/Operator Telephone:	805-495-4865
Owner/Operator Telephone Ext:	Not Reported
Owner/Operator Fax:	Not Reported
Owner/Operator Email:	Not Reported

Owner/Operator Indicator:	Operator
Owner/Operator Name:	LYNDA PETERS
Legal Status:	Other
Date Became Current:	Not Reported
Date Ended Current:	Not Reported
Owner/Operator Address:	392 EAST WILBUR RD #392-204
Owner/Operator City,State,Zip:	THOUSAND OAKS, CA 91360
Owner/Operator Telephone:	805-495-4865
Owner/Operator Telephone Ext:	Not Reported
Owner/Operator Fax:	Not Reported
Owner/Operator Email:	Not Reported

Historic Generators:

Receive Date:	20220127
Handler Name:	WILBUR OAKS APARTMENTS
Federal Waste Generator Description:	Not a generator, verified
State District Owner:	Not Reported
Large Quantity Handler of Universal Waste:	No
Recognized Trader Importer:	No
Recognized Trader Exporter:	No

WILBUR OAKS APARTMENTS, 392 EAST WILBUR RD #392-204, THOUSAND OAKS, CA 91360 (Continued)

Spent Lead Acid Battery Importer:	No
Spent Lead Acid Battery Exporter:	No
Current Record:	Yes
Non Storage Recycler Activity:	No
Electronic Manifest Broker:	No

List of NAICS Codes and Descriptions:

NAICS Code:	56299
NAICS Description:	ALL OTHER WASTE MANAGEMENT SERVICES

Facility Has Received Notices of Violations:

Violations:	No Violations Found

Evaluation Action Summary:

Evaluations:	No Evaluations Found

E MANIFEST: Other Ascertainable Records

Manifest Tracking Number:	023705607JJK
Last Updated Date:	20220217
Shipped Date:	20220202
Received Date:	20220202
Manifest Status:	Signed
Submission Type:	DataImage5Copy
Origin Type:	Service
Generator EPA ID:	CAC003158867
Generator Name:	WILBUR OAKS APARTMENTS
Generator Mail Street Number:	Not Reported
Generator Mail Street 1:	392 EAST WILBUR RD #392-204
Generator Mail Street 2:	Not Reported
Generator Mail City:	THOUSAND OAKS
Generator Mail State:	CA
Generator Mail Zip:	91360
Generator Location Street Number:	Not Reported
Generator Location Street 1:	392 EAST WILBUR RD #392-204
Generator Location Street 2:	Not Reported
Generator Location City:	THOUSAND OAKS
Generator Location Zip:	91360
Generator Location State:	CA
Generator Contact Company Name:	Not Reported
Designated Facility EPA ID:	CAD009007626
Designated Facility Name:	AZUSA LAND RECLAMATION CO INC
Designated Facility Mail Street Number:	Not Reported
Designated Facility Mail Street 1:	Not Reported
Designated Facility Mail Street 2:	1211 W. GLADSTONE STREET
Designated Facility Mail City:	AZUSA
Designated Facility Mail Zip:	91702
Designated Facility Mail State:	CA

WILBUR OAKS APARTMENTS, 392 EAST WILBUR RD #392-204, THOUSAND OAKS, CA 91360 (Continued)

Designated Facility Location Street Number:	Not Reported
Designated Facility Location Street 1:	1211 W. GLADSTONE STREET
Designated Facility Location Street 2:	Not Reported
Designated Facility Location City:	AZUSA
Designated Facility Location Zip:	91702
Designated Facility Location State:	CA
Designated Facility Contact Company Name:	Not Reported
Manifest Residue Indicator:	N
Rejection Indicator:	N

State Waste:

Manifest Tracking Number:	023705607JJK
Waste Line Number:	1
State Waste Code Owner:	CA
State Waste Code:	151
State Waste:	Asbestos-containing waste

Transporter:

Manifest Tracking Number:	023705607JJK
Transporter Line Number:	1
Transporter EPA ID:	CAR000152058
Transporter Name:	EARTHWISE SERVICES LLC

Waste Line:

Manifest Tracking Number:	023705607JJK
Waste Line Number:	1
U.S. DOT Hazardous Indicator:	Y
U.S. DOT ID Number:	NA2212
U.S. DOT Description:	NA2212, ASBESTOS, 9, PG III, RQ
Non-Hazardous Waste Description:	Not Reported
Number of Containers:	16
Container Type Code:	BA
Container Type Description:	Burlap, cloth, paper, or plastic bags
Waste Quantity:	2
Quantity Unit of Measure Code:	Y
Quantity Unit of Measure Description:	Cubic Yards
Waste Quantity, in Tons:	1.68
Acute Waste Quantity, in Tons:	0
Non-Acute Waste Quantity, in Tons:	1.68
Waste Quantity, in Kilograms:	1523.8104
Acute Waste Quantity, in Kilograms:	0
Non-Acute Waste Quantity, in Kilorgrams:	1523.8104
Management Method Code:	H132
Management Method Description:	LANDFILL (WITH PRIOR TREATMENT AND/OR STABILIZATION)
Waste Residue Indicator:	N
Quantity Discrepancy Indicator:	N

WILBUR OAKS APARTMENTS, 392 EAST WILBUR RD #392-204, THOUSAND OAKS, CA 91360 (Continued)

Waste Type Discrepancy Indicator:	N
Waste Density:	Not Reported
Waste Density Unit of Measure Code:	Not Reported
Waste Density Unit of Measure Description:	Not Reported
Form Code:	Not Reported
Form Code Description:	Not Reported
Source Code:	Not Reported
Source Code Description:	Not Reported
Waste Minimization Code:	Not Reported
Waste Minimization Code Description:	Not Reported
Consent Number:	Not Reported
EPA Waste Indicator:	N

WILBUR OAKS APARTMENTS 400 EAST WILBUR RD #400-102, THOUSAND OAKS, CA, 91360		1027203871
▲ N43	NNE 1/10 - 1/3 (953 ft. / 0.181 mi.)	Other Ascertainable Records
	4 ft. Higher Elevation 748 ft. Above Sea Level	

Worksheet:

RCRA Listings: Other Ascertainable Records

Date Form Received by Agency:	20220323
Handler Name:	Wilbur Oaks Apartments
Handler Address:	400 East Wilbur Rd #400-102
Handler City,State,Zip:	THOUSAND OAKS, CA 91360
EPA ID:	CAC003167849
Contact Name:	LYNDA PETERS
Contact Address:	400 EAST WILBUR RD #400-102
Contact City,State,Zip:	THOUSAND OAKS, CA 91360
Contact Telephone:	805-495-4865
Contact Fax:	Not Reported
Contact Email:	LYNDA@OAKSMGMT.COM
Contact Title:	Not Reported
EPA Region:	09
Land Type:	Not Reported
Federal Waste Generator Description:	Not a generator, verified
Non-Notifier:	Not Reported
Biennial Report Cycle:	Not Reported
Accessibility:	Not Reported
Active Site Indicator:	Not Reported
State District Owner:	Not Reported
State District:	Not Reported
Mailing Address:	400 EAST WILBUR RD #400-102
Mailing City,State,Zip:	THOUSAND OAKS, CA 91360
Owner Name:	Wilbur Oaks Apartments
Owner Type:	Other
Operator Name:	Lynda Peters

WILBUR OAKS APARTMENTS, 400 EAST WILBUR RD #400-102, THOUSAND OAKS, CA 91360 (Continued)

Operator Type:	Other
Short-Term Generator Activity:	No
Importer Activity:	No
Mixed Waste Generator:	No
Transporter Activity:	No
Transfer Facility Activity:	No
Recycler Activity with Storage:	No
Small Quantity On-Site Burner Exemption:	No
Smelting Melting and Refining Furnace Exemption:	No
Underground Injection Control:	No
Off-Site Waste Receipt:	No
Universal Waste Indicator:	No
Universal Waste Destination Facility:	No
Federal Universal Waste:	No
Active Site State-Reg Handler:	---
Federal Facility Indicator:	Not Reported
Hazardous Secondary Material Indicator:	N
Sub-Part K Indicator:	Not Reported
2018 GPRA Permit Baseline:	Not on the Baseline
2018 GPRA Renewals Baseline:	Not on the Baseline
202 GPRA Corrective Action Baseline:	No
Subject to Corrective Action Universe:	No
Non-TSDFs Where RCRA CA has Been Imposed Universe:	No
Corrective Action Priority Ranking:	No NCAPS ranking
Environmental Control Indicator:	No
Institutional Control Indicator:	No
Human Exposure Controls Indicator:	N/A
Groundwater Controls Indicator:	N/A
Significant Non-Complier Universe:	No
Unaddressed Significant Non-Complier Universe:	No
Addressed Significant Non-Complier Universe:	No
Significant Non-Complier With a Compliance Schedule Universe:	No
Financial Assurance Required:	Not Reported
Handler Date of Last Change:	20220323
Recognized Trader-Importer:	No
Recognized Trader-Exporter:	No
Importer of Spent Lead Acid Batteries:	No
Exporter of Spent Lead Acid Batteries:	No
Recycler Activity Without Storage:	No
Manifest Broker:	No
Sub-Part P Indicator:	No

Handler - Owner Operator:

WILBUR OAKS APARTMENTS, 400 EAST WILBUR RD #400-102, THOUSAND OAKS, CA 91360 (Continued)

Owner/Operator Indicator:	Owner
Owner/Operator Name:	WILBUR OAKS APARTMENTS
Legal Status:	Other
Date Became Current:	Not Reported
Date Ended Current:	Not Reported
Owner/Operator Address:	400 EAST WILBUR RD #400-102
Owner/Operator City,State,Zip:	THOUSAND OAKS, CA 91360
Owner/Operator Telephone:	805-495-4865
Owner/Operator Telephone Ext:	Not Reported
Owner/Operator Fax:	Not Reported
Owner/Operator Email:	Not Reported

Owner/Operator Indicator:	Operator
Owner/Operator Name:	LYNDA PETERS
Legal Status:	Other
Date Became Current:	Not Reported
Date Ended Current:	Not Reported
Owner/Operator Address:	400 EAST WILBUR RD #400-102
Owner/Operator City,State,Zip:	THOUSAND OAKS, CA 91360
Owner/Operator Telephone:	805-495-4865
Owner/Operator Telephone Ext:	Not Reported
Owner/Operator Fax:	Not Reported
Owner/Operator Email:	Not Reported

Historic Generators:

Receive Date:	20220323
Handler Name:	WILBUR OAKS APARTMENTS
Federal Waste Generator Description:	Not a generator, verified
State District Owner:	Not Reported
Large Quantity Handler of Universal Waste:	No
Recognized Trader Importer:	No
Recognized Trader Exporter:	No
Spent Lead Acid Battery Importer:	No
Spent Lead Acid Battery Exporter:	No
Current Record:	Yes
Non Storage Recycler Activity:	No
Electronic Manifest Broker:	No

List of NAICS Codes and Descriptions:

NAICS Code:	56299
NAICS Description:	ALL OTHER WASTE MANAGEMENT SERVICES

Facility Has Received Notices of Violations:

Violations:	No Violations Found

Evaluation Action Summary:

Evaluations:	No Evaluations Found

WILBUR OAKS APARTMENTS, 400 EAST WILBUR RD #400-102, THOUSAND OAKS, CA 91360 (Continued)

E MANIFEST: Other Ascertainable Records

Manifest Tracking Number:	023997289JJK
Last Updated Date:	20220427
Shipped Date:	20220407
Received Date:	20220413
Manifest Status:	Signed
Submission Type:	DataImage5Copy
Origin Type:	Service
Generator EPA ID:	CAC003167849
Generator Name:	WILBUR OAKS APARTMENTS
Generator Mail Street Number:	Not Reported
Generator Mail Street 1:	400 EAST WILBUR RD #400-102
Generator Mail Street 2:	Not Reported
Generator Mail City:	THOUSAND OAKS
Generator Mail State:	CA
Generator Mail Zip:	91360
Generator Location Street Number:	Not Reported
Generator Location Street 1:	400 EAST WILBUR RD #400-102
Generator Location Street 2:	Not Reported
Generator Location City:	THOUSAND OAKS
Generator Location Zip:	91360
Generator Location State:	CA
Generator Contact Company Name:	Not Reported
Designated Facility EPA ID:	CAD009007626
Designated Facility Name:	AZUSA LAND RECLAMATION CO INC
Designated Facility Mail Street Number:	Not Reported
Designated Facility Mail Street 1:	Not Reported
Designated Facility Mail Street 2:	1211 W. GLADSTONE STREET
Designated Facility Mail City:	AZUSA
Designated Facility Mail Zip:	91702
Designated Facility Mail State:	CA
Designated Facility Location Street Number:	Not Reported
Designated Facility Location Street 1:	1211 W. GLADSTONE STREET
Designated Facility Location Street 2:	Not Reported
Designated Facility Location City:	AZUSA
Designated Facility Location Zip:	91702
Designated Facility Location State:	CA
Designated Facility Contact Company Name:	Not Reported
Manifest Residue Indicator:	N
Rejection Indicator:	N

State Waste:

Manifest Tracking Number:	023997289JJK
Waste Line Number:	1
State Waste Code Owner:	CA
State Waste Code:	151

WILBUR OAKS APARTMENTS, 400 EAST WILBUR RD #400-102, THOUSAND OAKS, CA 91360 (Continued)

State Waste:	Asbestos-containing waste

Transporter:

Manifest Tracking Number:	023997289JJK
Transporter Line Number:	1
Transporter EPA ID:	CAR000280651
Transporter Name:	MEDICAL BIOWASTE SOLUTIONS INC

Waste Line:

Manifest Tracking Number:	023997289JJK
Waste Line Number:	1
U.S. DOT Hazardous Indicator:	Y
U.S. DOT ID Number:	NA2212
U.S. DOT Description:	NA2212, Asbestos, 9, PG III
Non-Hazardous Waste Description:	Not Reported
Number of Containers:	11
Container Type Code:	BA
Container Type Description:	Burlap, cloth, paper, or plastic bags
Waste Quantity:	1
Quantity Unit of Measure Code:	Y
Quantity Unit of Measure Description:	Cubic Yards
Waste Quantity, in Tons:	0.84
Acute Waste Quantity, in Tons:	0
Non-Acute Waste Quantity, in Tons:	0.84
Waste Quantity, in Kilograms:	761.9052
Acute Waste Quantity, in Kilograms:	0
Non-Acute Waste Quantity, in Kilorgrams:	761.9052
Management Method Code:	H132
Management Method Description:	LANDFILL (WITH PRIOR TREATMENT AND/OR STABILIZATION)
Waste Residue Indicator:	N
Quantity Discrepancy Indicator:	N
Waste Type Discrepancy Indicator:	N
Waste Density:	Not Reported
Waste Density Unit of Measure Code:	Not Reported
Waste Density Unit of Measure Description:	Not Reported
Form Code:	Not Reported
Form Code Description:	Not Reported
Source Code:	Not Reported
Source Code Description:	Not Reported
Waste Minimization Code:	Not Reported
Waste Minimization Code Description:	Not Reported
Consent Number:	Not Reported
EPA Waste Indicator:	N

WILBUR OAKS APARTMENTS
400 EAST WILBUR RD #400-101, THOUSAND OAKS, CA, 91360 **1027086519**

MAP FINDINGS

▲ N44	NNE 1/10 - 1/3	(953 ft. / 0.181 mi.)	Other Ascertainable Records
	4 ft. Higher Elevation	748 ft. Above Sea Level	

Worksheet:

RCRA Listings: Other Ascertainable Records

Date Form Received by Agency:	20220127
Handler Name:	Wilbur Oaks Apartments
Handler Address:	400 East Wilbur Rd #400-101
Handler City,State,Zip:	THOUSAND OAKS, CA 91360
EPA ID:	CAC003158847
Contact Name:	LYNDA PETERS
Contact Address:	400 EAST WILBUR RD #400-101
Contact City,State,Zip:	THOUSAND OAKS, CA 91360
Contact Telephone:	805-495-4865
Contact Fax:	Not Reported
Contact Email:	LYNDA@OAKSMGMT.COM
Contact Title:	Not Reported
EPA Region:	09
Land Type:	Not Reported
Federal Waste Generator Description:	Not a generator, verified
Non-Notifier:	Not Reported
Biennial Report Cycle:	Not Reported
Accessibility:	Not Reported
Active Site Indicator:	Not Reported
State District Owner:	Not Reported
State District:	Not Reported
Mailing Address:	400 EAST WILBUR RD #400-101
Mailing City,State,Zip:	THOUSAND OAKS, CA 91360
Owner Name:	Wilbur Oaks Apartments
Owner Type:	Other
Operator Name:	Lynda Peters
Operator Type:	Other
Short-Term Generator Activity:	No
Importer Activity:	No
Mixed Waste Generator:	No
Transporter Activity:	No
Transfer Facility Activity:	No
Recycler Activity with Storage:	No
Small Quantity On-Site Burner Exemption:	No
Smelting Melting and Refining Furnace Exemption:	No
Underground Injection Control:	No
Off-Site Waste Receipt:	No
Universal Waste Indicator:	No
Universal Waste Destination Facility:	No
Federal Universal Waste:	No
Active Site State-Reg Handler:	---
Federal Facility Indicator:	Not Reported

WILBUR OAKS APARTMENTS, 400 EAST WILBUR RD #400-101, THOUSAND OAKS, CA 91360 (Continued)

Hazardous Secondary Material Indicator:	N
Sub-Part K Indicator:	Not Reported
2018 GPRA Permit Baseline:	Not on the Baseline
2018 GPRA Renewals Baseline:	Not on the Baseline
202 GPRA Corrective Action Baseline:	No
Subject to Corrective Action Universe:	No
Non-TSDFs Where RCRA CA has Been Imposed Universe:	No
Corrective Action Priority Ranking:	No NCAPS ranking
Environmental Control Indicator:	No
Institutional Control Indicator:	No
Human Exposure Controls Indicator:	N/A
Groundwater Controls Indicator:	N/A
Significant Non-Complier Universe:	No
Unaddressed Significant Non-Complier Universe:	No
Addressed Significant Non-Complier Universe:	No
Significant Non-Complier With a Compliance Schedule Universe:	No
Financial Assurance Required:	Not Reported
Handler Date of Last Change:	20220128
Recognized Trader-Importer:	No
Recognized Trader-Exporter:	No
Importer of Spent Lead Acid Batteries:	No
Exporter of Spent Lead Acid Batteries:	No
Recycler Activity Without Storage:	No
Manifest Broker:	No
Sub-Part P Indicator:	No

Handler - Owner Operator:

Owner/Operator Indicator:	Operator
Owner/Operator Name:	LYNDA PETERS
Legal Status:	Other
Date Became Current:	Not Reported
Date Ended Current:	Not Reported
Owner/Operator Address:	400 EAST WILBUR RD #400-101
Owner/Operator City,State,Zip:	THOUSAND OAKS, CA 91360
Owner/Operator Telephone:	805-495-4865
Owner/Operator Telephone Ext:	Not Reported
Owner/Operator Fax:	Not Reported
Owner/Operator Email:	Not Reported

Owner/Operator Indicator:	Owner
Owner/Operator Name:	WILBUR OAKS APARTMENTS
Legal Status:	Other
Date Became Current:	Not Reported
Date Ended Current:	Not Reported
Owner/Operator Address:	400 EAST WILBUR RD #400-101

WILBUR OAKS APARTMENTS, 400 EAST WILBUR RD #400-101, THOUSAND OAKS, CA 91360 (Continued)

Owner/Operator City,State,Zip:	THOUSAND OAKS, CA 91360
Owner/Operator Telephone:	805-495-4865
Owner/Operator Telephone Ext:	Not Reported
Owner/Operator Fax:	Not Reported
Owner/Operator Email:	Not Reported

Historic Generators:

Receive Date:	20220127
Handler Name:	WILBUR OAKS APARTMENTS
Federal Waste Generator Description:	Not a generator, verified
State District Owner:	Not Reported
Large Quantity Handler of Universal Waste:	No
Recognized Trader Importer:	No
Recognized Trader Exporter:	No
Spent Lead Acid Battery Importer:	No
Spent Lead Acid Battery Exporter:	No
Current Record:	Yes
Non Storage Recycler Activity:	No
Electronic Manifest Broker:	No

List of NAICS Codes and Descriptions:

NAICS Code:	56299
NAICS Description:	ALL OTHER WASTE MANAGEMENT SERVICES

Facility Has Received Notices of Violations:

Violations:	No Violations Found

Evaluation Action Summary:

Evaluations:	No Evaluations Found

E MANIFEST: Other Ascertainable Records

Manifest Tracking Number:	023705623JJK
Last Updated Date:	20220217
Shipped Date:	20220128
Received Date:	20220202
Manifest Status:	Signed
Submission Type:	DataImage5Copy
Origin Type:	Service
Generator EPA ID:	CAC003158847
Generator Name:	WILBUR OAKS APARTMENTS
Generator Mail Street Number:	Not Reported
Generator Mail Street 1:	400 EAST WILBUR RD #400-101
Generator Mail Street 2:	Not Reported
Generator Mail City:	THOUSAND OAKS
Generator Mail State:	CA
Generator Mail Zip:	91360

WILBUR OAKS APARTMENTS, 400 EAST WILBUR RD #400-101, THOUSAND OAKS, CA 91360 (Continued)

Generator Location Street Number:	Not Reported
Generator Location Street 1:	400 EAST WILBUR RD #400-101
Generator Location Street 2:	Not Reported
Generator Location City:	THOUSAND OAKS
Generator Location Zip:	91360
Generator Location State:	CA
Generator Contact Company Name:	Not Reported
Designated Facility EPA ID:	CAD009007626
Designated Facility Name:	AZUSA LAND RECLAMATION CO INC
Designated Facility Mail Street Number:	Not Reported
Designated Facility Mail Street 1:	Not Reported
Designated Facility Mail Street 2:	1211 W. GLADSTONE STREET
Designated Facility Mail City:	AZUSA
Designated Facility Mail Zip:	91702
Designated Facility Mail State:	CA
Designated Facility Location Street Number:	Not Reported
Designated Facility Location Street 1:	1211 W. GLADSTONE STREET
Designated Facility Location Street 2:	Not Reported
Designated Facility Location City:	AZUSA
Designated Facility Location Zip:	91702
Designated Facility Location State:	CA
Designated Facility Contact Company Name:	Not Reported
Manifest Residue Indicator:	N
Rejection Indicator:	N

State Waste:

Manifest Tracking Number:	023705623JJK
Waste Line Number:	1
State Waste Code Owner:	CA
State Waste Code:	151
State Waste:	Asbestos-containing waste

Transporter:

Manifest Tracking Number:	023705623JJK
Transporter Line Number:	1
Transporter EPA ID:	CAR000152058
Transporter Name:	EARTHWISE SERVICES LLC

Waste Line:

Manifest Tracking Number:	023705623JJK
Waste Line Number:	1
U.S. DOT Hazardous Indicator:	Y
U.S. DOT ID Number:	NA2212
U.S. DOT Description:	NA2212, ASBESTOS, 9, PG III
Non-Hazardous Waste Description:	Not Reported
Number of Containers:	6

WILBUR OAKS APARTMENTS, 400 EAST WILBUR RD #400-101, THOUSAND OAKS, CA 91360 (Continued)

Container Type Code:	BA
Container Type Description:	Burlap, cloth, paper, or plastic bags
Waste Quantity:	1
Quantity Unit of Measure Code:	Y
Quantity Unit of Measure Description:	Cubic Yards
Waste Quantity, in Tons:	0.84
Acute Waste Quantity, in Tons:	0
Non-Acute Waste Quantity, in Tons:	0.84
Waste Quantity, in Kilograms:	761.9052
Acute Waste Quantity, in Kilograms:	0
Non-Acute Waste Quantity, in Kilorgrams:	761.9052
Management Method Code:	H132
Management Method Description:	LANDFILL (WITH PRIOR TREATMENT AND/OR STABILIZATION)
Waste Residue Indicator:	N
Quantity Discrepancy Indicator:	N
Waste Type Discrepancy Indicator:	N
Waste Density:	Not Reported
Waste Density Unit of Measure Code:	Not Reported
Waste Density Unit of Measure Description:	Not Reported
Form Code:	Not Reported
Form Code Description:	Not Reported
Source Code:	Not Reported
Source Code Description:	Not Reported
Waste Minimization Code:	Not Reported
Waste Minimization Code Description:	Not Reported
Consent Number:	Not Reported
EPA Waste Indicator:	N

WILBUR OAKS APARTMENTS 418 EAST WILBUR RD #418-207, THOUSAND OAKS, CA, 91360		1027087484
▲ N45	NNE 1/10 - 1/3 (965 ft. / 0.183 mi.)	Other Ascertainable Records
	Equal Elevation 744 ft. Above Sea Level	

Worksheet:

RCRA Listings: Other Ascertainable Records

Date Form Received by Agency:	20220202
Handler Name:	Wilbur Oaks Apartments
Handler Address:	418 East Wilbur Rd #418-207
Handler City,State,Zip:	THOUSAND OAKS, CA 91360
EPA ID:	CAC003159858
Contact Name:	LYNDA PETERS
Contact Address:	418 EAST WILBUR RD #418-207
Contact City,State,Zip:	THOUSAND OAKS, CA 91360
Contact Telephone:	805-495-4865
Contact Fax:	Not Reported
Contact Email:	LYNDA@OAKSMGMT.COM

WILBUR OAKS APARTMENTS, 418 EAST WILBUR RD #418-207, THOUSAND OAKS, CA 91360 (Continued)

Contact Title:	Not Reported
EPA Region:	09
Land Type:	Not Reported
Federal Waste Generator Description:	Not a generator, verified
Non-Notifier:	Not Reported
Biennial Report Cycle:	Not Reported
Accessibility:	Not Reported
Active Site Indicator:	Not Reported
State District Owner:	Not Reported
State District:	Not Reported
Mailing Address:	418 EAST WILBUR RD #418-207
Mailing City,State,Zip:	THOUSAND OAKS, CA 91360
Owner Name:	Wilbur Oaks Apartments
Owner Type:	Other
Operator Name:	Lynda Peters
Operator Type:	Other
Short-Term Generator Activity:	No
Importer Activity:	No
Mixed Waste Generator:	No
Transporter Activity:	No
Transfer Facility Activity:	No
Recycler Activity with Storage:	No
Small Quantity On-Site Burner Exemption:	No
Smelting Melting and Refining Furnace Exemption:	No
Underground Injection Control:	No
Off-Site Waste Receipt:	No
Universal Waste Indicator:	No
Universal Waste Destination Facility:	No
Federal Universal Waste:	No
Active Site State-Reg Handler:	---
Federal Facility Indicator:	Not Reported
Hazardous Secondary Material Indicator:	N
Sub-Part K Indicator:	Not Reported
2018 GPRA Permit Baseline:	Not on the Baseline
2018 GPRA Renewals Baseline:	Not on the Baseline
202 GPRA Corrective Action Baseline:	No
Subject to Corrective Action Universe:	No
Non-TSDFs Where RCRA CA has Been Imposed Universe:	No
Corrective Action Priority Ranking:	No NCAPS ranking
Environmental Control Indicator:	No
Institutional Control Indicator:	No
Human Exposure Controls Indicator:	N/A
Groundwater Controls Indicator:	N/A
Significant Non-Complier Universe:	No
Unaddressed Significant Non-Complier Universe:	No

WILBUR OAKS APARTMENTS, 418 EAST WILBUR RD #418-207, THOUSAND OAKS, CA 91360 (Continued)

Addressed Significant Non-Complier Universe:	No
Significant Non-Complier With a Compliance Schedule Universe:	No
Financial Assurance Required:	Not Reported
Handler Date of Last Change:	20220202
Recognized Trader-Importer:	No
Recognized Trader-Exporter:	No
Importer of Spent Lead Acid Batteries:	No
Exporter of Spent Lead Acid Batteries:	No
Recycler Activity Without Storage:	No
Manifest Broker:	No
Sub-Part P Indicator:	No

Handler - Owner Operator:

Owner/Operator Indicator:	Owner
Owner/Operator Name:	WILBUR OAKS APARTMENTS
Legal Status:	Other
Date Became Current:	Not Reported
Date Ended Current:	Not Reported
Owner/Operator Address:	418 EAST WILBUR RD #418-207
Owner/Operator City,State,Zip:	THOUSAND OAKS, CA 91360
Owner/Operator Telephone:	805-495-4865
Owner/Operator Telephone Ext:	Not Reported
Owner/Operator Fax:	Not Reported
Owner/Operator Email:	Not Reported

Owner/Operator Indicator:	Operator
Owner/Operator Name:	LYNDA PETERS
Legal Status:	Other
Date Became Current:	Not Reported
Date Ended Current:	Not Reported
Owner/Operator Address:	418 EAST WILBUR RD #418-207
Owner/Operator City,State,Zip:	THOUSAND OAKS, CA 91360
Owner/Operator Telephone:	805-495-4865
Owner/Operator Telephone Ext:	Not Reported
Owner/Operator Fax:	Not Reported
Owner/Operator Email:	Not Reported

Historic Generators:

Receive Date:	20220202
Handler Name:	WILBUR OAKS APARTMENTS
Federal Waste Generator Description:	Not a generator, verified
State District Owner:	Not Reported
Large Quantity Handler of Universal Waste:	No
Recognized Trader Importer:	No
Recognized Trader Exporter:	No
Spent Lead Acid Battery Importer:	No

WILBUR OAKS APARTMENTS, 418 EAST WILBUR RD #418-207, THOUSAND OAKS, CA 91360 (Continued)

Spent Lead Acid Battery Exporter:	No
Current Record:	Yes
Non Storage Recycler Activity:	No
Electronic Manifest Broker:	No

List of NAICS Codes and Descriptions:

NAICS Code:	56299
NAICS Description:	ALL OTHER WASTE MANAGEMENT SERVICES

Facility Has Received Notices of Violations:

Violations:	No Violations Found

Evaluation Action Summary:

Evaluations:	No Evaluations Found

E MANIFEST: Other Ascertainable Records

Manifest Tracking Number:	023705664JJK
Last Updated Date:	20220325
Shipped Date:	20220211
Received Date:	20220216
Manifest Status:	Signed
Submission Type:	DataImage5Copy
Origin Type:	Service
Generator EPA ID:	CAC003159858
Generator Name:	WILBUR OAKS APARTMENTS
Generator Mail Street Number:	Not Reported
Generator Mail Street 1:	418 EAST WILBUR RD #418-207
Generator Mail Street 2:	Not Reported
Generator Mail City:	THOUSAND OAKS
Generator Mail State:	CA
Generator Mail Zip:	91360
Generator Location Street Number:	Not Reported
Generator Location Street 1:	418 EAST WILBUR RD #418-207
Generator Location Street 2:	Not Reported
Generator Location City:	THOUSAND OAKS
Generator Location Zip:	91360
Generator Location State:	CA
Generator Contact Company Name:	Not Reported
Designated Facility EPA ID:	CAD009007626
Designated Facility Name:	AZUSA LAND RECLAMATION CO INC
Designated Facility Mail Street Number:	Not Reported
Designated Facility Mail Street 1:	Not Reported
Designated Facility Mail Street 2:	1211 W. GLADSTONE STREET
Designated Facility Mail City:	AZUSA
Designated Facility Mail Zip:	91702
Designated Facility Mail State:	CA

WILBUR OAKS APARTMENTS, 418 EAST WILBUR RD #418-207, THOUSAND OAKS, CA 91360 (Continued)

Designated Facility Location Street Number:	Not Reported
Designated Facility Location Street 1:	1211 W. GLADSTONE STREET
Designated Facility Location Street 2:	Not Reported
Designated Facility Location City:	AZUSA
Designated Facility Location Zip:	91702
Designated Facility Location State:	CA
Designated Facility Contact Company Name:	Not Reported
Manifest Residue Indicator:	N
Rejection Indicator:	N

State Waste:

Manifest Tracking Number:	023705664JJK
Waste Line Number:	1
State Waste Code Owner:	CA
State Waste Code:	151
State Waste:	Asbestos-containing waste

Transporter:

Manifest Tracking Number:	023705664JJK
Transporter Line Number:	1
Transporter EPA ID:	CAR000152058
Transporter Name:	EARTHWISE SERVICES LLC

Waste Line:

Manifest Tracking Number:	023705664JJK
Waste Line Number:	1
U.S. DOT Hazardous Indicator:	Y
U.S. DOT ID Number:	NA2212
U.S. DOT Description:	NA2212, Asbestos, 9, PG III, RQ
Non-Hazardous Waste Description:	Not Reported
Number of Containers:	14
Container Type Code:	BA
Container Type Description:	Burlap, cloth, paper, or plastic bags
Waste Quantity:	2
Quantity Unit of Measure Code:	Y
Quantity Unit of Measure Description:	Cubic Yards
Waste Quantity, in Tons:	1.68
Acute Waste Quantity, in Tons:	0
Non-Acute Waste Quantity, in Tons:	1.68
Waste Quantity, in Kilograms:	1523.8104
Acute Waste Quantity, in Kilograms:	0
Non-Acute Waste Quantity, in Kilorgrams:	1523.8104
Management Method Code:	H132
Management Method Description:	LANDFILL (WITH PRIOR TREATMENT AND/OR STABILIZATION)
Waste Residue Indicator:	N
Quantity Discrepancy Indicator:	N

WILBUR OAKS APARTMENTS, 418 EAST WILBUR RD #418-207, THOUSAND OAKS, CA 91360 (Continued)

Waste Type Discrepancy Indicator:	N
Waste Density:	Not Reported
Waste Density Unit of Measure Code:	Not Reported
Waste Density Unit of Measure Description:	Not Reported
Form Code:	Not Reported
Form Code Description:	Not Reported
Source Code:	Not Reported
Source Code Description:	Not Reported
Waste Minimization Code:	Not Reported
Waste Minimization Code Description:	Not Reported
Consent Number:	Not Reported
EPA Waste Indicator:	N

WILBUR OAKS APARTMENTS 418 EAST WILBUR RD #418-105, THOUSAND OAKS, CA, 91360			1027201397
▲ N46	NNE 1/10 - 1/3	(965 ft. / 0.183 mi.)	Other Ascertainable Records
	Equal Elevation	744 ft. Above Sea Level	

Worksheet:

RCRA Listings: Other Ascertainable Records

Date Form Received by Agency:	20220308
Handler Name:	Wilbur Oaks Apartments
Handler Address:	418 East Wilbur Rd #418-105
Handler City,State,Zip:	THOUSAND OAKS, CA 91360
EPA ID:	CAC003165195
Contact Name:	LYNDA PETERS
Contact Address:	418 EAST WILBUR RD #418-105
Contact City,State,Zip:	THOUSAND OAKS, CA 91360
Contact Telephone:	805-495-4865
Contact Fax:	Not Reported
Contact Email:	LYNDA@OAKSMGMT.COM
Contact Title:	Not Reported
EPA Region:	09
Land Type:	Not Reported
Federal Waste Generator Description:	Not a generator, verified
Non-Notifier:	Not Reported
Biennial Report Cycle:	Not Reported
Accessibility:	Not Reported
Active Site Indicator:	Not Reported
State District Owner:	Not Reported
State District:	Not Reported
Mailing Address:	418 EAST WILBUR RD #418-105
Mailing City,State,Zip:	THOUSAND OAKS, CA 91360
Owner Name:	Wilbur Oaks Apartments
Owner Type:	Other
Operator Name:	Lynda Peters

WILBUR OAKS APARTMENTS, 418 EAST WILBUR RD #418-105, THOUSAND OAKS, CA 91360 (Continued)

Operator Type:	Other
Short-Term Generator Activity:	No
Importer Activity:	No
Mixed Waste Generator:	No
Transporter Activity:	No
Transfer Facility Activity:	No
Recycler Activity with Storage:	No
Small Quantity On-Site Burner Exemption:	No
Smelting Melting and Refining Furnace Exemption:	No
Underground Injection Control:	No
Off-Site Waste Receipt:	No
Universal Waste Indicator:	No
Universal Waste Destination Facility:	No
Federal Universal Waste:	No
Active Site State-Reg Handler:	---
Federal Facility Indicator:	Not Reported
Hazardous Secondary Material Indicator:	N
Sub-Part K Indicator:	Not Reported
2018 GPRA Permit Baseline:	Not on the Baseline
2018 GPRA Renewals Baseline:	Not on the Baseline
202 GPRA Corrective Action Baseline:	No
Subject to Corrective Action Universe:	No
Non-TSDFs Where RCRA CA has Been Imposed Universe:	No
Corrective Action Priority Ranking:	No NCAPS ranking
Environmental Control Indicator:	No
Institutional Control Indicator:	No
Human Exposure Controls Indicator:	N/A
Groundwater Controls Indicator:	N/A
Significant Non-Complier Universe:	No
Unaddressed Significant Non-Complier Universe:	No
Addressed Significant Non-Complier Universe:	No
Significant Non-Complier With a Compliance Schedule Universe:	No
Financial Assurance Required:	Not Reported
Handler Date of Last Change:	20220308
Recognized Trader-Importer:	No
Recognized Trader-Exporter:	No
Importer of Spent Lead Acid Batteries:	No
Exporter of Spent Lead Acid Batteries:	No
Recycler Activity Without Storage:	No
Manifest Broker:	No
Sub-Part P Indicator:	No

Handler - Owner Operator:

WILBUR OAKS APARTMENTS, 418 EAST WILBUR RD #418-105, THOUSAND OAKS, CA 91360 (Continued)

Owner/Operator Indicator:	Operator
Owner/Operator Name:	LYNDA PETERS
Legal Status:	Other
Date Became Current:	Not Reported
Date Ended Current:	Not Reported
Owner/Operator Address:	418 EAST WILBUR RD #418-105
Owner/Operator City,State,Zip:	THOUSAND OAKS, CA 91360
Owner/Operator Telephone:	805-495-4865
Owner/Operator Telephone Ext:	Not Reported
Owner/Operator Fax:	Not Reported
Owner/Operator Email:	Not Reported

Owner/Operator Indicator:	Owner
Owner/Operator Name:	WILBUR OAKS APARTMENTS
Legal Status:	Other
Date Became Current:	Not Reported
Date Ended Current:	Not Reported
Owner/Operator Address:	418 EAST WILBUR RD #418-105
Owner/Operator City,State,Zip:	THOUSAND OAKS, CA 91360
Owner/Operator Telephone:	805-495-4865
Owner/Operator Telephone Ext:	Not Reported
Owner/Operator Fax:	Not Reported
Owner/Operator Email:	Not Reported

Historic Generators:

Receive Date:	20220308
Handler Name:	WILBUR OAKS APARTMENTS
Federal Waste Generator Description:	Not a generator, verified
State District Owner:	Not Reported
Large Quantity Handler of Universal Waste:	No
Recognized Trader Importer:	No
Recognized Trader Exporter:	No
Spent Lead Acid Battery Importer:	No
Spent Lead Acid Battery Exporter:	No
Current Record:	Yes
Non Storage Recycler Activity:	No
Electronic Manifest Broker:	No

List of NAICS Codes and Descriptions:

NAICS Code:	56299
NAICS Description:	ALL OTHER WASTE MANAGEMENT SERVICES

Facility Has Received Notices of Violations:

Violations:	No Violations Found

Evaluation Action Summary:

Evaluations:	No Evaluations Found

WILBUR OAKS APARTMENTS, 418 EAST WILBUR RD #418-105, THOUSAND OAKS, CA 91360 (Continued)

E MANIFEST: Other Ascertainable Records

Manifest Tracking Number:	023997163JJK
Last Updated Date:	20220502
Shipped Date:	20220317
Received Date:	20220324
Manifest Status:	Signed
Submission Type:	DataImage5Copy
Origin Type:	Service
Generator EPA ID:	CAC003165195
Generator Name:	WILBUR OAKS APARTMENTS
Generator Mail Street Number:	Not Reported
Generator Mail Street 1:	418 EAST WILBUR RD #418-105
Generator Mail Street 2:	Not Reported
Generator Mail City:	THOUSAND OAKS
Generator Mail State:	CA
Generator Mail Zip:	91360
Generator Location Street Number:	Not Reported
Generator Location Street 1:	418 EAST WILBUR RD #418-105
Generator Location Street 2:	Not Reported
Generator Location City:	THOUSAND OAKS
Generator Location Zip:	91360
Generator Location State:	CA
Generator Contact Company Name:	Not Reported
Designated Facility EPA ID:	AZR000506980
Designated Facility Name:	SOUTH YUMA COUNTY LANDFILL COMPOST FACILITY
Designated Facility Mail Street Number:	Not Reported
Designated Facility Mail Street 1:	Not Reported
Designated Facility Mail Street 2:	PO BOX 5437
Designated Facility Mail City:	YUMA
Designated Facility Mail Zip:	85366
Designated Facility Mail State:	AZ
Designated Facility Location Street Number:	Not Reported
Designated Facility Location Street 1:	19536 S AVENUE 1 E
Designated Facility Location Street 2:	Not Reported
Designated Facility Location City:	YUMA
Designated Facility Location Zip:	85365
Designated Facility Location State:	AZ
Designated Facility Contact Company Name:	Not Reported
Manifest Residue Indicator:	N
Rejection Indicator:	N

State Waste:

Manifest Tracking Number:	023997163JJK
Waste Line Number:	1
State Waste Code Owner:	CA
State Waste Code:	151

WILBUR OAKS APARTMENTS, 418 EAST WILBUR RD #418-105, THOUSAND OAKS, CA 91360 (Continued)

State Waste:	Asbestos-containing waste

Transporter:

Manifest Tracking Number:	023997163JJK
Transporter Line Number:	1
Transporter EPA ID:	CAR000280651
Transporter Name:	MEDICAL BIOWASTE SOLUTIONS INC
Manifest Tracking Number:	023997163JJK
Transporter Line Number:	2
Transporter EPA ID:	CAD072953771
Transporter Name:	UNITED PUMPING SERVICE INC

Waste Line:

Manifest Tracking Number:	023997163JJK
Waste Line Number:	1
U.S. DOT Hazardous Indicator:	Y
U.S. DOT ID Number:	NA2212
U.S. DOT Description:	NA2212, Waste Asbestos, 9, PG III, RQ
Non-Hazardous Waste Description:	Not Reported
Number of Containers:	6
Container Type Code:	BA
Container Type Description:	Burlap, cloth, paper, or plastic bags
Waste Quantity:	1
Quantity Unit of Measure Code:	Y
Quantity Unit of Measure Description:	Cubic Yards
Waste Quantity, in Tons:	0.84
Acute Waste Quantity, in Tons:	0
Non-Acute Waste Quantity, in Tons:	0.84
Waste Quantity, in Kilograms:	761.9052
Acute Waste Quantity, in Kilograms:	0
Non-Acute Waste Quantity, in Kilorgrams:	761.9052
Management Method Code:	H132
Management Method Description:	LANDFILL (WITH PRIOR TREATMENT AND/OR STABILIZATION)
Waste Residue Indicator:	N
Quantity Discrepancy Indicator:	N
Waste Type Discrepancy Indicator:	N
Waste Density:	Not Reported
Waste Density Unit of Measure Code:	Not Reported
Waste Density Unit of Measure Description:	Not Reported
Form Code:	Not Reported
Form Code Description:	Not Reported
Source Code:	Not Reported
Source Code Description:	Not Reported
Waste Minimization Code:	Not Reported
Waste Minimization Code Description:	Not Reported
Consent Number:	Not Reported
EPA Waste Indicator:	N

MAP FINDINGS

WILBUR OAKS APARTMENTS 432 EAST WILBUR RD UNIT 432-105, THOUSAND OAKS, CA, 91360			1026808654
◆ N47	NNE 1/10 - 1/3	(974 ft. / 0.185 mi.)	Other Ascertainable Records
	2 ft. Lower Elevation	742 ft. Above Sea Level	

Worksheet:

RCRA Listings: Other Ascertainable Records

Date Form Received by Agency:	20210521
Handler Name:	Wilbur Oaks Apartments
Handler Address:	432 East Wilbur Rd Unit 432-105
Handler City,State,Zip:	THOUSAND OAKS, CA 91360
EPA ID:	CAC003120981
Contact Name:	LYNDA PETERS
Contact Address:	432 EAST WILBUR RD UNIT 432-105
Contact City,State,Zip:	THOUSAND OAKS, CA 91360
Contact Telephone:	805-495-4865
Contact Fax:	Not Reported
Contact Email:	LYNDA@OAKSMGMT.COM
Contact Title:	Not Reported
EPA Region:	09
Land Type:	Not Reported
Federal Waste Generator Description:	Not a generator, verified
Non-Notifier:	Not Reported
Biennial Report Cycle:	Not Reported
Accessibility:	Not Reported
Active Site Indicator:	Not Reported
State District Owner:	Not Reported
State District:	Not Reported
Mailing Address:	432 EAST WILBUR RD UNIT 432-105
Mailing City,State,Zip:	THOUSAND OAKS, CA 91360
Owner Name:	Lynda Peters
Owner Type:	Other
Operator Name:	Lynda Peters
Operator Type:	Other
Short-Term Generator Activity:	No
Importer Activity:	No
Mixed Waste Generator:	No
Transporter Activity:	No
Transfer Facility Activity:	No
Recycler Activity with Storage:	No
Small Quantity On-Site Burner Exemption:	No
Smelting Melting and Refining Furnace Exemption:	No
Underground Injection Control:	No
Off-Site Waste Receipt:	No
Universal Waste Indicator:	No
Universal Waste Destination Facility:	No
Federal Universal Waste:	No

WILBUR OAKS APARTMENTS, 432 EAST WILBUR RD UNIT 432-105, THOUSAND OAKS, CA 91360 (Continued)

Active Site State-Reg Handler:	---
Federal Facility Indicator:	Not Reported
Hazardous Secondary Material Indicator:	N
Sub-Part K Indicator:	Not Reported
2018 GPRA Permit Baseline:	Not on the Baseline
2018 GPRA Renewals Baseline:	Not on the Baseline
202 GPRA Corrective Action Baseline:	No
Subject to Corrective Action Universe:	No
Non-TSDFs Where RCRA CA has Been Imposed Universe:	No
Corrective Action Priority Ranking:	No NCAPS ranking
Environmental Control Indicator:	No
Institutional Control Indicator:	No
Human Exposure Controls Indicator:	N/A
Groundwater Controls Indicator:	N/A
Significant Non-Complier Universe:	No
Unaddressed Significant Non-Complier Universe:	No
Addressed Significant Non-Complier Universe:	No
Significant Non-Complier With a Compliance Schedule Universe:	No
Financial Assurance Required:	Not Reported
Handler Date of Last Change:	20210521
Recognized Trader-Importer:	No
Recognized Trader-Exporter:	No
Importer of Spent Lead Acid Batteries:	No
Exporter of Spent Lead Acid Batteries:	No
Recycler Activity Without Storage:	No
Manifest Broker:	No
Sub-Part P Indicator:	No

Handler - Owner Operator:

Owner/Operator Indicator:	Owner
Owner/Operator Name:	LYNDA PETERS
Legal Status:	Other
Date Became Current:	Not Reported
Date Ended Current:	Not Reported
Owner/Operator Address:	432 EAST WILBUR RD UNIT 432-105
Owner/Operator City,State,Zip:	THOUSAND OAKS, CA 91360
Owner/Operator Telephone:	805-495-4865
Owner/Operator Telephone Ext:	Not Reported
Owner/Operator Fax:	Not Reported
Owner/Operator Email:	Not Reported

Owner/Operator Indicator:	Operator
Owner/Operator Name:	LYNDA PETERS
Legal Status:	Other
Date Became Current:	Not Reported

WILBUR OAKS APARTMENTS, 432 EAST WILBUR RD UNIT 432-105, THOUSAND OAKS, CA 91360 (Continued)

Date Ended Current:	Not Reported
Owner/Operator Address:	432 EAST WILBUR RD UNIT 432-105
Owner/Operator City,State,Zip:	THOUSAND OAKS, CA 91360
Owner/Operator Telephone:	805-495-4865
Owner/Operator Telephone Ext:	Not Reported
Owner/Operator Fax:	Not Reported
Owner/Operator Email:	Not Reported

Historic Generators:

Receive Date:	20210521
Handler Name:	WILBUR OAKS APARTMENTS
Federal Waste Generator Description:	Not a generator, verified
State District Owner:	Not Reported
Large Quantity Handler of Universal Waste:	No
Recognized Trader Importer:	No
Recognized Trader Exporter:	No
Spent Lead Acid Battery Importer:	No
Spent Lead Acid Battery Exporter:	No
Current Record:	Yes
Non Storage Recycler Activity:	No
Electronic Manifest Broker:	No

List of NAICS Codes and Descriptions:

NAICS Code:	56299
NAICS Description:	ALL OTHER WASTE MANAGEMENT SERVICES

Facility Has Received Notices of Violations:

Violations:	No Violations Found

Evaluation Action Summary:

Evaluations:	No Evaluations Found

E MANIFEST: Other Ascertainable Records

Manifest Tracking Number:	021647812JJK
Last Updated Date:	20210615
Shipped Date:	20210528
Received Date:	20210602
Manifest Status:	Signed
Submission Type:	DataImage5Copy
Origin Type:	Service
Generator EPA ID:	CAC003120981
Generator Name:	WILBUR OAKS APARTMENTS
Generator Mail Street Number:	Not Reported
Generator Mail Street 1:	432 EAST WILBUR RD UNIT 432-105
Generator Mail Street 2:	Not Reported
Generator Mail City:	THOUSAND OAKS

WILBUR OAKS APARTMENTS, 432 EAST WILBUR RD UNIT 432-105, THOUSAND OAKS, CA 91360 (Continued)

Generator Mail State:	CA
Generator Mail Zip:	91360
Generator Location Street Number:	Not Reported
Generator Location Street 1:	432 EAST WILBUR RD UNIT 432-105
Generator Location Street 2:	Not Reported
Generator Location City:	THOUSAND OAKS
Generator Location Zip:	91360
Generator Location State:	CA
Generator Contact Company Name:	Not Reported
Designated Facility EPA ID:	CAD009007626
Designated Facility Name:	AZUSA LAND RECLAMATION CO INC
Designated Facility Mail Street Number:	Not Reported
Designated Facility Mail Street 1:	Not Reported
Designated Facility Mail Street 2:	1211 W. GLADSTONE STREET
Designated Facility Mail City:	AZUSA
Designated Facility Mail Zip:	91702
Designated Facility Mail State:	CA
Designated Facility Location Street Number:	Not Reported
Designated Facility Location Street 1:	1211 W. GLADSTONE STREET
Designated Facility Location Street 2:	Not Reported
Designated Facility Location City:	AZUSA
Designated Facility Location Zip:	91702
Designated Facility Location State:	CA
Designated Facility Contact Company Name:	Not Reported
Manifest Residue Indicator:	N
Rejection Indicator:	N

State Waste:

Manifest Tracking Number:	021647812JJK
Waste Line Number:	1
State Waste Code Owner:	CA
State Waste Code:	151
State Waste:	Asbestos-containing waste

Transporter:

Manifest Tracking Number:	021647812JJK
Transporter Line Number:	1
Transporter EPA ID:	CAR000152058
Transporter Name:	EARTHWISE SERVICES LLC

Waste Line:

Manifest Tracking Number:	021647812JJK
Waste Line Number:	1
U.S. DOT Hazardous Indicator:	Y
U.S. DOT ID Number:	NA2212
U.S. DOT Description:	NA2212, Asbestos, 9, PG III, RQ

WILBUR OAKS APARTMENTS, 432 EAST WILBUR RD UNIT 432-105, THOUSAND OAKS, CA 91360 (Continued)

Non-Hazardous Waste Description:	Not Reported
Number of Containers:	14
Container Type Code:	BA
Container Type Description:	Burlap, cloth, paper, or plastic bags
Waste Quantity:	2
Quantity Unit of Measure Code:	Y
Quantity Unit of Measure Description:	Cubic Yards
Waste Quantity, in Tons:	1.68
Acute Waste Quantity, in Tons:	0
Non-Acute Waste Quantity, in Tons:	1.68
Waste Quantity, in Kilograms:	1523.8104
Acute Waste Quantity, in Kilograms:	0
Non-Acute Waste Quantity, in Kilorgrams:	1523.8104
Management Method Code:	H132
Management Method Description:	LANDFILL (WITH PRIOR TREATMENT AND/OR STABILIZATION)
Waste Residue Indicator:	N
Quantity Discrepancy Indicator:	N
Waste Type Discrepancy Indicator:	N
Waste Density:	Not Reported
Waste Density Unit of Measure Code:	Not Reported
Waste Density Unit of Measure Description:	Not Reported
Form Code:	Not Reported
Form Code Description:	Not Reported
Source Code:	Not Reported
Source Code Description:	Not Reported
Waste Minimization Code:	Not Reported
Waste Minimization Code Description:	Not Reported
Consent Number:	Not Reported
EPA Waste Indicator:	N

WILBUR OAKS APARTMENTS 442 EAST WILBUR RD # 442-104, THOUSAND OAKS, CA, 91360			1027087463
◆ N48	NNE 1/10 - 1/3	(982 ft. / 0.186 mi.)	Other Ascertainable Records
	2 ft. Lower Elevation	742 ft. Above Sea Level	

Worksheet:

RCRA Listings: Other Ascertainable Records

Date Form Received by Agency:	20220202
Handler Name:	Wilbur Oaks Apartments
Handler Address:	442 East Wilbur Rd # 442-104
Handler City,State,Zip:	THOUSAND OAKS, CA 91360
EPA ID:	CAC003159837
Contact Name:	LYNDA PETERS
Contact Address:	442 EAST WILBUR RD # 442-104
Contact City,State,Zip:	THOUSAND OAKS, CA 91360
Contact Telephone:	805-495-4865

WILBUR OAKS APARTMENTS, 442 EAST WILBUR RD # 442-104, THOUSAND OAKS, CA 91360 (Continued)

Contact Fax:	Not Reported
Contact Email:	LYNDA@OAKSMGMT.COM
Contact Title:	Not Reported
EPA Region:	09
Land Type:	Not Reported
Federal Waste Generator Description:	Not a generator, verified
Non-Notifier:	Not Reported
Biennial Report Cycle:	Not Reported
Accessibility:	Not Reported
Active Site Indicator:	Not Reported
State District Owner:	Not Reported
State District:	Not Reported
Mailing Address:	442 EAST WILBUR RD # 442-104
Mailing City,State,Zip:	THOUSAND OAKS, CA 91360
Owner Name:	Wilbur Oaks Apartments
Owner Type:	Other
Operator Name:	Lynda Peters
Operator Type:	Other
Short-Term Generator Activity:	No
Importer Activity:	No
Mixed Waste Generator:	No
Transporter Activity:	No
Transfer Facility Activity:	No
Recycler Activity with Storage:	No
Small Quantity On-Site Burner Exemption:	No
Smelting Melting and Refining Furnace Exemption:	No
Underground Injection Control:	No
Off-Site Waste Receipt:	No
Universal Waste Indicator:	No
Universal Waste Destination Facility:	No
Federal Universal Waste:	No
Active Site State-Reg Handler:	---
Federal Facility Indicator:	Not Reported
Hazardous Secondary Material Indicator:	N
Sub-Part K Indicator:	Not Reported
2018 GPRA Permit Baseline:	Not on the Baseline
2018 GPRA Renewals Baseline:	Not on the Baseline
202 GPRA Corrective Action Baseline:	No
Subject to Corrective Action Universe:	No
Non-TSDFs Where RCRA CA has Been Imposed Universe:	No
Corrective Action Priority Ranking:	No NCAPS ranking
Environmental Control Indicator:	No
Institutional Control Indicator:	No
Human Exposure Controls Indicator:	N/A
Groundwater Controls Indicator:	N/A
Significant Non-Complier Universe:	No

WILBUR OAKS APARTMENTS, 442 EAST WILBUR RD # 442-104, THOUSAND OAKS, CA 91360 (Continued)

Unaddressed Significant Non-Complier Universe:	No
Addressed Significant Non-Complier Universe:	No
Significant Non-Complier With a Compliance Schedule Universe:	No
Financial Assurance Required:	Not Reported
Handler Date of Last Change:	20220202
Recognized Trader-Importer:	No
Recognized Trader-Exporter:	No
Importer of Spent Lead Acid Batteries:	No
Exporter of Spent Lead Acid Batteries:	No
Recycler Activity Without Storage:	No
Manifest Broker:	No
Sub-Part P Indicator:	No

Handler - Owner Operator:

Owner/Operator Indicator:	Operator
Owner/Operator Name:	LYNDA PETERS
Legal Status:	Other
Date Became Current:	Not Reported
Date Ended Current:	Not Reported
Owner/Operator Address:	442 EAST WILBUR RD # 442-104
Owner/Operator City,State,Zip:	THOUSAND OAKS, CA 91360
Owner/Operator Telephone:	805-495-4865
Owner/Operator Telephone Ext:	Not Reported
Owner/Operator Fax:	Not Reported
Owner/Operator Email:	Not Reported

Owner/Operator Indicator:	Owner
Owner/Operator Name:	WILBUR OAKS APARTMENTS
Legal Status:	Other
Date Became Current:	Not Reported
Date Ended Current:	Not Reported
Owner/Operator Address:	442 EAST WILBUR RD # 442-104
Owner/Operator City,State,Zip:	THOUSAND OAKS, CA 91360
Owner/Operator Telephone:	805-495-4865
Owner/Operator Telephone Ext:	Not Reported
Owner/Operator Fax:	Not Reported
Owner/Operator Email:	Not Reported

Historic Generators:

Receive Date:	20220202
Handler Name:	WILBUR OAKS APARTMENTS
Federal Waste Generator Description:	Not a generator, verified
State District Owner:	Not Reported
Large Quantity Handler of Universal Waste:	No
Recognized Trader Importer:	No
Recognized Trader Exporter:	No

WILBUR OAKS APARTMENTS, 442 EAST WILBUR RD # 442-104, THOUSAND OAKS, CA 91360 (Continued)

Spent Lead Acid Battery Importer:	No
Spent Lead Acid Battery Exporter:	No
Current Record:	Yes
Non Storage Recycler Activity:	No
Electronic Manifest Broker:	No

List of NAICS Codes and Descriptions:

NAICS Code:	56299
NAICS Description:	ALL OTHER WASTE MANAGEMENT SERVICES

Facility Has Received Notices of Violations:

Violations:	No Violations Found

Evaluation Action Summary:

Evaluations:	No Evaluations Found

E MANIFEST: Other Ascertainable Records

Manifest Tracking Number:	023997081JJK
Last Updated Date:	20220328
Shipped Date:	20220204
Received Date:	20220212
Manifest Status:	Signed
Submission Type:	DataImage5Copy
Origin Type:	Service
Generator EPA ID:	CAC003159837
Generator Name:	WILBUR OAKS APARTMENTS
Generator Mail Street Number:	Not Reported
Generator Mail Street 1:	442 EAST WILBUR RD # 442-104
Generator Mail Street 2:	Not Reported
Generator Mail City:	THOUSAND OAKS
Generator Mail State:	CA
Generator Mail Zip:	91360
Generator Location Street Number:	Not Reported
Generator Location Street 1:	442 EAST WILBUR RD # 442-104
Generator Location Street 2:	Not Reported
Generator Location City:	THOUSAND OAKS
Generator Location Zip:	91360
Generator Location State:	CA
Generator Contact Company Name:	Not Reported
Designated Facility EPA ID:	AZR000506980
Designated Facility Name:	SOUTH YUMA COUNTY LANDFILL
Designated Facility Mail Street Number:	Not Reported
Designated Facility Mail Street 1:	Not Reported
Designated Facility Mail Street 2:	PO BOX 5437
Designated Facility Mail City:	YUMA
Designated Facility Mail Zip:	85366-2472
Designated Facility Mail State:	AZ

WILBUR OAKS APARTMENTS, 442 EAST WILBUR RD # 442-104, THOUSAND OAKS, CA 91360 (Continued)

Designated Facility Location Street Number:	Not Reported
Designated Facility Location Street 1:	19536 S AVENUE 1 E
Designated Facility Location Street 2:	Not Reported
Designated Facility Location City:	YUMA
Designated Facility Location Zip:	85365
Designated Facility Location State:	AZ
Designated Facility Contact Company Name:	Not Reported
Manifest Residue Indicator:	N
Rejection Indicator:	N

State Waste:

Manifest Tracking Number:	023997081JJK
Waste Line Number:	1
State Waste Code Owner:	CA
State Waste Code:	151
State Waste:	Asbestos-containing waste

Transporter:

Manifest Tracking Number:	023997081JJK
Transporter Line Number:	1
Transporter EPA ID:	CAR000280651
Transporter Name:	MEDICAL BIOWASTE SOLUTIONS INC
Manifest Tracking Number:	023997081JJK
Transporter Line Number:	2
Transporter EPA ID:	CAD072953771
Transporter Name:	UNITED PUMPING SERVICE INC

Waste Line:

Manifest Tracking Number:	023997081JJK
Waste Line Number:	1
U.S. DOT Hazardous Indicator:	Y
U.S. DOT ID Number:	NA2212
U.S. DOT Description:	NA2212, Asbestos, 9, PG III
Non-Hazardous Waste Description:	Not Reported
Number of Containers:	8
Container Type Code:	BA
Container Type Description:	Burlap, cloth, paper, or plastic bags
Waste Quantity:	1
Quantity Unit of Measure Code:	Y
Quantity Unit of Measure Description:	Cubic Yards
Waste Quantity, in Tons:	0.84
Acute Waste Quantity, in Tons:	0
Non-Acute Waste Quantity, in Tons:	0.84
Waste Quantity, in Kilograms:	761.9052
Acute Waste Quantity, in Kilograms:	0
Non-Acute Waste Quantity, in Kilorgrams:	761.9052

WILBUR OAKS APARTMENTS, 442 EAST WILBUR RD # 442-104, THOUSAND OAKS, CA 91360 (Continued)

Management Method Code:	H132
Management Method Description:	LANDFILL (WITH PRIOR TREATMENT AND/OR STABILIZATION)
Waste Residue Indicator:	N
Quantity Discrepancy Indicator:	N
Waste Type Discrepancy Indicator:	N
Waste Density:	Not Reported
Waste Density Unit of Measure Code:	Not Reported
Waste Density Unit of Measure Description:	Not Reported
Form Code:	Not Reported
Form Code Description:	Not Reported
Source Code:	Not Reported
Source Code Description:	Not Reported
Waste Minimization Code:	Not Reported
Waste Minimization Code Description:	Not Reported
Consent Number:	Not Reported
EPA Waste Indicator:	N

WILBUR OAKS APTS 450 E WILBUR RD #458-101, THOUSAND OAKS, CA, 91360		1026044781
◆ N49	NNE 1/10 - 1/3 (989 ft. / 0.187 mi.)	Other Ascertainable Records
	1 ft. Lower Elevation 743 ft. Above Sea Level	

Worksheet:

RCRA Listings: Other Ascertainable Records

Date Form Received by Agency:	20200115
Handler Name:	Wilbur Oaks Apts
Handler Address:	450 E Wilbur Rd #458-101
Handler City,State,Zip:	THOUSAND OAKS, CA 91360
EPA ID:	CAC003051118
Contact Name:	BETH MCCABE
Contact Address:	450 E WILBUR RD #458-101
Contact City,State,Zip:	THOUSAND OAKS, CA 91360
Contact Telephone:	805-495-4865
Contact Fax:	Not Reported
Contact Email:	BFLORES@RMC.COM
Contact Title:	Not Reported
EPA Region:	09
Land Type:	Not Reported
Federal Waste Generator Description:	Not a generator, verified
Non-Notifier:	Not Reported
Biennial Report Cycle:	Not Reported
Accessibility:	Not Reported
Active Site Indicator:	Not Reported
State District Owner:	Not Reported
State District:	Not Reported
Mailing Address:	450 E WILBUR RD #458-101

WILBUR OAKS APTS, 450 E WILBUR RD #458-101, THOUSAND OAKS, CA 91360 (Continued)

Mailing City,State,Zip:	THOUSAND OAKS, CA 91360
Owner Name:	Beth Mccabe
Owner Type:	Other
Operator Name:	Beth Mccabe
Operator Type:	Other
Short-Term Generator Activity:	No
Importer Activity:	No
Mixed Waste Generator:	No
Transporter Activity:	No
Transfer Facility Activity:	No
Recycler Activity with Storage:	No
Small Quantity On-Site Burner Exemption:	No
Smelting Melting and Refining Furnace Exemption:	No
Underground Injection Control:	No
Off-Site Waste Receipt:	No
Universal Waste Indicator:	No
Universal Waste Destination Facility:	No
Federal Universal Waste:	No
Active Site State-Reg Handler:	---
Federal Facility Indicator:	Not Reported
Hazardous Secondary Material Indicator:	N
Sub-Part K Indicator:	Not Reported
2018 GPRA Permit Baseline:	Not on the Baseline
2018 GPRA Renewals Baseline:	Not on the Baseline
202 GPRA Corrective Action Baseline:	No
Subject to Corrective Action Universe:	No
Non-TSDFs Where RCRA CA has Been Imposed Universe:	No
Corrective Action Priority Ranking:	No NCAPS ranking
Environmental Control Indicator:	No
Institutional Control Indicator:	No
Human Exposure Controls Indicator:	N/A
Groundwater Controls Indicator:	N/A
Significant Non-Complier Universe:	No
Unaddressed Significant Non-Complier Universe:	No
Addressed Significant Non-Complier Universe:	No
Significant Non-Complier With a Compliance Schedule Universe:	No
Financial Assurance Required:	Not Reported
Handler Date of Last Change:	20200210
Recognized Trader-Importer:	No
Recognized Trader-Exporter:	No
Importer of Spent Lead Acid Batteries:	No
Exporter of Spent Lead Acid Batteries:	No
Recycler Activity Without Storage:	No
Manifest Broker:	No

WILBUR OAKS APTS, 450 E WILBUR RD #458-101, THOUSAND OAKS, CA 91360 (Continued)

Sub-Part P Indicator:	No

Handler - Owner Operator:

Owner/Operator Indicator:	Owner
Owner/Operator Name:	BETH MCCABE
Legal Status:	Other
Date Became Current:	Not Reported
Date Ended Current:	Not Reported
Owner/Operator Address:	450 E WILBUR RD #458-101
Owner/Operator City,State,Zip:	THOUSAND OAKS, CA 91360
Owner/Operator Telephone:	805-495-4865
Owner/Operator Telephone Ext:	Not Reported
Owner/Operator Fax:	Not Reported
Owner/Operator Email:	Not Reported

Owner/Operator Indicator:	Operator
Owner/Operator Name:	BETH MCCABE
Legal Status:	Other
Date Became Current:	Not Reported
Date Ended Current:	Not Reported
Owner/Operator Address:	450 E WILBUR RD #458-101
Owner/Operator City,State,Zip:	THOUSAND OAKS, CA 91360
Owner/Operator Telephone:	805-495-4865
Owner/Operator Telephone Ext:	Not Reported
Owner/Operator Fax:	Not Reported
Owner/Operator Email:	Not Reported

Historic Generators:

Receive Date:	20200115
Handler Name:	WILBUR OAKS APTS
Federal Waste Generator Description:	Not a generator, verified
State District Owner:	Not Reported
Large Quantity Handler of Universal Waste:	No
Recognized Trader Importer:	No
Recognized Trader Exporter:	No
Spent Lead Acid Battery Importer:	No
Spent Lead Acid Battery Exporter:	No
Current Record:	Yes
Non Storage Recycler Activity:	Not Reported
Electronic Manifest Broker:	Not Reported

List of NAICS Codes and Descriptions:

NAICS Code:	56299
NAICS Description:	ALL OTHER WASTE MANAGEMENT SERVICES

Facility Has Received Notices of Violations:

Violations:	No Violations Found

WILBUR OAKS APTS, 450 E WILBUR RD #458-101, THOUSAND OAKS, CA 91360 (Continued)

Evaluation Action Summary:

Evaluations:	No Evaluations Found

E MANIFEST: Other Ascertainable Records

Manifest Tracking Number:	015164212JJK
Last Updated Date:	20200313
Shipped Date:	20200227
Received Date:	20200303
Manifest Status:	Signed
Submission Type:	DataImage5Copy
Origin Type:	Service
Generator EPA ID:	CAC003051118
Generator Name:	WILBUR OAKS APTS
Generator Mail Street Number:	Not Reported
Generator Mail Street 1:	450 E WILBUR RD
Generator Mail Street 2:	Not Reported
Generator Mail City:	THOUSAND OAKS
Generator Mail State:	CA
Generator Mail Zip:	91360
Generator Location Street Number:	Not Reported
Generator Location Street 1:	450 E WILBUR RD
Generator Location Street 2:	Not Reported
Generator Location City:	THOUSAND OAKS
Generator Location Zip:	91360
Generator Location State:	CA
Generator Contact Company Name:	Not Reported
Designated Facility EPA ID:	CAD009007626
Designated Facility Name:	AZUSA LAND RECLAMATION CO INC
Designated Facility Mail Street Number:	Not Reported
Designated Facility Mail Street 1:	Not Reported
Designated Facility Mail Street 2:	1211 W. GLADSTONE STREET
Designated Facility Mail City:	AZUSA
Designated Facility Mail Zip:	91702
Designated Facility Mail State:	CA
Designated Facility Location Street Number:	Not Reported
Designated Facility Location Street 1:	1211 W. GLADSTONE STREET
Designated Facility Location Street 2:	Not Reported
Designated Facility Location City:	AZUSA
Designated Facility Location Zip:	91702
Designated Facility Location State:	CA
Designated Facility Contact Company Name:	Not Reported
Manifest Residue Indicator:	N
Rejection Indicator:	N

State Waste:

WILBUR OAKS APTS, 450 E WILBUR RD #458-101, THOUSAND OAKS, CA 91360 (Continued)

Manifest Tracking Number:	015164212JJK
Waste Line Number:	1
State Waste Code Owner:	CA
State Waste Code:	151
State Waste:	Asbestos-containing waste

Transporter:

Manifest Tracking Number:	015164212JJK
Transporter Line Number:	1
Transporter EPA ID:	CAL000439229
Transporter Name:	JON K TAKATA DBA RESTORATION MANAGEMENT COMPANY
Manifest Tracking Number:	015164212JJK
Transporter Line Number:	2
Transporter EPA ID:	CAR000049064
Transporter Name:	E C T I

Waste Line:

Manifest Tracking Number:	015164212JJK
Waste Line Number:	1
U.S. DOT Hazardous Indicator:	Y
U.S. DOT ID Number:	NA2212
U.S. DOT Description:	NA2212, Asbestos, 9, PG III, RQ
Non-Hazardous Waste Description:	Not Reported
Number of Containers:	25
Container Type Code:	BA
Container Type Description:	Burlap, cloth, paper, or plastic bags
Waste Quantity:	3
Quantity Unit of Measure Code:	Y
Quantity Unit of Measure Description:	Cubic Yards
Waste Quantity, in Tons:	2.52
Acute Waste Quantity, in Tons:	0
Non-Acute Waste Quantity, in Tons:	2.52
Waste Quantity, in Kilograms:	2285.7156
Acute Waste Quantity, in Kilograms:	0
Non-Acute Waste Quantity, in Kilorgrams:	2285.7156
Management Method Code:	H132
Management Method Description:	LANDFILL (WITH PRIOR TREATMENT AND/OR STABILIZATION)
Waste Residue Indicator:	N
Quantity Discrepancy Indicator:	N
Waste Type Discrepancy Indicator:	N
Waste Density:	Not Reported
Waste Density Unit of Measure Code:	Not Reported
Waste Density Unit of Measure Description:	Not Reported
Form Code:	Not Reported
Form Code Description:	Not Reported
Source Code:	Not Reported
Source Code Description:	Not Reported

WILBUR OAKS APTS, 450 E WILBUR RD #458-101, THOUSAND OAKS, CA 91360 (Continued)

Waste Minimization Code:	Not Reported
Waste Minimization Code Description:	Not Reported
Consent Number:	Not Reported
EPA Waste Indicator:	N

OAKS PROPERTY MANAGEMENT 450 E WILBUR RD #442-211, THOUSAND OAKS, CA, 91360		1026473665
◆ N50	NNE 1/10 - 1/3 (989 ft. / 0.187 mi.) 1 ft. Lower Elevation 743 ft. Above Sea Level	Other Ascertainable Records

Worksheet:

RCRA Listings: Other Ascertainable Records

Date Form Received by Agency:	20200814
Handler Name:	Oaks Property Management
Handler Address:	450 E Wilbur Rd #442-211
Handler City,State,Zip:	THOUSAND OAKS, CA 91360
EPA ID:	CAC003079339
Contact Name:	BETH MCCABE
Contact Address:	450 E WILBUR RD
Contact City,State,Zip:	THOUSAND OAKS, CA 91360
Contact Telephone:	805-745-5511
Contact Fax:	Not Reported
Contact Email:	GLEAUANAE@RMC.COM
Contact Title:	Not Reported
EPA Region:	09
Land Type:	Not Reported
Federal Waste Generator Description:	Not a generator, verified
Non-Notifier:	Not Reported
Biennial Report Cycle:	Not Reported
Accessibility:	Not Reported
Active Site Indicator:	Not Reported
State District Owner:	Not Reported
State District:	Not Reported
Mailing Address:	450 E WILBUR RD
Mailing City,State,Zip:	THOUSAND OAKS, CA 91360
Owner Name:	Oaks Property Management
Owner Type:	Other
Operator Name:	Beth Mccabe
Operator Type:	Other
Short-Term Generator Activity:	No
Importer Activity:	No
Mixed Waste Generator:	No
Transporter Activity:	No
Transfer Facility Activity:	No
Recycler Activity with Storage:	No
Small Quantity On-Site Burner Exemption:	No

OAKS PROPERTY MANAGEMENT, 450 E WILBUR RD #442-211, THOUSAND OAKS, CA 91360 (Continued)

Smelting Melting and Refining Furnace Exemption:	No
Underground Injection Control:	No
Off-Site Waste Receipt:	No
Universal Waste Indicator:	No
Universal Waste Destination Facility:	No
Federal Universal Waste:	No
Active Site State-Reg Handler:	---
Federal Facility Indicator:	Not Reported
Hazardous Secondary Material Indicator:	N
Sub-Part K Indicator:	Not Reported
2018 GPRA Permit Baseline:	Not on the Baseline
2018 GPRA Renewals Baseline:	Not on the Baseline
202 GPRA Corrective Action Baseline:	No
Subject to Corrective Action Universe:	No
Non-TSDFs Where RCRA CA has Been Imposed Universe:	No
Corrective Action Priority Ranking:	No NCAPS ranking
Environmental Control Indicator:	No
Institutional Control Indicator:	No
Human Exposure Controls Indicator:	N/A
Groundwater Controls Indicator:	N/A
Significant Non-Complier Universe:	No
Unaddressed Significant Non-Complier Universe:	No
Addressed Significant Non-Complier Universe:	No
Significant Non-Complier With a Compliance Schedule Universe:	No
Financial Assurance Required:	Not Reported
Handler Date of Last Change:	20200814
Recognized Trader-Importer:	No
Recognized Trader-Exporter:	No
Importer of Spent Lead Acid Batteries:	No
Exporter of Spent Lead Acid Batteries:	No
Recycler Activity Without Storage:	No
Manifest Broker:	No
Sub-Part P Indicator:	No

Handler - Owner Operator:

Owner/Operator Indicator:	Owner
Owner/Operator Name:	OAKS PROPERTY MANAGEMENT
Legal Status:	Other
Date Became Current:	Not Reported
Date Ended Current:	Not Reported
Owner/Operator Address:	620 NEWPORT CENTER DR 11TH FLOOR
Owner/Operator City,State,Zip:	NEWPORT BEACH, CA 92660-6420
Owner/Operator Telephone:	805-745-5511
Owner/Operator Telephone Ext:	Not Reported

OAKS PROPERTY MANAGEMENT, 450 E WILBUR RD #442-211, THOUSAND OAKS, CA 91360 (Continued)

Owner/Operator Fax:	Not Reported
Owner/Operator Email:	Not Reported
Owner/Operator Indicator:	Operator
Owner/Operator Name:	BETH MCCABE
Legal Status:	Other
Date Became Current:	Not Reported
Date Ended Current:	Not Reported
Owner/Operator Address:	450 E WILBUR RD
Owner/Operator City,State,Zip:	THOUSAND OAKS, CA 91360
Owner/Operator Telephone:	805-745-5511
Owner/Operator Telephone Ext:	Not Reported
Owner/Operator Fax:	Not Reported
Owner/Operator Email:	Not Reported

Historic Generators:

Receive Date:	20200814
Handler Name:	OAKS PROPERTY MANAGEMENT
Federal Waste Generator Description:	Not a generator, verified
State District Owner:	Not Reported
Large Quantity Handler of Universal Waste:	No
Recognized Trader Importer:	No
Recognized Trader Exporter:	No
Spent Lead Acid Battery Importer:	No
Spent Lead Acid Battery Exporter:	No
Current Record:	Yes
Non Storage Recycler Activity:	Not Reported
Electronic Manifest Broker:	Not Reported

List of NAICS Codes and Descriptions:

NAICS Code:	56299
NAICS Description:	ALL OTHER WASTE MANAGEMENT SERVICES

Facility Has Received Notices of Violations:

Violations:	No Violations Found

Evaluation Action Summary:

Evaluations:	No Evaluations Found

E MANIFEST: Other Ascertainable Records

Manifest Tracking Number:	015164298JJK
Last Updated Date:	20201009
Shipped Date:	20200916
Received Date:	20200921
Manifest Status:	Signed
Submission Type:	DataImage5Copy
Origin Type:	Service

OAKS PROPERTY MANAGEMENT, 450 E WILBUR RD #442-211, THOUSAND OAKS, CA 91360 (Continued)

Generator EPA ID:	CAC003079339
Generator Name:	OAKS PROPERTY MANAGEMENT
Generator Mail Street Number:	Not Reported
Generator Mail Street 1:	450 E WILBUR RD #442-211
Generator Mail Street 2:	Not Reported
Generator Mail City:	THOUSAND OAKS
Generator Mail State:	CA
Generator Mail Zip:	91362
Generator Location Street Number:	Not Reported
Generator Location Street 1:	620 Newport Center Dr
Generator Location Street 2:	Not Reported
Generator Location City:	Newport Beach
Generator Location Zip:	92660
Generator Location State:	CA
Generator Contact Company Name:	Not Reported
Designated Facility EPA ID:	CAD009007626
Designated Facility Name:	AZUSA LAND RECLAMATION CO INC
Designated Facility Mail Street Number:	Not Reported
Designated Facility Mail Street 1:	Not Reported
Designated Facility Mail Street 2:	1211 W. GLADSTONE STREET
Designated Facility Mail City:	AZUSA
Designated Facility Mail Zip:	91702
Designated Facility Mail State:	CA
Designated Facility Location Street Number:	Not Reported
Designated Facility Location Street 1:	1211 W. GLADSTONE STREET
Designated Facility Location Street 2:	Not Reported
Designated Facility Location City:	AZUSA
Designated Facility Location Zip:	91702
Designated Facility Location State:	CA
Designated Facility Contact Company Name:	Not Reported
Manifest Residue Indicator:	N
Rejection Indicator:	N

State Waste:

Manifest Tracking Number:	015164298JJK
Waste Line Number:	1
State Waste Code Owner:	CA
State Waste Code:	151
State Waste:	Asbestos-containing waste

Transporter:

Manifest Tracking Number:	015164298JJK
Transporter Line Number:	1
Transporter EPA ID:	CAL000439229
Transporter Name:	JON K TAKATA DBA RESTORATION MANAGEMENT COMPANY
Manifest Tracking Number:	015164298JJK

OAKS PROPERTY MANAGEMENT, 450 E WILBUR RD #442-211, THOUSAND OAKS, CA 91360 (Continued)

Transporter Line Number:	2
Transporter EPA ID:	CAR000049064
Transporter Name:	E C T I

Waste Line:

Manifest Tracking Number:	015164298JJK
Waste Line Number:	1
U.S. DOT Hazardous Indicator:	Y
U.S. DOT ID Number:	NA2212
U.S. DOT Description:	NA2212, Asbestos, 9, PG III, RQ
Non-Hazardous Waste Description:	Not Reported
Number of Containers:	35
Container Type Code:	BA
Container Type Description:	Burlap, cloth, paper, or plastic bags
Waste Quantity:	4
Quantity Unit of Measure Code:	Y
Quantity Unit of Measure Description:	Cubic Yards
Waste Quantity, in Tons:	3.36
Acute Waste Quantity, in Tons:	0
Non-Acute Waste Quantity, in Tons:	3.36
Waste Quantity, in Kilograms:	3047.6208
Acute Waste Quantity, in Kilograms:	0
Non-Acute Waste Quantity, in Kilorgrams:	3047.6208
Management Method Code:	H134
Management Method Description:	DEEPWELL OR UNDERGROUND INJECTION
Waste Residue Indicator:	N
Quantity Discrepancy Indicator:	N
Waste Type Discrepancy Indicator:	N
Waste Density:	Not Reported
Waste Density Unit of Measure Code:	Not Reported
Waste Density Unit of Measure Description:	Not Reported
Form Code:	Not Reported
Form Code Description:	Not Reported
Source Code:	Not Reported
Source Code Description:	Not Reported
Waste Minimization Code:	Not Reported
Waste Minimization Code Description:	Not Reported
Consent Number:	Not Reported
EPA Waste Indicator:	N

WILBUR OAKS APARTMENTS 450 E WILBUR RD, THOUSAND OAKS, CA, 91360		1027067652
◆ N51	NNE 1/10 - 1/3 (989 ft. / 0.187 mi.)	Other Ascertainable Records
	1 ft. Lower Elevation 743 ft. Above Sea Level	

Worksheet:

WILBUR OAKS APARTMENTS, 450 E WILBUR RD, THOUSAND OAKS, CA 91360 (Continued)

RCRA Listings: Other Ascertainable Records

Date Form Received by Agency:	20210914
Handler Name:	Wilbur Oaks Apartments
Handler Address:	450 E Wilbur Rd
Handler City,State,Zip:	THOUSAND OAKS, CA 91360
EPA ID:	CAC003138907
Contact Name:	ELIZABETH DOMAN
Contact Address:	450 E WILBUR RD
Contact City,State,Zip:	THOUSAND OAKS, CA 91360
Contact Telephone:	805-409-8330
Contact Fax:	Not Reported
Contact Email:	ELIZABETH.DOMAN@WILBUROAKSAPTS.COM
Contact Title:	Not Reported
EPA Region:	09
Land Type:	Not Reported
Federal Waste Generator Description:	Not a generator, verified
Non-Notifier:	Not Reported
Biennial Report Cycle:	Not Reported
Accessibility:	Not Reported
Active Site Indicator:	Not Reported
State District Owner:	Not Reported
State District:	Not Reported
Mailing Address:	450 E WILBUR RD
Mailing City,State,Zip:	THOUSAND OAKS, CA 91360
Owner Name:	Wo Wilbur Oaks Llc
Owner Type:	Other
Operator Name:	Elizabeth Doman
Operator Type:	Other
Short-Term Generator Activity:	No
Importer Activity:	No
Mixed Waste Generator:	No
Transporter Activity:	No
Transfer Facility Activity:	No
Recycler Activity with Storage:	No
Small Quantity On-Site Burner Exemption:	No
Smelting Melting and Refining Furnace Exemption:	No
Underground Injection Control:	No
Off-Site Waste Receipt:	No
Universal Waste Indicator:	No
Universal Waste Destination Facility:	No
Federal Universal Waste:	No
Active Site State-Reg Handler:	---
Federal Facility Indicator:	Not Reported
Hazardous Secondary Material Indicator:	N
Sub-Part K Indicator:	Not Reported
2018 GPRA Permit Baseline:	Not on the Baseline
2018 GPRA Renewals Baseline:	Not on the Baseline

WILBUR OAKS APARTMENTS, 450 E WILBUR RD, THOUSAND OAKS, CA 91360 (Continued)

202 GPRA Corrective Action Baseline:	No
Subject to Corrective Action Universe:	No
Non-TSDFs Where RCRA CA has Been Imposed Universe:	No
Corrective Action Priority Ranking:	No NCAPS ranking
Environmental Control Indicator:	No
Institutional Control Indicator:	No
Human Exposure Controls Indicator:	N/A
Groundwater Controls Indicator:	N/A
Significant Non-Complier Universe:	No
Unaddressed Significant Non-Complier Universe:	No
Addressed Significant Non-Complier Universe:	No
Significant Non-Complier With a Compliance Schedule Universe:	No
Financial Assurance Required:	Not Reported
Handler Date of Last Change:	20210914
Recognized Trader-Importer:	No
Recognized Trader-Exporter:	No
Importer of Spent Lead Acid Batteries:	No
Exporter of Spent Lead Acid Batteries:	No
Recycler Activity Without Storage:	No
Manifest Broker:	No
Sub-Part P Indicator:	No

Handler - Owner Operator:

Owner/Operator Indicator:	Operator
Owner/Operator Name:	ELIZABETH DOMAN
Legal Status:	Other
Date Became Current:	Not Reported
Date Ended Current:	Not Reported
Owner/Operator Address:	450 E WILBUR RD
Owner/Operator City,State,Zip:	THOUSAND OAKS, CA 91360
Owner/Operator Telephone:	805-409-8330
Owner/Operator Telephone Ext:	Not Reported
Owner/Operator Fax:	Not Reported
Owner/Operator Email:	Not Reported

Owner/Operator Indicator:	Owner
Owner/Operator Name:	WO WILBUR OAKS LLC
Legal Status:	Other
Date Became Current:	Not Reported
Date Ended Current:	Not Reported
Owner/Operator Address:	450 E WILBUR RD
Owner/Operator City,State,Zip:	THOUSAND OAKS, CA 91360
Owner/Operator Telephone:	805-409-8330
Owner/Operator Telephone Ext:	Not Reported
Owner/Operator Fax:	Not Reported

WILBUR OAKS APARTMENTS, 450 E WILBUR RD, THOUSAND OAKS, CA 91360 (Continued)

Owner/Operator Email:	Not Reported

Historic Generators:

Receive Date:	20210914
Handler Name:	WILBUR OAKS APARTMENTS
Federal Waste Generator Description:	Not a generator, verified
State District Owner:	Not Reported
Large Quantity Handler of Universal Waste:	No
Recognized Trader Importer:	No
Recognized Trader Exporter:	No
Spent Lead Acid Battery Importer:	No
Spent Lead Acid Battery Exporter:	No
Current Record:	Yes
Non Storage Recycler Activity:	No
Electronic Manifest Broker:	No

List of NAICS Codes and Descriptions:

NAICS Code:	238290
NAICS Description:	OTHER BUILDING EQUIPMENT CONTRACTORS

Facility Has Received Notices of Violations:

Violations:	No Violations Found

Evaluation Action Summary:

Evaluations:	No Evaluations Found

E MANIFEST: Other Ascertainable Records

Manifest Tracking Number:	023155155JJK
Last Updated Date:	20211216
Shipped Date:	20211102
Received Date:	20211105
Manifest Status:	Signed
Submission Type:	DataImage5Copy
Origin Type:	Service
Generator EPA ID:	CAC003138907
Generator Name:	WILBUR OAKS APARTMENTS
Generator Mail Street Number:	Not Reported
Generator Mail Street 1:	450 E WILBUR RD
Generator Mail Street 2:	Not Reported
Generator Mail City:	THOUSAND OAKS
Generator Mail State:	CA
Generator Mail Zip:	91360
Generator Location Street Number:	Not Reported
Generator Location Street 1:	450 E WILBUR RD
Generator Location Street 2:	Not Reported
Generator Location City:	THOUSAND OAKS

WILBUR OAKS APARTMENTS, 450 E WILBUR RD, THOUSAND OAKS, CA 91360 (Continued)

Generator Location Zip:	91360
Generator Location State:	CA
Generator Contact Company Name:	Not Reported
Designated Facility EPA ID:	CAD009007626
Designated Facility Name:	AZUSA LAND RECLAMATION CO INC
Designated Facility Mail Street Number:	Not Reported
Designated Facility Mail Street 1:	Not Reported
Designated Facility Mail Street 2:	1211 W. GLADSTONE STREET
Designated Facility Mail City:	AZUSA
Designated Facility Mail Zip:	91702
Designated Facility Mail State:	CA
Designated Facility Location Street Number:	Not Reported
Designated Facility Location Street 1:	1211 W. GLADSTONE STREET
Designated Facility Location Street 2:	Not Reported
Designated Facility Location City:	AZUSA
Designated Facility Location Zip:	91702
Designated Facility Location State:	CA
Designated Facility Contact Company Name:	Not Reported
Manifest Residue Indicator:	N
Rejection Indicator:	N

Manifest Tracking Number:	021647998JJK
Last Updated Date:	20211004
Shipped Date:	20210915
Received Date:	20210921
Manifest Status:	Signed
Submission Type:	DataImage5Copy
Origin Type:	Service
Generator EPA ID:	CAC003138907
Generator Name:	WILBUR OAKS APARTMENTS
Generator Mail Street Number:	Not Reported
Generator Mail Street 1:	450 E WILBUR RD
Generator Mail Street 2:	Not Reported
Generator Mail City:	THOUSAND OAKS
Generator Mail State:	CA
Generator Mail Zip:	91360
Generator Location Street Number:	Not Reported
Generator Location Street 1:	450 E WILBUR RD
Generator Location Street 2:	Not Reported
Generator Location City:	THOUSAND OAKS
Generator Location Zip:	91360
Generator Location State:	CA
Generator Contact Company Name:	Not Reported
Designated Facility EPA ID:	CAD009007626
Designated Facility Name:	AZUSA LAND RECLAMATION CO INC
Designated Facility Mail Street Number:	Not Reported
Designated Facility Mail Street 1:	Not Reported
Designated Facility Mail Street 2:	1211 W. GLADSTONE STREET

WILBUR OAKS APARTMENTS, 450 E WILBUR RD, THOUSAND OAKS, CA 91360 (Continued)

Designated Facility Mail City:	AZUSA
Designated Facility Mail Zip:	91702
Designated Facility Mail State:	CA
Designated Facility Location Street Number:	Not Reported
Designated Facility Location Street 1:	1211 W. GLADSTONE STREET
Designated Facility Location Street 2:	Not Reported
Designated Facility Location City:	AZUSA
Designated Facility Location Zip:	91702
Designated Facility Location State:	CA
Designated Facility Contact Company Name:	Not Reported
Manifest Residue Indicator:	N
Rejection Indicator:	N

State Waste:

Manifest Tracking Number:	021647998JJK
Waste Line Number:	1
State Waste Code Owner:	CA
State Waste Code:	151
State Waste:	Asbestos-containing waste

Transporter:

Manifest Tracking Number:	021647998JJK
Transporter Line Number:	1
Transporter EPA ID:	CAR000152058
Transporter Name:	EARTHWISE SERVICES LLC

Waste Line:

Manifest Tracking Number:	021647998JJK
Waste Line Number:	1
U.S. DOT Hazardous Indicator:	Y
U.S. DOT ID Number:	NA2212
U.S. DOT Description:	NA2212, Asbestos, 9, PG III, RQ
Non-Hazardous Waste Description:	Not Reported
Number of Containers:	51
Container Type Code:	BA
Container Type Description:	Burlap, cloth, paper, or plastic bags
Waste Quantity:	4
Quantity Unit of Measure Code:	Y
Quantity Unit of Measure Description:	Cubic Yards
Waste Quantity, in Tons:	3.36
Acute Waste Quantity, in Tons:	0
Non-Acute Waste Quantity, in Tons:	3.36
Waste Quantity, in Kilograms:	3047.6208
Acute Waste Quantity, in Kilograms:	0
Non-Acute Waste Quantity, in Kilorgrams:	3047.6208
Management Method Code:	H132

WILBUR OAKS APARTMENTS, 450 E WILBUR RD, THOUSAND OAKS, CA 91360 (Continued)

Management Method Description:	LANDFILL (WITH PRIOR TREATMENT AND/OR STABILIZATION)
Waste Residue Indicator:	N
Quantity Discrepancy Indicator:	N
Waste Type Discrepancy Indicator:	N
Waste Density:	Not Reported
Waste Density Unit of Measure Code:	Not Reported
Waste Density Unit of Measure Description:	Not Reported
Form Code:	Not Reported
Form Code Description:	Not Reported
Source Code:	Not Reported
Source Code Description:	Not Reported
Waste Minimization Code:	Not Reported
Waste Minimization Code Description:	Not Reported
Consent Number:	Not Reported
EPA Waste Indicator:	N

OAKS PROPERTY MANAGEMENT
450 E WILBUR RD #426-203, THOUSAND OAKS, CA, 91360-5474 **1026162582**

◆ N52	NNE 1/10 - 1/3	(989 ft. / 0.187 mi.)	Other Ascertainable Records
	1 ft. Lower Elevation	743 ft. Above Sea Level	

Worksheet:

RCRA Listings: Other Ascertainable Records

Date Form Received by Agency:	20200406
Handler Name:	Oaks Property Management
Handler Address:	450 E Wilbur Rd #426-203
Handler City,State,Zip:	THOUSAND OAKS, CA 91360-5474
EPA ID:	CAC003062568
Contact Name:	BETH MCCABE
Contact Address:	450 E WILBUR RD #426-203
Contact City,State,Zip:	THOUSAND OAKS, CA 91360-5474
Contact Telephone:	805-496-8486
Contact Fax:	Not Reported
Contact Email:	SMARTINEZ@RMC.COM
Contact Title:	Not Reported
EPA Region:	09
Land Type:	Not Reported
Federal Waste Generator Description:	Not a generator, verified
Non-Notifier:	Not Reported
Biennial Report Cycle:	Not Reported
Accessibility:	Not Reported
Active Site Indicator:	Not Reported
State District Owner:	Not Reported
State District:	Not Reported
Mailing Address:	450 E WILBUR RD
Mailing City,State,Zip:	THOUSAND OAKS, CA 91360-5474

OAKS PROPERTY MANAGEMENT, 450 E WILBUR RD #426-203, THOUSAND OAKS, CA 91360-5474 (Continued)

Owner Name:	Oaks Property Management
Owner Type:	Other
Operator Name:	Beth Mccabe
Operator Type:	Other
Short-Term Generator Activity:	No
Importer Activity:	No
Mixed Waste Generator:	No
Transporter Activity:	No
Transfer Facility Activity:	No
Recycler Activity with Storage:	No
Small Quantity On-Site Burner Exemption:	No
Smelting Melting and Refining Furnace Exemption:	No
Underground Injection Control:	No
Off-Site Waste Receipt:	No
Universal Waste Indicator:	No
Universal Waste Destination Facility:	No
Federal Universal Waste:	No
Active Site State-Reg Handler:	---
Federal Facility Indicator:	Not Reported
Hazardous Secondary Material Indicator:	N
Sub-Part K Indicator:	Not Reported
2018 GPRA Permit Baseline:	Not on the Baseline
2018 GPRA Renewals Baseline:	Not on the Baseline
202 GPRA Corrective Action Baseline:	No
Subject to Corrective Action Universe:	No
Non-TSDFs Where RCRA CA has Been Imposed Universe:	No
Corrective Action Priority Ranking:	No NCAPS ranking
Environmental Control Indicator:	No
Institutional Control Indicator:	No
Human Exposure Controls Indicator:	N/A
Groundwater Controls Indicator:	N/A
Significant Non-Complier Universe:	No
Unaddressed Significant Non-Complier Universe:	No
Addressed Significant Non-Complier Universe:	No
Significant Non-Complier With a Compliance Schedule Universe:	No
Financial Assurance Required:	Not Reported
Handler Date of Last Change:	20200408
Recognized Trader-Importer:	No
Recognized Trader-Exporter:	No
Importer of Spent Lead Acid Batteries:	No
Exporter of Spent Lead Acid Batteries:	No
Recycler Activity Without Storage:	No
Manifest Broker:	No
Sub-Part P Indicator:	No

OAKS PROPERTY MANAGEMENT, 450 E WILBUR RD #426-203, THOUSAND OAKS, CA 91360-5474 (Continued)

Handler - Owner Operator:

Owner/Operator Indicator:	Operator
Owner/Operator Name:	BETH MCCABE
Legal Status:	Other
Date Became Current:	Not Reported
Date Ended Current:	Not Reported
Owner/Operator Address:	450 E WILBUR RD #426-203
Owner/Operator City,State,Zip:	THOUSAND OAKS, CA 91360-5474
Owner/Operator Telephone:	805-496-8486
Owner/Operator Telephone Ext:	Not Reported
Owner/Operator Fax:	Not Reported
Owner/Operator Email:	Not Reported

Owner/Operator Indicator:	Owner
Owner/Operator Name:	OAKS PROPERTY MANAGEMENT
Legal Status:	Other
Date Became Current:	Not Reported
Date Ended Current:	Not Reported
Owner/Operator Address:	620 NEWPORT CENTER DR
Owner/Operator City,State,Zip:	NEWPORT BEACH, CA 92660
Owner/Operator Telephone:	805-496-8486
Owner/Operator Telephone Ext:	Not Reported
Owner/Operator Fax:	Not Reported
Owner/Operator Email:	Not Reported

Historic Generators:

Receive Date:	20200406
Handler Name:	OAKS PROPERTY MANAGEMENT
Federal Waste Generator Description:	Not a generator, verified
State District Owner:	Not Reported
Large Quantity Handler of Universal Waste:	No
Recognized Trader Importer:	No
Recognized Trader Exporter:	No
Spent Lead Acid Battery Importer:	No
Spent Lead Acid Battery Exporter:	No
Current Record:	Yes
Non Storage Recycler Activity:	Not Reported
Electronic Manifest Broker:	Not Reported

List of NAICS Codes and Descriptions:

NAICS Code:	56299
NAICS Description:	ALL OTHER WASTE MANAGEMENT SERVICES

Facility Has Received Notices of Violations:

Violations:	No Violations Found

OAKS PROPERTY MANAGEMENT, 450 E WILBUR RD #426-203, THOUSAND OAKS, CA 91360-5474 (Continued)

Evaluation Action Summary:

Evaluations:	No Evaluations Found

E MANIFEST: Other Ascertainable Records

Manifest Tracking Number:	015164246JJK
Last Updated Date:	20200527
Shipped Date:	20200420
Received Date:	20200427
Manifest Status:	Signed
Submission Type:	DataImage5Copy
Origin Type:	Service
Generator EPA ID:	CAC003062568
Generator Name:	OAKS PROPERTY MANAGEMENT
Generator Mail Street Number:	Not Reported
Generator Mail Street 1:	450 E WILBUR RD #426-203
Generator Mail Street 2:	Not Reported
Generator Mail City:	THOUSAND OAKS
Generator Mail State:	CA
Generator Mail Zip:	91360-5474
Generator Location Street Number:	Not Reported
Generator Location Street 1:	620 NEWPORT CENTER DRIVE
Generator Location Street 2:	Not Reported
Generator Location City:	NEW PORT BEACH
Generator Location Zip:	91360
Generator Location State:	CA
Generator Contact Company Name:	Not Reported
Designated Facility EPA ID:	CAD009007626
Designated Facility Name:	AZUSA LAND RECLAMATION CO INC
Designated Facility Mail Street Number:	Not Reported
Designated Facility Mail Street 1:	Not Reported
Designated Facility Mail Street 2:	1211 W. GLADSTONE STREET
Designated Facility Mail City:	AZUSA
Designated Facility Mail Zip:	91702
Designated Facility Mail State:	CA
Designated Facility Location Street Number:	Not Reported
Designated Facility Location Street 1:	1211 W. GLADSTONE STREET
Designated Facility Location Street 2:	Not Reported
Designated Facility Location City:	AZUSA
Designated Facility Location Zip:	91702
Designated Facility Location State:	CA
Designated Facility Contact Company Name:	Not Reported
Manifest Residue Indicator:	N
Rejection Indicator:	N

State Waste:

OAKS PROPERTY MANAGEMENT, 450 E WILBUR RD #426-203, THOUSAND OAKS, CA 91360-5474 (Continued)

Manifest Tracking Number:	015164246JJK
Waste Line Number:	1
State Waste Code Owner:	CA
State Waste Code:	151
State Waste:	Asbestos-containing waste

Transporter:

Manifest Tracking Number:	015164246JJK
Transporter Line Number:	1
Transporter EPA ID:	CAL000439229
Transporter Name:	JON K TAKATA DBA RESTORATION MANAGEMENT COMPANY

Manifest Tracking Number:	015164246JJK
Transporter Line Number:	2
Transporter EPA ID:	CAR000049064
Transporter Name:	E C T I

Waste Line:

Manifest Tracking Number:	015164246JJK
Waste Line Number:	1
U.S. DOT Hazardous Indicator:	Y
U.S. DOT ID Number:	NA2212
U.S. DOT Description:	NA2212, Asbestos, 9, PG III, RQ
Non-Hazardous Waste Description:	Not Reported
Number of Containers:	36
Container Type Code:	BA
Container Type Description:	Burlap, cloth, paper, or plastic bags
Waste Quantity:	4
Quantity Unit of Measure Code:	Y
Quantity Unit of Measure Description:	Cubic Yards
Waste Quantity, in Tons:	3.36
Acute Waste Quantity, in Tons:	0
Non-Acute Waste Quantity, in Tons:	3.36
Waste Quantity, in Kilograms:	3047.6208
Acute Waste Quantity, in Kilograms:	0
Non-Acute Waste Quantity, in Kilorgrams:	3047.6208
Management Method Code:	H132
Management Method Description:	LANDFILL (WITH PRIOR TREATMENT AND/OR STABILIZATION)
Waste Residue Indicator:	N
Quantity Discrepancy Indicator:	N
Waste Type Discrepancy Indicator:	N
Waste Density:	Not Reported
Waste Density Unit of Measure Code:	Not Reported
Waste Density Unit of Measure Description:	Not Reported
Form Code:	Not Reported
Form Code Description:	Not Reported
Source Code:	Not Reported
Source Code Description:	Not Reported

OAKS PROPERTY MANAGEMENT, 450 E WILBUR RD #426-203, THOUSAND OAKS, CA 91360-5474 (Continued)

Waste Minimization Code:	Not Reported
Waste Minimization Code Description:	Not Reported
Consent Number:	Not Reported
EPA Waste Indicator:	N

WILBUR OAKS 450 E WILBUR RD #466-104, THOUSAND OAKS, CA, 91369		1026044209
◆ N53	NNE 1/10 - 1/3 (989 ft. / 0.187 mi.)	Other Ascertainable Records
	1 ft. Lower Elevation 743 ft. Above Sea Level	

Worksheet:

RCRA Listings: Other Ascertainable Records

Date Form Received by Agency:	20200110
Handler Name:	Wilbur Oaks
Handler Address:	450 E Wilbur Rd #466-104
Handler City,State,Zip:	THOUSAND OAKS, CA 91369
EPA ID:	CAC003050501
Contact Name:	BETH MCCABE
Contact Address:	450 E WILBUR RD #466-104
Contact City,State,Zip:	THOUSAND OAKS, CA 91369
Contact Telephone:	805-495-4865
Contact Fax:	Not Reported
Contact Email:	BFLORES@RMC.COM
Contact Title:	Not Reported
EPA Region:	09
Land Type:	Not Reported
Federal Waste Generator Description:	Not a generator, verified
Non-Notifier:	Not Reported
Biennial Report Cycle:	Not Reported
Accessibility:	Not Reported
Active Site Indicator:	Not Reported
State District Owner:	Not Reported
State District:	Not Reported
Mailing Address:	450 E WILBUR RD #466-104
Mailing City,State,Zip:	THOUSAND OAKS, CA 91369
Owner Name:	Beth Mccabe
Owner Type:	Other
Operator Name:	Beth Mccabe
Operator Type:	Other
Short-Term Generator Activity:	No
Importer Activity:	No
Mixed Waste Generator:	No
Transporter Activity:	No
Transfer Facility Activity:	No
Recycler Activity with Storage:	No
Small Quantity On-Site Burner Exemption:	No

WILBUR OAKS, 450 E WILBUR RD #466-104, THOUSAND OAKS, CA 91369 (Continued)

Smelting Melting and Refining Furnace Exemption:	No
Underground Injection Control:	No
Off-Site Waste Receipt:	No
Universal Waste Indicator:	No
Universal Waste Destination Facility:	No
Federal Universal Waste:	No
Active Site State-Reg Handler:	---
Federal Facility Indicator:	Not Reported
Hazardous Secondary Material Indicator:	N
Sub-Part K Indicator:	Not Reported
2018 GPRA Permit Baseline:	Not on the Baseline
2018 GPRA Renewals Baseline:	Not on the Baseline
202 GPRA Corrective Action Baseline:	No
Subject to Corrective Action Universe:	No
Non-TSDFs Where RCRA CA has Been Imposed Universe:	No
Corrective Action Priority Ranking:	No NCAPS ranking
Environmental Control Indicator:	No
Institutional Control Indicator:	No
Human Exposure Controls Indicator:	N/A
Groundwater Controls Indicator:	N/A
Significant Non-Complier Universe:	No
Unaddressed Significant Non-Complier Universe:	No
Addressed Significant Non-Complier Universe:	No
Significant Non-Complier With a Compliance Schedule Universe:	No
Financial Assurance Required:	Not Reported
Handler Date of Last Change:	20200210
Recognized Trader-Importer:	No
Recognized Trader-Exporter:	No
Importer of Spent Lead Acid Batteries:	No
Exporter of Spent Lead Acid Batteries:	No
Recycler Activity Without Storage:	No
Manifest Broker:	No
Sub-Part P Indicator:	No

Handler - Owner Operator:

Owner/Operator Indicator:	Operator
Owner/Operator Name:	BETH MCCABE
Legal Status:	Other
Date Became Current:	Not Reported
Date Ended Current:	Not Reported
Owner/Operator Address:	450 E WILBUR RD #466-104
Owner/Operator City,State,Zip:	THOUSAND OAKS, CA 91369
Owner/Operator Telephone:	805-495-4865
Owner/Operator Telephone Ext:	Not Reported

WILBUR OAKS, 450 E WILBUR RD #466-104, THOUSAND OAKS, CA 91369 (Continued)

Owner/Operator Fax:	Not Reported
Owner/Operator Email:	Not Reported
Owner/Operator Indicator:	Owner
Owner/Operator Name:	BETH MCCABE
Legal Status:	Other
Date Became Current:	Not Reported
Date Ended Current:	Not Reported
Owner/Operator Address:	450 E WILBUR RD #466-104
Owner/Operator City,State,Zip:	THOUSAND OAKS, CA 91369
Owner/Operator Telephone:	805-495-4865
Owner/Operator Telephone Ext:	Not Reported
Owner/Operator Fax:	Not Reported
Owner/Operator Email:	Not Reported

Historic Generators:

Receive Date:	20200110
Handler Name:	WILBUR OAKS
Federal Waste Generator Description:	Not a generator, verified
State District Owner:	Not Reported
Large Quantity Handler of Universal Waste:	No
Recognized Trader Importer:	No
Recognized Trader Exporter:	No
Spent Lead Acid Battery Importer:	No
Spent Lead Acid Battery Exporter:	No
Current Record:	Yes
Non Storage Recycler Activity:	Not Reported
Electronic Manifest Broker:	Not Reported

List of NAICS Codes and Descriptions:

NAICS Code:	56299
NAICS Description:	ALL OTHER WASTE MANAGEMENT SERVICES

Facility Has Received Notices of Violations:

Violations:	No Violations Found

Evaluation Action Summary:

Evaluations:	No Evaluations Found

E MANIFEST: Other Ascertainable Records

Manifest Tracking Number:	015164211JJK
Last Updated Date:	20200313
Shipped Date:	20200223
Received Date:	20200303
Manifest Status:	Signed
Submission Type:	DataImage5Copy
Origin Type:	Service

WILBUR OAKS, 450 E WILBUR RD #466-104, THOUSAND OAKS, CA 91369 (Continued)

Generator EPA ID:	CAC003050501
Generator Name:	WILBUR OAKS
Generator Mail Street Number:	Not Reported
Generator Mail Street 1:	450 E WILBUR RD #466-104
Generator Mail Street 2:	Not Reported
Generator Mail City:	THOUSAND OAKS
Generator Mail State:	CA
Generator Mail Zip:	91369
Generator Location Street Number:	Not Reported
Generator Location Street 1:	450 E WILBUR RD #466-104
Generator Location Street 2:	Not Reported
Generator Location City:	THOUSAND OAKS
Generator Location Zip:	91369
Generator Location State:	CA
Generator Contact Company Name:	Not Reported
Designated Facility EPA ID:	CAD009007626
Designated Facility Name:	AZUSA LAND RECLAMATION CO INC
Designated Facility Mail Street Number:	Not Reported
Designated Facility Mail Street 1:	Not Reported
Designated Facility Mail Street 2:	1211 W. GLADSTONE STREET
Designated Facility Mail City:	AZUSA
Designated Facility Mail Zip:	91702
Designated Facility Mail State:	CA
Designated Facility Location Street Number:	Not Reported
Designated Facility Location Street 1:	1211 W. GLADSTONE STREET
Designated Facility Location Street 2:	Not Reported
Designated Facility Location City:	AZUSA
Designated Facility Location Zip:	91702
Designated Facility Location State:	CA
Designated Facility Contact Company Name:	Not Reported
Manifest Residue Indicator:	N
Rejection Indicator:	N

State Waste:

Manifest Tracking Number:	015164211JJK
Waste Line Number:	1
State Waste Code Owner:	CA
State Waste Code:	151
State Waste:	Asbestos-containing waste

Transporter:

Manifest Tracking Number:	015164211JJK
Transporter Line Number:	1
Transporter EPA ID:	CAL000439229
Transporter Name:	JON K TAKATA DBA RESTORATION MANAGEMENT COMPANY
Manifest Tracking Number:	015164211JJK

WILBUR OAKS, 450 E WILBUR RD #466-104, THOUSAND OAKS, CA 91369 (Continued)

Transporter Line Number:	2
Transporter EPA ID:	CAR000049064
Transporter Name:	E C T I

Waste Line:

Manifest Tracking Number:	015164211JJK
Waste Line Number:	1
U.S. DOT Hazardous Indicator:	Y
U.S. DOT ID Number:	NA2212
U.S. DOT Description:	NA2212, Asbestos, 9, PG III, RQ
Non-Hazardous Waste Description:	Not Reported
Number of Containers:	14
Container Type Code:	BA
Container Type Description:	Burlap, cloth, paper, or plastic bags
Waste Quantity:	2
Quantity Unit of Measure Code:	Y
Quantity Unit of Measure Description:	Cubic Yards
Waste Quantity, in Tons:	1.68
Acute Waste Quantity, in Tons:	0
Non-Acute Waste Quantity, in Tons:	1.68
Waste Quantity, in Kilograms:	1523.8104
Acute Waste Quantity, in Kilograms:	0
Non-Acute Waste Quantity, in Kilorgrams:	1523.8104
Management Method Code:	H132
Management Method Description:	LANDFILL (WITH PRIOR TREATMENT AND/OR STABILIZATION)
Waste Residue Indicator:	N
Quantity Discrepancy Indicator:	N
Waste Type Discrepancy Indicator:	N
Waste Density:	Not Reported
Waste Density Unit of Measure Code:	Not Reported
Waste Density Unit of Measure Description:	Not Reported
Form Code:	Not Reported
Form Code Description:	Not Reported
Source Code:	Not Reported
Source Code Description:	Not Reported
Waste Minimization Code:	Not Reported
Waste Minimization Code Description:	Not Reported
Consent Number:	Not Reported
EPA Waste Indicator:	N

WILBUR OAKS APTS 450 E WILBUR RD # 384-209, THOUSAND OAKS, CA, 91360		1026047983
◆ N54	NNE 1/10 - 1/3 (989 ft. / 0.187 mi.)	Other Ascertainable Records
	1 ft. Lower Elevation 743 ft. Above Sea Level	

Worksheet:

WILBUR OAKS APTS, 450 E WILBUR RD # 384-209, THOUSAND OAKS, CA 91360 (Continued)

RCRA Listings: Other Ascertainable Records

Date Form Received by Agency:	20200206
Handler Name:	Wilbur Oaks Apts
Handler Address:	450 E Wilbur Rd # 384-209
Handler City,State,Zip:	THOUSAND OAKS, CA 91360
EPA ID:	CAC003054576
Contact Name:	BETH MCCABE
Contact Address:	450 E WILBUR RD # 384-209
Contact City,State,Zip:	THOUSAND OAKS, CA 91360
Contact Telephone:	805-495-4865
Contact Fax:	Not Reported
Contact Email:	BFLORES@RMC.COM
Contact Title:	Not Reported
EPA Region:	09
Land Type:	Not Reported
Federal Waste Generator Description:	Not a generator, verified
Non-Notifier:	Not Reported
Biennial Report Cycle:	Not Reported
Accessibility:	Not Reported
Active Site Indicator:	Not Reported
State District Owner:	Not Reported
State District:	Not Reported
Mailing Address:	450 E WILBUR RD # 384-209
Mailing City,State,Zip:	THOUSAND OAKS, CA 91360
Owner Name:	Wilbur Oaks Apartments
Owner Type:	Other
Operator Name:	Beth Mccabe
Operator Type:	Other
Short-Term Generator Activity:	No
Importer Activity:	No
Mixed Waste Generator:	No
Transporter Activity:	No
Transfer Facility Activity:	No
Recycler Activity with Storage:	No
Small Quantity On-Site Burner Exemption:	No
Smelting Melting and Refining Furnace Exemption:	No
Underground Injection Control:	No
Off-Site Waste Receipt:	No
Universal Waste Indicator:	No
Universal Waste Destination Facility:	No
Federal Universal Waste:	No
Active Site State-Reg Handler:	---
Federal Facility Indicator:	Not Reported
Hazardous Secondary Material Indicator:	N
Sub-Part K Indicator:	Not Reported
2018 GPRA Permit Baseline:	Not on the Baseline
2018 GPRA Renewals Baseline:	Not on the Baseline

WILBUR OAKS APTS, 450 E WILBUR RD # 384-209, THOUSAND OAKS, CA 91360 (Continued)

202 GPRA Corrective Action Baseline:	No
Subject to Corrective Action Universe:	No
Non-TSDFs Where RCRA CA has Been Imposed Universe:	No
Corrective Action Priority Ranking:	No NCAPS ranking
Environmental Control Indicator:	No
Institutional Control Indicator:	No
Human Exposure Controls Indicator:	N/A
Groundwater Controls Indicator:	N/A
Significant Non-Complier Universe:	No
Unaddressed Significant Non-Complier Universe:	No
Addressed Significant Non-Complier Universe:	No
Significant Non-Complier With a Compliance Schedule Universe:	No
Financial Assurance Required:	Not Reported
Handler Date of Last Change:	20200210
Recognized Trader-Importer:	No
Recognized Trader-Exporter:	No
Importer of Spent Lead Acid Batteries:	No
Exporter of Spent Lead Acid Batteries:	No
Recycler Activity Without Storage:	No
Manifest Broker:	No
Sub-Part P Indicator:	No

Handler - Owner Operator:

Owner/Operator Indicator:	Operator
Owner/Operator Name:	BETH MCCABE
Legal Status:	Other
Date Became Current:	Not Reported
Date Ended Current:	Not Reported
Owner/Operator Address:	450 E WILBUR RD # 384-209
Owner/Operator City,State,Zip:	THOUSAND OAKS, CA 91360
Owner/Operator Telephone:	805-495-4865
Owner/Operator Telephone Ext:	Not Reported
Owner/Operator Fax:	Not Reported
Owner/Operator Email:	Not Reported

Owner/Operator Indicator:	Owner
Owner/Operator Name:	WILBUR OAKS APARTMENTS
Legal Status:	Other
Date Became Current:	Not Reported
Date Ended Current:	Not Reported
Owner/Operator Address:	450 E WILBUR RD # 384-209
Owner/Operator City,State,Zip:	THOUSAND OAKS, CA 91360
Owner/Operator Telephone:	805-495-4865
Owner/Operator Telephone Ext:	Not Reported
Owner/Operator Fax:	Not Reported

WILBUR OAKS APTS, 450 E WILBUR RD # 384-209, THOUSAND OAKS, CA 91360 (Continued)

Owner/Operator Email:	Not Reported

Historic Generators:

Receive Date:	20200206
Handler Name:	WILBUR OAKS APTS
Federal Waste Generator Description:	Not a generator, verified
State District Owner:	Not Reported
Large Quantity Handler of Universal Waste:	No
Recognized Trader Importer:	No
Recognized Trader Exporter:	No
Spent Lead Acid Battery Importer:	No
Spent Lead Acid Battery Exporter:	No
Current Record:	Yes
Non Storage Recycler Activity:	Not Reported
Electronic Manifest Broker:	Not Reported

List of NAICS Codes and Descriptions:

NAICS Code:	56299
NAICS Description:	ALL OTHER WASTE MANAGEMENT SERVICES

Facility Has Received Notices of Violations:

Violations:	No Violations Found

Evaluation Action Summary:

Evaluations:	No Evaluations Found

E MANIFEST: Other Ascertainable Records

Manifest Tracking Number:	015164224JJK
Last Updated Date:	20200313
Shipped Date:	20200224
Received Date:	20200303
Manifest Status:	Signed
Submission Type:	DataImage5Copy
Origin Type:	Service
Generator EPA ID:	CAC003054576
Generator Name:	WILBUR OAKS APTS
Generator Mail Street Number:	Not Reported
Generator Mail Street 1:	450 E WILBUR RD # 384-209
Generator Mail Street 2:	Not Reported
Generator Mail City:	THOUSAND OAKS
Generator Mail State:	CA
Generator Mail Zip:	91360
Generator Location Street Number:	Not Reported
Generator Location Street 1:	450 E WILBUR RD # 384-209
Generator Location Street 2:	Not Reported
Generator Location City:	THOUSAND OAKS

WILBUR OAKS APTS, 450 E WILBUR RD # 384-209, THOUSAND OAKS, CA 91360 (Continued)

Generator Location Zip:	91360
Generator Location State:	CA
Generator Contact Company Name:	Not Reported
Designated Facility EPA ID:	CAD009007626
Designated Facility Name:	AZUSA LAND RECLAMATION CO INC
Designated Facility Mail Street Number:	Not Reported
Designated Facility Mail Street 1:	Not Reported
Designated Facility Mail Street 2:	1211 W. GLADSTONE STREET
Designated Facility Mail City:	AZUSA
Designated Facility Mail Zip:	91702
Designated Facility Mail State:	CA
Designated Facility Location Street Number:	Not Reported
Designated Facility Location Street 1:	1211 W. GLADSTONE STREET
Designated Facility Location Street 2:	Not Reported
Designated Facility Location City:	AZUSA
Designated Facility Location Zip:	91702
Designated Facility Location State:	CA
Designated Facility Contact Company Name:	Not Reported
Manifest Residue Indicator:	N
Rejection Indicator:	N

State Waste:

Manifest Tracking Number:	015164224JJK
Waste Line Number:	1
State Waste Code Owner:	CA
State Waste Code:	151
State Waste:	Asbestos-containing waste

Transporter:

Manifest Tracking Number:	015164224JJK
Transporter Line Number:	1
Transporter EPA ID:	CAL000439229
Transporter Name:	JON K TAKATA DBA RESTORATION MANAGEMENT COMPANY
Manifest Tracking Number:	015164224JJK
Transporter Line Number:	2
Transporter EPA ID:	CAR000049064
Transporter Name:	E C T I

Waste Line:

Manifest Tracking Number:	015164224JJK
Waste Line Number:	1
U.S. DOT Hazardous Indicator:	Y
U.S. DOT ID Number:	NA2212
U.S. DOT Description:	RQ, NA2212, Asbestos, 9, PG III
Non-Hazardous Waste Description:	Not Reported
Number of Containers:	35

WILBUR OAKS APTS, 450 E WILBUR RD # 384-209, THOUSAND OAKS, CA 91360 (Continued)

Container Type Code:	BA
Container Type Description:	Burlap, cloth, paper, or plastic bags
Waste Quantity:	4
Quantity Unit of Measure Code:	Y
Quantity Unit of Measure Description:	Cubic Yards
Waste Quantity, in Tons:	3.36
Acute Waste Quantity, in Tons:	0
Non-Acute Waste Quantity, in Tons:	3.36
Waste Quantity, in Kilograms:	3047.6208
Acute Waste Quantity, in Kilograms:	0
Non-Acute Waste Quantity, in Kilorgrams:	3047.6208
Management Method Code:	H132
Management Method Description:	LANDFILL (WITH PRIOR TREATMENT AND/OR STABILIZATION)
Waste Residue Indicator:	N
Quantity Discrepancy Indicator:	N
Waste Type Discrepancy Indicator:	N
Waste Density:	Not Reported
Waste Density Unit of Measure Code:	Not Reported
Waste Density Unit of Measure Description:	Not Reported
Form Code:	Not Reported
Form Code Description:	Not Reported
Source Code:	Not Reported
Source Code Description:	Not Reported
Waste Minimization Code:	Not Reported
Waste Minimization Code Description:	Not Reported
Consent Number:	Not Reported
EPA Waste Indicator:	N

WILBUROAKS APTS 450 E WILBUR AVE, THOUSAND OAKS, CA, 91360		1025827674
◆ N55	NNE 1/10 - 1/3 (989 ft. / 0.187 mi.)	Other Ascertainable Records
	1 ft. Lower Elevation 743 ft. Above Sea Level	

Worksheet:

RCRA Listings: Other Ascertainable Records

Date Form Received by Agency:	20190325
Handler Name:	Wilbur Oaks Apts
Handler Address:	450 E Wilbur Rd
Handler City,State,Zip:	THOUSAND OAKS, CA 91360
EPA ID:	CAC003007226
Contact Name:	MELANIE DIMEGLIO
Contact Address:	450 E WILBUR RD
Contact City,State,Zip:	THOUSAND OAKS, CA 91360
Contact Telephone:	805-496-8486
Contact Fax:	Not Reported
Contact Email:	MELANIE@OAKSMGMT.COM

WILBUROAKS APTS, 450 E WILBUR AVE, THOUSAND OAKS, CA 91360 (Continued)

Contact Title:	Not Reported
EPA Region:	09
Land Type:	Not Reported
Federal Waste Generator Description:	Not a generator, verified
Non-Notifier:	Not Reported
Biennial Report Cycle:	Not Reported
Accessibility:	Not Reported
Active Site Indicator:	Handler Activities
State District Owner:	Not Reported
State District:	Not Reported
Mailing Address:	887 SAINT CHARLES DR
Mailing City,State,Zip:	THOUSAND OAKS, CA 91360
Owner Name:	Charter Oaks Apts
Owner Type:	Other
Operator Name:	Melanie Dimeglio
Operator Type:	Other
Short-Term Generator Activity:	No
Importer Activity:	No
Mixed Waste Generator:	No
Transporter Activity:	No
Transfer Facility Activity:	No
Recycler Activity with Storage:	No
Small Quantity On-Site Burner Exemption:	No
Smelting Melting and Refining Furnace Exemption:	No
Underground Injection Control:	No
Off-Site Waste Receipt:	No
Universal Waste Indicator:	Yes
Universal Waste Destination Facility:	Yes
Federal Universal Waste:	No
Active Site State-Reg Handler:	---
Federal Facility Indicator:	Not Reported
Hazardous Secondary Material Indicator:	N
Sub-Part K Indicator:	Not Reported
2018 GPRA Permit Baseline:	Not on the Baseline
2018 GPRA Renewals Baseline:	Not on the Baseline
202 GPRA Corrective Action Baseline:	No
Subject to Corrective Action Universe:	No
Non-TSDFs Where RCRA CA has Been Imposed Universe:	No
Corrective Action Priority Ranking:	No NCAPS ranking
Environmental Control Indicator:	No
Institutional Control Indicator:	No
Human Exposure Controls Indicator:	N/A
Groundwater Controls Indicator:	N/A
Significant Non-Complier Universe:	No
Unaddressed Significant Non-Complier Universe:	No

WILBUROAKS APTS, 450 E WILBUR AVE, THOUSAND OAKS, CA 91360 (Continued)

Addressed Significant Non-Complier Universe:	No
Significant Non-Complier With a Compliance Schedule Universe:	No
Financial Assurance Required:	Not Reported
Handler Date of Last Change:	20190626
Recognized Trader-Importer:	No
Recognized Trader-Exporter:	No
Importer of Spent Lead Acid Batteries:	No
Exporter of Spent Lead Acid Batteries:	No
Recycler Activity Without Storage:	No
Manifest Broker:	No
Sub-Part P Indicator:	No

Handler - Owner Operator:

Owner/Operator Indicator:	Owner
Owner/Operator Name:	CHARTER OAKS APTS
Legal Status:	Other
Date Became Current:	Not Reported
Date Ended Current:	Not Reported
Owner/Operator Address:	887 SAINT CHARLES DR
Owner/Operator City,State,Zip:	THOUSAND OAKS, CA 91360
Owner/Operator Telephone:	805-496-8486
Owner/Operator Telephone Ext:	Not Reported
Owner/Operator Fax:	Not Reported
Owner/Operator Email:	Not Reported

Owner/Operator Indicator:	Operator
Owner/Operator Name:	MELANIE DIMEGLIO
Legal Status:	Other
Date Became Current:	Not Reported
Date Ended Current:	Not Reported
Owner/Operator Address:	450 E WILBUR RD
Owner/Operator City,State,Zip:	THOUSAND OAKS, CA 91360
Owner/Operator Telephone:	805-496-8486
Owner/Operator Telephone Ext:	Not Reported
Owner/Operator Fax:	Not Reported
Owner/Operator Email:	Not Reported

Historic Generators:

Receive Date:	20190325
Handler Name:	WILBUR OAKS APTS
Federal Waste Generator Description:	Not a generator, verified
State District Owner:	Not Reported
Large Quantity Handler of Universal Waste:	No
Recognized Trader Importer:	No
Recognized Trader Exporter:	No
Spent Lead Acid Battery Importer:	No

WILBUROAKS APTS, 450 E WILBUR AVE, THOUSAND OAKS, CA 91360 (Continued)

Spent Lead Acid Battery Exporter:	No
Current Record:	Yes
Non Storage Recycler Activity:	Not Reported
Electronic Manifest Broker:	Not Reported

List of NAICS Codes and Descriptions:

NAICS Code:	56299
NAICS Description:	ALL OTHER WASTE MANAGEMENT SERVICES

Facility Has Received Notices of Violations:

Violations:	No Violations Found

Evaluation Action Summary:

Evaluations:	No Evaluations Found

E MANIFEST: Other Ascertainable Records

Manifest Tracking Number:	015164118JJK
Last Updated Date:	20190412
Shipped Date:	20190326
Received Date:	20190401
Manifest Status:	Signed
Submission Type:	DataImage5Copy
Origin Type:	Service
Generator EPA ID:	CAC003007226
Generator Name:	WILBUROAKS APTS
Generator Mail Street Number:	Not Reported
Generator Mail Street 1:	450 E WILBUR AVE
Generator Mail Street 2:	Not Reported
Generator Mail City:	THOUSAND OAKS
Generator Mail State:	CA
Generator Mail Zip:	91360
Generator Location Street Number:	Not Reported
Generator Location Street 1:	887 ST CHARLES DR
Generator Location Street 2:	Not Reported
Generator Location City:	THOUSAND OAKS
Generator Location Zip:	91360
Generator Location State:	CA
Generator Contact Company Name:	Not Reported
Designated Facility EPA ID:	CAD009007626
Designated Facility Name:	AZUSA LAND RECLAMATION CO INC
Designated Facility Mail Street Number:	Not Reported
Designated Facility Mail Street 1:	Not Reported
Designated Facility Mail Street 2:	1211 W. GLADSTONE STREET
Designated Facility Mail City:	AZUSA
Designated Facility Mail Zip:	91702
Designated Facility Mail State:	CA

WILBUROAKS APTS, 450 E WILBUR AVE, THOUSAND OAKS, CA 91360 (Continued)

Designated Facility Location Street Number:	Not Reported
Designated Facility Location Street 1:	1211 W. GLADSTONE STREET
Designated Facility Location Street 2:	Not Reported
Designated Facility Location City:	AZUSA
Designated Facility Location Zip:	91702
Designated Facility Location State:	CA
Designated Facility Contact Company Name:	Not Reported
Manifest Residue Indicator:	N
Rejection Indicator:	N
Manifest Tracking Number:	015164129JJK
Last Updated Date:	20190617
Shipped Date:	20190502
Received Date:	20190510
Manifest Status:	Signed
Submission Type:	DataImage5Copy
Origin Type:	Service
Generator EPA ID:	CAC003007226
Generator Name:	OAK PROPERTY MGT
Generator Mail Street Number:	Not Reported
Generator Mail Street 1:	450 W WILBUR RD UNIT 466103
Generator Mail Street 2:	Not Reported
Generator Mail City:	THOUSAND OAKS
Generator Mail State:	CA
Generator Mail Zip:	91360
Generator Location Street Number:	Not Reported
Generator Location Street 1:	887 St Charles
Generator Location Street 2:	Not Reported
Generator Location City:	Thousand Oaks
Generator Location Zip:	91360
Generator Location State:	CA
Generator Contact Company Name:	Not Reported
Designated Facility EPA ID:	CAD009007626
Designated Facility Name:	AZUSA LAND RECLAMATION CO INC
Designated Facility Mail Street Number:	Not Reported
Designated Facility Mail Street 1:	Not Reported
Designated Facility Mail Street 2:	1211 W. GLADSTONE STREET
Designated Facility Mail City:	AZUSA
Designated Facility Mail Zip:	91702
Designated Facility Mail State:	CA
Designated Facility Location Street Number:	Not Reported
Designated Facility Location Street 1:	1211 W. GLADSTONE STREET
Designated Facility Location Street 2:	Not Reported
Designated Facility Location City:	AZUSA
Designated Facility Location Zip:	91702
Designated Facility Location State:	CA
Designated Facility Contact Company Name:	Not Reported

WILBUROAKS APTS, 450 E WILBUR AVE, THOUSAND OAKS, CA 91360 (Continued)

Manifest Residue Indicator:	N
Rejection Indicator:	N

State Waste:

Manifest Tracking Number:	015164129JJK
Waste Line Number:	1
State Waste Code Owner:	CA
State Waste Code:	151
State Waste:	Asbestos-containing waste

Transporter:

Manifest Tracking Number:	015164129JJK
Transporter Line Number:	1
Transporter EPA ID:	CAL000313286
Transporter Name:	JON K TAKATA CORP DBA RESTORATION MANGEMENT COMPANY
Manifest Tracking Number:	015164129JJK
Transporter Line Number:	2
Transporter EPA ID:	CAR000049064
Transporter Name:	E C T I

Waste Line:

Manifest Tracking Number:	015164129JJK
Waste Line Number:	1
U.S. DOT Hazardous Indicator:	Y
U.S. DOT ID Number:	NA2212
U.S. DOT Description:	NA2212, Asbestos, 9, PG III, RQ
Non-Hazardous Waste Description:	Not Reported
Number of Containers:	52
Container Type Code:	BA
Container Type Description:	Burlap, cloth, paper, or plastic bags
Waste Quantity:	6
Quantity Unit of Measure Code:	Y
Quantity Unit of Measure Description:	Cubic Yards
Waste Quantity, in Tons:	5.04
Acute Waste Quantity, in Tons:	0
Non-Acute Waste Quantity, in Tons:	5.04
Waste Quantity, in Kilograms:	4571.431
Acute Waste Quantity, in Kilograms:	0
Non-Acute Waste Quantity, in Kilorgrams:	4571.431
Management Method Code:	H132
Management Method Description:	LANDFILL (WITH PRIOR TREATMENT AND/OR STABILIZATION)
Waste Residue Indicator:	N
Quantity Discrepancy Indicator:	N
Waste Type Discrepancy Indicator:	N
Waste Density:	Not Reported
Waste Density Unit of Measure Code:	Not Reported
Waste Density Unit of Measure Description:	Not Reported

WILBUROAKS APTS, 450 E WILBUR AVE, THOUSAND OAKS, CA 91360 (Continued)

Form Code:	Not Reported
Form Code Description:	Not Reported
Source Code:	Not Reported
Source Code Description:	Not Reported
Waste Minimization Code:	Not Reported
Waste Minimization Code Description:	Not Reported
Consent Number:	Not Reported
EPA Waste Indicator:	N

WILBUR OAKS APTS 450 E WILBUR RD #400-207, THOUSAND OAKS, CA, 91360		1026044782
◆ N56	NNE 1/10 - 1/3 (989 ft. / 0.187 mi.)	Other Ascertainable Records
	1 ft. Lower Elevation 743 ft. Above Sea Level	

Worksheet:

RCRA Listings: Other Ascertainable Records

Date Form Received by Agency:	20200115
Handler Name:	Wilbur Oaks Apts
Handler Address:	450 E Wilbur Rd #400-207
Handler City,State,Zip:	THOUSAND OAKS, CA 91360
EPA ID:	CAC003051119
Contact Name:	BETH MCCABE
Contact Address:	450 E WILBUR RD #400-207
Contact City,State,Zip:	THOUSAND OAKS, CA 91360
Contact Telephone:	805-495-4865
Contact Fax:	Not Reported
Contact Email:	BFLORES@RMC.COM
Contact Title:	Not Reported
EPA Region:	09
Land Type:	Not Reported
Federal Waste Generator Description:	Not a generator, verified
Non-Notifier:	Not Reported
Biennial Report Cycle:	Not Reported
Accessibility:	Not Reported
Active Site Indicator:	Not Reported
State District Owner:	Not Reported
State District:	Not Reported
Mailing Address:	450 E WILBUR RD #400-207
Mailing City,State,Zip:	THOUSAND OAKS, CA 91360
Owner Name:	Wilbur Oaks Apartments
Owner Type:	Other
Operator Name:	Beth Mccabe
Operator Type:	Other
Short-Term Generator Activity:	No
Importer Activity:	No
Mixed Waste Generator:	No
Transporter Activity:	No

WILBUR OAKS APTS, 450 E WILBUR RD #400-207, THOUSAND OAKS, CA 91360 (Continued)

Transfer Facility Activity:	No
Recycler Activity with Storage:	No
Small Quantity On-Site Burner Exemption:	No
Smelting Melting and Refining Furnace Exemption:	No
Underground Injection Control:	No
Off-Site Waste Receipt:	No
Universal Waste Indicator:	No
Universal Waste Destination Facility:	No
Federal Universal Waste:	No
Active Site State-Reg Handler:	---
Federal Facility Indicator:	Not Reported
Hazardous Secondary Material Indicator:	N
Sub-Part K Indicator:	Not Reported
2018 GPRA Permit Baseline:	Not on the Baseline
2018 GPRA Renewals Baseline:	Not on the Baseline
202 GPRA Corrective Action Baseline:	No
Subject to Corrective Action Universe:	No
Non-TSDFs Where RCRA CA has Been Imposed Universe:	No
Corrective Action Priority Ranking:	No NCAPS ranking
Environmental Control Indicator:	No
Institutional Control Indicator:	No
Human Exposure Controls Indicator:	N/A
Groundwater Controls Indicator:	N/A
Significant Non-Complier Universe:	No
Unaddressed Significant Non-Complier Universe:	No
Addressed Significant Non-Complier Universe:	No
Significant Non-Complier With a Compliance Schedule Universe:	No
Financial Assurance Required:	Not Reported
Handler Date of Last Change:	20200210
Recognized Trader-Importer:	No
Recognized Trader-Exporter:	No
Importer of Spent Lead Acid Batteries:	No
Exporter of Spent Lead Acid Batteries:	No
Recycler Activity Without Storage:	No
Manifest Broker:	No
Sub-Part P Indicator:	No

Handler - Owner Operator:

Owner/Operator Indicator:	Operator
Owner/Operator Name:	BETH MCCABE
Legal Status:	Other
Date Became Current:	Not Reported
Date Ended Current:	Not Reported

WILBUR OAKS APTS, 450 E WILBUR RD #400-207, THOUSAND OAKS, CA 91360 (Continued)

Owner/Operator Address:	450 E WILBUR RD #400-207
Owner/Operator City,State,Zip:	THOUSAND OAKS, CA 91360
Owner/Operator Telephone:	805-495-4865
Owner/Operator Telephone Ext:	Not Reported
Owner/Operator Fax:	Not Reported
Owner/Operator Email:	Not Reported
Owner/Operator Indicator:	Owner
Owner/Operator Name:	WILBUR OAKS APARTMENTS
Legal Status:	Other
Date Became Current:	Not Reported
Date Ended Current:	Not Reported
Owner/Operator Address:	450 E WILBUR RD #400-207
Owner/Operator City,State,Zip:	THOUSAND OAKS, CA 91360
Owner/Operator Telephone:	805-495-4865
Owner/Operator Telephone Ext:	Not Reported
Owner/Operator Fax:	Not Reported
Owner/Operator Email:	Not Reported

Historic Generators:

Receive Date:	20200115
Handler Name:	WILBUR OAKS APTS
Federal Waste Generator Description:	Not a generator, verified
State District Owner:	Not Reported
Large Quantity Handler of Universal Waste:	No
Recognized Trader Importer:	No
Recognized Trader Exporter:	No
Spent Lead Acid Battery Importer:	No
Spent Lead Acid Battery Exporter:	No
Current Record:	Yes
Non Storage Recycler Activity:	Not Reported
Electronic Manifest Broker:	Not Reported

List of NAICS Codes and Descriptions:

NAICS Code:	56299
NAICS Description:	ALL OTHER WASTE MANAGEMENT SERVICES

Facility Has Received Notices of Violations:

Violations:	No Violations Found

Evaluation Action Summary:

Evaluations:	No Evaluations Found

E MANIFEST: Other Ascertainable Records

Manifest Tracking Number:	015164213JJK
Last Updated Date:	20200313
Shipped Date:	20200221

WILBUR OAKS APTS, 450 E WILBUR RD #400-207, THOUSAND OAKS, CA 91360 (Continued)

Received Date:	20200303
Manifest Status:	Signed
Submission Type:	DataImage5Copy
Origin Type:	Service
Generator EPA ID:	CAC003051119
Generator Name:	WILBUR OAKS APTS
Generator Mail Street Number:	Not Reported
Generator Mail Street 1:	450 E WILBUR RD #400-207
Generator Mail Street 2:	Not Reported
Generator Mail City:	THOUSAND OAKS
Generator Mail State:	CA
Generator Mail Zip:	91360
Generator Location Street Number:	Not Reported
Generator Location Street 1:	450 E WILBUR RD #400-207
Generator Location Street 2:	Not Reported
Generator Location City:	THOUSAND OAKS
Generator Location Zip:	91360
Generator Location State:	CA
Generator Contact Company Name:	Not Reported
Designated Facility EPA ID:	CAD009007626
Designated Facility Name:	AZUSA LAND RECLAMATION CO INC
Designated Facility Mail Street Number:	Not Reported
Designated Facility Mail Street 1:	Not Reported
Designated Facility Mail Street 2:	1211 W. GLADSTONE STREET
Designated Facility Mail City:	AZUSA
Designated Facility Mail Zip:	91702
Designated Facility Mail State:	CA
Designated Facility Location Street Number:	Not Reported
Designated Facility Location Street 1:	1211 W. GLADSTONE STREET
Designated Facility Location Street 2:	Not Reported
Designated Facility Location City:	AZUSA
Designated Facility Location Zip:	91702
Designated Facility Location State:	CA
Designated Facility Contact Company Name:	Not Reported
Manifest Residue Indicator:	N
Rejection Indicator:	N

State Waste:

Manifest Tracking Number:	015164213JJK
Waste Line Number:	1
State Waste Code Owner:	CA
State Waste Code:	151
State Waste:	Asbestos-containing waste

Transporter:

Manifest Tracking Number:	015164213JJK
Transporter Line Number:	1

WILBUR OAKS APTS, 450 E WILBUR RD #400-207, THOUSAND OAKS, CA 91360 (Continued)

Transporter EPA ID:	CAL000439229
Transporter Name:	JON K TAKATA DBA RESTORATION MANAGEMENT COMPANY
Manifest Tracking Number:	015164213JJK
Transporter Line Number:	2
Transporter EPA ID:	CAR000049064
Transporter Name:	E C T I

Waste Line:

Manifest Tracking Number:	015164213JJK
Waste Line Number:	1
U.S. DOT Hazardous Indicator:	Y
U.S. DOT ID Number:	NA2212
U.S. DOT Description:	RQ, NA2212, ASBESTOS, 9, PGIII
Non-Hazardous Waste Description:	Not Reported
Number of Containers:	28
Container Type Code:	BA
Container Type Description:	Burlap, cloth, paper, or plastic bags
Waste Quantity:	3
Quantity Unit of Measure Code:	Y
Quantity Unit of Measure Description:	Cubic Yards
Waste Quantity, in Tons:	2.52
Acute Waste Quantity, in Tons:	0
Non-Acute Waste Quantity, in Tons:	2.52
Waste Quantity, in Kilograms:	2285.7156
Acute Waste Quantity, in Kilograms:	0
Non-Acute Waste Quantity, in Kilorgrams:	2285.7156
Management Method Code:	H132
Management Method Description:	LANDFILL (WITH PRIOR TREATMENT AND/OR STABILIZATION)
Waste Residue Indicator:	N
Quantity Discrepancy Indicator:	N
Waste Type Discrepancy Indicator:	N
Waste Density:	Not Reported
Waste Density Unit of Measure Code:	Not Reported
Waste Density Unit of Measure Description:	Not Reported
Form Code:	Not Reported
Form Code Description:	Not Reported
Source Code:	Not Reported
Source Code Description:	Not Reported
Waste Minimization Code:	Not Reported
Waste Minimization Code Description:	Not Reported
Consent Number:	Not Reported
EPA Waste Indicator:	N

WILBUR OAKS APTS
450 E WILBUR RD # 418-101, THOUSAND OAKS, CA, 91360 1026047989

MAP FINDINGS

◆ N57	NNE 1/10 - 1/3	(989 ft. / 0.187 mi.)	Other Ascertainable Records
	1 ft. Lower Elevation	743 ft. Above Sea Level	

Worksheet:

RCRA Listings: Other Ascertainable Records

Date Form Received by Agency:	20200206
Handler Name:	Wilbur Oaks Apts
Handler Address:	450 E Wilbur Rd # 418-101
Handler City,State,Zip:	THOUSAND OAKS, CA 91360
EPA ID:	CAC003054582
Contact Name:	BETH MCCABE
Contact Address:	450 E WILBUR RD # 418-101
Contact City,State,Zip:	THOUSAND OAKS, CA 91360
Contact Telephone:	805-495-4865
Contact Fax:	Not Reported
Contact Email:	BFLORES@RMC.COM
Contact Title:	Not Reported
EPA Region:	09
Land Type:	Not Reported
Federal Waste Generator Description:	Not a generator, verified
Non-Notifier:	Not Reported
Biennial Report Cycle:	Not Reported
Accessibility:	Not Reported
Active Site Indicator:	Not Reported
State District Owner:	Not Reported
State District:	Not Reported
Mailing Address:	450 E WILBUR RD # 418-101
Mailing City,State,Zip:	THOUSAND OAKS, CA 91360
Owner Name:	Wilbur Oaks Apartments
Owner Type:	Other
Operator Name:	Beth Mccabe
Operator Type:	Other
Short-Term Generator Activity:	No
Importer Activity:	No
Mixed Waste Generator:	No
Transporter Activity:	No
Transfer Facility Activity:	No
Recycler Activity with Storage:	No
Small Quantity On-Site Burner Exemption:	No
Smelting Melting and Refining Furnace Exemption:	No
Underground Injection Control:	No
Off-Site Waste Receipt:	No
Universal Waste Indicator:	No
Universal Waste Destination Facility:	No
Federal Universal Waste:	No
Active Site State-Reg Handler:	---
Federal Facility Indicator:	Not Reported

WILBUR OAKS APTS, 450 E WILBUR RD # 418-101, THOUSAND OAKS, CA 91360 (Continued)

Hazardous Secondary Material Indicator:	N
Sub-Part K Indicator:	Not Reported
2018 GPRA Permit Baseline:	Not on the Baseline
2018 GPRA Renewals Baseline:	Not on the Baseline
202 GPRA Corrective Action Baseline:	No
Subject to Corrective Action Universe:	No
Non-TSDFs Where RCRA CA has Been Imposed Universe:	No
Corrective Action Priority Ranking:	No NCAPS ranking
Environmental Control Indicator:	No
Institutional Control Indicator:	No
Human Exposure Controls Indicator:	N/A
Groundwater Controls Indicator:	N/A
Significant Non-Complier Universe:	No
Unaddressed Significant Non-Complier Universe:	No
Addressed Significant Non-Complier Universe:	No
Significant Non-Complier With a Compliance Schedule Universe:	No
Financial Assurance Required:	Not Reported
Handler Date of Last Change:	20200210
Recognized Trader-Importer:	No
Recognized Trader-Exporter:	No
Importer of Spent Lead Acid Batteries:	No
Exporter of Spent Lead Acid Batteries:	No
Recycler Activity Without Storage:	No
Manifest Broker:	No
Sub-Part P Indicator:	No

Handler - Owner Operator:

Owner/Operator Indicator:	Operator
Owner/Operator Name:	BETH MCCABE
Legal Status:	Other
Date Became Current:	Not Reported
Date Ended Current:	Not Reported
Owner/Operator Address:	450 E WILBUR RD # 418-101
Owner/Operator City,State,Zip:	THOUSAND OAKS, CA 91360
Owner/Operator Telephone:	805-495-4865
Owner/Operator Telephone Ext:	Not Reported
Owner/Operator Fax:	Not Reported
Owner/Operator Email:	Not Reported

Owner/Operator Indicator:	Owner
Owner/Operator Name:	WILBUR OAKS APARTMENTS
Legal Status:	Other
Date Became Current:	Not Reported
Date Ended Current:	Not Reported
Owner/Operator Address:	450 E WILBUR RD # 418-101

WILBUR OAKS APTS, 450 E WILBUR RD # 418-101, THOUSAND OAKS, CA 91360 (Continued)

Owner/Operator City,State,Zip:	THOUSAND OAKS, CA 91360
Owner/Operator Telephone:	805-495-4865
Owner/Operator Telephone Ext:	Not Reported
Owner/Operator Fax:	Not Reported
Owner/Operator Email:	Not Reported

Historic Generators:

Receive Date:	20200206
Handler Name:	WILBUR OAKS APTS
Federal Waste Generator Description:	Not a generator, verified
State District Owner:	Not Reported
Large Quantity Handler of Universal Waste:	No
Recognized Trader Importer:	No
Recognized Trader Exporter:	No
Spent Lead Acid Battery Importer:	No
Spent Lead Acid Battery Exporter:	No
Current Record:	Yes
Non Storage Recycler Activity:	Not Reported
Electronic Manifest Broker:	Not Reported

List of NAICS Codes and Descriptions:

NAICS Code:	56299
NAICS Description:	ALL OTHER WASTE MANAGEMENT SERVICES

Facility Has Received Notices of Violations:

Violations:	No Violations Found

Evaluation Action Summary:

Evaluations:	No Evaluations Found

E MANIFEST: Other Ascertainable Records

Manifest Tracking Number:	015164223JJK
Last Updated Date:	20200313
Shipped Date:	20200225
Received Date:	20200303
Manifest Status:	Signed
Submission Type:	DataImage5Copy
Origin Type:	Service
Generator EPA ID:	CAC003054582
Generator Name:	WILBUR OAKS APTS
Generator Mail Street Number:	Not Reported
Generator Mail Street 1:	450 E WILBUR RD # 418-101
Generator Mail Street 2:	Not Reported
Generator Mail City:	THOUSAND OAKS
Generator Mail State:	CA
Generator Mail Zip:	91360

WILBUR OAKS APTS, 450 E WILBUR RD # 418-101, THOUSAND OAKS, CA 91360 (Continued)

Generator Location Street Number:	Not Reported
Generator Location Street 1:	450 E WILBUR RD # 418-101
Generator Location Street 2:	Not Reported
Generator Location City:	THOUSAND OAKS
Generator Location Zip:	91360
Generator Location State:	CA
Generator Contact Company Name:	Not Reported
Designated Facility EPA ID:	CAD009007626
Designated Facility Name:	AZUSA LAND RECLAMATION CO INC
Designated Facility Mail Street Number:	Not Reported
Designated Facility Mail Street 1:	Not Reported
Designated Facility Mail Street 2:	1211 W. GLADSTONE STREET
Designated Facility Mail City:	AZUSA
Designated Facility Mail Zip:	91702
Designated Facility Mail State:	CA
Designated Facility Location Street Number:	Not Reported
Designated Facility Location Street 1:	1211 W. GLADSTONE STREET
Designated Facility Location Street 2:	Not Reported
Designated Facility Location City:	AZUSA
Designated Facility Location Zip:	91702
Designated Facility Location State:	CA
Designated Facility Contact Company Name:	Not Reported
Manifest Residue Indicator:	N
Rejection Indicator:	N

State Waste:

Manifest Tracking Number:	015164223JJK
Waste Line Number:	1
State Waste Code Owner:	CA
State Waste Code:	151
State Waste:	Asbestos-containing waste

Transporter:

Manifest Tracking Number:	015164223JJK
Transporter Line Number:	1
Transporter EPA ID:	CAL000439229
Transporter Name:	JON K TAKATA DBA RESTORATION MANAGEMENT COMPANY
Manifest Tracking Number:	015164223JJK
Transporter Line Number:	2
Transporter EPA ID:	CAR000049064
Transporter Name:	E C T I

Waste Line:

Manifest Tracking Number:	015164223JJK
Waste Line Number:	1
U.S. DOT Hazardous Indicator:	Y

WILBUR OAKS APTS, 450 E WILBUR RD # 418-101, THOUSAND OAKS, CA 91360 (Continued)

U.S. DOT ID Number:	NA2212
U.S. DOT Description:	NA2212, Asbestos, 9, PG III, RQ
Non-Hazardous Waste Description:	Not Reported
Number of Containers:	30
Container Type Code:	BA
Container Type Description:	Burlap, cloth, paper, or plastic bags
Waste Quantity:	3
Quantity Unit of Measure Code:	Y
Quantity Unit of Measure Description:	Cubic Yards
Waste Quantity, in Tons:	2.52
Acute Waste Quantity, in Tons:	0
Non-Acute Waste Quantity, in Tons:	2.52
Waste Quantity, in Kilograms:	2285.7156
Acute Waste Quantity, in Kilograms:	0
Non-Acute Waste Quantity, in Kilorgrams:	2285.7156
Management Method Code:	H132
Management Method Description:	LANDFILL (WITH PRIOR TREATMENT AND/OR STABILIZATION)
Waste Residue Indicator:	N
Quantity Discrepancy Indicator:	N
Waste Type Discrepancy Indicator:	N
Waste Density:	Not Reported
Waste Density Unit of Measure Code:	Not Reported
Waste Density Unit of Measure Description:	Not Reported
Form Code:	Not Reported
Form Code Description:	Not Reported
Source Code:	Not Reported
Source Code Description:	Not Reported
Waste Minimization Code:	Not Reported
Waste Minimization Code Description:	Not Reported
Consent Number:	Not Reported
EPA Waste Indicator:	N

OAKS PROPERTY MANAGEMENT
450 E WILBUR RD #376-107, THOUSAND OAKS, CA, 91360 **1026161939**

◆ N58	NNE 1/10 - 1/3	(989 ft. / 0.187 mi.)	Other Ascertainable Records
	1 ft. Lower Elevation	743 ft. Above Sea Level	

Worksheet:

RCRA Listings: Other Ascertainable Records

Date Form Received by Agency:	20200331
Handler Name:	Oaks Property Management
Handler Address:	450 E Wilbur Rd #376-107
Handler City,State,Zip:	THOUSAND OAKS, CA 91360
EPA ID:	CAC003061922
Contact Name:	BETH MCCABE
Contact Address:	450 E WILBUR RD

OAKS PROPERTY MANAGEMENT, 450 E WILBUR RD #376-107, THOUSAND OAKS, CA 91360 (Continued)

Contact City,State,Zip:	THOUSAND OAKS, CA 91360
Contact Telephone:	805-495-4865
Contact Fax:	Not Reported
Contact Email:	BETH@OAKSMGMT.COM
Contact Title:	Not Reported
EPA Region:	09
Land Type:	Not Reported
Federal Waste Generator Description:	Not a generator, verified
Non-Notifier:	Not Reported
Biennial Report Cycle:	Not Reported
Accessibility:	Not Reported
Active Site Indicator:	Not Reported
State District Owner:	Not Reported
State District:	Not Reported
Mailing Address:	450 E WILBUR RD
Mailing City,State,Zip:	THOUSAND OAKS, CA 91360
Owner Name:	Oaks Property Management
Owner Type:	Other
Operator Name:	Beth Mccabe
Operator Type:	Other
Short-Term Generator Activity:	No
Importer Activity:	No
Mixed Waste Generator:	No
Transporter Activity:	No
Transfer Facility Activity:	No
Recycler Activity with Storage:	No
Small Quantity On-Site Burner Exemption:	No
Smelting Melting and Refining Furnace Exemption:	No
Underground Injection Control:	No
Off-Site Waste Receipt:	No
Universal Waste Indicator:	No
Universal Waste Destination Facility:	No
Federal Universal Waste:	No
Active Site State-Reg Handler:	---
Federal Facility Indicator:	Not Reported
Hazardous Secondary Material Indicator:	N
Sub-Part K Indicator:	Not Reported
2018 GPRA Permit Baseline:	Not on the Baseline
2018 GPRA Renewals Baseline:	Not on the Baseline
202 GPRA Corrective Action Baseline:	No
Subject to Corrective Action Universe:	No
Non-TSDFs Where RCRA CA has Been Imposed Universe:	No
Corrective Action Priority Ranking:	No NCAPS ranking
Environmental Control Indicator:	No
Institutional Control Indicator:	No
Human Exposure Controls Indicator:	N/A
Groundwater Controls Indicator:	N/A

OAKS PROPERTY MANAGEMENT, 450 E WILBUR RD #376-107, THOUSAND OAKS, CA 91360 (Continued)

Significant Non-Complier Universe:	No
Unaddressed Significant Non-Complier Universe:	No
Addressed Significant Non-Complier Universe:	No
Significant Non-Complier With a Compliance Schedule Universe:	No
Financial Assurance Required:	Not Reported
Handler Date of Last Change:	20200408
Recognized Trader-Importer:	No
Recognized Trader-Exporter:	No
Importer of Spent Lead Acid Batteries:	No
Exporter of Spent Lead Acid Batteries:	No
Recycler Activity Without Storage:	No
Manifest Broker:	No
Sub-Part P Indicator:	No

Handler - Owner Operator:

Owner/Operator Indicator:	Operator
Owner/Operator Name:	BETH MCCABE
Legal Status:	Other
Date Became Current:	Not Reported
Date Ended Current:	Not Reported
Owner/Operator Address:	450 E WILBUR RD
Owner/Operator City,State,Zip:	THOUSAND OAKS, CA 91360
Owner/Operator Telephone:	805-495-4865
Owner/Operator Telephone Ext:	Not Reported
Owner/Operator Fax:	Not Reported
Owner/Operator Email:	Not Reported

Owner/Operator Indicator:	Owner
Owner/Operator Name:	OAKS PROPERTY MANAGEMENT
Legal Status:	Other
Date Became Current:	Not Reported
Date Ended Current:	Not Reported
Owner/Operator Address:	450 E WILBUR RD
Owner/Operator City,State,Zip:	THOUSAND OAKS, CA 91360
Owner/Operator Telephone:	805-495-4865
Owner/Operator Telephone Ext:	Not Reported
Owner/Operator Fax:	Not Reported
Owner/Operator Email:	Not Reported

Historic Generators:

Receive Date:	20200331
Handler Name:	OAKS PROPERTY MANAGEMENT
Federal Waste Generator Description:	Not a generator, verified
State District Owner:	Not Reported
Large Quantity Handler of Universal Waste:	No
Recognized Trader Importer:	No

OAKS PROPERTY MANAGEMENT, 450 E WILBUR RD #376-107, THOUSAND OAKS, CA 91360 (Continued)

Recognized Trader Exporter:	No
Spent Lead Acid Battery Importer:	No
Spent Lead Acid Battery Exporter:	No
Current Record:	Yes
Non Storage Recycler Activity:	Not Reported
Electronic Manifest Broker:	Not Reported

List of NAICS Codes and Descriptions:

NAICS Code:	56299
NAICS Description:	ALL OTHER WASTE MANAGEMENT SERVICES

Facility Has Received Notices of Violations:

Violations:	No Violations Found

Evaluation Action Summary:

Evaluations:	No Evaluations Found

E MANIFEST: Other Ascertainable Records

Manifest Tracking Number:	015164234JJK
Last Updated Date:	20200527
Shipped Date:	20200421
Received Date:	20200427
Manifest Status:	Signed
Submission Type:	DataImage5Copy
Origin Type:	Service
Generator EPA ID:	CAC003061922
Generator Name:	OAKS PROPERTY MANAGEMENT
Generator Mail Street Number:	Not Reported
Generator Mail Street 1:	450 E WILBUR RD #376-107
Generator Mail Street 2:	Not Reported
Generator Mail City:	THOUSAND OAKS
Generator Mail State:	CA
Generator Mail Zip:	91360
Generator Location Street Number:	Not Reported
Generator Location Street 1:	450 E WILBUR RD
Generator Location Street 2:	Not Reported
Generator Location City:	THOUSAND OAKS
Generator Location Zip:	91360
Generator Location State:	CA
Generator Contact Company Name:	Not Reported
Designated Facility EPA ID:	CAD009007626
Designated Facility Name:	AZUSA LAND RECLAMATION CO INC
Designated Facility Mail Street Number:	Not Reported
Designated Facility Mail Street 1:	Not Reported
Designated Facility Mail Street 2:	1211 W. GLADSTONE STREET
Designated Facility Mail City:	AZUSA
Designated Facility Mail Zip:	91702

OAKS PROPERTY MANAGEMENT, 450 E WILBUR RD #376-107, THOUSAND OAKS, CA 91360 (Continued)

Designated Facility Mail State:	CA
Designated Facility Location Street Number:	Not Reported
Designated Facility Location Street 1:	1211 W. GLADSTONE STREET
Designated Facility Location Street 2:	Not Reported
Designated Facility Location City:	AZUSA
Designated Facility Location Zip:	91702
Designated Facility Location State:	CA
Designated Facility Contact Company Name:	Not Reported
Manifest Residue Indicator:	N
Rejection Indicator:	N

State Waste:

Manifest Tracking Number:	015164234JJK
Waste Line Number:	1
State Waste Code Owner:	CA
State Waste Code:	151
State Waste:	Asbestos-containing waste

Transporter:

Manifest Tracking Number:	015164234JJK
Transporter Line Number:	1
Transporter EPA ID:	CAL000439229
Transporter Name:	JON K TAKATA DBA RESTORATION MANAGEMENT COMPANY

Manifest Tracking Number:	015164234JJK
Transporter Line Number:	2
Transporter EPA ID:	CAR000049064
Transporter Name:	E C T I

Waste Line:

Manifest Tracking Number:	015164234JJK
Waste Line Number:	1
U.S. DOT Hazardous Indicator:	Y
U.S. DOT ID Number:	NA2212
U.S. DOT Description:	RQ, NA2212, ASBESTOS, 9, PG III
Non-Hazardous Waste Description:	Not Reported
Number of Containers:	25
Container Type Code:	BA
Container Type Description:	Burlap, cloth, paper, or plastic bags
Waste Quantity:	3
Quantity Unit of Measure Code:	Y
Quantity Unit of Measure Description:	Cubic Yards
Waste Quantity, in Tons:	2.52
Acute Waste Quantity, in Tons:	0
Non-Acute Waste Quantity, in Tons:	2.52
Waste Quantity, in Kilograms:	2285.7156
Acute Waste Quantity, in Kilograms:	0

OAKS PROPERTY MANAGEMENT, 450 E WILBUR RD #376-107, THOUSAND OAKS, CA 91360 (Continued)

Non-Acute Waste Quantity, in Kilorgrams:	2285.7156
Management Method Code:	H132
Management Method Description:	LANDFILL (WITH PRIOR TREATMENT AND/OR STABILIZATION)
Waste Residue Indicator:	N
Quantity Discrepancy Indicator:	N
Waste Type Discrepancy Indicator:	N
Waste Density:	Not Reported
Waste Density Unit of Measure Code:	Not Reported
Waste Density Unit of Measure Description:	Not Reported
Form Code:	Not Reported
Form Code Description:	Not Reported
Source Code:	Not Reported
Source Code Description:	Not Reported
Waste Minimization Code:	Not Reported
Waste Minimization Code Description:	Not Reported
Consent Number:	Not Reported
EPA Waste Indicator:	N

WILBUR OAKS APTS 450 E WILBUR RD # 376-102, THOUSAND OAKS, CA, 91360		1026044786	
◆ N59	NNE 1/10 - 1/3	(989 ft. / 0.187 mi.)	Other Ascertainable Records
	1 ft. Lower Elevation	743 ft. Above Sea Level	

Worksheet:

RCRA Listings: Other Ascertainable Records

Date Form Received by Agency:	20200115
Handler Name:	Wilbur Oaks Apts
Handler Address:	450 E Wilbur Rd # 376-102
Handler City,State,Zip:	THOUSAND OAKS, CA 91360
EPA ID:	CAC003051123
Contact Name:	BETH MCCABE
Contact Address:	450 E WILBUR RD # 376-102
Contact City,State,Zip:	THOUSAND OAKS, CA 91360
Contact Telephone:	805-495-4865
Contact Fax:	Not Reported
Contact Email:	BFLORES@RMC.COM
Contact Title:	Not Reported
EPA Region:	09
Land Type:	Not Reported
Federal Waste Generator Description:	Not a generator, verified
Non-Notifier:	Not Reported
Biennial Report Cycle:	Not Reported
Accessibility:	Not Reported
Active Site Indicator:	Not Reported
State District Owner:	Not Reported
State District:	Not Reported

WILBUR OAKS APTS, 450 E WILBUR RD # 376-102, THOUSAND OAKS, CA 91360 (Continued)

Mailing Address:	450 E WILBUR RD # 376-102
Mailing City,State,Zip:	THOUSAND OAKS, CA 91360
Owner Name:	Wilbur Oaks Apartments
Owner Type:	Other
Operator Name:	Beth Mccabe
Operator Type:	Other
Short-Term Generator Activity:	No
Importer Activity:	No
Mixed Waste Generator:	No
Transporter Activity:	No
Transfer Facility Activity:	No
Recycler Activity with Storage:	No
Small Quantity On-Site Burner Exemption:	No
Smelting Melting and Refining Furnace Exemption:	No
Underground Injection Control:	No
Off-Site Waste Receipt:	No
Universal Waste Indicator:	No
Universal Waste Destination Facility:	No
Federal Universal Waste:	No
Active Site State-Reg Handler:	---
Federal Facility Indicator:	Not Reported
Hazardous Secondary Material Indicator:	N
Sub-Part K Indicator:	Not Reported
2018 GPRA Permit Baseline:	Not on the Baseline
2018 GPRA Renewals Baseline:	Not on the Baseline
202 GPRA Corrective Action Baseline:	No
Subject to Corrective Action Universe:	No
Non-TSDFs Where RCRA CA has Been Imposed Universe:	No
Corrective Action Priority Ranking:	No NCAPS ranking
Environmental Control Indicator:	No
Institutional Control Indicator:	No
Human Exposure Controls Indicator:	N/A
Groundwater Controls Indicator:	N/A
Significant Non-Complier Universe:	No
Unaddressed Significant Non-Complier Universe:	No
Addressed Significant Non-Complier Universe:	No
Significant Non-Complier With a Compliance Schedule Universe:	No
Financial Assurance Required:	Not Reported
Handler Date of Last Change:	20200210
Recognized Trader-Importer:	No
Recognized Trader-Exporter:	No
Importer of Spent Lead Acid Batteries:	No
Exporter of Spent Lead Acid Batteries:	No
Recycler Activity Without Storage:	No

WILBUR OAKS APTS, 450 E WILBUR RD # 376-102, THOUSAND OAKS, CA 91360 (Continued)

Manifest Broker:	No
Sub-Part P Indicator:	No

Handler - Owner Operator:

Owner/Operator Indicator:	Owner
Owner/Operator Name:	WILBUR OAKS APARTMENTS
Legal Status:	Other
Date Became Current:	Not Reported
Date Ended Current:	Not Reported
Owner/Operator Address:	450 E WILBUR RD # 376-102
Owner/Operator City,State,Zip:	THOUSAND OAKS, CA 91360
Owner/Operator Telephone:	805-495-4865
Owner/Operator Telephone Ext:	Not Reported
Owner/Operator Fax:	Not Reported
Owner/Operator Email:	Not Reported

Owner/Operator Indicator:	Operator
Owner/Operator Name:	BETH MCCABE
Legal Status:	Other
Date Became Current:	Not Reported
Date Ended Current:	Not Reported
Owner/Operator Address:	450 E WILBUR RD # 376-102
Owner/Operator City,State,Zip:	THOUSAND OAKS, CA 91360
Owner/Operator Telephone:	805-495-4865
Owner/Operator Telephone Ext:	Not Reported
Owner/Operator Fax:	Not Reported
Owner/Operator Email:	Not Reported

Historic Generators:

Receive Date:	20200115
Handler Name:	WILBUR OAKS APTS
Federal Waste Generator Description:	Not a generator, verified
State District Owner:	Not Reported
Large Quantity Handler of Universal Waste:	No
Recognized Trader Importer:	No
Recognized Trader Exporter:	No
Spent Lead Acid Battery Importer:	No
Spent Lead Acid Battery Exporter:	No
Current Record:	Yes
Non Storage Recycler Activity:	Not Reported
Electronic Manifest Broker:	Not Reported

List of NAICS Codes and Descriptions:

NAICS Code:	56299
NAICS Description:	ALL OTHER WASTE MANAGEMENT SERVICES

Facility Has Received Notices of Violations:

WILBUR OAKS APTS, 450 E WILBUR RD # 376-102, THOUSAND OAKS, CA 91360 (Continued)

Violations:	No Violations Found

Evaluation Action Summary:

Evaluations:	No Evaluations Found

E MANIFEST: Other Ascertainable Records

Manifest Tracking Number:	015164217JJK
Last Updated Date:	20200313
Shipped Date:	20200223
Received Date:	20200303
Manifest Status:	Signed
Submission Type:	DataImage5Copy
Origin Type:	Service
Generator EPA ID:	CAC003051123
Generator Name:	WILBUR OAKS APTS
Generator Mail Street Number:	Not Reported
Generator Mail Street 1:	450 E WILBUR RD # 376-102
Generator Mail Street 2:	Not Reported
Generator Mail City:	THOUSAND OAKS
Generator Mail State:	CA
Generator Mail Zip:	91360
Generator Location Street Number:	Not Reported
Generator Location Street 1:	450 E WILBUR RD # 376-102
Generator Location Street 2:	Not Reported
Generator Location City:	THOUSAND OAKS
Generator Location Zip:	91360
Generator Location State:	CA
Generator Contact Company Name:	Not Reported
Designated Facility EPA ID:	CAD009007626
Designated Facility Name:	AZUSA LAND RECLAMATION CO INC
Designated Facility Mail Street Number:	Not Reported
Designated Facility Mail Street 1:	Not Reported
Designated Facility Mail Street 2:	1211 W. GLADSTONE STREET
Designated Facility Mail City:	AZUSA
Designated Facility Mail Zip:	91702
Designated Facility Mail State:	CA
Designated Facility Location Street Number:	Not Reported
Designated Facility Location Street 1:	1211 W. GLADSTONE STREET
Designated Facility Location Street 2:	Not Reported
Designated Facility Location City:	AZUSA
Designated Facility Location Zip:	91702
Designated Facility Location State:	CA
Designated Facility Contact Company Name:	Not Reported
Manifest Residue Indicator:	N
Rejection Indicator:	N

WILBUR OAKS APTS, 450 E WILBUR RD # 376-102, THOUSAND OAKS, CA 91360 (Continued)

State Waste:

Manifest Tracking Number:	015164217JJK
Waste Line Number:	1
State Waste Code Owner:	CA
State Waste Code:	151
State Waste:	Asbestos-containing waste

Transporter:

Manifest Tracking Number:	015164217JJK
Transporter Line Number:	1
Transporter EPA ID:	CAL000439229
Transporter Name:	JON K TAKATA DBA RESTORATION MANAGEMENT COMPANY
Manifest Tracking Number:	015164217JJK
Transporter Line Number:	2
Transporter EPA ID:	CAR000049064
Transporter Name:	E C T I

Waste Line:

Manifest Tracking Number:	015164217JJK
Waste Line Number:	1
U.S. DOT Hazardous Indicator:	Y
U.S. DOT ID Number:	NA2212
U.S. DOT Description:	RQ, NA2212, ASBESTOS, 9, PGIII
Non-Hazardous Waste Description:	Not Reported
Number of Containers:	20
Container Type Code:	BA
Container Type Description:	Burlap, cloth, paper, or plastic bags
Waste Quantity:	2
Quantity Unit of Measure Code:	Y
Quantity Unit of Measure Description:	Cubic Yards
Waste Quantity, in Tons:	1.68
Acute Waste Quantity, in Tons:	0
Non-Acute Waste Quantity, in Tons:	1.68
Waste Quantity, in Kilograms:	1523.8104
Acute Waste Quantity, in Kilograms:	0
Non-Acute Waste Quantity, in Kilorgrams:	1523.8104
Management Method Code:	H132
Management Method Description:	LANDFILL (WITH PRIOR TREATMENT AND/OR STABILIZATION)
Waste Residue Indicator:	N
Quantity Discrepancy Indicator:	N
Waste Type Discrepancy Indicator:	N
Waste Density:	Not Reported
Waste Density Unit of Measure Code:	Not Reported
Waste Density Unit of Measure Description:	Not Reported
Form Code:	Not Reported
Form Code Description:	Not Reported

WILBUR OAKS APTS, 450 E WILBUR RD # 376-102, THOUSAND OAKS, CA 91360 (Continued)

Source Code:	Not Reported
Source Code Description:	Not Reported
Waste Minimization Code:	Not Reported
Waste Minimization Code Description:	Not Reported
Consent Number:	Not Reported
EPA Waste Indicator:	N

WILBUR OAKS APTS. 450 E. WILBUR RD., THOUSAND OAKS, CA, 91360			1025843856
◆ N60	NNE 1/10 - 1/3	(989 ft. / 0.187 mi.)	Other Ascertainable Records
	1 ft. Lower Elevation	743 ft. Above Sea Level	

Worksheet:

RCRA Listings: Other Ascertainable Records

Date Form Received by Agency:	20190710
Handler Name:	Wilbur Oaks
Handler Address:	450 E Wilbur Rd
Handler City,State,Zip:	THOUSAND OAKS, CA 91360
EPA ID:	CAC003023472
Contact Name:	BETH MCCABE
Contact Address:	887 ST CHARLES DR
Contact City,State,Zip:	THOUSAND OAKS, CA 91360
Contact Telephone:	805-496-8486
Contact Fax:	Not Reported
Contact Email:	BETH@OAKSMGMT.COM
Contact Title:	Not Reported
EPA Region:	09
Land Type:	Not Reported
Federal Waste Generator Description:	Not a generator, verified
Non-Notifier:	Not Reported
Biennial Report Cycle:	Not Reported
Accessibility:	Not Reported
Active Site Indicator:	Handler Activities
State District Owner:	Not Reported
State District:	Not Reported
Mailing Address:	450 E WILBUR RD
Mailing City,State,Zip:	THOUSAND OAKS, CA 91360
Owner Name:	Thousand Oaks
Owner Type:	Other
Operator Name:	Beth Mccabe
Operator Type:	Other
Short-Term Generator Activity:	No
Importer Activity:	No
Mixed Waste Generator:	No
Transporter Activity:	No
Transfer Facility Activity:	No
Recycler Activity with Storage:	No

WILBUR OAKS APTS., 450 E. WILBUR RD., THOUSAND OAKS, CA 91360 (Continued)

Small Quantity On-Site Burner Exemption:	No
Smelting Melting and Refining Furnace Exemption:	No
Underground Injection Control:	No
Off-Site Waste Receipt:	No
Universal Waste Indicator:	Yes
Universal Waste Destination Facility:	Yes
Federal Universal Waste:	No
Active Site State-Reg Handler:	---
Federal Facility Indicator:	Not Reported
Hazardous Secondary Material Indicator:	N
Sub-Part K Indicator:	Not Reported
2018 GPRA Permit Baseline:	Not on the Baseline
2018 GPRA Renewals Baseline:	Not on the Baseline
202 GPRA Corrective Action Baseline:	No
Subject to Corrective Action Universe:	No
Non-TSDFs Where RCRA CA has Been Imposed Universe:	No
Corrective Action Priority Ranking:	No NCAPS ranking
Environmental Control Indicator:	No
Institutional Control Indicator:	No
Human Exposure Controls Indicator:	N/A
Groundwater Controls Indicator:	N/A
Significant Non-Complier Universe:	No
Unaddressed Significant Non-Complier Universe:	No
Addressed Significant Non-Complier Universe:	No
Significant Non-Complier With a Compliance Schedule Universe:	No
Financial Assurance Required:	Not Reported
Handler Date of Last Change:	20190729
Recognized Trader-Importer:	No
Recognized Trader-Exporter:	No
Importer of Spent Lead Acid Batteries:	No
Exporter of Spent Lead Acid Batteries:	No
Recycler Activity Without Storage:	No
Manifest Broker:	No
Sub-Part P Indicator:	No

Handler - Owner Operator:

Owner/Operator Indicator:	Operator
Owner/Operator Name:	BETH MCCABE
Legal Status:	Other
Date Became Current:	Not Reported
Date Ended Current:	Not Reported
Owner/Operator Address:	887 ST CHARLES DR
Owner/Operator City,State,Zip:	THOUSAND OAKS, CA 91360

WILBUR OAKS APTS., 450 E. WILBUR RD., THOUSAND OAKS, CA 91360 (Continued)

Owner/Operator Telephone:	805-496-8486
Owner/Operator Telephone Ext:	Not Reported
Owner/Operator Fax:	Not Reported
Owner/Operator Email:	Not Reported
Owner/Operator Indicator:	Owner
Owner/Operator Name:	THOUSAND OAKS
Legal Status:	Other
Date Became Current:	Not Reported
Date Ended Current:	Not Reported
Owner/Operator Address:	887 ST CHARLES DR
Owner/Operator City,State,Zip:	THOUSAND OAKS, CA 91360
Owner/Operator Telephone:	805-495-4865
Owner/Operator Telephone Ext:	Not Reported
Owner/Operator Fax:	Not Reported
Owner/Operator Email:	Not Reported

Historic Generators:

Receive Date:	20190710
Handler Name:	WILBUR OAKS
Federal Waste Generator Description:	Not a generator, verified
State District Owner:	Not Reported
Large Quantity Handler of Universal Waste:	No
Recognized Trader Importer:	No
Recognized Trader Exporter:	No
Spent Lead Acid Battery Importer:	No
Spent Lead Acid Battery Exporter:	No
Current Record:	Yes
Non Storage Recycler Activity:	Not Reported
Electronic Manifest Broker:	Not Reported

List of NAICS Codes and Descriptions:

NAICS Code:	56299
NAICS Description:	ALL OTHER WASTE MANAGEMENT SERVICES

Facility Has Received Notices of Violations:

Violations:	No Violations Found

Evaluation Action Summary:

Evaluations:	No Evaluations Found

E MANIFEST: Other Ascertainable Records

Manifest Tracking Number:	015164148JJK
Last Updated Date:	20190826
Shipped Date:	20190729
Received Date:	20190807
Manifest Status:	Signed

WILBUR OAKS APTS., 450 E. WILBUR RD., THOUSAND OAKS, CA 91360 (Continued)

Submission Type:	DataImage5Copy
Origin Type:	Service
Generator EPA ID:	CAC003023472
Generator Name:	WILBUR OAKS APTS.
Generator Mail Street Number:	Not Reported
Generator Mail Street 1:	450 E. WILBUR RD.
Generator Mail Street 2:	Not Reported
Generator Mail City:	THOUSAND OAKS
Generator Mail State:	CA
Generator Mail Zip:	91360
Generator Location Street Number:	Not Reported
Generator Location Street 1:	450 E. WILBUR RD.
Generator Location Street 2:	Not Reported
Generator Location City:	THOUSAND OAKS
Generator Location Zip:	91360
Generator Location State:	CA
Generator Contact Company Name:	Not Reported
Designated Facility EPA ID:	CAD009007626
Designated Facility Name:	AZUSA LAND RECLAMATION CO INC
Designated Facility Mail Street Number:	Not Reported
Designated Facility Mail Street 1:	Not Reported
Designated Facility Mail Street 2:	1211 W. GLADSTONE STREET
Designated Facility Mail City:	AZUSA
Designated Facility Mail Zip:	91702
Designated Facility Mail State:	CA
Designated Facility Location Street Number:	Not Reported
Designated Facility Location Street 1:	1211 W. GLADSTONE STREET
Designated Facility Location Street 2:	Not Reported
Designated Facility Location City:	AZUSA
Designated Facility Location Zip:	91702
Designated Facility Location State:	CA
Designated Facility Contact Company Name:	Not Reported
Manifest Residue Indicator:	N
Rejection Indicator:	N

State Waste:

Manifest Tracking Number:	015164148JJK
Waste Line Number:	1
State Waste Code Owner:	CA
State Waste Code:	151
State Waste:	Asbestos-containing waste

Transporter:

Manifest Tracking Number:	015164148JJK
Transporter Line Number:	1
Transporter EPA ID:	CAL000439229
Transporter Name:	JON K TAKATA DBA RESTORATION MANAGEMENT COMPANY

WILBUR OAKS APTS., 450 E. WILBUR RD., THOUSAND OAKS, CA 91360 (Continued)

Manifest Tracking Number:	015164148JJK
Transporter Line Number:	2
Transporter EPA ID:	CAR000049064
Transporter Name:	E C T I

Waste Line:

Manifest Tracking Number:	015164148JJK
Waste Line Number:	1
U.S. DOT Hazardous Indicator:	Y
U.S. DOT ID Number:	NA2212
U.S. DOT Description:	RQ, NA2212, Asbestos, 9, PG III
Non-Hazardous Waste Description:	Not Reported
Number of Containers:	32
Container Type Code:	BA
Container Type Description:	Burlap, cloth, paper, or plastic bags
Waste Quantity:	4
Quantity Unit of Measure Code:	Y
Quantity Unit of Measure Description:	Cubic Yards
Waste Quantity, in Tons:	3.36
Acute Waste Quantity, in Tons:	0
Non-Acute Waste Quantity, in Tons:	3.36
Waste Quantity, in Kilograms:	3047.6208
Acute Waste Quantity, in Kilograms:	0
Non-Acute Waste Quantity, in Kilorgrams:	3047.6208
Management Method Code:	H132
Management Method Description:	LANDFILL (WITH PRIOR TREATMENT AND/OR STABILIZATION)
Waste Residue Indicator:	N
Quantity Discrepancy Indicator:	N
Waste Type Discrepancy Indicator:	N
Waste Density:	Not Reported
Waste Density Unit of Measure Code:	Not Reported
Waste Density Unit of Measure Description:	Not Reported
Form Code:	Not Reported
Form Code Description:	Not Reported
Source Code:	Not Reported
Source Code Description:	Not Reported
Waste Minimization Code:	Not Reported
Waste Minimization Code Description:	Not Reported
Consent Number:	Not Reported
EPA Waste Indicator:	N

WILBUR OAKS APTS 450 E WILBUR RD #376-206, THOUSAND OAKS, CA, 91360		1026044785	
◆ N61	NNE 1/10 - 1/3	(989 ft. / 0.187 mi.)	Other Ascertainable Records
	1 ft. Lower Elevation	743 ft. Above Sea Level	

MAP FINDINGS

Worksheet:

RCRA Listings: Other Ascertainable Records

Date Form Received by Agency:	20200115
Handler Name:	Wilbur Oaks Apts
Handler Address:	450 E Wilbur Rd #376-206
Handler City,State,Zip:	THOUSAND OAKS, CA 91360
EPA ID:	CAC003051122
Contact Name:	BETH MCCABE
Contact Address:	450 E WILBUR RD #376-206
Contact City,State,Zip:	THOUSAND OAKS, CA 91360
Contact Telephone:	805-495-4865
Contact Fax:	Not Reported
Contact Email:	BFLORES@RMC.COM
Contact Title:	Not Reported
EPA Region:	09
Land Type:	Not Reported
Federal Waste Generator Description:	Not a generator, verified
Non-Notifier:	Not Reported
Biennial Report Cycle:	Not Reported
Accessibility:	Not Reported
Active Site Indicator:	Not Reported
State District Owner:	Not Reported
State District:	Not Reported
Mailing Address:	450 E WILBUR RD #376-206
Mailing City,State,Zip:	THOUSAND OAKS, CA 91360
Owner Name:	Wilbur Oaks Apartments
Owner Type:	Other
Operator Name:	Beth Mccabe
Operator Type:	Other
Short-Term Generator Activity:	No
Importer Activity:	No
Mixed Waste Generator:	No
Transporter Activity:	No
Transfer Facility Activity:	No
Recycler Activity with Storage:	No
Small Quantity On-Site Burner Exemption:	No
Smelting Melting and Refining Furnace Exemption:	No
Underground Injection Control:	No
Off-Site Waste Receipt:	No
Universal Waste Indicator:	No
Universal Waste Destination Facility:	No
Federal Universal Waste:	No
Active Site State-Reg Handler:	---
Federal Facility Indicator:	Not Reported
Hazardous Secondary Material Indicator:	N
Sub-Part K Indicator:	Not Reported
2018 GPRA Permit Baseline:	Not on the Baseline

WILBUR OAKS APTS, 450 E WILBUR RD #376-206, THOUSAND OAKS, CA 91360 (Continued)

2018 GPRA Renewals Baseline:	Not on the Baseline
202 GPRA Corrective Action Baseline:	No
Subject to Corrective Action Universe:	No
Non-TSDFs Where RCRA CA has Been Imposed Universe:	No
Corrective Action Priority Ranking:	No NCAPS ranking
Environmental Control Indicator:	No
Institutional Control Indicator:	No
Human Exposure Controls Indicator:	N/A
Groundwater Controls Indicator:	N/A
Significant Non-Complier Universe:	No
Unaddressed Significant Non-Complier Universe:	No
Addressed Significant Non-Complier Universe:	No
Significant Non-Complier With a Compliance Schedule Universe:	No
Financial Assurance Required:	Not Reported
Handler Date of Last Change:	20200210
Recognized Trader-Importer:	No
Recognized Trader-Exporter:	No
Importer of Spent Lead Acid Batteries:	No
Exporter of Spent Lead Acid Batteries:	No
Recycler Activity Without Storage:	No
Manifest Broker:	No
Sub-Part P Indicator:	No

Handler - Owner Operator:

Owner/Operator Indicator:	Operator
Owner/Operator Name:	BETH MCCABE
Legal Status:	Other
Date Became Current:	Not Reported
Date Ended Current:	Not Reported
Owner/Operator Address:	450 E WILBUR RD #376-206
Owner/Operator City,State,Zip:	THOUSAND OAKS, CA 91360
Owner/Operator Telephone:	805-495-4865
Owner/Operator Telephone Ext:	Not Reported
Owner/Operator Fax:	Not Reported
Owner/Operator Email:	Not Reported

Owner/Operator Indicator:	Owner
Owner/Operator Name:	WILBUR OAKS APARTMENTS
Legal Status:	Other
Date Became Current:	Not Reported
Date Ended Current:	Not Reported
Owner/Operator Address:	450 E WILBUR RD #376-206
Owner/Operator City,State,Zip:	THOUSAND OAKS, CA 91360
Owner/Operator Telephone:	805-495-4865
Owner/Operator Telephone Ext:	Not Reported

WILBUR OAKS APTS, 450 E WILBUR RD #376-206, THOUSAND OAKS, CA 91360 (Continued)

Owner/Operator Fax:	Not Reported
Owner/Operator Email:	Not Reported

Historic Generators:

Receive Date:	20200115
Handler Name:	WILBUR OAKS APTS
Federal Waste Generator Description:	Not a generator, verified
State District Owner:	Not Reported
Large Quantity Handler of Universal Waste:	No
Recognized Trader Importer:	No
Recognized Trader Exporter:	No
Spent Lead Acid Battery Importer:	No
Spent Lead Acid Battery Exporter:	No
Current Record:	Yes
Non Storage Recycler Activity:	Not Reported
Electronic Manifest Broker:	Not Reported

List of NAICS Codes and Descriptions:

NAICS Code:	56299
NAICS Description:	ALL OTHER WASTE MANAGEMENT SERVICES

Facility Has Received Notices of Violations:

Violations:	No Violations Found

Evaluation Action Summary:

Evaluations:	No Evaluations Found

E MANIFEST: Other Ascertainable Records

Manifest Tracking Number:	015164193JJK
Last Updated Date:	20200313
Shipped Date:	20200223
Received Date:	20200303
Manifest Status:	Signed
Submission Type:	DataImage5Copy
Origin Type:	Service
Generator EPA ID:	CAC003051122
Generator Name:	WILBUR OAKS APTS
Generator Mail Street Number:	Not Reported
Generator Mail Street 1:	450 E WILBUR RD #376-206
Generator Mail Street 2:	Not Reported
Generator Mail City:	THOUSAND OAKS
Generator Mail State:	CA
Generator Mail Zip:	91360
Generator Location Street Number:	Not Reported
Generator Location Street 1:	450 E WILBUR RD #376-206
Generator Location Street 2:	Not Reported

WILBUR OAKS APTS, 450 E WILBUR RD #376-206, THOUSAND OAKS, CA 91360 (Continued)

Generator Location City:	THOUSAND OAKS
Generator Location Zip:	91360
Generator Location State:	CA
Generator Contact Company Name:	Not Reported
Designated Facility EPA ID:	CAD009007626
Designated Facility Name:	AZUSA LAND RECLAMATION CO INC
Designated Facility Mail Street Number:	Not Reported
Designated Facility Mail Street 1:	Not Reported
Designated Facility Mail Street 2:	1211 W. GLADSTONE STREET
Designated Facility Mail City:	AZUSA
Designated Facility Mail Zip:	91702
Designated Facility Mail State:	CA
Designated Facility Location Street Number:	Not Reported
Designated Facility Location Street 1:	1211 W. GLADSTONE STREET
Designated Facility Location Street 2:	Not Reported
Designated Facility Location City:	AZUSA
Designated Facility Location Zip:	91702
Designated Facility Location State:	CA
Designated Facility Contact Company Name:	Not Reported
Manifest Residue Indicator:	N
Rejection Indicator:	N

State Waste:

Manifest Tracking Number:	015164193JJK
Waste Line Number:	1
State Waste Code Owner:	CA
State Waste Code:	151
State Waste:	Asbestos-containing waste

Transporter:

Manifest Tracking Number:	015164193JJK
Transporter Line Number:	1
Transporter EPA ID:	CAL000439229
Transporter Name:	JON K TAKATA DBA RESTORATION MANAGEMENT COMPANY
Manifest Tracking Number:	015164193JJK
Transporter Line Number:	2
Transporter EPA ID:	CAR000049064
Transporter Name:	E C T I

Waste Line:

Manifest Tracking Number:	015164193JJK
Waste Line Number:	1
U.S. DOT Hazardous Indicator:	Y
U.S. DOT ID Number:	NA2212
U.S. DOT Description:	NA2212, Asbestos, 9, PG III, RQ
Non-Hazardous Waste Description:	Not Reported

WILBUR OAKS APTS, 450 E WILBUR RD #376-206, THOUSAND OAKS, CA 91360 (Continued)

Number of Containers:	30
Container Type Code:	BA
Container Type Description:	Burlap, cloth, paper, or plastic bags
Waste Quantity:	3
Quantity Unit of Measure Code:	Y
Quantity Unit of Measure Description:	Cubic Yards
Waste Quantity, in Tons:	2.52
Acute Waste Quantity, in Tons:	0
Non-Acute Waste Quantity, in Tons:	2.52
Waste Quantity, in Kilograms:	2285.7156
Acute Waste Quantity, in Kilograms:	0
Non-Acute Waste Quantity, in Kilorgrams:	2285.7156
Management Method Code:	H132
Management Method Description:	LANDFILL (WITH PRIOR TREATMENT AND/OR STABILIZATION)
Waste Residue Indicator:	N
Quantity Discrepancy Indicator:	N
Waste Type Discrepancy Indicator:	N
Waste Density:	Not Reported
Waste Density Unit of Measure Code:	Not Reported
Waste Density Unit of Measure Description:	Not Reported
Form Code:	Not Reported
Form Code Description:	Not Reported
Source Code:	Not Reported
Source Code Description:	Not Reported
Waste Minimization Code:	Not Reported
Waste Minimization Code Description:	Not Reported
Consent Number:	Not Reported
EPA Waste Indicator:	N

OAKS PROPERTY MANAGEMENT
450 E WILBUR RD #418-208, THOUSAND OAKS, CA, 91360-5474 1026162581

◆ N62	NNE 1/10 - 1/3	(989 ft. / 0.187 mi.)	Other Ascertainable Records
	1 ft. Lower Elevation	743 ft. Above Sea Level	

Worksheet:

RCRA Listings: Other Ascertainable Records

Date Form Received by Agency:	20200406
Handler Name:	Oaks Property Management
Handler Address:	450 E Wilbur Rd #418-208
Handler City,State,Zip:	THOUSAND OAKS, CA 91360-5474
EPA ID:	CAC003062567
Contact Name:	BETH MCCABE
Contact Address:	450 E WILBUR RD #418-208
Contact City,State,Zip:	THOUSAND OAKS, CA 91360-5474
Contact Telephone:	805-496-8486
Contact Fax:	Not Reported

OAKS PROPERTY MANAGEMENT, 450 E WILBUR RD #418-208, THOUSAND OAKS, CA 91360-5474 (Continued)

Contact Email:	SMARTINEZ@RMC.COM
Contact Title:	Not Reported
EPA Region:	09
Land Type:	Not Reported
Federal Waste Generator Description:	Not a generator, verified
Non-Notifier:	Not Reported
Biennial Report Cycle:	Not Reported
Accessibility:	Not Reported
Active Site Indicator:	Not Reported
State District Owner:	Not Reported
State District:	Not Reported
Mailing Address:	450 E WILBUR RD
Mailing City,State,Zip:	THOUSAND OAKS, CA 91360-5474
Owner Name:	Oaks Property Management
Owner Type:	Other
Operator Name:	Beth Mccabe
Operator Type:	Other
Short-Term Generator Activity:	No
Importer Activity:	No
Mixed Waste Generator:	No
Transporter Activity:	No
Transfer Facility Activity:	No
Recycler Activity with Storage:	No
Small Quantity On-Site Burner Exemption:	No
Smelting Melting and Refining Furnace Exemption:	No
Underground Injection Control:	No
Off-Site Waste Receipt:	No
Universal Waste Indicator:	No
Universal Waste Destination Facility:	No
Federal Universal Waste:	No
Active Site State-Reg Handler:	---
Federal Facility Indicator:	Not Reported
Hazardous Secondary Material Indicator:	N
Sub-Part K Indicator:	Not Reported
2018 GPRA Permit Baseline:	Not on the Baseline
2018 GPRA Renewals Baseline:	Not on the Baseline
202 GPRA Corrective Action Baseline:	No
Subject to Corrective Action Universe:	No
Non-TSDFs Where RCRA CA has Been Imposed Universe:	No
Corrective Action Priority Ranking:	No NCAPS ranking
Environmental Control Indicator:	No
Institutional Control Indicator:	No
Human Exposure Controls Indicator:	N/A
Groundwater Controls Indicator:	N/A
Significant Non-Complier Universe:	No
Unaddressed Significant Non-Complier Universe:	No

OAKS PROPERTY MANAGEMENT, 450 E WILBUR RD #418-208, THOUSAND OAKS, CA 91360-5474 (Continued)

Addressed Significant Non-Complier Universe:	No
Significant Non-Complier With a Compliance Schedule Universe:	No
Financial Assurance Required:	Not Reported
Handler Date of Last Change:	20200408
Recognized Trader-Importer:	No
Recognized Trader-Exporter:	No
Importer of Spent Lead Acid Batteries:	No
Exporter of Spent Lead Acid Batteries:	No
Recycler Activity Without Storage:	No
Manifest Broker:	No
Sub-Part P Indicator:	No

Handler - Owner Operator:

Owner/Operator Indicator:	Operator
Owner/Operator Name:	BETH MCCABE
Legal Status:	Other
Date Became Current:	Not Reported
Date Ended Current:	Not Reported
Owner/Operator Address:	450 E WILBUR RD #418-208
Owner/Operator City,State,Zip:	THOUSAND OAKS, CA 91360-5474
Owner/Operator Telephone:	805-496-8486
Owner/Operator Telephone Ext:	Not Reported
Owner/Operator Fax:	Not Reported
Owner/Operator Email:	Not Reported

Owner/Operator Indicator:	Owner
Owner/Operator Name:	OAKS PROPERTY MANAGEMENT
Legal Status:	Other
Date Became Current:	Not Reported
Date Ended Current:	Not Reported
Owner/Operator Address:	620 NEWPORT CENTER DR
Owner/Operator City,State,Zip:	NEWPORT BEACH, CA 92660
Owner/Operator Telephone:	805-496-8486
Owner/Operator Telephone Ext:	Not Reported
Owner/Operator Fax:	Not Reported
Owner/Operator Email:	Not Reported

Historic Generators:

Receive Date:	20200406
Handler Name:	OAKS PROPERTY MANAGEMENT
Federal Waste Generator Description:	Not a generator, verified
State District Owner:	Not Reported
Large Quantity Handler of Universal Waste:	No
Recognized Trader Importer:	No
Recognized Trader Exporter:	No
Spent Lead Acid Battery Importer:	No

OAKS PROPERTY MANAGEMENT, 450 E WILBUR RD #418-208, THOUSAND OAKS, CA 91360-5474 (Continued)

Spent Lead Acid Battery Exporter:	No
Current Record:	Yes
Non Storage Recycler Activity:	Not Reported
Electronic Manifest Broker:	Not Reported

List of NAICS Codes and Descriptions:

NAICS Code:	56299
NAICS Description:	ALL OTHER WASTE MANAGEMENT SERVICES

Facility Has Received Notices of Violations:

Violations:	No Violations Found

Evaluation Action Summary:

Evaluations:	No Evaluations Found

E MANIFEST: Other Ascertainable Records

Manifest Tracking Number:	015164242JJK
Last Updated Date:	20200527
Shipped Date:	20200424
Received Date:	20200427
Manifest Status:	Signed
Submission Type:	DataImage5Copy
Origin Type:	Service
Generator EPA ID:	CAC003062567
Generator Name:	OAKS PROPERTY MANAGEMENT
Generator Mail Street Number:	Not Reported
Generator Mail Street 1:	450 E WILBUR RD #418-208
Generator Mail Street 2:	Not Reported
Generator Mail City:	THOUSAND OAKS
Generator Mail State:	CA
Generator Mail Zip:	91360-5474
Generator Location Street Number:	Not Reported
Generator Location Street 1:	620 Newport Center Dr.
Generator Location Street 2:	Not Reported
Generator Location City:	Newport Beach
Generator Location Zip:	92601
Generator Location State:	CA
Generator Contact Company Name:	Not Reported
Designated Facility EPA ID:	CAD009007626
Designated Facility Name:	AZUSA LAND RECLAMATION CO INC
Designated Facility Mail Street Number:	Not Reported
Designated Facility Mail Street 1:	Not Reported
Designated Facility Mail Street 2:	1211 W. GLADSTONE STREET
Designated Facility Mail City:	AZUSA
Designated Facility Mail Zip:	91702
Designated Facility Mail State:	CA

OAKS PROPERTY MANAGEMENT, 450 E WILBUR RD #418-208, THOUSAND OAKS, CA 91360-5474 (Continued)

Designated Facility Location Street Number:	Not Reported
Designated Facility Location Street 1:	1211 W. GLADSTONE STREET
Designated Facility Location Street 2:	Not Reported
Designated Facility Location City:	AZUSA
Designated Facility Location Zip:	91702
Designated Facility Location State:	CA
Designated Facility Contact Company Name:	Not Reported
Manifest Residue Indicator:	N
Rejection Indicator:	N

State Waste:

Manifest Tracking Number:	015164242JJK
Waste Line Number:	1
State Waste Code Owner:	CA
State Waste Code:	151
State Waste:	Asbestos-containing waste

Transporter:

Manifest Tracking Number:	015164242JJK
Transporter Line Number:	1
Transporter EPA ID:	CAL000439229
Transporter Name:	JON K TAKATA DBA RESTORATION MANAGEMENT COMPANY
Manifest Tracking Number:	015164242JJK
Transporter Line Number:	2
Transporter EPA ID:	CAR000049064
Transporter Name:	E C T I

Waste Line:

Manifest Tracking Number:	015164242JJK
Waste Line Number:	1
U.S. DOT Hazardous Indicator:	Y
U.S. DOT ID Number:	NA2212
U.S. DOT Description:	NA2212, Asbestos, 9, PG III, RQ
Non-Hazardous Waste Description:	Not Reported
Number of Containers:	40
Container Type Code:	BA
Container Type Description:	Burlap, cloth, paper, or plastic bags
Waste Quantity:	4
Quantity Unit of Measure Code:	Y
Quantity Unit of Measure Description:	Cubic Yards
Waste Quantity, in Tons:	3.36
Acute Waste Quantity, in Tons:	0
Non-Acute Waste Quantity, in Tons:	3.36
Waste Quantity, in Kilograms:	3047.6208
Acute Waste Quantity, in Kilograms:	0
Non-Acute Waste Quantity, in Kilorgrams:	3047.6208

OAKS PROPERTY MANAGEMENT, 450 E WILBUR RD #418-208, THOUSAND OAKS, CA 91360-5474 (Continued)

Management Method Code:	H132
Management Method Description:	LANDFILL (WITH PRIOR TREATMENT AND/OR STABILIZATION)
Waste Residue Indicator:	N
Quantity Discrepancy Indicator:	N
Waste Type Discrepancy Indicator:	N
Waste Density:	Not Reported
Waste Density Unit of Measure Code:	Not Reported
Waste Density Unit of Measure Description:	Not Reported
Form Code:	Not Reported
Form Code Description:	Not Reported
Source Code:	Not Reported
Source Code Description:	Not Reported
Waste Minimization Code:	Not Reported
Waste Minimization Code Description:	Not Reported
Consent Number:	Not Reported
EPA Waste Indicator:	N

OAKS PROPERTY MNGT 450 E WILBUR RD, THOUSAND OAKS, CA, 91360		1024769828	
◆ N63	NNE 1/10 - 1/3	(989 ft. / 0.187 mi.)	Other Ascertainable Records
	1 ft. Lower Elevation	743 ft. Above Sea Level	

Worksheet:

RCRA Listings: Other Ascertainable Records

Date Form Received by Agency:	20181116
Handler Name:	Oaks Property Management
Handler Address:	450 E Wilbur Rd
Handler City,State,Zip:	THOUSAND OAKS, CA 91350
EPA ID:	CAC002989727
Contact Name:	BETH MCCABE
Contact Address:	450 E WILBUR RD
Contact City,State,Zip:	THOUSAND OAKS, CA 91360
Contact Telephone:	805-495-4865
Contact Fax:	Not Reported
Contact Email:	BFLORES@RMC.COM
Contact Title:	Not Reported
EPA Region:	09
Land Type:	Not Reported
Federal Waste Generator Description:	Not a generator, verified
Non-Notifier:	Not Reported
Biennial Report Cycle:	Not Reported
Accessibility:	Not Reported
Active Site Indicator:	Handler Activities
State District Owner:	Not Reported
State District:	Not Reported
Mailing Address:	15300 VENTURA BLVD UNIT #405

OAKS PROPERTY MNGT, 450 E WILBUR RD, THOUSAND OAKS, CA 91360 (Continued)

Mailing City,State,Zip:	SHERMAN OAKS, CA 91403
Owner Name:	Moss & Co
Owner Type:	Other
Operator Name:	Beth Mccabe
Operator Type:	Other
Short-Term Generator Activity:	No
Importer Activity:	No
Mixed Waste Generator:	No
Transporter Activity:	No
Transfer Facility Activity:	No
Recycler Activity with Storage:	No
Small Quantity On-Site Burner Exemption:	No
Smelting Melting and Refining Furnace Exemption:	No
Underground Injection Control:	No
Off-Site Waste Receipt:	No
Universal Waste Indicator:	Yes
Universal Waste Destination Facility:	Yes
Federal Universal Waste:	No
Active Site State-Reg Handler:	---
Federal Facility Indicator:	Not Reported
Hazardous Secondary Material Indicator:	N
Sub-Part K Indicator:	Not Reported
2018 GPRA Permit Baseline:	Not on the Baseline
2018 GPRA Renewals Baseline:	Not on the Baseline
202 GPRA Corrective Action Baseline:	No
Subject to Corrective Action Universe:	No
Non-TSDFs Where RCRA CA has Been Imposed Universe:	No
Corrective Action Priority Ranking:	No NCAPS ranking
Environmental Control Indicator:	No
Institutional Control Indicator:	No
Human Exposure Controls Indicator:	N/A
Groundwater Controls Indicator:	N/A
Significant Non-Complier Universe:	No
Unaddressed Significant Non-Complier Universe:	No
Addressed Significant Non-Complier Universe:	No
Significant Non-Complier With a Compliance Schedule Universe:	No
Financial Assurance Required:	Not Reported
Handler Date of Last Change:	20181120
Recognized Trader-Importer:	No
Recognized Trader-Exporter:	No
Importer of Spent Lead Acid Batteries:	No
Exporter of Spent Lead Acid Batteries:	No
Recycler Activity Without Storage:	No
Manifest Broker:	No

OAKS PROPERTY MNGT, 450 E WILBUR RD, THOUSAND OAKS, CA 91360 (Continued)

Sub-Part P Indicator:	No

Handler - Owner Operator:

Owner/Operator Indicator:	Owner
Owner/Operator Name:	MOSS & CO
Legal Status:	Other
Date Became Current:	Not Reported
Date Ended Current:	Not Reported
Owner/Operator Address:	15300 VENTURA BLVD UNIT #405
Owner/Operator City,State,Zip:	SHERMAN OAKS, CA 91403
Owner/Operator Telephone:	805-495-4865
Owner/Operator Telephone Ext:	Not Reported
Owner/Operator Fax:	Not Reported
Owner/Operator Email:	Not Reported

Owner/Operator Indicator:	Operator
Owner/Operator Name:	BETH MCCABE
Legal Status:	Other
Date Became Current:	Not Reported
Date Ended Current:	Not Reported
Owner/Operator Address:	450 E WILBUR RD
Owner/Operator City,State,Zip:	THOUSAND OAKS, CA 91360
Owner/Operator Telephone:	805-495-4865
Owner/Operator Telephone Ext:	Not Reported
Owner/Operator Fax:	Not Reported
Owner/Operator Email:	Not Reported

Historic Generators:

Receive Date:	20181116
Handler Name:	OAKS PROPERTY MANAGEMENT
Federal Waste Generator Description:	Not a generator, verified
State District Owner:	Not Reported
Large Quantity Handler of Universal Waste:	No
Recognized Trader Importer:	No
Recognized Trader Exporter:	No
Spent Lead Acid Battery Importer:	No
Spent Lead Acid Battery Exporter:	No
Current Record:	Yes
Non Storage Recycler Activity:	Not Reported
Electronic Manifest Broker:	Not Reported

List of NAICS Codes and Descriptions:

NAICS Code:	56299
NAICS Description:	ALL OTHER WASTE MANAGEMENT SERVICES

Facility Has Received Notices of Violations:

Violations:	No Violations Found

OAKS PROPERTY MNGT, 450 E WILBUR RD, THOUSAND OAKS, CA 91360 (Continued)

Evaluation Action Summary:

Evaluations:	No Evaluations Found

E MANIFEST: Other Ascertainable Records

Manifest Tracking Number:	015164071JJK
Last Updated Date:	20180816
Shipped Date:	20180728
Received Date:	20180806
Manifest Status:	Signed
Submission Type:	DataImage5Copy
Origin Type:	Service
Generator EPA ID:	CAC002960849
Generator Name:	OAKS PROPERTY MNGT
Generator Mail Street Number:	Not Reported
Generator Mail Street 1:	450 E WILBUR RD
Generator Mail Street 2:	Not Reported
Generator Mail City:	THOUSAND OAKS
Generator Mail State:	CA
Generator Mail Zip:	91360
Generator Location Street Number:	Not Reported
Generator Location Street 1:	887 St Charles Dr
Generator Location Street 2:	Not Reported
Generator Location City:	Thousand Oaks
Generator Location Zip:	91360
Generator Location State:	CA
Generator Contact Company Name:	Not Reported
Designated Facility EPA ID:	CAD009007626
Designated Facility Name:	AZUSA LAND RECLAMATION CO INC
Designated Facility Mail Street Number:	Not Reported
Designated Facility Mail Street 1:	Not Reported
Designated Facility Mail Street 2:	1211 W. GLADSTONE STREET
Designated Facility Mail City:	AZUSA
Designated Facility Mail Zip:	91702
Designated Facility Mail State:	CA
Designated Facility Location Street Number:	Not Reported
Designated Facility Location Street 1:	1211 W. GLADSTONE STREET
Designated Facility Location Street 2:	Not Reported
Designated Facility Location City:	AZUSA
Designated Facility Location Zip:	91702
Designated Facility Location State:	CA
Designated Facility Contact Company Name:	Not Reported
Manifest Residue Indicator:	N
Rejection Indicator:	N

Manifest Tracking Number:	015164101JJK
Last Updated Date:	20190107

OAKS PROPERTY MNGT, 450 E WILBUR RD, THOUSAND OAKS, CA 91360 (Continued)

Shipped Date:	20181217
Received Date:	20181224
Manifest Status:	Signed
Submission Type:	DataImage5Copy
Origin Type:	Service
Generator EPA ID:	CAC002989727
Generator Name:	OAKS PROPERTY MANAGEMENT
Generator Mail Street Number:	Not Reported
Generator Mail Street 1:	450 E WILBUR RD
Generator Mail Street 2:	Not Reported
Generator Mail City:	THOUSAND OAKS
Generator Mail State:	CA
Generator Mail Zip:	91350
Generator Location Street Number:	Not Reported
Generator Location Street 1:	15300 VENTURA BLVD UNIT #405
Generator Location Street 2:	Not Reported
Generator Location City:	SHERMAN OAKS
Generator Location Zip:	91403
Generator Location State:	CA
Generator Contact Company Name:	Not Reported
Designated Facility EPA ID:	CAD009007626
Designated Facility Name:	AZUSA LAND RECLAMATION CO INC
Designated Facility Mail Street Number:	Not Reported
Designated Facility Mail Street 1:	Not Reported
Designated Facility Mail Street 2:	1211 W. GLADSTONE STREET
Designated Facility Mail City:	AZUSA
Designated Facility Mail Zip:	91702
Designated Facility Mail State:	CA
Designated Facility Location Street Number:	Not Reported
Designated Facility Location Street 1:	1211 W. GLADSTONE STREET
Designated Facility Location Street 2:	Not Reported
Designated Facility Location City:	AZUSA
Designated Facility Location Zip:	91702
Designated Facility Location State:	CA
Designated Facility Contact Company Name:	Not Reported
Manifest Residue Indicator:	N
Rejection Indicator:	N

State Waste:

Manifest Tracking Number:	015164101JJK
Waste Line Number:	1
State Waste Code Owner:	CA
State Waste Code:	151
State Waste:	Asbestos-containing waste

Transporter:

Manifest Tracking Number:	015164101JJK

OAKS PROPERTY MNGT, 450 E WILBUR RD, THOUSAND OAKS, CA 91360 (Continued)

Transporter Line Number:	1
Transporter EPA ID:	CAL000439229
Transporter Name:	JON K TAKATA DBA RESTORATION MANAGEMENT COMPANY
Manifest Tracking Number:	015164101JJK
Transporter Line Number:	2
Transporter EPA ID:	CAR000049064
Transporter Name:	E C T I

Waste Line:

Manifest Tracking Number:	015164101JJK
Waste Line Number:	1
U.S. DOT Hazardous Indicator:	Y
U.S. DOT ID Number:	NA2212
U.S. DOT Description:	NA2212, Asbestos, 9, PG III, RQ
Non-Hazardous Waste Description:	Not Reported
Number of Containers:	27
Container Type Code:	BA
Container Type Description:	Burlap, cloth, paper, or plastic bags
Waste Quantity:	3
Quantity Unit of Measure Code:	Y
Quantity Unit of Measure Description:	Cubic Yards
Waste Quantity, in Tons:	2.52
Acute Waste Quantity, in Tons:	0
Non-Acute Waste Quantity, in Tons:	2.52
Waste Quantity, in Kilograms:	2285.7156
Acute Waste Quantity, in Kilograms:	0
Non-Acute Waste Quantity, in Kilorgrams:	2285.7156
Management Method Code:	H132
Management Method Description:	LANDFILL (WITH PRIOR TREATMENT AND/OR STABILIZATION)
Waste Residue Indicator:	N
Quantity Discrepancy Indicator:	N
Waste Type Discrepancy Indicator:	N
Waste Density:	Not Reported
Waste Density Unit of Measure Code:	Not Reported
Waste Density Unit of Measure Description:	Not Reported
Form Code:	Not Reported
Form Code Description:	Not Reported
Source Code:	Not Reported
Source Code Description:	Not Reported
Waste Minimization Code:	Not Reported
Waste Minimization Code Description:	Not Reported
Consent Number:	Not Reported
EPA Waste Indicator:	N

OAKS PROPERTY MANAGEMENT
450 E WILBUR RD, THOUSAND OAKES, CA, 91362 **1026470975**

MAP FINDINGS

◆ N64	NNE 1/10 - 1/3	(989 ft. / 0.187 mi.)	Other Ascertainable Records
	1 ft. Lower Elevation	743 ft. Above Sea Level	

Worksheet:

RCRA Listings: Other Ascertainable Records

Date Form Received by Agency:	20200727
Handler Name:	Oaks Property Management
Handler Address:	450 E Wilbur Rd # 474-205
Handler City,State,Zip:	THOUSAND OAKS, CA 91362
EPA ID:	CAC003076536
Contact Name:	BETH MCCABE
Contact Address:	450 E WILBUR RD # 474-205
Contact City,State,Zip:	THOUSAND OAKS, CA 91362
Contact Telephone:	805-495-5511
Contact Fax:	Not Reported
Contact Email:	SMARTINEZ@RMC.COM
Contact Title:	Not Reported
EPA Region:	09
Land Type:	Not Reported
Federal Waste Generator Description:	Not a generator, verified
Non-Notifier:	Not Reported
Biennial Report Cycle:	Not Reported
Accessibility:	Not Reported
Active Site Indicator:	Not Reported
State District Owner:	Not Reported
State District:	Not Reported
Mailing Address:	450 E WILBUR RD # 474-205
Mailing City,State,Zip:	THOUSAND OAKS, CA 91362
Owner Name:	Oaks Property Management
Owner Type:	Other
Operator Name:	Beth Mccabe
Operator Type:	Other
Short-Term Generator Activity:	No
Importer Activity:	No
Mixed Waste Generator:	No
Transporter Activity:	No
Transfer Facility Activity:	No
Recycler Activity with Storage:	No
Small Quantity On-Site Burner Exemption:	No
Smelting Melting and Refining Furnace Exemption:	No
Underground Injection Control:	No
Off-Site Waste Receipt:	No
Universal Waste Indicator:	No
Universal Waste Destination Facility:	No
Federal Universal Waste:	No
Active Site State-Reg Handler:	---
Federal Facility Indicator:	Not Reported

OAKS PROPERTY MANAGEMENT, 450 E WILBUR RD, THOUSAND OAKES, CA 91362 (Continued)

Hazardous Secondary Material Indicator:	N
Sub-Part K Indicator:	Not Reported
2018 GPRA Permit Baseline:	Not on the Baseline
2018 GPRA Renewals Baseline:	Not on the Baseline
202 GPRA Corrective Action Baseline:	No
Subject to Corrective Action Universe:	No
Non-TSDFs Where RCRA CA has Been Imposed Universe:	No
Corrective Action Priority Ranking:	No NCAPS ranking
Environmental Control Indicator:	No
Institutional Control Indicator:	No
Human Exposure Controls Indicator:	N/A
Groundwater Controls Indicator:	N/A
Significant Non-Complier Universe:	No
Unaddressed Significant Non-Complier Universe:	No
Addressed Significant Non-Complier Universe:	No
Significant Non-Complier With a Compliance Schedule Universe:	No
Financial Assurance Required:	Not Reported
Handler Date of Last Change:	20200814
Recognized Trader-Importer:	No
Recognized Trader-Exporter:	No
Importer of Spent Lead Acid Batteries:	No
Exporter of Spent Lead Acid Batteries:	No
Recycler Activity Without Storage:	No
Manifest Broker:	No
Sub-Part P Indicator:	No

Handler - Owner Operator:

Owner/Operator Indicator:	Owner
Owner/Operator Name:	OAKS PROPERTY MANAGEMENT
Legal Status:	Other
Date Became Current:	Not Reported
Date Ended Current:	Not Reported
Owner/Operator Address:	620 NEWPORT CENTER DR
Owner/Operator City,State,Zip:	NEWPORT BEACH, CA 92660
Owner/Operator Telephone:	805-495-5511
Owner/Operator Telephone Ext:	Not Reported
Owner/Operator Fax:	Not Reported
Owner/Operator Email:	Not Reported

Owner/Operator Indicator:	Operator
Owner/Operator Name:	BETH MCCABE
Legal Status:	Other
Date Became Current:	Not Reported
Date Ended Current:	Not Reported
Owner/Operator Address:	450 E WILBUR RD # 474-205

OAKS PROPERTY MANAGEMENT, 450 E WILBUR RD, THOUSAND OAKES, CA 91362 (Continued)

Owner/Operator City,State,Zip:	THOUSAND OAKS, CA 91362
Owner/Operator Telephone:	805-495-5511
Owner/Operator Telephone Ext:	Not Reported
Owner/Operator Fax:	Not Reported
Owner/Operator Email:	Not Reported

Historic Generators:

Receive Date:	20200727
Handler Name:	OAKS PROPERTY MANAGEMENT
Federal Waste Generator Description:	Not a generator, verified
State District Owner:	Not Reported
Large Quantity Handler of Universal Waste:	No
Recognized Trader Importer:	No
Recognized Trader Exporter:	No
Spent Lead Acid Battery Importer:	No
Spent Lead Acid Battery Exporter:	No
Current Record:	Yes
Non Storage Recycler Activity:	Not Reported
Electronic Manifest Broker:	Not Reported

List of NAICS Codes and Descriptions:

NAICS Code:	56299
NAICS Description:	ALL OTHER WASTE MANAGEMENT SERVICES

Facility Has Received Notices of Violations:

Violations:	No Violations Found

Evaluation Action Summary:

Evaluations:	No Evaluations Found

E MANIFEST: Other Ascertainable Records

Manifest Tracking Number:	015164297JJK
Last Updated Date:	20201009
Shipped Date:	20200915
Received Date:	20200921
Manifest Status:	Signed
Submission Type:	DataImage5Copy
Origin Type:	Service
Generator EPA ID:	CAC003076536
Generator Name:	OAKS PROPERTY MANAGEMENT
Generator Mail Street Number:	Not Reported
Generator Mail Street 1:	450 E WILBUR RD
Generator Mail Street 2:	Not Reported
Generator Mail City:	THOUSAND OAKES
Generator Mail State:	CA
Generator Mail Zip:	91362

OAKS PROPERTY MANAGEMENT, 450 E WILBUR RD, THOUSAND OAKES, CA 91362 (Continued)

Generator Location Street Number:	Not Reported
Generator Location Street 1:	620 Newport Center Dr
Generator Location Street 2:	Not Reported
Generator Location City:	Newport Beach
Generator Location Zip:	92669
Generator Location State:	CA
Generator Contact Company Name:	Not Reported
Designated Facility EPA ID:	CAD009007626
Designated Facility Name:	AZUSA LAND RECLAMATION CO INC
Designated Facility Mail Street Number:	Not Reported
Designated Facility Mail Street 1:	Not Reported
Designated Facility Mail Street 2:	1211 W. GLADSTONE STREET
Designated Facility Mail City:	AZUSA
Designated Facility Mail Zip:	91702
Designated Facility Mail State:	CA
Designated Facility Location Street Number:	Not Reported
Designated Facility Location Street 1:	1211 W. GLADSTONE STREET
Designated Facility Location Street 2:	Not Reported
Designated Facility Location City:	AZUSA
Designated Facility Location Zip:	91702
Designated Facility Location State:	CA
Designated Facility Contact Company Name:	Not Reported
Manifest Residue Indicator:	N
Rejection Indicator:	N

State Waste:

Manifest Tracking Number:	015164297JJK
Waste Line Number:	1
State Waste Code Owner:	CA
State Waste Code:	151
State Waste:	Asbestos-containing waste

Transporter:

Manifest Tracking Number:	015164297JJK
Transporter Line Number:	1
Transporter EPA ID:	CAL000439229
Transporter Name:	JON K TAKATA DBA RESTORATION MANAGEMENT COMPANY
Manifest Tracking Number:	015164297JJK
Transporter Line Number:	2
Transporter EPA ID:	CAR000049064
Transporter Name:	E C T I

Waste Line:

Manifest Tracking Number:	015164297JJK
Waste Line Number:	1
U.S. DOT Hazardous Indicator:	Y

OAKS PROPERTY MANAGEMENT, 450 E WILBUR RD, THOUSAND OAKES, CA 91362 (Continued)

U.S. DOT ID Number:	NA2212
U.S. DOT Description:	RQ, NA2212, Asbestos, 9, PG III
Non-Hazardous Waste Description:	Not Reported
Number of Containers:	32
Container Type Code:	BA
Container Type Description:	Burlap, cloth, paper, or plastic bags
Waste Quantity:	4
Quantity Unit of Measure Code:	Y
Quantity Unit of Measure Description:	Cubic Yards
Waste Quantity, in Tons:	3.36
Acute Waste Quantity, in Tons:	0
Non-Acute Waste Quantity, in Tons:	3.36
Waste Quantity, in Kilograms:	3047.6208
Acute Waste Quantity, in Kilograms:	0
Non-Acute Waste Quantity, in Kilorgrams:	3047.6208
Management Method Code:	H132
Management Method Description:	LANDFILL (WITH PRIOR TREATMENT AND/OR STABILIZATION)
Waste Residue Indicator:	N
Quantity Discrepancy Indicator:	N
Waste Type Discrepancy Indicator:	N
Waste Density:	Not Reported
Waste Density Unit of Measure Code:	Not Reported
Waste Density Unit of Measure Description:	Not Reported
Form Code:	Not Reported
Form Code Description:	Not Reported
Source Code:	Not Reported
Source Code Description:	Not Reported
Waste Minimization Code:	Not Reported
Waste Minimization Code Description:	Not Reported
Consent Number:	Not Reported
EPA Waste Indicator:	N

OAKS PROPERTY MANAGEMENT 450 E WILBUR RD #474-103, THOUSAND OAKS, CA, 91360-5474		1026168736
◆ N65	NNE 1/10 - 1/3 (989 ft. / 0.187 mi.)	Other Ascertainable Records
	1 ft. Lower Elevation 743 ft. Above Sea Level	

Worksheet:

RCRA Listings: Other Ascertainable Records

Date Form Received by Agency:	20200529
Handler Name:	Oaks Property Management
Handler Address:	450 E Wilbur Rd #474-103
Handler City,State,Zip:	THOUSAND OAKS, CA 91360-5474
EPA ID:	CAC003068781
Contact Name:	BETH MCCABE
Contact Address:	450 E WILBUR RD #474-103

OAKS PROPERTY MANAGEMENT, 450 E WILBUR RD #474-103, THOUSAND OAKS, CA 91360-5474 (Continued)

Contact City,State,Zip:	THOUSAND OAKS, CA 91360-5474
Contact Telephone:	805-496-8486
Contact Fax:	Not Reported
Contact Email:	SMARTINEZ@RMC.COM
Contact Title:	Not Reported
EPA Region:	09
Land Type:	Not Reported
Federal Waste Generator Description:	Not a generator, verified
Non-Notifier:	Not Reported
Biennial Report Cycle:	Not Reported
Accessibility:	Not Reported
Active Site Indicator:	Not Reported
State District Owner:	Not Reported
State District:	Not Reported
Mailing Address:	450 E WILBUR RD
Mailing City,State,Zip:	THOUSAND OAKS, CA 91360-5474
Owner Name:	Oaks Property Management
Owner Type:	Other
Operator Name:	Beth Mccabe
Operator Type:	Other
Short-Term Generator Activity:	No
Importer Activity:	No
Mixed Waste Generator:	No
Transporter Activity:	No
Transfer Facility Activity:	No
Recycler Activity with Storage:	No
Small Quantity On-Site Burner Exemption:	No
Smelting Melting and Refining Furnace Exemption:	No
Underground Injection Control:	No
Off-Site Waste Receipt:	No
Universal Waste Indicator:	No
Universal Waste Destination Facility:	No
Federal Universal Waste:	No
Active Site State-Reg Handler:	---
Federal Facility Indicator:	Not Reported
Hazardous Secondary Material Indicator:	N
Sub-Part K Indicator:	Not Reported
2018 GPRA Permit Baseline:	Not on the Baseline
2018 GPRA Renewals Baseline:	Not on the Baseline
202 GPRA Corrective Action Baseline:	No
Subject to Corrective Action Universe:	No
Non-TSDFs Where RCRA CA has Been Imposed Universe:	No
Corrective Action Priority Ranking:	No NCAPS ranking
Environmental Control Indicator:	No
Institutional Control Indicator:	No
Human Exposure Controls Indicator:	N/A
Groundwater Controls Indicator:	N/A

OAKS PROPERTY MANAGEMENT, 450 E WILBUR RD #474-103, THOUSAND OAKS, CA 91360-5474 (Continued)

Significant Non-Complier Universe:	No
Unaddressed Significant Non-Complier Universe:	No
Addressed Significant Non-Complier Universe:	No
Significant Non-Complier With a Compliance Schedule Universe:	No
Financial Assurance Required:	Not Reported
Handler Date of Last Change:	20200608
Recognized Trader-Importer:	No
Recognized Trader-Exporter:	No
Importer of Spent Lead Acid Batteries:	No
Exporter of Spent Lead Acid Batteries:	No
Recycler Activity Without Storage:	No
Manifest Broker:	No
Sub-Part P Indicator:	No

Handler - Owner Operator:

Owner/Operator Indicator:	Owner
Owner/Operator Name:	OAKS PROPERTY MANAGEMENT
Legal Status:	Other
Date Became Current:	Not Reported
Date Ended Current:	Not Reported
Owner/Operator Address:	620 NEWPORT CENTER DR
Owner/Operator City,State,Zip:	NEWPORT BEACH, CA 92660
Owner/Operator Telephone:	805-496-8486
Owner/Operator Telephone Ext:	Not Reported
Owner/Operator Fax:	Not Reported
Owner/Operator Email:	Not Reported

Owner/Operator Indicator:	Operator
Owner/Operator Name:	BETH MCCABE
Legal Status:	Other
Date Became Current:	Not Reported
Date Ended Current:	Not Reported
Owner/Operator Address:	450 E WILBUR RD #474-103
Owner/Operator City,State,Zip:	THOUSAND OAKS, CA 91360-5474
Owner/Operator Telephone:	805-496-8486
Owner/Operator Telephone Ext:	Not Reported
Owner/Operator Fax:	Not Reported
Owner/Operator Email:	Not Reported

Historic Generators:

Receive Date:	20200529
Handler Name:	OAKS PROPERTY MANAGEMENT
Federal Waste Generator Description:	Not a generator, verified
State District Owner:	Not Reported
Large Quantity Handler of Universal Waste:	No
Recognized Trader Importer:	No

OAKS PROPERTY MANAGEMENT, 450 E WILBUR RD #474-103, THOUSAND OAKS, CA 91360-5474 (Continued)

Recognized Trader Exporter:	No
Spent Lead Acid Battery Importer:	No
Spent Lead Acid Battery Exporter:	No
Current Record:	Yes
Non Storage Recycler Activity:	Not Reported
Electronic Manifest Broker:	Not Reported

List of NAICS Codes and Descriptions:

NAICS Code:	56299
NAICS Description:	ALL OTHER WASTE MANAGEMENT SERVICES

Facility Has Received Notices of Violations:

Violations:	No Violations Found

Evaluation Action Summary:

Evaluations:	No Evaluations Found

E MANIFEST: Other Ascertainable Records

Manifest Tracking Number:	015164277JJK
Last Updated Date:	20200728
Shipped Date:	20200622
Received Date:	20200623
Manifest Status:	Signed
Submission Type:	DataImage5Copy
Origin Type:	Service
Generator EPA ID:	CAC003068781
Generator Name:	OAKS PROPERTY MANAGEMENT
Generator Mail Street Number:	Not Reported
Generator Mail Street 1:	450 E WILBUR RD #474-103
Generator Mail Street 2:	Not Reported
Generator Mail City:	THOUSAND OAKS
Generator Mail State:	CA
Generator Mail Zip:	91360-5474
Generator Location Street Number:	Not Reported
Generator Location Street 1:	620 NEWPORT CENTER DR
Generator Location Street 2:	Not Reported
Generator Location City:	Newport Beach
Generator Location Zip:	92660
Generator Location State:	CA
Generator Contact Company Name:	Not Reported
Designated Facility EPA ID:	CAD009007626
Designated Facility Name:	AZUSA LAND RECLAMATION CO INC
Designated Facility Mail Street Number:	Not Reported
Designated Facility Mail Street 1:	Not Reported
Designated Facility Mail Street 2:	1211 W. GLADSTONE STREET
Designated Facility Mail City:	AZUSA
Designated Facility Mail Zip:	91702

OAKS PROPERTY MANAGEMENT, 450 E WILBUR RD #474-103, THOUSAND OAKS, CA 91360-5474 (Continued)

Designated Facility Mail State:	CA
Designated Facility Location Street Number:	Not Reported
Designated Facility Location Street 1:	1211 W. GLADSTONE STREET
Designated Facility Location Street 2:	Not Reported
Designated Facility Location City:	AZUSA
Designated Facility Location Zip:	91702
Designated Facility Location State:	CA
Designated Facility Contact Company Name:	Not Reported
Manifest Residue Indicator:	N
Rejection Indicator:	N

State Waste:

Manifest Tracking Number:	015164277JJK
Waste Line Number:	1
State Waste Code Owner:	CA
State Waste Code:	151
State Waste:	Asbestos-containing waste

Transporter:

Manifest Tracking Number:	015164277JJK
Transporter Line Number:	1
Transporter EPA ID:	CAL000439229
Transporter Name:	JON K TAKATA DBA RESTORATION MANAGEMENT COMPANY

Manifest Tracking Number:	015164277JJK
Transporter Line Number:	2
Transporter EPA ID:	CAR000049064
Transporter Name:	E C T I

Waste Line:

Manifest Tracking Number:	015164277JJK
Waste Line Number:	1
U.S. DOT Hazardous Indicator:	Y
U.S. DOT ID Number:	NA2212
U.S. DOT Description:	RQ NA2212, ASBESTOS, 9 PG III
Non-Hazardous Waste Description:	Not Reported
Number of Containers:	45
Container Type Code:	BA
Container Type Description:	Burlap, cloth, paper, or plastic bags
Waste Quantity:	5
Quantity Unit of Measure Code:	Y
Quantity Unit of Measure Description:	Cubic Yards
Waste Quantity, in Tons:	4.2
Acute Waste Quantity, in Tons:	0
Non-Acute Waste Quantity, in Tons:	4.2
Waste Quantity, in Kilograms:	3809.526
Acute Waste Quantity, in Kilograms:	0

OAKS PROPERTY MANAGEMENT, 450 E WILBUR RD #474-103, THOUSAND OAKS, CA 91360-5474 (Continued)

Non-Acute Waste Quantity, in Kilorgrams:	3809.526
Management Method Code:	H132
Management Method Description:	LANDFILL (WITH PRIOR TREATMENT AND/OR STABILIZATION)
Waste Residue Indicator:	N
Quantity Discrepancy Indicator:	N
Waste Type Discrepancy Indicator:	N
Waste Density:	Not Reported
Waste Density Unit of Measure Code:	Not Reported
Waste Density Unit of Measure Description:	Not Reported
Form Code:	Not Reported
Form Code Description:	Not Reported
Source Code:	Not Reported
Source Code Description:	Not Reported
Waste Minimization Code:	Not Reported
Waste Minimization Code Description:	Not Reported
Consent Number:	Not Reported
EPA Waste Indicator:	N

OAKS PROPERTY MANAGEMENT 450 E WILBUR RD # 466-202, THOUSAND OAKS, CA, 91360		1026472981	
◆ N66	NNE 1/10 - 1/3	(989 ft. / 0.187 mi.)	Other Ascertainable Records
	1 ft. Lower Elevation	743 ft. Above Sea Level	

Worksheet:

RCRA Listings: Other Ascertainable Records

Date Form Received by Agency:	20200810
Handler Name:	Oaks Property Management
Handler Address:	450 E Wilbur Rd # 466-202
Handler City,State,Zip:	THOUSAND OAKS, CA 91360
EPA ID:	CAC003078631
Contact Name:	BETH MCCABE
Contact Address:	450 E WILBUR RD # 466-202
Contact City,State,Zip:	THOUSAND OAKS, CA 91360
Contact Telephone:	805-495-5511
Contact Fax:	Not Reported
Contact Email:	SMARTINEZ@RMC.COM
Contact Title:	Not Reported
EPA Region:	09
Land Type:	Not Reported
Federal Waste Generator Description:	Not a generator, verified
Non-Notifier:	Not Reported
Biennial Report Cycle:	Not Reported
Accessibility:	Not Reported
Active Site Indicator:	Not Reported
State District Owner:	Not Reported
State District:	Not Reported

OAKS PROPERTY MANAGEMENT, 450 E WILBUR RD # 466-202, THOUSAND OAKS, CA 91360 (Continued)

Mailing Address:	450 E WILBUR RD # 466-202
Mailing City,State,Zip:	THOUSAND OAKS, CA 91360
Owner Name:	Oaks Property Management
Owner Type:	Other
Operator Name:	Beth Mccabe
Operator Type:	Other
Short-Term Generator Activity:	No
Importer Activity:	No
Mixed Waste Generator:	No
Transporter Activity:	No
Transfer Facility Activity:	No
Recycler Activity with Storage:	No
Small Quantity On-Site Burner Exemption:	No
Smelting Melting and Refining Furnace Exemption:	No
Underground Injection Control:	No
Off-Site Waste Receipt:	No
Universal Waste Indicator:	No
Universal Waste Destination Facility:	No
Federal Universal Waste:	No
Active Site State-Reg Handler:	---
Federal Facility Indicator:	Not Reported
Hazardous Secondary Material Indicator:	N
Sub-Part K Indicator:	Not Reported
2018 GPRA Permit Baseline:	Not on the Baseline
2018 GPRA Renewals Baseline:	Not on the Baseline
202 GPRA Corrective Action Baseline:	No
Subject to Corrective Action Universe:	No
Non-TSDFs Where RCRA CA has Been Imposed Universe:	No
Corrective Action Priority Ranking:	No NCAPS ranking
Environmental Control Indicator:	No
Institutional Control Indicator:	No
Human Exposure Controls Indicator:	N/A
Groundwater Controls Indicator:	N/A
Significant Non-Complier Universe:	No
Unaddressed Significant Non-Complier Universe:	No
Addressed Significant Non-Complier Universe:	No
Significant Non-Complier With a Compliance Schedule Universe:	No
Financial Assurance Required:	Not Reported
Handler Date of Last Change:	20200814
Recognized Trader-Importer:	No
Recognized Trader-Exporter:	No
Importer of Spent Lead Acid Batteries:	No
Exporter of Spent Lead Acid Batteries:	No
Recycler Activity Without Storage:	No

OAKS PROPERTY MANAGEMENT, 450 E WILBUR RD # 466-202, THOUSAND OAKS, CA 91360 (Continued)

Manifest Broker:	No
Sub-Part P Indicator:	No

Handler - Owner Operator:

Owner/Operator Indicator:	Owner
Owner/Operator Name:	OAKS PROPERTY MANAGEMENT
Legal Status:	Other
Date Became Current:	Not Reported
Date Ended Current:	Not Reported
Owner/Operator Address:	620 NEWPORT CENTER DR
Owner/Operator City,State,Zip:	NEWPORT BEACH, CA 92660
Owner/Operator Telephone:	805-495-5511
Owner/Operator Telephone Ext:	Not Reported
Owner/Operator Fax:	Not Reported
Owner/Operator Email:	Not Reported

Owner/Operator Indicator:	Operator
Owner/Operator Name:	BETH MCCABE
Legal Status:	Other
Date Became Current:	Not Reported
Date Ended Current:	Not Reported
Owner/Operator Address:	450 E WILBUR RD # 466-202
Owner/Operator City,State,Zip:	THOUSAND OAKS, CA 91360
Owner/Operator Telephone:	805-495-5511
Owner/Operator Telephone Ext:	Not Reported
Owner/Operator Fax:	Not Reported
Owner/Operator Email:	Not Reported

Historic Generators:

Receive Date:	20200810
Handler Name:	OAKS PROPERTY MANAGEMENT
Federal Waste Generator Description:	Not a generator, verified
State District Owner:	Not Reported
Large Quantity Handler of Universal Waste:	No
Recognized Trader Importer:	No
Recognized Trader Exporter:	No
Spent Lead Acid Battery Importer:	No
Spent Lead Acid Battery Exporter:	No
Current Record:	Yes
Non Storage Recycler Activity:	Not Reported
Electronic Manifest Broker:	Not Reported

List of NAICS Codes and Descriptions:

NAICS Code:	56299
NAICS Description:	ALL OTHER WASTE MANAGEMENT SERVICES

Facility Has Received Notices of Violations:

OAKS PROPERTY MANAGEMENT, 450 E WILBUR RD # 466-202, THOUSAND OAKS, CA 91360 (Continued)

Violations:	No Violations Found

Evaluation Action Summary:

Evaluations:	No Evaluations Found

E MANIFEST: Other Ascertainable Records

Manifest Tracking Number:	015164299JJK
Last Updated Date:	20201009
Shipped Date:	20200917
Received Date:	20200921
Manifest Status:	Signed
Submission Type:	DataImage5Copy
Origin Type:	Service
Generator EPA ID:	CAC003078631
Generator Name:	OAKS PROPERTY MANAGEMENT
Generator Mail Street Number:	Not Reported
Generator Mail Street 1:	450 E WILBUR RD # 466-202
Generator Mail Street 2:	Not Reported
Generator Mail City:	THOUSAND OAKS
Generator Mail State:	CA
Generator Mail Zip:	91360
Generator Location Street Number:	Not Reported
Generator Location Street 1:	620 newport center dr
Generator Location Street 2:	Not Reported
Generator Location City:	newport beach
Generator Location Zip:	02260
Generator Location State:	CO
Generator Contact Company Name:	Not Reported
Designated Facility EPA ID:	CAD009007626
Designated Facility Name:	AZUSA LAND RECLAMATION CO INC
Designated Facility Mail Street Number:	Not Reported
Designated Facility Mail Street 1:	Not Reported
Designated Facility Mail Street 2:	1211 W. GLADSTONE STREET
Designated Facility Mail City:	AZUSA
Designated Facility Mail Zip:	91702
Designated Facility Mail State:	CA
Designated Facility Location Street Number:	Not Reported
Designated Facility Location Street 1:	1211 W. GLADSTONE STREET
Designated Facility Location Street 2:	Not Reported
Designated Facility Location City:	AZUSA
Designated Facility Location Zip:	91702
Designated Facility Location State:	CA
Designated Facility Contact Company Name:	Not Reported
Manifest Residue Indicator:	N
Rejection Indicator:	N

OAKS PROPERTY MANAGEMENT, 450 E WILBUR RD # 466-202, THOUSAND OAKS, CA 91360 (Continued)

State Waste:

Manifest Tracking Number:	015164299JJK
Waste Line Number:	1
State Waste Code Owner:	CA
State Waste Code:	151
State Waste:	Asbestos-containing waste

Transporter:

Manifest Tracking Number:	015164299JJK
Transporter Line Number:	1
Transporter EPA ID:	CAL000439229
Transporter Name:	JON K TAKATA DBA RESTORATION MANAGEMENT COMPANY
Manifest Tracking Number:	015164299JJK
Transporter Line Number:	2
Transporter EPA ID:	CAR000049064
Transporter Name:	E C T I

Waste Line:

Manifest Tracking Number:	015164299JJK
Waste Line Number:	1
U.S. DOT Hazardous Indicator:	Y
U.S. DOT ID Number:	NA2212
U.S. DOT Description:	NA2212, Asbestos, 9, PG III, RQ
Non-Hazardous Waste Description:	Not Reported
Number of Containers:	30
Container Type Code:	BA
Container Type Description:	Burlap, cloth, paper, or plastic bags
Waste Quantity:	3
Quantity Unit of Measure Code:	Y
Quantity Unit of Measure Description:	Cubic Yards
Waste Quantity, in Tons:	2.52
Acute Waste Quantity, in Tons:	0
Non-Acute Waste Quantity, in Tons:	2.52
Waste Quantity, in Kilograms:	2285.7156
Acute Waste Quantity, in Kilograms:	0
Non-Acute Waste Quantity, in Kilorgrams:	2285.7156
Management Method Code:	H132
Management Method Description:	LANDFILL (WITH PRIOR TREATMENT AND/OR STABILIZATION)
Waste Residue Indicator:	N
Quantity Discrepancy Indicator:	N
Waste Type Discrepancy Indicator:	N
Waste Density:	Not Reported
Waste Density Unit of Measure Code:	Not Reported
Waste Density Unit of Measure Description:	Not Reported
Form Code:	Not Reported
Form Code Description:	Not Reported

OAKS PROPERTY MANAGEMENT, 450 E WILBUR RD # 466-202, THOUSAND OAKS, CA 91360 (Continued)

Source Code:	Not Reported
Source Code Description:	Not Reported
Waste Minimization Code:	Not Reported
Waste Minimization Code Description:	Not Reported
Consent Number:	Not Reported
EPA Waste Indicator:	N

WILBUR OAKS 450 E WILBUR RD, THOUSAND OAKS, CA, 91360			1026044784
◆ N67	NNE 1/10 - 1/3	(989 ft. / 0.187 mi.)	Other Ascertainable Records
	1 ft. Lower Elevation	743 ft. Above Sea Level	

Worksheet:

RCRA Listings: Other Ascertainable Records

Date Form Received by Agency:	20200115
Handler Name:	Wilbur Oaks Apts
Handler Address:	450 E Wilbur Rd #384-208
Handler City,State,Zip:	THOUSAND OAKS, CA 91360
EPA ID:	CAC003051121
Contact Name:	BETH MCCABE
Contact Address:	450 E WILBUR RD #384-208
Contact City,State,Zip:	THOUSAND OAKS, CA 91360
Contact Telephone:	805-495-4865
Contact Fax:	Not Reported
Contact Email:	BFLORES@RMC.COM
Contact Title:	Not Reported
EPA Region:	09
Land Type:	Not Reported
Federal Waste Generator Description:	Not a generator, verified
Non-Notifier:	Not Reported
Biennial Report Cycle:	Not Reported
Accessibility:	Not Reported
Active Site Indicator:	Not Reported
State District Owner:	Not Reported
State District:	Not Reported
Mailing Address:	450 E WILBUR RD #384-208
Mailing City,State,Zip:	THOUSAND OAKS, CA 91360
Owner Name:	Wilbur Oaks Apartments
Owner Type:	Other
Operator Name:	Beth Mccabe
Operator Type:	Other
Short-Term Generator Activity:	No
Importer Activity:	No
Mixed Waste Generator:	No
Transporter Activity:	No
Transfer Facility Activity:	No
Recycler Activity with Storage:	No

WILBUR OAKS, 450 E WILBUR RD, THOUSAND OAKS, CA 91360 (Continued)

Small Quantity On-Site Burner Exemption:	No
Smelting Melting and Refining Furnace Exemption:	No
Underground Injection Control:	No
Off-Site Waste Receipt:	No
Universal Waste Indicator:	No
Universal Waste Destination Facility:	No
Federal Universal Waste:	No
Active Site State-Reg Handler:	---
Federal Facility Indicator:	Not Reported
Hazardous Secondary Material Indicator:	N
Sub-Part K Indicator:	Not Reported
2018 GPRA Permit Baseline:	Not on the Baseline
2018 GPRA Renewals Baseline:	Not on the Baseline
202 GPRA Corrective Action Baseline:	No
Subject to Corrective Action Universe:	No
Non-TSDFs Where RCRA CA has Been Imposed Universe:	No
Corrective Action Priority Ranking:	No NCAPS ranking
Environmental Control Indicator:	No
Institutional Control Indicator:	No
Human Exposure Controls Indicator:	N/A
Groundwater Controls Indicator:	N/A
Significant Non-Complier Universe:	No
Unaddressed Significant Non-Complier Universe:	No
Addressed Significant Non-Complier Universe:	No
Significant Non-Complier With a Compliance Schedule Universe:	No
Financial Assurance Required:	Not Reported
Handler Date of Last Change:	20200210
Recognized Trader-Importer:	No
Recognized Trader-Exporter:	No
Importer of Spent Lead Acid Batteries:	No
Exporter of Spent Lead Acid Batteries:	No
Recycler Activity Without Storage:	No
Manifest Broker:	No
Sub-Part P Indicator:	No

Handler - Owner Operator:

Owner/Operator Indicator:	Owner
Owner/Operator Name:	WILBUR OAKS APARTMENTS
Legal Status:	Other
Date Became Current:	Not Reported
Date Ended Current:	Not Reported
Owner/Operator Address:	450 E WILBUR RD #384-208
Owner/Operator City,State,Zip:	THOUSAND OAKS, CA 91360

WILBUR OAKS, 450 E WILBUR RD, THOUSAND OAKS, CA 91360 (Continued)

Owner/Operator Telephone:	805-495-4865
Owner/Operator Telephone Ext:	Not Reported
Owner/Operator Fax:	Not Reported
Owner/Operator Email:	Not Reported
Owner/Operator Indicator:	Operator
Owner/Operator Name:	BETH MCCABE
Legal Status:	Other
Date Became Current:	Not Reported
Date Ended Current:	Not Reported
Owner/Operator Address:	450 E WILBUR RD #384-208
Owner/Operator City,State,Zip:	THOUSAND OAKS, CA 91360
Owner/Operator Telephone:	805-495-4865
Owner/Operator Telephone Ext:	Not Reported
Owner/Operator Fax:	Not Reported
Owner/Operator Email:	Not Reported

Historic Generators:

Receive Date:	20200115
Handler Name:	WILBUR OAKS APTS
Federal Waste Generator Description:	Not a generator, verified
State District Owner:	Not Reported
Large Quantity Handler of Universal Waste:	No
Recognized Trader Importer:	No
Recognized Trader Exporter:	No
Spent Lead Acid Battery Importer:	No
Spent Lead Acid Battery Exporter:	No
Current Record:	Yes
Non Storage Recycler Activity:	Not Reported
Electronic Manifest Broker:	Not Reported

List of NAICS Codes and Descriptions:

NAICS Code:	56299
NAICS Description:	ALL OTHER WASTE MANAGEMENT SERVICES

Facility Has Received Notices of Violations:

Violations:	No Violations Found

Evaluation Action Summary:

Evaluations:	No Evaluations Found

E MANIFEST: Other Ascertainable Records

Manifest Tracking Number:	015164214JJK
Last Updated Date:	20200218
Shipped Date:	20200117
Received Date:	20200122
Manifest Status:	Signed

WILBUR OAKS, 450 E WILBUR RD, THOUSAND OAKS, CA 91360 (Continued)

Submission Type:	DataImage5Copy
Origin Type:	Service
Generator EPA ID:	CAC003051121
Generator Name:	WILBUR OAKS
Generator Mail Street Number:	Not Reported
Generator Mail Street 1:	450 E WILBUR RD
Generator Mail Street 2:	Not Reported
Generator Mail City:	THOUSAND OAKS
Generator Mail State:	CA
Generator Mail Zip:	91360
Generator Location Street Number:	Not Reported
Generator Location Street 1:	450 E WILBUR RD
Generator Location Street 2:	Not Reported
Generator Location City:	THOUSAND OAKS
Generator Location Zip:	91360
Generator Location State:	CA
Generator Contact Company Name:	Not Reported
Designated Facility EPA ID:	CAD009007626
Designated Facility Name:	AZUSA LAND RECLAMATION CO INC
Designated Facility Mail Street Number:	Not Reported
Designated Facility Mail Street 1:	Not Reported
Designated Facility Mail Street 2:	1211 W. GLADSTONE STREET
Designated Facility Mail City:	AZUSA
Designated Facility Mail Zip:	91702
Designated Facility Mail State:	CA
Designated Facility Location Street Number:	Not Reported
Designated Facility Location Street 1:	1211 W. GLADSTONE STREET
Designated Facility Location Street 2:	Not Reported
Designated Facility Location City:	AZUSA
Designated Facility Location Zip:	91702
Designated Facility Location State:	CA
Designated Facility Contact Company Name:	Not Reported
Manifest Residue Indicator:	N
Rejection Indicator:	N
Manifest Tracking Number:	015164216JJK
Last Updated Date:	20200218
Shipped Date:	20200121
Received Date:	20200122
Manifest Status:	Signed
Submission Type:	DataImage5Copy
Origin Type:	Service
Generator EPA ID:	CAC003051749
Generator Name:	WILBUR OAKS
Generator Mail Street Number:	Not Reported
Generator Mail Street 1:	450 E WILBUR RD
Generator Mail Street 2:	Not Reported
Generator Mail City:	THOUSAND OAKS

WILBUR OAKS, 450 E WILBUR RD, THOUSAND OAKS, CA 91360 (Continued)

Generator Mail State:	CA
Generator Mail Zip:	91360
Generator Location Street Number:	Not Reported
Generator Location Street 1:	450 E WILBUR RD
Generator Location Street 2:	Not Reported
Generator Location City:	THOUSAND OAKS
Generator Location Zip:	91360
Generator Location State:	CA
Generator Contact Company Name:	Not Reported
Designated Facility EPA ID:	CAD009007626
Designated Facility Name:	AZUSA LAND RECLAMATION CO INC
Designated Facility Mail Street Number:	Not Reported
Designated Facility Mail Street 1:	Not Reported
Designated Facility Mail Street 2:	1211 W. GLADSTONE STREET
Designated Facility Mail City:	AZUSA
Designated Facility Mail Zip:	91702
Designated Facility Mail State:	CA
Designated Facility Location Street Number:	Not Reported
Designated Facility Location Street 1:	1211 W. GLADSTONE STREET
Designated Facility Location Street 2:	Not Reported
Designated Facility Location City:	AZUSA
Designated Facility Location Zip:	91702
Designated Facility Location State:	CA
Designated Facility Contact Company Name:	Not Reported
Manifest Residue Indicator:	N
Rejection Indicator:	N

Manifest Tracking Number:	015164230JJK
Last Updated Date:	20200527
Shipped Date:	20200421
Received Date:	20200427
Manifest Status:	Signed
Submission Type:	DataImage5Copy
Origin Type:	Service
Generator EPA ID:	CAC003057013
Generator Name:	WILBUR OAKS
Generator Mail Street Number:	Not Reported
Generator Mail Street 1:	450 E WILBUR RD
Generator Mail Street 2:	Not Reported
Generator Mail City:	THOUSAND OAKS
Generator Mail State:	CA
Generator Mail Zip:	91360-5474
Generator Location Street Number:	Not Reported
Generator Location Street 1:	450 E WILBUR RD
Generator Location Street 2:	Not Reported
Generator Location City:	THOUSAND OAKS
Generator Location Zip:	91360-5474
Generator Location State:	CA

WILBUR OAKS, 450 E WILBUR RD, THOUSAND OAKS, CA 91360 (Continued)

Generator Contact Company Name:	Not Reported
Designated Facility EPA ID:	CAD009007626
Designated Facility Name:	AZUSA LAND RECLAMATION CO INC
Designated Facility Mail Street Number:	Not Reported
Designated Facility Mail Street 1:	Not Reported
Designated Facility Mail Street 2:	1211 W. GLADSTONE STREET
Designated Facility Mail City:	AZUSA
Designated Facility Mail Zip:	91702
Designated Facility Mail State:	CA
Designated Facility Location Street Number:	Not Reported
Designated Facility Location Street 1:	1211 W. GLADSTONE STREET
Designated Facility Location Street 2:	Not Reported
Designated Facility Location City:	AZUSA
Designated Facility Location Zip:	91702
Designated Facility Location State:	CA
Designated Facility Contact Company Name:	Not Reported
Manifest Residue Indicator:	N
Rejection Indicator:	N
Manifest Tracking Number:	020580220JJK
Last Updated Date:	20191118
Shipped Date:	20191028
Received Date:	20191105
Manifest Status:	Signed
Submission Type:	DataImage5Copy
Origin Type:	Service
Generator EPA ID:	CAC003035507
Generator Name:	WILBUR OAKS
Generator Mail Street Number:	Not Reported
Generator Mail Street 1:	450 E WILBUR RD
Generator Mail Street 2:	Not Reported
Generator Mail City:	THOUSAND OAKS
Generator Mail State:	CA
Generator Mail Zip:	91360
Generator Location Street Number:	Not Reported
Generator Location Street 1:	450 E WILBUR RD
Generator Location Street 2:	Not Reported
Generator Location City:	THOUSAND OAKS
Generator Location Zip:	91360
Generator Location State:	CA
Generator Contact Company Name:	Not Reported
Designated Facility EPA ID:	CAD009007626
Designated Facility Name:	AZUSA LAND RECLAMATION CO INC
Designated Facility Mail Street Number:	Not Reported
Designated Facility Mail Street 1:	Not Reported
Designated Facility Mail Street 2:	1211 W. GLADSTONE STREET
Designated Facility Mail City:	AZUSA
Designated Facility Mail Zip:	91702

WILBUR OAKS, 450 E WILBUR RD, THOUSAND OAKS, CA 91360 (Continued)

Designated Facility Mail State:	CA
Designated Facility Location Street Number:	Not Reported
Designated Facility Location Street 1:	1211 W. GLADSTONE STREET
Designated Facility Location Street 2:	Not Reported
Designated Facility Location City:	AZUSA
Designated Facility Location Zip:	91702
Designated Facility Location State:	CA
Designated Facility Contact Company Name:	Not Reported
Manifest Residue Indicator:	N
Rejection Indicator:	N

State Waste:

Manifest Tracking Number:	020580220JJK
Waste Line Number:	1
State Waste Code Owner:	CA
State Waste Code:	151
State Waste:	Asbestos-containing waste

Transporter:

Manifest Tracking Number:	020580220JJK
Transporter Line Number:	1
Transporter EPA ID:	CAL000439229
Transporter Name:	JON K TAKATA DBA RESTORATION MANAGEMENT COMPANY

Manifest Tracking Number:	020580220JJK
Transporter Line Number:	2
Transporter EPA ID:	CAL000367448
Transporter Name:	STAR RESOURCES CORP

Waste Line:

Manifest Tracking Number:	020580220JJK
Waste Line Number:	1
U.S. DOT Hazardous Indicator:	Y
U.S. DOT ID Number:	NA2212
U.S. DOT Description:	NA2212, Asbestos, 9, PG III, RQ
Non-Hazardous Waste Description:	Not Reported
Number of Containers:	86
Container Type Code:	BA
Container Type Description:	Burlap, cloth, paper, or plastic bags
Waste Quantity:	9
Quantity Unit of Measure Code:	Y
Quantity Unit of Measure Description:	Cubic Yards
Waste Quantity, in Tons:	7.56
Acute Waste Quantity, in Tons:	0
Non-Acute Waste Quantity, in Tons:	7.56
Waste Quantity, in Kilograms:	6857.147
Acute Waste Quantity, in Kilograms:	0

WILBUR OAKS, 450 E WILBUR RD, THOUSAND OAKS, CA 91360 (Continued)

Non-Acute Waste Quantity, in Kilorgrams:	6857.147
Management Method Code:	H132
Management Method Description:	LANDFILL (WITH PRIOR TREATMENT AND/OR STABILIZATION)
Waste Residue Indicator:	N
Quantity Discrepancy Indicator:	N
Waste Type Discrepancy Indicator:	N
Waste Density:	Not Reported
Waste Density Unit of Measure Code:	Not Reported
Waste Density Unit of Measure Description:	Not Reported
Form Code:	Not Reported
Form Code Description:	Not Reported
Source Code:	Not Reported
Source Code Description:	Not Reported
Waste Minimization Code:	Not Reported
Waste Minimization Code Description:	Not Reported
Consent Number:	Not Reported
EPA Waste Indicator:	N

WILBUR OAKS 450 E WILBUR RD #474-101, THOUSAND OAKS, CA, 91369		1026044216	
◆ N68	NNE 1/10 - 1/3	(989 ft. / 0.187 mi.)	Other Ascertainable Records
	1 ft. Lower Elevation	743 ft. Above Sea Level	

Worksheet:

RCRA Listings: Other Ascertainable Records

Date Form Received by Agency:	20200110
Handler Name:	Wilbur Oaks
Handler Address:	450 E Wilbur Rd #474-101
Handler City,State,Zip:	THOUSAND OAKS, CA 91369
EPA ID:	CAC003050508
Contact Name:	BETH MCCABE
Contact Address:	450 E WILBUR RD #474-101
Contact City,State,Zip:	THOUSAND OAKS, CA 91369
Contact Telephone:	805-495-4865
Contact Fax:	Not Reported
Contact Email:	BFLORES@RMC.COM
Contact Title:	Not Reported
EPA Region:	09
Land Type:	Not Reported
Federal Waste Generator Description:	Not a generator, verified
Non-Notifier:	Not Reported
Biennial Report Cycle:	Not Reported
Accessibility:	Not Reported
Active Site Indicator:	Not Reported
State District Owner:	Not Reported
State District:	Not Reported

WILBUR OAKS, 450 E WILBUR RD #474-101, THOUSAND OAKS, CA 91369 (Continued)

Mailing Address:	450 E WILBUR RD #474-101
Mailing City,State,Zip:	THOUSAND OAKS, CA 91369
Owner Name:	Beth Mccabe
Owner Type:	Other
Operator Name:	Beth Mccabe
Operator Type:	Other
Short-Term Generator Activity:	No
Importer Activity:	No
Mixed Waste Generator:	No
Transporter Activity:	No
Transfer Facility Activity:	No
Recycler Activity with Storage:	No
Small Quantity On-Site Burner Exemption:	No
Smelting Melting and Refining Furnace Exemption:	No
Underground Injection Control:	No
Off-Site Waste Receipt:	No
Universal Waste Indicator:	No
Universal Waste Destination Facility:	No
Federal Universal Waste:	No
Active Site State-Reg Handler:	---
Federal Facility Indicator:	Not Reported
Hazardous Secondary Material Indicator:	N
Sub-Part K Indicator:	Not Reported
2018 GPRA Permit Baseline:	Not on the Baseline
2018 GPRA Renewals Baseline:	Not on the Baseline
202 GPRA Corrective Action Baseline:	No
Subject to Corrective Action Universe:	No
Non-TSDFs Where RCRA CA has Been Imposed Universe:	No
Corrective Action Priority Ranking:	No NCAPS ranking
Environmental Control Indicator:	No
Institutional Control Indicator:	No
Human Exposure Controls Indicator:	N/A
Groundwater Controls Indicator:	N/A
Significant Non-Complier Universe:	No
Unaddressed Significant Non-Complier Universe:	No
Addressed Significant Non-Complier Universe:	No
Significant Non-Complier With a Compliance Schedule Universe:	No
Financial Assurance Required:	Not Reported
Handler Date of Last Change:	20200210
Recognized Trader-Importer:	No
Recognized Trader-Exporter:	No
Importer of Spent Lead Acid Batteries:	No
Exporter of Spent Lead Acid Batteries:	No
Recycler Activity Without Storage:	No

WILBUR OAKS, 450 E WILBUR RD #474-101, THOUSAND OAKS, CA 91369 (Continued)

Manifest Broker:	No
Sub-Part P Indicator:	No

Handler - Owner Operator:

Owner/Operator Indicator:	Owner
Owner/Operator Name:	BETH MCCABE
Legal Status:	Other
Date Became Current:	Not Reported
Date Ended Current:	Not Reported
Owner/Operator Address:	450 E WILBUR RD #474-101
Owner/Operator City,State,Zip:	THOUSAND OAKS, CA 91369
Owner/Operator Telephone:	805-495-4865
Owner/Operator Telephone Ext:	Not Reported
Owner/Operator Fax:	Not Reported
Owner/Operator Email:	Not Reported

Owner/Operator Indicator:	Operator
Owner/Operator Name:	BETH MCCABE
Legal Status:	Other
Date Became Current:	Not Reported
Date Ended Current:	Not Reported
Owner/Operator Address:	450 E WILBUR RD #474-101
Owner/Operator City,State,Zip:	THOUSAND OAKS, CA 91369
Owner/Operator Telephone:	805-495-4865
Owner/Operator Telephone Ext:	Not Reported
Owner/Operator Fax:	Not Reported
Owner/Operator Email:	Not Reported

Historic Generators:

Receive Date:	20200110
Handler Name:	WILBUR OAKS
Federal Waste Generator Description:	Not a generator, verified
State District Owner:	Not Reported
Large Quantity Handler of Universal Waste:	No
Recognized Trader Importer:	No
Recognized Trader Exporter:	No
Spent Lead Acid Battery Importer:	No
Spent Lead Acid Battery Exporter:	No
Current Record:	Yes
Non Storage Recycler Activity:	Not Reported
Electronic Manifest Broker:	Not Reported

List of NAICS Codes and Descriptions:

NAICS Code:	56299
NAICS Description:	ALL OTHER WASTE MANAGEMENT SERVICES

Facility Has Received Notices of Violations:

WILBUR OAKS, 450 E WILBUR RD #474-101, THOUSAND OAKS, CA 91369 (Continued)

Violations:	No Violations Found

Evaluation Action Summary:

Evaluations:	No Evaluations Found

E MANIFEST: Other Ascertainable Records

Manifest Tracking Number:	015164209JJK
Last Updated Date:	20200313
Shipped Date:	20200220
Received Date:	20200303
Manifest Status:	Signed
Submission Type:	DataImage5Copy
Origin Type:	Service
Generator EPA ID:	CAC003050508
Generator Name:	WILBUR OAKS
Generator Mail Street Number:	Not Reported
Generator Mail Street 1:	450 E WILBUR RD #474-101
Generator Mail Street 2:	Not Reported
Generator Mail City:	THOUSAND OAKS
Generator Mail State:	CA
Generator Mail Zip:	91360
Generator Location Street Number:	Not Reported
Generator Location Street 1:	450 E WILBUR RD #474-101
Generator Location Street 2:	Not Reported
Generator Location City:	THOUSAND OAKS
Generator Location Zip:	91360
Generator Location State:	CA
Generator Contact Company Name:	Not Reported
Designated Facility EPA ID:	CAD009007626
Designated Facility Name:	AZUSA LAND RECLAMATION CO INC
Designated Facility Mail Street Number:	Not Reported
Designated Facility Mail Street 1:	Not Reported
Designated Facility Mail Street 2:	1211 W. GLADSTONE STREET
Designated Facility Mail City:	AZUSA
Designated Facility Mail Zip:	91702
Designated Facility Mail State:	CA
Designated Facility Location Street Number:	Not Reported
Designated Facility Location Street 1:	1211 W. GLADSTONE STREET
Designated Facility Location Street 2:	Not Reported
Designated Facility Location City:	AZUSA
Designated Facility Location Zip:	91702
Designated Facility Location State:	CA
Designated Facility Contact Company Name:	Not Reported
Manifest Residue Indicator:	N
Rejection Indicator:	N

WILBUR OAKS, 450 E WILBUR RD #474-101, THOUSAND OAKS, CA 91369 (Continued)

State Waste:

Manifest Tracking Number:	015164209JJK
Waste Line Number:	1
State Waste Code Owner:	CA
State Waste Code:	151
State Waste:	Asbestos-containing waste

Transporter:

Manifest Tracking Number:	015164209JJK
Transporter Line Number:	1
Transporter EPA ID:	CAL000439229
Transporter Name:	JON K TAKATA DBA RESTORATION MANAGEMENT COMPANY
Manifest Tracking Number:	015164209JJK
Transporter Line Number:	2
Transporter EPA ID:	CAR000049064
Transporter Name:	E C T I

Waste Line:

Manifest Tracking Number:	015164209JJK
Waste Line Number:	1
U.S. DOT Hazardous Indicator:	Y
U.S. DOT ID Number:	NA2212
U.S. DOT Description:	RQ, NA2212, Asbestos, 9, PG III
Non-Hazardous Waste Description:	Not Reported
Number of Containers:	30
Container Type Code:	BA
Container Type Description:	Burlap, cloth, paper, or plastic bags
Waste Quantity:	3
Quantity Unit of Measure Code:	Y
Quantity Unit of Measure Description:	Cubic Yards
Waste Quantity, in Tons:	2.52
Acute Waste Quantity, in Tons:	0
Non-Acute Waste Quantity, in Tons:	2.52
Waste Quantity, in Kilograms:	2285.7156
Acute Waste Quantity, in Kilograms:	0
Non-Acute Waste Quantity, in Kilorgrams:	2285.7156
Management Method Code:	H132
Management Method Description:	LANDFILL (WITH PRIOR TREATMENT AND/OR STABILIZATION)
Waste Residue Indicator:	N
Quantity Discrepancy Indicator:	N
Waste Type Discrepancy Indicator:	N
Waste Density:	Not Reported
Waste Density Unit of Measure Code:	Not Reported
Waste Density Unit of Measure Description:	Not Reported
Form Code:	Not Reported
Form Code Description:	Not Reported

WILBUR OAKS, 450 E WILBUR RD #474-101, THOUSAND OAKS, CA 91369 (Continued)

Source Code:	Not Reported
Source Code Description:	Not Reported
Waste Minimization Code:	Not Reported
Waste Minimization Code Description:	Not Reported
Consent Number:	Not Reported
EPA Waste Indicator:	N

WILBUR OAKS 450 E WILBUR RD # 384-104, THOUSAND OAKS, CA, 91360-5474		1026050197
◆ N69	NNE 1/10 - 1/3 (989 ft. / 0.187 mi.)	Other Ascertainable Records
	1 ft. Lower Elevation 743 ft. Above Sea Level	

Worksheet:

RCRA Listings: Other Ascertainable Records

Date Form Received by Agency:	20200221
Handler Name:	Wilbur Oaks
Handler Address:	450 E Wilbur Rd # 384-104
Handler City,State,Zip:	THOUSAND OAKS, CA 91360-5474
EPA ID:	CAC003057024
Contact Name:	BETH MCCABE
Contact Address:	450 E WILBUR RD # 384-104
Contact City,State,Zip:	THOUSAND OAKS, CA 91360-5474
Contact Telephone:	805-495-4865
Contact Fax:	Not Reported
Contact Email:	SMARTINEZ@RMC.COM
Contact Title:	Not Reported
EPA Region:	09
Land Type:	Not Reported
Federal Waste Generator Description:	Not a generator, verified
Non-Notifier:	Not Reported
Biennial Report Cycle:	Not Reported
Accessibility:	Not Reported
Active Site Indicator:	Not Reported
State District Owner:	Not Reported
State District:	Not Reported
Mailing Address:	450 E WILBUR RD # 384-104
Mailing City,State,Zip:	THOUSAND OAKS, CA 91360-5474
Owner Name:	Wilbur Oaks
Owner Type:	Other
Operator Name:	Beth Mccabe
Operator Type:	Other
Short-Term Generator Activity:	No
Importer Activity:	No
Mixed Waste Generator:	No
Transporter Activity:	No
Transfer Facility Activity:	No
Recycler Activity with Storage:	No

WILBUR OAKS, 450 E WILBUR RD # 384-104, THOUSAND OAKS, CA 91360-5474 (Continued)

Small Quantity On-Site Burner Exemption:	No
Smelting Melting and Refining Furnace Exemption:	No
Underground Injection Control:	No
Off-Site Waste Receipt:	No
Universal Waste Indicator:	No
Universal Waste Destination Facility:	No
Federal Universal Waste:	No
Active Site State-Reg Handler:	---
Federal Facility Indicator:	Not Reported
Hazardous Secondary Material Indicator:	N
Sub-Part K Indicator:	Not Reported
2018 GPRA Permit Baseline:	Not on the Baseline
2018 GPRA Renewals Baseline:	Not on the Baseline
202 GPRA Corrective Action Baseline:	No
Subject to Corrective Action Universe:	No
Non-TSDFs Where RCRA CA has Been Imposed Universe:	No
Corrective Action Priority Ranking:	No NCAPS ranking
Environmental Control Indicator:	No
Institutional Control Indicator:	No
Human Exposure Controls Indicator:	N/A
Groundwater Controls Indicator:	N/A
Significant Non-Complier Universe:	No
Unaddressed Significant Non-Complier Universe:	No
Addressed Significant Non-Complier Universe:	No
Significant Non-Complier With a Compliance Schedule Universe:	No
Financial Assurance Required:	Not Reported
Handler Date of Last Change:	20200306
Recognized Trader-Importer:	No
Recognized Trader-Exporter:	No
Importer of Spent Lead Acid Batteries:	No
Exporter of Spent Lead Acid Batteries:	No
Recycler Activity Without Storage:	No
Manifest Broker:	No
Sub-Part P Indicator:	No

Handler - Owner Operator:

Owner/Operator Indicator:	Owner
Owner/Operator Name:	WILBUR OAKS
Legal Status:	Other
Date Became Current:	Not Reported
Date Ended Current:	Not Reported
Owner/Operator Address:	450 E WILBUR RD # 384-104
Owner/Operator City,State,Zip:	THOUSAND OAKS, CA 91360-5474

WILBUR OAKS, 450 E WILBUR RD # 384-104, THOUSAND OAKS, CA 91360-5474 (Continued)

Owner/Operator Telephone:	805-495-4865
Owner/Operator Telephone Ext:	Not Reported
Owner/Operator Fax:	Not Reported
Owner/Operator Email:	Not Reported
Owner/Operator Indicator:	Operator
Owner/Operator Name:	BETH MCCABE
Legal Status:	Other
Date Became Current:	Not Reported
Date Ended Current:	Not Reported
Owner/Operator Address:	450 E WILBUR RD # 384-104
Owner/Operator City,State,Zip:	THOUSAND OAKS, CA 91360-5474
Owner/Operator Telephone:	805-495-4865
Owner/Operator Telephone Ext:	Not Reported
Owner/Operator Fax:	Not Reported
Owner/Operator Email:	Not Reported

Historic Generators:

Receive Date:	20200221
Handler Name:	WILBUR OAKS
Federal Waste Generator Description:	Not a generator, verified
State District Owner:	Not Reported
Large Quantity Handler of Universal Waste:	No
Recognized Trader Importer:	No
Recognized Trader Exporter:	No
Spent Lead Acid Battery Importer:	No
Spent Lead Acid Battery Exporter:	No
Current Record:	Yes
Non Storage Recycler Activity:	Not Reported
Electronic Manifest Broker:	Not Reported

List of NAICS Codes and Descriptions:

NAICS Code:	56299
NAICS Description:	ALL OTHER WASTE MANAGEMENT SERVICES

Facility Has Received Notices of Violations:

Violations:	No Violations Found

Evaluation Action Summary:

Evaluations:	No Evaluations Found

E MANIFEST: Other Ascertainable Records

Manifest Tracking Number:	015164229JJK
Last Updated Date:	20200527
Shipped Date:	20200422
Received Date:	20200427
Manifest Status:	Signed

WILBUR OAKS, 450 E WILBUR RD # 384-104, THOUSAND OAKS, CA 91360-5474 (Continued)

Submission Type:	DataImage5Copy
Origin Type:	Service
Generator EPA ID:	CAC003057024
Generator Name:	WILBUR OAKS
Generator Mail Street Number:	Not Reported
Generator Mail Street 1:	450 E WILBUR RD # 384-104
Generator Mail Street 2:	Not Reported
Generator Mail City:	THOUSAND OAKS
Generator Mail State:	CA
Generator Mail Zip:	91360-5474
Generator Location Street Number:	Not Reported
Generator Location Street 1:	450 E WILBUR RD # 384-104
Generator Location Street 2:	Not Reported
Generator Location City:	THOUSAND OAKS
Generator Location Zip:	91360-5474
Generator Location State:	CA
Generator Contact Company Name:	Not Reported
Designated Facility EPA ID:	CAD009007626
Designated Facility Name:	AZUSA LAND RECLAMATION CO INC
Designated Facility Mail Street Number:	Not Reported
Designated Facility Mail Street 1:	Not Reported
Designated Facility Mail Street 2:	1211 W. GLADSTONE STREET
Designated Facility Mail City:	AZUSA
Designated Facility Mail Zip:	91702
Designated Facility Mail State:	CA
Designated Facility Location Street Number:	Not Reported
Designated Facility Location Street 1:	1211 W. GLADSTONE STREET
Designated Facility Location Street 2:	Not Reported
Designated Facility Location City:	AZUSA
Designated Facility Location Zip:	91702
Designated Facility Location State:	CA
Designated Facility Contact Company Name:	Not Reported
Manifest Residue Indicator:	N
Rejection Indicator:	N

State Waste:

Manifest Tracking Number:	015164229JJK
Waste Line Number:	1
State Waste Code Owner:	CA
State Waste Code:	151
State Waste:	Asbestos-containing waste

Transporter:

Manifest Tracking Number:	015164229JJK
Transporter Line Number:	1
Transporter EPA ID:	CAL000439229
Transporter Name:	JON K TAKATA DBA RESTORATION MANAGEMENT COMPANY

WILBUR OAKS, 450 E WILBUR RD # 384-104, THOUSAND OAKS, CA 91360-5474 (Continued)

Manifest Tracking Number:	015164229JJK
Transporter Line Number:	2
Transporter EPA ID:	CAR000049064
Transporter Name:	E C T I

Waste Line:

Manifest Tracking Number:	015164229JJK
Waste Line Number:	1
U.S. DOT Hazardous Indicator:	Y
U.S. DOT ID Number:	NA2212
U.S. DOT Description:	NA2212, Asbestos, 9, PG III, RQ
Non-Hazardous Waste Description:	Not Reported
Number of Containers:	25
Container Type Code:	BA
Container Type Description:	Burlap, cloth, paper, or plastic bags
Waste Quantity:	3
Quantity Unit of Measure Code:	Y
Quantity Unit of Measure Description:	Cubic Yards
Waste Quantity, in Tons:	2.52
Acute Waste Quantity, in Tons:	0
Non-Acute Waste Quantity, in Tons:	2.52
Waste Quantity, in Kilograms:	2285.7156
Acute Waste Quantity, in Kilograms:	0
Non-Acute Waste Quantity, in Kilorgrams:	2285.7156
Management Method Code:	H132
Management Method Description:	LANDFILL (WITH PRIOR TREATMENT AND/OR STABILIZATION)
Waste Residue Indicator:	N
Quantity Discrepancy Indicator:	N
Waste Type Discrepancy Indicator:	N
Waste Density:	Not Reported
Waste Density Unit of Measure Code:	Not Reported
Waste Density Unit of Measure Description:	Not Reported
Form Code:	Not Reported
Form Code Description:	Not Reported
Source Code:	Not Reported
Source Code Description:	Not Reported
Waste Minimization Code:	Not Reported
Waste Minimization Code Description:	Not Reported
Consent Number:	Not Reported
EPA Waste Indicator:	N

OAKS PROPERTY MANAGEMENT 450 E WILBUR RD # 432-104, THOUSAND OAKS, CA, 91360			1026169123
◆ N70	NNE 1/10 - 1/3	(989 ft. / 0.187 mi.)	Other Ascertainable Records
	1 ft. Lower Elevation	743 ft. Above Sea Level	

MAP FINDINGS

Worksheet:

RCRA Listings: Other Ascertainable Records

Date Form Received by Agency:	20200602
Handler Name:	Oaks Property Management
Handler Address:	450 E Wilbur Rd # 432-104
Handler City,State,Zip:	THOUSAND OAKS, CA 91360
EPA ID:	CAC003069171
Contact Name:	BETH MCCABE
Contact Address:	450 E WILBUR RD # 432-104
Contact City,State,Zip:	THOUSAND OAKS, CA 91360
Contact Telephone:	805-496-8486
Contact Fax:	Not Reported
Contact Email:	SMARTINEZ@RMC.COM
Contact Title:	Not Reported
EPA Region:	09
Land Type:	Not Reported
Federal Waste Generator Description:	Not a generator, verified
Non-Notifier:	Not Reported
Biennial Report Cycle:	Not Reported
Accessibility:	Not Reported
Active Site Indicator:	Not Reported
State District Owner:	Not Reported
State District:	Not Reported
Mailing Address:	450 E WILBUR RD
Mailing City,State,Zip:	THOUSAND OAKS, CA 91360
Owner Name:	Oaks Property Management
Owner Type:	Other
Operator Name:	Beth Mccabe
Operator Type:	Other
Short-Term Generator Activity:	No
Importer Activity:	No
Mixed Waste Generator:	No
Transporter Activity:	No
Transfer Facility Activity:	No
Recycler Activity with Storage:	No
Small Quantity On-Site Burner Exemption:	No
Smelting Melting and Refining Furnace Exemption:	No
Underground Injection Control:	No
Off-Site Waste Receipt:	No
Universal Waste Indicator:	No
Universal Waste Destination Facility:	No
Federal Universal Waste:	No
Active Site State-Reg Handler:	---
Federal Facility Indicator:	Not Reported
Hazardous Secondary Material Indicator:	N
Sub-Part K Indicator:	Not Reported
2018 GPRA Permit Baseline:	Not on the Baseline

OAKS PROPERTY MANAGEMENT, 450 E WILBUR RD # 432-104, THOUSAND OAKS, CA 91360 (Continued)

2018 GPRA Renewals Baseline:	Not on the Baseline
202 GPRA Corrective Action Baseline:	No
Subject to Corrective Action Universe:	No
Non-TSDFs Where RCRA CA has Been Imposed Universe:	No
Corrective Action Priority Ranking:	No NCAPS ranking
Environmental Control Indicator:	No
Institutional Control Indicator:	No
Human Exposure Controls Indicator:	N/A
Groundwater Controls Indicator:	N/A
Significant Non-Complier Universe:	No
Unaddressed Significant Non-Complier Universe:	No
Addressed Significant Non-Complier Universe:	No
Significant Non-Complier With a Compliance Schedule Universe:	No
Financial Assurance Required:	Not Reported
Handler Date of Last Change:	20200608
Recognized Trader-Importer:	No
Recognized Trader-Exporter:	No
Importer of Spent Lead Acid Batteries:	No
Exporter of Spent Lead Acid Batteries:	No
Recycler Activity Without Storage:	No
Manifest Broker:	No
Sub-Part P Indicator:	No

Handler - Owner Operator:

Owner/Operator Indicator:	Operator
Owner/Operator Name:	BETH MCCABE
Legal Status:	Other
Date Became Current:	Not Reported
Date Ended Current:	Not Reported
Owner/Operator Address:	450 E WILBUR RD # 432-104
Owner/Operator City,State,Zip:	THOUSAND OAKS, CA 91360
Owner/Operator Telephone:	805-496-8486
Owner/Operator Telephone Ext:	Not Reported
Owner/Operator Fax:	Not Reported
Owner/Operator Email:	Not Reported

Owner/Operator Indicator:	Owner
Owner/Operator Name:	OAKS PROPERTY MANAGEMENT
Legal Status:	Other
Date Became Current:	Not Reported
Date Ended Current:	Not Reported
Owner/Operator Address:	620 NEWPORT CENTER DR
Owner/Operator City,State,Zip:	NEWPORT BEACH, CA 92660
Owner/Operator Telephone:	805-495-4865
Owner/Operator Telephone Ext:	Not Reported

OAKS PROPERTY MANAGEMENT, 450 E WILBUR RD # 432-104, THOUSAND OAKS, CA 91360 (Continued)

Owner/Operator Fax:	Not Reported
Owner/Operator Email:	Not Reported

Historic Generators:

Receive Date:	20200602
Handler Name:	OAKS PROPERTY MANAGEMENT
Federal Waste Generator Description:	Not a generator, verified
State District Owner:	Not Reported
Large Quantity Handler of Universal Waste:	No
Recognized Trader Importer:	No
Recognized Trader Exporter:	No
Spent Lead Acid Battery Importer:	No
Spent Lead Acid Battery Exporter:	No
Current Record:	Yes
Non Storage Recycler Activity:	Not Reported
Electronic Manifest Broker:	Not Reported

List of NAICS Codes and Descriptions:

NAICS Code:	56299
NAICS Description:	ALL OTHER WASTE MANAGEMENT SERVICES

Facility Has Received Notices of Violations:

Violations:	No Violations Found

Evaluation Action Summary:

Evaluations:	No Evaluations Found

E MANIFEST: Other Ascertainable Records

Manifest Tracking Number:	015164276JJK
Last Updated Date:	20200728
Shipped Date:	20200622
Received Date:	20200623
Manifest Status:	Signed
Submission Type:	DataImage5Copy
Origin Type:	Service
Generator EPA ID:	CAC003069171
Generator Name:	OAKS PROPERTY MANAGEMENT
Generator Mail Street Number:	Not Reported
Generator Mail Street 1:	450 E WILBUR RD # 432-104
Generator Mail Street 2:	Not Reported
Generator Mail City:	THOUSAND OAKS
Generator Mail State:	CA
Generator Mail Zip:	91360
Generator Location Street Number:	Not Reported
Generator Location Street 1:	620 NEWPORT CENTER DR
Generator Location Street 2:	Not Reported

OAKS PROPERTY MANAGEMENT, 450 E WILBUR RD # 432-104, THOUSAND OAKS, CA 91360 (Continued)

Generator Location City:	NEWPORT BEACH
Generator Location Zip:	92660
Generator Location State:	CA
Generator Contact Company Name:	Not Reported
Designated Facility EPA ID:	CAD009007626
Designated Facility Name:	AZUSA LAND RECLAMATION CO INC
Designated Facility Mail Street Number:	Not Reported
Designated Facility Mail Street 1:	Not Reported
Designated Facility Mail Street 2:	1211 W. GLADSTONE STREET
Designated Facility Mail City:	AZUSA
Designated Facility Mail Zip:	91702
Designated Facility Mail State:	CA
Designated Facility Location Street Number:	Not Reported
Designated Facility Location Street 1:	1211 W. GLADSTONE STREET
Designated Facility Location Street 2:	Not Reported
Designated Facility Location City:	AZUSA
Designated Facility Location Zip:	91702
Designated Facility Location State:	CA
Designated Facility Contact Company Name:	Not Reported
Manifest Residue Indicator:	N
Rejection Indicator:	N

State Waste:

Manifest Tracking Number:	015164276JJK
Waste Line Number:	1
State Waste Code Owner:	CA
State Waste Code:	151
State Waste:	Asbestos-containing waste

Transporter:

Manifest Tracking Number:	015164276JJK
Transporter Line Number:	1
Transporter EPA ID:	CAL000439229
Transporter Name:	JON K TAKATA DBA RESTORATION MANAGEMENT COMPANY
Manifest Tracking Number:	015164276JJK
Transporter Line Number:	2
Transporter EPA ID:	CAR000049064
Transporter Name:	E C T I

Waste Line:

Manifest Tracking Number:	015164276JJK
Waste Line Number:	1
U.S. DOT Hazardous Indicator:	Y
U.S. DOT ID Number:	NA2212
U.S. DOT Description:	RQ NA2212, ASBESTOS, 9, PG III
Non-Hazardous Waste Description:	Not Reported

OAKS PROPERTY MANAGEMENT, 450 E WILBUR RD # 432-104, THOUSAND OAKS, CA 91360 (Continued)

Number of Containers:	25
Container Type Code:	BA
Container Type Description:	Burlap, cloth, paper, or plastic bags
Waste Quantity:	3
Quantity Unit of Measure Code:	Y
Quantity Unit of Measure Description:	Cubic Yards
Waste Quantity, in Tons:	2.52
Acute Waste Quantity, in Tons:	0
Non-Acute Waste Quantity, in Tons:	2.52
Waste Quantity, in Kilograms:	2285.7156
Acute Waste Quantity, in Kilograms:	0
Non-Acute Waste Quantity, in Kilorgrams:	2285.7156
Management Method Code:	H132
Management Method Description:	LANDFILL (WITH PRIOR TREATMENT AND/OR STABILIZATION)
Waste Residue Indicator:	N
Quantity Discrepancy Indicator:	N
Waste Type Discrepancy Indicator:	N
Waste Density:	Not Reported
Waste Density Unit of Measure Code:	Not Reported
Waste Density Unit of Measure Description:	Not Reported
Form Code:	Not Reported
Form Code Description:	Not Reported
Source Code:	Not Reported
Source Code Description:	Not Reported
Waste Minimization Code:	Not Reported
Waste Minimization Code Description:	Not Reported
Consent Number:	Not Reported
EPA Waste Indicator:	N

WILBUR OAKS
450 E WILBUR RD #426-204, THOUSAND OAKS, CA, 91369 **1026044213**

◆ N71	NNE 1/10 - 1/3	(989 ft. / 0.187 mi.)	Other Ascertainable Records
	1 ft. Lower Elevation	743 ft. Above Sea Level	

Worksheet:

RCRA Listings: Other Ascertainable Records

Date Form Received by Agency:	20200110
Handler Name:	Wilbur Oaks
Handler Address:	450 E Wilbur Rd #426-204
Handler City,State,Zip:	THOUSAND OAKS, CA 91369
EPA ID:	CAC003050505
Contact Name:	BETH MCCABE
Contact Address:	450 E WILBUR RD #426-204
Contact City,State,Zip:	THOUSAND OAKS, CA 91369
Contact Telephone:	805-495-4865
Contact Fax:	Not Reported

WILBUR OAKS, 450 E WILBUR RD #426-204, THOUSAND OAKS, CA 91369 (Continued)

Contact Email:	BFLORES@RMC.COM
Contact Title:	Not Reported
EPA Region:	09
Land Type:	Not Reported
Federal Waste Generator Description:	Not a generator, verified
Non-Notifier:	Not Reported
Biennial Report Cycle:	Not Reported
Accessibility:	Not Reported
Active Site Indicator:	Not Reported
State District Owner:	Not Reported
State District:	Not Reported
Mailing Address:	450 E WILBUR RD #426-204
Mailing City,State,Zip:	THOUSAND OAKS, CA 91369
Owner Name:	Beth Mccabe
Owner Type:	Other
Operator Name:	Beth Mccabe
Operator Type:	Other
Short-Term Generator Activity:	No
Importer Activity:	No
Mixed Waste Generator:	No
Transporter Activity:	No
Transfer Facility Activity:	No
Recycler Activity with Storage:	No
Small Quantity On-Site Burner Exemption:	No
Smelting Melting and Refining Furnace Exemption:	No
Underground Injection Control:	No
Off-Site Waste Receipt:	No
Universal Waste Indicator:	No
Universal Waste Destination Facility:	No
Federal Universal Waste:	No
Active Site State-Reg Handler:	---
Federal Facility Indicator:	Not Reported
Hazardous Secondary Material Indicator:	N
Sub-Part K Indicator:	Not Reported
2018 GPRA Permit Baseline:	Not on the Baseline
2018 GPRA Renewals Baseline:	Not on the Baseline
202 GPRA Corrective Action Baseline:	No
Subject to Corrective Action Universe:	No
Non-TSDFs Where RCRA CA has Been Imposed Universe:	No
Corrective Action Priority Ranking:	No NCAPS ranking
Environmental Control Indicator:	No
Institutional Control Indicator:	No
Human Exposure Controls Indicator:	N/A
Groundwater Controls Indicator:	N/A
Significant Non-Complier Universe:	No
Unaddressed Significant Non-Complier Universe:	No

WILBUR OAKS, 450 E WILBUR RD #426-204, THOUSAND OAKS, CA 91369 (Continued)

Addressed Significant Non-Complier Universe:	No
Significant Non-Complier With a Compliance Schedule Universe:	No
Financial Assurance Required:	Not Reported
Handler Date of Last Change:	20200210
Recognized Trader-Importer:	No
Recognized Trader-Exporter:	No
Importer of Spent Lead Acid Batteries:	No
Exporter of Spent Lead Acid Batteries:	No
Recycler Activity Without Storage:	No
Manifest Broker:	No
Sub-Part P Indicator:	No

Handler - Owner Operator:

Owner/Operator Indicator:	Operator
Owner/Operator Name:	BETH MCCABE
Legal Status:	Other
Date Became Current:	Not Reported
Date Ended Current:	Not Reported
Owner/Operator Address:	450 E WILBUR RD #426-204
Owner/Operator City,State,Zip:	THOUSAND OAKS, CA 91369
Owner/Operator Telephone:	805-495-4865
Owner/Operator Telephone Ext:	Not Reported
Owner/Operator Fax:	Not Reported
Owner/Operator Email:	Not Reported

Owner/Operator Indicator:	Owner
Owner/Operator Name:	BETH MCCABE
Legal Status:	Other
Date Became Current:	Not Reported
Date Ended Current:	Not Reported
Owner/Operator Address:	450 E WILBUR RD #426-204
Owner/Operator City,State,Zip:	THOUSAND OAKS, CA 91369
Owner/Operator Telephone:	805-495-4865
Owner/Operator Telephone Ext:	Not Reported
Owner/Operator Fax:	Not Reported
Owner/Operator Email:	Not Reported

Historic Generators:

Receive Date:	20200110
Handler Name:	WILBUR OAKS
Federal Waste Generator Description:	Not a generator, verified
State District Owner:	Not Reported
Large Quantity Handler of Universal Waste:	No
Recognized Trader Importer:	No
Recognized Trader Exporter:	No
Spent Lead Acid Battery Importer:	No

WILBUR OAKS, 450 E WILBUR RD #426-204, THOUSAND OAKS, CA 91369 (Continued)

Spent Lead Acid Battery Exporter:	No
Current Record:	Yes
Non Storage Recycler Activity:	Not Reported
Electronic Manifest Broker:	Not Reported

List of NAICS Codes and Descriptions:

NAICS Code:	56299
NAICS Description:	ALL OTHER WASTE MANAGEMENT SERVICES

Facility Has Received Notices of Violations:

Violations:	No Violations Found

Evaluation Action Summary:

Evaluations:	No Evaluations Found

E MANIFEST: Other Ascertainable Records

Manifest Tracking Number:	015164210JJK
Last Updated Date:	20200313
Shipped Date:	20200219
Received Date:	20200303
Manifest Status:	Signed
Submission Type:	DataImage5Copy
Origin Type:	Service
Generator EPA ID:	CAC003050505
Generator Name:	WILBUR OAKS
Generator Mail Street Number:	Not Reported
Generator Mail Street 1:	450 E WILBUR RD #426-204
Generator Mail Street 2:	Not Reported
Generator Mail City:	THOUSAND OAKS
Generator Mail State:	CA
Generator Mail Zip:	91360
Generator Location Street Number:	Not Reported
Generator Location Street 1:	450 E WILBUR RD #426-204
Generator Location Street 2:	Not Reported
Generator Location City:	THOUSAND OAKS
Generator Location Zip:	91360
Generator Location State:	CA
Generator Contact Company Name:	Not Reported
Designated Facility EPA ID:	CAD009007626
Designated Facility Name:	AZUSA LAND RECLAMATION CO INC
Designated Facility Mail Street Number:	Not Reported
Designated Facility Mail Street 1:	Not Reported
Designated Facility Mail Street 2:	1211 W. GLADSTONE STREET
Designated Facility Mail City:	AZUSA
Designated Facility Mail Zip:	91702
Designated Facility Mail State:	CA

WILBUR OAKS, 450 E WILBUR RD #426-204, THOUSAND OAKS, CA 91369 (Continued)

Designated Facility Location Street Number:	Not Reported
Designated Facility Location Street 1:	1211 W. GLADSTONE STREET
Designated Facility Location Street 2:	Not Reported
Designated Facility Location City:	AZUSA
Designated Facility Location Zip:	91702
Designated Facility Location State:	CA
Designated Facility Contact Company Name:	Not Reported
Manifest Residue Indicator:	N
Rejection Indicator:	N

State Waste:

Manifest Tracking Number:	015164210JJK
Waste Line Number:	1
State Waste Code Owner:	CA
State Waste Code:	151
State Waste:	Asbestos-containing waste

Transporter:

Manifest Tracking Number:	015164210JJK
Transporter Line Number:	1
Transporter EPA ID:	CAL000439229
Transporter Name:	JON K TAKATA DBA RESTORATION MANAGEMENT COMPANY
Manifest Tracking Number:	015164210JJK
Transporter Line Number:	2
Transporter EPA ID:	CAR000049064
Transporter Name:	E C T I

Waste Line:

Manifest Tracking Number:	015164210JJK
Waste Line Number:	1
U.S. DOT Hazardous Indicator:	Y
U.S. DOT ID Number:	NA2212
U.S. DOT Description:	RQ, NA2212, Asbestos, 9, PG III
Non-Hazardous Waste Description:	Not Reported
Number of Containers:	30
Container Type Code:	BA
Container Type Description:	Burlap, cloth, paper, or plastic bags
Waste Quantity:	3
Quantity Unit of Measure Code:	Y
Quantity Unit of Measure Description:	Cubic Yards
Waste Quantity, in Tons:	2.52
Acute Waste Quantity, in Tons:	0
Non-Acute Waste Quantity, in Tons:	2.52
Waste Quantity, in Kilograms:	2285.7156
Acute Waste Quantity, in Kilograms:	0
Non-Acute Waste Quantity, in Kilorgrams:	2285.7156

WILBUR OAKS, 450 E WILBUR RD #426-204, THOUSAND OAKS, CA 91369 (Continued)

Management Method Code:	H132
Management Method Description:	LANDFILL (WITH PRIOR TREATMENT AND/OR STABILIZATION)
Waste Residue Indicator:	N
Quantity Discrepancy Indicator:	N
Waste Type Discrepancy Indicator:	N
Waste Density:	Not Reported
Waste Density Unit of Measure Code:	Not Reported
Waste Density Unit of Measure Description:	Not Reported
Form Code:	Not Reported
Form Code Description:	Not Reported
Source Code:	Not Reported
Source Code Description:	Not Reported
Waste Minimization Code:	Not Reported
Waste Minimization Code Description:	Not Reported
Consent Number:	Not Reported
EPA Waste Indicator:	N

OAKS PROPERTY MANAGEMENT
450 E WILBUR RD # 442-107, THOUSAND OAKS, CA, 91360 **1026162580**

◆ N72	NNE 1/10 - 1/3	(989 ft. / 0.187 mi.)	Other Ascertainable Records
	1 ft. Lower Elevation	743 ft. Above Sea Level	

Worksheet:

RCRA Listings: Other Ascertainable Records

Date Form Received by Agency:	20200406
Handler Name:	Oaks Property Management
Handler Address:	450 E Wilbur Rd # 442-107
Handler City,State,Zip:	THOUSAND OAKS, CA 91360-5474
EPA ID:	CAC003062566
Contact Name:	BETH MCCABE
Contact Address:	450 E WILBUR RD # 442-107
Contact City,State,Zip:	THOUSAND OAKS, CA 91360-5474
Contact Telephone:	805-496-8486
Contact Fax:	Not Reported
Contact Email:	SMARTINEZ@RMC.COM
Contact Title:	Not Reported
EPA Region:	09
Land Type:	Not Reported
Federal Waste Generator Description:	Not a generator, verified
Non-Notifier:	Not Reported
Biennial Report Cycle:	Not Reported
Accessibility:	Not Reported
Active Site Indicator:	Not Reported
State District Owner:	Not Reported
State District:	Not Reported
Mailing Address:	450 E WILBUR RD

OAKS PROPERTY MANAGEMENT, 450 E WILBUR RD # 442-107, THOUSAND OAKS, CA 91360 (Continued)

Mailing City,State,Zip:	THOUSAND OAKS, CA 91360-5474
Owner Name:	Oaks Property Management
Owner Type:	Other
Operator Name:	Beth Mccabe
Operator Type:	Other
Short-Term Generator Activity:	No
Importer Activity:	No
Mixed Waste Generator:	No
Transporter Activity:	No
Transfer Facility Activity:	No
Recycler Activity with Storage:	No
Small Quantity On-Site Burner Exemption:	No
Smelting Melting and Refining Furnace Exemption:	No
Underground Injection Control:	No
Off-Site Waste Receipt:	No
Universal Waste Indicator:	No
Universal Waste Destination Facility:	No
Federal Universal Waste:	No
Active Site State-Reg Handler:	---
Federal Facility Indicator:	Not Reported
Hazardous Secondary Material Indicator:	N
Sub-Part K Indicator:	Not Reported
2018 GPRA Permit Baseline:	Not on the Baseline
2018 GPRA Renewals Baseline:	Not on the Baseline
202 GPRA Corrective Action Baseline:	No
Subject to Corrective Action Universe:	No
Non-TSDFs Where RCRA CA has Been Imposed Universe:	No
Corrective Action Priority Ranking:	No NCAPS ranking
Environmental Control Indicator:	No
Institutional Control Indicator:	No
Human Exposure Controls Indicator:	N/A
Groundwater Controls Indicator:	N/A
Significant Non-Complier Universe:	No
Unaddressed Significant Non-Complier Universe:	No
Addressed Significant Non-Complier Universe:	No
Significant Non-Complier With a Compliance Schedule Universe:	No
Financial Assurance Required:	Not Reported
Handler Date of Last Change:	20200408
Recognized Trader-Importer:	No
Recognized Trader-Exporter:	No
Importer of Spent Lead Acid Batteries:	No
Exporter of Spent Lead Acid Batteries:	No
Recycler Activity Without Storage:	No
Manifest Broker:	No

OAKS PROPERTY MANAGEMENT, 450 E WILBUR RD # 442-107, THOUSAND OAKS, CA 91360 (Continued)

Sub-Part P Indicator:	No

Handler - Owner Operator:

Owner/Operator Indicator:	Owner
Owner/Operator Name:	OAKS PROPERTY MANAGEMENT
Legal Status:	Other
Date Became Current:	Not Reported
Date Ended Current:	Not Reported
Owner/Operator Address:	620 NEWPORT CENTER DR
Owner/Operator City,State,Zip:	NEWPORT BEACH, CA 92660
Owner/Operator Telephone:	805-496-8486
Owner/Operator Telephone Ext:	Not Reported
Owner/Operator Fax:	Not Reported
Owner/Operator Email:	Not Reported

Owner/Operator Indicator:	Operator
Owner/Operator Name:	BETH MCCABE
Legal Status:	Other
Date Became Current:	Not Reported
Date Ended Current:	Not Reported
Owner/Operator Address:	450 E WILBUR RD # 442-107
Owner/Operator City,State,Zip:	THOUSAND OAKS, CA 91360-5474
Owner/Operator Telephone:	805-496-8486
Owner/Operator Telephone Ext:	Not Reported
Owner/Operator Fax:	Not Reported
Owner/Operator Email:	Not Reported

Historic Generators:

Receive Date:	20200406
Handler Name:	OAKS PROPERTY MANAGEMENT
Federal Waste Generator Description:	Not a generator, verified
State District Owner:	Not Reported
Large Quantity Handler of Universal Waste:	No
Recognized Trader Importer:	No
Recognized Trader Exporter:	No
Spent Lead Acid Battery Importer:	No
Spent Lead Acid Battery Exporter:	No
Current Record:	Yes
Non Storage Recycler Activity:	Not Reported
Electronic Manifest Broker:	Not Reported

List of NAICS Codes and Descriptions:

NAICS Code:	56299
NAICS Description:	ALL OTHER WASTE MANAGEMENT SERVICES

Facility Has Received Notices of Violations:

Violations:	No Violations Found

OAKS PROPERTY MANAGEMENT, 450 E WILBUR RD # 442-107, THOUSAND OAKS, CA 91360 (Continued)

Evaluation Action Summary:

Evaluations:	No Evaluations Found

E MANIFEST: Other Ascertainable Records

Manifest Tracking Number:	015164245JJK
Last Updated Date:	20200527
Shipped Date:	20200425
Received Date:	20200427
Manifest Status:	Signed
Submission Type:	DataImage5Copy
Origin Type:	Service
Generator EPA ID:	CAC003062566
Generator Name:	OAKS PROPERTY MANAGEMENT
Generator Mail Street Number:	Not Reported
Generator Mail Street 1:	450 E WILBUR RD # 442-107
Generator Mail Street 2:	Not Reported
Generator Mail City:	THOUSAND OAKS
Generator Mail State:	CA
Generator Mail Zip:	91360
Generator Location Street Number:	Not Reported
Generator Location Street 1:	620 NEWPORT CENTER, DR 11TH FL
Generator Location Street 2:	Not Reported
Generator Location City:	NEWPORT BEACH
Generator Location Zip:	92660
Generator Location State:	CA
Generator Contact Company Name:	Not Reported
Designated Facility EPA ID:	CAD009007626
Designated Facility Name:	AZUSA LAND RECLAMATION CO INC
Designated Facility Mail Street Number:	Not Reported
Designated Facility Mail Street 1:	Not Reported
Designated Facility Mail Street 2:	1211 W. GLADSTONE STREET
Designated Facility Mail City:	AZUSA
Designated Facility Mail Zip:	91702
Designated Facility Mail State:	CA
Designated Facility Location Street Number:	Not Reported
Designated Facility Location Street 1:	1211 W. GLADSTONE STREET
Designated Facility Location Street 2:	Not Reported
Designated Facility Location City:	AZUSA
Designated Facility Location Zip:	91702
Designated Facility Location State:	CA
Designated Facility Contact Company Name:	Not Reported
Manifest Residue Indicator:	N
Rejection Indicator:	N

State Waste:

OAKS PROPERTY MANAGEMENT, 450 E WILBUR RD # 442-107, THOUSAND OAKS, CA 91360 (Continued)

Manifest Tracking Number:	015164245JJK
Waste Line Number:	1
State Waste Code Owner:	CA
State Waste Code:	151
State Waste:	Asbestos-containing waste

Transporter:

Manifest Tracking Number:	015164245JJK
Transporter Line Number:	1
Transporter EPA ID:	CAL000439229
Transporter Name:	JON K TAKATA DBA RESTORATION MANAGEMENT COMPANY

Manifest Tracking Number:	015164245JJK
Transporter Line Number:	2
Transporter EPA ID:	CAR000049064
Transporter Name:	E C T I

Waste Line:

Manifest Tracking Number:	015164245JJK
Waste Line Number:	1
U.S. DOT Hazardous Indicator:	Y
U.S. DOT ID Number:	NA2212
U.S. DOT Description:	R.Q., NA2212, ASBESTOS, 9, PG III
Non-Hazardous Waste Description:	Not Reported
Number of Containers:	26
Container Type Code:	BA
Container Type Description:	Burlap, cloth, paper, or plastic bags
Waste Quantity:	3
Quantity Unit of Measure Code:	Y
Quantity Unit of Measure Description:	Cubic Yards
Waste Quantity, in Tons:	2.52
Acute Waste Quantity, in Tons:	0
Non-Acute Waste Quantity, in Tons:	2.52
Waste Quantity, in Kilograms:	2285.7156
Acute Waste Quantity, in Kilograms:	0
Non-Acute Waste Quantity, in Kilorgrams:	2285.7156
Management Method Code:	H132
Management Method Description:	LANDFILL (WITH PRIOR TREATMENT AND/OR STABILIZATION)
Waste Residue Indicator:	N
Quantity Discrepancy Indicator:	N
Waste Type Discrepancy Indicator:	N
Waste Density:	Not Reported
Waste Density Unit of Measure Code:	Not Reported
Waste Density Unit of Measure Description:	Not Reported
Form Code:	Not Reported
Form Code Description:	Not Reported
Source Code:	Not Reported
Source Code Description:	Not Reported

OAKS PROPERTY MANAGEMENT, 450 E WILBUR RD # 442-107, THOUSAND OAKS, CA 91360 (Continued)

Waste Minimization Code:	Not Reported
Waste Minimization Code Description:	Not Reported
Consent Number:	Not Reported
EPA Waste Indicator:	N

WILBUR OAKS APARTMENTS 458 EAST WILBUR RD UNIT 458-206, THOUSAND OAKS, CA, 91360			1026809521
◆ N73	NNE 1/10 - 1/3	(996 ft. / 0.189 mi.)	Other Ascertainable Records
	1 ft. Lower Elevation	743 ft. Above Sea Level	

Worksheet:

RCRA Listings: Other Ascertainable Records

Date Form Received by Agency:	20210527
Handler Name:	Wilbur Oaks Apartments
Handler Address:	458 East Wilbur Rd Unit 458-206
Handler City,State,Zip:	THOUSAND OAKS, CA 91360
EPA ID:	CAC003121899
Contact Name:	LYNDA PETERS
Contact Address:	458 EAST WILBUR RD UNIT 458-206
Contact City,State,Zip:	THOUSAND OAKS, CA 91360
Contact Telephone:	805-495-4865
Contact Fax:	Not Reported
Contact Email:	LYNDA@OAKSMGMT.COM
Contact Title:	Not Reported
EPA Region:	09
Land Type:	Not Reported
Federal Waste Generator Description:	Not a generator, verified
Non-Notifier:	Not Reported
Biennial Report Cycle:	Not Reported
Accessibility:	Not Reported
Active Site Indicator:	Not Reported
State District Owner:	Not Reported
State District:	Not Reported
Mailing Address:	458 EAST WILBUR RD UNIT 458-206
Mailing City,State,Zip:	THOUSAND OAKS, CA 91360
Owner Name:	Lynda Peters
Owner Type:	Other
Operator Name:	Lynda Peters
Operator Type:	Other
Short-Term Generator Activity:	No
Importer Activity:	No
Mixed Waste Generator:	No
Transporter Activity:	No
Transfer Facility Activity:	No
Recycler Activity with Storage:	No
Small Quantity On-Site Burner Exemption:	No

WILBUR OAKS APARTMENTS, 458 EAST WILBUR RD UNIT 458-206, THOUSAND OAKS, CA 91360 (Continued)

Smelting Melting and Refining Furnace Exemption:	No
Underground Injection Control:	No
Off-Site Waste Receipt:	No
Universal Waste Indicator:	No
Universal Waste Destination Facility:	No
Federal Universal Waste:	No
Active Site State-Reg Handler:	---
Federal Facility Indicator:	Not Reported
Hazardous Secondary Material Indicator:	N
Sub-Part K Indicator:	Not Reported
2018 GPRA Permit Baseline:	Not on the Baseline
2018 GPRA Renewals Baseline:	Not on the Baseline
202 GPRA Corrective Action Baseline:	No
Subject to Corrective Action Universe:	No
Non-TSDFs Where RCRA CA has Been Imposed Universe:	No
Corrective Action Priority Ranking:	No NCAPS ranking
Environmental Control Indicator:	No
Institutional Control Indicator:	No
Human Exposure Controls Indicator:	N/A
Groundwater Controls Indicator:	N/A
Significant Non-Complier Universe:	No
Unaddressed Significant Non-Complier Universe:	No
Addressed Significant Non-Complier Universe:	No
Significant Non-Complier With a Compliance Schedule Universe:	No
Financial Assurance Required:	Not Reported
Handler Date of Last Change:	20210601
Recognized Trader-Importer:	No
Recognized Trader-Exporter:	No
Importer of Spent Lead Acid Batteries:	No
Exporter of Spent Lead Acid Batteries:	No
Recycler Activity Without Storage:	No
Manifest Broker:	No
Sub-Part P Indicator:	No

Handler - Owner Operator:

Owner/Operator Indicator:	Owner
Owner/Operator Name:	LYNDA PETERS
Legal Status:	Other
Date Became Current:	Not Reported
Date Ended Current:	Not Reported
Owner/Operator Address:	458 EAST WILBUR RD UNIT 458-206
Owner/Operator City,State,Zip:	THOUSAND OAKS, CA 91360
Owner/Operator Telephone:	805-495-4865
Owner/Operator Telephone Ext:	Not Reported

WILBUR OAKS APARTMENTS, 458 EAST WILBUR RD UNIT 458-206, THOUSAND OAKS, CA 91360 (Continued)

Owner/Operator Fax:	Not Reported
Owner/Operator Email:	Not Reported
Owner/Operator Indicator:	Operator
Owner/Operator Name:	LYNDA PETERS
Legal Status:	Other
Date Became Current:	Not Reported
Date Ended Current:	Not Reported
Owner/Operator Address:	458 EAST WILBUR RD UNIT 458-206
Owner/Operator City,State,Zip:	THOUSAND OAKS, CA 91360
Owner/Operator Telephone:	805-495-4865
Owner/Operator Telephone Ext:	Not Reported
Owner/Operator Fax:	Not Reported
Owner/Operator Email:	Not Reported

Historic Generators:

Receive Date:	20210527
Handler Name:	WILBUR OAKS APARTMENTS
Federal Waste Generator Description:	Not a generator, verified
State District Owner:	Not Reported
Large Quantity Handler of Universal Waste:	No
Recognized Trader Importer:	No
Recognized Trader Exporter:	No
Spent Lead Acid Battery Importer:	No
Spent Lead Acid Battery Exporter:	No
Current Record:	Yes
Non Storage Recycler Activity:	No
Electronic Manifest Broker:	No

List of NAICS Codes and Descriptions:

NAICS Code:	56299
NAICS Description:	ALL OTHER WASTE MANAGEMENT SERVICES

Facility Has Received Notices of Violations:

Violations:	No Violations Found

Evaluation Action Summary:

Evaluations:	No Evaluations Found

E MANIFEST: Other Ascertainable Records

Manifest Tracking Number:	021647823JJK
Last Updated Date:	20210622
Shipped Date:	20210604
Received Date:	20210608
Manifest Status:	Signed
Submission Type:	DataImage5Copy
Origin Type:	Service

WILBUR OAKS APARTMENTS, 458 EAST WILBUR RD UNIT 458-206, THOUSAND OAKS, CA 91360 (Continued)

Generator EPA ID:	CAC003121899
Generator Name:	WILBUR OAKS APARTMENTS
Generator Mail Street Number:	Not Reported
Generator Mail Street 1:	458 EAST WILBUR RD UNIT 458-206
Generator Mail Street 2:	Not Reported
Generator Mail City:	THOUSAND OAKS
Generator Mail State:	CA
Generator Mail Zip:	91360
Generator Location Street Number:	Not Reported
Generator Location Street 1:	458 EAST WILBUR RD UNIT 458-206
Generator Location Street 2:	Not Reported
Generator Location City:	THOUSAND OAKS
Generator Location Zip:	91360
Generator Location State:	CA
Generator Contact Company Name:	Not Reported
Designated Facility EPA ID:	CAD009007626
Designated Facility Name:	AZUSA LAND RECLAMATION CO INC
Designated Facility Mail Street Number:	Not Reported
Designated Facility Mail Street 1:	Not Reported
Designated Facility Mail Street 2:	1211 W. GLADSTONE STREET
Designated Facility Mail City:	AZUSA
Designated Facility Mail Zip:	91702
Designated Facility Mail State:	CA
Designated Facility Location Street Number:	Not Reported
Designated Facility Location Street 1:	1211 W. GLADSTONE STREET
Designated Facility Location Street 2:	Not Reported
Designated Facility Location City:	AZUSA
Designated Facility Location Zip:	91702
Designated Facility Location State:	CA
Designated Facility Contact Company Name:	Not Reported
Manifest Residue Indicator:	N
Rejection Indicator:	N

State Waste:

Manifest Tracking Number:	021647823JJK
Waste Line Number:	1
State Waste Code Owner:	CA
State Waste Code:	151
State Waste:	Asbestos-containing waste

Transporter:

Manifest Tracking Number:	021647823JJK
Transporter Line Number:	1
Transporter EPA ID:	CAR000152058
Transporter Name:	EARTHWISE SERVICES LLC

Waste Line:

WILBUR OAKS APARTMENTS, 458 EAST WILBUR RD UNIT 458-206, THOUSAND OAKS, CA 91360 (Continued)

Manifest Tracking Number:	021647823JJK
Waste Line Number:	1
U.S. DOT Hazardous Indicator:	Y
U.S. DOT ID Number:	NA2212
U.S. DOT Description:	RQ, NA2212, Asbestos, 9, PG III
Non-Hazardous Waste Description:	Not Reported
Number of Containers:	10
Container Type Code:	BA
Container Type Description:	Burlap, cloth, paper, or plastic bags
Waste Quantity:	1
Quantity Unit of Measure Code:	Y
Quantity Unit of Measure Description:	Cubic Yards
Waste Quantity, in Tons:	0.84
Acute Waste Quantity, in Tons:	0
Non-Acute Waste Quantity, in Tons:	0.84
Waste Quantity, in Kilograms:	761.9052
Acute Waste Quantity, in Kilograms:	0
Non-Acute Waste Quantity, in Kilorgrams:	761.9052
Management Method Code:	H132
Management Method Description:	LANDFILL (WITH PRIOR TREATMENT AND/OR STABILIZATION)
Waste Residue Indicator:	N
Quantity Discrepancy Indicator:	N
Waste Type Discrepancy Indicator:	N
Waste Density:	Not Reported
Waste Density Unit of Measure Code:	Not Reported
Waste Density Unit of Measure Description:	Not Reported
Form Code:	Not Reported
Form Code Description:	Not Reported
Source Code:	Not Reported
Source Code Description:	Not Reported
Waste Minimization Code:	Not Reported
Waste Minimization Code Description:	Not Reported
Consent Number:	Not Reported
EPA Waste Indicator:	N

WILBUR OAKS APARTMENTS
458 EAST WILBUR RD UNIT 458-204, THOUSAND OAKS, CA, 91360 **1026815223**

◆ N74	NNE 1/10 - 1/3	(996 ft. / 0.189 mi.)	Other Ascertainable Records
	1 ft. Lower Elevation	743 ft. Above Sea Level	

Worksheet:

RCRA Listings: Other Ascertainable Records

Date Form Received by Agency:	20210706
Handler Name:	Wilbur Oaks Apartments
Handler Address:	458 East Wilbur Rd Unit 458-204

WILBUR OAKS APARTMENTS, 458 EAST WILBUR RD UNIT 458-204, THOUSAND OAKS, CA 91360 (Continued)

Handler City,State,Zip:	THOUSAND OAKS, CA 91360
EPA ID:	CAC003127884
Contact Name:	LYNDA PETERS
Contact Address:	458 EAST WILBUR RD UNIT 458-204
Contact City,State,Zip:	THOUSAND OAKS, CA 91360
Contact Telephone:	805-495-4865
Contact Fax:	Not Reported
Contact Email:	LYNDA@OAKSMGMT.COM
Contact Title:	Not Reported
EPA Region:	09
Land Type:	Not Reported
Federal Waste Generator Description:	Not a generator, verified
Non-Notifier:	Not Reported
Biennial Report Cycle:	Not Reported
Accessibility:	Not Reported
Active Site Indicator:	Not Reported
State District Owner:	Not Reported
State District:	Not Reported
Mailing Address:	458 EAST WILBUR RD UNIT 458-204
Mailing City,State,Zip:	THOUSAND OAKS, CA 91360
Owner Name:	Wilbur Oaks Apartments
Owner Type:	Other
Operator Name:	Lynda Peters
Operator Type:	Other
Short-Term Generator Activity:	No
Importer Activity:	No
Mixed Waste Generator:	No
Transporter Activity:	No
Transfer Facility Activity:	No
Recycler Activity with Storage:	No
Small Quantity On-Site Burner Exemption:	No
Smelting Melting and Refining Furnace Exemption:	No
Underground Injection Control:	No
Off-Site Waste Receipt:	No
Universal Waste Indicator:	No
Universal Waste Destination Facility:	No
Federal Universal Waste:	No
Active Site State-Reg Handler:	---
Federal Facility Indicator:	Not Reported
Hazardous Secondary Material Indicator:	N
Sub-Part K Indicator:	Not Reported
2018 GPRA Permit Baseline:	Not on the Baseline
2018 GPRA Renewals Baseline:	Not on the Baseline
202 GPRA Corrective Action Baseline:	No
Subject to Corrective Action Universe:	No
Non-TSDFs Where RCRA CA has Been Imposed Universe:	No
Corrective Action Priority Ranking:	No NCAPS ranking

WILBUR OAKS APARTMENTS, 458 EAST WILBUR RD UNIT 458-204, THOUSAND OAKS, CA 91360 (Continued)

Environmental Control Indicator:	No
Institutional Control Indicator:	No
Human Exposure Controls Indicator:	N/A
Groundwater Controls Indicator:	N/A
Significant Non-Complier Universe:	No
Unaddressed Significant Non-Complier Universe:	No
Addressed Significant Non-Complier Universe:	No
Significant Non-Complier With a Compliance Schedule Universe:	No
Financial Assurance Required:	Not Reported
Handler Date of Last Change:	20210707
Recognized Trader-Importer:	No
Recognized Trader-Exporter:	No
Importer of Spent Lead Acid Batteries:	No
Exporter of Spent Lead Acid Batteries:	No
Recycler Activity Without Storage:	No
Manifest Broker:	No
Sub-Part P Indicator:	No

Handler - Owner Operator:

Owner/Operator Indicator:	Owner
Owner/Operator Name:	WILBUR OAKS APARTMENTS
Legal Status:	Other
Date Became Current:	Not Reported
Date Ended Current:	Not Reported
Owner/Operator Address:	458 EAST WILBUR RD UNIT 458-204
Owner/Operator City,State,Zip:	THOUSAND OAKS, CA 91360
Owner/Operator Telephone:	805-495-4865
Owner/Operator Telephone Ext:	Not Reported
Owner/Operator Fax:	Not Reported
Owner/Operator Email:	Not Reported

Owner/Operator Indicator:	Operator
Owner/Operator Name:	LYNDA PETERS
Legal Status:	Other
Date Became Current:	Not Reported
Date Ended Current:	Not Reported
Owner/Operator Address:	458 EAST WILBUR RD UNIT 458-204
Owner/Operator City,State,Zip:	THOUSAND OAKS, CA 91360
Owner/Operator Telephone:	805-495-4865
Owner/Operator Telephone Ext:	Not Reported
Owner/Operator Fax:	Not Reported
Owner/Operator Email:	Not Reported

Historic Generators:

Receive Date:	20210706
Handler Name:	WILBUR OAKS APARTMENTS

WILBUR OAKS APARTMENTS, 458 EAST WILBUR RD UNIT 458-204, THOUSAND OAKS, CA 91360 (Continued)

Federal Waste Generator Description:	Not a generator, verified
State District Owner:	Not Reported
Large Quantity Handler of Universal Waste:	No
Recognized Trader Importer:	No
Recognized Trader Exporter:	No
Spent Lead Acid Battery Importer:	No
Spent Lead Acid Battery Exporter:	No
Current Record:	Yes
Non Storage Recycler Activity:	No
Electronic Manifest Broker:	No

List of NAICS Codes and Descriptions:

NAICS Code:	56299
NAICS Description:	ALL OTHER WASTE MANAGEMENT SERVICES

Facility Has Received Notices of Violations:

Violations:	No Violations Found

Evaluation Action Summary:

Evaluations:	No Evaluations Found

E MANIFEST: Other Ascertainable Records

Manifest Tracking Number:	021647874JJK
Last Updated Date:	20211018
Shipped Date:	20210707
Received Date:	20210708
Manifest Status:	Signed
Submission Type:	DataImage5Copy
Origin Type:	Service
Generator EPA ID:	CAC003127884
Generator Name:	WILBUR OAKS APARTMENTS
Generator Mail Street Number:	Not Reported
Generator Mail Street 1:	458 EAST WILBUR RD UNIT 458-204
Generator Mail Street 2:	Not Reported
Generator Mail City:	THOUSAND OAKS
Generator Mail State:	CA
Generator Mail Zip:	91360
Generator Location Street Number:	Not Reported
Generator Location Street 1:	458 EAST WILBUR RD UNIT 458-204
Generator Location Street 2:	Not Reported
Generator Location City:	THOUSAND OAKS
Generator Location Zip:	91360
Generator Location State:	CA
Generator Contact Company Name:	Not Reported
Designated Facility EPA ID:	CAD009007626
Designated Facility Name:	AZUSA LAND RECLAMATION CO INC

WILBUR OAKS APARTMENTS, 458 EAST WILBUR RD UNIT 458-204, THOUSAND OAKS, CA 91360 (Continued)

Designated Facility Mail Street Number:	Not Reported
Designated Facility Mail Street 1:	Not Reported
Designated Facility Mail Street 2:	1211 W. GLADSTONE STREET
Designated Facility Mail City:	AZUSA
Designated Facility Mail Zip:	91702
Designated Facility Mail State:	CA
Designated Facility Location Street Number:	Not Reported
Designated Facility Location Street 1:	1211 W. GLADSTONE STREET
Designated Facility Location Street 2:	Not Reported
Designated Facility Location City:	AZUSA
Designated Facility Location Zip:	91702
Designated Facility Location State:	CA
Designated Facility Contact Company Name:	Not Reported
Manifest Residue Indicator:	N
Rejection Indicator:	N

State Waste:

Manifest Tracking Number:	021647874JJK
Waste Line Number:	1
State Waste Code Owner:	CA
State Waste Code:	151
State Waste:	Asbestos-containing waste

Transporter:

Manifest Tracking Number:	021647874JJK
Transporter Line Number:	1
Transporter EPA ID:	CAR000152058
Transporter Name:	EARTHWISE SERVICES LLC

Waste Line:

Manifest Tracking Number:	021647874JJK
Waste Line Number:	1
U.S. DOT Hazardous Indicator:	Y
U.S. DOT ID Number:	NA2212
U.S. DOT Description:	NA2212, Asbestos, 9, PG III, RQ
Non-Hazardous Waste Description:	Not Reported
Number of Containers:	14
Container Type Code:	BA
Container Type Description:	Burlap, cloth, paper, or plastic bags
Waste Quantity:	2
Quantity Unit of Measure Code:	Y
Quantity Unit of Measure Description:	Cubic Yards
Waste Quantity, in Tons:	1.68
Acute Waste Quantity, in Tons:	0
Non-Acute Waste Quantity, in Tons:	1.68
Waste Quantity, in Kilograms:	1523.8104

WILBUR OAKS APARTMENTS, 458 EAST WILBUR RD UNIT 458-204, THOUSAND OAKS, CA 91360 (Continued)

Acute Waste Quantity, in Kilograms:	0
Non-Acute Waste Quantity, in Kilorgrams:	1523.8104
Management Method Code:	H132
Management Method Description:	LANDFILL (WITH PRIOR TREATMENT AND/OR STABILIZATION)
Waste Residue Indicator:	N
Quantity Discrepancy Indicator:	N
Waste Type Discrepancy Indicator:	N
Waste Density:	Not Reported
Waste Density Unit of Measure Code:	Not Reported
Waste Density Unit of Measure Description:	Not Reported
Form Code:	Not Reported
Form Code Description:	Not Reported
Source Code:	Not Reported
Source Code Description:	Not Reported
Waste Minimization Code:	Not Reported
Waste Minimization Code Description:	Not Reported
Consent Number:	Not Reported
EPA Waste Indicator:	N

WILBUR OAKS APARTMENTS 466 EAST WILBUR RD #466-201, THOUSAND OAKS, CA, 91360			1027199708
◆ N75	NNE 1/10 - 1/3	(1003 ft. / 0.19 mi.)	Other Ascertainable Records
	1 ft. Lower Elevation	743 ft. Above Sea Level	

Worksheet:

RCRA Listings: Other Ascertainable Records

Date Form Received by Agency:	20220223
Handler Name:	Wilbur Oaks Apartments
Handler Address:	466 East Wilbur Rd #466-201
Handler City,State,Zip:	THOUSAND OAKS, CA 91360
EPA ID:	CAC003163383
Contact Name:	LYNDA PETERS
Contact Address:	466 EAST WILBUR RD #466-201
Contact City,State,Zip:	THOUSAND OAKS, CA 91360
Contact Telephone:	805-495-4865
Contact Fax:	Not Reported
Contact Email:	LYNDA@OAKSMGMT.COM
Contact Title:	Not Reported
EPA Region:	09
Land Type:	Not Reported
Federal Waste Generator Description:	Not a generator, verified
Non-Notifier:	Not Reported
Biennial Report Cycle:	Not Reported
Accessibility:	Not Reported
Active Site Indicator:	Not Reported
State District Owner:	Not Reported

WILBUR OAKS APARTMENTS, 466 EAST WILBUR RD #466-201, THOUSAND OAKS, CA 91360 (Continued)

State District:	Not Reported
Mailing Address:	466 EAST WILBUR RD #466-201
Mailing City,State,Zip:	THOUSAND OAKS, CA 91360
Owner Name:	Wilbur Oaks Apartments
Owner Type:	Other
Operator Name:	Lynda Peters
Operator Type:	Other
Short-Term Generator Activity:	No
Importer Activity:	No
Mixed Waste Generator:	No
Transporter Activity:	No
Transfer Facility Activity:	No
Recycler Activity with Storage:	No
Small Quantity On-Site Burner Exemption:	No
Smelting Melting and Refining Furnace Exemption:	No
Underground Injection Control:	No
Off-Site Waste Receipt:	No
Universal Waste Indicator:	No
Universal Waste Destination Facility:	No
Federal Universal Waste:	No
Active Site State-Reg Handler:	---
Federal Facility Indicator:	Not Reported
Hazardous Secondary Material Indicator:	N
Sub-Part K Indicator:	Not Reported
2018 GPRA Permit Baseline:	Not on the Baseline
2018 GPRA Renewals Baseline:	Not on the Baseline
202 GPRA Corrective Action Baseline:	No
Subject to Corrective Action Universe:	No
Non-TSDFs Where RCRA CA has Been Imposed Universe:	No
Corrective Action Priority Ranking:	No NCAPS ranking
Environmental Control Indicator:	No
Institutional Control Indicator:	No
Human Exposure Controls Indicator:	N/A
Groundwater Controls Indicator:	N/A
Significant Non-Complier Universe:	No
Unaddressed Significant Non-Complier Universe:	No
Addressed Significant Non-Complier Universe:	No
Significant Non-Complier With a Compliance Schedule Universe:	No
Financial Assurance Required:	Not Reported
Handler Date of Last Change:	20220228
Recognized Trader-Importer:	No
Recognized Trader-Exporter:	No
Importer of Spent Lead Acid Batteries:	No
Exporter of Spent Lead Acid Batteries:	No

WILBUR OAKS APARTMENTS, 466 EAST WILBUR RD #466-201, THOUSAND OAKS, CA 91360 (Continued)

Recycler Activity Without Storage:	No
Manifest Broker:	No
Sub-Part P Indicator:	No

Handler - Owner Operator:

Owner/Operator Indicator:	Owner
Owner/Operator Name:	WILBUR OAKS APARTMENTS
Legal Status:	Other
Date Became Current:	Not Reported
Date Ended Current:	Not Reported
Owner/Operator Address:	466 EAST WILBUR RD #466-201
Owner/Operator City,State,Zip:	THOUSAND OAKS, CA 91360
Owner/Operator Telephone:	805-495-4865
Owner/Operator Telephone Ext:	Not Reported
Owner/Operator Fax:	Not Reported
Owner/Operator Email:	Not Reported

Owner/Operator Indicator:	Operator
Owner/Operator Name:	LYNDA PETERS
Legal Status:	Other
Date Became Current:	Not Reported
Date Ended Current:	Not Reported
Owner/Operator Address:	466 EAST WILBUR RD #466-201
Owner/Operator City,State,Zip:	THOUSAND OAKS, CA 91360
Owner/Operator Telephone:	805-495-4865
Owner/Operator Telephone Ext:	Not Reported
Owner/Operator Fax:	Not Reported
Owner/Operator Email:	Not Reported

Historic Generators:

Receive Date:	20220223
Handler Name:	WILBUR OAKS APARTMENTS
Federal Waste Generator Description:	Not a generator, verified
State District Owner:	Not Reported
Large Quantity Handler of Universal Waste:	No
Recognized Trader Importer:	No
Recognized Trader Exporter:	No
Spent Lead Acid Battery Importer:	No
Spent Lead Acid Battery Exporter:	No
Current Record:	Yes
Non Storage Recycler Activity:	No
Electronic Manifest Broker:	No

List of NAICS Codes and Descriptions:

NAICS Code:	56299
NAICS Description:	ALL OTHER WASTE MANAGEMENT SERVICES

Facility Has Received Notices of Violations:

WILBUR OAKS APARTMENTS, 466 EAST WILBUR RD #466-201, THOUSAND OAKS, CA 91360 (Continued)

Violations: No Violations Found

Evaluation Action Summary:

Evaluations: No Evaluations Found

E MANIFEST: Other Ascertainable Records

Manifest Tracking Number:	023705724JJK
Last Updated Date:	20220325
Shipped Date:	20220301
Received Date:	20220303
Manifest Status:	Signed
Submission Type:	DataImage5Copy
Origin Type:	Service
Generator EPA ID:	CAC003163383
Generator Name:	EL PATIO APARTMENTS
Generator Mail Street Number:	Not Reported
Generator Mail Street 1:	333 E FAIRVIEW AVE
Generator Mail Street 2:	Not Reported
Generator Mail City:	GLENDALE
Generator Mail State:	CA
Generator Mail Zip:	91207
Generator Location Street Number:	Not Reported
Generator Location Street 1:	333 E Fairview Ave
Generator Location Street 2:	Not Reported
Generator Location City:	Glendale
Generator Location Zip:	91207
Generator Location State:	CA
Generator Contact Company Name:	Not Reported
Designated Facility EPA ID:	CAD009007626
Designated Facility Name:	AZUSA LAND RECLAMATION CO INC
Designated Facility Mail Street Number:	Not Reported
Designated Facility Mail Street 1:	Not Reported
Designated Facility Mail Street 2:	1211 W. GLADSTONE STREET
Designated Facility Mail City:	AZUSA
Designated Facility Mail Zip:	91702
Designated Facility Mail State:	CA
Designated Facility Location Street Number:	Not Reported
Designated Facility Location Street 1:	1211 W. GLADSTONE STREET
Designated Facility Location Street 2:	Not Reported
Designated Facility Location City:	AZUSA
Designated Facility Location Zip:	91702
Designated Facility Location State:	CA
Designated Facility Contact Company Name:	Not Reported
Manifest Residue Indicator:	N
Rejection Indicator:	N

WILBUR OAKS APARTMENTS, 466 EAST WILBUR RD #466-201, THOUSAND OAKS, CA 91360 (Continued)

Manifest Tracking Number:	023705742JJK
Last Updated Date:	20220325
Shipped Date:	20220310
Received Date:	20220314
Manifest Status:	Signed
Submission Type:	DataImage5Copy
Origin Type:	Service
Generator EPA ID:	CAC003163383
Generator Name:	WILBUR OAKS APARTMENTS
Generator Mail Street Number:	Not Reported
Generator Mail Street 1:	466 EAST WILBUR RD #466-201
Generator Mail Street 2:	Not Reported
Generator Mail City:	THOUSAND OAKS
Generator Mail State:	CA
Generator Mail Zip:	91360
Generator Location Street Number:	Not Reported
Generator Location Street 1:	466 EAST WILBUR RD #466-201
Generator Location Street 2:	Not Reported
Generator Location City:	THOUSAND OAKS
Generator Location Zip:	91360
Generator Location State:	CA
Generator Contact Company Name:	Not Reported
Designated Facility EPA ID:	CAD009007626
Designated Facility Name:	AZUSA LAND RECLAMATION CO INC
Designated Facility Mail Street Number:	Not Reported
Designated Facility Mail Street 1:	Not Reported
Designated Facility Mail Street 2:	1211 W. GLADSTONE STREET
Designated Facility Mail City:	AZUSA
Designated Facility Mail Zip:	91702
Designated Facility Mail State:	CA
Designated Facility Location Street Number:	Not Reported
Designated Facility Location Street 1:	1211 W. GLADSTONE STREET
Designated Facility Location Street 2:	Not Reported
Designated Facility Location City:	AZUSA
Designated Facility Location Zip:	91702
Designated Facility Location State:	CA
Designated Facility Contact Company Name:	Not Reported
Manifest Residue Indicator:	N
Rejection Indicator:	N

State Waste:

Manifest Tracking Number:	023705742JJK
Waste Line Number:	1
State Waste Code Owner:	CA
State Waste Code:	151
State Waste:	Asbestos-containing waste

WILBUR OAKS APARTMENTS, 466 EAST WILBUR RD #466-201, THOUSAND OAKS, CA 91360 (Continued)

Transporter:

Manifest Tracking Number:	023705742JJK
Transporter Line Number:	1
Transporter EPA ID:	CAR000152058
Transporter Name:	EARTHWISE SERVICES LLC

Waste Line:

Manifest Tracking Number:	023705742JJK
Waste Line Number:	1
U.S. DOT Hazardous Indicator:	Y
U.S. DOT ID Number:	NA2212
U.S. DOT Description:	NA2212, Asbestos, 9, PG III, RQ (ASBESTOS)
Non-Hazardous Waste Description:	Not Reported
Number of Containers:	10
Container Type Code:	BA
Container Type Description:	Burlap, cloth, paper, or plastic bags
Waste Quantity:	2
Quantity Unit of Measure Code:	Y
Quantity Unit of Measure Description:	Cubic Yards
Waste Quantity, in Tons:	1.68
Acute Waste Quantity, in Tons:	0
Non-Acute Waste Quantity, in Tons:	1.68
Waste Quantity, in Kilograms:	1523.8104
Acute Waste Quantity, in Kilograms:	0
Non-Acute Waste Quantity, in Kilorgrams:	1523.8104
Management Method Code:	H132
Management Method Description:	LANDFILL (WITH PRIOR TREATMENT AND/OR STABILIZATION)
Waste Residue Indicator:	N
Quantity Discrepancy Indicator:	N
Waste Type Discrepancy Indicator:	N
Waste Density:	Not Reported
Waste Density Unit of Measure Code:	Not Reported
Waste Density Unit of Measure Description:	Not Reported
Form Code:	Not Reported
Form Code Description:	Not Reported
Source Code:	Not Reported
Source Code Description:	Not Reported
Waste Minimization Code:	Not Reported
Waste Minimization Code Description:	Not Reported
Consent Number:	Not Reported
EPA Waste Indicator:	N

WILBUR OAKS
474 EAST WILBUR RD 474-105, THOUSAND OAKS, CA, 91360 **1027209927**

MAP FINDINGS

▲ R76	NNE 1/10 - 1/3	(1012 ft. / 0.192 mi.)	Other Ascertainable Records
	Equal Elevation	744 ft. Above Sea Level	

Worksheet:

RCRA Listings: Other Ascertainable Records

Date Form Received by Agency:	20220503
Handler Name:	Wilbur Oaks
Handler Address:	474 East Wilbur Rd 474-105
Handler City,State,Zip:	THOUSAND OAKS, CA 91360
EPA ID:	CAC003174258
Contact Name:	LYNDA PETERS
Contact Address:	474 EAST WILBUR RD 474-105
Contact City,State,Zip:	THOUSAND OAKS, CA 91360
Contact Telephone:	805-495-4865
Contact Fax:	Not Reported
Contact Email:	LYNDA@OAKSMGMT.COM
Contact Title:	Not Reported
EPA Region:	09
Land Type:	Not Reported
Federal Waste Generator Description:	Not a generator, verified
Non-Notifier:	Not Reported
Biennial Report Cycle:	Not Reported
Accessibility:	Not Reported
Active Site Indicator:	Not Reported
State District Owner:	Not Reported
State District:	Not Reported
Mailing Address:	474 EAST WILBUR RD 474-105
Mailing City,State,Zip:	THOUSAND OAKS, CA 91360
Owner Name:	Wilbur Oaks
Owner Type:	Other
Operator Name:	Lynda Peters
Operator Type:	Other
Short-Term Generator Activity:	No
Importer Activity:	No
Mixed Waste Generator:	No
Transporter Activity:	No
Transfer Facility Activity:	No
Recycler Activity with Storage:	No
Small Quantity On-Site Burner Exemption:	No
Smelting Melting and Refining Furnace Exemption:	No
Underground Injection Control:	No
Off-Site Waste Receipt:	No
Universal Waste Indicator:	No
Universal Waste Destination Facility:	No
Federal Universal Waste:	No
Active Site State-Reg Handler:	---
Federal Facility Indicator:	Not Reported

WILBUR OAKS, 474 EAST WILBUR RD 474-105, THOUSAND OAKS, CA 91360 (Continued)

Hazardous Secondary Material Indicator:	N
Sub-Part K Indicator:	Not Reported
2018 GPRA Permit Baseline:	Not on the Baseline
2018 GPRA Renewals Baseline:	Not on the Baseline
202 GPRA Corrective Action Baseline:	No
Subject to Corrective Action Universe:	No
Non-TSDFs Where RCRA CA has Been Imposed Universe:	No
Corrective Action Priority Ranking:	No NCAPS ranking
Environmental Control Indicator:	No
Institutional Control Indicator:	No
Human Exposure Controls Indicator:	N/A
Groundwater Controls Indicator:	N/A
Significant Non-Complier Universe:	No
Unaddressed Significant Non-Complier Universe:	No
Addressed Significant Non-Complier Universe:	No
Significant Non-Complier With a Compliance Schedule Universe:	No
Financial Assurance Required:	Not Reported
Handler Date of Last Change:	20220504
Recognized Trader-Importer:	No
Recognized Trader-Exporter:	No
Importer of Spent Lead Acid Batteries:	No
Exporter of Spent Lead Acid Batteries:	No
Recycler Activity Without Storage:	No
Manifest Broker:	No
Sub-Part P Indicator:	No

Handler - Owner Operator:

Owner/Operator Indicator:	Owner
Owner/Operator Name:	WILBUR OAKS
Legal Status:	Other
Date Became Current:	Not Reported
Date Ended Current:	Not Reported
Owner/Operator Address:	474 EAST WILBUR RD 474-105
Owner/Operator City,State,Zip:	THOUSAND OAKS, CA 91360
Owner/Operator Telephone:	805-495-4865
Owner/Operator Telephone Ext:	Not Reported
Owner/Operator Fax:	Not Reported
Owner/Operator Email:	Not Reported

Owner/Operator Indicator:	Operator
Owner/Operator Name:	LYNDA PETERS
Legal Status:	Other
Date Became Current:	Not Reported
Date Ended Current:	Not Reported
Owner/Operator Address:	474 EAST WILBUR RD 474-105

WILBUR OAKS, 474 EAST WILBUR RD 474-105, THOUSAND OAKS, CA 91360 (Continued)

Owner/Operator City,State,Zip:	THOUSAND OAKS, CA 91360
Owner/Operator Telephone:	805-495-4865
Owner/Operator Telephone Ext:	Not Reported
Owner/Operator Fax:	Not Reported
Owner/Operator Email:	Not Reported

Historic Generators:

Receive Date:	20220503
Handler Name:	WILBUR OAKS
Federal Waste Generator Description:	Not a generator, verified
State District Owner:	Not Reported
Large Quantity Handler of Universal Waste:	No
Recognized Trader Importer:	No
Recognized Trader Exporter:	No
Spent Lead Acid Battery Importer:	No
Spent Lead Acid Battery Exporter:	No
Current Record:	Yes
Non Storage Recycler Activity:	No
Electronic Manifest Broker:	No

List of NAICS Codes and Descriptions:

NAICS Code:	56299
NAICS Description:	ALL OTHER WASTE MANAGEMENT SERVICES

Facility Has Received Notices of Violations:

Violations:	No Violations Found

Evaluation Action Summary:

Evaluations:	No Evaluations Found

E MANIFEST: Other Ascertainable Records

Manifest Tracking Number:	023997484JJK
Last Updated Date:	20220623
Shipped Date:	20220526
Received Date:	20220603
Manifest Status:	Signed
Submission Type:	DataImage5Copy
Origin Type:	Service
Generator EPA ID:	CAC003174258
Generator Name:	WILBUR OAKS
Generator Mail Street Number:	Not Reported
Generator Mail Street 1:	474 EAST WILBUR RD 474-105
Generator Mail Street 2:	Not Reported
Generator Mail City:	THOUSAND OAKS
Generator Mail State:	CA
Generator Mail Zip:	91360

WILBUR OAKS, 474 EAST WILBUR RD 474-105, THOUSAND OAKS, CA 91360 (Continued)

Generator Location Street Number:	Not Reported
Generator Location Street 1:	474 EAST WILBUR RD 474-105
Generator Location Street 2:	Not Reported
Generator Location City:	THOUSAND OAKS
Generator Location Zip:	91360
Generator Location State:	CA
Generator Contact Company Name:	Not Reported
Designated Facility EPA ID:	CAD009007626
Designated Facility Name:	AZUSA LAND RECLAMATION CO INC
Designated Facility Mail Street Number:	Not Reported
Designated Facility Mail Street 1:	Not Reported
Designated Facility Mail Street 2:	1211 W. GLADSTONE STREET
Designated Facility Mail City:	AZUSA
Designated Facility Mail Zip:	91702
Designated Facility Mail State:	CA
Designated Facility Location Street Number:	Not Reported
Designated Facility Location Street 1:	1211 W. GLADSTONE STREET
Designated Facility Location Street 2:	Not Reported
Designated Facility Location City:	AZUSA
Designated Facility Location Zip:	91702
Designated Facility Location State:	CA
Designated Facility Contact Company Name:	Not Reported
Manifest Residue Indicator:	N
Rejection Indicator:	N

State Waste:

Manifest Tracking Number:	023997484JJK
Waste Line Number:	1
State Waste Code Owner:	CA
State Waste Code:	151
State Waste:	Asbestos-containing waste

Transporter:

Manifest Tracking Number:	023997484JJK
Transporter Line Number:	1
Transporter EPA ID:	CAR000280651
Transporter Name:	MEDICAL BIOWASTE SOLUTIONS INC

Waste Line:

Manifest Tracking Number:	023997484JJK
Waste Line Number:	1
U.S. DOT Hazardous Indicator:	Y
U.S. DOT ID Number:	NA2212
U.S. DOT Description:	NA2212, Asbestos, 9, PG III
Non-Hazardous Waste Description:	Not Reported
Number of Containers:	15

WILBUR OAKS, 474 EAST WILBUR RD 474-105, THOUSAND OAKS, CA 91360 (Continued)

Container Type Code:	BA
Container Type Description:	Burlap, cloth, paper, or plastic bags
Waste Quantity:	1
Quantity Unit of Measure Code:	Y
Quantity Unit of Measure Description:	Cubic Yards
Waste Quantity, in Tons:	0.84
Acute Waste Quantity, in Tons:	0
Non-Acute Waste Quantity, in Tons:	0.84
Waste Quantity, in Kilograms:	761.9052
Acute Waste Quantity, in Kilograms:	0
Non-Acute Waste Quantity, in Kilorgrams:	761.9052
Management Method Code:	H132
Management Method Description:	LANDFILL (WITH PRIOR TREATMENT AND/OR STABILIZATION)
Waste Residue Indicator:	N
Quantity Discrepancy Indicator:	N
Waste Type Discrepancy Indicator:	N
Waste Density:	Not Reported
Waste Density Unit of Measure Code:	Not Reported
Waste Density Unit of Measure Description:	Not Reported
Form Code:	Not Reported
Form Code Description:	Not Reported
Source Code:	Not Reported
Source Code Description:	Not Reported
Waste Minimization Code:	Not Reported
Waste Minimization Code Description:	Not Reported
Consent Number:	Not Reported
EPA Waste Indicator:	N

WILBUR OAKS APARTMENTS 474 EAST WILBUR RD #474-202, THOUSAND OAKS, CA, 91360		1027212074
▲ R77	NNE 1/10 - 1/3 (1012 ft. / 0.192 mi.)	Other Ascertainable Records
	Equal Elevation 744 ft. Above Sea Level	

Worksheet:

RCRA Listings: Other Ascertainable Records

Date Form Received by Agency:	20220517
Handler Name:	Wilbur Oaks Apartments
Handler Address:	474 East Wilbur Rd #474-202
Handler City,State,Zip:	THOUSAND OAKS, CA 91360
EPA ID:	CAC003176552
Contact Name:	LYNDA PETERS
Contact Address:	474 EAST WILBUR RD #474-202
Contact City,State,Zip:	THOUSAND OAKS, CA 91360
Contact Telephone:	805-495-4865
Contact Fax:	Not Reported
Contact Email:	LYNDA@OAKSMGMT.COM

WILBUR OAKS APARTMENTS, 474 EAST WILBUR RD #474-202, THOUSAND OAKS, CA 91360 (Continued)

Contact Title:	Not Reported
EPA Region:	09
Land Type:	Not Reported
Federal Waste Generator Description:	Not a generator, verified
Non-Notifier:	Not Reported
Biennial Report Cycle:	Not Reported
Accessibility:	Not Reported
Active Site Indicator:	Not Reported
State District Owner:	Not Reported
State District:	Not Reported
Mailing Address:	474 EAST WILBUR RD #474-202
Mailing City,State,Zip:	THOUSAND OAKS, CA 91360
Owner Name:	Wilbur Oaks Apartments
Owner Type:	Other
Operator Name:	Lynda Peters
Operator Type:	Other
Short-Term Generator Activity:	No
Importer Activity:	No
Mixed Waste Generator:	No
Transporter Activity:	No
Transfer Facility Activity:	No
Recycler Activity with Storage:	No
Small Quantity On-Site Burner Exemption:	No
Smelting Melting and Refining Furnace Exemption:	No
Underground Injection Control:	No
Off-Site Waste Receipt:	No
Universal Waste Indicator:	No
Universal Waste Destination Facility:	No
Federal Universal Waste:	No
Active Site State-Reg Handler:	---
Federal Facility Indicator:	Not Reported
Hazardous Secondary Material Indicator:	N
Sub-Part K Indicator:	Not Reported
2018 GPRA Permit Baseline:	Not on the Baseline
2018 GPRA Renewals Baseline:	Not on the Baseline
202 GPRA Corrective Action Baseline:	No
Subject to Corrective Action Universe:	No
Non-TSDFs Where RCRA CA has Been Imposed Universe:	No
Corrective Action Priority Ranking:	No NCAPS ranking
Environmental Control Indicator:	No
Institutional Control Indicator:	No
Human Exposure Controls Indicator:	N/A
Groundwater Controls Indicator:	N/A
Significant Non-Complier Universe:	No
Unaddressed Significant Non-Complier Universe:	No

WILBUR OAKS APARTMENTS, 474 EAST WILBUR RD #474-202, THOUSAND OAKS, CA 91360 (Continued)

Addressed Significant Non-Complier Universe:	No
Significant Non-Complier With a Compliance Schedule Universe:	No
Financial Assurance Required:	Not Reported
Handler Date of Last Change:	20220518
Recognized Trader-Importer:	No
Recognized Trader-Exporter:	No
Importer of Spent Lead Acid Batteries:	No
Exporter of Spent Lead Acid Batteries:	No
Recycler Activity Without Storage:	No
Manifest Broker:	No
Sub-Part P Indicator:	No

Handler - Owner Operator:

Owner/Operator Indicator:	Owner
Owner/Operator Name:	WILBUR OAKS APARTMENTS
Legal Status:	Other
Date Became Current:	Not Reported
Date Ended Current:	Not Reported
Owner/Operator Address:	474 EAST WILBUR RD #474-202
Owner/Operator City,State,Zip:	THOUSAND OAKS, CA 91360
Owner/Operator Telephone:	805-495-4865
Owner/Operator Telephone Ext:	Not Reported
Owner/Operator Fax:	Not Reported
Owner/Operator Email:	Not Reported

Owner/Operator Indicator:	Operator
Owner/Operator Name:	LYNDA PETERS
Legal Status:	Other
Date Became Current:	Not Reported
Date Ended Current:	Not Reported
Owner/Operator Address:	474 EAST WILBUR RD #474-202
Owner/Operator City,State,Zip:	THOUSAND OAKS, CA 91360
Owner/Operator Telephone:	805-495-4865
Owner/Operator Telephone Ext:	Not Reported
Owner/Operator Fax:	Not Reported
Owner/Operator Email:	Not Reported

Historic Generators:

Receive Date:	20220517
Handler Name:	WILBUR OAKS APARTMENTS
Federal Waste Generator Description:	Not a generator, verified
State District Owner:	Not Reported
Large Quantity Handler of Universal Waste:	No
Recognized Trader Importer:	No
Recognized Trader Exporter:	No
Spent Lead Acid Battery Importer:	No

WILBUR OAKS APARTMENTS, 474 EAST WILBUR RD #474-202, THOUSAND OAKS, CA 91360 (Continued)

Spent Lead Acid Battery Exporter:	No
Current Record:	Yes
Non Storage Recycler Activity:	No
Electronic Manifest Broker:	No

List of NAICS Codes and Descriptions:

NAICS Code:	56299
NAICS Description:	ALL OTHER WASTE MANAGEMENT SERVICES

Facility Has Received Notices of Violations:

Violations:	No Violations Found

Evaluation Action Summary:

Evaluations:	No Evaluations Found

E MANIFEST: Other Ascertainable Records

Manifest Tracking Number:	023997485JJK
Last Updated Date:	20220623
Shipped Date:	20220526
Received Date:	20220603
Manifest Status:	Signed
Submission Type:	DataImage5Copy
Origin Type:	Service
Generator EPA ID:	CAC003176552
Generator Name:	WILBUR OAKS APARTMENTS
Generator Mail Street Number:	Not Reported
Generator Mail Street 1:	474 EAST WILBUR RD #474-202
Generator Mail Street 2:	Not Reported
Generator Mail City:	THOUSAND OAKS
Generator Mail State:	CA
Generator Mail Zip:	91360
Generator Location Street Number:	Not Reported
Generator Location Street 1:	474 EAST WILBUR RD #474-202
Generator Location Street 2:	Not Reported
Generator Location City:	THOUSAND OAKS
Generator Location Zip:	91360
Generator Location State:	CA
Generator Contact Company Name:	Not Reported
Designated Facility EPA ID:	CAD009007626
Designated Facility Name:	AZUSA LAND RECLAMATION CO INC
Designated Facility Mail Street Number:	Not Reported
Designated Facility Mail Street 1:	Not Reported
Designated Facility Mail Street 2:	1211 W. GLADSTONE STREET
Designated Facility Mail City:	AZUSA
Designated Facility Mail Zip:	91702
Designated Facility Mail State:	CA

WILBUR OAKS APARTMENTS, 474 EAST WILBUR RD #474-202, THOUSAND OAKS, CA 91360 (Continued)

Designated Facility Location Street Number:	Not Reported
Designated Facility Location Street 1:	1211 W. GLADSTONE STREET
Designated Facility Location Street 2:	Not Reported
Designated Facility Location City:	AZUSA
Designated Facility Location Zip:	91702
Designated Facility Location State:	CA
Designated Facility Contact Company Name:	Not Reported
Manifest Residue Indicator:	N
Rejection Indicator:	N

State Waste:

Manifest Tracking Number:	023997485JJK
Waste Line Number:	1
State Waste Code Owner:	CA
State Waste Code:	151
State Waste:	Asbestos-containing waste

Transporter:

Manifest Tracking Number:	023997485JJK
Transporter Line Number:	1
Transporter EPA ID:	CAR000280651
Transporter Name:	MEDICAL BIOWASTE SOLUTIONS INC

Waste Line:

Manifest Tracking Number:	023997485JJK
Waste Line Number:	1
U.S. DOT Hazardous Indicator:	Y
U.S. DOT ID Number:	NA2212
U.S. DOT Description:	NA2212, Asbestos, 9, PG III
Non-Hazardous Waste Description:	Not Reported
Number of Containers:	17
Container Type Code:	BA
Container Type Description:	Burlap, cloth, paper, or plastic bags
Waste Quantity:	1
Quantity Unit of Measure Code:	Y
Quantity Unit of Measure Description:	Cubic Yards
Waste Quantity, in Tons:	0.84
Acute Waste Quantity, in Tons:	0
Non-Acute Waste Quantity, in Tons:	0.84
Waste Quantity, in Kilograms:	761.9052
Acute Waste Quantity, in Kilograms:	0
Non-Acute Waste Quantity, in Kilorgrams:	761.9052
Management Method Code:	H132
Management Method Description:	LANDFILL (WITH PRIOR TREATMENT AND/OR STABILIZATION)
Waste Residue Indicator:	N
Quantity Discrepancy Indicator:	N

WILBUR OAKS APARTMENTS, 474 EAST WILBUR RD #474-202, THOUSAND OAKS, CA 91360 (Continued)

Waste Type Discrepancy Indicator:	N
Waste Density:	Not Reported
Waste Density Unit of Measure Code:	Not Reported
Waste Density Unit of Measure Description:	Not Reported
Form Code:	Not Reported
Form Code Description:	Not Reported
Source Code:	Not Reported
Source Code Description:	Not Reported
Waste Minimization Code:	Not Reported
Waste Minimization Code Description:	Not Reported
Consent Number:	Not Reported
EPA Waste Indicator:	N

WILBUR OAKS APARTMENTS 482 E WILBUR RD 482-208, THOUSAND OAKS, CA, 91360		1027079198
▲ R78	NNE 1/10 - 1/3 (1020 ft. / 0.193 mi.)	Other Ascertainable Records
	Equal Elevation 744 ft. Above Sea Level	

Worksheet:

RCRA Listings: Other Ascertainable Records

Date Form Received by Agency:	20211203
Handler Name:	Wilbur Oaks Apartments
Handler Address:	482 E Wilbur Rd 482-208
Handler City,State,Zip:	THOUSAND OAKS, CA 91360
EPA ID:	CAC003151128
Contact Name:	LYNDA PETERS
Contact Address:	482 E WILBUR RD 482-208
Contact City,State,Zip:	THOUSAND OAKS, CA 91360
Contact Telephone:	805-495-4865
Contact Fax:	Not Reported
Contact Email:	LYNDA@OAKSMGMT.COM
Contact Title:	Not Reported
EPA Region:	09
Land Type:	Not Reported
Federal Waste Generator Description:	Not a generator, verified
Non-Notifier:	Not Reported
Biennial Report Cycle:	Not Reported
Accessibility:	Not Reported
Active Site Indicator:	Not Reported
State District Owner:	Not Reported
State District:	Not Reported
Mailing Address:	482 E WILBUR RD 482-208
Mailing City,State,Zip:	THOUSAND OAKS, CA 91360
Owner Name:	Wilbur Oaks Apartments
Owner Type:	Other
Operator Name:	Lynda Peters

WILBUR OAKS APARTMENTS, 482 E WILBUR RD 482-208, THOUSAND OAKS, CA 91360 (Continued)

Operator Type:	Other
Short-Term Generator Activity:	No
Importer Activity:	No
Mixed Waste Generator:	No
Transporter Activity:	No
Transfer Facility Activity:	No
Recycler Activity with Storage:	No
Small Quantity On-Site Burner Exemption:	No
Smelting Melting and Refining Furnace Exemption:	No
Underground Injection Control:	No
Off-Site Waste Receipt:	No
Universal Waste Indicator:	No
Universal Waste Destination Facility:	No
Federal Universal Waste:	No
Active Site State-Reg Handler:	---
Federal Facility Indicator:	Not Reported
Hazardous Secondary Material Indicator:	N
Sub-Part K Indicator:	Not Reported
2018 GPRA Permit Baseline:	Not on the Baseline
2018 GPRA Renewals Baseline:	Not on the Baseline
202 GPRA Corrective Action Baseline:	No
Subject to Corrective Action Universe:	No
Non-TSDFs Where RCRA CA has Been Imposed Universe:	No
Corrective Action Priority Ranking:	No NCAPS ranking
Environmental Control Indicator:	No
Institutional Control Indicator:	No
Human Exposure Controls Indicator:	N/A
Groundwater Controls Indicator:	N/A
Significant Non-Complier Universe:	No
Unaddressed Significant Non-Complier Universe:	No
Addressed Significant Non-Complier Universe:	No
Significant Non-Complier With a Compliance Schedule Universe:	No
Financial Assurance Required:	Not Reported
Handler Date of Last Change:	20211203
Recognized Trader-Importer:	No
Recognized Trader-Exporter:	No
Importer of Spent Lead Acid Batteries:	No
Exporter of Spent Lead Acid Batteries:	No
Recycler Activity Without Storage:	No
Manifest Broker:	No
Sub-Part P Indicator:	No

Handler - Owner Operator:

WILBUR OAKS APARTMENTS, 482 E WILBUR RD 482-208, THOUSAND OAKS, CA 91360 (Continued)

Owner/Operator Indicator:	Operator
Owner/Operator Name:	LYNDA PETERS
Legal Status:	Other
Date Became Current:	Not Reported
Date Ended Current:	Not Reported
Owner/Operator Address:	482 E WILBUR RD 482-208
Owner/Operator City,State,Zip:	THOUSAND OAKS, CA 91360
Owner/Operator Telephone:	805-495-4865
Owner/Operator Telephone Ext:	Not Reported
Owner/Operator Fax:	Not Reported
Owner/Operator Email:	Not Reported

Owner/Operator Indicator:	Owner
Owner/Operator Name:	WILBUR OAKS APARTMENTS
Legal Status:	Other
Date Became Current:	Not Reported
Date Ended Current:	Not Reported
Owner/Operator Address:	482 E WILBUR RD 482-208
Owner/Operator City,State,Zip:	THOUSAND OAKS, CA 91360
Owner/Operator Telephone:	805-495-4865
Owner/Operator Telephone Ext:	Not Reported
Owner/Operator Fax:	Not Reported
Owner/Operator Email:	Not Reported

Historic Generators:

Receive Date:	20211203
Handler Name:	WILBUR OAKS APARTMENTS
Federal Waste Generator Description:	Not a generator, verified
State District Owner:	Not Reported
Large Quantity Handler of Universal Waste:	No
Recognized Trader Importer:	No
Recognized Trader Exporter:	No
Spent Lead Acid Battery Importer:	No
Spent Lead Acid Battery Exporter:	No
Current Record:	Yes
Non Storage Recycler Activity:	No
Electronic Manifest Broker:	No

List of NAICS Codes and Descriptions:

NAICS Code:	56299
NAICS Description:	ALL OTHER WASTE MANAGEMENT SERVICES

Facility Has Received Notices of Violations:

Violations:	No Violations Found

Evaluation Action Summary:

Evaluations:	No Evaluations Found

WILBUR OAKS APARTMENTS, 482 E WILBUR RD 482-208, THOUSAND OAKS, CA 91360 (Continued)

E MANIFEST: Other Ascertainable Records

Manifest Tracking Number:	023498494JJK
Last Updated Date:	20220131
Shipped Date:	20220104
Received Date:	20220112
Manifest Status:	Signed
Submission Type:	DataImage5Copy
Origin Type:	Service
Generator EPA ID:	CAC003151128
Generator Name:	WILBUR OAKS APARTMENTS
Generator Mail Street Number:	Not Reported
Generator Mail Street 1:	482 E WILBUR RD 482-208
Generator Mail Street 2:	Not Reported
Generator Mail City:	THOUSAND OAKS
Generator Mail State:	CA
Generator Mail Zip:	91360
Generator Location Street Number:	Not Reported
Generator Location Street 1:	482 E WILBUR RD 482-208
Generator Location Street 2:	Not Reported
Generator Location City:	THOUSAND OAKS
Generator Location Zip:	91360
Generator Location State:	CA
Generator Contact Company Name:	Not Reported
Designated Facility EPA ID:	CAD009007626
Designated Facility Name:	AZUSA LAND RECLAMATION CO INC
Designated Facility Mail Street Number:	Not Reported
Designated Facility Mail Street 1:	Not Reported
Designated Facility Mail Street 2:	1211 W. GLADSTONE STREET
Designated Facility Mail City:	AZUSA
Designated Facility Mail Zip:	91702
Designated Facility Mail State:	CA
Designated Facility Location Street Number:	Not Reported
Designated Facility Location Street 1:	1211 W. GLADSTONE STREET
Designated Facility Location Street 2:	Not Reported
Designated Facility Location City:	AZUSA
Designated Facility Location Zip:	91702
Designated Facility Location State:	CA
Designated Facility Contact Company Name:	Not Reported
Manifest Residue Indicator:	N
Rejection Indicator:	N

State Waste:

Manifest Tracking Number:	023498494JJK
Waste Line Number:	1
State Waste Code Owner:	CA
State Waste Code:	151

WILBUR OAKS APARTMENTS, 482 E WILBUR RD 482-208, THOUSAND OAKS, CA 91360 (Continued)

State Waste:	Asbestos-containing waste

Transporter:

Manifest Tracking Number:	023498494JJK
Transporter Line Number:	1
Transporter EPA ID:	CAR000280651
Transporter Name:	MEDICAL BIOWASTE SOLUTIONS INC

Waste Line:

Manifest Tracking Number:	023498494JJK
Waste Line Number:	1
U.S. DOT Hazardous Indicator:	Y
U.S. DOT ID Number:	NA2212
U.S. DOT Description:	NA2212, Asbestos, 9, PG III
Non-Hazardous Waste Description:	Not Reported
Number of Containers:	11
Container Type Code:	BA
Container Type Description:	Burlap, cloth, paper, or plastic bags
Waste Quantity:	1
Quantity Unit of Measure Code:	Y
Quantity Unit of Measure Description:	Cubic Yards
Waste Quantity, in Tons:	0.84
Acute Waste Quantity, in Tons:	0
Non-Acute Waste Quantity, in Tons:	0.84
Waste Quantity, in Kilograms:	761.9052
Acute Waste Quantity, in Kilograms:	0
Non-Acute Waste Quantity, in Kilorgrams:	761.9052
Management Method Code:	H132
Management Method Description:	LANDFILL (WITH PRIOR TREATMENT AND/OR STABILIZATION)
Waste Residue Indicator:	N
Quantity Discrepancy Indicator:	N
Waste Type Discrepancy Indicator:	N
Waste Density:	Not Reported
Waste Density Unit of Measure Code:	Not Reported
Waste Density Unit of Measure Description:	Not Reported
Form Code:	Not Reported
Form Code Description:	Not Reported
Source Code:	Not Reported
Source Code Description:	Not Reported
Waste Minimization Code:	Not Reported
Waste Minimization Code Description:	Not Reported
Consent Number:	Not Reported
EPA Waste Indicator:	N

WILBUR OAKS APARTMENTS
482 EAST WILBUR RD 482-204, THOUSAND OAKS, CA, 91360 **1027089634**

MAP FINDINGS

▲ R79	NNE 1/10 - 1/3	(1020 ft. / 0.193 mi.)	Other Ascertainable Records
	Equal Elevation	744 ft. Above Sea Level	

Worksheet:

RCRA Listings: Other Ascertainable Records

Date Form Received by Agency:	20220216
Handler Name:	Wilbur Oaks Apartments
Handler Address:	482 East Wilbur Rd 482-204
Handler City,State,Zip:	THOUSAND OAKS, CA 91360
EPA ID:	CAC003162111
Contact Name:	LYNDA PETERS
Contact Address:	482 EAST WILBUR RD 482-204
Contact City,State,Zip:	THOUSAND OAKS, CA 91360
Contact Telephone:	805-495-4865
Contact Fax:	Not Reported
Contact Email:	LYNDA@OAKSMGMT.COM
Contact Title:	Not Reported
EPA Region:	09
Land Type:	Not Reported
Federal Waste Generator Description:	Not a generator, verified
Non-Notifier:	Not Reported
Biennial Report Cycle:	Not Reported
Accessibility:	Not Reported
Active Site Indicator:	Not Reported
State District Owner:	Not Reported
State District:	Not Reported
Mailing Address:	482 EAST WILBUR RD 482-204
Mailing City,State,Zip:	THOUSAND OAKS, CA 91360
Owner Name:	Drymaster And Jennifer Hall
Owner Type:	Other
Operator Name:	Lynda Peters
Operator Type:	Other
Short-Term Generator Activity:	No
Importer Activity:	No
Mixed Waste Generator:	No
Transporter Activity:	No
Transfer Facility Activity:	No
Recycler Activity with Storage:	No
Small Quantity On-Site Burner Exemption:	No
Smelting Melting and Refining Furnace Exemption:	No
Underground Injection Control:	No
Off-Site Waste Receipt:	No
Universal Waste Indicator:	No
Universal Waste Destination Facility:	No
Federal Universal Waste:	No
Active Site State-Reg Handler:	---
Federal Facility Indicator:	Not Reported

WILBUR OAKS APARTMENTS, 482 EAST WILBUR RD 482-204, THOUSAND OAKS, CA 91360 (Continued)

Hazardous Secondary Material Indicator:	N
Sub-Part K Indicator:	Not Reported
2018 GPRA Permit Baseline:	Not on the Baseline
2018 GPRA Renewals Baseline:	Not on the Baseline
202 GPRA Corrective Action Baseline:	No
Subject to Corrective Action Universe:	No
Non-TSDFs Where RCRA CA has Been Imposed Universe:	No
Corrective Action Priority Ranking:	No NCAPS ranking
Environmental Control Indicator:	No
Institutional Control Indicator:	No
Human Exposure Controls Indicator:	N/A
Groundwater Controls Indicator:	N/A
Significant Non-Complier Universe:	No
Unaddressed Significant Non-Complier Universe:	No
Addressed Significant Non-Complier Universe:	No
Significant Non-Complier With a Compliance Schedule Universe:	No
Financial Assurance Required:	Not Reported
Handler Date of Last Change:	20220216
Recognized Trader-Importer:	No
Recognized Trader-Exporter:	No
Importer of Spent Lead Acid Batteries:	No
Exporter of Spent Lead Acid Batteries:	No
Recycler Activity Without Storage:	No
Manifest Broker:	No
Sub-Part P Indicator:	No

Handler - Owner Operator:

Owner/Operator Indicator:	Owner
Owner/Operator Name:	DRYMASTER AND JENNIFER HALL
Legal Status:	Other
Date Became Current:	Not Reported
Date Ended Current:	Not Reported
Owner/Operator Address:	482 EAST WILBUR RD 482-204
Owner/Operator City,State,Zip:	THOUSAND OAKS, CA 91360
Owner/Operator Telephone:	805-495-4865
Owner/Operator Telephone Ext:	Not Reported
Owner/Operator Fax:	Not Reported
Owner/Operator Email:	Not Reported

Owner/Operator Indicator:	Operator
Owner/Operator Name:	LYNDA PETERS
Legal Status:	Other
Date Became Current:	Not Reported
Date Ended Current:	Not Reported
Owner/Operator Address:	482 EAST WILBUR RD 482-204

WILBUR OAKS APARTMENTS, 482 EAST WILBUR RD 482-204, THOUSAND OAKS, CA 91360 (Continued)

Owner/Operator City,State,Zip:	THOUSAND OAKS, CA 91360
Owner/Operator Telephone:	805-495-4865
Owner/Operator Telephone Ext:	Not Reported
Owner/Operator Fax:	Not Reported
Owner/Operator Email:	Not Reported

Historic Generators:

Receive Date:	20220216
Handler Name:	WILBUR OAKS APARTMENTS
Federal Waste Generator Description:	Not a generator, verified
State District Owner:	Not Reported
Large Quantity Handler of Universal Waste:	No
Recognized Trader Importer:	No
Recognized Trader Exporter:	No
Spent Lead Acid Battery Importer:	No
Spent Lead Acid Battery Exporter:	No
Current Record:	Yes
Non Storage Recycler Activity:	No
Electronic Manifest Broker:	No

List of NAICS Codes and Descriptions:

NAICS Code:	56299
NAICS Description:	ALL OTHER WASTE MANAGEMENT SERVICES

Facility Has Received Notices of Violations:

Violations:	No Violations Found

Evaluation Action Summary:

Evaluations:	No Evaluations Found

E MANIFEST: Other Ascertainable Records

Manifest Tracking Number:	023997113JJK
Last Updated Date:	20220325
Shipped Date:	20220221
Received Date:	20220228
Manifest Status:	Signed
Submission Type:	DataImage5Copy
Origin Type:	Service
Generator EPA ID:	CAC003162111
Generator Name:	WILBUR OAKS APARTMENTS
Generator Mail Street Number:	Not Reported
Generator Mail Street 1:	482 EAST WILBUR RD 482-204
Generator Mail Street 2:	Not Reported
Generator Mail City:	THOUSAND OAKS
Generator Mail State:	CA
Generator Mail Zip:	91360

WILBUR OAKS APARTMENTS, 482 EAST WILBUR RD 482-204, THOUSAND OAKS, CA 91360 (Continued)

Generator Location Street Number:	Not Reported
Generator Location Street 1:	482 EAST WILBUR RD 482-204
Generator Location Street 2:	Not Reported
Generator Location City:	THOUSAND OAKS
Generator Location Zip:	91360
Generator Location State:	CA
Generator Contact Company Name:	Not Reported
Designated Facility EPA ID:	CAD009007626
Designated Facility Name:	AZUSA LAND RECLAMATION CO INC
Designated Facility Mail Street Number:	Not Reported
Designated Facility Mail Street 1:	Not Reported
Designated Facility Mail Street 2:	1211 W. GLADSTONE STREET
Designated Facility Mail City:	AZUSA
Designated Facility Mail Zip:	91702
Designated Facility Mail State:	CA
Designated Facility Location Street Number:	Not Reported
Designated Facility Location Street 1:	1211 W. GLADSTONE STREET
Designated Facility Location Street 2:	Not Reported
Designated Facility Location City:	AZUSA
Designated Facility Location Zip:	91702
Designated Facility Location State:	CA
Designated Facility Contact Company Name:	Not Reported
Manifest Residue Indicator:	N
Rejection Indicator:	N

State Waste:

Manifest Tracking Number:	023997113JJK
Waste Line Number:	1
State Waste Code Owner:	CA
State Waste Code:	151
State Waste:	Asbestos-containing waste

Transporter:

Manifest Tracking Number:	023997113JJK
Transporter Line Number:	1
Transporter EPA ID:	CAR000280651
Transporter Name:	MEDICAL BIOWASTE SOLUTIONS INC

Waste Line:

Manifest Tracking Number:	023997113JJK
Waste Line Number:	1
U.S. DOT Hazardous Indicator:	Y
U.S. DOT ID Number:	NA2212
U.S. DOT Description:	NA2212, Asbestos, 9, PG III
Non-Hazardous Waste Description:	Not Reported
Number of Containers:	17

WILBUR OAKS APARTMENTS, 482 EAST WILBUR RD 482-204, THOUSAND OAKS, CA 91360 (Continued)

Container Type Code:	BA
Container Type Description:	Burlap, cloth, paper, or plastic bags
Waste Quantity:	2
Quantity Unit of Measure Code:	Y
Quantity Unit of Measure Description:	Cubic Yards
Waste Quantity, in Tons:	1.68
Acute Waste Quantity, in Tons:	0
Non-Acute Waste Quantity, in Tons:	1.68
Waste Quantity, in Kilograms:	1523.8104
Acute Waste Quantity, in Kilograms:	0
Non-Acute Waste Quantity, in Kilorgrams:	1523.8104
Management Method Code:	H132
Management Method Description:	LANDFILL (WITH PRIOR TREATMENT AND/OR STABILIZATION)
Waste Residue Indicator:	N
Quantity Discrepancy Indicator:	N
Waste Type Discrepancy Indicator:	N
Waste Density:	Not Reported
Waste Density Unit of Measure Code:	Not Reported
Waste Density Unit of Measure Description:	Not Reported
Form Code:	Not Reported
Form Code Description:	Not Reported
Source Code:	Not Reported
Source Code Description:	Not Reported
Waste Minimization Code:	Not Reported
Waste Minimization Code Description:	Not Reported
Consent Number:	Not Reported
EPA Waste Indicator:	N

WILBUR OAKS APARTMENTS 482 E WILBUR RD 482-201, THOUSAND OAKS, CA, 91360		1027199710
▲ R80	NNE 1/10 - 1/3 (1020 ft. / 0.193 mi.)	Other Ascertainable Records
	Equal Elevation 744 ft. Above Sea Level	

Worksheet:

RCRA Listings: Other Ascertainable Records

Date Form Received by Agency:	20220223
Handler Name:	Wilbur Oaks Apartments
Handler Address:	482 E Wilbur Rd 482-201
Handler City,State,Zip:	THOUSAND OAKS, CA 91360
EPA ID:	CAC003163386
Contact Name:	LYNDA PETERS
Contact Address:	482 E WILBUR RD 482-201
Contact City,State,Zip:	THOUSAND OAKS, CA 91360
Contact Telephone:	805-495-4865
Contact Fax:	Not Reported
Contact Email:	LYNDA@OAKSMGMT.COM

WILBUR OAKS APARTMENTS, 482 E WILBUR RD 482-201, THOUSAND OAKS, CA 91360 (Continued)

Contact Title:	Not Reported
EPA Region:	09
Land Type:	Not Reported
Federal Waste Generator Description:	Not a generator, verified
Non-Notifier:	Not Reported
Biennial Report Cycle:	Not Reported
Accessibility:	Not Reported
Active Site Indicator:	Not Reported
State District Owner:	Not Reported
State District:	Not Reported
Mailing Address:	482 E WILBUR RD 482-201
Mailing City,State,Zip:	THOUSAND OAKS, CA 91360
Owner Name:	Wilbur Oaks Apartments
Owner Type:	Other
Operator Name:	Lynda Peters
Operator Type:	Other
Short-Term Generator Activity:	No
Importer Activity:	No
Mixed Waste Generator:	No
Transporter Activity:	No
Transfer Facility Activity:	No
Recycler Activity with Storage:	No
Small Quantity On-Site Burner Exemption:	No
Smelting Melting and Refining Furnace Exemption:	No
Underground Injection Control:	No
Off-Site Waste Receipt:	No
Universal Waste Indicator:	No
Universal Waste Destination Facility:	No
Federal Universal Waste:	No
Active Site State-Reg Handler:	---
Federal Facility Indicator:	Not Reported
Hazardous Secondary Material Indicator:	N
Sub-Part K Indicator:	Not Reported
2018 GPRA Permit Baseline:	Not on the Baseline
2018 GPRA Renewals Baseline:	Not on the Baseline
202 GPRA Corrective Action Baseline:	No
Subject to Corrective Action Universe:	No
Non-TSDFs Where RCRA CA has Been Imposed Universe:	No
Corrective Action Priority Ranking:	No NCAPS ranking
Environmental Control Indicator:	No
Institutional Control Indicator:	No
Human Exposure Controls Indicator:	N/A
Groundwater Controls Indicator:	N/A
Significant Non-Complier Universe:	No
Unaddressed Significant Non-Complier Universe:	No

WILBUR OAKS APARTMENTS, 482 E WILBUR RD 482-201, THOUSAND OAKS, CA 91360 (Continued)

Addressed Significant Non-Complier Universe:	No
Significant Non-Complier With a Compliance Schedule Universe:	No
Financial Assurance Required:	Not Reported
Handler Date of Last Change:	20220228
Recognized Trader-Importer:	No
Recognized Trader-Exporter:	No
Importer of Spent Lead Acid Batteries:	No
Exporter of Spent Lead Acid Batteries:	No
Recycler Activity Without Storage:	No
Manifest Broker:	No
Sub-Part P Indicator:	No

Handler - Owner Operator:

Owner/Operator Indicator:	Owner
Owner/Operator Name:	WILBUR OAKS APARTMENTS
Legal Status:	Other
Date Became Current:	Not Reported
Date Ended Current:	Not Reported
Owner/Operator Address:	482 E WILBUR RD 482-201
Owner/Operator City,State,Zip:	THOUSAND OAKS, CA 91360
Owner/Operator Telephone:	805-495-4865
Owner/Operator Telephone Ext:	Not Reported
Owner/Operator Fax:	Not Reported
Owner/Operator Email:	Not Reported

Owner/Operator Indicator:	Operator
Owner/Operator Name:	LYNDA PETERS
Legal Status:	Other
Date Became Current:	Not Reported
Date Ended Current:	Not Reported
Owner/Operator Address:	482 E WILBUR RD 482-201
Owner/Operator City,State,Zip:	THOUSAND OAKS, CA 91360
Owner/Operator Telephone:	805-495-4865
Owner/Operator Telephone Ext:	Not Reported
Owner/Operator Fax:	Not Reported
Owner/Operator Email:	Not Reported

Historic Generators:

Receive Date:	20220223
Handler Name:	WILBUR OAKS APARTMENTS
Federal Waste Generator Description:	Not a generator, verified
State District Owner:	Not Reported
Large Quantity Handler of Universal Waste:	No
Recognized Trader Importer:	No
Recognized Trader Exporter:	No
Spent Lead Acid Battery Importer:	No

WILBUR OAKS APARTMENTS, 482 E WILBUR RD 482-201, THOUSAND OAKS, CA 91360 (Continued)

Spent Lead Acid Battery Exporter:	No
Current Record:	Yes
Non Storage Recycler Activity:	No
Electronic Manifest Broker:	No

List of NAICS Codes and Descriptions:

NAICS Code:	56299
NAICS Description:	ALL OTHER WASTE MANAGEMENT SERVICES

Facility Has Received Notices of Violations:

Violations:	No Violations Found

Evaluation Action Summary:

Evaluations:	No Evaluations Found

E MANIFEST: Other Ascertainable Records

Manifest Tracking Number:	023705738JJK
Last Updated Date:	20220325
Shipped Date:	20220308
Received Date:	20220314
Manifest Status:	Signed
Submission Type:	DataImage5Copy
Origin Type:	Service
Generator EPA ID:	CAC003163386
Generator Name:	WILBUR OAKS APARTMENTS
Generator Mail Street Number:	Not Reported
Generator Mail Street 1:	482 E WILBUR RD 482-201
Generator Mail Street 2:	Not Reported
Generator Mail City:	THOUSAND OAKS
Generator Mail State:	CA
Generator Mail Zip:	91360
Generator Location Street Number:	Not Reported
Generator Location Street 1:	482 E WILBUR RD 482-201
Generator Location Street 2:	Not Reported
Generator Location City:	THOUSAND OAKS
Generator Location Zip:	91360
Generator Location State:	CA
Generator Contact Company Name:	Not Reported
Designated Facility EPA ID:	CAD009007626
Designated Facility Name:	AZUSA LAND RECLAMATION CO INC
Designated Facility Mail Street Number:	Not Reported
Designated Facility Mail Street 1:	Not Reported
Designated Facility Mail Street 2:	1211 W. GLADSTONE STREET
Designated Facility Mail City:	AZUSA
Designated Facility Mail Zip:	91702
Designated Facility Mail State:	CA

WILBUR OAKS APARTMENTS, 482 E WILBUR RD 482-201, THOUSAND OAKS, CA 91360 (Continued)

Designated Facility Location Street Number:	Not Reported
Designated Facility Location Street 1:	1211 W. GLADSTONE STREET
Designated Facility Location Street 2:	Not Reported
Designated Facility Location City:	AZUSA
Designated Facility Location Zip:	91702
Designated Facility Location State:	CA
Designated Facility Contact Company Name:	Not Reported
Manifest Residue Indicator:	N
Rejection Indicator:	N

State Waste:

Manifest Tracking Number:	023705738JJK
Waste Line Number:	1
State Waste Code Owner:	CA
State Waste Code:	151
State Waste:	Asbestos-containing waste

Transporter:

Manifest Tracking Number:	023705738JJK
Transporter Line Number:	1
Transporter EPA ID:	CAR000152058
Transporter Name:	EARTHWISE SERVICES LLC

Waste Line:

Manifest Tracking Number:	023705738JJK
Waste Line Number:	1
U.S. DOT Hazardous Indicator:	Y
U.S. DOT ID Number:	NA2212
U.S. DOT Description:	NA2212, Asbestos, 9, PG III, RQ (ASBESTOS)
Non-Hazardous Waste Description:	Not Reported
Number of Containers:	19
Container Type Code:	BA
Container Type Description:	Burlap, cloth, paper, or plastic bags
Waste Quantity:	3
Quantity Unit of Measure Code:	Y
Quantity Unit of Measure Description:	Cubic Yards
Waste Quantity, in Tons:	2.52
Acute Waste Quantity, in Tons:	0
Non-Acute Waste Quantity, in Tons:	2.52
Waste Quantity, in Kilograms:	2285.7156
Acute Waste Quantity, in Kilograms:	0
Non-Acute Waste Quantity, in Kilorgrams:	2285.7156
Management Method Code:	H132
Management Method Description:	LANDFILL (WITH PRIOR TREATMENT AND/OR STABILIZATION)
Waste Residue Indicator:	N
Quantity Discrepancy Indicator:	N

WILBUR OAKS APARTMENTS, 482 E WILBUR RD 482-201, THOUSAND OAKS, CA 91360 (Continued)

Waste Type Discrepancy Indicator:	N
Waste Density:	Not Reported
Waste Density Unit of Measure Code:	Not Reported
Waste Density Unit of Measure Description:	Not Reported
Form Code:	Not Reported
Form Code Description:	Not Reported
Source Code:	Not Reported
Source Code Description:	Not Reported
Waste Minimization Code:	Not Reported
Waste Minimization Code Description:	Not Reported
Consent Number:	Not Reported
EPA Waste Indicator:	N

ANGEL CORDERO 546 BENSON WAY, THOUSAND OAKS, CA, 91360		1027455479
▲ 81	ENE 1/10 - 1/3 (1045 ft. / 0.198 mi.)	Other Ascertainable Records
	46 ft. Higher Elevation 790 ft. Above Sea Level	

Worksheet:

RCRA Listings: Other Ascertainable Records

Date Form Received by Agency:	20220907
Handler Name:	Angel Cordero
Handler Address:	546 Benson Way
Handler City,State,Zip:	THOUSAND OAKS, CA 91360
EPA ID:	CAC003193648
Contact Name:	ANGEL CORDERO
Contact Address:	546 BENSON WAY
Contact City,State,Zip:	THOUSAND OAKS, CA 91360
Contact Telephone:	347-513-6031
Contact Fax:	Not Reported
Contact Email:	CIRIA.TEECOR@YAHOO.COM
Contact Title:	Not Reported
EPA Region:	09
Land Type:	Not Reported
Federal Waste Generator Description:	Not a generator, verified
Non-Notifier:	Not Reported
Biennial Report Cycle:	Not Reported
Accessibility:	Not Reported
Active Site Indicator:	Not Reported
State District Owner:	Not Reported
State District:	Not Reported
Mailing Address:	546 BENSON WAY
Mailing City,State,Zip:	THOUSAND OAKS, CA 91360
Owner Name:	Angel Cordero
Owner Type:	Other
Operator Name:	Angel Cordero

ANGEL CORDERO, 546 BENSON WAY, THOUSAND OAKS, CA 91360 (Continued)

Operator Type:	Other
Short-Term Generator Activity:	No
Importer Activity:	No
Mixed Waste Generator:	No
Transporter Activity:	No
Transfer Facility Activity:	No
Recycler Activity with Storage:	No
Small Quantity On-Site Burner Exemption:	No
Smelting Melting and Refining Furnace Exemption:	No
Underground Injection Control:	No
Off-Site Waste Receipt:	No
Universal Waste Indicator:	No
Universal Waste Destination Facility:	No
Federal Universal Waste:	No
Active Site State-Reg Handler:	---
Federal Facility Indicator:	Not Reported
Hazardous Secondary Material Indicator:	N
Sub-Part K Indicator:	Not Reported
2018 GPRA Permit Baseline:	Not on the Baseline
2018 GPRA Renewals Baseline:	Not on the Baseline
202 GPRA Corrective Action Baseline:	No
Subject to Corrective Action Universe:	No
Non-TSDFs Where RCRA CA has Been Imposed Universe:	No
Corrective Action Priority Ranking:	No NCAPS ranking
Environmental Control Indicator:	No
Institutional Control Indicator:	No
Human Exposure Controls Indicator:	N/A
Groundwater Controls Indicator:	N/A
Significant Non-Complier Universe:	No
Unaddressed Significant Non-Complier Universe:	No
Addressed Significant Non-Complier Universe:	No
Significant Non-Complier With a Compliance Schedule Universe:	No
Financial Assurance Required:	Not Reported
Handler Date of Last Change:	20220907
Recognized Trader-Importer:	No
Recognized Trader-Exporter:	No
Importer of Spent Lead Acid Batteries:	No
Exporter of Spent Lead Acid Batteries:	No
Recycler Activity Without Storage:	No
Manifest Broker:	No
Sub-Part P Indicator:	No

Handler - Owner Operator:

ANGEL CORDERO, 546 BENSON WAY, THOUSAND OAKS, CA 91360 (Continued)

Owner/Operator Indicator:	Owner
Owner/Operator Name:	ANGEL CORDERO
Legal Status:	Other
Date Became Current:	Not Reported
Date Ended Current:	Not Reported
Owner/Operator Address:	546 BENSON WAY
Owner/Operator City,State,Zip:	THOUSAND OAKS, CA 91360
Owner/Operator Telephone:	347-513-6031
Owner/Operator Telephone Ext:	Not Reported
Owner/Operator Fax:	Not Reported
Owner/Operator Email:	Not Reported

Owner/Operator Indicator:	Operator
Owner/Operator Name:	ANGEL CORDERO
Legal Status:	Other
Date Became Current:	Not Reported
Date Ended Current:	Not Reported
Owner/Operator Address:	546 BENSON WAY
Owner/Operator City,State,Zip:	THOUSAND OAKS, CA 91360
Owner/Operator Telephone:	347-513-6031
Owner/Operator Telephone Ext:	Not Reported
Owner/Operator Fax:	Not Reported
Owner/Operator Email:	Not Reported

Historic Generators:

Receive Date:	20220907
Handler Name:	ANGEL CORDERO
Federal Waste Generator Description:	Not a generator, verified
State District Owner:	Not Reported
Large Quantity Handler of Universal Waste:	No
Recognized Trader Importer:	No
Recognized Trader Exporter:	No
Spent Lead Acid Battery Importer:	No
Spent Lead Acid Battery Exporter:	No
Current Record:	Yes
Non Storage Recycler Activity:	No
Electronic Manifest Broker:	No

List of NAICS Codes and Descriptions:

NAICS Code:	56299
NAICS Description:	ALL OTHER WASTE MANAGEMENT SERVICES

Facility Has Received Notices of Violations:

Violations:	No Violations Found

Evaluation Action Summary:

Evaluations:	No Evaluations Found

ANGEL CORDERO, 546 BENSON WAY, THOUSAND OAKS, CA 91360 (Continued)

E MANIFEST: Other Ascertainable Records

Manifest Tracking Number:	014685261FLE
Last Updated Date:	20220926
Shipped Date:	20220908
Received Date:	20220920
Manifest Status:	Signed
Submission Type:	DataImage5Copy
Origin Type:	Web
Generator EPA ID:	CAC003193648
Generator Name:	ANGEL CORDERO
Generator Mail Street Number:	Not Reported
Generator Mail Street 1:	546 BENSON WAY
Generator Mail Street 2:	Not Reported
Generator Mail City:	THOUSAND OAKS
Generator Mail State:	CA
Generator Mail Zip:	91360
Generator Location Street Number:	Not Reported
Generator Location Street 1:	546 BENSON WAY
Generator Location Street 2:	Not Reported
Generator Location City:	THOUSAND OAKS
Generator Location Zip:	91360
Generator Location State:	CA
Generator Contact Company Name:	Not Reported
Designated Facility EPA ID:	AZR000520882
Designated Facility Name:	LA PAZ COUNTY LANDFILL
Designated Facility Mail Street Number:	Not Reported
Designated Facility Mail Street 1:	Not Reported
Designated Facility Mail Street 2:	26999 HIGHWAY 95
Designated Facility Mail City:	PARKER
Designated Facility Mail Zip:	85344
Designated Facility Mail State:	AZ
Designated Facility Location Street Number:	Not Reported
Designated Facility Location Street 1:	26999 HIGHWAY 95
Designated Facility Location Street 2:	Not Reported
Designated Facility Location City:	PARKER
Designated Facility Location Zip:	85344
Designated Facility Location State:	AZ
Designated Facility Contact Company Name:	Not Reported
Manifest Residue Indicator:	N
Rejection Indicator:	N

State Waste:

Manifest Tracking Number:	014685261FLE
Waste Line Number:	1
State Waste Code Owner:	CA
State Waste Code:	151

ANGEL CORDERO, 546 BENSON WAY, THOUSAND OAKS, CA 91360 (Continued)

State Waste: Asbestos-containing waste

Transporter:

Manifest Tracking Number: 014685261FLE
Transporter Line Number: 1
Transporter EPA ID: CAL000209864
Transporter Name: KEY ENVIRONMENTAL SERVICES

Manifest Tracking Number: 014685261FLE
Transporter Line Number: 2
Transporter EPA ID: CAR000049064
Transporter Name: E C T I

Manifest Tracking Number: 014685261FLE
Transporter Line Number: 3
Transporter EPA ID: CAR000173518
Transporter Name: ARMANDO RODRIGUEZ DBA A RODRIGUEZ TRANSP

Waste Line:

Manifest Tracking Number: 014685261FLE
Waste Line Number: 1
U.S. DOT Hazardous Indicator: Y
U.S. DOT ID Number: NA2212
U.S. DOT Description: R.Q. NA 2212, ASBESTOS, 9, PGIII
Non-Hazardous Waste Description: Not Reported
Number of Containers: 10
Container Type Code: BA
Container Type Description: Burlap, cloth, paper, or plastic bags
Waste Quantity: 1
Quantity Unit of Measure Code: Y
Quantity Unit of Measure Description: Cubic Yards
Waste Quantity, in Tons: 0.84
Acute Waste Quantity, in Tons: 0
Non-Acute Waste Quantity, in Tons: 0.84
Waste Quantity, in Kilograms: 761.9052
Acute Waste Quantity, in Kilograms: 0
Non-Acute Waste Quantity, in Kilorgrams: 761.9052
Management Method Code: H132
Management Method Description: LANDFILL (WITH PRIOR TREATMENT AND/OR STABILIZATION)
Waste Residue Indicator: N
Quantity Discrepancy Indicator: N
Waste Type Discrepancy Indicator: N
Waste Density: Not Reported
Waste Density Unit of Measure Code: Not Reported
Waste Density Unit of Measure Description: Not Reported
Form Code: Not Reported
Form Code Description: Not Reported
Source Code: Not Reported
Source Code Description: Not Reported

ANGEL CORDERO, 546 BENSON WAY, THOUSAND OAKS, CA 91360 (Continued)

Waste Minimization Code:	Not Reported
Waste Minimization Code Description:	Not Reported
Consent Number:	Not Reported
EPA Waste Indicator:	N

WILBUR OAKS APARTMENTS 498 EAST WILBUR RD #498-208, THOUSAND OAKS, CA, 91360			1027446597
▲ R82	NE 1/10 - 1/3	(1105 ft. / 0.209 mi.)	Other Ascertainable Records
	3 ft. Higher Elevation	747 ft. Above Sea Level	

Worksheet:

RCRA Listings: Other Ascertainable Records

Date Form Received by Agency:	20220707
Handler Name:	Wilbur Oaks Apartments
Handler Address:	498 East Wilbur Rd #498-208
Handler City,State,Zip:	THOUSAND OAKS, CA 91360
EPA ID:	CAC003184170
Contact Name:	LYNDA PETERS
Contact Address:	498 EAST WILBUR RD #498-208
Contact City,State,Zip:	THOUSAND OAKS, CA 91360
Contact Telephone:	805-495-4865
Contact Fax:	Not Reported
Contact Email:	LYNDA@OAKSMGMT.COM
Contact Title:	Not Reported
EPA Region:	09
Land Type:	Not Reported
Federal Waste Generator Description:	Not a generator, verified
Non-Notifier:	Not Reported
Biennial Report Cycle:	Not Reported
Accessibility:	Not Reported
Active Site Indicator:	Not Reported
State District Owner:	Not Reported
State District:	Not Reported
Mailing Address:	498 EAST WILBUR RD #498-208
Mailing City,State,Zip:	THOUSAND OAKS, CA 91360
Owner Name:	Wilbur Oaks Apartments
Owner Type:	Other
Operator Name:	Lynda Peters
Operator Type:	Other
Short-Term Generator Activity:	No
Importer Activity:	No
Mixed Waste Generator:	No
Transporter Activity:	No
Transfer Facility Activity:	No
Recycler Activity with Storage:	No
Small Quantity On-Site Burner Exemption:	No

WILBUR OAKS APARTMENTS, 498 EAST WILBUR RD #498-208, THOUSAND OAKS, CA 91360 (Continued)

Smelting Melting and Refining Furnace Exemption:	No
Underground Injection Control:	No
Off-Site Waste Receipt:	No
Universal Waste Indicator:	No
Universal Waste Destination Facility:	No
Federal Universal Waste:	No
Active Site State-Reg Handler:	---
Federal Facility Indicator:	Not Reported
Hazardous Secondary Material Indicator:	N
Sub-Part K Indicator:	Not Reported
2018 GPRA Permit Baseline:	Not on the Baseline
2018 GPRA Renewals Baseline:	Not on the Baseline
202 GPRA Corrective Action Baseline:	No
Subject to Corrective Action Universe:	No
Non-TSDFs Where RCRA CA has Been Imposed Universe:	No
Corrective Action Priority Ranking:	No NCAPS ranking
Environmental Control Indicator:	No
Institutional Control Indicator:	No
Human Exposure Controls Indicator:	N/A
Groundwater Controls Indicator:	N/A
Significant Non-Complier Universe:	No
Unaddressed Significant Non-Complier Universe:	No
Addressed Significant Non-Complier Universe:	No
Significant Non-Complier With a Compliance Schedule Universe:	No
Financial Assurance Required:	Not Reported
Handler Date of Last Change:	20220707
Recognized Trader-Importer:	No
Recognized Trader-Exporter:	No
Importer of Spent Lead Acid Batteries:	No
Exporter of Spent Lead Acid Batteries:	No
Recycler Activity Without Storage:	No
Manifest Broker:	No
Sub-Part P Indicator:	No

Handler - Owner Operator:

Owner/Operator Indicator:	Owner
Owner/Operator Name:	WILBUR OAKS APARTMENTS
Legal Status:	Other
Date Became Current:	Not Reported
Date Ended Current:	Not Reported
Owner/Operator Address:	498 EAST WILBUR RD #498-208
Owner/Operator City,State,Zip:	THOUSAND OAKS, CA 91360
Owner/Operator Telephone:	805-495-4865
Owner/Operator Telephone Ext:	Not Reported

WILBUR OAKS APARTMENTS, 498 EAST WILBUR RD #498-208, THOUSAND OAKS, CA 91360 (Continued)

Owner/Operator Fax:	Not Reported
Owner/Operator Email:	Not Reported
Owner/Operator Indicator:	Operator
Owner/Operator Name:	LYNDA PETERS
Legal Status:	Other
Date Became Current:	Not Reported
Date Ended Current:	Not Reported
Owner/Operator Address:	498 EAST WILBUR RD #498-208
Owner/Operator City,State,Zip:	THOUSAND OAKS, CA 91360
Owner/Operator Telephone:	805-495-4865
Owner/Operator Telephone Ext:	Not Reported
Owner/Operator Fax:	Not Reported
Owner/Operator Email:	Not Reported

Historic Generators:

Receive Date:	20220707
Handler Name:	WILBUR OAKS APARTMENTS
Federal Waste Generator Description:	Not a generator, verified
State District Owner:	Not Reported
Large Quantity Handler of Universal Waste:	No
Recognized Trader Importer:	No
Recognized Trader Exporter:	No
Spent Lead Acid Battery Importer:	No
Spent Lead Acid Battery Exporter:	No
Current Record:	Yes
Non Storage Recycler Activity:	No
Electronic Manifest Broker:	No

List of NAICS Codes and Descriptions:

NAICS Code:	56299
NAICS Description:	ALL OTHER WASTE MANAGEMENT SERVICES

Facility Has Received Notices of Violations:

Violations:	No Violations Found

Evaluation Action Summary:

Evaluations:	No Evaluations Found

E MANIFEST: Other Ascertainable Records

Manifest Tracking Number:	024272271JJK
Last Updated Date:	20220829
Shipped Date:	20220721
Received Date:	20220730
Manifest Status:	Signed
Submission Type:	DataImage5Copy
Origin Type:	Service

WILBUR OAKS APARTMENTS, 498 EAST WILBUR RD #498-208, THOUSAND OAKS, CA 91360 (Continued)

Generator EPA ID:	CAC003184170
Generator Name:	WILBUR OAKS APARTMENTS
Generator Mail Street Number:	Not Reported
Generator Mail Street 1:	498 EAST WILBUR RD #498-208
Generator Mail Street 2:	Not Reported
Generator Mail City:	THOUSAND OAKS
Generator Mail State:	CA
Generator Mail Zip:	91360
Generator Location Street Number:	Not Reported
Generator Location Street 1:	498 EAST WILBUR RD #498-208
Generator Location Street 2:	Not Reported
Generator Location City:	THOUSAND OAKS
Generator Location Zip:	91360
Generator Location State:	CA
Generator Contact Company Name:	Not Reported
Designated Facility EPA ID:	AZR000506980
Designated Facility Name:	SOUTH YUMA COUNTY LANDFILL COMPOST FACILITY
Designated Facility Mail Street Number:	Not Reported
Designated Facility Mail Street 1:	Not Reported
Designated Facility Mail Street 2:	PO BOX 5437
Designated Facility Mail City:	YUMA
Designated Facility Mail Zip:	85366
Designated Facility Mail State:	AZ
Designated Facility Location Street Number:	Not Reported
Designated Facility Location Street 1:	19536 S AVENUE 1 E
Designated Facility Location Street 2:	Not Reported
Designated Facility Location City:	YUMA
Designated Facility Location Zip:	85365
Designated Facility Location State:	AZ
Designated Facility Contact Company Name:	Not Reported
Manifest Residue Indicator:	N
Rejection Indicator:	N

State Waste:

Manifest Tracking Number:	024272271JJK
Waste Line Number:	1
State Waste Code Owner:	CA
State Waste Code:	151
State Waste:	Asbestos-containing waste

Transporter:

Manifest Tracking Number:	024272271JJK
Transporter Line Number:	1
Transporter EPA ID:	CAR000280651
Transporter Name:	MEDICAL BIOWASTE SOLUTIONS INC
Manifest Tracking Number:	024272271JJK

WILBUR OAKS APARTMENTS, 498 EAST WILBUR RD #498-208, THOUSAND OAKS, CA 91360 (Continued)

Transporter Line Number:	2
Transporter EPA ID:	CAD072953771
Transporter Name:	UNITED PUMPING SERVICE INC

Waste Line:

Manifest Tracking Number:	024272271JJK
Waste Line Number:	1
U.S. DOT Hazardous Indicator:	Y
U.S. DOT ID Number:	NA2212
U.S. DOT Description:	NA2212, Asbestos, 9, PG III
Non-Hazardous Waste Description:	Not Reported
Number of Containers:	18
Container Type Code:	BA
Container Type Description:	Burlap, cloth, paper, or plastic bags
Waste Quantity:	1
Quantity Unit of Measure Code:	Y
Quantity Unit of Measure Description:	Cubic Yards
Waste Quantity, in Tons:	0.84
Acute Waste Quantity, in Tons:	0
Non-Acute Waste Quantity, in Tons:	0.84
Waste Quantity, in Kilograms:	761.9052
Acute Waste Quantity, in Kilograms:	0
Non-Acute Waste Quantity, in Kilorgrams:	761.9052
Management Method Code:	H132
Management Method Description:	LANDFILL (WITH PRIOR TREATMENT AND/OR STABILIZATION)
Waste Residue Indicator:	N
Quantity Discrepancy Indicator:	N
Waste Type Discrepancy Indicator:	N
Waste Density:	Not Reported
Waste Density Unit of Measure Code:	Not Reported
Waste Density Unit of Measure Description:	Not Reported
Form Code:	Not Reported
Form Code Description:	Not Reported
Source Code:	Not Reported
Source Code Description:	Not Reported
Waste Minimization Code:	Not Reported
Waste Minimization Code Description:	Not Reported
Consent Number:	Not Reported
EPA Waste Indicator:	N

WILBUR OAKS APARTMENTS 498 E. WILBUR RD, #498-203, THOUSAND OAKS, CA, 91360		1027088471
▲ R83	NE 1/10 - 1/3 (1105 ft. / 0.209 mi.) 3 ft. Higher Elevation 747 ft. Above Sea Level	Other Ascertainable Records

Worksheet:

WILBUR OAKS APARTMENTS, 498 E. WILBUR RD, #498-203, THOUSAND OAKS, CA 91360 (Continued)

RCRA Listings: Other Ascertainable Records

Date Form Received by Agency:	20220208
Handler Name:	Wilbur Oaks
Handler Address:	498 E Wilbur Rd 498-203
Handler City,State,Zip:	THOUSAND OAKS, CA 91360
EPA ID:	CAC003160894
Contact Name:	LYNDA PETERS
Contact Address:	498 E WILBUR RD 498-203
Contact City,State,Zip:	THOUSAND OAKS, CA 91360
Contact Telephone:	805-495-4865
Contact Fax:	Not Reported
Contact Email:	LYNDA@OAKSMGMT.COM
Contact Title:	Not Reported
EPA Region:	09
Land Type:	Not Reported
Federal Waste Generator Description:	Not a generator, verified
Non-Notifier:	Not Reported
Biennial Report Cycle:	Not Reported
Accessibility:	Not Reported
Active Site Indicator:	Not Reported
State District Owner:	Not Reported
State District:	Not Reported
Mailing Address:	498 E WILBUR RD 498-203
Mailing City,State,Zip:	THOUSAND OAKS, CA 91360
Owner Name:	Wilbur Oaks
Owner Type:	Other
Operator Name:	Lynda Peters
Operator Type:	Other
Short-Term Generator Activity:	No
Importer Activity:	No
Mixed Waste Generator:	No
Transporter Activity:	No
Transfer Facility Activity:	No
Recycler Activity with Storage:	No
Small Quantity On-Site Burner Exemption:	No
Smelting Melting and Refining Furnace Exemption:	No
Underground Injection Control:	No
Off-Site Waste Receipt:	No
Universal Waste Indicator:	No
Universal Waste Destination Facility:	No
Federal Universal Waste:	No
Active Site State-Reg Handler:	---
Federal Facility Indicator:	Not Reported
Hazardous Secondary Material Indicator:	N
Sub-Part K Indicator:	Not Reported
2018 GPRA Permit Baseline:	Not on the Baseline
2018 GPRA Renewals Baseline:	Not on the Baseline

WILBUR OAKS APARTMENTS, 498 E. WILBUR RD, #498-203, THOUSAND OAKS, CA 91360 (Continued)

202 GPRA Corrective Action Baseline:	No
Subject to Corrective Action Universe:	No
Non-TSDFs Where RCRA CA has Been Imposed Universe:	No
Corrective Action Priority Ranking:	No NCAPS ranking
Environmental Control Indicator:	No
Institutional Control Indicator:	No
Human Exposure Controls Indicator:	N/A
Groundwater Controls Indicator:	N/A
Significant Non-Complier Universe:	No
Unaddressed Significant Non-Complier Universe:	No
Addressed Significant Non-Complier Universe:	No
Significant Non-Complier With a Compliance Schedule Universe:	No
Financial Assurance Required:	Not Reported
Handler Date of Last Change:	20220208
Recognized Trader-Importer:	No
Recognized Trader-Exporter:	No
Importer of Spent Lead Acid Batteries:	No
Exporter of Spent Lead Acid Batteries:	No
Recycler Activity Without Storage:	No
Manifest Broker:	No
Sub-Part P Indicator:	No

Handler - Owner Operator:

Owner/Operator Indicator:	Owner
Owner/Operator Name:	WILBUR OAKS
Legal Status:	Other
Date Became Current:	Not Reported
Date Ended Current:	Not Reported
Owner/Operator Address:	498 E WILBUR RD 498-203
Owner/Operator City,State,Zip:	THOUSAND OAKS, CA 91360
Owner/Operator Telephone:	805-495-4865
Owner/Operator Telephone Ext:	Not Reported
Owner/Operator Fax:	Not Reported
Owner/Operator Email:	Not Reported

Owner/Operator Indicator:	Operator
Owner/Operator Name:	LYNDA PETERS
Legal Status:	Other
Date Became Current:	Not Reported
Date Ended Current:	Not Reported
Owner/Operator Address:	498 E WILBUR RD 498-203
Owner/Operator City,State,Zip:	THOUSAND OAKS, CA 91360
Owner/Operator Telephone:	805-495-4865
Owner/Operator Telephone Ext:	Not Reported
Owner/Operator Fax:	Not Reported

WILBUR OAKS APARTMENTS, 498 E. WILBUR RD, #498-203, THOUSAND OAKS, CA 91360 (Continued)

Owner/Operator Email:	Not Reported

Historic Generators:

Receive Date:	20220208
Handler Name:	WILBUR OAKS
Federal Waste Generator Description:	Not a generator, verified
State District Owner:	Not Reported
Large Quantity Handler of Universal Waste:	No
Recognized Trader Importer:	No
Recognized Trader Exporter:	No
Spent Lead Acid Battery Importer:	No
Spent Lead Acid Battery Exporter:	No
Current Record:	Yes
Non Storage Recycler Activity:	No
Electronic Manifest Broker:	No

List of NAICS Codes and Descriptions:

NAICS Code:	56299
NAICS Description:	ALL OTHER WASTE MANAGEMENT SERVICES

Facility Has Received Notices of Violations:

Violations:	No Violations Found

Evaluation Action Summary:

Evaluations:	No Evaluations Found

E MANIFEST: Other Ascertainable Records

Manifest Tracking Number:	023705648JJK
Last Updated Date:	20220803
Shipped Date:	20220211
Received Date:	20220216
Manifest Status:	Signed
Submission Type:	DataImage5Copy
Origin Type:	Service
Generator EPA ID:	CAC003160894
Generator Name:	WILBUR OAKS APARTMENTS
Generator Mail Street Number:	Not Reported
Generator Mail Street 1:	498 E. WILBUR RD, #498-203
Generator Mail Street 2:	Not Reported
Generator Mail City:	THOUSAND OAKS
Generator Mail State:	CA
Generator Mail Zip:	91360
Generator Location Street Number:	Not Reported
Generator Location Street 1:	498 E. Wilbur Rd, #498-203
Generator Location Street 2:	Not Reported
Generator Location City:	Thousand Oaks

WILBUR OAKS APARTMENTS, 498 E. WILBUR RD, #498-203, THOUSAND OAKS, CA 91360 (Continued)

Generator Location Zip:	91360
Generator Location State:	CA
Generator Contact Company Name:	Not Reported
Designated Facility EPA ID:	CAD009007626
Designated Facility Name:	AZUSA LAND RECLAMATION CO INC
Designated Facility Mail Street Number:	Not Reported
Designated Facility Mail Street 1:	Not Reported
Designated Facility Mail Street 2:	1211 W. GLADSTONE STREET
Designated Facility Mail City:	AZUSA
Designated Facility Mail Zip:	91702
Designated Facility Mail State:	CA
Designated Facility Location Street Number:	Not Reported
Designated Facility Location Street 1:	1211 W. GLADSTONE STREET
Designated Facility Location Street 2:	Not Reported
Designated Facility Location City:	AZUSA
Designated Facility Location Zip:	91702
Designated Facility Location State:	CA
Designated Facility Contact Company Name:	Not Reported
Manifest Residue Indicator:	N
Rejection Indicator:	N

State Waste:

Manifest Tracking Number:	023705648JJK
Waste Line Number:	1
State Waste Code Owner:	CA
State Waste Code:	151
State Waste:	Asbestos-containing waste

Transporter:

Manifest Tracking Number:	023705648JJK
Transporter Line Number:	1
Transporter EPA ID:	CAR000152058
Transporter Name:	EARTHWISE SERVICES LLC

Waste Line:

Manifest Tracking Number:	023705648JJK
Waste Line Number:	1
U.S. DOT Hazardous Indicator:	Y
U.S. DOT ID Number:	NA2212
U.S. DOT Description:	NA2212, Asbestos, 9, PG III, RQ
Non-Hazardous Waste Description:	Not Reported
Number of Containers:	8
Container Type Code:	BA
Container Type Description:	Burlap, cloth, paper, or plastic bags
Waste Quantity:	1
Quantity Unit of Measure Code:	Y

WILBUR OAKS APARTMENTS, 498 E. WILBUR RD, #498-203, THOUSAND OAKS, CA 91360 (Continued)

Quantity Unit of Measure Description:	Cubic Yards
Waste Quantity, in Tons:	0.84
Acute Waste Quantity, in Tons:	0
Non-Acute Waste Quantity, in Tons:	0.84
Waste Quantity, in Kilograms:	761.9052
Acute Waste Quantity, in Kilograms:	0
Non-Acute Waste Quantity, in Kilorgrams:	761.9052
Management Method Code:	H132
Management Method Description:	LANDFILL (WITH PRIOR TREATMENT AND/OR STABILIZATION)
Waste Residue Indicator:	N
Quantity Discrepancy Indicator:	N
Waste Type Discrepancy Indicator:	N
Waste Density:	Not Reported
Waste Density Unit of Measure Code:	Not Reported
Waste Density Unit of Measure Description:	Not Reported
Form Code:	Not Reported
Form Code Description:	Not Reported
Source Code:	Not Reported
Source Code Description:	Not Reported
Waste Minimization Code:	Not Reported
Waste Minimization Code Description:	Not Reported
Consent Number:	Not Reported
EPA Waste Indicator:	N

CHEVRON #30-6598 550 MOORPARK RD, THOUSAND OAKS, CA, 91360			1028933148
▲ W84	NNW 1/10 - 1/3	(1418 ft. / 0.269 mi.)	Other Ascertainable Records
	13 ft. Higher Elevation	757 ft. Above Sea Level	

Worksheet:

UST FINDER RELEASE: Other Ascertainable Records

Object ID:	58416
Facility ID:	Not Reported
Lust ID:	CAT0611100502
Name:	CHEVRON #30-6598
Address:	550 MOORPARK RD
City,State,Zip:	THOUSAND OAKS, CA 91360
Address Match Type:	PointAddress
Reported Date:	Not Reported
Status:	No Further Action
Substance:	Not Reported
Population within 1500ft:	1935
Domestic Wells within 1500ft:	3
Land Use:	Developed, Medium Intensity
Within SPA:	No
SPA PWS Facility ID:	Not Reported

CHEVRON #30-6598, 550 MOORPARK RD, THOUSAND OAKS, CA 91360 (Continued)

SPA Water Type:	Not Reported
SPA Facility Type:	Not Reported
SPA HUC12:	Not Reported
Within WHPA:	No
WHPA PWS Facility ID:	Not Reported
WHPA Water Type:	Not Reported
WHPA Facility Type:	Not Reported
WHPA HUC12:	Not Reported
Within 100yr Floodplain:	No
Tribe:	Not Reported
EPA Region:	9
NFA Letter 1:	Not Reported
NFA Letter 2:	Not Reported
NFA Letter 3:	Not Reported
NFA Letter 4:	Not Reported
Closed With Residual Contaminate:	Not Reported
Coordinate Source:	Geocode
X Coord:	-118.87487
Y Coord:	34.18627
Latitude:	34.18627
Longitude:	-118.87487

CHEVRON #30-6598 550 MOORPARK RD, THOUSAND OAKS, CA, 91360		S101306014	
▲ W85	NNW 1/10 - 1/3	(1418 ft. / 0.269 mi.)	Lists of state and tribal leaking storage tanks Local Lists of Registered Storage Tanks Other Ascertainable Records
	13 ft. Higher Elevation	757 ft. Above Sea Level	

Worksheet:

LUST: Lists of state and tribal leaking storage tanks

Name:	CHEVRON #30-6598
Address:	550 MOORPARK RD
City,State,Zip:	THOUSAND OAKS, CA 91360
Lead Agency:	VENTURA COUNTY
Case Type:	LUST Cleanup Site
Geo Track:	http://geotracker.waterboards.ca.gov/profile_report.asp?global_id=T0611100502
Global Id:	T0611100502
Latitude:	34.186295056
Longitude:	-118.874714009
Status:	Completed - Case Closed
Status Date:	12/05/2011
Case Worker:	Not Reported
RB Case Number:	89093
Local Agency:	Not Reported
File Location:	Local Agency Warehouse
Local Case Number:	89093
Potential Media Affect:	Other Groundwater (uses other than drinking water), Soil
Potential Contaminants of Concern:	Gasoline

CHEVRON #30-6598, 550 MOORPARK RD, THOUSAND OAKS, CA 91360 (Continued)

EPA Region:	9
Coordinate Source:	Manual Entry on Screens
Cuf Case:	YES
Quantity Released Gallons:	Not Reported
Begin Date:	07/25/1989
Leak Reported Date:	07/25/1989
How Discovered:	Not Reported
How Discovered Description:	Not Reported
Discharge Source:	Not Reported
Discharge Cause:	Not Reported
Stop Method:	Not Reported
Stop Description:	Not Reported
No Further Action Date:	12/05/2011
CA Water Watershed Name:	Calleguas - Calleguas-Conejo - Thousand Oaks (408.28)
Dwr Groundwater Subbasin Name:	Conejo (4-010)
Disadvantaged Community:	Not Reported
CA Enviroscreen 3 Score:	46-50%
CA Enviroscreen 4 Score:	55-60%
Military DOD Site:	No
Facility Project Subtype:	Not Reported
RWQCB Region:	LOS ANGELES RWQCB (REGION 4)
Site History:	c

LUST:

Global Id:	T0611100502
Contact Type:	Regional Board Caseworker
Contact Name:	DANIEL PIROTTON
Organization Name:	LOS ANGELES RWQCB (REGION 4)
Address:	Not Reported
City:	R4 UNKNOWN
Email:	dpirotton@waterboards.ca.gov
Phone Number:	2135766714

LUST:

Global Id:	T0611100502
Action Type:	ENFORCEMENT
Date:	04/06/2007
Action:	Technical Correspondence / Assistance / Other - #L61
Global Id:	T0611100502
Action Type:	ENFORCEMENT
Date:	05/02/2007
Action:	* No Action
Global Id:	T0611100502
Action Type:	ENFORCEMENT
Date:	04/11/2008
Action:	* No Action
Global Id:	T0611100502
Action Type:	ENFORCEMENT

CHEVRON #30-6598, 550 MOORPARK RD, THOUSAND OAKS, CA 91360 (Continued)

Date:	01/24/2008
Action:	* No Action
Global Id:	T0611100502
Action Type:	ENFORCEMENT
Date:	05/20/2008
Action:	Technical Correspondence / Assistance / Other - #L64
Global Id:	T0611100502
Action Type:	ENFORCEMENT
Date:	08/19/2009
Action:	Staff Letter - #L68
Global Id:	T0611100502
Action Type:	ENFORCEMENT
Date:	11/04/2009
Action:	File review
Global Id:	T0611100502
Action Type:	ENFORCEMENT
Date:	10/14/2009
Action:	Staff Letter - #L69
Global Id:	T0611100502
Action Type:	ENFORCEMENT
Date:	01/11/2010
Action:	File review
Global Id:	T0611100502
Action Type:	ENFORCEMENT
Date:	12/15/2009
Action:	Staff Letter - #L70
Global Id:	T0611100502
Action Type:	ENFORCEMENT
Date:	01/01/2016
Action:	File review
Global Id:	T0611100502
Action Type:	ENFORCEMENT
Date:	06/26/2006
Action:	Technical Correspondence / Assistance / Other - #L55
Global Id:	T0611100502
Action Type:	ENFORCEMENT
Date:	08/02/1989
Action:	* Historical Enforcement
Global Id:	T0611100502
Action Type:	Other
Date:	07/25/1989
Action:	Leak Discovery
Global Id:	T0611100502
Action Type:	RESPONSE

CHEVRON #30-6598, 550 MOORPARK RD, THOUSAND OAKS, CA 91360 (Continued)

Date:	04/30/2005
Action:	Monitoring Report - Quarterly
Global Id:	T0611100502
Action Type:	RESPONSE
Date:	08/05/2003
Action:	Soil and Water Investigation Report
Global Id:	T0611100502
Action Type:	RESPONSE
Date:	10/30/2003
Action:	Monitoring Report - Quarterly
Global Id:	T0611100502
Action Type:	RESPONSE
Date:	07/31/2006
Action:	Interim Remedial Action Plan
Global Id:	T0611100502
Action Type:	RESPONSE
Date:	09/25/2006
Action:	Unknown
Global Id:	T0611100502
Action Type:	RESPONSE
Date:	04/28/2008
Action:	Other Report / Document
Global Id:	T0611100502
Action Type:	ENFORCEMENT
Date:	01/19/2006
Action:	* Historical Enforcement - #L51
Global Id:	T0611100502
Action Type:	ENFORCEMENT
Date:	10/31/2007
Action:	* No Action
Global Id:	T0611100502
Action Type:	ENFORCEMENT
Date:	08/01/2006
Action:	Technical Correspondence / Assistance / Other - #L57
Global Id:	T0611100502
Action Type:	ENFORCEMENT
Date:	08/15/2006
Action:	Technical Correspondence / Assistance / Other - #L58
Global Id:	T0611100502
Action Type:	ENFORCEMENT
Date:	05/11/2007
Action:	* No Action
Global Id:	T0611100502
Action Type:	ENFORCEMENT

CHEVRON #30-6598, 550 MOORPARK RD, THOUSAND OAKS, CA 91360 (Continued)

Date:	04/10/2007
Action:	* No Action
Global Id:	T0611100502
Action Type:	ENFORCEMENT
Date:	12/04/2006
Action:	* No Action
Global Id:	T0611100502
Action Type:	ENFORCEMENT
Date:	03/31/2008
Action:	Technical Correspondence / Assistance / Other - #L63
Global Id:	T0611100502
Action Type:	ENFORCEMENT
Date:	04/25/2008
Action:	* No Action
Global Id:	T0611100502
Action Type:	ENFORCEMENT
Date:	04/22/2009
Action:	File review
Global Id:	T0611100502
Action Type:	ENFORCEMENT
Date:	05/07/2009
Action:	File review
Global Id:	T0611100502
Action Type:	ENFORCEMENT
Date:	07/20/2009
Action:	File review
Global Id:	T0611100502
Action Type:	ENFORCEMENT
Date:	08/04/2009
Action:	Staff Letter - #L67
Global Id:	T0611100502
Action Type:	ENFORCEMENT
Date:	10/30/2009
Action:	Staff Letter - #L69
Global Id:	T0611100502
Action Type:	ENFORCEMENT
Date:	10/26/2009
Action:	File review
Global Id:	T0611100502
Action Type:	ENFORCEMENT
Date:	01/28/2011
Action:	File review
Global Id:	T0611100502
Action Type:	ENFORCEMENT

CHEVRON #30-6598, 550 MOORPARK RD, THOUSAND OAKS, CA 91360 (Continued)

Date:	08/08/2011
Action:	LOP Case Closure Summary to RB - #ClR
Global Id:	T0611100502
Action Type:	ENFORCEMENT
Date:	12/05/2011
Action:	Closure/No Further Action Letter - #RAAC
Global Id:	T0611100502
Action Type:	RESPONSE
Date:	03/10/2010
Action:	Other Report / Document
Global Id:	T0611100502
Action Type:	RESPONSE
Date:	06/09/2006
Action:	Soil and Water Investigation Report
Global Id:	T0611100502
Action Type:	RESPONSE
Date:	12/30/2007
Action:	Interim Remedial Action Report
Global Id:	T0611100502
Action Type:	RESPONSE
Date:	03/03/2006
Action:	CAP/RAP - Feasibility Study Report
Global Id:	T0611100502
Action Type:	RESPONSE
Date:	07/31/2006
Action:	Monitoring Report - Quarterly
Global Id:	T0611100502
Action Type:	RESPONSE
Date:	04/30/2006
Action:	Monitoring Report - Quarterly
Global Id:	T0611100502
Action Type:	ENFORCEMENT
Date:	05/02/2006
Action:	Technical Correspondence / Assistance / Other - #L54
Global Id:	T0611100502
Action Type:	ENFORCEMENT
Date:	11/09/2004
Action:	* No Action
Global Id:	T0611100502
Action Type:	ENFORCEMENT
Date:	07/26/2005
Action:	* Historical Enforcement - #L47
Global Id:	T0611100502
Action Type:	ENFORCEMENT

CHEVRON #30-6598, 550 MOORPARK RD, THOUSAND OAKS, CA 91360 (Continued)

Date:	12/26/2006
Action:	Technical Correspondence / Assistance / Other - #L60
Global Id:	T0611100502
Action Type:	ENFORCEMENT
Date:	05/17/2005
Action:	* No Action
Global Id:	T0611100502
Action Type:	ENFORCEMENT
Date:	02/27/2006
Action:	* Historical Enforcement - #L52
Global Id:	T0611100502
Action Type:	ENFORCEMENT
Date:	11/25/2005
Action:	* Historical Enforcement - #L50
Global Id:	T0611100502
Action Type:	ENFORCEMENT
Date:	02/14/2005
Action:	* Historical Enforcement - #L43
Global Id:	T0611100502
Action Type:	ENFORCEMENT
Date:	06/23/2006
Action:	Technical Correspondence / Assistance / Other - #L56
Global Id:	T0611100502
Action Type:	ENFORCEMENT
Date:	09/26/2006
Action:	Technical Correspondence / Assistance / Other - #L59
Global Id:	T0611100502
Action Type:	ENFORCEMENT
Date:	08/04/2006
Action:	* No Action
Global Id:	T0611100502
Action Type:	ENFORCEMENT
Date:	03/16/2006
Action:	* Historical Enforcement - #L53
Global Id:	T0611100502
Action Type:	ENFORCEMENT
Date:	12/09/2008
Action:	Staff Letter - #L66
Global Id:	T0611100502
Action Type:	ENFORCEMENT
Date:	02/27/2009
Action:	File review
Global Id:	T0611100502
Action Type:	ENFORCEMENT

CHEVRON #30-6598, 550 MOORPARK RD, THOUSAND OAKS, CA 91360 (Continued)

Date:	01/26/2009
Action:	File review
Global Id:	T0611100502
Action Type:	ENFORCEMENT
Date:	05/05/2009
Action:	File review
Global Id:	T0611100502
Action Type:	ENFORCEMENT
Date:	06/14/2011
Action:	Site Visit / Inspection / Sampling
Global Id:	T0611100502
Action Type:	ENFORCEMENT
Date:	08/04/2011
Action:	File review
Global Id:	T0611100502
Action Type:	ENFORCEMENT
Date:	09/21/2011
Action:	Staff Letter - #P&A
Global Id:	T0611100502
Action Type:	ENFORCEMENT
Date:	08/07/2008
Action:	File review
Global Id:	T0611100502
Action Type:	Other
Date:	07/26/1989
Action:	Leak Stopped
Global Id:	T0611100502
Action Type:	RESPONSE
Date:	10/30/2009
Action:	Monitoring Report - Other
Global Id:	T0611100502
Action Type:	RESPONSE
Date:	11/09/2009
Action:	Other Report / Document
Global Id:	T0611100502
Action Type:	RESPONSE
Date:	07/15/2005
Action:	Interim Remedial Action Plan
Global Id:	T0611100502
Action Type:	RESPONSE
Date:	10/07/2005
Action:	Interim Remedial Action Report
Global Id:	T0611100502
Action Type:	RESPONSE

CHEVRON #30-6598, 550 MOORPARK RD, THOUSAND OAKS, CA 91360 (Continued)

Date:	01/30/2007
Action:	Remedial Progress Report
Global Id:	T0611100502
Action Type:	RESPONSE
Date:	04/30/2005
Action:	Monitoring Report - Quarterly
Global Id:	T0611100502
Action Type:	ENFORCEMENT
Date:	07/06/2005
Action:	* Historical Enforcement - #L46
Global Id:	T0611100502
Action Type:	ENFORCEMENT
Date:	05/25/2005
Action:	* Historical Enforcement - #L45
Global Id:	T0611100502
Action Type:	ENFORCEMENT
Date:	08/04/2004
Action:	* Historical Enforcement - #L38
Global Id:	T0611100502
Action Type:	ENFORCEMENT
Date:	11/11/2004
Action:	* Historical Enforcement - #L41
Global Id:	T0611100502
Action Type:	ENFORCEMENT
Date:	10/25/2004
Action:	* Historical Enforcement - #L40
Global Id:	T0611100502
Action Type:	ENFORCEMENT
Date:	12/08/2004
Action:	* Historical Enforcement - #L42
Global Id:	T0611100502
Action Type:	ENFORCEMENT
Date:	08/15/2005
Action:	* Historical Enforcement - #L48
Global Id:	T0611100502
Action Type:	ENFORCEMENT
Date:	11/08/2005
Action:	* Historical Enforcement - #L49
Global Id:	T0611100502
Action Type:	ENFORCEMENT
Date:	07/28/2003
Action:	* Historical Enforcement - #L33
Global Id:	T0611100502
Action Type:	ENFORCEMENT

CHEVRON #30-6598, 550 MOORPARK RD, THOUSAND OAKS, CA 91360 (Continued)

Date:	05/11/2004
Action:	* No Action
Global Id:	T0611100502
Action Type:	ENFORCEMENT
Date:	03/07/2005
Action:	* Historical Enforcement - #L44
Global Id:	T0611100502
Action Type:	ENFORCEMENT
Date:	02/20/2008
Action:	Technical Correspondence / Assistance / Other - #L62
Global Id:	T0611100502
Action Type:	ENFORCEMENT
Date:	10/14/2003
Action:	* Historical Enforcement - #L35
Global Id:	T0611100502
Action Type:	ENFORCEMENT
Date:	11/01/2010
Action:	File review
Global Id:	T0611100502
Action Type:	ENFORCEMENT
Date:	09/03/2008
Action:	Staff Letter - #L65
Global Id:	T0611100502
Action Type:	ENFORCEMENT
Date:	07/23/2008
Action:	File review
Global Id:	T0611100502
Action Type:	ENFORCEMENT
Date:	11/06/2008
Action:	File review
Global Id:	T0611100502
Action Type:	ENFORCEMENT
Date:	10/27/2008
Action:	File review
Global Id:	T0611100502
Action Type:	ENFORCEMENT
Date:	10/27/2010
Action:	Staff Letter - #L71
Global Id:	T0611100502
Action Type:	ENFORCEMENT
Date:	07/26/2010
Action:	File review
Global Id:	T0611100502
Action Type:	ENFORCEMENT

CHEVRON #30-6598, 550 MOORPARK RD, THOUSAND OAKS, CA 91360 (Continued)

Date:	08/11/2011
Action:	File review
Global Id:	T0611100502
Action Type:	RESPONSE
Date:	04/30/2009
Action:	Monitoring Report - Quarterly
Global Id:	T0611100502
Action Type:	RESPONSE
Date:	09/28/2009
Action:	CAP/RAP - Feasibility Study Report
Global Id:	T0611100502
Action Type:	RESPONSE
Date:	08/31/2009
Action:	Monitoring Report - Semi-Annually
Global Id:	T0611100502
Action Type:	RESPONSE
Date:	11/17/2003
Action:	Other Report / Document
Global Id:	T0611100502
Action Type:	RESPONSE
Date:	12/31/2004
Action:	Other Report / Document
Global Id:	T0611100502
Action Type:	RESPONSE
Date:	05/15/2004
Action:	Monitoring Report - Quarterly
Global Id:	T0611100502
Action Type:	RESPONSE
Date:	12/05/2011
Action:	Well Destruction Report
Global Id:	T0611100502
Action Type:	REMEDIATION
Date:	12/03/2004
Action:	In Situ Physical/Chemical Treatment (other than SVE)
Global Id:	T0611100502
Action Type:	REMEDIATION
Date:	12/19/2006
Action:	In Situ Biological Treatment
Global Id:	T0611100502
Action Type:	REMEDIATION
Date:	04/05/2000
Action:	Excavation
Global Id:	T0611100502
Action Type:	ENFORCEMENT

CHEVRON #30-6598, 550 MOORPARK RD, THOUSAND OAKS, CA 91360 (Continued)

Date:	03/31/2003
Action:	* No Action - #L31
Global Id:	T0611100502
Action Type:	ENFORCEMENT
Date:	03/19/2003
Action:	* Historical Enforcement - #L30
Global Id:	T0611100502
Action Type:	ENFORCEMENT
Date:	11/19/2003
Action:	* No Action - #L36
Global Id:	T0611100502
Action Type:	ENFORCEMENT
Date:	08/12/2003
Action:	* No Action
Global Id:	T0611100502
Action Type:	ENFORCEMENT
Date:	01/22/2004
Action:	* No Action
Global Id:	T0611100502
Action Type:	ENFORCEMENT
Date:	11/14/2002
Action:	* Historical Enforcement - #L28
Global Id:	T0611100502
Action Type:	ENFORCEMENT
Date:	12/12/2002
Action:	* No Action - #L29
Global Id:	T0611100502
Action Type:	ENFORCEMENT
Date:	04/30/2003
Action:	* Historical Enforcement - #L32
Global Id:	T0611100502
Action Type:	ENFORCEMENT
Date:	07/01/2003
Action:	File review
Global Id:	T0611100502
Action Type:	ENFORCEMENT
Date:	10/18/2004
Action:	* No Action - #L39
Global Id:	T0611100502
Action Type:	ENFORCEMENT
Date:	04/30/2004
Action:	* Historical Enforcement - #L37
Global Id:	T0611100502
Action Type:	ENFORCEMENT

CHEVRON #30-6598, 550 MOORPARK RD, THOUSAND OAKS, CA 91360 (Continued)

Date:	04/16/2003
Action:	Technical Correspondence / Assistance / Other
Global Id:	T0611100502
Action Type:	ENFORCEMENT
Date:	10/13/2003
Action:	* Historical Enforcement - #L34
Global Id:	T0611100502
Action Type:	ENFORCEMENT
Date:	04/27/2010
Action:	File review
Global Id:	T0611100502
Action Type:	Other
Date:	07/25/1989
Action:	Leak Reported
Global Id:	T0611100502
Action Type:	RESPONSE
Date:	10/30/2004
Action:	Monitoring Report - Quarterly
Global Id:	T0611100502
Action Type:	RESPONSE
Date:	05/05/2003
Action:	Other Report / Document
Global Id:	T0611100502
Action Type:	RESPONSE
Date:	08/05/2003
Action:	Other Report / Document
Global Id:	T0611100502
Action Type:	RESPONSE
Date:	01/30/2004
Action:	Monitoring Report - Quarterly
Global Id:	T0611100502
Action Type:	RESPONSE
Date:	12/01/2003
Action:	Corrective Action Plan / Remedial Action Plan
Global Id:	T0611100502
Action Type:	RESPONSE
Date:	12/31/2004
Action:	Other Report / Document
Global Id:	T0611100502
Action Type:	RESPONSE
Date:	03/31/2008
Action:	Other Workplan
Global Id:	T0611100502
Action Type:	RESPONSE

CHEVRON #30-6598, 550 MOORPARK RD, THOUSAND OAKS, CA 91360 (Continued)

Date:	11/28/2008
Action:	Well Installation Report
Global Id:	T0611100502
Action Type:	RESPONSE
Date:	04/30/2007
Action:	Unknown
Global Id:	T0611100502
Action Type:	RESPONSE
Date:	07/31/2008
Action:	Monitoring Report - Quarterly
Global Id:	T0611100502
Action Type:	REMEDIATION
Date:	06/15/1996
Action:	Soil Vapor Extraction (SVE)
Global Id:	T0611100502
Action Type:	REMEDIATION
Date:	07/15/1996
Action:	In Situ Physical/Chemical Treatment (other than SVE)
Global Id:	T0611100502
Action Type:	REMEDIATION
Date:	07/15/1995
Action:	In Situ Physical/Chemical Treatment (other than SVE)
Global Id:	T0611100502
Action Type:	REMEDIATION
Date:	11/12/2004
Action:	Other (Use Description Field)
Global Id:	T0611100502
Action Type:	REMEDIATION
Date:	08/11/2005
Action:	In Situ Physical/Chemical Treatment (other than SVE)

LUST:

Global Id:	T0611100502
Status:	Open - Case Begin Date
Status Date:	07/25/1989
Global Id:	T0611100502
Status:	Open - Site Assessment
Status Date:	07/25/1989
Global Id:	T0611100502
Status:	Open - Site Assessment
Status Date:	06/15/1990
Global Id:	T0611100502
Status:	Open - Verification Monitoring
Status Date:	06/25/1990

CHEVRON #30-6598, 550 MOORPARK RD, THOUSAND OAKS, CA 91360 (Continued)

Global Id:	T0611100502
Status:	Open - Remediation
Status Date:	01/01/1992
Global Id:	T0611100502
Status:	Open - Remediation
Status Date:	06/15/1996
Global Id:	T0611100502
Status:	Open - Remediation
Status Date:	07/07/2005
Global Id:	T0611100502
Status:	Open - Remediation
Status Date:	08/11/2005
Global Id:	T0611100502
Status:	Open - Remediation
Status Date:	12/19/2006
Global Id:	T0611100502
Status:	Open - Remediation
Status Date:	10/24/2007
Global Id:	T0611100502
Status:	Open - Remediation
Status Date:	03/19/2008
Global Id:	T0611100502
Status:	Open - Remediation
Status Date:	03/19/2008
Global Id:	T0611100502
Status:	Open - Verification Monitoring
Status Date:	03/19/2008
Global Id:	T0611100502
Status:	Open - Verification Monitoring
Status Date:	01/01/2011
Global Id:	T0611100502
Status:	Completed - Case Closed
Status Date:	12/05/2011

LUST REG 4:

Region:	4
Regional Board:	04
County:	Ventura
Facility Id:	C-89093
Status:	Remedial action (cleanup) Underway
Substance:	Gasoline
Substance Quantity:	Not Reported
Local Case No:	89093
Case Type:	Soil

CHEVRON #30-6598, 550 MOORPARK RD, THOUSAND OAKS, CA 91360 (Continued)

Abatement Method Used at the Site:	Excavate and Dispose
Global ID:	T0611100502
W Global ID:	Not Reported
Staff:	UNK
Local Agency:	56000L
Cross Street:	Not Reported
Enforcement Type:	None Taken
Date Leak Discovered:	7/25/1989
Date Leak First Reported:	7/25/1989
Date Leak Record Entered:	Not Reported
Date Confirmation Began:	7/25/1989
Date Leak Stopped:	Not Reported
Date Case Last Changed on Database:	Not Reported
Date the Case was Closed:	Not Reported
How Leak Discovered:	Not Reported
How Leak Stopped:	Not Reported
Cause of Leak:	Not Reported
Leak Source:	Not Reported
Operator:	Not Reported
Water System:	Not Reported
Well Name:	Not Reported
Approx. Dist To Production Well (ft):	9508.548537935120090911215988
Source of Cleanup Funding:	F
Preliminary Site Assessment Workplan Submitted:	7/25/1989
Preliminary Site Assessment Began:	7/25/1989
Pollution Characterization Began:	6/15/1990
Remediation Plan Submitted:	Not Reported
Remedial Action Underway:	6/15/1996
Post Remedial Action Monitoring Began:	6/25/1990
Enforcement Action Date:	8/2/1989
Historical Max MTBE Date:	5/14/2002
Hist Max MTBE Conc in Groundwater:	2100
Hist Max MTBE Conc in Soil:	.0068
Significant Interim Remedial Action Taken:	Not Reported
GW Qualifier:	=
Soil Qualifier:	=
Organization:	Not Reported
Owner Contact:	Not Reported
Responsible Party:	ROBERT HOPKINS
RP Address:	276 TANK FARM ROAD, P. O. BOX 1069
Program:	LUST
Lat/Long:	34.1859701 / -1
Local Agency Staff:	DCS
Beneficial Use:	Not Reported
Priority:	Not Reported
Cleanup Fund Id:	Not Reported
Suspended:	Not Reported

CHEVRON #30-6598, 550 MOORPARK RD, THOUSAND OAKS, CA 91360 (Continued)

Assigned Name:	Not Reported
Summary:	Not Reported

VENTURA CO. LUST:

Name:	CHEVRON #30-6598
Address:	550 MOORPARK RD
City:	THOUSAND OAKS
Region:	VENTURA
Facility ID:	89093
Status:	Remedial action (cleanup) Underway

HIST UST: Local Lists of Registered Storage Tanks

Name:	SERVICE STATION 4687
Address:	550 MOORPARK RD
City,State,Zip:	THOUSAND OAKS, CA 91360
File Number:	0002cfb8
URL:	https://documents.geotracker.waterboards.ca.gov/ustpdfs/pdf/0002cfb8.pdf
Region:	Not Reported
Facility ID:	Not Reported
Facility Type:	Not Reported
Other Type:	Not Reported
Contact Name:	Not Reported
Telephone:	Not Reported
Owner Name:	Not Reported
Owner Address:	Not Reported
Owner City,St,Zip:	Not Reported
Total Tanks:	Not Reported
Tank Num:	Not Reported
Container Num:	Not Reported
Year Installed:	Not Reported
Tank Capacity:	Not Reported
Tank Used for:	Not Reported
Type of Fuel:	Not Reported
Container Construction Thickness:	Not Reported
Leak Detection:	Not Reported
Click here for Geo Tracker PDF:	http://www.web.edrnet.com/ordering/switchboard/redirect.aspx?s=GRR_CA_HISTUST_PDF&img_id=0002cfb8

VENTURA CO. BWT: Other Ascertainable Records

Name:	UNION 76 #4687
Address:	550 MOORPARK RD
City,State,Zip:	THOUSAND OAKS, CA
Facility ID:	HM 917
Program:	Not Reported

CORTESE: Other Ascertainable Records

Name:	CHEVRON #30-6598
Address:	550 MOORPARK RD

CHEVRON #30-6598, 550 MOORPARK RD, THOUSAND OAKS, CA 91360 (Continued)

City,State,Zip:	THOUSAND OAKS, CA 91360
Region:	CORTESE
Envirostor Id:	Not Reported
Global ID:	T0611100502
Site/Facility Type:	LUST CLEANUP SITE
Cleanup Status:	COMPLETED - CASE CLOSED
Status Date:	Not Reported
Site Code:	Not Reported
Latitude:	Not Reported
Longitude:	Not Reported
Owner:	Not Reported
Enf Type:	Not Reported
Swat R:	Not Reported
Flag:	active
Order No:	Not Reported
Waste Discharge System No:	Not Reported
Effective Date:	Not Reported
Region 2:	Not Reported
WID Id:	Not Reported
Solid Waste Id No:	Not Reported
Waste Management Uit Name:	Not Reported
File Name:	Active Open

ENF: Other Ascertainable Records

Name:	FORMER UNOCAL STATION #4687
Address:	550 MOORPARK
City,State,Zip:	THOUSAND OAKS, CA
Region:	4
Facility Id:	226289
Agency Name:	Unocal Corporation Brea
Place Type:	Facility
Place Subtype:	Not Reported
Facility Type:	All other facilities
Agency Type:	Privately-Owned Business
# Of Agencies:	1
Place Latitude:	34.21444
Place Longitude:	-118.88056
SIC Code 1:	554
SIC Desc 1:	Gasoline service stations
SIC Code 2:	Not Reported
SIC Desc 2:	Not Reported
SIC Code 3:	Not Reported
SIC Desc 3:	Not Reported
NAICS Code 1:	Not Reported
NAICS Desc 1:	Not Reported
NAICS Code 2:	Not Reported
NAICS Desc 2:	Not Reported
NAICS Code 3:	Not Reported
NAICS Desc 3:	Not Reported

CHEVRON #30-6598, 550 MOORPARK RD, THOUSAND OAKS, CA 91360 (Continued)

# Of Places:	1
Source Of Facility:	Reg Meas
Design Flow:	0.01
Threat To Water Quality:	2
Complexity:	B
Pretreatment:	X - Facility is not a POTW
Facility Waste Type:	Contaminated ground water
Facility Waste Type 2:	Not Reported
Facility Waste Type 3:	Not Reported
Facility Waste Type 4:	Not Reported
Program:	NPDNONMUNIPRCS
Program Category1:	NPDESWW
Program Category2:	NPDESWW
# Of Programs:	1
WDID:	4A566600129
Reg Measure Id:	193067
Reg Measure Type:	Enrollee
Region:	4
Order #:	R4-2003-0111
Npdes# CA#:	CAG994004
Major-Minor:	Minor
Npdes Type:	OTH
Reclamation:	N - No
Dredge Fill Fee:	Not Reported
301H:	Not Reported
Application Fee Amt Received:	Not Reported
Status:	Historical
Status Date:	01/16/2008
Effective Date:	05/08/2000
Expiration/Review Date:	08/07/2008
Termination Date:	11/30/2007
WDR Review - Amend:	Not Reported
WDR Review - Revise/Renew:	Not Reported
WDR Review - Rescind:	Not Reported
WDR Review - No Action Required:	Not Reported
WDR Review - Pending:	Not Reported
WDR Review - Planned:	Not Reported
Status Enrollee:	Y
Individual/General:	I
Fee Code:	15 - WDRs pending rescission
Direction/Voice:	Passive
Enforcement Id(EID):	240429
Region:	4
Order / Resolution Number:	Staff communication
Enforcement Action Type:	Oral Communication
Effective Date:	02/13/2002
Adoption/Issuance Date:	Not Reported
Achieve Date:	Not Reported
Termination Date:	02/13/2002
ACL Issuance Date:	Not Reported

CHEVRON #30-6598, 550 MOORPARK RD, THOUSAND OAKS, CA 91360 (Continued)

EPL Issuance Date:	Not Reported
Status:	Historical
Title:	Staff informed discharger rep on 2/13/02 that DMRs must have perjury statement.
Description:	Staff informed discharger representative 2/13/02 that DMRs must have perjury statement.
Program:	NPDNONMUNIPRCS
Latest Milestone Completion Date:	Not Reported
# Of Programs1:	1
Total Assessment Amount:	0
Initial Assessed Amount:	0
Liability $ Amount:	0
Project $ Amount:	0
Liability $ Paid:	0
Project $ Completed:	0
Total $ Paid/Completed Amount:	0

HIST CORTESE: Other Ascertainable Records

edr_fname:	UNOCAL #4687
edr_fadd1:	550 MOORPARK
City,State,Zip:	THOUSAND OAKS, CA 91310
Region:	CORTESE
Facility County Code:	56
Reg By:	LTNKA
Reg Id:	C-89093

CIWQS: Other Ascertainable Records

Name:	FORMER UNOCAL STATION #4687
Address:	550 MOORPARK
City,State,Zip:	THOUSAND OAKS, CA
Agency:	Unocal Corporation Brea
Agency Address:	376 South Valencia Avenue, Brea, CA 92823
Place/Project Type:	Other
SIC/NAICS:	554
Region:	4
Program:	NPDNONMUNIPRCS
Regulatory Measure Status:	Historical
Regulatory Measure Type:	Enrollee
Order Number:	R4-2003-0111
WDID:	4A566600129
NPDES Number:	CAG994004
Adoption Date:	Not Reported
Effective Date:	05/08/2000
Termination Date:	11/30/2007
Expiration/Review Date:	08/07/2008
Design Flow:	0.01
Major/Minor:	Minor
Complexity:	B
TTWQ:	2
Enforcement Actions within 5 years:	0

CHEVRON #30-6598, 550 MOORPARK RD, THOUSAND OAKS, CA 91360 (Continued)

Violations within 5 years:	0
Latitude:	34.21444
Longitude:	-118.88056

CERS: Other Ascertainable Records

Name:	FORMER UNOCAL STATION #4687
Address:	550 MOORPARK
City,State,Zip:	THOUSAND OAKS, CA
Site ID:	350516
CERS ID:	226289
CERS Description:	NPDES Wastewater and Stormwater

Enforcement Action:

Site ID:	350516
Site Name:	Former Unocal Station #4687
Site Address:	550 MOORPARK
Site City:	THOUSAND OAKS
Site Zip:	Not Reported
Enf Action Date:	02-13-2002
Enf Action Type:	Oral Communication
Enf Action Description:	Oral Communication
Enf Action Notes:	Not Reported
Enf Action Division:	Water Boards
Enf Action Program:	UNSPEC
Enf Action Source:	CIWQS,

Name:	CHEVRON #30-6598
Address:	550 MOORPARK RD
City,State,Zip:	THOUSAND OAKS, CA 91360
Site ID:	719693
CERS ID:	T0611100502
CERS Description:	Leaking Underground Storage Tank Cleanup Site

Affiliation:

Affiliation Type Desc:	Regional Board Caseworker
Entity Name:	DANIEL PIROTTON - LOS ANGELES RWQCB (REGION 4)
Entity Title:	Not Reported
Affiliation Address:	Not Reported
Affiliation City:	R4 UNKNOWN
Affiliation State:	CA
Affiliation Country:	Not Reported
Affiliation Zip:	Not Reported
Affiliation Phone:	2135766714,

ARCO #1695
600 MOORPARK RD, THOUSAND OAKS, CA, 91360 S100861834

MAP FINDINGS

▲ AA86	NNW 1/10 - 1/3	(1583 ft. / 0.3 mi.)	Lists of state and tribal leaking storage tanks Other Ascertainable Records
	18 ft. Higher Elevation	762 ft. Above Sea Level	

Worksheet:

LUST: Lists of state and tribal leaking storage tanks

Name:	ARCO #1695
Address:	600 MOORPARK RD
City,State,Zip:	THOUSAND OAKS, CA 91360
Lead Agency:	LOS ANGELES RWQCB (REGION 4)
Case Type:	LUST Cleanup Site
Geo Track:	http://geotracker.waterboards.ca.gov/profile_report.asp?global_id=T0611100292
Global Id:	T0611100292
Latitude:	34.186878685
Longitude:	-118.874557458
Status:	Open - Remediation
Status Date:	02/14/2013
Case Worker:	DMB
RB Case Number:	C-88042
Local Agency:	Not Reported
File Location:	Not Reported
Local Case Number:	Not Reported
Potential Media Affect:	Other Groundwater (uses other than drinking water)
Potential Contaminants of Concern:	Gasoline
EPA Region:	9
Coordinate Source:	* Historical Geocode - Exact Address Match
Cuf Case:	YES
Quantity Released Gallons:	Not Reported
Begin Date:	06/06/1988
Leak Reported Date:	06/06/1988
How Discovered:	Not Reported
How Discovered Description:	Not Reported
Discharge Source:	Not Reported
Discharge Cause:	Not Reported
Stop Method:	Not Reported
Stop Description:	Not Reported
No Further Action Date:	Not Reported
CA Water Watershed Name:	Calleguas - Calleguas-Conejo - Thousand Oaks (408.28)
Dwr Groundwater Subbasin Name:	Conejo (4-010)
Disadvantaged Community:	Not Reported
CA Enviroscreen 3 Score:	16-20%
CA Enviroscreen 4 Score:	25-30%
Military DOD Site:	No
Facility Project Subtype:	Not Reported
RWQCB Region:	LOS ANGELES RWQCB (REGION 4)
Site History:	See Site Documents

LUST:

Global Id:	T0611100292
Contact Type:	Regional Board Caseworker - Primary Caseworker

ARCO #1695, 600 MOORPARK RD, THOUSAND OAKS, CA 91360 (Continued)

Contact Name:	DAVID M. BJOSTAD
Organization Name:	LOS ANGELES RWQCB (REGION 4)
Address:	320 W. 4th Street, Suite 200
City:	Los Angeles
Email:	dave.bjostad@waterboards.ca.gov
Phone Number:	Not Reported

LUST:

Global Id:	T0611100292
Action Type:	ENFORCEMENT
Date:	10/24/2005
Action:	* Historical Enforcement - #L05
Global Id:	T0611100292
Action Type:	ENFORCEMENT
Date:	07/23/2003
Action:	File review
Global Id:	T0611100292
Action Type:	ENFORCEMENT
Date:	07/07/2008
Action:	Technical Correspondence / Assistance / Other - #L21
Global Id:	T0611100292
Action Type:	ENFORCEMENT
Date:	05/07/2008
Action:	File review
Global Id:	T0611100292
Action Type:	ENFORCEMENT
Date:	08/04/2009
Action:	File review
Global Id:	T0611100292
Action Type:	ENFORCEMENT
Date:	11/05/2009
Action:	File review
Global Id:	T0611100292
Action Type:	ENFORCEMENT
Date:	09/14/2009
Action:	Staff Letter - #L27
Global Id:	T0611100292
Action Type:	ENFORCEMENT
Date:	11/04/2009
Action:	File review
Global Id:	T0611100292
Action Type:	ENFORCEMENT
Date:	01/20/2010
Action:	File review
Global Id:	T0611100292

ARCO #1695, 600 MOORPARK RD, THOUSAND OAKS, CA 91360 (Continued)

Action Type:	ENFORCEMENT
Date:	08/12/2009
Action:	Staff Letter - #GWM
Global Id:	T0611100292
Action Type:	ENFORCEMENT
Date:	12/03/2009
Action:	Staff Letter - #L28
Global Id:	T0611100292
Action Type:	ENFORCEMENT
Date:	12/31/2009
Action:	Staff Letter - #L29
Global Id:	T0611100292
Action Type:	ENFORCEMENT
Date:	01/01/2008
Action:	File review
Global Id:	T0611100292
Action Type:	ENFORCEMENT
Date:	02/02/2012
Action:	File review
Global Id:	T0611100292
Action Type:	ENFORCEMENT
Date:	02/20/2008
Action:	File review
Global Id:	T0611100292
Action Type:	ENFORCEMENT
Date:	03/03/2008
Action:	File review
Global Id:	T0611100292
Action Type:	Other
Date:	06/06/1988
Action:	Leak Discovery
Global Id:	T0611100292
Action Type:	RESPONSE
Date:	12/30/2007
Action:	Other Report / Document
Global Id:	T0611100292
Action Type:	RESPONSE
Date:	01/30/2007
Action:	Monitoring Report - Quarterly
Global Id:	T0611100292
Action Type:	RESPONSE
Date:	07/15/2019
Action:	Monitoring Report - Semi-Annually
Global Id:	T0611100292

ARCO #1695, 600 MOORPARK RD, THOUSAND OAKS, CA 91360 (Continued)

Action Type:	RESPONSE
Date:	07/15/2017
Action:	Monitoring Report - Semi-Annually
Global Id:	T0611100292
Action Type:	RESPONSE
Date:	07/15/2018
Action:	Monitoring Report - Semi-Annually
Global Id:	T0611100292
Action Type:	RESPONSE
Date:	01/15/2020
Action:	Monitoring Report - Semi-Annually
Global Id:	T0611100292
Action Type:	RESPONSE
Date:	01/15/2021
Action:	Monitoring Report - Semi-Annually
Global Id:	T0611100292
Action Type:	RESPONSE
Date:	01/15/2024
Action:	Monitoring Report - Semi-Annually
Global Id:	T0611100292
Action Type:	RESPONSE
Date:	09/15/2020
Action:	Other Report / Document
Global Id:	T0611100292
Action Type:	RESPONSE
Date:	07/15/2023
Action:	Monitoring Report - Semi-Annually
Global Id:	T0611100292
Action Type:	ENFORCEMENT
Date:	07/20/2007
Action:	File review
Global Id:	T0611100292
Action Type:	ENFORCEMENT
Date:	09/05/2007
Action:	Technical Correspondence / Assistance / Other - #L18
Global Id:	T0611100292
Action Type:	ENFORCEMENT
Date:	05/31/2007
Action:	Technical Correspondence / Assistance / Other - #L15
Global Id:	T0611100292
Action Type:	ENFORCEMENT
Date:	11/01/2007
Action:	Technical Correspondence / Assistance / Other - #L20
Global Id:	T0611100292

ARCO #1695, 600 MOORPARK RD, THOUSAND OAKS, CA 91360 (Continued)

Action Type:	ENFORCEMENT
Date:	03/19/2007
Action:	Technical Correspondence / Assistance / Other - #L14
Global Id:	T0611100292
Action Type:	ENFORCEMENT
Date:	12/03/2007
Action:	File review
Global Id:	T0611100292
Action Type:	ENFORCEMENT
Date:	06/06/2007
Action:	Technical Correspondence / Assistance / Other - #L16
Global Id:	T0611100292
Action Type:	ENFORCEMENT
Date:	04/30/2009
Action:	File review
Global Id:	T0611100292
Action Type:	ENFORCEMENT
Date:	08/26/2009
Action:	Staff Letter - #L26
Global Id:	T0611100292
Action Type:	ENFORCEMENT
Date:	04/14/2009
Action:	Staff Letter - #L24
Global Id:	T0611100292
Action Type:	ENFORCEMENT
Date:	06/09/2009
Action:	File review
Global Id:	T0611100292
Action Type:	ENFORCEMENT
Date:	07/07/2009
Action:	File review
Global Id:	T0611100292
Action Type:	ENFORCEMENT
Date:	06/30/2009
Action:	Staff Letter - #L25
Global Id:	T0611100292
Action Type:	ENFORCEMENT
Date:	08/09/2011
Action:	File review
Global Id:	T0611100292
Action Type:	ENFORCEMENT
Date:	02/08/2011
Action:	File review
Global Id:	T0611100292

ARCO #1695, 600 MOORPARK RD, THOUSAND OAKS, CA 91360 (Continued)

Action Type:	ENFORCEMENT
Date:	11/08/2010
Action:	Staff Letter - #L30
Global Id:	T0611100292
Action Type:	ENFORCEMENT
Date:	09/08/2010
Action:	File review
Global Id:	T0611100292
Action Type:	ENFORCEMENT
Date:	03/27/2014
Action:	Staff Letter
Global Id:	T0611100292
Action Type:	ENFORCEMENT
Date:	01/25/2022
Action:	Clean Up Fund - Case Closure Review Summary Report (RSR)
Global Id:	T0611100292
Action Type:	ENFORCEMENT
Date:	12/18/2023
Action:	Email Correspondence
Global Id:	T0611100292
Action Type:	RESPONSE
Date:	10/30/2009
Action:	Monitoring Report - Quarterly
Global Id:	T0611100292
Action Type:	RESPONSE
Date:	08/31/2007
Action:	Other Report / Document
Global Id:	T0611100292
Action Type:	RESPONSE
Date:	01/30/2007
Action:	CAP/RAP - Other Report
Global Id:	T0611100292
Action Type:	RESPONSE
Date:	04/30/2006
Action:	Monitoring Report - Quarterly
Global Id:	T0611100292
Action Type:	RESPONSE
Date:	07/30/2006
Action:	Monitoring Report - Quarterly
Global Id:	T0611100292
Action Type:	RESPONSE
Date:	09/19/2005
Action:	Interim Remedial Action Plan
Global Id:	T0611100292

ARCO #1695, 600 MOORPARK RD, THOUSAND OAKS, CA 91360 (Continued)

Action Type:	RESPONSE
Date:	05/15/2006
Action:	Monitoring Report - Quarterly
Global Id:	T0611100292
Action Type:	RESPONSE
Date:	01/15/2017
Action:	Monitoring Report - Semi-Annually
Global Id:	T0611100292
Action Type:	RESPONSE
Date:	01/15/2018
Action:	Monitoring Report - Semi-Annually
Global Id:	T0611100292
Action Type:	RESPONSE
Date:	01/15/2019
Action:	Monitoring Report - Semi-Annually
Global Id:	T0611100292
Action Type:	ENFORCEMENT
Date:	07/05/2005
Action:	* Historical Enforcement - #L01
Global Id:	T0611100292
Action Type:	ENFORCEMENT
Date:	08/03/2005
Action:	File review
Global Id:	T0611100292
Action Type:	ENFORCEMENT
Date:	04/18/2006
Action:	Technical Correspondence / Assistance / Other - #L09
Global Id:	T0611100292
Action Type:	ENFORCEMENT
Date:	08/05/2005
Action:	File review
Global Id:	T0611100292
Action Type:	ENFORCEMENT
Date:	11/08/2005
Action:	* Historical Enforcement - #L06
Global Id:	T0611100292
Action Type:	ENFORCEMENT
Date:	05/12/2006
Action:	Technical Correspondence / Assistance / Other - #L10
Global Id:	T0611100292
Action Type:	ENFORCEMENT
Date:	08/29/2005
Action:	* Historical Enforcement - #L04
Global Id:	T0611100292

ARCO #1695, 600 MOORPARK RD, THOUSAND OAKS, CA 91360 (Continued)

Action Type:	ENFORCEMENT
Date:	08/03/2006
Action:	File review
Global Id:	T0611100292
Action Type:	ENFORCEMENT
Date:	04/04/2006
Action:	File review
Global Id:	T0611100292
Action Type:	ENFORCEMENT
Date:	10/07/2008
Action:	Staff Letter - #L22
Global Id:	T0611100292
Action Type:	ENFORCEMENT
Date:	09/23/2008
Action:	Meeting - #ConfCall
Global Id:	T0611100292
Action Type:	ENFORCEMENT
Date:	10/24/2008
Action:	File review
Global Id:	T0611100292
Action Type:	ENFORCEMENT
Date:	01/09/2009
Action:	Staff Letter - #L23
Global Id:	T0611100292
Action Type:	ENFORCEMENT
Date:	03/02/2009
Action:	File review
Global Id:	T0611100292
Action Type:	ENFORCEMENT
Date:	03/03/2009
Action:	File review
Global Id:	T0611100292
Action Type:	ENFORCEMENT
Date:	10/18/2010
Action:	File review
Global Id:	T0611100292
Action Type:	ENFORCEMENT
Date:	10/26/2007
Action:	Technical Correspondence / Assistance / Other - #L19
Global Id:	T0611100292
Action Type:	ENFORCEMENT
Date:	08/15/2005
Action:	* Historical Enforcement - #L03
Global Id:	T0611100292

ARCO #1695, 600 MOORPARK RD, THOUSAND OAKS, CA 91360 (Continued)

Action Type:	ENFORCEMENT
Date:	02/14/2013
Action:	Staff Letter
Global Id:	T0611100292
Action Type:	RESPONSE
Date:	02/22/2010
Action:	Other Report / Document
Global Id:	T0611100292
Action Type:	RESPONSE
Date:	12/22/2008
Action:	Corrective Action Plan / Remedial Action Plan
Global Id:	T0611100292
Action Type:	RESPONSE
Date:	01/30/2010
Action:	Remedial Progress Report
Global Id:	T0611100292
Action Type:	RESPONSE
Date:	09/14/2009
Action:	Other Report / Document
Global Id:	T0611100292
Action Type:	RESPONSE
Date:	02/28/2008
Action:	Other Report / Document
Global Id:	T0611100292
Action Type:	RESPONSE
Date:	03/28/2008
Action:	Other Report / Document
Global Id:	T0611100292
Action Type:	RESPONSE
Date:	04/28/2008
Action:	Other Report / Document
Global Id:	T0611100292
Action Type:	RESPONSE
Date:	02/26/2007
Action:	Corrective Action Plan / Remedial Action Plan
Global Id:	T0611100292
Action Type:	RESPONSE
Date:	01/30/2006
Action:	Monitoring Report - Quarterly
Global Id:	T0611100292
Action Type:	RESPONSE
Date:	05/28/2008
Action:	Other Report / Document
Global Id:	T0611100292

ARCO #1695, 600 MOORPARK RD, THOUSAND OAKS, CA 91360 (Continued)

Action Type:	RESPONSE
Date:	03/14/2013
Action:	Remedial Progress Report
Global Id:	T0611100292
Action Type:	RESPONSE
Date:	01/30/2013
Action:	Monitoring Report - Semi-Annually
Global Id:	T0611100292
Action Type:	RESPONSE
Date:	07/30/2013
Action:	Monitoring Report - Semi-Annually
Global Id:	T0611100292
Action Type:	RESPONSE
Date:	07/30/2013
Action:	Other Report / Document
Global Id:	T0611100292
Action Type:	RESPONSE
Date:	08/15/2013
Action:	Verbal Communication
Global Id:	T0611100292
Action Type:	RESPONSE
Date:	07/03/2013
Action:	Correspondence
Global Id:	T0611100292
Action Type:	RESPONSE
Date:	06/01/2013
Action:	Correspondence
Global Id:	T0611100292
Action Type:	RESPONSE
Date:	05/13/2013
Action:	Correspondence
Global Id:	T0611100292
Action Type:	RESPONSE
Date:	05/14/2013
Action:	Status / Progress Reports
Global Id:	T0611100292
Action Type:	RESPONSE
Date:	01/30/2014
Action:	Monitoring Report - Semi-Annually
Global Id:	T0611100292
Action Type:	RESPONSE
Date:	01/30/2014
Action:	Remedial Progress Report
Global Id:	T0611100292

ARCO #1695, 600 MOORPARK RD, THOUSAND OAKS, CA 91360 (Continued)

Action Type:	RESPONSE
Date:	06/30/2013
Action:	Other Report / Document
Global Id:	T0611100292
Action Type:	RESPONSE
Date:	04/14/2013
Action:	Remedial Progress Report
Global Id:	T0611100292
Action Type:	RESPONSE
Date:	07/30/2014
Action:	Monitoring Report - Semi-Annually
Global Id:	T0611100292
Action Type:	RESPONSE
Date:	02/13/2015
Action:	Pilot Study/ Treatability Report
Global Id:	T0611100292
Action Type:	RESPONSE
Date:	09/23/2009
Action:	Correspondence
Global Id:	T0611100292
Action Type:	RESPONSE
Date:	06/30/2008
Action:	Remedial Progress Report
Global Id:	T0611100292
Action Type:	RESPONSE
Date:	11/24/2009
Action:	Correspondence
Global Id:	T0611100292
Action Type:	RESPONSE
Date:	06/18/2009
Action:	Interim Remedial Action Report
Global Id:	T0611100292
Action Type:	RESPONSE
Date:	07/30/2008
Action:	Remedial Progress Report
Global Id:	T0611100292
Action Type:	RESPONSE
Date:	09/30/2008
Action:	Remedial Progress Report
Global Id:	T0611100292
Action Type:	RESPONSE
Date:	08/29/2014
Action:	Remedial Progress Report
Global Id:	T0611100292

ARCO #1695, 600 MOORPARK RD, THOUSAND OAKS, CA 91360 (Continued)

Action Type:	RESPONSE
Date:	01/15/2015
Action:	Monitoring Report - Semi-Annually
Global Id:	T0611100292
Action Type:	RESPONSE
Date:	01/15/2016
Action:	Monitoring Report - Semi-Annually
Global Id:	T0611100292
Action Type:	ENFORCEMENT
Date:	01/07/2008
Action:	File review
Global Id:	T0611100292
Action Type:	ENFORCEMENT
Date:	07/17/2007
Action:	Technical Correspondence / Assistance / Other - #L17
Global Id:	T0611100292
Action Type:	ENFORCEMENT
Date:	02/14/2007
Action:	File review
Global Id:	T0611100292
Action Type:	ENFORCEMENT
Date:	12/26/2006
Action:	Technical Correspondence / Assistance / Other - #L13
Global Id:	T0611100292
Action Type:	ENFORCEMENT
Date:	01/06/2006
Action:	* Historical Enforcement - #L07
Global Id:	T0611100292
Action Type:	ENFORCEMENT
Date:	07/31/2008
Action:	File review
Global Id:	T0611100292
Action Type:	ENFORCEMENT
Date:	06/14/2011
Action:	Site Visit / Inspection / Sampling
Global Id:	T0611100292
Action Type:	ENFORCEMENT
Date:	12/06/2012
Action:	File review
Global Id:	T0611100292
Action Type:	ENFORCEMENT
Date:	05/27/2014
Action:	Staff Letter
Global Id:	T0611100292

ARCO #1695, 600 MOORPARK RD, THOUSAND OAKS, CA 91360 (Continued)

Action Type:	RESPONSE
Date:	09/30/2007
Action:	Other Report / Document
Global Id:	T0611100292
Action Type:	RESPONSE
Date:	01/30/2008
Action:	Other Report / Document
Global Id:	T0611100292
Action Type:	REMEDIATION
Date:	08/14/1996
Action:	In Situ Physical/Chemical Treatment (other than SVE)
Global Id:	T0611100292
Action Type:	REMEDIATION
Date:	08/04/2009
Action:	In Situ Physical/Chemical Treatment (other than SVE)
Global Id:	T0611100292
Action Type:	ENFORCEMENT
Date:	06/06/1988
Action:	* Historical Enforcement
Global Id:	T0611100292
Action Type:	ENFORCEMENT
Date:	10/16/2006
Action:	Technical Correspondence / Assistance / Other - #L11
Global Id:	T0611100292
Action Type:	ENFORCEMENT
Date:	04/18/2007
Action:	File review
Global Id:	T0611100292
Action Type:	ENFORCEMENT
Date:	05/26/2010
Action:	File review
Global Id:	T0611100292
Action Type:	ENFORCEMENT
Date:	08/06/2013
Action:	Staff Letter
Global Id:	T0611100292
Action Type:	ENFORCEMENT
Date:	09/13/2012
Action:	Staff Letter
Global Id:	T0611100292
Action Type:	ENFORCEMENT
Date:	01/02/2020
Action:	Clean Up Fund - Case Closure Review Summary Report (RSR)
Global Id:	T0611100292

ARCO #1695, 600 MOORPARK RD, THOUSAND OAKS, CA 91360 (Continued)

Action Type:	ENFORCEMENT
Date:	07/21/2020
Action:	Staff Letter
Global Id:	T0611100292
Action Type:	Other
Date:	06/06/1988
Action:	Leak Reported
Global Id:	T0611100292
Action Type:	RESPONSE
Date:	09/01/2008
Action:	Other Report / Document
Global Id:	T0611100292
Action Type:	RESPONSE
Date:	11/30/2007
Action:	Other Report / Document
Global Id:	T0611100292
Action Type:	RESPONSE
Date:	11/30/2007
Action:	Other Report / Document
Global Id:	T0611100292
Action Type:	RESPONSE
Date:	10/31/2007
Action:	Other Report / Document
Global Id:	T0611100292
Action Type:	RESPONSE
Date:	10/31/2006
Action:	Respond to Petition
Global Id:	T0611100292
Action Type:	RESPONSE
Date:	04/04/2006
Action:	Respond to Petition
Global Id:	T0611100292
Action Type:	RESPONSE
Date:	07/15/2022
Action:	Monitoring Report - Semi-Annually
Global Id:	T0611100292
Action Type:	RESPONSE
Date:	07/15/2021
Action:	Monitoring Report - Semi-Annually
Global Id:	T0611100292
Action Type:	RESPONSE
Date:	07/15/2016
Action:	Monitoring Report - Semi-Annually
Global Id:	T0611100292

ARCO #1695, 600 MOORPARK RD, THOUSAND OAKS, CA 91360 (Continued)

Action Type: RESPONSE
Date: 01/15/2022
Action: Monitoring Report - Semi-Annually

Global Id: T0611100292
Action Type: RESPONSE
Date: 01/15/2023
Action: Monitoring Report - Semi-Annually

Global Id: T0611100292
Action Type: RESPONSE
Date: 12/21/2012
Action: Corrective Action Plan / Remedial Action Plan - Regulator Responded

Global Id: T0611100292
Action Type: RESPONSE
Date: 07/30/2013
Action: Remedial Progress Report - Regulator Responded

Global Id: T0611100292
Action Type: REMEDIATION
Date: 03/07/1996
Action: Soil Vapor Extraction (SVE)

LUST:

Global Id: T0611100292
Status: Open - Case Begin Date
Status Date: 06/06/1988

Global Id: T0611100292
Status: Open - Site Assessment
Status Date: 06/06/1988

Global Id: T0611100292
Status: Open - Site Assessment
Status Date: 07/01/1988

Global Id: T0611100292
Status: Open - Site Assessment
Status Date: 07/21/1988

Global Id: T0611100292
Status: Open - Verification Monitoring
Status Date: 01/19/1990

Global Id: T0611100292
Status: Open - Remediation
Status Date: 08/14/1996

Global Id: T0611100292
Status: Open - Remediation
Status Date: 10/13/2005

Global Id: T0611100292
Status: Open - Verification Monitoring

ARCO #1695, 600 MOORPARK RD, THOUSAND OAKS, CA 91360 (Continued)

Status Date:	10/31/2005
Global Id:	T0611100292
Status:	Open - Remediation
Status Date:	02/21/2007
Global Id:	T0611100292
Status:	Open - Remediation
Status Date:	03/19/2007
Global Id:	T0611100292
Status:	Open - Verification Monitoring
Status Date:	03/19/2007
Global Id:	T0611100292
Status:	Open - Verification Monitoring
Status Date:	04/14/2011
Global Id:	T0611100292
Status:	Open - Remediation
Status Date:	02/14/2013

LUST REG 4:

Region:	4
Regional Board:	04
County:	Ventura
Facility Id:	C-88042
Status:	Remedial action (cleanup) Underway
Substance:	Gasoline
Substance Quantity:	Not Reported
Local Case No:	88042
Case Type:	O, S
Abatement Method Used at the Site:	VSINTERIM
Global ID:	T0611100292
W Global ID:	Not Reported
Staff:	UNK
Local Agency:	56000L
Cross Street:	Not Reported
Enforcement Type:	FREV
Date Leak Discovered:	6/6/1988
Date Leak First Reported:	6/6/1988
Date Leak Record Entered:	Not Reported
Date Confirmation Began:	7/1/1988
Date Leak Stopped:	Not Reported
Date Case Last Changed on Database:	Not Reported
Date the Case was Closed:	Not Reported
How Leak Discovered:	Not Reported
How Leak Stopped:	Not Reported
Cause of Leak:	Not Reported
Leak Source:	Not Reported
Operator:	Not Reported

ARCO #1695, 600 MOORPARK RD, THOUSAND OAKS, CA 91360 (Continued)

Water System:	Not Reported
Well Name:	Not Reported
Approx. Dist To Production Well (ft):	9583.705647183568603923033041
Source of Cleanup Funding:	F
Preliminary Site Assessment Workplan Submitted:	6/6/1988
Preliminary Site Assessment Began:	7/21/1988
Pollution Characterization Began:	7/21/1988
Remediation Plan Submitted:	Not Reported
Remedial Action Underway:	8/14/1996
Post Remedial Action Monitoring Began:	Not Reported
Enforcement Action Date:	6/6/1988
Historical Max MTBE Date:	11/13/2001
Hist Max MTBE Conc in Groundwater:	63
Hist Max MTBE Conc in Soil:	.1
Significant Interim Remedial Action Taken:	Not Reported
GW Qualifier:	=
Soil Qualifier:	Not Reported
Organization:	Not Reported
Owner Contact:	Not Reported
Responsible Party:	ARCO PRODUCTS COMPANY
RP Address:	Not Reported
Program:	LUST
Lat/Long:	34.1866041 / -1
Local Agency Staff:	KCK
Beneficial Use:	AGR
Priority:	Not Reported
Cleanup Fund Id:	Not Reported
Suspended:	Not Reported
Assigned Name:	Not Reported
Summary:	Not Reported

VENTURA CO. LUST:

Name:	ARCO #1695
Address:	600 MOORPARK RD
City:	THOUSAND OAKS
Region:	VENTURA
Facility ID:	88042
Status:	Remedial action (cleanup) Underway

CORTESE: Other Ascertainable Records

Name:	ARCO #1695
Address:	600 MOORPARK RD
City,State,Zip:	THOUSAND OAKS, CA 91360
Region:	CORTESE
Envirostor Id:	Not Reported
Global ID:	T0611100292
Site/Facility Type:	LUST CLEANUP SITE

ARCO #1695, 600 MOORPARK RD, THOUSAND OAKS, CA 91360 (Continued)

Cleanup Status:	OPEN - REMEDIATION
Status Date:	Not Reported
Site Code:	Not Reported
Latitude:	Not Reported
Longitude:	Not Reported
Owner:	Not Reported
Enf Type:	Not Reported
Swat R:	Not Reported
Flag:	active
Order No:	Not Reported
Waste Discharge System No:	Not Reported
Effective Date:	Not Reported
Region 2:	Not Reported
WID Id:	Not Reported
Solid Waste Id No:	Not Reported
Waste Management Uit Name:	Not Reported
File Name:	Active Open

HIST CORTESE: Other Ascertainable Records

edr_fname:	ARCO SS #1695-MOORPARK
edr_fadd1:	600 MOORPARK
City,State,Zip:	THOUSAND OAKS, CA 91360
Region:	CORTESE
Facility County Code:	56
Reg By:	LTNKA
Reg Id:	C-88042

CERS: Other Ascertainable Records

Name:	ARCO #1695
Address:	600 MOORPARK RD
City,State,Zip:	THOUSAND OAKS, CA 91360
Site ID:	710921
CERS ID:	T0611100292
CERS Description:	Leaking Underground Storage Tank Cleanup Site

Affiliation:

Affiliation Type Desc:	Regional Board Caseworker
Entity Name:	DAVID M. BJOSTAD - LOS ANGELES RWQCB (REGION 4)
Entity Title:	Not Reported
Affiliation Address:	320 W. 4th Street, Suite 200
Affiliation City:	Los Angeles
Affiliation State:	CA
Affiliation Country:	Not Reported
Affiliation Zip:	Not Reported
Affiliation Phone:	,

ARCO #1695
600 MOORPARK RD, THOUSAND OAKS, CA, 91360 **1028918406**

MAP FINDINGS

▲ AA87	NNW 1/10 - 1/3	(1583 ft. / 0.3 mi.)	Other Ascertainable Records
	18 ft. Higher Elevation	762 ft. Above Sea Level	

Worksheet:

UST FINDER RELEASE: Other Ascertainable Records

Object ID:	58417
Facility ID:	Not Reported
Lust ID:	CAT0611100292
Name:	ARCO #1695
Address:	600 MOORPARK RD
City,State,Zip:	THOUSAND OAKS, CA 91360
Address Match Type:	PointAddress
Reported Date:	Not Reported
Status:	Open
Substance:	Not Reported
Population within 1500ft:	1960
Domestic Wells within 1500ft:	2
Land Use:	Developed, Medium Intensity
Within SPA:	No
SPA PWS Facility ID:	Not Reported
SPA Water Type:	Not Reported
SPA Facility Type:	Not Reported
SPA HUC12:	Not Reported
Within WHPA:	No
WHPA PWS Facility ID:	Not Reported
WHPA Water Type:	Not Reported
WHPA Facility Type:	Not Reported
WHPA HUC12:	Not Reported
Within 100yr Floodplain:	No
Tribe:	Not Reported
EPA Region:	9
NFA Letter 1:	Not Reported
NFA Letter 2:	Not Reported
NFA Letter 3:	Not Reported
NFA Letter 4:	Not Reported
Closed With Residual Contaminate:	Not Reported
Coordinate Source:	Geocode
X Coord:	-118.87476
Y Coord:	34.1868400000001
Latitude:	34.1868399999999
Longitude:	-118.874759999999

GOVERNMENT RECORDS SEARCHED / DATA CURRENCY TRACKING

St	Acronym	Full Name	Government Agency	Gov Date	Arvl. Date	Active Date
ENVIRONMENTAL RECORDS						
Federal NPL site list						
US	NPL	National Priority List	EPA	02/29/2024	03/01/2024	03/27/2024
US	Proposed NPL	Proposed National Priority List Sites	EPA	02/29/2024	03/01/2024	03/27/2024
US	NPL LIENS	Federal Superfund Liens	EPA	10/15/1991	02/02/1994	03/30/1994
Federal CERCLIS list						
US	SEMS	Superfund Enterprise Management System	EPA	04/22/2024	05/01/2024	05/24/2024
Federal RCRA CORRACTS facilities list						
US	CORRACTS	Corrective Action Report	EPA	12/04/2023	12/06/2023	12/12/2023
Federal RCRA TSD facilities list						
US	RCRA-TSDF	RCRA - Treatment, Storage and Disposal	Environmental Protection Agency	12/04/2023	12/06/2023	12/12/2023
Federal RCRA generators list						
US	RCRA-LQG	RCRA - Large Quantity Generators	Environmental Protection Agency	12/04/2023	12/06/2023	12/12/2023
US	RCRA-SQG	RCRA - Small Quantity Generators	Environmental Protection Agency	12/04/2023	12/06/2023	12/12/2023
US	RCRA-VSQG	RCRA - Very Small Quantity Generators (Formerly Conditionall	Environmental Protection Agency	12/04/2023	12/06/2023	12/12/2023
Federal institutional controls / engineering controls registries						
US	LUCIS	Land Use Control Information System	Department of the Navy	02/14/2024	02/16/2024	04/04/2024
US	US ENG CONTROLS	Engineering Controls Sites List	Environmental Protection Agency	02/13/2024	02/21/2024	04/04/2024
US	US INST CONTROLS	Institutional Controls Sites List	Environmental Protection Agency	02/13/2024	02/21/2024	04/04/2024
Federal ERNS list						
US	ERNS	Emergency Response Notification System	National Response Center, United States Coast	12/12/2023	12/13/2023	02/28/2024
State and tribal - equivalent NPL						
CA	RESPONSE	State Response Sites	Department of Toxic Substances Control	01/22/2024	01/23/2024	04/08/2024
State and tribal - equivalent CERCLIS						
CA	ENVIROSTOR	EnviroStor Database	Department of Toxic Substances Control	01/22/2024	01/23/2024	04/08/2024
State and tribal landfill / solid waste disposal						
CA	SWF/LF (SWIS)	Solid Waste Information System	Department of Resources Recycling and Recover	02/05/2024	02/06/2024	04/26/2024
State and tribal leaking storage tank lists						
CA	LUST REG 6V	Leaking Underground Storage Tank Case Listing	California Regional Water Quality Control Boa	06/07/2005	06/07/2005	06/29/2005
CA	LUST REG 9	Leaking Underground Storage Tank Report	California Regional Water Quality Control Boa	03/01/2001	04/23/2001	05/21/2001
CA	LUST REG 8	Leaking Underground Storage Tanks	California Regional Water Quality Control Boa	02/14/2005	02/15/2005	03/28/2005
CA	LUST REG 7	Leaking Underground Storage Tank Case Listing	California Regional Water Quality Control Boa	02/26/2004	02/26/2004	03/24/2004
CA	LUST REG 5	Leaking Underground Storage Tank Database	California Regional Water Quality Control Boa	07/01/2008	07/22/2008	07/31/2008
CA	LUST REG 4	Underground Storage Tank Leak List	California Regional Water Quality Control Boa	09/07/2004	09/07/2004	10/12/2004
CA	LUST REG 3	Leaking Underground Storage Tank Database	California Regional Water Quality Control Boa	05/19/2003	05/19/2003	06/02/2003

GOVERNMENT RECORDS SEARCHED / DATA CURRENCY TRACKING

St	Acronym	Full Name	Government Agency	Gov Date	Arvl. Date	Active Date
CA	LUST REG 2	Fuel Leak List	California Regional Water Quality Control Boa	09/30/2004	10/20/2004	11/19/2004
CA	LUST	Leaking Underground Fuel Tank Report (GEOTRACKER)	State Water Resources Control Board	03/04/2024	03/05/2024	05/24/2024
CA	LUST REG 6L	Leaking Underground Storage Tank Case Listing	California Regional Water Quality Control Boa	09/09/2003	09/10/2003	10/07/2003
CA	LUST REG 1	Active Toxic Site Investigation	California Regional Water Quality Control Boa	02/01/2001	02/28/2001	03/29/2001
US	INDIAN LUST R8	Leaking Underground Storage Tanks on Indian Land	EPA Region 8	10/25/2023	01/17/2024	03/13/2024
US	INDIAN LUST R10	Leaking Underground Storage Tanks on Indian Land	EPA Region 10	10/25/2023	01/17/2024	03/13/2024
US	INDIAN LUST R7	Leaking Underground Storage Tanks on Indian Land	EPA Region 7	10/25/2023	01/17/2024	03/13/2024
US	INDIAN LUST R9	Leaking Underground Storage Tanks on Indian Land	Environmental Protection Agency	10/25/2023	01/17/2024	03/13/2024
US	INDIAN LUST R5	Leaking Underground Storage Tanks on Indian Land	EPA, Region 5	10/04/2023	01/17/2024	03/13/2024
US	INDIAN LUST R4	Leaking Underground Storage Tanks on Indian Land	EPA Region 4	10/25/2023	01/17/2024	03/13/2024
US	INDIAN LUST R1	Leaking Underground Storage Tanks on Indian Land	EPA Region 1	10/25/2023	01/17/2024	03/13/2024
US	INDIAN LUST R6	Leaking Underground Storage Tanks on Indian Land	EPA Region 6	10/25/2023	01/17/2024	03/13/2024
CA	CPS-SLIC	Statewide SLIC Cases (GEOTRACKER)	State Water Resources Control Board	03/04/2024	03/05/2024	05/24/2024
CA	SLIC REG 1	Active Toxic Site Investigations	California Regional Water Quality Control Boa	04/03/2003	04/07/2003	04/25/2003
CA	SLIC REG 2	Spills, Leaks, Investigation & Cleanup Cost Recovery Listing	Regional Water Quality Control Board San Fran	09/30/2004	10/20/2004	11/19/2004
CA	SLIC REG 3	Spills, Leaks, Investigation & Cleanup Cost Recovery Listing	California Regional Water Quality Control Boa	05/18/2006	05/18/2006	06/15/2006
CA	SLIC REG 4	Spills, Leaks, Investigation & Cleanup Cost Recovery Listing	Region Water Quality Control Board Los Angele	11/17/2004	11/18/2004	01/04/2005
CA	SLIC REG 5	Spills, Leaks, Investigation & Cleanup Cost Recovery Listing	Regional Water Quality Control Board Central	04/01/2005	04/05/2005	04/21/2005
CA	SLIC REG 6V	Spills, Leaks, Investigation & Cleanup Cost Recovery Listing	Regional Water Quality Control Board, Victorv	05/24/2005	05/25/2005	06/16/2005
CA	SLIC REG 6L	SLIC Sites	California Regional Water Quality Control Boa	09/07/2004	09/07/2004	10/12/2004
CA	SLIC REG 7	SLIC List	California Regional Quality Control Board, Co	11/24/2004	11/29/2004	01/04/2005
CA	SLIC REG 8	Spills, Leaks, Investigation & Cleanup Cost Recovery Listing	California Region Water Quality Control Board	04/03/2008	04/03/2008	04/14/2008
CA	SLIC REG 9	Spills, Leaks, Investigation & Cleanup Cost Recovery Listing	California Regional Water Quality Control Boa	09/10/2007	09/11/2007	09/28/2007
State and tribal registered storage tank lists						
CA	UST	Active UST Facilities	SWRCB	03/04/2024	03/05/2024	05/29/2024
CA	UST CLOSURE	Proposed Closure of Underground Storage Tank (UST) Cases	State Water Resources Control Board	02/13/2024	03/05/2024	06/03/2024
CA	MILITARY UST SITES	Military UST Sites (GEOTRACKER)	State Water Resources Control Board	03/04/2024	03/05/2024	05/24/2024
CA	AST	Aboveground Petroleum Storage Tank Facilities	California Environmental Protection Agency	07/06/2016	07/12/2016	09/19/2016
US	INDIAN UST R7	Underground Storage Tanks on Indian Land	EPA Region 7	10/24/2023	01/17/2024	03/13/2024
US	INDIAN UST R8	Underground Storage Tanks on Indian Land	EPA Region 8	10/24/2023	01/17/2024	03/13/2024
US	INDIAN UST R9	Underground Storage Tanks on Indian Land	EPA Region 9	10/24/2023	01/17/2024	03/13/2024
US	INDIAN UST R4	Underground Storage Tanks on Indian Land	EPA Region 4	10/24/2023	01/17/2024	03/13/2024
US	INDIAN UST R1	Underground Storage Tanks on Indian Land	EPA, Region 1	10/24/2023	01/17/2024	03/13/2024
US	INDIAN UST R5	Underground Storage Tanks on Indian Land	EPA Region 5	10/17/2023	01/17/2024	03/13/2024
US	INDIAN UST R10	Underground Storage Tanks on Indian Land	EPA Region 10	10/24/2023	01/17/2024	03/13/2024
US	INDIAN UST R6	Underground Storage Tanks on Indian Land	EPA Region 6	10/24/2023	01/17/2024	03/13/2024
US	FEMA UST	Underground Storage Tank Listing	FEMA	11/16/2023	11/16/2023	02/13/2024
State and tribal voluntary cleanup sites						
US	INDIAN VCP R7	Voluntary Cleanup Priority Lisitng	EPA, Region 7	03/20/2008	04/22/2008	05/19/2008
CA	VCP	Voluntary Cleanup Program Properties	Department of Toxic Substances Control	01/22/2024	01/23/2024	04/08/2024
US	INDIAN VCP R1	Voluntary Cleanup Priority Listing	EPA, Region 1	07/27/2015	09/29/2015	02/18/2016

GOVERNMENT RECORDS SEARCHED / DATA CURRENCY TRACKING

St	Acronym	Full Name	Government Agency	Gov Date	Arvl. Date	Active Date
State and tribal Brownfields sites						
CA	BROWNFIELDS	Considered Brownfieds Sites Listing	State Water Resources Control Board	03/19/2024	03/19/2024	06/10/2024
Other Records						
US	CONSENT	Superfund (CERCLA) Consent Decrees	Department of Justice, Consent Decree Library	12/31/2023	01/11/2024	01/16/2024
US	ROD	Records Of Decision	EPA	02/29/2024	03/01/2024	03/27/2024
US	LIENS 2	CERCLA Lien Information	Environmental Protection Agency	02/29/2024	03/01/2024	03/27/2024
CA	HIST CAL-SITES	Calsites Database	Department of Toxic Substance Control	08/08/2005	08/03/2006	08/24/2006
US	DEBRIS REGION 9	Torres Martinez Reservation Illegal Dump Site Locations	EPA, Region 9	01/12/2009	05/07/2009	09/21/2009
CA	SWRCY	Recycler Database	Department of Conservation	03/04/2024	03/05/2024	05/28/2024
CA	CA FID UST	Facility Inventory Database	California Environmental Protection Agency	10/31/1994	09/05/1995	09/29/1995
CA	HIST UST	Hazardous Substance Storage Container Database	State Water Resources Control Board	10/15/1990	01/25/1991	02/12/1991
CA	SAN FRANCISCO AST	Aboveground Storage Tank Site Listing	San Francisco County Department of Public Hea	02/01/2024	02/01/2024	04/24/2024
CA	SWEEPS UST	SWEEPS UST Listing	State Water Resources Control Board	06/01/1994	07/07/2005	08/11/2005
US	COAL ASH EPA	Coal Combustion Residues Surface Impoundments List	Environmental Protection Agency	01/12/2017	03/05/2019	11/11/2019
US	PCB TRANSFORMER	PCB Transformer Registration Database	Environmental Protection Agency	09/13/2019	11/06/2019	02/10/2020
US	FUSRAP	Formerly Utilized Sites Remedial Action Program	Department of Energy	03/03/2023	03/03/2023	06/09/2023
US	LEAD SMELTER 1	Lead Smelter Sites	Environmental Protection Agency	02/29/2024	03/01/2024	03/27/2024
US	2020 COR ACTION	2020 Corrective Action Program List	Environmental Protection Agency	09/30/2017	05/08/2018	07/20/2018
US	US AIRS (AFS)	Aerometric Information Retrieval System Facility Subsystem (	EPA	10/12/2016	10/26/2016	02/03/2017
US	US AIRS MINOR	Air Facility System Data	EPA	10/12/2016	10/26/2016	02/03/2017
US	LEAD SMELTER 2	Lead Smelter Sites	American Journal of Public Health	04/05/2001	10/27/2010	12/02/2010
US	EPA WATCH LIST	EPA Watch List	Environmental Protection Agency	08/30/2013	03/21/2014	06/17/2014
US	SCRD DRYCLEANERS	State Coalition for Remediation of Drycleaners Listing	Environmental Protection Agency	07/30/2021	02/03/2023	02/10/2023
US	US HIST CDL	National Clandestine Laboratory Register	Drug Enforcement Administration	12/31/2023	02/21/2024	04/04/2024
US	US FIN ASSUR	Financial Assurance Information	Environmental Protection Agency	12/11/2023	12/13/2023	02/28/2024
US	COAL ASH DOE	Steam-Electric Plant Operation Data	Department of Energy	12/31/2022	11/27/2023	02/22/2024
US	Delisted NPL	National Priority List Deletions	EPA	02/29/2024	03/01/2024	03/27/2024
US	SEMS-ARCHIVE	Superfund Enterprise Management System Archive	EPA	04/22/2024	05/01/2024	05/24/2024
US	RCRA NonGen / NLR	RCRA - Non Generators / No Longer Regulated	Environmental Protection Agency	12/04/2023	12/06/2023	12/12/2023
US	HMIRS	Hazardous Materials Information Reporting System	U.S. Department of Transportation	12/12/2023	12/13/2023	02/28/2024
US	DOT OPS	Incident and Accident Data	Department of Transporation, Office of Pipeli	01/02/2020	01/28/2020	04/17/2020
US	US CDL	Clandestine Drug Labs	Drug Enforcement Administration	12/31/2023	02/21/2024	04/04/2024
US	US BROWNFIELDS	A Listing of Brownfields Sites	Environmental Protection Agency	03/11/2024	03/12/2024	05/10/2024
US	DOD	Department of Defense Sites	USGS	06/07/2021	07/13/2021	03/09/2022
US	FEDLAND	Federal and Indian Lands	U.S. Geological Survey	04/02/2018	04/11/2018	11/06/2019
US	FUDS	Formerly Used Defense Sites	U.S. Army Corps of Engineers	01/30/2024	02/13/2024	04/04/2024
US	UMTRA	Uranium Mill Tailings Sites	Department of Energy	08/30/2019	11/15/2019	01/28/2020
US	ODI	Open Dump Inventory	Environmental Protection Agency	06/30/1985	08/09/2004	09/17/2004
US	MINES VIOLATIONS	MSHA Violation Assessment Data	DOL, Mine Safety & Health Admi	01/02/2024	01/03/2024	01/04/2024
US	US MINES	Mines Master Index File	Department of Labor, Mine Safety and Health A	02/05/2024	02/21/2024	04/04/2024
US	US MINES 2	Ferrous and Nonferrous Metal Mines Database Listing	USGS	01/07/2022	02/24/2023	05/17/2023
US	US MINES 3	Active Mines & Mineral Plants Database Listing	USGS	04/14/2011	06/08/2011	09/13/2011
US	PRP	Potentially Responsible Parties	EPA	09/19/2023	10/03/2023	10/19/2023
US	TRIS	Toxic Chemical Release Inventory System	EPA	12/31/2022	11/13/2023	02/07/2024
US	TSCA	Toxic Substances Control Act	EPA	12/31/2020	06/14/2022	03/24/2023

GOVERNMENT RECORDS SEARCHED / DATA CURRENCY TRACKING

St	Acronym	Full Name	Government Agency	Gov Date	Arvl. Date	Active Date
US	FTTS	FIFRA/ TSCA Tracking System - FIFRA (Federal Insecticide, Fu	EPA/Office of Prevention, Pesticides and Toxi	04/09/2009	04/16/2009	05/11/2009
US	FTTS INSP	FIFRA/ TSCA Tracking System - FIFRA (Federal Insecticide, Fu	EPA	04/09/2009	04/16/2009	05/11/2009
US	HIST FTTS	FIFRA/TSCA Tracking System Administrative Case Listing	Environmental Protection Agency	10/19/2006	03/01/2007	04/10/2007
US	HIST FTTS INSP	FIFRA/TSCA Tracking System Inspection & Enforcement Case Lis	Environmental Protection Agency	10/19/2006	03/01/2007	04/10/2007
US	SSTS	Section 7 Tracking Systems	EPA	01/16/2024	01/17/2024	03/27/2024
US	ICIS	Integrated Compliance Information System	Environmental Protection Agency	11/18/2016	11/23/2016	02/10/2017
US	PADS	PCB Activity Database System	EPA	03/20/2023	04/04/2023	06/09/2023
US	MLTS	Material Licensing Tracking System	Nuclear Regulatory Commission	01/02/2024	01/16/2024	03/13/2024
US	RADINFO	Radiation Information Database	Environmental Protection Agency	07/01/2019	07/01/2019	09/23/2019
US	FINDS	Facility Index System/Facility Registry System	EPA	02/09/2024	02/27/2024	05/24/2024
US	RAATS	RCRA Administrative Action Tracking System	EPA	04/17/1995	07/03/1995	08/07/1995
US	RMP	Risk Management Plans	Environmental Protection Agency	02/01/2024	02/08/2024	04/04/2024
US	BRS	Biennial Reporting System	EPA/NTIS	12/31/2021	03/09/2023	03/20/2023
US	PWS	Public Water System Data	EPA	12/17/2013	01/09/2014	10/15/2014
US	INDIAN RESERV	Indian Reservations	USGS	12/31/2014	07/14/2015	01/10/2017
US	INDIAN ODI	Report on the Status of Open Dumps on Indian Lands	Environmental Protection Agency	12/31/1998	12/03/2007	01/24/2008
US	IHS OPEN DUMPS	Open Dumps on Indian Land	Department of Health & Human Serivces, Indian	04/01/2014	08/06/2014	01/29/2015
US	ABANDONED MINES	Abandoned Mines	Department of Interior	03/18/2024	03/19/2024	06/06/2024
CA	CA BOND EXP. PLAN	Bond Expenditure Plan	Department of Health Services	01/01/1989	07/27/1994	08/02/1994
CA	CDL	Clandestine Drug Labs	Department of Toxic Substances Control	12/31/2022	03/21/2024	06/12/2024
CA	CHMIRS	California Hazardous Material Incident Report System	Office of Emergency Services	12/31/2023	01/23/2024	04/09/2024
CA	CORTESE	"Cortese" Hazardous Waste & Substances Sites List	CAL EPA/Office of Emergency Information	03/19/2024	03/19/2024	06/11/2024
CA	CUPA LIV-PLE	CUPA Facility Listing	Livermore-Pleasanton Fire Department	02/14/2024	02/21/2024	05/08/2024
CA	DEED	Deed Restriction Listing	DTSC and SWRCB	02/26/2024	02/27/2024	05/14/2024
CA	DRYCLEAN VENTURA	Drycleaner Facility Listing	Ventura County Air Pollution Control District	01/04/2024	01/16/2024	02/08/2024
CA	DRYCLEAN AMADOR	Amador Air District Drycleaner Facility Listing	Amador Air Quality Management District	04/26/2023	04/27/2023	07/13/2023
CA	DRYCLEAN SOUTH COAST	South Coast Air Quality Management District Drycleaner Listi	South Coast Air Quality Management District	02/20/2024	02/22/2024	05/08/2024
CA	DRYCLEAN MOJAVE	Mojave Desert Air Quality Management District Drycleaner Fac	Mojave Desert Air Quality Management District	04/15/2024	04/17/2024	04/24/2024
CA	DRYCLEAN BUTTE	Butte County Air Quality Management DistrictDrycleaner Facil	Butte County Air Quality Management District	04/25/2023	10/18/2023	01/16/2024
CA	DRYCLEAN FEATHER RVR	Feather River Air Quality Management District Drycleaner Fac	Feather River Air Quality Management District	03/08/2023	03/09/2023	06/05/2023
CA	DRYCLEAN SAN DIEGO	San Diego County Air Pollution Control District Drycleaner F	San Diego County Air Pollution Control Distri	03/19/2024	03/21/2024	04/12/2024
CA	DRYCLEANERS	Cleaner Facilities	Department of Toxic Substance Control	04/02/2024	04/05/2024	04/15/2024
CA	DRYCLEAN GRANT	Grant Recipients List	California Air Resources Board	12/31/2021	01/26/2024	04/16/2024
CA	DRYCLEAN LAKE	Lake County Air Quality Management District Drycleaner Facil	Lake County Air Quality Management District	02/15/2024	02/16/2024	05/02/2024
CA	DRYCLEAN AVAQMD	Antelope Valley Air Quality Management District Drycleaner L	Antelope Valley Air Quality Management Distri	02/26/2024	02/27/2024	05/15/2024
CA	DRYCLEAN MENDOCINO	Mendocino County Air Quality Management District Drycleaner	Mendocino County Air Quality Management Distr	02/26/2024	02/28/2024	05/15/2024
CA	DRYCLEAN EAST KERN	Eastern Kern Air Pollution Control District District Dryclea	Eastern Kern Air Pollution Control District	01/12/2023	04/26/2023	07/14/2023
CA	DRYCLEAN IMPERIAL	Imperial County Air Pollution Control District Drycleaner Fa	Imperial County Air Pollution Control Distric	04/25/2023	04/26/2023	07/14/2023
CA	DRYCLEAN YOLO-SOLANO	Yolo-Solano Air Quality Management District Drycleaner Facil	Yolo-Solano Air Quality Management District	01/04/2024	01/05/2024	03/20/2024
CA	DRYCLEAN SHASTA	Shasta County Air Quality Management District District Drycl	Shasta County Air Quality Management District	04/26/2023	04/27/2023	07/14/2023
CA	DRYCLEAN MONTERY BAY	Monterey Bay Air Quality Management District Drycleaner Faci	Monterey Bay Air Quality Management District	01/03/2024	01/05/2024	03/20/2024
CA	DRYCLEAN SAN LUIS OB	San Luis Obispo County Air Pollution Control District Drycle	San Luis Obispo County Air Pollution Control	01/03/2024	01/04/2024	03/20/2024
CA	DRYCLEAN PLACER	Placer County Air Quality Management District Drycleaner Fac	Placer County Air Quality Management District	05/15/2023	05/17/2023	08/14/2023
CA	DRYCLEAN SAN JOAQUIN	San Joaquin Valley Air Pollution Control District District D	San Joaquin Valley Air Pollution Control Dist	01/04/2024	01/04/2024	03/21/2024
CA	DRYCLEAN BAY AREA	Bay Area Air Quality Management District Drycleaner Facility	Bay Area Air Quality Management District	02/20/2019	05/30/2019	05/01/2023
CA	DRYCLEAN CALAVERAS	Calaveras County Environmental Management Agency Drycleaner	Calaveras County Environmental Management Age	06/17/2019	06/19/2019	05/01/2023
CA	DRYCLEAN N COAST	North Coast Unified Air Quality Management District Dryclean	North Coast Unified Air Quality Management Di	11/30/2016	04/19/2019	05/01/2023

GOVERNMENT RECORDS SEARCHED / DATA CURRENCY TRACKING

St	Acronym	Full Name	Government Agency	Gov Date	Arvl. Date	Active Date
CA	DRYCLEAN N SIERRA	Northern Sierra Air Quality Management District Drycleaner F	Northern Sierra Air Quality Management Distri	05/07/2019	05/07/2019	05/01/2023
CA	DRYCLEAN SANTA BARB	Santa Barbara County Air Pollution Control District Dryclean	Santa Barbara County Air Pollution Control Di	02/19/2019	04/17/2019	05/01/2023
CA	DRYCLEAN TEHAMA	Tehama County Air Pollution Control District Drycleaner Faci	Tehama County Air Pollution Control District	04/24/2019	04/24/2019	05/01/2023
CA	DRYCLEAN GLENN	Glenn County Air Pollution Control District Drycleaner Facil	Glenn County Air Pollution Control District	01/08/2024	01/10/2024	03/27/2024
CA	DRYCLEAN N SONOMA	Norther Sonoma County County Air Pollution Control District	Santa Barbara County Air Pollution Control Di	01/05/2024	01/10/2024	03/27/2024
CA	DRYCLEAN SACRAMENTO	Sacramento Metropolitan Air Quality Management DistrictDrycl	Sacramento Metropolitan Air Quality Managemen	01/03/2024	01/10/2024	03/27/2024
CA	EMI	Emissions Inventory Data	California Air Resources Board	12/31/2021	06/09/2023	08/30/2023
CA	ENF	Enforcement Action Listing	State Water Resoruces Control Board	01/16/2024	01/16/2024	04/03/2024
CA	FIN ASSURANCE 1	Financial Assurance Information Listing	Department of Toxic Substances Control	01/11/2024	01/16/2024	04/03/2024
CA	FIN ASSURANCE 2	Financial Assurance Information Listing	California Integrated Waste Management Board	02/07/2024	02/28/2024	05/15/2024
CA	HAULERS	Registered Waste Tire Haulers Listing	Integrated Waste Management Board	04/04/2024	04/05/2024	04/15/2024
CA	HAZNET	Facility and Manifest Data	California Environmental Protection Agency	12/31/2023	01/03/2024	03/21/2024
CA	HIST CORTESE	Hazardous Waste & Substance Site List	Department of Toxic Substances Control	04/01/2001	01/22/2009	04/08/2009
CA	HWP	EnviroStor Permitted Facilities Listing	Department of Toxic Substances Control	02/07/2024	02/07/2024	02/07/2024
CA	HWT	Registered Hazardous Waste Transporter Database	Department of Toxic Substances Control	01/02/2024	01/03/2024	03/21/2024
CA	ICE	Inspection, Compliance and Enforcement	Department of Toxic Subsances Control	02/07/2024	02/07/2024	02/07/2024
CA	LDS	Land Disposal Sites Listing (GEOTRACKER)	State Water Qualilty Control Board	03/04/2024	03/05/2024	05/24/2024
CA	LIENS	Environmental Liens Listing	Department of Toxic Substances Control	02/26/2024	02/27/2024	05/15/2024
CA	MCS	Military Cleanup Sites Listing (GEOTRACKER)	State Water Resources Control Board	03/04/2024	03/05/2024	05/24/2024
CA	MINES	Mines Site Location Listing	Department of Conservation	03/04/2024	03/05/2024	05/28/2024
CA	MWMP	Medical Waste Management Program Listing	Department of Public Health	01/23/2024	02/27/2024	05/16/2024
CA	NPDES	NPDES Permits Listing	State Water Resources Control Board	02/05/2024	02/06/2024	04/25/2024
CA	PEST LIC	Pesticide Regulation Licenses Listing	Department of Pesticide Regulation	02/26/2024	02/27/2024	05/17/2024
CA	PROC	Certified Processors Database	Department of Conservation	03/04/2024	03/05/2024	05/28/2024
CA	NOTIFY 65	Proposition 65 Records	State Water Resources Control Board	03/08/2024	03/08/2024	05/29/2024
CA	SAN JOSE HAZMAT	Hazardous Material Facilities	City of San Jose Fire Department	11/03/2020	11/05/2020	01/26/2021
CA	SCH	School Property Evaluation Program	Department of Toxic Substances Control	01/22/2024	01/23/2024	04/08/2024
CA	SPILLS 90	SPILLS90 data from FirstSearch	FirstSearch	06/06/2012	01/03/2013	02/22/2013
CA	TOXIC PITS	Toxic Pits Cleanup Act Sites	State Water Resources Control Board	07/01/1995	08/30/1995	09/26/1995
CA	UIC	UIC Listing	Deaprtment of Conservation	03/04/2024	03/05/2024	05/28/2024
CA	WASTEWATER PITS	Oil Wastewater Pits Listing	RWQCB, Central Valley Region	02/11/2021	07/01/2021	09/29/2021
CA	WDS	Waste Discharge System	State Water Resources Control Board	06/19/2007	06/20/2007	06/29/2007
CA	WIP	Well Investigation Program Case List	Los Angeles Water Quality Control Board	07/03/2009	07/21/2009	08/03/2009
CA	WMUDS/SWAT	Waste Management Unit Database	State Water Resources Control Board	04/01/2000	04/10/2000	05/10/2000
US	PCS	Permit Compliance System	EPA, Office of Water	12/16/2016	01/06/2017	03/10/2017
US	AQUEOUS FOAM NRC	Aqueous Foam Related Incidents Listing	Environmental Protection Agency	12/28/2023	12/28/2023	03/04/2024
CA	CERS HAZ WASTE	California Environmental Reporting System Hazardous Waste	CalEPA	01/16/2024	01/16/2024	04/03/2024
US	PFAS TRIS	List of PFAS Added to the TRI	Environmental Protection Agency	12/28/2023	12/28/2023	01/04/2024
CA	UIC GEO	Underground Injection Control Sites (GEOTRACKER)	State Water Resource Control Board	03/04/2024	03/05/2024	05/24/2024
CA	WELL STIM PROJ	Well Stimulation Project (GEOTRACKER)	State Water Resources Control Board	03/04/2024	03/05/2024	05/24/2024
US	UXO	Unexploded Ordnance Sites	Department of Defense	09/06/2023	09/13/2023	12/11/2023
CA	MILITARY PRIV SITES	Military Privatized Sites (GEOTRACKER)	State Water Resources Control Board	03/04/2024	03/05/2024	05/24/2024
CA	NON-CASE INFO	Non-Case Information Sites (GEOTRACKER)	State Water Resources Control Board	03/04/2024	03/05/2024	05/24/2024
CA	OTHER OIL GAS	Other Oil & Gas Projects Sites (GEOTRACKER)	State Water Resources Control Board	03/04/2024	03/05/2024	05/24/2024
CA	PROD WATER PONDS	Produced Water Ponds Sites (GEOTRACKER)	State Water Resources Control Board	03/04/2024	03/05/2024	05/24/2024
CA	PROJECT	Project Sites (GEOTRACKER)	State Water Resources Control Board	03/04/2024	03/05/2024	05/24/2024
CA	SAMPLING POINT	Sampling Point ? Public Sites (GEOTRACKER)	State Water Resources Control Board	03/04/2024	03/05/2024	05/24/2024

GOVERNMENT RECORDS SEARCHED / DATA CURRENCY TRACKING

St	Acronym	Full Name	Government Agency	Gov Date	Arvl. Date	Active Date
US	ECHO	Enforcement & Compliance History Information	Environmental Protection Agency	12/17/2023	12/28/2023	03/04/2024
US	PFAS ECHO	Facilities in Industries that May Be Handling PFAS Listing	Environmental Protection Agency	12/28/2023	12/28/2023	03/04/2024
CA	WDR	Waste Discharge Requirements Listing	State Water Resources Control Board	03/04/2024	03/05/2024	05/28/2024
CA	AQUEOUS FOAM	Former Fire Training Facility Assessments Listing	State Water Resources Control Board	03/04/2024	03/05/2024	05/28/2024
CA	CHROME PLATING	Chrome Plating Facilities Listing	State Water Resources Control Board	03/04/2024	03/05/2024	05/28/2024
CA	CERS	CalEPA Regulated Site Portal Data	California Environmental Protection Agency	01/16/2024	01/16/2024	04/03/2024
CA	CERS TANKS	California Environmental Reporting System (CERS) Tanks	California Environmental Protection Agency	01/16/2024	01/16/2024	04/03/2024
US	BIOSOLIDS	ICIS-NPDES Biosolids Facility Data	Environmental Protection Agency	12/31/2023	01/03/2024	01/16/2024
US	PFAS TSCA	PFAS Manufacture and Imports Information	Environmental Protection Agency	12/28/2023	12/28/2023	01/04/2024
US	PFAS ATSDR	PFAS Contamination Site Location Listing	Department of Health & Human Services	06/24/2020	03/17/2021	11/08/2022
US	MINES MRDS	Mineral Resources Data System	USGS	08/23/2022	11/22/2022	02/28/2023
US	DOCKET HWC	Hazardous Waste Compliance Docket Listing	Environmental Protection Agency	05/06/2021	05/21/2021	08/11/2021
US	PFAS PT 139 AIRPORT	All Certified Part 139 Airports PFAS Information Listing	Environmental Protection Agency	12/28/2023	12/28/2023	03/04/2024
US	PFAS WQP	Ambient Environmental Sampling for PFAS	Environmental Protection Agency	12/28/2023	12/28/2023	03/04/2024
US	PFAS FEDERAL SITES	Federal Sites PFAS Information	Environmental Protection Agency	12/28/2023	12/28/2023	03/04/2024
US	PFAS RCRA MANIFEST	PFAS Transfers Identified In the RCRA Database Listing	Environmental Protection Agency	12/28/2023	12/28/2023	01/04/2024
US	PFAS ECHO FIRE TRAIN	Facilities in Industries that May Be Handling PFAS Listing	Environmental Protection Agency	12/28/2023	12/28/2023	03/04/2024
US	PFAS NPDES	Clean Water Act Discharge Monitoring Information	Environmental Protection Agency	12/28/2023	12/28/2023	03/04/2024
US	PFAS NPL	Superfund Sites with PFAS Detections Information	Environmental Protection Agency	12/28/2023	12/28/2023	03/04/2024
US	E MANIFEST	Hazardous Waste Electronic Manifest System	Environmental Protection Agency	07/24/2023	04/18/2024	06/06/2024
US	FUELS PROGRAM	EPA Fuels Program Registered Listing	EPA	02/12/2024	02/13/2024	04/04/2024
US	FEDERAL FACILITY	Federal Facility Site Information listing	Environmental Protection Agency	12/20/2023	12/20/2023	01/24/2024
CA	HWTS	Hazardous Waste Tracking System	Department of Toxic Substances Control	01/26/2024	01/30/2024	04/17/2024
CA	CIWQS	California Integrated Water Quality System	State Water Resources Control Board	02/26/2024	02/27/2024	05/14/2024
US	PFAS PROJECT	NORTHEASTERN UNIVERSITY PFAS PROJECT	Social Science Environmental Health Research	05/19/2023	04/05/2024	06/06/2024
US	UST FINDER	UST Finder Database	Environmental Protection Agency	06/08/2023	10/04/2023	01/18/2024
US	UST FINDER RELEASE	UST Finder Releases Database	Environmental Protecton Agency	06/08/2023	10/31/2023	01/18/2024
CA	PFAS	PFAS Contamination Site Location Listing	State Water Resources Control Board	03/04/2024	03/06/2024	05/29/2024

HISTORICAL USE RECORDS

US	EDR MGP	EDR Proprietary Manufactured Gas Plants	EDR, Inc.			
US	EDR Hist Auto	EDR Exclusive Historical Auto Stations	EDR, Inc.			
US	EDR Hist Cleaner	EDR Exclusive Historical Cleaners	EDR, Inc.			
CA	RGA LF	Recovered Government Archive Solid Waste Facilities List	Department of Resources Recycling and Recover		07/01/2013	01/13/2014
CA	RGA LUST	Recovered Government Archive Leaking Underground Storage Tan	State Water Resources Control Board		07/01/2013	12/30/2013

GOVERNMENT RECORDS SEARCHED / DATA CURRENCY TRACKING

St	Acronym	Full Name	Government Agency	Gov Date	Arvl. Date	Active Date
COUNTY RECORDS						
CA	CS ALAMEDA	Contaminated Sites	Alameda County Environmental Health Services	01/09/2019	01/11/2019	03/05/2019
CA	UST ALAMEDA	Underground Tanks	Alameda County Environmental Health Services	12/26/2023	12/26/2023	03/19/2024
CA	CUPA AMADOR	CUPA Facility List	Amador County Environmental Health	04/27/2023	04/27/2023	07/13/2023
CA	CUPA BUTTE	CUPA Facility Listing	Public Health Department	04/21/2017	04/25/2017	08/09/2017
CA	CUPA CALVERAS	CUPA Facility Listing	Calveras County Environmental Health	03/01/2024	03/19/2024	06/11/2024
CA	CUPA COLUSA	CUPA Facility List	Health & Human Services	04/06/2020	04/23/2020	07/10/2020
CA	SL CONTRA COSTA	Site List	Contra Costa Health Services Department	01/19/2024	01/24/2024	04/09/2024
CA	CUPA DEL NORTE	CUPA Facility List	Del Norte County Environmental Health Divisio	02/05/2024	02/08/2024	04/26/2024
CA	CUPA EL DORADO	CUPA Facility List	El Dorado County Environmental Management Dep	08/08/2022	08/09/2022	09/01/2022
CA	CUPA FRESNO	CUPA Resources List	Dept. of Community Health	06/28/2021	12/21/2021	03/03/2022
CA	CUPA GLENN	CUPA Facility List	Glenn County Air Pollution Control District	01/22/2018	01/24/2018	03/14/2018
CA	CUPA HUMBOLDT	CUPA Facility List	Humboldt County Environmental Health	08/12/2021	08/12/2021	11/08/2021
CA	CUPA IMPERIAL	CUPA Facility List	San Diego Border Field Office	01/17/2024	01/18/2024	04/03/2024
CA	CUPA INYO	CUPA Facility List	Inyo County Environmental Health Services	04/02/2018	04/03/2018	06/14/2018
CA	CUPA KERN	CUPA Facility List	Kern County Public Health	10/30/2023	11/01/2023	01/23/2024
CA	UST KERN	Underground Storage Tank Sites & Tank Listing	Kern County Environment Health Services Depar	04/25/2024	05/01/2024	05/08/2024
CA	CUPA KINGS	CUPA Facility List	Kings County Department of Public Health	12/03/2020	01/26/2021	04/14/2021
CA	CUPA LAKE	CUPA Facility List	Lake County Environmental Health	02/05/2024	02/08/2024	04/26/2024
CA	CUPA LASSEN	CUPA Facility List	Lassen County Environmental Health	07/31/2020	08/21/2020	11/09/2020
CA	AOCONCERN	Key Areas of Concerns in Los Angeles County		03/30/2009	03/31/2009	10/23/2009
CA	HMS LOS ANGELES	HMS: Street Number List	Department of Public Works	01/16/2024	01/18/2024	03/26/2024
CA	LF LOS ANGELES	List of Solid Waste Facilities	La County Department of Public Works	01/09/2024	01/10/2024	03/27/2024
CA	LF LOS ANGELES CITY	City of Los Angeles Landfills	Engineering & Construction Division	12/31/2022	01/12/2023	03/29/2023
CA	LOS ANGELES AST	Active & Inactive AST Inventory	Los Angeles Fire Department	06/01/2019	06/25/2019	08/22/2019
CA	LOS ANGELES CO LF METHANE	Methane Producing Landfills	Los Angeles County Department of Public Works	04/13/2023	07/13/2023	09/27/2023
CA	LOS ANGELES HM	Active & Inactive Hazardous Materials Inventory	Los Angeles Fire Department	02/09/2024	03/19/2024	06/11/2024
CA	LOS ANGELES UST	Active & Inactive UST Inventory	Los Angeles Fire Department	02/09/2024	03/19/2024	06/11/2024
CA	SITE MIT LOS ANGELES	Site Mitigation LA County List	Community Health Services	07/11/2023	10/17/2023	01/09/2024
CA	UST EL SEGUNDO	City of El Segundo Underground Storage Tank	City of El Segundo Fire Department	01/21/2017	04/19/2017	05/10/2017
CA	UST LONG BEACH	City of Long Beach Underground Storage Tank	City of Long Beach Fire Department	04/22/2019	04/23/2019	06/27/2019
CA	UST TORRANCE	City of Torrance Underground Storage Tank	City of Torrance Fire Department	04/12/2023	05/02/2023	06/13/2023
CA	CUPA MADERA	CUPA Facility List	Madera County Environmental Health	08/10/2020	08/12/2020	10/23/2020
CA	UST MARIN	Underground Storage Tank Sites	Public Works Department Waste Management	09/26/2018	10/04/2018	11/02/2018
CA	UST MENDOCINO	Mendocino County UST Database	Department of Public Health	09/22/2021	11/18/2021	11/22/2021
CA	CUPA MERCED	CUPA Facility List	Merced County Environmental Health	11/15/2023	11/20/2023	02/15/2024
CA	CUPA MONO	CUPA Facility List	Mono County Health Department	02/22/2021	03/02/2021	05/19/2021
CA	CUPA MONTEREY	CUPA Facility Listing	Monterey County Health Department	10/04/2021	10/06/2021	12/29/2021
CA	LUST NAPA	Sites With Reported Contamination	Napa County Department of Environmental Manag	01/09/2017	01/11/2017	03/02/2017
CA	UST NAPA	Closed and Operating Underground Storage Tank Sites	Napa County Department of Environmental Manag	09/05/2019	09/09/2019	10/31/2019
CA	CUPA NEVADA	CUPA Facility List	Community Development Agency	10/31/2023	11/03/2023	01/23/2024
CA	IND_SITE ORANGE	List of Industrial Site Cleanups Orange County	Health Care Agency	02/02/2024	03/13/2024	06/04/2024
CA	LUST ORANGE	List of Underground Storage Tank Cleanups	Health Care Agency	02/22/2024	03/13/2024	06/04/2024
CA	UST ORANGE	List of Underground Storage Tank Facilities	Health Care Agency	02/22/2024	03/13/2024	06/04/2024
CA	MS PLACER	Master List of Facilities	Placer County Health and Human Services	02/28/2024	02/28/2024	05/16/2024
CA	CUPA PLUMAS	CUPA Facility List	Plumas County Environmental Health	03/31/2019	04/23/2019	06/26/2019

GOVERNMENT RECORDS SEARCHED / DATA CURRENCY TRACKING

St	Acronym	Full Name	Government Agency	Gov Date	Arvl. Date	Active Date
CA	LUST RIVERSIDE	Listing of Underground Tank Cleanup Sites	Department of Environmental Health	01/04/2024	01/04/2024	03/29/2024
CA	UST RIVERSIDE	Underground Storage Tank Tank List	Department of Environmental Health	01/04/2024	01/04/2024	03/21/2024
CA	CS SACRAMENTO	Toxic Site Clean-Up List	Sacramento County Environmental Management	11/07/2022	12/21/2022	03/16/2023
CA	ML SACRAMENTO	Master Hazardous Materials Facility List	Sacramento County Environmental Management	11/07/2022	12/09/2022	03/01/2023
CA	CUPA SAN BENITO	CUPA Facility List	San Benito County Environmental Health	01/17/2024	01/18/2024	01/26/2024
CA	PERMITS SAN BERNARDINO	Hazardous Material Permits	San Bernardino County Fire Department Hazardo	02/13/2024	02/14/2024	05/02/2024
CA	HMMD SAN DIEGO	Hazardous Materials Management Division Database	Hazardous Materials Management Division	05/16/2024	05/22/2024	05/24/2024
CA	LF SAN DIEGO	Solid Waste Facilities	Department of Health Services	10/01/2023	01/31/2024	04/17/2024
CA	SAN DIEGO CO LOP	Local Oversight Program Listing	Department of Environmental Health	07/22/2021	10/19/2021	01/13/2022
CA	SAN DIEGO CO SAM	Environmental Case Listing	San Diego County Department of Environmental	03/23/2010	06/15/2010	07/09/2010
CA	CUPA SAN FRANCISCO CO	CUPA Facility Listing	San Francisco County Department of Environmen	02/01/2024	02/01/2024	04/24/2024
CA	LUST SAN FRANCISCO	Local Oversite Facilities	Department Of Public Health San Francisco Cou	09/19/2008	09/19/2008	09/29/2008
CA	UST SAN FRANCISCO	Underground Storage Tank Information	Department of Public Health	02/01/2024	02/01/2024	04/24/2024
CA	SAN FRANCISCO MAHER	Maher Ordinance Property Listing	San Francisco Planning	01/15/2024	01/18/2024	04/05/2024
CA	UST SAN JOAQUIN	San Joaquin Co. UST	Environmental Health Department	06/22/2018	06/26/2018	07/11/2018
CA	CUPA SAN LUIS OBISPO	CUPA Facility List	San Luis Obispo County Public Health Departme	02/14/2024	02/14/2024	05/02/2024
CA	BI SAN MATEO	Business Inventory	San Mateo County Environmental Health Service	02/20/2020	02/20/2020	04/24/2020
CA	LUST SAN MATEO	Fuel Leak List	San Mateo County Environmental Health Service	03/29/2019	03/29/2019	05/29/2019
CA	CUPA SANTA BARBARA	CUPA Facility Listing	Santa Barbara County Public Health Department	09/08/2011	09/09/2011	10/07/2011
CA	CUPA SANTA CLARA	Cupa Facility List	Department of Environmental Health	02/21/2024	02/22/2024	05/08/2024
CA	HIST LUST SANTA CLARA	HIST LUST - Fuel Leak Site Activity Report	Santa Clara Valley Water District	03/29/2005	03/30/2005	04/21/2005
CA	LUST SANTA CLARA	LOP Listing	Department of Environmental Health	03/03/2014	03/05/2014	03/18/2014
CA	CUPA SANTA CRUZ	CUPA Facility List	Santa Cruz County Environmental Health	01/21/2017	02/22/2017	05/23/2017
CA	SITE MIT SANTA CRUZ	Site Mitigation Santa Cruz County List	Santa Cruz Environmental Health Services	12/03/2018	06/23/2023	07/13/2023
CA	CUPA SHASTA	CUPA Facility List	Shasta County Department of Resource Manageme	06/15/2017	06/19/2017	08/09/2017
CA	LUST SOLANO	Leaking Underground Storage Tanks	Solano County Department of Environmental Man	06/04/2019	06/06/2019	08/13/2019
CA	UST SOLANO	Underground Storage Tanks	Solano County Department of Environmental Man	09/15/2021	09/16/2021	12/09/2021
CA	CUPA SONOMA	Cupa Facility List	County of Sonoma Fire & Emergency Services De	07/02/2021	07/06/2021	07/14/2021
CA	LUST SONOMA	Leaking Underground Storage Tank Sites	Department of Health Services	06/30/2021	06/30/2021	09/24/2021
CA	CUPA STANISLAUS	CUPA Facility List	Stanislaus County Department of Ennvironmenta	02/08/2022	02/10/2022	05/04/2022
CA	UST SUTTER	Underground Storage Tanks	Sutter County Environmental Health Services	08/03/2023	08/24/2023	09/12/2023
CA	CUPA TEHAMA	CUPA Facility List	Tehama County Department of Environmental Hea	12/05/2023	02/01/2024	02/28/2024
CA	CUPA TRINITY	CUPA Facility List	Department of Toxic Substances Control	01/17/2024	01/18/2024	04/03/2024
CA	CUPA TULARE	CUPA Facility List	Tulare County Environmental Health Services D	10/07/2022	10/07/2022	12/21/2022
CA	CUPA TUOLUMNE	CUPA Facility List	Divison of Environmental Health	04/23/2018	04/25/2018	06/25/2018
CA	BWT VENTURA	Business Plan, Hazardous Waste Producers, and Operating Unde	Ventura County Environmental Health Division	12/26/2023	01/24/2024	04/08/2024
CA	LF VENTURA	Inventory of Illegal Abandoned and Inactive Sites	Environmental Health Division	12/01/2011	12/01/2011	01/19/2012
CA	LUST VENTURA	Listing of Underground Tank Cleanup Sites	Environmental Health Division	05/29/2008	06/24/2008	07/31/2008
CA	MED WASTE VENTURA	Medical Waste Program List	Ventura County Resource Management Agency	12/26/2023	01/23/2024	04/09/2024
CA	UST VENTURA	Underground Tank Closed Sites List	Environmental Health Division	02/27/2024	03/05/2024	05/29/2024
CA	UST YOLO	Underground Storage Tank Comprehensive Facility Report	Yolo County Department of Health	12/18/2023	12/26/2023	03/19/2024
CA	CUPA YUBA	CUPA Facility List	Yuba County Environmental Health Department	01/22/2024	01/23/2024	04/08/2024

GOVERNMENT RECORDS SEARCHED / DATA CURRENCY TRACKING

St	Acronym	Full Name	Government Agency	Gov Date	Arvl. Date	Active Date

STREET AND ADDRESS INFORMATION

© 2015 TomTom North America, Inc. All rights reserved. This material is proprietary and the subject of copyright protection and other intellectual property rights owned by or licensed to Tele Atlas North America, Inc. The use of this material is subject to the terms of a license agreement. You will be held liable for any unauthorized copying or disclosure of this material.

Appendix I

Conceptual Hydrological and LID Report

CONCEPTUAL HYDROLOGY AND LOW IMPACT DEVELOPMENT REPORT FOR 195 E HILLCREST DR THOUSAND OAKS, CA 91360

PSOMAS PROJECT: 1TCL010100

Prepared For:
TC LA MF Development, Inc
c/o
2221 Rosecrans Avenue, Suite 200
El Segundo, CA 90245

Prepared By:
PSOMAS
27200 Tourney Rd, Suite 400
Valencia, CA 91355
TEL: (661) 219-6000
FAX: (661) 775-4410
dmartin@psomas.com

December 2025



12/2/25

TABLE OF CONTENTS

1.0 Introduction **2**
Project Background 2
Purpose and Scope 2
2.0 Hydrology **2**
2.1 Existing Conditions 2
2.2 Proposed Conditions 3
3.0 Hydrologic Calculations **3**
3.1 Methodology 3
Stormwater Runoff 3
Soil Type: 4
Rainfall Zone: 4
Percent Impervious: 4
3.2 Existing Conditions Results 4
3.3 Proposed Conditions Results 5
4.0 Low Impact Development (LID) **6**
4.2 Pollutants of Concern 6
4.3 SQUIMP Compliance 6
4.4 Conclusion 7
5.0 LIMITATIONS **7**
6.0 REFERENCES **8**

APPENDICIES

Appendix 1 **VICINITY MAP AND SITE PLAN**

Appendix 2 **HYDROLOGIC REFERENCES**

Appendix 3 **EXISTING & PROPOSED HYDROLOGY EXHIBITS**

Appendix 4 **LOW IMPACT DEVELOPMENT (LID) CALCULATIONS**

Appendix 5 **EXCERPT FROM GEOTECHNICAL REPORT**

1.0 Introduction

Project Background

The proposed area of development is located within the County of Ventura in the City of Thousand Oaks at 195 E Hillcrest Drive. The project site's APN is 669-0-021-25 and is located West of State Route 23 and North of US Route 101. The lot is bordered by Atria Hillcrest Assisted Living Facility to the north, Kaiser Permanente medical offices to the east, E Hillcrest Dr to the south, and Lang Creek to the west. The site is approximately 6.97 acres and is currently comprised of two office buildings, two parking lots with planters, and an onsite private road.

The redevelopment of this site will include the demolition of the existing buildings and parking lots to construct a residential apartment building and a parking structure for residents.

The project site is located partially within a FEMA Flood Zone AE (Map 06111C0986E) however a current CLOMR is being processed by the Army Corp of Engineers for the adjustment of the flood zone extents. Based on this adjustment, the building footprint of this project is outside of the flood zone.

See Appendix 1 for 'Vicinity Map' and 'Site Plan.'

Purpose and Scope

This project falls under the jurisdiction of the City of Thousand Oaks. The purpose of this report is to document that the proposed project site is designed to provide adequate flood protection for onsite improvements, without adversely impacting the existing drainage facilities or adjacent properties and document the permanent stormwater treatment methods used to meet the National Pollutant Discharge Elimination System (NPDES) requirements. The study makes use of the City of Thousand Oaks Master Hydrology Study (October 2006) and the Ventura County Technical Guidance Manual dated January 2025.

2.0 Hydrology

Hydrology analysis for this report is limited to the onsite development areas affected by the proposed development.

2.1 Existing Conditions

In the existing conditions, the site generally drains west toward Lang Creek. The runoff sheet flows across the parking lots and is intercepted by storm drains located along the private road onsite. This runoff is then conveyed through existing storm drains to Lang Creek. See Appendix 3 for 'Existing Hydrology Exhibit'.
Table 1 depicts the characteristics of the project site in its current state (pre-development).

Category	Area, A (ac)	Pervious Area (ac)	% Pervious	Impervious Area (ac)	% Impervious
Existing Conditions	4.96	1.34	27	3.62	73
Existing Conditions - Road	2.02	0.61	30	1.41	70

Table 1: Existing Conditions

2.2 Proposed Conditions

The redevelopment for 195 E Hillcrest Dr includes the construction of a 6-story apartment structure fashioned with an amenities deck, parking structure for residents and outdoor lounge areas. Included in the improvements are a series of storm drains throughout the site to ensure proper drainage. The storm drains are strategically placed within the site to collect runoff and ultimately deposit it into one of a several proposed biofiltration devices.

The proposed development will maintain existing drainage patterns; however, runoff will be routed to bioretention planters on site. Specific design information and details of the treatment device are described in Section 4.0.

See Appendix 3 for 'Proposed Hydrology Exhibit'.

Table 2 depicts the characteristics of the project site once the proposed project has been completed (post-development). The existing road is not directly impacted by the proposed development and may receive some maintenance related improvements only.

Category	Area, A (ac)	Pervious Area (ac)	% Pervious	Impervious Area (ac)	% Impervious
Proposed Conditions	4.96	1.19	24	3.77	76
Existing Conditions - Road	2.02	0.61	30	1.41	70

Table 2: Proposed Conditions

3.0 Hydrologic Calculations

3.1 Methodology

The City of Thousand Oaks requires the use of the Ventura County Technical Guidance Manual for Stormwater Quality Control Measure and Ventura County Public Works Agency Hydrology Manual and the City of Thousand Oaks Storm Drain Master Plan Hydrology & Deficiency Study conducted in October 2006. For the proposed development, project Area (ac), 24-hr 10-yr and 100-yr Rainfall Depth (in), Percent Impervious, and Soil Type were utilized to conduct the analysis for the following Design Storm Frequencies:

- 10-year
- 100-year
- 85th percentile

Stormwater Runoff

According to the Ventura County Hydrology Manual, the methodology used for calculating stormwater runoff in the City of Thousand Oaks is the Ventura County Modified Rational Method (VCrat) as shown below:

$$Q = CIA$$

Where:

- Q = Volumetric flow rate in cfs
- C = Runoff coefficient, dimensionless
- I = Rainfall intensity at a given point in time in in/hr
- A = watershed area in acres

The primary source of the following data extracts is from the Storm Drain System Master Plan (2006) for subarea 124A supplied by the City of Thousand Oaks. Copies of these extracts are included in Appendix 2. The Ventura County Public Works Agency Hydrology Manual updated 2017 and the Ventura County Modified Rational Method (VCrat) computer model were also utilized in this analysis.

As described in Section 6 of the Design Hydrology Manual, when developments do not meet the minimum subarea guidelines for VCrat computer program, it is possible to estimate peak flows for the project area using pro-rated values based on unit runoff. This analysis applies the findings of the Master Drainage Plan and produces estimated runoff quantities based on the project site's individual characteristics. The following characteristics were utilized to conduct the hydrology study:

Soil Type:

According to the Ventura County Public Works Agency Hydrology - Southern Ventura County Soil Classification Map, the project site is located within Soil Type 4. See Appendix 2 for Soil Classification Map.

Rainfall Zone: According to the Ventura County Public Works Agency Hydrology Manual, the project site is shown to be within Ventura County Rainfall Zone K.

Percent Impervious:

Actual imperviousness was calculated by adding planned development areas within each sub-drainage area and dividing it by the drainage area. The formula below was used to obtain the percent impervious values:

$$\%\ Impervious\ (Drainage\ Area) = \frac{Total\ Impervious\ Area}{Drainage\ Area}$$

3.2 Existing Conditions Results

The existing site was analyzed as two subareas (E1 and E2) as can be seen in Exhibit H1 – Appendix 3. Subarea E1 drains west bound across the site toward Lang Creek. The existing onsite road has catch basins connecting to a series of storm drains that outlet to Lang Creek just west of the property. Subarea E2 consists of the onsite roads of the property. Table 3 illustrates the subarea characteristics as well as the prorated hydrology results for the 10-& 100-yr design storm frequencies in the existing conditions.

Subarea	Area, A (ac)	% Impervious	Design Storm Frequency	Design Storm (cfs/acre)	Clear Peak Flowrate, Q (cfs)
E1	4.96	73	10 - yr	1.84	9.13
			100 - yr	3.24	16.1
E2	2.02	70	10 - yr	1.84	3.72
			100 - yr	3.24	6.54

Table 3: Existing Conditions Hydrology Results

See Appendix 3 for Existing Hydrology Exhibit and Appendix 4 for calculations.

3.3 Proposed Conditions Results

The proposed site was analyzed as one subarea (A1) as can be seen in Exhibit H2 – Appendix 3. Subarea A1 maintains the existing drainage conditions and drains westward. Runoff from downspouts and that from impervious areas will be routed to planter boxes for biofiltration. Table 4 illustrates the subarea characteristics as well as the prorated hydrology results for the 10- & 100 yr design storm frequency for the proposed conditions.

Subarea	Area, A (ac)	% Impervious	Design Storm Frequency	Design Storm (cfs/acre)	Clear Peak Flowrate, Q (cfs)
A1	4.96	76	10 – yr	1.84	9.13
			100 – yr	3.24	16.1

Table 4: Proposed Conditions Hydrology Results

See Appendix 3 for Proposed Hydrology Exhibit and Appendix 4 for the calculations.

Due to exceptionally poor infiltration characteristics as presented in the Geotech report, infiltration and bioretention have been found to be infeasible. As part of the improvements proposed for the project, biofiltration in the form of planter boxes are recommended as the alternative means of treatment and attenuation of stormwater runoff. The planter boxes are modified to have a slow release to provide improved biofiltration. They will capture drainage from 4.96 acres of the site and a total of 10,994 cu-ft of storm water will be captured and treated before being released. Any stormwater not captured by these basins will runoff and exit the site.

4.0 Low Impact Development (LID)

Due to constraints resulting from the project site, such as low infiltration rates due to soil conditions, the site is unable to accommodate infiltration as a best management practice. Per the geotechnical evaluation provided in Appendix 5 of this report, the field measured percolation rate does not meet the minimum infiltration criteria and therefore infiltration is not a feasible option for treatment. Therefore, biofiltration will be implemented as an alternative treatment method, enhanced to provide improved biofiltration before slow release.

Runoff from the roof, deck, and impervious areas will travel to the planter box via roof drains and downspouts, filter through the planter box media and exit the planter through an underdrain. The underdrains in the planter boxes are properly sized to ensure the planter box will retain stormwater for an extended period, enhancing the filtration process. Each underdrain, with a diameter of 0.5 inch or 1 inch, allows the planter box media to effectively remove solids, debris, and pollutants from the stormwater before it exits the planter. These underdrains have been sized using the following equation:

$$T = \frac{2A}{C_d A_o \sqrt{2g}} \left(\sqrt{H_1} - \sqrt{H_2}\right)$$

Calculations for the smallest and largest planter boxes on the site are provided in Appendix 4. As can be observed, the 0.5 inch and 1 inch diameter underdrains extend the amount of time the stormwater remains in the biofiltration system while still allowing the planter to drain within the required 72 hours. During a large storm event, overflow from the planter box will discharge though an overflow drain, however the 85th percentile volume is fully captured in the volume of the planter boxes provided.

See Appendix 3 for LID worksheets and underdrain calculations.

4.2 Pollutants of Concern

The pollutants of concern for this project are heavy metals and polycyclic aromatic hydrocarbons.

4.3 SQUIMP Compliance

The project complies with the general SQUIMP provisions as follows:

1. Peak storm water discharge rates - The post-development peak stormwater runoff rate will be treated within proposed biofiltration planter boxes on site and/or will pass through catch basin insert filters which will remove solids from runoff.

2. Conservation of natural areas –The development will introduce landscaping with native seed mix and shrubs, and this will improve conditions on site. Additionally, drainage conditions are maintained from pre-development to post-development, further protecting the natural areas.

3. Minimize storm water pollutants of concern – The project minimizes pollutants of concern using bioretention devices and catch basin insert filters for the removal of settling solids and hydrocarbons. Refer to the LID Plan in Appendix 4 for the location of the treatment devices.

4. Protect slopes & channels – The project site maintains predevelopment drainage conditions as well as utilizes existing concrete swales to convey water and protect nearby slopes. Additionally, the proposed site incorporates a vegetated swale to convey runoff and prevent erosion to existing slopes.

5. Provide storm drain stenciling and signage – Storm drain stenciling, and signage will be provided at the proposed storm water catch basin inlets.

6. Properly design trash storage areas – Trash storage areas and recycling areas will be enclosed to prevent off-site transport of trash.

4.4 Conclusion

The results of the hydrologic analysis indicate that there is no change to the peak flow runoff produced by the proposed development compared to the existing site conditions. This confirms that the project will not adversely impact the site or the surrounding stormwater infrastructure. Additionally, the proposed planter boxes have been designed to meet or exceed the minimum stormwater treatment and retention requirements established by the City of Thousand Oaks and the Ventura County Technical Guidance Manual. These findings demonstrate the project's compliance with applicable stormwater management standard and its commitment to sustainable site design.

5.0 LIMITATIONS

This report was prepared to comply with the guidelines established by the Ventura County Public Works Agency, the City of Thousand Oaks Public Works Department and their representatives. Evaluation of the appropriateness of these guidelines and the accuracy of the City and County data were beyond the scope of this work.

Usage of this report is limited to address the purpose and scope previously defined. Psomas shall not be responsible for any unauthorized application of this report and the contents herein.

The opinions represented in this report have been derived in accordance with current standards of civil engineering practice. No other warranty is expressed or implied.

6.0 REFERENCES

Extracts provided by the City of Thousand Oaks Storm Drain System Master Plan (2006)


Ventura County Public Works Agency (VCPWA) Design Hydrology Manual (updated 2017)

Ventura County Technical Guidance Manual for Stormwater Quality Control Measures (updated January 2025)


APPENDICES

APPENDIX 1

- **Vicinity Map**
- **Site Plan**

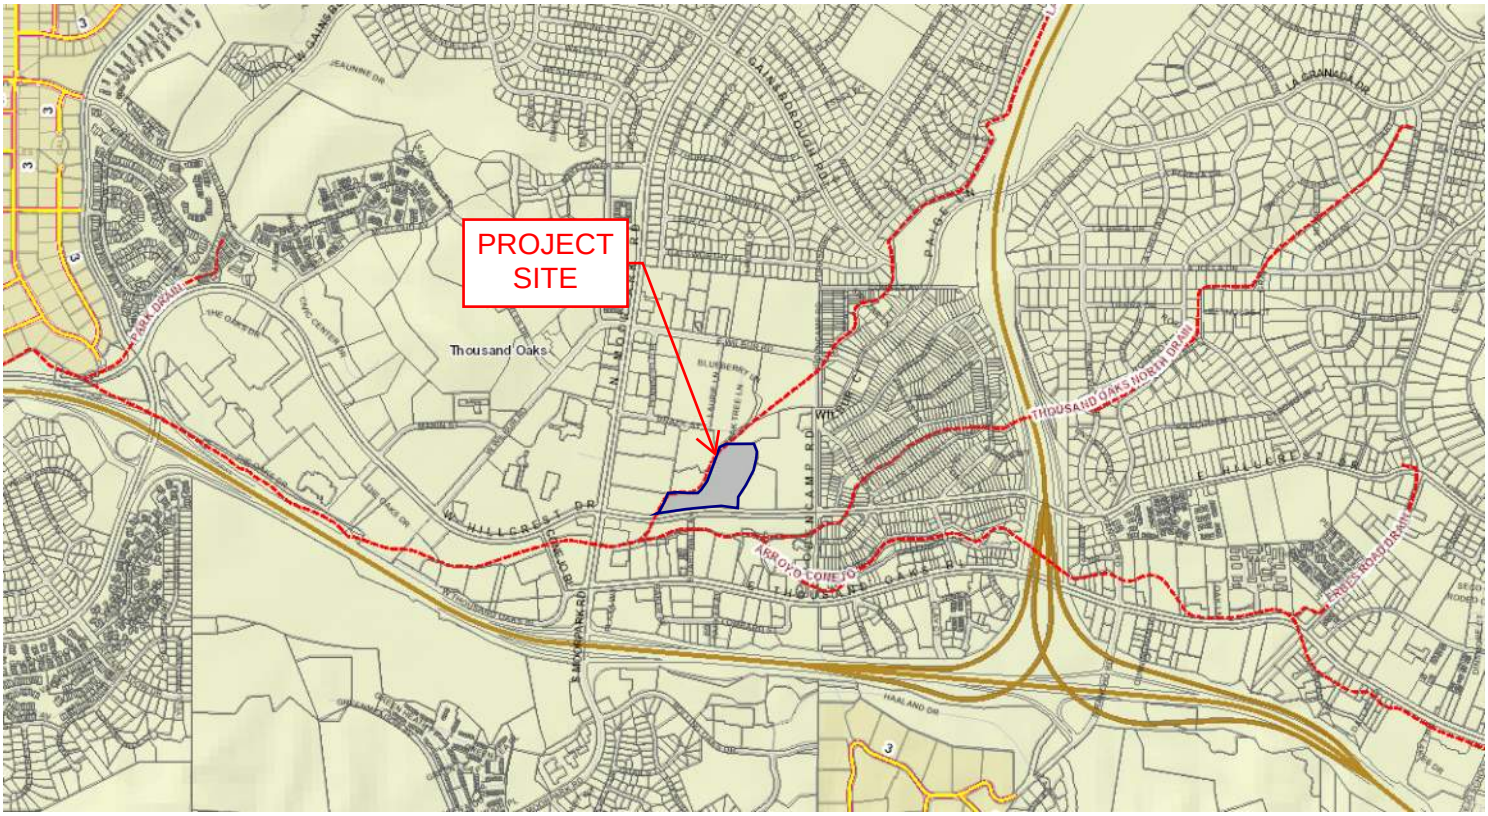

VICINITY MAP

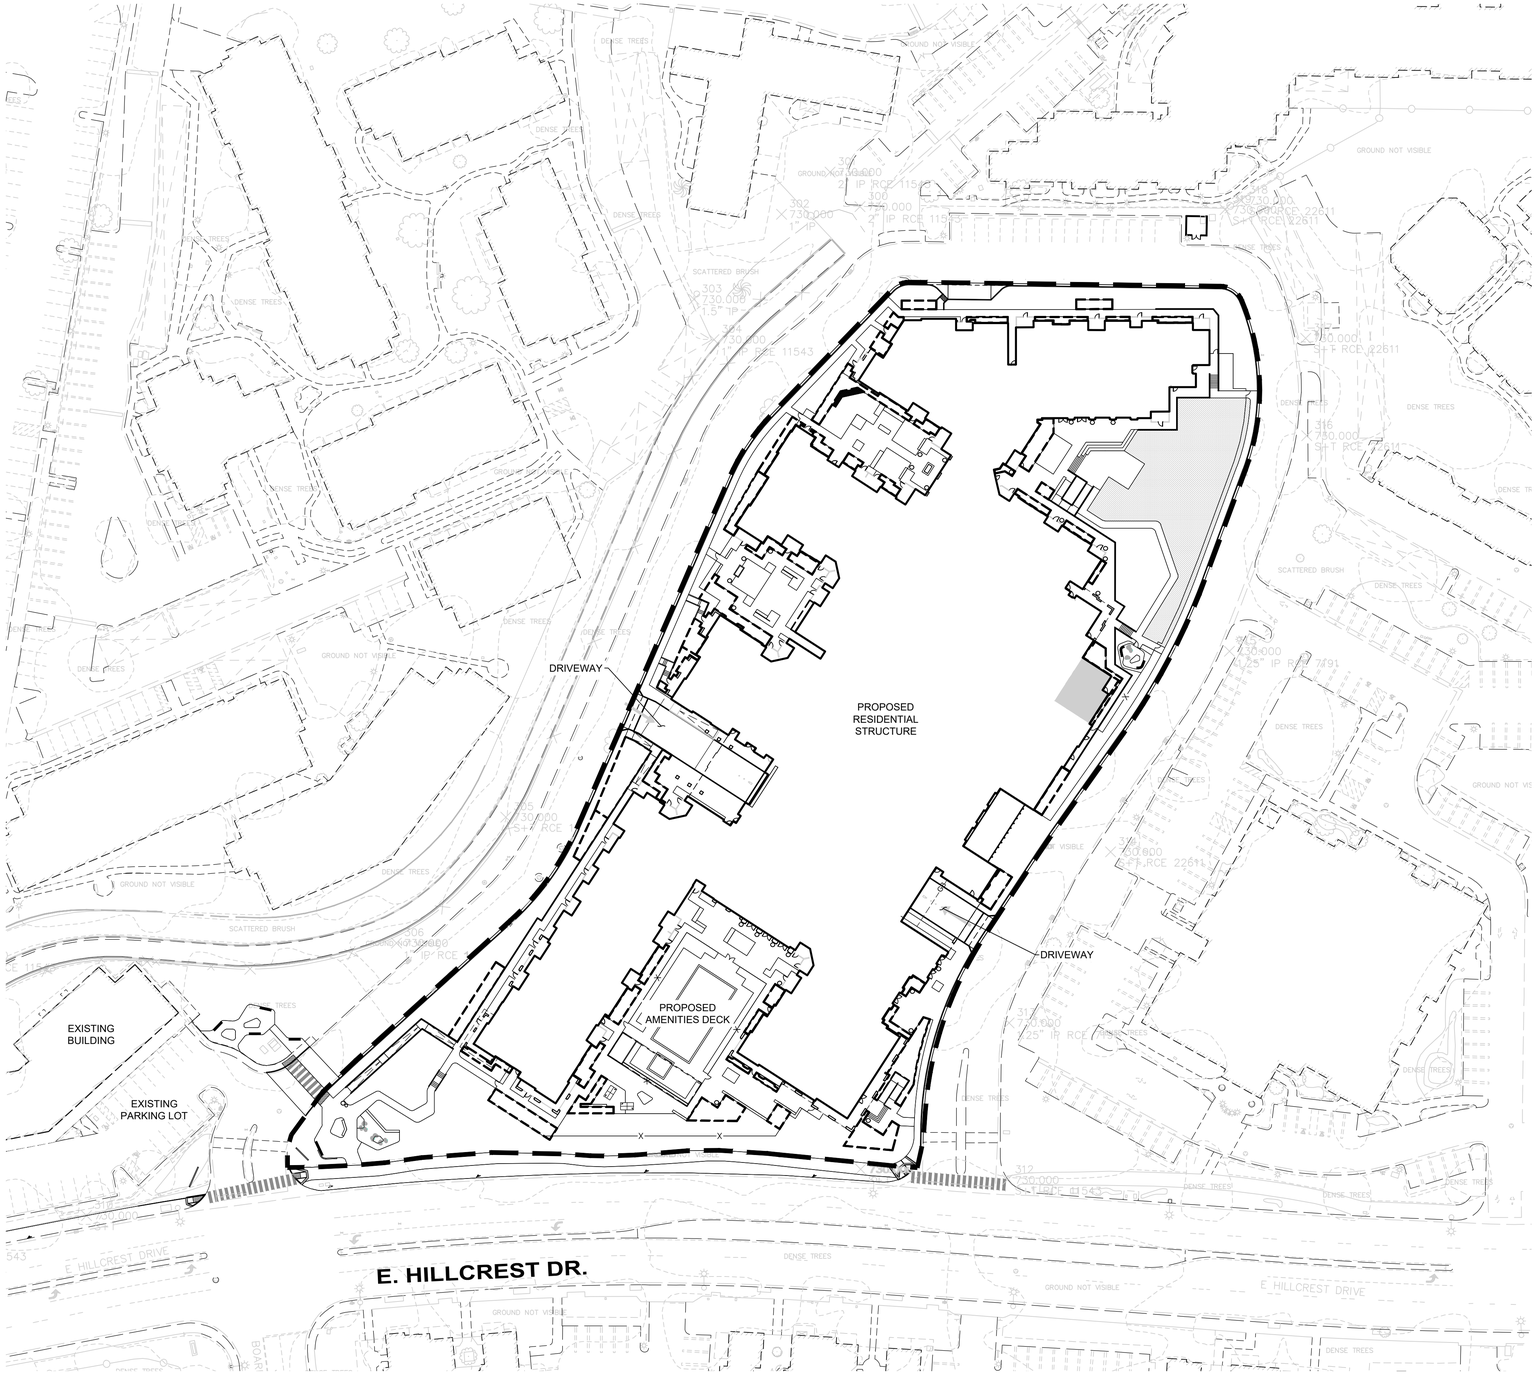

LEGEND

TRIBUTARY AREA

50' 25' 0' 50' 100'

GRAPHIC SCALE

Note: For reduced sized prints, original scale is in inches

195 E Hillcrest Dr
Site Map

PSOMAS

DATE: 12-13-24 REVISED ON: 12/1/25

JOB No:1TCL010100

SHEET 1 OF 1

EXHIB-1

Plotted - 12/1/2025 11:02:28 AM :: Saved - 12/13/2024 11:23:34 AM :: J:\SC\1TCL010100\ENGR\DESIGN\HYDR\CAD\C-HYD- SITE MAP_HILLCREST.dwg :: kate.vallin

APPENDIX 2

- **City of Thousand Oaks Storm Drain System Master Plan - Hydrology Plate 6**
- **City of Thousand Oaks Existing Urban Area**
- **Southern Ventura County Soil Classification Map**
- **Southern Ventura County Liquefaction and Expansive Soil Potential Map**
- **85th Percentile Map**

See Plate #2

See Plate #5

See Plate #7

See Plate #8

PROJECT SITE

Hidden Valley Wash (Lake Sherwood) Watershed


City of Thousand Oaks
Storm Drain System Master Plan

Hydrology Plate #6

0 1,000 2,000 3,000 Feet


Legend

- Hydrology Links
- Subarea Boundaries
- Street Centerline
- City of Thousand Oaks Map Grid
- Thousand Oaks City Boundary
- 2001 - LIDAR 10 ft. Contours

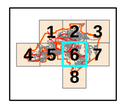


October 2006

KASRAIE CONSULTING
201 BURNETT AVENUE
VENTURA CA 93003
(805) 340-4744

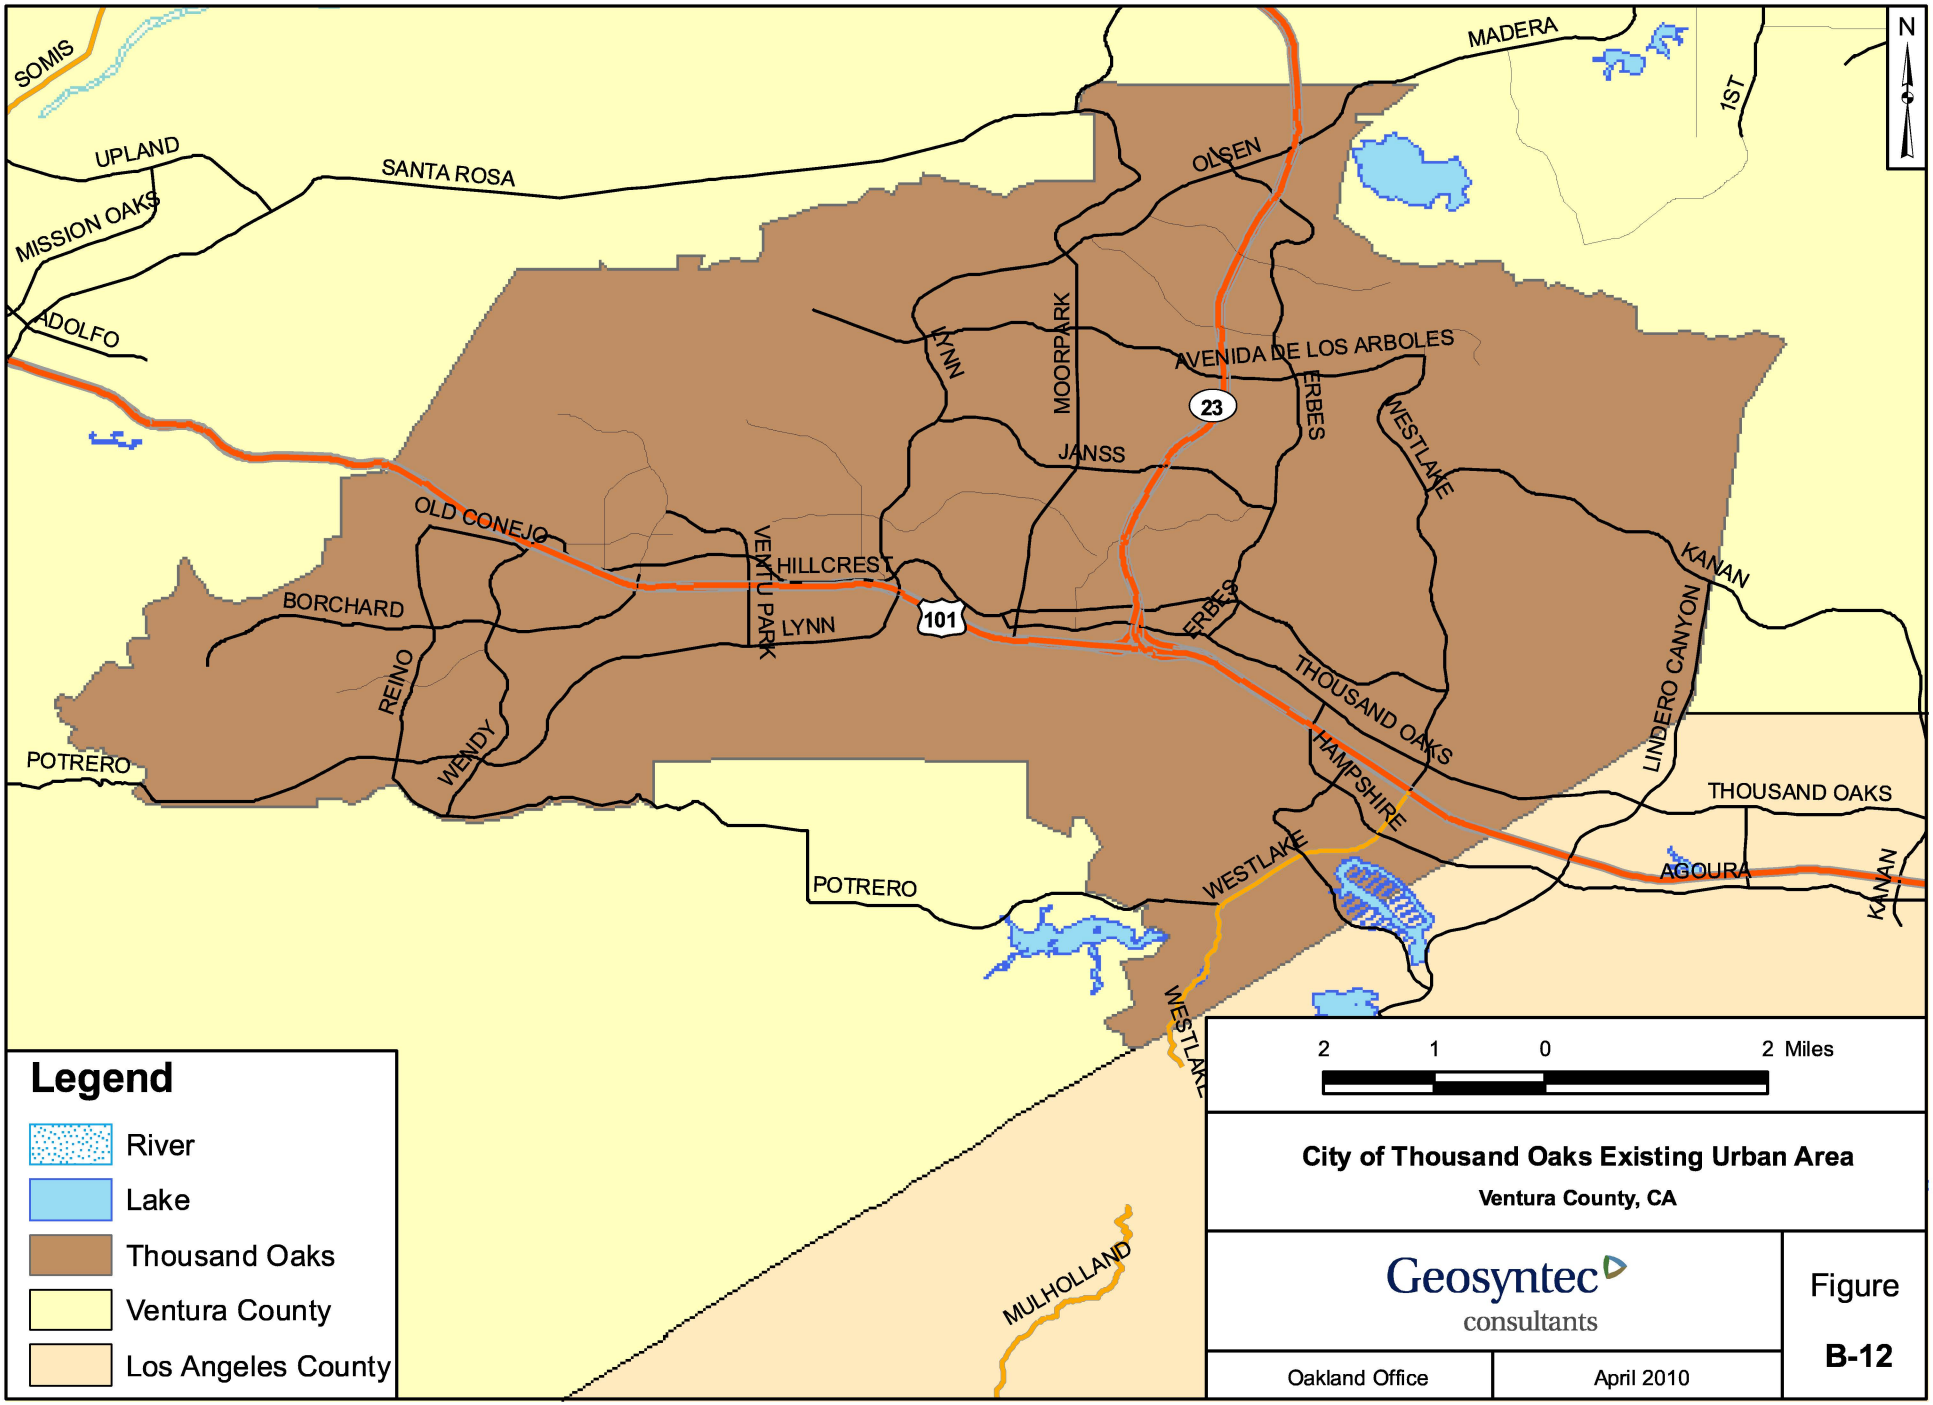

P:\GIS\Ventura_County_Manual\Projects\B-12_Thousand_Oaks_MS4_Pop_Areas_092310.mxd, WHL, September 23, 2010

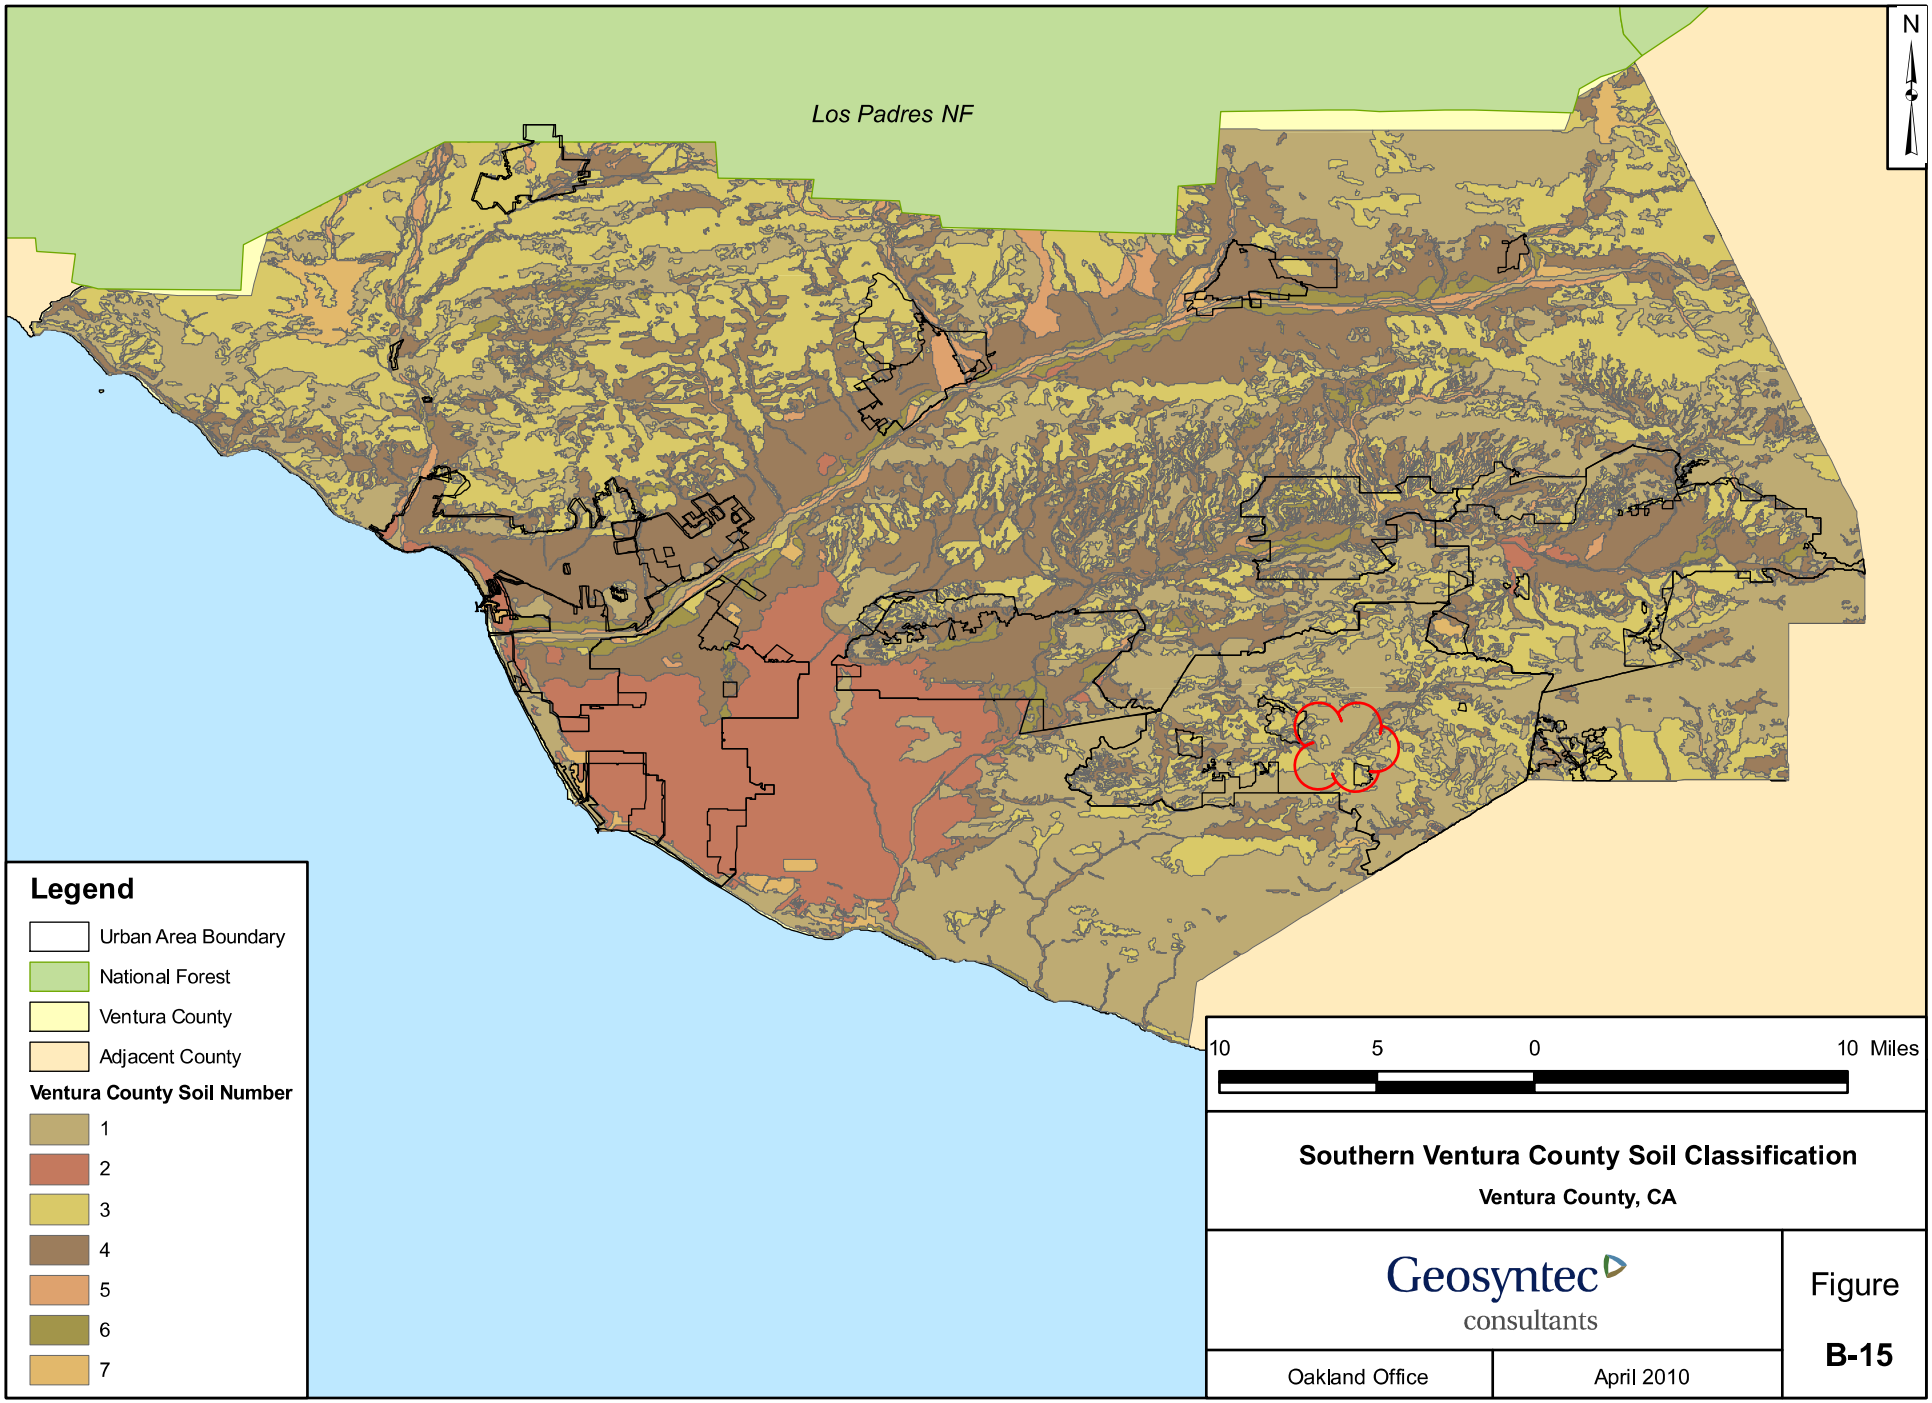

Southern Ventura County Soil Classification


Ventura County, CA

Geosyntec consultants

Oakland Office | April 2010

Figure **B-15**

P:\GIS\Ventura_County_Manual\Projects\B-15_Ventura_Soils_092310.mxd, WHL, September 23, 2010

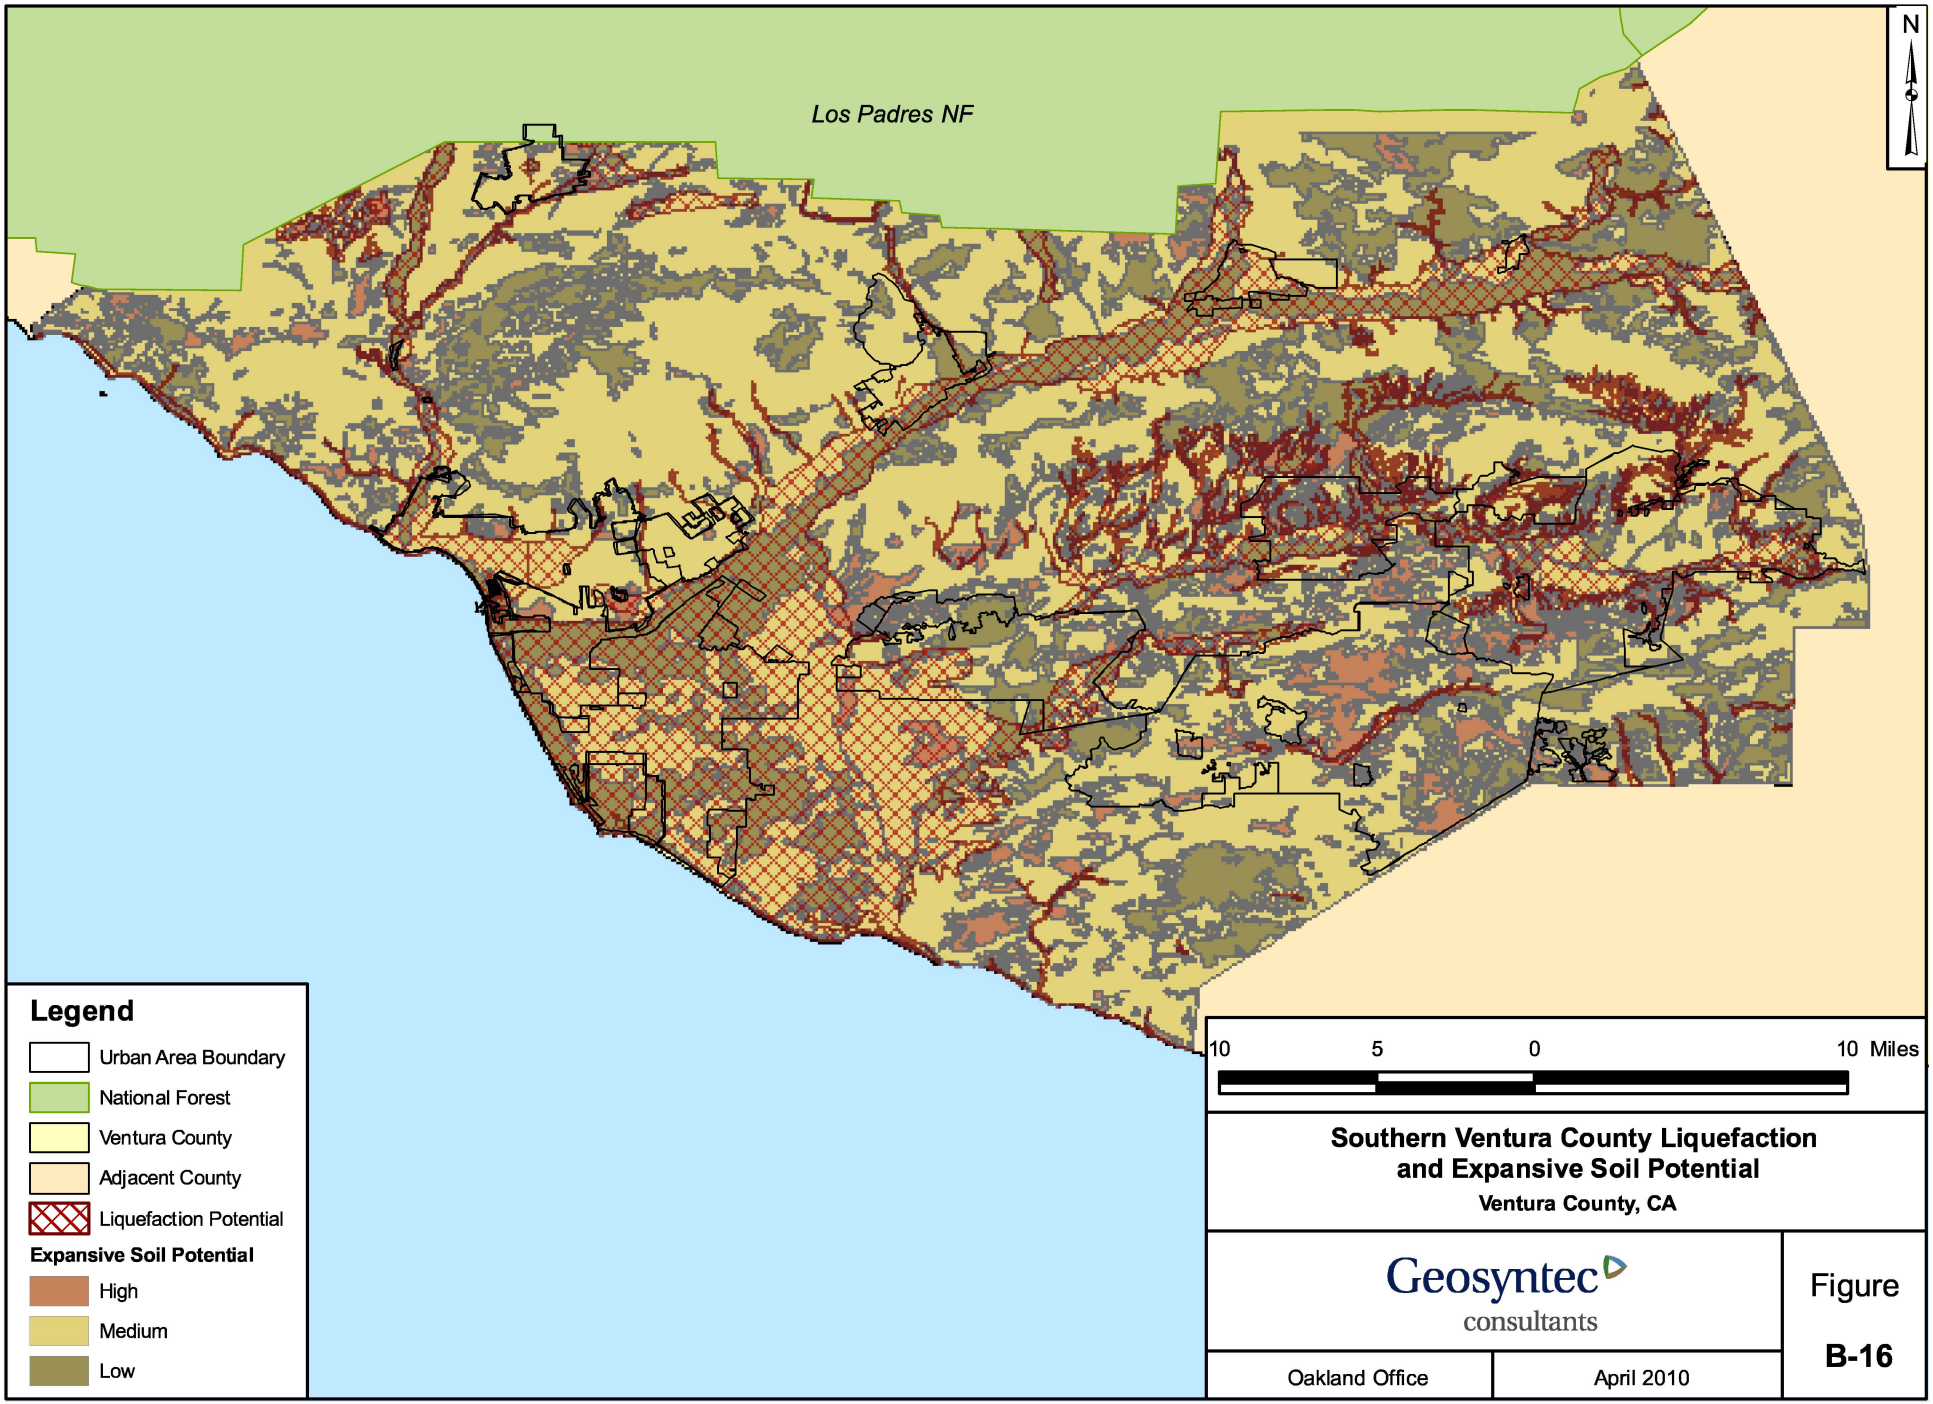

Southern Ventura County Liquefaction and Expansive Soil Potential

Ventura County, CA

Geosyntec consultants

Oakland Office | April 2010

Figure **B-16**

P:\GIS\Ventura_County_Manual\Projects\B-16_Liq_Expan_Soils_092310.mxd, WHL, September 23, 2010

VENTURA COUNTY FLOOD CONTROL DISTRICT
MODIFIED RATIONAL METHOD HYDROLOGY / PC 2.21-950


THOUS.OAKS SDSMP.ARR.CONEJO,10-YR DCL/DBT 9/06 FN=ARRCONBN.10I

LOCATION		SUBAREA AREA	SUBAREA Q	TOTAL AREA	TOTAL Q	CONV TYPE	CONV LNGTH	CONV SLOPE	CONV SIZE	CONV Z	CONTROL Q	SOIL NAME	TC	STORM DAY 4 RAIN ZONE	PCT IMPV
2005	76A	30.	62.	2351.	715.	1	2105.	0.05960	0.00	0.00	0.	20	10	K10	0.14
2005	77A	43.	92.	2394.	764.	1	302.	0.01620	0.00	0.00	0.	10	11	K10	0.18
2005	78A	35.	78.	2429.	804.	0	0.	0.00000	0.00	0.00	0.	10	10	K10	0.06
2005	79A	0.	0.	2429.	804.	0	0.	0.00000	0.00	0.00	0.	10	99	K10	0.00
2005	80B	68.	137.	68.	137.	4	1493.	0.10420	2.50	0.00	0.	10	12	K10	0.14
2005	81B	0.	0.	68.	136.	0	0.	0.00000	0.00	0.00	0.	10	99	K10	0.00
2005	82B	0.	0.	68.	136.	0	0.	0.00000	0.00	0.00	0.	10	99	K10	0.00
2005	83B	41.	86.	109.	220.	4	2611.	0.03340	3.75	0.00	0.	20	10	K10	0.20
2005	84B	66.	113.	175.	319.	0	0.	0.00000	0.00	0.00	0.	20	14	K10	0.20
2005	85B	0.	0.	175.	319.	0	0.	0.00000	0.00	0.00	0.	10	99	K10	0.00
2005	86C	63.	105.	63.	105.	0	0.	0.00000	0.00	0.00	0.	20	15	K10	0.25
2005	87C	43.	64.	106.	169.	0	0.	0.00000	0.00	0.00	0.	40	15	K10	0.26
2005	88BC	106.	169.	281.	480.	4	2815.	0.05530	4.50	0.00	0.	10	0	K10	0.00
2005	89B	80.	143.	361.	601.	0	0.	0.00000	0.00	0.00	0.	20	13	K10	0.21
2005	90AB	361.	601.	2790.	1404.	1	1607.	0.05050	0.00	0.00	0.	10	0	K10	0.00
2005	91A	0.	0.	2790.	1391.	0	0.	0.00000	0.00	0.00	0.	10	99	K10	0.00
2005	92A	48.	86.	2838.	1455.	0	0.	0.00000	0.00	0.00	0.	20	13	K10	0.20
2005	93A	0.	0.	2838.	1455.	0	0.	0.00000	0.00	0.00	0.	20	99	K10	0.00
2005	94B	45.	93.	45.	93.	1	2214.	0.11300	0.00	0.00	0.	20	10	K10	0.12
2005	95B	55.	115.	100.	176.	0	0.	0.00000	0.00	0.00	0.	20	10	K10	0.18
2005	96AB	100.	176.	2938.	1592.	5	1342.	0.07060	9.00	0.00	0.	10	0	K10	0.00
2005	97A	0.	0.	2938.	1587.	0	0.	0.00000	0.00	0.00	0.	10	99	K10	0.00
2005	98A	80.	168.	3018.	1693.	5	992.	0.08810	9.00	0.00	0.	20	10	K10	0.21
2005	99A	0.	0.	3018.	1690.	0	0.	0.00000	0.00	0.00	0.	20	99	K10	0.00
2005	100A	36.	73.	3054.	1751.	1	1733.	0.06260	0.00	0.00	0.	10	12	K10	0.28
2005	101A	47.	92.	3101.	1780.	2	614.	0.02090	0.00	0.00	0.	20	11	K10	0.17
2005	102B	51.	97.	51.	97.	4	1932.	0.02570	3.00	0.00	0.	10	14	K10	0.42
2005	103B	56.	93.	107.	183.	0	0.	0.00000	0.00	0.00	0.	20	15	K10	0.24
2005	104AB	107.	183.	3208.	1941.	5	1606.	0.06060	10.00	0.00	0.	10	0	K10	0.00
2005	105A	0.	0.	3208.	1934.	0	0.	0.00000	0.00	0.00	0.	10	99	K10	0.00
2005	106A	42.	74.	3250.	1996.	5	459.	0.02470	11.00	0.00	0.	10	15	K10	0.13
2005	107A	49.	98.	3299.	2048.	5	241.	0.05720	10.00	0.00	0.	10	12	K10	0.05
2005	108B	25.	39.	25.	39.	4	272.	0.04600	2.00	0.00	0.	30	15	K10	0.20
2005	109AB	25.	39.	3324.	2080.	5	1937.	0.05030	10.00	0.00	0.	10	0	K10	0.00
2005	110A	46.	82.	3370.	2134.	5	2316.	0.06340	10.00	0.00	0.	10	15	K10	0.17
2005	111A	73.	137.	3443.	2206.	0	0.	0.00000	0.00	0.00	0.	10	14	K10	0.26
2005	112B	43.	97.	43.	97.	4	1091.	0.03320	2.75	0.00	0.	10	10	K10	0.19
2005	113B	57.	108.	100.	201.	5	2194.	0.02070	5.00	0.00	0.	20	12	K10	0.25
2005	114B	51.	101.	151.	286.	5	3119.	0.02990	5.00	0.00	0.	20	11	K10	0.19
2005	115B	72.	94.	223.	363.	0	0.	0.00000	0.00	0.00	0.	30	18	K10	0.05
2005	116C	51.	99.	51.	99.	3	2005.	0.03490	0.00	0.00	0.	10	13	K10	0.25
2005	117C	42.	84.	93.	155.	0	0.	0.00000	0.00	0.00	0.	20	11	K10	0.24
2005	118BC	93.	155.	316.	513.	4	417.	0.03130	5.25	0.00	0.	10	0	K10	0.00
2005	119B	0.	0.	316.	512.	0	0.	0.00000	0.00	0.00	0.	10	99	K10	0.00
2005	120AB	316.	512.	3759.	2671.	5	1089.	0.07190	11.00	0.00	0.	10	0	K10	0.00
2005	121A	50.	97.	3809.	2726.	5	1187.	0.02170	13.00	0.00	0.	10	13	K10	0.25
2005	122A	34.	61.	3843.	2749.	5	1503.	0.01640	13.00	0.00	0.	20	13	K10	0.21
2005	123A	67.	116.	3910.	2820.	5	1620.	0.04640	12.00	0.00	0.	20	15	K10	0.44
2005	124A	50.	92.	3960.	2852.	0	0.	0.00000	0.00	0.00	0.	20	14	K10	0.54
2005	125B	0.	0.	0.	512.	0	0.	0.00000	0.00	0.00	0.	10	99	K10	0.00

VENTURA COUNTY FLOOD CONTROL DISTRICT
MODIFIED RATIONAL METHOD HYDROLOGY / PC 2.21-950

THOUS.OAKS SDSMP.ARR.CONEJO,100-YR DCL/DBT 9/06 FN=ARRCONBN.99I

LOCATION		SUBAREA AREA	SUBAREA Q	TOTAL AREA	TOTAL Q	CONV TYPE	CONV LNGTH	CONV SLOPE	CONV SIZE	CONV Z	CONTROL Q	SOIL NAME	TC	STORM DAY 4 RAIN ZONE	PCT IMPV
2005	76A	30.	104.	2351.	922.	1	2105.	0.05960	0.00	0.00	0.	20	8	B98	0.14
2005	77A	43.	149.	2394.	999.	1	302.	0.01620	0.00	0.00	0.	10	9	B98	0.18
2005	78A	35.	128.	2429.	1062.	0	0.	0.00000	0.00	0.00	0.	10	8	B98	0.06
2005	79A	0.	0.	2429.	1062.	0	0.	0.00000	0.00	0.00	0.	10	99	B98	0.00
2005	80B	68.	235.	68.	235.	4	1493.	0.10420	3.25	0.00	0.	10	9	B98	0.14
2005	81B	0.	0.	68.	234.	0	0.	0.00000	0.00	0.00	0.	10	99	B98	0.00
2005	82B	0.	0.	68.	234.	0	0.	0.00000	0.00	0.00	0.	10	99	B98	0.00
2005	83B	41.	143.	109.	374.	4	2611.	0.03340	4.50	0.00	0.	20	8	B98	0.20
2005	84B	66.	206.	175.	542.	0	0.	0.00000	0.00	0.00	0.	20	10	B98	0.20
2005	85B	0.	0.	175.	542.	0	0.	0.00000	0.00	0.00	0.	10	99	B98	0.00
2005	86C	63.	186.	63.	186.	0	0.	0.00000	0.00	0.00	0.	20	11	B98	0.25
2005	87C	43.	116.	106.	303.	0	0.	0.00000	0.00	0.00	0.	40	11	B98	0.26
2005	88BC	106.	303.	281.	828.	4	2815.	0.05530	5.50	0.00	0.	10	0	B98	0.00
2005	89B	80.	249.	361.	1028.	0	0.	0.00000	0.00	0.00	0.	20	10	B98	0.21
2005	90AB	361.	1028.	2790.	2074.	1	1607.	0.05050	0.00	0.00	0.	10	0	B98	0.00
2005	91A	0.	0.	2790.	2053.	0	0.	0.00000	0.00	0.00	0.	10	99	B98	0.00
2005	92A	48.	149.	2838.	2149.	0	0.	0.00000	0.00	0.00	0.	20	10	B98	0.20
2005	93A	0.	0.	2838.	2149.	0	0.	0.00000	0.00	0.00	0.	20	99	B98	0.00
2005	94B	45.	156.	45.	156.	1	2214.	0.11300	0.00	0.00	0.	20	8	B98	0.12
2005	95B	55.	192.	100.	291.	0	0.	0.00000	0.00	0.00	0.	20	8	B98	0.18
2005	96AB	100.	291.	2938.	2405.	5	1342.	0.07060	10.00	0.00	0.	10	0	B98	0.00
2005	97A	0.	0.	2938.	2383.	0	0.	0.00000	0.00	0.00	0.	10	99	B98	0.00
2005	98A	80.	280.	3018.	2569.	5	992.	0.08810	10.00	0.00	0.	20	8	B98	0.21
2005	99A	0.	0.	3018.	2549.	0	0.	0.00000	0.00	0.00	0.	20	99	B98	0.00
2005	100A	36.	125.	3054.	2633.	1	1733.	0.06260	0.00	0.00	0.	10	9	B98	0.28
2005	101A	47.	154.	3101.	2689.	2	614.	0.02090	0.00	0.00	0.	20	9	B98	0.17
2005	102B	51.	169.	51.	169.	4	1932.	0.02570	3.50	0.00	0.	10	10	B98	0.42
2005	103B	56.	165.	107.	318.	0	0.	0.00000	0.00	0.00	0.	20	11	B98	0.24
2005	104AB	107.	318.	3208.	2930.	5	1606.	0.06060	11.00	0.00	0.	10	0	B98	0.00
2005	105A	0.	0.	3208.	2924.	0	0.	0.00000	0.00	0.00	0.	10	99	B98	0.00
2005	106A	42.	130.	3250.	3009.	5	459.	0.02470	13.00	0.00	0.	10	11	B98	0.13
2005	107A	49.	169.	3299.	3082.	5	241.	0.05720	12.00	0.00	0.	10	9	B98	0.05
2005	108B	25.	70.	25.	70.	4	272.	0.04600	2.25	0.00	0.	30	11	B98	0.20
2005	109AB	25.	70.	3324.	3130.	5	1937.	0.05030	12.00	0.00	0.	10	0	B98	0.00
2005	110A	46.	143.	3370.	3207.	5	2316.	0.06340	12.00	0.00	0.	10	11	B98	0.17
2005	111A	73.	241.	3443.	3297.	0	0.	0.00000	0.00	0.00	0.	10	10	B98	0.26
2005	112B	43.	158.	43.	158.	4	1091.	0.03320	3.25	0.00	0.	10	8	B98	0.19
2005	113B	57.	188.	100.	339.	5	2194.	0.02070	6.00	0.00	0.	20	9	B98	0.25
2005	114B	51.	167.	151.	477.	5	3119.	0.02990	6.00	0.00	0.	20	9	B98	0.19
2005	115B	72.	176.	223.	609.	0	0.	0.00000	0.00	0.00	0.	30	13	B98	0.05
2005	116C	51.	168.	51.	168.	3	2005.	0.03490	0.00	0.00	0.	10	10	B98	0.25
2005	117C	42.	138.	93.	250.	0	0.	0.00000	0.00	0.00	0.	20	9	B98	0.24
2005	118BC	93.	250.	316.	844.	4	417.	0.03130	6.25	0.00	0.	10	0	B98	0.00
2005	119B	0.	0.	316.	843.	0	0.	0.00000	0.00	0.00	0.	10	99	B98	0.00
2005	120AB	316.	843.	3759.	4112.	5	1089.	0.07190	12.00	0.00	0.	10	0	B98	0.00
2005	121A	50.	165.	3809.	4191.	5	1187.	0.02170	15.00	0.00	0.	10	10	B98	0.25
2005	122A	34.	106.	3843.	4204.	5	1503.	0.01640	15.00	0.00	0.	20	10	B98	0.21
2005	123A	67.	202.	3910.	4300.	5	1620.	0.04640	14.00	0.00	0.	20	11	B98	0.44
2005	124A	50.	162.	3960.	4321.	0	0.	0.00000	0.00	0.00	0.	20	10	B98	0.54
2005	125B	0.	0.	0.	843.	0	0.	0.00000	0.00	0.00	0.	10	99	B98	0.00

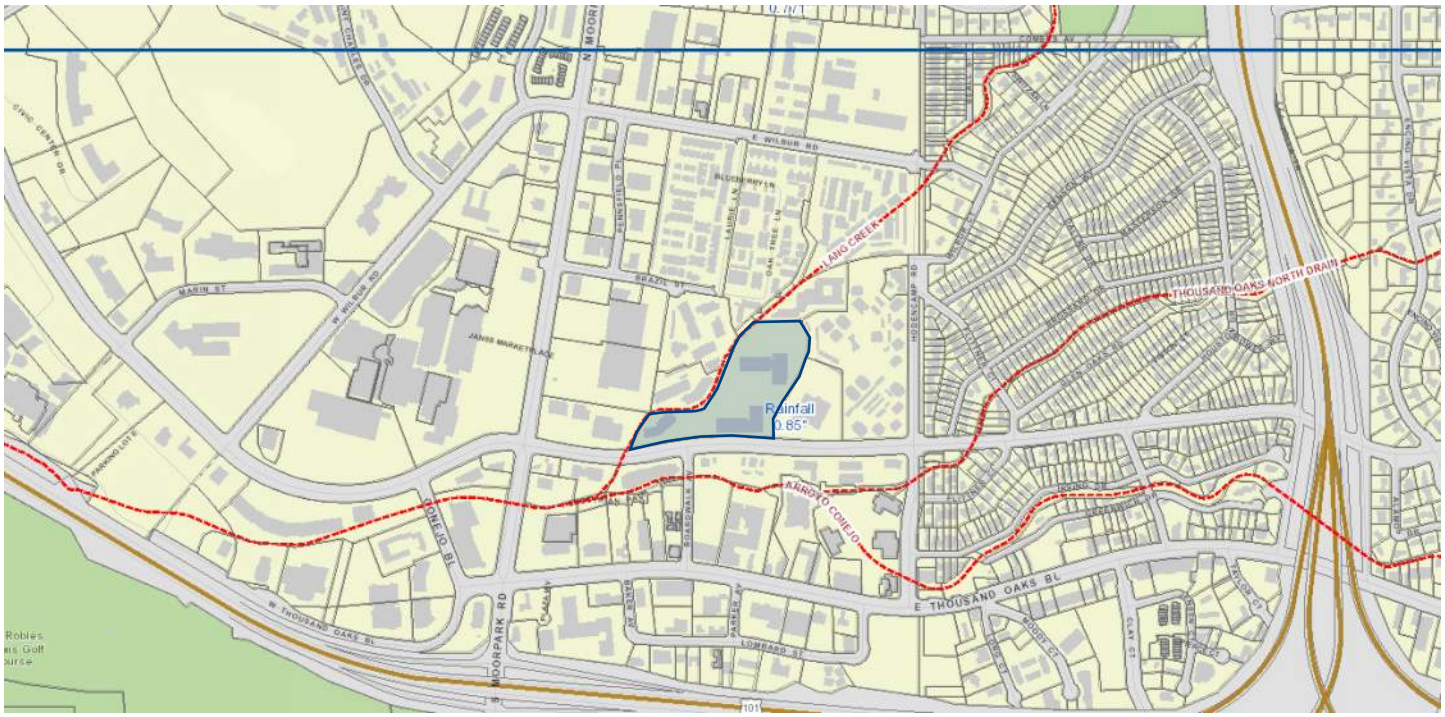


85th PERCENTILE MAP

PWA GIS MAPPING VENTURA COUNTY, CALIFORNIA

APPENDIX 3

- **Existing Hydrology Exhibit**
- **Proposed Hydrology & Exhibit**

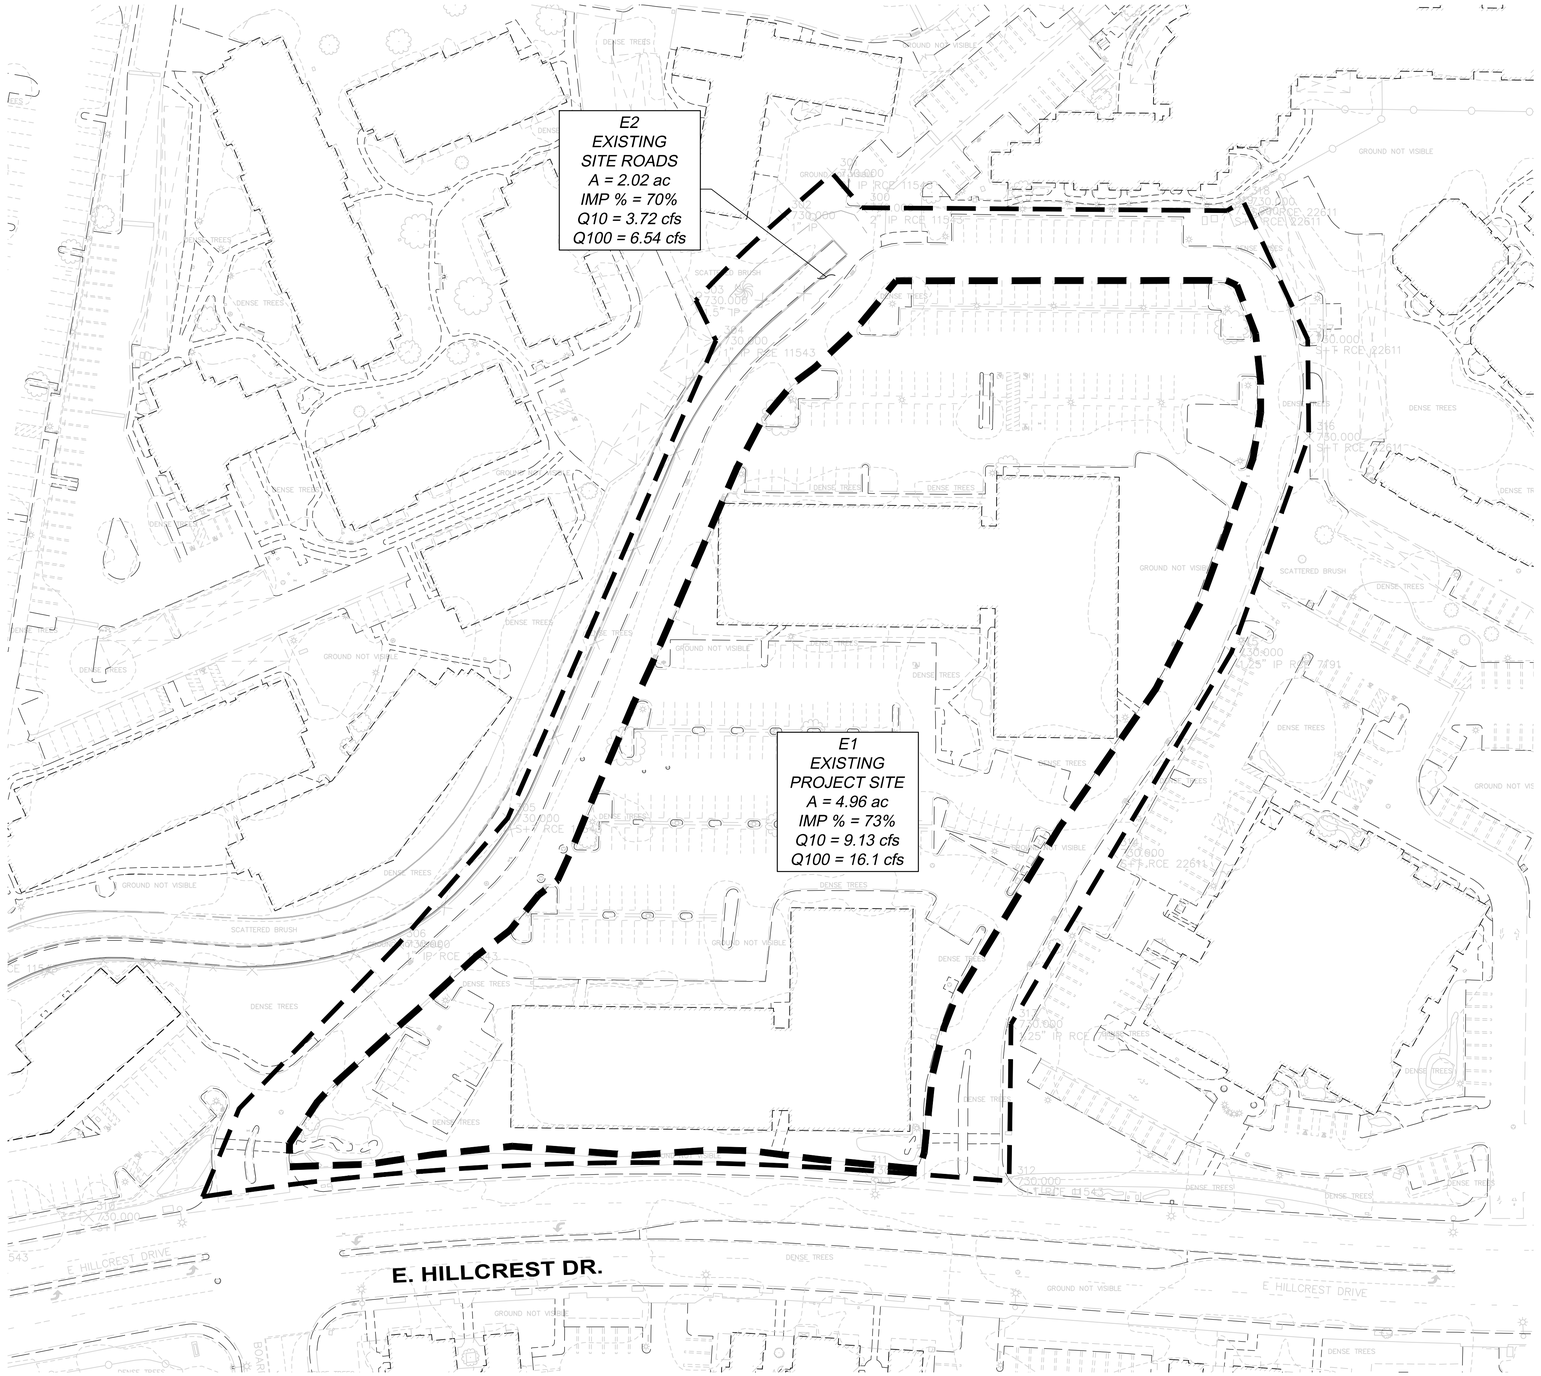

LEGEND

TRIBUTARY AREA

50' 25' 0' 50' 100'

GRAPHIC SCALE

Note: For reduced sized prints, original scale is in inches

195 E Hillcrest Dr
Existing Hydrology Exhibit

PSOMAS


DATE: 11-13-25 REVISED ON: 12/1/25

JOB No:1TCL010100

SHEET 1 OF 1

EXHIB-H1

Plotted - 12/1/2025 10:44:11 AM :: Saved - 12/1/2025 9:34:42 AM :: J:\SC\1TCL010100\ENGR\DESIGN\HYDR\CAD\C-HYD- EX_HILLCREST.dwg :: kate.vallin

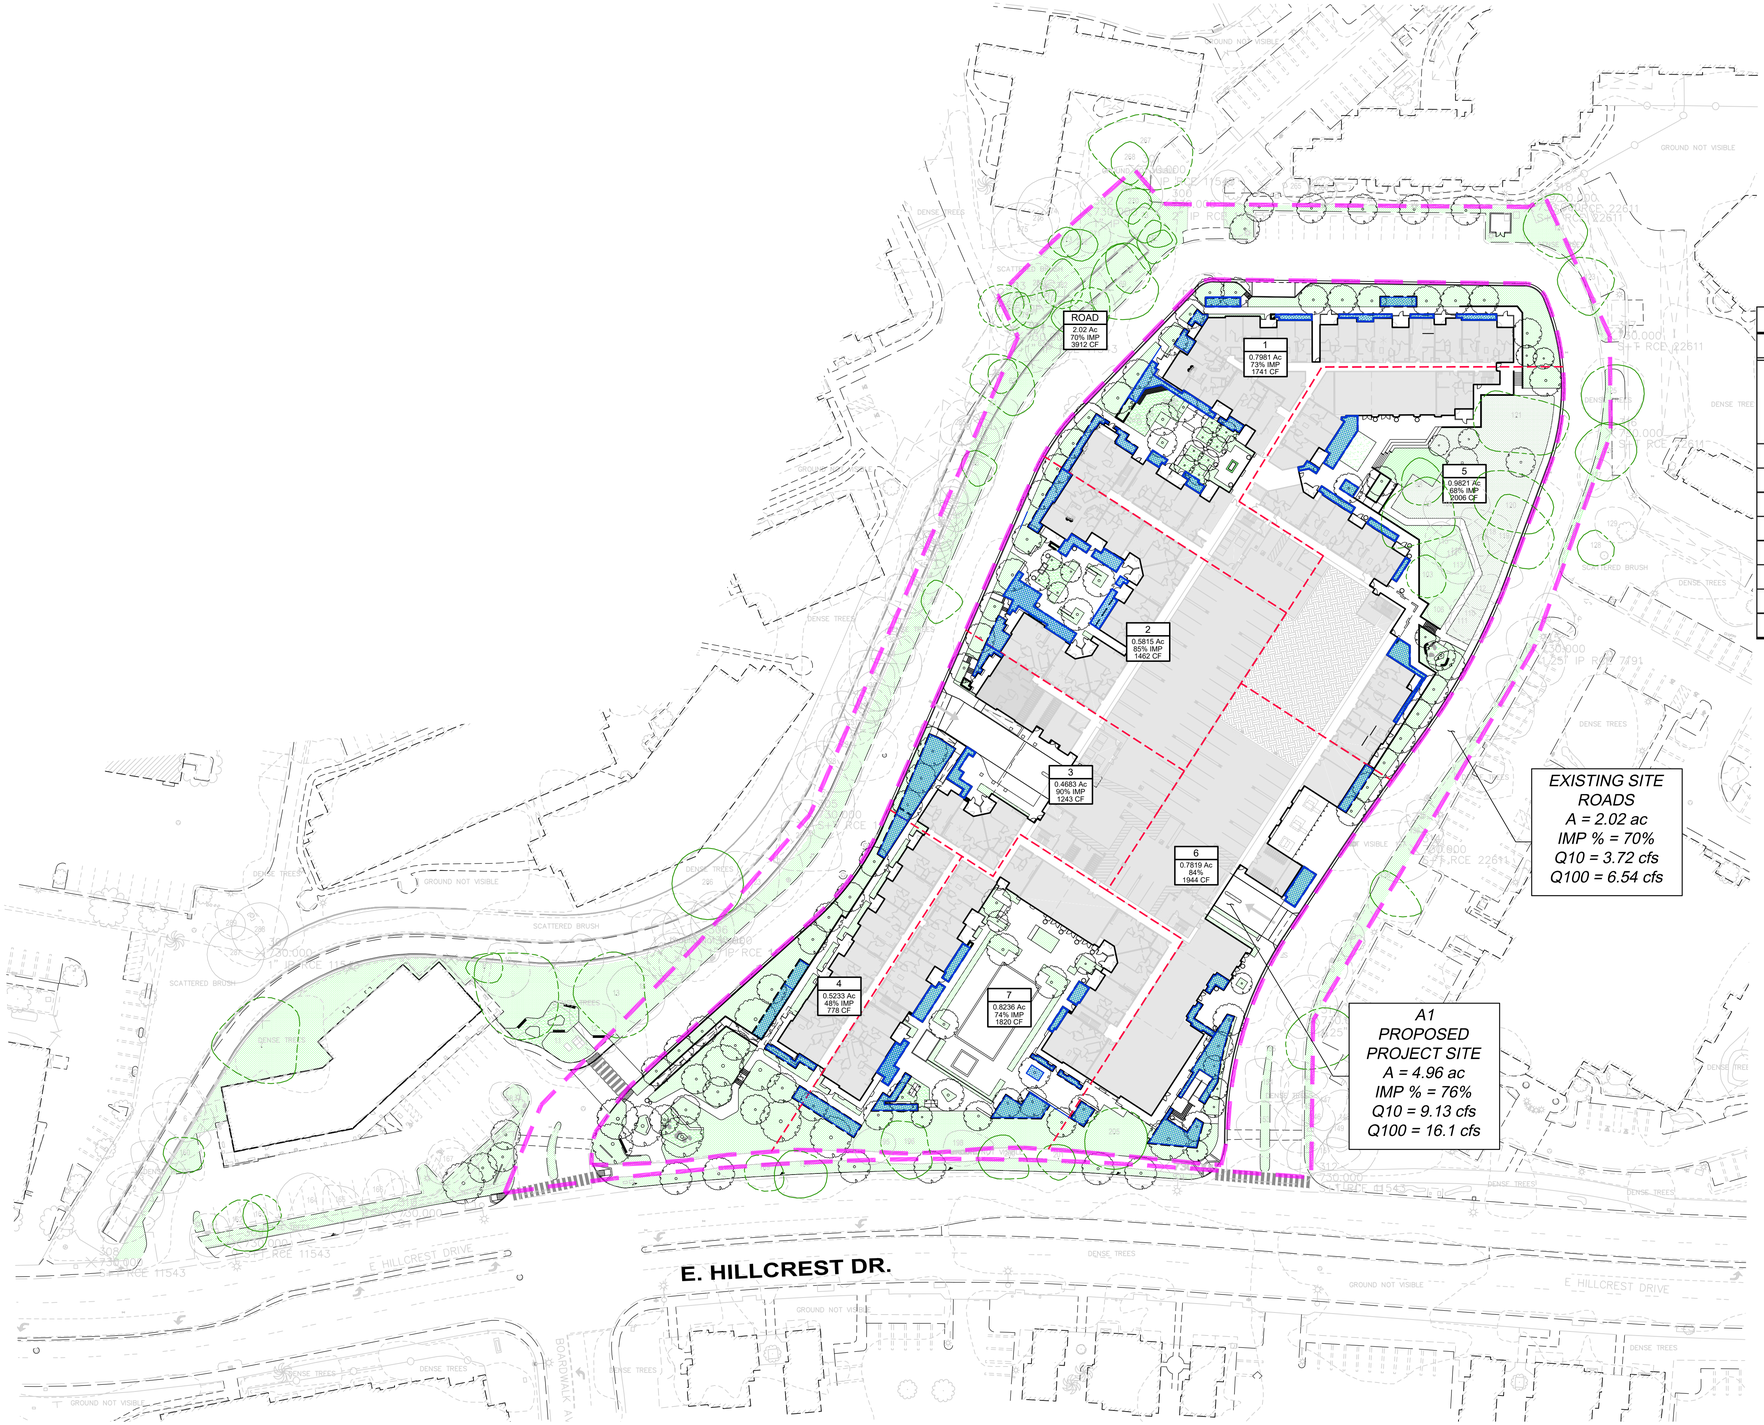

LEGEND

- TRIBUTARY AREA
- TRIBUTARY SUB-AREA
- ID / S.F / IMP% / C.F. — CATCHMENT ID, DRAINAGE AREA, PERCENT IMPERVIOUS, SW QUALITY MITIGATED VOLUME
- LID BMP: BIOFILTRATION PLANTERS
- LANDSCAPE AREA (PERVIOUS)

PROPOSED BMP SUMMARY

BMP TYPE =		PLANTER BOX			
Subarea ID	Drainage area (ac)	SWQDv	Ponding Depth, D_p (ft)	Area Req'd (ft^2)	Area Provided (ft^2)
CU-1	0.80	1741	1	1607	1689
CU-2	0.58	1462	1	1350	1450
CU-3	0.47	1243	1	1147	1279
CU-4	0.23	778	1	718	816
CU-5	0.98	2006	1	1852	989
CU-6	0.78	1944	1	1795	1870
CU-7	0.82	1820	1	1680	2074
				10149	10167

50' 25' 0' 50' 100'
GRAPHIC SCALE
Note: For reduced sized prints, original scale is in inches

195 E Hillcrest Dr
Proposed Hydrology & LID Exhibit

PSOMAS

DATE: 11-13-25 REVISED ON:12/1/25
JOB No:1TCL010100

SHEET 1 OF 1
EXHIB-H2

Plotted - 12/1/2025 10:43:27 AM :: Saved - 12/1/2025 9:39:23 AM :: J:\SC\1TCL010100\ENGR\DESIGN\HYDR\CAD\C-HYD- PROP_HILLCREST.dwg :: kate.vallin

APPENDIX 4

- **Low Impact Development Calculations**

CU-1

Sizing Worksheet - BIO-1 Biofiltration/BIO-2 Planter Box with Underdrain

Designer: Project Proponent: Date: Project: Location:				
Type of Vegetation:				
Pretreatment Feature:				
Outflow Collection:				
Step 1: Determine water quality design volume				
1-1. Enter Project area (acres), $A_{project}$ If this BMP captures runoff from a portion of the project area, enter the tributary area	$A_{project}$ =	0.7981	acres	
1-2. Enter Project impervious fraction, *Imp* (e.g. 60% = 0.60)	Imp=	0.73		
1-3. Determine pervious runoff coefficient using Table C-1, C_p	C_p =	0.05		SOIL #4 > Cp=0.05
1-4. Calculate runoff coefficient, $C = 0.95*imp + C_p\ (1-imp)$	C =	0.71		
1-5. Enter design rainfall depth of the storm (in), P_i	P_i =	0.85	in	
1-6. Calculate rainfall depth (ft), $P = P_i/12$	P =	0.071	ft	
1-7. Calculate water quality design volume (ft^3) $SQDV=43560 \bullet C*P*A_{project)}$	SQDV=	1741	ft^3	
Step 2: Determine the design percolation rate				
2-1. Enter the design saturated hydraulic conductivity of the amended filter media (2.5 in/hr recommended rate), K_{design}	K_{design} =	2.5	in/hr	
Step 3: Calculate Bioretention/Planter Box surface area				
3-1. Enter water quality design volume (ft^3), *SQDV*	SQDV =	1741	ft^3	
3-2. Enter design saturated hydraulic conductivity (in/hr), K_{design}	K_{design} =	2.5	in/hr	
3-3. Enter ponding depth (max 1.5 ft for Bioretention, 1 ft for Planter Box) above area, d_p	d_p =	1	ft	
3-4. Calculate the drawdown time for the ponded water to filter through media (hours), $t_{ponding}^* = (d_p/K_{design}) \times 12$ **If tponding exceeds 48 hours, reduce surface ponding depth or increase media Kdesign.*	$t_{ponding}$=	4.8	hrs	

3-5. Calculate the depth of water (ft) filtered, $d_{filtered} = Minimum\left[\frac{K_{design} \times T_{routing}}{12\ in/ft}, d_p\right]$ where $T_{routing}$= storm duration that may be assumed for routing calculations; this should be assumed to be 3 hours unless rationale for an alternative assumption is provided	$d_{filtered}$ =	0.625	ft
	dfiltered = 0.625 dp = 1		
3-6. Calculate the infiltrating surface area as follows (ft^2); account for infiltrating 1.5 times SQDV value. $A_{req} = 1.5 \times SQDV/(d_p + d_{filtered})$	A_{req} =	1607	ft^2
Step 4: Calculate Bioretention Area Total Footprint			
4-1. Calculate total footprint required by including a buffer for side slopes and freeboard (ft^2) [A_{req} is measured at the as the filter bottom area (toe of side slopes)], A_{tot}	A_{tot} =		ft^2
Step 5: Calculate Underdrain System Capacity			
To calculate the underdrain system capacity, continue through steps 5-1 to 5-7.			
5-1. Calculated filtered flow rate to be conveyed by the longitudinal drainpipe, $Q_f = K_{design} \times A_{req}/43{,}200$	Q_f =		cfs
5-2. Enter minimum slope for energy gradient, S_e	S_e =		
5-3. Enter Hazen-Williams coefficient for plastic, C_{HW}	C_{HW} =		
5-4. Enter pipe diameter (min 4 inches), D	D =		in
5-5. Calculate pipe hydraulic radius (ft), $R_h = D/48$	R_h =		ft
5-6. Calculate velocity at the outlet of the pipe (ft/s), $V_p = 1.318 C_{HW} R_h^{0.63} S_e^{0.54}$	V_p =		ft/s
5-7. Calculate pipe capacity (cfs), $Q_{cap} = 0.25\pi(D/12)^2 V_p$	Q_{cap} =		cfs

CU-2

Sizing Worksheet - BIO-1 Biofiltration/BIO-2 Planter Box with Underdrain

Designer: Project Proponent: Date: Project: Location:				
Type of Vegetation:				
Pretreatment Feature:				
Outflow Collection:				
Step 1: Determine water quality design volume				
1-1. Enter Project area (acres), $A_{project}$ If this BMP captures runoff from a portion of the project area, enter the tributary area	$A_{project}$ =	0.5815	acres	
1-2. Enter Project impervious fraction, *Imp* (e.g. 60% = 0.60)	Imp=	0.85		
1-3. Determine pervious runoff coefficient using Table C-1, C_p	C_p =	0.05		SOIL #4 > Cp=0.05
1-4. Calculate runoff coefficient, $C = 0.95*imp + C_p\ (1-imp)$	C =	0.82		
1-5. Enter design rainfall depth of the storm (in), P_i	P_i =	0.85	in	
1-6. Calculate rainfall depth (ft), $P = P_i/12$	P =	0.071	ft	
1-7. Calculate water quality design volume (ft^3) $SQDV=43560 \bullet C*P*A_{project)}$	SQDV=	1462	ft^3	
Step 2: Determine the design percolation rate				
2-1. Enter the design saturated hydraulic conductivity of the amended filter media (2.5 in/hr recommended rate), K_{design}	K_{design} =	2.5	in/hr	
Step 3: Calculate Bioretention/Planter Box surface area				
3-1. Enter water quality design volume (ft^3), *SQDV*	SQDV =	1462	ft^3	
3-2. Enter design saturated hydraulic conductivity (in/hr), K_{design}	K_{design} =	2.5	in/hr	
3-3. Enter ponding depth (max 1.5 ft for Bioretention, 1 ft for Planter Box) above area, d_p	d_p =	1	ft	
3-4. Calculate the drawdown time for the ponded water to filter through media (hours), $t_{ponding}^* = (d_p/K_{design}) \times 12$ **If tponding exceeds 48 hours, reduce surface ponding depth or increase media Kdesign.*	$t_{ponding}$=	4.8	hrs	

3-5. Calculate the depth of water (ft) filtered, $d_{filtered} = Minimum\left[\frac{K_{design} \times T_{routing}}{12\ in/ft}, d_p\right]$ where $T_{routing}$= storm duration that may be assumed for routing calculations; this should be assumed to be 3 hours unless rationale for an alternative assumption is provided	$d_{filtered}$ =	0.625	ft dfiltered = 0.625 dp = 1
3-6. Calculate the infiltrating surface area as follows (ft²); account for infiltrating 1.5 times SQDV value. $A_{req} = 1.5 \times SQDV/(d_p + d_{filtered})$	A_{req} =	1350	ft²
Step 4: Calculate Bioretention Area Total Footprint			
4-1. Calculate total footprint required by including a buffer for side slopes and freeboard (ft²) [A_{req} is measured at the as the filter bottom area (toe of side slopes)], A_{tot}	A_{tot} =		ft²
Step 5: Calculate Underdrain System Capacity			
To calculate the underdrain system capacity, continue through steps 5-1 to 5-7.			
5-1. Calculated filtered flow rate to be conveyed by the longitudinal drainpipe, $Q_f = K_{design} \times A_{req}/43{,}200$	Q_f =		cfs
5-2. Enter minimum slope for energy gradient, S_e	S_e =		
5-3. Enter Hazen-Williams coefficient for plastic, C_{HW}	C_{HW} =		
5-4. Enter pipe diameter (min 4 inches), D	D =		in
5-5. Calculate pipe hydraulic radius (ft), $R_h = D/48$	R_h =		ft
5-6. Calculate velocity at the outlet of the pipe (ft/s), $V_p = 1.318 C_{HW} R_h^{0.63} S_e^{0.54}$	V_p =		ft/s
5-7. Calculate pipe capacity (cfs), $Q_{cap} = 0.25\pi(D/12)^2 V_p$	Q_{cap} =		cfs

CU-3

Sizing Worksheet - BIO-1 Biofiltration/BIO-2 Planter Box with Underdrain

Designer: Project Proponent: Date: Project: Location:				
Type of Vegetation:				
Pretreatment Feature:				
Outflow Collection:				
Step 1: Determine water quality design volume				
1-1. Enter Project area (acres), $A_{project}$ If this BMP captures runoff from a portion of the project area, enter the tributary area	$A_{project}$ =	0.4683	acres	
1-2. Enter Project impervious fraction, *Imp* (e.g. 60% = 0.60)	Imp=	0.90		
1-3. Determine pervious runoff coefficient using Table C-1, C_p	C_p =	0.05		SOIL #4 > Cp=0.05
1-4. Calculate runoff coefficient, $C = 0.95*imp + C_p\ (1-imp)$	C =	0.86		
1-5. Enter design rainfall depth of the storm (in), P_i	P_i =	0.85	in	
1-6. Calculate rainfall depth (ft), $P = P_i/12$	P =	0.071	ft	
1-7. Calculate water quality design volume (ft^3) $SQDV=43560 \bullet C*P*A_{project)}$	SQDV=	1243	ft^3	
Step 2: Determine the design percolation rate				
2-1. Enter the design saturated hydraulic conductivity of the amended filter media (2.5 in/hr recommended rate), K_{design}	K_{design} =	2.5	in/hr	
Step 3: Calculate Bioretention/Planter Box surface area				
3-1. Enter water quality design volume (ft^3), *SQDV*	SQDV =	1243	ft^3	
3-2. Enter design saturated hydraulic conductivity (in/hr), K_{design}	K_{design} =	2.5	in/hr	
3-3. Enter ponding depth (max 1.5 ft for Bioretention, 1 ft for Planter Box) above area, d_p	d_p =	1	ft	
3-4. Calculate the drawdown time for the ponded water to filter through media (hours), $t_{ponding}^* = (d_p/K_{design}) \times 12$ **If tponding exceeds 48 hours, reduce surface ponding depth or increase media Kdesign.*	$t_{ponding}$=	4.8	hrs	

3-5. Calculate the depth of water (ft) filtered, $d_{filtered} = Minimum\left[\frac{K_{design} \times T_{routing}}{12\ in/ft}, d_p\right]$ where $T_{routing}$= storm duration that may be assumed for routing calculations; this should be assumed to be 3 hours unless rationale for an alternative assumption is provided	$d_{filtered}$ =	0.625	ft
	dfiltered = 0.625 dp = 1		
3-6. Calculate the infiltrating surface area as follows (ft^2); account for infiltrating 1.5 times SQDV value. $A_{req} = 1.5 \times SQDV/(d_p + d_{filtered})$	A_{req} =	1147	ft^2
Step 4: Calculate Bioretention Area Total Footprint			
4-1. Calculate total footprint required by including a buffer for side slopes and freeboard (ft^2) [A_{req} is measured at the as the filter bottom area (toe of side slopes)], A_{tot}	A_{tot} =		ft^2
Step 5: Calculate Underdrain System Capacity			
To calculate the underdrain system capacity, continue through steps 5-1 to 5-7.			
5-1. Calculated filtered flow rate to be conveyed by the longitudinal drainpipe, $Q_f = K_{design} \times A_{req}/43{,}200$	Q_f =		cfs
5-2. Enter minimum slope for energy gradient, S_e	S_e =		
5-3. Enter Hazen-Williams coefficient for plastic, C_{HW}	C_{HW} =		
5-4. Enter pipe diameter (min 4 inches), D	D =		in
5-5. Calculate pipe hydraulic radius (ft), $R_h = D/48$	R_h =		ft
5-6. Calculate velocity at the outlet of the pipe (ft/s), $V_p = 1.318 C_{HW} R_h^{0.63} S_e^{0.54}$	V_p =		ft/s
5-7. Calculate pipe capacity (cfs), $Q_{cap} = 0.25\pi(D/12)^2 V_p$	Q_{cap} =		cfs

CU-4

Sizing Worksheet - BIO-1 Biofiltration/BIO-2 Planter Box with Underdrain

Designer: Project Proponent: Date: Project: Location:				
Type of Vegetation:				
Pretreatment Feature:				
Outflow Collection:				
Step 1: Determine water quality design volume				
1-1. Enter Project area (acres), $A_{project}$ If this BMP captures runoff from a portion of the project area, enter the tributary area	$A_{project}$ =	0.5233	acres	
1-2. Enter Project impervious fraction, *Imp* (e.g. 60% = 0.60)	Imp=	0.48		
1-3. Determine pervious runoff coefficient using Table C-1, C_p	C_p =	0.05		SOIL #4 > Cp=0.05
1-4. Calculate runoff coefficient, $C = 0.95*imp + C_p\ (1-imp)$	C =	0.48		
1-5. Enter design rainfall depth of the storm (in), P_i	P_i =	0.85	in	
1-6. Calculate rainfall depth (ft), $P = P_i/12$	P =	0.071	ft	
1-7. Calculate water quality design volume (ft^3) $SQDV=43560 \bullet C*P*A_{project)}$	SQDV=	778	ft^3	
Step 2: Determine the design percolation rate				
2-1. Enter the design saturated hydraulic conductivity of the amended filter media (2.5 in/hr recommended rate), K_{design}	K_{design} =	2.5	in/hr	
Step 3: Calculate Bioretention/Planter Box surface area				
3-1. Enter water quality design volume (ft^3), *SQDV*	SQDV =	778	ft^3	
3-2. Enter design saturated hydraulic conductivity (in/hr), K_{design}	K_{design} =	2.5	in/hr	
3-3. Enter ponding depth (max 1.5 ft for Bioretention, 1 ft for Planter Box) above area, d_p	d_p =	1	ft	
3-4. Calculate the drawdown time for the ponded water to filter through media (hours), $t_{ponding}^* = (d_p/K_{design}) \times 12$ **If tponding exceeds 48 hours, reduce surface ponding depth or increase media Kdesign.*	$t_{ponding}$=	4.8	hrs	

3-5. Calculate the depth of water (ft) filtered, $d_{filtered} = Minimum\left[\frac{K_{design} \times T_{routing}}{12\ in/ft}, d_p\right]$ where $T_{routing}$= storm duration that may be assumed for routing calculations; this should be assumed to be 3 hours unless rationale for an alternative assumption is provided	$d_{filtered}$ =	0.625	ft dfiltered = 0.625 dp = 1
3-6. Calculate the infiltrating surface area as follows (ft^2); account for infiltrating 1.5 times SQDV value. $A_{req} = 1.5 \times SQDV/(d_p + d_{filtered})$	A_{req} =	718	ft^2
Step 4: Calculate Bioretention Area Total Footprint			
4-1. Calculate total footprint required by including a buffer for side slopes and freeboard (ft^2) [A_{req} is measured at the as the filter bottom area (toe of side slopes)], A_{tot}	A_{tot} =		ft^2
Step 5: Calculate Underdrain System Capacity			
To calculate the underdrain system capacity, continue through steps 5-1 to 5-7.			
5-1. Calculated filtered flow rate to be conveyed by the longitudinal drainpipe, $Q_f = K_{design} \times A_{req}/43{,}200$	Q_f =		cfs
5-2. Enter minimum slope for energy gradient, S_e	S_e =		
5-3. Enter Hazen-Williams coefficient for plastic, C_{HW}	C_{HW} =		
5-4. Enter pipe diameter (min 4 inches), D	D =		in
5-5. Calculate pipe hydraulic radius (ft), $R_h = D/48$	R_h =		ft
5-6. Calculate velocity at the outlet of the pipe (ft/s), $V_p = 1.318 C_{HW} R_h^{0.63} S_e^{0.54}$	V_p =		ft/s
5-7. Calculate pipe capacity (cfs), $Q_{cap} = 0.25\pi(D/12)^2 V_p$	Q_{cap} =		cfs

CU-5

Sizing Worksheet - BIO-1 Biofiltration/BIO-2 Planter Box with Underdrain

Designer: Project Proponent: Date: Project: Location:				
Type of Vegetation:				
Pretreatment Feature:				
Outflow Collection:				
Step 1: Determine water quality design volume				
1-1. Enter Project area (acres), $A_{project}$ If this BMP captures runoff from a portion of the project area, enter the tributary area	$A_{project}$ =	0.9821	acres	
1-2. Enter Project impervious fraction, *Imp* (e.g. 60% = 0.60)	Imp=	0.68		
1-3. Determine pervious runoff coefficient using Table C-1, C_p	C_p =	0.05		SOIL #4 > Cp=0.05
1-4. Calculate runoff coefficient, $C = 0.95*imp + C_p\ (1-imp)$	C =	0.66		
1-5. Enter design rainfall depth of the storm (in), P_i	P_i =	0.85	in	
1-6. Calculate rainfall depth (ft), $P = P_i/12$	P =	0.071	ft	
1-7. Calculate water quality design volume (ft^3) $SQDV=43560 \bullet C*P*A_{project)}$	SQDV=	2006	ft^3	
Step 2: Determine the design percolation rate				
2-1. Enter the design saturated hydraulic conductivity of the amended filter media (2.5 in/hr recommended rate), K_{design}	K_{design} =	2.5	in/hr	
Step 3: Calculate Bioretention/Planter Box surface area				
3-1. Enter water quality design volume (ft^3), *SQDV*	SQDV =	2006	ft^3	
3-2. Enter design saturated hydraulic conductivity (in/hr), K_{design}	K_{design} =	2.5	in/hr	
3-3. Enter ponding depth (max 1.5 ft for Bioretention, 1 ft for Planter Box) above area, d_p	d_p =	1	ft	
3-4. Calculate the drawdown time for the ponded water to filter through media (hours), $t_{ponding}^* = (d_p/K_{design}) \times 12$ **If tponding exceeds 48 hours, reduce surface ponding depth or increase media Kdesign.*	$t_{ponding}$=	4.8	hrs	

3-5. Calculate the depth of water (ft) filtered, $d_{filtered} = Minimum\left[\frac{K_{design} \times T_{routing}}{12\ in/ft}, d_p\right]$ where $T_{routing}$= storm duration that may be assumed for routing calculations; this should be assumed to be 3 hours unless rationale for an alternative assumption is provided	$d_{filtered}$ =	0.625	ft dfiltered = 0.625 dp = 1
3-6. Calculate the infiltrating surface area as follows (ft^2); account for infiltrating 1.5 times SQDV value. $A_{req} = 1.5 \times SQDV/(d_p + d_{filtered})$	A_{req} =	1852	ft^2
Step 4: Calculate Bioretention Area Total Footprint			
4-1. Calculate total footprint required by including a buffer for side slopes and freeboard (ft^2) [A_{req} is measured at the as the filter bottom area (toe of side slopes)], A_{tot}	A_{tot} =		ft^2
Step 5: Calculate Underdrain System Capacity			
To calculate the underdrain system capacity, continue through steps 5-1 to 5-7.			
5-1. Calculated filtered flow rate to be conveyed by the longitudinal drainpipe, $Q_f = K_{design} \times A_{req}/43{,}200$	Q_f =		cfs
5-2. Enter minimum slope for energy gradient, S_e	S_e =		
5-3. Enter Hazen-Williams coefficient for plastic, C_{HW}	C_{HW} =		
5-4. Enter pipe diameter (min 4 inches), D	D =		in
5-5. Calculate pipe hydraulic radius (ft), $R_h = D/48$	R_h =		ft
5-6. Calculate velocity at the outlet of the pipe (ft/s), $V_p = 1.318 C_{HW} R_h^{0.63} S_e^{0.54}$	V_p =		ft/s
5-7. Calculate pipe capacity (cfs), $Q_{cap} = 0.25\pi(D/12)^2 V_p$	Q_{cap} =		cfs

CU-6

Sizing Worksheet - BIO-1 Biofiltration/BIO-2 Planter Box with Underdrain

Designer: Project Proponent: Date: Project: Location:				
Type of Vegetation:				
Pretreatment Feature:				
Outflow Collection:				
Step 1: Determine water quality design volume				
1-1. Enter Project area (acres), $A_{project}$ If this BMP captures runoff from a portion of the project area, enter the tributary area	$A_{project}$ =	0.7819	acres	
1-2. Enter Project impervious fraction, *Imp* (e.g. 60% = 0.60)	Imp=	0.84		
1-3. Determine pervious runoff coefficient using Table C-1, C_p	C_p =	0.05		SOIL #4 > Cp=0.05
1-4. Calculate runoff coefficient, $C = 0.95*imp + C_p\ (1-imp)$	C =	0.81		
1-5. Enter design rainfall depth of the storm (in), P_i	P_i =	0.85	in	
1-6. Calculate rainfall depth (ft), $P = P_i/12$	P =	0.071	ft	
1-7. Calculate water quality design volume (ft^3) $SQDV=43560 \bullet C*P*A_{project)}$	SQDV=	1945	ft^3	
Step 2: Determine the design percolation rate				
2-1. Enter the design saturated hydraulic conductivity of the amended filter media (2.5 in/hr recommended rate), K_{design}	K_{design} =	2.5	in/hr	
Step 3: Calculate Bioretention/Planter Box surface area				
3-1. Enter water quality design volume (ft^3), *SQDV*	SQDV =	1945	ft^3	
3-2. Enter design saturated hydraulic conductivity (in/hr), K_{design}	K_{design} =	2.5	in/hr	
3-3. Enter ponding depth (max 1.5 ft for Bioretention, 1 ft for Planter Box) above area, d_p	d_p =	1	ft	
3-4. Calculate the drawdown time for the ponded water to filter through media (hours), $t_{ponding}^* = (d_p/K_{design}) \times 12$ **If tponding exceeds 48 hours, reduce surface ponding depth or increase media Kdesign.*	$t_{ponding}$=	4.8	hrs	

3-5. Calculate the depth of water (ft) filtered, $d_{filtered} = Minimum\left[\frac{K_{design} \times T_{routing}}{12\ in/ft}, d_p\right]$ where $T_{routing}$= storm duration that may be assumed for routing calculations; this should be assumed to be 3 hours unless rationale for an alternative assumption is provided	$d_{filtered}$ =	0.625	ft dfiltered = 0.625 dp = 1
3-6. Calculate the infiltrating surface area as follows (ft²); account for infiltrating 1.5 times SQDV value. $A_{req} = 1.5 \times SQDV/(d_p + d_{filtered})$	A_{req} =	1945	ft²
Step 4: Calculate Bioretention Area Total Footprint			
4-1. Calculate total footprint required by including a buffer for side slopes and freeboard (ft²) [A_{req} is measured at the as the filter bottom area (toe of side slopes)], A_{tot}	A_{tot} =		ft²
Step 5: Calculate Underdrain System Capacity			
To calculate the underdrain system capacity, continue through steps 5-1 to 5-7.			
5-1. Calculated filtered flow rate to be conveyed by the longitudinal drainpipe, $Q_f = K_{design} \times A_{req}/43{,}200$	Q_f =		cfs
5-2. Enter minimum slope for energy gradient, S_e	S_e =		
5-3. Enter Hazen-Williams coefficient for plastic, C_{HW}	C_{HW} =		
5-4. Enter pipe diameter (min 4 inches), D	D =		in
5-5. Calculate pipe hydraulic radius (ft), $R_h = D/48$	R_h =		ft
5-6. Calculate velocity at the outlet of the pipe (ft/s), $V_p = 1.318 C_{HW} R_h^{0.63} S_e^{0.54}$	V_p =		ft/s
5-7. Calculate pipe capacity (cfs), $Q_{cap} = 0.25\pi(D/12)^2 V_p$	Q_{cap} =		cfs

CU-7

Sizing Worksheet - BIO-1 Biofiltration/BIO-2 Planter Box with Underdrain

Designer: Project Proponent: Date: Project: Location:				
Type of Vegetation:				
Pretreatment Feature:				
Outflow Collection:				
Step 1: Determine water quality design volume				
1-1. Enter Project area (acres), $A_{project}$ If this BMP captures runoff from a portion of the project area, enter the tributary area	$A_{project}$ =	0.8236	acres	
1-2. Enter Project impervious fraction, *Imp* (e.g. 60% = 0.60)	Imp=	0.74		
1-3. Determine pervious runoff coefficient using Table C-1, C_p	C_p =	0.05		SOIL #4 > Cp=0.05
1-4. Calculate runoff coefficient, $C = 0.95*imp + C_p\ (1-imp)$	C =	0.72		
1-5. Enter design rainfall depth of the storm (in), P_i	P_i =	0.85	in	
1-6. Calculate rainfall depth (ft), $P = P_i/12$	P =	0.071	ft	
1-7. Calculate water quality design volume (ft^3) $SQDV=43560 \bullet C*P*A_{project)}$	SQDV=	1820	ft^3	
Step 2: Determine the design percolation rate				
2-1. Enter the design saturated hydraulic conductivity of the amended filter media (2.5 in/hr recommended rate), K_{design}	K_{design} =	2.5	in/hr	
Step 3: Calculate Bioretention/Planter Box surface area				
3-1. Enter water quality design volume (ft^3), *SQDV*	SQDV =	1820	ft^3	
3-2. Enter design saturated hydraulic conductivity (in/hr), K_{design}	K_{design} =	2.5	in/hr	
3-3. Enter ponding depth (max 1.5 ft for Bioretention, 1 ft for Planter Box) above area, d_p	d_p =	1	ft	
3-4. Calculate the drawdown time for the ponded water to filter through media (hours), $t_{ponding}^* = (d_p/K_{design}) \times 12$ **If tponding exceeds 48 hours, reduce surface ponding depth or increase media Kdesign.*	$t_{ponding}$=	4.8	hrs	

3-5. Calculate the depth of water (ft) filtered, $d_{filtered} = Minimum\left[\frac{K_{design} \times T_{routing}}{12\ in/ft}, d_p\right]$ where $T_{routing}$= storm duration that may be assumed for routing calculations; this should be assumed to be 3 hours unless rationale for an alternative assumption is provided	$d_{filtered}$ =	0.625	ft dfiltered = 0.625 dp = 1
3-6. Calculate the infiltrating surface area as follows (ft^2); account for infiltrating 1.5 times SQDV value. $A_{req} = 1.5 \times SQDV/(d_p + d_{filtered})$	A_{req} =	1680	ft^2
Step 4: Calculate Bioretention Area Total Footprint			
4-1. Calculate total footprint required by including a buffer for side slopes and freeboard (ft^2) [A_{req} is measured at the as the filter bottom area (toe of side slopes)], A_{tot}	A_{tot} =		ft^2
Step 5: Calculate Underdrain System Capacity			
To calculate the underdrain system capacity, continue through steps 5-1 to 5-7.			
5-1. Calculated filtered flow rate to be conveyed by the longitudinal drainpipe, $Q_f = K_{design} \times A_{req}/43{,}200$	Q_f =		cfs
5-2. Enter minimum slope for energy gradient, S_e	S_e =		
5-3. Enter Hazen-Williams coefficient for plastic, C_{HW}	C_{HW} =		
5-4. Enter pipe diameter (min 4 inches), D	D =		in
5-5. Calculate pipe hydraulic radius (ft), $R_h = D/48$	R_h =		ft
5-6. Calculate velocity at the outlet of the pipe (ft/s), $V_p = 1.318 C_{HW} R_h^{0.63} S_e^{0.54}$	V_p =		ft/s
5-7. Calculate pipe capacity (cfs), $Q_{cap} = 0.25\pi(D/12)^2 V_p$	Q_{cap} =		cfs

SMALLEST PLANTER BOX

Planter Box Underdrain Calcualtions		
$T = \frac{2A}{C_d A_o \sqrt{2g}} (\sqrt{H_1} - \sqrt{H_2})$		
Planter Box Characteristics		
Length	5.77	ft
Width	3.5	ft
Depth	4	ft
Outlet Diameter	0.5	in
Calculations		
Gravity	32.2	ft/s
c coefficient	0.4	
Time to Drain		
Time (seconds)	18456	sec
Time (hours)	5.13	hour

LARGEST PLANTER BOX

Planter Box Underdrain Calcualtions		
$T = \frac{2A}{C_d A_o \sqrt{2g}} (\sqrt{H_1} - \sqrt{H_2})$		
Planter Box Characteristics		
Length	91.6	ft
Width	9.9	ft
Depth	4	ft
Outlet Diameter	1	in
Calculations		
Gravity	32.2	ft/s
c coefficient	0.4	
Time to Drain		
Time (seconds)	207186	sec
Time (hours)	57.55	hour

APPENDIX 5

- **Excerpt from Geotechnical Report**
- **Geotechnical Report Addendum I – Additional Exploration and Percolation Testing**

Geotechnologies, Inc.
Consulting Geotechnical Engineers

439 Western Avenue
Glendale, California 91201-2837
818.240.9600 • Fax 818.240.9675

July 10, 2024
File Number 22549

TC LA MF Development, Inc.
c/o Trammel Crow Company
2221 Rosecrans Avenue, Suite 200
El Segundo, California 90045

Attention: Andrew Parker

Subject: Preliminary Geotechnical Assessment
Proposed Multi-Family Residential Development (APN: 669-0-021-255)
195, 275 and 325 East Hillcrest Drive, Thousand Oaks, California

Dear Mr. Parker:

1.0 INTRODUCTION

The purpose and intent of this document is to evaluate the soil and geological site characteristics associated with the proposed development. This report includes information from geotechnical explorations previously performed at the Project Site by Gorian and Associates, Inc. (GAI), review of published geologic data, and review of available geotechnical engineering information.

2.0 SITE CONDITIONS

The Project Site is located at 195, 275 and 325 E. Hillcrest Drive, in the City of Thousand Oaks, California. The site is bounded by 1 to 3-story residential, commercial, and medical office buildings to the north and east, by East Hillcrest Drive to the south, and an open concrete lined flood control channel (formerly known as Lang Creek) along the west property line.

The area of the Project site is approximately 8.2 acres. The site is currently developed with three 1-2 story at-grade office buildings (formerly known as Buildings A, B, and C) and associated asphalt paved parking lots. Based on review of the prior GAI reports, the existing buildings are supported on conventional foundations bearing in certified fill pads. The site is shown relative to nearby topographic features in the enclosed Vicinity Map. The locations of existing buildings and limits of the Project Site are shown in the enclosed Site Plan.

The topography of the Project Site slopes downward gently towards the west. Based on review of ALTA Survey Plan by Psomas dated March 22, 2016, several easements traverse below the existing driveways along the east and the west of the Project Site.

The Sycamore Canyon fault passes through the central portion of the site from northeast to southwest. The location of the fault is shown on the Fault Location Map. Based on the referenced map, the fault passes under existing Building C, and between Buildings A and B. Based on review of the USGS website, Sycamore fault is a potentially active Quaternary fault.

Vegetation on the site consists of isolated trees, shrubs, and grass areas located within planters. Drainage across the site within the parking lots appears to be by sheetflow to the local area drains and the city streets. The surrounding developments predominantly consist of residential and commercial structures.

3.0 PROJECT SCOPE

Preliminary information concerning the proposed development was obtained by review of conceptual design package by AC Martin dated June 19, 2024. The proposed development consists of a 4-5-story multi-family residential building and an associated 5-story parking structure with roof-top parking. Due to the gradual sloping nature of the Project Site, the proposed ground floor level of the buildings will be terraced with partial subterranean levels. The location of the proposed development is shown on the enclosed Plot Plan.

There are currently three existing 1-2-story at-grade office buildings within the limits of Project Site. The existing Building A (195 E. Hillcrest Drive) located near the southwest corner of the site will remain. The existing Buildings B and C (275 and 325 E. Hillcrest Drive) and associated parking lots will be demolished prior to construction of the proposed residential complex. The locations of the existing buildings are shown on the enclosed Site Plan.

4.0 PREVIOUS SITE EXPLORATION

The site was previously explored by Gorian and Associates, Inc (GA). The following reports were provided by the client:

- Potential for Soil Liquefaction, Proposed Thousand Oaks Financial Plaza, Work Order 852-1-11, Log No. 5089, dated November 3, 1978.
- Geologic and Soil Engineering Investigation, Proposed Thousand Oaks Financial Plaza, Hodencamp Road and Hillcrest Lane, City of Thousand Oaks, Work Order 852-1-12, Log No. 5862, dated October 4, 1979.
- Report of Controlled Grading, Proposed Thousand Oaks Financial Plaza, Hodencamp Road and Hillcrest Drive, City of Thousand Oaks, Work Order 852-1-20, Log No. 7140, dated September 13, 1981.

The GAI report dated November 3, 1978, included one exploratory boring, which was drilled to the depth of 21½ feet with a bucket-auger typed drill rig for evaluation of liquefaction potential. The location of the boring was between concrete lined channel and Hillcrest Lane near the southwest corner of the site. The referenced report concluded that liquefaction potential of the site soils was negligible due absence of shallow groundwater, compact to dense nature of the underlying Older Alluvium with significant amount of clay, and underlying Modelo Formation bedrock. However, it should be noted that the methodology of liquefaction evaluation has significantly changed since the issuance of the referenced report in 1978. Therefore, additional site exploration and new liquefaction analyses are necessary to evaluate liquefaction potential of the site soils.

The GAI report dated October 4, 1979, included 12 exploratory borings ranging in depth from 11 to 21 feet, and four exploratory backhoe trenches ranging in depth from 7 to 13 feet. A plot plan showing the locations of the exploratory borings and backhoe trenches was not included in the copy of report received from the client. Therefore, the locations of the explorations are unknown. Based on the findings by GAI, the Project Site is underlain by old fill and top soil, Older Alluvium, and bedrock of the Modelo Formation.

Based on Report of Controlled Grading dated September 13, 1981, individual compacted fill pads were created for the three existing buildings (known as Buildings A, B, and C). The compacted fill pads extend approximately to the limits of the existing buildings. The existing fill materials were compacted to a minimum of 90% relative compaction. The fill pads for the existing buildings were observed and tested by representative of GAI, and was certified by GAI on September 13, 1981. The limits of fill pads are shown in the Compaction Test Location Map of the referenced Report of Controlled Grading.

5.0 GEOLOGIC MATERIALS

Based on the referenced GAI reports, up to 2 feet of fill materials were encountered in exploratory borings prior to development of the Project Site. Fill materials consisted of sandy clay, which are mottled brown in color, moist, stiff.

The fill materials were underlain by Older Alluvium extending to depths ranging from 3 to 21 feet. Older Alluvium consisted of sandy clays, clayey sands, clayey silts, clayey sands, silty sands, sands, and gravelly sands, which are light to dark brown in color, moist to very moist, medium stiff to stiff, dense to very dense, fine to coarse grained, with shale fragments, pebbles and cobbles. The clay soils are moderately to highly expansive (expansion index is on the order of 80 to 120).

The Older Alluvium was underlain by bedrock consisting of Modelo Formation diatomaceous to clayey siltstone and shale, which was white to light gray in color, very moist, very weathered, or fractured but well laminated. The bedding of bedrock was generally to the north at 10-to-35-degree angles.

6.0 GROUNDWATER

Based on GAI report dated November 3, 1978, no groundwater was encountered in the exploratory boring drilled to the maximum exploration depth of 21 ½ feet.

Based on GAI report dated October 4, 1979, no groundwater was encountered in exploratory borings with the exception to Boring 4, where groundwater seepage was observed at depth of 20½ feet below grade. However, the boring location plan from the referenced report is not available at this point.

Review of the Seismic Hazard Zone Report (SHZR) for the Ventura and Los Angeles 7½-Minute Quadrangle (CDMG, 2000, Revised 2006), indicates that the historically highest groundwater level at the site is on the order of 10 feet below ground surface. A copy of this plate is included in the Enclosures as Historically Highest Groundwater Levels Map.

7.0 REGIONAL GEOLOGIC SETTINGS

The Project Site is located in the Transverse Ranges Geomorphic Province. The Transverse Ranges are characterized by roughly east-west trending mountains and the northern and southern boundaries are formed by reverse fault scarps. The convergent deformational features of the Transverse Ranges are a result of north-south shortening due to plate tectonics. This has resulted in local folding and uplift of the mountains along with the propagation of thrust faults (including blind thrusts). The intervening valleys have been filled with sediments derived from the bordering mountains.

8.0 SOIL CONDITIONS AND GEOLOGIC HAZARDS

a) Regional Faulting

Based on criteria established by the California Division of Mines and Geology (CDMG) now called California Geologic Survey (CGS), Faults may be categorized as Holocene-active, Pre-Holocene faults, and Age-undetermined faults. Holocene-active faults are those which show evidence of surface displacement within the last 11,700 years. Pre-Holocene faults are those that have not moved in the past 11,700 years. Age-undetermined faults are faults where the recency of fault movement has not been determined.

These Holocene-active faults represent most of the earthquake hazard. Faults that have ruptured to the ground surface in Holocene time are considered "active" and are included in Alquist-Priolo Earthquake Fault Zones (see http://www.consrv.ca.gov/cgs/rghm/ap/ index.htm). There are several other definitions of activity, used for other purposes, such as the siting and design of large dams, power plants and other facilities. Another commonly used designation is for faults that have offset geologic units from the Quaternary period (the last 1,800,000 years). Faults that offset Quaternary units are sometimes called "potentially active."

Buried thrust faults are faults without a surface expression but are a significant source of seismic activity. They are typically broadly defined based on the analysis of seismic wave recordings of hundreds of small and large earthquakes in the southern California area. Due to the buried nature of these thrust faults, their existence is usually not known until they produce an earthquake. The risk for surface rupture potential of these buried thrust faults is inferred to be low (Leighton, 1990). However, the seismic risk of these buried structures in terms of recurrence and maximum potential magnitude is not well established. Therefore, the potential for surface rupture on these surface-verging splays at magnitudes higher than 6.0 cannot be precluded.

A list of active faults located within 60 miles (100 kilometers) from the project site is provided in the Enclosures. This list was obtained using the USGS 2008 National Seismic Hazard Maps–Source Parameters Database. The distances provided in this table are measured from a point selected near the center of the Project Site.

b) Surface Ground Rupture

In 1972, the Alquist-Priolo Special Studies Zones Act (now known as the Alquist-Priolo Earthquake Fault Zoning Act) was passed into law. As revised in 2018, The Act defines "Holocene-active" Faults utilizing the same aging criteria as that used by California Geological Survey (CGS). However, established state policy has been to zone only those faults which have direct evidence of movement within the last 11,700 years. It is this recency of fault movement that the CGS considers as a characteristic for faults that have a relatively high potential for ground rupture in the future.

CGS policy is to delineate a boundary from 200 to 500 feet wide on each side of the Holocene-Active fault trace based on the location precision, the complexity, or the regional significance of the fault. If a site lies within an Earthquake Fault Zone, a geologic fault rupture investigation must be performed that demonstrates that the proposed building site is not threatened by surface displacement from the fault before development permits may be issued.

Ground rupture is defined as surface displacement which occurs along the surface trace of the causative fault during an earthquake. Based on a review of USGS website, the Sycamore Canyon Fault is a potentially active fault, which traverse in the northeast to southwest direction through the Project Site (see enclosed Fault Location Map). Based on review of the USGS website, Sycamore fault is a potentially active Quaternary fault.

Based on research of available literature, no known Holocene-active faults underlie the Project Site. In addition, the Project Site is not located within the Alquist-Priolo Earthquake Fault Zone. Based on these considerations, the potential for surface ground rupture within the limits of the Project Site is considered low.

c) Seismicity

As with all of Southern California, the project site is subject to potential strong ground motion, should a moderate to strong earthquake occur on a local or regional fault. Design of any proposed structures on the site in accordance with the provisions of the applicable California Building Code will mitigate the potential effects of strong ground shaking.

d) Liquefaction

Liquefaction is a phenomenon in which saturated silty to cohesionless soils below the groundwater table are subject to a temporary loss of strength due to the buildup of excess pore pressure during cyclic loading conditions such as those induced by an earthquake. Liquefaction-related effects include loss of bearing strength, amplified ground oscillations, lateral spreading, and flow failures.

Based on review of the Earthquake Zones of Required Investigation (CGS, 2016), the site is located within a “Liquefiable” area. This determination is based on groundwater depth records, soil type and distance to a fault capable of producing a substantial earthquake. A copy of this map is included in the Appendix A site-specific liquefaction evaluation shall be conducted as part of the geotechnical investigation in the future.

e) Regional Subsidence

The site is not located within a zone of known subsidence due to oil or other fluid withdrawal. The Project Site is underlain by Older Alluvium and bedrock of the Modelo Formation. Therefore, the potential for subsidence is considered to be remote.

Geotechnologies, Inc.
Consulting Geotechnical Engineers
439 Western Avenue
Glendale, California 91201-2837
818.240.9600 • Fax 818.240.9675

September 17, 2025
File No. 22549

TC LA MF Development, Inc.
2221 Rosecrans Avenue, Suite 200
El Segundo, California 90045

Attention: Gabriel Hungerford

Subject: Addendum I – Additional Exploration and Percolation Testing
Proposed Mixed-Family Residential Development
195, 275, and 325 East Hillcrest Drive, Thousand Oaks, California

References: *Report by Geotechnologies, Inc.:*
Preliminary Geotechnical Engineering Investigation, dated October 25, 2024

Dear Mr. Hungerford:

This addendum report presents the result of the percolation testing performed at the Project Site. Four additional borings (B3 through B6) were excavated at the Project Site on September 8 and September 9, 2025, for the purpose of determining the feasibility of stormwater infiltration. The borings were excavated to depths ranging from 26 feet (by refusal) to 30 feet below the ground surface (bgs), with the aid of a truck mounted hollow-stem drill rig, which was equipped with 8-inch diameter augers. Samples were taken at regular intervals using an automatic hammer, consisting of a 140-pound weight dropped from a height of 30 inches.

The exploratory boring locations excavated by this firm (B1 through B6) and the prior borings excavated by Gorian and Associates (GAI) are all shown on the enclosed Site Plan and Plot Plan. The boring logs are presented at the end of this report under Plates A-1 through A-6 (by Geotechnologies), and also Log No. B-1, B-4, B-5, B-6, and B-9 (by GAI).

Geologic Materials

Fill materials were encountered in the explorations performed by this firm, to depths ranging from 3 to 5 feet below the existing site grade. Fill materials consist of silty and clayey sands and sandy silts to sandy clays, which are dark brown in color, moist, medium dense to very dense, stiff to very stiff, fine grained.

Older Alluvium was encountered below the existing fill materials. The Older Alluvium are highly stratified with sandy to clayey silts, highly plastic clays, clayey to silty sands, and sands, which are dark and yellowish brown in color, moist to wet, medium dense to very dense, fine to medium grained, stiff to very stiff, with minor bedrock fragments.

The thickness of the upper silty and clayey sand and sand layers are highly variable in thickness. The fine-grained silt and clay layers which are stratified in between the granular zones, are relatively impervious and could also create perched groundwater zones. The highly plastic clays below the Project Site are highly expansive and compressible when wetted. Laboratory testing performed by GAI indicates that consolidation of the clay samples can reach up to 8 to 17%, and several samples have hydroconsolidation (when samples are wetted) between 1 and 3%.

A 2 to 4½ feet layer of granular silty sands, sands, and gravelly sands were encountered in GEO B1, B3, and B4, and are wet due to perched groundwater conditions above the underlying impermeable bedrock. The sand and gravelly sand layers are not continuous throughout the Project Site.

The Modelo Formation Bedrock underlies the Old Alluvium. The bedrock consists of siltstone and shale, which is light and yellowish gray to dark gray in color, moist to very moist, moderately hand to hard, weathered. The depths to bedrock encountered in exploratory borings ranges from 9½ to 22 feet. By nature, bedrock is considered to be impermeable and creates a water barrier.

Groundwater

Perched groundwater was encountered within the granular sand and gravelly sand layer immediately above the impervious bedrock at depths ranging between 20 and 22 feet bgs in Boring B1, B3, and B4 by this firm. Additionally, seepage of groundwater was encountered within bedding planes or joints of the underlying bedrock at depths of 20½ and 24½ feet bgs in GAI B-4 and B2, respectively.

The historically high groundwater level was established by review of California Geological Survey Seismic Hazard Zone Report 042, Plate 1.2 entitled "Historically Highest Ground Water Contours". Review of this plate indicates that the historically highest groundwater level is on the order of 10 feet below the existing site grade.

Fluctuations in the level of groundwater may occur due to variations in rainfall, temperature, and other factors not evident at the time of the measurements reported herein. Fluctuations also may occur across the site. High groundwater levels can result in changed conditions.

A summary of the exploration is presented in the table below.

Boring ID	Ground Surface Elevation* (feet)	Depth of Fill (feet)	Top Elevation of Older Alluvium in feet (Layering**)	Depth to Bedrock in feet (Elevation)	Depth to Groundwater in feet (Elevation)
GEO B1	739.6	5	734.6 SC-ML-SM/SP	22 (717.6 EL)	20 (perched) (719.6 EL)
GEO B2	730	3	727 SM-CH	10 (720 EL)	24.5 (seepage) (705.5 EL)
GEO B3	740.4	3	737.4 SC-CL-SP/SM	23 (717.4 EL)	20 (perched) (720.4 EL)
GEO B4	738.0	3	735 SC-SM/SP-CH-SM/SP	25 (713 EL)	22 (perched) (716.0 EL)
GEO B5	728.0	4	724 SC-SM-SP	12.5 (715.5 EL)	Not encountered
GEO B6	727.0	3	724 SM	15 (712 EL)	Not encountered
GAI B-1	727.5	0	727.5 CH-SM-CH-SC-GC	18.5 (709 EL)	Not encountered
GAI B-4	732	2	730 CH-ML	18 (714 EL)	20.5 (seepage) (711.5 EL)
GAI B-5	722	0	722 CH-ML-GP	9.5 (712.5 EL)	Not encountered
GAI B-6	735	0	735 ML-SW-SM-CH-SM-SW	Not encountered (Bottom of boring at 719 EL)	Not encountered
GAI B-9	736	0	736 CH-ML-SM-CH	12.5 (723.5 EL)	Not encountered

**Elevations are estimated based on available survey. Prior borings by Gorian did not have any benchmark elevations and were drilled in 1978-1979, and therefore are probably based on an old survey datum.*
***USCS Soil Classification System. Stratified layers throughout the Project Site.*
(seepage) = seepage encountered within bedding planes or joints of the underlying bedrock
(perched) = perched groundwater condition due to impermeable bedrock below

Percolation Test Results

The four additional borings (B3 through B6) were utilized for performance of field percolation tests. Based on a meeting with the City of Thousand Oaks, the percolation tests were performed without any presoaking period. If presoaking is to occur before performing the percolation tests, the percolation rate is expected to be lower. The percolation tests were performed within the Older Alluvium, which are highly stratified, dense to very dense, and stiff to very stiff.

Boring B3 and B4 are located in the eastern portion of the Site, where the impermeable bedrock was encountered at approximately 23 to 25 feet bgs and perched groundwater at 20 to 22 feet bgs. Boring B5 and B6 are located in the southwestern portion of the Site, where the impermeable bedrock is approximately 9½ to 15 feet below the existing site grade.

A summary of the field percolation tests is presented in the table below.

Boring ID	Ground Surface Elevation* (feet)	Depth to Bedrock in feet (Elevation)	Depth to Groundwater in feet (Elevation)	Percolation Test Zone in feet bgs (Elevation)	Soil type in Percolation Zone**	Initial Percolation Rate (in/hr.)	Stabilized Percolation Rate (in/hr.)
GEO B3	740.4	23 (717.4 EL)	20 (perched) (720.4 EL)	5-15 bgs (735.4 to 730.4 EL)	Clayey Sand and Sandy Clay (SC-CL)	0.27	0.21
GEO B4	738.0	25 (713 EL)	22 (perched) (716.0 EL)	5-15 (733 to 723 EL)	Clay to Silty Sand, Sand (SC-SM-SP, immediately above a highly plastic clay layer - CH)	2.68	1.88
GEO B5	728.0	12.5 (715.5 EL)	Not encountered	5-13 (723 to 715 EL)	Clayey Sand, Silty Sand, Sand (SC-SM-SP, immediately above bedrock)	0.43	0.21
GEO B6	727.0	15 (712 EL)	Not encountered	5-15 (722 to 712 EL)	Silty Sand (SM, immediately above bedrock)	0.28	0.21

**Elevations are estimated based on available survey.*
***USCS Soil Classification System.*
(perched) = perched groundwater condition due to impermeable bedrock below

In accordance with Table C-2 of the Ventura Countywide Stormwater Quality Management Program (January 2025), the following Suitability Assessment Related Considerations for Infiltration Facility Safety Factors are recommended:

Suitability Assessment Related Considerations for Infiltration Facility Safety Factors			
Factor Description	Assigned Weight (w)	Factor Value (v)	Product (p)
Soil Assessment Method	0.25	2	0.5
Predominant soil texture	0.25	3	0.75
Site soil variability	0.25	3	0.75
Depth to Groundwater or impervious layer	0.25	3	0.75
Suitability Assessment Safety Factor, $S_A = \Sigma p$			2.5

The Project Civil Engineer will be responsible for evaluating the factors affecting Design Related Considerations for Infiltration Facility Safety Factors in accordance with Table C-3 of the Ventura Countywide Stormwater Quality Management Program (January 2025).

Summary and Conclusion

Based on field explorations, site findings, and laboratory testing, it is the opinion of this firm that the stormwater infiltration is not feasible for the Project Site. Even though the initial percolation rate (without presoaking) may exceed the minimum 0.3 inches per hour (prior to applying the infiltration safety factor) locally in 2 of the borings, the field measured stabilized rate is less than the minimum required infiltration rate in most of the locations tested. Once the site soils are saturated, the infiltration rate is anticipated to be less than the initial measurement. Additionally, due to the stratified nature of the underlying Older Alluvium, the percolation rate is primarily due to the discreet granular layer encountered between the more fine-grained silts and clays and are flowing laterally and not vertically. For example, the high percolation rate obtained from GEO B4 sows a sand layer at depths between 12½ and 15 feet, which is underlain by a 7½ feet thick of highly plastic clay layer.

The underlying Older Alluvium is highly stratified, comprising of layers of sandy and clayey silts, sandy to highly plastic silty clays, silty sands, sands, and occasional gravelly sands. The Older Alluvium is underlain by siltstone and shale bedrock of the Modelo Formation. Bedrock was encountered in all of the borings excavated by this firm and also by GAI at depths between 9½ and 25 feet below the ground surface, with the exception of GAI B-6, which terminated at a depth of 16 feet bgs. By nature, bedrock is considered to be impermeable and creates a water barrier. As seen in Boring B1, B3 and B4, which were drilled along the east side of the Project Site by this firm, perched groundwater condition was encountered within the granular zone immediately above the bedrock contact.

Bedrock is encountered at approximately 723.5 feet AMSL at the north end of the Project Site, at 720.0 feet AMSL at the west-central portion of the Site, and at 712.0 to 714.0 feet AMSL along the southern portions of the Site. Additionally, the bedrock is encountered between 713.0 and 717.4 feet AMSL along the eastern boundary of the Site. Since the bedrock is impervious and the bedrock elevation is high at the north and northwest portions of the Site, any water infiltrated into the ground will naturally flow laterally offsite to the south, east, and southwest, following the gradient of the bedrock contour.

For the eastern portion of the Project Site, the Older Alluvium above the bedrock are highly stratified with silts, highly plastic clays, clayey to silty sands, and sands (GEO B1, B3, B4, and GAI B-4, B-6, B-9). The thickness of the upper silty and clayey sand and sand layers are highly variable in thickness, and the fine-grained silt and clay layers which are stratified in between the granular zones, are significantly less permeable and could also create shallow perched groundwater zones making the water to flow laterally offsite into the neighboring properties to the east.

The thickness of the upper silty and clayey sand and sand layers are highly variable in thickness. The fine-grained silt and clay layers which are stratified in between the granular zones, are relatively less permeable and could also create perched groundwater zones. The highly plastic clays below the Project Site are highly expansive and compressible when wetted. Laboratory testing performed by GAI indicates that consolidation of the clay samples can reach up to 8 to



17%, and several samples have hydroconsolidation (when samples are wetted) between 1 and 3%. The stratified fine-grained layers (silts and clays) will create shallow horizontal perched water conditions allowing the water to flow offsite, adversely affecting the neighboring structures, site improvements, pavements, and any below grade improvements (such as swimming pools), especially if the neighboring site is underlain by the highly expansive and compressible clays which are also hydro-collapsible, similar to the soil type encountered below the Project Site. Saturation of the clay layers can result in heaving and uneven settlement of the proposed structure and offsite structures and is not recommended from a geotechnical design standpoint.

Near the southeast corner of the Project Site, up to 18 feet of highly plastic clays and clayey silts were encountered above the bedrock in GAI B-4. Due to the relatively low permeability of the silts and clays, it is not anticipated that any water infiltrated into the ground will flow to the south and exit offsite.

The southwestern portion of the Project Site (in the vicinity of the existing Building A), clayey and silty sands and sands were encountered in GEO B5 and B6 above the bedrock. Bedrock was encountered at depths between 12½ and 15 feet below the existing ground surface. GAI encountered highly plastic clays and silts, with a 2½-foot layer of gravelly sands immediately above the bedrock in GAI B-5, which is located in the area of the existing Building A. This gravelly sand layer was not encountered in the GEO B5 or B6, and is not continuous throughout the Project Site. The soil profile is highly variable in this southwest portion of the Site.

An open concrete-lined channel (formerly known as Lang Creek) exists along the west property line. Based on available drawing from the Ventura County Flood Control District, the section of concrete channel is approximately 8’2” high along the north end of the Project Site and 11’2” high along the south end of the Project Site. According to the plan, the bottom of the channel is at an elevation of 715.29 feet AMSL at the north end of the Project and at 706.07 feet AMSL at the south end of the Project Site. Based on comparison with the bedrock elevation encountered at the Project Site, it is anticipated that the bottom of the concrete channel is founded into the underlying bedrock.

The plan also shows a subdrain system located behind the channel wall near the base of the channel at elevations between 716.0 feet AMSL at the north end and 706.0 feet AMSL at the south end. The subdrain system is intended to release any hydrostatic pressure from building up behind the channel wall. Since bedrock was encountered at 723.5 feet AMSL at the north end of the Site and at 712.0 feet at the south end of the Site, any water infiltrated into the ground along the western portion of the Site will encounter the impermeable bedrock and flow along the bedrock contact to the west and into the existing subdrain system at the base of the wall discharging directly into the concrete channel, which is not the intent of the Stormwater Quality Management Program.

For the geotechnical reasons above, it is the opinion of this firm that stormwater infiltration is not feasible for the Project Site. The highly plastic clays, which exist below the Project Site in varying thickness, are highly expansive and compressible when wetted, with potential for hydro-collapse. The stratified nature of the Older Alluvium with fine-grained layers (silts and clays) will create shallow horizontal perched water conditions allowing the water to flow offsite, adversely affecting the neighboring structures, site improvements, pavements, and any below grade improvements (such as swimming pools), especially if the neighboring site is underlain by the highly expansive and compressible clays which are also hydro-collapsible, similar to the soil type encountered below the Project Site. Saturation of the clay layers can adversely result in heaving and uneven settlement of the proposed structure and offsite structures and is not recommended from a geotechnical design standpoint.

Should you have any questions please contact this office.

Respectfully submitted,
GEOTECHNOLOGIES, INC.




STANLEY S. TANG
R.C.E. 56178


SST:km

Enclosure: Site Plan
Plot Plan
Plates A-1 through A-6
Log No. B-1, B-4, B-5 B-6, and B-9 (GAI)
Plate F
Percolation Test Results (4 pages)

Email to: ghungerford@trammellcrow.com

Plot Date: Sep. 17, 2025
z:\shared\design cad_old\autocad\2025 projects\22549\22549 plot plan.dwg

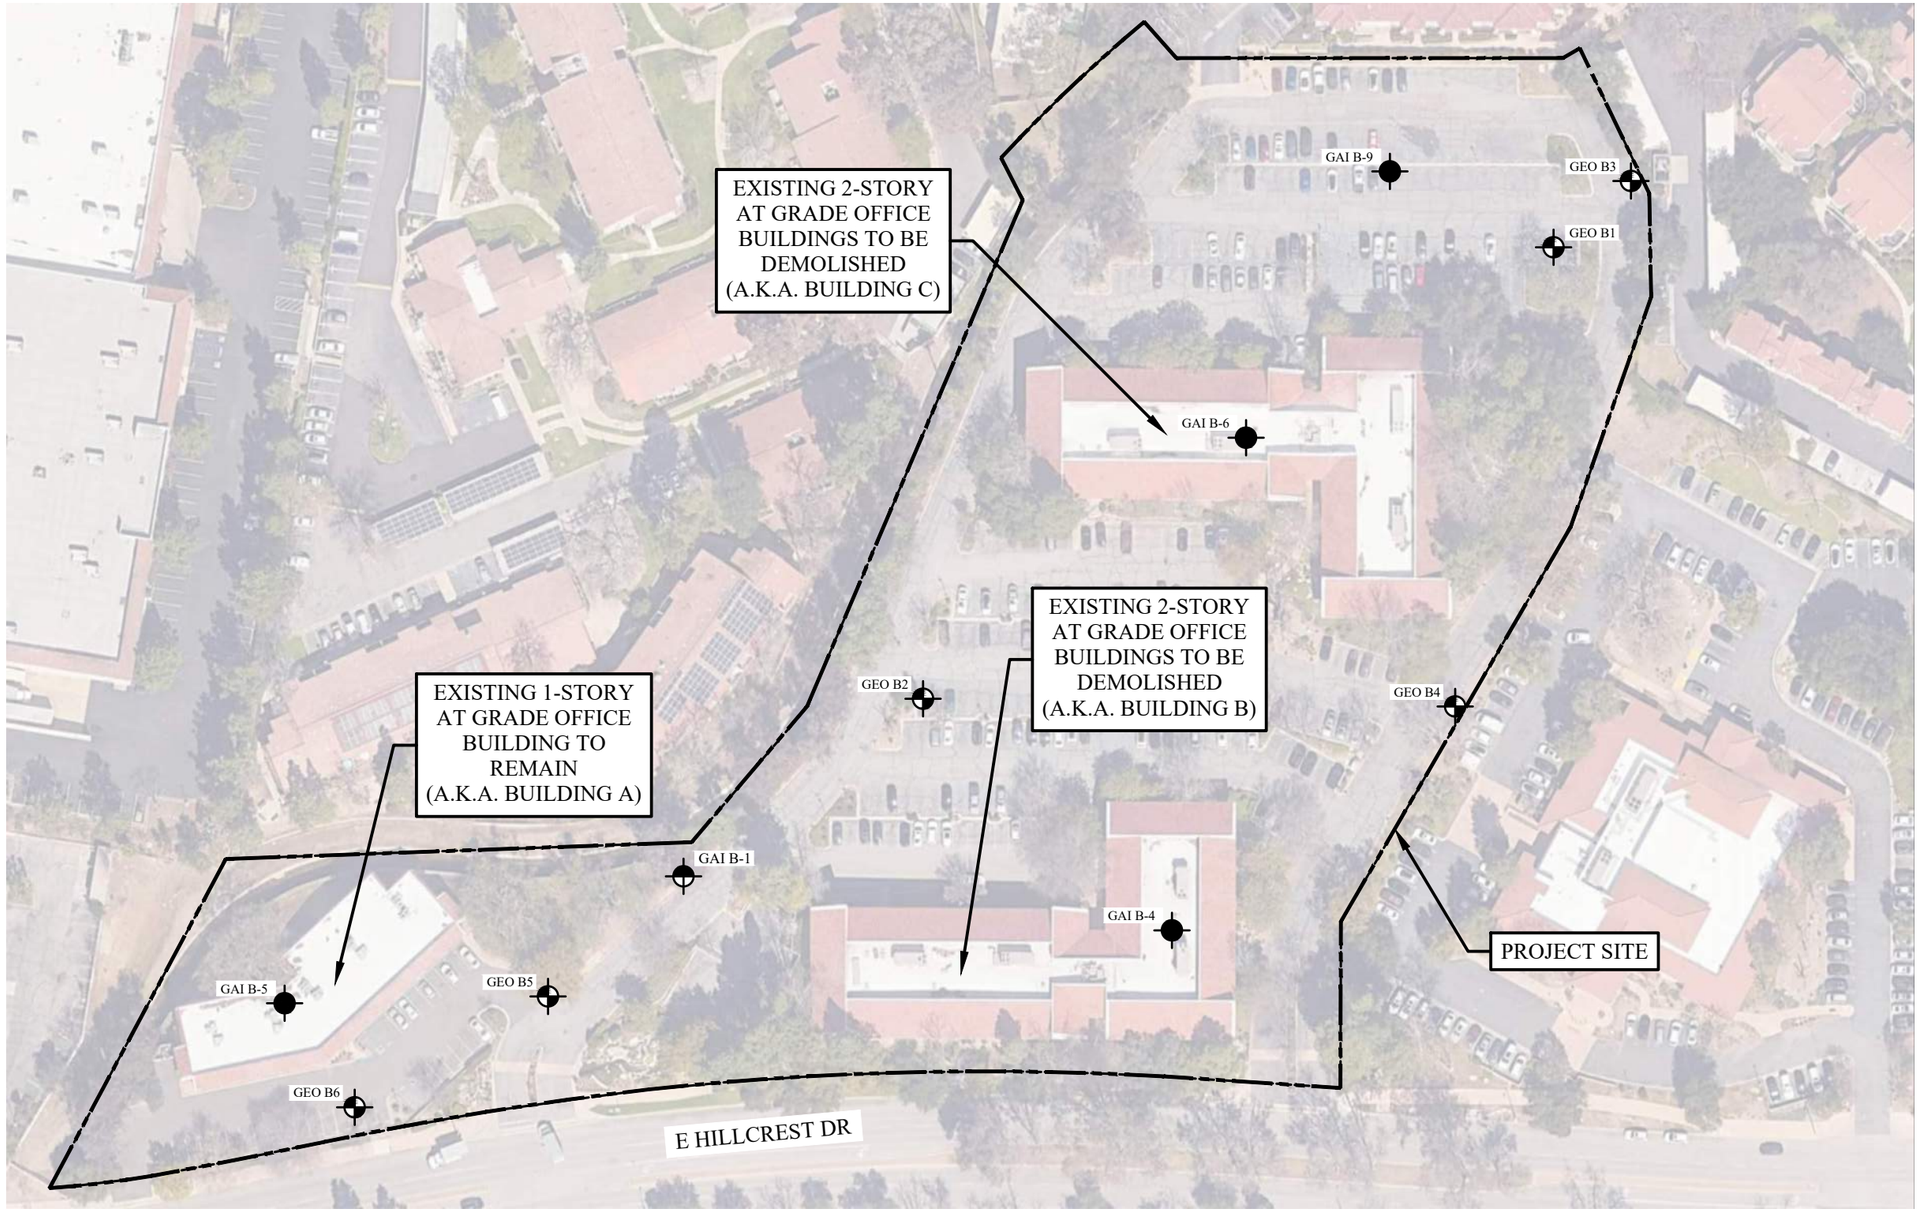

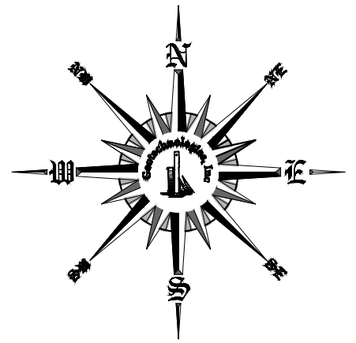

SCALE IN FEET

0 25 50 100 150 200

LEGEND

- GEO B6 — LOCATION AND NUMBER OF BORING (THIS INVESTIGATION)
- GAI B-1 — LOCATION AND NUMBER OF BORING (PREVIOUS INVESTIGATION BY GORIAN AND ASSOCIATES, INC. DATED 11/03/1978)
- GAI B-9 — LOCATION AND NUMBER OF BORING (PREVIOUS INVESTIGATION BY GORIAN AND ASSOCIATES, INC. DATED 10/04/1979)

REFERENCE: AERIAL VIEW BY GOOGLE MAPS

SITE PLAN

Geotechnologies, Inc.
Consulting Geotechnical Engineers


TC LA MF DEVELOPMENT, INC.
195, 275 & 325 E HILLCREST DR., THOUSAND OAKS


Drawn by: JD	File No.: 22549
Date: September 2025	

REUSE OF DOCUMENTS: This document and the ideas and design incorporated herein, as an instrument of professional service, is the property of Geotechnologies, Inc. and shall not be reused in whole or part for any other project without Geotechnologies, Inc. express written authorization.

Plot Date: Sep. 17, 2025

z:\shared\design cad_old\autocad\2025 projects\22549\22549 plot plan.dwg

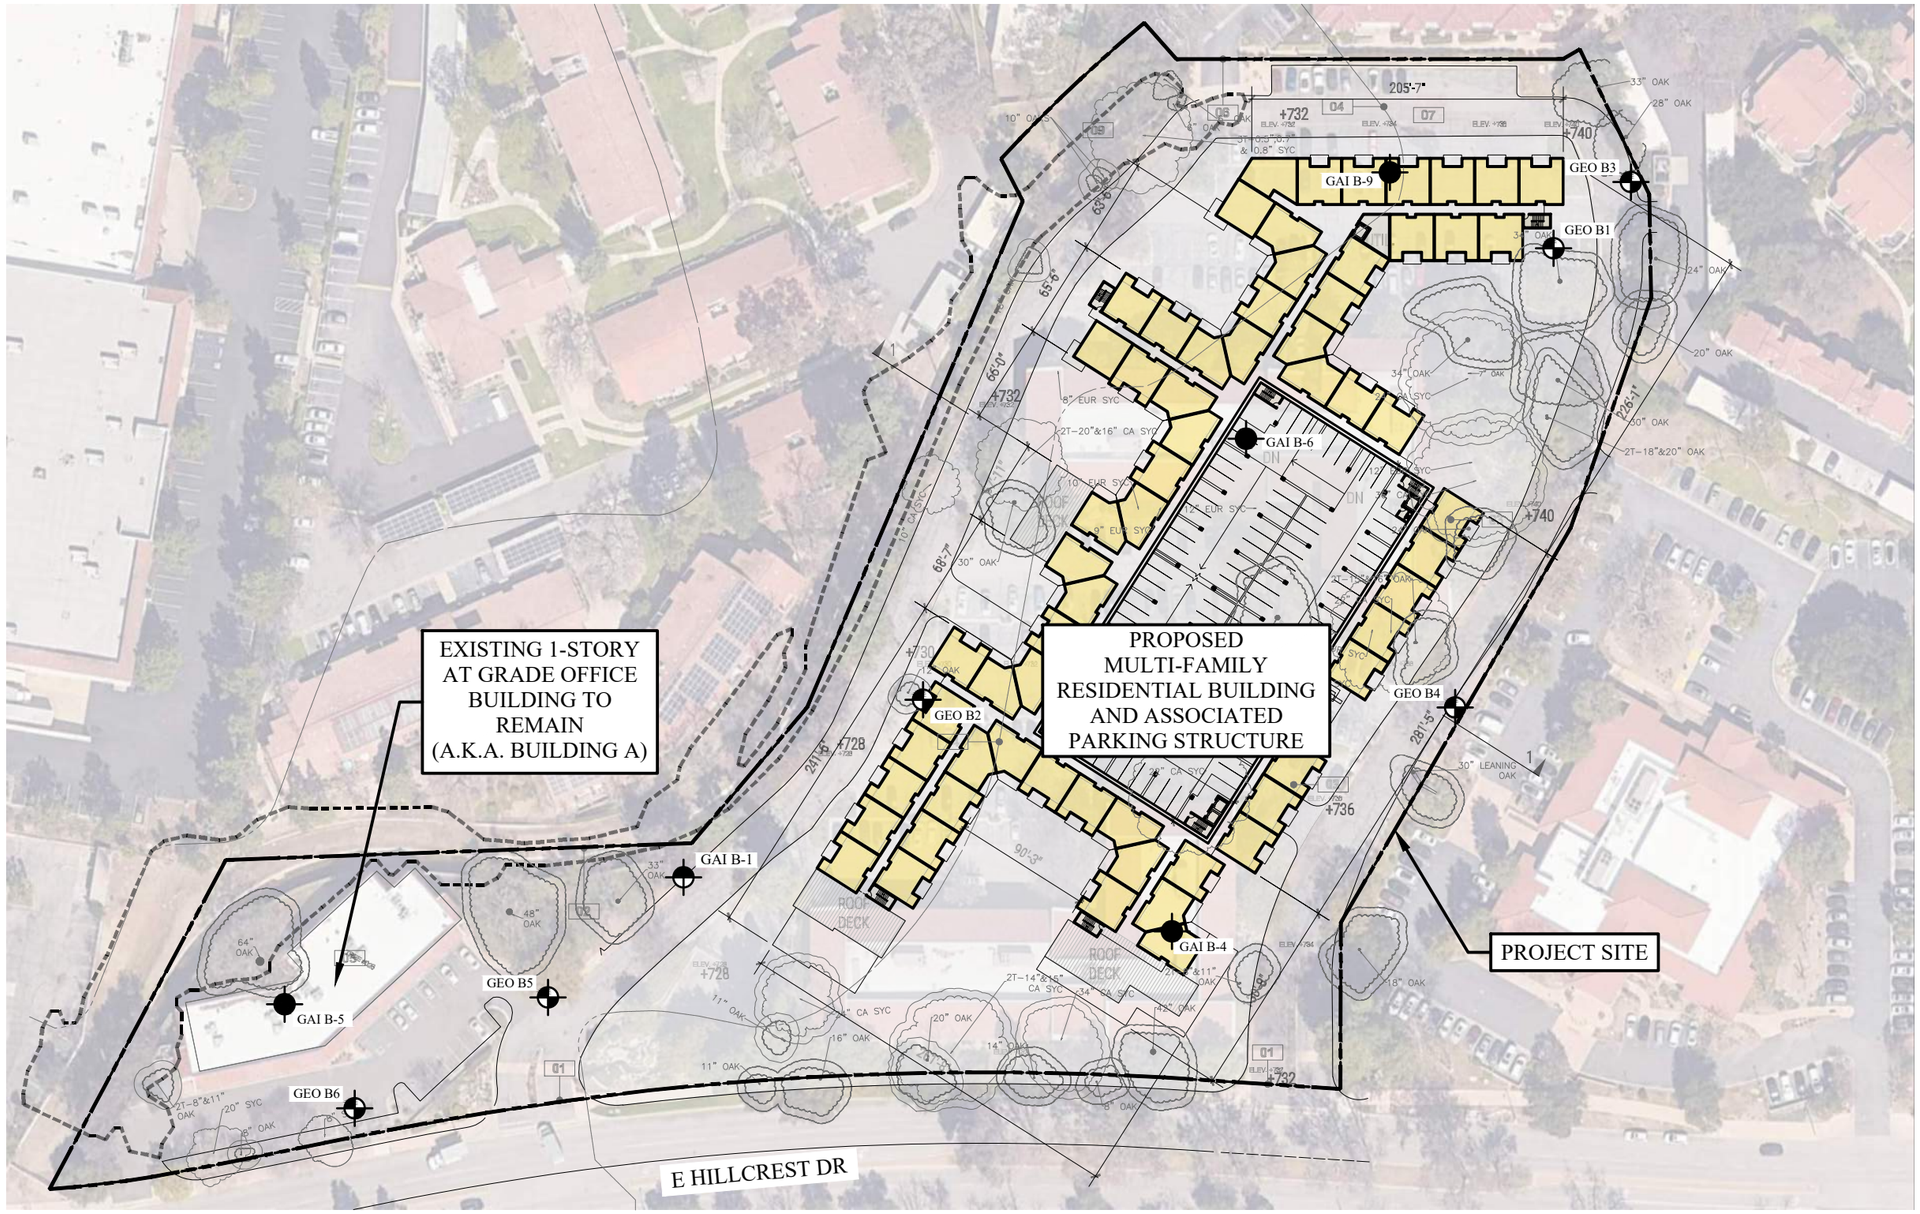

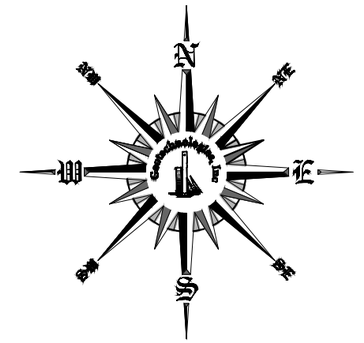

SCALE IN FEET

0 25 50 100 150 200

LEGEND

- GEO B6 — LOCATION AND NUMBER OF BORING (THIS INVESTIGATION)
- GAI B-1 — LOCATION AND NUMBER OF BORING (PREVIOUS INVESTIGATION BY GORIAN AND ASSOCIATES, INC. DATED 11/03/1978)
- GAI B-9 — LOCATION AND NUMBER OF BORING (PREVIOUS INVESTIGATION BY GORIAN AND ASSOCIATES, INC. DATED 10/04/1979)

REFERENCE: INTEGRATED PARKING LEVEL 5 PLAN (SHEET A104) BY ACMARTIN DATED 06/19/2024

PLOT PLAN

Geotechnologies, Inc.
Consulting Geotechnical Engineers

TC LA MF DEVELOPMENT, INC.
195, 275 & 325 E HILLCREST DR., THOUSAND OAKS

Drawn by: JD | File No.: 22549

Date: September 2025

REUSE OF DOCUMENTS: This document and the ideas and design incorporated herein, as an instrument of professional service, is the property of Geotechnologies, Inc. and shall not be reused in whole or part for any other project without Geotechnologies, Inc. express written authorization.

BORING LOG NUMBER 1

TC LA MF Development, Inc. **Date: 09/19/24** **Elevation: 739.6'**

File No. 22549 **Method: 8-inch diameter Hollow Stem Auger**

kk/km

Sample Depth ft.	Blows per ft.	Moisture content %	Dry Density p.c.f.	Depth in feet	USCS Class.	Description Surface Conditions: Asphalt for Parking
				0 --		3½-inch Asphalt over 7½-inch Base
				1 --		FILL: Silty Sand to Sandy Silt, dark brown, moist, medium dense to stiff, fine grained
2.5	40	13.6	112.4	2 --		Sandy Silt, dark brown, moist, very stiff
				3 --		
				4 --		
5	22	10.9	SPT	5 --	SC	OLDER ALLUVIUM: Clayey Sand, dark brown, moist, medium dense, fine grained
				6 --		
7.5	68	9.1	117.5	7 --		yellowish brown, dense
				8 --		
				9 --		
10	33	15.0	SPT	10 --		dark brown
				11 --		
12.5	31 50/5"	13.7	108.8	12 --		dark and yellowish brown, very dense
				13 --		
				14 --		
15	27	12.1	SPT	15 --	ML	Sandy Silt, dark brown, moist, stiff
				16 --		
17.5	71	16.1	118.8	17 --	SM/SP	Silty Sand to Sand, dark brown, moist, dense, fine grained
				18 --		
				19 --		
20	30	20.5	SPT	20 --	SP	Sand, dark brown, wet, dense, fine to medium grained, with gravel
				21 --		
22.5	28 50/3"	88.9	46.0	22 --	RX	BEDROCK: Siltstone, light gray and yellowish gray, brown, moist to very moist, moderately hard, weathered
				23 --		
				24 --		
25	43 50/2"	81.2	SPT	25 --		Siltstone, light to dark gray, moist, moderately hard

BORING LOG NUMBER 1

TC LA MF Development, Inc.

File No. 22549

kk/km

Sample Depth ft.	Blows per ft.	Moisture content %	Dry Density p.c.f.	Depth in feet	USCS Class.	Description
				26 --		
				27 --		
27.5	100/5"	77.4	50.1	28 --		Siltstone, dark gray, moist, moderately hard
				29 --		
30	43 50/4"	87.7	SPT	30 --		
				31 --		
				32 --		
				33 --		
				34 --		
35	100/6"	69.0	49.8	35 --		
				36 --		
				37 --		
				38 --		
				39 --		
40	100/7"	59.6	58.8	40 --		Total Depth 40 feet Water at 20 feet Fill to 5 feet
				41 --		
				42 --		
				43 --		NOTE: The stratification lines represent the approximate boundary between earth types; the transition may be gradual.
				44 --		
				45 --		Used 8-inch diameter Hollow-Stem Auger 140-lb. Automatic Hammer, 30-inch drop Modified California Sampler used unless otherwise noted
				46 --		
				47 --		SPT=Standard Penetration Test
				48 --		
				49 --		
				50 --		

BORING LOG NUMBER 2

TC LA MF Development, Inc. **Date: 09/19/24** **Elevation: 730.0'**

File No. 22549 **Method: 8-inch diameter Hollow Stem Auger**

kk/km

Sample Depth ft.	Blows per ft.	Moisture content %	Dry Density p.c.f.	Depth in feet	USCS Class.	Description Surface Conditions: Asphalt for Parking
				0 --		4-inch Asphalt over 7-inch Base
				-		
				1 --		
				-		FILL: Silty Sand to Sandy Silt, dark brown, moist, very dense to very stiff, fine grained
				2 --		
2.5	42	10.3	103.8	-		
	50/5"			3 --		
				-	SM	OLDER ALLUVIUM: Silty Sand, dark and yellowish brown, moist, dense, fine grained
				4 --		
				-		
5	35	7.8	SPT	5 --		
				-		dark brown, occasional rock fragments
				6 --		
				-		
				7 --		
7.5	90	33.8	75.5	-		
				8 --	CH	Silty Clay, dark and yellowish brown, moist, very stiff
				-		
				9 --		
				-		
10	37	50.9	SPT	10 --		
				-	RX	BEDROCK: Siltstone, light gray to yellowish gray, moist, moderately hard, weathered
				11 --		
				-		
				12 --		
12.5	100/8"	92.0	47.5	-		
				13 --		moderately hard to hard
				-		
				14 --		
				-		
15	50/6"	74.4	SPT	15 --		
				-		
				16 --		
				-		
				17 --		
17.5	100/7"	71.1	54.8	-		
				18 --		
				-		
				19 --		
				-		
20	50/6"	72.6	SPT	20 --		
				-		Siltstone, dark gray, moist, moderately hard
				21 --		
				-		
				22 --		
				-		
				23 --		
				-		
				24 --		
				-		
25	100/8"	74.3	52.2	25 --		
				-		Siltstone, gray to dark gray, moist to very moist, hard

BORING LOG NUMBER 2

TC LA MF Development, Inc.

File No. 22549

kk/km

Sample Depth ft.	Blows per ft.	Moisture content %	Dry Density p.c.f.	Depth in feet	USCS Class.	Description
				- 26 -- - 27 -- - 28 -- - 29 -- -		
30	100/4"	92.9	51.7	30 -- - 31 -- - 32 -- - 33 -- - 34 -- - 35 -- - 36 -- - 37 -- - 38 -- - 39 -- - 40 -- - 41 -- - 42 -- - 43 -- - 44 -- - 45 -- - 46 -- - 47 -- - 48 -- - 49 -- - 50 -- -		**Total Depth 30 feet** **Water at 24½ feet** **Fill to 3 feet** **NOTE: The stratification lines represent the approximate boundary between earth types; the transition may be gradual.** **Used 8-inch diameter Hollow-Stem Auger** **140-lb. Automatic Hammer, 30-inch drop** **Modified California Sampler used unless otherwise noted** **SPT=Standard Penetration Test**

BORING LOG NUMBER 3

Trammell Crow Company **Date: 09/09/25** **Elevation: 740.4'**

File No. 22549 **Method: 8-inch diameter Hollow Stem Auger**

kk/km

Sample Depth ft.	Blows per ft.	Moisture content %	Dry Density p.c.f.	Depth in feet	USCS Class.	Description Surface Conditions: Asphalt for Driveway
				0 --		5½-inch Asphalt over 7-inch Base
				1 --		FILL: Clayey Sand, dark brown, moist, medium dense, fine grained
2.5	47	11.6	106.6	2 --		
				3 --	SC	OLDER ALLUVIUM: Clayey Sand, dark brown, dense, fine grained
5	78	9.4	104.4	4 -- 5 --		
				6 --		
7.5	60	9.1	105.5	7 -- 8 --		
				9 --		
10	81	17.3	107.9	10 --	CL	Sandy Clay, dark brown, moist, very stiff, fine grained, with caliche
				11 --		
12.5	73	16.4	103.9	12 --		
				13 --		Sandy Clay, dark brown, moist, very stiff, fine grained
				14 --		
15	70	19.8	105.1	15 --		
				16 --		
17.5	58	22.5	101.9	17 -- 18 --		
				19 --		
20	45	14.9	111.4	20 --	SP/SM	Sand to Sandy Silt, yellowish brown, wet, very dense, fine grained, with bedrock fragments
	50/5"			21 --		
22.5	100/9"	40.6	125.7	22 --		
				23 --		Sand, grayish brown, wet, very dense, fine grained
				24 --	RX	BEDROCK: Siltstone, light yellow, moist, moderately hard
25	100/8"	78.0	50.7	25 --		

BORING LOG NUMBER 3

Trammell Crow Company

File No. 22549

kk/km

Sample Depth ft.	Blows per ft.	Moisture content %	Dry Density p.c.f.	Depth in feet	USCS Class.	Description
				- 26 -- - 27 -- - 28 -- - 29 -- - 30 -- - 31 -- - 32 -- - 33 -- - 34 -- - 35 -- - 36 -- - 37 -- - 38 -- - 39 -- - 40 -- - 41 -- - 42 -- - 43 -- - 44 -- - 45 -- - 46 -- - 47 -- - 48 -- - 49 -- - 50 -- -		
						Total Depth 26 feet by refusal **Water at 20 feet** **Fill to 3 feet** **NOTE: The stratification lines represent the approximate boundary between earth types; the transition may be gradual.** **Used 8-inch diameter Hollow-Stem Auger** **140-lb. Automatic Hammer, 30-inch drop** **Modified California Sampler used unless otherwise noted**

BORING LOG NUMBER 4

Trammell Crow Company **Date: 09/09/25** **Elevation: 738.0'**

File No. 22549 **Method: 8-inch diameter Hollow Stem Auger**

kk/km

Sample Depth ft.	Blows per ft.	Moisture content %	Dry Density p.c.f.	Depth in feet	USCS Class.	Description Surface Conditions: Asphalt for Driveway
				0 --		3½-inch Asphalt over 7-inch Base
				1 --		FILL: Silty Sand to Sandy Silt, dark brown, moist, medium dense, fine grained, stiff
2.5	43	13.1	102.4	2 --		
				3 --	SC	OLDER ALLUVIUM: clayey Sand, dark to yellowish brown, moist, medium dense, fine grained
5	52	10.2	107.8	4 -- 5 --		Clayey sand, dark brown, moist, dense, fine grained
				6 --		
7.5	49	5.1	108.7	7 --		
				8 --	SM/SP	Silty Sand to Sand, dark to yellowish brown, slightly moist, dense, fine grained
10	51	12.6	114.4	9 -- 10 --	SC	Clayey Sand, dark brown, moist, dense, fine grained
				11 --		
12.5	72	2.3	101.1	12 --		
				13 --	SP	Sand, yellowish brown, slightly moist, very dense, fine grained
15	52	25.7	97.3	14 -- 15 --	CH	Silty Clay, dark brown, moist, stiff to very stiff
				16 --		
17.5	51	36.7	84.5	17 --		Silty Clay, dark brown, moist, very stiff
				18 --		
20	36 50/5"	30.2	84.5	19 -- 20 --		
				21 --		
22.5	82	25.0	102.2	22 --		
				23 --	SM/SP	Silty Sand to Sand, dark and grayish brown, wet, very dense, fine grained
25	34 50/5"	21.7	103.2	24 -- 25 --	RX	BEDROCK: Siltstone, yellowish brown, moist, moderately hard

BORING LOG NUMBER 4

Trammell Crow Company

File No. 22549

kk/km

Sample Depth ft.	Blows per ft.	Moisture content %	Dry Density p.c.f.	Depth in feet	USCS Class.	Description
				26 --		
				27 --		
				28 --		Siltstone, yellowish brown, moist, moderately hard
				29 --		
30	100/6"	115.3	39.5	30 --		Total Depth 30 feet Fill to 3 feet Water at 22 feet
				31 --		
				32 --		
				33 --		NOTE: The stratification lines represent the approximate boundary between earth types; the transition may be gradual.
				34 --		
				35 --		Used 8-inch diameter Hollow-Stem Auger 140-lb. Automatic Hammer, 30-inch drop Modified California Sampler used unless otherwise noted
				36 --		
				37 --		
BORING LOG NUMBER 5

Trammell Crow Company **Date: 09/08/25** **Elevation: 728.0'**

File No. 22549 **Method: 8-inch diameter Hollow Stem Auger**

kk/km

Sample Depth ft.	Blows per ft.	Moisture content %	Dry Density p.c.f.	Depth in feet	USCS Class.	Description Surface Conditions: Asphalt for Driveway
				0 --		3-inch Asphalt over 6-inch Base
				1 --		FILL: Clayey Sand to Sandy Clay, dark brown, moist, medium dense, fine grained
2.5	72	11.0	124.7	2 --		
				3 --		
				4 --	SM	OLDER ALLUVIUM: Sand, dark brown, moist, medium dense to dense, fine grained
5	66	16.4	113.1	5 --		
				6 --		
				7 --		
7.5	100/10"	8.0	100.4	8 --	SM	Silty Sand to Sand, dark brown, slightly moist, very dense, fine grained, with rock fragments
				9 --		
10	100/10"	7.0	104.4	10 --	SP	Sand, dark to yellowish brown, slightly moist, very dense, fine grained
				11 --		
				12 --		
12.5	24 50/4"	73.0	48.8	13 --	RX	BEDROCK: Siltstone with silicified layer, yellowish brown, moist, moderately hard to hard
				14 --		
15	33 50/4"	108.0	42.3	15 --		Siltstone, yellowish brown, moist, moderately hard to hard
				16 --		
				17 --		
				18 --		
				19 --		
20	100/11"	76.5	57.1	20 --		Siltstone with silicified layer, grayish brown, moist, hard
				21 --		
				22 --		
				23 --		
				24 --		
25	100/8"	70.2	49.7	25 --		Siltstone, gray to dark gray, moist, hard

BORING LOG NUMBER 5

Trammell Crow Company

File No. 22549

kk/km

Sample Depth ft.	Blows per ft.	Moisture content %	Dry Density p.c.f.	Depth in feet	USCS Class.	Description
				- 26 -- - 27 -- - 28 -- - 29 -- -		
30	100/8"	78.2	51.4	30 -- - 31 -- - 32 -- - 33 -- - 34 -- - 35 -- - 36 -- - 37 -- - 38 -- - 39 -- - 40 -- - 41 -- - 42 -- - 43 -- - 44 -- - 45 -- - 46 -- - 47 -- - 48 -- - 49 -- - 50 -- -		**Total Depth 30 feet** **No Water** **Fill to 3 feet** **NOTE: The stratification lines represent the approximate boundary between earth types; the transition may be gradual.** **Used 8-inch diameter Hollow-Stem Auger** **140-lb. Automatic Hammer, 30-inch drop** **Modified California Sampler used unless otherwise noted**

BORING LOG NUMBER 6

Trammell Crow Company **Date: 09/08/25** **Elevation: 727.0'**

File No. 22549 **Method: 8-inch diameter Hollow Stem Auger**

kk/km

Sample Depth ft.	Blows per ft.	Moisture content %	Dry Density p.c.f.	Depth in feet	USCS Class.	Description Surface Conditions: Asphalt for Parking
				0 --		3½-inch Asphalt over 6-inch Base
				1 --		FILL: Silty Sand, dark brown, moist, medium dense, fine grained
2.5	27	12.1	113.1	2 --		
				3 --	SM	OLDER ALLUVIUM: Silty Sand, dark to yellowish brown, medium dense, fine grained
				4 --		
5	22	10.6	108.5	5 --		Silty Sand, dark and yellowish brown, moist, medium dense, fine grained
				6 --		
				7 --		
				8 --		
				9 --		
10	39 50/4"	16.5	111.4	10 --		Silty Sand with rock fragments, dark brown, moist, very dense, fine grained
				11 --		
				12 --		
				13 --		
				14 --		
15	53	69.5	57.4	15 --	RX	BEDROCK: Siltstone, yellowish brown, moist, moderately hard, with lamination
				16 --		
				17 --		
				18 --		
				19 --		
20	31 50/5.5"	65.7	55.1	20 --		
				21 --		
				22 --		
				23 --		
				24 --		
25	100/9"	67.0	56.3	25 --		Siltstone, yellowish brown to dark gray bedded, moist, moderately hard to hard

BORING LOG NUMBER 6

Trammell Crow Company

File No. 22549

kk/km

Sample Depth ft.	Blows per ft.	Moisture content %	Dry Density p.c.f.	Depth in feet	USCS Class.	Description
				- 26 -- - 27 -- - 28 -- - 29 -- -		
30	100/6"	65.1	57.3	30 -- - 31 -- - 32 -- - 33 -- - 34 -- - 35 -- - 36 -- - 37 -- - 38 -- - 39 -- - 40 -- - 41 -- - 42 -- - 43 -- - 44 -- - 45 -- - 46 -- - 47 -- - 48 -- - 49 -- - 50 -- -		Siltstone, dark gray, moist, hard Total Depth 30 feet No Water Fill to 3 feet NOTE: The stratification lines represent the approximate boundary between earth types; the transition may be gradual. Used 8-inch diameter Hollow-Stem Auger 140-lb. Automatic Hammer, 30-inch drop Modified California Sampler used unless otherwise noted

GORIAN AND ASSOCIATES

SUB-SURFACE DATA **Log No. 1**

PROJECT: Ecoscience - Hillcrest & Hodencamp

Method of Drilling: 24" Bucket Auger **Logged by** B. Cavan **Job No.** 852-1-11

Ground Elevation: _____ **Location:** See Map **Date Observed:** _____

Depth in Feet	Classification Unified Soil System	Symbol	Undisturbed Sample	Bulk Sample	Moisture Content %	In Place Dry Density lbs./cu. ft.	DESCRIPTION
0	CH						Alluvium: Dark brown fine sandy silty clay (upper 12" dry becoming moist below) (Stiff)
5	SM						Yellowish brown very clayey silt and fine sand becoming sandier with depth (very moist, medium to stiff)
10	CH						Mottled rust and tan sandy silty clay with traces of gravel (very moist, stiff)
15	SC						Light brown clayey fine to very coarse sand with abundant subrounded to subangler gravel, pebbles and cobbles to 6" maximum diameter commonly 1"-2" diameter (very moist, compact) At 15' abundant angler siliceous shale fragments becoming less clayey with depth below 15'
	GC						
20							Light to moderate olive brown (5'/4.5/5) clayey fine to very coarse gravelly sand with scattered pebbles and cobbles (very moist, compact)
25							Modelo Formation: Buff white to light gray with minor tan diatomaceous shale (very moist, dense) well caminated and fissile. At 20.5' becoming non diatomaceous and greyish olive. Very dense at 21.5'
30							Total Depth = 21.5' Refusal No Caving No Groundwater
35							

A-6045

GORIAN AND ASSOCIATES

SUB-SURFACE DATA

Log No. B-4

PROJECT: Greynald and Associates

Method of Drilling: 24" bucket auger Logged by R. Simons Job No. 852-1-12

Ground Elevation: Location: See Map Date Observed: 9/12/79

Depth in Feet	Classification Unified Soil System	Symbol	Undisturbed Sample	Bulk Sample	Moisture Content %	In Place Dry Density lbs./cu. ft.	DESCRIPTION	Relative Compaction
0	CH		■	■	13.1	112	Fill: Mottled brown fine sandy clay (moist, stiff).	
	ML		■	■	11.6	103	Older Alluvium: Dark brown clayey silt and fine sand, porous.	87%
5	ML		■		13.4	102	Brown clayey silt and fine sand, porous (moist, compact becoming compact at 5.0). Becoming light brown with caliche at 5.5' and interbedded with silty fine sand.	86%
10			■		12.6	102	Very moist at 10.0'. At 12.0' color change to mottled brown.	86%
15	ML		■	■	17.9	108	Mottled gray brown clayey silt and fine sand with caliche slightly porous (moist, compact).	91%
20			■		102.8	43	Modelo Formation: White diatomaceous shale, very weathered, very moist, dense (trace of seepage at 20.5').	
							Total depth 21.0' No caving Water seepage at 20.5'	
25								
30								
35								

A-6045

GORIAN AND ASSOCIATES

SUB-SURFACE DATA **Log No.** B-5

PROJECT: Greynald and Associates

Method of Drilling: 24" bucket auger **Logged by** R. Simons **Job No.** 852-1-12

Ground Elevation: _____ **Location:** See Map **Date Observed:** 9/12/79

Depth in Feet	Classification Unified Soil System	Symbol	Undisturbed Sample	Bulk Sample	Moisture Content %	In Place Dry Density lbs./cu. ft.	DESCRIPTION	Relative Compaction
0	CH		■	■	11.4	95	Older Alluvium: (Upper 4" plowed) Mottled gray brown fine sandy silty clay, porous with small carbon fragments (moist, medium stiff).	84%
	ML						Brown clayey silt and fine sand, porous (moist, medium compact).	
5	ML		■		6.8	106	Light brown interbedded clayey silt and fine sand and silty fine to fine medium sand with gravel and shale fragments and caliche (damp to moist, compact).	89%
	GP							
10			■		98.4	45	Gravel and cobbles to 6" diameter in light brown silty fine to coarse sand matrix (moist, very compact).	
							Modelo Formation: Tan diatomaceous siltstone (very moist, dense).	
15							Total depth = 11.0' No caving No groundwater	
20								
25								
30								
35								

A-6045

GORIAN AND ASSOCIATES

SUB-SURFACE DATA

Log No. B-6

PROJECT: Greynald and Associates

Method of Drilling: 24" bucket auger Logged by R. Simons Job No. 852-1-12

Ground Elevation: _____ Location: See Map Date Observed: 9/12/79

Depth in Feet	Classification Unified Soil System	Symbol	Undisturbed Sample	Bulk Sample	Moisture Content %	In Place Dry Density lbs./cu. ft.	DESCRIPTION	Relative Compaction
0	ML		■	■	12.9	91	Older Alluvium: (Upper 6" plowed) Brown very clayey silt and fine sand very porous. Becoming light brown at 2.5' (moist, medium compact).	77%
			■		13.1	105		89%
5	SW		■	■	5.9	102	Light brown fine to coarse sand, trace of gravel (damp to moist, medium compact).	
	SM						Light brown to brown silty fine sand, moist.	
10	CH		■		18.2	109	Mottled gray to brown fine sandy silty clay with caliche (moist, very stiff).	96%
	SM						Light brown silty fine sand with trace of gravel and shale fragments.	
15	SW		■		10.6	97	Light rust brown fine to coarse sand with abundant gravel, cobbles and shale fragments (moist, compact).	
							Total depth = 16.0' No caving No groundwater	
20								
25								
30								
35								

A-6045

GORIAN AND ASSOCIATES, Inc.

SUB-SURFACE DATA

Log No. B-9


PROJECT: Greynald and Associates

Method of Drilling: 24" bucket auger Logged by R. Simons Job No. 852-1-12

Ground Elevation: _____ Location: See Map Date Observed: 9/13/79

Depth in Feet	Classification Unified Soil System	Symbol	Undisturbed Sample	Bulk Sample	Moisture Content %	In Place Dry Density lbs./cu. ft.	DESCRIPTION	Relative Compaction
0	CH						Older Alluvium: Brown fine sandy silty clay very porous (moist, medium).	
	ML				11.5	94	Brown clayey silt and fine sand, very porous (moist, medium compact).	79%
5	SM				12.1	106	Light brown silty fine sand, porous, with trace of shale fragments (moist, compact).	
10					18.2	98		86%
	CH						Brown to yellow brown fine sandy silty clay with siltstone and shale fragments (very moist, stiff).	
15					65.5	55	Modelo Formation: White diatomaceous siltstone, very weathered (moist, very dense) (very thinly bedded). Color change to gray and very firm drilling at 18.0'.	
20					96.8	44		
							Total depth = 21.0' No caving No groundwater	
25								
30								
35								

A-2936

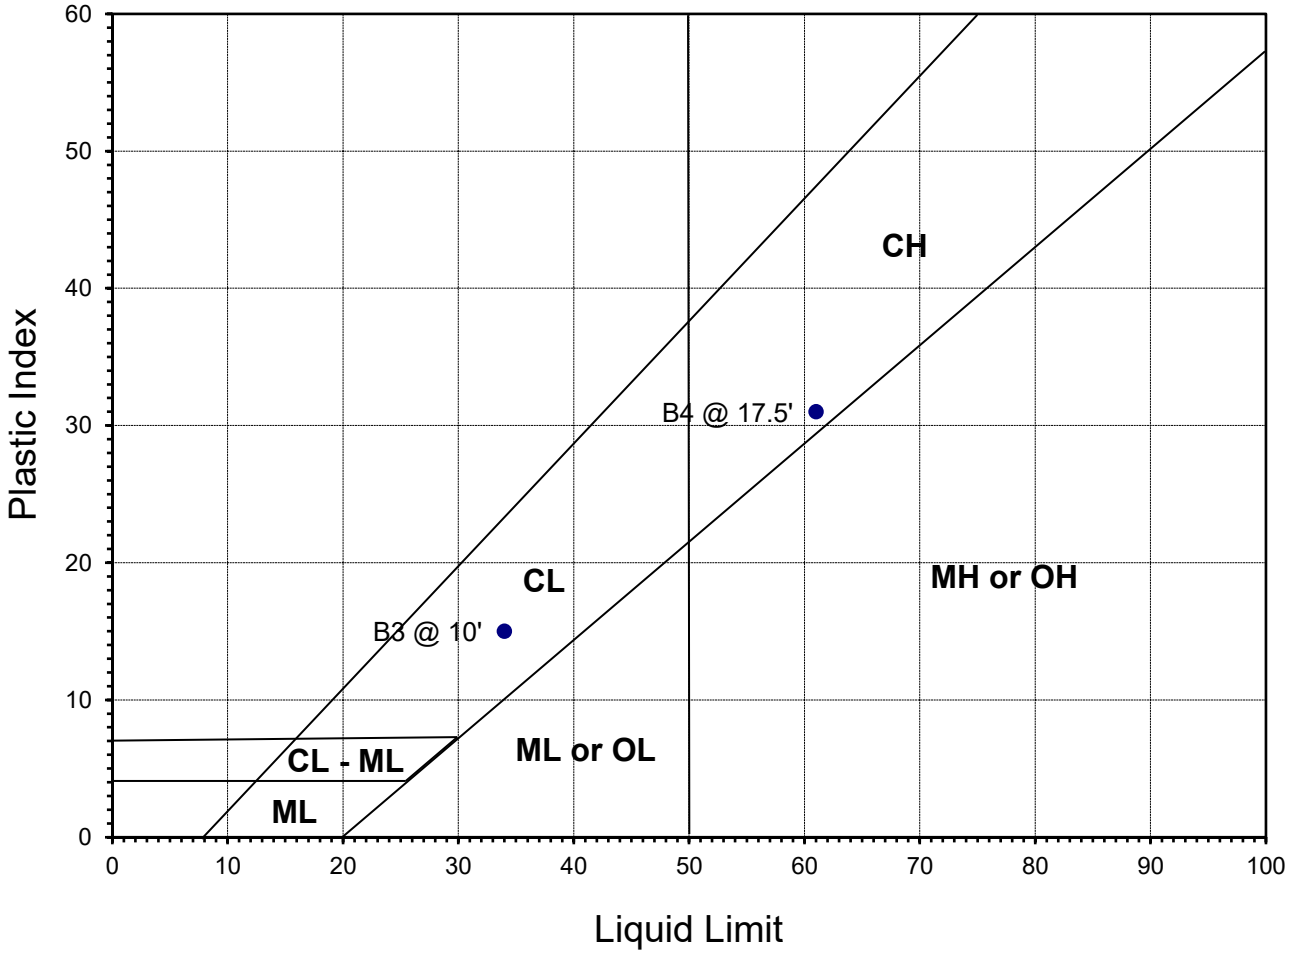

Sample ID	Descriptions	Passing #200	Liquid Limit	Plastic Limit	Plastic Index
B3 @ 5'	SC	46.5			
B3 @ 10'	CL	57.9	34.0	19.0	15.0
B4 @ 5'	SC	44.1			
B4 @ 12.5'	SP	3.6			
B4 @ 17.5'	CH	96.7	61.0	30.0	31.0
B5 @ 7.5'	SM	18.1			
B5 @ 10'	SP	11.7			
B6 @ 10'	SM	17.4			

ATTERBERG LIMITS

Geotechnologies,

CONSULTING GEOTECHNICAL ENGINEERS

PROJECT: Trammell Crow Company

FILE NO.: 22549


PLATE: F

Date: 9/9/2025
File No. 22549
File Name : TC LA MF Development, Inc.

Percolation Rate Calculation for Small Diameter Boring

Testing Well Number B3
Boring Diameter (DIA) 8 inches
Depth of Boring 15 feet
Pre-soak Time 0 hours
Measured By H.C.

Reading Number	Clock Time	Elapsed Time	Water Measurement (d_i) and (d_f)	Water Level Drop	Rate of Drop Variation		Flow Rate	Wet Surface Area	Pre-Adjusted Infiltration Rate
		Min	feet	in	%		in^3/hr	in^2	in/hr
1	1:25		5.00						
	1:55	30	5.65	7.80			784.1	2870.2	0.27
2	1:59		5.00						
	2:29	30	5.53	6.36	-22.64		639.4	2906.4	0.22
3	2:38		5.00						
	3:08	30	5.53	6.36	0.00		639.4	2906.4	0.22
4	3:18		5.00						
	3:48	30	5.50	6.00	-6.00		603.2	2915.4	0.21

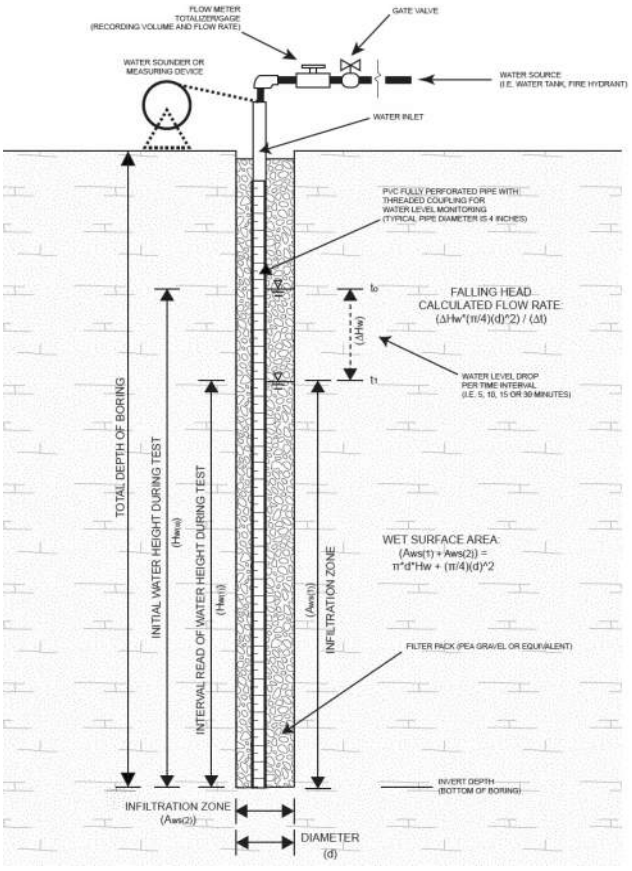


Date: 9/9/2025
File No. 22549
File Name : TC LA MF Development, Inc.

Percolation Rate Calculation for Small Diameter Boring

Testing Well Number B4
Boring Diameter (DIA) 8 inches
Depth of Boring 15 feet
Pre-soak Time 0 hours
Measured By H.C.

Reading Number	Clock Time	Elapsed Time	Water Measurement (d_i) and (d_f)	Water Level Drop	Rate of Drop Variation		Flow Rate	Wet Surface Area	Pre-Adjusted Infiltration Rate
		Min	feet	in	%		in^3/hr	in^2	in/hr
1	10:20		5.00						
	10:50	30	9.08	48.96			4922.0	1835.7	2.68
2	10:54		5.00						
	11:24	30	8.66	43.92	-11.48		4415.3	1962.4	2.25
3	11:26		5.00						
	11:56	30	8.50	42.00	-4.57		4222.3	2010.6	2.10
4	12:02		5.00						
	12:32	30	8.25	39.00	-7.69		3920.7	2086.0	1.88
5	12:35		5.00						
	13:05	30	8.25	39.00	0.00		3920.7	2086.0	1.88

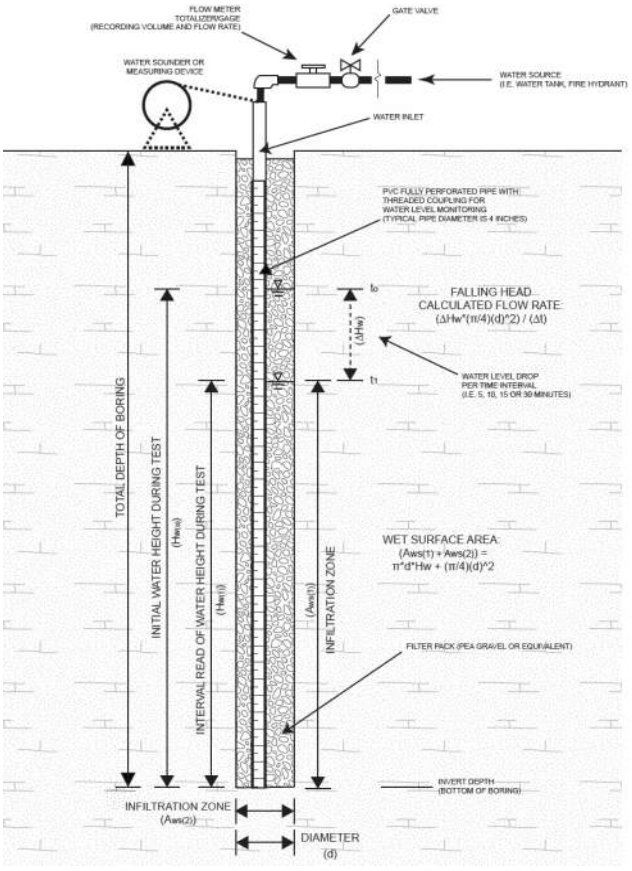


p 9/8/2025
File No. 22549
File Name : TC LA MF Development, Inc.

Percolation Rate Calculation for Small Diameter Boring

Testing Well Number B5
Boring Diameter (DIA) 8 inches
Depth of Boring 13 feet
Pre-soak Time 0 hours
Measured By H.C.

Reading Number	Clock Time	Elapsed Time	Water Measurement (d_i) and (d_f)	Water Level Drop	Rate of Drop Variation		Flow Rate	Wet Surface Area	Pre-Adjusted Infiltration Rate
		Min	feet	in	%		in^3/hr	in^2	in/hr
1	2:30		5.00						
	3:00	30	5.79	9.48			953.0	2224.8	0.43
2	3:02		5.00						
	3:32	30	5.75	9.00	-5.33		904.8	2236.8	0.40
3	3:32		5.00						
	4:02	30	5.66	7.92	-13.64		796.2	2264.0	0.35
4	4:03		5.00						
	4:33	30	5.41	4.92	-60.98		494.6	2339.4	0.21

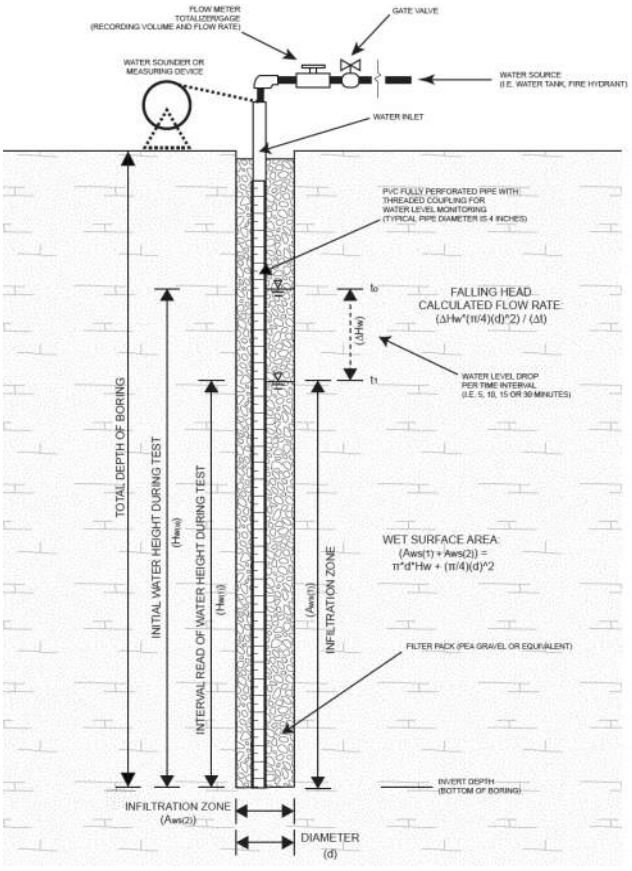


Date: 9/8/2025
File No. 22549
File Name : TC LA MF Development, Inc.

Percolation Rate Calculation for Small Diameter Boring

Testing Well Number B6
Boring Diameter (DIA) 8 inches
Depth of Boring 15 feet
Pre-soak Time 0 hours
Measured By H.C.

Reading Number	Clock Time	Elapsed Time	Water Measurement (d_i) and (d_f)	Water Level Drop	Rate of Drop Variation		Flow Rate	Wet Surface Area	Pre-Adjusted Infiltration Rate
		Min	feet	in	%		in^3/hr	in^2	in/hr
1	10:57		5.00						
	11:27	30	5.67	8.04			808.3	2864.1	0.28
2	11:37		5.00						
	12:07	30	5.60	7.20	-11.67		723.8	2885.2	0.25
3	12:22		5.00						
	12:52	30	5.50	6.00	-20.00		603.2	2915.4	0.21
4	12:53		5.00						
	13:23	30	5.53	6.36	5.66		639.4	2906.4	0.22
5	1:24		5.00						
	1:54	30	5.50	6.00	-6.00		603.2	2915.4	0.21

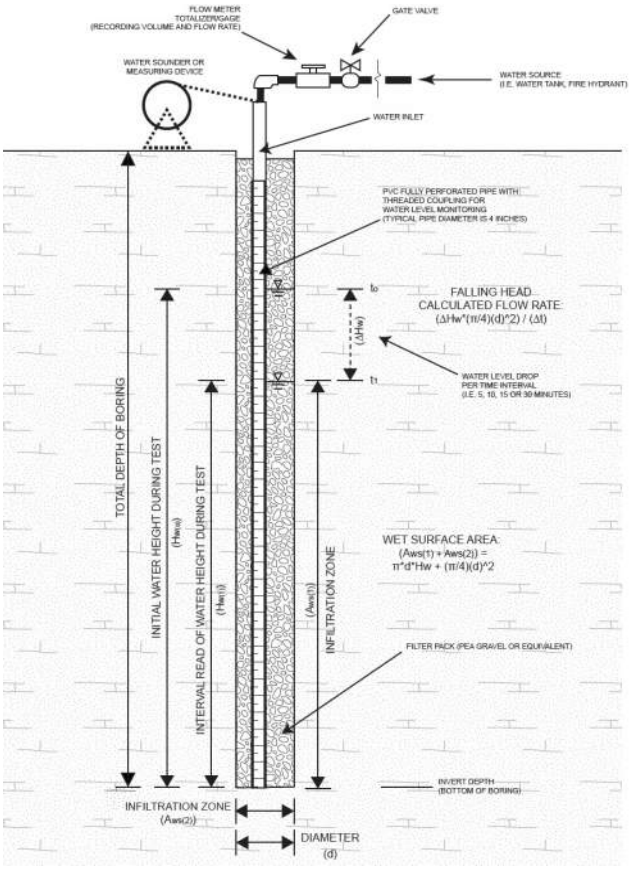

Appendix J

Noise Data

Table A					
Noise Levels 50 feet from Roadway Centerline*					
Road Segments	**Existing**		**Existing Plus Project**		
	ADT	**dB CNEL**	**ADT**	**Total**	**Project-Specific Increase**
Boardwalk Avenue					
n/o E. Hillcrest Dr	260	51.8	250	51.7	-0.1
s/o E. Hillcrest Dr	610	55.6	630	55.7	0.1
E. Hillcrest Drive					
e/o Boardwalk Ave	2,250	61.2	2,240	61.2	0.0
w/o Boardwalk Ave	3,640	63.3	3,780	63.5	0.2
*The uniform distance of 50 feet allows for direct comparisons of potential increases or decreases in noise levels based upon various traffic scenarios; however, at this distance, no specific noise standard necessarily applies					

GROUNDBORNE VIBRATION ANALYSIS

Project:	195 E. Hillcrest Drive	Date:	2/24/26
Source:	Roller		
Scenario:	Unmitigated		
Location:	Project Site		
Address:	Assisted living use adjacent to northern boundary		

PPV = PPVref(25/D)^n (in/sec)

INPUT

Equipment = Type	1	Vibratory Roller	INPUT SECTION IN GREEN
PPVref =	0.21	Reference PPV (in/sec) at 25 ft.	
D =	25.00	Distance from Equipment to Receiver (ft)	
n =	1.50	Vibration attenuation rate through the ground	

Note: Based on reference equations from Vibration Guidance Manual, California Department of Transportation, 2013, pgs 35-40.

RESULTS

PPV =	0.210	IN/SEC	OUTPUT IN BLUE

GROUNDBORNE VIBRATION ANALYSIS

Project:	195 E. Hillcrest Drive	Date:	2/24/26
Source:	Roller		
Scenario:	Mitigated		
Location:	Project Site		
Address:	Assisted living use adjacent to northern boundary		

PPV = PPVref(25/D)^n (in/sec)

INPUT

Equipment = Type	1	Vibratory Roller	INPUT SECTION IN GREEN
PPVref =	0.21	Reference PPV (in/sec) at 25 ft.	
D =	26.00	Distance from Equipment to Receiver (ft)	
n =	1.50	Vibration attenuation rate through the ground	

Note: Based on reference equations from Vibration Guidance Manual, California Department of Transportation, 2013, pgs 35-40.

RESULTS

PPV =	0.198	IN/SEC	OUTPUT IN BLUE

KWAQN

Office
7404 Kingsley Way,
Riverside, CA

15-Minute Noise Measurement Datasheet

Project: 195 East Hillcrest Drive Project, Thousand Oaks.
Site Address/Location: 195 East Hillcrest Drive, Thousand Oaks, CA 91360

Date: 11/6/2025
Field Tech/Engineer: Ian Edward Gallagher
General Location: 195 East Hillcrest Drive, Thousand Oaks, CA 91360
Sound Meter: Larson Davis Sound Track LxT1 **SN:** 3099
Settings: A-weighted, slow, 10-sec, 15-minute interval
Meteorological Con.: 72 deg F, 7 mph wind, 60% humidity, <5% cloud, sunny.
Site ID: NM-1 thru 4

Site Observations: Main noise sources are ground traffic & residential ambiance from human ground activity. Traffic noise from passing vehicles on E Hillcrest Dr & Hodencamp Rd. Various commercial buildings & businesses throughout site area. The bldgs reflect & refract much of the sound. Other noise sources include suburban ambiance, bird song & pedestrians . Above, occasional propeller aircraft & helicopters passing overhead. Some leaf rustle from trees & vegetation due to 7mph breeze.

Site Topo: Suburban, single & multifamily residencences, businesses.
Ground Type: Suburban like conditions, acoustically refractive, absorptive but mostly reflective off buildings and hard surfaces.

NM locations, latitude , longitude :

NM1 Meter: 34°10'54.33"N 118°52'21.12"W
NM2 Meter: 34°10'59.27"N 118°52'14.56"W
NM3 Meter: 34°10'54.60"N 118°52'15.61"W
NM4 Meter: 34°10'51.87"N 118°52'18.66"W

Figure 1: Monitoring Locations



KWAQN

Office
7404 Kingsley Way,
Riverside, CA

15-Minute Noise Measurement Datasheet - Cont.

Project: 195 East Hillcrest Drive Project, Thousand Oaks.
Site Address/Location: 195 East Hillcrest Drive, Thousand Oaks, CA 91360
Site ID: NM-1 thru 4

Figure 2: NM1 Photo



NM1 looking E across asphalt parking lot access road, building 275 E Hillcrest Drive on the right. Building 325 E Hillcrest Drive, Thousand Oaks on the far left.

Figure 3: NM2 Photo



NM2 looking SE from NW corner of asphalt parking lot towards building 325 E Hillcrest Dr, Thousand Oaks. Assisted living facility building 405 Hodencamp Rd, Thousand Oaks immediately N of NM2 microphone.

KWAQN

Office
7404 Kingsley Way,
Riverside, CA

15-Minute Noise Measurement Datasheet - Cont.

Project:	195 East Hillcrest Drive Project, Thousand Oaks.
Site Address/Location:	195 East Hillcrest Drive, Thousand Oaks, CA 91360
Site ID:	NM-1 thru 4

Figure 4: NM3 Photo



NM3 looking E across access road to parking lot of medical building 365 E Hillcrest Dr, Thousand Oaks.

Figure 5: NM4 Photo



NM4 looking East along E Hillcrest Drive, residential building 250 E Hillcrest Dr on the right.

KWAQN

Office
7404 Kingsley Way,
Riverside, CA

15-Minute Noise Measurement Datasheet - Cont.

Project: 195 East Hillcrest Drive Project, Thousand Oaks.
Site Address/Location: 195 East Hillcrest Drive, Thousand Oaks, CA 91360
Site ID: NM-1 thru 4

Table 1: Noise Measurement Summary

Location	Start	Stop	Leq/ dB	Lmax/ dB	Lmin/ dB	L2/ dB	L8/ dB	L25/ dB	L50/ dB	L90/ dB
NM1	12:53 PM	1:08 PM	57.8	69.6	49.3	65.0	60.2	58.1	56.6	52.4
NM2	1:23 PM	1:38 PM	51.9	68.4	49.1	56.5	54.2	51.7	50.7	49.6
NM3	1:53 PM	2:08 PM	54.7	71.6	48.0	61.3	57.4	54.6	52.2	49.4
NM4	2:22 PM	2:37 PM	68.8	78.4	52.3	75.9	73.7	69.9	65.6	57.2

Measurement Report

Report Summary

Meter's File Name	LxT_Data.656.s	Computer's File Name	LxT_0003099-20251106 125339-LxT_Data.656.ldbin
Meter	LxT1 0003099		
Firmware	2.404		
User	Ian Edward Gallagher	Location	NM1 34°10'54.33"N 118°52'21.12"W
Job Description	15 minute noise measurement		
Note	KWAQN 195 East Hillcrest Drive Project, Thousand Oaks.		
Start Time	2025-11-06 12:53:39	Duration	0:15:00.0
End Time	2025-11-06 13:08:39	Run Time	0:15:00.0
Pause Time	0:00:00.0		

Results

Overall Metrics

LA_{eq}	57.8 dB		
LAE	87.4 dB	SEA	--- dB
EA	60.8 µPa²h	LAFTM5	61.7 dB
EA8	1.9 mPa²h		
EA40	9.7 mPa²h		
LA_{peak}	88.6 dB	2025-11-06 13:07:45	
LAS_{max}	69.6 dB	2025-11-06 13:01:07	
LAS_{min}	49.3 dB	2025-11-06 13:04:43	
LA_{eq}	57.8 dB		
LC_{eq}	66.8 dB	LC_{eq} - LA_{eq}	8.9 dB
LAI_{eq}	59.6 dB	LAI_{eq} - LA_{eq}	1.8 dB

Exceedances

	Count	Duration
LAS > 65.0 dB	8	0:00:24.0
LAS > 85.0 dB	0	0:00:00.0
LApeak > 135.0 dB	0	0:00:00.0
LApeak > 137.0 dB	0	0:00:00.0
LApeak > 140.0 dB	0	0:00:00.0

Community Noise

LDN	LDay	LNight
--- dB	--- dB	0.0 dB

LDEN	LDay	LEve	LNight
--- dB	--- dB	--- dB	--- dB

Any Data

	A		C		Z	
	Level	Time Stamp	Level	Time Stamp	Level	Time Stamp
L_{eq}	57.8 dB		66.8 dB		--- dB	
$L_{S(max)}$	69.6 dB	2025-11-06 13:01:07	--- dB		--- dB	
$L_{S(min)}$	49.3 dB	2025-11-06 13:04:43	--- dB		--- dB	
$L_{Peak(max)}$	88.6 dB	2025-11-06 13:07:45	--- dB		--- dB	


Overloads

Count	Duration	OBA Count	OBA Duration
0	0:00:00.0	0	0:00:00.0


Statistics

LAS 2.0	65.0 dB
LAS 8.0	60.2 dB
LAS 25.0	58.1 dB
LAS 50.0	56.6 dB
LAS 66.6	54.9 dB
LAS 90.0	52.4 dB


Time History

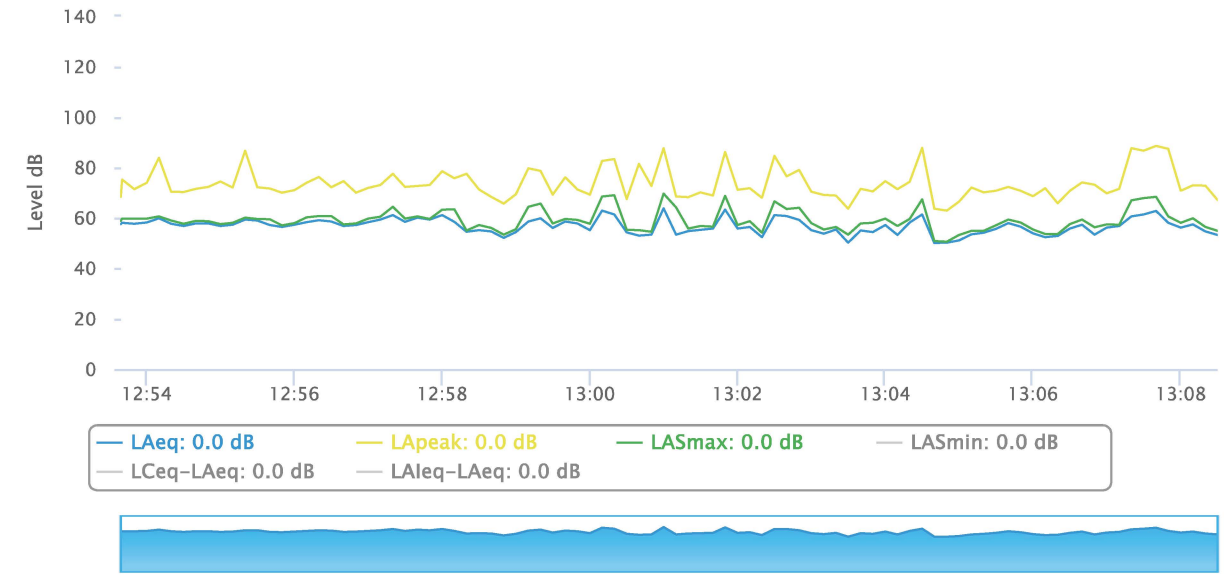


OBA 1/1 Leq

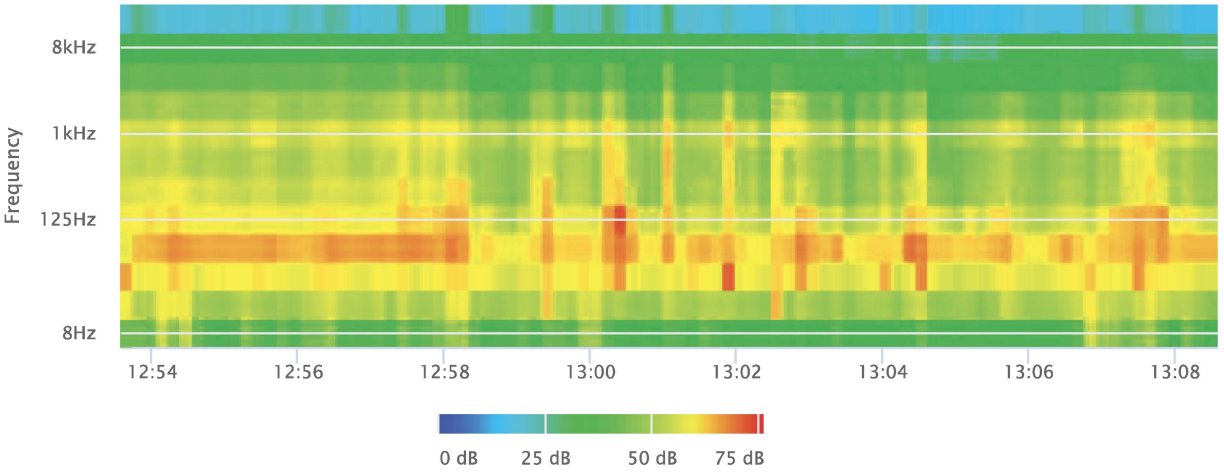


OBA 1/1 Lmax

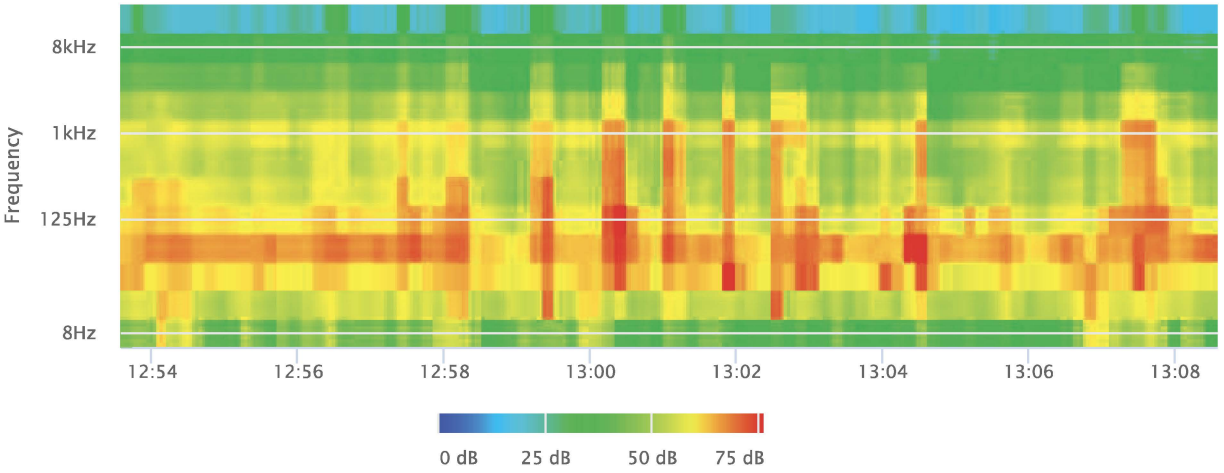


OBA 1/1 Lmin

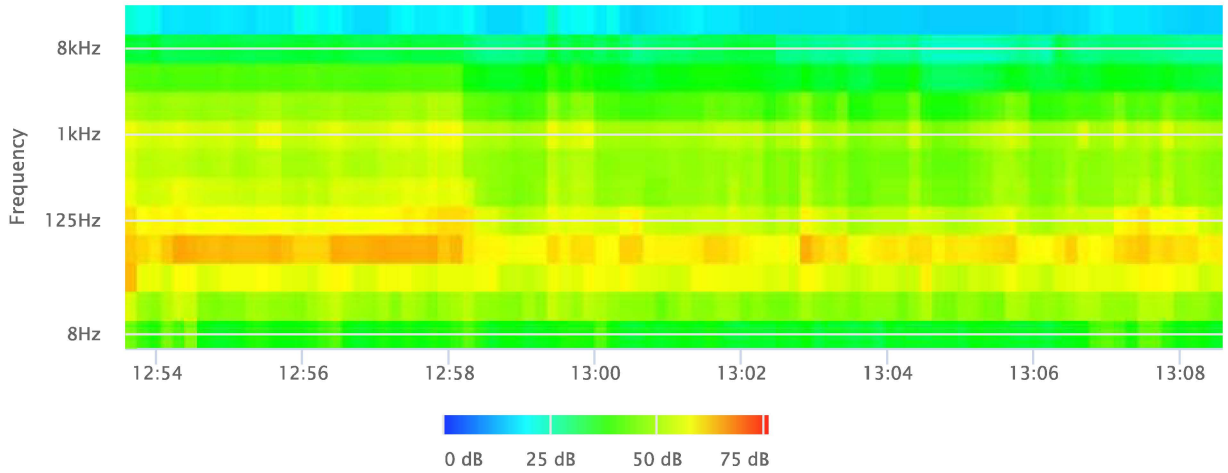


OBA 1/3 Leq

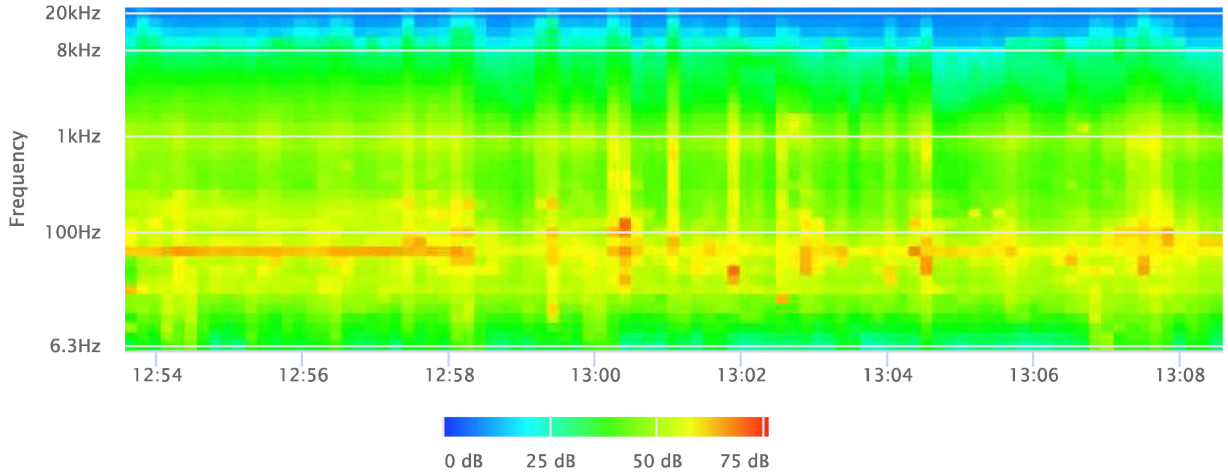

OBA 1/3 Lmax

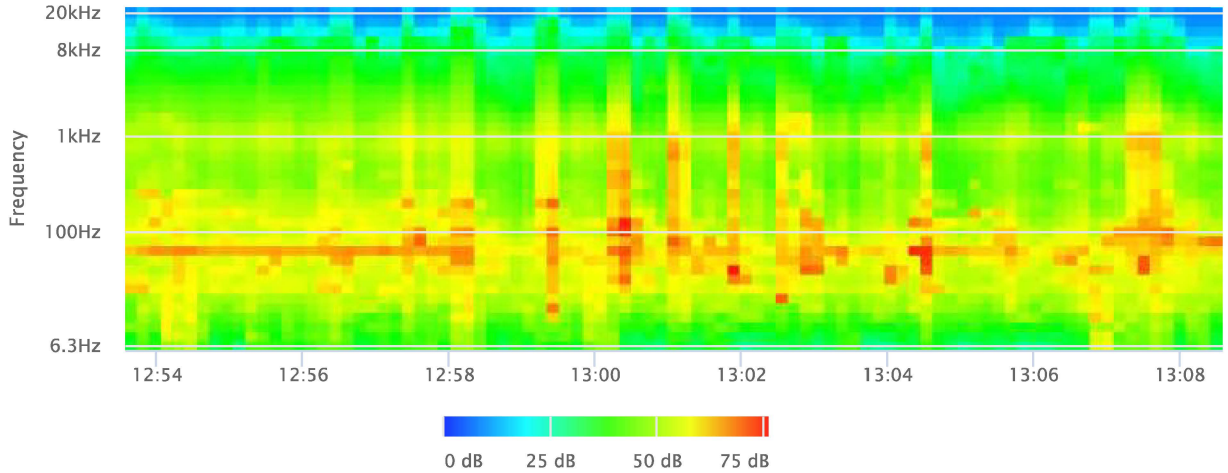

OBA 1/3 Lmin

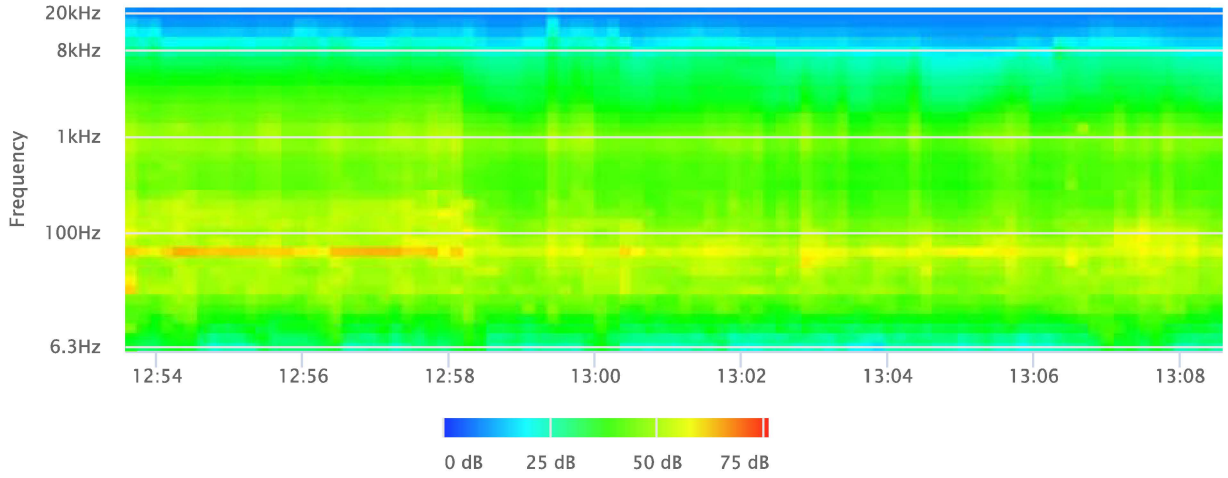
20kHz
8kHz
1kHz
100Hz
6.3Hz
Frequency
12:54
12:56
12:58
13:00
13:02
13:04
13:06
13:08

0 dB
25 dB
50 dB
75 dB

Measurement Report

Report Summary

Meter's File Name	LxT_Data.657.s	Computer's File Name	LxT_0003099-20251106 132355-LxT_Data.657.ldbin
Meter	LxT1 0003099		
Firmware	2.404		
User	Ian Edward Gallagher	Location	NM2 34°10'59.27"N 118°52'14.56"W
Job Description	15 minute noise measurement		
Note	KWAQN 195 East Hillcrest Drive Project, Thousand Oaks.		
Start Time	2025-11-06 13:23:55	Duration	0:15:00.0
End Time	2025-11-06 13:38:55	Run Time	0:15:00.0
Pause Time	0:00:00.0		

Results

Overall Metrics

LA_{eq}	51.9 dB		
LAE	81.5 dB	SEA	--- dB
EA	15.6 µPa²h	LAFTM5	59.0 dB
EA8	499.5 µPa²h		
EA40	2.5 mPa²h		
LA_{peak}	98.7 dB	2025-11-06 13:29:35	
LAS_{max}	68.4 dB	2025-11-06 13:34:52	
LAS_{min}	49.1 dB	2025-11-06 13:38:45	
LA_{eq}	51.9 dB		
LC_{eq}	63.9 dB	LC_{eq} - LA_{eq}	12.0 dB
LAI_{eq}	58.1 dB	LAI_{eq} - LA_{eq}	6.2 dB

Exceedances	Count	Duration
LAS > 65.0 dB	1	0:00:01.5
LAS > 85.0 dB	0	0:00:00.0
LApeak > 135.0 dB	0	0:00:00.0
LApeak > 137.0 dB	0	0:00:00.0
LApeak > 140.0 dB	0	0:00:00.0

Community Noise	LDN	LDay	LNight
	--- dB	--- dB	0.0 dB

	LDEN	LDay	LEve	LNight
	--- dB	--- dB	--- dB	--- dB


Any Data	A		C		Z	
	Level	Time Stamp	Level	Time Stamp	Level	Time Stamp
L_{eq}	51.9 dB		63.9 dB		--- dB	
$Ls_{(max)}$	68.4 dB	2025-11-06 13:34:52	--- dB		--- dB	
$LS_{(min)}$	49.1 dB	2025-11-06 13:38:45	--- dB		--- dB	
$L_{Peak(max)}$	98.7 dB	2025-11-06 13:29:35	--- dB		--- dB	

Overloads	Count	Duration	OBA Count	OBA Duration
	0	0:00:00.0	0	0:00:00.0


Statistics

LAS 2.0	56.5 dB
LAS 8.0	54.2 dB
LAS 25.0	51.7 dB
LAS 50.0	50.7 dB
LAS 66.6	50.3 dB
LAS 90.0	49.6 dB


Time History

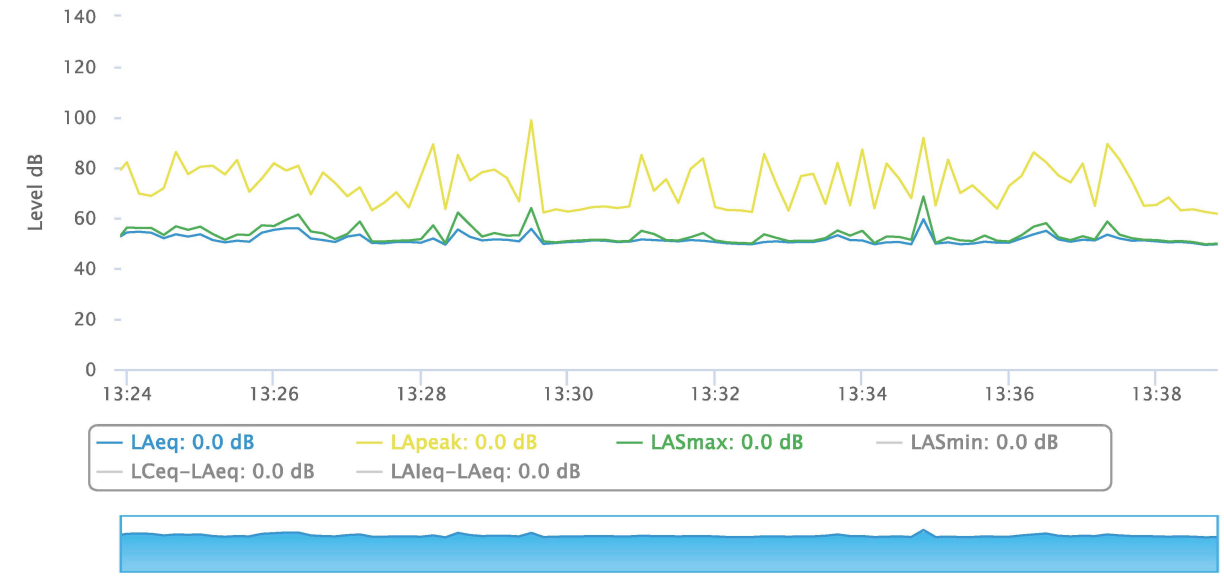


OBA 1/1 Leq

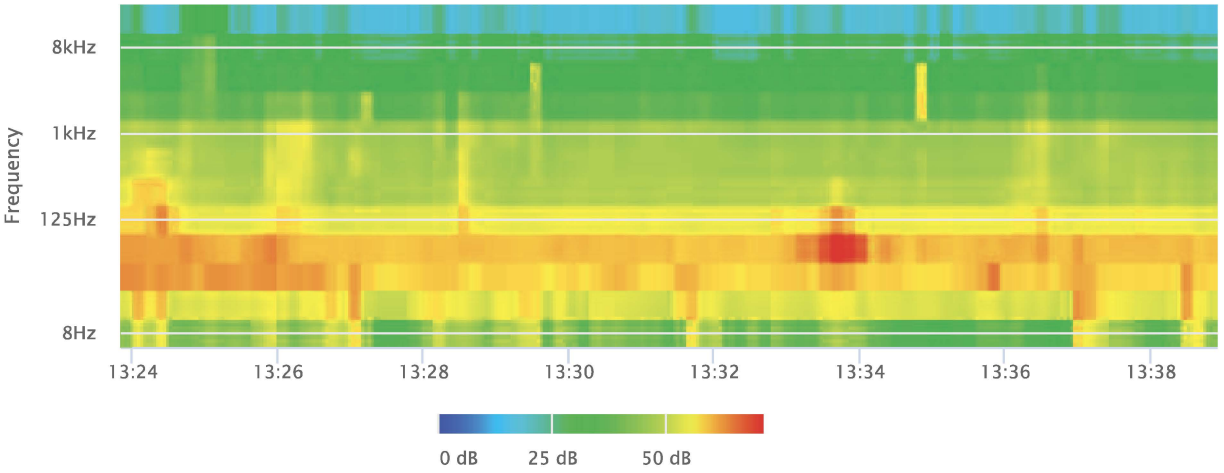


OBA 1/1 Lmax

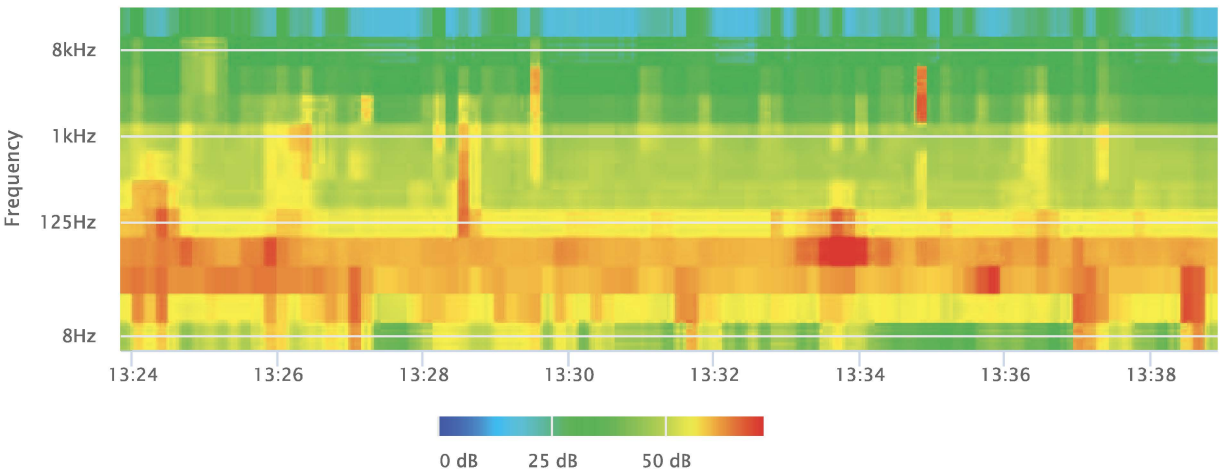


OBA 1/1 Lmin

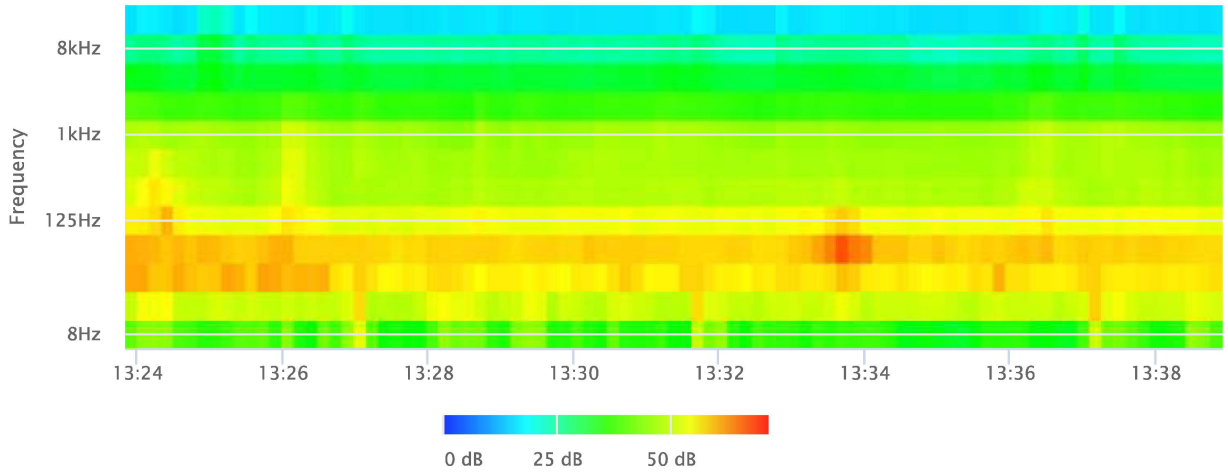


OBA 1/3 Leq

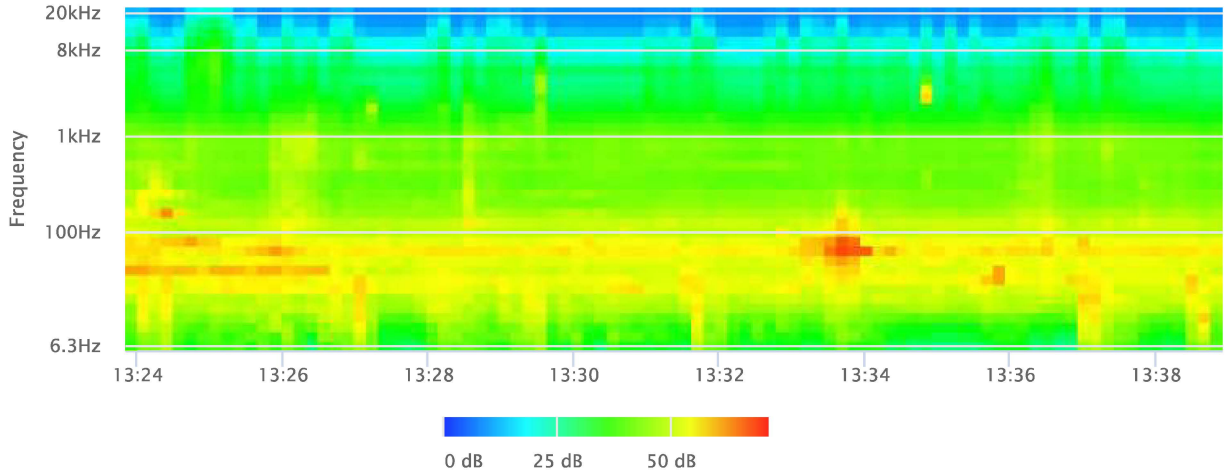

OBA 1/3 Lmax

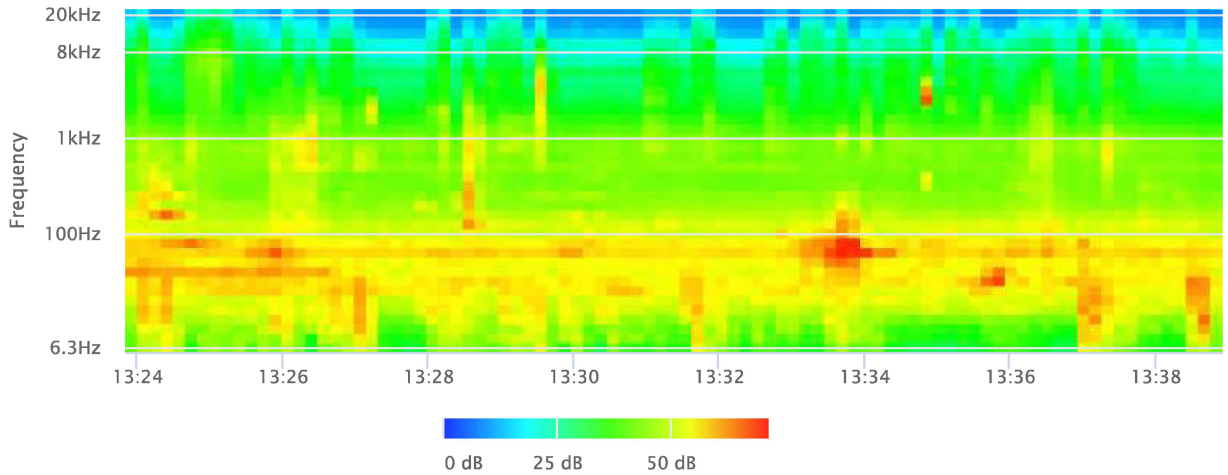

OBA 1/3 Lmin

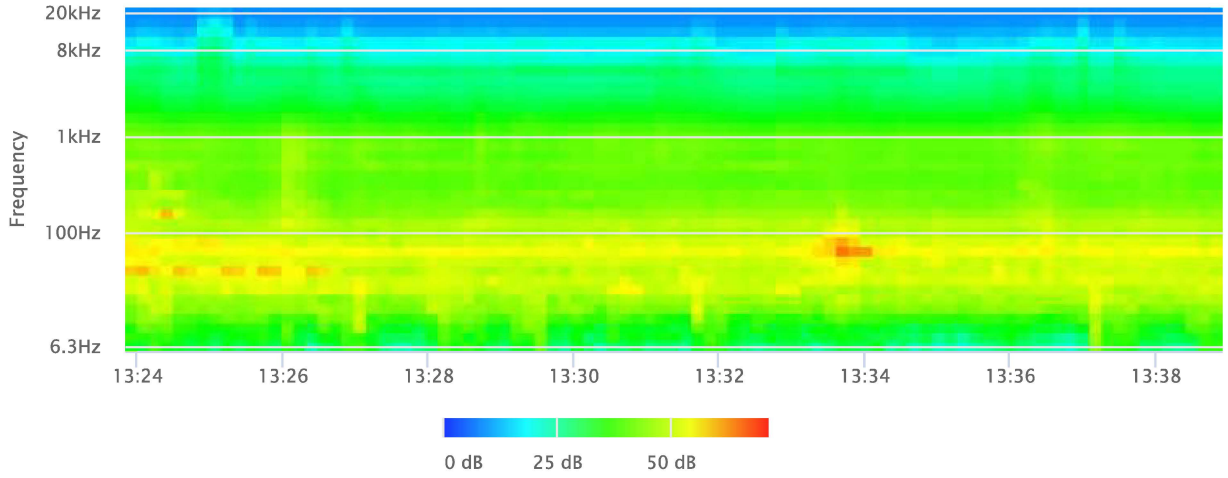
20kHz
8kHz
1kHz
100Hz
6.3Hz
Frequency
13:24
13:26
13:28
13:30
13:32
13:34
13:36
13:38

0 dB
25 dB
50 dB

Measurement Report

Report Summary

Meter's File Name	LxT_Data.658.s	Computer's File Name	LxT_0003099-20251106 135337-LxT_Data.658.ldbin
Meter	LxT1 0003099		
Firmware	2.404		
User	Ian Edward Gallagher	Location	NM3 34°10'54.60"N 118°52'15.61"W
Job Description	15 minute noise measurement		
Note	KWAQN 195 East Hillcrest Drive Project, Thousand Oaks.		
Start Time	2025-11-06 13:53:37	Duration	0:15:00.0
End Time	2025-11-06 14:08:37	Run Time	0:15:00.0
Pause Time	0:00:00.0		

Results

Overall Metrics

LA_{eq}	54.7 dB		
LAE	84.3 dB	SEA	--- dB
EA	29.6 µPa²h	LAFTM5	58.8 dB
EA8	946.4 µPa²h		
EA40	4.7 mPa²h		
LA_{peak}	87.6 dB	2025-11-06 14:00:12	
LAS_{max}	71.6 dB	2025-11-06 14:07:23	
LAS_{min}	48.0 dB	2025-11-06 14:01:17	
LA_{eq}	54.7 dB		
LC_{eq}	66.4 dB	LC_{eq} - LA_{eq}	11.7 dB
LAI_{eq}	56.4 dB	LAI_{eq} - LA_{eq}	1.7 dB

Exceedances	Count	Duration
LAS > 65.0 dB	2	0:00:06.6
LAS > 85.0 dB	0	0:00:00.0
LApeak > 135.0 dB	0	0:00:00.0
LApeak > 137.0 dB	0	0:00:00.0
LApeak > 140.0 dB	0	0:00:00.0

Community Noise	LDN	LDay	LNight
	--- dB	--- dB	0.0 dB

	LDEN	LDay	LEve	LNight
	--- dB	--- dB	--- dB	--- dB


Any Data	A		C		Z	
	Level	Time Stamp	Level	Time Stamp	Level	Time Stamp
L_{eq}	54.7 dB		66.4 dB		--- dB	
$Ls_{(max)}$	71.6 dB	2025-11-06 14:07:23	--- dB		--- dB	
$LS_{(min)}$	48.0 dB	2025-11-06 14:01:17	--- dB		--- dB	
$L_{Peak(max)}$	87.6 dB	2025-11-06 14:00:12	--- dB		--- dB	

Overloads	Count	Duration	OBA Count	OBA Duration
	0	0:00:00.0	0	0:00:00.0


Statistics

LAS 2.0	61.3 dB
LAS 8.0	57.4 dB
LAS 25.0	54.6 dB
LAS 50.0	52.2 dB
LAS 66.6	51.0 dB
LAS 90.0	49.4 dB


Time History

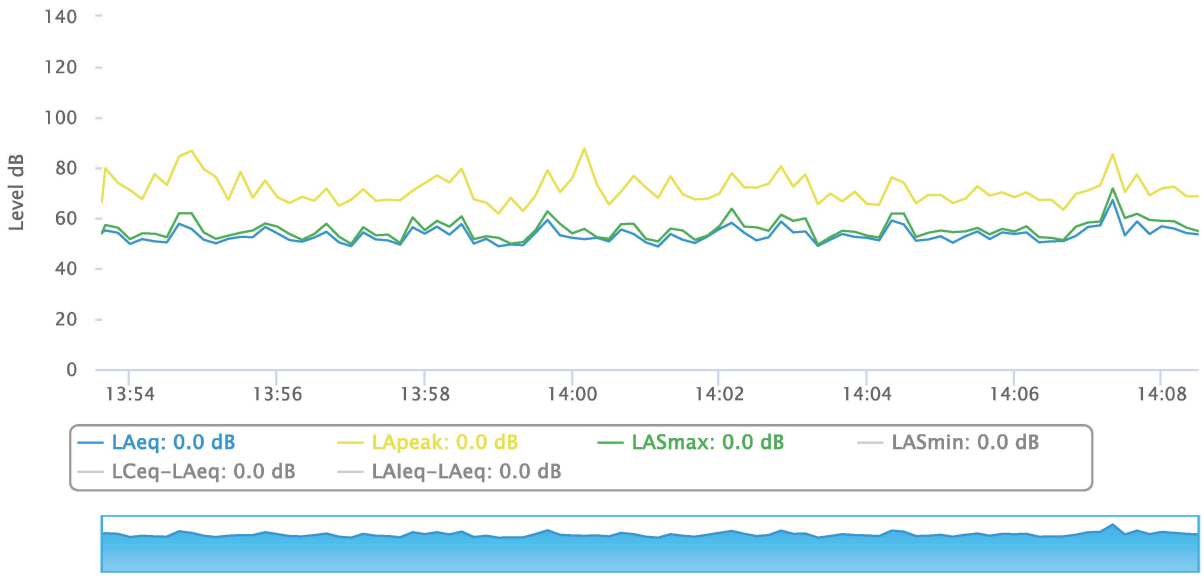


OBA 1/1 Leq

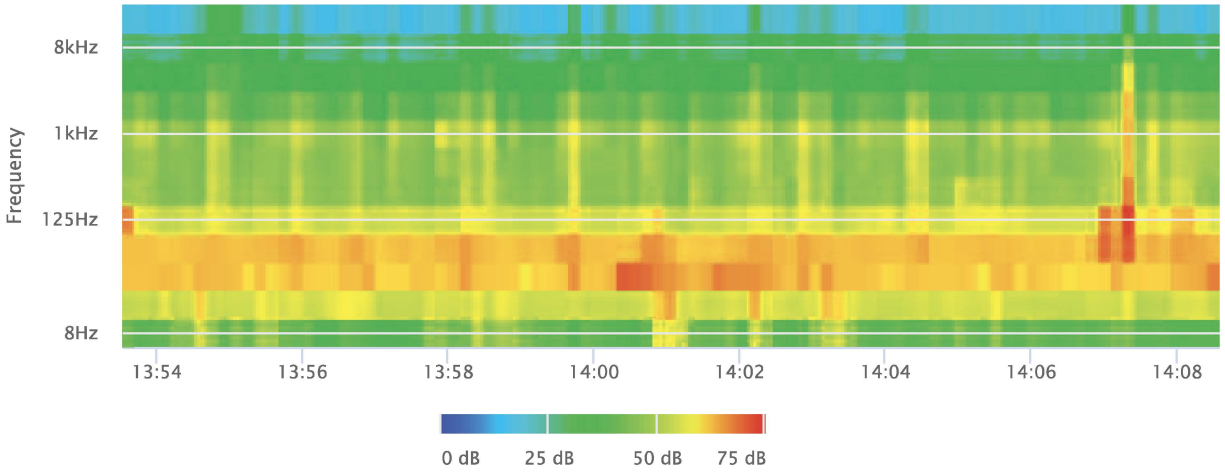


OBA 1/1 Lmax

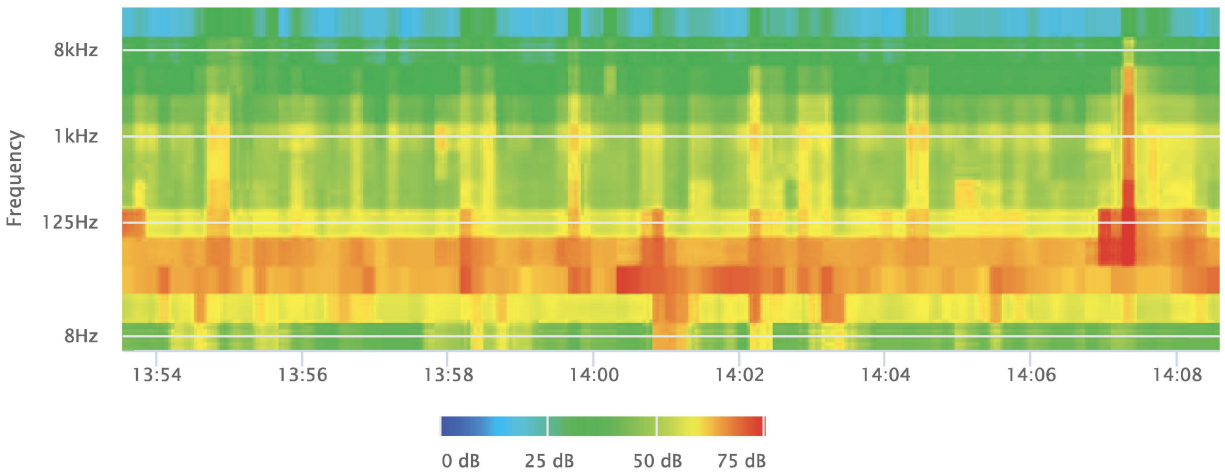


OBA 1/1 Lmin

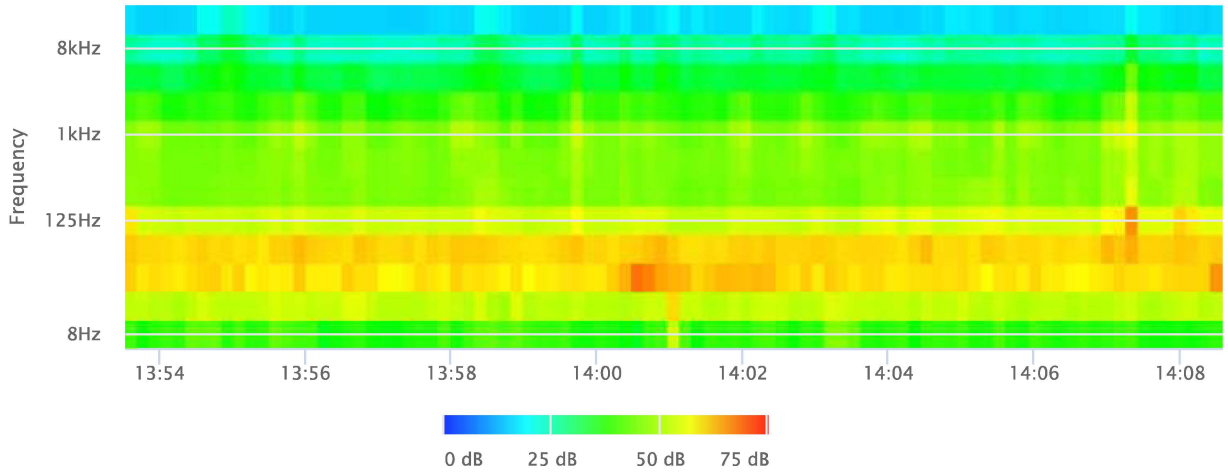


OBA 1/3 Leq

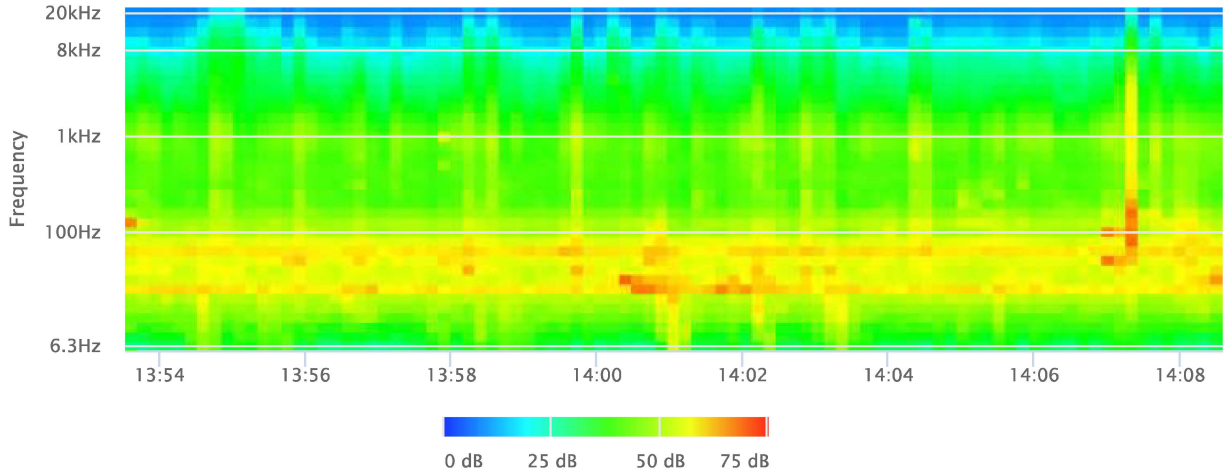

OBA 1/3 Lmax

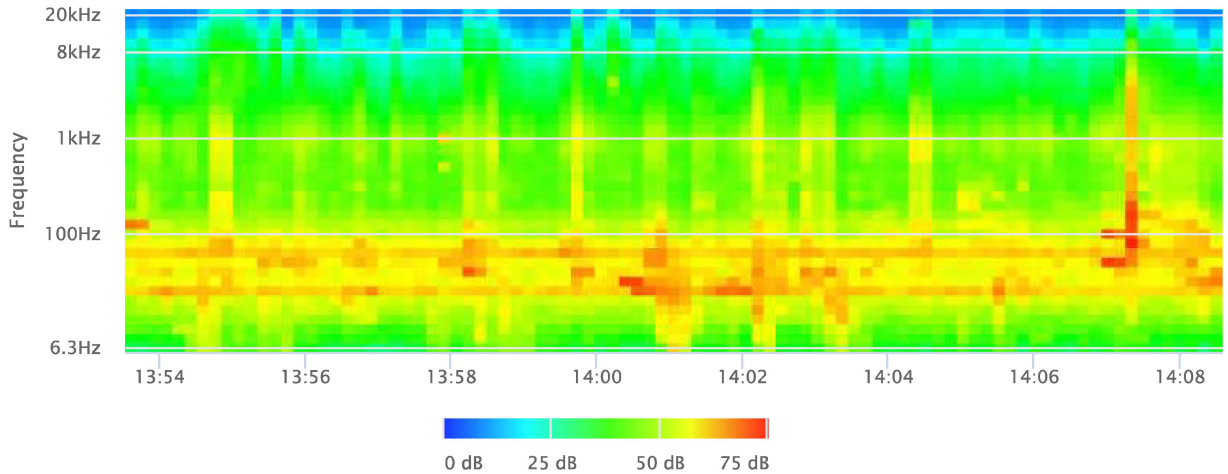

OBA 1/3 Lmin

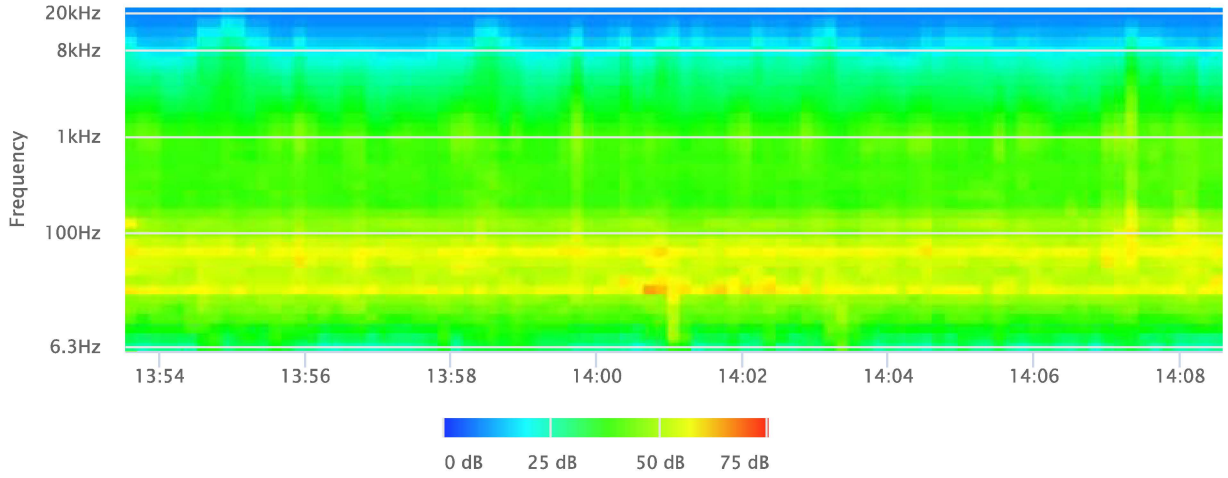
20kHz
8kHz
1kHz
100Hz
6.3Hz
Frequency
13:54
13:56
13:58
14:00
14:02
14:04
14:06
14:08

0 dB
25 dB
50 dB
75 dB

Measurement Report

Report Summary

Meter's File Name	LxT_Data.659.s	Computer's File Name	LxT_0003099-20251106 142204-LxT_Data.659.ldbin
Meter	LxT1 0003099		
Firmware	2.404		
User	Ian Edward Gallagher	Location	NM4 34°10'51.87"N 118°52'18.66"W
Job Description	15 minute noise measurement		
Note	KWAQN 195 East Hillcrest Drive Project, Thousand Oaks.		
Start Time	2025-11-06 14:22:04	Duration	0:15:00.0
End Time	2025-11-06 14:37:04	Run Time	0:15:00.0
Pause Time	0:00:00.0		

Results

Overall Metrics

LA_{eq}	68.8 dB		
LAE	98.3 dB	SEA	--- dB
EA	759.9 µPa²h	LAFTM5	72.8 dB
EA8	24.3 mPa²h		
EA40	121.6 mPa²h		
LA_{peak}	95.0 dB	2025-11-06 14:32:09	
LAS_{max}	78.4 dB	2025-11-06 14:35:58	
LAS_{min}	52.3 dB	2025-11-06 14:25:14	
LA_{eq}	68.8 dB		
LC_{eq}	75.2 dB	LC_{eq} - LA_{eq}	6.4 dB
LAI_{eq}	70.0 dB	LAI_{eq} - LA_{eq}	1.2 dB

Exceedances	Count	Duration
LAS > 65.0 dB	26	0:08:54.0
LAS > 85.0 dB	0	0:00:00.0
LApeak > 135.0 dB	0	0:00:00.0
LApeak > 137.0 dB	0	0:00:00.0
LApeak > 140.0 dB	0	0:00:00.0

Community Noise	LDN	LDay	LNight
	--- dB	--- dB	0.0 dB

	LDEN	LDay	LEve	LNight
	--- dB	--- dB	--- dB	--- dB


Any Data	A		C		Z	
	Level	Time Stamp	Level	Time Stamp	Level	Time Stamp
L_{eq}	68.8 dB		75.2 dB		--- dB	
$L_{S(max)}$	78.4 dB	2025-11-06 14:35:58	--- dB		--- dB	
$L_{S(min)}$	52.3 dB	2025-11-06 14:25:14	--- dB		--- dB	
$L_{Peak(max)}$	95.0 dB	2025-11-06 14:32:09	--- dB		--- dB	

Overloads	Count	Duration	OBA Count	OBA Duration
	0	0:00:00.0	0	0:00:00.0


Statistics

LAS 2.0	75.9 dB
LAS 8.0	73.7 dB
LAS 25.0	69.9 dB
LAS 50.0	65.6 dB
LAS 66.6	62.5 dB
LAS 90.0	57.2 dB


Time History

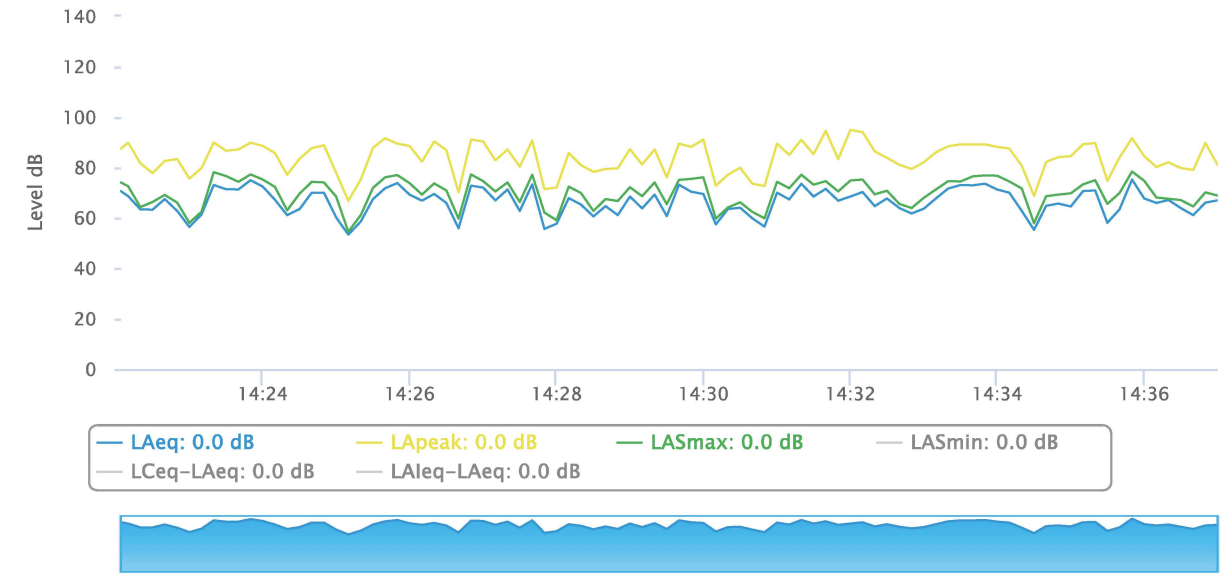


OBA 1/1 Leq

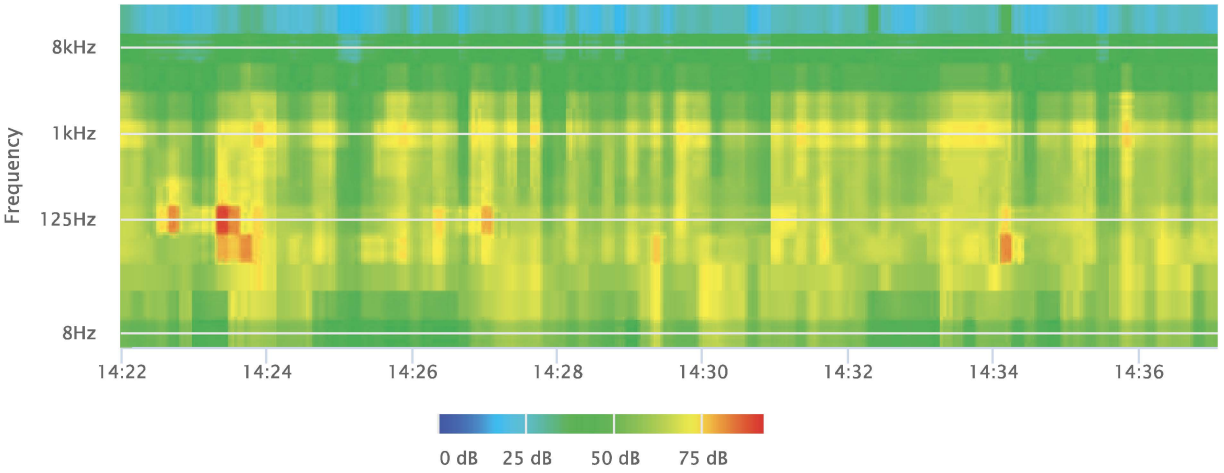


OBA 1/1 Lmax

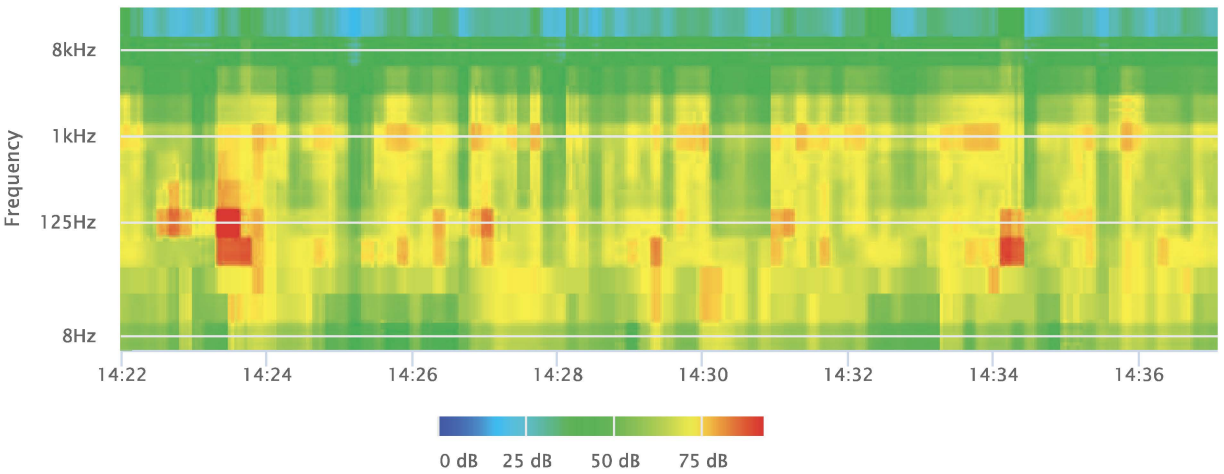


OBA 1/1 Lmin

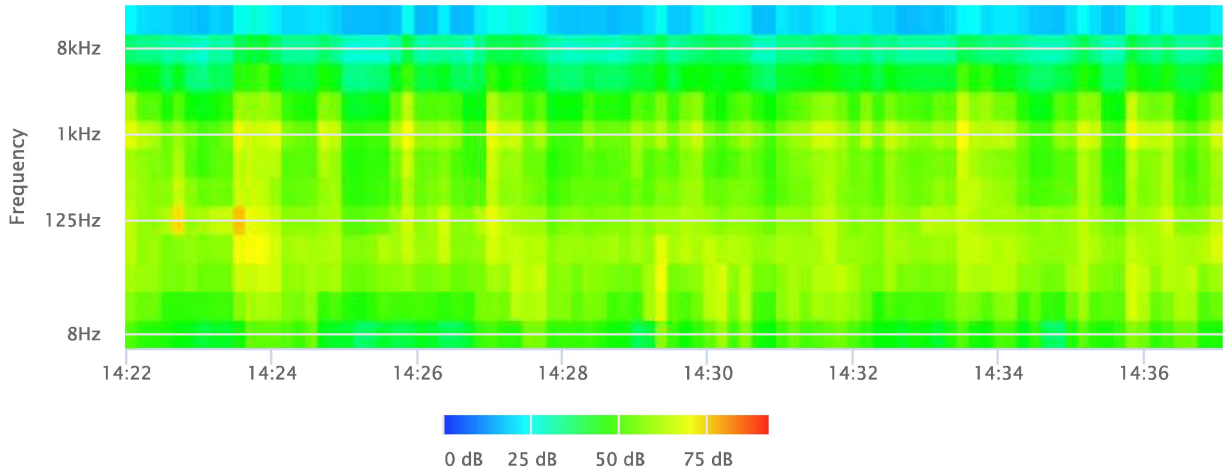


OBA 1/3 Leq

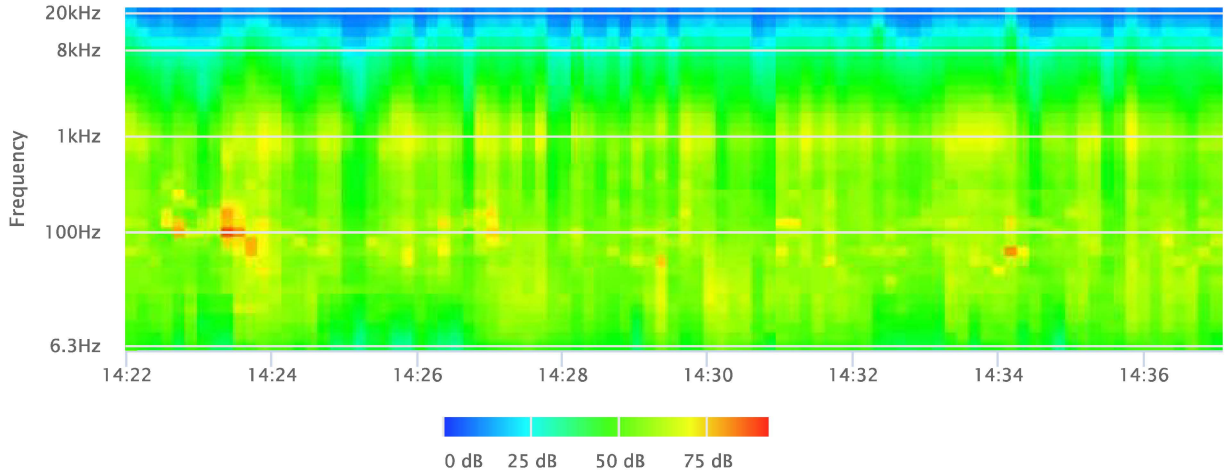

OBA 1/3 Lmax

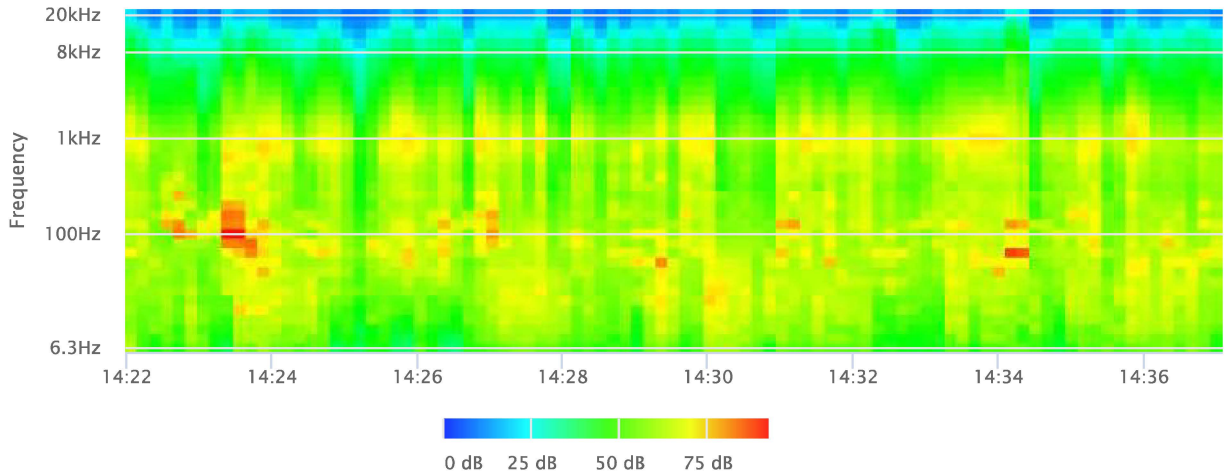

OBA 1/3 Lmin

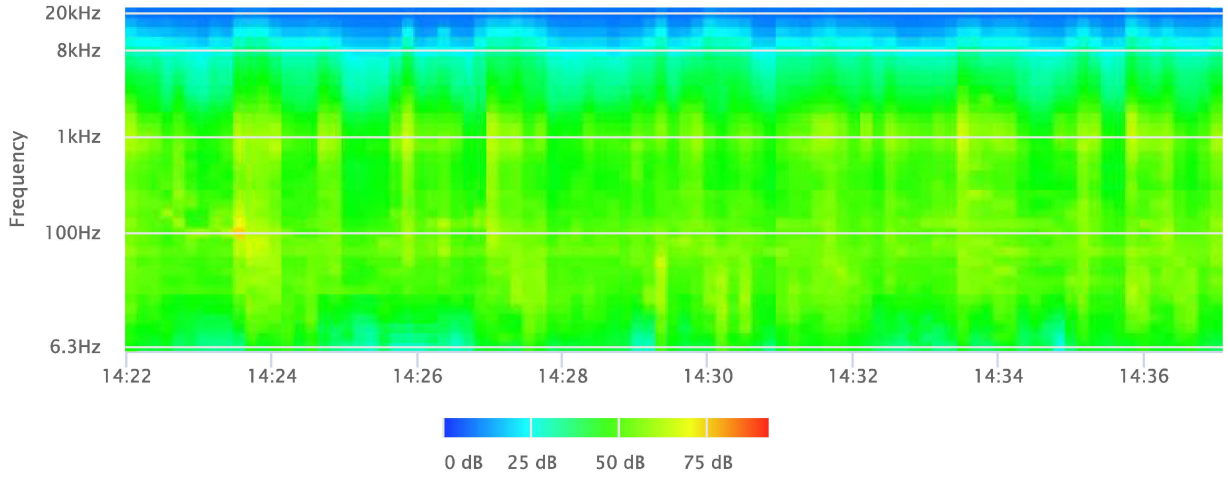
20kHz
8kHz
1kHz
100Hz
6.3Hz
Frequency
14:22
14:24
14:26
14:28
14:30
14:32
14:34
14:36
0 dB
25 dB
50 dB
75 dB

Appendix K

Traffic Signal Warrant Analysis

t +1 213 267 2332 | **f** +1 213 318 0744
info@gentecsol.com | www.gentecsol.com
11900 W Olympic Blvd., Ste 450 | Los Angeles, CA 90064
GTS | General Technologies and Solutions

MEMORANDUM

Date:	August 21, 2025	**GTS:**	230117.01
To:	City of Thousand Oaks		
From:	GTS		
Subject:	Traffic Signal warrant analysis for the intersection of E. Hillcrest Dr. and Boardwalk Ave.		

This memo presents the results of the traffic signal warrant analysis for the intersection of E. Hillcrest Dr. and Boardwalk Ave. (City of Thousand Oaks) in conjunction with the proposed 195 E. Hillcrest Drive project.

INTRODUCTION

The existing project site at 195 E. Hillcrest Drive, Thousand Oaks, CA contains 51,554 SF of office space, which will be demolished and replaced by 297 multi-family residential units. 9,207 SF of existing retail and 2,000 SF of restaurant space will be retained, according to the site plan. A Vehicle Miles Traveled (VMT) Analysis and Level of Service (LOS) study is not required as the project is estimated to generate less than 100 net PM Peak Hour trips. The current City policy requires a VMT Analysis and LOS study when the 100 net PM peak hour trip generation threshold is exceeded.

However, one of the site's three ingress/egress driveways will be located at the north leg of the Hillcrest Drive and Boardwalk Avenue Project Driveway intersection. As such, the City requested a traffic signal warrant analysis to determine whether the added project traffic warrants the installation of a traffic signal.

The traffic signal warrant analysis was conducted following the guidelines of the latest California Manual of Uniform Traffic Control Devices (CA-MUTCD, 2014 Revision 9, released 4/1/2025) in order to assess whether a traffic signal control is justified and recommended based on meeting the standards and engineering judgement.

The Traffic Signal Warrant Analysis includes the following project impact scenarios:

a. Existing conditions
b. Existing conditions plus project – Scenario "a" plus project
c. Cumulative Conditions at Project Build-Out (2040)
d. Cumulative Conditions plus project – Scenario "c" plus project

Project Location

The study intersection is a four-way intersection located north of State Route 101 in a mostly commercial area of the City of Thousand Oaks (Exhibit 1).

Exhibit 1. Location of the Study Intersection



Existing Conditions

At the study intersection, Hillcrest Drive is classified as a Secondary/Minor arterial in the City's Mobility Element and has a curb-to-curb width of 78 feet. Boardwalk Ave. is classified as a local street with a curb-to-curb width of 48 feet. The posted speed limit in the vicinity along Hillcrest Dr. is 45 MPH. Both streets at the study intersection have sidewalks between 5 and 10 feet wide. Per the current General Plan, Hillcrest Drive is a Class III bicycle route. No sight distance restrictions were observed during site visits. The nearest transit stop is on Hillcrest Drive about 500 feet west of the intersection, served by City bus route 44. On-street parking is prohibited on Hillcrest Drive in the vicinity of the intersection.

The study intersection is currently a two-way stop intersection. The Boardwalk Ave. approaches on Hillcrest Dr. are controlled by STOP signs. Stop bars and pavement markings are painted on the pavement at both approaches. There are left-turn pocket lanes at both approaches to the intersection on Hillcrest Drive and a left-turn lane on the northbound approach of Boardwalk Ave. There are street lights at three of the four corners

of the intersection. The nearest existing traffic signal is about 900 feet to the west, at the intersection of Hillcrest Dr. and N. Moorpark Rd. Views of the intersection are shown in Exhibits 2 through 5.

Exhibit 2. View of the intersection from the northbound approach



Exhibit 3. View looking west from the intersection along E. Hillcrest Dr.



Exhibit 4. View of the intersection looking east along E. Hillcrest Dr.



Exhibit 5. View of the intersection from the southbound approach



TRIP GENERATION

The project's trip generation is shown in Exhibit 6.

Exhibit 6. Project trip generation

Land Use	Land Use Code	Units	Daily	AM Peak Hour			PM Peak Hour		
				In	Out	Total	In	Out	Total
Trip Rates									
Office[1]	710	TSF	10.84	1.34	0.18	1.52	0.24	1.20	1.44
Retail[2]	822	TSF	54.45	1.42	0.94	2.36	3.30	3.30	6.59
Restaurant[3]	930	TSF	97.14	0.72	0.72	1.43	6.90	5.65	12.55
Multi-Family[4]	221	DU	4.54	0.09	0.28	0.37	0.24	0.15	0.39
Existing Trip Generation (at Full Occupancy)									
Office	51.554	TSF	559	69	10	79	13	62	75
Retail	9.207	TSF	501	13	9	22	30	31	61
Restaurant	2.000	TSF	194	1	2	3	14	12	26
Total Existing Trip Generation			1,256	83	21	104	57	105	162
Project Trip Generation (at Full Occupancy)									
Retail	9.207	TSF	501	13	9	22	30	31	61
Restaurant	2.000	TSF	194	1	2	3	14	12	26
Multi-Family	297	DU	1348	25	85	110	71	45	116
Total Project Trip Generation			2,046	39	96	135	115	88	203
Net Project Trip Generation[5]									
Net Project Trip Generation			790	(44)	75	31	58	(17)	41

TSF = Thousand Square Feet

DU = Dwelling Unit

Trip rates from the Institute of Transportation Engineers, Trip Generation Manual, 11th Edition, 2021.

[1] Land Use Code 710 - General Office Building.

[3] Land Use Code 822 - Strip Retail Plaza (<40k).

[3] Land Use Code 930 - Fast Casual Restaurant

[4] Land Use Code 221 - Multifamily Housing (Mid-Rise).

[5] The project screens out of a Vehicle Miles Traveled (VMT) and Level of Service (LOS) analysis. City Policy for requiring a VMT Analysis and standard City practice for requiring an LOS Analysis is triggered when a project is expected to generate a minimum of 100 PM peak hour trips over the existing land use.

CUMULATIVE PROJECTS

The trip generation from cumulative projects is shown in Exhibit 7. Cumulative project locations in the vicinity of the study intersection are shown in Exhibit 7.

Exhibit 7. Trip generation from cumulative projects

Land Use	Land Use Code	Units	AM Peak Hour			PM Peak Hour		
			In	Out	Total	In	Out	Total
Trip Rates								
Affordable Housing[1]	223	DU	0.10	0.26	0.36	0.27	0.19	0.46
Recreational Community Center[2]	495	TSF	1.26	0.65	1.91	1.18	1.33	2.50
Multifamily (Low rise)[3]	220	DU	0.10	0.30	0.400	0.32	0.19	0.510
Cumulative Projects								
86 Long Court[4]			-20	18	-2	18	-10	8
1730 Los Feliz Drive[4]			2	8	10	8	4	12
420 Pennsfield Place[4]			30	8	38	14	34	48
1816 Los Feliz Drive[4]			1	5	6	5	3	8
Janss Marketplace Hotel[4]			35	29	64	24	17	41
500 Thousand Oaks Blvd[4]			37	98	135	83	52	135
384 Erbes Road[5]	78	DU	8	21	29	21	15	36
1175 Hendrix Avenue[6]	9698	TSF	12	7	19	11	14	25
170 Erbes Road[7]	30	DU	3	9	12	10	6	16

TSF = Thousand Square Feet / DU = Dwelling Unit / Trip rates from the Institute of Transportation Engineers, Trip Generation Manual, 11th Edition, 2021.

1. Land Use Code 223 - Affordable Housing

2. Land Use Code 495 - Recreational Community Center

3. Land Use Code 220 - Multifamily (Low Rise)


4. Trip Generation per the 500 Thousand Oaks Blvd Project Traffic Study

5. 384 Erbes Road is 78-unit Affordable Housing Project

6. 1175 Hendrix Avenue project replaces an existing 6,955 sq.ft. recreation building with a new 16,653 sq.ft. recreation building.

7. 170 Erbes Road project is 30-unit multi-family residential

Exhibit 8. Cumulative project locations in the vicinity of the study intersection

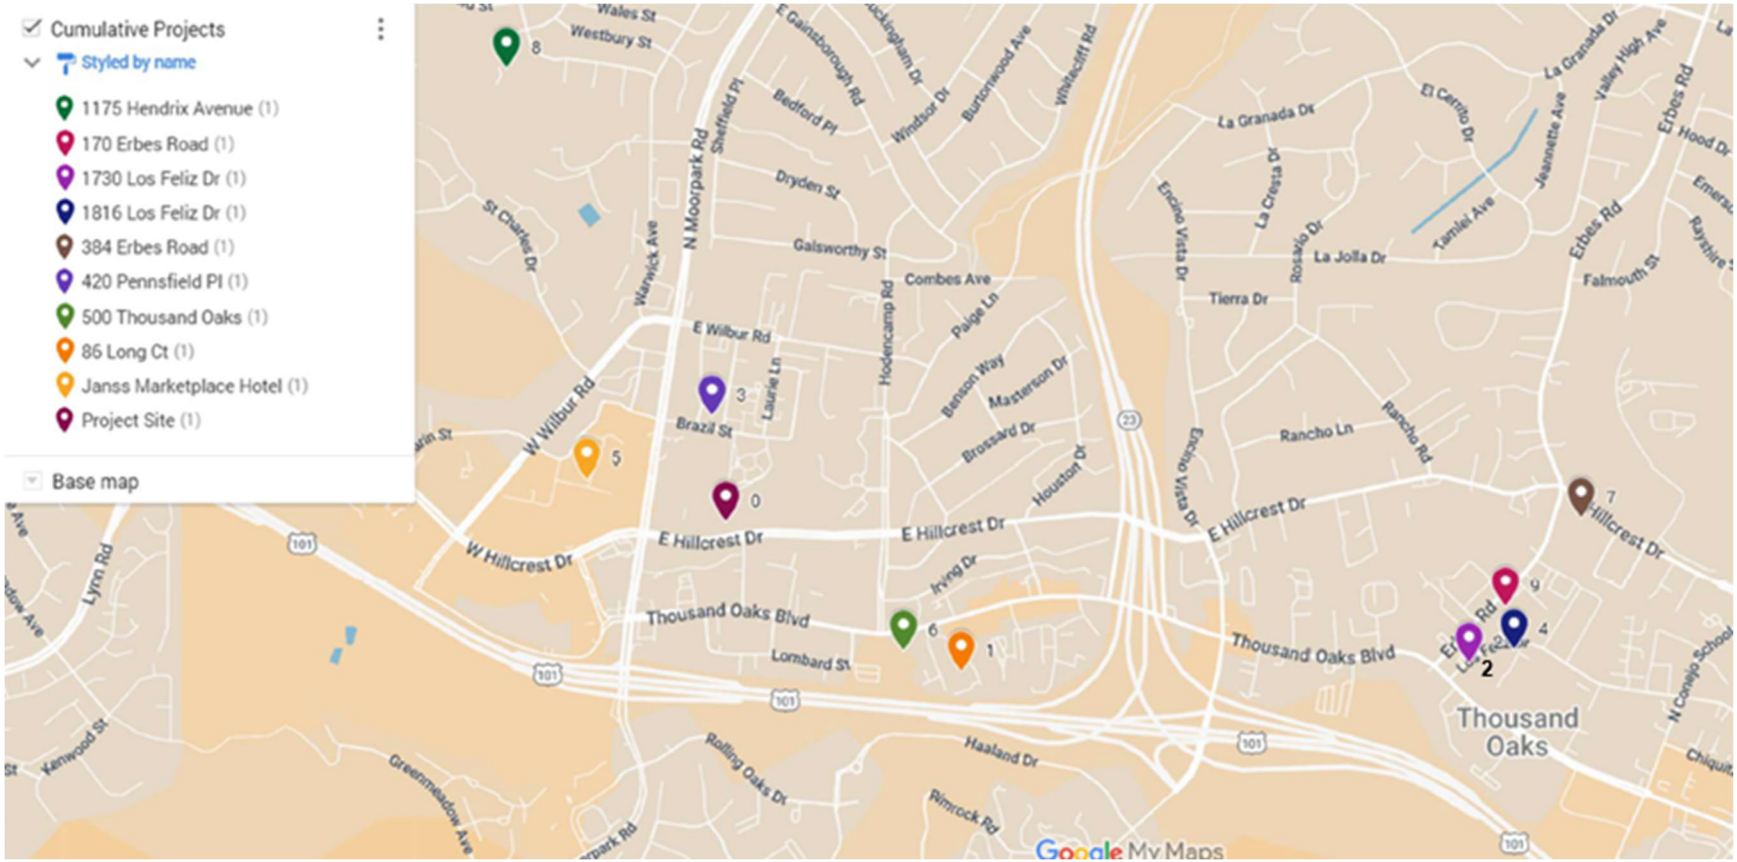

TRIP DISTRIBUTION AND TRIP ASSIGMENT

The existing patterns of traffic to and from the project site are estimated as follows:

- 50% of the traffic from/to the west
- 5% from/to the south
- 45% from/to the east

For the warrant analysis in Scenarios B and D (these scenarios include the project traffic), the following assumptions are made:

For the proposed residential development:

- 50% of inbound traffic will come from the west and use the study intersection.
- 10% of inbound traffic will come from the east and use the study intersection.
- 35% of inbound traffic will come from the east and use the right-in/right-out driveway to the east of the study intersection.
- 5% of inbound traffic will come from the south and use the study intersection.
- 45% of outbound traffic will depart eastward via the study intersection.
- 5% of outbound traffic will depart southward via the study intersection.
- 40% of outbound traffic will depart westward via the study intersection.
- 10% of outbound traffic will depart westward via the right-in/right-out driveway to the west of the study intersection.

For the existing retail and restaurant areas that will be retained:

- 65% of inbound traffic will come from the west and use the study intersection.
- 10% of inbound traffic will come from the south and use the study intersection.
- 25% of inbound traffic will come from the east and use the right-in/right-out driveway to the west of the study intersection.
- 25% of outbound traffic will depart eastward via the study intersection.
- 10% of outbound traffic will depart southward via the study intersection.
- 65% of outbound traffic will depart westward via the right-in/right-out driveway to the west of the study intersection.

The trip distribution is illustrated in Exhibit 9.

Project trips are distributed based on ITE hourly trip distribution estimates for Land Use 710 (General Office Building), 221 (Multifamily Housing, Mid-Ride), Land Use 930 (Fast Casual Restaurant), and Land Use 822 (Strip Retail Plaza), as shown in Exhibit 10.

Turning movement volumes for the four scenarios analyzed in this study are shown in Exhibit 11.

Exhibit 9. Distribution of project trips

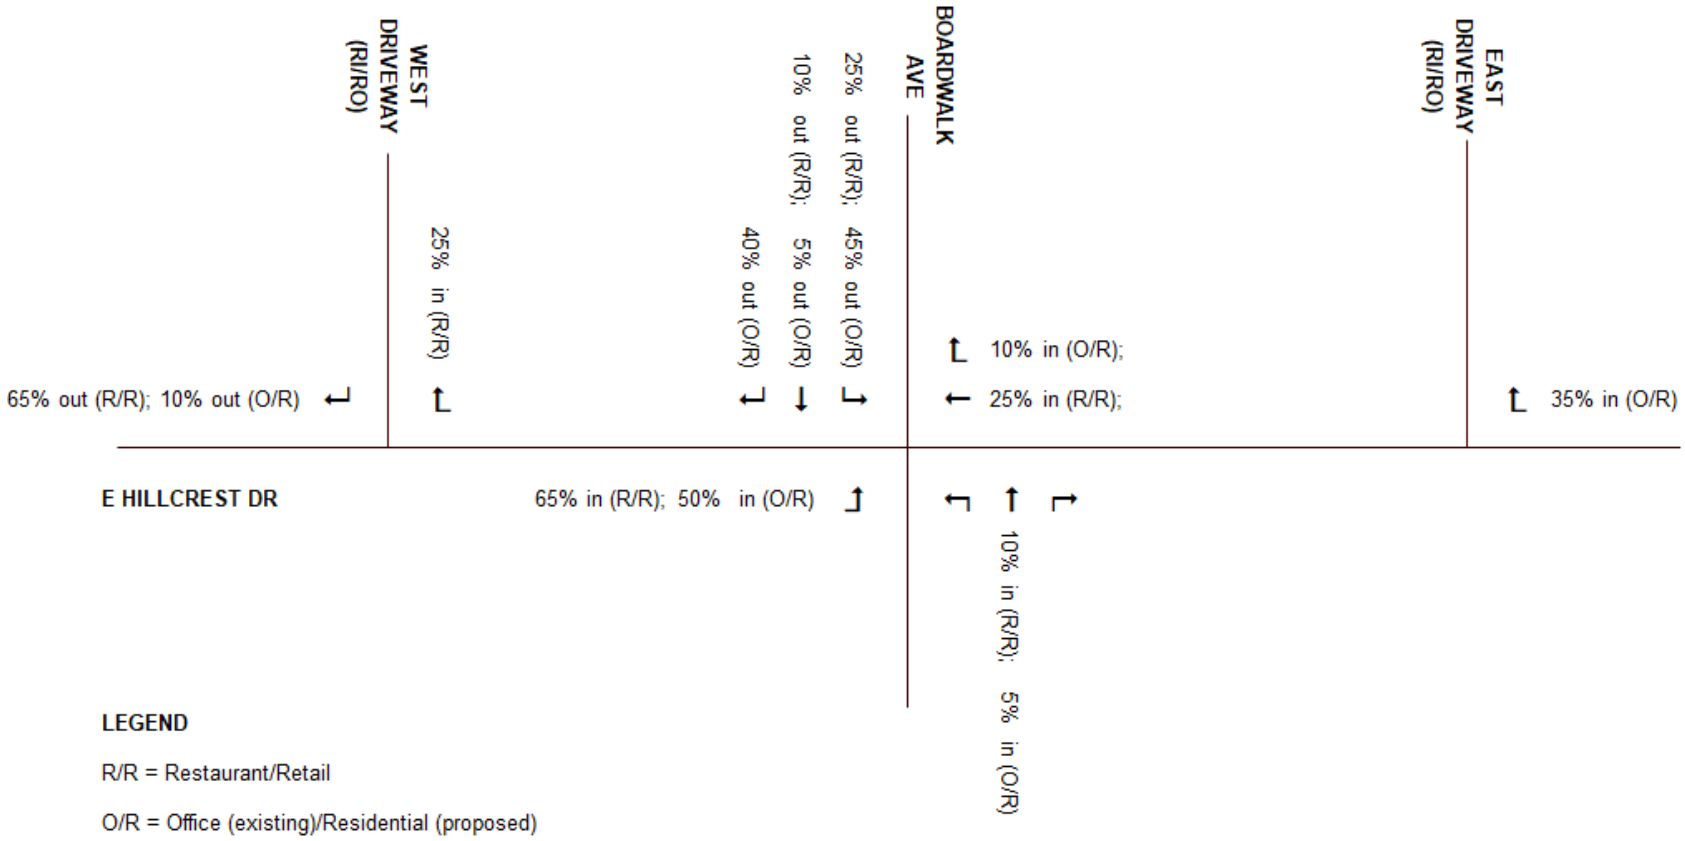


Exhibit 10. ITE hourly trip distribution estimates


Land Use Code	710					
Land Use	General Office Building					
Setting	General Urban/Suburban			TOTAL	Entering	Exiting
Time Period	Weekday			559	280	280
# Data Sites	11					
	% of 24-Hour Vehicle Trips					
Time	Total	Entering	Exiting	Total	Entering	Exiting
12:00 - 1:00 AM	0.1%	0.2%	0.1%	1	1	0
1:00 - 2:00 AM	0.0%	0.0%	0.1%	0	0	0
2:00 - 3:00 AM	0.0%	0.0%	0.0%	0	0	0
3:00 - 4:00 AM	0.1%	0.0%	0.1%	0	0	0
4:00 - 5:00 AM	0.2%	0.2%	0.2%	1	0	0
5:00 - 6:00 AM	0.3%	0.4%	0.1%	2	1	0
6:00 - 7:00 AM	2.6%	4.8%	0.5%	15	13	1
7:00 - 8:00 AM	7.8%	13.6%	2.0%	44	38	6
8:00 - 9:00 AM	8.9%	14.3%	3.4%	49	40	10
9:00 - 10:00 AM	5.3%	6.3%	4.4%	30	17	12
10:00 - 11:00 AM	5.7%	5.5%	6.0%	32	15	17
11:00 - 12:00 PM	8.1%	6.0%	10.3%	45	17	29
12:00 - 1:00 PM	10.2%	10.2%	10.1%	57	29	28
1:00 - 2:00 PM	7.8%	9.0%	6.6%	44	25	19
2:00 - 3:00 PM	7.4%	8.3%	6.5%	41	23	18
3:00 - 4:00 PM	7.8%	7.3%	8.4%	44	20	23
4:00 - 5:00 PM	10.3%	5.4%	15.2%	58	15	43
5:00 - 6:00 PM	9.9%	4.0%	15.8%	55	11	44
6:00 - 7:00 PM	2.1%	1.7%	2.6%	12	5	7
7:00 - 8:00 PM	1.6%	0.9%	2.3%	9	3	7
8:00 - 9:00 PM	1.0%	0.7%	1.3%	6	2	4
9:00 - 10:00 PM	1.1%	0.5%	1.6%	6	2	4
10:00 - 11:00 PM	1.2%	0.3%	2.1%	7	1	6
11:00 - 12:00 AM	0.3%	0.4%	0.2%	2	1	1

Land Use Code	221					
Land Use	Multifamily Housing (Mid-Rise)					
Subcategory	Not Close to Rail transit					
Setting	General Urban/Suburban			TOTAL	Entering	Exiting
Time Period	Weekday			1348	674	674
# Data Sites	6					
	% of 24-Hour Vehicle Trips					
Time	Total	Entering	Exiting	Total	Entering	Exiting
12:00 - 1:00 AM	0.8%	1.2%	0.4%	10	8	3
1:00 - 2:00 AM	0.4%	0.6%	0.3%	6	4	2
2:00 - 3:00 AM	0.2%	0.3%	0.1%	3	2	1
3:00 - 4:00 AM	0.2%	0.2%	0.2%	3	2	2
4:00 - 5:00 AM	0.3%	0.1%	0.5%	4	1	4
5:00 - 6:00 AM	1.2%	0.4%	2.0%	17	3	14
6:00 - 7:00 AM	4.4%	1.0%	7.8%	59	7	52
7:00 - 8:00 AM	8.6%	2.5%	14.7%	116	17	99
8:00 - 9:00 AM	7.8%	3.0%	12.5%	104	20	84
9:00 - 10:00 AM	4.5%	2.2%	6.9%	61	15	46
10:00 - 11:00 AM	3.7%	2.7%	4.6%	49	18	31
11:00 - 12:00 PM	3.7%	3.4%	4.0%	50	23	27
12:00 - 1:00 PM	4.6%	4.3%	4.8%	61	29	32
1:00 - 2:00 PM	4.4%	4.4%	4.4%	59	29	30
2:00 - 3:00 PM	3.9%	4.1%	3.7%	53	28	25
3:00 - 4:00 PM	4.9%	5.9%	3.8%	66	40	26
4:00 - 5:00 PM	7.2%	9.2%	5.1%	97	62	34
5:00 - 6:00 PM	9.4%	13.1%	5.8%	127	88	39
6:00 - 7:00 PM	9.0%	12.1%	6.0%	122	82	40
7:00 - 8:00 PM	7.4%	9.4%	5.4%	100	64	37
8:00 - 9:00 PM	5.4%	7.7%	3.1%	73	52	21
9:00 - 10:00 PM	4.0%	6.5%	1.5%	54	44	10
10:00 - 11:00 PM	2.6%	3.7%	1.6%	35	25	11
11:00 - 12:00 AM	1.4%	2.1%	0.8%	19	14	5

Land Use Code	930					
Land Use	Fast Casual Restaurant					
Setting	General Urban/Suburban			TOTAL	Entering	Exiting
Time Period	Weekday			194	97	97
# Data Sites	1					
	% of 24-Hour Vehicle Trips					
Time	Total	Entering	Exiting	Total	Entering	Exiting
12:00 - 1:00 AM	0.0%	0.0%	0.0%			
1:00 - 2:00 AM	0.0%	0.0%	0.0%			
2:00 - 3:00 AM	0.0%	0.0%	0.0%			
3:00 - 4:00 AM	0.0%	0.0%	0.0%			
4:00 - 5:00 AM	0.0%	0.0%	0.0%			
5:00 - 6:00 AM	0.0%	0.0%	0.0%			
6:00 - 7:00 AM	0.0%	0.0%	0.0%			
7:00 - 8:00 AM	0.0%	0.0%	0.0%			
8:00 - 9:00 AM	1.5%	1.5%	1.5%	3	1	1
9:00 - 10:00 AM	2.9%	2.9%	2.9%	6	3	3
10:00 - 11:00 AM	0.7%	1.5%	0.0%	1	1	0
11:00 - 12:00 PM	5.9%	7.4%	4.4%	11	7	4
12:00 - 1:00 PM	14.7%	19.1%	10.3%	29	19	10
1:00 - 2:00 PM	14.7%	13.2%	16.2%	29	13	16
2:00 - 3:00 PM	6.6%	5.9%	7.4%	13	6	7
3:00 - 4:00 PM	4.4%	1.5%	7.4%	9	1	7
4:00 - 5:00 PM	2.9%	2.9%	2.9%	6	3	3
5:00 - 6:00 PM	7.4%	7.4%	7.4%	14	7	7
6:00 - 7:00 PM	9.6%	14.7%	4.4%	19	14	4
7:00 - 8:00 PM	12.5%	8.8%	16.2%	24	9	16
8:00 - 9:00 PM	14.0%	13.2%	14.7%	27	13	14
9:00 - 10:00 PM	1.5%	0.0%	2.9%	3	0	3
10:00 - 11:00 PM	0.7%	0.0%	1.5%	1	0	1
11:00 - 12:00 AM	0.0%	0.0%	0.0%			

Land Use Code	822					
Land Use	Strip Retail Plaza					
Setting	General Urban/Suburban			TOTAL	Entering	Exiting
Time Period	Weekday			502	251	251
# Data Sites	2					
	% of 16-Hour Vehicle Trips					
Time	Total	Entering	Exiting	Total	Entering	Exiting
12:00 - 1:00 AM	--	--	--			
1:00 - 2:00 AM	--	--	--			
2:00 - 3:00 AM	--	--	--			
3:00 - 4:00 AM	--	--	--			
4:00 - 5:00 AM	--	--	--			
5:00 - 6:00 AM	--	--	--			
6:00 - 7:00 AM	0.5%	0.5%	0.5%	2	1	1
7:00 - 8:00 AM	2.2%	2.2%	2.2%	11	6	6
8:00 - 9:00 AM	4.5%	4.5%	4.5%	23	11	11
9:00 - 10:00 AM	5.8%	5.8%	5.8%	29	14	14
10:00 - 11:00 AM	6.5%	6.5%	6.5%	33	16	16
11:00 - 12:00 PM	6.3%	6.3%	6.3%	32	16	16
12:00 - 1:00 PM	6.1%	6.1%	6.1%	31	15	15
1:00 - 2:00 PM	6.9%	6.9%	6.9%	35	17	17
2:00 - 3:00 PM	6.1%	6.1%	6.1%	31	15	15
3:00 - 4:00 PM	7.4%	7.4%	7.4%	37	19	19
4:00 - 5:00 PM	8.0%	8.0%	8.0%	40	20	20
5:00 - 6:00 PM	8.0%	8.0%	8.0%	40	20	20
6:00 - 7:00 PM	8.0%	8.0%	8.0%	40	20	20
7:00 - 8:00 PM	8.5%	8.5%	8.5%	42	21	21
8:00 - 9:00 PM	8.5%	8.5%	8.5%	42	21	21
9:00 - 10:00 PM	6.7%	6.7%	6.7%	34	17	17
10:00 - 11:00 PM	--	--	--			
11:00 - 12:00 AM	--	--	--			

Exhibit 11. Turning movement volumes for the AM peak hour (8:45-9:45) and the PM peak hour (5:00-6:00) for scenarios A, B, C, and D

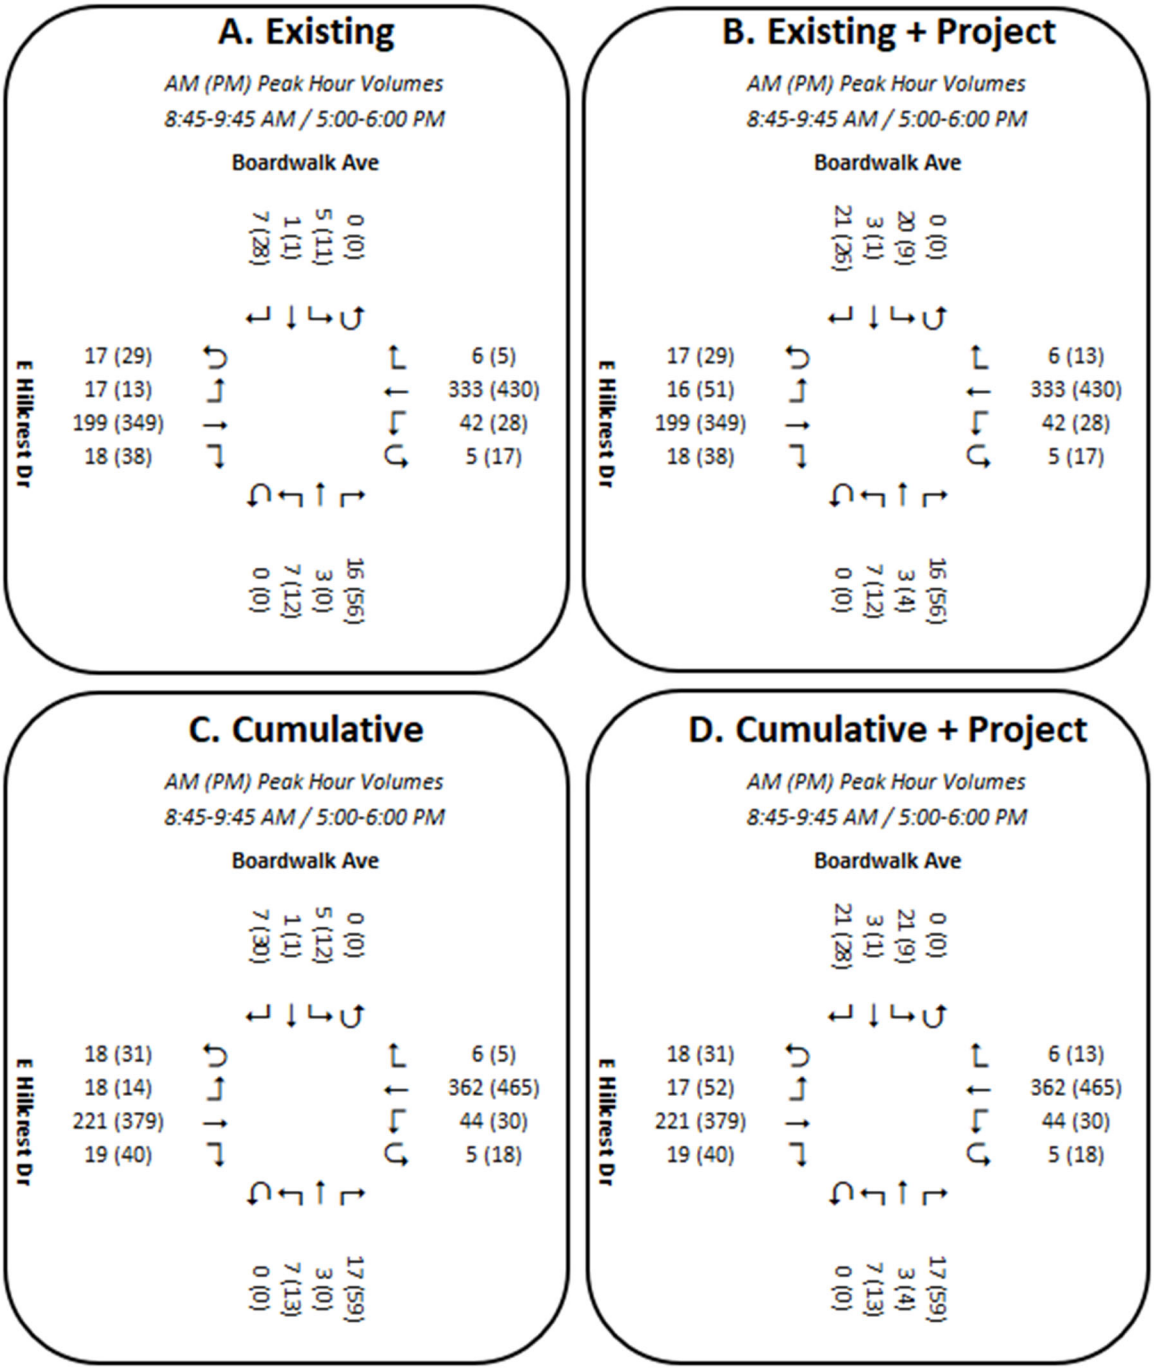

SIGNAL WARRANT ANALYSIS

This section contains the Signal Warrant Analysis under the following four scenarios:

a. Existing conditions
b. Existing conditions plus project – Scenario “a” plus project
c. Cumulative Conditions at Project Build-Out (2040)
d. Cumulative Conditions plus project – Scenario “c” plus project

All approaches except the north approach are grown based on an ambient growth rate of 0.376% per year, which results in 5.79% growth from 2025 to 2040. The north approach uses volumes from the ITE trip generation.

A. Existing Conditions

The following warrant analysis is based on existing conditions at the study intersection, determined by the traffic counts carried out for this study.

A traffic signal warrant analysis was carried out for the study intersection per the guidelines in the *California Manual on Uniform Traffic Control Devices* (CA-MUTCD) 2014 Edition, Revision 9. The CA-MUTCD contains minimum guidelines regarding traffic volumes, collisions, speeds, pedestrian crossings, and other criteria in order to satisfy the requirements for the recommendation of a traffic signal. The traffic signal guidelines are given in Chapter 4C.

As stated in these CA-MUTCD guidelines, and noted below, signalization should be considered when the following standards are met:

“An engineering study of traffic conditions, pedestrian characteristics, and physical characteristics of the location shall be performed to determine whether installation of a traffic control signal is justified at a particular location.

“The investigation of the need for a traffic control signal shall include an analysis of factors related to the existing operation and safety at the study location and the potential to improve these conditions, and the applicable factors contained in the following traffic signal warrants:

Warrant 1, Eight-Hour Vehicular Volume
Warrant 2, Four-Hour Vehicular Volume
Warrant 3, Peak Hour
Warrant 4, Pedestrian Volume
Warrant 5, School Crossing
Warrant 6, Coordinated Signal System
Warrant 7, Crash Experience
Warrant 8, Roadway Network
Warrant 9, Intersection Near a Grade Crossing”

In order to justify and recommend the installation of traffic control signals, the above nine (9) CA-MUTCD Traffic Signal Warrants should be analyzed. If any, or a combination, of these warrants is met, then a traffic signal should be considered. Yet, as also stated in the

CA-MUTCD: *"The satisfaction of a traffic signal warrant or warrants shall not in itself require the installation of a traffic control signal."*

In order to evaluate traffic volume warrants, turning movement counts were collected at the intersection of E. Hillcrest Dr. and Boardwalk Ave. on Wednesday, May 28, 2025 from 10:00 AM to 6:00 PM.

Warrant 1, Eight-Hour Vehicular Volume

Per the CA-MUTCD, the following is the standard for the eight-hour vehicular volume:

"The Minimum Vehicular Volume, Condition A, is intended for application at locations where a large volume of intersecting traffic is the principal reason to consider installing a traffic control signal.

The Interruption of Continuous Traffic, Condition B, is intended for application at locations where Condition A is not satisfied and where the traffic volume on a major street is so heavy that traffic on a minor intersecting street suffers excessive delay or conflict in entering or crossing the major street."

As shown on the CA-MUTCD worksheet, Warrant 1 was not met for this intersection.

Figure 4C-101 (CA). Traffic Signal Warrants Worksheet (Sheet 1 of 5)

DIST ____ CO ____ RTE ____ PM ____

COUNT DATE 5/28/2025
CALC ____ DATE ____
CHK ____ DATE ____

Major St: E Hillcrest Dr
Minor St: Boardwalk Ave

Critical Approach Speed 45 mph
Critical Approach Speed 25 mph

Speed limit or critical speed on major street traffic > 40 mph ☒
In built up area of isolated community of < 10,000 population ☐
or
RURAL (R)
☐ URBAN (U)

WARRANT 1 - Eight Hour Vehicular Volume SATISFIED YES ☐ NO ☒
(Condition A or Condition B or combination of A and B must be satisfied)

Condition A - Minimum Vehicle Volume 100% SATISFIED YES ☐ NO ☒
80% SATISFIED YES ☐ NO ☒

	MINIMUM REQUIREMENTS (80% SHOWN IN BRACKETS)												
	U	R	U	R									
APPROACH LANES	1		2 or More		10am	11am	12pm	1pm	2pm	3pm	4pm	5pm	Hour
Both Approaches Major Street	500 (400)	350 (280)	600 (480)	420 (336)	643	730	876	897	808	891	823	909	
Highest Approach Minor Street	150 (120)	105 (84)	200 (160)	140 (112)	34	50	58	42	51	65	48	68	

Condition B - Interruption of Continuous Traffic 100% SATISFIED YES ☐ NO ☒
80% SATISFIED YES ☐ NO ☒

	MINIMUM REQUIREMENTS (80% SHOWN IN BRACKETS)												
	U	R	U	R									
APPROACH LANES	1		2 or More		10am	11am	12pm	1pm	2pm	3pm	4pm	5pm	Hour
Both Approaches Major Street	750 (600)	525 (420)	900 (720)	630 (504)	643	730	876	897	808	891	823	909	
Highest Approach Minor Street	75 (60)	53 (42)	100 (80)	70 (56)	34	50	58	42	51	65	48	68	

Combination of Conditions A & B SATISFIED YES ☐ NO ☒

REQUIREMENT	CONDITION	✓	FULFILLED
TWO CONDITIONS SATISFIED 80%	A. MINIMUM VEHICULAR VOLUME		Yes ☐ No ☒
	AND, B. INTERRUPTION OF CONTINUOUS TRAFFIC		
AND, AN ADEQUATE TRIAL OF OTHER ALTERNATIVES THAT COULD CAUSE LESS DELAY AND INCONVENIENCE TO TRAFFIC HAS FAILED TO SOLVE THE TRAFFIC PROBLEMS			Yes ☐ No ☐

The satisfaction of a traffic signal warrant or warrants shall not in itself require the installation of a traffic control signal.

Warrant 2, Four-Hour Vehicular Volume

Per the CA-MUTCD, *"The Four-Hour Vehicular Volume signal warrant conditions are intended to be applied where the volume of intersecting traffic is the principal reason to consider installing a traffic control signal."*

"The need for a traffic control signal shall be considered if an engineering study finds that, for each of any 4 hours of an average day, the plotted points representing the vehicles per hour on the major street (total of both approaches) and the corresponding vehicles per hour on the higher-volume minor-street approach (one direction only) all fall above the applicable curve in Figure 4C-1 for the existing combination of approach lanes. On the minor street, the higher volume shall not be required to be on the same approach during each of these 4 hours."

As shown on the CA-MUTCD worksheet and figure, Warrant 2 was not met.

WARRANT 2 - Four Hour Vehicular Volume **SATISFIED* YES ☐ NO ☒**


Record hourly vehicular volumes for any four hours of an average day.

APPROACH LANES	One	2 or More	12pm	1pm	3pm	5pm	Hour
Both Approaches - Major Street			876	897	891	909	
Higher Approach - Minor Street			58	42	65	68	

*All plotted points fall above the applicable curve in Figure 4C-1. (URBAN AREAS)	Yes ☐	No ☒
OR. All plotted points fall above the applicable curve in Figure 4C-2. (RURAL AREAS)	Yes ☐	No ☐

Figure 4C-2. Warrant 2, Four-Hour Vehicular Volume (70% Factor)

(COMMUNITY LESS THAN 10,000 POPULATION OR ABOVE 40 MPH ON MAJOR STREET)

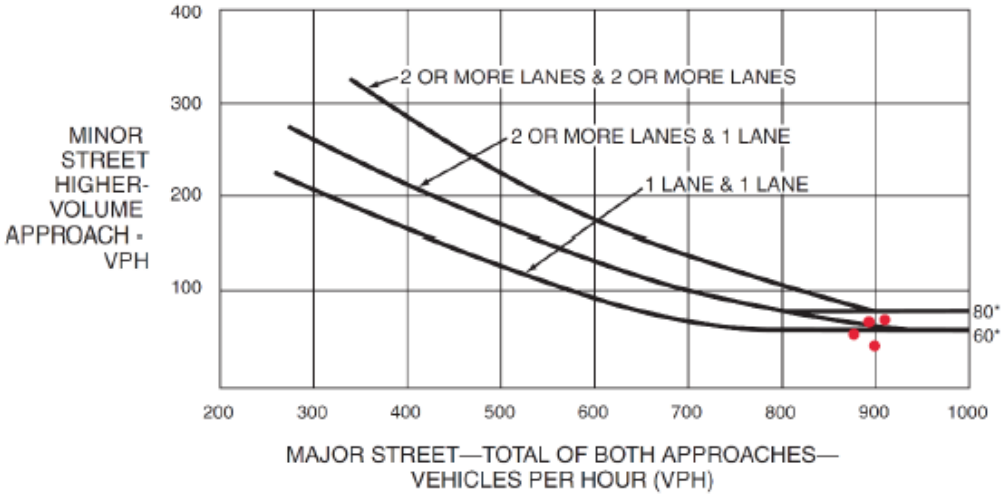

*Note: 80 vph applies as the lower threshold volume for a minor-street approach with two or more lanes and 60 vph applies as the lower threshold volume for a minor-street approach with one lane.

Warrant 3: Peak Hour

Per the CA-MUTCD, *"The Peak Hour signal warrant is intended for use at a location where traffic conditions are such that for a minimum of 1 hour of an average day, the minor-street traffic suffers undue delay when entering or crossing the major street."*

This signal warrant shall be applied only in unusual cases of facilities that attract or discharge large numbers of vehicles over a short time. *"The need for a traffic control signal shall be considered if an engineering study finds that the criteria in either of the following two categories are met:*

> *A. If all three of the following conditions exist for the same 1 hour (any four consecutive 15-minute periods) of an average day:*
>
> 1. *The total stopped time delay experienced by the traffic on one minor-street approach (one direction only) controlled by a STOP sign equals or exceeds: 4 vehicle-hours for a one-lane approach or 5 vehicle-hours for a two-lane approach; and*
> 2. *The volume on the same minor-street approach (one direction only) equals or exceeds 100 vehicles per hour for one moving lane of traffic or 150 vehicles per hour for two moving lanes; and*
> 3. *The total entering volume serviced during the hour equals or exceeds 650 vehicles per hour for intersections with three approaches or 800 vehicles per hour for intersections with four or more approaches.*
>
> *B. The plotted point representing the vehicles per hour on the major street (total of both approaches) and the corresponding vehicles per hour on the higher-volume minor-street approach (one direction only) for 1 hour (any four consecutive 15-minute periods) of an average day falls above the applicable curve in Figure 4C-3 for the existing combination of approach lanes."*

As shown on the CA-MUTCD worksheet and figure, Warrant 3 was not met.

WARRANT 3 - Peak Hour **SATISFIED** YES ☐ NO ☒
(Part A or Part B must be satisfied)

PART A **SATISFIED** YES ☐ NO ☒
(All parts 1, 2, and 3 below must be satisfied for the same one hour, for any four consecutive 15-minute periods)

1. The total delay experienced by traffic on one minor street approach (one direction only) controlled by a STOP sign equals or exceeds four vehicle-hours for a one-lane approach, or five vehicle-hours for a two-lane approach; AND	Yes ☐ No ☐
2. The volume on the same minor street approach (one direction only) equals or exceeds 100 vph for one moving lane of traffic or 150 vph for two moving lanes; AND	Yes ☐ No ☒
3. The total entering volume serviced during the hour equals or exceeds 800 vph for intersections with four or more approaches or 650 vph for intersections with three approaches.	Yes ☐ No ☐

PART B **SATISFIED** YES ☐ NO ☒


APPROACH LANES	One	2 or More	5pm Hour
Both Approaches - Major Street		×	909
Higher Approach - Minor Street	×		68

The plotted point falls above the applicable curve in Figure 4C-3. (URBAN AREAS)	Yes ☐ No ☒
OR, The plotted point falls above the applicable curve in Figure 4C-4. (RURAL AREAS)	Yes ☐ No ☐

The satisfaction of a traffic signal warrant or warrants shall not in itself require the installation of a traffic control signal.

Figure 4C-4. Warrant 3, Peak Hour (70% Factor)

(COMMUNITY LESS THAN 10,000 POPULATION OR ABOVE 40 MPH ON MAJOR STREET)

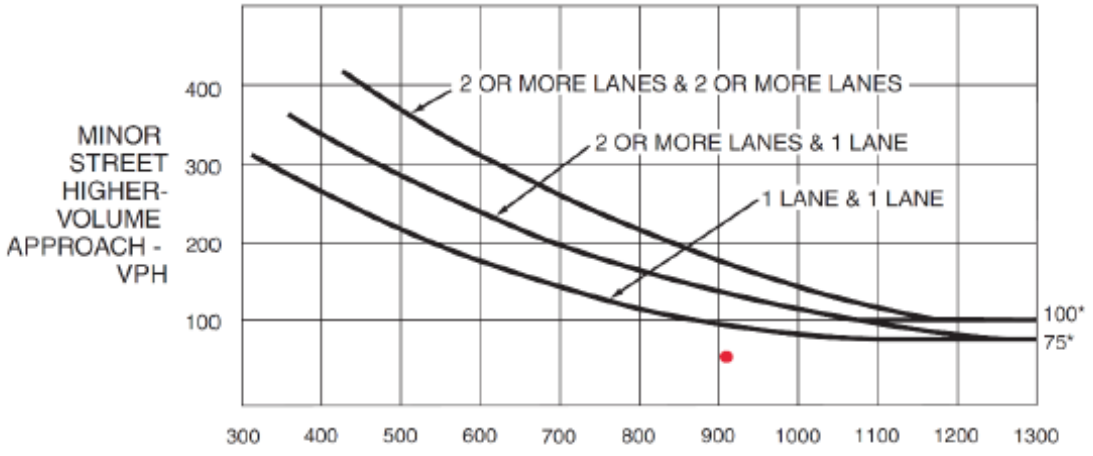

*Note: 100 vph applies as the lower threshold volume for a minor-street approach with two or more lanes and 75 vph applies as the lower threshold volume for a minor-street approach with one lane.

Warrant 4, Pedestrian Volume

Per the CA-MUTCD, *"The Pedestrian Volume signal warrant is intended for application where the traffic volume on a major street is so heavy that pedestrians experience excessive delay in crossing the major street."*

As such, *"The need for a traffic control signal at an intersection or midblock crossing shall be considered if an engineering study finds that one of the following criteria is met:*

A. For each of any 4 hours of an average day, the plotted points representing the vehicles per hour on the major street (total of both approaches) and the corresponding pedestrians per hour crossing the major street (total of all crossings) all fall above the curve in Figure 4C-5; or

B. For 1 hour (any four consecutive 15-minute periods) of an average day, the plotted point representing the vehicles per hour on the major street (total of both approaches) and the corresponding pedestrians per hour crossing the major street (total of all crossings) falls above the curve in Figure 4C-7."

As shown on the CA-MUTCD worksheet and figures, Warrant 4 was not met.

Figure 4C-101 (CA). Traffic Signal Warrants Worksheet (Sheet 3 of 5)

WARRANT 4 - Pedestrian Volume
(Parts 1 and 2 Must Be Satisfied)

SATISFIED YES ☐ NO ☒

Part 1 (Parts A or B must be satisfied)

	Hours - - ->	12pm	1pm	3pm	5pm
A.	Vehicles per hour for any 4 hours	876	897	891	909
	Pedestrians per hour for any 4 hours	0	2	3	7

Figure 4C-5 or Figure 4C-6
SATISFIED YES ☐ NO ☒


	Hours - - ->	5pm			
B.	Vehicles per hour for any 1 hour	909			
	Pedestrians per hour for any 1 hour	7			

Figure 4C-7 or Figure 4C-8
SATISFIED YES ☐ NO ☒

Part 2 **SATISFIED YES ☒ NO ☐**


AND. The distance to the nearest traffic signal along the major street is greater than 300 ft	Yes ☒	No ☐
OR. The proposed traffic signal will not restrict progressive traffic flow along the major street.	Yes ☐	No ☐

Figure 4C-6. Warrant 4, Pedestrian Four-Hour Volume (70% Factor)

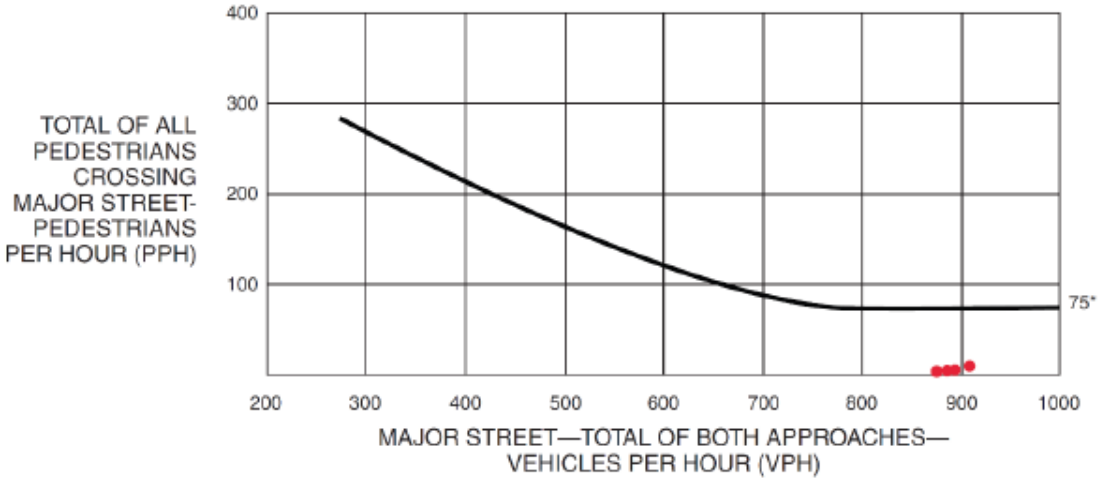

*Note: 75 pph applies as the lower threshold volume.

Figure 4C-8. Warrant 4, Pedestrian Peak Hour (70% Factor)

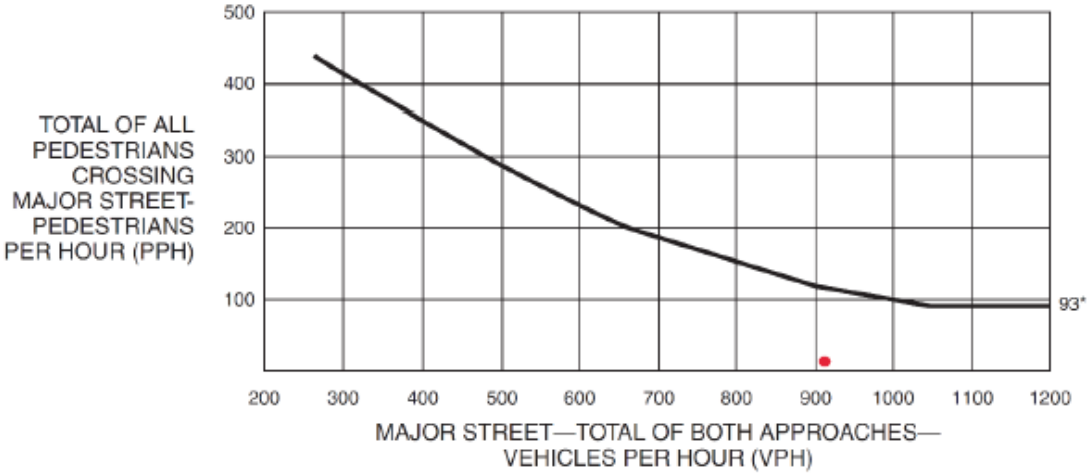

*Note: 93 pph applies as the lower threshold volume.

Warrant 5, School Crossing

Per the CA-MUTCD, *"The School Crossing signal warrant is intended for application where the fact that schoolchildren cross the major street is the principal reason to consider installing a traffic control signal."*

"The need for a traffic control signal shall be considered when an engineering study of the frequency and adequacy of gaps in the vehicular traffic stream as related to the number and size of groups of schoolchildren at an established school crossing across the major street shows that the number of adequate gaps in the traffic stream during the period when the schoolchildren are using the crossing is less than the number of minutes in the same period (see Section 7A.03) and there are a minimum of 20 schoolchildren during the highest crossing hour.

Before a decision is made to install a traffic control signal, consideration shall be given to the implementation of other remedial measures, such as warning signs and flashers, school speed zones, school crossing guards, or a grade-separated crossing.

The School Crossing signal warrant shall not be applied at locations where the distance to the nearest traffic control signal along the major street is less than 300 feet, unless the proposed traffic control signal will not restrict the progressive movement of traffic."

The subject intersection is not an established school crossing.

Therefore, Warrant 5 is not met.

WARRANT 5 - School Crossing **SATISFIED YES ☐ NO ☒**
(Parts A and B Must Be Satisfied)

Part A **SATISFIED YES ☐ NO ☐**
Gap/Minutes and # of Children

Gaps vs Minutes		Hour
	Minutes Children Using Crossing	
	Number of Adequate Gaps	
School Age Pedestrians Crossing Street / hr		

Gaps < Minutes YES ☐ NO ☐
AND Children > 20/hr YES ☐ NO ☐

AND, Consideration has been given to less restrictive remedial measures.	Yes ☐ No ☐

Part B **SATISFIED YES ☐ NO ☐**

The distance to the nearest traffic signal along the major street is greater than 300 ft	Yes ☐ No ☐
OR, The proposed signal will not restrict the progressive movement of traffic.	Yes ☐ No ☐

The satisfaction of a traffic signal warrant or warrants shall not in itself require the installation of a traffic control signal.

Warrant 6, Coordinated Signal System

Per the CA-MUTCD, *"Progressive movement in a coordinated signal system sometimes necessitates installing traffic control signals at intersections where they would not otherwise be needed in order to maintain proper platooning of vehicles.*

This warrant would be applicable if "adjacent traffic control signals do not provide the necessary degree of platooning and the proposed and adjacent traffic control signals will collectively provide a progressive operation."

This criterion has not been observed to be a concern for the location at hand.

Therefore, Warrant 6 is not met.

WARRANT 6 - Coordinated Signal System **SATISFIED YES ☐ NO ☒**
(All Parts Must Be Satisfied)

MINIMUM REQUIREMENTS	DISTANCE TO NEAREST SIGNAL	
≥ 1000 ft	N _____ ft, S _____ ft, E _____ ft, W _____ ft	Yes ☐ No ☐
On a one-way street or a street that has traffic predominantly in one direction, the adjacent traffic control signals are so far apart that they do not provide the necessary degree of vehicular platooning. OR, On a two-way street, adjacent traffic control signals do not provide the necessary degree of platooning and the proposed and adjacent traffic control signals will collectively provide a progressive operation.		Yes ☐ No ☐

Warrant 7, Crash Experience

Per the CA-MUTCD, *"The Crash Experience signal warrant conditions are intended for application where the severity and frequency of crashes are the principal reasons to consider installing a traffic control signal."*

One of the conditions for this warrant is that *"Five or more reported crashes, of types susceptible to correction by a traffic control signal, have occurred within a 12-month period, each crash involving personal injury or property damage apparently exceeding the applicable requirements for a reportable crash;"*

According to data acquired from the California Crash Reporting System (CCRS) and the Traffic Injury Mapping Systems (TIMS), the numbers of crashes do not meet these criteria. From 2020 to 2024, there were not more than two crashes during any given year at the study intersection.

Therefore, Warrant 7 is not met.

WARRANT 7 - Crash Experience Warrant **SATISFIED YES ☐ NO ☒**
(All Parts Must Be Satisfied)

Adequate trial of alternatives with satisfactory observance and enforcement has failed to reduce the crash frequency.			Yes ☐ No ☐
REQUIREMENTS	Number of crashes reported within a 12 month period susceptible to correction by a traffic signal, and involving injury or damage exceeding the requirements for a reportable crash.		Yes ☐ No ☒
5 OR MORE			
REQUIREMENTS	CONDITIONS	✓	
ONE CONDITION SATISFIED 80%	Warrant 1, Condition A - Minimum Vehicular Volume		Yes ☐ No ☐
	OR, Warrant 1, Condition B - Interruption of Continuous Traffic		
	OR, Warrant 4, Pedestrian Volume Condition Ped Vol ≥ 80% of Figure 4C-5 through Figure 4C-8		

Warrant 8, Roadway Network

Per the CA-MUTCD, *"Installing a traffic control signal at some intersections might be justified to encourage concentration and organization of traffic flow on a roadway network.*"

The criteria for Warrant 8 apply to *"the common intersection of two or more major routes."* In this case, Boardwalk Ave. is a minor local street and this warrant is not applicable.

Therefore, Warrant 8 is not met.

WARRANT 8 - Roadway Network **SATISFIED YES ☐ NO ☒**
(All Parts Must Be Satisfied)

MINIMUM VOLUME REQUIREMENTS	ENTERING VOLUMES - ALL APPROACHES	✓	FULFILLED
1000 Veh/Hr	During Typical Weekday Peak Hour _____ Veh/Hr and has 5-year projected traffic volumes that meet one or more of Warrants 1, 2, and 3 during an average weekday.		Yes ☐ No ☐
	OR During Each of Any 5 Hrs. of a Sat. or Sun _____ Veh/Hr		

CHARACTERISTICS OF MAJOR ROUTES	MAJOR ROUTE A	MAJOR ROUTE B	
Hwy. System Serving as Principal Network for Through Traffic			
Rural or Suburban Highway Outside Of, Entering, or Traversing a City			
Appears as Major Route on an Official Plan			
Any Major Route Characteristics Met, Both Streets			Yes ☐ No ☐

The satisfaction of a traffic signal warrant or warrants shall not in itself require the installation of a traffic control signal.

Warrant 9, Intersection Near a Grade Crossing

Per the CA-MUTCD “the center of the track nearest to the intersection is within 140 feet of the stop line or yield line”.

There is no grade crossing within 140 feet of the study intersection.

Therefore, Warrant 9 is not met.

WARRANT 9 - Intersection Near a Grade Crossing **SATISFIED YES ☐ NO ☒**
(Both Parts A and B Must Be Satisfied)

PART A A grade crossing exists on an approach controlled by a STOP or YIELD sign and the center of the track nearest to the intersection is within 140 feet of the stop line or yield line on the approach. Track Center Line to Limit Line _____ ft	Yes ☐ No ☐
PART B **There is one minor street approach lane at the track crossing -** During the highest traffic volume hour during which rail traffic uses the crossing, the plotted point falls above the applicable curve in Figure 4C-9. Major Street - Total of both approaches: _____ VPH Minor Street - Crosses the track (one direction only, approaching the intersection): _____ VPH X AF (Use Tables 4C-2, 3, & 4 below to calculate AF) = _____ VPH	Yes ☐ No ☐
OR, There are two or more minor street approach lanes at the track crossing - During the highest traffic volume hour during which rail traffic uses the crossing, the plotted point falls above the applicable curve in Figure 4C-10. Major Street - Total of both approaches : _____ VPH Minor Street - Crosses the track (one direction only, approaching the intersection): _____ VPH X AF (Use Tables 4C-2, 3, & 4 below to calcualte AF) = _____ VPH	

The minor street approach volume may be multiplied by up to three following adjustment factors (AF) as described in Section 4C.10.

1- Number of Rail Traffic per Day_____ Adjustment factor from table 4C-2____

2- Percentage of High-Occupancy Buses on Minor Street Approach_____ Adjustment factor from table 4C-3____

3- Percentage of Tractor-Trailer Trucks on Minor Street Approach_____ Adjustment factor from table 4C-4____

NOTE: If no data is availale or known, then use AF = 1 (no adjustment)

B. Existing Conditions Plus Project

The following warrant analysis is based on existing conditions at the study intersection, plus the traffic generated by the project.

A traffic signal warrant analysis was carried out for the study intersection per the guidelines in the *California Manual on Uniform Traffic Control Devices* (CA-MUTCD) 2014 Edition, Revision 9. The CA-MUTCD contains minimum guidelines regarding traffic volumes, collisions, speeds, pedestrian crossings, and other criteria in order to satisfy the requirements for the recommendation of a traffic signal. The traffic signal guidelines are given in Chapter 4C.

As stated in these CA-MUTCD guidelines, and noted below, signalization should be considered when the following standards are met:

"An engineering study of traffic conditions, pedestrian characteristics, and physical characteristics of the location shall be performed to determine whether installation of a traffic control signal is justified at a particular location.

"The investigation of the need for a traffic control signal shall include an analysis of factors related to the existing operation and safety at the study location and the potential to improve these conditions, and the applicable factors contained in the following traffic signal warrants:

Warrant 1, Eight-Hour Vehicular Volume
Warrant 2, Four-Hour Vehicular Volume
Warrant 3, Peak Hour
Warrant 4, Pedestrian Volume
Warrant 5, School Crossing
Warrant 6, Coordinated Signal System
Warrant 7, Crash Experience
Warrant 8, Roadway Network
Warrant 9, Intersection Near a Grade Crossing"

In order to justify and recommend the installation of traffic control signals, the above nine (9) CA-MUTCD Traffic Signal Warrants should be analyzed. If any, or a combination, of these warrants is met, then a traffic signal should be considered. Yet, as also stated in the CA-MUTCD: *"The satisfaction of a traffic signal warrant or warrants shall not in itself require the installation of a traffic control signal."*

In order to evaluate traffic volume warrants, turning movement counts were collected at the intersection of E. Hillcrest Dr. and Boardwalk Ave. on Wednesday, May 28, 2025 from 10:00 AM to 6:00 PM.

Warrant 1, Eight-Hour Vehicular Volume

Per the CA-MUTCD, the following is the standard for the eight-hour vehicular volume:

"The Minimum Vehicular Volume, Condition A, is intended for application at locations where a large volume of intersecting traffic is the principal reason to consider installing a traffic control signal.

The Interruption of Continuous Traffic, Condition B, is intended for application at locations where Condition A is not satisfied and where the traffic volume on a major street is so heavy that traffic on a minor intersecting street suffers excessive delay or conflict in entering or crossing the major street."

As shown on the CA-MUTCD worksheet, Warrant 1 was not met for this intersection.

Figure 4C-101 (CA). Traffic Signal Warrants Worksheet (Sheet 1 of 5)

COUNT DATE 5/28/2025

DIST ____ CO ____ RTE ____ PM ____

CALC ____ DATE ____

CHK ____ DATE ____

Major St: E Hillcrest Dr — Critical Approach Speed 45 mph

Minor St: Boardwalk Ave — Critical Approach Speed 25 mph

Speed limit or critical speed on major street traffic > 40 mph ☒ or In built up area of isolated community of < 10,000 population ☐ } RURAL (R)

☐ URBAN (U)

WARRANT 1 - Eight Hour Vehicular Volume SATISFIED YES ☐ NO ☒

(Condition A or Condition B or combination of A and B must be satisfied)

Condition A - Minimum Vehicle Volume 100% SATISFIED YES ☐ NO ☒

80% SATISFIED YES ☐ NO ☒

	MINIMUM REQUIREMENTS (80% SHOWN IN BRACKETS)				10am	11am	12pm	1pm	2pm	3pm	4pm	5pm	Hour
	U	R	U	R									
APPROACH LANES	1		2 or More										
Both Approaches Major Street	500 (400)	350 (280)	600 (480)	420 (336)	645	734	876	900	811	903	851	955	
Highest Approach Minor Street	150 (120)	105 (84)	200 (160)	140 (112)	34	50	58	42	51	66	50	72	

Condition B - Interruption of Continuous Traffic 100% SATISFIED YES ☐ NO ☒

80% SATISFIED YES ☐ NO ☒

	MINIMUM REQUIREMENTS (80% SHOWN IN BRACKETS)				10am	11am	12pm	1pm	2pm	3pm	4pm	5pm	Hour
	U	R	U	R									
APPROACH LANES	1		2 or More										
Both Approaches Major Street	750 (600)	525 (420)	900 (720)	630 (504)	645	734	876	900	811	903	851	955	
Highest Approach Minor Street	75 (60)	53 (42)	100 (80)	70 (56)	34	50	58	42	51	66	50	72	

Combination of Conditions A & B SATISFIED YES ☐ NO ☒

REQUIREMENT	CONDITION	✓	FULFILLED
TWO CONDITIONS SATISFIED 80%	A. MINIMUM VEHICULAR VOLUME		Yes ☐ No ☒
	AND, B. INTERRUPTION OF CONTINUOUS TRAFFIC		
AND, AN ADEQUATE TRIAL OF OTHER ALTERNATIVES THAT COULD CAUSE LESS DELAY AND INCONVENIENCE TO TRAFFIC HAS FAILED TO SOLVE THE TRAFFIC PROBLEMS			Yes ☐ No ☐

The satisfaction of a traffic signal warrant or warrants shall not in itself require the installation of a traffic control signal.

Warrant 2, Four-Hour Vehicular Volume

Per the CA-MUTCD, *"The Four-Hour Vehicular Volume signal warrant conditions are intended to be applied where the volume of intersecting traffic is the principal reason to consider installing a traffic control signal."*

"The need for a traffic control signal shall be considered if an engineering study finds that, for each of any 4 hours of an average day, the plotted points representing the vehicles per hour on the major street (total of both approaches) and the corresponding vehicles per hour on the higher-volume minor-street approach (one direction only) all fall above the applicable curve in Figure 4C-1 for the existing combination of approach lanes. On the minor street, the higher volume shall not be required to be on the same approach during each of these 4 hours."

As shown on the CA-MUTCD worksheet and figure, Warrant 2 was not met.

WARRANT 2 - Four Hour Vehicular Volume SATISFIED* YES ☐ NO ☒


Record hourly vehicular volumes for any four hours of an average day.

APPROACH LANES	One	2 or More	12pm	1pm	3pm	5pm	Hour
Both Approaches - Major Street			876	900	903	955	
Higher Approach - Minor Street			58	42	66	72	

*All plotted points fall above the applicable curve in Figure 4C-1. (URBAN AREAS)	Yes ☐	No ☒
OR, All plotted points fall above the applicable curve in Figure 4C-2. (RURAL AREAS)	Yes ☐	No ☐

Figure 4C-2. Warrant 2, Four-Hour Vehicular Volume (70% Factor)

(COMMUNITY LESS THAN 10,000 POPULATION OR ABOVE 40 MPH ON MAJOR STREET)

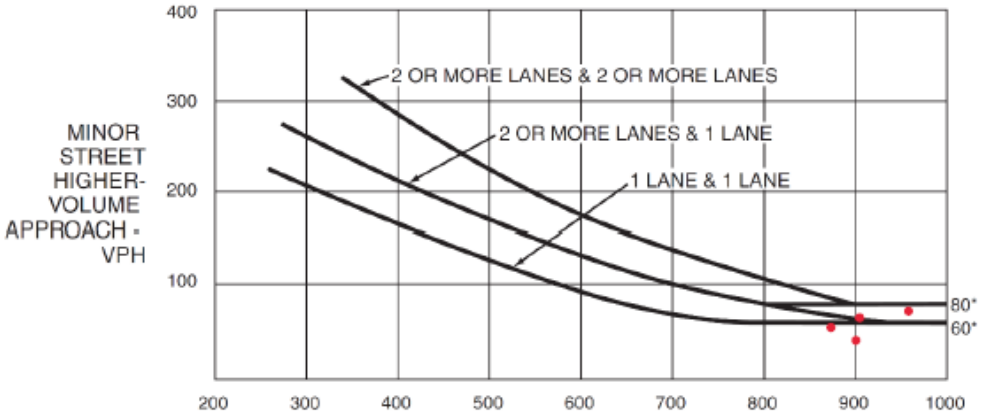

*Note: 80 vph applies as the lower threshold volume for a minor-street approach with two or more lanes and 60 vph applies as the lower threshold volume for a minor-street approach with one lane.

Warrant 3: Peak Hour

Per the CA-MUTCD, *"The Peak Hour signal warrant is intended for use at a location where traffic conditions are such that for a minimum of 1 hour of an average day, the minor-street traffic suffers undue delay when entering or crossing the major street."*

This signal warrant shall be applied only in unusual cases of facilities that attract or discharge large numbers of vehicles over a short time. *"The need for a traffic control signal shall be considered if an engineering study finds that the criteria in either of the following two categories are met:*

A. If all three of the following conditions exist for the same 1 hour (any four consecutive 15-minute periods) of an average day:

1. *The total stopped time delay experienced by the traffic on one minor-street approach (one direction only) controlled by a STOP sign equals or exceeds: 4 vehicle-hours for a one-lane approach or 5 vehicle-hours for a two-lane approach; and*
    2. *The volume on the same minor-street approach (one direction only) equals or exceeds 100 vehicles per hour for one moving lane of traffic or 150 vehicles per hour for two moving lanes; and*
    3. *The total entering volume serviced during the hour equals or exceeds 650 vehicles per hour for intersections with three approaches or 800 vehicles per hour for intersections with four or more approaches.*

B. The plotted point representing the vehicles per hour on the major street (total of both approaches) and the corresponding vehicles per hour on the higher-volume minor-street approach (one direction only) for 1 hour (any four consecutive 15-minute periods) of an average day falls above the applicable curve in Figure 4C-3 for the existing combination of approach lanes."

As shown on the CA-MUTCD worksheet and figure, Warrant 3 was not met.

WARRANT 3 - Peak Hour **SATISFIED YES ☐ NO ☒**
(Part A or Part B must be satisfied)

PART A **SATISFIED YES ☐ NO ☒**
(All parts 1, 2, and 3 below must be satisfied for the same one hour, for any four consecutive 15-minute periods)

1. The total delay experienced by traffic on one minor street approach (one direction only) controlled by a STOP sign equals or exceeds four vehicle-hours for a one-lane approach, or five vehicle-hours for a two-lane approach; AND	Yes ☐ No ☐
2. The volume on the same minor street approach (one direction only) equals or exceeds 100 vph for one moving lane of traffic or 150 vph for two moving lanes; AND	Yes ☐ No ☒
3. The total entering volume serviced during the hour equals or exceeds 800 vph for intersections with four or more approaches or 650 vph for intersections with three approaches.	Yes ☐ No ☐

PART B **SATISFIED YES ☐ NO ☒**


APPROACH LANES	One	2 or More	5pm Hour
Both Approaches - Major Street		×	955
Higher Approach - Minor Street	×		72

The plotted point falls above the applicable curve in Figure 4C-3. (URBAN AREAS)	Yes ☐ No ☒
OR, The plotted point falls above the applicable curve in Figure 4C-4. (RURAL AREAS)	Yes ☐ No ☐

The satisfaction of a traffic signal warrant or warrants shall not in itself require the installation of a traffic control signal.

Figure 4C-4. Warrant 3, Peak Hour (70% Factor)

(COMMUNITY LESS THAN 10,000 POPULATION OR ABOVE 40 MPH ON MAJOR STREET)

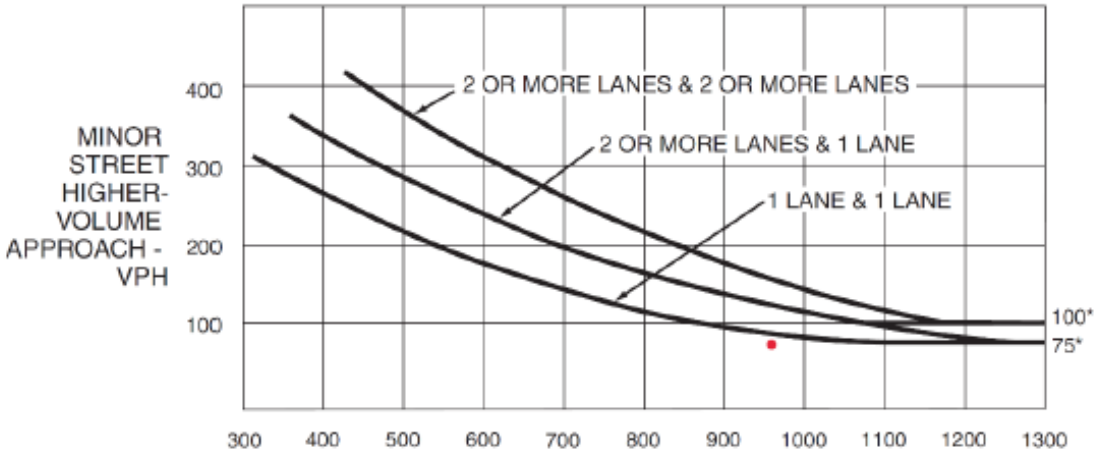

*Note: 100 vph applies as the lower threshold volume for a minor-street approach with two or more lanes and 75 vph applies as the lower threshold volume for a minor-street approach with one lane.

Warrant 4, Pedestrian Volume

Per the CA-MUTCD, *"The Pedestrian Volume signal warrant is intended for application where the traffic volume on a major street is so heavy that pedestrians experience excessive delay in crossing the major street."*

As such, *"The need for a traffic control signal at an intersection or midblock crossing shall be considered if an engineering study finds that one of the following criteria is met:*

A. For each of any 4 hours of an average day, the plotted points representing the vehicles per hour on the major street (total of both approaches) and the corresponding pedestrians per hour crossing the major street (total of all crossings) all fall above the curve in Figure 4C-5; or

B. For 1 hour (any four consecutive 15-minute periods) of an average day, the plotted point representing the vehicles per hour on the major street (total of both approaches) and the corresponding pedestrians per hour crossing the major street (total of all crossings) falls above the curve in Figure 4C-7."

The change in land use is not expected to change pedestrian volumes significantly, therefore the plus-project pedestrian volumes are assumed to be the same as the volumes without the project.

As shown on the CA-MUTCD worksheet and figures, Warrant 4 was not met.

Figure 4C-101 (CA). Traffic Signal Warrants Worksheet (Sheet 3 of 5)

WARRANT 4 - Pedestrian Volume
(Parts 1 and 2 Must Be Satisfied)

SATISFIED YES ☐ NO ☒

Part 1 (Parts A or B must be satisfied)

	Hours - - ->	12pm	1pm	3pm	5pm
A.	Vehicles per hour for any 4 hours	876	900	903	955
	Pedestrians per hour for any 4 hours	0	2	3	7

Figure 4C-5 or Figure 4C-6
SATISFIED YES ☐ NO ☒


	Hours - - ->	5pm			
B.	Vehicles per hour for any 1 hour	955			
	Pedestrians per hour for any 1 hour	7			

Figure 4C-7 or Figure 4C-8
SATISFIED YES ☐ NO ☒

Part 2 **SATISFIED YES ☒ NO ☐**


AND, The distance to the nearest traffic signal along the major street is greater than 300 ft	Yes ☒	No ☐
OR, The proposed traffic signal will not restrict progressive traffic flow along the major street.	Yes ☐	No ☐

Figure 4C-6. Warrant 4, Pedestrian Four-Hour Volume (70% Factor)

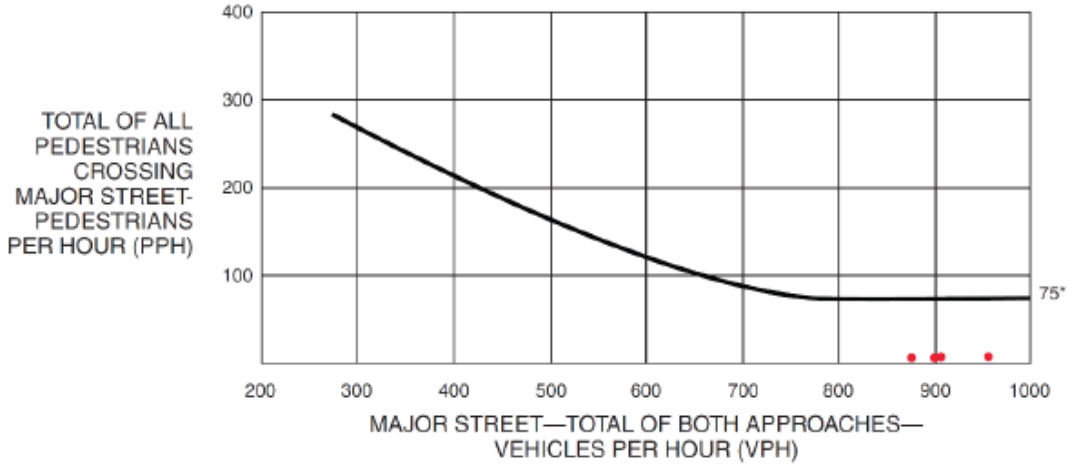

*Note: 75 pph applies as the lower threshold volume.

Figure 4C-8. Warrant 4, Pedestrian Peak Hour (70% Factor)

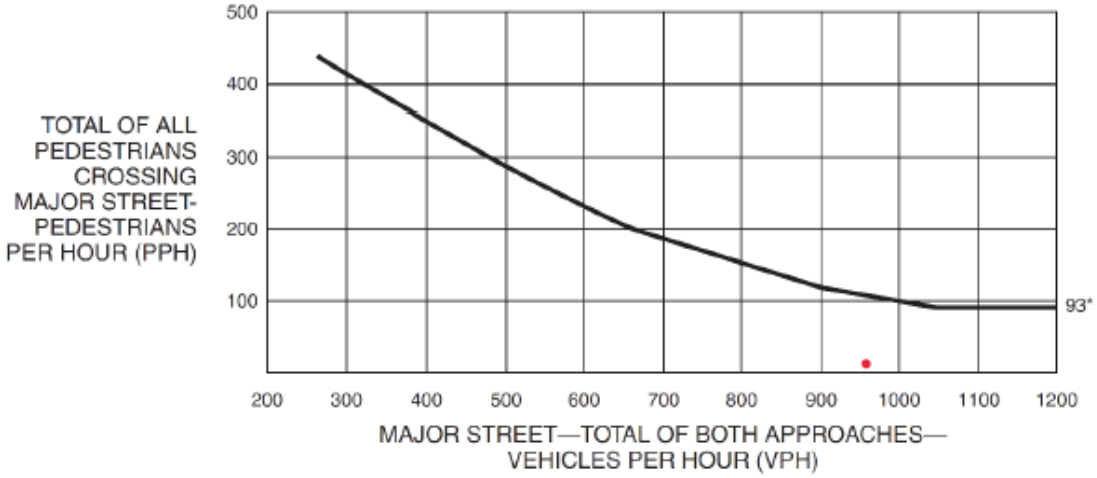

*Note: 93 pph applies as the lower threshold volume.

Warrant 5, School Crossing

Per the CA-MUTCD, *"The School Crossing signal warrant is intended for application where the fact that schoolchildren cross the major street is the principal reason to consider installing a traffic control signal."*

"The need for a traffic control signal shall be considered when an engineering study of the frequency and adequacy of gaps in the vehicular traffic stream as related to the number and size of groups of schoolchildren at an established school crossing across the major street shows that the number of adequate gaps in the traffic stream during the period when the schoolchildren are using the crossing is less than the number of minutes in the same period (see Section 7A.03) and there are a minimum of 20 schoolchildren during the highest crossing hour.

Before a decision is made to install a traffic control signal, consideration shall be given to the implementation of other remedial measures, such as warning signs and flashers, school speed zones, school crossing guards, or a grade-separated crossing.

The School Crossing signal warrant shall not be applied at locations where the distance to the nearest traffic control signal along the major street is less than 300 feet, unless the proposed traffic control signal will not restrict the progressive movement of traffic."

The subject intersection is not an established school crossing.

Therefore, Warrant 5 is not met.

WARRANT 5 - School Crossing
(Parts A and B Must Be Satisfied) **SATISFIED YES ☐ NO ☒**

Part A **SATISFIED YES ☐ NO ☐**
Gap/Minutes and # of Children

Hour

Gaps vs Minutes	Minutes Children Using Crossing	
	Number of Adequate Gaps	
School Age Pedestrians Crossing Street / hr		

Gaps < Minutes YES ☐ NO ☐
AND Children > 20/hr YES ☐ NO ☐

AND, Consideration has been given to less restrictive remedial measures.	Yes ☐	No ☐

Part B **SATISFIED YES ☐ NO ☐**

The distance to the nearest traffic signal along the major street is greater than 300 ft	Yes ☐	No ☐
OR, The proposed signal will not restrict the progressive movement of traffic.	Yes ☐	No ☐

The satisfaction of a traffic signal warrant or warrants shall not in itself require the installation of a traffic control signal.

Warrant 6, Coordinated Signal System

Per the CA-MUTCD, *"Progressive movement in a coordinated signal system sometimes necessitates installing traffic control signals at intersections where they would not otherwise be needed in order to maintain proper platooning of vehicles.*

This warrant would be applicable if "adjacent traffic control signals do not provide the necessary degree of platooning and the proposed and adjacent traffic control signals will collectively provide a progressive operation."

This criterion has not been observed to be a concern for the location at hand.

Therefore, Warrant 6 is not met.

WARRANT 6 - Coordinated Signal System **SATISFIED YES ☐ NO ☒**
(All Parts Must Be Satisfied)

MINIMUM REQUIREMENTS	DISTANCE TO NEAREST SIGNAL	
≥ 1000 ft	N _____ ft, S _____ ft, E _____ ft, W _____ ft	Yes ☐ No ☐
On a one-way street or a street that has traffic predominantly in one direction, the adjacent traffic control signals are so far apart that they do not provide the necessary degree of vehicular platooning. OR, On a two-way street, adjacent traffic control signals do not provide the necessary degree of platooning and the proposed and adjacent traffic control signals will collectively provide a progressive operation.		Yes ☐ No ☐

Warrant 7, Crash Experience

Per the CA-MUTCD, *"The Crash Experience signal warrant conditions are intended for application where the severity and frequency of crashes are the principal reasons to consider installing a traffic control signal."*

One of the conditions for this warrant is that *"Five or more reported crashes, of types susceptible to correction by a traffic control signal, have occurred within a 12-month period, each crash involving personal injury or property damage apparently exceeding the applicable requirements for a reportable crash;"*

According to data acquired from the California Crash Reporting System (CCRS) and the Traffic Injury Mapping Systems (TIMS), the numbers of crashes do not meet these criteria. From 2020 to 2024, there were not more than two crashes during any given year at the study intersection.

Therefore, Warrant 7 is not met.

WARRANT 7 - Crash Experience Warrant **SATISFIED YES ☐ NO ☒**
(All Parts Must Be Satisfied)

Adequate trial of alternatives with satisfactory observance and enforcement has failed to reduce the crash frequency.			Yes ☐ No ☐
REQUIREMENTS	Number of crashes reported within a 12 month period susceptible to correction by a traffic signal, and involving injury or damage exceeding the requirements for a reportable crash.		Yes ☐ No ☒
5 OR MORE			
REQUIREMENTS	CONDITIONS	✓	
ONE CONDITION SATISFIED 80%	Warrant 1, Condition A - Minimum Vehicular Volume		Yes ☐ No ☐
	OR, Warrant 1, Condition B - Interruption of Continuous Traffic		
	OR, Warrant 4, Pedestrian Volume Condition Ped Vol ≥ 80% of Figure 4C-5 through Figure 4C-8		

Warrant 8, Roadway Network

Per the CA-MUTCD, *"Installing a traffic control signal at some intersections might be justified to encourage concentration and organization of traffic flow on a roadway network.*"

The criteria for Warrant 8 apply to *"the common intersection of two or more major routes."* In this case, Boardwalk Ave. is a minor local street and this warrant is not applicable.

Therefore, Warrant 8 is not met.

WARRANT 8 - Roadway Network **SATISFIED YES ☐ NO ☒**
(All Parts Must Be Satisfied)

MINIMUM VOLUME REQUIREMENTS	ENTERING VOLUMES - ALL APPROACHES	✓	FULFILLED
1000 Veh/Hr	During Typical Weekday Peak Hour _____ Veh/Hr and has 5-year projected traffic volumes that meet one or more of Warrants 1, 2, and 3 during an average weekday.		Yes ☐ No ☐
	OR During Each of Any 5 Hrs. of a Sat. or Sun _____ Veh/Hr		

CHARACTERISTICS OF MAJOR ROUTES	MAJOR ROUTE A	MAJOR ROUTE B	
Hwy. System Serving as Principal Network for Through Traffic			
Rural or Suburban Highway Outside Of, Entering, or Traversing a City			
Appears as Major Route on an Official Plan			
Any Major Route Characteristics Met, Both Streets			Yes ☐ No ☐

The satisfaction of a traffic signal warrant or warrants shall not in itself require the installation of a traffic control signal.

Warrant 9, Intersection Near a Grade Crossing

Per the CA-MUTCD "the center of the track nearest to the intersection is within 140 feet of the stop line or yield line".

There is no grade crossing within 140 feet of the study intersection.

Therefore, Warrant 9 is not met.

WARRANT 9 - Intersection Near a Grade Crossing **SATISFIED YES ☐ NO ☒**
(Both Parts A and B Must Be Satisfied)

PART A A grade crossing exists on an approach controlled by a STOP or YIELD sign and the center of the track nearest to the intersection is within 140 feet of the stop line or yield line on the approach. Track Center Line to Limit Line _____ ft	Yes ☐ No ☐
PART B **There is one minor street approach lane at the track crossing -** During the highest traffic volume hour during which rail traffic uses the crossing, the plotted point falls above the applicable curve in Figure 4C-9. Major Street - Total of both approaches: _____ VPH Minor Street - Crosses the track (one direction only, approaching the intersection): _____ VPH X AF (Use Tables 4C-2, 3, & 4 below to calculate AF) = _____ VPH	Yes ☐ No ☐
OR, There are two or more minor street approach lanes at the track crossing - During the highest traffic volume hour during which rail traffic uses the crossing, the plotted point falls above the applicable curve in Figure 4C-10. Major Street - Total of both approaches : _____ VPH Minor Street - Crosses the track (one direction only, approaching the intersection): _____ VPH X AF (Use Tables 4C-2, 3, & 4 below to calcualte AF) = _____ VPH	

The minor street approach volume may be multiplied by up to three following adjustment factors (AF) as described in Section 4C.10.

1- Number of Rail Traffic per Day_____ Adjustment factor from table 4C-2____

2- Percentage of High-Occupancy Buses on Minor Street Approach_____ Adjustment factor from table 4C-3____

3- Percentage of Tractor-Trailer Trucks on Minor Street Approach_____ Adjustment factor from table 4C-4____

NOTE: If no data is availale or known, then use AF = 1 (no adjustment)

C. Cumulative Conditions at Project Build-Out

The following warrant analysis is based on cumulative conditions at project buildout (2040), without traffic generated by the project.

A traffic signal warrant analysis was carried out for the study intersection per the guidelines in the *California Manual on Uniform Traffic Control Devices* (CA-MUTCD) 2014 Edition, Revision 9. The CA-MUTCD contains minimum guidelines regarding traffic volumes, collisions, speeds, pedestrian crossings, and other criteria in order to satisfy the requirements for the recommendation of a traffic signal. The traffic signal guidelines are given in Chapter 4C.

As stated in these CA-MUTCD guidelines, and noted below, signalization should be considered when the following standards are met:

"An engineering study of traffic conditions, pedestrian characteristics, and physical characteristics of the location shall be performed to determine whether installation of a traffic control signal is justified at a particular location.

"The investigation of the need for a traffic control signal shall include an analysis of factors related to the existing operation and safety at the study location and the potential to improve these conditions, and the applicable factors contained in the following traffic signal warrants:

Warrant 1, Eight-Hour Vehicular Volume
Warrant 2, Four-Hour Vehicular Volume
Warrant 3, Peak Hour
Warrant 4, Pedestrian Volume
Warrant 5, School Crossing
Warrant 6, Coordinated Signal System
Warrant 7, Crash Experience
Warrant 8, Roadway Network
Warrant 9, Intersection Near a Grade Crossing"

In order to justify and recommend the installation of traffic control signals, the above nine (9) CA-MUTCD Traffic Signal Warrants should be analyzed. If any, or a combination, of these warrants is met, then a traffic signal should be considered. Yet, as also stated in the CA-MUTCD: *"The satisfaction of a traffic signal warrant or warrants shall not in itself require the installation of a traffic control signal."*

In order to evaluate traffic volume warrants, turning movement counts were collected at the intersection of E. Hillcrest Dr. and Boardwalk Ave. on Wednesday, May 28, 2025 from 10:00 AM to 6:00 PM.

Warrant 1, Eight-Hour Vehicular Volume

Per the CA-MUTCD, the following is the standard for the eight-hour vehicular volume:

"The Minimum Vehicular Volume, Condition A, is intended for application at locations where a large volume of intersecting traffic is the principal reason to consider installing a traffic control signal.

The Interruption of Continuous Traffic, Condition B, is intended for application at locations where Condition A is not satisfied and where the traffic volume on a major street is so heavy that traffic on a minor intersecting street suffers excessive delay or conflict in entering or crossing the major street."

As shown on the CA-MUTCD worksheet, Warrant 1 was not met for this intersection.

Figure 4C-101 (CA). Traffic Signal Warrants Worksheet (Sheet 1 of 5)

COUNT DATE 5/28/2025

DIST ____ CO ____ RTE ____ PM ____

CALC ____ DATE ____

CHK ____ DATE ____

Major St: E Hillcrest Dr — Critical Approach Speed 45 mph

Minor St: Boardwalk Ave — Critical Approach Speed 25 mph

Speed limit or critical speed on major street traffic > 40 mph ☒ or In built up area of isolated community of < 10,000 population ☐ — RURAL (R)

☐ URBAN (U)

WARRANT 1 - Eight Hour Vehicular Volume SATISFIED YES ☐ NO ☒

(Condition A or Condition B or combination of A and B must be satisfied)

Condition A - Minimum Vehicle Volume 100% SATISFIED YES ☐ NO ☒

80% SATISFIED YES ☐ NO ☒

	MINIMUM REQUIREMENTS (80% SHOWN IN BRACKETS)												
	U	R	U	R									
APPROACH LANES	1		2 or More		10am	11am	12pm	1pm	2pm	3pm	4pm	5pm	Hour
Both Approaches Major Street	500 (400)	350 (280)	600 (480)	420 (336)	680	772	927	949	855	943	871	982	
Highest Approach Minor Street	150 (120)	105 (84)	200 (160)	140 (112)	36	53	61	44	54	69	51	72	

Condition B - Interruption of Continuous Traffic 100% SATISFIED YES ☐ NO ☒

80% SATISFIED YES ☐ NO ☒

	MINIMUM REQUIREMENTS (80% SHOWN IN BRACKETS)												
	U	R	U	R									
APPROACH LANES	1		2 or More		10am	11am	12pm	1pm	2pm	3pm	4pm	5pm	Hour
Both Approaches Major Street	750 (600)	525 (420)	900 (720)	630 (504)	680	772	927	949	855	943	871	982	
Highest Approach Minor Street	75 (60)	53 (42)	100 (80)	70 (56)	36	53	61	44	54	69	51	72	

Combination of Conditions A & B SATISFIED YES ☐ NO ☒

REQUIREMENT	CONDITION	✓	FULFILLED
TWO CONDITIONS SATISFIED 80%	A. MINIMUM VEHICULAR VOLUME		Yes ☐ No ☒
	AND, B. INTERRUPTION OF CONTINUOUS TRAFFIC		
AND, AN ADEQUATE TRIAL OF OTHER ALTERNATIVES THAT COULD CAUSE LESS DELAY AND INCONVENIENCE TO TRAFFIC HAS FAILED TO SOLVE THE TRAFFIC PROBLEMS			Yes ☐ No ☐

The satisfaction of a traffic signal warrant or warrants shall not in itself require the installation of a traffic control signal.

Warrant 2, Four-Hour Vehicular Volume

Per the CA-MUTCD, *"The Four-Hour Vehicular Volume signal warrant conditions are intended to be applied where the volume of intersecting traffic is the principal reason to consider installing a traffic control signal."*

"The need for a traffic control signal shall be considered if an engineering study finds that, for each of any 4 hours of an average day, the plotted points representing the vehicles per hour on the major street (total of both approaches) and the corresponding vehicles per hour on the higher-volume minor-street approach (one direction only) all fall above the applicable curve in Figure 4C-1 for the existing combination of approach lanes. On the minor street, the higher volume shall not be required to be on the same approach during each of these 4 hours."

As shown on the CA-MUTCD worksheet and figure, Warrant 2 was not met.

WARRANT 2 - Four Hour Vehicular Volume **SATISFIED* YES ☐ NO ☒**


Record hourly vehicular volumes for any four hours of an average day.

APPROACH LANES	One	2 or More	12pm	1pm	3pm	5pm	Hour
Both Approaches - Major Street			927	949	943	982	
Higher Approach - Minor Street			61	44	69	72	

*All plotted points fall above the applicable curve in Figure 4C-1. (URBAN AREAS)	Yes ☐	No ☒
OR, All plotted points fall above the applicable curve in Figure 4C-2. (RURAL AREAS)	Yes ☐	No ☐

Figure 4C-2. Warrant 2, Four-Hour Vehicular Volume (70% Factor)

(COMMUNITY LESS THAN 10,000 POPULATION OR ABOVE 40 MPH ON MAJOR STREET)

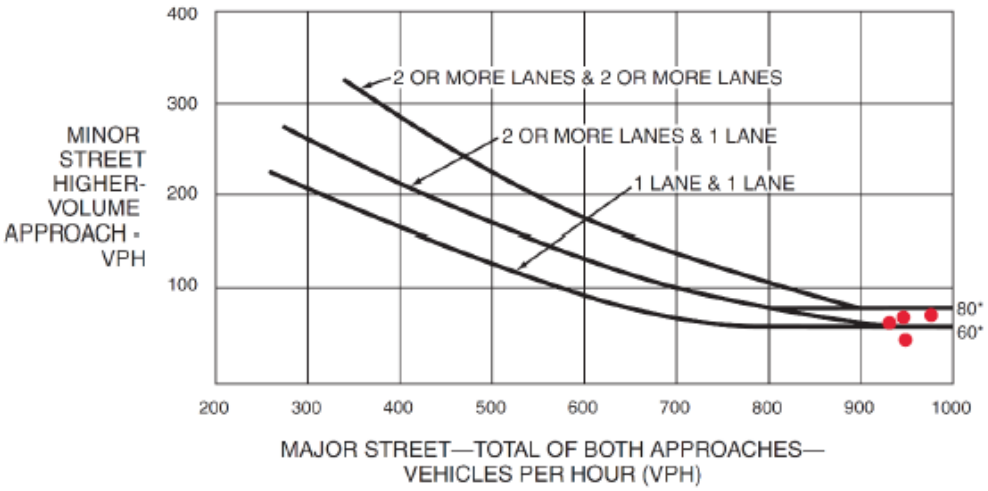

*Note: 80 vph applies as the lower threshold volume for a minor-street approach with two or more lanes and 60 vph applies as the lower threshold volume for a minor-street approach with one lane.

Warrant 3: Peak Hour

Per the CA-MUTCD, *"The Peak Hour signal warrant is intended for use at a location where traffic conditions are such that for a minimum of 1 hour of an average day, the minor-street traffic suffers undue delay when entering or crossing the major street."*

This signal warrant shall be applied only in unusual cases of facilities that attract or discharge large numbers of vehicles over a short time. *"The need for a traffic control signal shall be considered if an engineering study finds that the criteria in either of the following two categories are met:*

A. If all three of the following conditions exist for the same 1 hour (any four consecutive 15-minute periods) of an average day:

4. *The total stopped time delay experienced by the traffic on one minor-street approach (one direction only) controlled by a STOP sign equals or exceeds: 4 vehicle-hours for a one-lane approach or 5 vehicle-hours for a two-lane approach; and*
    5. *The volume on the same minor-street approach (one direction only) equals or exceeds 100 vehicles per hour for one moving lane of traffic or 150 vehicles per hour for two moving lanes; and*
    6. *The total entering volume serviced during the hour equals or exceeds 650 vehicles per hour for intersections with three approaches or 800 vehicles per hour for intersections with four or more approaches.*

B. The plotted point representing the vehicles per hour on the major street (total of both approaches) and the corresponding vehicles per hour on the higher-volume minor-street approach (one direction only) for 1 hour (any four consecutive 15-minute periods) of an average day falls above the applicable curve in Figure 4C-3 for the existing combination of approach lanes."

As shown on the CA-MUTCD worksheet and figure, Warrant 3 was not met.

WARRANT 3 - Peak Hour **SATISFIED YES ☐ NO ☒**
(Part A or Part B must be satisfied)

PART A **SATISFIED YES ☐ NO ☒**
(All parts 1, 2, and 3 below must be satisfied for the same one hour, for any four consecutive 15-minute periods)

1. The total delay experienced by traffic on one minor street approach (one direction only) controlled by a STOP sign equals or exceeds four vehicle-hours for a one-lane approach, or five vehicle-hours for a two-lane approach; AND	Yes ☐ No ☐
2. The volume on the same minor street approach (one direction only) equals or exceeds 100 vph for one moving lane of traffic or 150 vph for two moving lanes; AND	Yes ☐ No ☒
3. The total entering volume serviced during the hour equals or exceeds 800 vph for intersections with four or more approaches or 650 vph for intersections with three approaches.	Yes ☐ No ☐


PART B **SATISFIED YES ☐ NO ☒**

APPROACH LANES	One	2 or More	5pm Hour
Both Approaches - Major Street		X	982
Higher Approach - Minor Street	X		72

The plotted point falls above the applicable curve in Figure 4C-3. (URBAN AREAS)	Yes ☐ No ☒
OR, The plotted point falls above the applicable curve in Figure 4C-4. (RURAL AREAS)	Yes ☐ No ☐

The satisfaction of a traffic signal warrant or warrants shall not in itself require the installation of a traffic control signal.

Figure 4C-4. Warrant 3, Peak Hour (70% Factor)
(COMMUNITY LESS THAN 10,000 POPULATION OR ABOVE 40 MPH ON MAJOR STREET)

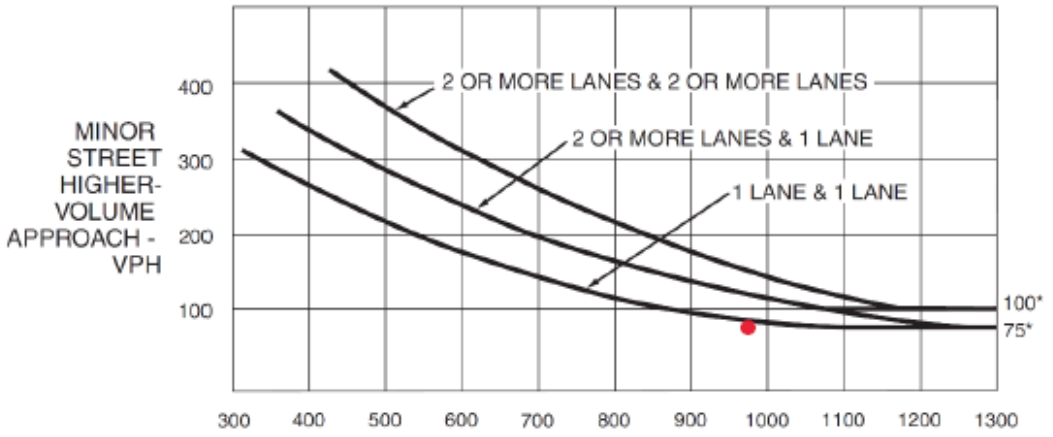

*Note: 100 vph applies as the lower threshold volume for a minor-street approach with two or more lanes and 75 vph applies as the lower threshold volume for a minor-street approach with one lane.

Warrant 4, Pedestrian Volume

Per the CA-MUTCD, *"The Pedestrian Volume signal warrant is intended for application where the traffic volume on a major street is so heavy that pedestrians experience excessive delay in crossing the major street."*

As such, *"The need for a traffic control signal at an intersection or midblock crossing shall be considered if an engineering study finds that one of the following criteria is met:*

A. For each of any 4 hours of an average day, the plotted points representing the vehicles per hour on the major street (total of both approaches) and the corresponding pedestrians per hour crossing the major street (total of all crossings) all fall above the curve in Figure 4C-5; or

B. For 1 hour (any four consecutive 15-minute periods) of an average day, the plotted point representing the vehicles per hour on the major street (total of both approaches) and the corresponding pedestrians per hour crossing the major street (total of all crossings) falls above the curve in Figure 4C-7."

Like vehicular volumes, pedestrian volumes are grown based on an ambient growth rate of 0.376% per year, which results in 5.79% growth from 2025 to 2040. However, observed pedestrian volumes were so low that this growth does not result in a change in the cumulative scenario volumes when rounded to the nearest whole number.

As shown on the CA-MUTCD worksheet and figures, Warrant 4 was not met.

Figure 4C-101 (CA). Traffic Signal Warrants Worksheet (Sheet 3 of 5)

WARRANT 4 - Pedestrian Volume
(Parts 1 and 2 Must Be Satisfied)

SATISFIED YES ☐ NO ☒

Part 1 **(Parts A or B must be satisfied)**

A.

Hours - - ->	12pm	1pm	3pm	5pm
Vehicles per hour for any 4 hours	927	949	943	982
Pedestrians per hour for any 4 hours	0	2	3	7

Figure 4C-5 or Figure 4C-6
SATISFIED YES ☐ NO ☒

B.


Hours - - ->	5pm			
Vehicles per hour for any 1 hour	982			
Pedestrians per hour for any 1 hour	7			

Figure 4C-7 or Figure 4C-8
SATISFIED YES ☐ NO ☒

Part 2 **SATISFIED YES ☒ NO ☐**


AND, The distance to the nearest traffic signal along the major street is greater than 300 ft	Yes ☒ No ☐
OR, The proposed traffic signal will not restrict progressive traffic flow along the major street.	Yes ☐ No ☐

Figure 4C-6. Warrant 4, Pedestrian Four-Hour Volume (70% Factor)

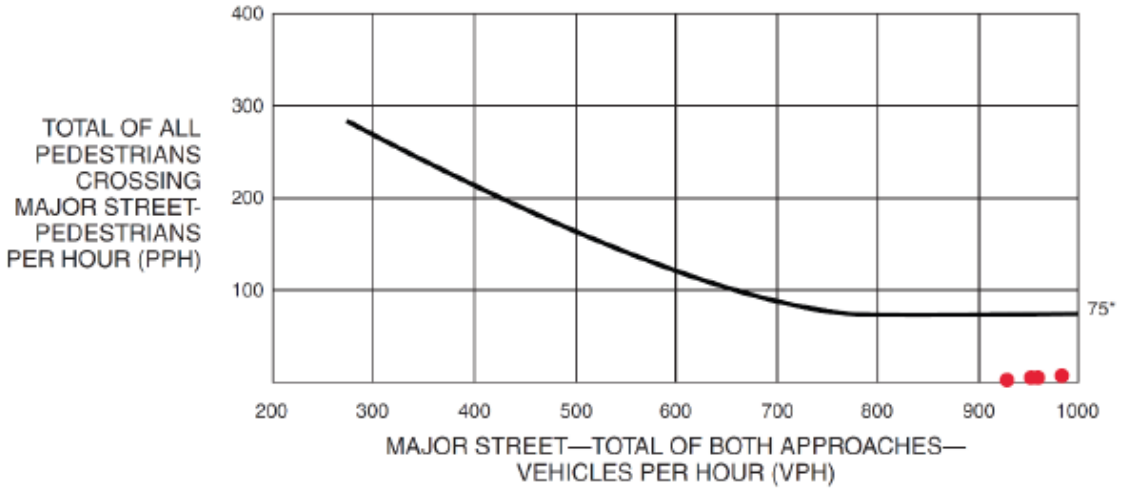

*Note: 75 pph applies as the lower threshold volume.

Figure 4C-8. Warrant 4, Pedestrian Peak Hour (70% Factor)

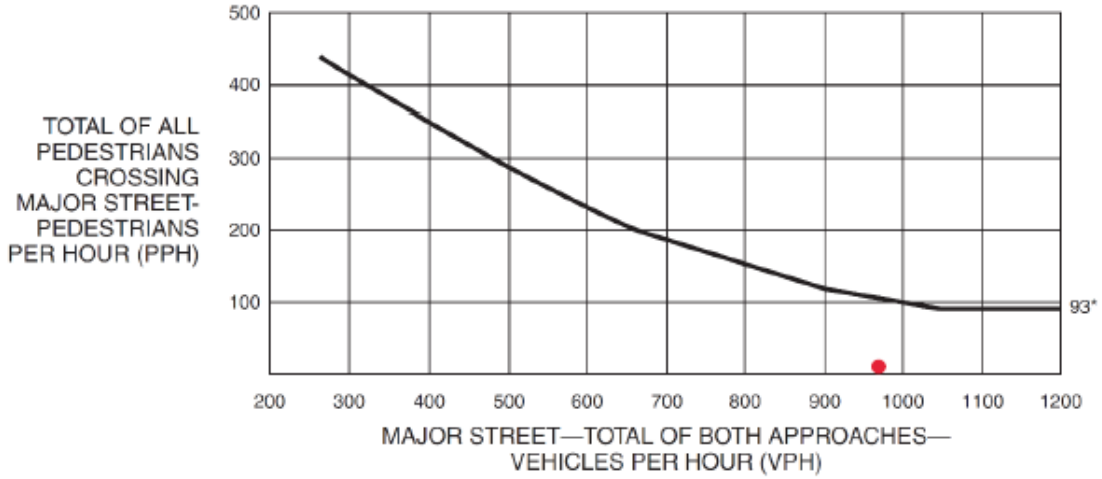

*Note: 93 pph applies as the lower threshold volume.

Warrant 5, School Crossing

Per the CA-MUTCD, *"The School Crossing signal warrant is intended for application where the fact that schoolchildren cross the major street is the principal reason to consider installing a traffic control signal."*

"The need for a traffic control signal shall be considered when an engineering study of the frequency and adequacy of gaps in the vehicular traffic stream as related to the number and size of groups of schoolchildren at an established school crossing across the major street shows that the number of adequate gaps in the traffic stream during the period when the schoolchildren are using the crossing is less than the number of minutes in the same period (see Section 7A.03) and there are a minimum of 20 schoolchildren during the highest crossing hour.

Before a decision is made to install a traffic control signal, consideration shall be given to the implementation of other remedial measures, such as warning signs and flashers, school speed zones, school crossing guards, or a grade-separated crossing.

The School Crossing signal warrant shall not be applied at locations where the distance to the nearest traffic control signal along the major street is less than 300 feet, unless the proposed traffic control signal will not restrict the progressive movement of traffic."

The subject intersection is not an established school crossing.

Therefore, Warrant 5 is not met.

WARRANT 5 - School Crossing **SATISFIED YES ☐ NO ☒**
(Parts A and B Must Be Satisfied)

Part A **SATISFIED YES ☐ NO ☐**
Gap/Minutes and # of Children

Gaps vs Minutes		Hour
	Minutes Children Using Crossing	
	Number of Adequate Gaps	
School Age Pedestrians Crossing Street / hr		

Gaps < Minutes YES ☐ NO ☐
AND Children > 20/hr YES ☐ NO ☐

AND, Consideration has been given to less restrictive remedial measures.	Yes ☐ No ☐

Part B **SATISFIED YES ☐ NO ☐**

The distance to the nearest traffic signal along the major street is greater than 300 ft	Yes ☐ No ☐
OR, The proposed signal will not restrict the progressive movement of traffic.	Yes ☐ No ☐

The satisfaction of a traffic signal warrant or warrants shall not in itself require the installation of a traffic control signal.

Warrant 6, Coordinated Signal System

Per the CA-MUTCD, *"Progressive movement in a coordinated signal system sometimes necessitates installing traffic control signals at intersections where they would not otherwise be needed in order to maintain proper platooning of vehicles.*

This warrant would be applicable if "adjacent traffic control signals do not provide the necessary degree of platooning and the proposed and adjacent traffic control signals will collectively provide a progressive operation."

This criterion has not been observed to be a concern for the location at hand.

Therefore, Warrant 6 is not met.

WARRANT 6 - Coordinated Signal System **SATISFIED YES ☐ NO ☒**
(All Parts Must Be Satisfied)

MINIMUM REQUIREMENTS	DISTANCE TO NEAREST SIGNAL	
≥ 1000 ft	N _____ ft, S _____ ft, E _____ ft, W _____ ft	Yes ☐ No ☐
On a one-way street or a street that has traffic predominantly in one direction, the adjacent traffic control signals are so far apart that they do not provide the necessary degree of vehicular platooning. OR On a two-way street, adjacent traffic control signals do not provide the necessary degree of platooning and the proposed and adjacent traffic control signals will collectively provide a progressive operation.		Yes ☐ No ☐

Warrant 7, Crash Experience

Per the CA-MUTCD, *"The Crash Experience signal warrant conditions are intended for application where the severity and frequency of crashes are the principal reasons to consider installing a traffic control signal."*

One of the conditions for this warrant is that *"Five or more reported crashes, of types susceptible to correction by a traffic control signal, have occurred within a 12-month period, each crash involving personal injury or property damage apparently exceeding the applicable requirements for a reportable crash;"*

According to data acquired from the California Crash Reporting System (CCRS) and the Traffic Injury Mapping Systems (TIMS), the numbers of crashes do not meet these criteria. From 2020 to 2024, there were not more than two crashes during any given year at the study intersection.

Therefore, Warrant 7 is not met.

WARRANT 7 - Crash Experience Warrant **SATISFIED YES ☐ NO ☒**
(All Parts Must Be Satisfied)

Adequate trial of alternatives with satisfactory observance and enforcement has failed to reduce the crash frequency.			Yes ☐ No ☐
REQUIREMENTS	Number of crashes reported within a 12 month period susceptible to correction by a traffic signal, and involving injury or damage exceeding the requirements for a reportable crash.		Yes ☐ No ☒
5 OR MORE			
REQUIREMENTS	CONDITIONS	✓	
ONE CONDITION SATISFIED 80%	Warrant 1, Condition A - Minimum Vehicular Volume		Yes ☐ No ☐
	OR, Warrant 1, Condition B - Interruption of Continuous Traffic		
	OR, Warrant 4, Pedestrian Volume Condition Ped Vol ≥ 80% of Figure 4C-5 through Figure 4C-8		

Warrant 8, Roadway Network

Per the CA-MUTCD, *"Installing a traffic control signal at some intersections might be justified to encourage concentration and organization of traffic flow on a roadway network.*"

The criteria for Warrant 8 apply to *"the common intersection of two or more major routes."* In this case, Boardwalk Ave. is a minor local street and this warrant is not applicable.

Therefore, Warrant 8 is not met.

WARRANT 8 - Roadway Network **SATISFIED YES ☐ NO ☒**
(All Parts Must Be Satisfied)

MINIMUM VOLUME REQUIREMENTS	ENTERING VOLUMES - ALL APPROACHES	✓	FULFILLED
1000 Veh/Hr	During Typical Weekday Peak Hour _____ Veh/Hr and has 5-year projected traffic volumes that meet one or more of Warrants 1, 2, and 3 during an average weekday.		Yes ☐ No ☐
	OR During Each of Any 5 Hrs. of a Sat. or Sun _____ Veh/Hr		

CHARACTERISTICS OF MAJOR ROUTES	MAJOR ROUTE A	MAJOR ROUTE B	
Hwy. System Serving as Principal Network for Through Traffic			
Rural or Suburban Highway Outside Of, Entering, or Traversing a City			
Appears as Major Route on an Official Plan			
Any Major Route Characteristics Met, Both Streets			Yes ☐ No ☐

The satisfaction of a traffic signal warrant or warrants shall not in itself require the installation of a traffic control signal.

Warrant 9, Intersection Near a Grade Crossing

Per the CA-MUTCD “the center of the track nearest to the intersection is within 140 feet of the stop line or yield line”.

There is no grade crossing within 140 feet of the study intersection.

Therefore, Warrant 9 is not met.

WARRANT 9 - Intersection Near a Grade Crossing (Both Parts A and B Must Be Satisfied) **SATISFIED YES ☐ NO ☒**

PART A A grade crossing exists on an approach controlled by a STOP or YIELD sign and the center of the track nearest to the intersection is within 140 feet of the stop line or yield line on the approach. Track Center Line to Limit Line _____ ft	Yes ☐ No ☐
PART B **There is one minor street approach lane at the track crossing -** During the highest traffic volume hour during which rail traffic uses the crossing, the plotted point falls above the applicable curve in Figure 4C-9. Major Street - Total of both approaches: _____ VPH Minor Street - Crosses the track (one direction only, approaching the intersection): _____ VPH X AF (Use Tables 4C-2, 3, & 4 below to calculate AF) = _____ VPH	Yes ☐ No ☐
OR, There are two or more minor street approach lanes at the track crossing - During the highest traffic volume hour during which rail traffic uses the crossing, the plotted point falls above the applicable curve in Figure 4C-10. Major Street - Total of both approaches : _____ VPH Minor Street - Crosses the track (one direction only, approaching the intersection): _____ VPH X AF (Use Tables 4C-2, 3, & 4 below to calcualte AF) = _____ VPH	

The minor street approach volume may be multiplied by up to three following adjustment factors (AF) as described in Section 4C.10.

1- Number of Rail Traffic per Day_____ Adjustment factor from table 4C-2____

2- Percentage of High-Occupancy Buses on Minor Street Approach_____ Adjustment factor from table 4C-3____

3- Percentage of Tractor-Trailer Trucks on Minor Street Approach_____ Adjustment factor from table 4C-4____

NOTE: If no data is availale or known, then use AF = 1 (no adjustment)

D. Cumulative Conditions Plus Project

The following warrant analysis is based on cumulative conditions at project buildout (2040), plus traffic generated by the project.

A traffic signal warrant analysis was carried out for the study intersection per the guidelines in the *California Manual on Uniform Traffic Control Devices* (CA-MUTCD) 2014 Edition, Revision 9. The CA-MUTCD contains minimum guidelines regarding traffic volumes, collisions, speeds, pedestrian crossings, and other criteria in order to satisfy the requirements for the recommendation of a traffic signal. The traffic signal guidelines are given in Chapter 4C.

As stated in these CA-MUTCD guidelines, and noted below, signalization should be considered when the following standards are met:

"An engineering study of traffic conditions, pedestrian characteristics, and physical characteristics of the location shall be performed to determine whether installation of a traffic control signal is justified at a particular location.

"The investigation of the need for a traffic control signal shall include an analysis of factors related to the existing operation and safety at the study location and the potential to improve these conditions, and the applicable factors contained in the following traffic signal warrants:

Warrant 1, Eight-Hour Vehicular Volume
Warrant 2, Four-Hour Vehicular Volume
Warrant 3, Peak Hour
Warrant 4, Pedestrian Volume
Warrant 5, School Crossing
Warrant 6, Coordinated Signal System
Warrant 7, Crash Experience
Warrant 8, Roadway Network
Warrant 9, Intersection Near a Grade Crossing"

In order to justify and recommend the installation of traffic control signals, the above nine (9) CA-MUTCD Traffic Signal Warrants should be analyzed. If any, or a combination, of these warrants is met, then a traffic signal should be considered. Yet, as also stated in the CA-MUTCD: *"The satisfaction of a traffic signal warrant or warrants shall not in itself require the installation of a traffic control signal."*

In order to evaluate traffic volume warrants, turning movement counts were collected at the intersection of E. Hillcrest Dr. and Boardwalk Ave. on Wednesday, May 28, 2025 from 10:00 AM to 6:00 PM.

Warrant 1, Eight-Hour Vehicular Volume

Per the CA-MUTCD, the following is the standard for the eight-hour vehicular volume:

"The Minimum Vehicular Volume, Condition A, is intended for application at locations where a large volume of intersecting traffic is the principal reason to consider installing a traffic control signal.

The Interruption of Continuous Traffic, Condition B, is intended for application at locations where Condition A is not satisfied and where the traffic volume on a major street is so heavy that traffic on a minor intersecting street suffers excessive delay or conflict in entering or crossing the major street."

As shown on the CA-MUTCD worksheet, Warrant 1 was not met for this intersection.

Figure 4C-101 (CA). Traffic Signal Warrants Worksheet (Sheet 1 of 5)

COUNT DATE 5/28/2025

DIST ____ CO ____ RTE ____ PM ____

CALC ____ DATE ____

CHK ____ DATE ____

Major St: E Hillcrest Dr — Critical Approach Speed 45 mph

Minor St: Boardwalk Ave — Critical Approach Speed 25 mph

Speed limit or critical speed on major street traffic > 40 mph ☒ or In built up area of isolated community of < 10,000 population ☐ } RURAL (R)

☐ URBAN (U)

WARRANT 1 - Eight Hour Vehicular Volume SATISFIED YES ☐ NO ☒

(Condition A or Condition B or combination of A and B must be satisfied)

Condition A - Minimum Vehicle Volume 100% SATISFIED YES ☐ NO ☒

80% SATISFIED YES ☐ NO ☒

	MINIMUM REQUIREMENTS (80% SHOWN IN BRACKETS)				10am	11am	12pm	1pm	2pm	3pm	4pm	5pm	Hour
	U	R	U	R									
APPROACH LANES	1		2 or More										
Both Approaches Major Street	500 (400)	350 (280)	600 (480)	420 (336)	682	776	927	952	857	954	899	1028	
Highest Approach Minor Street	150 (120)	105 (84)	200 (160)	140 (112)	36	53	61	45	54	70	53	76	

Condition B - Interruption of Continuous Traffic 100% SATISFIED YES ☐ NO ☒

80% SATISFIED YES ☐ NO ☒

	MINIMUM REQUIREMENTS (80% SHOWN IN BRACKETS)				10am	11am	12pm	1pm	2pm	3pm	4pm	5pm	Hour
	U	R	U	R									
APPROACH LANES	1		2 or More										
Both Approaches Major Street	750 (600)	525 (420)	900 (720)	630 (504)	682	776	927	952	857	954	899	1028	
Highest Approach Minor Street	75 (60)	53 (42)	100 (80)	70 (56)	36	53	61	45	54	70	53	76	

Combination of Conditions A & B SATISFIED YES ☐ NO ☒

REQUIREMENT	CONDITION	✓	FULFILLED
TWO CONDITIONS SATISFIED 80%	A. MINIMUM VEHICULAR VOLUME		Yes ☐ No ☒
	AND, B. INTERRUPTION OF CONTINUOUS TRAFFIC		
AND, AN ADEQUATE TRIAL OF OTHER ALTERNATIVES THAT COULD CAUSE LESS DELAY AND INCONVENIENCE TO TRAFFIC HAS FAILED TO SOLVE THE TRAFFIC PROBLEMS			Yes ☐ No ☐

The satisfaction of a traffic signal warrant or warrants shall not in itself require the installation of a traffic control signal.

Warrant 2, Four-Hour Vehicular Volume

Per the CA-MUTCD, *"The Four-Hour Vehicular Volume signal warrant conditions are intended to be applied where the volume of intersecting traffic is the principal reason to consider installing a traffic control signal."*

"The need for a traffic control signal shall be considered if an engineering study finds that, for each of any 4 hours of an average day, the plotted points representing the vehicles per hour on the major street (total of both approaches) and the corresponding vehicles per hour on the higher-volume minor-street approach (one direction only) all fall above the applicable curve in Figure 4C-1 for the existing combination of approach lanes. On the minor street, the higher volume shall not be required to be on the same approach during each of these 4 hours."

As shown on the CA-MUTCD worksheet and figure, Warrant 2 was not met.

WARRANT 2 - Four Hour Vehicular Volume SATISFIED* YES ☐ NO ☒


Record hourly vehicular volumes for any four hours of an average day.

APPROACH LANES	One	2 or More	12pm	1pm	3pm	5pm
			Hour			
Both Approaches - Major Street			927	952	954	1028
Higher Approach - Minor Street			61	45	70	76

*All plotted points fall above the applicable curve in Figure 4C-1. (URBAN AREAS)	Yes ☐	No ☒
OR, All plotted points fall above the applicable curve in Figure 4C-2. (RURAL AREAS)	Yes ☐	No ☐

Figure 4C-2. Warrant 2, Four-Hour Vehicular Volume (70% Factor)

(COMMUNITY LESS THAN 10,000 POPULATION OR ABOVE 40 MPH ON MAJOR STREET)

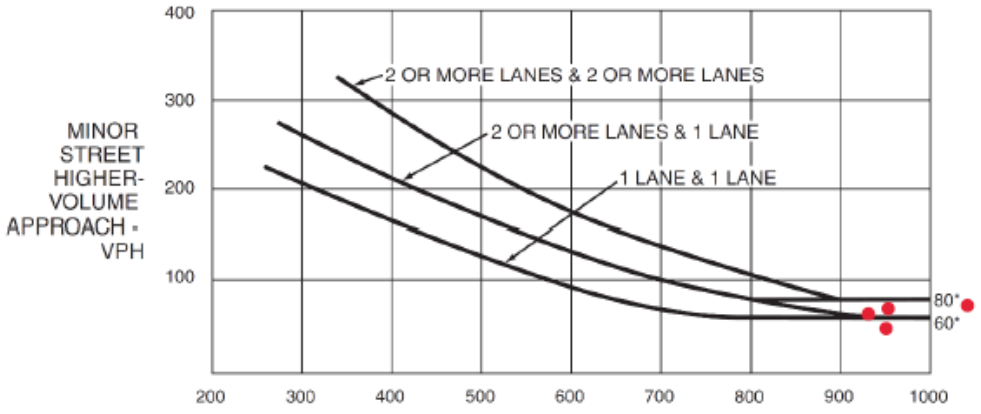

*Note: 80 vph applies as the lower threshold volume for a minor-street approach with two or more lanes and 60 vph applies as the lower threshold volume for a minor-street approach with one lane.

Warrant 3: Peak Hour

Per the CA-MUTCD, *"The Peak Hour signal warrant is intended for use at a location where traffic conditions are such that for a minimum of 1 hour of an average day, the minor-street traffic suffers undue delay when entering or crossing the major street."*

This signal warrant shall be applied only in unusual cases of facilities that attract or discharge large numbers of vehicles over a short time. *"The need for a traffic control signal shall be considered if an engineering study finds that the criteria in either of the following two categories are met:*

A. If all three of the following conditions exist for the same 1 hour (any four consecutive 15-minute periods) of an average day:

7. *The total stopped time delay experienced by the traffic on one minor-street approach (one direction only) controlled by a STOP sign equals or exceeds: 4 vehicle-hours for a one-lane approach or 5 vehicle-hours for a two-lane approach; and*
    8. *The volume on the same minor-street approach (one direction only) equals or exceeds 100 vehicles per hour for one moving lane of traffic or 150 vehicles per hour for two moving lanes; and*
    9. *The total entering volume serviced during the hour equals or exceeds 650 vehicles per hour for intersections with three approaches or 800 vehicles per hour for intersections with four or more approaches.*

B. The plotted point representing the vehicles per hour on the major street (total of both approaches) and the corresponding vehicles per hour on the higher-volume minor-street approach (one direction only) for 1 hour (any four consecutive 15-minute periods) of an average day falls above the applicable curve in Figure 4C-3 for the existing combination of approach lanes."

As shown on the CA-MUTCD worksheet and figure, Warrant 3 was not met.

WARRANT 3 - Peak Hour **SATISFIED YES ☐ NO ☒**
(Part A or Part B must be satisfied)

PART A **SATISFIED YES ☐ NO ☒**
(All parts 1, 2, and 3 below must be satisfied for the same one hour, for any four consecutive 15-minute periods)

1. The total delay experienced by traffic on one minor street approach (one direction only) controlled by a STOP sign equals or exceeds four vehicle-hours for a one-lane approach, or five vehicle-hours for a two-lane approach; AND	Yes ☐ No ☐
2. The volume on the same minor street approach (one direction only) equals or exceeds 100 vph for one moving lane of traffic or 150 vph for two moving lanes; AND	Yes ☐ No ☒
3. The total entering volume serviced during the hour equals or exceeds 800 vph for intersections with four or more approaches or 650 vph for intersections with three approaches.	Yes ☐ No ☐

PART B **SATISFIED YES ☐ NO ☒**


APPROACH LANES	One	2 or More	5pm Hour
Both Approaches - Major Street		×	1028
Higher Approach - Minor Street	×		76

The plotted point falls above the applicable curve in Figure 4C-3. (URBAN AREAS)	Yes ☐ No ☒
OR, The plotted point falls above the applicable curve in Figure 4C-4. (RURAL AREAS)	Yes ☐ No ☐

The satisfaction of a traffic signal warrant or warrants shall not in itself require the installation of a traffic control signal.

Figure 4C-4. Warrant 3, Peak Hour (70% Factor)

(COMMUNITY LESS THAN 10,000 POPULATION OR ABOVE 40 MPH ON MAJOR STREET)

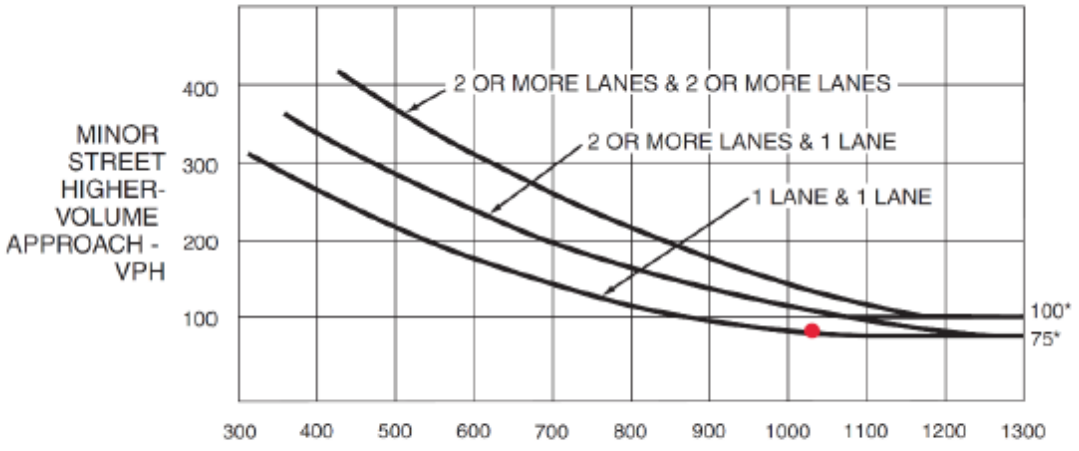

*Note: 100 vph applies as the lower threshold volume for a minor-street approach with two or more lanes and 75 vph applies as the lower threshold volume for a minor-street approach with one lane.

Warrant 4, Pedestrian Volume

Per the CA-MUTCD, *"The Pedestrian Volume signal warrant is intended for application where the traffic volume on a major street is so heavy that pedestrians experience excessive delay in crossing the major street."*

As such, *"The need for a traffic control signal at an intersection or midblock crossing shall be considered if an engineering study finds that one of the following criteria is met:*

A. For each of any 4 hours of an average day, the plotted points representing the vehicles per hour on the major street (total of both approaches) and the corresponding pedestrians per hour crossing the major street (total of all crossings) all fall above the curve in Figure 4C-5; or

B. For 1 hour (any four consecutive 15-minute periods) of an average day, the plotted point representing the vehicles per hour on the major street (total of both approaches) and the corresponding pedestrians per hour crossing the major street (total of all crossings) falls above the curve in Figure 4C-7."

The change in land use is not expected to change pedestrian volumes significantly, therefore the plus-project pedestrian volumes are assumed to be the same as the volumes without the project. Like vehicular volumes, pedestrian volumes are grown based on an ambient growth rate of 0.376% per year, which results in 5.79% growth from 2025 to 2040. However, observed pedestrian volumes were so low that this growth does not result in a change in the cumulative scenario volumes when rounded to the nearest whole number.

As shown on the CA-MUTCD worksheet and figures, Warrant 4 was not met.

Figure 4C-101 (CA). Traffic Signal Warrants Worksheet (Sheet 3 of 5)

WARRANT 4 - Pedestrian Volume
(Parts 1 and 2 Must Be Satisfied)

SATISFIED YES ☐ NO ☒

Part 1 (Parts A or B must be satisfied)

	Hours - - ->	12pm	1pm	3pm	5pm
A.	Vehicles per hour for any 4 hours	927	952	954	1028
	Pedestrians per hour for any 4 hours	0	2	3	7

Figure 4C-5 or Figure 4C-6
SATISFIED YES ☐ NO ☒


	Hours - - ->	5pm			
B.	Vehicles per hour for any 1 hour	1028			
	Pedestrians per hour for any 1 hour	7			

Figure 4C-7 or Figure 4C-8
SATISFIED YES ☐ NO ☒

Part 2 **SATISFIED YES ☒ NO ☐**


AND, The distance to the nearest traffic signal along the major street is greater than 300 ft	Yes ☒ No ☐
OR, The proposed traffic signal will not restrict progressive traffic flow along the major street.	Yes ☐ No ☐

Figure 4C-6. Warrant 4, Pedestrian Four-Hour Volume (70% Factor)

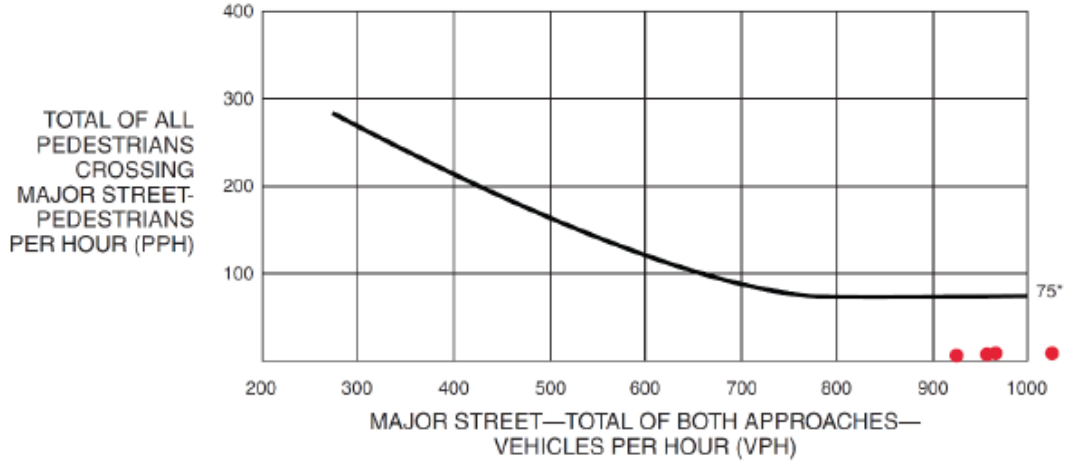

*Note: 75 pph applies as the lower threshold volume.

Figure 4C-8. Warrant 4, Pedestrian Peak Hour (70% Factor)

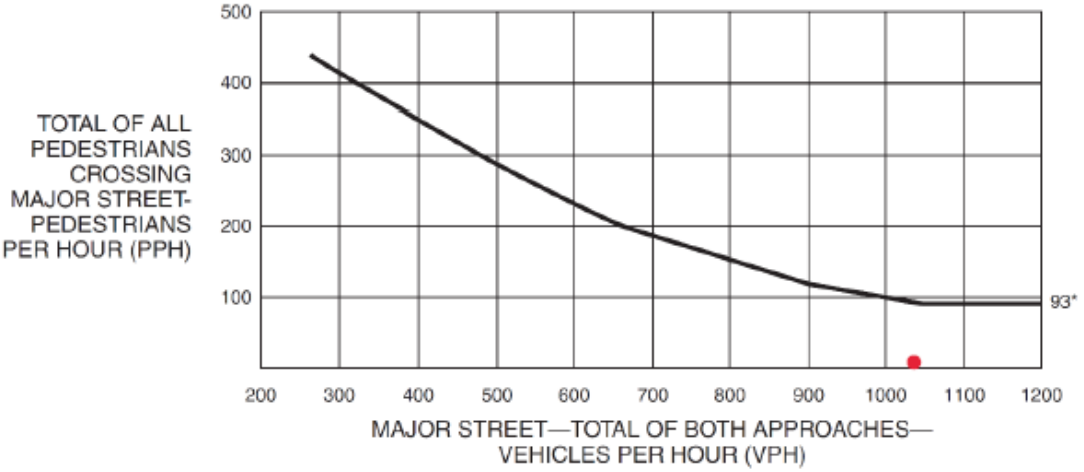

*Note: 93 pph applies as the lower threshold volume.

Warrant 5, School Crossing

Per the CA-MUTCD, *"The School Crossing signal warrant is intended for application where the fact that schoolchildren cross the major street is the principal reason to consider installing a traffic control signal."*

"The need for a traffic control signal shall be considered when an engineering study of the frequency and adequacy of gaps in the vehicular traffic stream as related to the number and size of groups of schoolchildren at an established school crossing across the major street shows that the number of adequate gaps in the traffic stream during the period when the schoolchildren are using the crossing is less than the number of minutes in the same period (see Section 7A.03) and there are a minimum of 20 schoolchildren during the highest crossing hour.

Before a decision is made to install a traffic control signal, consideration shall be given to the implementation of other remedial measures, such as warning signs and flashers, school speed zones, school crossing guards, or a grade-separated crossing.

The School Crossing signal warrant shall not be applied at locations where the distance to the nearest traffic control signal along the major street is less than 300 feet, unless the proposed traffic control signal will not restrict the progressive movement of traffic."

The subject intersection is not an established school crossing.

Therefore, Warrant 5 is not met.

WARRANT 5 - School Crossing
(Parts A and B Must Be Satisfied) **SATISFIED YES ☐ NO ☒**

Part A **SATISFIED YES ☐ NO ☐**
Gap/Minutes and # of Children

Gaps vs Minutes		Hour
	Minutes Children Using Crossing	
	Number of Adequate Gaps	
School Age Pedestrians Crossing Street / hr		

Gaps < Minutes YES ☐ NO ☐
AND Children > 20/hr YES ☐ NO ☐

AND, Consideration has been given to less restrictive remedial measures.	Yes ☐ No ☐

Part B **SATISFIED YES ☐ NO ☐**

The distance to the nearest traffic signal along the major street is greater than 300 ft	Yes ☐ No ☐
OR, The proposed signal will not restrict the progressive movement of traffic.	Yes ☐ No ☐

The satisfaction of a traffic signal warrant or warrants shall not in itself require the installation of a traffic control signal.

Warrant 6, Coordinated Signal System

Per the CA-MUTCD, *"Progressive movement in a coordinated signal system sometimes necessitates installing traffic control signals at intersections where they would not otherwise be needed in order to maintain proper platooning of vehicles.*

This warrant would be applicable if "adjacent traffic control signals do not provide the necessary degree of platooning and the proposed and adjacent traffic control signals will collectively provide a progressive operation."

This criterion has not been observed to be a concern for the location at hand.

Therefore, Warrant 6 is not met.

WARRANT 6 - Coordinated Signal System **SATISFIED YES ☐ NO ☒**
(All Parts Must Be Satisfied)

MINIMUM REQUIREMENTS	DISTANCE TO NEAREST SIGNAL	
≥ 1000 ft	N _____ ft, S _____ ft, E _____ ft, W _____ ft	Yes ☐ No ☐
On a one-way street or a street that has traffic predominantly in one direction, the adjacent traffic control signals are so far apart that they do not provide the necessary degree of vehicular platooning. OR, On a two-way street, adjacent traffic control signals do not provide the necessary degree of platooning and the proposed and adjacent traffic control signals will collectively provide a progressive operation.		Yes ☐ No ☐

Warrant 7, Crash Experience

Per the CA-MUTCD, *"The Crash Experience signal warrant conditions are intended for application where the severity and frequency of crashes are the principal reasons to consider installing a traffic control signal."*

One of the conditions for this warrant is that *"Five or more reported crashes, of types susceptible to correction by a traffic control signal, have occurred within a 12-month period, each crash involving personal injury or property damage apparently exceeding the applicable requirements for a reportable crash;"*

According to data acquired from the California Crash Reporting System (CCRS) and the Traffic Injury Mapping Systems (TIMS), the numbers of crashes do not meet these criteria. From 2020 to 2024, there were not more than two crashes during any given year at the study intersection.

Therefore, Warrant 7 is not met.

WARRANT 7 - Crash Experience Warrant **SATISFIED YES ☐ NO ☒**
(All Parts Must Be Satisfied)

Adequate trial of alternatives with satisfactory observance and enforcement has failed to reduce the crash frequency.			Yes ☐ No ☐
REQUIREMENTS	Number of crashes reported within a 12 month period susceptible to correction by a traffic signal, and involving injury or damage exceeding the requirements for a reportable crash.		Yes ☐ No ☒
5 OR MORE			
REQUIREMENTS	CONDITIONS	✓	
ONE CONDITION SATISFIED 80%	Warrant 1, Condition A - Minimum Vehicular Volume		Yes ☐ No ☐
	OR, Warrant 1, Condition B - Interruption of Continuous Traffic		
	OR, Warrant 4, Pedestrian Volume Condition Ped Vol ≥ 80% of Figure 4C-5 through Figure 4C-8		

Warrant 8, Roadway Network

Per the CA-MUTCD, *"Installing a traffic control signal at some intersections might be justified to encourage concentration and organization of traffic flow on a roadway network.*"

The criteria for Warrant 8 apply to *"the common intersection of two or more major routes."* In this case, Boardwalk Ave. is a minor local street and this warrant is not applicable.

Therefore, Warrant 8 is not met.

WARRANT 8 - Roadway Network **SATISFIED YES ☐ NO ☒**
(All Parts Must Be Satisfied)

MINIMUM VOLUME REQUIREMENTS	ENTERING VOLUMES - ALL APPROACHES	✓	FULFILLED
1000 Veh/Hr	During Typical Weekday Peak Hour _____ Veh/Hr and has 5-year projected traffic volumes that meet one or more of Warrants 1, 2, and 3 during an average weekday.		Yes ☐ No ☐
	OR During Each of Any 5 Hrs. of a Sat. or Sun _____ Veh/Hr		

CHARACTERISTICS OF MAJOR ROUTES	MAJOR ROUTE A	MAJOR ROUTE B	
Hwy. System Serving as Principal Network for Through Traffic			
Rural or Suburban Highway Outside Of, Entering, or Traversing a City			
Appears as Major Route on an Official Plan			
Any Major Route Characteristics Met, Both Streets			Yes ☐ No ☐

The satisfaction of a traffic signal warrant or warrants shall not in itself require the installation of a traffic control signal.

Warrant 9, Intersection Near a Grade Crossing

Per the CA-MUTCD "the center of the track nearest to the intersection is within 140 feet of the stop line or yield line".

There is no grade crossing within 140 feet of the study intersection.

Therefore, Warrant 9 is not met.

WARRANT 9 - Intersection Near a Grade Crossing **SATISFIED YES ☐ NO ☒**
(Both Parts A and B Must Be Satisfied)

PART A A grade crossing exists on an approach controlled by a STOP or YIELD sign and the center of the track nearest to the intersection is within 140 feet of the stop line or yield line on the approach. Track Center Line to Limit Line _____ ft	Yes ☐ No ☐
PART B **There is one minor street approach lane at the track crossing -** During the highest traffic volume hour during which rail traffic uses the crossing, the plotted point falls above the applicable curve in Figure 4C-9. Major Street - Total of both approaches: _____ VPH Minor Street - Crosses the track (one direction only, approaching the intersection): _____ VPH X AF (Use Tables 4C-2, 3, & 4 below to calculate AF) = _____ VPH	Yes ☐ No ☐
OR, There are two or more minor street approach lanes at the track crossing - During the highest traffic volume hour during which rail traffic uses the crossing, the plotted point falls above the applicable curve in Figure 4C-10. Major Street - Total of both approaches : _____ VPH Minor Street - Crosses the track (one direction only, approaching the intersection): _____ VPH X AF (Use Tables 4C-2, 3, & 4 below to calcualte AF) = _____ VPH	

The minor street approach volume may be multiplied by up to three following adjustment factors (AF) as described in Section 4C.10.

1- Number of Rail Traffic per Day_____ Adjustment factor from table 4C-2____

2- Percentage of High-Occupancy Buses on Minor Street Approach_____ Adjustment factor from table 4C-3____

3- Percentage of Tractor-Trailer Trucks on Minor Street Approach_____ Adjustment factor from table 4C-4____

NOTE: If no data is availale or known, then use AF = 1 (no adjustment)

SUMMARY

Warrant analyses were carried out for the intersection of E. Hillcrest Dr. and Boardwalk Ave. in the City of Thousand Oaks as per the guidelines set forth in the State of California Manual on Uniform Traffic Control Devices (CA-MUTCD) 2014 Edition Revision 9. The Traffic Signal Warrant Analysis was carried out for the following project impact scenarios:

a. Existing conditions
b. Existing conditions plus project – Scenario “a” plus project
c. Cumulative Conditions at Project Build-Out (2040)
d. Cumulative Conditions plus project – Scenario “c” plus project

Following a review of the guidance in the CA-MUTCD, no traffic signal warrants were met.

ATTACHMENTS

- Site Plan
- Traffic Count Data

DEVELOPMENT PERMIT APPLICATION

195 E. HILLCREST

195, 275 & 325 EAST HILLCREST DRIVE, THOUSAND OAKS, CA 91360

APN 669-0-021-255



SHEET INDEX

ARCHITECTURE

COVER	
G001	VICINITY / CONTEXT MAP
G002	SURVEY
G003	PROJECT SUMMARY
G004	ACCESSIBILITY PLAN
A100	SITE PLAN OVERALL
A100.A	SITE PLAN ENLARGED - SOUTH EAST
A100.B	SITE PLAN ENLARGED - SOUTH WEST
A100.C	SITE PLAN ENLARGED - NORTH WEST
A101	LEVEL 1 PLAN OVERALL
A101.A	LEVEL 1 PLAN ENLARGED - NORTH
A101.B	LEVEL 1 PLAN ENLARGED - MIDDLE
A101.C	LEVEL 1 PLAN ENLARGED - SOUTH
A102	LEVEL 2 PLAN - OVERALL
A102.A	LEVEL 2 PLAN ENLARGED - NORTH
A102.B	LEVEL 2 PLAN ENLARGED - MIDDLE
A102.C	LEVEL 2 PLAN ENLARGED - SOUTH
A103	LEVEL 3 PLAN - OVERALL
A103.A	LEVEL 3 PLAN ENLARGED - NORTH
A103.B	LEVEL 3 PLAN ENLARGED - MIDDLE
A103.C	LEVEL 3 PLAN ENLARGED - SOUTH
A104	LEVEL 4 PLAN - OVERALL
A104.A	LEVEL 4 PLAN ENLARGED - NORTH
A104.B	LEVEL 4 PLAN ENLARGED - MIDDLE
A104.C	LEVEL 4 PLAN ENLARGED - SOUTH
A105	LEVEL 5 PLAN - OVERALL
A105.A	LEVEL 5 PLAN ENLARGED - NORTH
A105.B	LEVEL 5 PLAN ENLARGED - MIDDLE
A105.C	LEVEL 5 PLAN ENLARGED - SOUTH
A106	ROOF PLAN - OVERALL
A106.A	ROOF PLAN ENLARGED - NORTH
A106.B	ROOF PLAN ENLARGED - MIDDLE
A106.C	ROOF PLAN ENLARGED - SOUTH
A107	COMMERCIAL BLDG.
A200	SECTIONS
A300	ELEVATIONS - SOUTH
A301	ELEVATIONS - NORTH
A302	ELEVATIONS - SOUTH EAST
A303	ELEVATIONS - NORTH EAST
A304	ELEVATIONS - SOUTH WEST
A305	ELEVATIONS - NORTH WEST
A400	UNIT PLANS
A500	PERSPECTIVES
A600	MATERIAL BOARD

LANDSCAPE


L101	OVERALL LANDSCAPE PLAN
L102	TREE MITIGATION PLAN
L103	GROUND LEVEL LANDSCAPE ENLARGEMENT PLAN
L104	GROUND LEVEL LANDSCAPE ENLARGEMENT PLAN
L105	PLANT PALETTE

CIVIL

- PRELIMINARY VESTING PARCEL MAP
  PROJECT INFO., LEGAL DESCRIPTIONS & EXISTING CONDITIONS
- PRELIMINARY VESTING PARCEL MAP
  PROPOSED MASTER PARCEL 1
- PRELIMINARY VESTING PARCEL MAP
  PROPOSED AIRSPACE PARCELS 2-3

C200	CUT AND FILL PLAN
C210	OVERALL GRADING PLAN
C300	STORMWATER AND LID
C400	COMPOSITE UTILITY PLAN
C410	WET UTILITY PLAN

VICINITY MAP

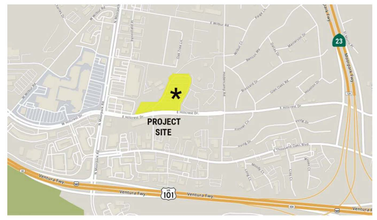

DEVELOPER / APPLICANT
TC LA MF DEVELOPMENT, INC.
2221 ROSECRANS AVENUE, SUITE 200
EL SEGUNDO, CA 90245

T: 310-483-3718

ARTCHITECT
AC MARTIN INC.
900 WILSHIRE BLVD, SUITE 2800
LOS ANGELES, CA 90017

T: 213-683-1900

CIVIL ENGINEER
PSOMAS
865 S. FIGUEROA ST. SUITE 3200
LOS ANGELES, CA 90017

T: 213-223-1400

LANDSCAPE
BORDER-LA
724 S. SPRING ST. SUITE 701
LOS ANGELES, CA 90014

T: 323-815-4564

ARBORIST
DUDEK
225 SOUTH LAKE AVENUE, SUITE M210
PASADENA, CA 91101

T: 626-204-9800

stamp

architect

AC MARTIN
900 WILSHIRE BOULEVARD SUITE 2800
LOS ANGELES CA 90017 T 213 683 1900

consultant

project number	2407012.00
project director	Hugo Suarez
project designer	Jeff Mertzel
project architect	-

revisions

no.	date	revision

project status

Development Permit
12/19/24

client / project

195 E. Hillcrest

TC LA MF Development, Inc.
195, 275, 325 E. Hillcrest Dr.
Thousand Oaks, CA 91360

sheet name


COVER

sheet number

-

plot date 12/19/24



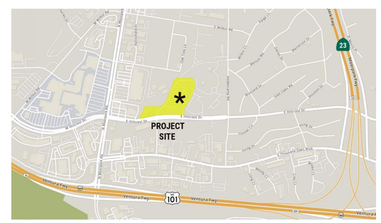

VICINITY MAP

0' 500' 1,000' 2,000'

stamp

architect

AC MARTIN
900 WILSHIRE BOULEVARD SUITE 2800
LOS ANGELES CA 90017 T 213 683 1900

consultant

project number	2407012.00
project director	Hugo Suarez
project designer	Jeff Mertzel
project architect	-

revisions

no.	date	revision

project status

Development Permit
12/19/24

client / project

195 E. Hillcrest

TC LA MF Development, Inc.
195, 275, 325 E. Hillcrest Dr.
Thousand Oaks, CA 91360

sheet name

VICINITY / CONTEXT MAP

sheet number

G001

plot date **12/19/24**


INSERT
(SEE INSERT ABOVE)
APN: 669-0-021-135
CP5 RETREAT LLC
RESIDENTIAL MULTI-FAMILY RES (5+ UNITS)
#500 LAURIE LANE
APN: 669-0-021-325
ATRIA HILLCREST INN LP
HOSPITALS, CONVALESCENT HOMES
PM L.D.-520
42 PM 23
APN: 669-0-021-225
TISHMAN, ARCHSTONE
MULTI-FAMILY RES (5+ UNITS)
#351 HODENCAMP RD
APN: 669-0-021-265
CONEJO FUTURE APARTMENTS
RESIDENTIAL MULTI-FAMILY RES (5+ UNITS)
#130 BRAZIL STREET
APN: 669-0-021-275
AREA HOUSING AUTHORITY
COMMERCIAL OFFICE BUILDING
#190 BRAZIL STREET
APN: 669-0-030-265
PLAZA HILLCREST LLC
COMMERCIAL SHOPPING CENTER
#11 E. HILLCREST DRIVE
APN: 669-0-021-245
KAISER FOUNDATION HEALTH PLAN
COMMERCIAL MEDICAL BUILDINGS
#365 E. HILLCREST DRIVE
PM L.D.-421
32 PM 65
PARCEL 1 OF LD 520
BOOK 42, PAGES 22/23
325 E Hillcrest Drive
2 Story Stucco Building
Building Footprint Area = 26657 square feet
275 E Hillcrest Drive
2 Story Stucco Building
Building Footprint Area = 24897 square feet
195 E. Hillcrest Drive
1 Story Stucco Building
Building Footprint Area = 10184 square feet
HILLCREST DRIVE
(PUBLIC RIGHT-OF-WAY)
(94' WIDTH STREET)
LANG CREEK
BOARDWALK AVE.
FLOOD ZONE AE
FLOOD ZONE X
Front Building Set Back Line
Rear Building Set Back Line
Side Building Set Back Line
Chain Link Fence on Top of Variable Height Concrete Block
Roof Overhang
Height of bldg from ground to highest point = 19.3'
Height of bldg from ground to highest point = 34.4'
Height of bldg from ground to highest point = 34.7'
Variable Height (1'8"-3'6") Concrete Block
Electrical Vault
GTE Vault
Water Meter Boxes
Gas Meter
Garden Wall
Trash Enclosure
Bldg. Corner 45.2' W
Bldg. Corner 0.3' E
Bldg. Corner 0.3

SITE ADDRESS
195, 275 & 325 EAST HILLCREST DRIVE,
THOUSAND OAKS, CA 91360

APN - 669-0-021-255

LEGAL DESCRIPTION
PARCEL 1 OF PARCEL MAP LD 520, IN THE CITY OF THOUSAND OAKS, AS PER MAP RECORDED IN BOOK 42 PAGES 22 AND 23 OF PARCEL MAPS, IN THE OFFICE OF THE COUNTY RECORDER OF SAID COUNTY.

EXCEPT FROM THAT PORTION OF SAID LAND THAT LIES WITHIN THE FOLLOWING DESCRIBED LAND, ALL MINERALS AND ALL OIL, GAS, ASPHALTUM AND OTHER HYDROCARBON SUBSTANCES LYING BELOW A DEPTH OF 550 FEET FROM THE SURFACE OF SAID LAND, BUT WITHOUT THE RIGHT TO ENTER UPON SAID LAND OR USE THE SURFACE FOR ANY PURPOSE:

THAT PORTION OF LOT 4 OF SUBDIVISION NO. 1, RANCHO CONEJO, IN THE CITY OF THOUSAND OAKS, AS PER MAP RECORDED IN BOOK 8 PAGE 55 OF MAPS, IN THE OFFICE OF THE COUNTY RECORDER OF SAID COUNTY, DESCRIBED AS FOLLOWS:

BEGINNING AT THE MOST SOUTHERLY CORNER OF SAID LOT 4; THENCE ALONG THE SOUTHWESTERLY LINE OF SAID LOT 4.

1ST: NORTH 26° 53' 30" WEST 31.45 FEET TO THE BEGINNING OF A NON-TANGENT CURVE CONCAVE SOUTHEASTERLY HAVING A RADIUS OF 790 FEET A RADIAL LINE TO SAID CURVE BEARS NORTH 47° 42' 48" WEST; THENCE,

2ND: NORTHEASTERLY ALONG SAID CURVE THROUGH A CENTRAL ANGLE OF 6° 11' 34" AN ARC DISTANCE OF 85.39 FEET; THENCE, TANGENT TO SAID CURVE,

3RD: NORTH 48° 28' 46" EAST 350.03 FEET; THENCE, AT RIGHT ANGLES, 4TH: SOUTH 41° 31' 14" EAST 38.62 FEET TO THE SOUTHEASTERLY LINE OF SAID LOT 4; THENCE ALONG SAID SOUTHEASTERLY LINE,

5TH: SOUTH 48° 56' 30" EAST 443.21 FEET TO THE POINT OF BEGINNING.

ZONING DESIGNATION - MIXED USE (MU)
MOORPARK ROAD / JANSS MARKETPLACE SUBAREA

SITE AREA - 357,659 SF (8.21 ACRES - GROSS AREA)
(6.39 ACRES - NET AREA)

BASE DENSITY
MINIMUM - 20 DU / ACRE = 20 X 8.21 = 165 UNITS
MAXIMUM - 30 DU / ACRE = 30 X 8.21 = 247 UNITS

ALLOWABLE DENSITY WITH 20% DENSITY BONUS
247 UNITS X 1.2 = 297 UNITS

PROPOSED DENSITY
297 UNITS (834 SF AVERAGE)
STUDIO (1 BATH) 553 SF = 41 UNITS (13.8%)
1 BEDROOM (1 BATH) 750 SF = 146 UNITS (49.2%)
2 BEDROOM (2 BATH) 1,051 SF = 110 UNITS (37.0%)

CONSTRUCTION TYPES:
TYPE 1A - PARKING STRUCTURE AT LEVELS 1 THROUGH 5
TYPE IIIA - RESIDENTIAL AT LEVELS 1 THROUGH 5

OCCUPANCY TYPES:
S1 - PARKING
R2 - RESIDENTIAL
B - LEASING & COMMERCIAL
A3 - ROOF DECK

MAXIMUM LOT COVERAGE - 80%
PROPOSED LOT COVERAGE - 35.47%
(126,860 SF / 357,659 SF) X 100= 35.47

PARKING AREA COVERAGE - 17.1%
(*61,065 SF / 357,659 SF) X 100= 17.1
*38,015 SF PARKING STRUCTURE + 23,050 SF SURFACE

PUBLIC EXTERIOR SPACE REQUIRED - 3,806 SF
(3% OF BUILDING FOOTPRINT)
126,860 SF X 0.03 = 3,806 SF
PUBLIC EXTERIOR OPEN SPACE PROPOSED - 3,806 SF

GROSS FLOOR AREA = 496,135 SF
(352,890 SF EXCLUDING PARKING)
143,245 SF PARKING AREA

MINIMUM COURTYARD AREA (15% OF LOT AREA) =
357,659 SF X 0.15 = 53,947 REQUIRED
COURTYARD AREA PROVIDED = 55,530 SF

FAR
NO MAXIMUM FOR RESIDENTIAL USES
1.0 MAXIMUM FAR FOR COMMERCIAL USES
PROPOSED FAR - 0.95 : 1 (338,909 SF)

HEIGHT
MINIMUM - 20 FT, MAXIMUM - 50 FT
WHEN A BUILDING IS WITHIN 50 FT OF A RESIDENTIAL ZONE OR RESIDENTIAL USE, MAXIMUM 25 FT HIGH WHEN A BUILDING IS 30 FT FROM THE PROPERTY LINE AND MAXIMUM 45 FT HIGH WHEN A BUILDING IS 30-50 FT FROM THE PROPERTY LINE

PROPOSED HEIGHT
67 FT TO STAIRS / ELEVATORS

SETBACKS REQUIRED
FRONT - 15 FT MINIMUM, 30 FT MAXIMUM
SIDE - 20 FT FROM RESIDENTIAL ZONE
REAR - 20 FT FROM RESIDENTIAL ZONE
3RD FLOOR SETBACK - MINIMUM 10 FT AVERAGE FROM THE 1ST FLOOR STREET BUILDING FACADE

SETBACKS PROPOSED
FRONT - EXCEEDS 30 FT MAXIMUM
SIDE - 20 FT
REAR - 20 FT
3RD FLOOR SETBACK -10 FT AVERAGE FROM THE 1ST FLOOR STREET BUILDING FACADE

PARKING REQUIRED
COMMERCIAL - 41 SPACES
RETAIL = 9,207 SF / 300 = 31 SPACES
RESTAURANT = 2,000 SF / 200 = 10 SPACES

RESIDENTIAL (DENSITY BONUS) - 352 SPACES
S = 41 UNITS X 1 SPACE = 41 SPACES
1B = 146 UNITS X 1 SPACE = 146 SPACES
2B = 110 UNITS x 1.5 SPACES = 165 SPACES

PARKING PROVIDED = 490 SPACES
COMMERCIAL - 41 SPACES
(2 ACCESSBILE + 39 STANDARD SPACES)

RESIDENTIAL - **449 SPACES (1.51 / UNIT)**
438 SPACES IN STRUCTURE + 11 SURFACE SPACES
6 ACCESSIBLE + *23 EV + 420 STANDARD
*23 SPACES (5%) WITH LEVEL 2 EVSE CHARGER PER CALGREEN
**10% EV CAPABLE & 25% EV READY PER CALGREEN

BIKE STORAGE
(CALGREEN RESIDENTIAL VOLUNTARY MEASURE)
ONE BICYCLE PER EVERY TWO DWELLING UNITS
297 UNITS / 2= 149 SPACES REQUIRED / PROVIDED (DOUBLE STACKERS)

PRELIMINARY INCLUSIONARY HOUSING PLAN

					Inclusionary Housing Summary	
Unit Type	Unit Mix	Total Units	Base Density Units	Market Units	Lower Income Units *10% of Base Density*	Lower Income Units As % of Base Density
Studio	14%	41	34	37	4	12%
1BR	49%	146	122	134	12	10%
2BR	37%	110	91	101	9	10%
Total / Avg	100%	297	247	272	25	10%

INCLUSIONARY UNIT SUMMARY

Unit Type	Floor Plan	Count	Square Footage	Bedrooms	Bathrooms
Studio	S1	4	550	0	1
1BR	1B3	12	755	1	1
2BR	2B1	4	1,014	2	2
2BR	2B1a	5	1,022	2	2
Total		25			

WAIVERS & INCENTIVE REQUESTED

#	Type	Source	Code Reference	Category	Specific Requirement	Narrative
1	Waiver	Zoning Code	Sec 9-4.1052 DU Development Standards	Height Increase	Maximum height allowed is 50 ft.	Project must exceed the height limit in order to physically accommodate the proposed project inclusive of the density bonus. Proposed height is 67 ft.
2	Waiver	Zoning Code	Sec 9-4.1052 DU Development Standards	Minimum ground floor height	Minimum ground floor height required is 14 feet.	Project must incorporate a lower first floor height in order to physically accommodate the proposed project inclusive of the density bonus . Proposed ground floor height is 10'-3" with double-height spaces for lobbies/amenities.
3	Waiver	Zoning Code	Sec 9-4.1052 DU Development Standards	Maximum front setback	Maximum front sidewalk setback of 30 feet.	Proposed front sidewalk setback varies between 25 ft to 84 ft due to preservation of existing oak trees on Hillcrest Drive and to physically accommodate the proposed project inclusive of the density bonus.
4	Waiver	Objective Design Standards	Sec 9-4.2205 (7) (b) (2)	Site Development Standard	Developments in parcels exceeding 50,000 sf must be comprised of at least three buildings.	Project must exceed the maximum building size in order to provide the total number of affordable units. Project must reduce the number of buildings in the development in order to physically accommodate the proposed project inclusive of the density bonus.
5	Waiver	Objective Design Standards	Sec 9-4.2205 (8)(iv)	Building Type & Design	When dwellings are accessed via an interior corridor, the length of the corridor shall not exceed 100 ft.	Project must exceed the maximum corridor length in order to physically accommodate the proposed project inclusive of the density bonus.
6	Waiver	Objective Design Standards	Sec 9-4.2205(g)(1)	Building Massing & Articulation	Buildings must not exceed the length of 200 ft on any side.	Project must exceed the maximum building length in order to physically accommodate the proposed project inclusive of the density bonus.
7	Incentive	Objective Design Standards	Sec 9-4.22059(h)(3)(i)	Window Materials	Window frames must be made of aluminum, fiberglass, wood or manufactured wood.	Proposed project includes high-quality vinyl windows to reduce project costs and allow for the provision of affordable units.

AREA CALCULATIONS

LEVEL	FTF Hght.	GSF	PARKING	CARS	BIKES	M. (EXISTING)	RESIDENTIAL	BY / AMENITY	BALCONIES	OPEN SPACE	NRSF	% OF NRSF	DU	FAR	EFF.	
SITE AREA		357,659														
LEVEL 01	10.3	105,020	27,650	59		11,207	58,565	11,805	7,000		42,132	17%	50	80,554	59.9%	
LEVEL 02	10.3	103,795	38,015	96			61,445	-	4,335		47,929	19%	57	61,445	78.0%	
LEVEL 03	10.3	111,225	38,015	100			67,845		5,365		54,946	22%	66	67,845	81.0%	
LEVEL 04	10.3	109,800	38,015	100			67,845		3,940		54,946	22%	66	67,845	81.0%	
LEVEL 05	10.3	65,500	1,550	83			60,425		3,525		47,876	19%	58	60,425	79.2%	
ROOF		795					795				-			795	0%	
														-		
														-		
PARAPET	4.0													-		
SURFACE COMM. PARKING				41										-		
SURFACE RES. PARKING				11										-		
														-		
TOTAL	55.5	496,135	143,245	490	-	11,207	316,920	11,805	24,165	-	247,829		297	338,909	75.4%	-
		352,890	GSF (EXCLUDING PARKING)				11,805		24,165		834	AVG SIZE		0.95	:1 FAR	

stamp

architect

AC MARTIN
900 WILSHIRE BOULEVARD SUITE 2800
LOS ANGELES CA 90017 T 213 683 1900

consultant

project number 2407012.00
project director Hugo Suarez
project designer Jeff Mertzel
project architect -

revisions

no.	date	revision

project status

Development Permit 12/19/24

client / project

195 E. Hillcrest

TC LA MF Development, Inc.
195, 275, 325 E. Hillcrest Dr.
Thousand Oaks, CA 91360


sheet name

PROJECT SUMMARY

sheet number

G003

plot date 12/19/24

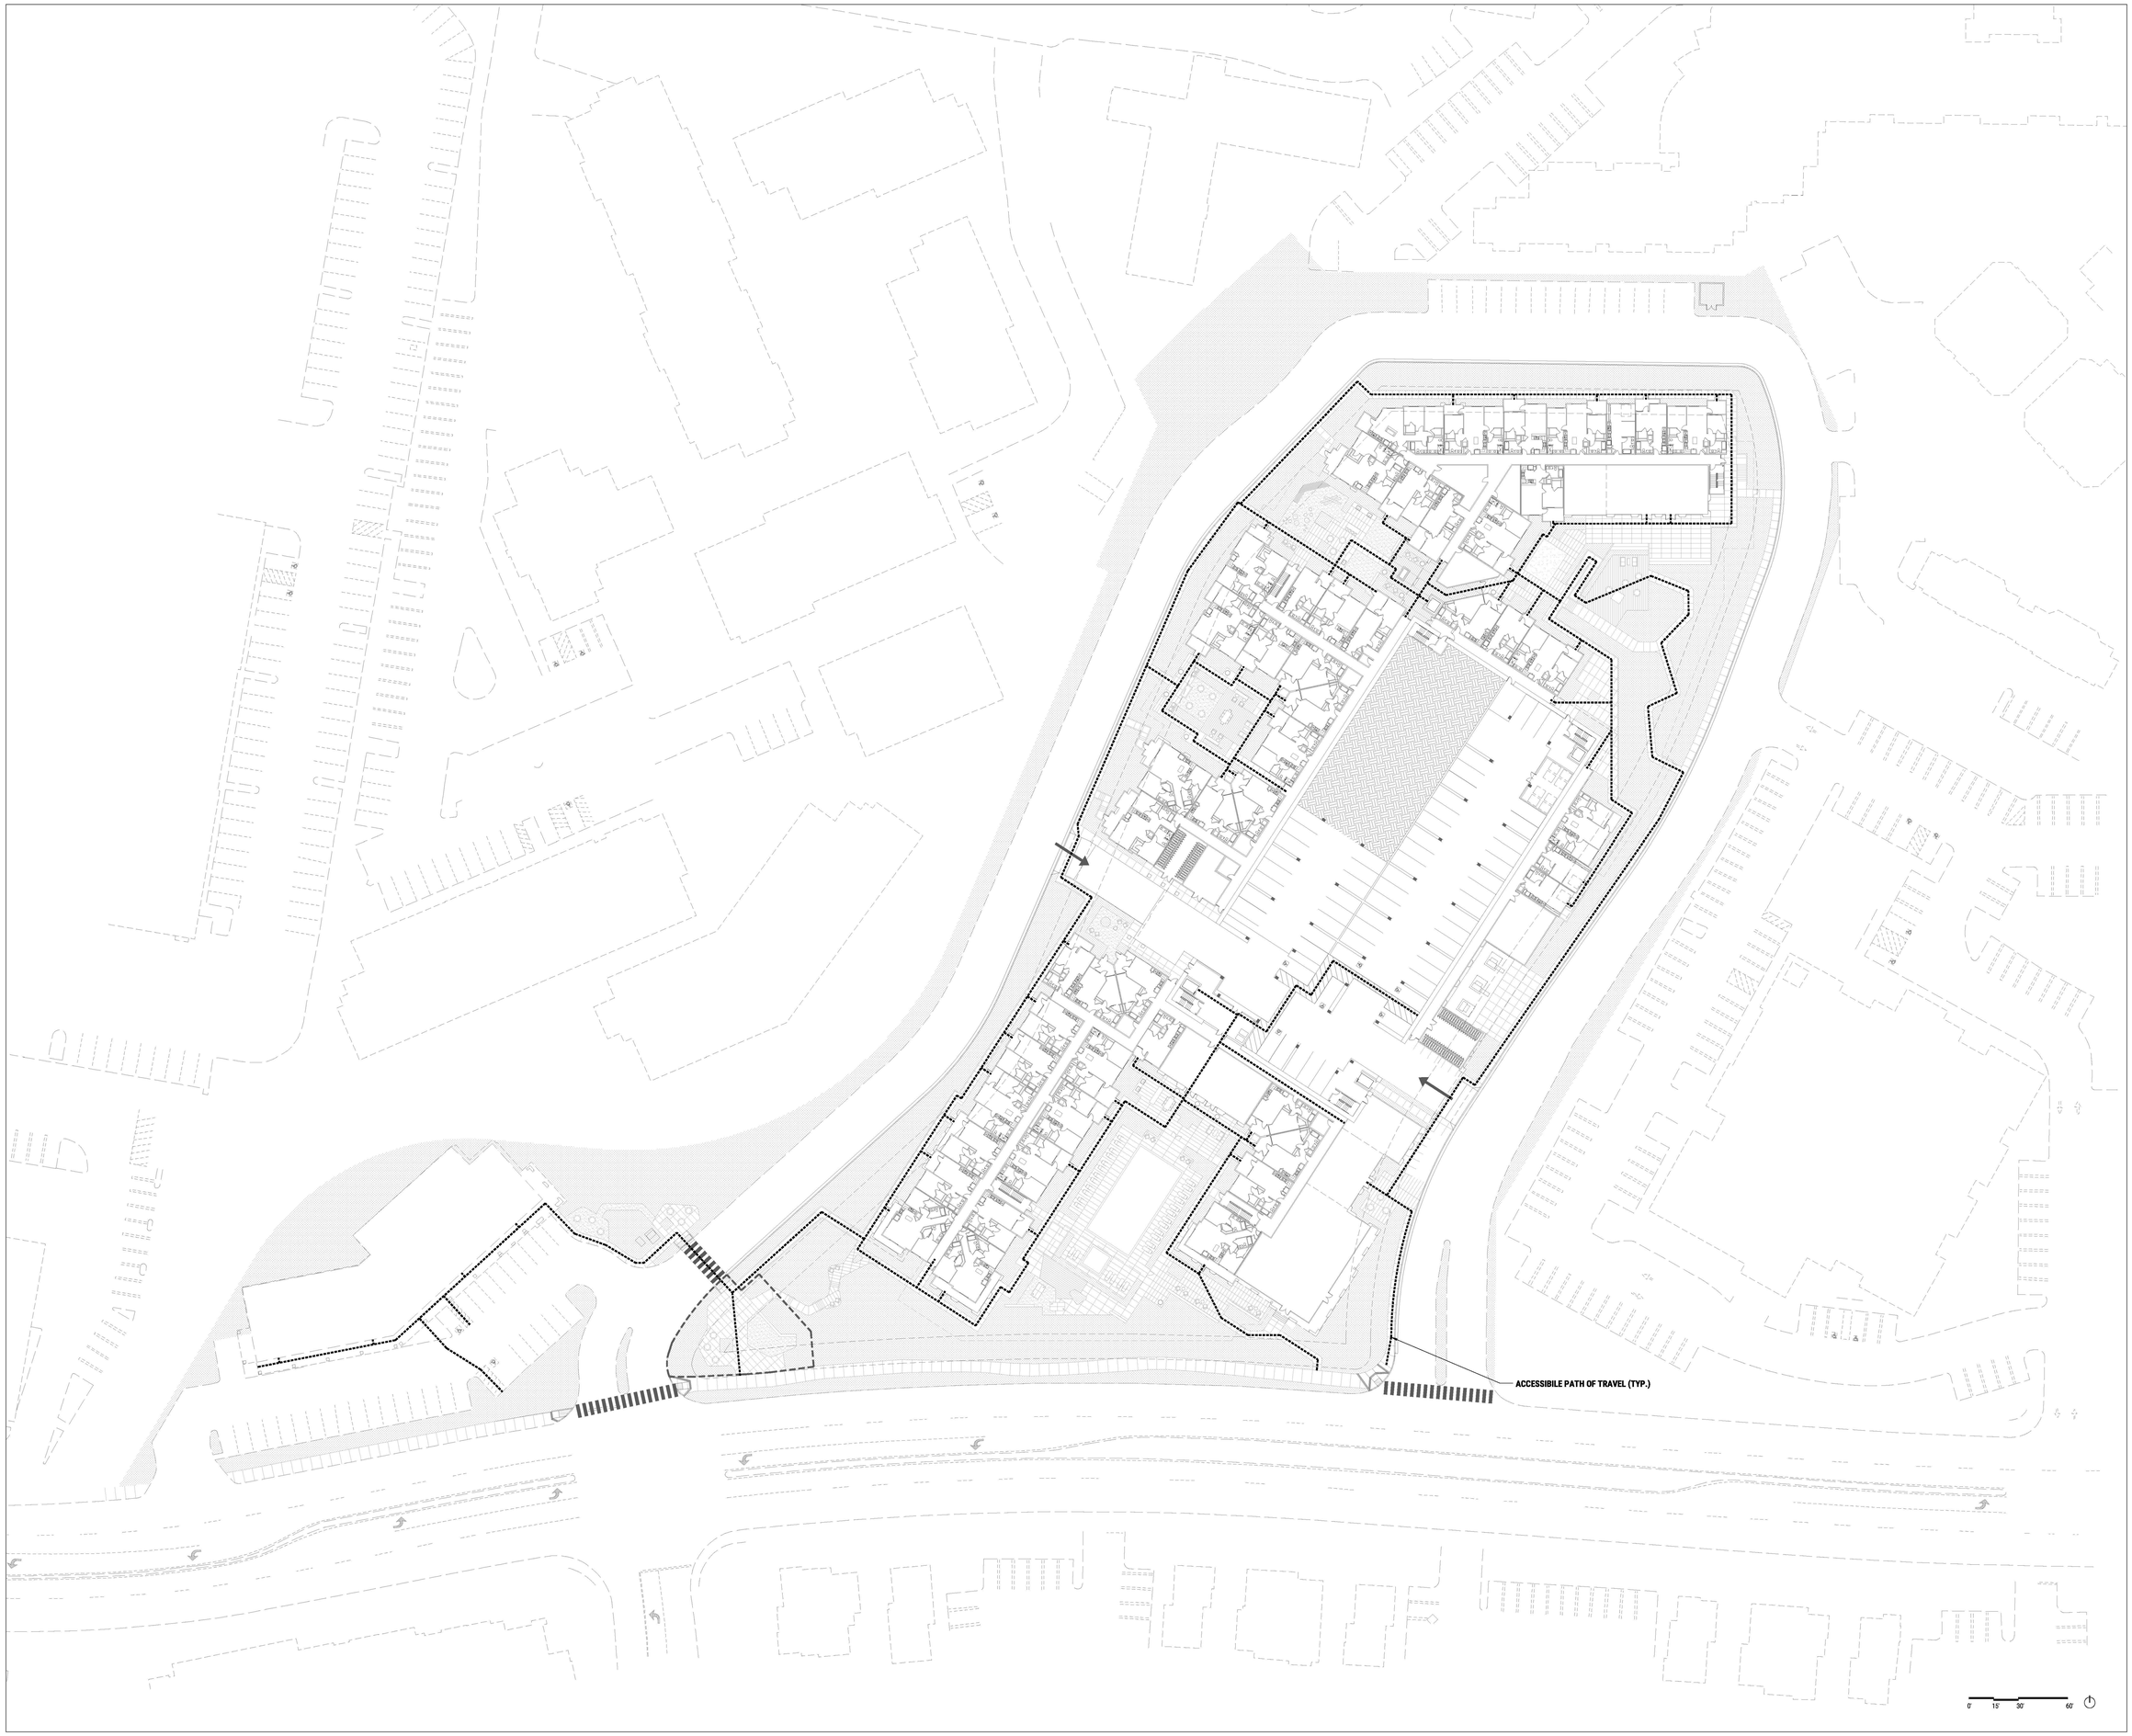

stamp

architect

AC MARTIN
900 WILSHIRE BOULEVARD SUITE 2800
LOS ANGELES CA 90017 T 213 683 1900

consultant

project number	2407012.00
project director	Hugo Suarez
project designer	Jeff Mertzel
project architect	-

revisions

no.	date	revision

project status

Development Permit
12/19/24

client / project

195 E. Hillcrest

TC LA MF Development, Inc.
195, 275, 325 E. Hillcrest Dr.
Thousand Oaks, CA 91360

sheet name

ACCESSIBILITY PLAN

sheet number

G004

plot date **12/19/24**



stamp

architect

AC MARTIN
900 WILSHIRE BOULEVARD SUITE 2800
LOS ANGELES CA 90017 T 213 683 1900

consultant

project number	2407012.00
project director	Hugo Suarez
project designer	Jeff Mertzel
project architect	-

revisions

no.	date	revision

project status

Development Permit
12/19/24

client / project

195 E. Hillcrest

TC LA MF Development, Inc.
195, 275, 325 E. Hillcrest Dr.
Thousand Oaks, CA 91360

sheet name

SITE PLAN OVERALL

sheet number

A100

plot date **12/19/24**



stamp

architect

AC MARTIN
900 WILSHIRE BOULEVARD SUITE 2800
LOS ANGELES CA 90017 T 213 683 1900

consultant

project number	2407012.00
project director	Hugo Suarez
project designer	Jeff Mertzel
project architect	-

revisions

no.	date	revision

project status

Development Permit
12/19/24

client / project

195 E. Hillcrest

TC LA MF Development, Inc.
195, 275, 325 E. Hillcrest Dr.
Thousand Oaks, CA 91360


sheet name

SITE PLAN ENLARGED SOUTH EAST

sheet number

A100.A

plot date **12/19/24**

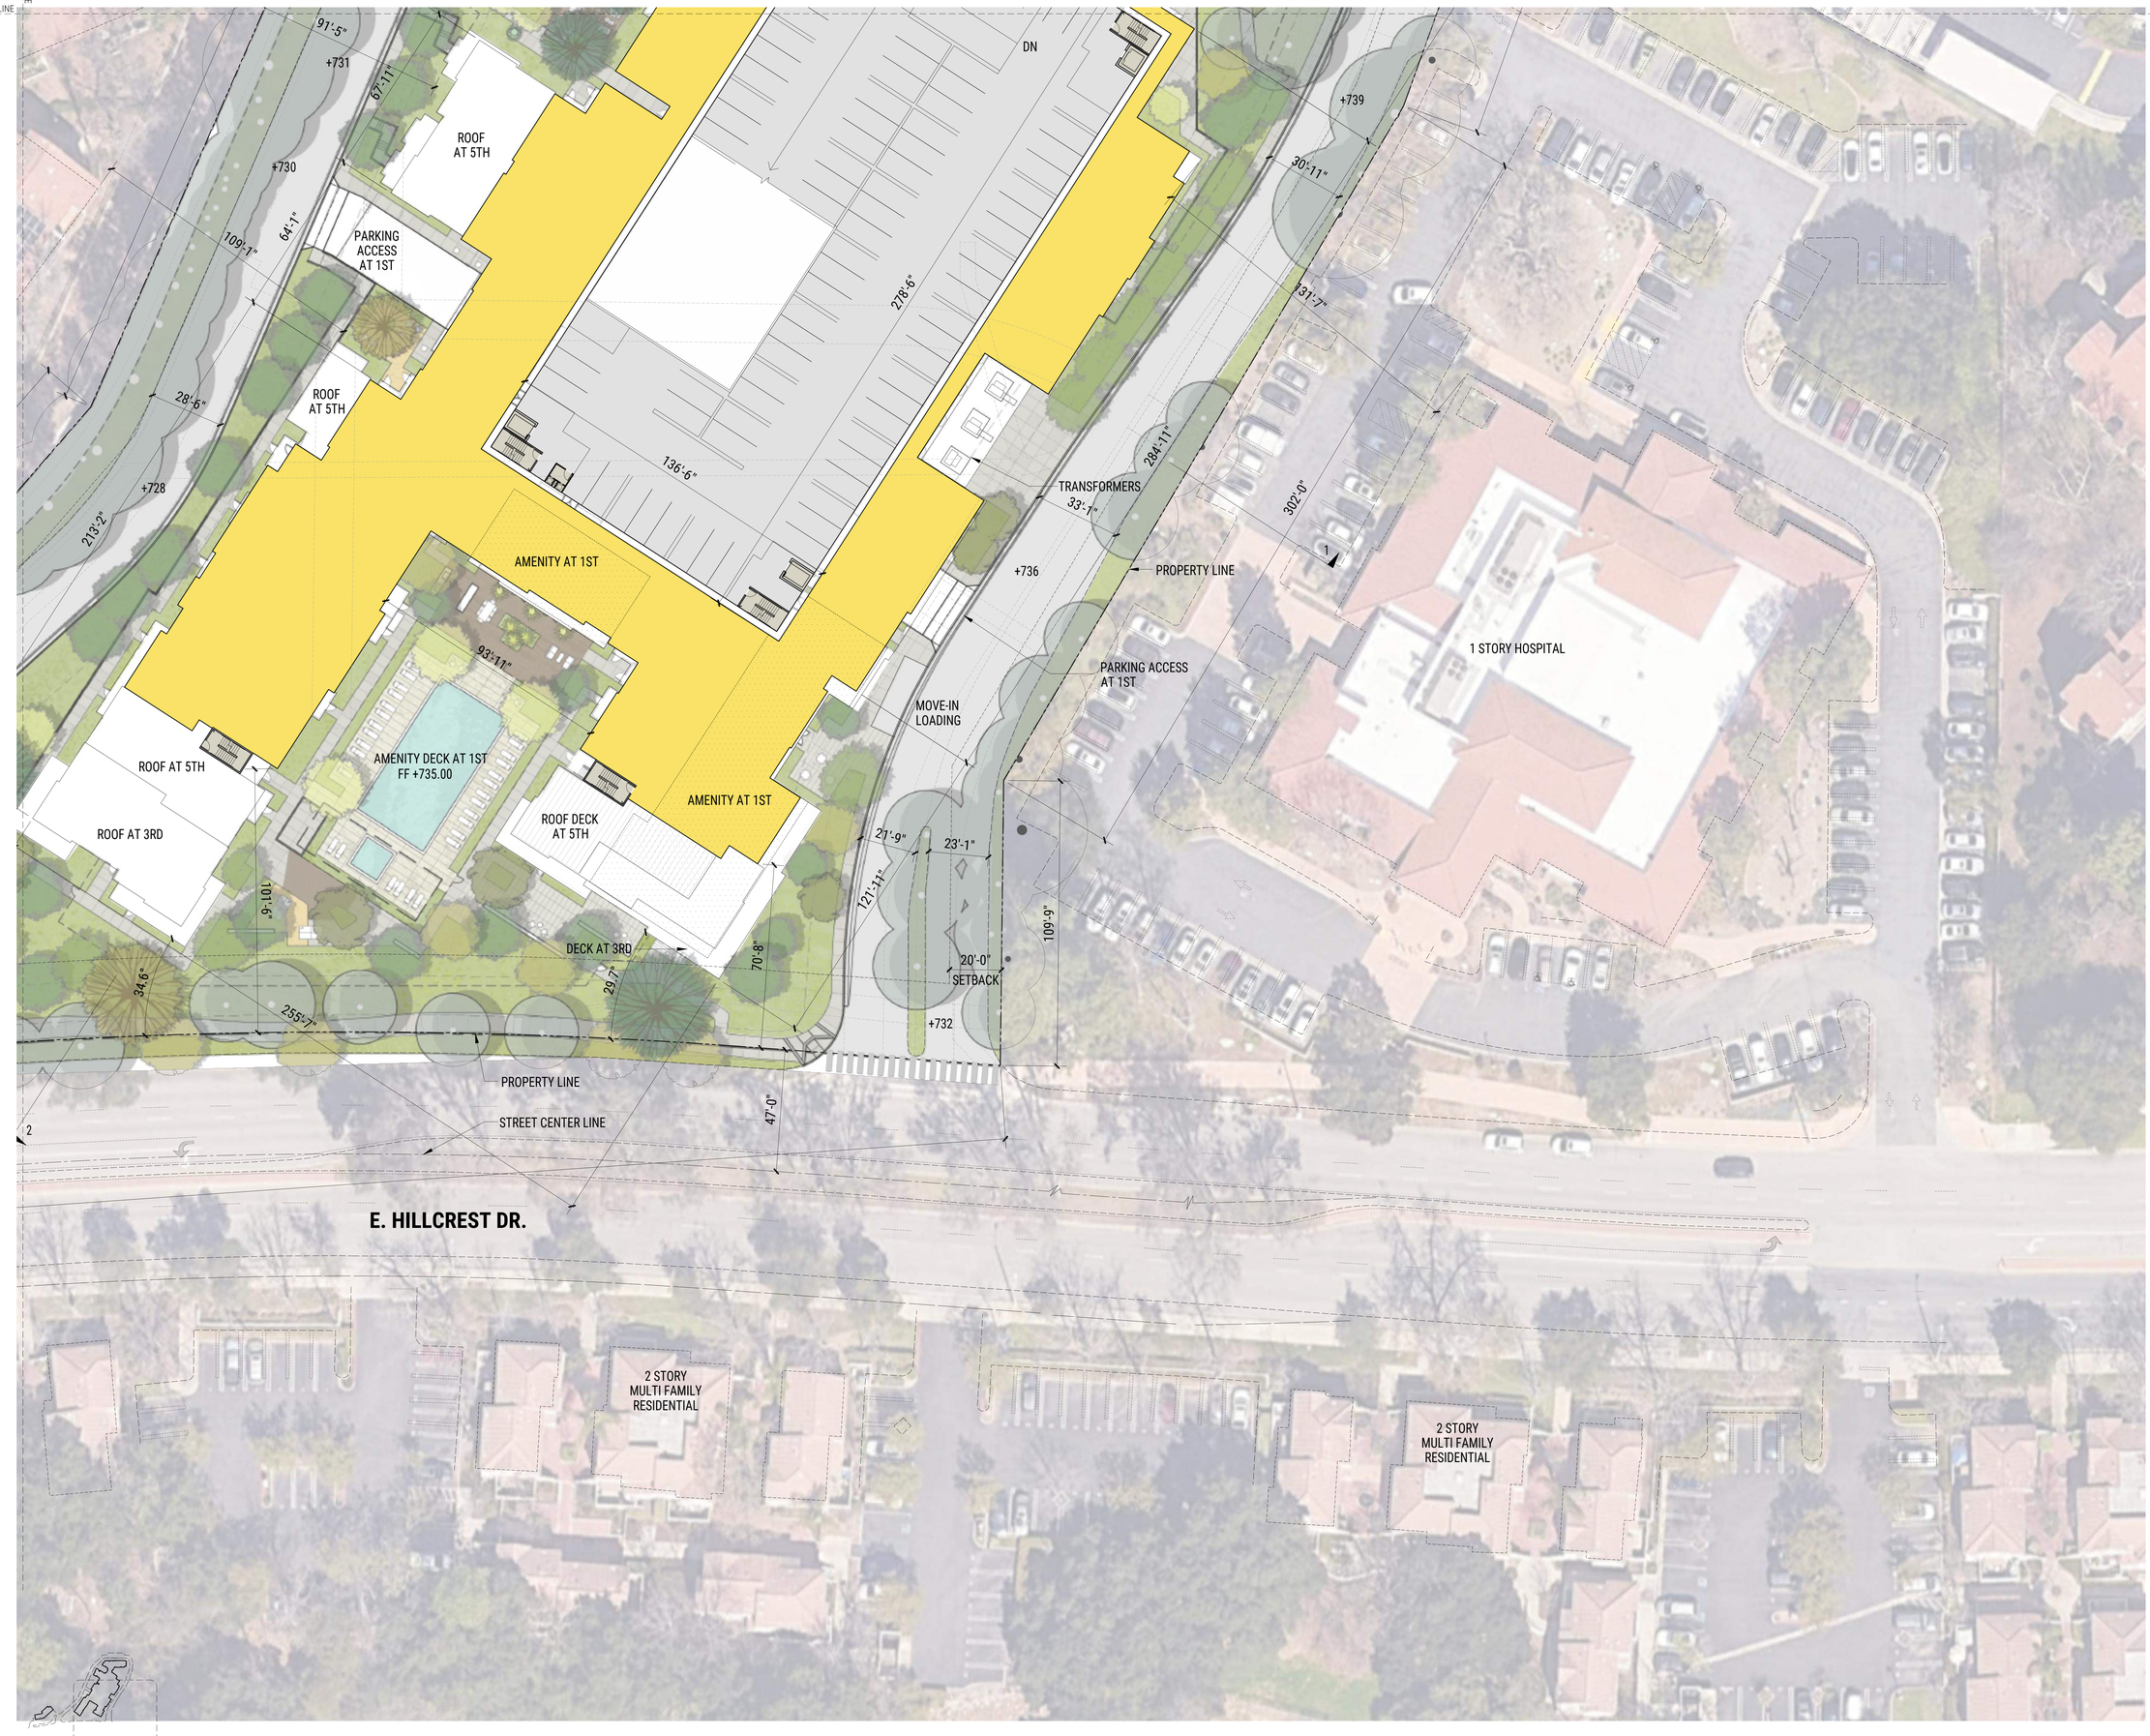

stamp

architect

AC MARTIN
900 WILSHIRE BOULEVARD SUITE 2800
LOS ANGELES CA 90017 T 213 683 1900

consultant

project number	2407012.00
project director	Hugo Suarez
project designer	Jeff Mertzel
project architect	-

revisions

no.	date	revision

project status

Development Permit
12/19/24

client / project

195 E. Hillcrest

TC LA MF Development, Inc.
195, 275, 325 E. Hillcrest Dr.
Thousand Oaks, CA 91360

sheet name

SITE PLAN ENLARGED SOUTH WEST

sheet number

A100.B

plot date **12/19/24**



stamp

architect

AC MARTIN
900 WILSHIRE BOULEVARD SUITE 2800
LOS ANGELES CA 90017 T 213 683 1900

consultant

project number	2407012.00
project director	Hugo Suarez
project designer	Jeff Mertzel
project architect	-

revisions

no.	date	revision

project status

Development Permit
12/19/24

client / project

195 E. Hillcrest

TC LA MF Development, Inc.
195, 275, 325 E. Hillcrest Dr.
Thousand Oaks, CA 91360

sheet name

SITE PLAN ENLARGED NORTH WEST

sheet number

A100.C

plot date **12/19/24**

INTERSECTION TURNING MOVEMENT COUNTS

PREPARED BY: AimTD LLC. tel: 714 253 7888 cs@aimtd.com

DATE:				
Thu, Jun 5, 25	LOCATION:	Thousand Oaks	PROJECT #:	SC5400
	NORTH & SOUTH:	Boardwalk Ave	LOCATION #:	1
	EAST & WEST:	E Hillcrest Dr	CONTROL:	STOP N/S

NOTES:


AM
PM
MD
OTHER
OTHER

▲ N
◄ W E ►
S ▼

	NORTHBOUND Boardwalk Ave			SOUTHBOUND Boardwalk Ave			EASTBOUND E Hillcrest Dr			WESTBOUND E Hillcrest Dr			
	NL	NT	NR	SL	ST	SR	EL	ET	ER	WL	WT	WR	TOTAL
LANES:	1	1	0	0	1	0	1	2	0	1	2	0	

U-TURNS				
NB	SB	EB	WB	TTL
0	0	0	0	


		NORTHBOUND			SOUTHBOUND			EASTBOUND			WESTBOUND				U-TURNS				
		NL	NT	NR	SL	ST	SR	EL	ET	ER	WL	WT	WR	TOTAL	NB	SB	EB	WB	TTL
AM	7:00 AM	0	0	1	0	0	0	2	18	3	3	36	1	64	0	0	1	1	2
	7:15 AM	1	1	3	0	0	1	2	15	1	3	39	0	66	0	0	4	1	5
	7:30 AM	0	1	4	1	0	4	4	21	3	9	45	1	93	0	0	2	1	3
	7:45 AM	0	2	8	0	0	3	6	39	6	12	63	3	142	0	0	4	1	5
	8:00 AM	2	0	2	0	0	3	6	38	6	9	53	0	119	0	0	0	0	0
	8:15 AM	1	3	4	0	0	1	4	34	2	9	69	3	130	0	0	4	3	7
	8:30 AM	2	2	5	0	1	2	5	49	7	6	68	0	147	0	0	5	2	7
	8:45 AM	2	1	6	3	0	2	7	57	5	13	91	1	188	0	0	3	2	5
	9:00 AM	2	0	4	1	0	0	5	45	4	11	80	2	154	0	0	5	1	6
	9:15 AM	1	1	2	0	0	1	2	55	4	10	84	1	161	0	0	6	0	6
	9:30 AM	2	1	4	1	1	4	3	42	5	8	78	2	151	0	0	3	2	5
	9:45 AM	4	0	5	0	0	2	2	49	11	6	67	0	146	0	0	2	0	2
	VOLUMES	17	12	48	6	2	23	48	462	57	99	773	14	1,614	0	0	39	14	53
	APPROACH %	22%	16%	62%	19%	6%	74%	8%	76%	9%	11%	86%	2%						
	APP/DEPART	77	/	74	31	/	158	606	/	530	900	/	852	0					
	BEGIN PEAK HR		8:45 AM																
	VOLUMES	7	3	16	5	1	7	17	199	18	42	333	6	676	0	0	17	5	
	APPROACH %	27%	12%	62%	38%	8%	54%	7%	79%	7%	11%	86%	2%						
	PEAK HR FACTOR		0.722			0.542			0.872			0.902		0.876					
	APP/DEPART	26	/	26	13	/	61	251	/	225	386	/	364	0					

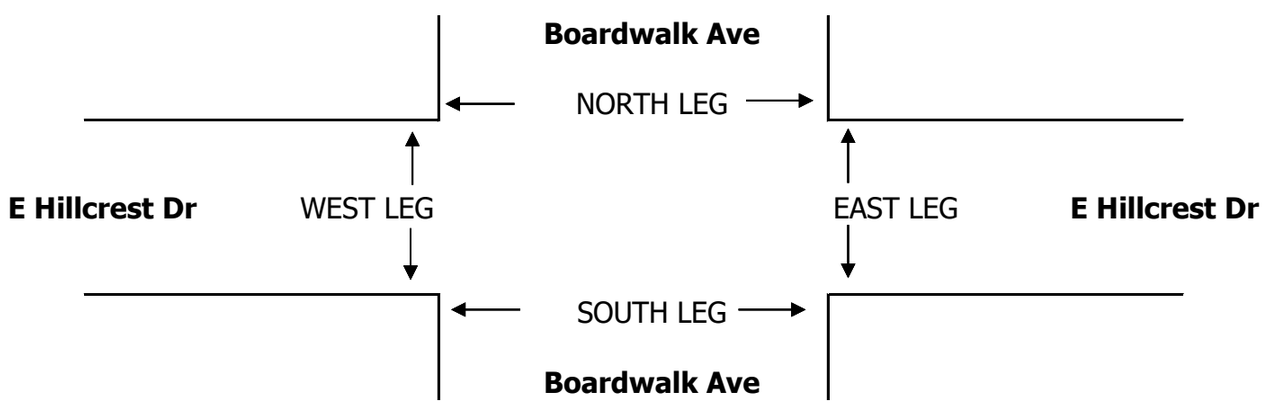


		ALL PED + BIKE & SCOOTER					PEDESTRIAN CROSSINGS					BICYCLE & SCOOTER CROSSINGS				
		N LEG	S LEG	E LEG	W LEG	TOTAL	N LEG	S LEG	E LEG	W LEG	TOTAL	NL	SL	EL	WL	TOTAL
AM	7:00 AM	2	1	1	0	4	0	1	0	0	1	2	0	1	0	3
	7:15 AM	1	1	0	0	2	1	0	0	0	1	0	1	0	0	1
	7:30 AM	1	0	0	0	1	0	0	0	0	0	1	0	0	0	1
	7:45 AM	4	0	0	0	4	3	0	0	0	3	1	0	0	0	1
	8:00 AM	0	0	0	0	0	0	0	0	0	0	0	0	0	0	0
	8:15 AM	2	2	0	1	5	1	2	0	0	3	1	0	0	1	2
	8:30 AM	1	4	1	0	6	0	4	1	0	5	1	0	0	0	1
	8:45 AM	0	1	0	1	2	0	1	0	1	2	0	0	0	0	0
	9:00 AM	2	2	0	0	4	1	1	0	0	2	1	1	0	0	2
	9:15 AM	1	1	1	0	3	1	1	1	0	3	0	0	0	0	0
	9:30 AM	2	4	1	0	7	1	1	0	0	2	1	3	1	0	5
	9:45 AM	8	0	2	0	10	7	0	2	0	9	1	0	0	0	1
	TOTAL	24	16	6	2	48	15	11	4	1	31	9	5	2	1	17
	BEGIN PEAK HR	8:45 AM					3	4	1	1	9					

AimTD LLC

TURNING MOVEMENT COUNTS

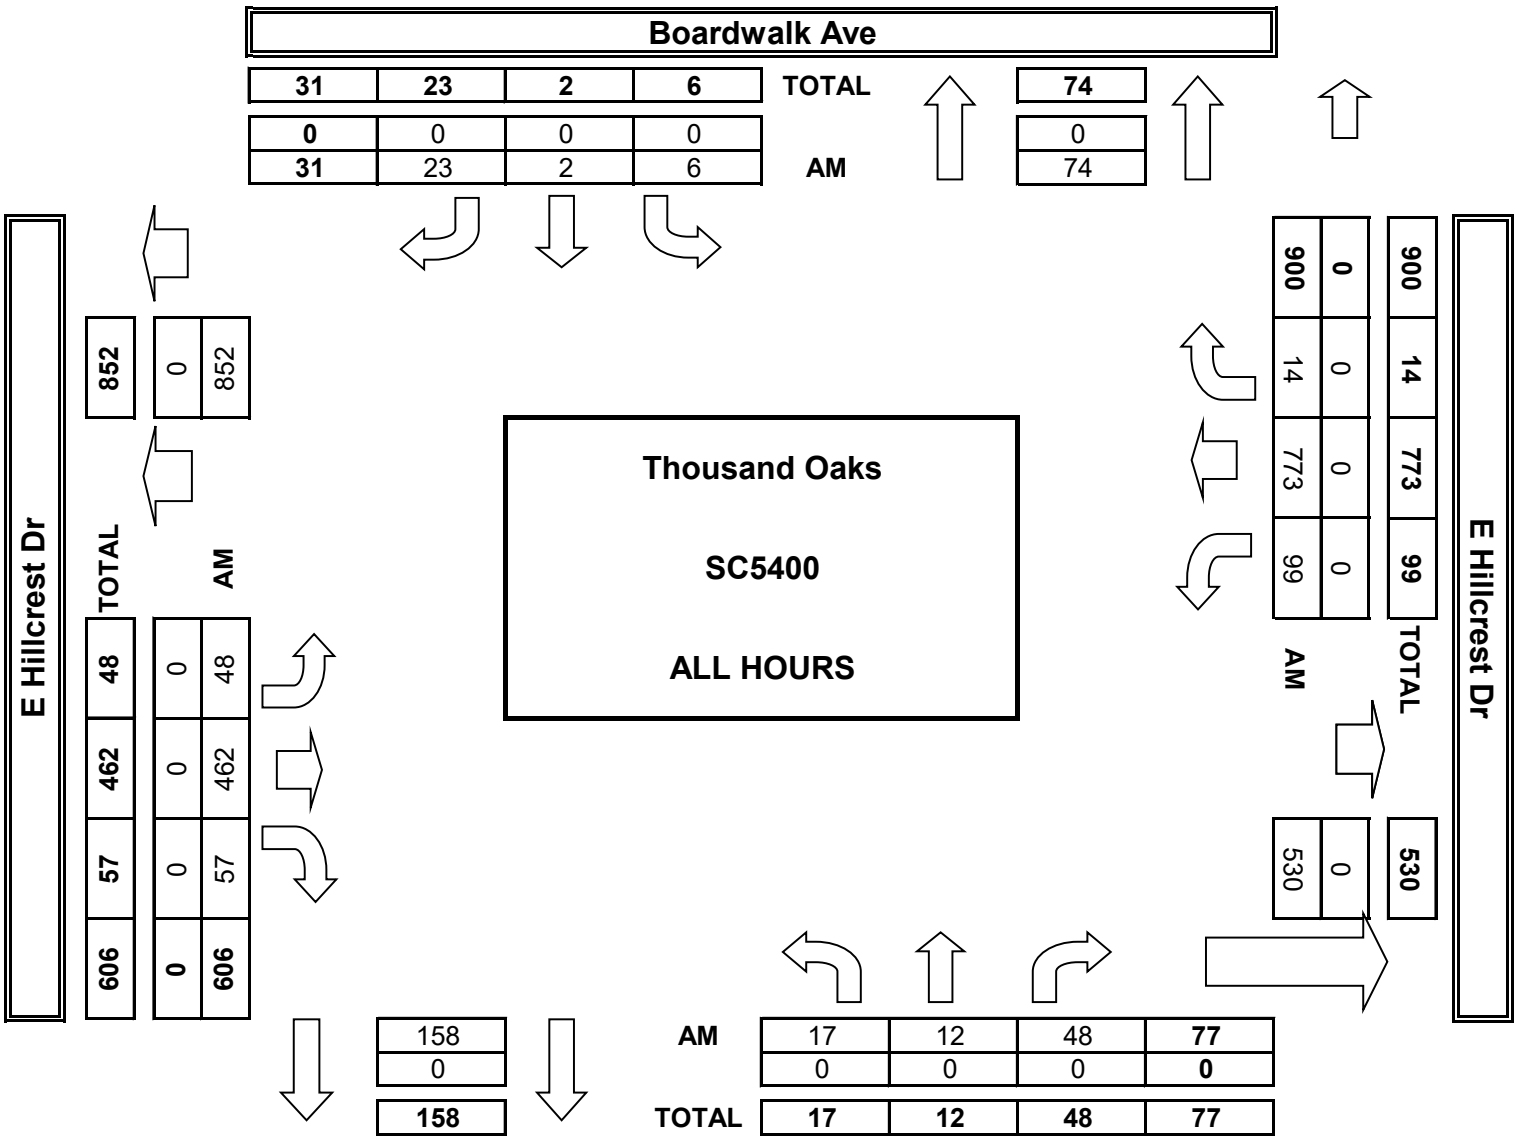

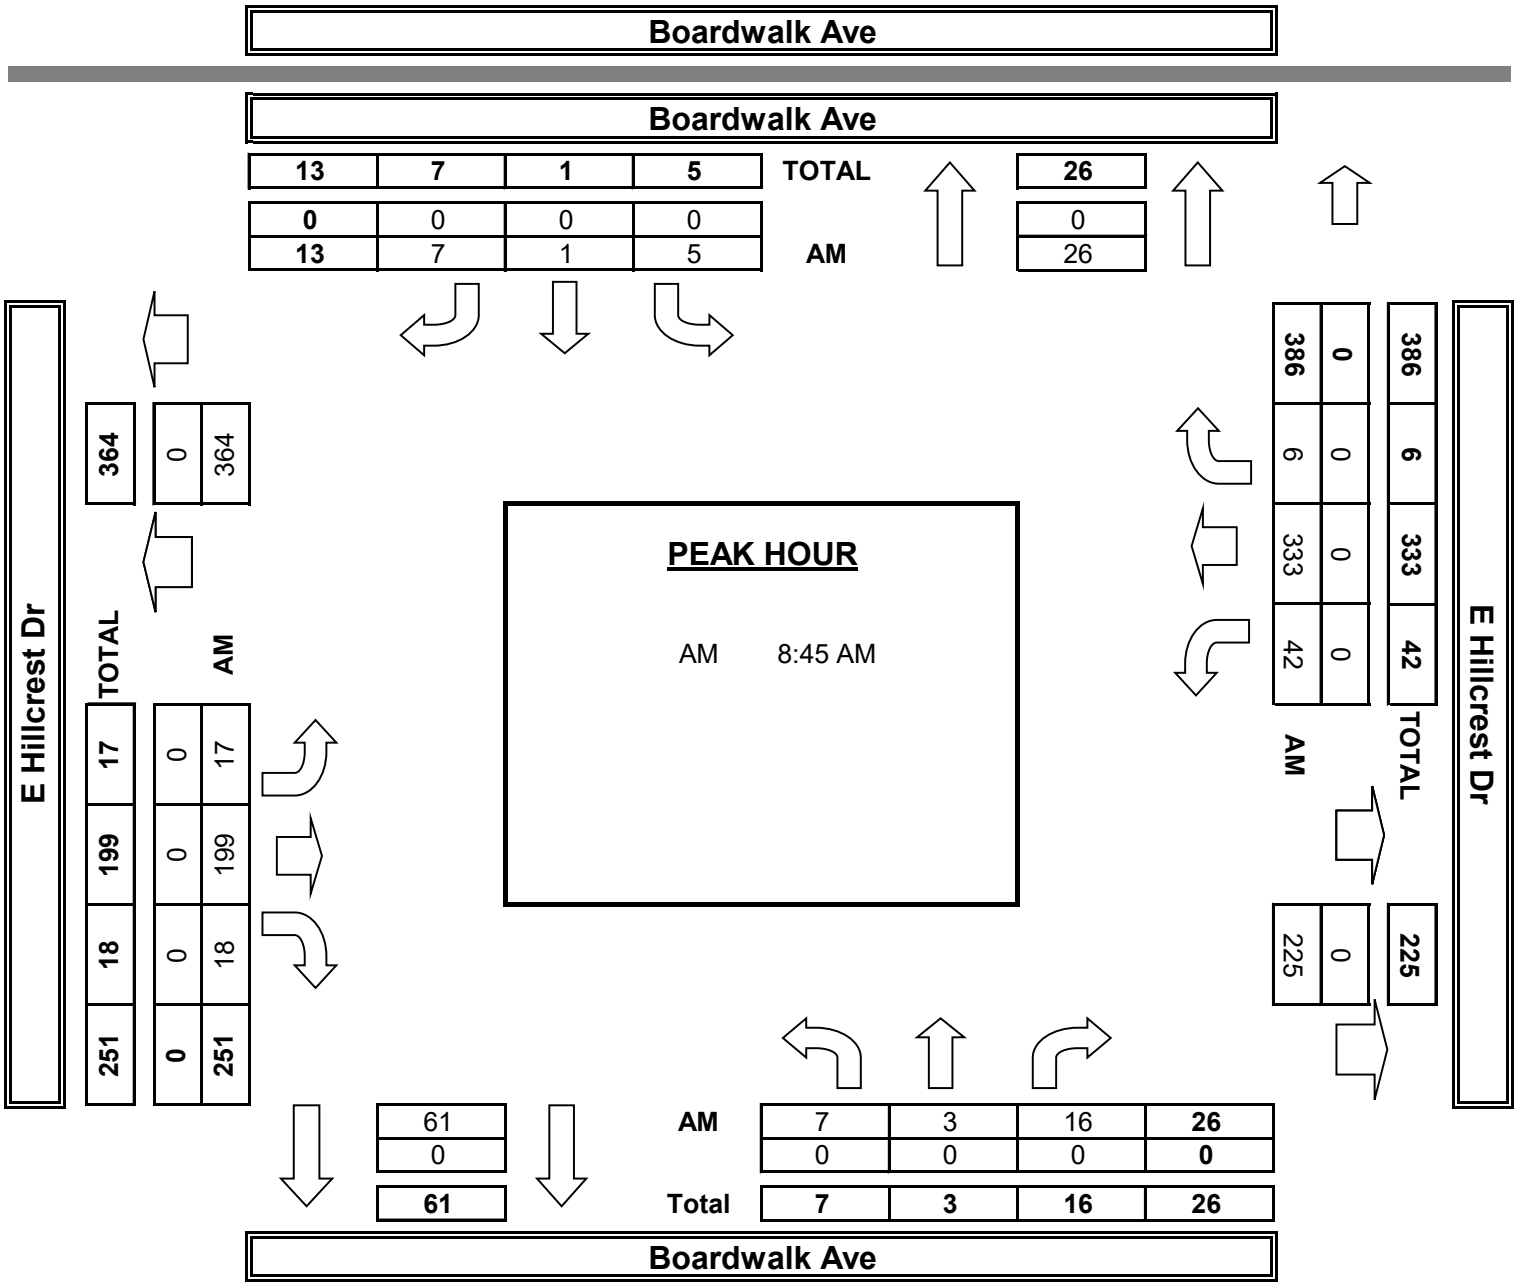

INTERSECTION TURNING MOVEMENT COUNTS

T102022

PREPARED BY: AimTD LLC. tel: 714 253 7888 cs@aimtd.com

DATE: Wed, May 28, 25

LOCATION: Thousand Oaks
NORTH & SOUTH: Boardwalk Ave
EAST & WEST: E Hillcrest Dr


PROJECT #: SC5400
LOCATION #: 1
CONTROL: STOP N/S

NOTES:

AM
PM
MD
OTHER
OTHER

▲ N
◄ W
E ►
S ▼


		NORTHBOUND Boardwalk Ave			SOUTHBOUND Boardwalk Ave			EASTBOUND E Hillcrest Dr			WESTBOUND E Hillcrest Dr				U-TURNS				
	LANES:	NL 1	NT 1	NR 0	SL 0	ST 1	SR 0	EL 1	ET 2	ER 0	WL 1	WT 2	WR 0	TOTAL	NB 0	SB 0	EB 0	WB 0	TTL	Both approaches major street	Highest approach minor street
AM	10:00 AM	2	0	5	2	0	1	3	54	7	9	62	1	146	0	0	6	3	9	136	7
	10:15 AM	4	1	8	2	0	1	12	61	6	8	92	2	197	0	0	4	3	7	181	13
	10:30 AM	3	1	2	0	0	2	4	68	6	2	68	1	157	0	0	8	1	9	149	6
	10:45 AM	2	2	4	2	0	0	4	53	5	4	72	1	149	0	0	11	2	13	139	8
	11:00 AM	2	0	7	2	0	5	6	55	7	5	68	1	158	0	0	4	6	10	142	9
	11:15 AM	9	1	3	0	1	5	3	72	4	8	96	0	202	0	0	6	0	6	183	13
	11:30 AM	2	1	5	2	1	11	4	66	5	6	96	1	200	0	0	6	2	8	178	8
	11:45 AM	8	0	12	1	0	7	3	74	13	4	95	2	219	0	0	11	1	12	191	20
	12:00 PM	7	1	13	0	0	7	6	80	10	5	102	0	231	0	0	13	5	18	203	21
	12:15 PM	5	1	6	1	0	5	4	81	6	4	111	0	224	0	0	10	2	12	206	12
	12:30 PM	2	1	5	0	0	6	5	82	9	3	107	0	220	0	0	11	1	12	206	8
	12:45 PM	5	1	11	0	0	1	5	76	19	4	100	1	223	0	0	11	3	14	205	17
	1:00 PM	3	1	4	0	2	6	8	89	10	6	97	2	228	0	0	8	1	9	212	8
	1:15 PM	4	0	10	1	0	4	7	98	7	9	93	0	233	0	0	11	1	12	214	14
	1:30 PM	3	3	4	0	1	3	5	89	11	11	89	0	219	0	0	7	3	10	205	10
	1:45 PM	1	2	7	3	1	3	7	91	9	6	101	5	236	0	0	13	3	16	219	10
	VOLUMES	62	16	106	16	6	67	86	1,189	134	94	1,449	17	3,419	0	0	140	37	177		
	APPROACH %	34%	9%	58%	18%	7%	75%	6%	77%	9%	6%	91%	1%								
	APP/DEPART	184	/	119	89	/	234	1,549	/	1,348	1,597	/	1,718	0							
	BEGIN PEAK HR		1:00 PM																		
	VOLUMES	11	6	25	4	4	16	27	367	37	32	380	7	963	0	0	39	8			
	APPROACH %	26%	14%	60%	17%	17%	67%	6%	78%	8%	7%	89%	2%								
	PEAK HR FACTOR		0.750			0.750			0.955			0.928		0.955							
	APP/DEPART	42	/	40	24	/	73	470	/	404	427	/	446	0							
PM	02:00 PM	1	0	7	2	0	7	2	84	11	5	88	1	208	0	0	7	4	11	191	8
	2:15 PM	9	0	10	2	0	3	3	83	6	8	88	0	212	0	0	12	1	13	188	19
	2:30 PM	2	0	4	2	0	11	2	91	2	5	93	1	213	0	0	5	3	8	194	6
	2:45 PM	8	0	10	1	0	8	6	87	4	9	87	2	222	0	0	8	0	8	195	18
	3:00 PM	1	3	8	3	0	5	9	87	7	8	98	1	230	0	0	5	0	5	210	12
	3:15 PM	4	1	14	4	1	8	6	89	12	6	92	1	238	0	0	13	5	18	206	19
	3:30 PM	2	0	13	0	3	5	4	107	3	8	81	0	226	0	0	9	0	9	203	15
	3:45 PM	4	0	15	2	2	7	7	92	10	8	113	3	263	0	0	5	2	7	233	19
	4:00 PM	6	3	8	4	1	6	2	81	4	11	105	1	232	0	0	11	4	15	204	17
	4:15 PM	4	0	9	3	3	6	3	84	3	2	104	0	221	0	0	4	2	6	196	13
	4:30 PM	1	0	8	4	0	6	2	85	3	5	93	1	208	0	1	6	1	8	189	9
	4:45 PM	1	1	7	2	0	7	2	83	8	5	98	0	214	0	0	5	5	10	196	9
	5:00 PM	6	0	18	7	1	13	5	90	17	7	120	3	287	0	0	6	11	17	242	24
	5:15 PM	2	0	12	1	0	4	2	99	8	8	103	2	241	0	0	13	2	15	222	14
	5:30 PM	3	0	15	2	0	6	4	83	4	3	87	0	207	0	0	5	2	7	181	18
	5:45 PM	1	0	11	1	0	5	2	77	9	10	120	0	236	0	0	5	2	7	218	12
	VOLUMES	55	8	169	40	11	107	61	1,402	111	108	1,570	16	3,822	0	1	119	44	164		
	APPROACH %	24%	3%	73%	25%	7%	67%	4%	83%	7%	6%	90%	1%								
	APP/DEPART	232	/	86	159	/	230	1,693	/	1,655	1,738	/	1,851	0							
	BEGIN PEAK HR		5:00 PM																		
	VOLUMES	12	0	56	11	1	28	13	349	38	28	430	5	1,017	0	0	29	17			
	APPROACH %	18%	0%	82%	28%	3%	70%	3%	81%	9%	6%	90%	1%								
	PEAK HR FACTOR		0.708			0.476			0.879			0.851		0.836							
	APP/DEPART	68	/	18	40	/	67	429	/	433	480	/	499	0							

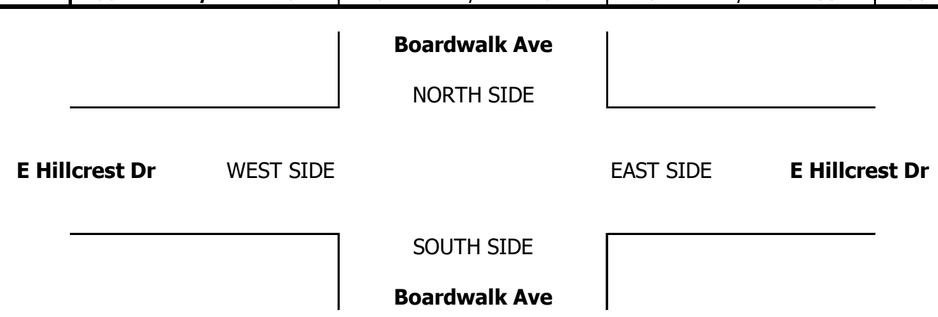


		ALL PED - BIKE- SCOOTER					PEDESTRIAN CROSSINGS					BICYCLE & SCOOTER CROSSINGS				
		E LEG	W LEG	S LEG	N LEG	TOTAL	E LEG	W LEG	S LEG	N LEG	TOTAL	EL	WL	SL	NL	TOTAL
AM	10:00 AM	0	0	0	3	3	0	0	0	1	1	0	0	0	2	2
	10:15 AM	0	0	0	3	3	0	0	0	2	2	0	0	0	1	1
	10:30 AM	0	0	1	9	10	0	0	0	9	9	0	0	1	0	1
	10:45 AM	0	0	1	0	1	0	0	1	0	1	0	0	0	0	0
	11:00 AM	0	0	1	1	2	0	0	1	0	1	0	0	0	1	1
	11:15 AM	0	0	1	9	10	0	0	1	9	10	0	0	0	0	0
	11:30 AM	0	0	0	3	3	0	0	0	3	3	0	0	0	0	0
	11:45 AM	0	0	0	0	0	0	0	0	0	0	0	0	0	0	0
	12:00 PM	0	0	0	0	0	0	0	0	0	0	0	0	0	0	0
	12:15 PM	0	0	3	0	3	0	0	3	0	3	0	0	0	0	0
	12:30 PM	0	0	2	0	2	0	0	2	0	2	0	0	0	0	0
	12:45 PM	0	0	1	0	1	0	0	0	0	0	0	0	1	0	1
	1:00 PM	1	0	3	0	4	1	0	1	0	2	0	0	2	0	2
	1:15 PM	1	0	1	3	5	1	0	1	3	5	0	0	0	0	0
	1:30 PM	0	0	0	3	3	0	0	0	3	3	0	0	0	0	0
	1:45 PM	0	0	2	3	5	0	0	1	2	3	0	0	1	1	2
	TOTAL	2	0	16	37	55	2	0	11	32	45	0	0	5	5	10
PM	2:00 PM	0	0	0	1	1	0	0	0	1	1	0	0	0	0	0
	2:15 PM	0	0	0	2	2	0	0	0	2	2	0	0	0	0	0
	2:30 PM	0	0	0	0	0	0	0	0	0	0	0	0	0	0	0
	2:45 PM	0	0	1	2	3	0	0	1	2	3	0	0	0	0	0
	3:00 PM	0	0	1	4	5	0	0	1	2	3	0	0	0	2	2
	3:15 PM	0	1	0	1	2	0	1	0	1	2	0	0	0	0	0
	3:30 PM	0	1	3	3	7	0	0	2	1	3	0	1	1	2	4
	3:45 PM	0	1	1	8	10	0	0	0	7	7	0	1	1	1	3
	4:00 PM	0	1	0	2	3	0	1	0	1	2	0	0	0	1	1
	4:15 PM	0	1	1	1	3	0	0	0	0	0	0	1	1	1	3
	4:30 PM	1	1	3	1	6	0	1	1	1	3	1	0	2	0	3
	4:45 PM	0	0	1	4	5	0	0	1	2	3	0	0	0	2	2
	5:00 PM	1	1	1	3	6	0	1	1	3	5	1	0	0	0	1
	5:15 PM	0	0	0	3	3	0	0	0	1	1	0	0	0	2	2
	5:30 PM	2	1	2	2	7	1	1	2	2	6	1	0	0	0	1
	5:45 PM	2	0	4	2	8	2	0	4	2	8	0	0	0	0	0
	TOTAL	6	8	18	39	71	3	5	13	28	49	3	3	5	11	22

AimTD LLC

TURNING MOVEMENT COUNTS

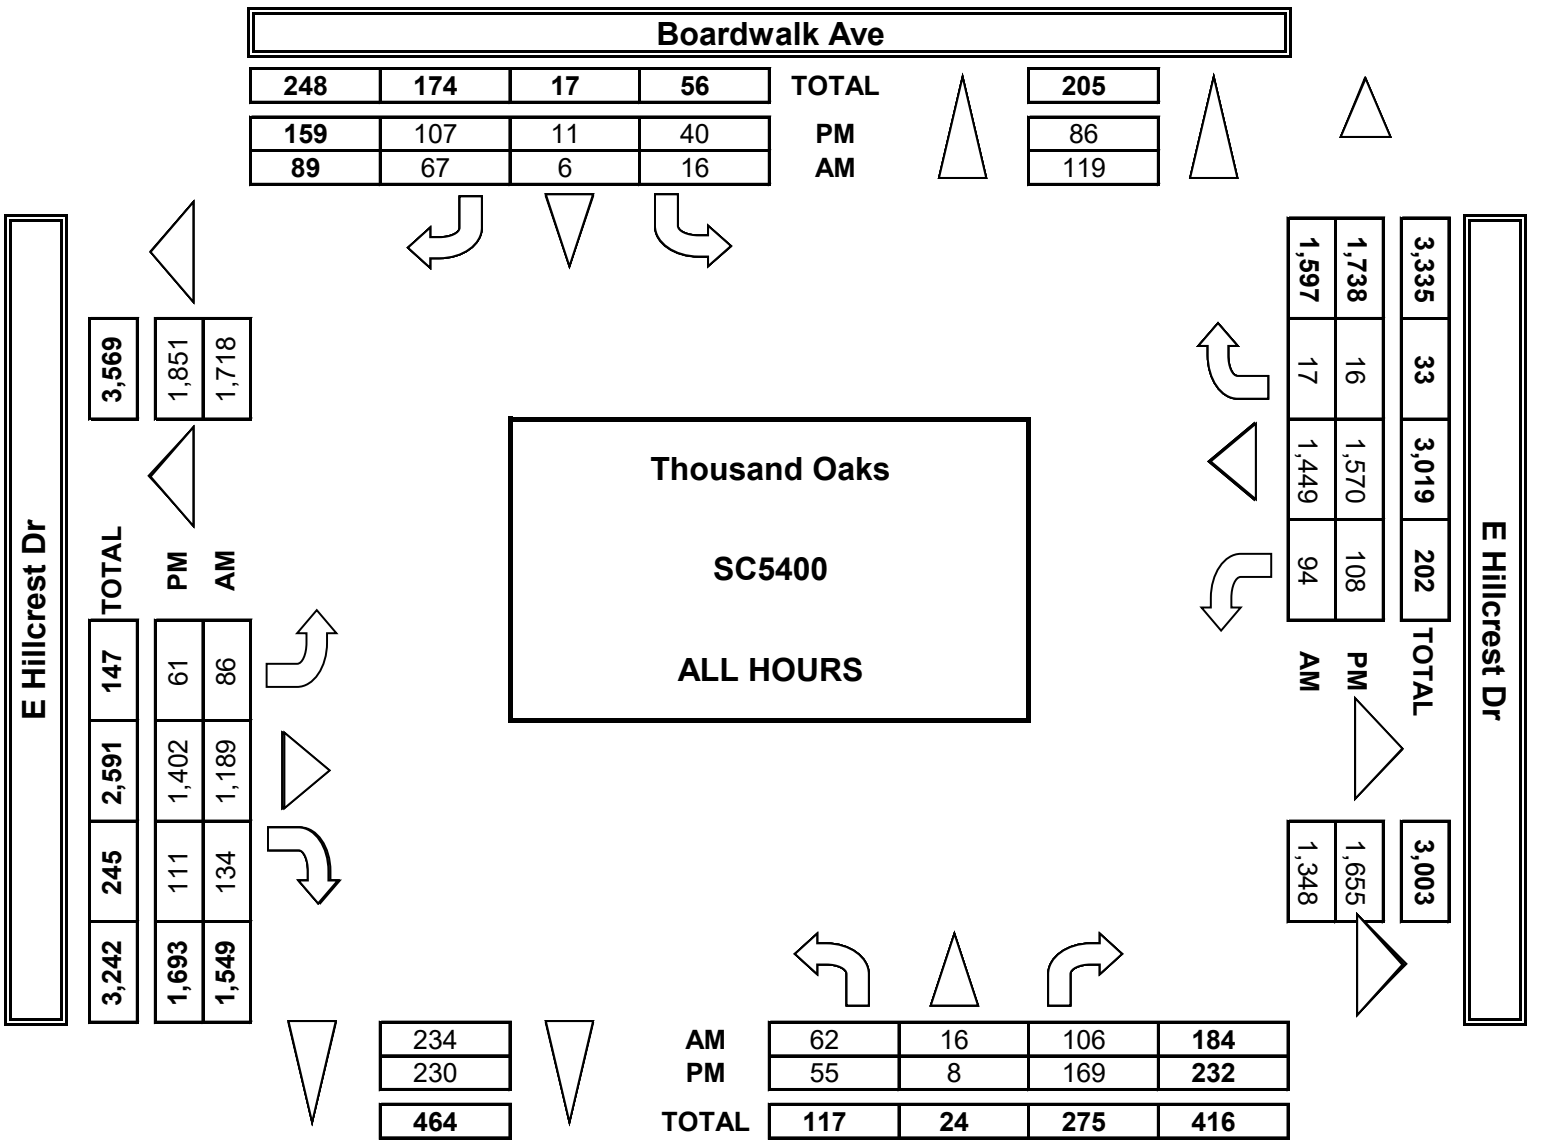

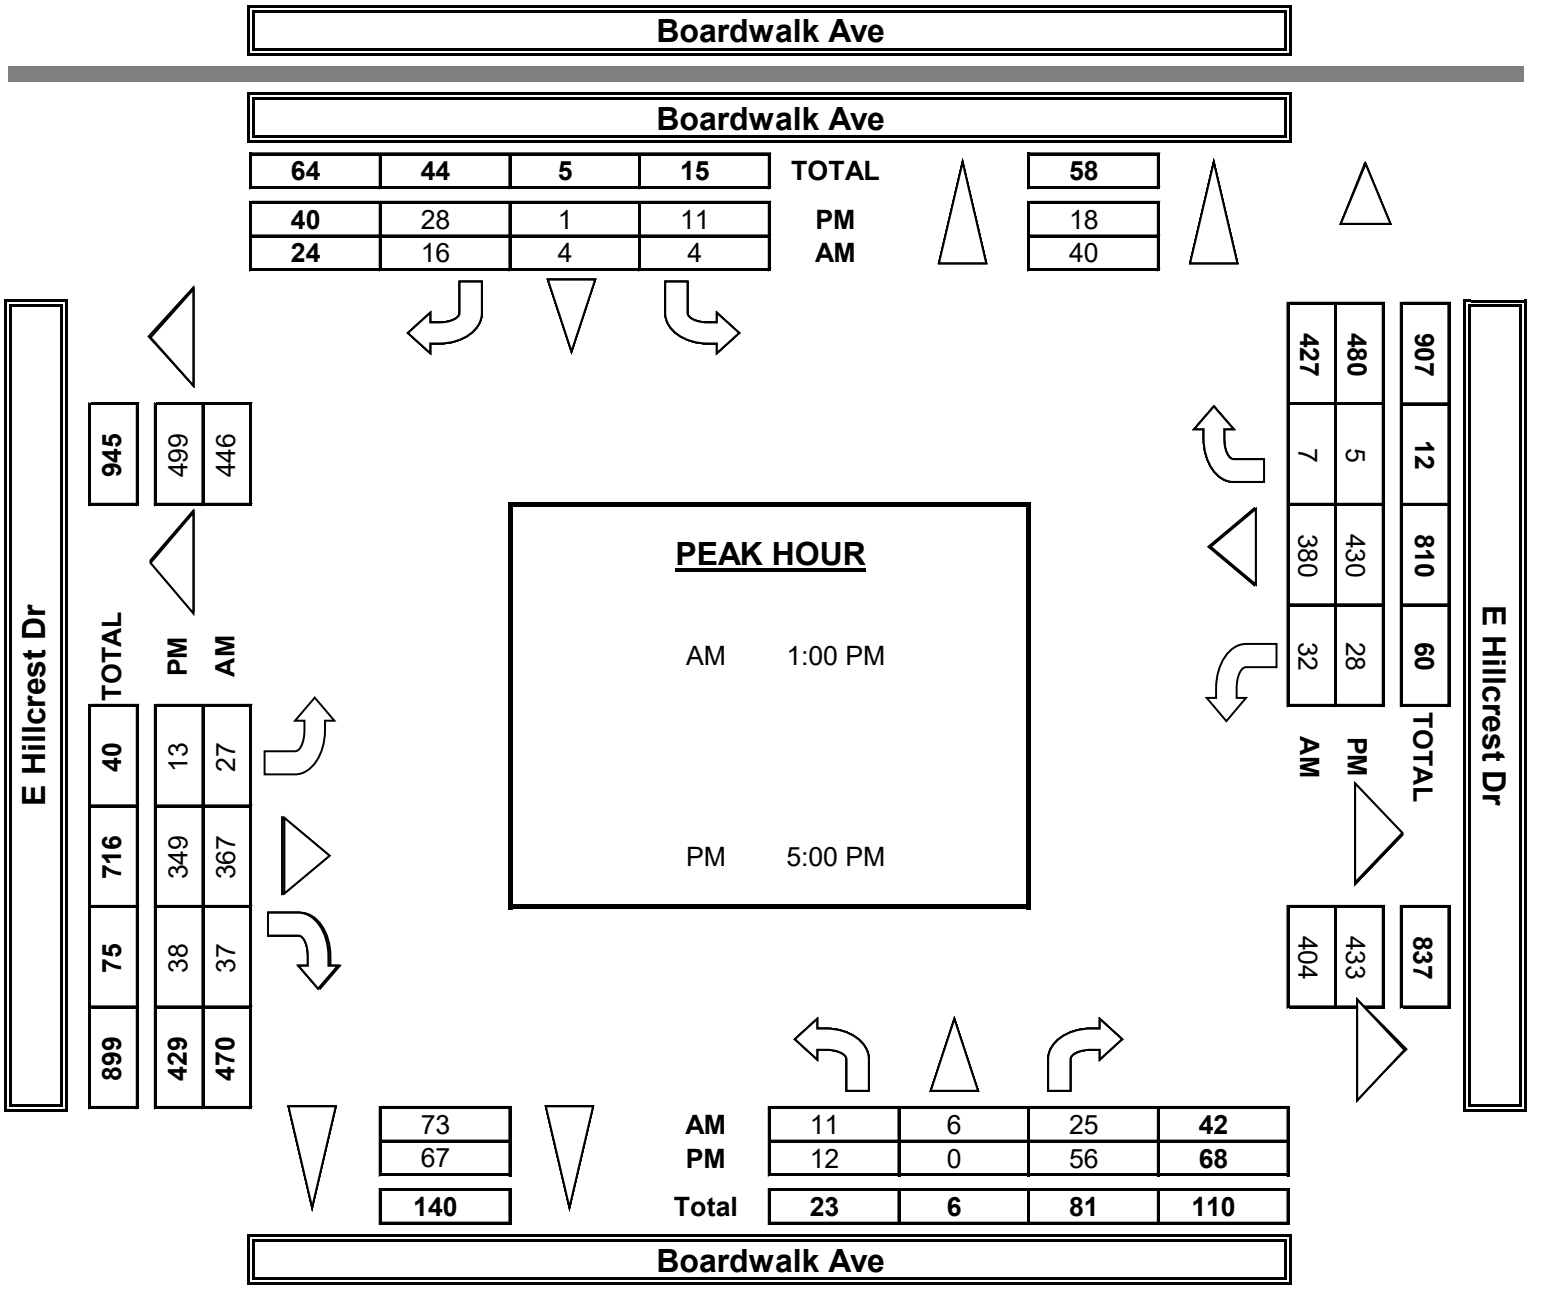

ADT Counts - Boardwalk Avenue at Hillcrest Drive				12/9/2024
Time	Weekday Average Major Street (EB)	Weekday Average Major Street (WB)	Weekday Average Combined Major Streets	Weekday Average Minor Street (NB)
12AM	20	12	32	0
1AM	9	8	16	1
2AM	8	8	16	2
3AM	6	4	9	1
4AM	7	28	35	1
5AM	30	61	91	3
6AM	61	91	152	4
7AM	157	215	372	5
8AM	293	315	608	8
9AM	282	362	644	19
10AM	319	390	709	27
11AM	388	432	820	46
12PM	463	455	918	37
1PM	497	421	918	33
2PM	477	425	901	41
3PM	476	492	968	33
4PM	459	477	936	48
5PM	457	543	1000	55
6PM	359	313	671	27
7PM	295	189	484	18
8PM	255	111	366	6
9PM	163	82	245	4
10PM	94	42	136	3
11PM	35	20	55	0

Appendix L

Will Serve Letters

City of Thousand Oaks

Public Works Department

2100 Thousand Oaks Boulevard • Thousand Oaks, CA 91362
Phone 805/449.2400 • Fax 805/449.2475 • www.toaks.org

April 16, 2025

David Martin
Psomas
27200 Tourney Road, Suite 400
Valencia, CA 91355

Subject: Water/Wastewater Availability - 195 E Hillcrest Dr, APN 669-0-021-255

Dear Mr. Martin:

The subject property is in the City of Thousand Oaks, and the following information is provided relative to wastewater and water service:

Wastewater Service

There is an existing 18-inch and 21-inch City wastewater main located on the Northwest portion of the subject property at 195 E Hillcrest Dr. The 18-inch mainline that extends into a 21-inch mainline is in the access road between the E. Hillcrest entrance of the property to the North side parking area. The 18" and 21" wastewater main has a 15' easement dedicated to the City of Thousand Oaks on the subject property.

Currently, there are three laterals at the property that serve the property of 195 E. Hillcrest. A 6" lateral ties in approximately 208 ft. downstream from manhole G10A (WW DWG 10565 sheets 4 & 5 attached). Two 8" laterals located on E. Hillcrest tie in approximately 259 ft. from manhole G3-4 and 109 ft. upstream from manhole G6A (WW DWG's 10566 sheet 6 & 10723 sheet 3 attached). The 18-inch mainline connects from manholes numbered G11A to G8A, and the 21-inch mainline connects from manholes numbered G8A to G6A located in access road to between the North parking area and E. Hillcrest Dr. The existing mainline in E. Hillcrest is a 10-inch.

Water Service

There are currently 8-inch and 10-inch City water mains located inside the subject property's parcel boundary (see enclosed drawing #20358 sheets 4 & 6 and 20406 sheet 2). The existing 8-inch and 10-inch mainlines are currently in a 15-foot easement for water purposes dedicated to the City of Thousand Oaks. Located on E. Hillcrest Dr. is a 10-inch watermain that connects to the mainlines in the subject property's area. Public access to 195 E. Hillcrest Rd is located on E. Hillcrest Rd.

Connection to the main is permitted subject to a City encroachment (right-of-way) permit that includes payment of permit fees, an approved traffic control plan and approved service-lateral plan and profile construction drawing. The applicant is advised the E. Hillcrest, access road right-of-way and parking areas may contain several utilities (e.g., gas, communication, etc.) that could affect the profile of the gravity service lateral and may wish to inquire with USA-DigAlert of Southern California to locate such utilities prior to finalizing the lateral design.

If you have any questions, please call me at (805) 449-2429.


Sincerely,


James L. Taylor


for Edgar Gonzalez
Engineering Assistant


Enclosures


DPW: 420-47 DP 2025-70001\etm\H:Common\Engineering Services\Utilities\Will Serve Letters\Water& WW Availability Letters\195 Hillcrest Dr (Stone Creek) David Martin

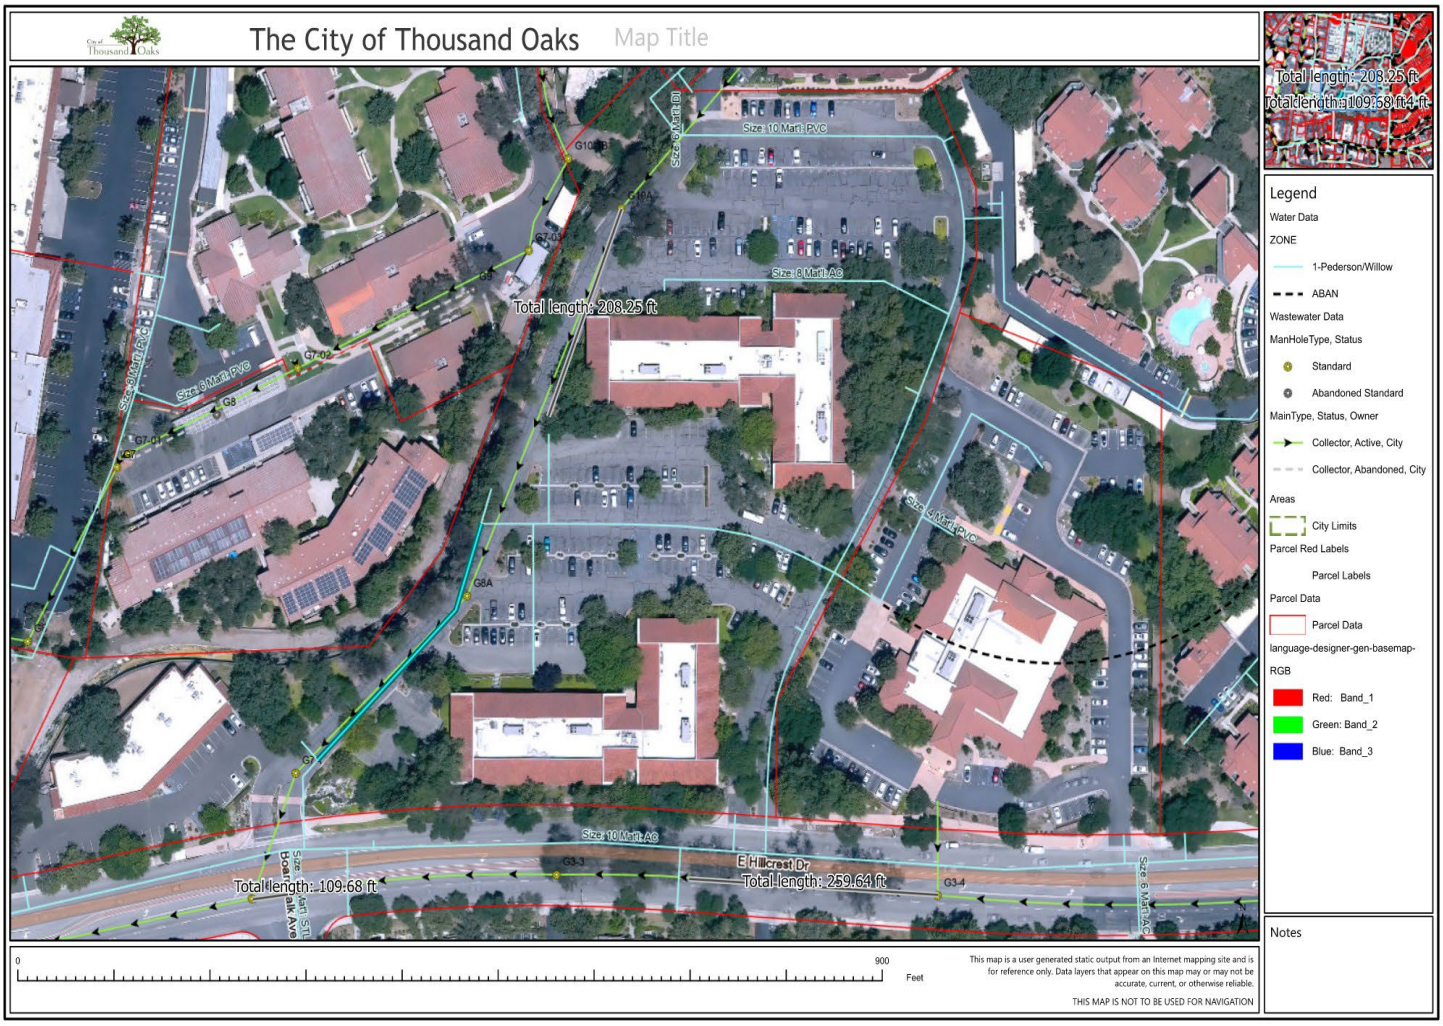

The City of Thousand Oaks
Map Title
Total length: 208.25 ft
Total length: 109.68 ft
E Hillcrest Dr
Total length: 259.64 ft
Size: 10 Matl: PVC
Size: 8 Matl: AC
Size: 8 Matl: PVC
Size: 10 Matl: AC
Size: 8 Matl: DI
Size: 4 Matl: PVC
Size: 8 Matl: AC
Size: 8 Matl: AC
Boardwalk Ave
Legend
Water Data
ZONE
1-Pederson/Willow
ABAN
Wastewater Data
ManHoleType, Status
Standard
Abandoned Standard
MainType, Status, Owner
Collector, Active, City
Collector, Abandoned, City
Areas
City Limits
Parcel Red Labels
Parcel Labels
Parcel Data
Parcel Data
language-designer-gen-basemap-RGB
Red: Band_1
Green: Band_2
Blue: Band_3
Notes
0
900
Feet
This map is a user generated static output from an Internet mapping site and is for reference only. Data layers that appear on this map may or may not be accurate, current, or otherwise reliable.
THIS MAP IS NOT TO BE USED FOR NAVIGATION

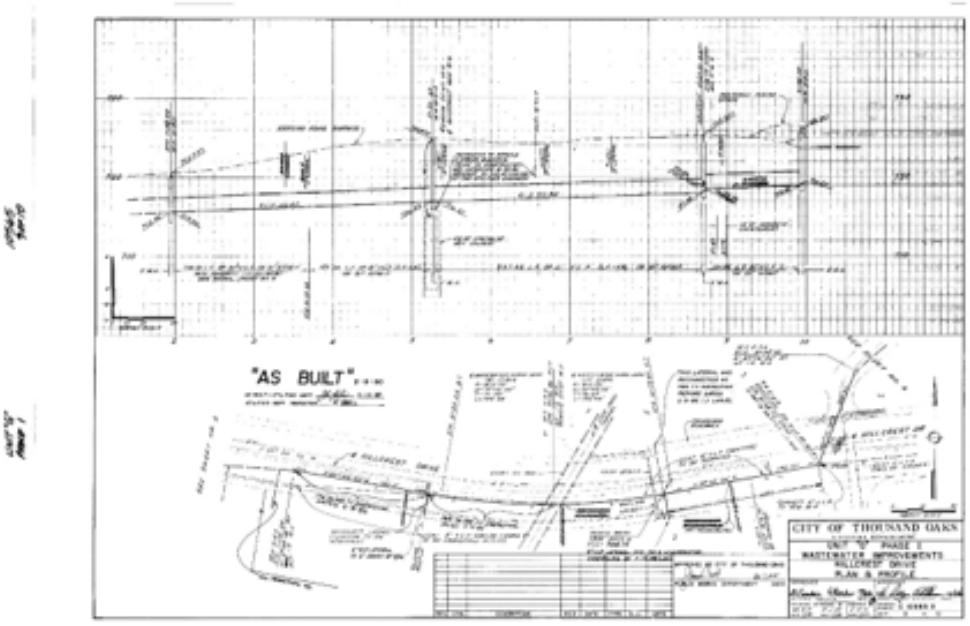

"AS BUILT"
CITY OF THOUSAND OAKS
UNIT "O" PHASE 1
WASTEWATER IMPROVEMENTS
HILLCREST DRIVE
PLAN & PROFILE

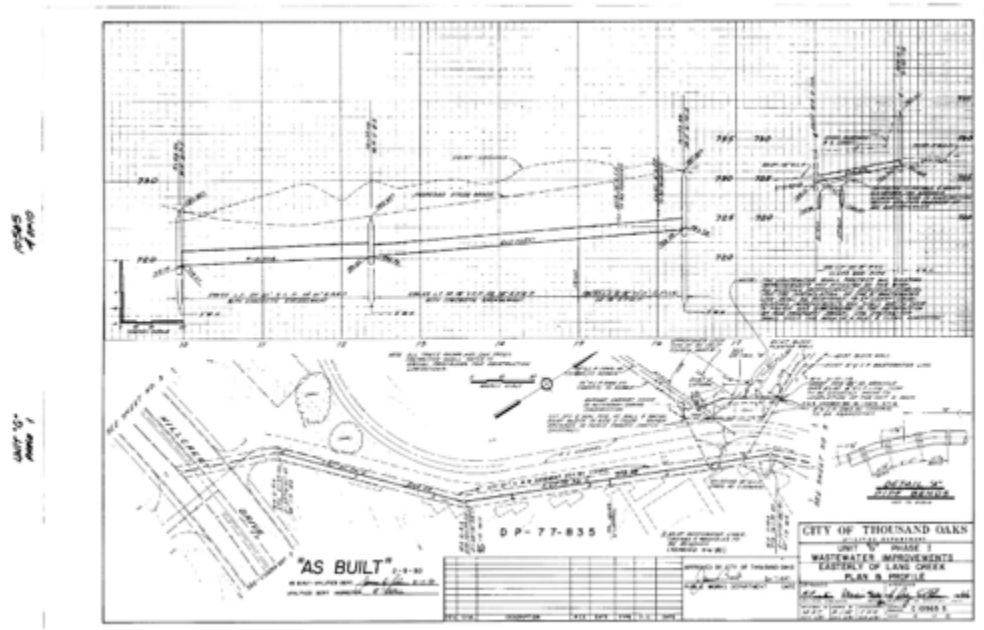

"AS BUILT"
D P - 7 7 - 8 3 5
CITY OF THOUSAND OAKS
UNIT "O" PHASE 1
WASTEWATER IMPROVEMENTS
EASTERLY OF LANG CREEK
PLAN & PROFILE

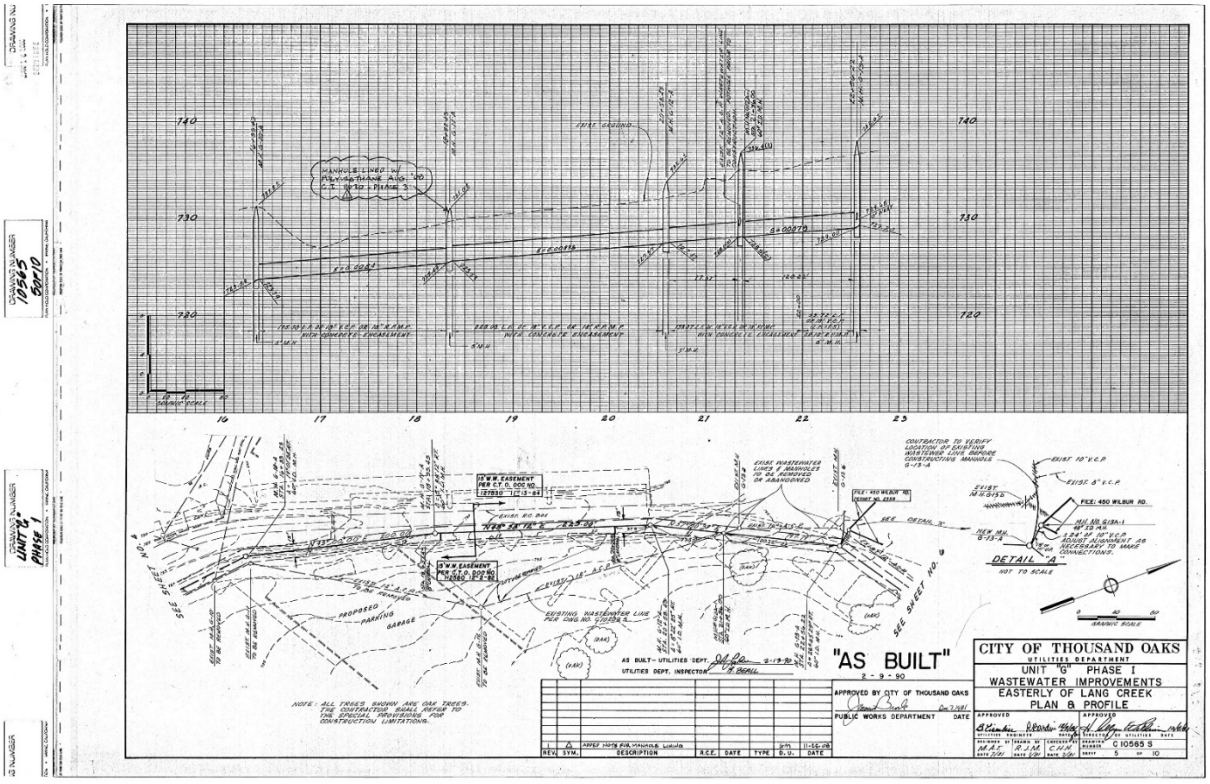

"AS BUILT"
2 - 9 - 90
CITY OF THOUSAND OAKS
UTILITIES DEPARTMENT
UNIT "G" PHASE I
WASTEWATER IMPROVEMENTS
EASTERLY OF LANG CREEK
PLAN & PROFILE
DETAIL "A"
NOT TO SCALE
NOTE: ALL TREES SHOWN ARE OAK TREES. THE CONTRACTOR SHALL REFER TO THE SPECIAL PROVISIONS FOR CONSTRUCTION LIMITATIONS.

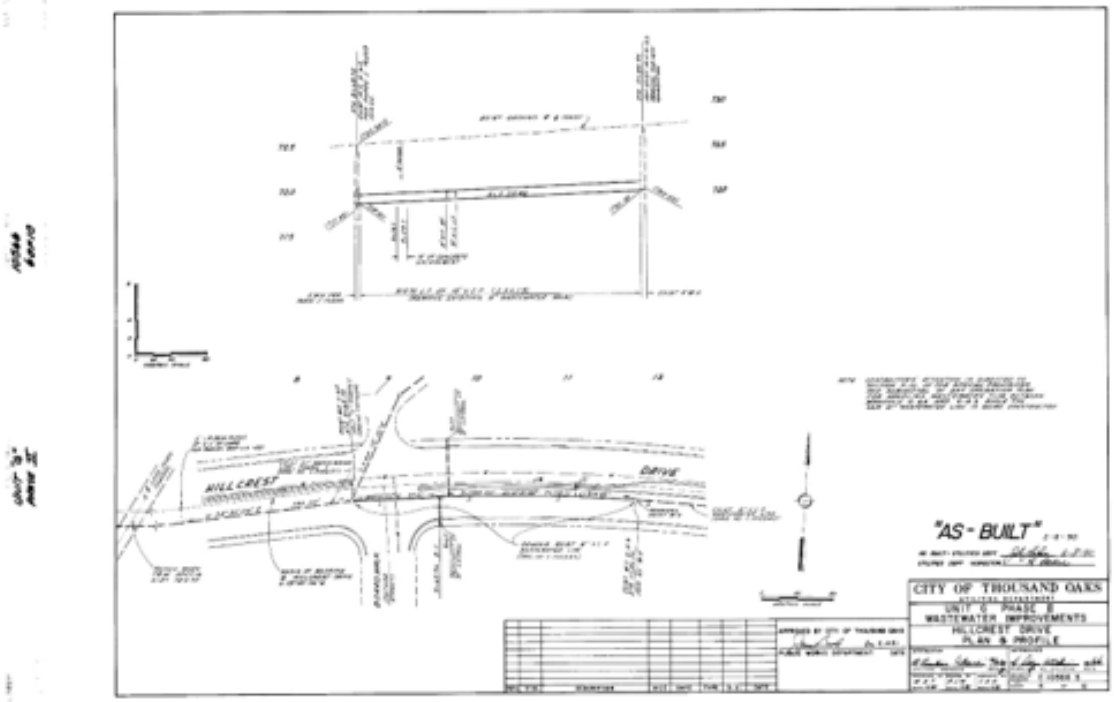
"AS-BUILT"
CITY OF THOUSAND OAKS
UNIT "G" PHASE
WASTEWATER IMPROVEMENTS
HILLCREST DRIVE
PLAN & PROFILE

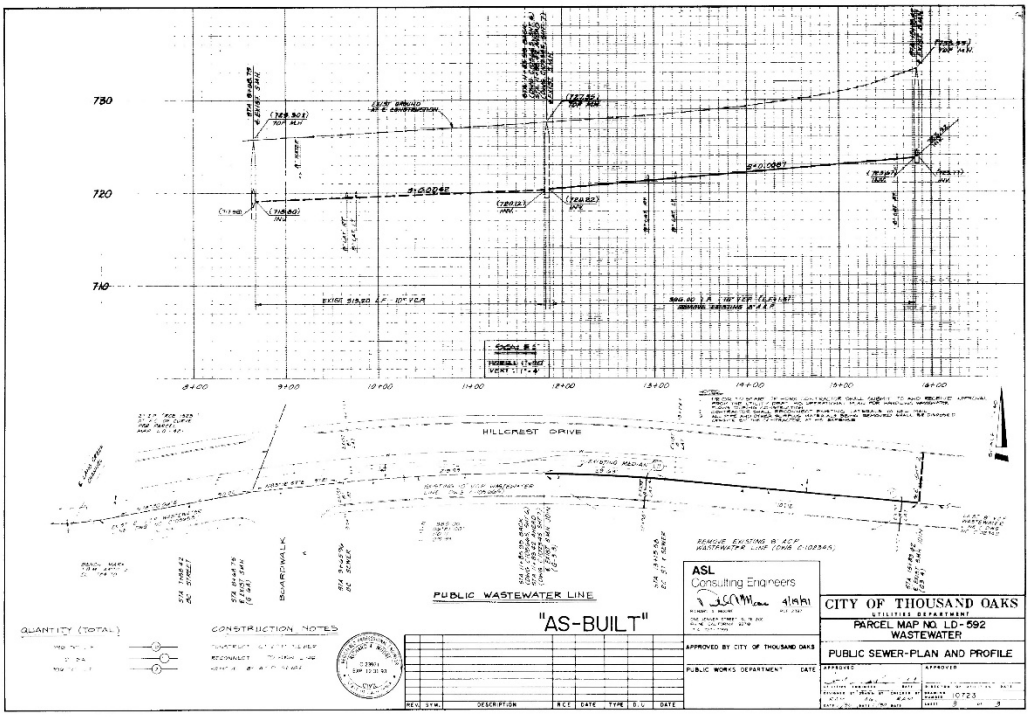
HILLCREST DRIVE
PUBLIC WASTEWATER LINE
"AS-BUILT"
ASL
Consulting Engineers
CITY OF THOUSAND OAKS
UTILITIES DEPARTMENT
PARCEL MAP NO. LD-592
WASTEWATER
PUBLIC SEWER-PLAN AND PROFILE
APPROVED BY CITY OF THOUSAND OAKS
PUBLIC WORKS DEPARTMENT DATE
QUANTITY (TOTAL)
CONSTRUCTION NOTES

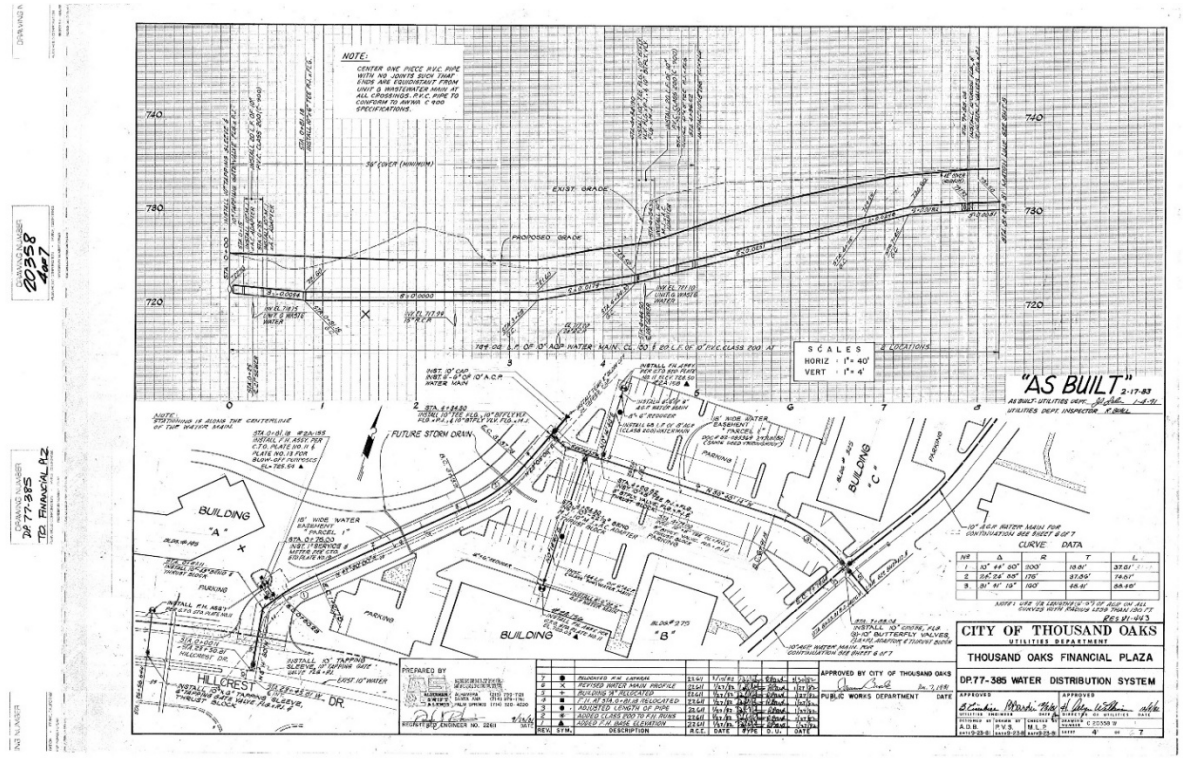
NOTE:
CENTER ONE PIECE PVC PIPE WITH NO JOINTS SUCH THAT ENDS ARE EQUIDISTANT FROM UNIT 9 WASTEWATER MAIN AT ALL CROSSINGS. P.V.C. PIPE TO CONFORM TO AWWA C-900 SPECIFICATIONS.
"AS BUILT" 2-17-83
AS BUILT: UTILITIES DEPT. INSPECTOR
FUTURE STORM DRAIN
BUILDING "A"
BUILDING "B"
BUILDING "C"
HILLCREST DR.
SCALES
HORIZ 1" = 40'
VERT 1" = 4'
CURVE DATA
CITY OF THOUSAND OAKS
UTILITIES DEPARTMENT
THOUSAND OAKS FINANCIAL PLAZA
DP 77-385 WATER DISTRIBUTION SYSTEM
APPROVED BY CITY OF THOUSAND OAKS
PUBLIC WORKS DEPARTMENT DATE
PREPARED BY

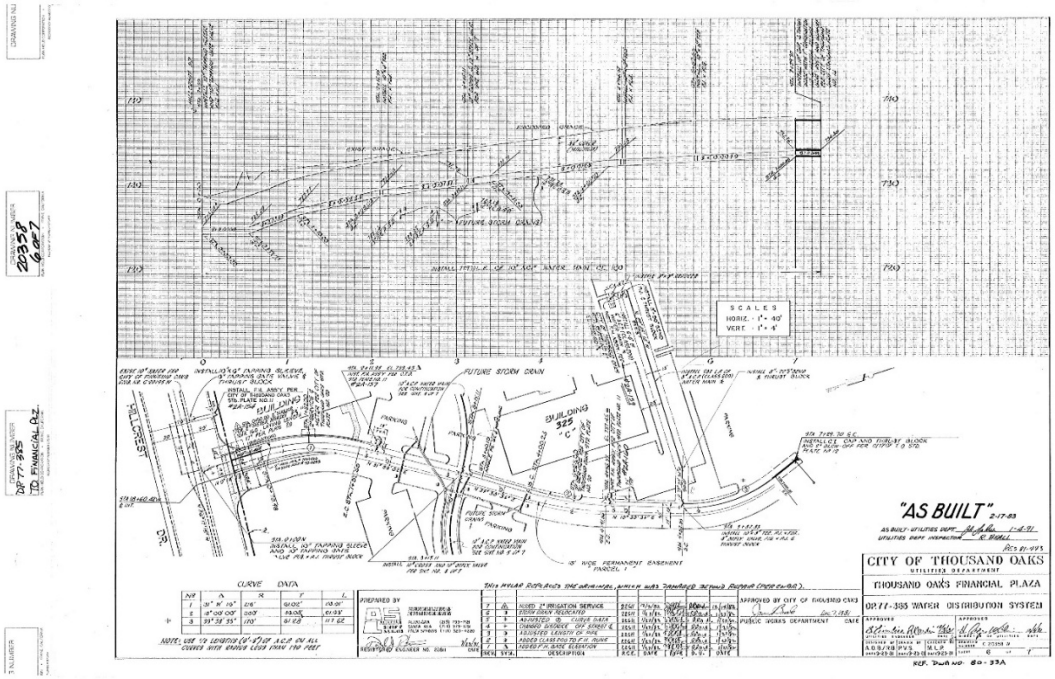
"AS BUILT"
CITY OF THOUSAND OAKS
UTILITIES DEPARTMENT
THOUSAND OAKS FINANCIAL PLAZA
DP 77-335 WATER DISTRIBUTION SYSTEM
PUBLIC WORKS DEPARTMENT
SCALES
HORIZ. 1"= 40'
VERT. 1"= 4'
FUTURE STORM DRAIN
BUILDING 325 "C"
HILLCREST DR.
CURVE DATA

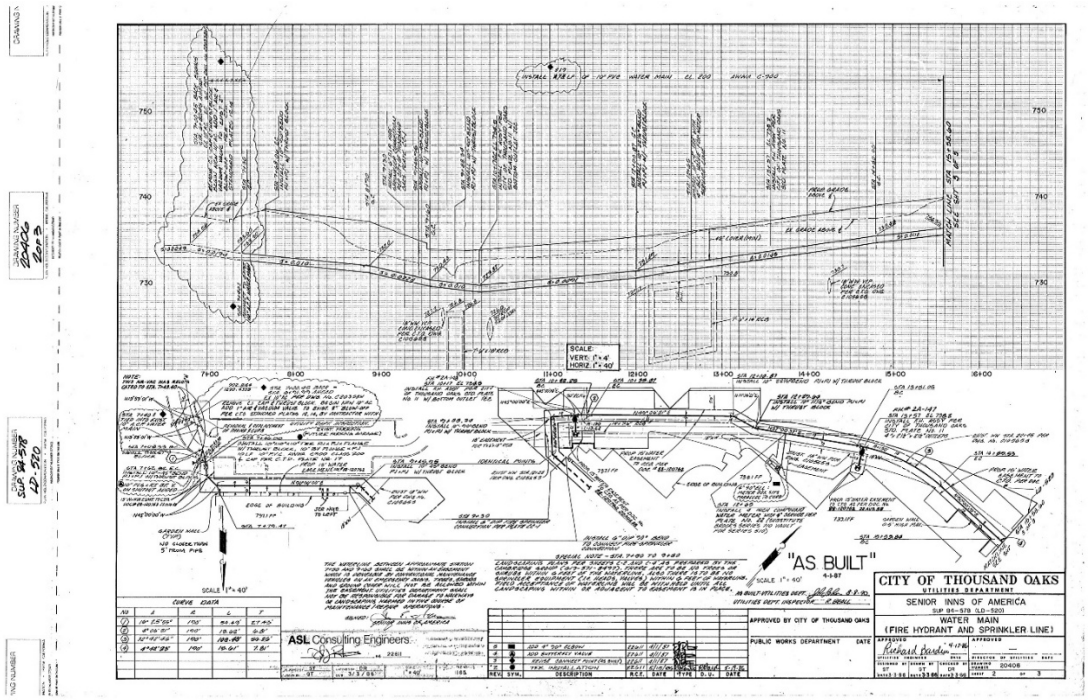
"AS BUILT"
CITY OF THOUSAND OAKS
UTILITIES DEPARTMENT
SENIOR INNS OF AMERICA
WATER MAIN
(FIRE HYDRANT AND SPRINKLER LINE)
PUBLIC WORKS DEPARTMENT
ASL Consulting Engineers
SCALE 1"= 40'
SCALE
VERT. 1"=4'
HORIZ. 1"=40'

Will Serve Letter Only

SOUTHERN CALIFORNIA EDISON
An EDISON INTERNATIONAL Company

October 7, 2024

TC LA MF Development, Inc.
Attn: Andrew Parker
2221 Rosecrans Ave
El Segundo, CA, 90245

RE: TC LA MF Development, Inc. / 195 Hillcrest Drive., Thousand Oaks, CA.

This project is located in Southern California Edison (SCE) service territory. SCE will serve the above subject project's electrical requirements per the California Public Utilities Commission and Federal Energy Regulatory Commission tariffs.

SCE may need to conduct utility studies, where applicable, to assess whether additions or modifications to the existing electric infrastructure are required to serve this project. Where applicable, SCE has attached Appendix (B) which not only describes the study, and permitting, but includes a Project Information Sheet that will need to be completed by you and submitted to SCE if your project is at a point where SCE has to determine the required electrical utility work. This Will-Serve letter does not imply that either: (i) these studies have been completed, or (ii) that any required California Environmental Quality Act (CEQA) analysis of project-related electric utility impacts has been conducted.

I am the SCE Design Representative currently assigned to this project. SCE or Applicant will design and construct all required electrical infrastructure to serve this project provided you enter into the applicable contractual agreements with SCE identify scope of electrical utility work required, and supply the following information:

- Site plans as required
- Required contracts and agreements (fully executed)
- Applicable fees
- Local permits
- Required easement documents

Your project will be scheduled for construction once SCE has all the necessary information for your project and you have submitted or agreed to the applicable requirements as stated above, and paid any necessary fees.

If your project will not require SCE services, please notify us so that we can update our records.

SCE appreciates your business. If you have any questions, please feel free to call me at 661.476.6909.

Sincerely,

Dara Frutos
Project Manager – Tract Project Management
Southern California Edison
10180 Telegraph Rd, Bldg A
Ventura, CA 93004

Enclosure: Appendix B, where applicable

DS-125